



Sheet No. 2 of 6

•••••
DHK BUILDING
DINING HALL

CHAPTER

BARRY & HODGES
BOARDING HOUSES

EDUCATION CENTRE

SHORE PHYSICAL
EDUCATION CENTRE


HUNTER CRESCENT

EXISTING
COURTS & CAR PARK

LEGEND

- SCHOOL BOUNDARY
- SITE BOUNDARY
- EXTENT OF WORKS

0 3.5 7 10.5 14 17.5 35m

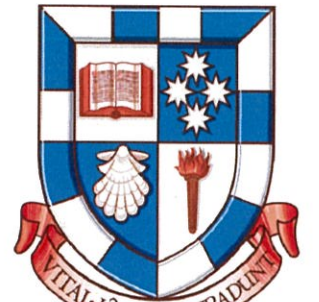[illegible]

Cox Richardson
PO Box Q193, Sydney NSW 1230
Level 6, 155 Clarence Street, Sydney NSW 2000 Australia
T + 61 2 9267 9599 F + 61 2 9264 5844
www.coxarchitectural.com.au

COX

Nominated Architects
John Richardson no. 3162
Russell Lee no. 6367

Consultants	
-------------	--

PROJECT MANAGEMENT

NAME: EPM PROJECTS
ADDRESS: SUITE 2, 18, 80 PACIFIC HIGHWAY, ST LEONARDS, NSW 2065
TELEFAX: 02 9452 8300 / 02 9422 8488

TOWN PLANNER

NAME: ROBINSON URBAN PLANNING
ADDRESS: 83 ELEGANT ST, MARRAMBA, NSW 2036
TELEFAX: 02 9310 1463 & 02 9310 2902

STRUCTURAL CIVIL & TRAFFIC ENGINEERS

NAME: TAYLOR THOMSON LEWING (TTW)
ADDRESS: 12-48 CHAMBERS ST, ST LEONARDS, NSW 2068
TELEFAX: 02 9452 8300

MECHANICAL, ELECTRICAL, COMM, LIGHTING & ESD ENGINEERS

NAME: STEENSEN VARRAD
ADDRESS: 18, CASTLEMEAD ST, SYDNEY, NSW 2000
TELEFAX: 02 9697 2200

HYDRAULIC, VERTICAL, TRANSPORT & FIRE DETECTION PROTECTION ENGINEERS

NAME: ERBAS
ADDRESS: 11, LUTHERTON ST, ST LEONARDS, NSW 2065
TELEFAX: 02 9437 1522

ACOUSTIC ENGINEERS

NAME: WILKINSON MURRAY
ADDRESS: 272 PACEFIELD HWY, CHOWS NEIGH, NSW 2065
TELEFAX: 02 9437 8141

LAND SURVEYOR

NAME: RIVGATE SURVEYORS
ADDRESS: SUITE 854, L8, 80 CORN ST, SYDNEY, NSW 2000
TELEFAX: 02 9262 6800

QUANTITY SURVEYOR

NAME: NBM Pty Ltd
ADDRESS: 17, 68 Pitt St, SYDNEY, NSW 2000
TELEFAX: 02 9270 1090

GEOTECHNICAL CONSULTANT

NAME: JK GEOTECHNICS
ADDRESS: 115 WICKS RD, MACQUARIE PARK, NSW 2113
TELEFAX: 02 8888 5000

HERITAGE CONSULTANT

NAME: GODDEN MACKAY LOGAN (GML)
ADDRESS: 18, 16 ELEGANT ST, BERRY HILLS, NSW 2019
TELEFAX: 02 9319 4811

LANDSCAPE ARCHITECT

NAME: OCULUS
ADDRESS: 11, 5 MILSON ST, NEWTOWN, NSW 2042
TELEFAX: 02 9697 5523 & 02 951 8323

POOL & AQUATIC DESIGN

NAME: GEOFF FENNER POOL & FURNERS
ADDRESS: 70 CROWN ST, WOOLOOMOO, NSW 2811
TELEFAX: 02 9336 5167 & 02 932963

BICA & ACCESS CONSULTANTS

NAME: PHILIP CHUN
ADDRESS: SUITE 424, 44 HAMPTON RD, ANTIAMONG, NSW 2064
TELEFAX: 02 9452 2320

Client
SYDNEY CHURCH OF ENGLAND
GRAMMAR SCHOOL (SHORE)

Project No.
213204

Project
SHORE PHYSICAL
EDUCATION CENTRE
BLUE ST, NORTH SYDNEY, NSW, 2060

Drawing Title

SITE PLAN
PROPOSED


Document Control Status:

DEVELOPMENT CONDITION

A1 DRAWING SHEET	Drawn: CT
Co-ordinated: CT	Scale: 1:350 @ A1
Project Architect: AS	Date: 27.05.16
Project Director: RL	Revision: 03

Drawing Number:	North:
A-DA-0012	

Cox Architecture Pty Ltd ACN 002 535 891

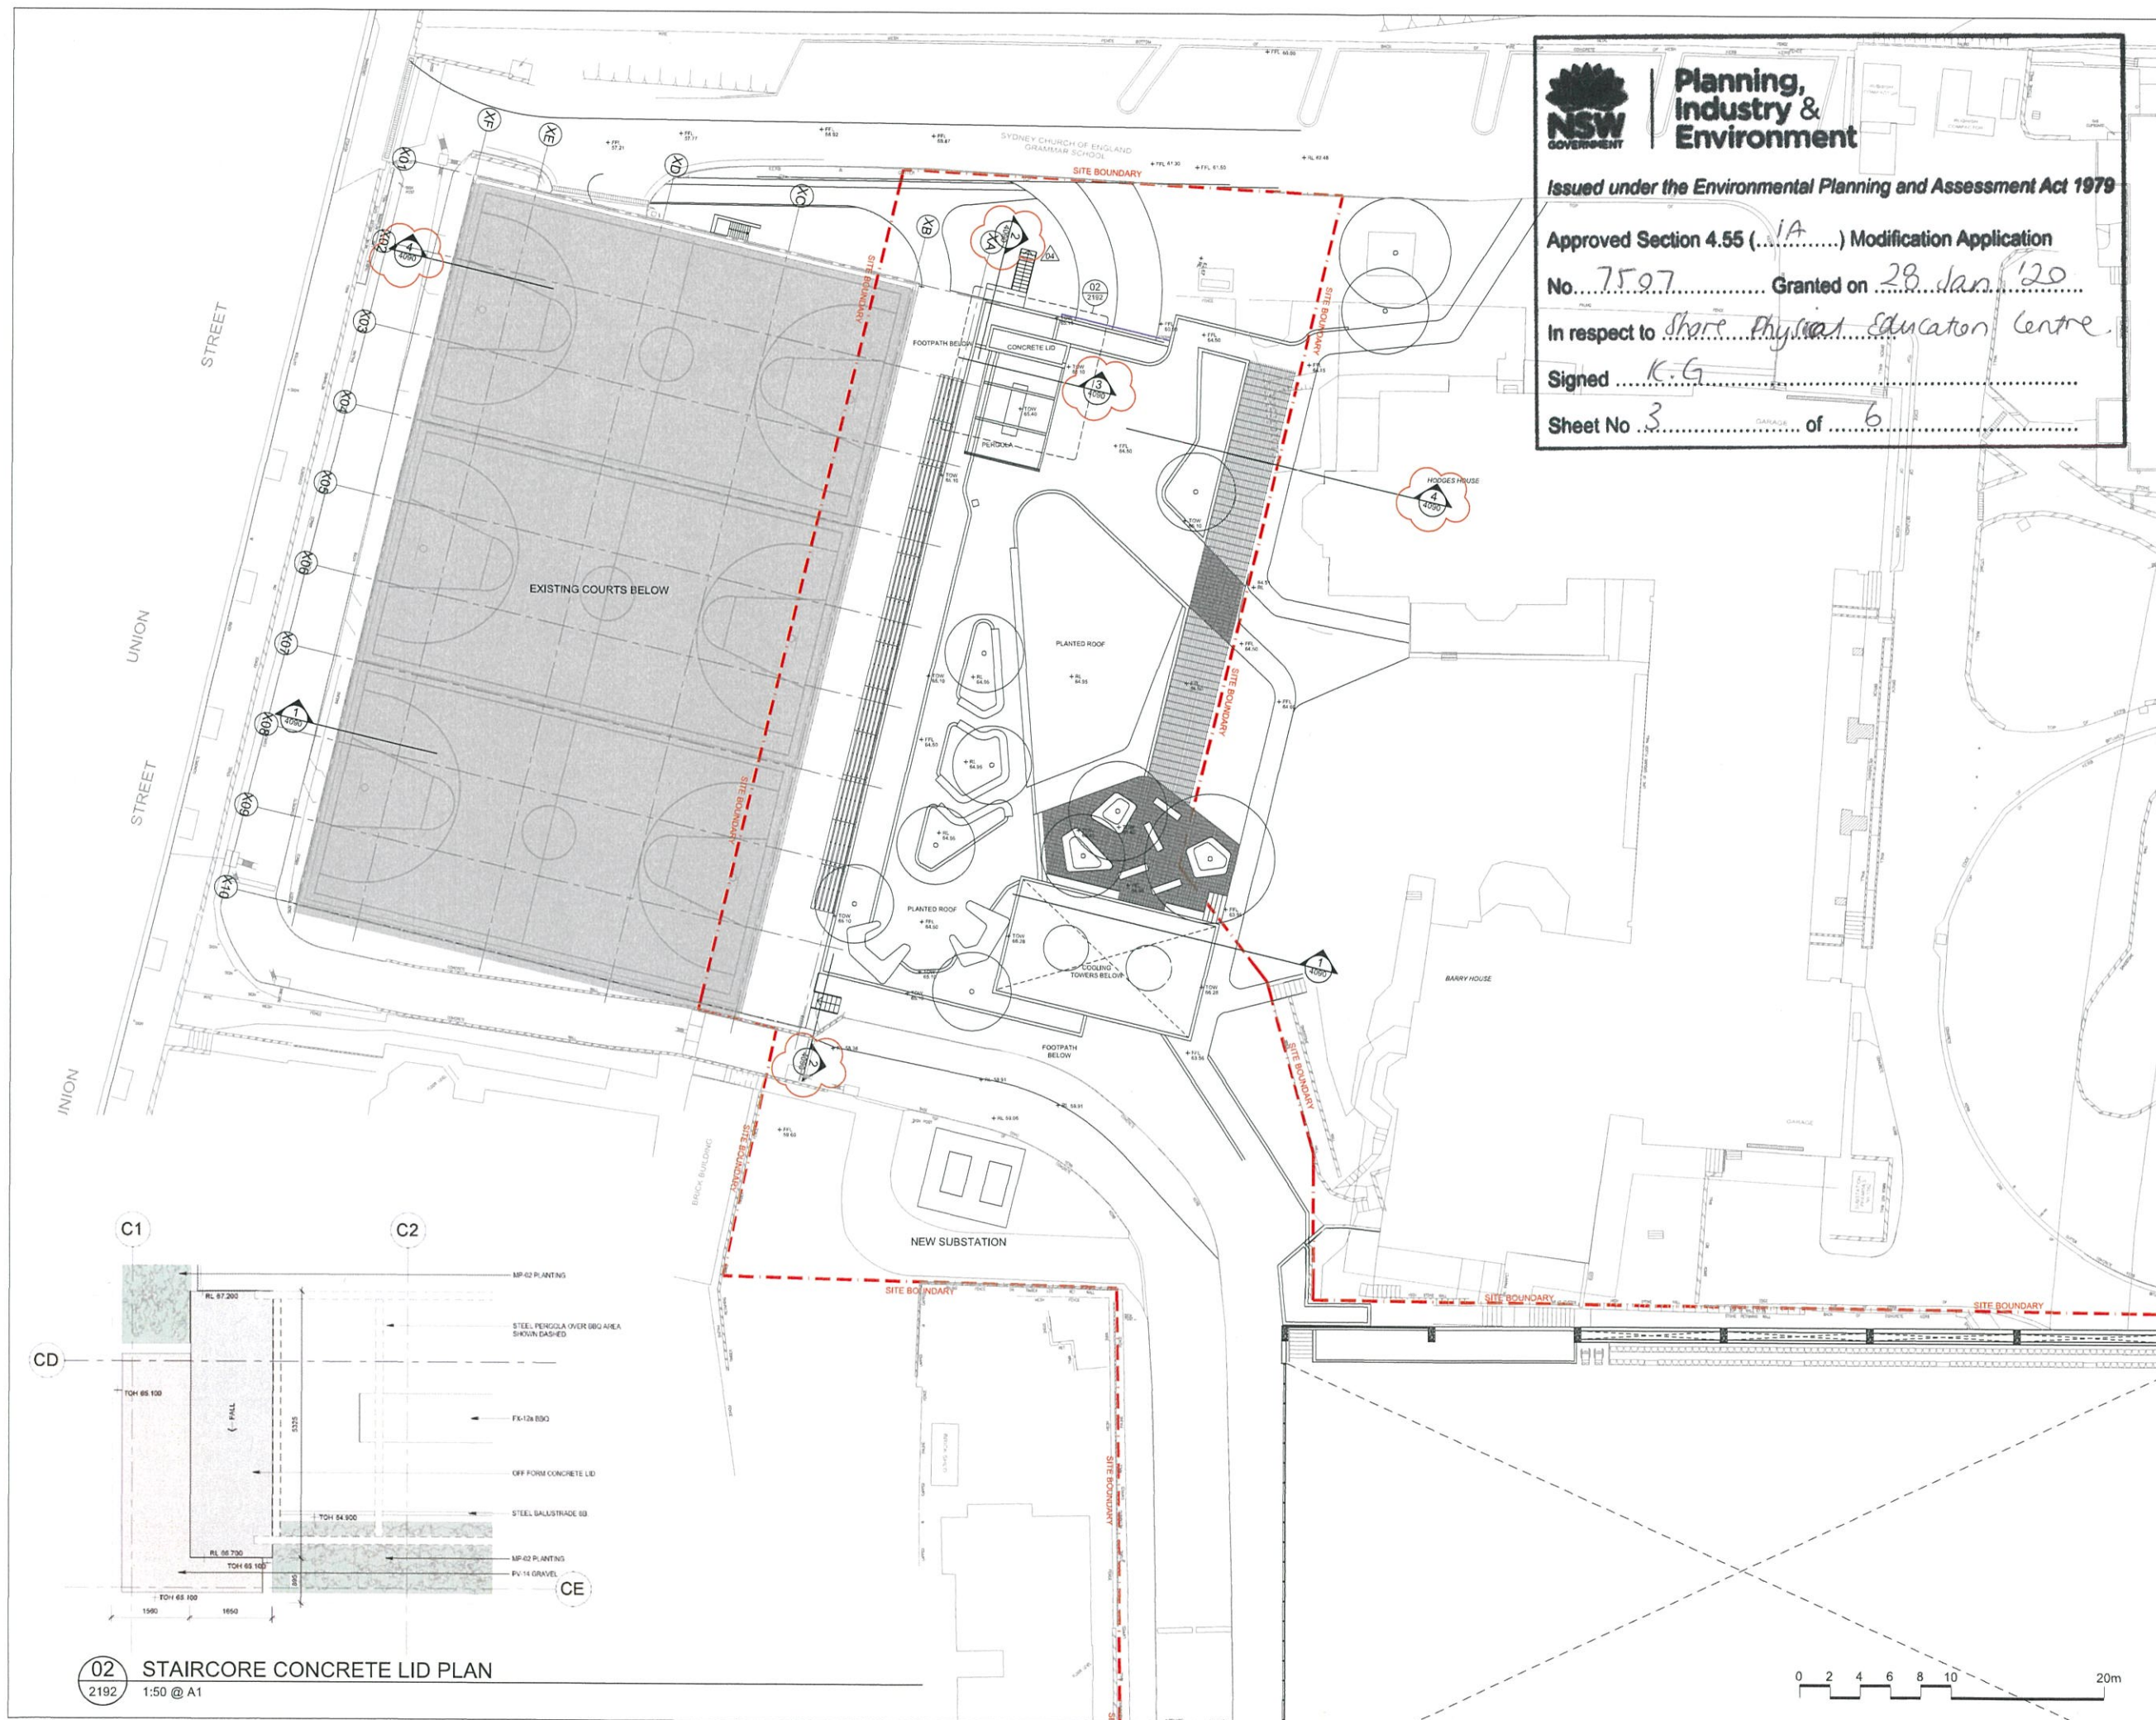

Planning,
Industry &
Environment

Issued under the Environmental Planning and Assessment Act 1979

Approved Section 4.55 (1A) Modification Application


No. 7507 Granted on 28 Jan '20

In respect to Shore Physical Education Centre

Signed K.G.

Sheet No. 3 of 6

Rev	Description	Date
01	ISSUED FOR DA SUBMISSION	27.05.2016
02	ISSUED FOR DEVELOPMENT CONDITION	13.07.2016
03	ISSUED IN RESPONSE TO SSD	01.12.2016
04	ISSUED FOR DEVELOPMENT CONDITION - ROOF TERRACE LEVELS AMENDED	22.03.2017
05	ISSUED FOR S4.55 SUBMISSION	10.12.2019
06	ISSUED FOR S4.55 SUBMISSION	09.01.2020

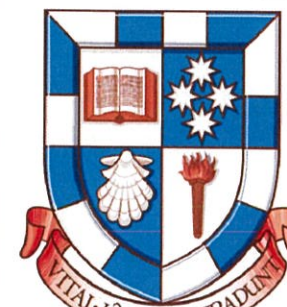

Cox Richardson
PO Box 5183, Sydney NSW 1585
Level 6, 155 Clarence Street, Sydney NSW 2000 Australia
T + 61 2 9267 9599 F + 61 2 9264 5844
www.coxarchitect.com.au

COX

Nominated Architects
John Richardson no. 3162
Russell Law no. 5397

Consultants
PROJECT MANAGEMENT NAME: EPM PROJECTS ADDRESS: SUITE 2, L5, 455 PACIFIC HIGHWAY, ST LEONARDS, NSW 2065 TEL/FAX: 02 9422 5509 / 02 9422 5308
TOWN PLANNER NAME: ROBINSON URBAN PLANNING ADDRESS: 83 FLETCHER ST, TAMARUA, NSW 2026 TEL/FAX: 02 9130 1483 / 02 9130 2992
STRUCTURAL, CIVIL & TRAFFIC ENGINEERS NAME: TAYLOR THOMSON WHITING (TTW) ADDRESS: L1, 48 CHANCERY ST, ST LEONARDS, NSW 2065 TEL/FAX: 02 9439 7288
MECHANICAL, ELECTRICAL, COMMS, LIGHTING & ESD ENGINEERS NAME: STENSEN VARMING ADDRESS: L8, 8 CASTLEBACH ST, SYDNEY, NSW 2000 TEL/FAX: 02 9887 2005
HYDRAULIC, VERTICAL TRANSPORT & FIRE DETECTION PROTECTION ENGINEERS NAME: ERBAS ADDRESS: L1, 15 ATCHAMSON ST, ST LEONARDS, NSW 2065 TEL/FAX: 02 9437 1022
ACOUSTIC ENGINEERS NAME: WILKINSON MURRAY ADDRESS: 272 PACIFIC HWY, CROWNS NEST, NSW 2065 TEL/FAX: 02 9437 4811
LAND SURVEYOR NAME: RYSGATE SURVEYORS ADDRESS: SUITE 104, L1, 88 YORK ST, SYDNEY, NSW 2000 TEL/FAX: 02 9262 8800
QUANTITY SURVEYOR NAME: MBM Pty Ltd ADDRESS: L7, 68 PITT ST, SYDNEY, NSW 2000 TEL/FAX: 02 9270 1006
GEOTECHNICAL CONSULTANT NAME: JK GEOTECHNICS ADDRESS: 116 WICKS RD, MACQUARIE PARK, NSW 2113 TEL/FAX: 02 9888 5000
HERITAGE CONSULTANT NAME: GODDEN MACKAY LOGAN (GML) ADDRESS: L4, 262 ELIZABETH ST, SURRY HILLS, NSW 2010 TEL/FAX: 02 9319 4811
LANDSCAPE ARCHITECT NAME: OCHILIS ADDRESS: L1, 8 WILSON ST, NEWTOWN, NSW 2042 TEL/FAX: 02 9587 8331 / 02 9519 8323
POOL & AQUATICS DESIGN NAME: GEOFF NINNES FONG & PARTNERS ADDRESS: 70 CROWN ST, WOOLLOOMOOBIE, NSW 2011 TEL/FAX: 02 9332 8107 / 02 9332 0983
BCA & ACCESS CONSULTANTS NAME: PHILIP CHUN ADDRESS: SUITE 404, 44 HAMPSHIRE RD, ARTARMON, NSW 2054 TEL/FAX: 02 9412 2332

Client
SYDNEY CHURCH OF ENGLAND
GRAMMAR SCHOOL (SHORE)

Project No.
213204

Project
SHORE PHYSICAL
EDUCATION CENTRE
BLUE ST, NORTH SYDNEY, NSW, 2060


Drawing Title
BISHOPS GATE ROOF PLAN -
RL64.50

Document Control Status:
DEVELOPMENT CONDITION


A1 DRAWING SHEET	Drawn: NC
Co-ordinated: NM	Scale: 1:200 @ A1
Project Architect: AS	Date: 27.05.16
Project Director: RL	Revision: 06
Drawing Number:	North:

A-DA-2192

Cox Architecture Pty Ltd ACN 002 535 891

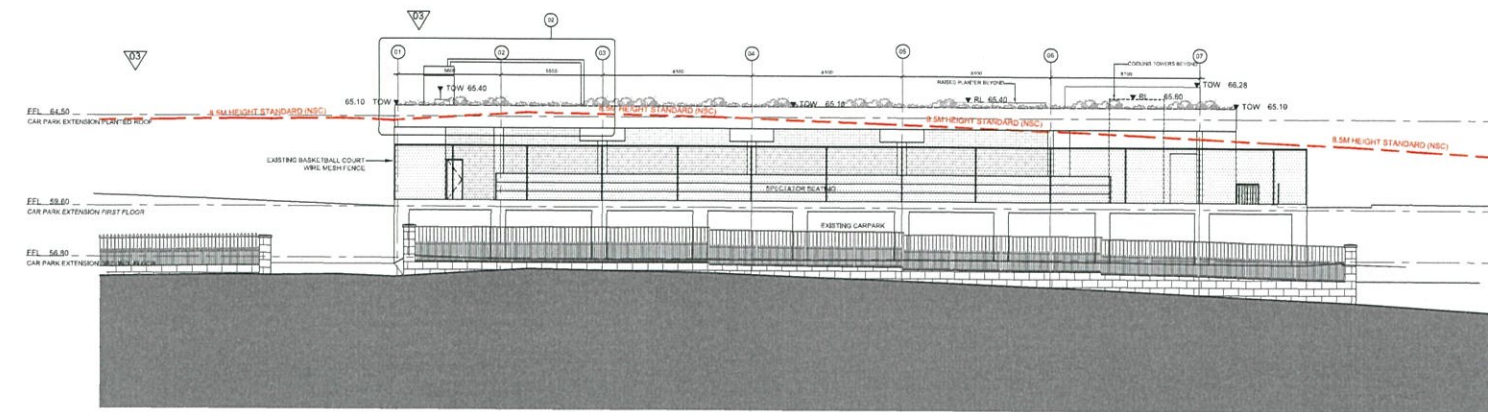

01 UNION STREET ELEVATION
3090 1:200 @ A1

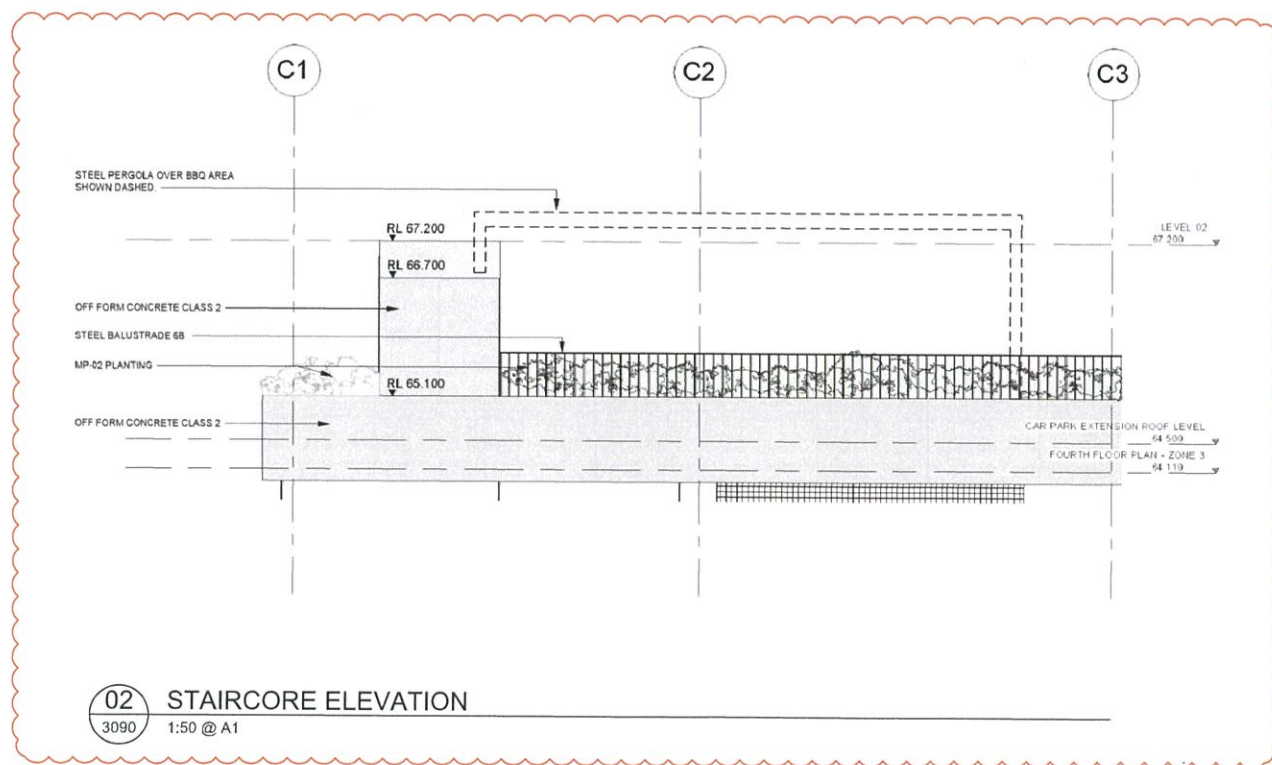

02 STAIRCORE ELEVATION
3090 1:50 @ A1



Planning,
Industry &
Environment

Issued under the Environmental Planning and Assessment Act 1979

Approved Section 4.55 (1A) Modification Application

No. 7507 Granted on 28 Jan '20

In respect to Shore Physical Education Centre.

Signed K.G.

Sheet No 4 of 6

Rev	Description	Date
01	ISSUED FOR DA SUBMISSION	27.05.2016
02	ISSUED FOR DEVELOPMENT CONDITION	13.07.2016
03	ISSUED FOR DEVELOPMENT CONDITION - CAR PARK LEVELS AMENDED	22.03.2017
04	ISSUED FOR S4.55 SUBMISSION	10.12.2019



Cox Richardson
PO Box 6193, Sydney NSW 1230
Level 6, 155 Clarence Street, Sydney NSW 2000 Australia
T + 61 2 9267 9599 F + 61 2 9264 5844
www.coxarchitect.com.au

COX
Nominated Architects
John Richardson no. 3162
Russell Lee no. 9387

Consultants
PROJECT MANAGEMENT NAME: EPM PROJECTS ADDRESS: SUITE 2, L1, 655 PACIFIC HIGHWAY, ST LEONARDS, NSW 2055 TEL/FAX: 02 9452 8300 / 02 9452 8388 TOWN PLANNING NAME: ROBINSON URBAN PLANNING ADDRESS: 83 FLETCHER ST, TAMARUA, NSW 2026 TEL/FAX: 02 9500 1481 / 02 9500 2992 STRUCTURAL, CIVIL & TRAFFIC ENGINEERS NAME: TAYLOR THOMSON WHITTING (TTW) ADDRESS: 13-15 CHANDOS ST, ST LEONARDS, NSW 2055 TEL/FAX: 02 9439 7288 MECHANICAL, ELECTRICAL, COMMS, LIGHTING & ESD ENGINEERS NAME: STEENSEN VARMING ADDRESS: 18-18 CASTLEBRIDGE ST, BYRONIE, NSW 2009 TEL/FAX: 02 9947 2200 HYDRAULIC, VERTICAL TRANSPORT & FIRE DETECTION PROTECTION ENGINEERS NAME: ERBAS ADDRESS: 11-11 ATCHISON ST, ST LEONARDS, NSW 2055 TEL/FAX: 02 9457 1522 ACOUSTIC ENGINEERS NAME: WILKINSON MURRAY ADDRESS: 272 PACIFIC HWY, CROWNS NEST, NSW 2055 TEL/FAX: 02 9457 4611 LAND SURVEYOR NAME: RYSGATE SURVEYORS ADDRESS: SUITE 201, L1, 88 YORK ST, SYDNEY, NSW 2000 TEL/FAX: 02 9262 6800 QUANTITY SURVEYOR NAME: NBM Pty Ltd ADDRESS: L7, 68 PITT ST, SYDNEY, NSW 2000 TEL/FAX: 02 9079 1669 GEOTECHNICAL CONSULTANT NAME: JK GEOTECHNICS ADDRESS: 115 WICKS RD, MACQUARIE PARK, NSW 2113 TEL/FAX: 02 8888 5000 HERITAGE CONSULTANT NAME: GODDEN MACKAY LOGAN (GML) ADDRESS: 15-15 ELIZABETH ST, SURRY HILLS, NSW 2010 TEL/FAX: 02 9319 4811 LANDSCAPE ARCHITECT NAME: OCLULUS ADDRESS: L1, 5 WILSON ST, NEWTOWN, NSW 2042 TEL/FAX: 02 9537 5533 / 02 9519 8323 POOL & AQUATICS DESIGN NAME: GEOFF NINNES FONG & PARTNERS ADDRESS: 70 CROWN ST, WOOLLOOMOOLOO, NSW 2011 TEL/FAX: 02 9332 5160 / 02 9332 1263 BICA & ACCESS CONSULTANTS NAME: PHILIP CHUN ADDRESS: SUITE 404, 44 HAMPODEN RD, ARTARMON, NSW 2054 TEL/FAX: 02 9472 2322

Client
SYDNEY CHURCH OF ENGLAND
GRAMMAR SCHOOL (SHORE)

Project No.
213204

Project
SHORE PHYSICAL
EDUCATION CENTRE
BLUE ST, NORTH SYDNEY, NSW, 2060


Drawing Title
BISHOPS GATE ELEVATION -
UNION STREET


Document Control Status:
DEVELOPMENT CONDITION

A1 DRAWING SHEET	Drawn: NC
Co-ordinated: NM	Scale: 1:200 @ A1
Project Architect: AS	Date: 27.05.16
Project Director: RL	Revision: 04
Drawing Number:	North:


A-DA-3090

Cox Architecture Pty Ltd ACN 002 535 991

 


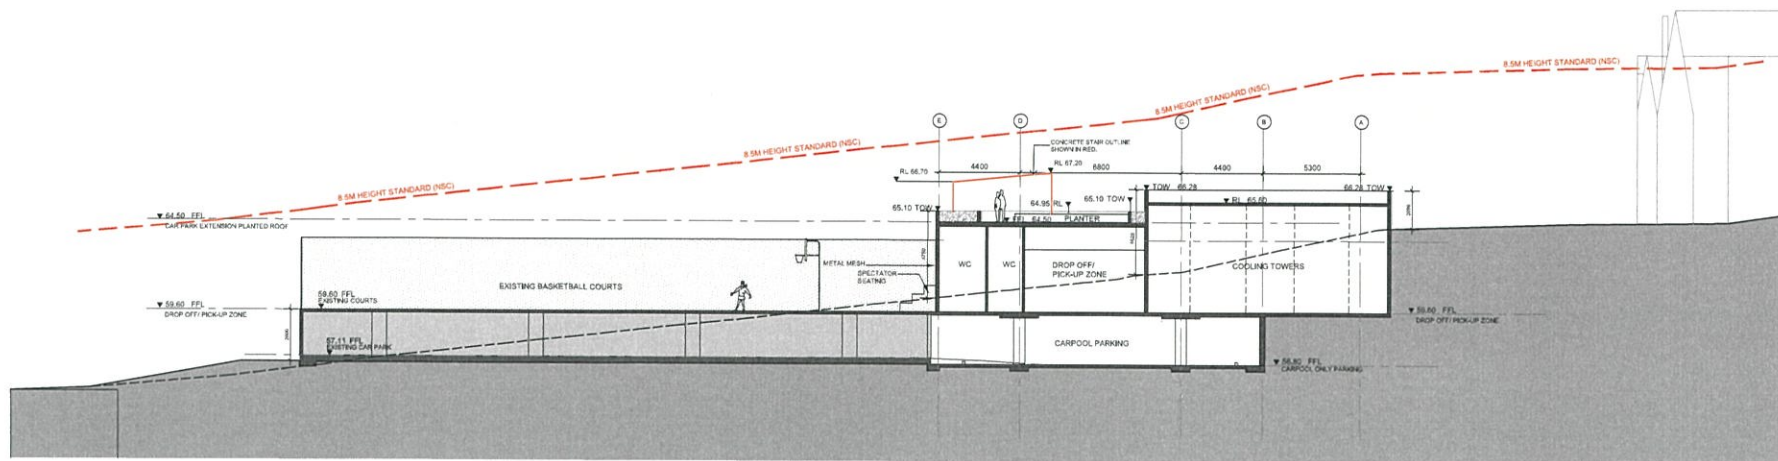


01 SECTION THROUGH CAR PARK & COOLING TOWERS
4090 1:200 @ A1

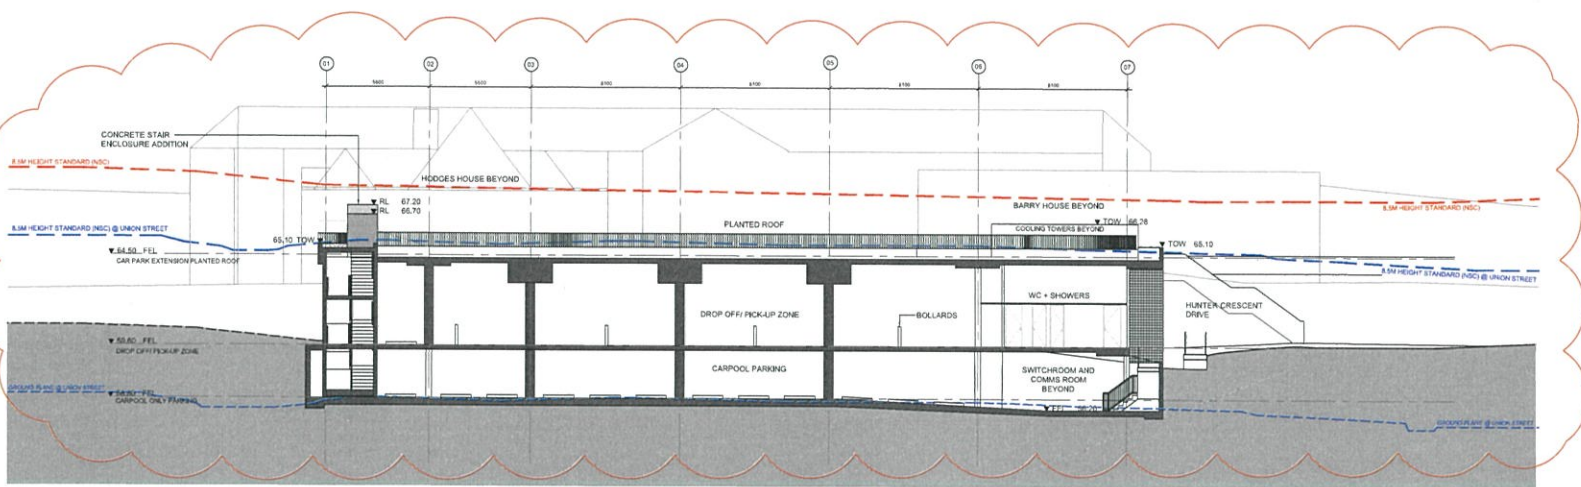


02 SECTION THROUGH CAR PARK
4090 1:200 @ A1

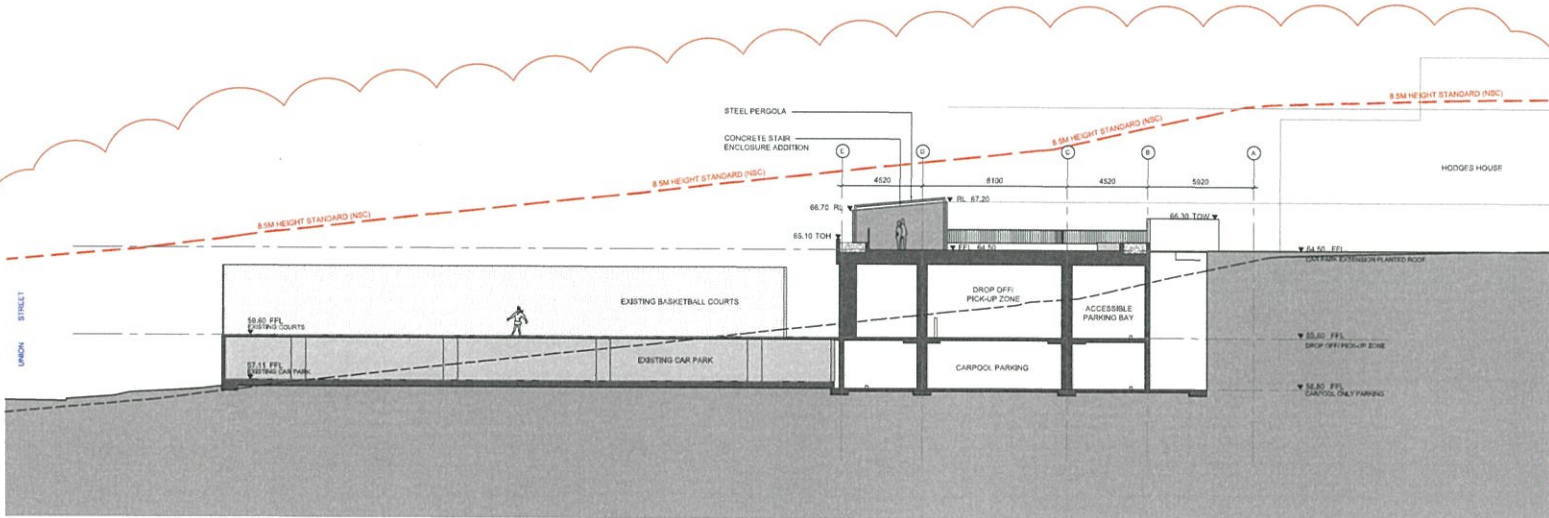

04 SECTION THROUGH CARPARK CLOSER TO MODIFICATION
4090 1:200 @ A1

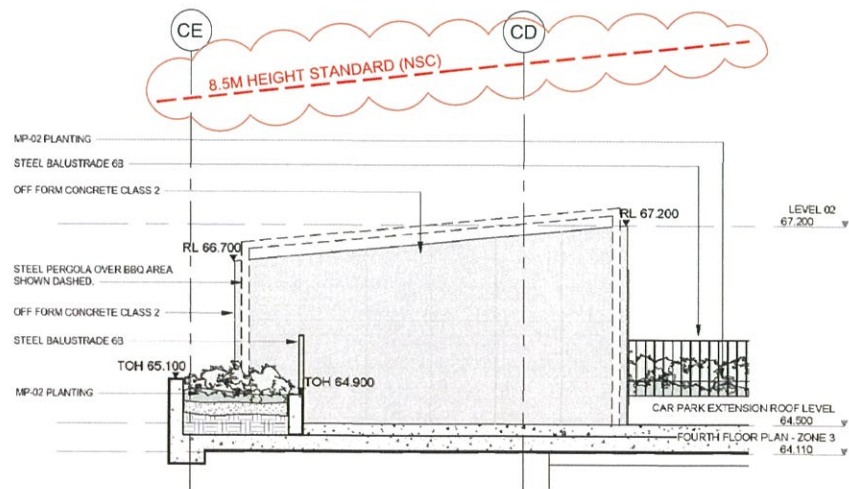

03 STAIRCORE SECTION DETAIL
4090 1:50 @ A1

 

Planning,
Industry &
Environment

Issued under the Environmental Planning and Assessment Act 1979

Approved Section 4.55 (1A) Modification Application


No. 7507 Granted on 28 Jan '20

In respect to Shore Physical Education Centre

Signed K.G.

Sheet No 5 of 6

Rev	Description	Date
01	ISSUED FOR DA SUBMISSION	27.05.2016
02	ISSUED FOR DEVELOPMENT CONDITION	13.07.2016
03	ISSUED IN RESPONSE TO SSD	01.12.2016
04	ISSUED FOR DEVELOPMENT CONDITION - SUBMISSIONS	10.02.2017
05	ISSUED FOR DEVELOPMENT CONDITION - PARKING REVISED LAYOUT	22.03.2017
06	ISSUED FOR DEVELOPMENT CONDITION - CAR PARK LEVELS AMENDED	10.12.2019
07	ISSUED FOR \$4.55 SUBMISSION	19.12.2019
08	ISSUED FOR \$4.55 SUBMISSION	09.01.2020

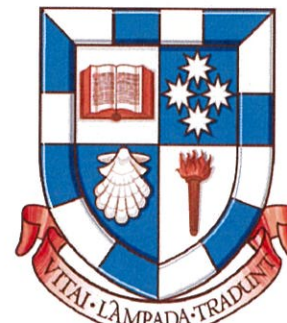

Cox Richardson

PO Box 0193 Sydney NSW 1230
Level 6, 155 Clarence Street, Sydney NSW 2000 Australia
T + 61 2 9267 9599 F + 61 2 9264 5844
www.coxrichardson.com.au

COX

Nominated Architects
John Richardson no. 2162
Russell Lee no. 0507

Consultants
PROJECT MANAGEMENT NAME: EPM PROJECTS ADDRESS: SUITE 2, 155 PACIFIC HIGHWAY, ST LEONARDS, NSW 2065 TELEPHONE: 02 9462 8001 / 02 9462 8008
TOWN PLANNER NAME: ROBINSON URBAN PLANNING ADDRESS: 67 FLETCHER ST, TAMARAMA, NSW 2026 TELEPHONE: 02 9130 1483 / 02 9130 2992
STRUCTURAL, CIVIL & TRAFFIC ENGINEERS NAME: TAYLOR THOMSON WHITTING (TTW) ADDRESS: 13, 44 CHANDLER ST, ST LEONARDS, NSW 2065 TELEPHONE: 02 9439 7288
MECHANICAL, ELECTRICAL, COMMS, LIGHTING & ESD ENGINEERS NAME: STEPHEN VARMING ADDRESS: 18, 8 CASTLECREACH ST, SYDNEY, NSW 2000 TELEPHONE: 02 9867 2200
HYDRAULIC, VERTICAL TRANSPORT & FIRE DETECTION PROTECTION ENGINEERS NAME: ERBAS ADDRESS: 17, 17 LUTHERAN ST, ST LEONARDS, NSW 2065 TELEPHONE: 02 9437 1022
ACOUSTIC ENGINEERS NAME: WILKINSON MURRAY ADDRESS: 277 PACIFIC HWY, CROWNS NEST, NSW 2065 TELEPHONE: 02 9437 4811
LAND SURVEYOR NAME: RYSGATE SURVEYORS ADDRESS: SUITE 05A, 18, 88 YORK ST, SYDNEY, NSW 2000 TELEPHONE: 02 9552 4900
QUANTITY SURVEYOR NAME: MBM Pty Ltd ADDRESS: 17, 88 PITT ST, SYDNEY, NSW 2000 TELEPHONE: 02 9270 1500
GEOTECHNICAL CONSULTANT NAME: JK GEOTECHNICS ADDRESS: 115 MICKA RD, MACQUARIE PARK, NSW 2115 TELEPHONE: 02 9889 5000
HERITAGE CONSULTANT NAME: GODDEN MACKAY LOGAN (GML) ADDRESS: 16, 36 ELIZABETH ST, SURRY HILLS, NSW 2010 TELEPHONE: 02 9319 4811
LANDSCAPE ARCHITECT NAME: OCULUS ADDRESS: 11, 5 WILSON ST, NEWTOWN, NSW 2042 TELEPHONE: 02 9557 5533 / 02 9519 9323
POOL & AQUATICS DESIGN NAME: GEOFF NINNES FONG & PARTNERS ADDRESS: 70 CROWN ST, WOOLLOOMOOBOLD, NSW 2011 TELEPHONE: 02 9332 5160 / 02 9332 0363
BCA & ACCESS CONSULTANTS NAME: PHILIP CHUN ADDRESS: SUITE 404, 44 HAMPSHIRE RD, ARTARMOR, NSW 2054 TELEPHONE: 02 9412 2322

Client
SYDNEY CHURCH OF ENGLAND
GRAMMAR SCHOOL (SHORE)

Project No.
213204

Project
SHORE PHYSICAL
EDUCATION CENTRE
BLUE ST, NORTH SYDNEY, NSW, 2060


Drawing Title
BISHOPS GATE OVERALL
SECTIONS

Document Control Status:
DEVELOPMENT CONDITION

A1 DRAWING SHEET	Drawn: NC
Co-ordinated: NM	Scale: 1:200 @ A1
Project Architect: AS	Date: 27.05.16
Project Director: RL	Revision: 08
Drawing Number:	North:

A-DA-4090

Cox Architecture Pty Ltd ACN 002 535 891

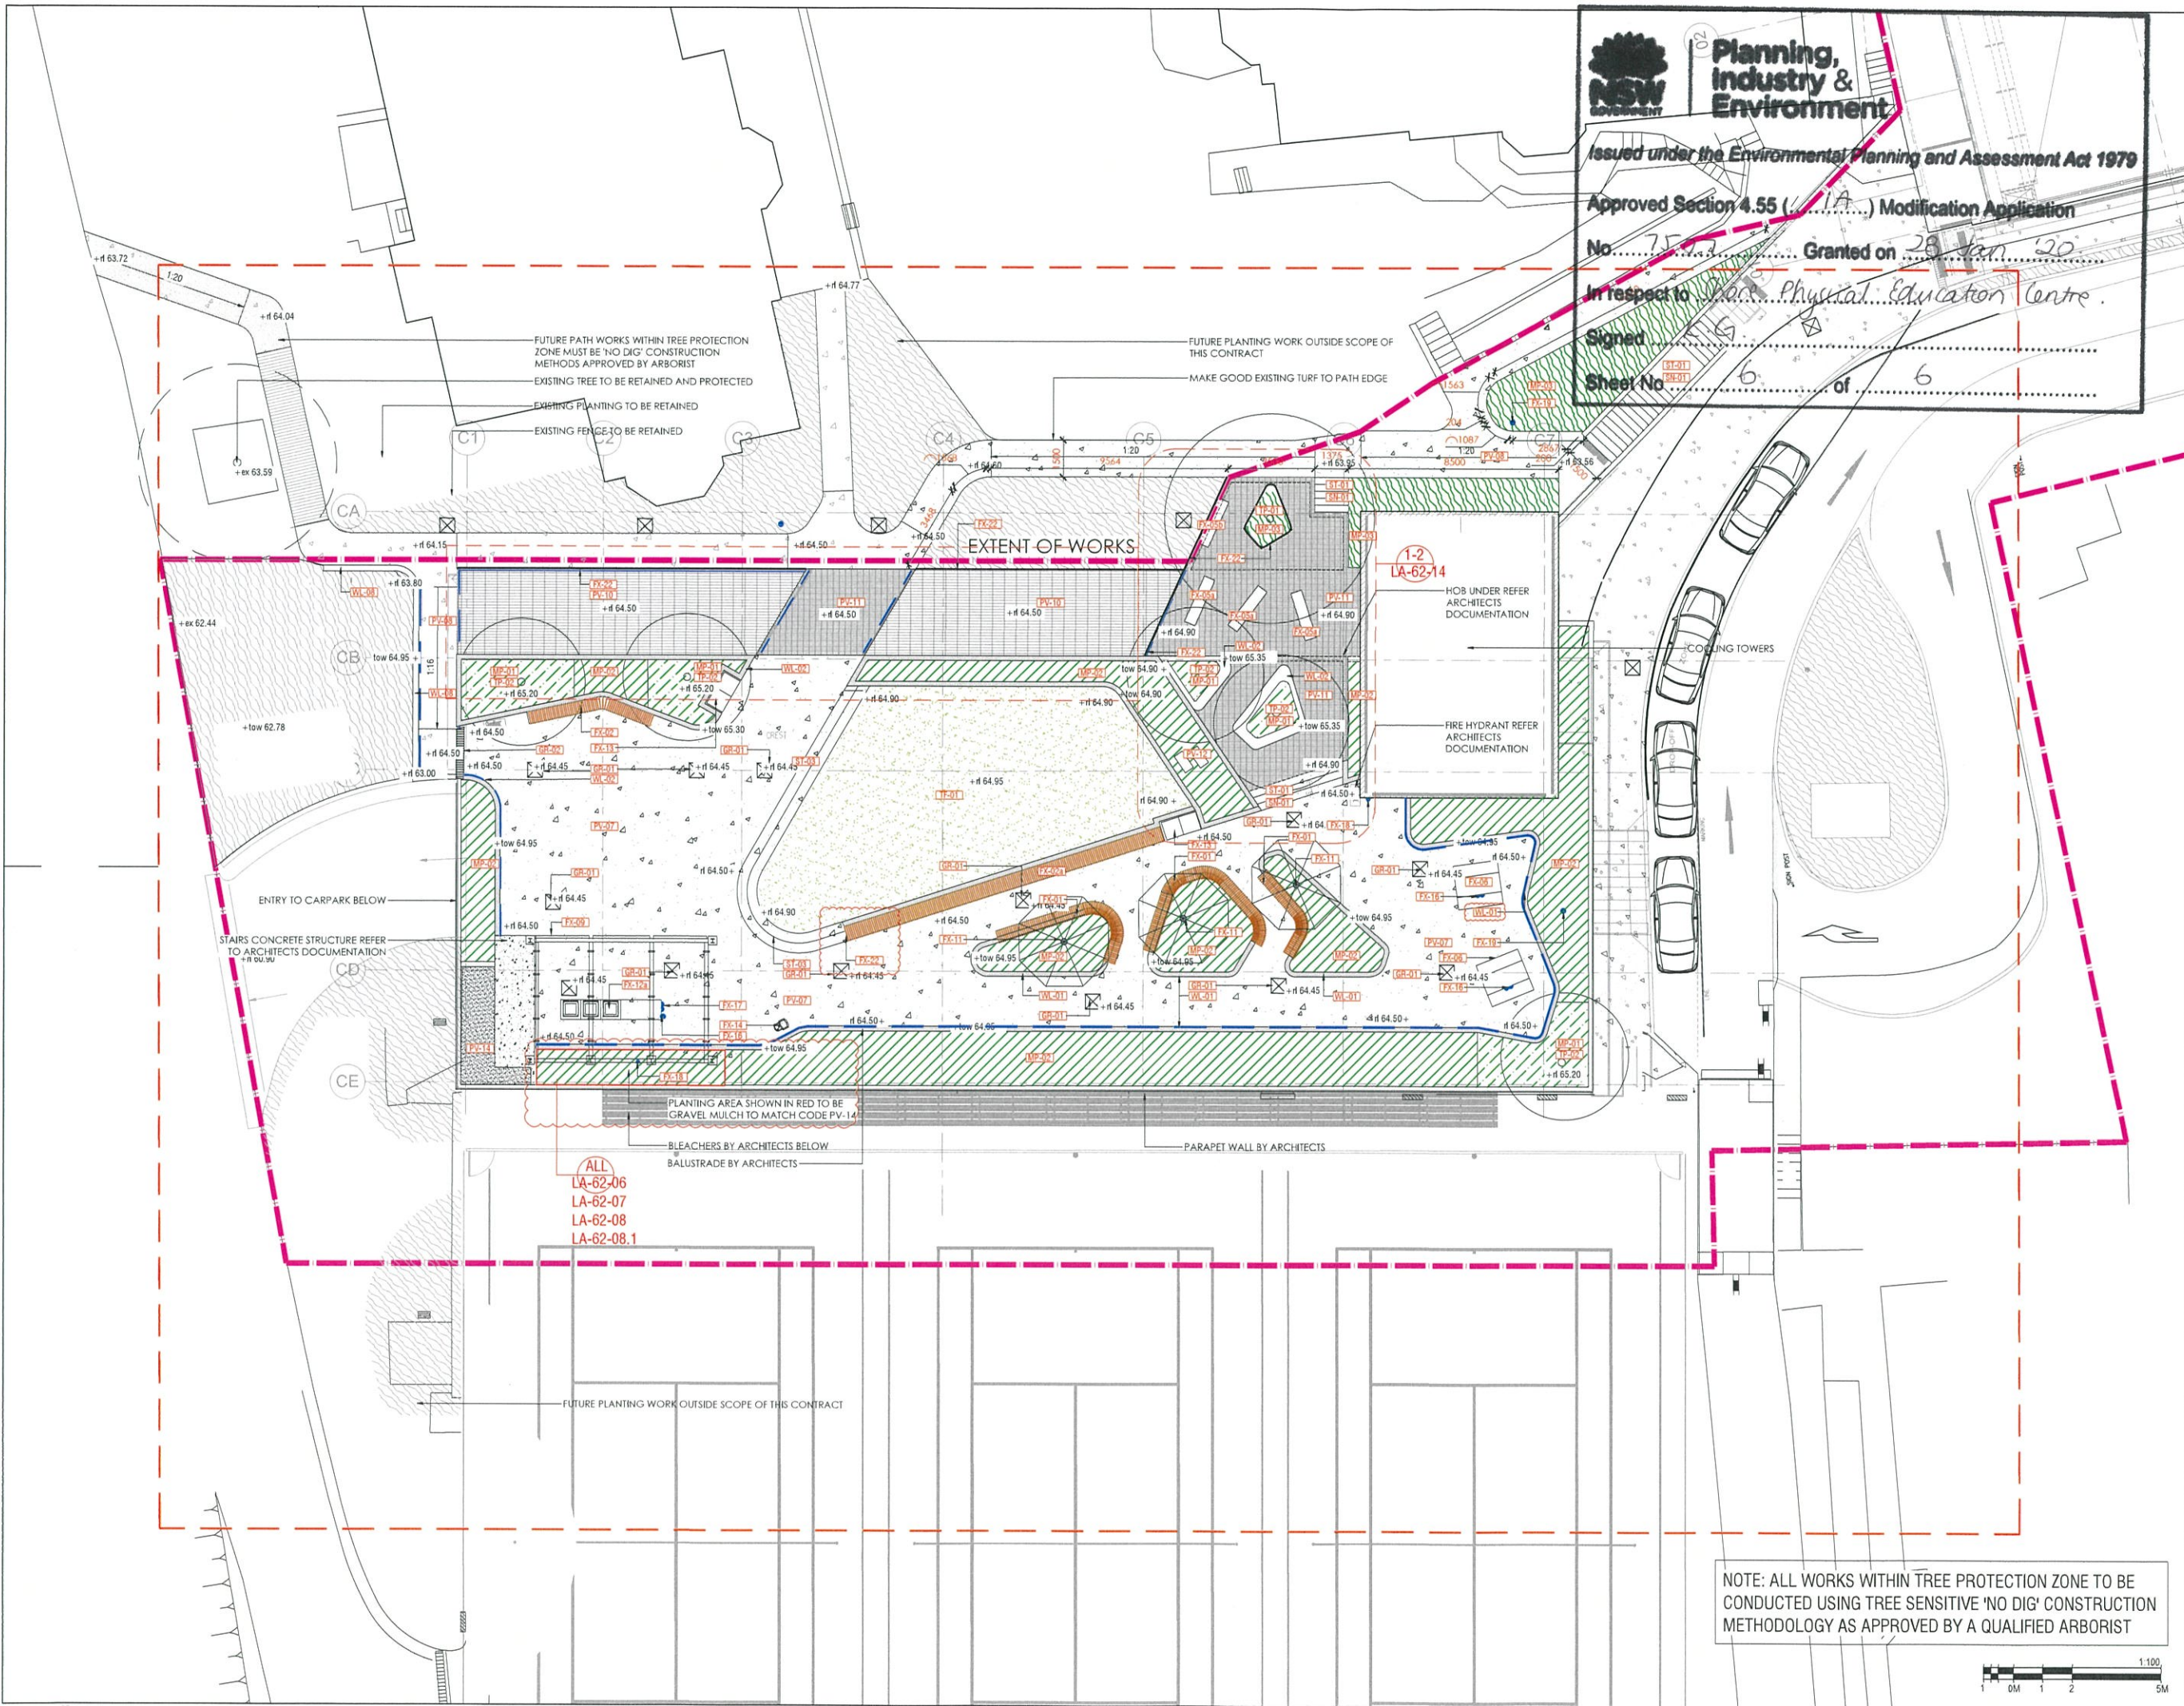

NSW GOVERNMENT
Planning, Industry & Environment

Issued under the Environmental Planning and Assessment Act 1979

Approved Section 4.55 (1A) Modification Application

No. 7572 Granted on 28 Jan 20

In respect to Physical Education Centre

Signed [Signature] 6 of 6

Sheet No. 6 of 6



Project: SHORE PHYSICAL EDUCATION CENTRE
BLUE STREET, NORTH SYDNEY, NSW, 2060
Client: SYDNEY CHURCH OF ENGLAND GRAMMAR SCHOOL (SHORE)



Consultants:
Cox Richardson
Level 2, 204 Clarence Street, Sydney NSW 2000 Australia
T +61 2 9237 9599 www.coxrichardson.com.au

Project Manager:
Bloompark Consulting Pty Ltd
Suite 3/11 MacLennan St, North Sydney NSW 2060
T +61 2 9957 1473 www.bloompark.com.au

STRUCTURAL & CIVIL ENGINEERS:
Taylor Thomson Whitting
48 Campbell Street, St Leonards NSW 2065 Australia
T +61 2 9439 7288 www.ttw.com.au

MECHANICAL, ELECTRICAL & E&S ENGINEERS:
Steenen Varming
LA 9 Castlereagh St, Sydney NSW 2000 Australia
T +61 2 9267 2421 www.steenenvarming.com.au

HYDRAULIC & FIRE PROTECTION ENGINEERS:
Erbas
L115 Ashburton Street, St Leonards NSW 2065
T +61 2 9437 1022 www.eras.com.au

FIRE ENGINEERING CONSULTANT:
Umow Lai
607 Pacific Highway, St Leonards NSW 2065
T +61 2 9431 9432 www.umowlai.com.au

ACOUSTIC ENGINEER:
Willinson Murray
AC/22 Pacific Highway, Crown Hall NSW 2065
T +61 2 9437 4511 www.willinsonmurray.com.au

POOL CONSULTANT:
Geoff Ninnies Fong & Partners
587/8 Crown Street, Woollahra NSW 2011
T +61 2 9232 5129 www.gnfp.com.au

SCA & ACCESS CONSULTANTS:
Philip Chun
404/4 Hampton Lane, Artarmon NSW 2064
T +61 2 9412 2322 www.philipchun.com.au

QUANTITY SURVEYOR:
MBMpl Pty Ltd
69 Pitt Street, Sydney NSW 2000
T +61 2 9279 1000 www.mbmpl.com.au



ZONE ONE BOUNDARY
Document Control Status:
CONSTRUCTION DOCUMENTATION

© COPYRIGHT COX ARCHITECTURE PTY LTD
ANY FORM OF REPRODUCTION OF THIS DRAWING IN FULL OR IN PART WITHOUT THE WRITTEN PERMISSION OF COX ARCHITECTURE PTY LTD CONSTITUTES AN INFRINGEMENT OF COPYRIGHT

Rev	Description	By	Date
01	100% DESIGN DEVELOPMENT	BT	10-09-2018
02	100% DESIGN DEVELOPMENT	LM	16-09-2018
03	100% DD INCLUDING APPROVED ITEM ITEMS	LM	08-12-2018
04	100% TENDER DOCUMENTATION	LM	28-02-2019
05	15% TENDER DOCUMENTATION	LM	26-10-2017
06	ISSUE FOR COORDINATION	GF	13-05-2018
07	ISSUE FOR COORDINATION	GF	25-08-2018
08	100% TENDER DOCUMENTATION	GF	08-08-2018
09	AS FOR CONSTRUCTION	GF	31-08-2018
10	AS FOR CONSTRUCTION	GF	11-09-2018
11	AS FOR CONSTRUCTION	GF	26-09-2018
12	AS FOR CONSTRUCTION	GF	01-11-2018
13	AS FOR CONSTRUCTION	GF	01-11-2018
14	AS FOR CONSTRUCTION	GF	22-01-2019
15	AS FOR CONSTRUCTION	GF	26-02-2019
16	AS FOR CONSTRUCTION	GF	24-04-2019
17	AS FOR CONSTRUCTION	GF	16-06-2019
18	AS FOR CONSTRUCTION	GF	12-08-2019
19	AS FOR CONSTRUCTION	GF	14-08-2019

Drawing Title:
**GENERAL ARRANGEMENT
CARPARK ROOFTOP**

Project Number: S14-055 Drawn: GF
Co-ordinated: Checker Scale: 1:100 @ B1
Project Architect: GF Date: 14-08-2019
Project Director: RJ Revision: 19
Drawing Number: North:
LA-20-11