



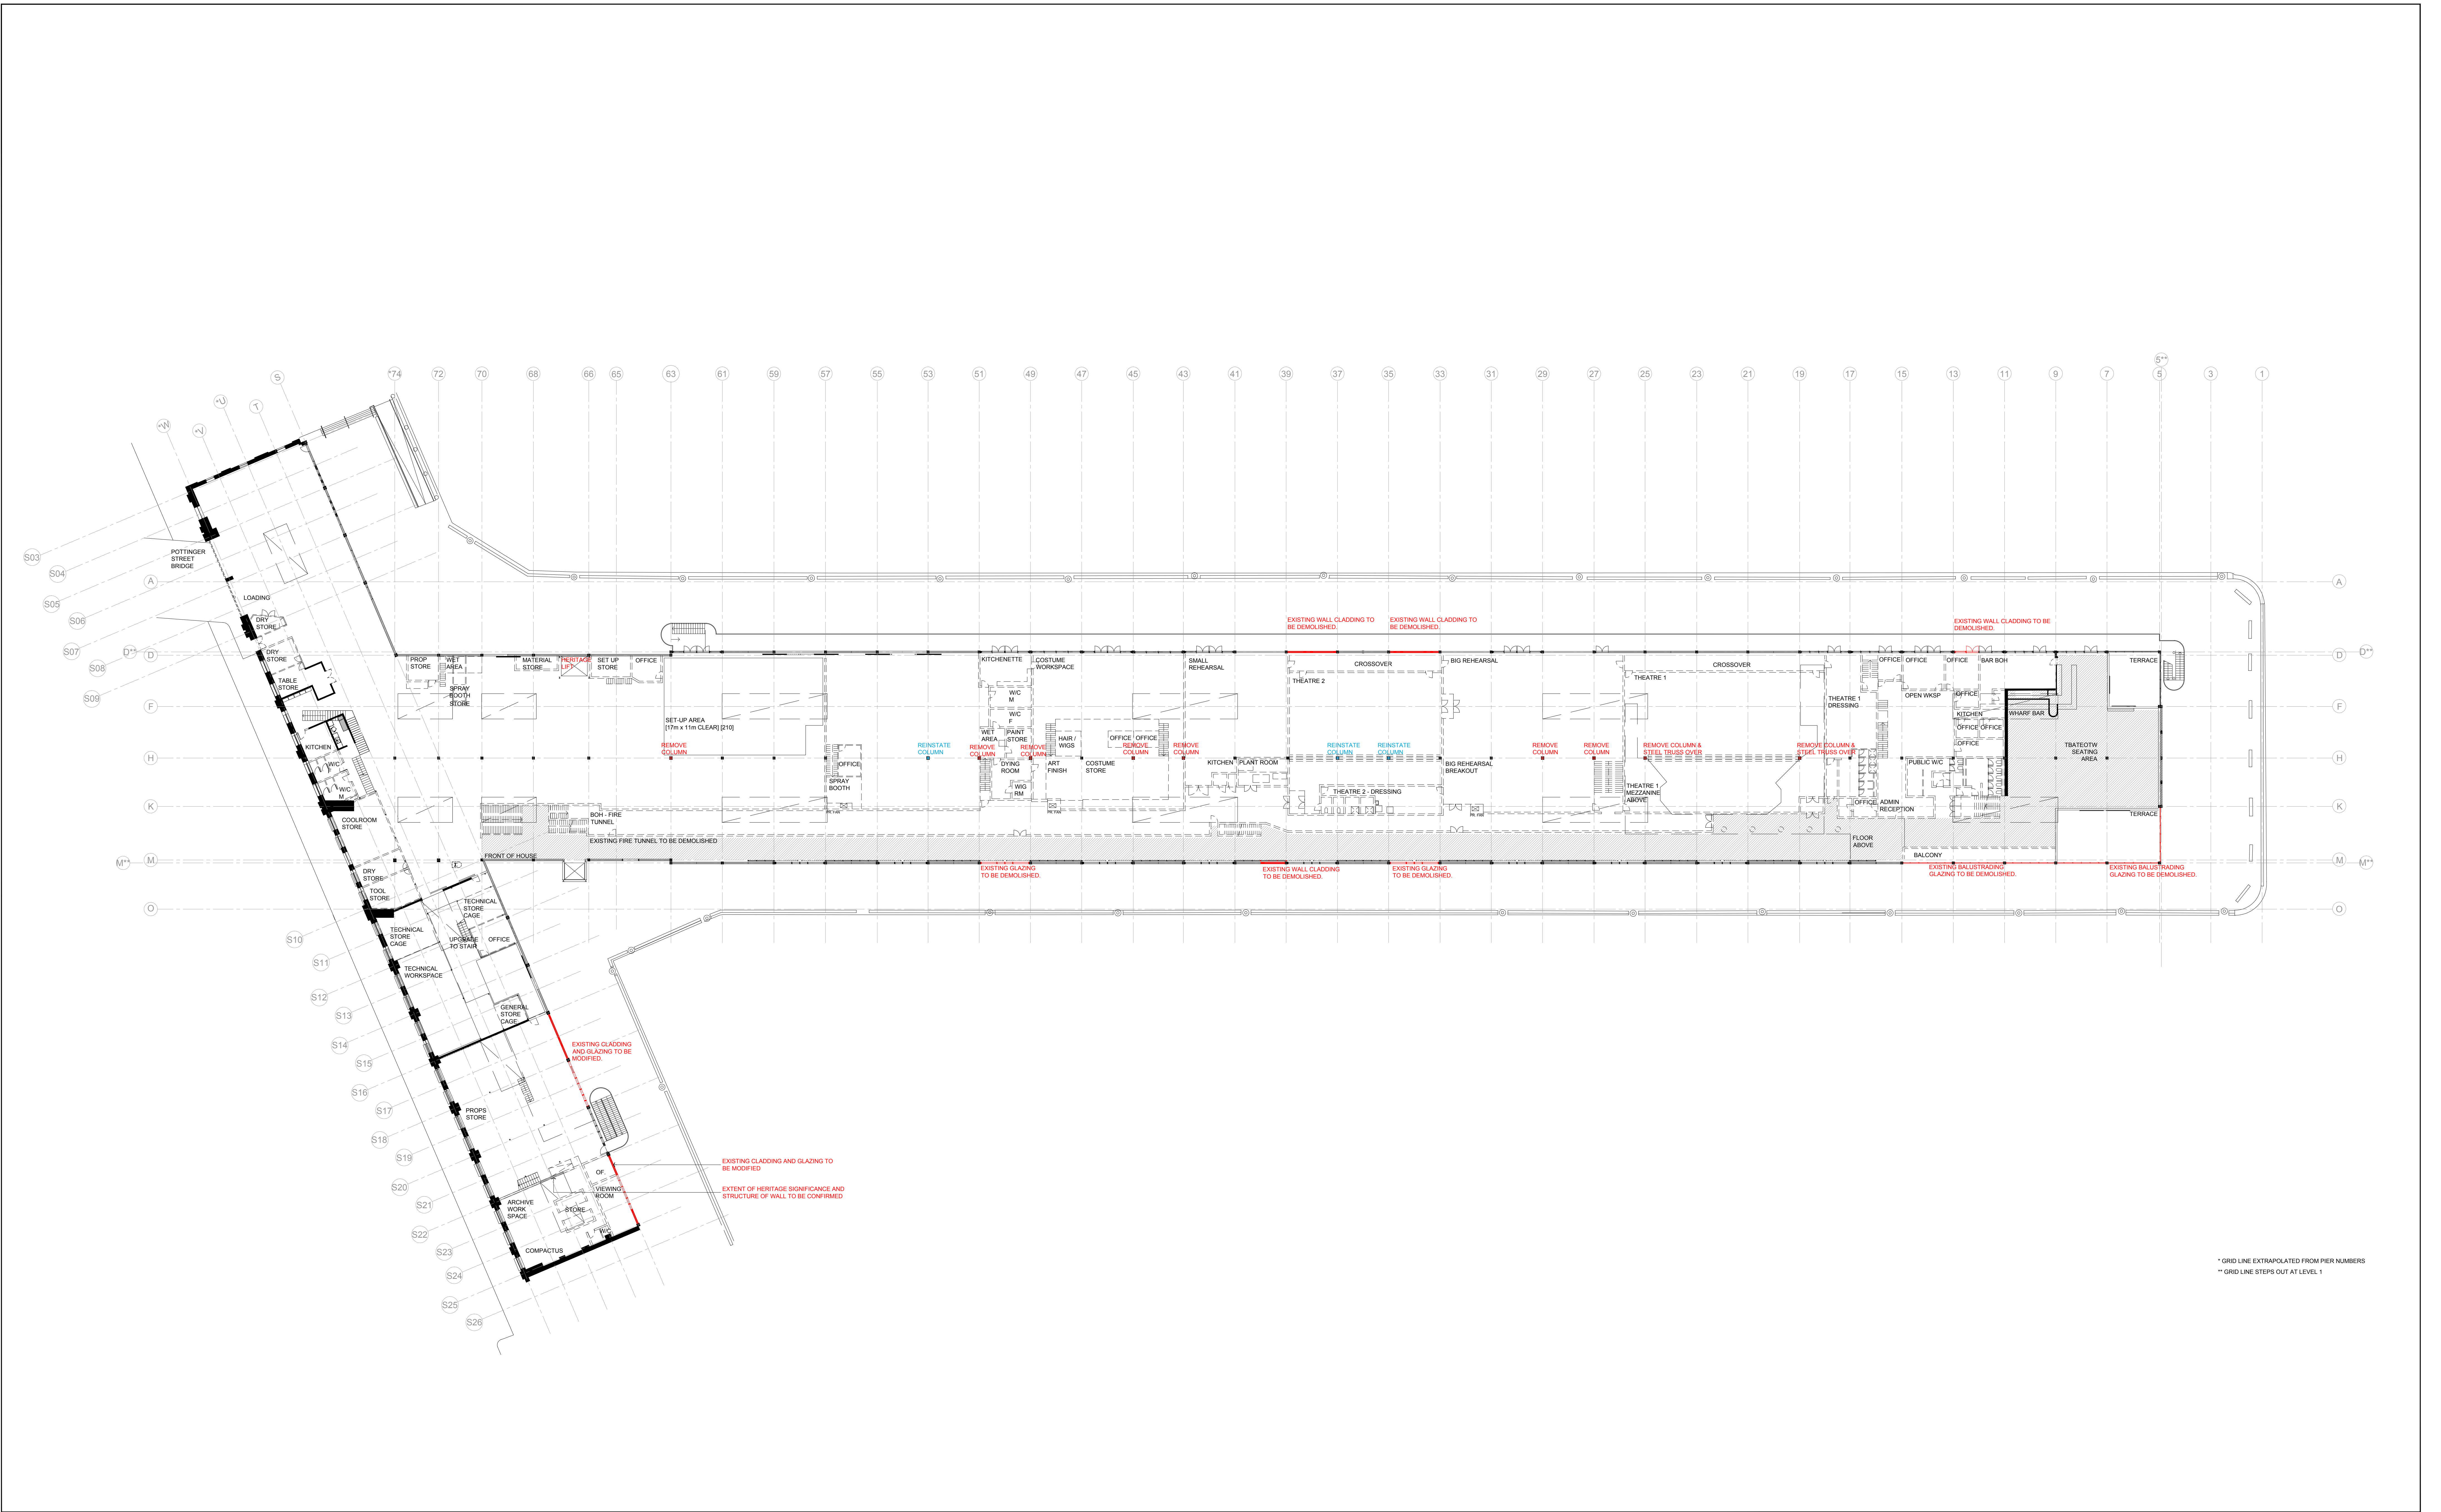

REFERENCE MAP	NOTES 1. DO NOT SCALE DRAWINGS. WRITTEN DIMENSIONS GOVERN. 2. ALL DIMENSIONS ARE IN MILLIMETRES UNLESS NOTED OTHERWISE. 3. ALL DIMENSIONS SHALL BE VERIFIED ON SITE BEFORE PROCEEDING WITH THE WORK. HASSELL SHALL BE NOTIFIED IN WRITING OF ANY DISCREPANCIES. 4. THIS DRAWING MUST BE READ IN CONJUNCTION WITH ALL RELEVANT CONTRACTS, SPECIFICATIONS AND DRAWINGS. © COPYRIGHT OF THIS DRAWING IS VESTED IN HASSELL LTD. 2016 HASSELL LTD. THIS DRAWING IS AN UNCONTROLLED COPY UNLESS NOTED OTHERWISE.	MATERIALS AND FINISHES EXISTING EC001 EXISTING TIMBER BATTENS EC002 EXISTING JOI EC003 EXISTING ACOUSTIC CEILING EC004 EXISTING PLASTERBOARD EC005 UNDERSIDE EXISTING MEZZ EC006 EXISTING IRONBARK FLOOR EC007 EXISTING DECORING EC008 EXISTING CONCRETE PROPOSED EC009 BATTENS TO MATCH EXISTING EC010 PLWOOD CEILING EC011 ACOUSTIC PLWOOD EC012 100MM TIMBER BOARD, 20MM GAP EC013 PLASTERBOARD, PAINT FINISH	CONSULTANT ACCESS CONSULTANT ACCESSIBILITY SOLUTIONS P: 9557 1940 E: marnie@accesson.com ACOUSTIC CONSULTANT CHARCOALBLUE P: 03 9417 6524 E: eric.lawrence@charcoalblue.com ACOUSTIC CONSULTANT ARUP P: 9320 9982 E: chris.felton@arup.com BCA CONSULTANT BLACKETT MACGILLIVRAY - GOLDSMITH P: 9211 7777 E: brian@omplugs.com.au CONSTRUCTION MANAGEMENT CADENCE P: 9557 8886 E: jayden@cadenceaustr.com ELECTRICAL ENGINEER ARUP P: 9320 9982 E: eric.sawyer@arup.com ESD CONSULTANT ARUP P: 9320 9982 E: eric.sawyer@arup.com FIRE SERVICES ENGINEER ARUP P: 9320 9982 E: nick.howard@arup.com HERITAGE CONSULTANT TROPMAN AND TROPMAN ARCHITECTS P: 9251 3250 E: tropman@tropmanarchitects.com.au HYDRAULIC CONSULTANT ROOT PROJECTS AUSTRALIA P: 9272 9300 E: root@rootprojects.com.au ICT AND AV ENGINEER ARUP P: 9320 9982 E: im.egood@arup.com KITCHEN CONSULTANT SANKESTER DESIGN GROUP P: 9630 0146 E: john@sankesterdesign.com.au MECHANICAL ENGINEER ARUP P: 9320 9982 E: robert.lashman@arup.com PROJECT MANAGEMENT ROOT PROJECTS AUSTRALIA P: 9272 9300 E: root@rootprojects.com.au QUANTITY SURVEYOR MBM P: 9270 1000 E: dm@mbmpl.com.au SPECIALIST LIGHTING ARUP P: 9320 9982 E: rebecca.cadom@arup.com STATUTORY PLANNER MG PLANNING P: 9719 3118 E: tim@mgplanning.com.au STRUCTURAL ENGINEER TAYLOR THOMSON WHITTING P: 9439 7288 E: jayden@ttw.com.au SURVEYOR LTS LOCKLEY P: 9365 7336 E: glenn@lockley.com.au THEATRE CONSULTANT CHARCOALBLUE P: 03 9417 6524 E: eric.lawrence@charcoalblue.com VERTICAL TRANSPORT ARUP P: 9320 9982 E: scott.hargreaves@arup.com WASTE CONSULTANT ARUP P: 9320 9982 E: jayden.manning@arup.com	CLIENT SYDNEY THEATRE COMPANY The Wharf, Pier 4 Hickson Road, Walsh Bay	CONSULTANT HASSELL LIMITED ACN 007 711 435 LEVEL 2 PIER 8/9 23 HICKSON ROAD SYDNEY NSW 2000 AUSTRALIA SYDNEY@HASSELLSTUDIO.COM T 61 2 9101 2000 HASSELL PROJECT STC50 - SYDNEY THEATRE COMPANY	DRAWING TITLE LEVEL 1 HERITAGE IMPACT STATUS FOR INFORMATION <table><tr><th>SCALE @ A0</th><th>DRAWN</th><th>CO-ORD</th><th>REVIEWED</th><th>APPROVED</th></tr><tr><td>1:250</td><td>CA</td><td></td><td>CA</td><td>KMcB</td></tr></table> <table><tr><th>PROJECT NUMBER</th><th>DRAWING NUMBER</th><th>REV</th></tr><tr><td>STC50 - 011509</td><td>STC_A_0402</td><td>03</td></tr></table>	SCALE @ A0	DRAWN	CO-ORD	REVIEWED	APPROVED	1:250	CA		CA	KMcB	PROJECT NUMBER	DRAWING NUMBER	REV	STC50 - 011509	STC_A_0402	03
	SCALE @ A0	DRAWN	CO-ORD	REVIEWED	APPROVED																	
	1:250	CA		CA	KMcB																	
	PROJECT NUMBER	DRAWING NUMBER	REV																			
	STC50 - 011509	STC_A_0402	03																			

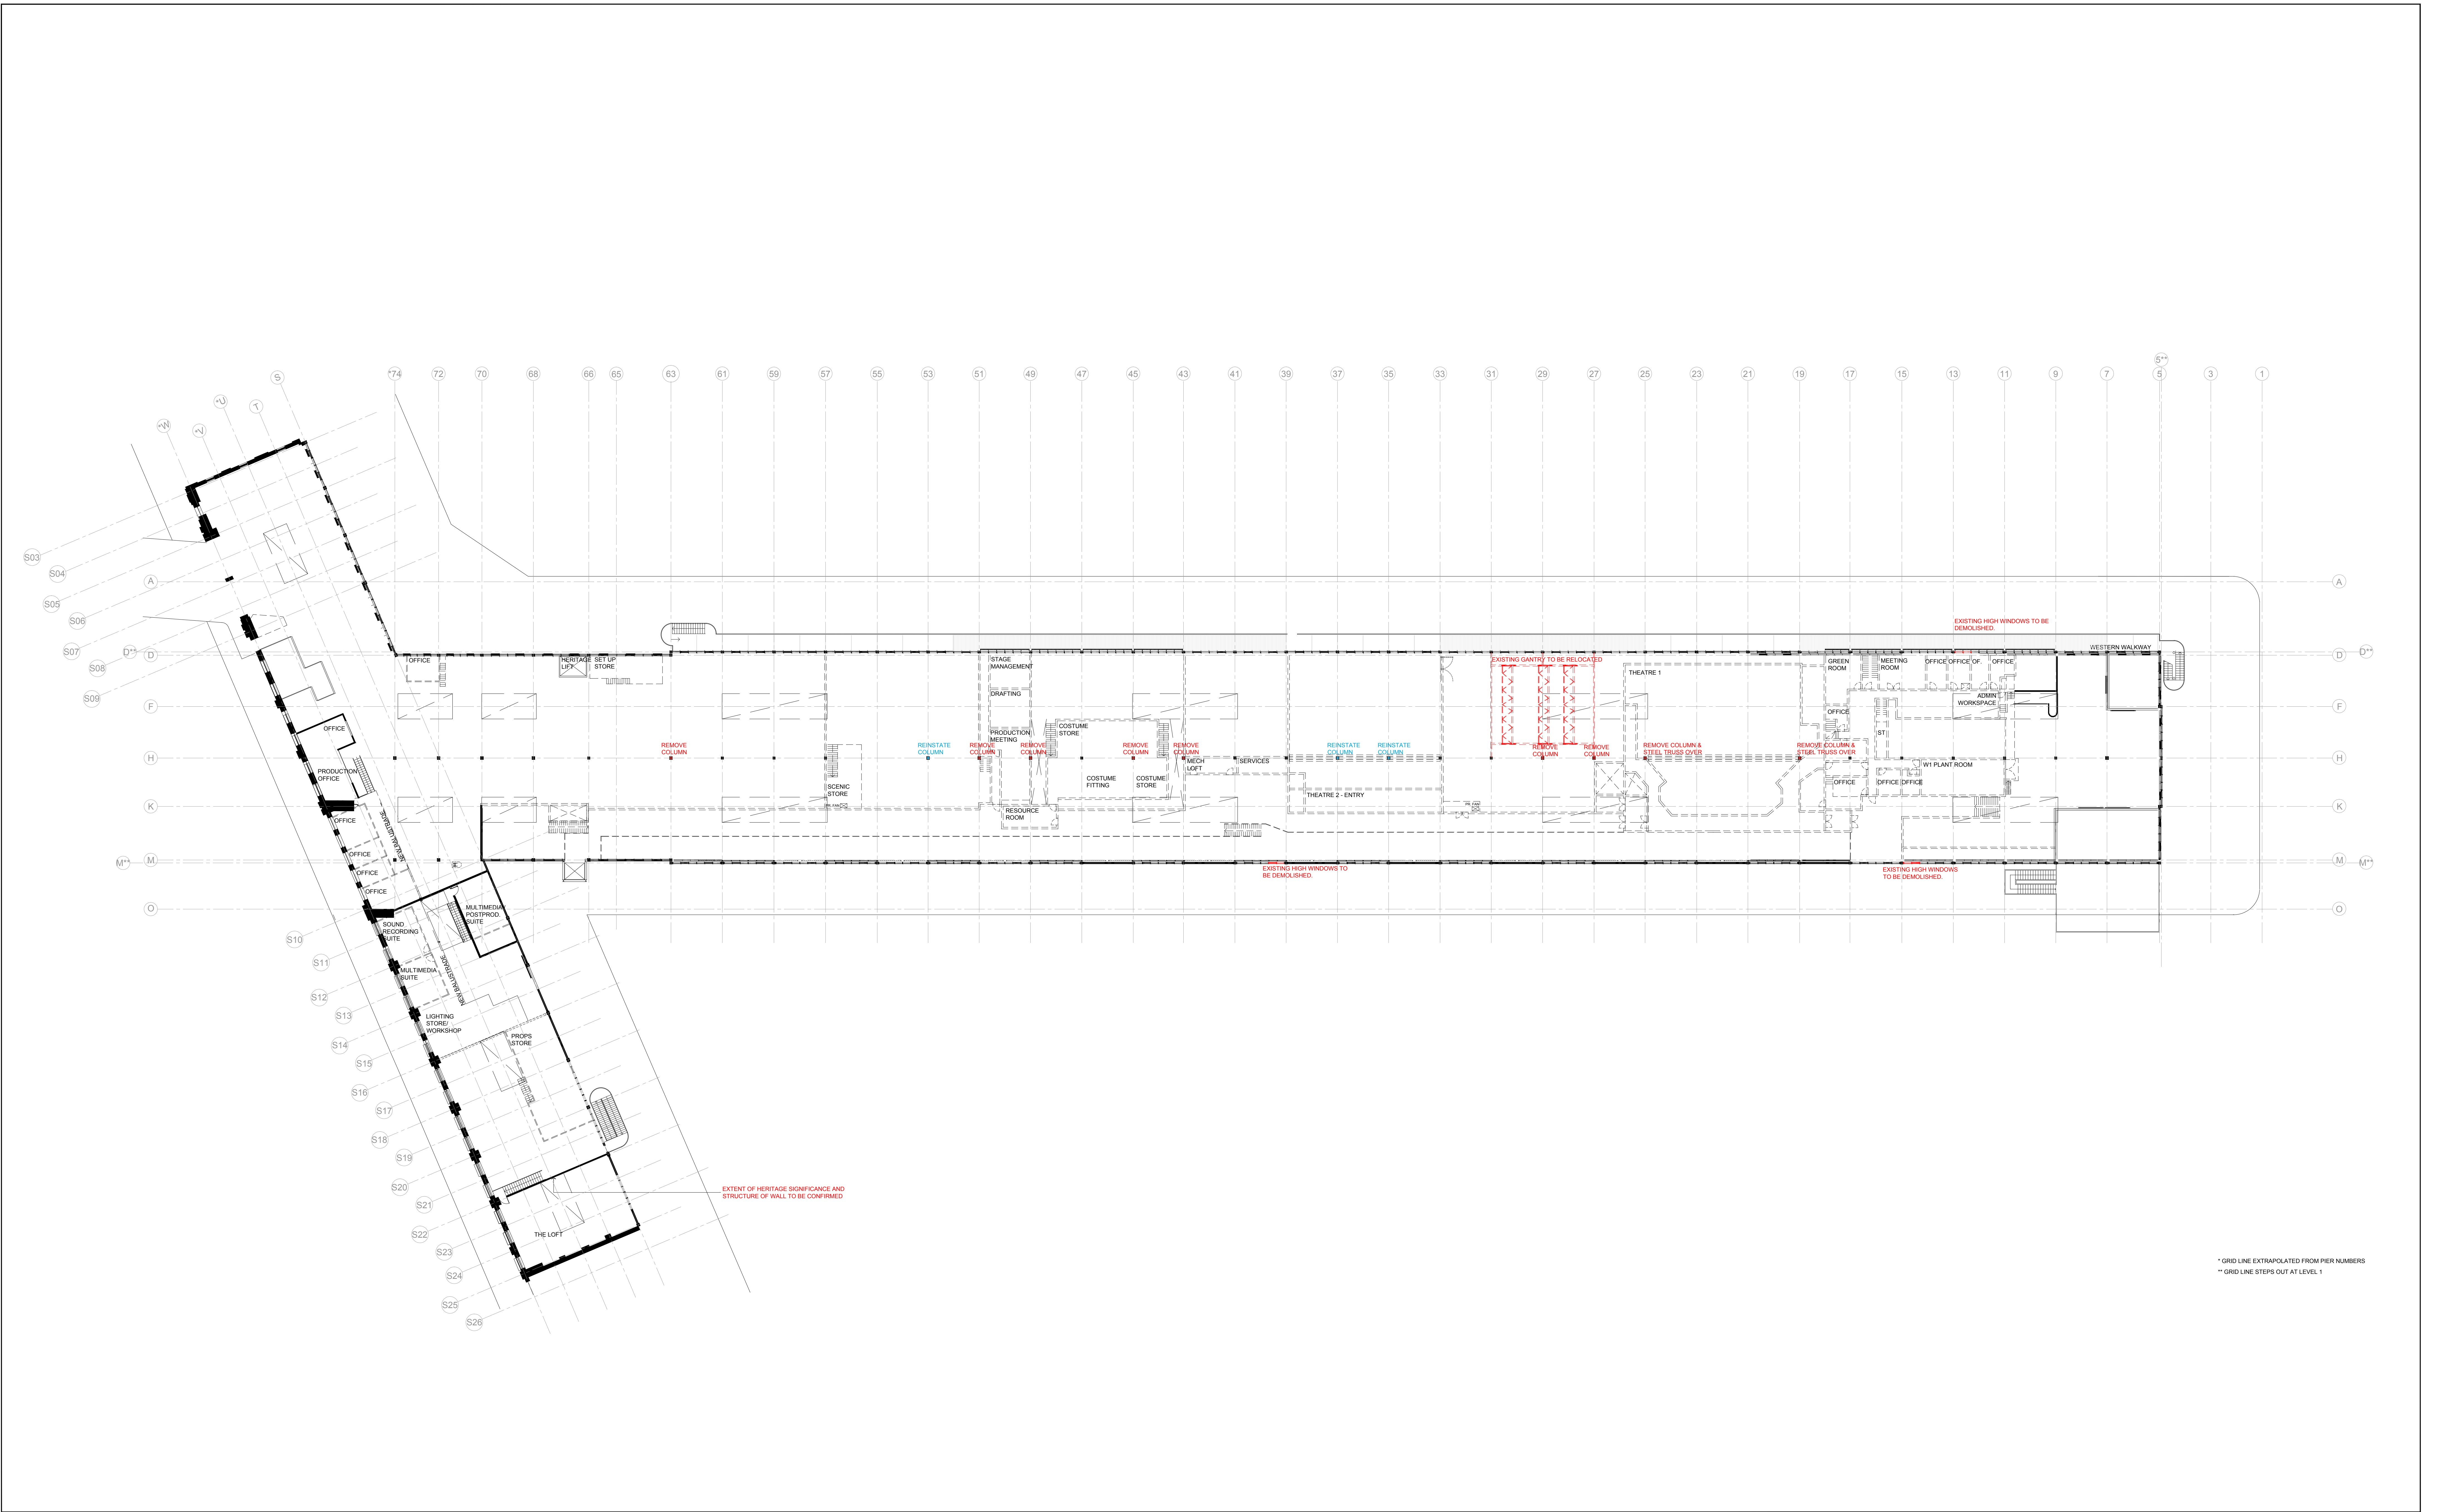

REFERENCE MAP

NOTES

1. DO NOT SCALE DRAWINGS. WRITTEN DIMENSIONS GOVERN.
2. ALL DIMENSIONS ARE IN MILLIMETRES UNLESS NOTED OTHERWISE.
3. ALL DIMENSIONS SHALL BE VERIFIED ON SITE BEFORE PROCEEDING WITH THE WORK. HASSELL SHALL BE NOTIFIED IN WRITING OF ANY DISCREPANCIES.
4. THIS DRAWING MUST BE READ IN CONJUNCTION WITH ALL RELEVANT CONTRACTS, SPECIFICATIONS AND DRAWINGS.

© COPYRIGHT OF THIS DRAWING IS VESTED IN HASSELL LTD. 2016 HASSELL LTD.

THIS DRAWING IS AN UNCONTROLLED COPY UNLESS NOTED OTHERWISE.

REV	DESCRIPTION	DATE
03	ISSUE FOR SSDA	12.10.16
02	ISSUE FOR PRICING	05.10.16
01	FOR PRICING	20.09.16

MATERIALS AND FINISHES

EXISTING

- EC001 EXISTING TIMBER BATTENS
- EC002 EXISTING JOIST
- EC003 EXISTING ACOUSTIC CEILING
- EC004 EXISTING PLASTERBOARD
- EC005 UNDERSIDE EXISTING MEZZ
- EC006 EXISTING IRONBARK FLOOR
- EC007 EXISTING DECORING
- EC008 EXISTING CONCRETE

PROPOSED

- PL001 BATTENS TO MATCH EXISTING
- PL002 PLYWOOD CEILING
- PL003 100MM TIMBER BOARD, 20MM GAP
- PL004 PLASTERBOARD, PAINT FINISH

CONSULTANT

ACCESS CONSULTANT

ACCESSIBILITY SOLUTIONS
P: 9655 1940
E: m.manning@accessibility.com.au

ACOUSTIC CONSULTANT

CHARCOALBLUE
P: 03 9417 6524
E: eric.lawrence@charcoalblue.com

ACOUSTIC CONSULTANT

ARUP
P: 9320 9982
E: chris.felton@arup.com

BCA CONSULTANT

BLACKETT MACGILLIVRAY - GOLDSMITH
P: 9211 7777
E: brian@omplugs.com.au

CONSTRUCTION MANAGEMENT

CADENCE
P: 9557 8866
E: j.parker@cadenceaustr.com

ELECTRICAL ENGINEER

ARUP
P: 9320 9982
E: eric.sere@arup.com

ESD CONSULTANT

ARUP
P: 9320 9982
E: chris.felton@arup.com

FIRE SERVICES ENGINEER

ARUP
P: 9320 9982
E: nick.howard@arup.com

HERITAGE CONSULTANT

TROPMAN AND TROPMAN ARCHITECTS
P: 9251 3250
E: tropman@tropmanarchitects.com.au

MECHANICAL ENGINEER

ARUP
P: 9320 9982
E: robert.lashman@arup.com

STATUTORY PLANNER

MG PLANNING
P: 9719 3118
E: tim@mgplanning.com.au

STRUCTURAL ENGINEER

TAYLOR THOMSON WHITTING
P: 9439 7288
E: j.parker@ttw.com.au

WASTE CONSULTANT

ARUP
P: 9320 9982
E: j.parker@arup.com

SURVEYOR

LTS LOCKLEY
P: 9365 7336
E: glenn@lockley.com.au

THEATRE CONSULTANT

CHARCOALBLUE
P: 03 9417 6524
E: eric.lawrence@charcoalblue.com

CLIENT

SYDNEY THEATRE COMPANY

The Wharf, Pier 4
Hickson Road, Walsh Bay

CONSULTANT

HASSELL LIMITED ACN 007 711 435
LEVEL 2 PIER 8/9 23 HICKSON ROAD
SYDNEY NSW 2000 AUSTRALIA
SYDNEY@HASSELLSTUDIO.COM
T 61 2 9101 2000

HASSELL

PROJECT

STC50 - SYDNEY THEATRE COMPANY

DRAWING TITLE

LEVEL 2 HERITAGE IMPACT

STATUS


FOR INFORMATION

SCALE @ A0	DRAWN	CO-ORD	REVIEWED	APPROVED
1:250	CA		CA	KMcB


PROJECT NUMBER	DRAWING NUMBER	REV
STC50 - 011509	STC_A_0403	03

PRINT INFORMATION: PRINTED BY: Sophie Bond _ON: 2016/11/14 _USING PAGESETUP _PDF (A0 L) halfweight.ctb _USING PLOTSTYLE TABLE: halfweight.ctb _PC3: DWG To PDF.pd _P&L:SCALE: 1 _L:SCALE: 0.500000

FILENAME: baydpmj9603011509-61A-PVWorkingAubCAD01_50SheetSTC_A_0403 LEVEL 2 HERITAGE IMPACT.dwg

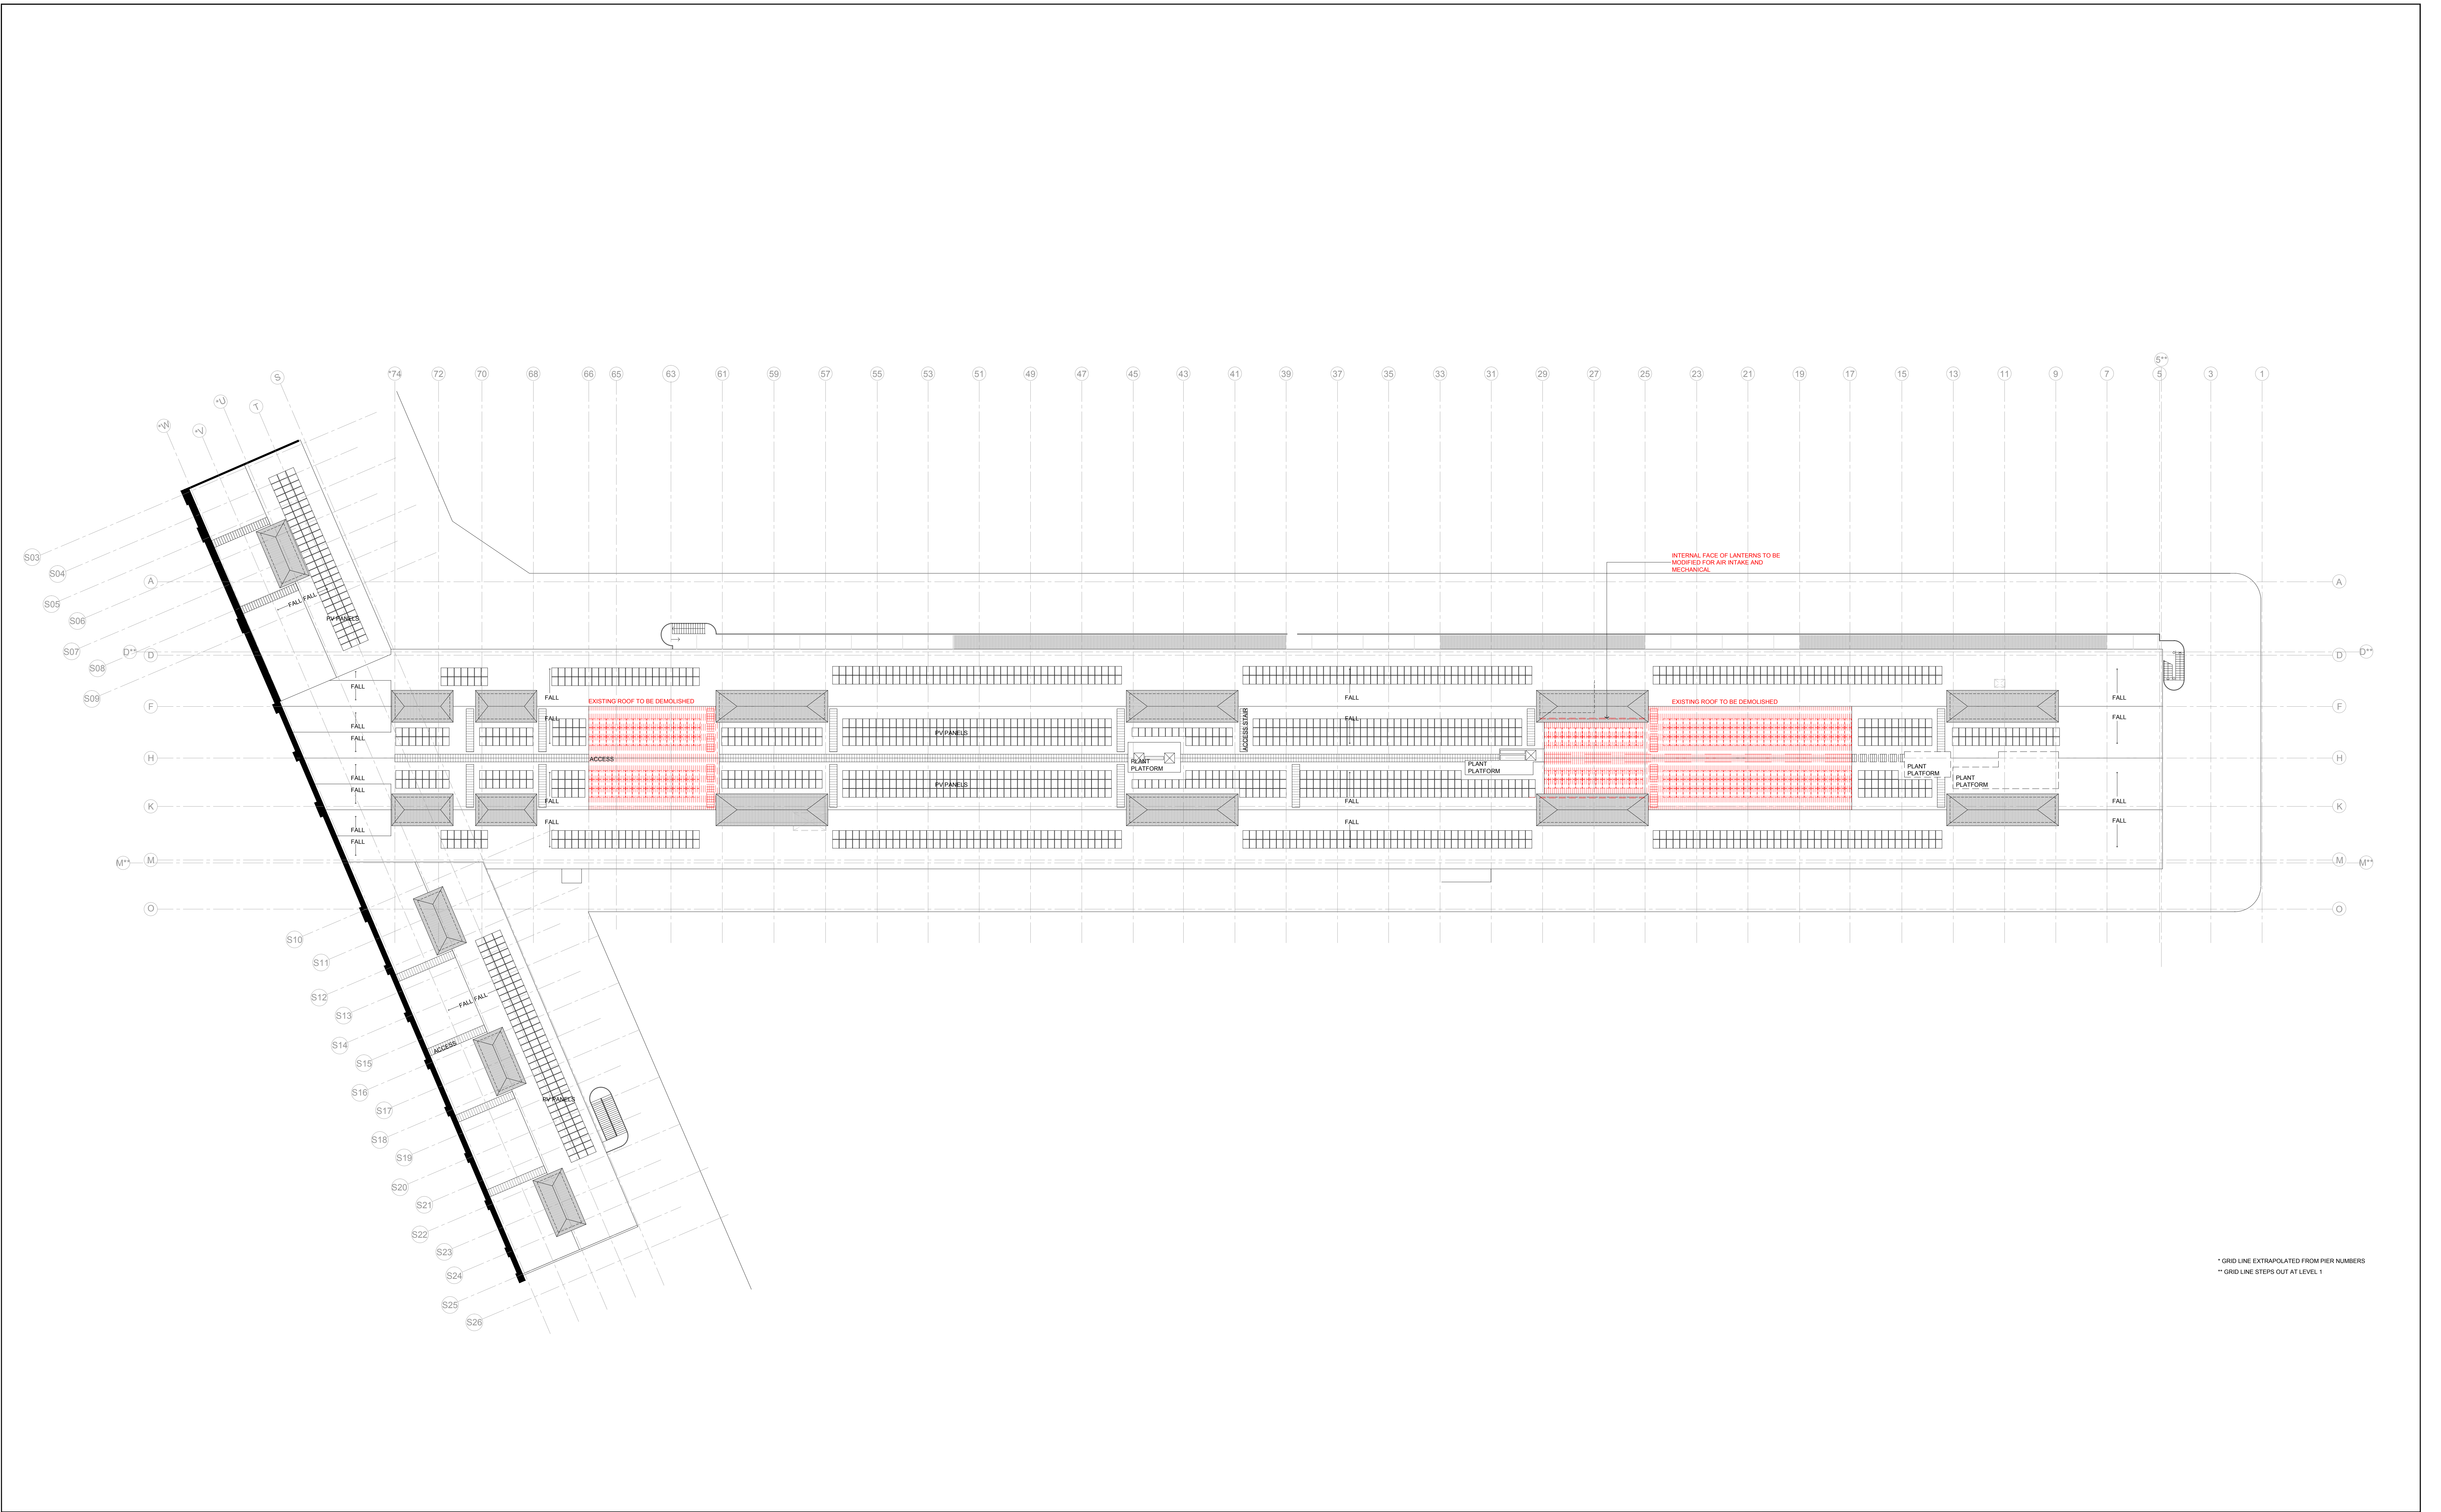

REFERENCE MAP

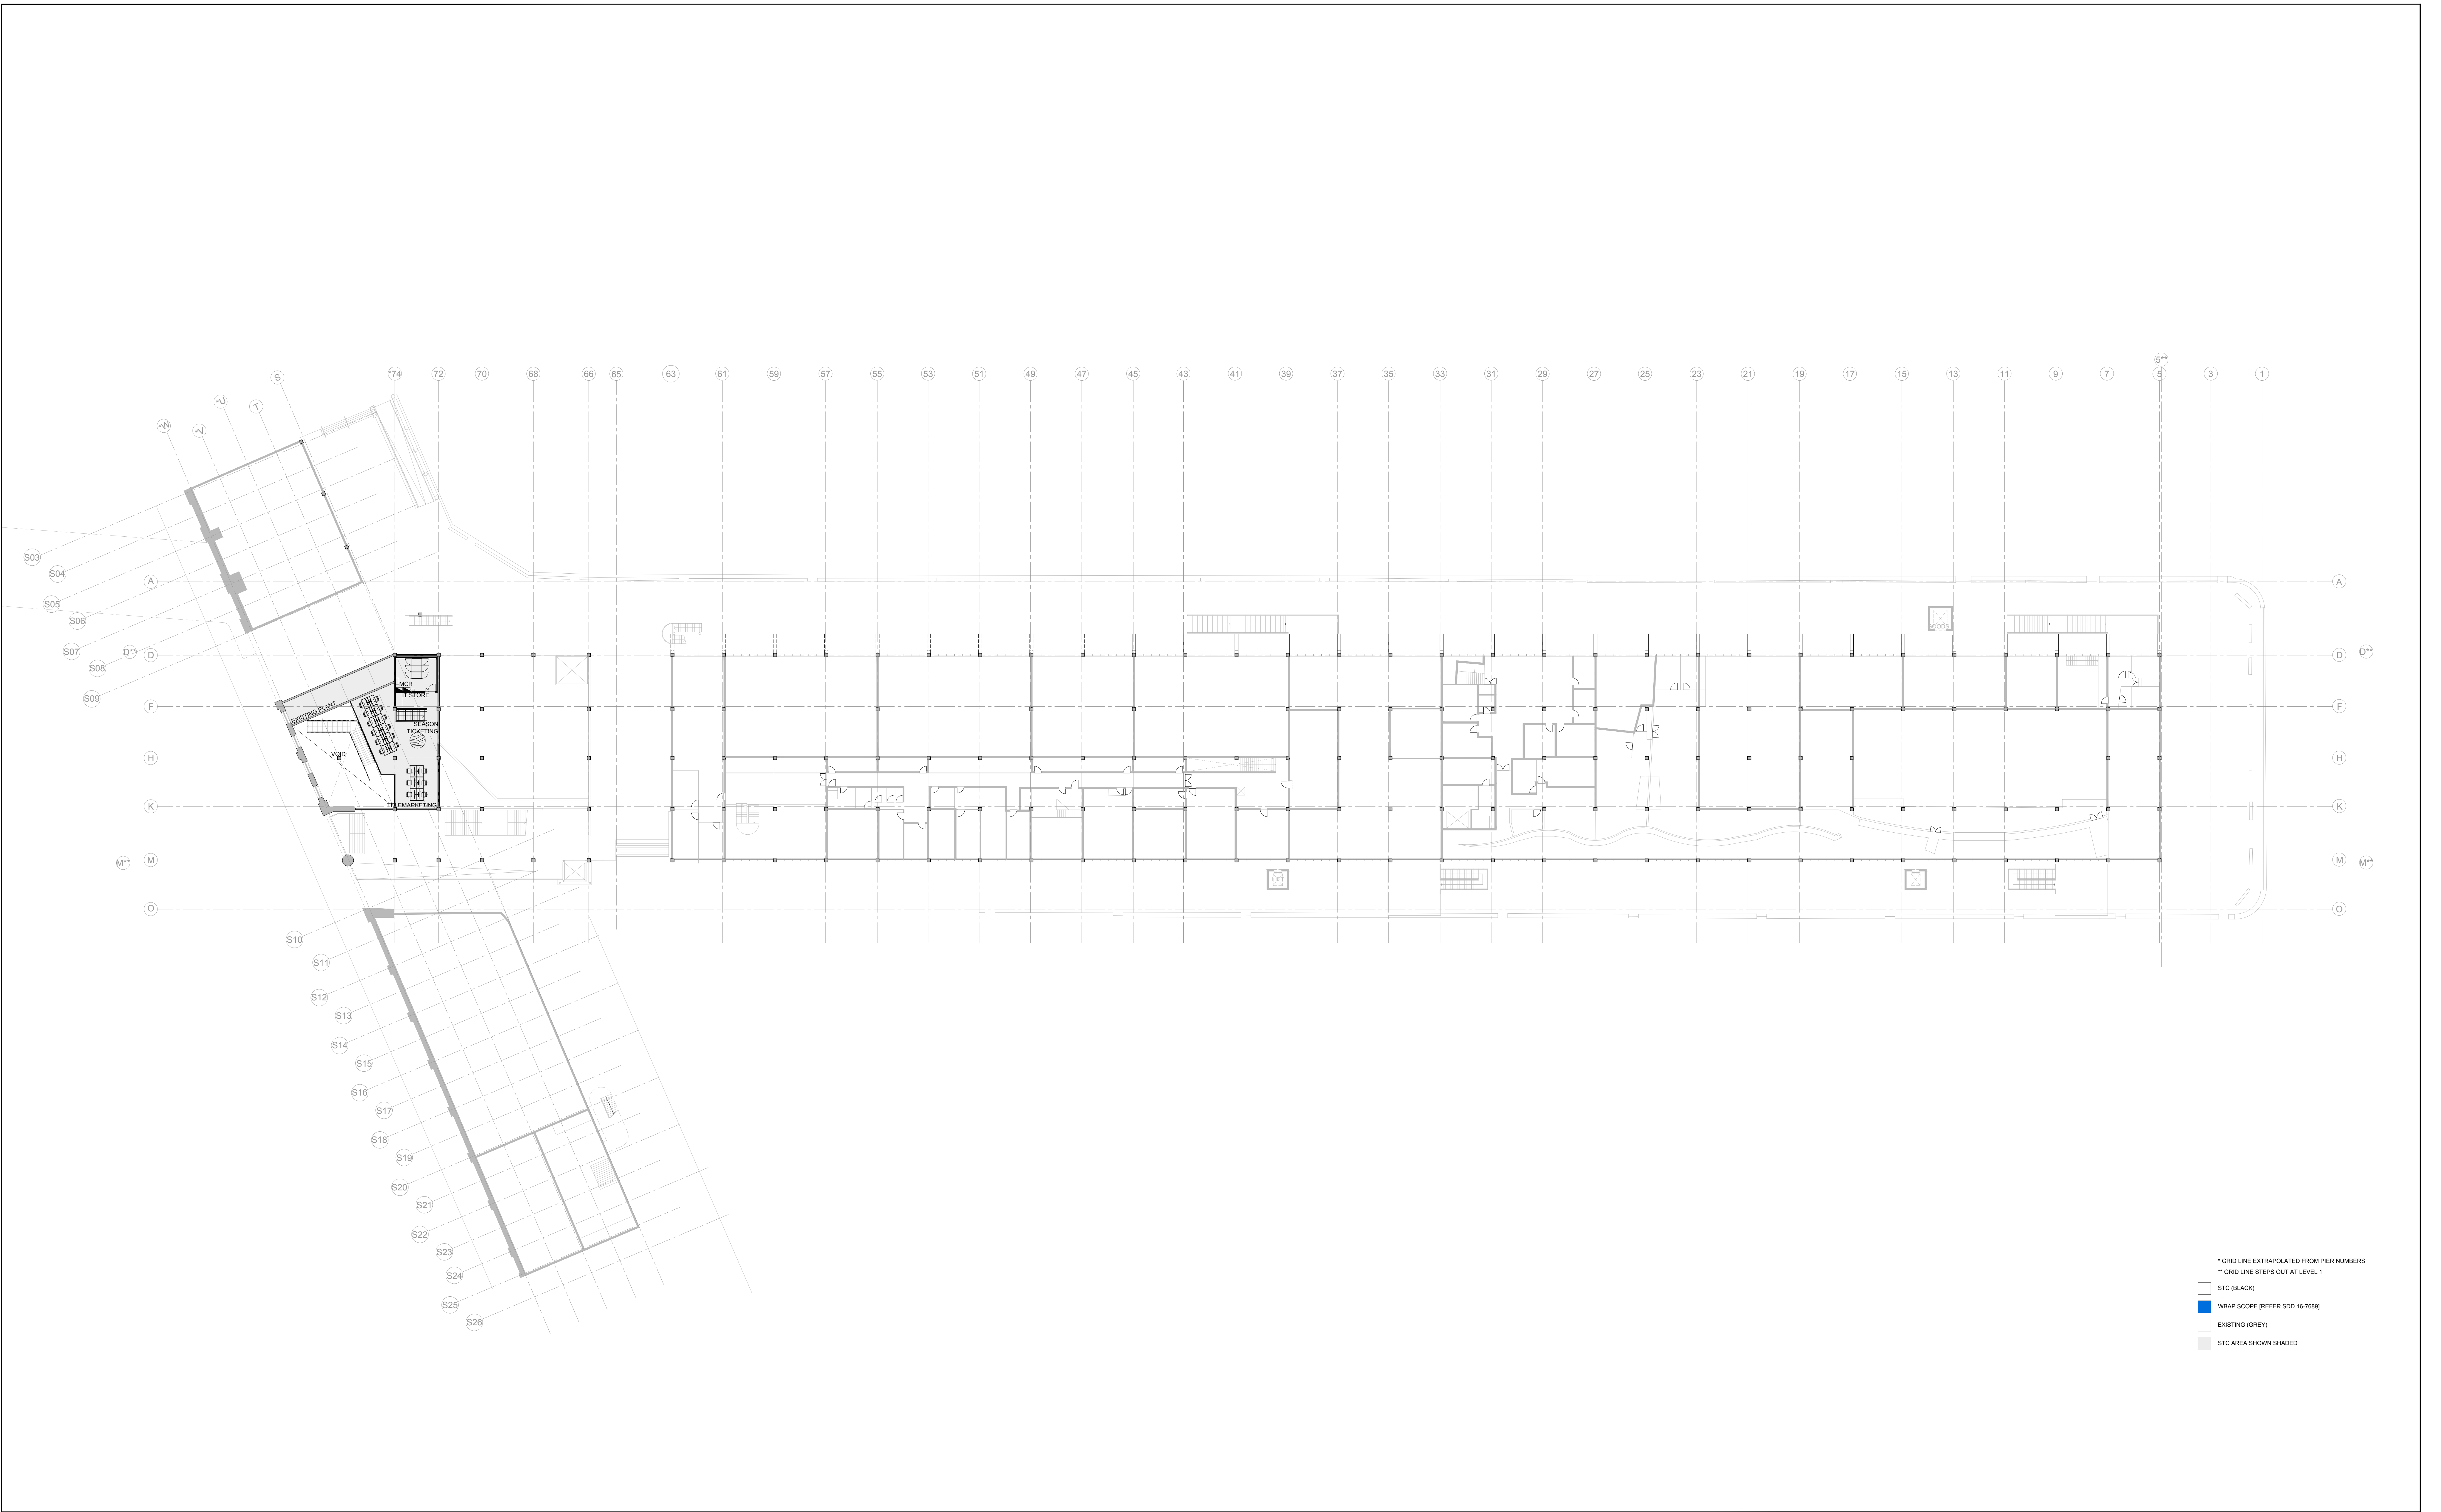

REFERENCE MAP

NOTES

1. DO NOT SCALE DRAWINGS. WRITTEN DIMENSIONS GOVERN.
2. ALL DIMENSIONS ARE IN MILLIMETRES UNLESS NOTED OTHERWISE.
3. ALL DIMENSIONS SHALL BE VERIFIED ON SITE BEFORE PROCEEDING WITH THE WORK. HASSELL SHALL BE NOTIFIED IN WRITING OF ANY DISCREPANCIES.
4. THIS DRAWING MUST BE READ IN CONJUNCTION WITH ALL RELEVANT CONTRACTS, SPECIFICATIONS AND DRAWINGS.

© COPYRIGHT OF THIS DRAWING IS VESTED IN HASSELL LTD. 2016 HASSELL LTD.

THIS DRAWING IS AN UNCONTROLLED COPY UNLESS NOTED OTHERWISE.

10 REVISED ISSUE
09 ISSUE FOR SSDA
08 ISSUE FOR PRICING
07 FOR INFORMATION
06 FOR INFORMATION
05 FOR INFORMATION
04 FOR INFORMATION
03 FOR INFORMATION
02 FOR INFORMATION
01 DESCRIPTION

REV DESCRIPTION

MATERIALS AND FINISHES

EXISTING

14.11.16
12.10.16
05.10.16
20.09.16
05.09.16
02.09.16
24.08.16
22.08.16
16.08.16
02.08.16

PROPOSED

14.11.16
12.10.16
05.10.16
20.09.16
05.09.16
02.09.16
24.08.16
22.08.16
16.08.16
02.08.16

DATE

CONSULTANT

ACCESS CONSULTANT

CONSTRUCTION MANAGEMENT

HERITAGE CONSULTANT

MECHANICAL ENGINEER

STATUTORY PLANNER

VERTICAL TRANSPORT

CLIENT

SYDNEY THEATRE COMPANY

The Wharf, Pier 4
Hickson Road, Walsh Bay

CONSULTANT

STC50 - SYDNEY THEATRE COMPANY

CHARCOALBLUE

THEATRICAL INNOVATION 2004

PROJECT

STC50 - SYDNEY THEATRE COMPANY

STATUS

FOR INFORMATION

SCALE @ A0
1:250

DRAWN
CA

CO-ORD
CA

REVIEWED
CA

APPROVED
KMcb


PROJECT NUMBER
STC50 - 011509

DRAWING NUMBER
STC_A_1101

REV
10

DRAWING TITLE

MEZZANINE LEVEL FLOOR PLAN

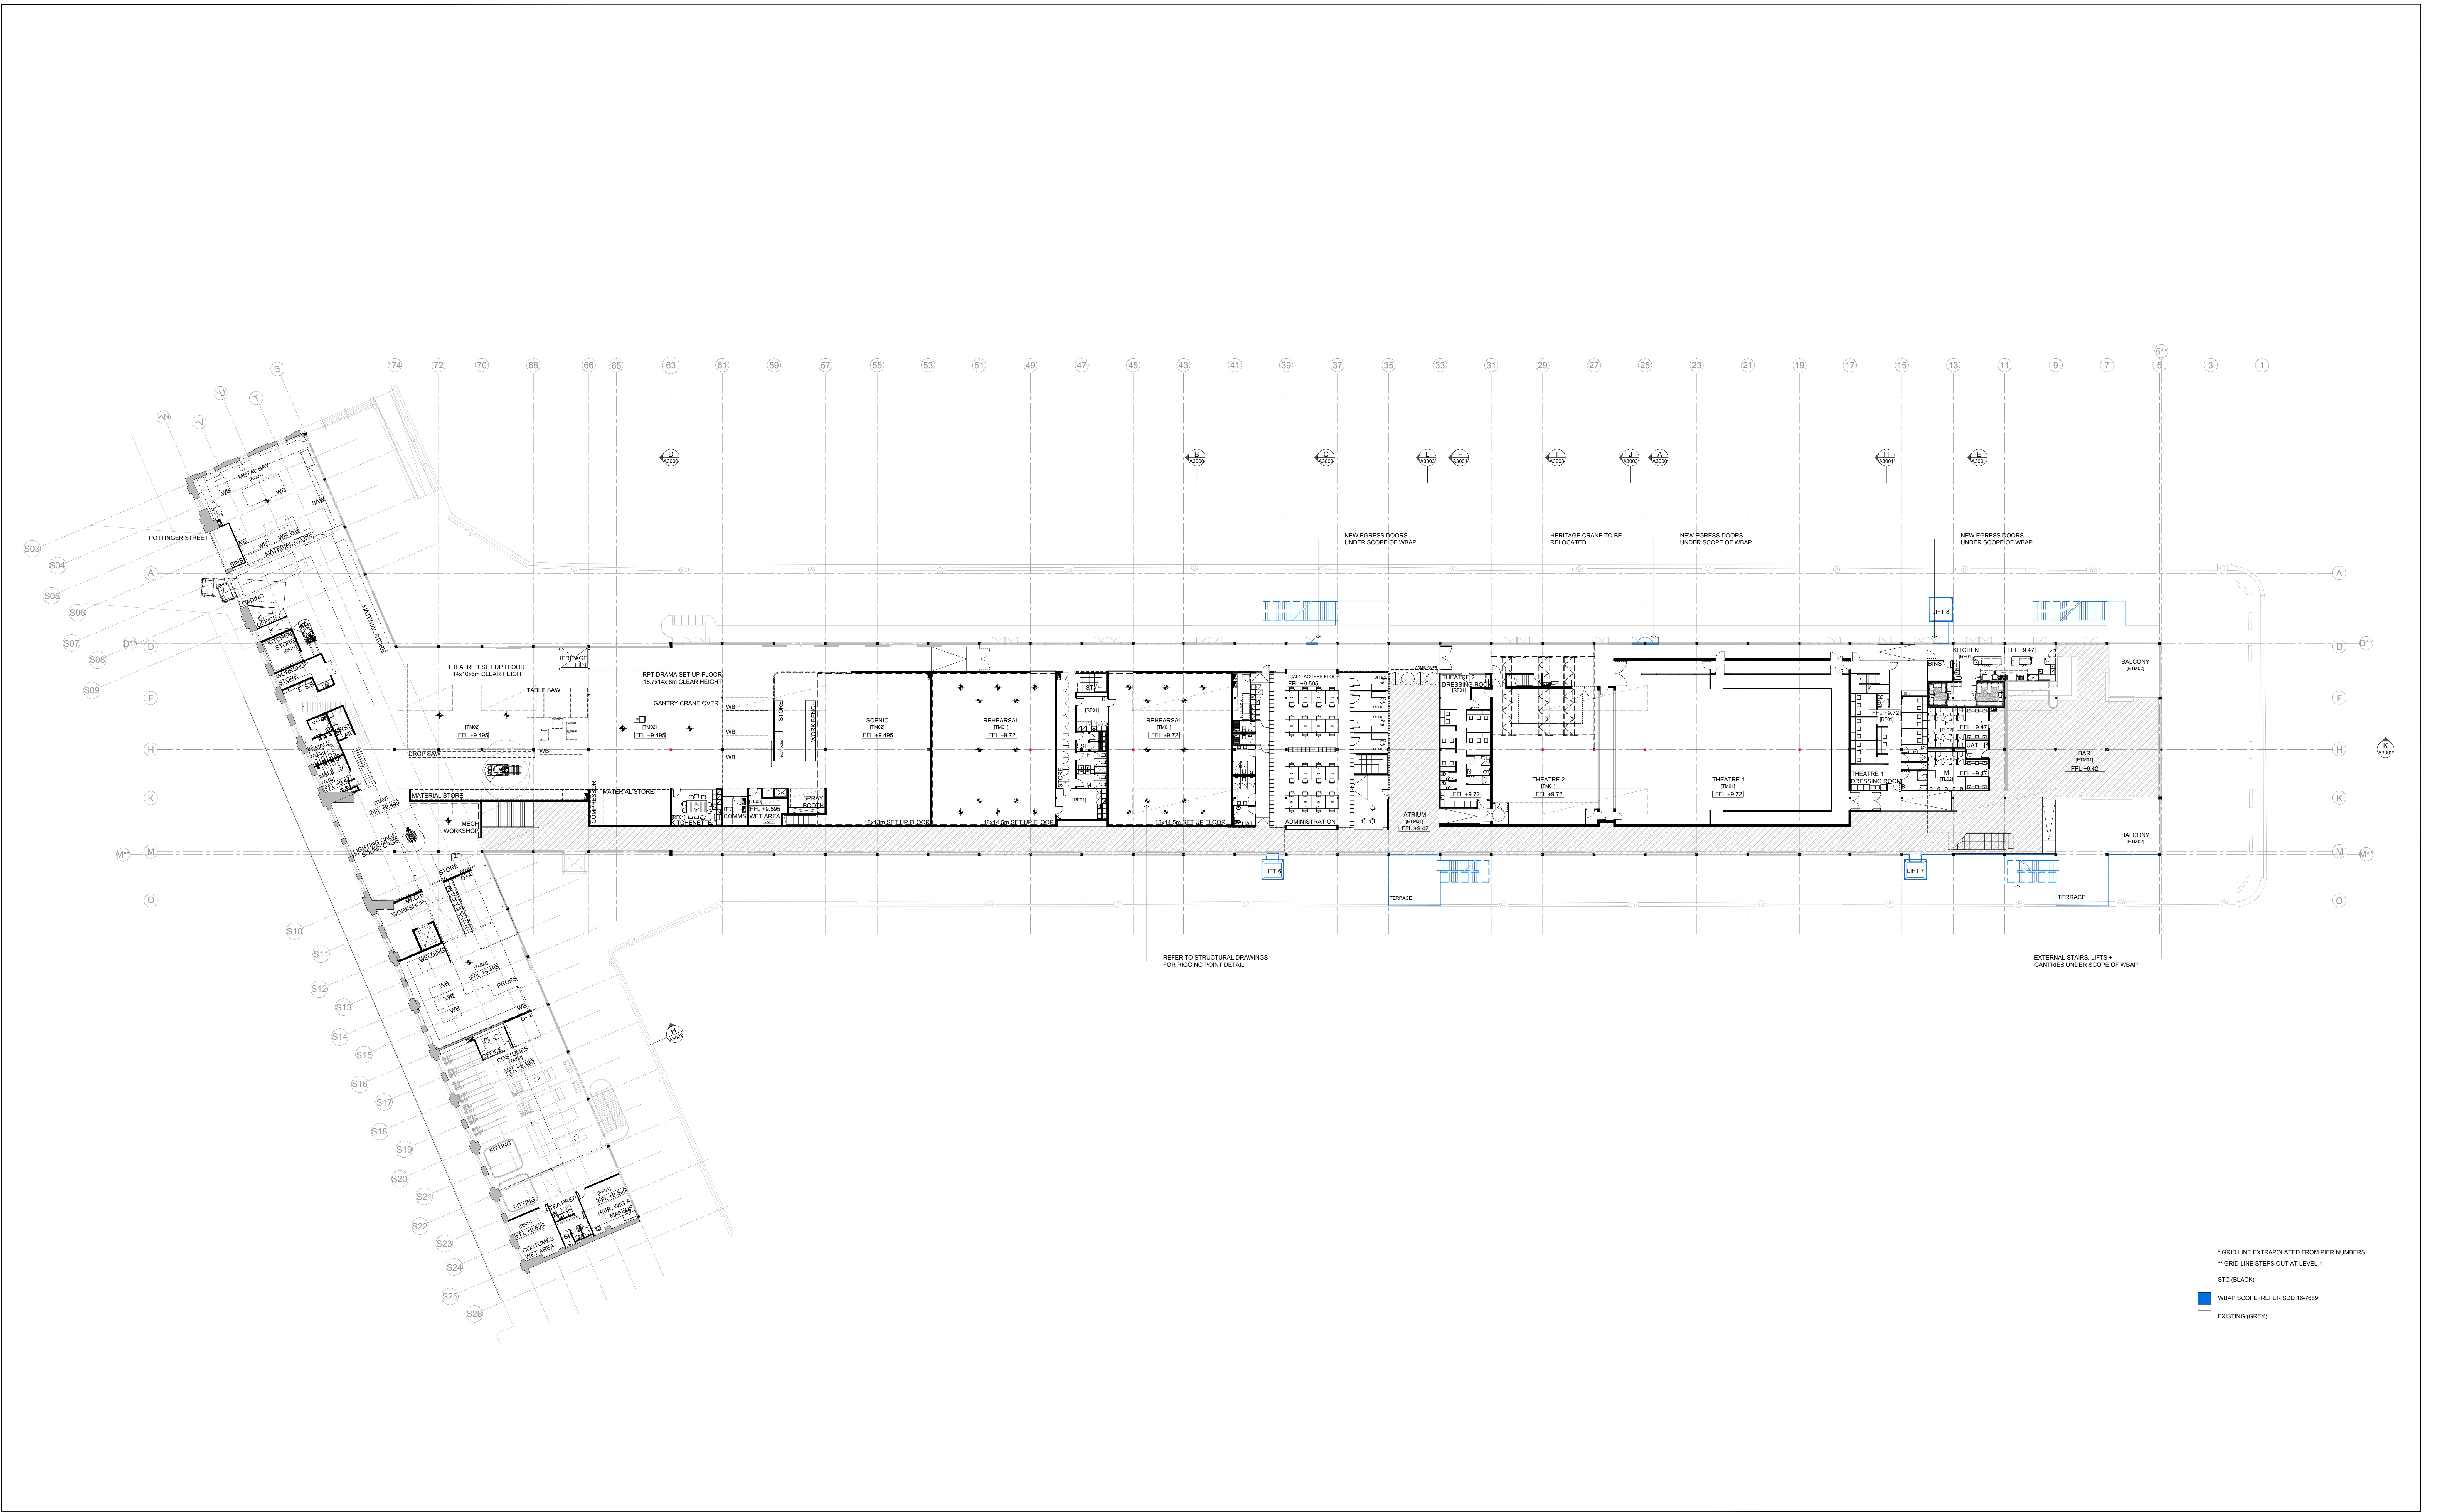

REFERENCE MAP

NOTES

1. DO NOT SCALE DRAWINGS. WRITTEN DIMENSIONS GOVERN.
2. ALL DIMENSIONS ARE IN MILLIMETRES UNLESS NOTED OTHERWISE.
3. ALL DIMENSIONS SHALL BE VERIFIED ON SITE BEFORE PROCEEDING WITH THE WORK. HASSELL SHALL BE NOTIFIED IN WRITING OF ANY DISCREPANCIES.
4. THIS DRAWING MUST BE READ IN CONJUNCTION WITH ALL RELEVANT CONTRACTS, SPECIFICATIONS AND DRAWINGS.

© COPYRIGHT OF THIS DRAWING IS VESTED IN HASSELL LTD. 2016 HASSELL LTD.

THIS DRAWING IS AN UNCONTROLLED COPY UNLESS NOTED OTHERWISE.

REV	DESCRIPTION	DATE
11	REVISED ISSUE	14.11.16
10	SSA UPDATE	26.10.16
09	ISSUE FOR SSA	12.10.16
08	ISSUE FOR PRICING	05.10.16
07	FOR PRICING	20.09.16
06	FOR INFORMATION	05.09.16
05	FOR INFORMATION	02.09.16
04	FOR INFORMATION	24.08.16
03	FOR INFORMATION	22.08.16
02	FOR INFORMATION	16.08.16
01	FOR INFORMATION	02.08.16

MATERIALS AND FINISHES

EXISTING

- EC001 EXISTING TIMBER BATTENS
- EC002 EXISTING JOI
- EC003 EXISTING ACUSTIC CEILING
- EC004 EXISTING PLASTERBOARD
- EC005 UNDERSIDE EXISTING MEZZ
- EC006 EXISTING IRONBARK FLOOR
- EC007 EXISTING DECORING
- EC008 EXISTING CONCRETE

PROPOSED

- CL001 BATTENS TO MATCH EXISTING
- TM001 PLYWOOD CEILING
- TM002 ACUSTIC PLYWOOD
- TM003 100MM TIMBER BOARD, 20MM GAP
- TM004 PLASTERBOARD, PAINT FINISH

PROPOSED

- CM001 CONCRETE
- TM005 ACUSTIC TIMBER FLOOR
- TM006 FORKLIFT TRAFFICABLE PLY
- TM007 PLYWOOD FLOORING
- TM008 FEATURE TIMBER (PARQUET)
- TM009 MEZZANINE PLYWOOD FLOOR
- TM010 KITCHEN TILES
- TL001 KITCHEN TILES
- TL002 BOH FACILITIES TILE
- CA001 CARPET TILE 2
- CA002 CARPET TILE 2
- RF001 RESILIENT FLOOR FINISH

CONSULTANT

ACCESS CONSULTANT

CADENCE
P: 9555 1940
E: marnie@cadence.com

ACOUSTIC CONSULTANT

CHARCOALBLUE
P: 03 9417 6524
E: eric.lawrence@charcoalblue.com

ACOUSTIC CONSULTANT

ARUP
P: 9320 9982
E: chris.hobbs@arup.com

BCA CONSULTANT

BLACKETT MACGILLIVRE + GOLDSMITH
P: 9211 7777
E: brian@bmplg.com.au

CONSTRUCTION MANAGEMENT

CADENCE
P: 9555 1940
E: marnie@cadence.com

ELECTRICAL ENGINEER

ARUP
P: 9320 9982
E: eric.lawrence@arup.com

ESD CONSULTANT

ARUP
P: 9320 9982
E: tm.algood@arup.com

FIRE SERVICES ENGINEER

ARUP
P: 9320 9982
E: rebecca.cadom@arup.com

HERITAGE CONSULTANT

TROPMAN AND TROPMAN ARCHITECTS
P: 9251 3250
E: tropman@tropmanarchitects.com.au

MECHANICAL ENGINEER

ARUP
P: 9320 9982
E: robert.lashman@arup.com

HYDRAULIC CONSULTANT

ROOT PROJECTS AUSTRALIA
P: 03 9417 6524
E: rick.howard@arup.com

ICT AND AV ENGINEER

ARUP
P: 9320 9982
E: rick.howard@arup.com

KITCHEN CONSULTANT

BLACKETT MACGILLIVRE + GOLDSMITH
P: 9211 7777
E: brian@bmplg.com.au

STATUTORY PLANNER

MG PLANNING
P: 9719 3118
E: tim@mgplanning.com.au

STRUCTURAL ENGINEER

TAYLOR THOMSON WHITTING
P: 9439 7288
E: jay@taylorthomsonwhitting.com.au

QUANTITY SURVEYOR

LTS LOCKLEY
P: 9365 7336
E: glenn@ltslockley.com.au

SPECIALIST LIGHTING

CHARCOALBLUE
P: 03 9417 6524
E: eric.lawrence@charcoalblue.com

THEATRE CONSULTANT

ARUP
P: 9320 9982
E: rebecca.cadom@arup.com

CLIENT

SYDNEY THEATRE COMPANY
The Wharf, Pier 4
Hickson Road, Walsh Bay

CONSULTANT

HASSELL LIMITED ACN 007 711 435
LEVEL 2 PIER 8/9 23 HICKSON ROAD
SYDNEY NSW 2000 AUSTRALIA
SYDNEY@HASSELLSTUDIO.COM
T 61 2 9101 2000

PROJECT

STC50 - SYDNEY THEATRE COMPANY

DRAWING TITLE

LEVEL 1 FLOOR PLAN

STATUS

FOR INFORMATION

SCALE @ A0	DRAWN	CO-ORD	REVIEWED	APPROVED
1:250	CA		CA	KMcB

PROJECT NUMBER

STC50 - 011509

DRAWING NUMBER


STC_A_1102

REV

11

PRINT INFORMATION: PRINTED BY: Sophie Bond _ON: 2016/11/14 _USING: PAGES: 1/14 _USING: PLOTSTYLE: TABLE: halfweight.ctb _PC3: DWG To PDF.ppt _PLOTSCALE: 1 _LTS: SCALE: 0.500000

FILENAME: \\sydney\project\1509-41A-Pier4\Working\AutoCAD\1_S01\Sheet\STC_A_1102 LEVEL 1 FLOOR PLAN.dwg

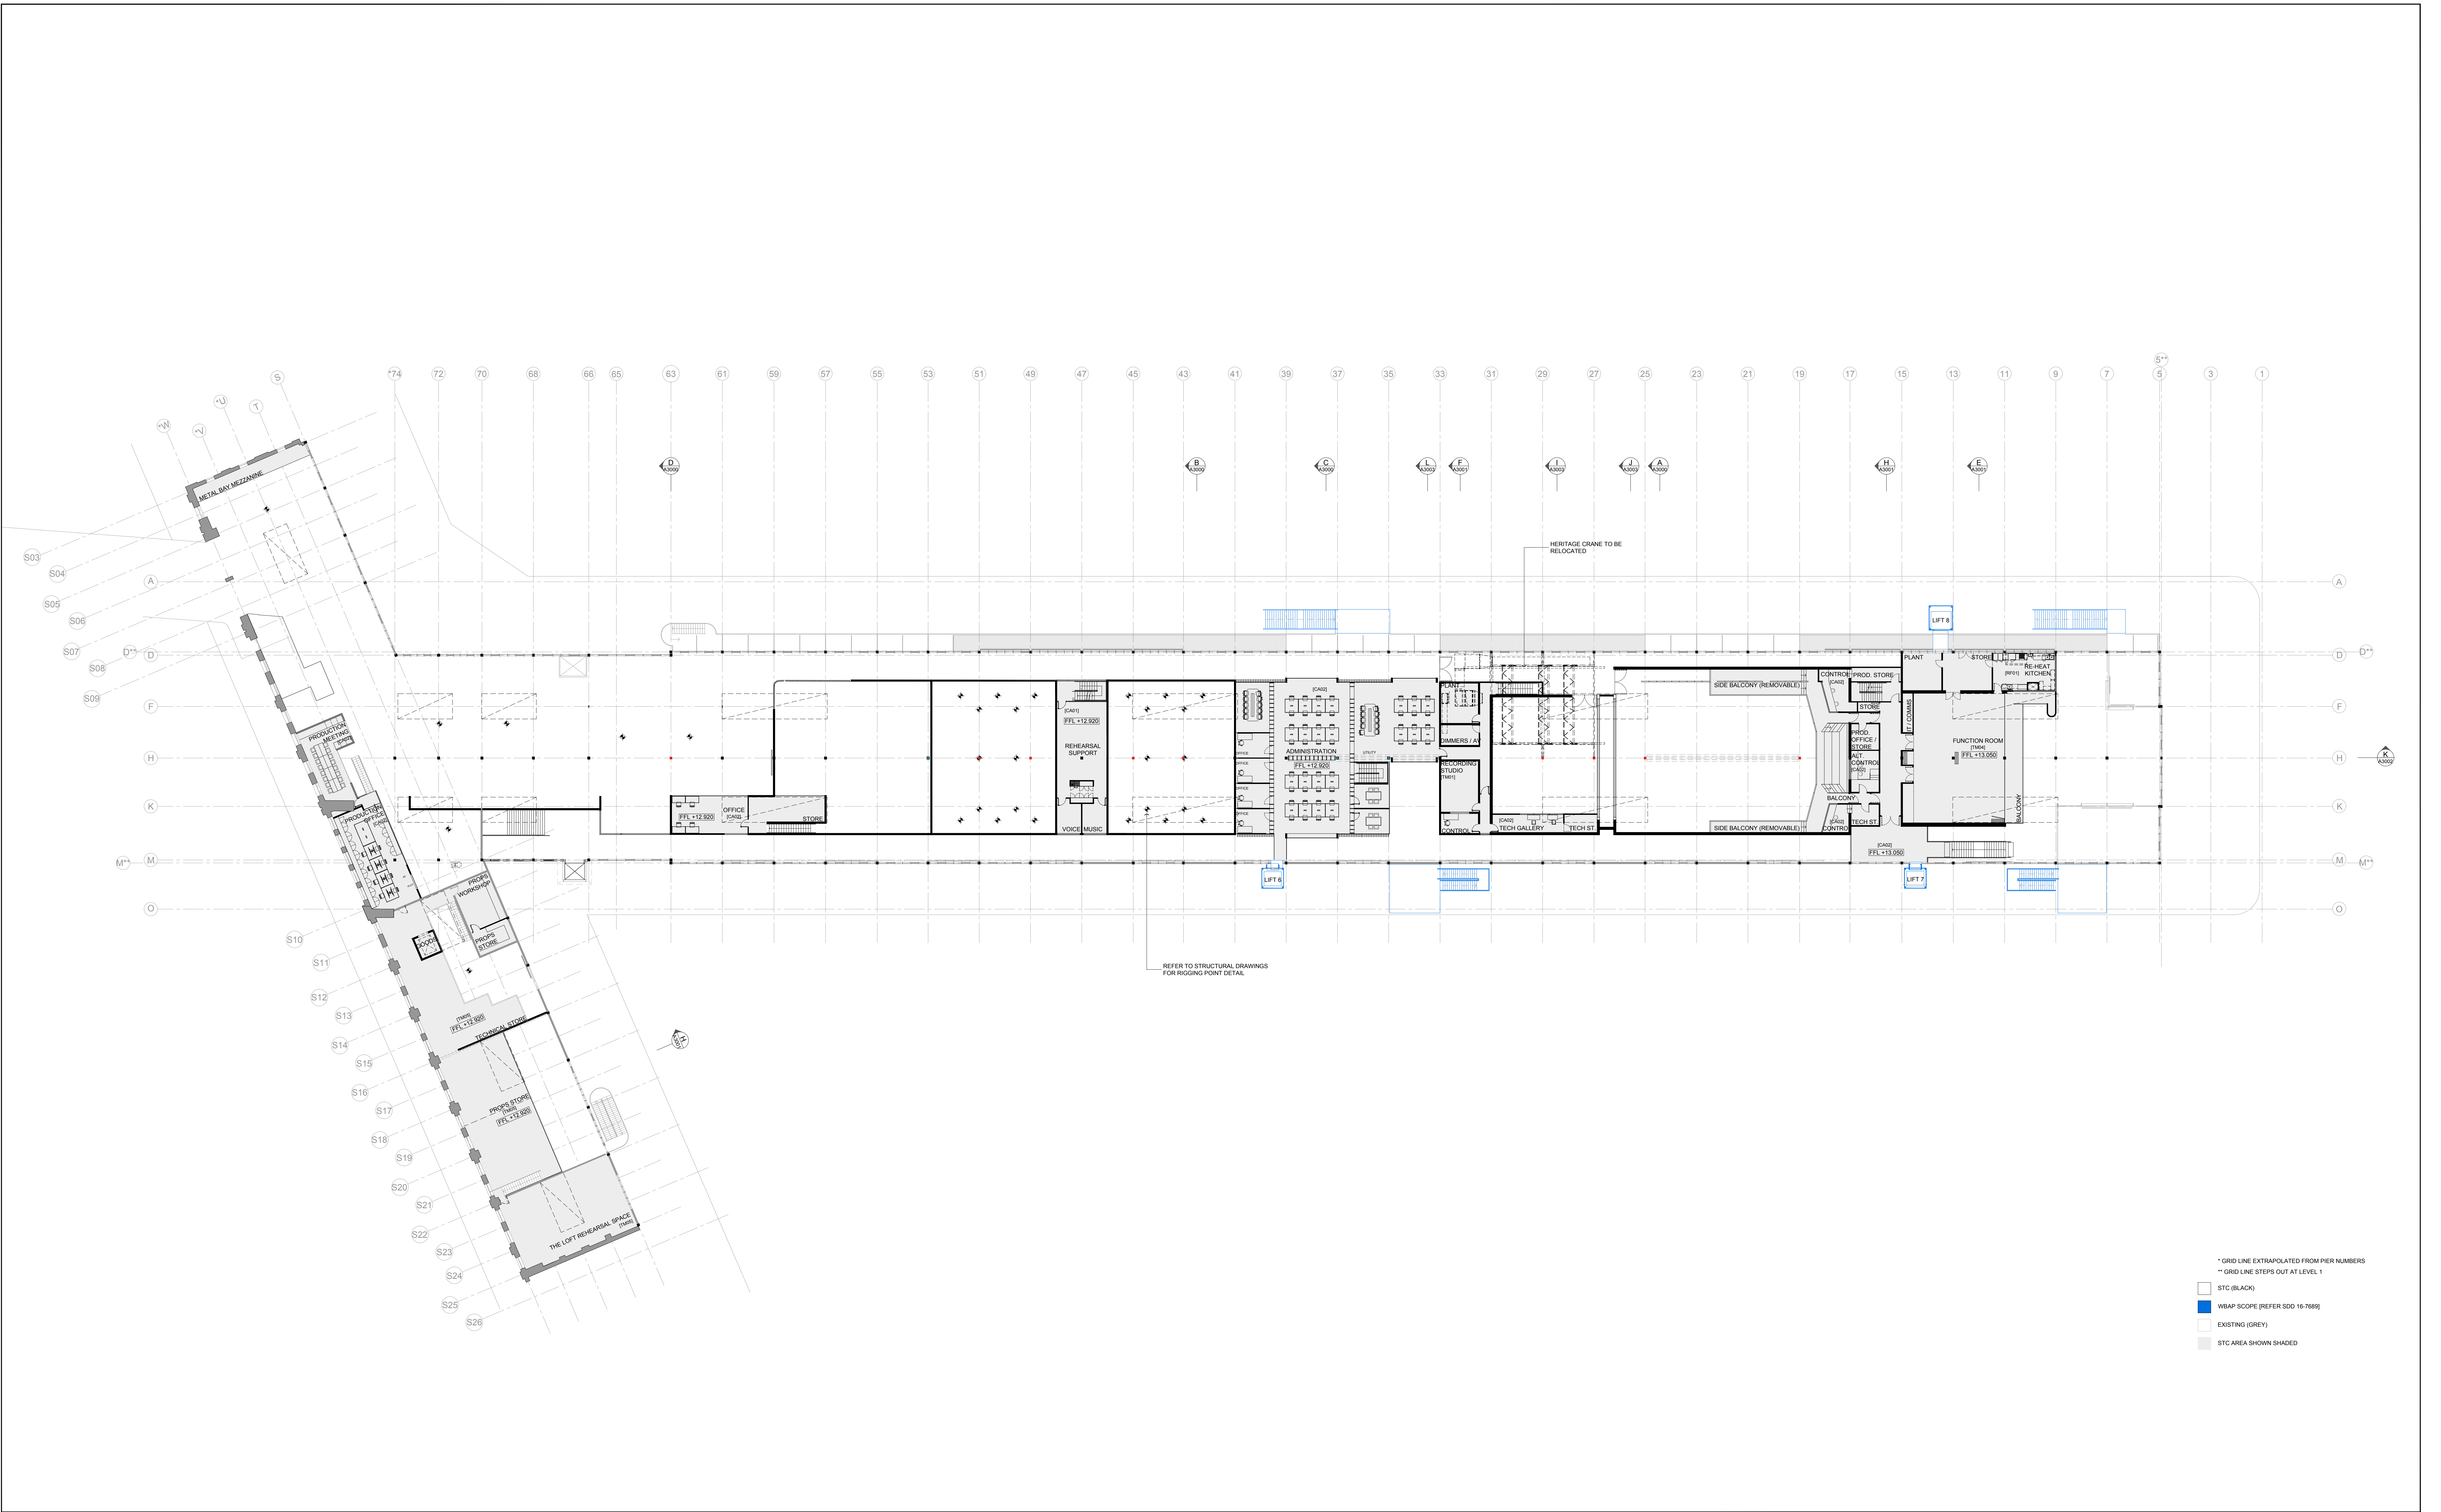

REFERENCE MAP

NOTES

1. DO NOT SCALE DRAWINGS. WRITTEN DIMENSIONS GOVERN.
2. ALL DIMENSIONS ARE IN MILLIMETRES UNLESS NOTED OTHERWISE.
3. ALL DIMENSIONS SHALL BE VERIFIED ON SITE BEFORE PROCEEDING WITH THE WORK. HASSELL SHALL BE NOTIFIED IN WRITING OF ANY DISCREPANCIES.
4. THIS DRAWING MUST BE READ IN CONJUNCTION WITH ALL RELEVANT CONTRACTS, SPECIFICATIONS AND DRAWINGS.

© COPYRIGHT OF THIS DRAWING IS VESTED IN HASSELL LTD. 2016 HASSELL LTD.

THIS DRAWING IS AN UNCONTROLLED COPY UNLESS NOTED OTHERWISE.

REV	DESCRIPTION	DATE
10	REVISED ISSUE	14.11.16
09	ISSUE FOR SSDA	12.10.16
08	ISSUE FOR PRICING	05.10.16
07	FOR INFORMATION	20.09.16
06	FOR INFORMATION	05.09.16
05	FOR INFORMATION	02.09.16
04	FOR INFORMATION	24.08.16
03	FOR INFORMATION	22.08.16
02	FOR INFORMATION	16.08.16
01	FOR INFORMATION	02.08.16

MATERIALS AND FINISHES

EXISTING

- EC001 EXISTING TIMBER BATTENS
- EC002 EXISTING FOL
- EC003 EXISTING ACOUSTIC CEILING
- EC004 EXISTING PLASTERBOARD
- EC005 UNDERSIDE EXISTING MEZZ
- EC006 EXISTING IRONBARK FLOOR
- EC007 EXISTING CONCRETE

PROPOSED

- SC001 CONCRETE
- TM001 ACOUSTIC TIMBER FLOOR
- TM002 FORKLIFT TRAFFICABLE PLY
- TM003 PLYWOOD FLOORING
- TM004 FEATURE TIMBER (PARQUET)
- TM005 MEZZANINE PLYWOOD FLOOR
- TL001 KITCHEN TILES
- TL002 BOH FACILITIES TILE
- CA001 CARPET TILE 1
- CA002 CARPET TILE 2
- RF001 RESILIENT FLOOR FINISH

PROPOSED

- SC001 BATTENS TO MATCH EXISTING
- TM001 PLYWOOD CEILING
- TM002 ACOUSTIC PLYWOOD
- TM003 100MM TIMBER BOARD, 20MM GAP
- TM004 PLASTERBOARD, PAINT FINISH

CONSULTANT

ACCESSIBILITY SOLUTIONS

P: 9695 1940
E: m.manning@spand.com

ACOUSTIC CONSULTANT

CHARCOALBLUE
P: 03 9417 6524
E: eric.lawrence@charcoalblue.com

ACOUSTIC CONSULTANT

ARUP
P: 9320 9982
E: chris.felton@arup.com

BCA CONSULTANT

BLACKETT MACGUIRE + GOLDSMITH
ARUP
P: 9211 7777
E: brian@omplug.com.au

CONSTRUCTION MANAGEMENT

CADENCE
P: 9557 8886
E: j.pavel@cadenceaustr.com

ELECTRICAL ENGINEER

ARUP
P: 9320 9982
E: eric.sere@arup.com

ESD CONSULTANT

ARUP
P: 9320 9982
E: tm.algood@arup.com

FIRE SERVICES ENGINEER

ARUP
P: 9320 9982
E: nick.howard@arup.com

HERITAGE CONSULTANT

TROPMAN AND TROPMAN ARCHITECTS
ARUP
P: 9251 3250
E: tropman@tropmanarchitects.com.au

MECHANICAL ENGINEER

ARUP
P: 9320 9982
E: robert.lashman@arup.com

STATUTORY PLANNER

MG PLANNING
ARUP
P: 9320 9982
E: tim.manning@mgplanning.com.au

STRUCTURAL ENGINEER

TAYLOR THOMSON WHITTING
ARUP
P: 9439 7288
E: j.pavel@tthw.com.au

WASTE CONSULTANT

ARUP
P: 9320 9982
E: j.pavel@arup.com

QUANTITY SURVEYOR

MBM
P: 9270 1000
E: dm@mbmpl.com.au

SPECIALIST LIGHTING

CHARCOALBLUE
ARUP
P: 9320 9982
E: rebecca.cadorn@arup.com

KITCHEN CONSULTANT

BLACKETT MACGUIRE + GOLDSMITH
ARUP
P: 9211 7777
E: john@gaugardesign.com.au

CLIENT

SYDNEY THEATRE COMPANY
The Wharf, Pier 4
Hickson Road, Walsh Bay

CONSULTANT

HASSELL LIMITED ACN 007 711 435
LEVEL 2 PIER 8/9 23 HICKSON ROAD
SYDNEY NSW 2000 AUSTRALIA
SYDNEY@HASSELLSTUDIO.COM
T 61 2 9101 2000

HASSELL

PROJECT
STC50 - SYDNEY THEATRE COMPANY

CHARCOALBLUE
TECHNICAL
INNOVATION
2016

DRAWING TITLE

LEVEL 2 FLOOR PLAN

STATUS


FOR INFORMATION

SCALE @ A0	DRAWN	CO-ORD	REVIEWED	APPROVED
1:250	CA		CA	KMcB

PROJECT NUMBER	DRAWING NUMBER	REV
STC50 - 011509	STC_A_1103	10

PRINT INFORMATION: PRINTED BY: Sophie Bond _ON: 2016/11/14 _USING: PAGESETUP _PDF (A0 L) halfweight.ctb _USING: PLOTSTYLE TABLE: halfweight.ctb _PC3: DWG To PDF.ppl _SCALE: 1 _LTS: SCALE: 0.500000

FILENAME: \\sydney\h03\011509-4\A-P\Working\AutoCAD\01_S01Sheet\STC_A_1103 LEVEL 2 FLOOR PLAN.dwg

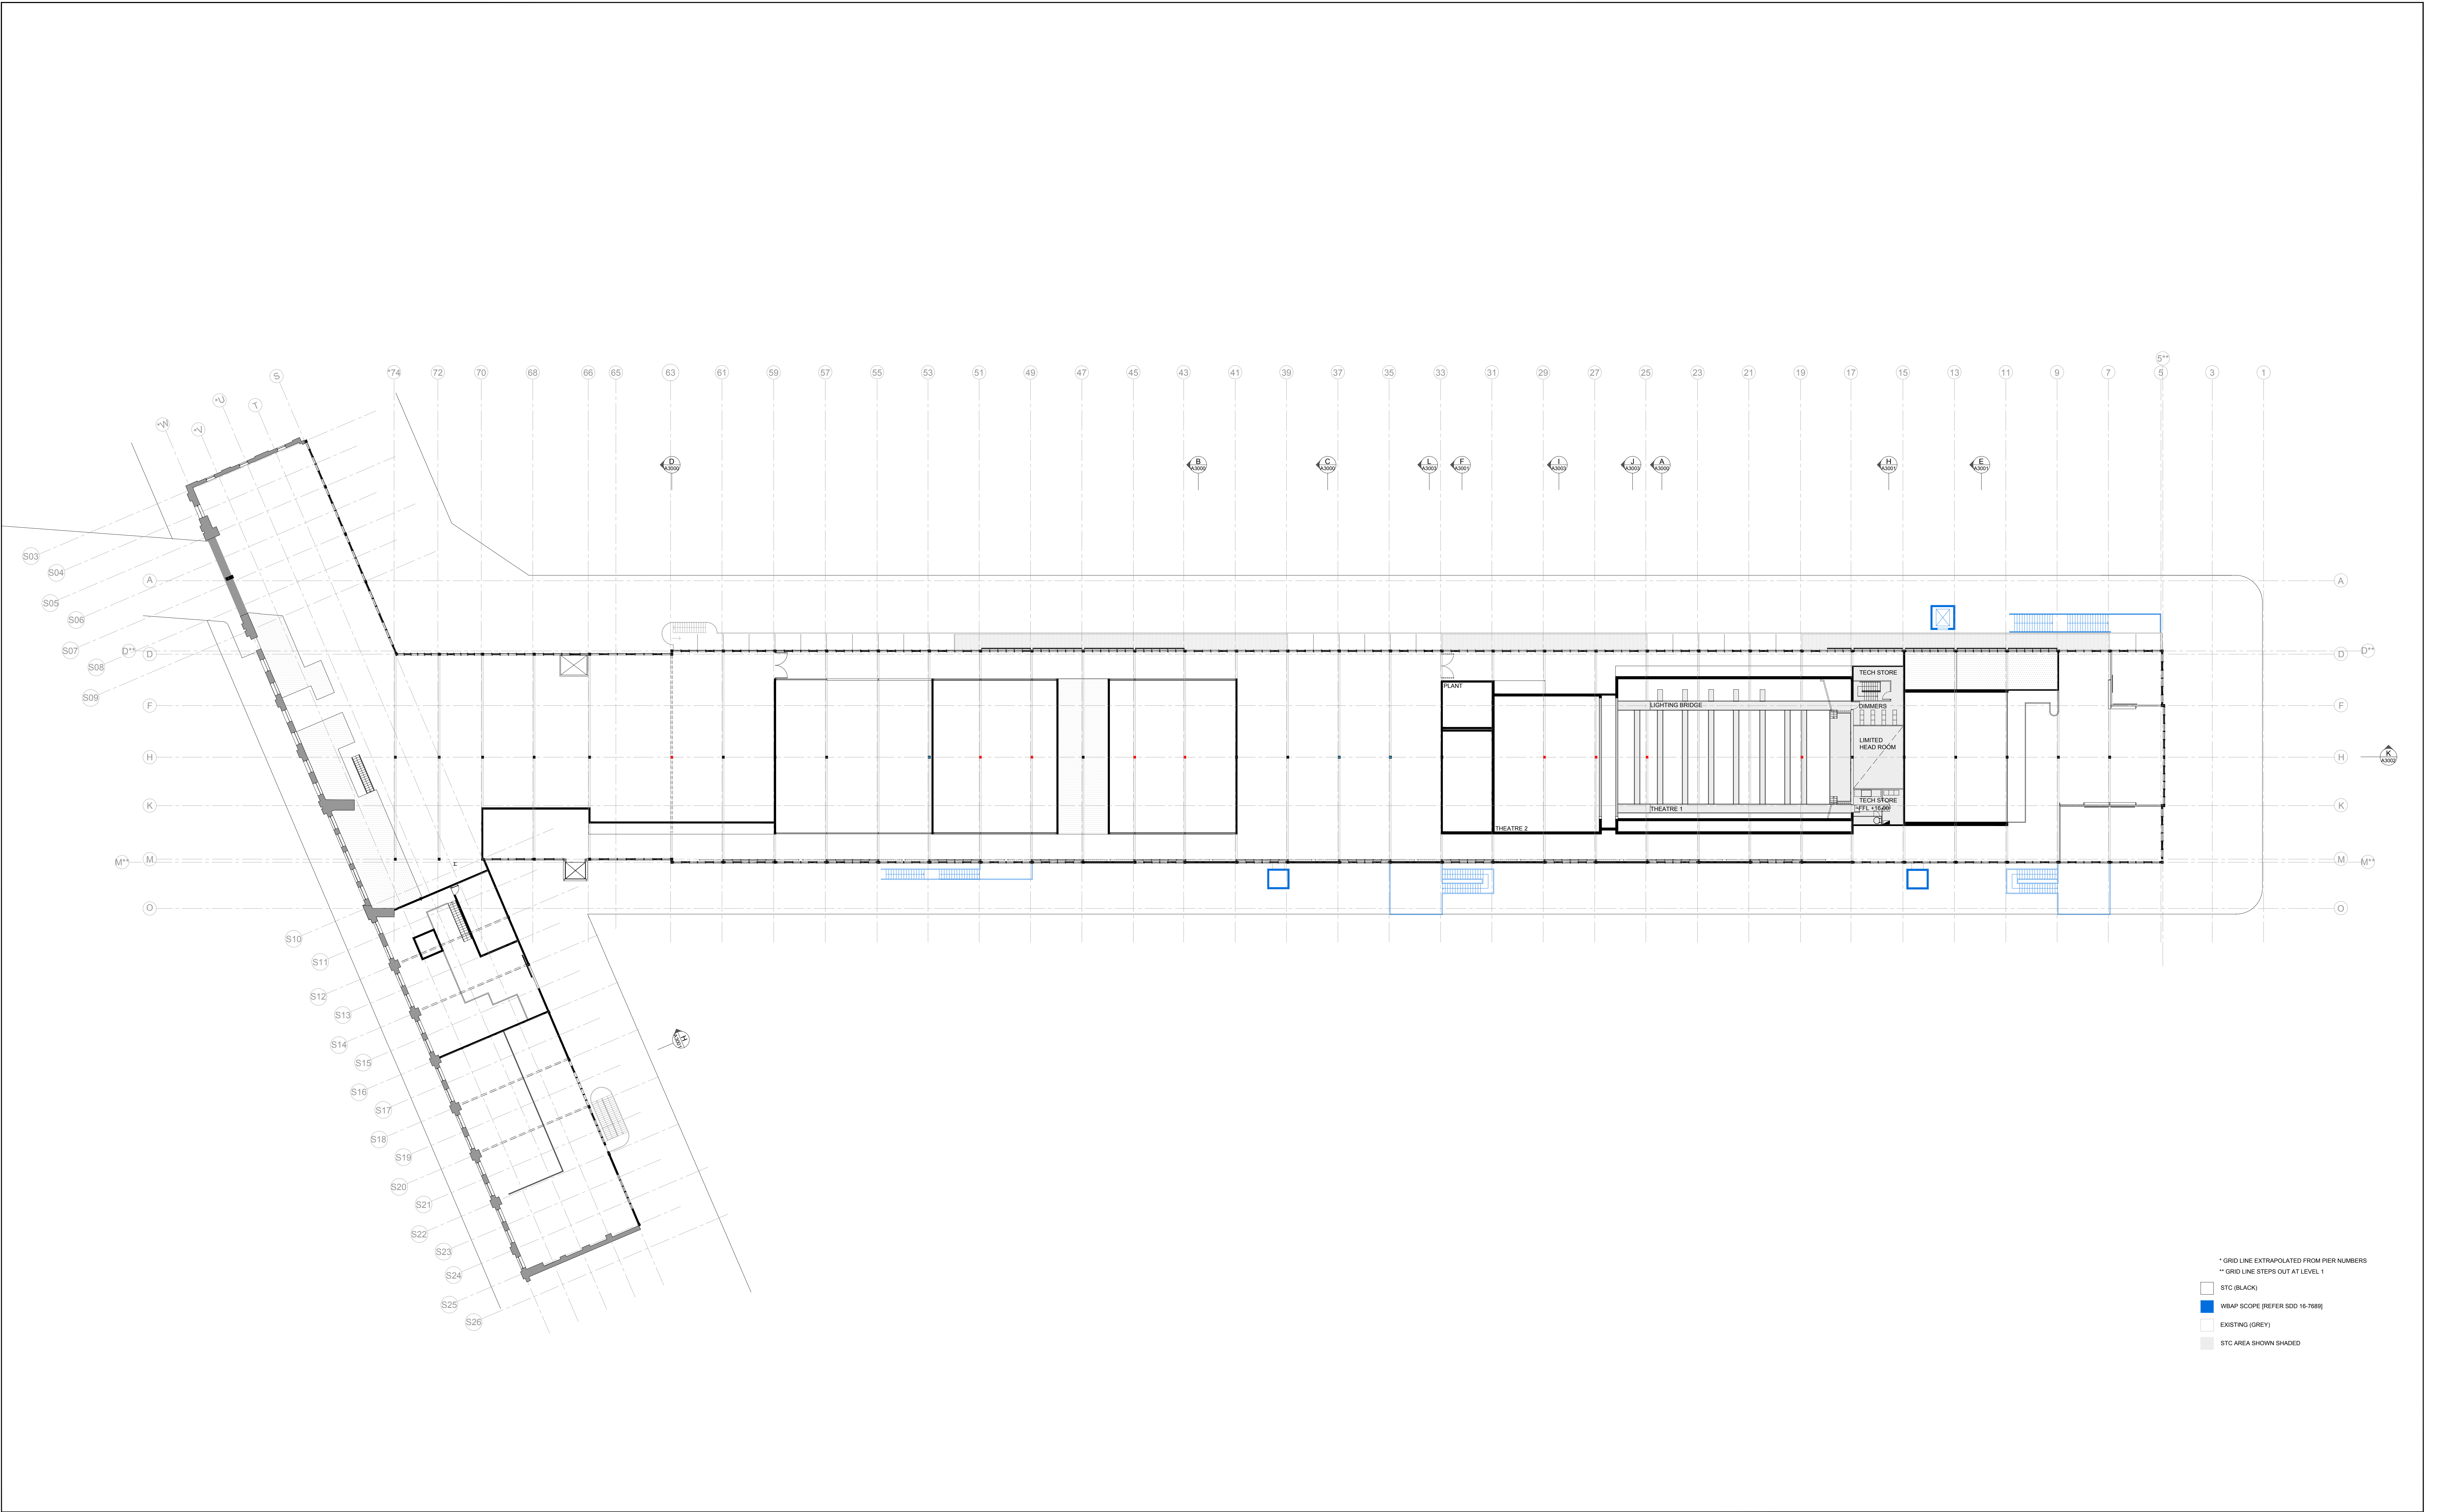

REFERENCE MAP

NOTES

1. DO NOT SCALE DRAWINGS. WRITTEN DIMENSIONS GOVERN.
2. ALL DIMENSIONS ARE IN MILLIMETRES UNLESS NOTED OTHERWISE.
3. ALL DIMENSIONS SHALL BE VERIFIED ON SITE BEFORE PROCEEDING WITH THE WORK. HASSELL SHALL BE NOTIFIED IN WRITING OF ANY DISCREPANCIES.
4. THIS DRAWING MUST BE READ IN CONJUNCTION WITH ALL RELEVANT CONTRACTS, SPECIFICATIONS AND DRAWINGS.

© COPYRIGHT OF THIS DRAWING IS VESTED IN HASSELL LTD. 2016 HASSELL LTD.

THIS DRAWING IS AN UNCONTROLLED COPY UNLESS NOTED OTHERWISE.

REV	DESCRIPTION	DATE
10	REVISED ISSUE	14.11.16
09	ISSUE FOR SSQA	12.10.16
08	ISSUE FOR PRICING	05.10.16
07	FOR INFORMATION	20.09.16
06	FOR INFORMATION	05.09.16
05	FOR INFORMATION	02.08.16
04	FOR INFORMATION	24.08.16
03	FOR INFORMATION	22.08.16
02	FOR INFORMATION	16.08.16
01	FOR INFORMATION	02.08.16

MATERIALS AND FINISHES

EXISTING

- EC001 EXISTING TIMBER BATTENS
- EC002 EXISTING JOIST
- EC003 EXISTING ACOUSTIC CEILING
- EC004 EXISTING PLASTERBOARD
- EC005 UNDERSIDE EXISTING MEZZ.
- EC006 EXISTING IRONBARK FLOOR
- EC007 EXISTING DECKING
- EC008 EXISTING CONCRETE

PROPOSED

- CL001 BATTENS TO MATCH EXISTING
- TL001 PLYWOOD CEILING
- TL002 ACOUSTIC PLYWOOD
- TL003 100MM TIMBER BOARD, 20MM GAP
- TL004 PLASTERBOARD, PAINT FINISH

PROPOSED

- TM001 CONCRETE
- TM002 ACOUSTIC TIMBER FLOOR
- TM003 FORKLIFT TRAFFICABLE PLY
- TM004 PLYWOOD FLOORING
- TM005 FEATURE TIMBER (PARQUET)
- TM006 MEZZANINE PLYWOOD FLOOR
- TL001 KITCHEN TILES
- TL002 BOH FACILITIES TILE
- CA001 CARPET TILE 1
- CA002 CARPET TILE 2
- RF001 RESILIENT FLOOR FINISH

CONSULTANT

ACCESS CONSULTANT

ACCESSIBILITY SOLUTIONS
P: 9655 1940
E: marnie@accessond.com

ACOUSTIC CONSULTANT

CHARCOALBLUE
P: 03 9417 6524
E: eric.lawrence@charcoalblue.com

ACCESS CONSULTANT

ARUP
P: 9320 9982
E: chris.felton@arup.com

BCA CONSULTANT

BLACKETT MACGUIRE + GOLDSMITH
P: 9211 7777
E: brian@omplugs.com.au

CONSTRUCTION MANAGEMENT

CADENCE
P: 9557 8866
E: jayden@cadenceaut.com

ELECTRICAL ENGINEER

ARUP
P: 9320 9982
E: eric.sere@arup.com

ESD CONSULTANT

ARUP
P: 9320 9982
E: tm.algood@arup.com

FIRE SERVICES ENGINEER

ARUP
P: 9320 9982
E: mick.howard@arup.com

HERITAGE CONSULTANT

TROPMAN AND TROPMAN ARCHITECTS
P: 9251 3250
E: tropman@tropmanarchitects.com.au

MECHANICAL ENGINEER

ARUP
P: 9320 9982
E: robert.laidman@arup.com

STATUTORY PLANNER

MG PLANNING
P: 9719 3118
E: tim@mgplanning.com.au

STRUCTURAL ENGINEER

TAYLOR THOMSON WHITTING
P: 9439 7288
E: jayden@ttw.com.au

WASTE CONSULTANT

ARUP
P: 9320 9982
E: jayden.manning@arup.com

QUANTITY SURVEYOR

MBM
P: 9270 1000
E: dm@mbmpl.com.au

SPECIALIST LIGHTING

CHARCOALBLUE
P: 9320 9982
E: rebecca.cadom@arup.com

KITCHEN CONSULTANT

SANGLSTER DESIGN GROUP
P: 9630 0146
E: john@saugsterdesign.com.au

THEATRE CONSULTANT

CHARCOALBLUE
P: 03 9417 6524
E: eric.lawrence@charcoalblue.com

CLIENT

SYDNEY THEATRE COMPANY

The Wharf, Pier 4
Hickson Road, Walsh Bay

CONSULTANT

HASSELL LIMITED ACN 007 711 435
LEVEL 2 PIER 8/9 23 HICKSON ROAD
SYDNEY NSW 2000 AUSTRALIA
SYDNEY@HASSELLSTUDIO.COM
T 61 2 9101 2000

HASSELL

PROJECT

STC50 - SYDNEY THEATRE COMPANY

DRAWING TITLE


LEVEL 3 FLOOR PLAN

STATUS

FOR INFORMATION

SCALE @ A0	DRAWN	CO-ORD	REVIEWED	APPROVED
1:250	CA		CA	KMcB

PROJECT NUMBER	DRAWING NUMBER	REV
STC50 - 011509	STC_A_1104	10

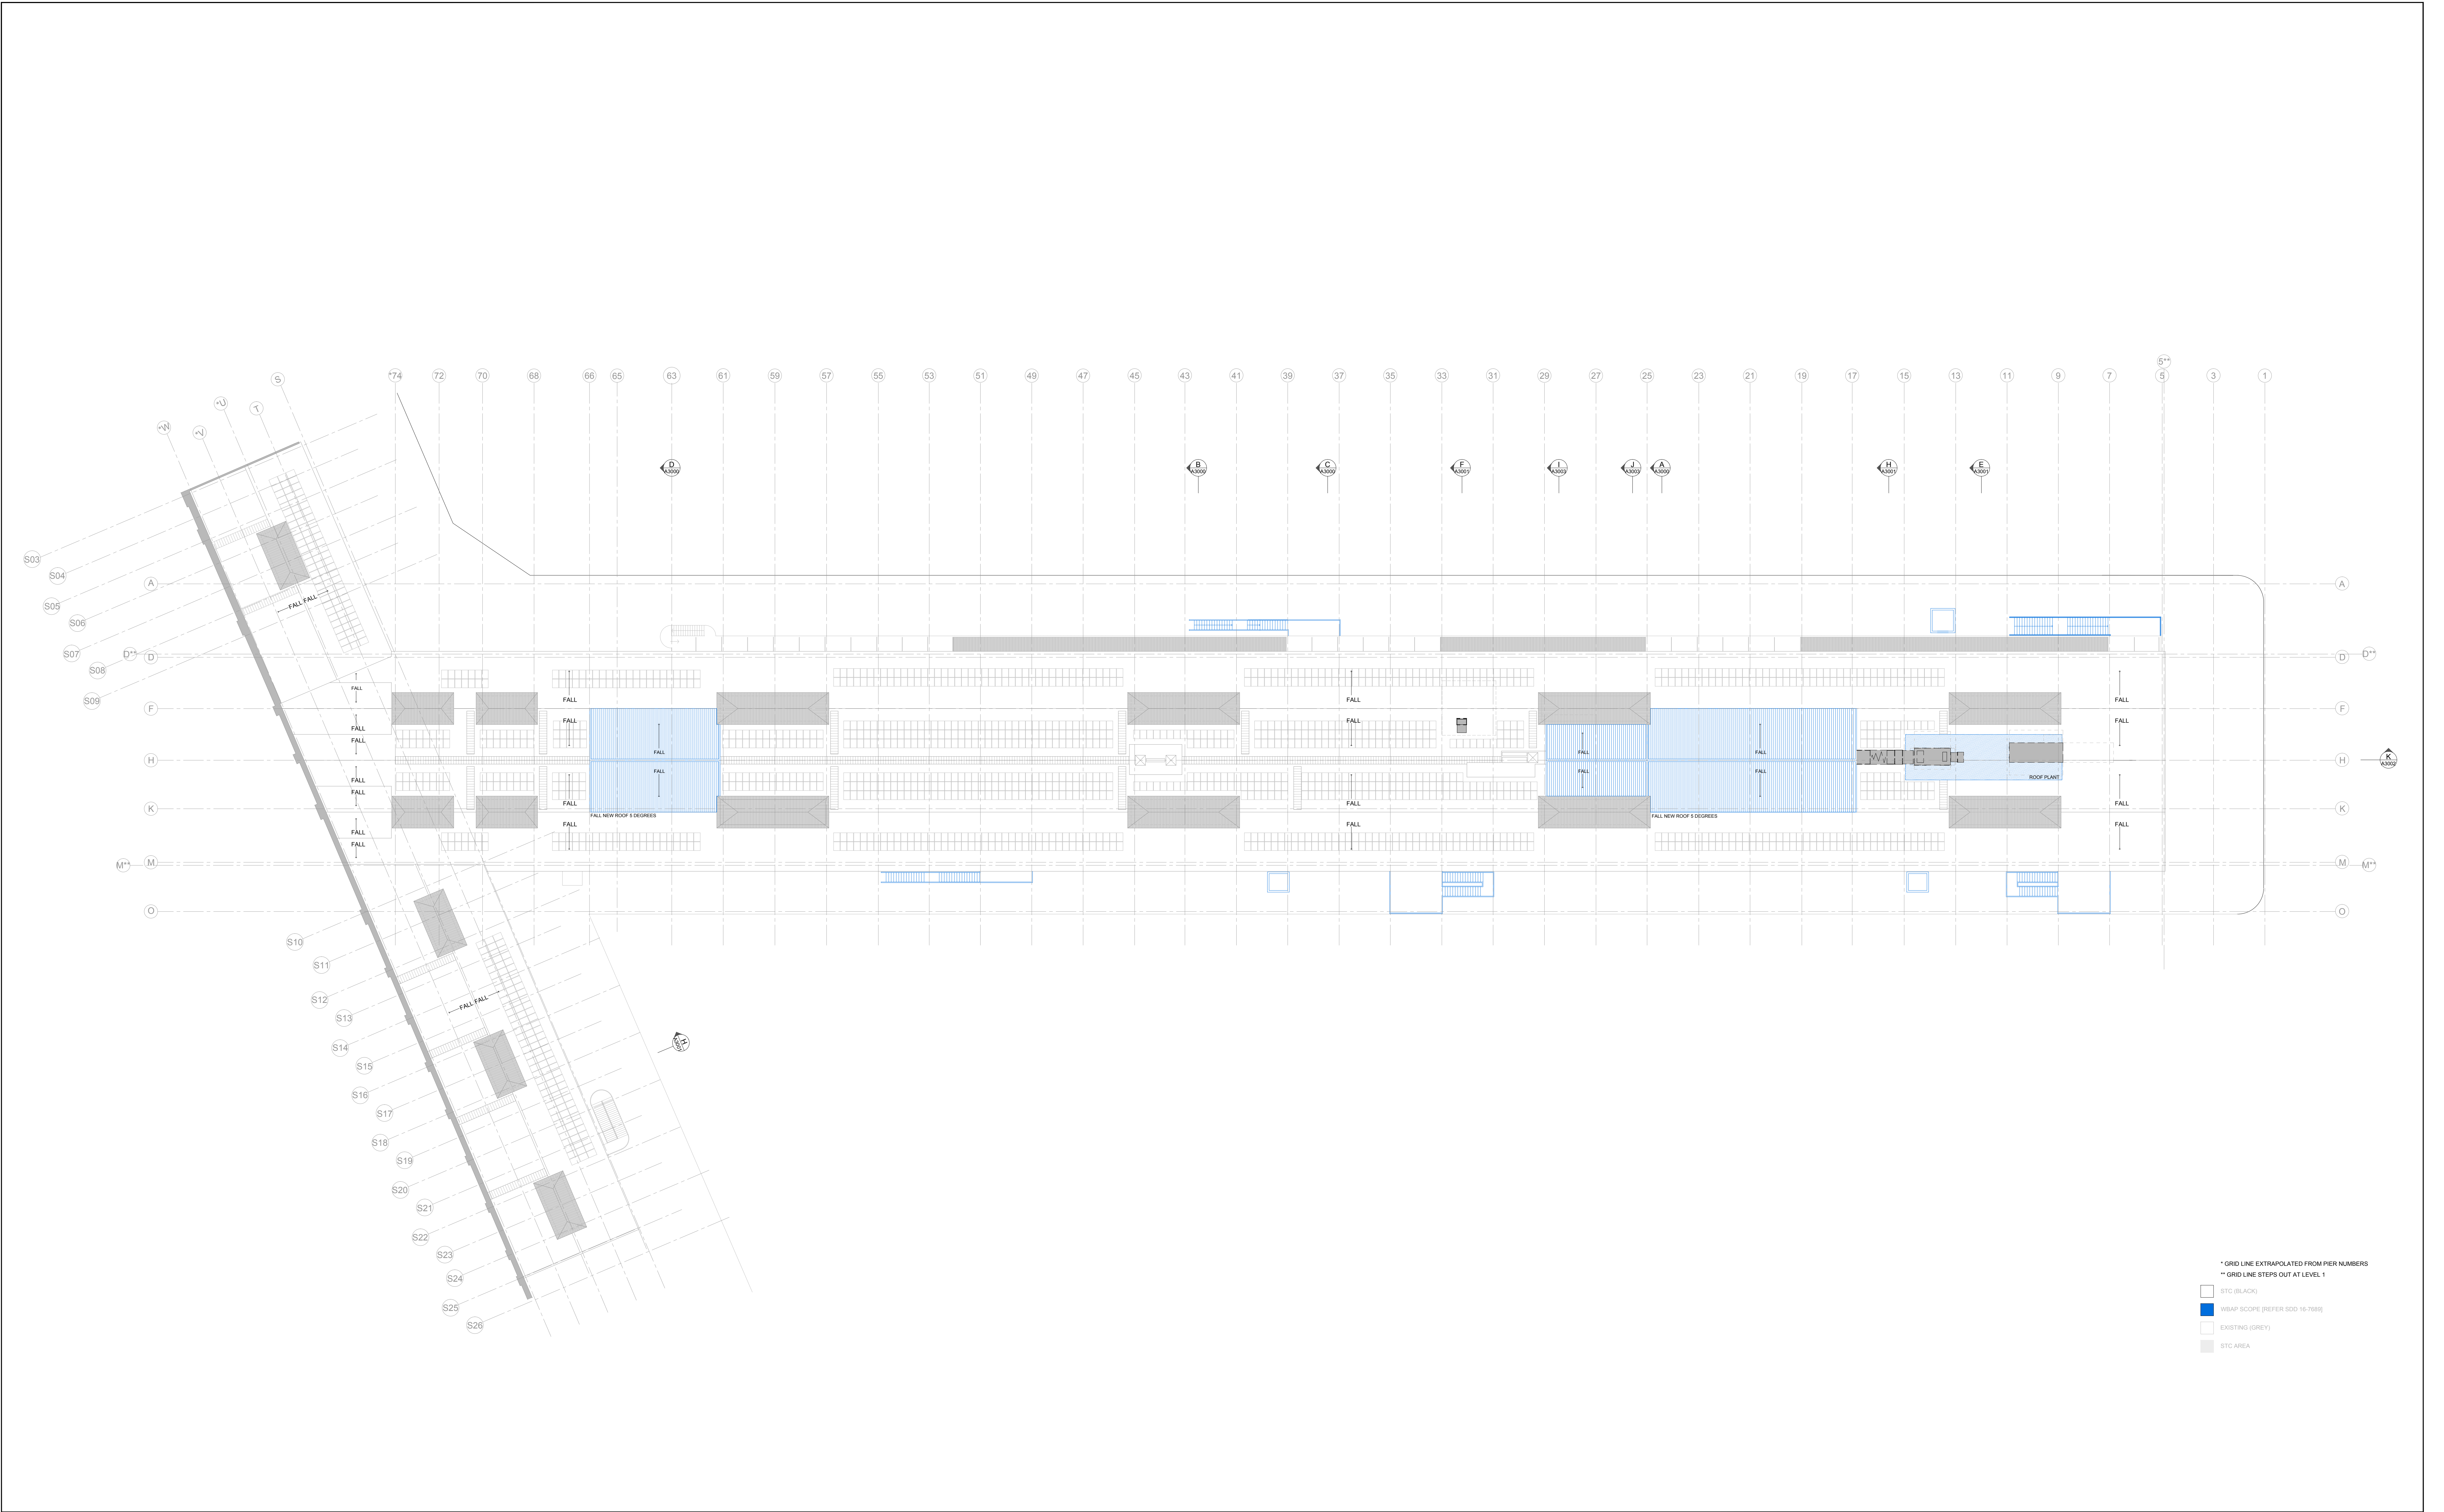

* GRID LINE EXTRAPOLATED FROM PIER NUMBERS
** GRID LINE STEPS OUT AT LEVEL 1

- STC (BLACK)
WBAP SCOPE (REFER SDD 16-7889)
EXISTING (GREY)
STC AREA

REFERENCE MAP

NOTES

1. DO NOT SCALE DRAWINGS. WRITTEN DIMENSIONS GOVERN.
2. ALL DIMENSIONS ARE IN MILLIMETRES UNLESS NOTED OTHERWISE.
3. ALL DIMENSIONS SHALL BE VERIFIED ON SITE BEFORE PROCEEDING WITH THE WORK. HASSELL SHALL BE NOTIFIED IN WRITING OF ANY DISCREPANCIES.
4. THIS DRAWING MUST BE READ IN CONJUNCTION WITH ALL RELEVANT CONTRACTS, SPECIFICATIONS AND DRAWINGS.

© COPYRIGHT OF THIS DRAWING IS VESTED IN HASSELL LTD. 2016 HASSELL LTD.

THIS DRAWING IS AN UNCONTROLLED COPY UNLESS NOTED OTHERWISE.

REV	DESCRIPTION	DATE
10	REVISED ISSUE	14.11.16
09	ISSUE FOR SSDA	12.10.16
08	ISSUE FOR PRICING	05.10.16
07	FOR INFORMATION	20.09.16
06	FOR INFORMATION	05.09.16
05	FOR INFORMATION	02.09.16
04	FOR INFORMATION	24.08.16
03	FOR INFORMATION	22.08.16
02	FOR INFORMATION	16.08.16
01	FOR INFORMATION	02.08.16

MATERIALS AND FINISHES

EXISTING

- EC001 EXISTING TIMBER BATTENS
- EC002 EXISTING JOIST
- EC003 EXISTING ACOUSTIC CEILING
- EC004 EXISTING PLASTERBOARD
- EC005 UNDERSIDE EXISTING MEZZ
- EC006 EXISTING IRONBARK FLOOR
- EC007 EXISTING DECORING
- EC008 EXISTING CONCRETE

PROPOSED

- SC001 BATTENS TO MATCH EXISTING
- TR001 PL WOOD CEILING
- TR002 ACOUSTIC PLYWOOD
- TR003 100MM TIMBER BOARD, 20MM GAP
- TR004 PLASTERBOARD, PAINT FINISH

DATE

ACCESS CONSULTANT

ACCESSIBILITY SOLUTIONS

P: 9695 1940
E: m.manning@accessibility.com.au

ACOUSTIC CONSULTANT

CHARCOALBLUE

P: 03 9417 6524
E: eric.lawrence@charcoalblue.com

ACOUSTIC CONSULTANT

ARUP

P: 9320 9982
E: chris.held@arup.com

BCA CONSULTANT

BLACKETT MACGUIRE + GOLDSMITH

P: 9211 7777
E: brian@omplugs.com.au

CONSTRUCTION MANAGEMENT

CADENCE

P: 9557 8866
E: j.parker@cadenceaustr.com

ELECTRICAL ENGINEER

ARUP

P: 9320 9982
E: eric.sere@arup.com

ESD CONSULTANT

ARUP

P: 9320 9982
E: tm.algood@arup.com

FIRE SERVICES ENGINEER

ARUP

P: 9320 9982
E: rebecca.cadom@arup.com

HERITAGE CONSULTANT

TROPMAN AND TROPMAN ARCHITECTS

P: 9251 3250
E: tropman@tropmanarchitects.com.au

HYDRAULIC CONSULTANT

ARUP

P: 9320 9982
E: nola.howard@arup.com

ICT AND AV ENGINEER

ARUP

P: 9320 9982
E: dm@nbspl.com.au

KITCHEN CONSULTANT

BLACKETT MACGUIRE + GOLDSMITH

P: 9211 7777
E: rebecca.cadom@arup.com

MECHANICAL ENGINEER

ARUP

P: 9320 9982
E: robert.laidman@arup.com

PROJECT MANAGEMENT

ROOT PROJECTS AUSTRALIA

P: 8272 9300
E: fiona@rootprojects.com.au

QUANTITY SURVEYOR

MBM

P: 9270 1000
E: dm@nbspl.com.au

SPECIALIST LIGHTING

ARUP

P: 9320 9982
E: rebecca.cadom@arup.com

STATUTORY PLANNER

MG PLANNING

P: 9719 3118
E: tim@mgplanning.com.au

STRUCTURAL ENGINEER

TAYLOR THOMSON WHITTING

P: 9439 7288
E: jay@taylorwhitting.com.au

WASTE CONSULTANT

ARUP

P: 9320 9982
E: jayanne.manning@arup.com

VERTICAL TRANSPORT

ARUP

P: 9320 9982
E: scott.hargreaves@arup.com

CLIENT

SYDNEY THEATRE COMPANY

The Wharf, Pier 4
Hickson Road, Walsh Bay

CONSULTANT

HASSELL LIMITED ACN 007 711 435
LEVEL 2 PIER 8/9 23 HICKSON ROAD
SYDNEY NSW 2000 AUSTRALIA
SYDNEY@HASSELLSTUDIO.COM
T 61 2 9101 2000

HASSELL

PROJECT

STC50 - SYDNEY THEATRE COMPANY

CHARCOALBLUE

THEATRICAL DESIGN

DRAWING TITLE

ROOF PLAN

STATUS


FOR INFORMATION


SCALE @ A0	DRAWN	CO-ORD	REVIEWED	APPROVED
1:250	CA		CA	KMcB


PROJECT NUMBER	DRAWING NUMBER	REV
STC50 - 011509	STC_A_1105	10

PRINT INFORMATION: PRINTED BY: Sophie Bond _ON: 2016/11/14 _USING PAGESETUP _PDF (A0 L) halfweight.ctb _USING PLOTSTYLE TABLE: halfweight.ctb _PC3: DWG To PDF.pd3 _PLTSCALE: 1 _LTS: SCALE: 0.500000

FILENAME: \\sydney\8020\11508-61A-PW\working\AutoCAD\2016_S01\sheet\STC_A_1105 ROOF PLAN.dwg

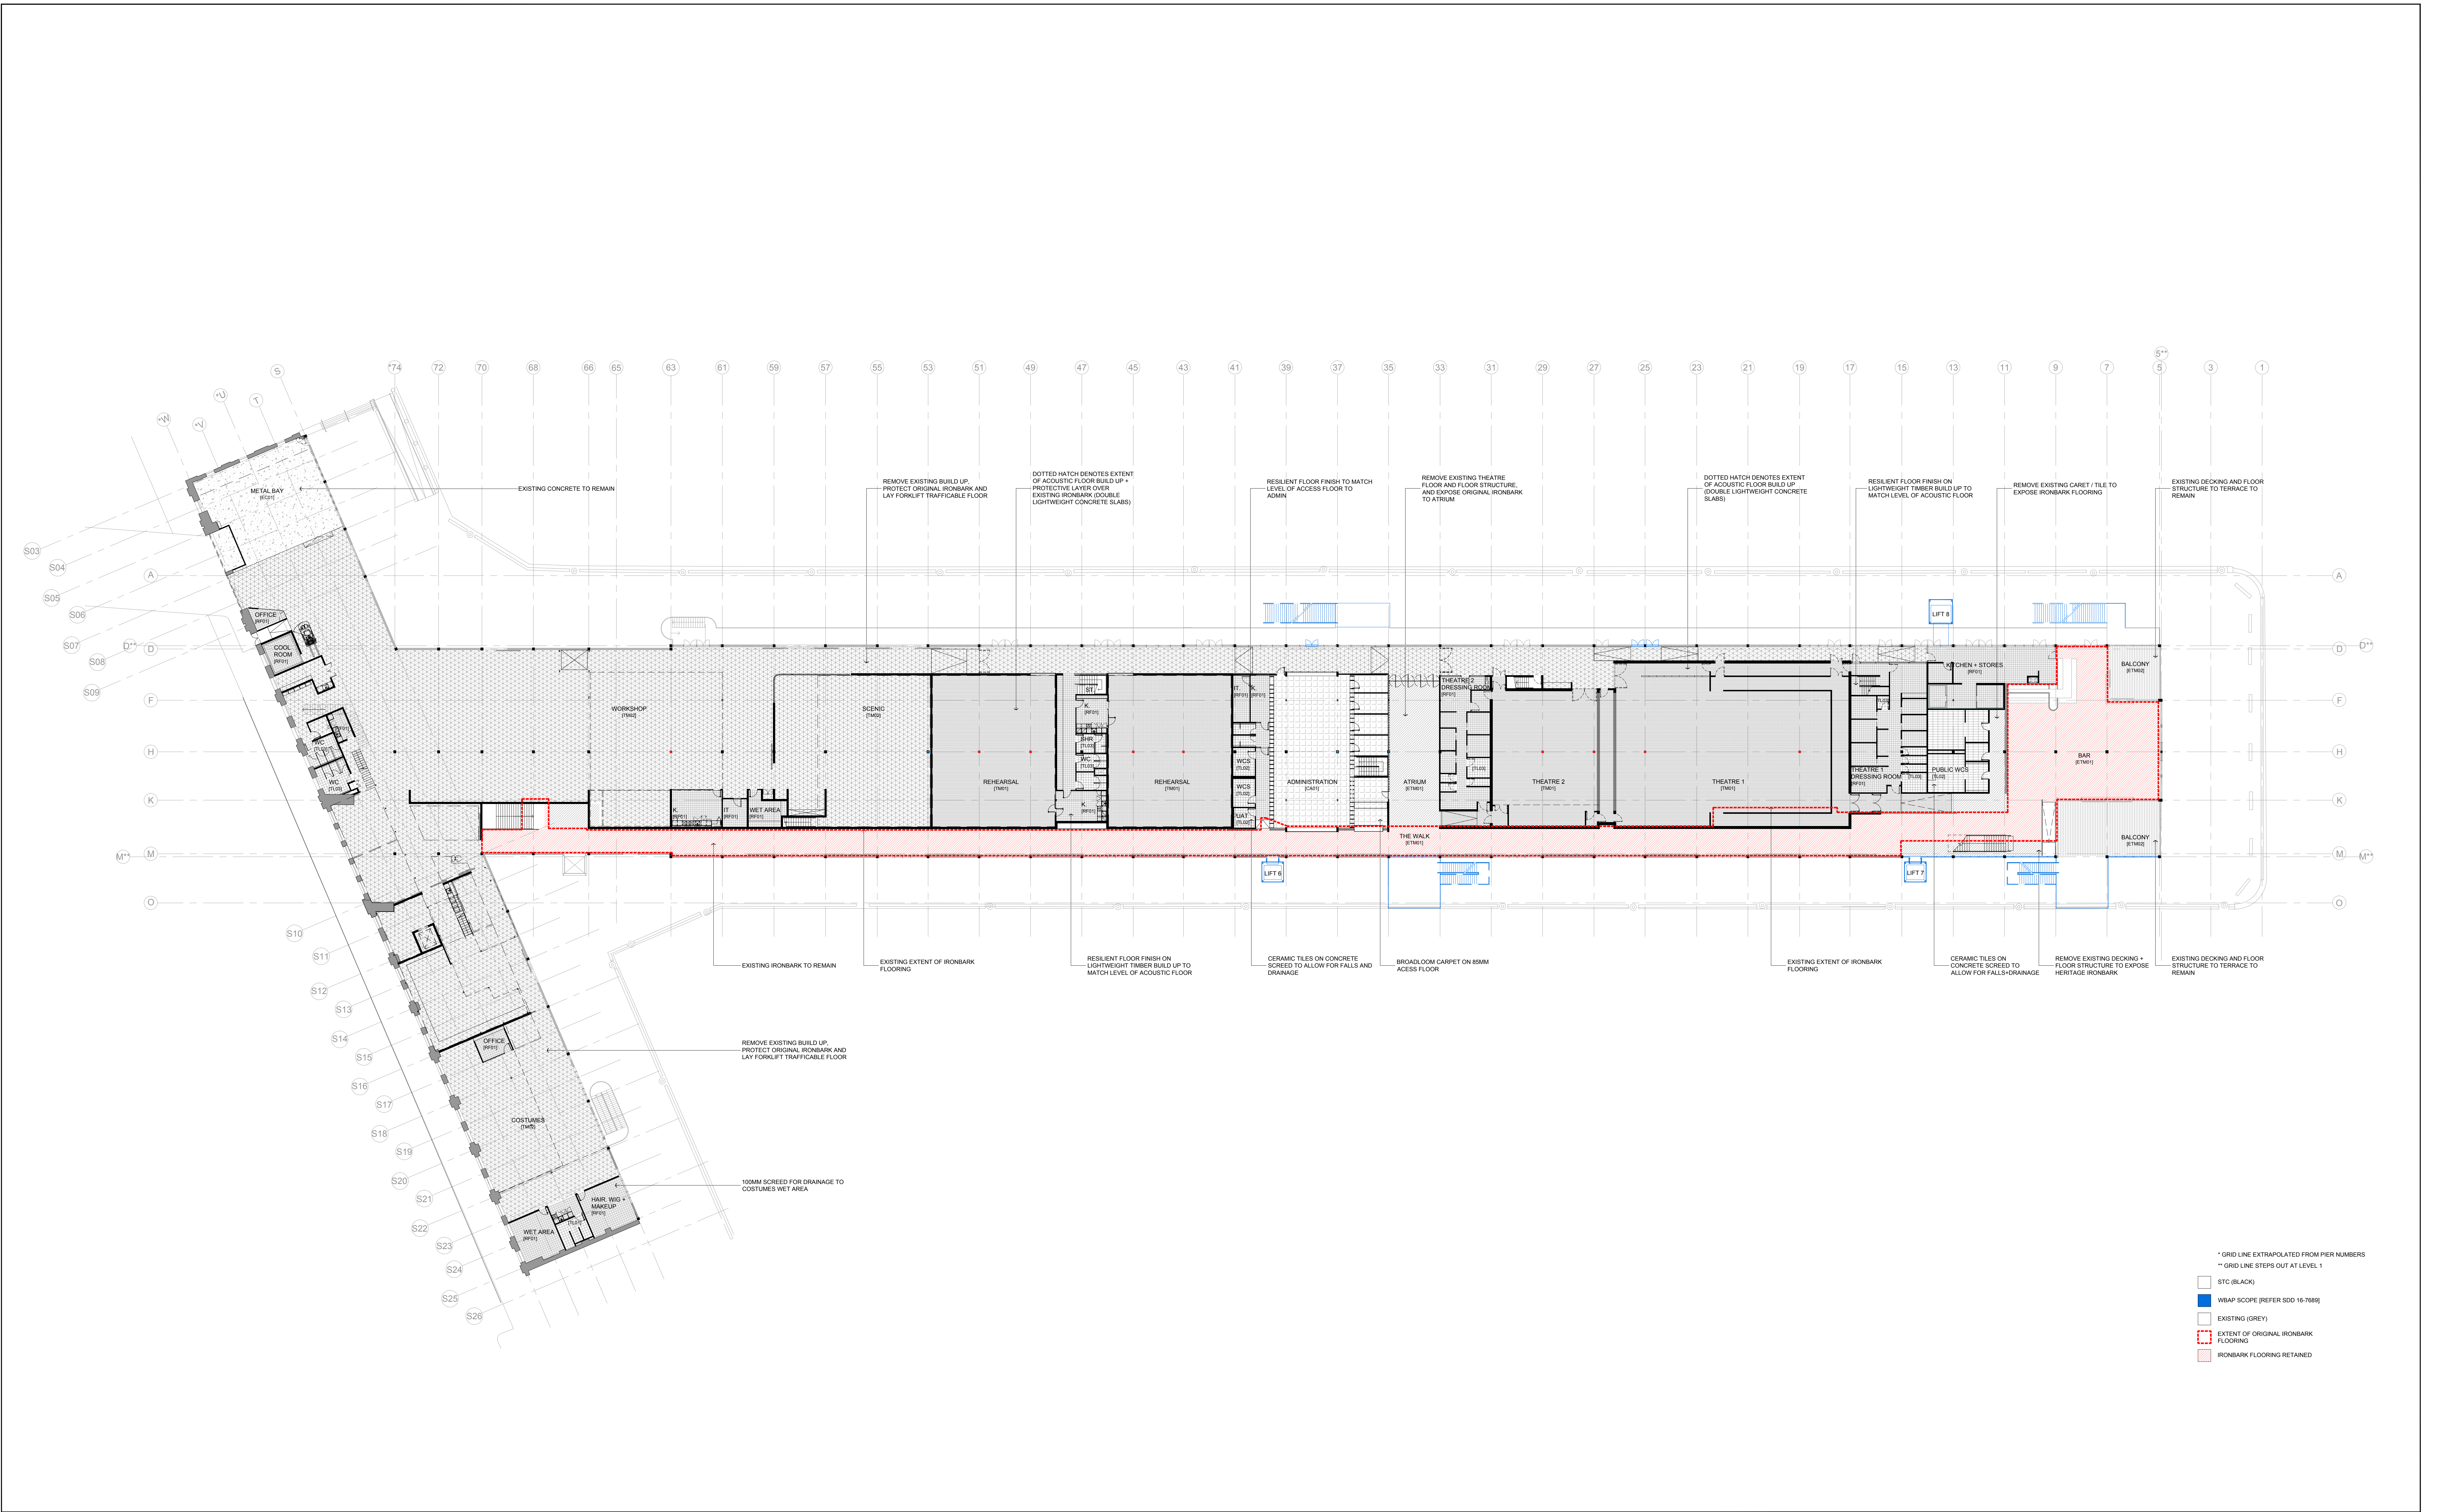

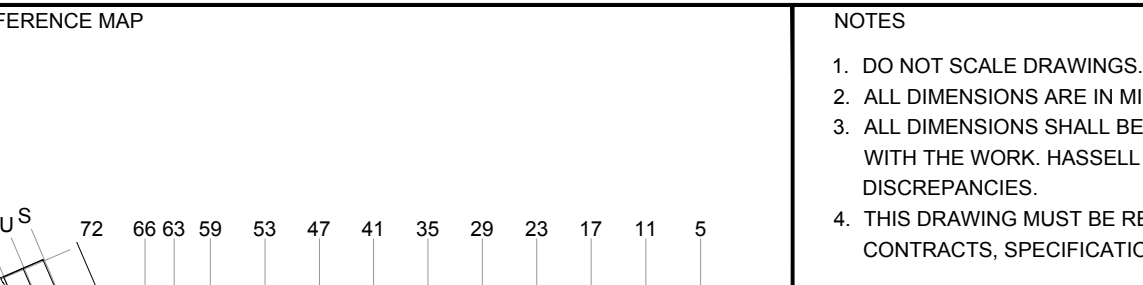REFERENCE MAP 	NOTES 1. DO NOT SCALE DRAWINGS. WRITTEN DIMENSIONS GOVERN. 2. ALL DIMENSIONS ARE IN MILLIMETRES UNLESS NOTED OTHERWISE. 3. ALL DIMENSIONS SHALL BE VERIFIED ON SITE BEFORE PROCEEDING WITH THE WORK. HASSELL SHALL BE NOTIFIED IN WRITING OF ANY DISCREPANCIES. 4. THIS DRAWING MUST BE READ IN CONJUNCTION WITH ALL RELEVANT CONTRACTS, SPECIFICATIONS AND DRAWINGS. © COPYRIGHT OF THIS DRAWING IS VESTED IN HASSELL LTD. 2016 HASSELL LTD. THIS DRAWING IS AN UNCONTROLLED COPY UNLESS NOTED OTHERWISE. 03SSDA UPDATE26.10.16 02ISSUE FOR SSDA12.10.16 01ISSUE FOR PRICING05.10.16 REVDESCRIPTIONDATE	MATERIALS AND FINISHES EXISTING EC001EXISTING TIMBER BATTENS EC002EXISTING JOIST EC003EXISTING ACUSTIC CEILING EC004EXISTING PLASTERBOARD EC005UNDERSIDE EXISTING MEZZ EC006EXISTING IRONBARK FLOOR EC007EXISTING DECORING EC008EXISTING CONCRETE PROPOSED EC009BATTENS TO MATCH EXISTING EC010PLYWOOD CEILING EC011100MM TIMBER BOARD, 20MM GAP EC012PLASTERBOARD, PAINT FINISH PROPOSED EC013CONCRETE EC014ACUSTIC TIMBER FLOOR EC015FORKLIFT TRAFFICABLE PLY EC016PLYWOOD FLOORING EC017FEATURE TIMBER (PARQUET) EC018MEZZANINE PLYWOOD FLOOR EC019KITCHEN TILES EC020BOH FACILITIES TILE EC021CARPET TILE 1 EC022CARPET TILE 2 EC023RESILIENT FLOOR FINISH	CONSULTANT ACCESS CONSULTANT ACCESSIBILITY SOLUTIONS P: 9695 1940 E: marnie@sigsond.com ACOUSTIC CONSULTANT CHARCOALBLUE P: 03 9417 6524 E: eric.lawrence@charcoalblue.com ACOUSTIC CONSULTANT ARUP P: 9320 9982 E: chris.hedges@arup.com BCA CONSULTANT BLACKETT MACGUIRE + GOLDSMITH P: 9211 7777 E: brian@omplug.com.au CONSTRUCTION MANAGEMENT CADENCE P: 9557 8866 E: jayden@cadenceaustr.com ELECTRICAL ENGINEER ARUP P: 9320 9982 E: eric.sawyer@arup.com ESD CONSULTANT ARUP P: 9320 9982 E: chris.hedges@arup.com FIRE SERVICES ENGINEER ARUP P: 9320 9982 E: rick.howard@arup.com HERITAGE CONSULTANT TROPICAN AND TROPICAN ARCHITECTS P: 9251 3250 E: tropic@tropicarchitects.com.au HYDRAULIC CONSULTANT ROOT PROJECTS AUSTRALIA P: 8272 9300 E: root@rootprojects.com.au ICT AND AV ENGINEER ARUP P: 9320 9982 E: eric.sawyer@arup.com KITCHEN CONSULTANT SANKESTER DESIGN GROUP P: 9630 0146 E: john@sankesterdesign.com.au MECHANICAL ENGINEER ARUP P: 9320 9982 E: robert.lashman@arup.com PROJECT MANAGEMENT ROOT PROJECTS AUSTRALIA P: 8272 9300 E: root@rootprojects.com.au QUANTITY SURVEYOR MBM P: 9270 1000 E: dm@mbm.com.au SPECIALIST LIGHTING CHARCOALBLUE P: 03 9417 6524 E: eric.lawrence@charcoalblue.com STATUTORY PLANNER MG PLANNING P: 9719 3118 E: tim@mgplanning.com.au STRUCTURAL ENGINEER TAYLOR THOMSON WHITTING P: 9439 7288 E: jayden@taylorthomsonwhitting.com.au SURVEYOR LTS LOCKLEY P: 9365 7336 E: glenn@lockley.com.au THEATRE CONSULTANT CHARCOALBLUE P: 03 9417 6524 E: eric.lawrence@charcoalblue.com VERTICAL TRANSPORT	CLIENT SYDNEY THEATRE COMPANY The Wharf, Pier 4 Hickson Road, Walsh Bay	CONSULTANT HASSELL LIMITED ACN 007 711 435 LEVEL 2 PIER 8/9 23 HICKSON ROAD SYDNEY NSW 2000 AUSTRALIA SYDNEY@HASSELLSTUDIO.COM T 61 2 9101 2000 HASSELL PROJECT STC50 - SYDNEY THEATRE COMPANY STATUS FOR INFORMATION SCALE @ A0 1:250 SB CO-ORD CA REVIEWED CA APPROVED KMcB PROJECT NUMBER STC50 - 011509 DRAWING NUMBER STC_A_1202 REV 03	DRAWING TITLE LEVEL 1 FLOOR FINISHES PLAN STATUS FOR INFORMATION SCALE @ A0 1:250 SB CO-ORD CA REVIEWED CA APPROVED KMcB PROJECT NUMBER STC50 - 011509 DRAWING NUMBER STC_A_1202 REV 03
---	---	---	--	---	--	--

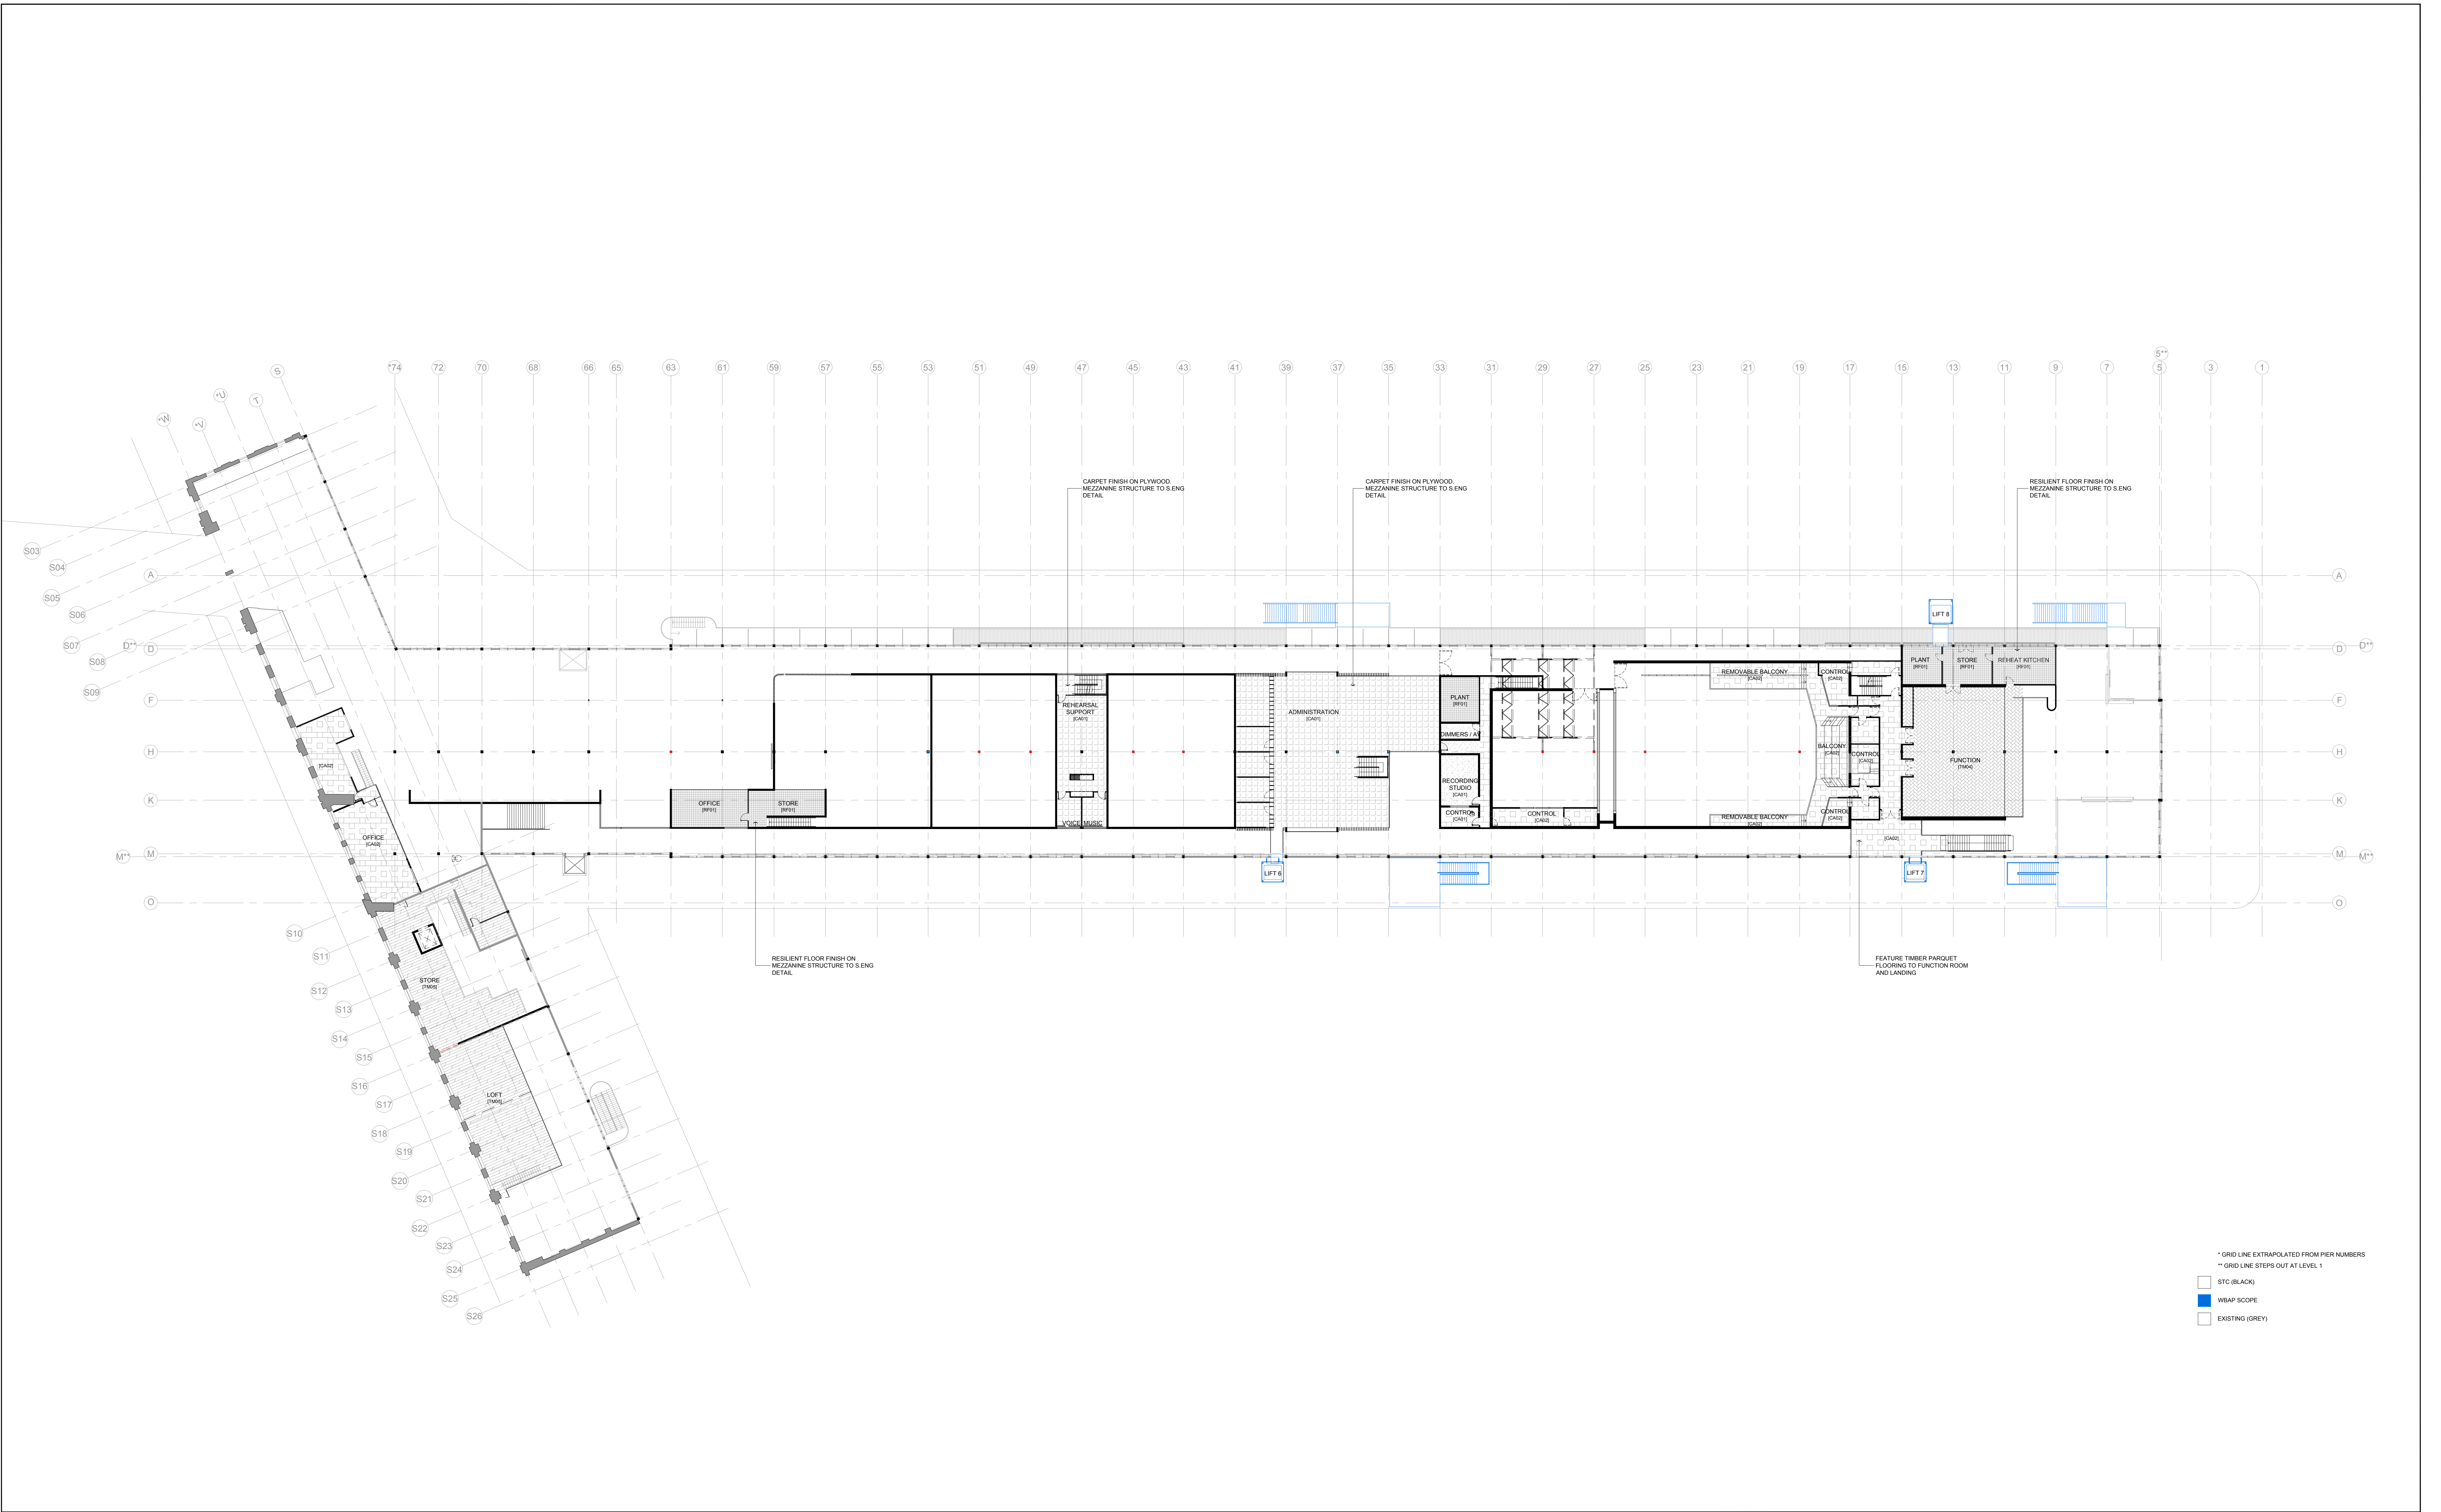

REFERENCE MAP

NOTES

1. DO NOT SCALE DRAWINGS. WRITTEN DIMENSIONS GOVERN.
2. ALL DIMENSIONS ARE IN MILLIMETRES UNLESS NOTED OTHERWISE.
3. ALL DIMENSIONS SHALL BE VERIFIED ON SITE BEFORE PROCEEDING WITH THE WORK. HASSELL SHALL BE NOTIFIED IN WRITING OF ANY DISCREPANCIES.
4. THIS DRAWING MUST BE READ IN CONJUNCTION WITH ALL RELEVANT CONTRACTS, SPECIFICATIONS AND DRAWINGS.

© COPYRIGHT OF THIS DRAWING IS VESTED IN HASSELL LTD. 2016 HASSELL LTD.

THIS DRAWING IS AN UNCONTROLLED COPY UNLESS NOTED OTHERWISE.

REV	DESCRIPTION	DATE
02	ISSUE FOR SDOA	12.10.16
01	ISSUE FOR PRICING	05.10.16

MATERIALS AND FINISHES

EXISTING

- EC001 EXISTING TIMBER BATTENS
- EC002 EXISTING JOIST
- EC003 EXISTING ACOUSTIC CEILING
- EC004 EXISTING PLASTERBOARD
- EC005 UNDERSIDE EXISTING MEZZ.
- ET001 EXISTING IRONBARK FLOOR
- ET002 EXISTING DECKING
- EC001 EXISTING CONCRETE

PROPOSED

- SC001 BATTENS TO MATCH EXISTING
- TM001 PLYWOOD CEILING
- TM002 100MM TIMBER BOARD, 20MM GAP
- TM003 PLASTERBOARD, PAINT FINISH

ACCESS CONSULTANT

ACCESSIBILITY SOLUTIONS
P: 9655 1940
E: marnie@accessond.com

ACOUSTIC CONSULTANT

CHARCOALBLUE
P: 03 9417 6524
E: eric.lawrence@charcoalblue.com

ACOUSTIC CONSULTANT

ARUP
P: 9320 9982
E: chris.held@arup.com

BCA CONSULTANT

BLACKETT MACGUIRE + GOLDSMITH
P: 9211 7777
E: brian@omplugs.com.au

CONSTRUCTION MANAGEMENT

CADENCE
P: 9557 8866
E: jayden@cadenceaut.com

ELECTRICAL ENGINEER

ARUP
P: 9320 9982
E: eric.sere@arup.com

ESD CONSULTANT

ARUP
P: 9320 9982
E: im.egood@arup.com

FIRE SERVICES ENGINEER

ARUP
P: 9320 9982
E: nick.howard@arup.com

HERITAGE CONSULTANT

TROPMAN AND TROPMAN ARCHITECTS
P: 9251 3250
E: tropman@tropmanarchitects.com.au

HYDRAULIC CONSULTANT

ROOT PROJECTS AUSTRALIA
P: 8272 9300
E: fiona@rootprojects.com.au

ICT AND AV ENGINEER

ARUP
P: 9320 9982
E: eric.sere@arup.com

KITCHEN CONSULTANT

SANGLSTER DESIGN GROUP
P: 9630 0146
E: john@sangsterdesign.com.au

MECHANICAL ENGINEER

ARUP
P: 9320 9982
E: robert.lashman@arup.com

PROJECT MANAGEMENT

ROOT PROJECTS AUSTRALIA
P: 8272 9300
E: fiona@rootprojects.com.au

QUANTITY SURVEYOR

MBM
P: 9270 1000
E: dm@mbmpl.com.au

SPECIALIST LIGHTING

ARUP
P: 9320 9982
E: rebecca.cadom@arup.com

STATUTORY PLANNER

MG PLANNING
P: 9719 3118
E: tim@mgplanning.com.au

STRUCTURAL ENGINEER

TAYLOR THOMSON WHITTING
P: 9439 7288
E: gwen@taylorwhitting.com.au

THEATRE CONSULTANT

CHARCOALBLUE
P: 03 9417 6524
E: eric.lawrence@charcoalblue.com

VERTICAL TRANSPORT

ARUP
P: 9320 9982
E: scott.hargison@arup.com

WASTE CONSULTANT

ARUP
P: 9320 9982
E: jayanne.manning@arup.com

CLIENT

SYDNEY THEATRE COMPANY
The Wharf, Pier 4
Hickson Road, Walsh Bay

CONSULTANT

HASSELL LIMITED ACN 007 711 435
LEVEL 2 PIER 8/9 23 HICKSON ROAD
SYDNEY NSW 2000 AUSTRALIA
SYDNEY@HASSELLSTUDIO.COM
T 61 2 9101 2000

HASSELL

PROJECT

STC50 - SYDNEY THEATRE COMPANY

DRAWING TITLE

LEVEL 2 FLOOR FINISHES PLAN

STATUS				
FOR INFORMATION				
SCALE @ A0	DRAWN	CO-ORD	REVIEWED	APPROVED
1:250	SB		CA	KMcB
PROJECT NUMBER	DRAWING NUMBER	REV		
STC50 - 011509	STC_A_1202	02		