




SHORE SHEDS SOUTH ELEVATION (HICKSON ROAD) - DEMO + CONSERVATION




SHORE SHEDS SOUTH ELEVATION (HICKSON ROAD) - DEMO + CONSERVATION

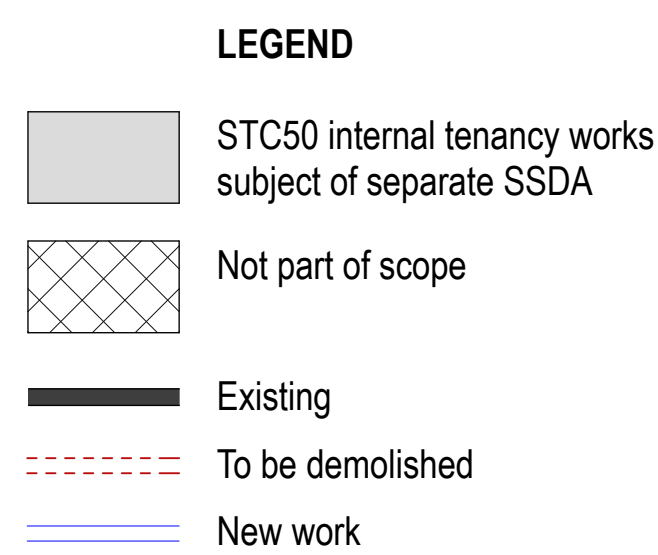


DATE	REV	NOTES	NOTES: Do not scale off drawings. Use figured dimensions only. Report any discrepancies to the architect. These designs, plans, specifications, and the copyright therein are the property of Tonkin Zulaika Greer Architects Pty Ltd, and must not be reproduced or copied wholly or in part without written permission of Tonkin Zulaika Greer Architects Pty Ltd.	ACCESS CONSULTANT Accessibility Solutions ARUP Phone: 9320 9300 Email: naveen.bhatia@arup.com HERITAGE CONSULTANT Tropman & Tropman Phone: 9321 3229 Email: trish.tropman@tropmanandco.com.au MO PLANNING Phone: 9710 3118 Email: boc.moskowsky@nsw.gov.au	ACOUSTIC ENGINEER ARUP Phone: 9320 9300 Email: nick.nolan@arup.com HYDRAULIC ENGINEER ARUP Phone: 9320 9300 Email: mike.hewson@arup.com THEATRE PLANNER & AV Arup Phone: 9320 9318 Email: christos.dimitrakis@arup.com	BCA CONSULTANT Blackett McGuire & Associates Phone: 9587 8898 Email: marc.blackett@blackettmcguire.com.au LANDSCAPE ARCHITECT Molnorgo Court Phone: 9321 3229 Email: andrew.molnorgo@molnorgocourt.com.au WT Partnership Phone: 9320 7422 Email: steve.watkins@wt.com.au	PROGRAMME MANAGEMENT Calcedas Phone: 9587 8898 Email: jane.calcedas@calcedas.com.au MECHANICAL ENGINEER ARUP Phone: 9320 9992 Email: elaine.datta@arup.com CONSULTANT Sangster Design Group Phone: 9630 0148 Email: joel.sangster@sdg.com.au	ELECTRICAL ENGINEER ARUP Phone: 9320 9938 Email: janevicki.coffey@arup.com STRUCTURAL/CIVIL/FAUCES TIW Phone: 9430 7288 Email: geoff.tiw@tiw.com.au QUANTITY SURVEYER CONSULTANT GTA Phone: 9448 8191 Email: steve.gordon@gtas.com.au	ESD CONSULTANT ARUP Phone: 9320 9480 Email: raeo.schwarz@arup.com SURVEYOR LTS Locking Phone: 9585 7336 Email: gerald.locking@arup.com TRANSPORT ENGINEER ARUP Phone: 9320 9805 Email: joel.hampson@arup.com	WASTE CONSULTANT ARUP Phone: 9320 6772 Email: tim.camplin@arup.com SPECIALIST LIGHTING ENGINEER Calcedas Phone: 9587 8896 Email: janevicki.calcedas@calcedas.com.au IT SERVICES ENGINEER ARUP Phone: 9320 8666 Email: joel.hampson@arup.com	MARINE ECOLOGIST Jacobs Phone: 9032 1077 17 Riverside Street ABN: 46002722349 P: (02) 9214 5400 F: (02) 9214 5401 Email: nicholas.walsh@infrastructure.nsw.gov.au	CLIENT: ARTS NSW DELIVERY AGENCY: INFRASTRUCTURE NSW Phone: 8016 0133 Email: nicholas.walsh@infrastructure.nsw.gov.au	PROJECT: WALSH BAY ARTS PRECINCT PROJECT NO.: 16005	ARCHITECT TONKIN ZULAIKA GREER ARCHITECTS 17 Riverside Street ABN: 46002722349 P: (02) 9214 5400 F: (02) 9214 5401 Email: info@tzg.com.au WEB: www.tzg.com.au	DRAWING TITLE SHORE SHEDS - SOUTH ELEVATION (HICKSON ROAD) - DEMOLITION 1:500, 1:200@A2 1:250, 1:100@A0	DRAWN BY GSJ/MMW/RKL JCH/CKD CHECKED DATE 14/11/2016	PHASE FOR APPROVAL DRAWING NO. A-075 REV
------	-----	-------	--	---	--	---	---	--	--	---	--	--	---	---	---	--	---

Print Date: 14/11/2016 File #File Pa

SSDA ISSUE

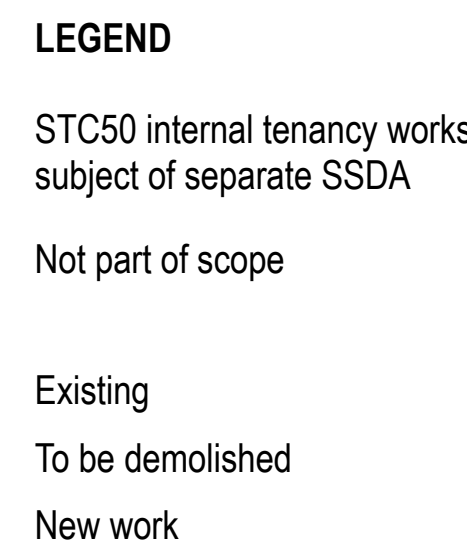

DATE	REV	NOTES:	NOTES: Do not scale of drawings. Use figured dimensions only. Report any discrepancies to the architect. These designs, plans, specifications and the copyright therein are the property of Tonkin Zulaika Greer Architects Pty Ltd and must not be reproduced or copied without or in part without written permission of Tonkin Zulaika Greer Architects Pty Ltd.	ACCESS CONSULTANT Accessibility Solutions ARP Phone: 9320 9098 Email: ark.bourke@arp.com.au HERITAGE CONSULTANT Heritage Consultants Phone: 9211 3250 Email: taylor@heritagearchitects.com.au STATUTORY PLANNER MD Planning Phone: 9330 9118 Email: ngboon@mdplanning.com.au	ACOUSTIC ENGINEER ARP Phone: 9320 9098 Email: ark.bourke@arp.com.au HYDRAULIC ENGINEER ARP Phone: 9320 9098 Email: ark.bourke@arp.com.au THEATRE PLANNER & AV ARP Phone: 9330 9118 Email: brett.naynor@arp.com.au	ACOUSTIC ENGINEER Blackie Maguire & Associates Phone: 9557 8866 Email: jonnie@blackiemaguires.com.au LANDSCAPE ARCHITECT Indegen & Troop Phone: 9977 3853 Email: tina@indegen.com.au QUANTITY SURVEYOR WT Partnership Phone: 9523 1045 Email: ghester@wtpartnership.com.au	PROGRAMME MANAGEMENT Calendera Phone: 9557 8866 Email: jonnie@calendera.com.au MECHANICAL ENGINEER ARP Phone: 9320 9098 Email: ark.bourke@arp.com.au KITCHEN CONSULTANT Sangster Design Group Phone: 9523 1045 Email: jhm@sangsterdesign.com.au	ELECTRICAL ENGINEER ARP Phone: 9320 9098 Email: helen.schepers@arp.com.au STRUCTURAL CIVIL/CADES SURVEYOR Phone: 9265 7236 Email: tina@indegen.com.au VERTICAL TRANSPORT ENGINEER ARP Phone: 9320 9098 Email: ark.bourke@arp.com.au	ESD CONSULTANT WASTE CONSULTANT ARP Phone: 9320 9098 Email: helen.schepers@arp.com.au SPECIALIST LIGHTING ENGINEER ARP Phone: 9320 9098 Email: helen.schepers@arp.com.au FIRE SERVICES ENGINEER ARP Phone: 9320 9098 Email: helen.schepers@arp.com.au	MARINE ECOLOGIST Jacobs Phone: 9032 1077 Email: Mirela.Velthoven@jacobs.com CONSTRUCTION PROGRAM ITW Phone: 9527 8866 Email: jason@construction.com.au	CLIENT: ARTS NSW DELIVERY AGENCY: INFRASTRUCTURE NSW Phone: 9215 4900 Email: nicholas.wolf@infrastructure.nsw.gov.au	PROJECT: WALSH BAY ARTS PRECINCT PROJECT NO.: 16005	DRAWN BY: GSJ/MW/KRL JHH/CW/TAB CHECKED BY: GSJ DATE: 14/11/2016	DRAWING TITLE GROUND FLOOR PLAN SCALE 1:500 @A2 PHASE FOR APPROVAL	DRAWING NO A-100 REV
------	-----	--------	--	---	--	---	--	--	--	--	--	--	--	--	---

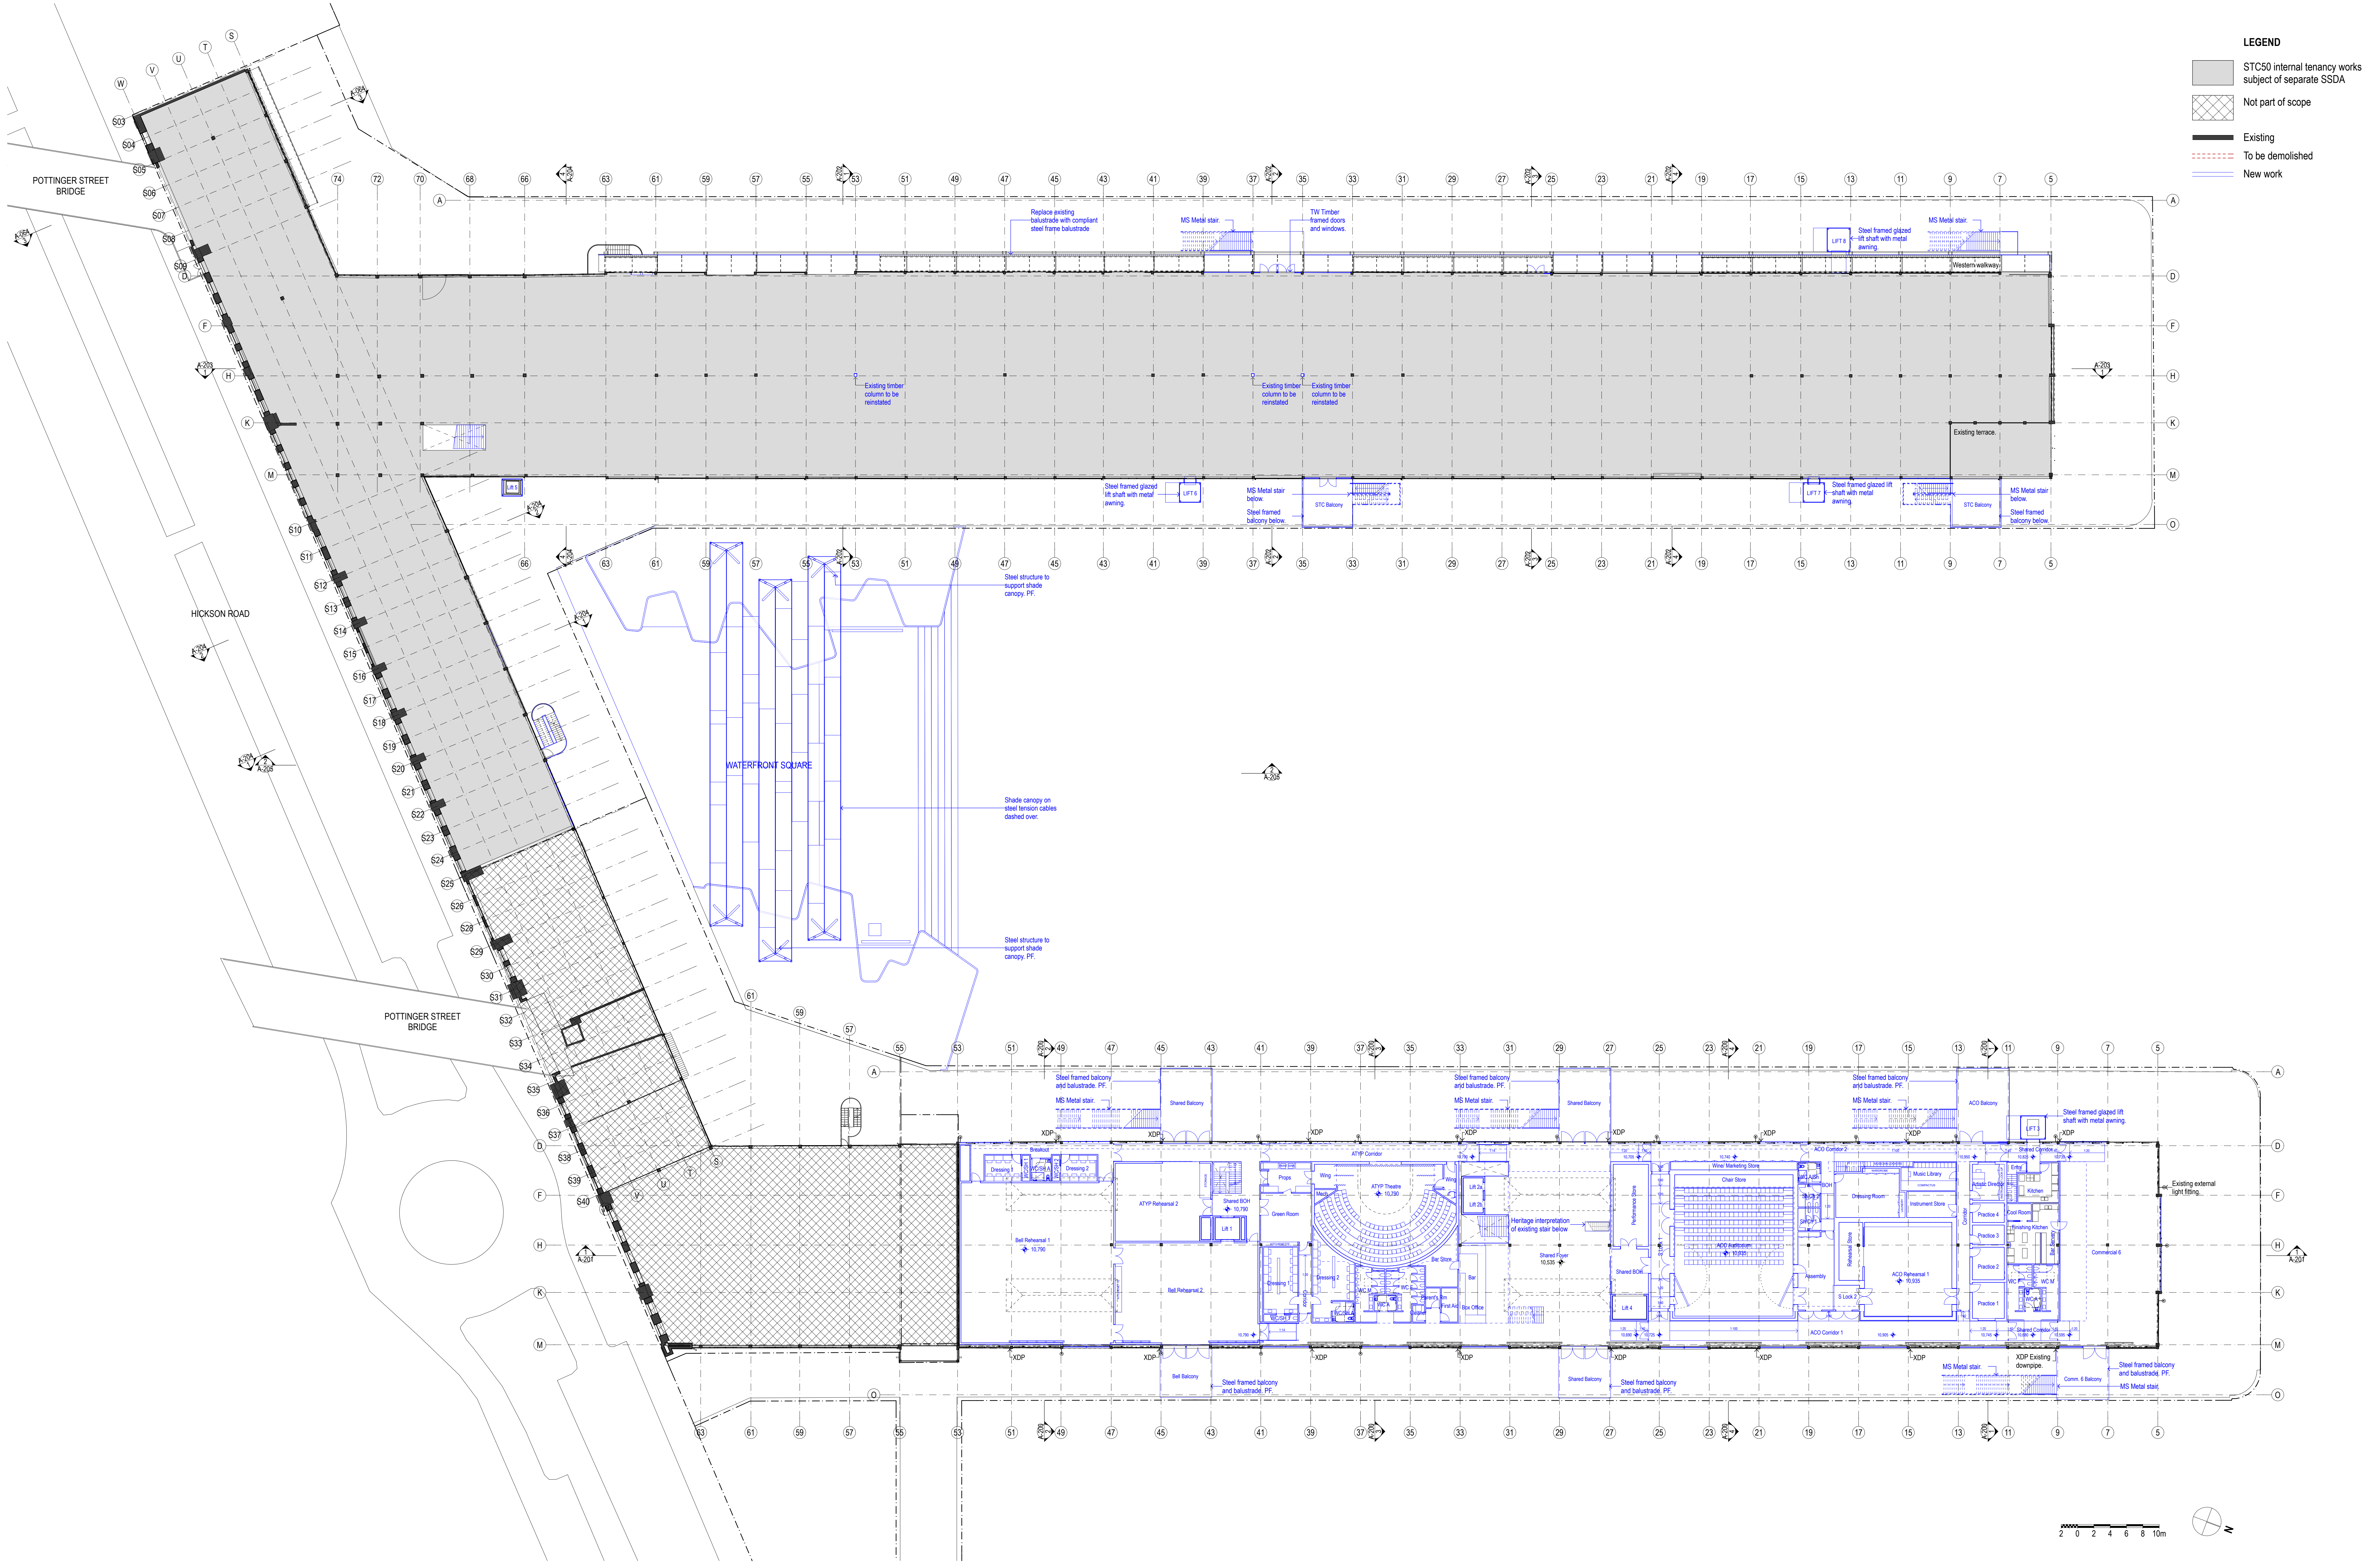

DATE	REV	NOTES:	NOTES: Do not scale off drawings. Use figured dimensions only. Report any discrepancies to the architect. These designs, plans, specifications and the copyright thereon are the property of Tonkin Zulaika Greer Architects Pty Ltd, and must not be reproduced or copied wholly or in part without written permission of Tonkin Zulaika Greer Architects Pty Ltd.	ACCESS CONSULTANT Accessibility Solutions Phone: 8650 3840 Email: marva@access.com.au HERITAGE CONSULTANT Treagan & Treagan Phone: 9251 2200 Email: treagan@treaganarchitects.com.au STATUTORY PLANNER M0 Planning Phone: 9793 3318 Email: nrgibson@m0planning.com.au	ACoustic ENGINEER Acoustic Engineering Phone: 9320 8308 Email: rick.taylor@orgplus.com.au HYDRAULIC ENGINEER McIntyre Group Phone: 9320 8304 Email: tom.mcintyre@mcintyregroup.com.au THEATRE PLANNER & AV Avnp Phone: 9320 8218 Email: ben.moore@avnp.com.au	BCA CONSULTANT Blackett Regan & Associates Phone: 9211 1777 Email: blair@blackettregan.com.au LANDSCAPE ARCHITECT McIntyre Group Phone: 9327 3863 Email: tom.mcintyre@mcintyregroup.com.au QUANTITY SURVEYOR WT Partnership Phone: 9255 7403 Email: ghastor@wtpartnership.com.au	PROGRAMME MANAGEMENT Galenda Phone: 9557 8666 Email: jessica@galendaproject.com.au MECHANICAL ENGINEER McIntyre Group Phone: 9320 8692 Email: tom.mcintyre@mcintyregroup.com.au KITCHEN CONSULTANT Sanger Design Group Phone: 9448 1810 Email: johnd@sangerdesign.com.au	ELECTRICAL ENGINEER ARP Phone: 9320 9938 Email: haco@scottharper.com.au STRUCTURAL/CIVIL/FACADES ARP Phone: 9439 7288 Email: steve.cordell@arp.com.au TRAFFIC ENGINEER GTA Phone: 8448 1810 Email: brett.maynard@gta.com.au	ESD CONSULTANT Jacobs Phone: 9320 9480 Email: nico@scottharper.com.au SURVEYOR ARP Phone: 9320 9938 Email: steve.cordell@arp.com.au VERTICAL TRANSPORT ENGINEER ARP Phone: 9320 9665 Email: elabor.morison@arp.com.au	WASTE CONSULTANT ARP Phone: 9320 9972 Email: nico@scottharper.com.au SPECIALIST LIGHTING ENGINEER ITW Phone: 9320 9272 Email: info@itw.com.au FIRE SERVICES ENGINEER ARP Phone: 9320 9665 Email: elabor.morison@arp.com.au	MARINE ECOLOGIST Jacobs Phone: 9320 1077 Email: Wendy.Velthoven@jacobs.com.au CONSTRUCTION PROGRAM ITW Phone: 9557 8666 Email: jessica@itw.com.au	CLIENT: ARTS NSW DELIVERY AGENCY: INFRASTRUCTURE NSW Phone: 9215 4900 Email: nicholas.wolf@infrastructure.nsw.gov.au	PROJECT : WALSH BAY ARTS PRECINCT	ARCHITECT TONKIN ZULAIKA GREER ARCHITECTS 117 Riverside Street A1B 4600/2722-23 Phone: 9215 4900 F: (02) 9215 4901 Email: info@tza.com.au WEB: www.tzg.com.au	DRAWING TITLE LEVEL 1 PLAN SCALES 1:500@A2 PHASE FOR APPROVAL	DRAWING NO A-102	DRAWN BY GSJ/MMWR/K JHC/HCC/TS/ABR CHECKED PT DATE 14/11/2016 REV
------	-----	--------	---	---	--	--	--	---	--	--	--	---	--	---	---	---	---