

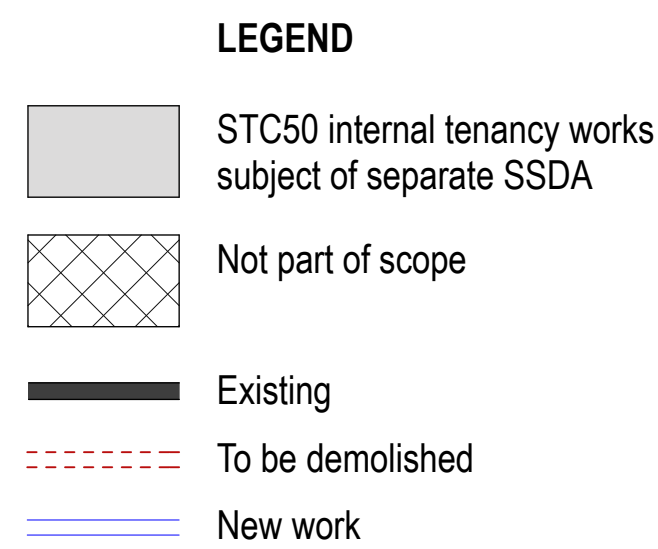
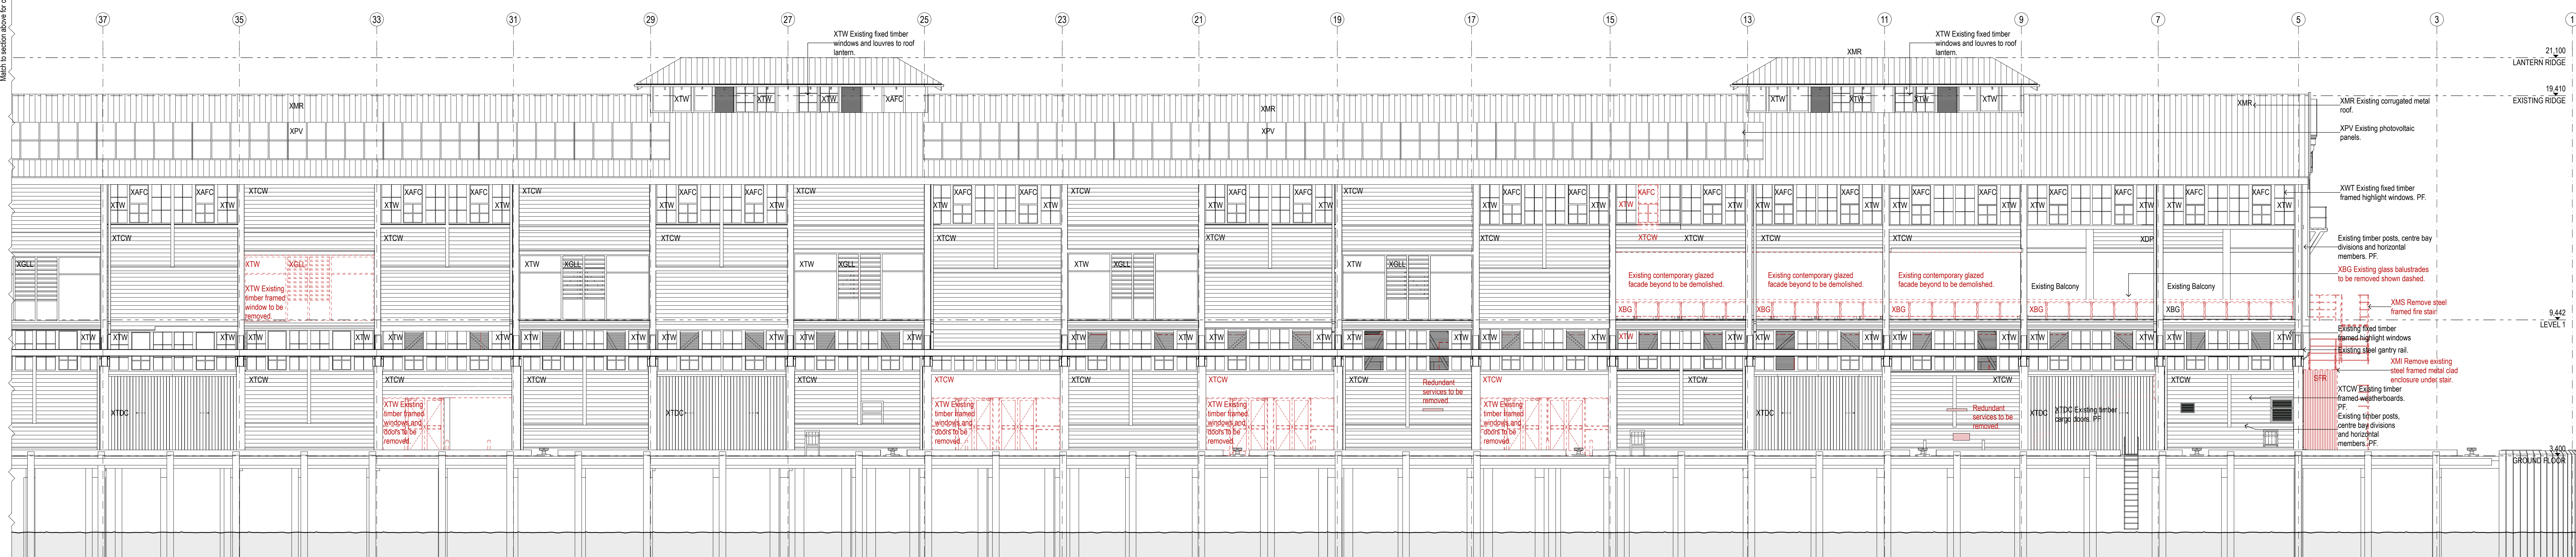
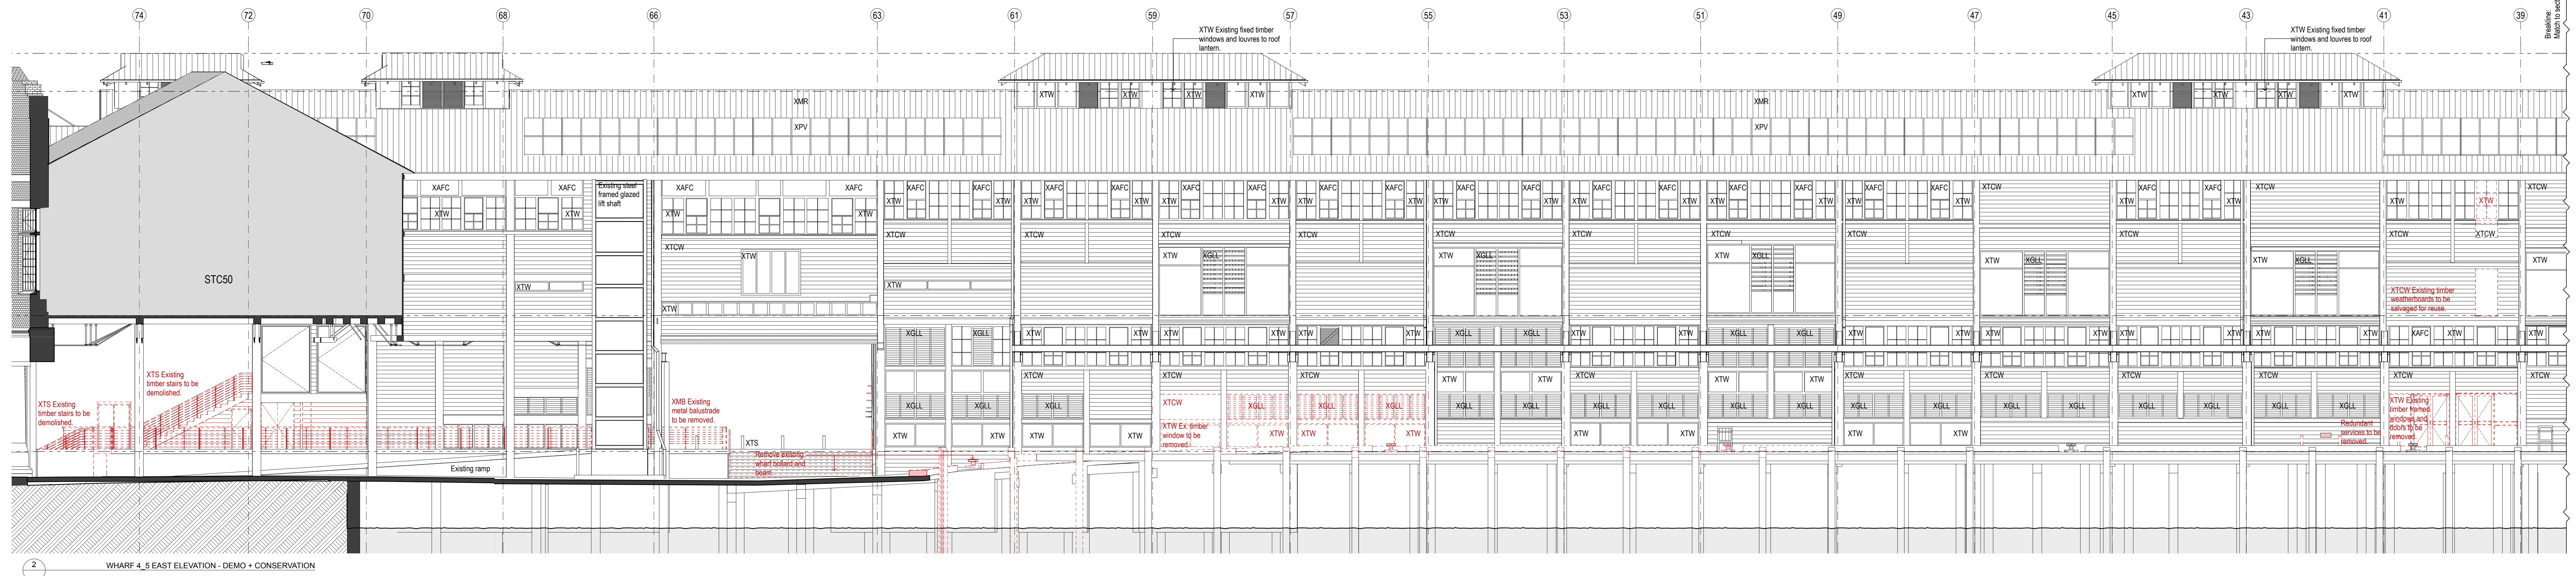
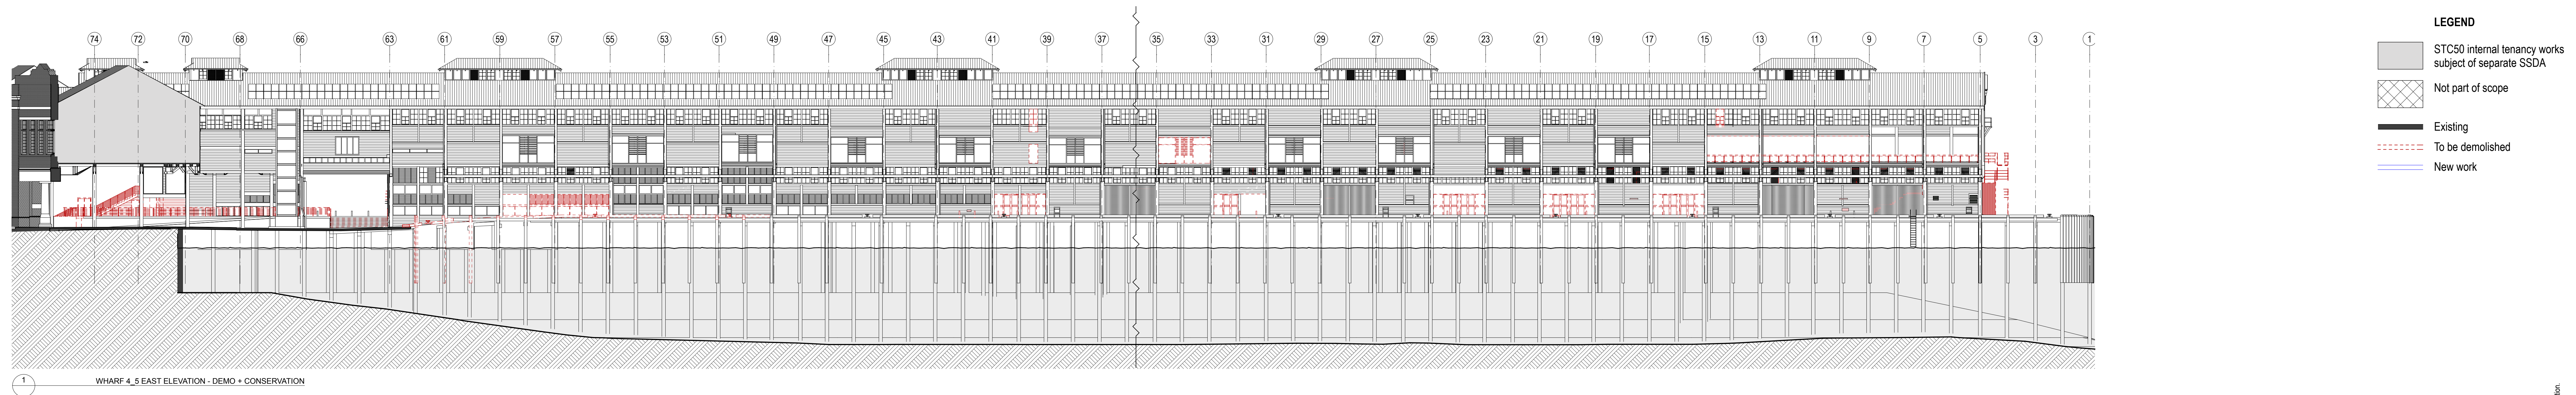
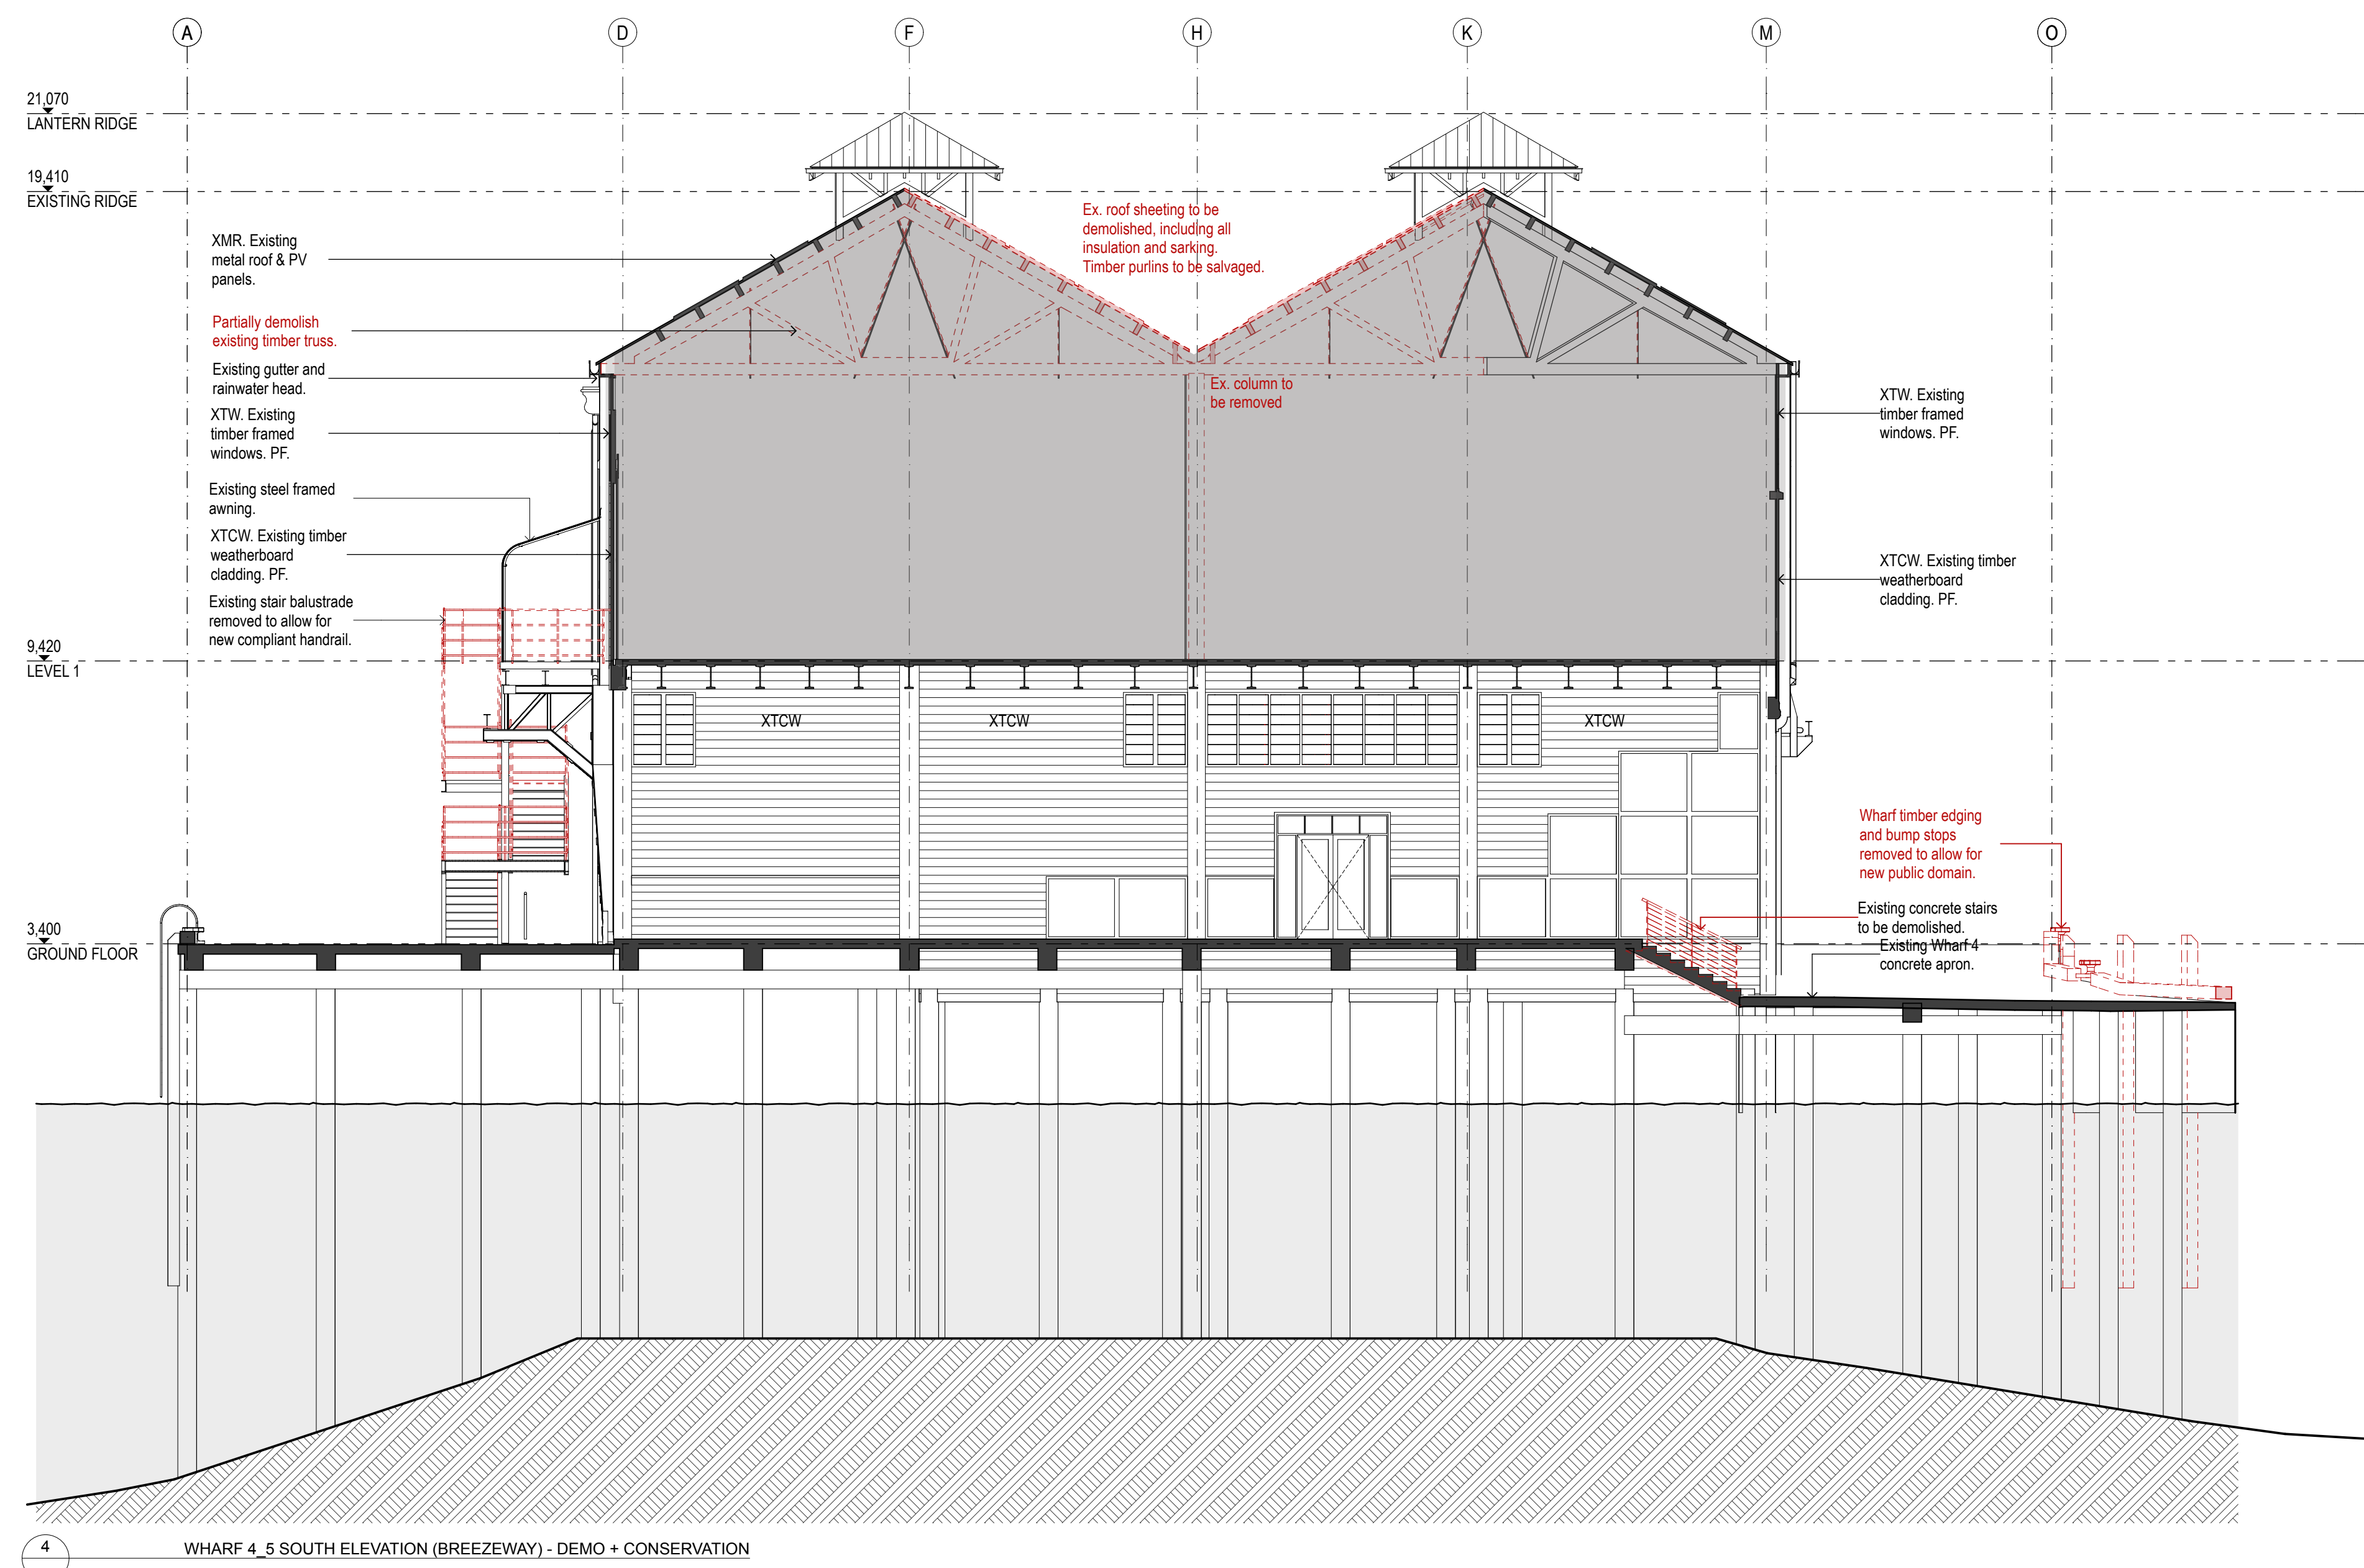
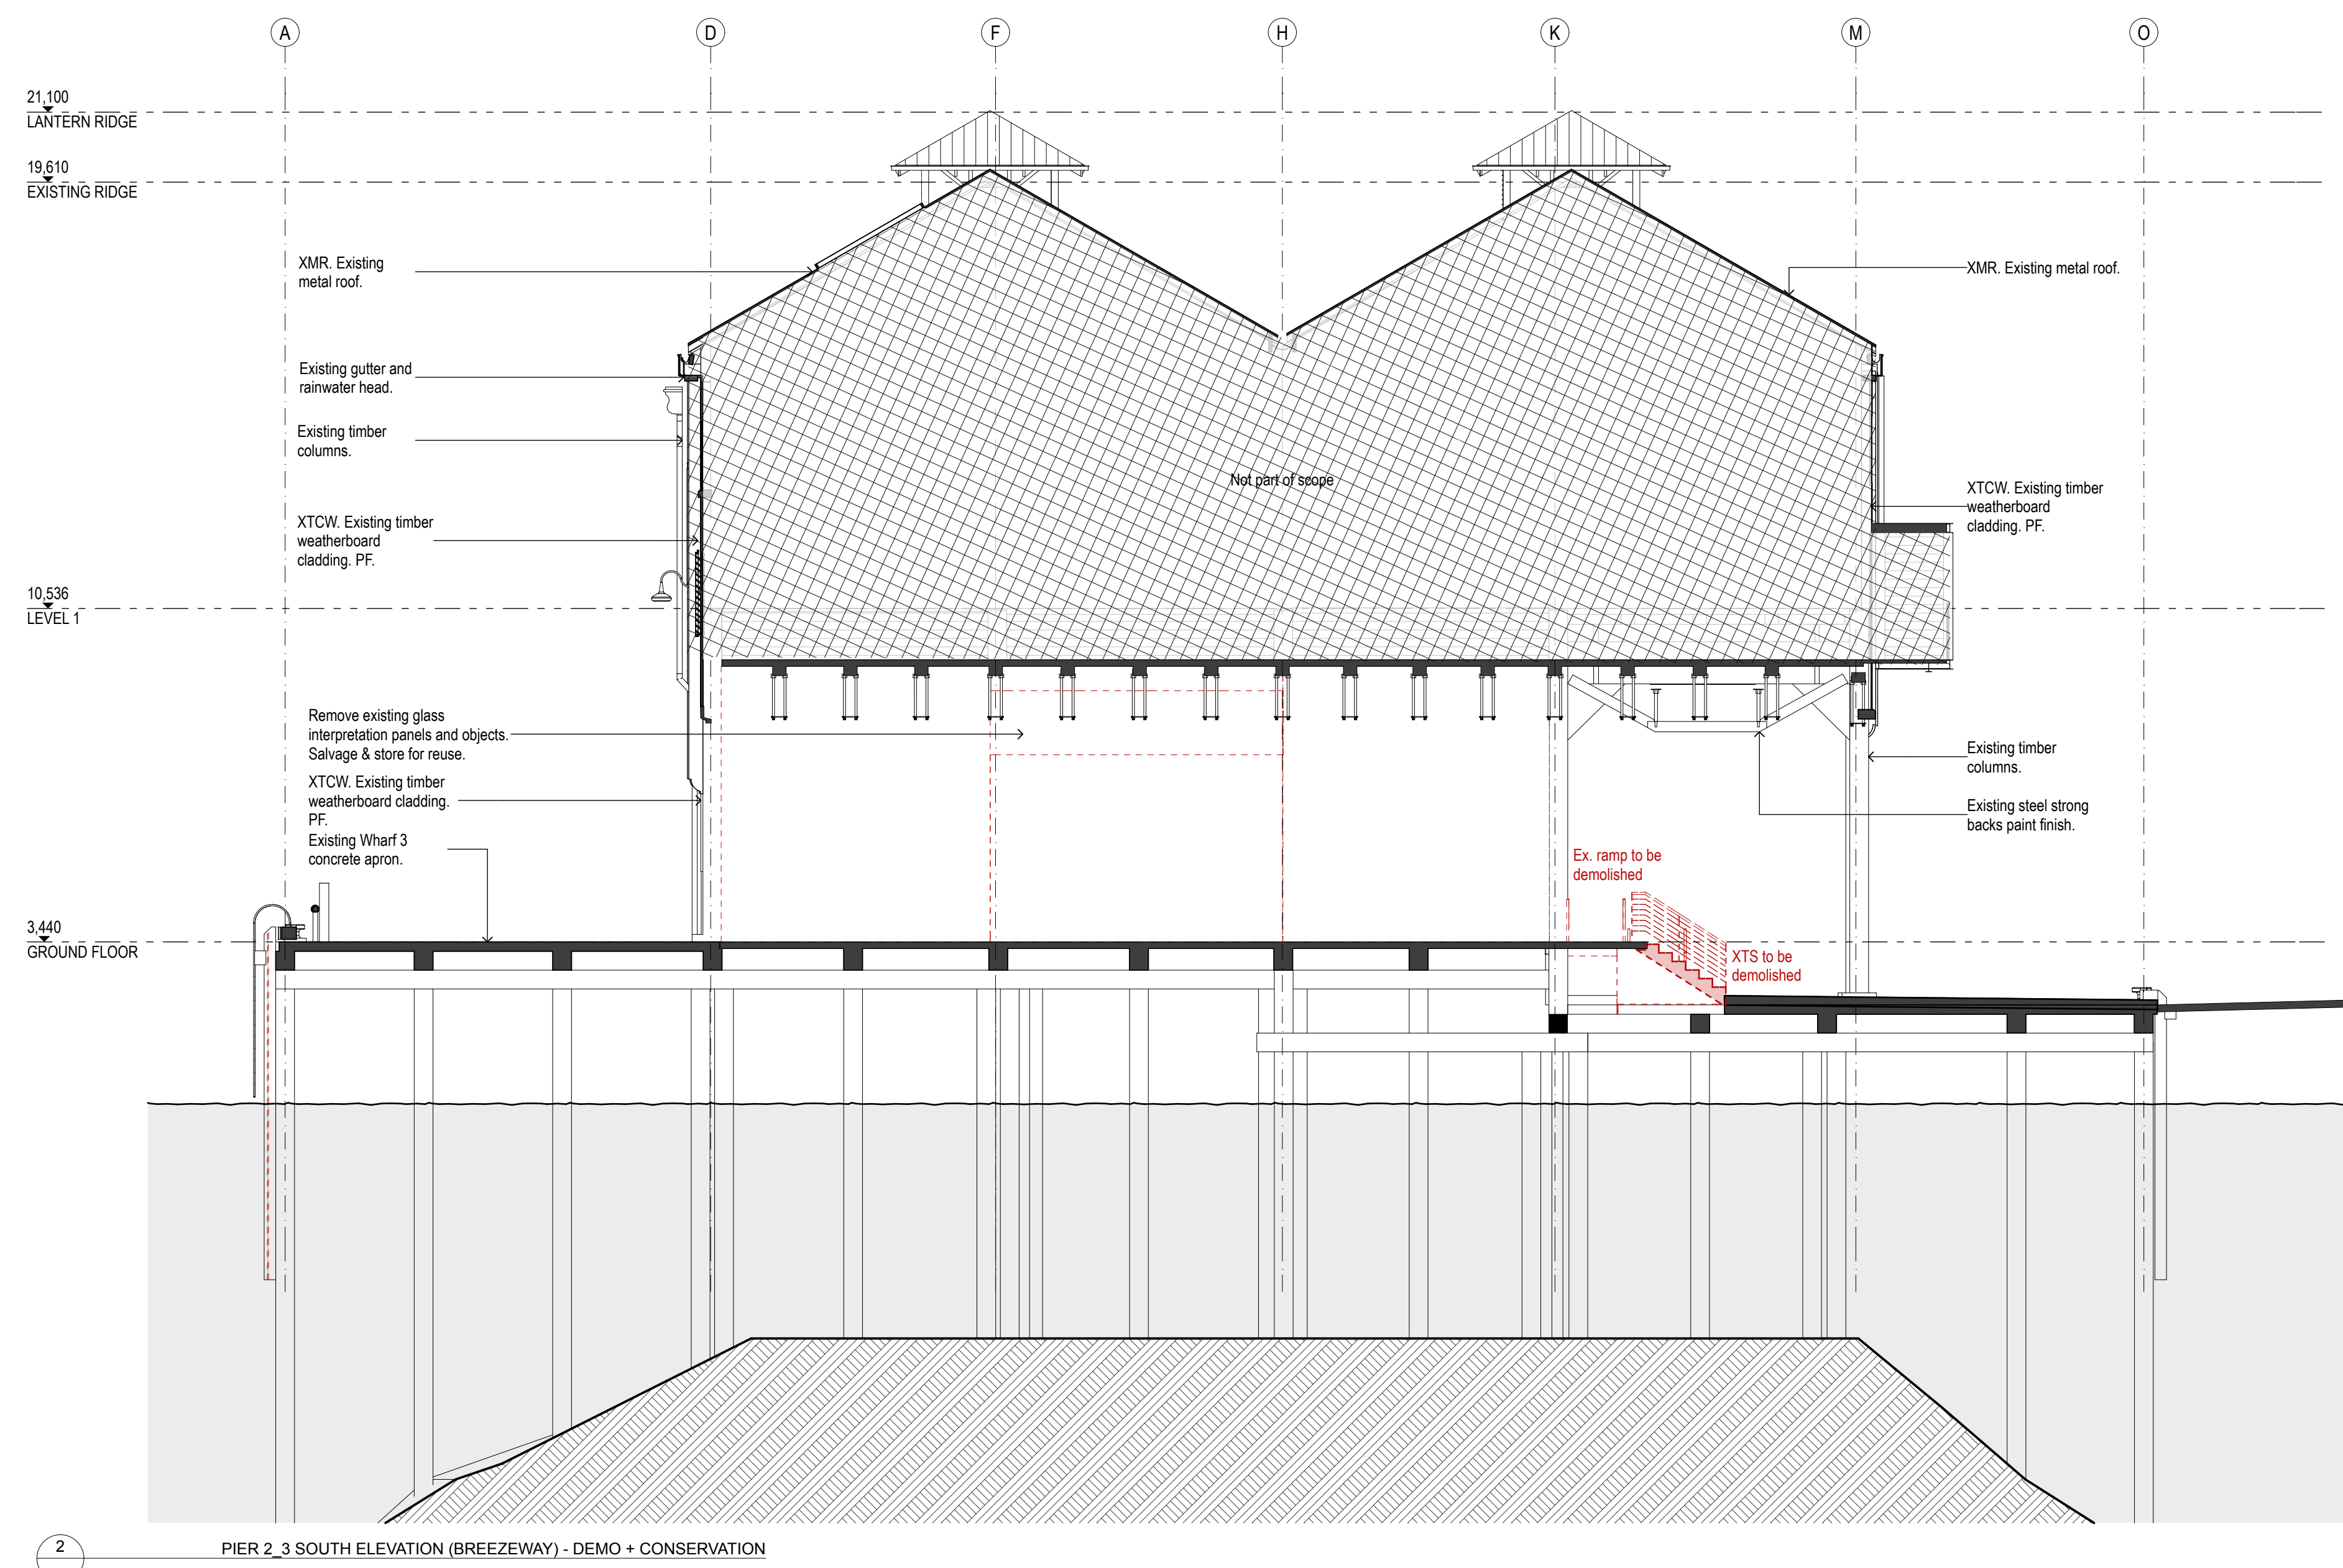


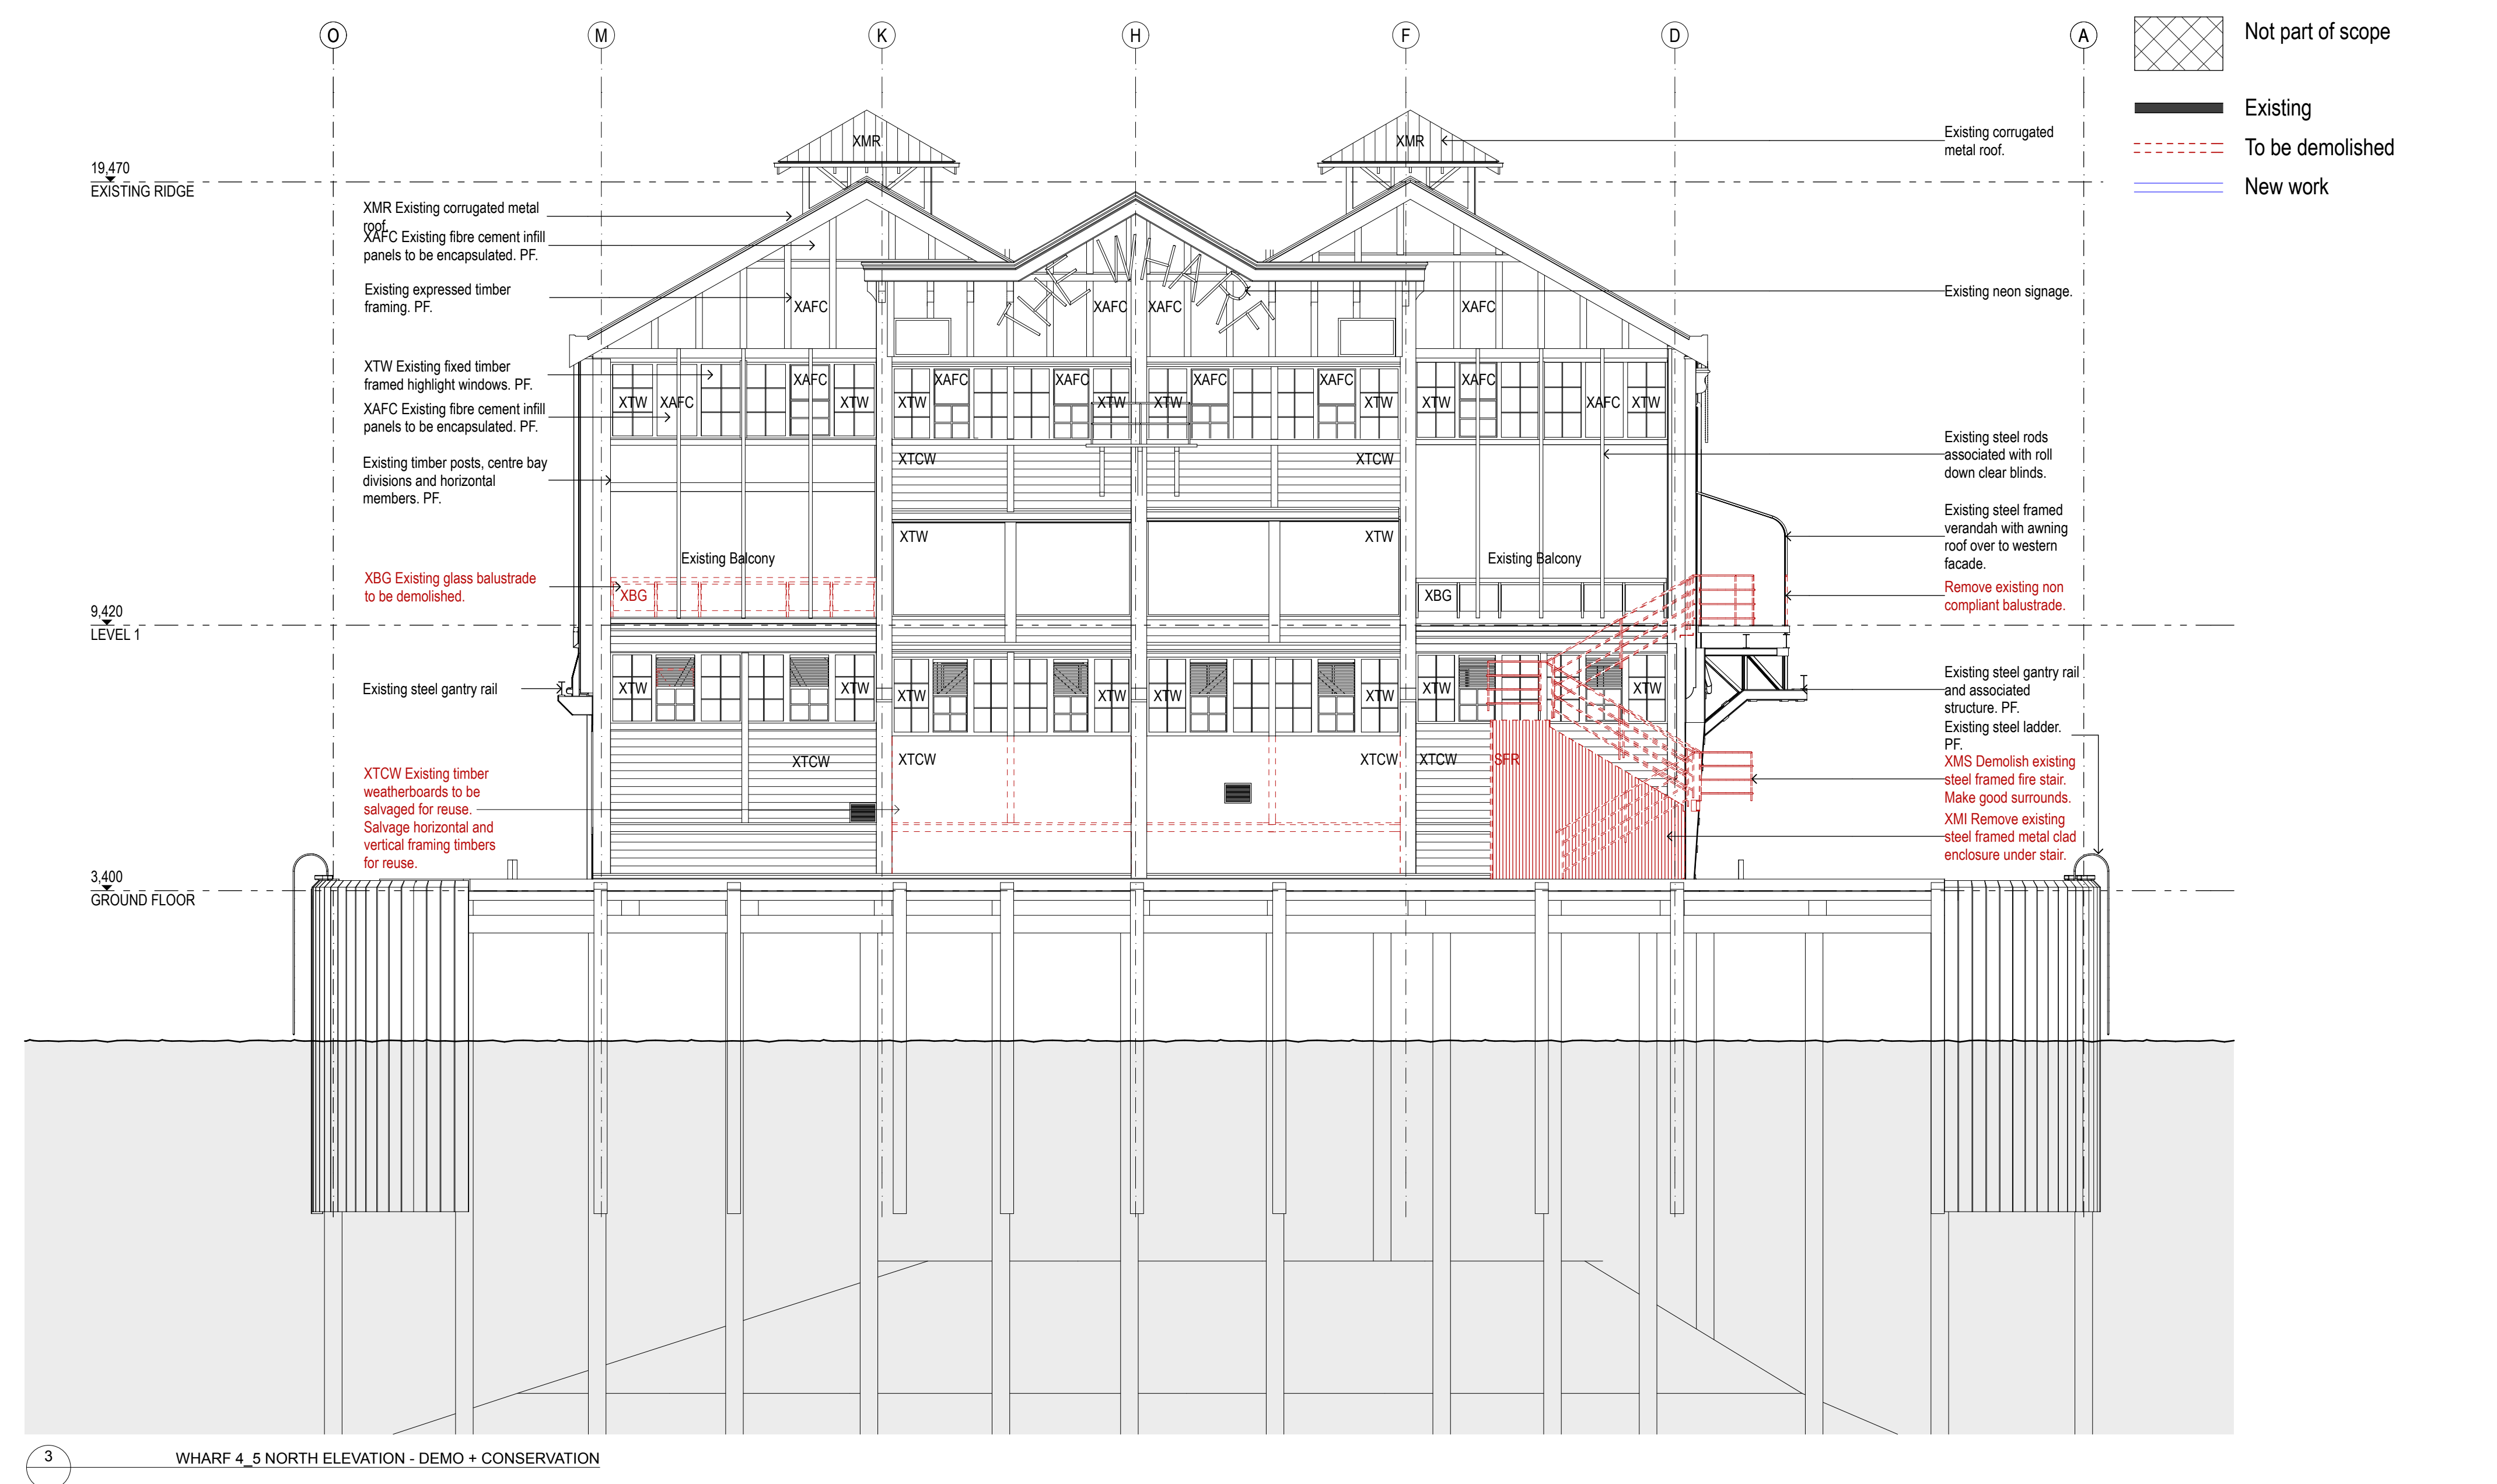

DATE	REV	NOTES:	NOTES: Do not scale off drawings. Use figured dimensions only. Report any discrepancies to the architect. These designs, plans, specifications and the copyright therein are the property of Tonkin Zulaika Green Architects Pty Ltd, and must not be reproduced or copied in whole or in part without written permission of Tonkin Zulaika Green Architects Pty Ltd	ACCESS CONSULTANT Accessibility Solutions Phone: 8880 1840 Email: market@sgond.com HERITAGE CONSULTANT ARUP Phone: 8320 1250 Email: topon@tonkinzulaikagreenarchitects.com.au STATUTORY PLANNING MG Planning Phone: 8320 9218 Email: nlgson@mgplanning.com.au	ACOUSTIC ENGINEER Buckmaster Phone: 8320 9008 Email: rich.buckmaster@buckmaster.com.au HYDRAULIC ENGINEER ARUP Phone: 8320 0994 Email: topon@tonkinzulaikagreenarchitects.com.au THEATRE PLANNING & AV Arup Phone: 8320 9218 Email: nlgson@mgplanning.com.au	BUSINESS MANAGER & ASSOCIATES Phone: 8521 1777 Email: rich.buckmaster@buckmaster.com.au LANDSCAPE ARCHITECT McGee & Toppin Phone: 8677 3853 Email: topon@mcgeetoppinlandscape.com.au QUANTITY SURVEYOR WT Partnership Phone: 8510 3148 Email: gheaton@wtpartnership.com.au	PROGRAMME MANAGEMENT Cadence Phone: 9557 8866 Email: jason@cadencepm.com.au MECHANICAL ENGINEER URS Phone: 8320 0953 Email: nico.brown@urs.com.au KITCHEN CONSULTANT Sanger Design Group Phone: 9557 0148 Email: jphong@sangerdesign.com.au	ELECTRICAL ENGINEER ARUP Phone: 8320 9008 Email: haco.schepman@arup.com STRUCTURAL/CIVIL/CAVEACADE URS Phone: 8320 0953 Email: nico.brown@urs.com.au TRAFFIC ENGINEER OTA Phone: 8448 1910 Email: bret.meyers@ota.com.au	ESD CONSULTANT ARUP Phone: 8320 9480 Email: haco.schepman@arup.com SURVEYOR URS Phone: 8320 9072 Email: nico.brown@urs.com.au VERTICAL TRANSPORT ENGINEER ARUP Phone: 8320 9008 Email: scott.hampson@arup.com	WASTE CONSULTANT Marine Phone: 9320 9272 Email: nym.fair@marinewaste.com.au SPECIALIST LIGHTING ENGINEER URS Phone: 8320 0972 Email: nico.brown@urs.com.au FIRE SERVICES ENGINEER ARUP Phone: 8320 9655 Email: elskar.murphy@arup.com	JURINCE ECOLOGIST Marine Phone: 9320 1077 Email: Wretha.Velthoven@jcorine.com.au CONSTRUCTION PROGRAM URS Phone: 8557 8866 Email: jason@cadencepm.com.au	CLIENT: ARTS NSW INFRASTRUCTURE NSW Phone: 8320 9272 Email: nicholas.wolf@infrastructure.nsw.gov.au	PROJECT: WALSH BAY ARTS PRECINCT PROJECT NO.: 16005	ARCHITECT TONKIN ZULAIKA GREEN ARCHITECTS 117 Reservoir Street Athena: 4600272249 P: (02) 9215 4500 F: (02) 9215 4901 EMAIL: info@tzg.com.au WEB: www.tzg.com.au	DRAWING TITLE: WHARF 4_5 - EAST ELEVATION - DEMOLITION Scale: 1:500, 1:200 @A2, 1:250, 1:100 @A0 PHASE FOR APPROVAL DRAWING NO A-072	DRAWN BY: GSJ/WIR/BA CHECKED BY: JH/CW/SB DATE: 14/11/2020 REV
------	-----	--------	--	--	--	--	--	---	--	--	--	--	--	---	---	--

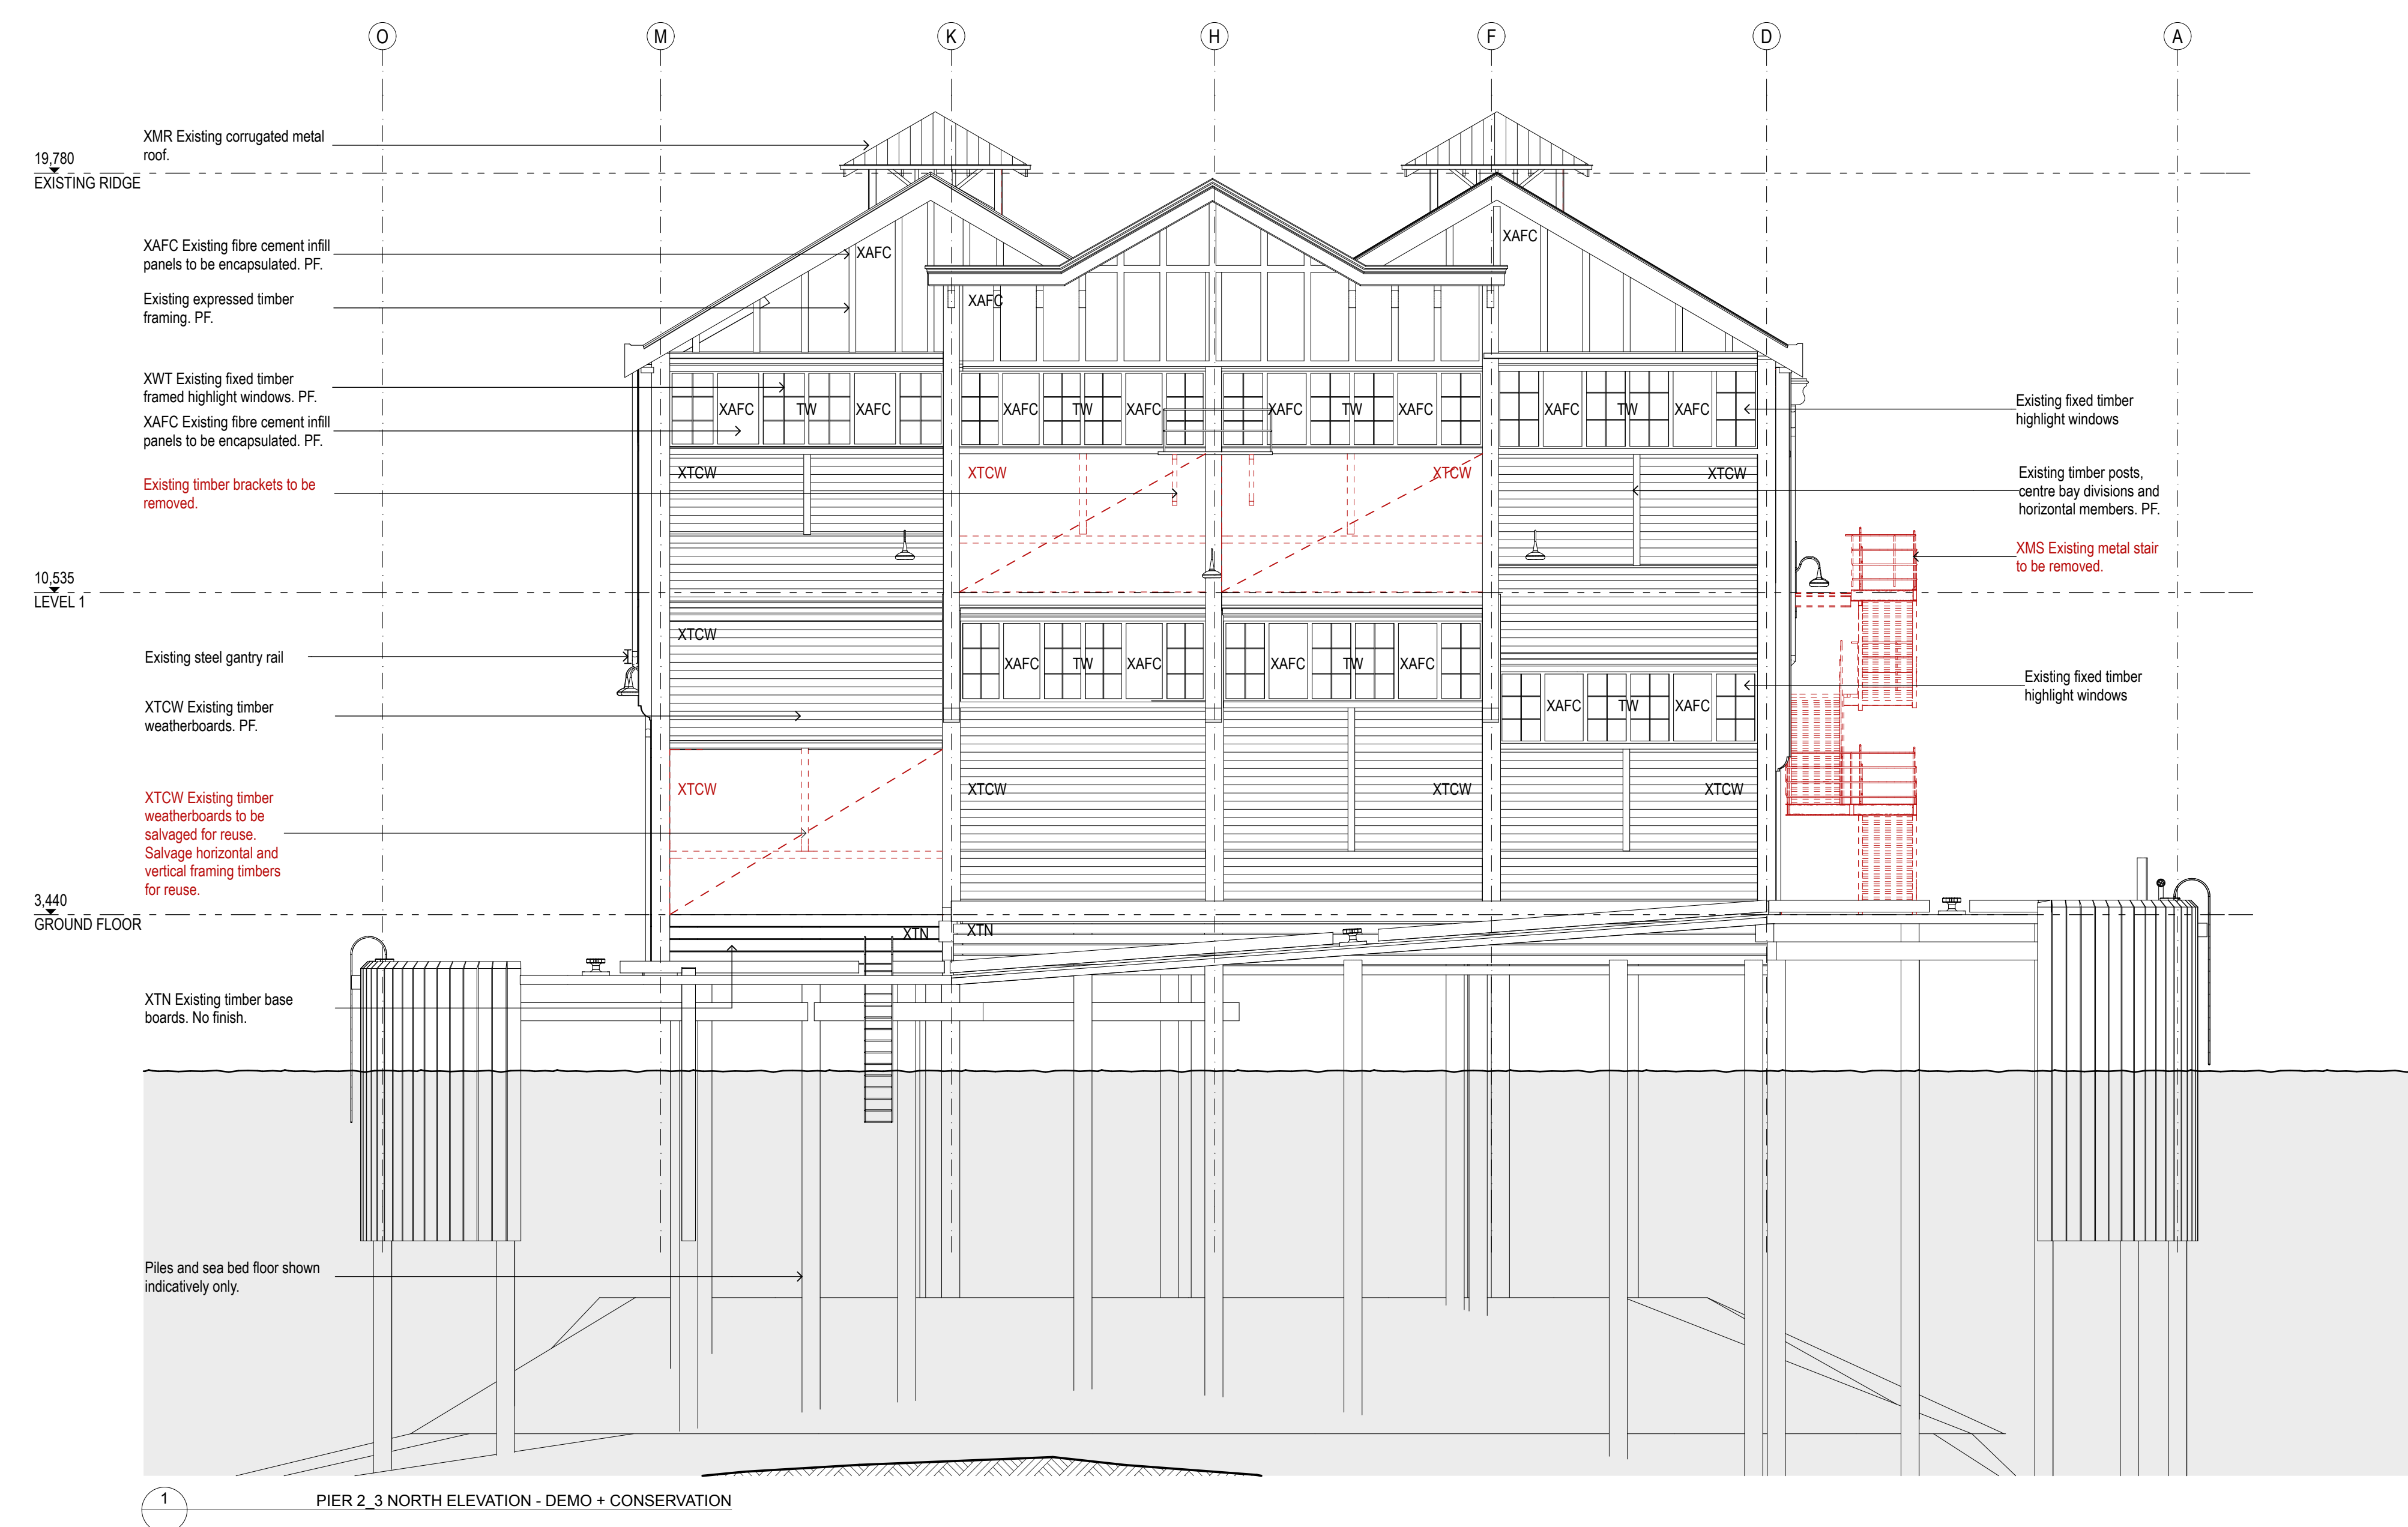

DATE	REV	NOTES	NOTES: Do not scale of drawings. Use figured dimensions only. Report any discrepancies to the architect. These designs, plans, specifications and the copyright therein are the property of Tonkin Zulaika Greer Architects Pty Ltd, and must not be reproduced or copied wholly or in part without written permission of Tonkin Zulaika Greer Architects Pty Ltd.	ACCESS CONSULTANT Accessability Solutions Phone: 9055 1544 Email: mark@accessability.com.au HERITAGE CONSULTANT Heritage & Treasures Phone: 6251 3520 Email: hnt@heritageandtreasures.com.au STATUTORY PLANNER MG Planning Phone: 9719 3168 Email: rgibson@gangstertesting.com.au	ACOUSTIC ENGINEER Cadenzo Phone: 9320 9038 Email: nick.boulton@cadenzo.com HYDRAULIC ENGINEER McGee & Thomas Phone: 9320 8054 Email: tom.mcgee@mcgeethomas.com.au THEATRE PLANNER & /V QUANTITY SURVEYOR WT Partnership Phone: 9719 3168 Email: ghesler@gangstertesting.com.au	ACOUSTIC ENGINEER Blackett Reguire & Associates Phone: 9251 0772 Email: jason@blackettreguire.com.au MECHANICAL ENGINEER McGee & Thomas Phone: 9320 8052 Email: tom.mcgee@mcgeethomas.com.au KITCHEN ENGINEER Sangster Design Group Phone: 9923 7623 Email: phil@sangstertesting.com.au	PROGRAMME MANAGEMENT Cadenzo Phone: 9251 0772 Email: jason@blackettreguire.com.au MECHANICAL ENGINEER McGee & Thomas Phone: 9320 8052 Email: tom.mcgee@mcgeethomas.com.au KITCHEN ENGINEER Sangster Design Group Phone: 9923 7623 Email: phil@sangstertesting.com.au	ELECTRICAL ENGINEER ARUP Phone: 9320 9628 Email: ryan.fisher@arup.com STRUCTURAL CIVIL/FAÇADES Surveyor Phone: 9320 9490 Email: nico.hopwood@arup.com VERTICAL TRANSPORT ENGINEER ARUP Phone: 9320 9605 Email: breet.meynard@arup.com	ESD CONSULTANT ARUP Phone: 9320 9490 Email: nico.hopwood@arup.com SURVEYOR ARUP Phone: 9320 9628 Email: tom.mcgee@mcgeethomas.com.au VERTICAL TRANSPORT ENGINEER ARUP Phone: 9320 9605 Email: breet.meynard@arup.com	WASTE CONSULTANT ARUP Phone: 9320 9627 Email: ryan.fisher@arup.com SPECIALIST LIGHTING ENGINEER ARUP Phone: 9320 9627 Email: greg.hughes@arup.com FIRE SERVICES ENGINEER ARUP Phone: 9320 9606 Email: alister.morrison@arup.com	MARINE ECOLOGIST Jacobs Phone: 9322 1077 Email: Nirela.Velthoven@jacobs.com CONSTRUCTION PROGRAM ARUP Phone: 9320 9606 Email: jason@blackettreguire.com.au	CLIENT: ARTS NSW DELIVERY AGENCY: INFRASTRUCTURE NSW Phone: 9516 0133 Email: nicholas.wolf@infrastructure.nsw.gov.au	PROJECT: WALSH BAY ARTS PRECINCT PROJECT NO.: 16005	DRAWING TITLE PIER 2.3 + WHARF 4.5 - NORTH + SOUTH ELEVATIONS - DEMOLITION SCALES 1:200@A2 1:100@A0 PHASE FOR APPROVAL A-074	DRAWN BY GS/MWR/LC JHH/CWC/TSB CHECKED GS DATE 14/11/2016
------	-----	-------	--	--	--	--	---	--	---	--	--	--	--	--	---