




SSDA ISSUE

LEGEND

- STC50 internal tenancy works
subject of separate SSDA
- Not part of scope
- Existing
- To be demolished
- New work

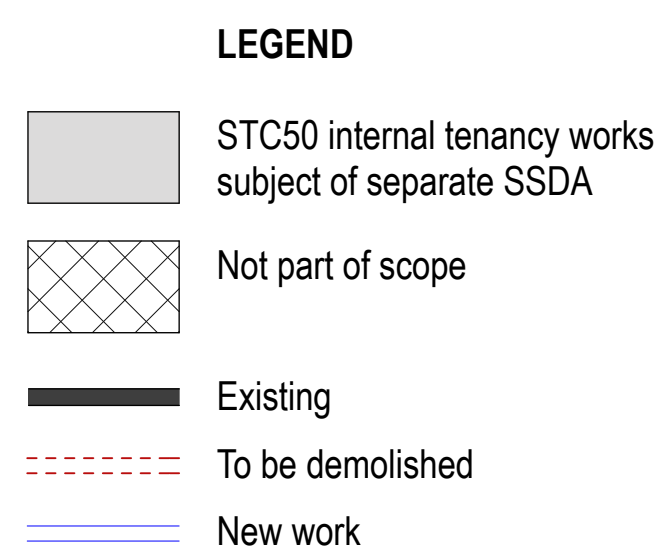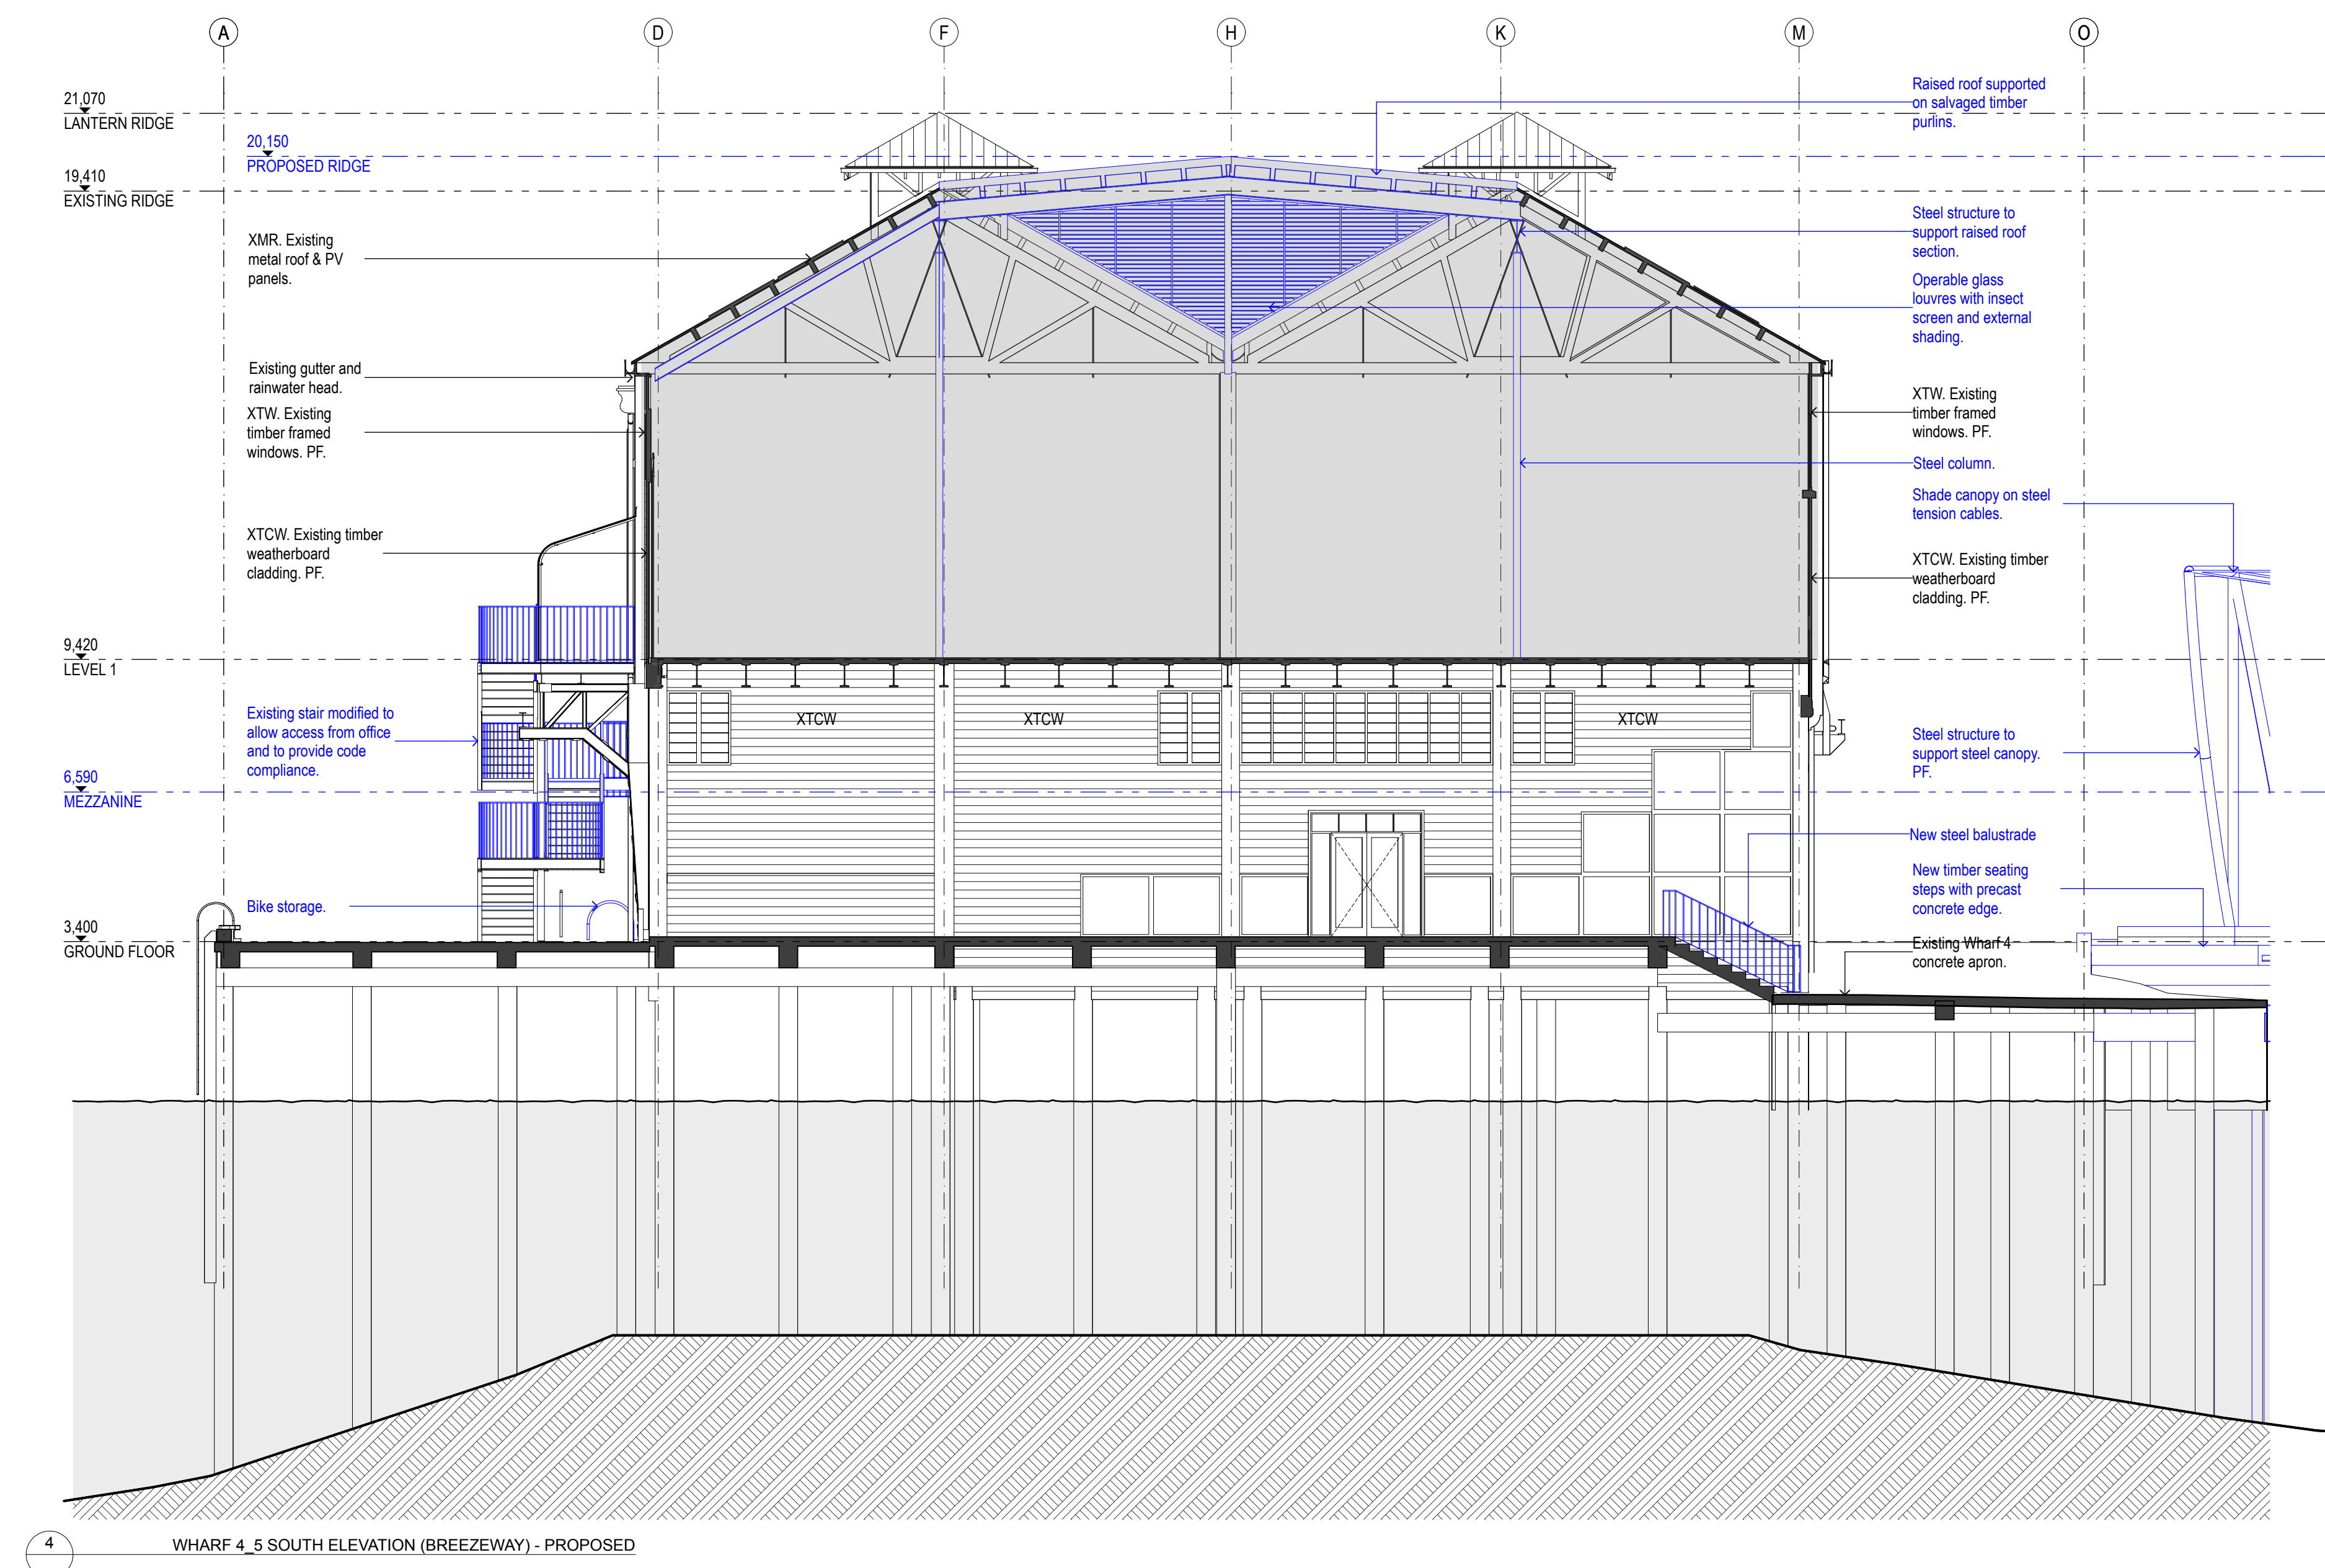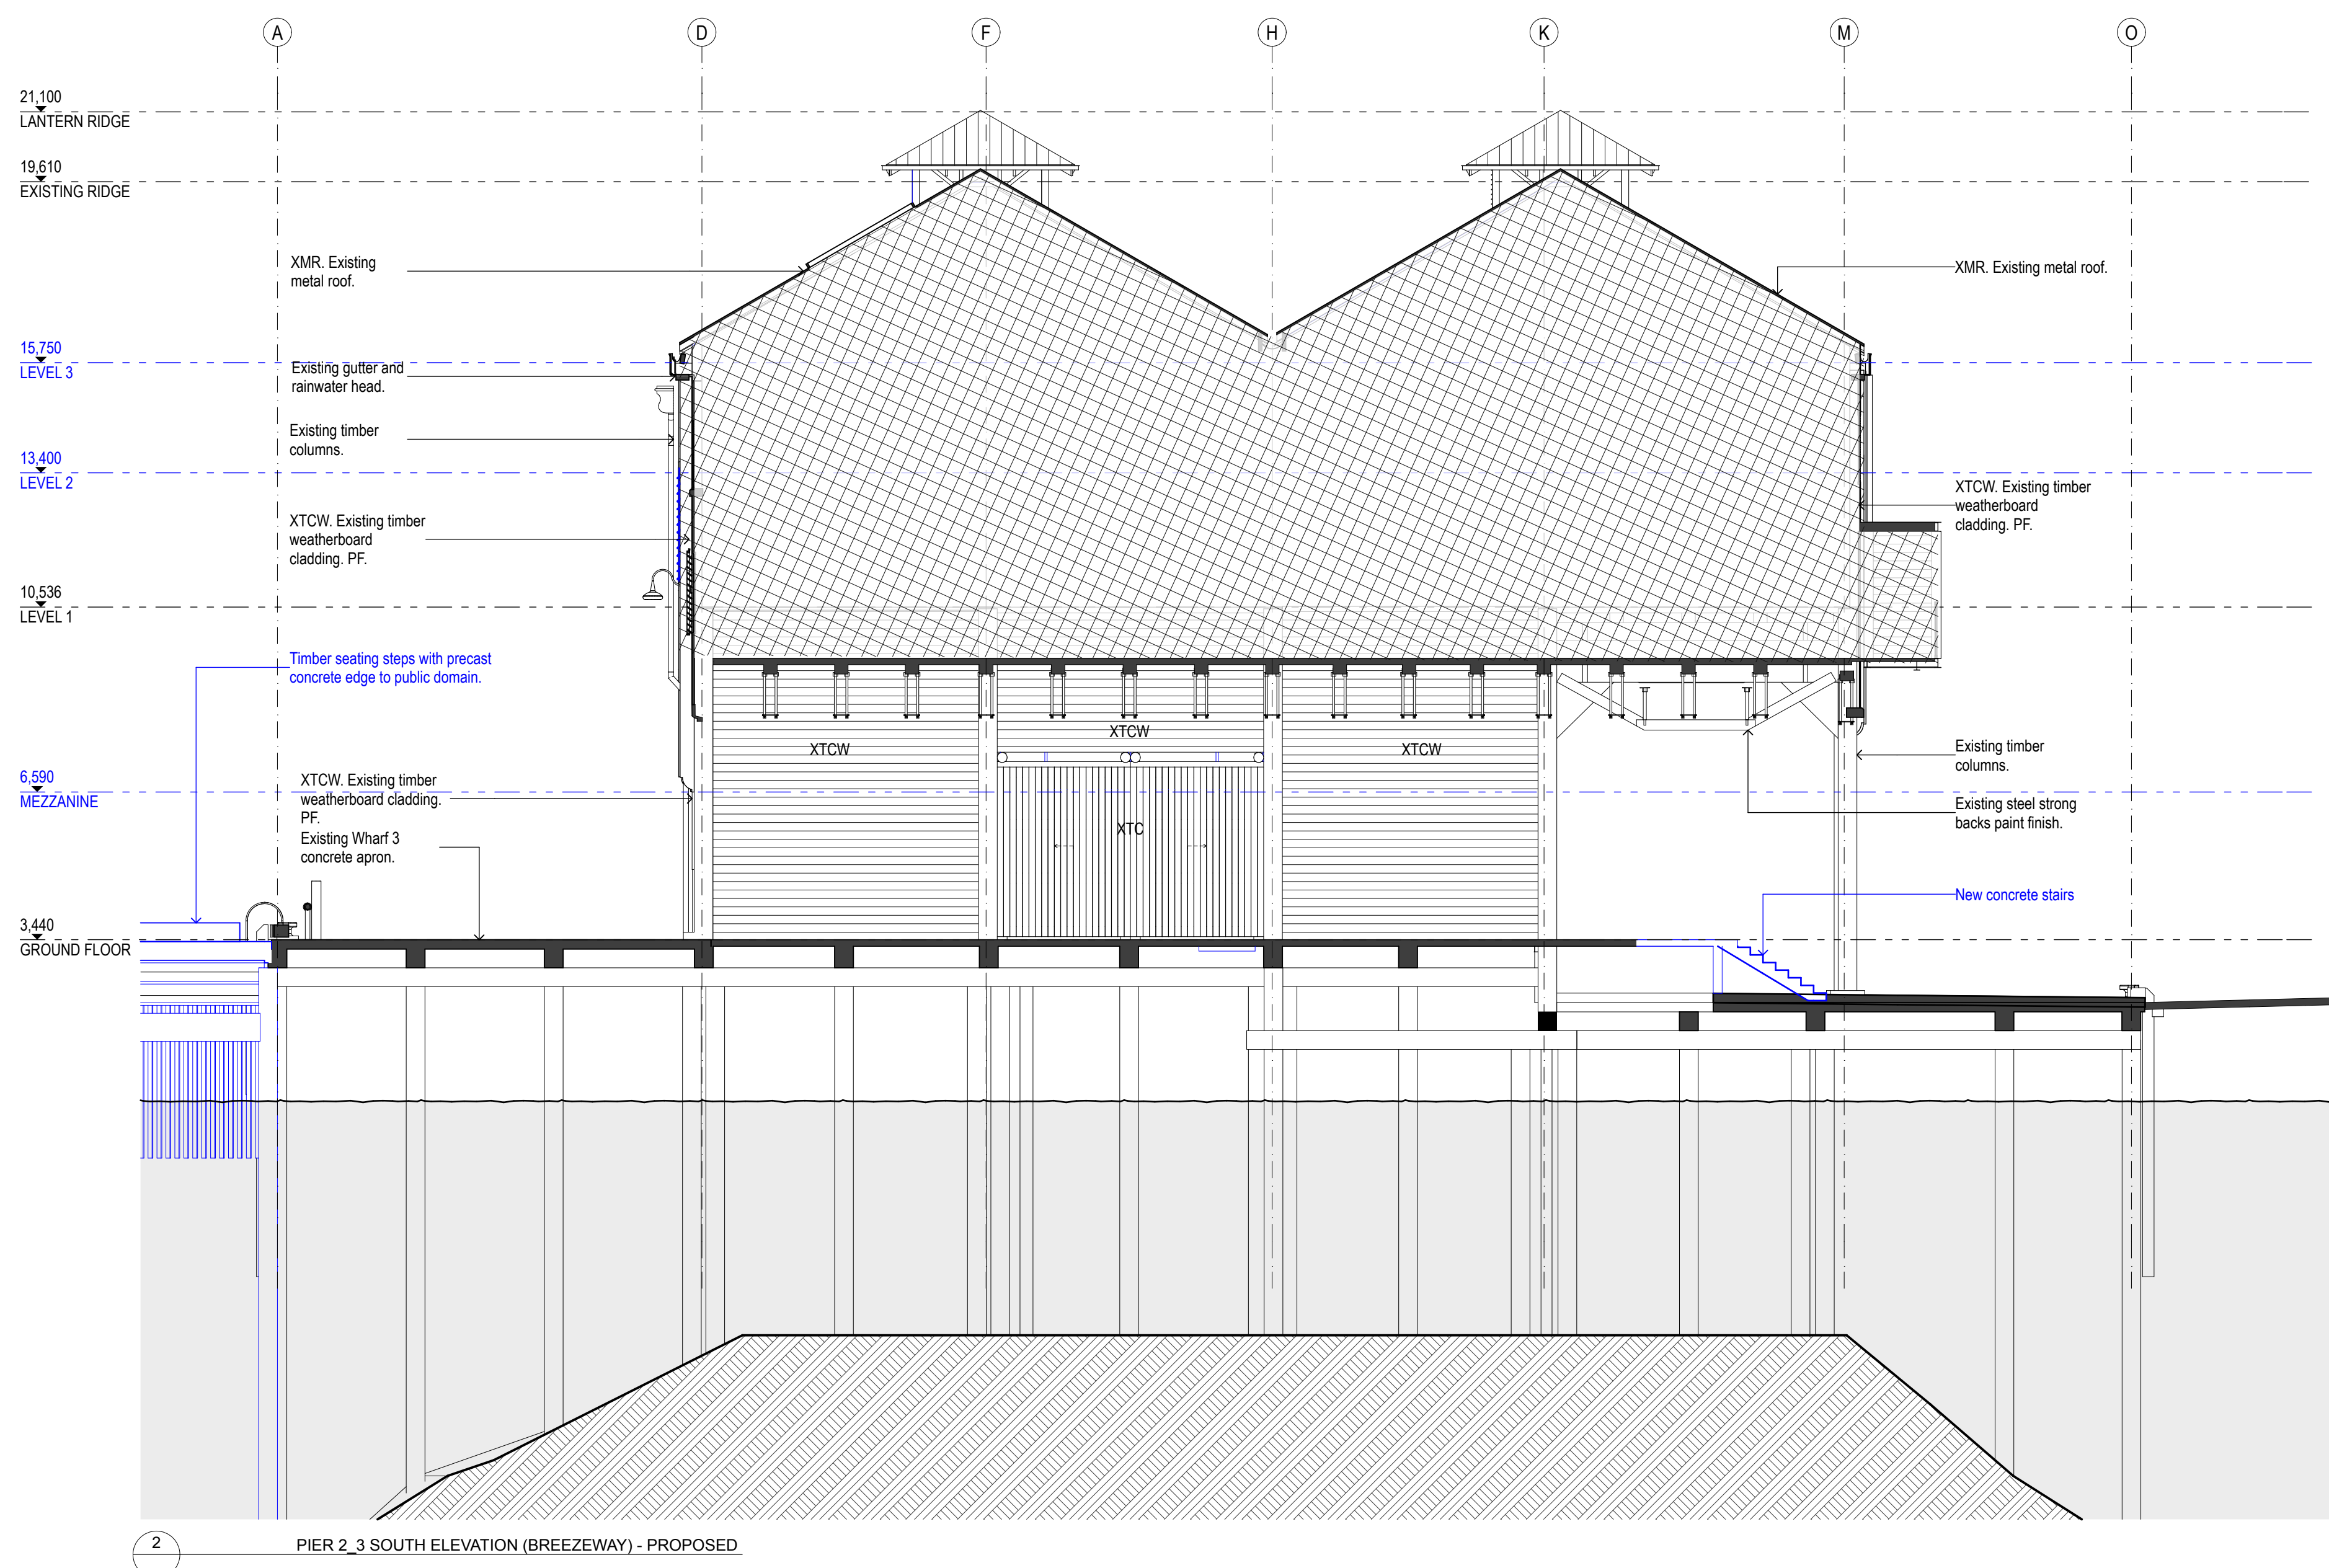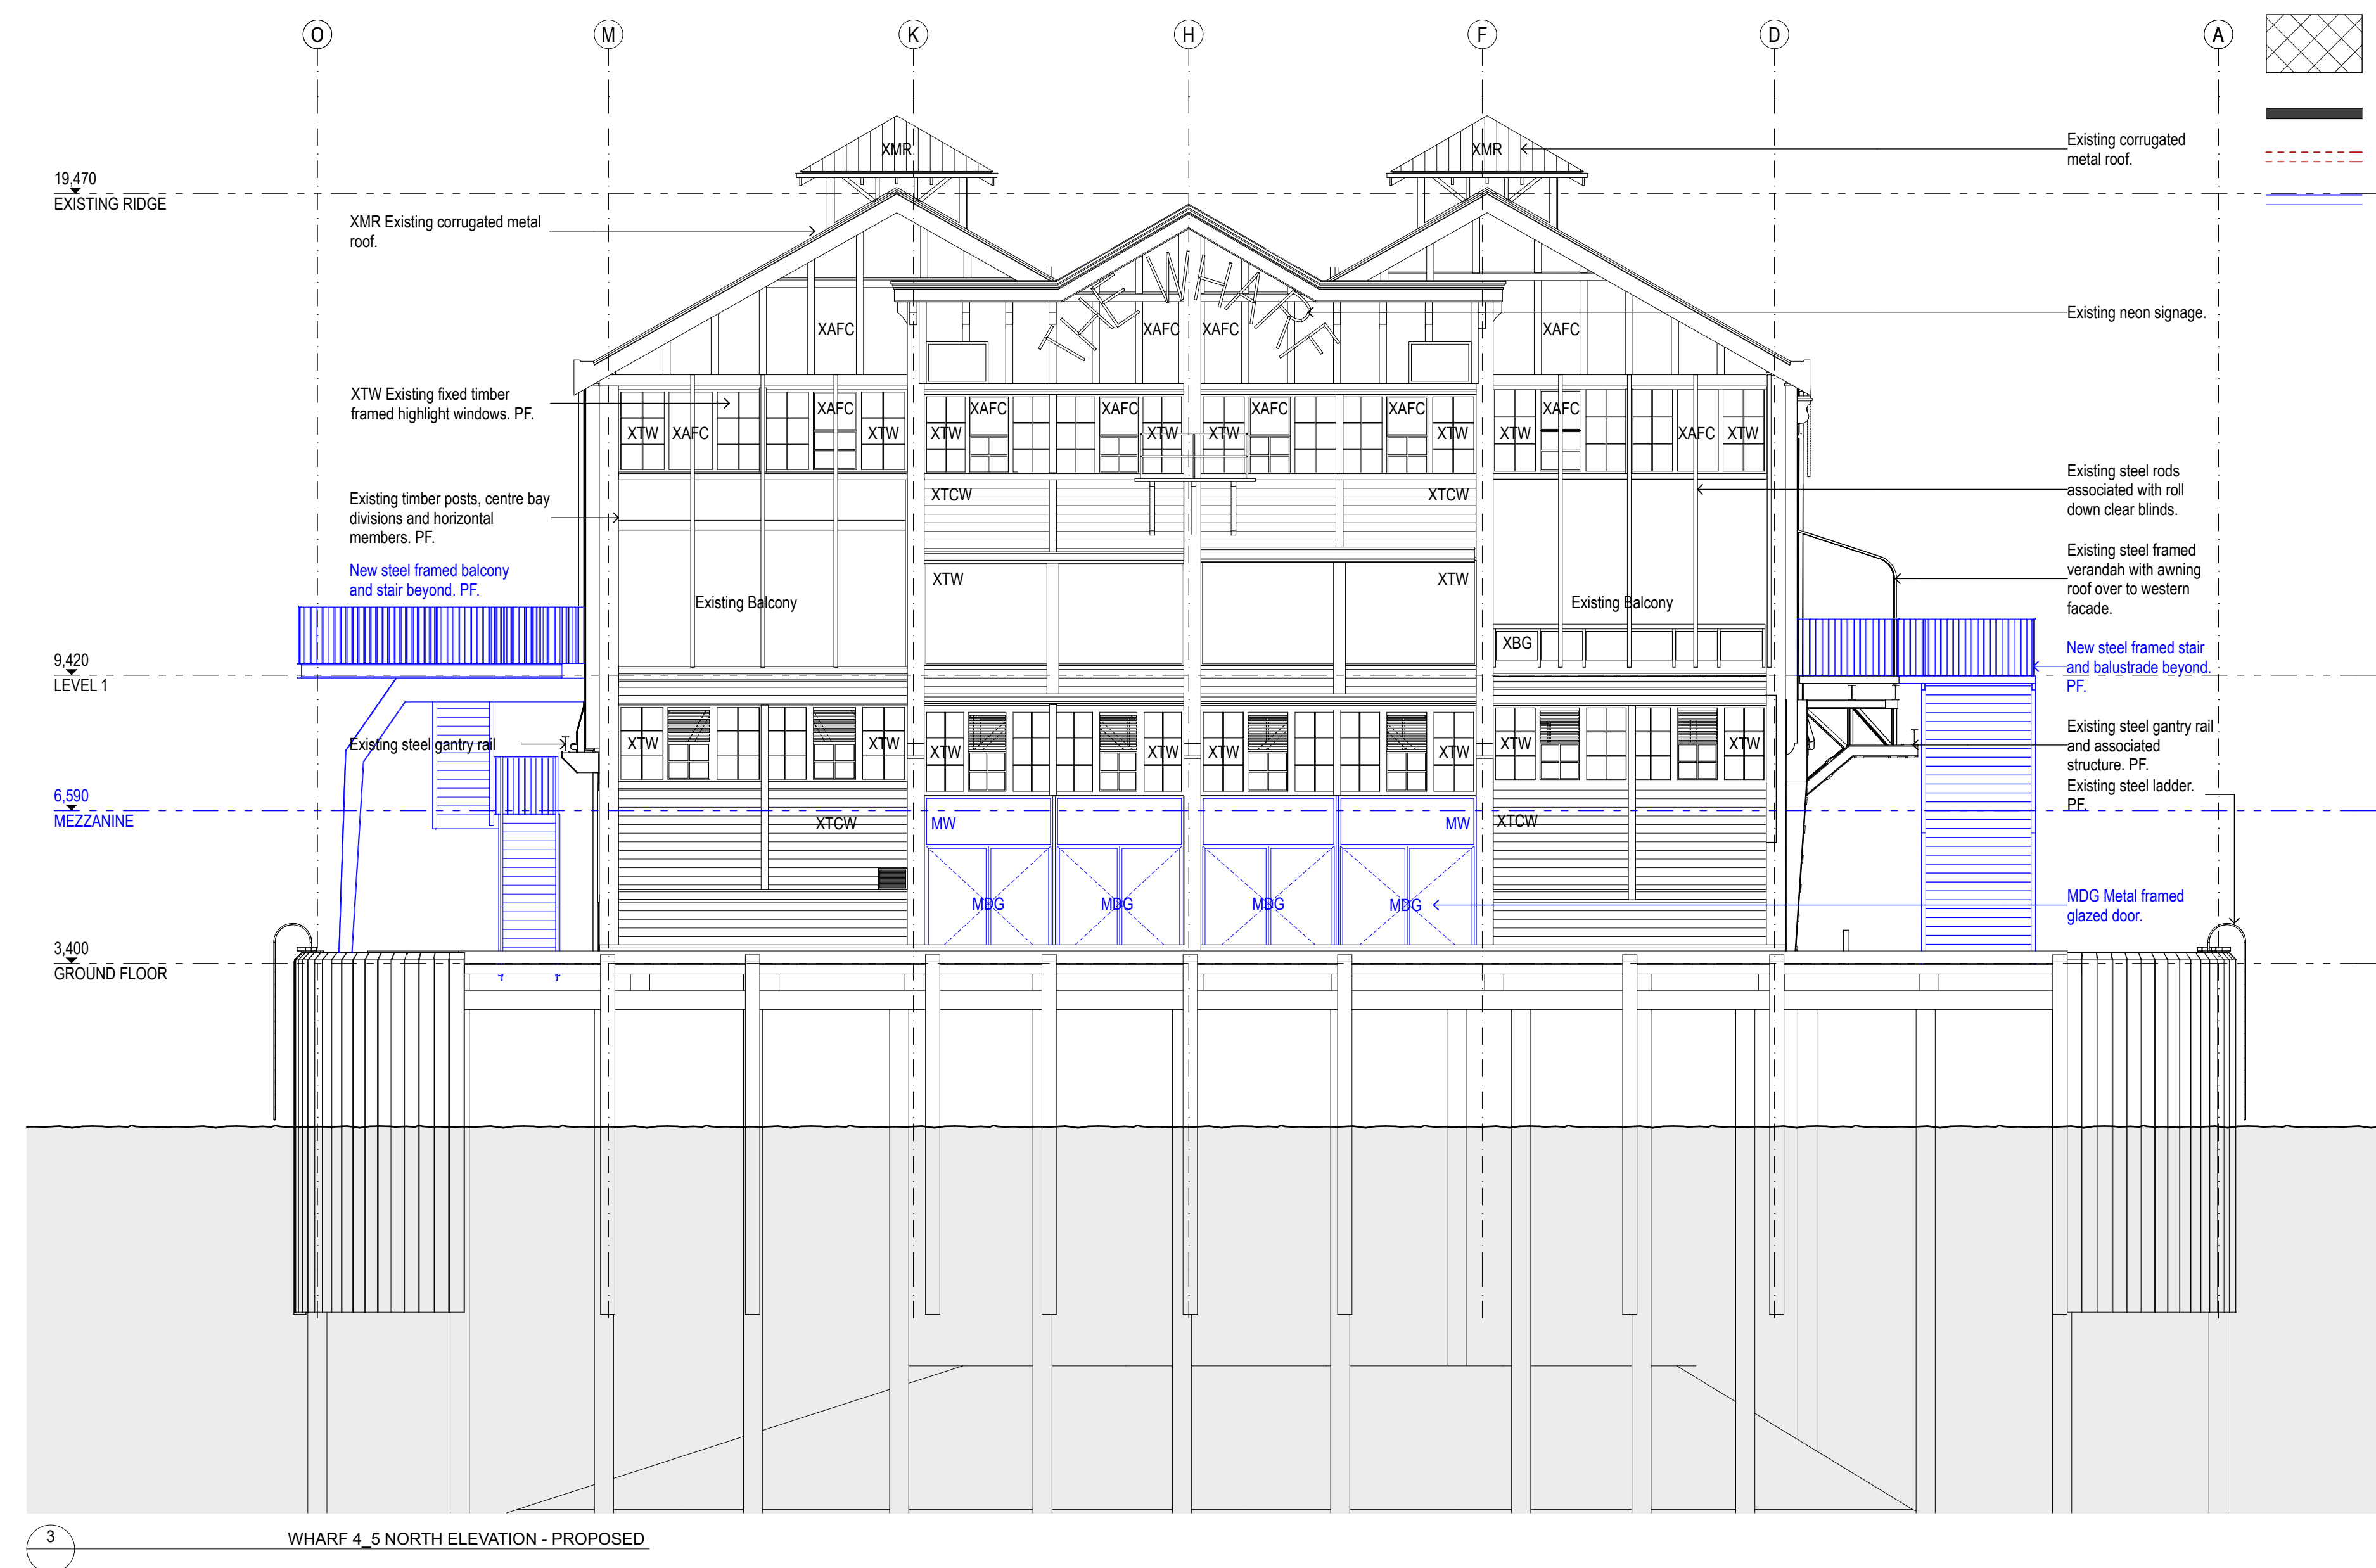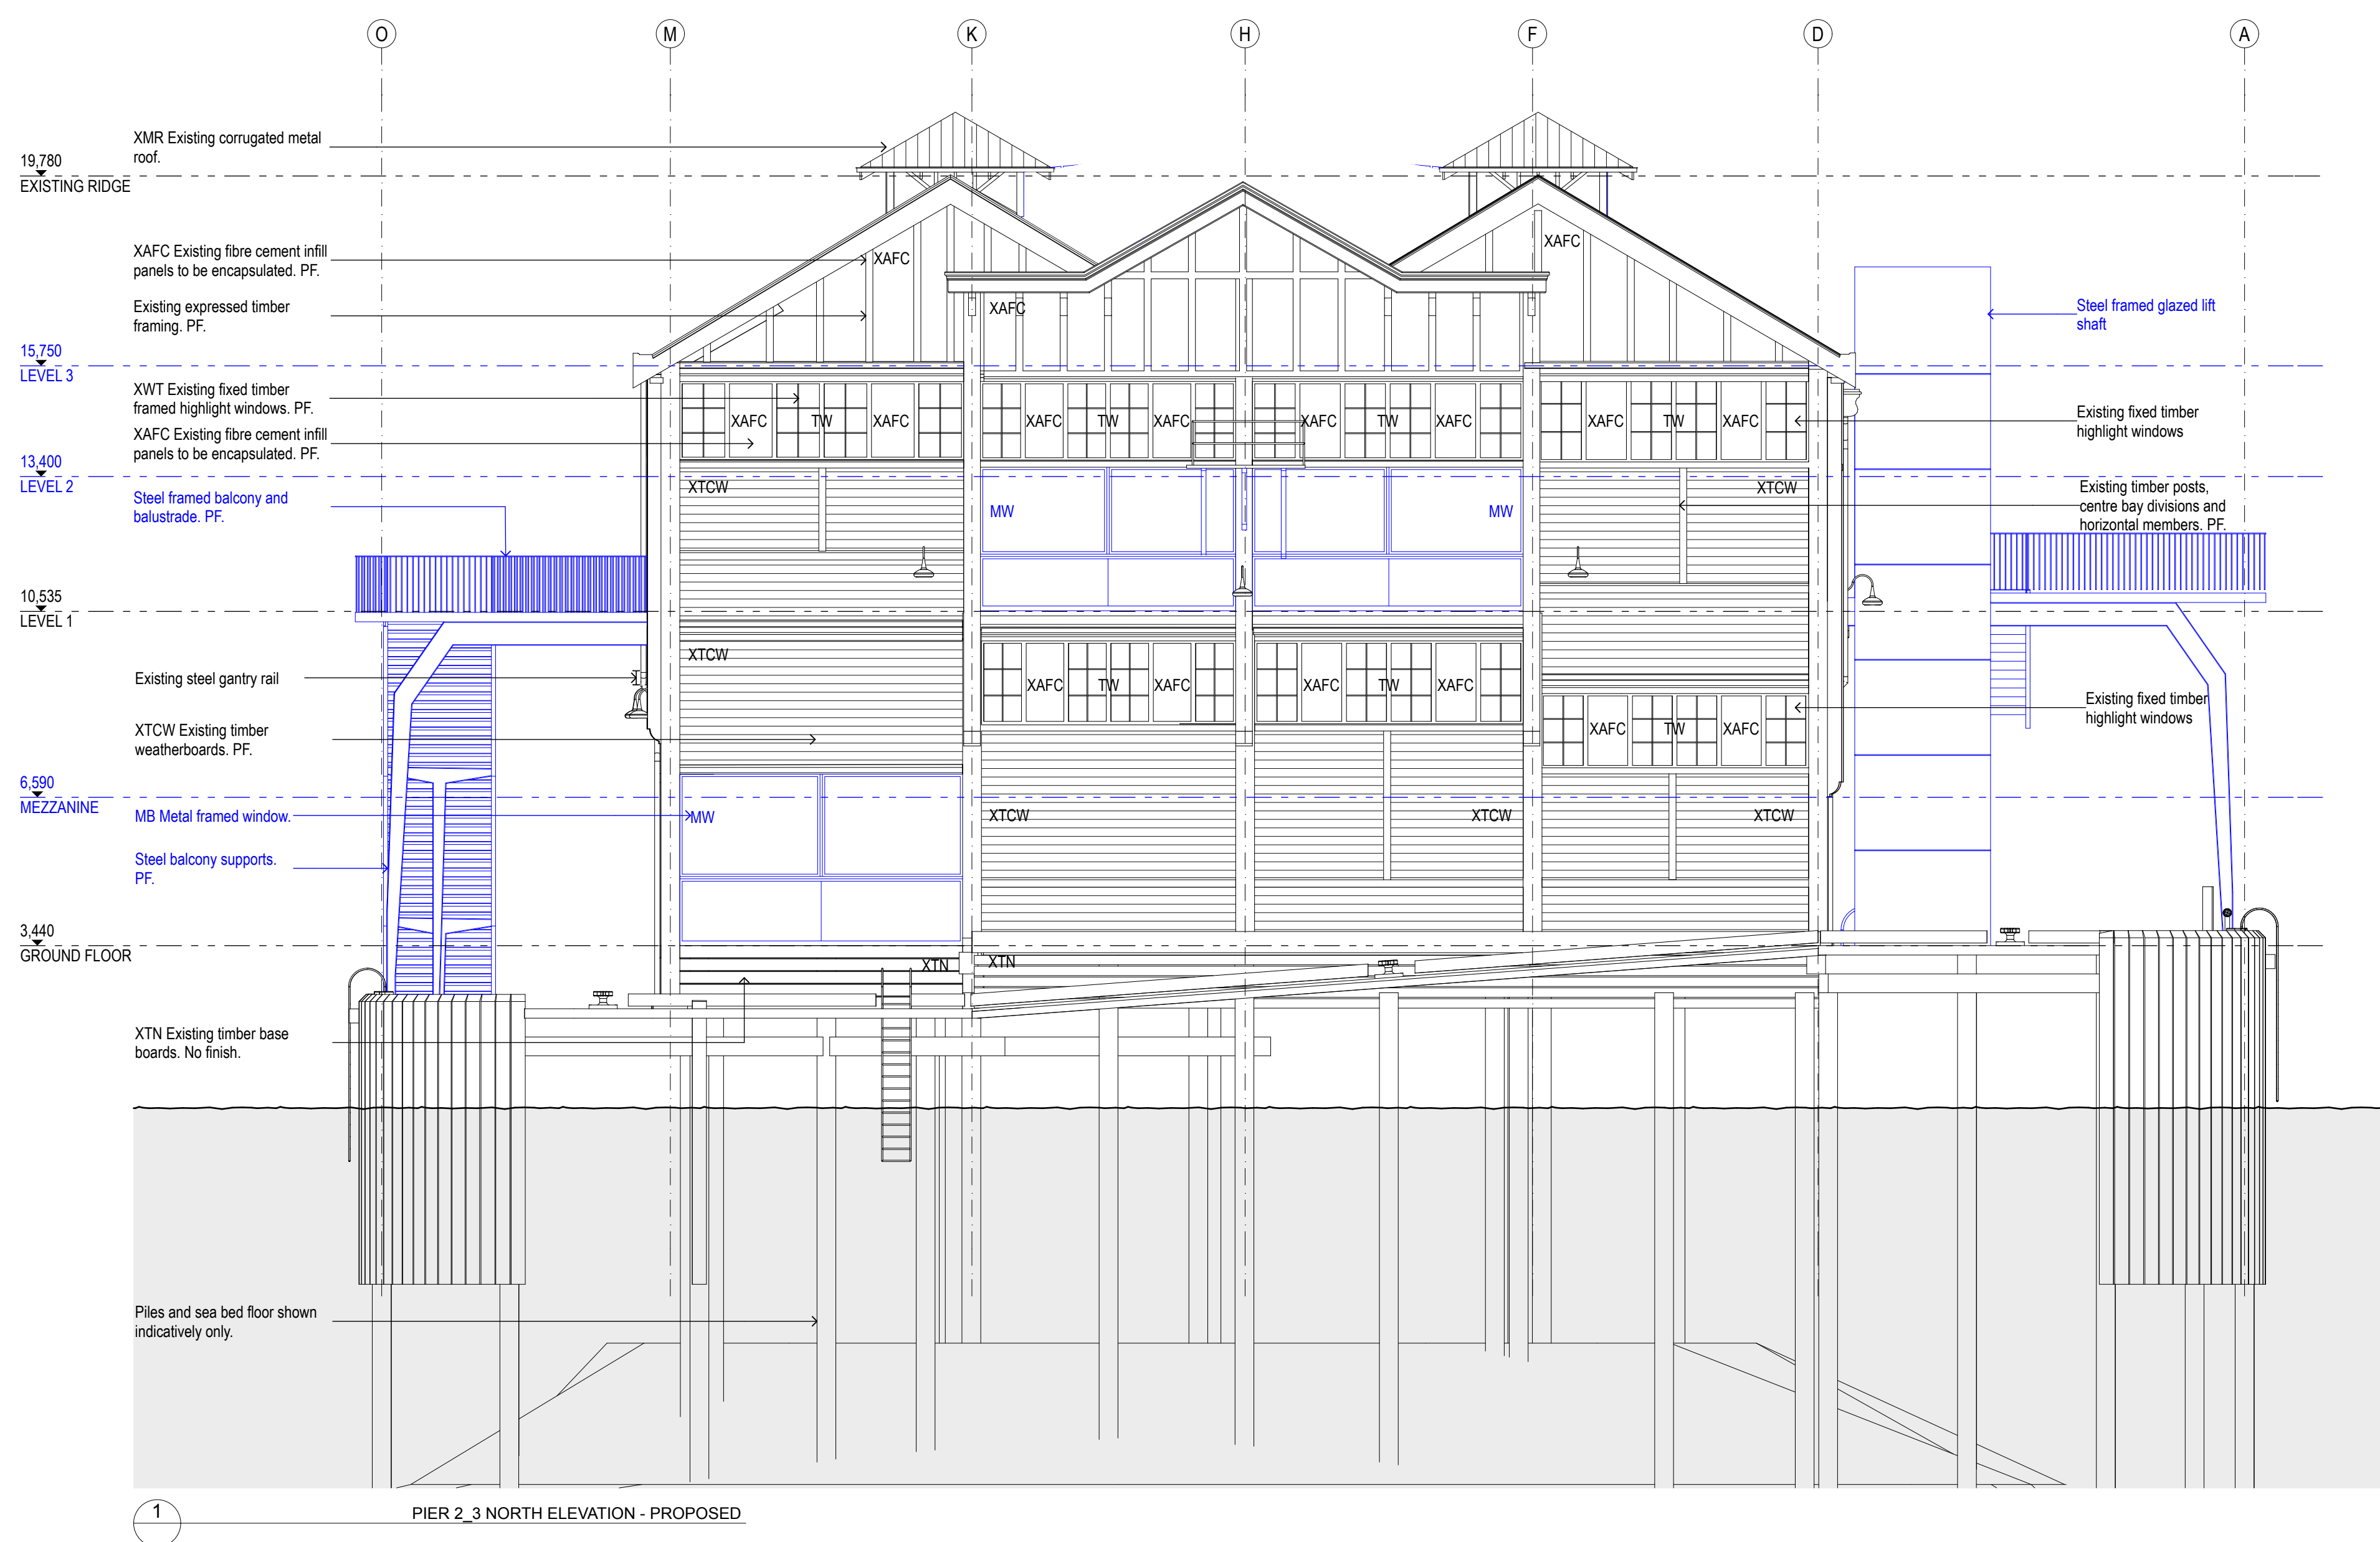

SSDA ISSUE

DATE	REV	NOTES	ACCESS CONSULTANT	ACOUSTIC ENGINEER	BCA CONSULTANT	PROGRAMME MANAGEMENT	ELECTRICAL ENGINEER	ESD CONSULTANT	WASTE CONSULTANT	MARINE ECOLOGIST	CLIENT	PROJECT	ARCHITECT	DRAWING TITLE	DRAWN BY
			Accessibility Solutions ARUP Phone: 9557 1940 Email: naresh@arup.com	McGregor Gussell ARUP Phone: 9557 3853 Email: tom.mcg@arup.com	Blackett Murgu & Associates ARUP Phone: 9557 1777 Email: tom.blackett@arup.com	McGregor Gussell ARUP Phone: 9557 3853 Email: tom.mcg@arup.com	TONKIN ZULAKHA GREER ARCHITECTS 117 Reservoir Street ABN: 4602722349 P: (02) 9215 4900 F: (02) 9215 4901 EMAIL: info@tongin.com.au WEB: www.tongin.com.au	WALSH BAY ARTS PRECINCT	TONKIN ZULAKHA GREER ARCHITECTS 117 Reservoir Street ABN: 4602722349 P: (02) 9215 4900 F: (02) 9215 4901 EMAIL: info@tongin.com.au WEB: www.tongin.com.au	PIER 2_3 + WHARF 4_5 - NORTH + SOUTH ELEVATIONS - PROPOSED	GSJ/MWR/KL
			HERITAGE CONSULTANT ARUP Phone: 9557 1940 Email: naresh@arup.com	HYDRAULIC ENGINEER ARUP Phone: 9557 3853 Email: tom.mcg@arup.com	LANDSCAPE ARCHITECT ARUP Phone: 9557 1777 Email: tom.blackett@arup.com	MECHANICAL ENGINEER ARUP Phone: 9557 3853 Email: tom.mcg@arup.com	STRUCTURAL/CIVIL/FACADES ARUP Phone: 9557 3853 Email: tom.mcg@arup.com	SURVEYOR ARUP Phone: 9557 3853 Email: tom.mcg@arup.com	SPECIALIST LIGHTING ENGINEER ARUP Phone: 9557 3853 Email: tom.mcg@arup.com	CONSTRUCTION PROGRAM ARUP Phone: 9557 3853 Email: tom.mcg@arup.com	INFRASTRUCTURE NSW Phone: 8016 0133 Email: richard.wolf@infrastructure.nsw.gov.au	PROJECT NO: 16005	TONKIN ZULAKHA GREER ARCHITECTS 117 Reservoir Street ABN: 4602722349 P: (02) 9215 4900 F: (02) 9215 4901 EMAIL: info@tongin.com.au WEB: www.tongin.com.au	PIER 2_3 + WHARF 4_5 - NORTH + SOUTH ELEVATIONS - PROPOSED	JH/CW/TS/ABN
			THEATRE PLANNER & AV ARUP Phone: 9557 3853 Email: tom.mcg@arup.com	STATUTORY PLANNER ARUP Phone: 9557 3853 Email: tom.mcg@arup.com	WATER PARTNERSHIP ARUP Phone: 9557 3853 Email: tom.mcg@arup.com	QUANTITY SURVEYOR ARUP Phone: 9557 3853 Email: tom.mcg@arup.com	KITCHEN CONSULTANT ARUP Phone: 9557 3853 Email: tom.mcg@arup.com	TRAFFIC ENGINEER ARUP Phone: 9557 3853 Email: tom.mcg@arup.com	VERTICAL TRANSPORT ENGINEER ARUP Phone: 9557 3853 Email: tom.mcg@arup.com	FIRE SERVICES ENGINEER ARUP Phone: 9557 3853 Email: tom.mcg@arup.com	PHASE FOR APPROVAL	SCALES 1:200@A2 1:100@A0	DATE 14/11/2016	CHECKED PT	REV




1 SHORE SHEDS SOUTH ELEVATION (HICKSON ROAD) - PROPOSED

- LEGEND**
- STC50 internal tenancy works
subject of separate SSDA
 - Not part of scope
 - Existing
 - To be demolished
 - New work




2 SHORE SHEDS SOUTH ELEVATION (HICKSON ROAD) - PROPOSED


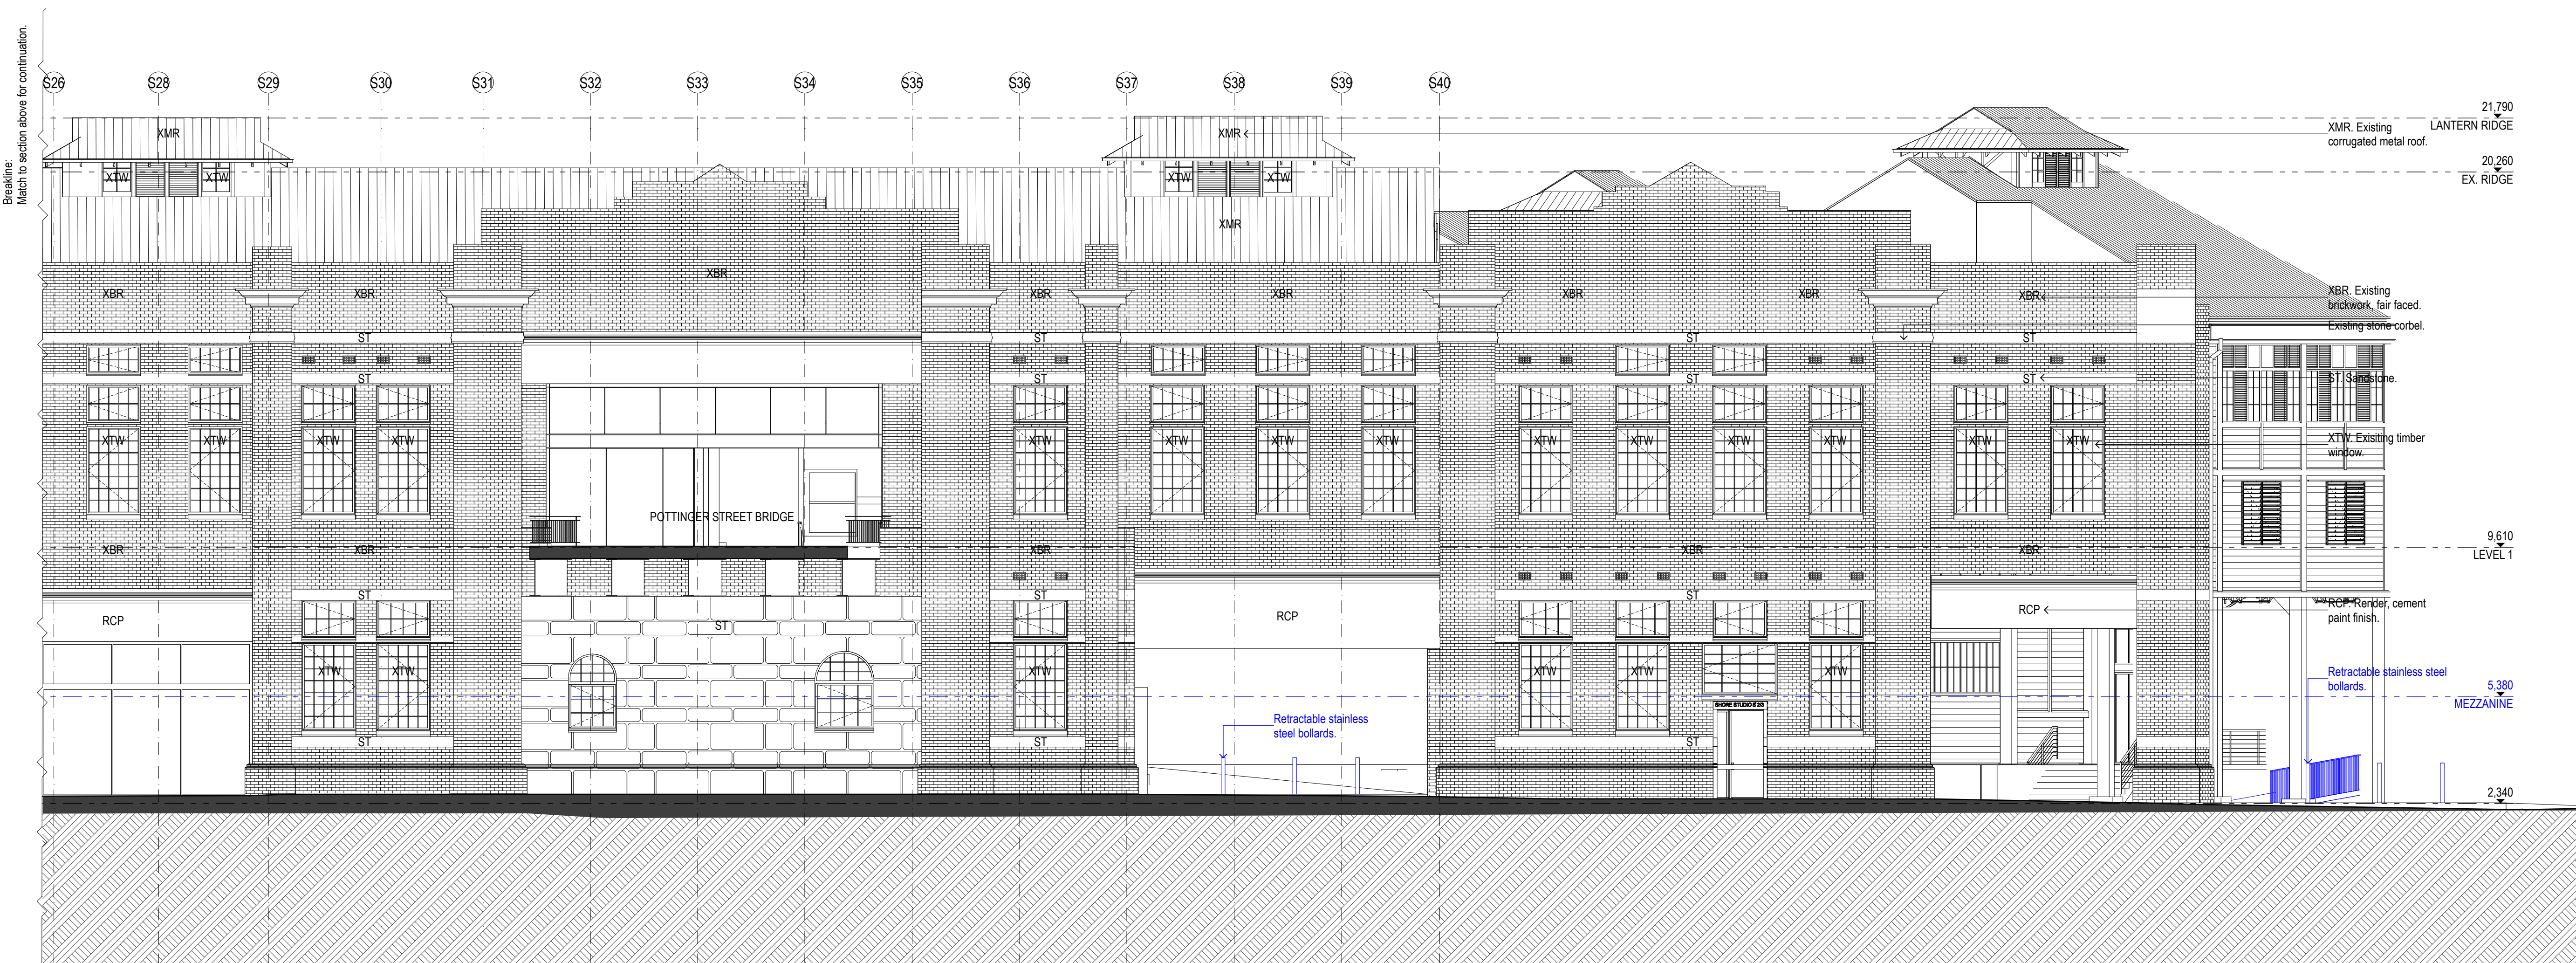


DATE	REV	NOTES	ACCESS CONSULTANT	ACOUSTIC ENGINEER	BCA CONSULTANT	PROGRAMME MANAGEMENT	ELECTRICAL ENGINEER	ESD CONSULTANT	WASTE CONSULTANT	MARINE ECOLOGIST	CLIENT	PROJECT	ARCHITECT	DRAWING TITLE	DRAWN BY
			Accessability Solutions ARUP Phone: 9557 9600 Email: accessability@arup.com	McGee & Thomas ARUP Phone: 9557 9600 Email: mcgee@arup.com	Blackett McGuire & Associates ARUP Phone: 9557 9600 Email: blackett@arup.com	McGee & Thomas ARUP Phone: 9557 9600 Email: mcgee@arup.com	CLIENT: ARTS NSW DELIVERY AGENCY: INFRASTRUCTURE NSW Phone: 8016 0133 Email: richard.well@infrastructure.nsw.gov.au	PROJECT: WALSH BAY ARTS PRECINCT PROJECT NO: 16005	ARCHITECT TONKIN ZULAKHA GREER ARCHITECTS 117 Reservoir Street ABN: 4602722349 P: (02) 9215 4900 F: (02) 9215 4901 EMAIL: info@tbg.com.au WEB: www.tbg.com.au	SHORE SHEDS - SOUTH ELEVATION (HICKSON ROAD) - PROPOSED SCALES 1:500, 1:200@A2 1:250, 1:100@A0 PHASE FOR APPROVAL	DRAWN BY GSJ/MWR/KL JH/HCW/TS/ABN CHECKED PT DATE 14/11/2016 REV

SSDA ISSUE

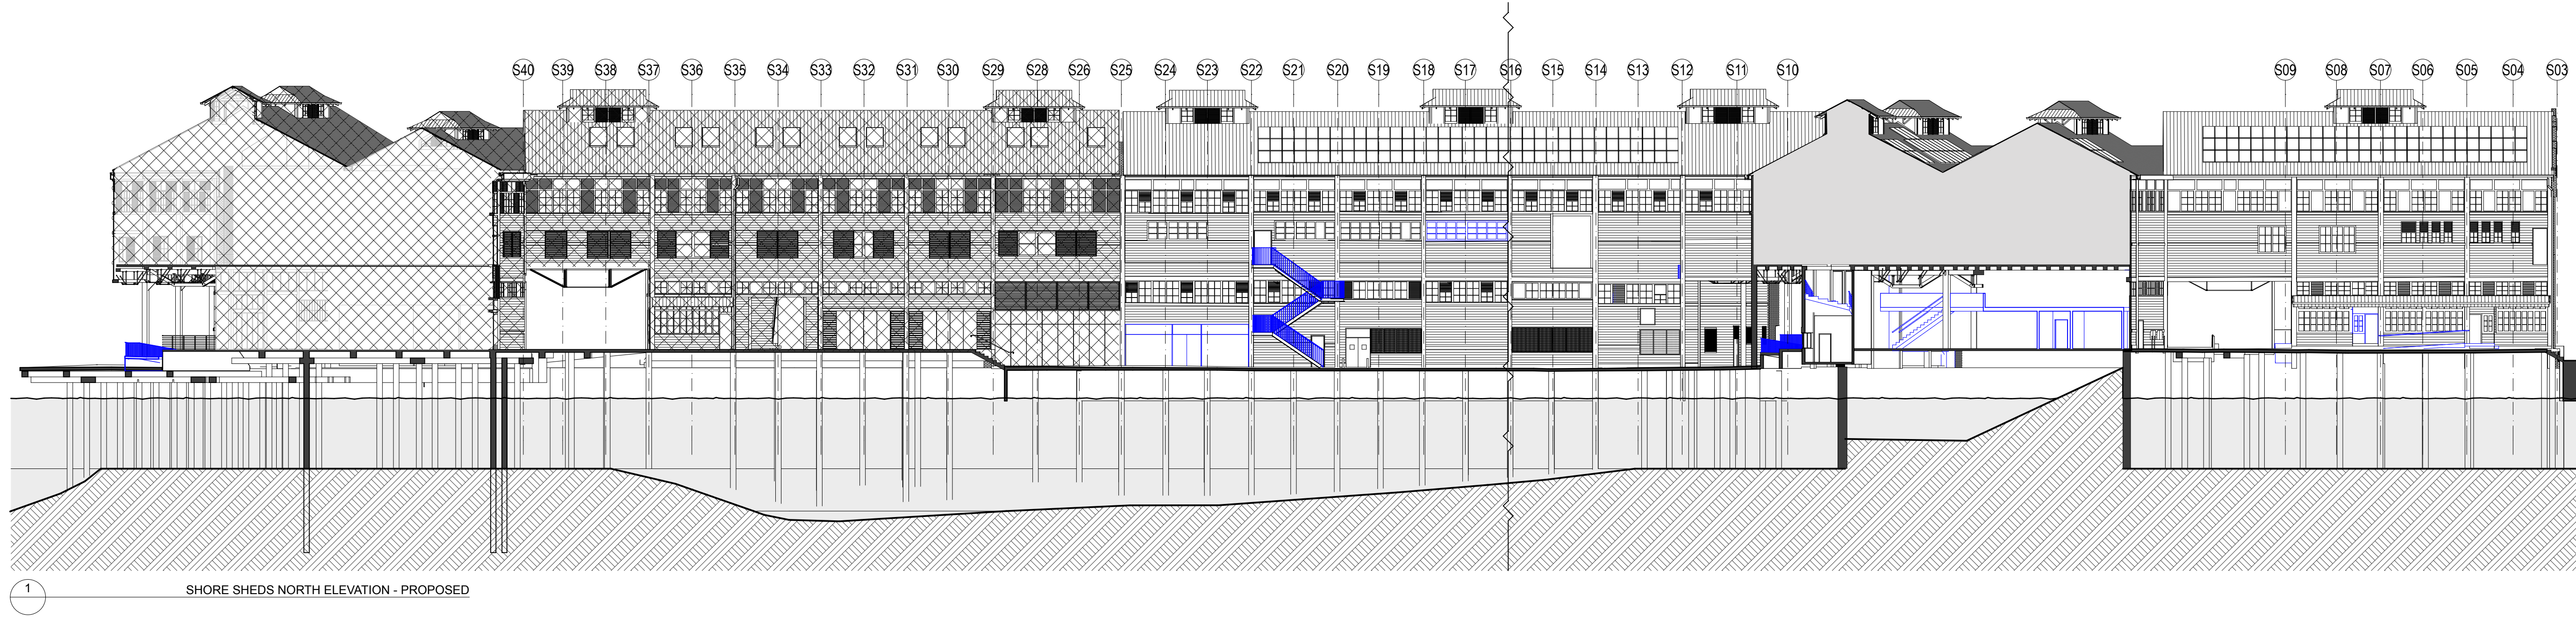

- LEGEND**
- STC50 internal tenancy works
subject of separate SSDA
 - Not part of scope
 - Existing
 - To be demolished
 - New work

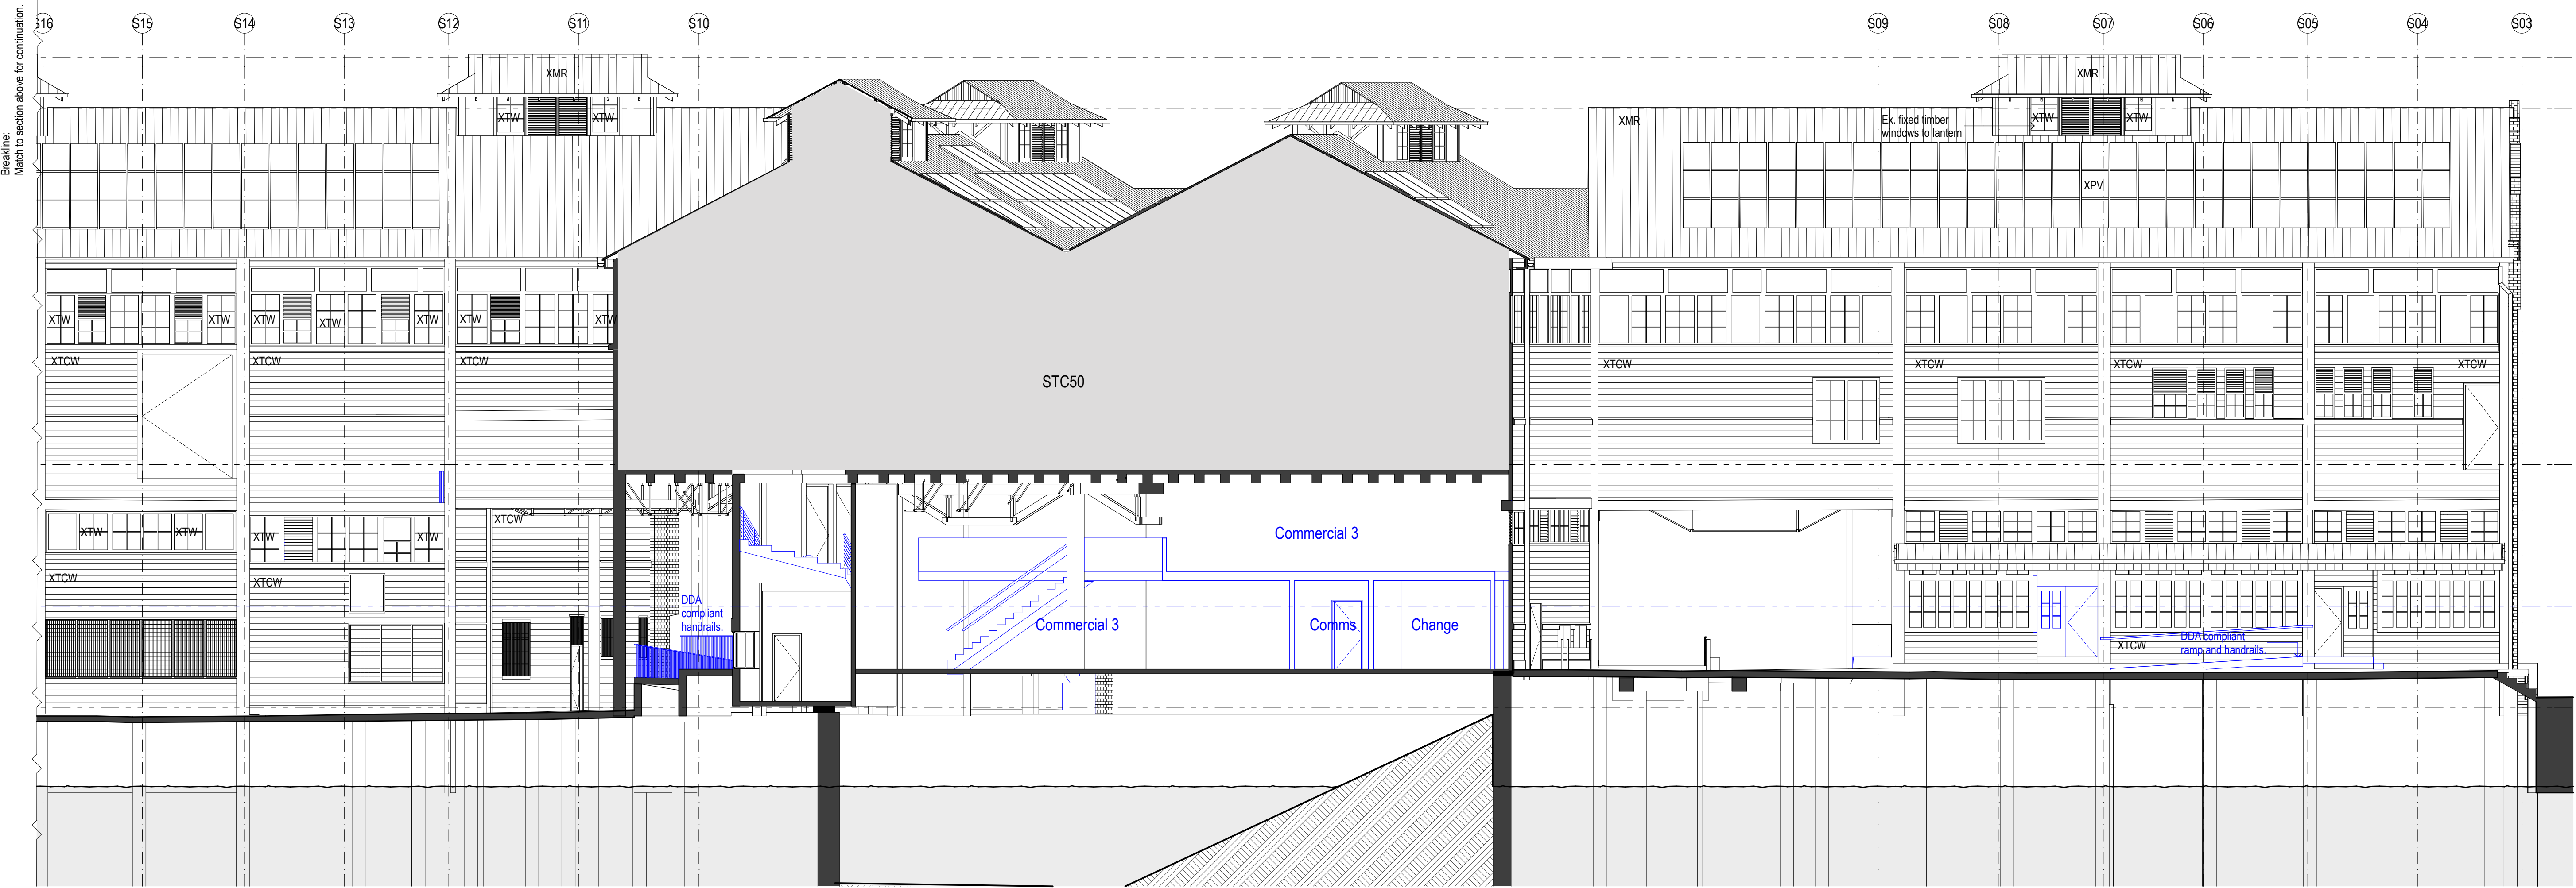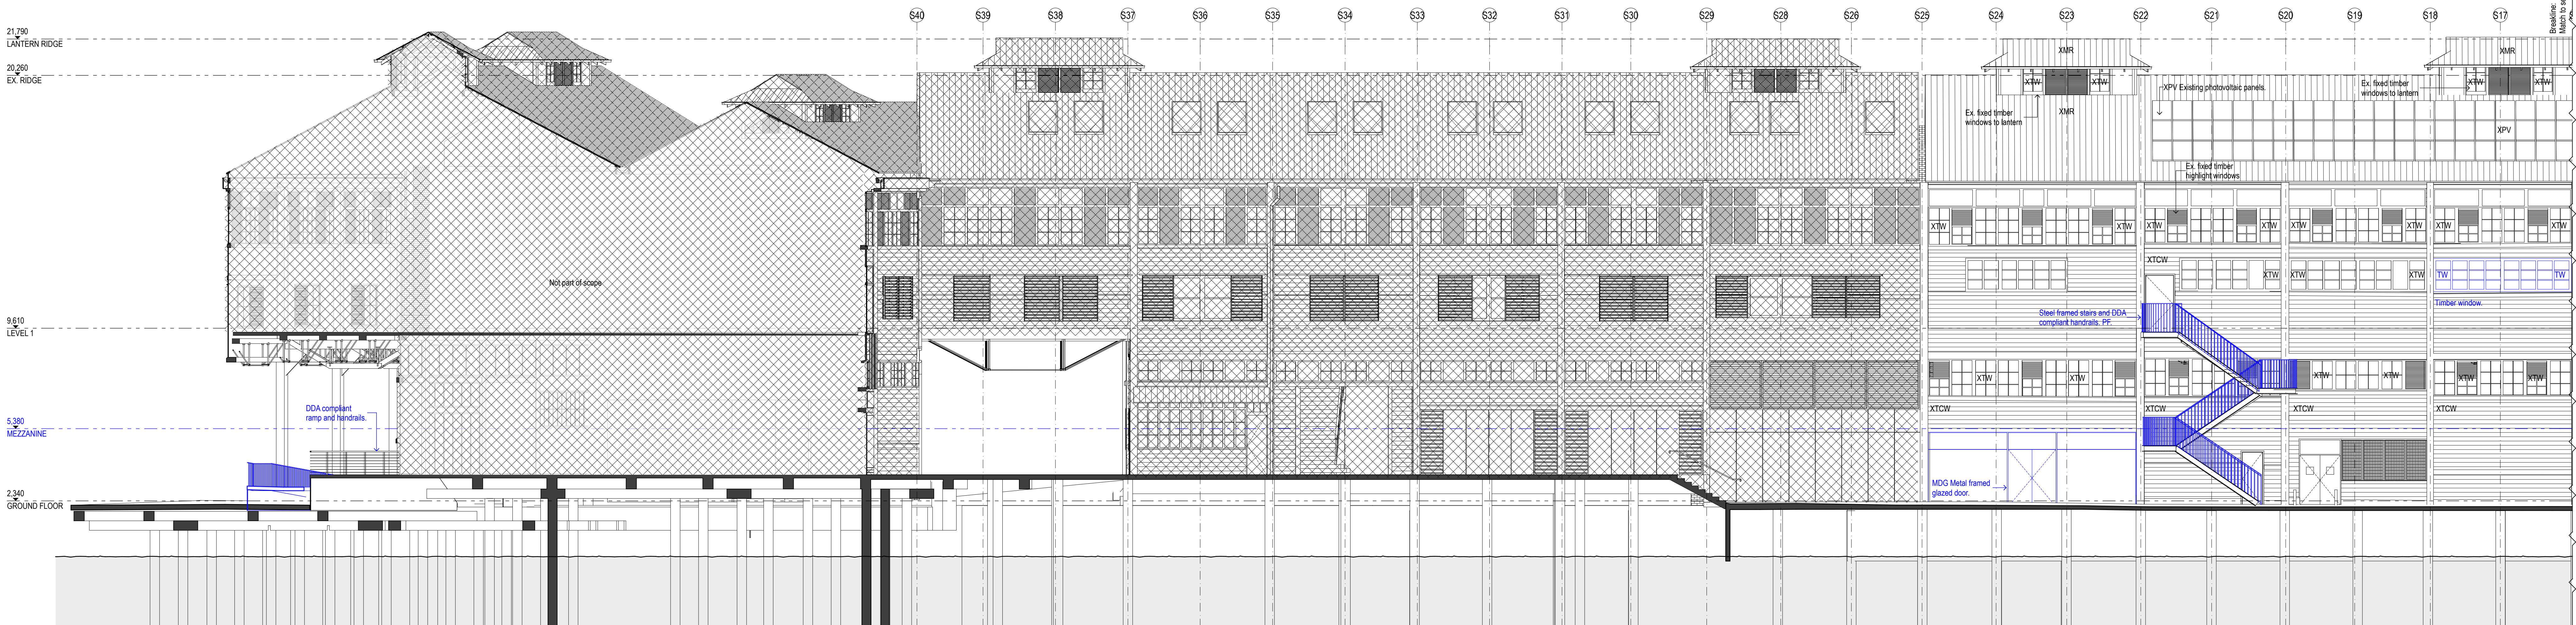

DATE	REV	NOTES	ACCESS CONSULTANT	ACOUSTIC ENGINEER	BCA CONSULTANT	PROGRAMME MANAGEMENT	ELECTRICAL ENGINEER	ESD CONSULTANT	WASTE CONSULTANT	MARINE ECOLOGIST	CLIENT	PROJECT	ARCHITECT	DRAWING TITLE	DRAWN BY
		NOTES: Do not scale off drawings. Use figured dimensions only. Report any discrepancies to the architect. These designs, plans, specifications and the copyright therein are the property of Tonkin Zulaikha Greer Architects Pty Ltd. and must not be reproduced or copied wholly or in part without written permission of Tonkin Zulaikha Greer Architects Pty Ltd.	Accessibility Solutions Phone: 9450 1940 Email: naevae@gsd.com.au	ARUP Phone: 9320 9308 Email: noa.boulter@arup.com	Blackett Murrey & Associates Phone: 9211 7777 Email: brian.blackett@mba.com.au	Cadence Phone: 9557 8886 Email: jason.cadence@cadence.com.au	ARUP Phone: 9320 9928 Email: ryan.bates@arup.com	ARUP Phone: 9320 9480 Email: tania.schepers@arup.com	ARUP Phone: 9320 9272 Email: helen.coffey@arup.com	Jacobs Phone: 9532 1077 Email: helen.jacobs@jacobs.com	CLIENT: ARTS NSW DELIVERY AGENCY: INFRASTRUCTURE NSW Phone: 8016 0133 Email: nicholas.wolf@infrastructure.nsw.gov.au	PROJECT: WALSH BAY ARTS PRECINCT PROJECT NO.: 16005	TONKIN ZULAIKHA GREER ARCHITECTS 117 Reservoir Street ABN: 46002722349 P: (02) 9215 4900 F: (02) 9215 4901 EMAIL: info@tbg.com.au WEB: www.tbg.com.au	SHORE SHEDS - NORTH ELEVATION - PROPOSED	GSJ/MVR/KL JH/HCW/TS/ABN
			HERITAGE CONSULTANT Tregenna & Tregenna Phone: 9321 3292 Email: treenna@tregennaarchitects.com.au	HYDRAULIC ENGINEER ARUP Phone: 9320 9304 Email: noa.boulter@arup.com	LANDSCAPE ARCHITECT McGregor Cowell Phone: 9577 3853 Email: ann.duggan@mcgregorcowell.com	MECHANICAL ENGINEER ARUP Phone: 9320 9922 Email: diane.doherty@arup.com	STRUCTURAL/CIVIL/FACADES ITW Phone: 9439 7288 Email: geoff.dela@itw.com.au	SURVEYOR LTS Loukey Phone: 9385 7336 Email: gerald.loukey@lts.com.au	SPECIALIST LIGHTING ENGINEER Cadence Phone: 9557 8886 Email: jason.cadence@cadence.com.au	CONSTRUCTION PROGRAM Cadence Phone: 9557 8886 Email: jason.cadence@cadence.com.au			ARCHITECTS tonkin zulaikha greer	SCALES 1:500, 1:200@A2 1:250, 1:100@A0	DATE 14/11/2016
			STATUTORY PLANNER MG Planning Phone: 9719 3115 Email: ngibson@mgplanning.com.au	THEATRE PLANNER & AV Arup Phone: 9320 9218 Email: ben.moore@arup.com	WT Partnership Phone: 9523 7423 Email: gheasdon@wtpartnership.com.au	KITCHEN CONSULTANT Sangster Design Group Phone: 9330 5148 Email: john.sangster@design.com.au	TRAFFIC ENGINEER GTA Phone: 8448 1810 Email: brett.meyers@gtg.com.au	VERTICAL TRANSPORT ENGINEER ARUP Phone: 9320 9885 Email: scott.hampson@arup.com	FIRE SERVICES ENGINEER ARUP Phone: 9320 9955 Email: david.morrison@arup.com				PHASE FOR APPROVAL	DRAWING NO A-306	REV

SSDA ISSUE