



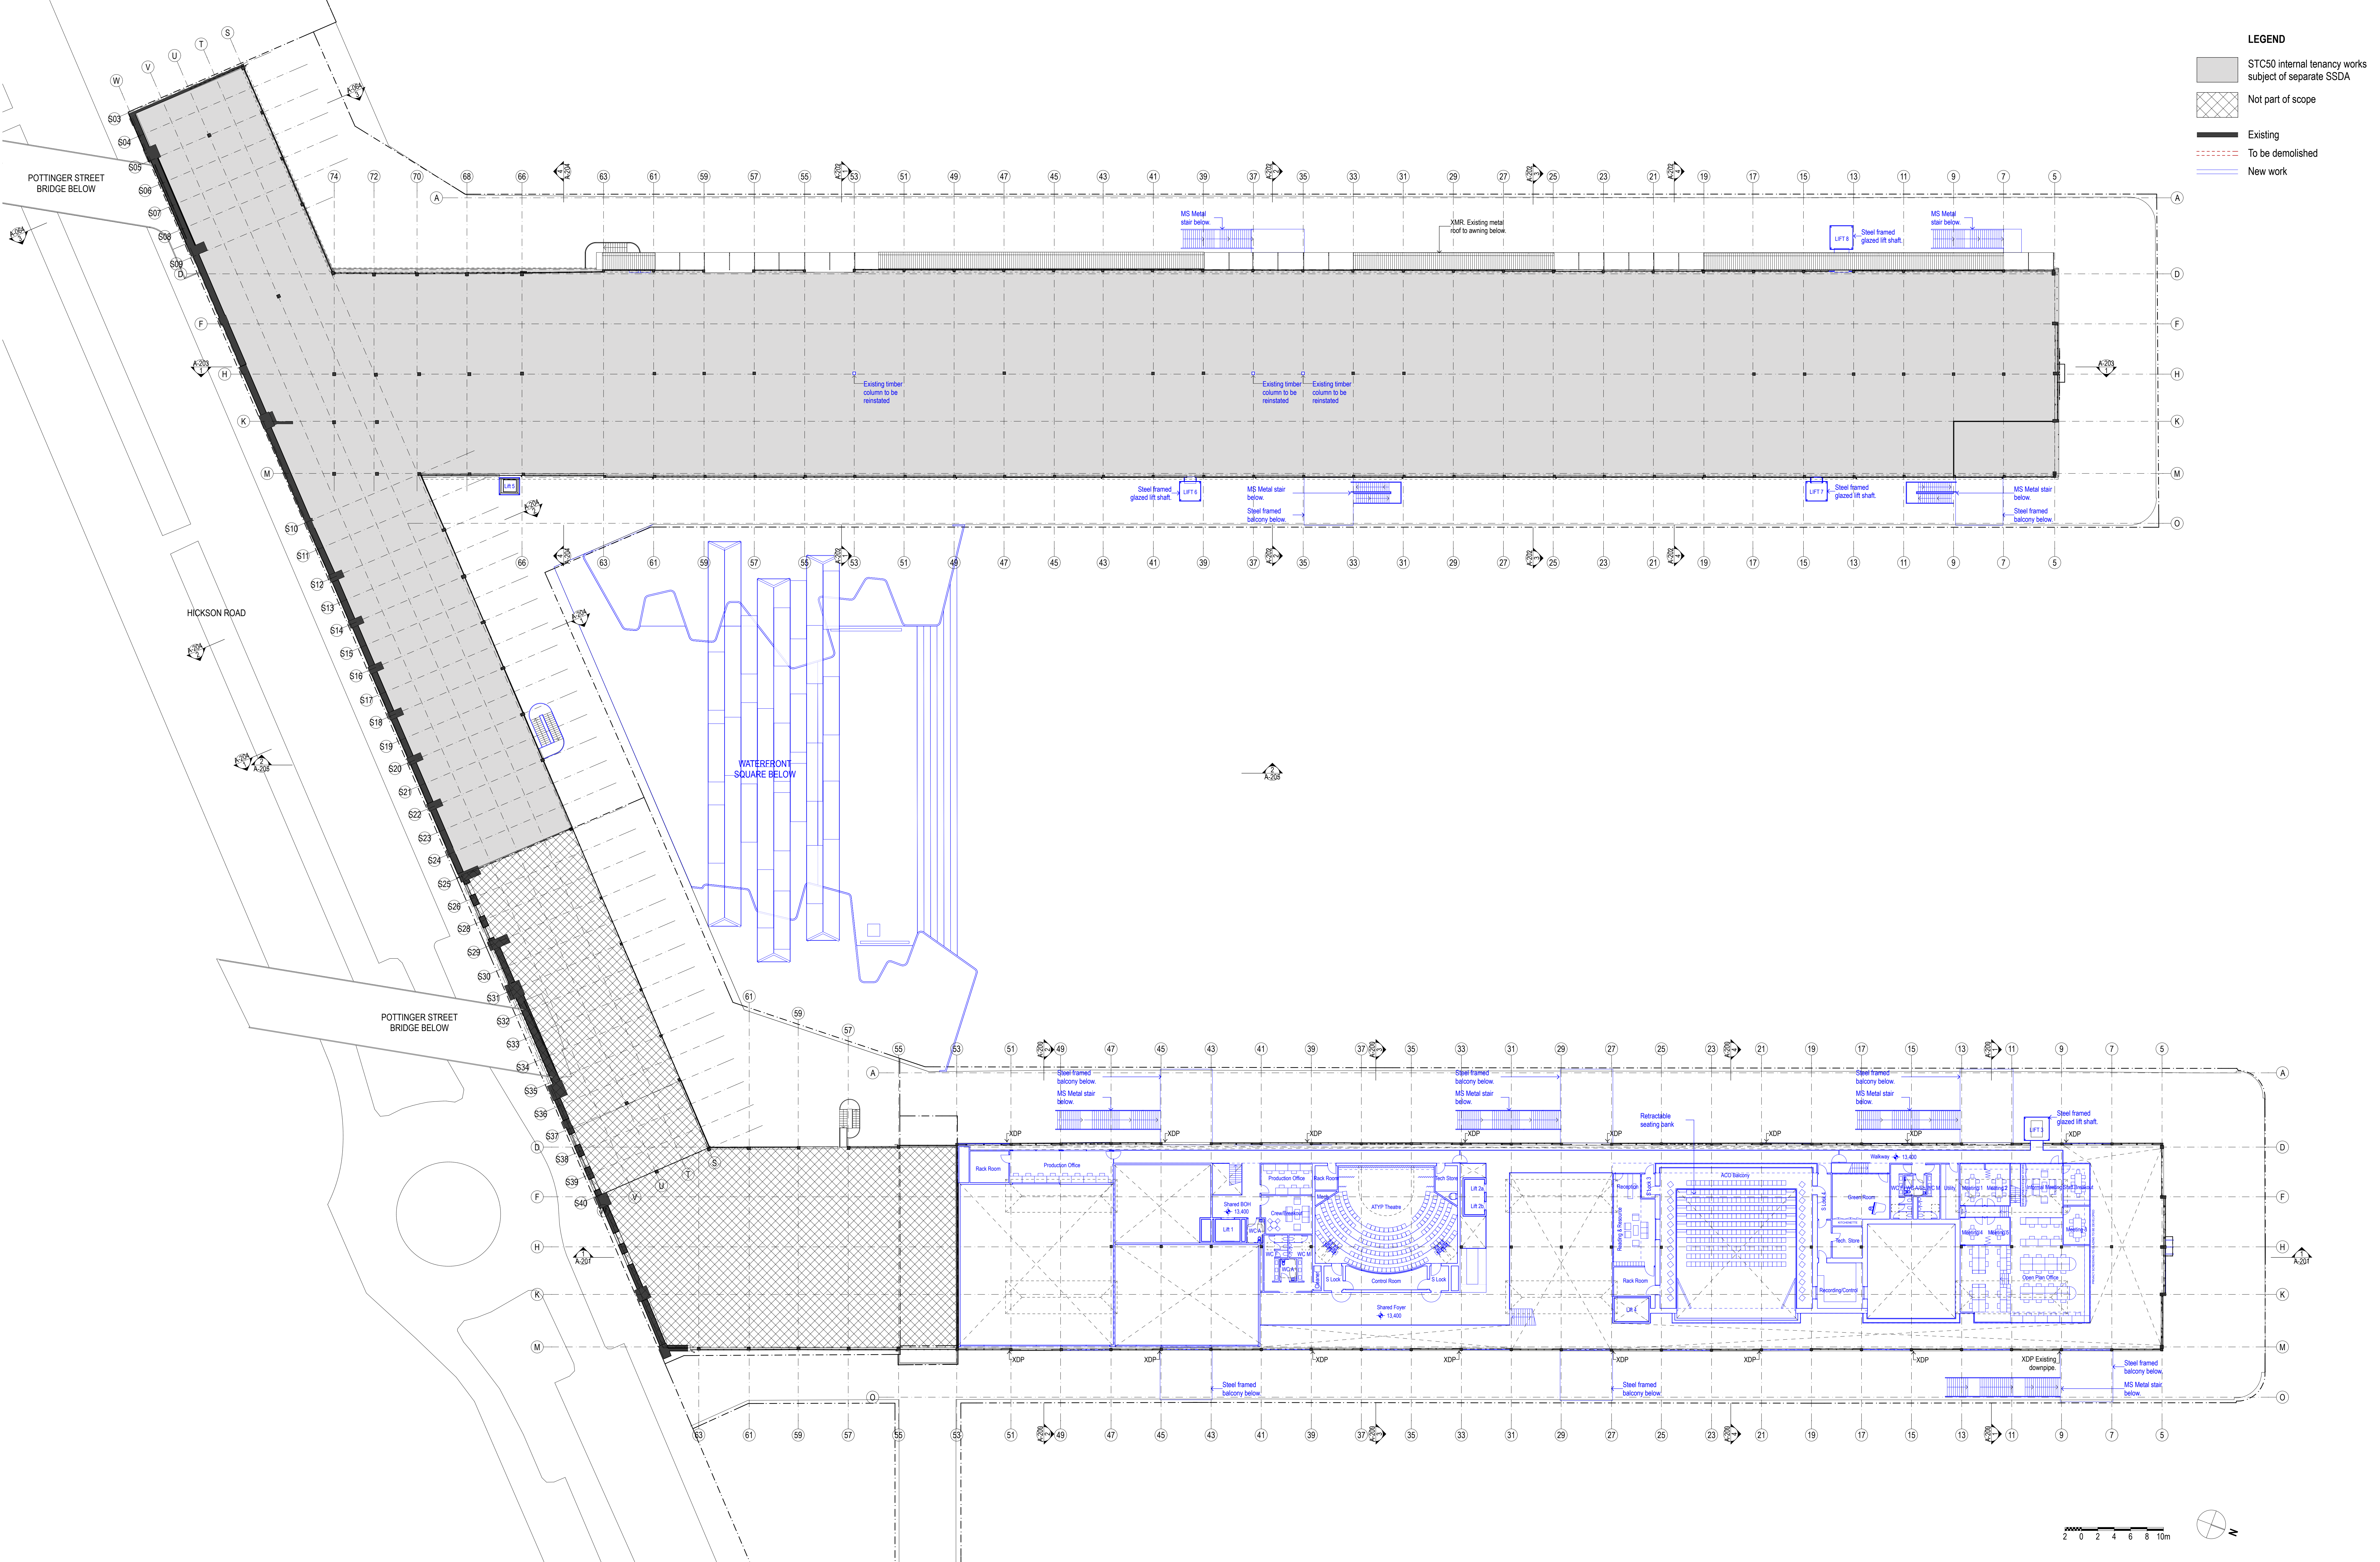

DATE REV NOTES			NOTES: Do not scale off drawings. Use figured dimensions only. Report any discrepancies to the architect. These design plans, specifications and the copyright therein are the property of Tonkin Zulaikha Greer Architects Pty Ltd. and must not be reproduced or copied wholly or in part without written permission of Tonkin Zulaikha Greer Architects Pty Ltd.			ACCESS CONSULTANT Accessibility Solutions Phone: 9859 1940 Email: naresh@gsd.com.au HERITAGE CONSULTANT Trengren & Trengren Phone: 9251 3292 Email: trengren@trengrenarchitects.com.au STATUTORY PLANNER MGP Planning Phone: 9179 3115 Email: ngibson@mgpplanning.com.au	ACOUSTIC ENGINEER ARUP Phone: 9200 9208 Email: nick.kawar@arup.com HYDRAULIC ENGINEER ARUP Phone: 9200 9204 Email: nick.kawar@arup.com THEATRE PLANNER & AV Anup Phone: 9200 9216 Email: ben.moore@anup.com	BCA CONSULTANT Blackett Mearns & Associates Phone: 9271 7777 Email: brian@blackettmearns.com.au LANDSCAPE ARCHITECT McGregor Gould Phone: 9577 3863 Email: em.denis@mcgregorgould.com WT Partnership Phone: 9203 7423 Email: gheasong@wtpartnership.com.au	PROGRAMME MANAGEMENT Cadence Phone: 9557 8896 Email: rick.baker@cadenceaust.com MECHANICAL ENGINEER ARUP Phone: 9200 9662 Email: diane.doherty@arup.com KITCHEN CONSULTANT Sangster Design Group Phone: 9530 5148 Email: john@sangsterdesign.com.au	ELECTRICAL ENGINEER ARUP Phone: 9200 9208 Email: rick.baker@arup.com STRUCTURAL/CIVIL/FACADES ITW Phone: 9439 7288 Email: gert.klaas@itw.com.au TRAFFIC ENGINEER GTA Phone: 8448 1810 Email: brent.maynard@gta.com.au	ESD CONSULTANT ARUP Phone: 9200 9480 Email: rick.baker@arup.com SURVEYOR LTS Loukey Phone: 9385 7336 Email: genn@loukey.com.au VERTICAL TRANSPORT ENGINEER ARUP Phone: 9200 9885 Email: scott.hampson@arup.com	WASTE CONSULTANT ARUP Phone: 9200 9272 Email: helen.caffrey@arup.com SPECIALIST LIGHTING ENGINEER ARUP Phone: 9200 9272 Email: Tim.Carl@arup.com FIRE SERVICES ENGINEER ARUP Phone: 9200 9665 Email: elaine.morrison@arup.com	MARINE ECOLOGIST Jacobs Phone: 9532 1077 Email: Marlene.burrows@jacobs.com CONSTRUCTION PROGRAM Cadence Phone: 9557 8896 Email: jessie@cadenceaust.com	CLIENT: ARTS NSW DELIVERY AGENCY: INFRASTRUCTURE NSW Phone: 8516 0133 Email: nicholas.wolf@infrastructure.nsw.gov.au	PROJECT: WALSH BAY ARTS PRECINCT PROJECT NO.: 16005	ARCHITECT TONKIN ZULAKHA GREER ARCHITECTS 117 Reservoir Street ABN: 4602722349 P: (02) 9215 4900 F: (02) 9215 4901 EMAIL: info@tzg.com.au WEB: www.tzg.com.au	DRAWING TITLE LEVEL 2 PLAN SCALES 1:500@A2 1:250@A0 PHASE FOR APPROVAL DRAWING NO A-103	DRAWN BY GSJ/MVR/KL JH/HCW/TS/ABN CHECKED PT DATE 14/11/2016 REV
----------------	--	--	--	--	--	---	--	--	--	--	---	--	---	---	---	--	---	---

SSDA ISSUE

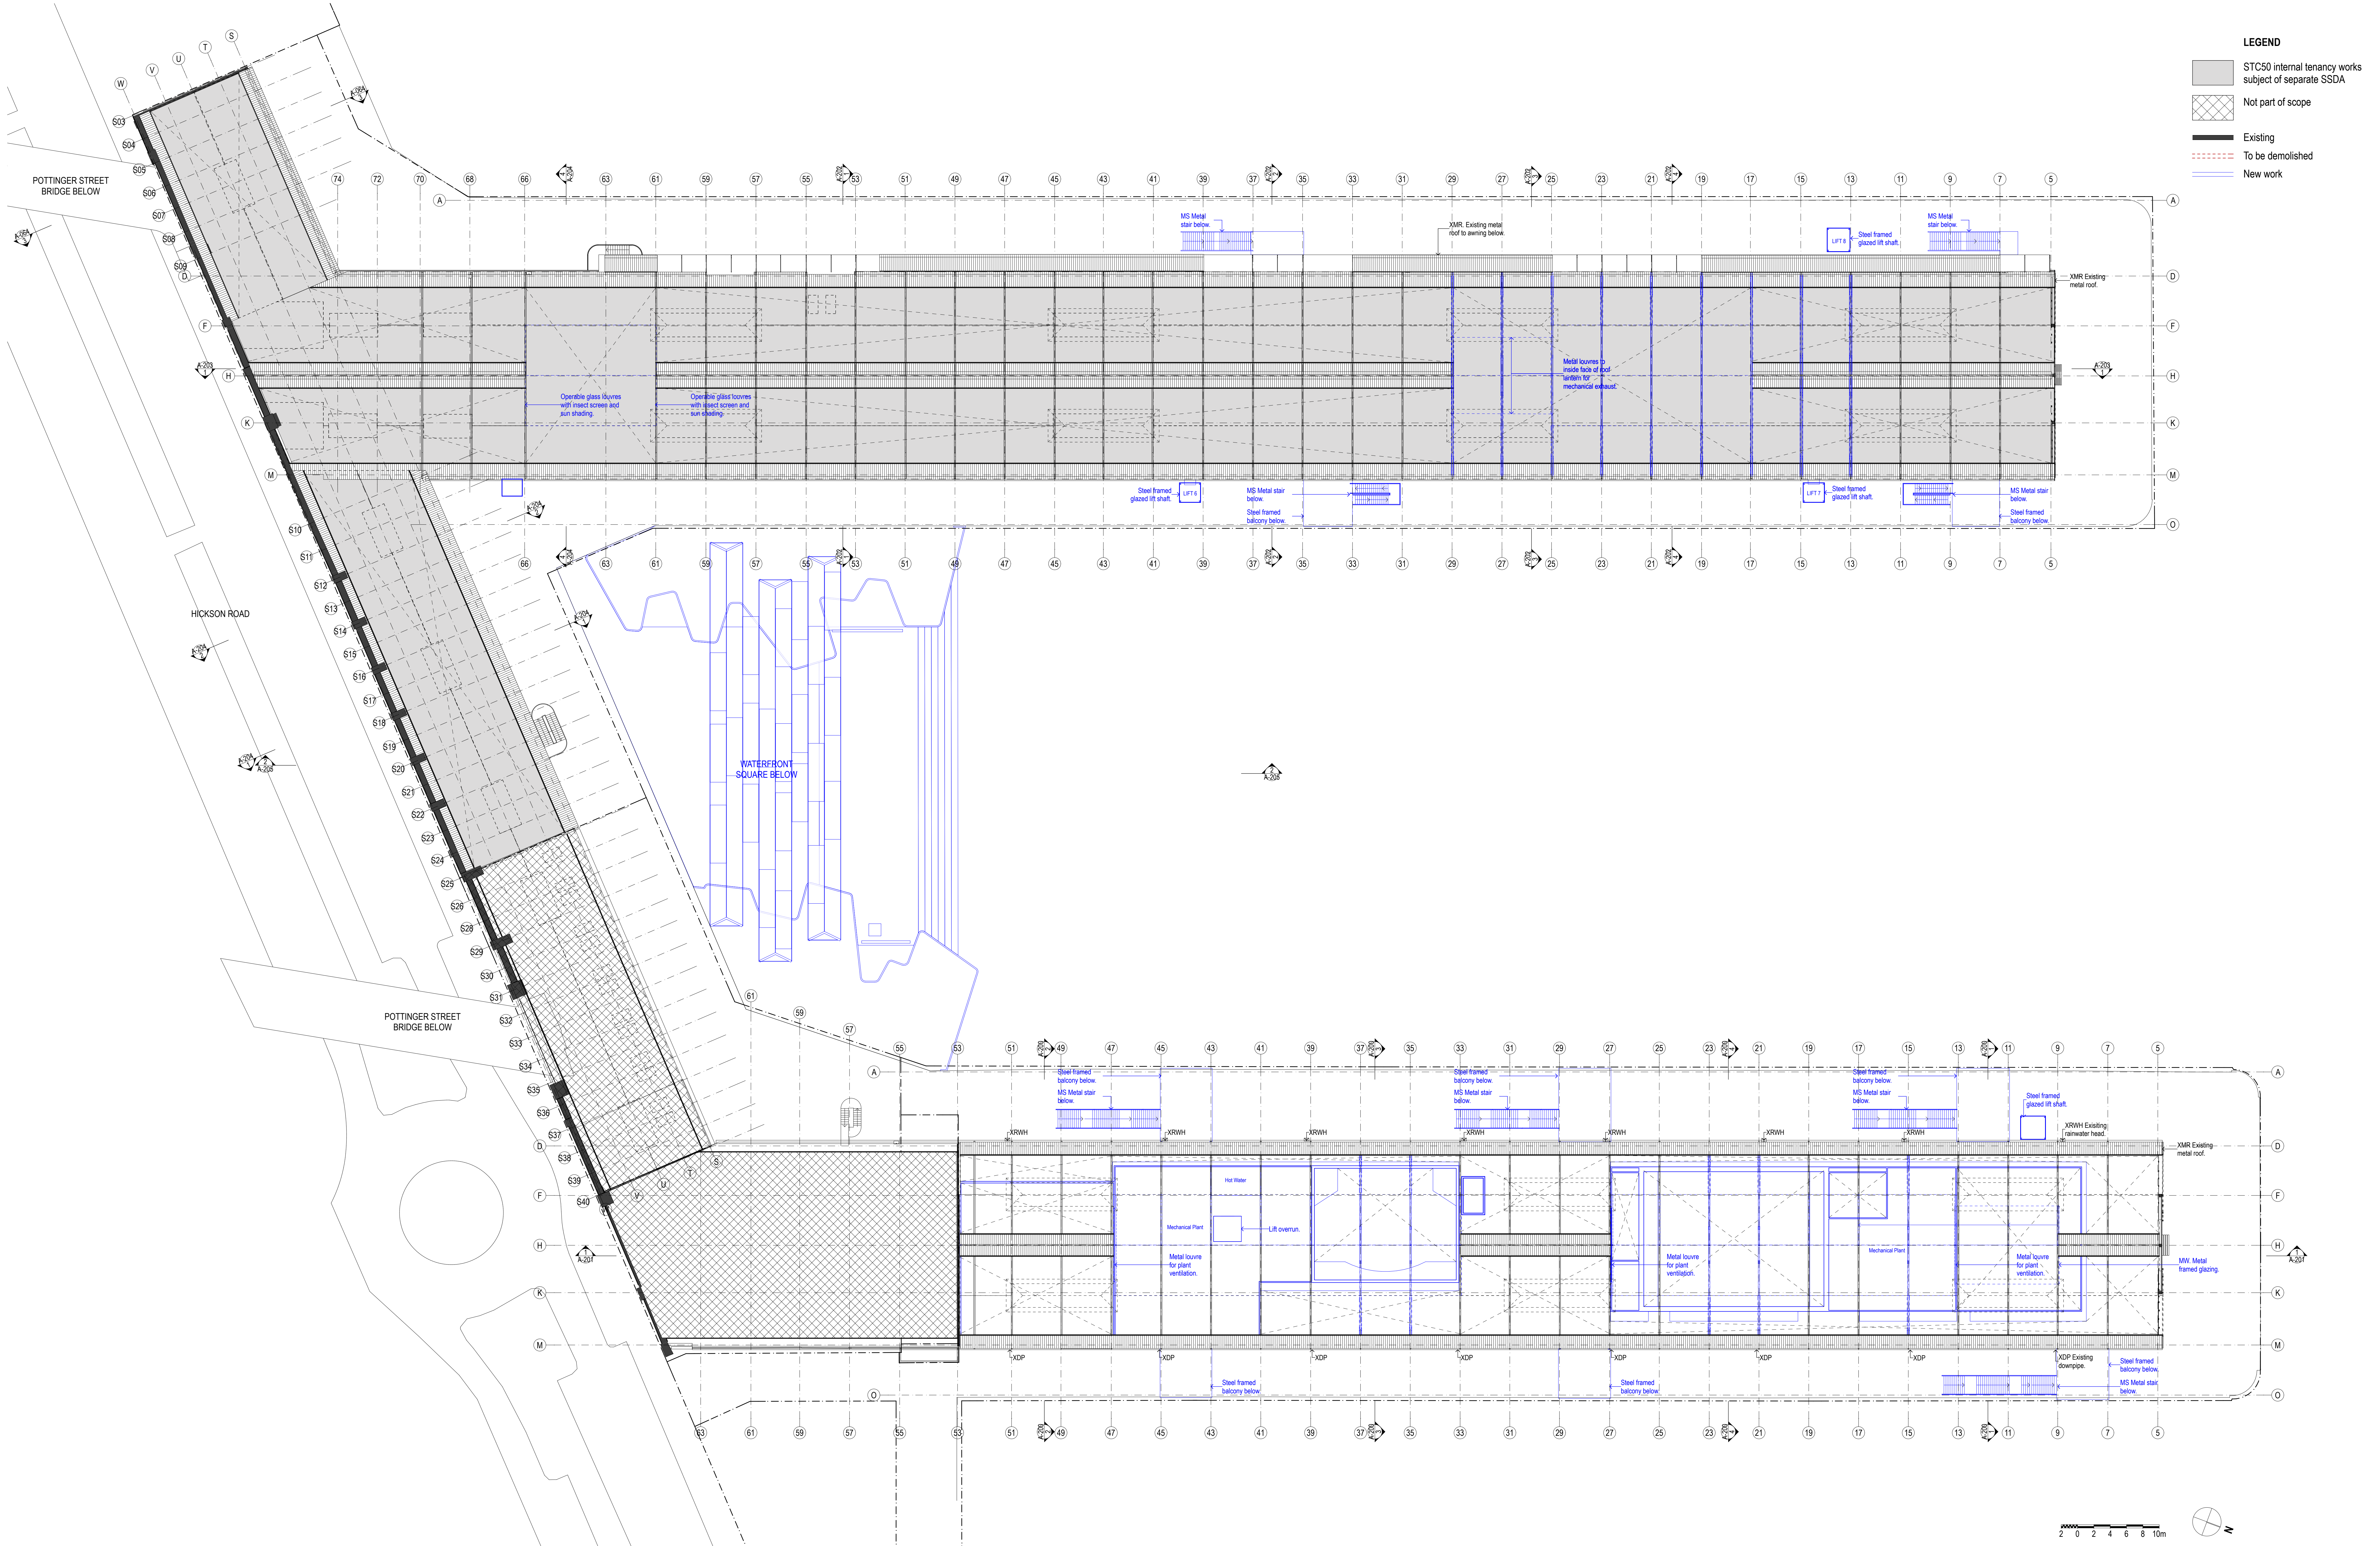

LEGEND

STC50 internal tenancy works
subject of separate SSDA

Not part of scope


Existing

To be demolished

New work

SSDA ISSUE

DATE	REV	NOTES	ACCESS CONSULTANT Accessibility Solutions Phone: 985 1940 Email: naresh@access.com.au HERITAGE CONSULTANT Trengren & Trengren Phone: 9251 3292 Email: trengren@trengrenarchitects.com.au STATUTORY PLANNER MGP Planning Phone: 9179 3115 Email: ngibson@mgpplanning.com.au	ACOUSTIC ENGINEER ARUP Phone: 920 9208 Email: nic.koules@arup.com HYDRAULIC ENGINEER ARUP Phone: 920 9204 Email: nic.koules@arup.com THEATRE PLANNER & AV Anup Phone: 920 9219 Email: ben.moore@anup.com	BCA CONSULTANT Blackett Murrey & Associates ARUP Phone: 921 7777 Email: blackettmurray@arup.com.au LANDSCAPE ARCHITECT McGregor Cowd Phone: 957 3863 Email: emcgregor@mcgregorcowd.com WT Partnership Phone: 952 7422 Email: gheasdon@wtpartnership.com.au	PROGRAMME MANAGEMENT Cadence Phone: 957 8886 Email: jason.cadence@cadenceaust.com MECHANICAL ENGINEER ARUP Phone: 920 9662 Email: diane.doherty@arup.com KITCHEN CONSULTANT Sangster Design Group Phone: 950 1548 Email: john@sangsterdesign.com.au	ELECTRICAL ENGINEER ARUP Phone: 920 9208 Email: ross.brown@arup.com STRUCTURAL/CIVIL/FACADES ITW Phone: 9439 7288 Email: gareth.kelley@itw.com.au TRAFFIC ENGINEER GTA Phone: 8448 1810 Email: brett.meynard@gtg.com.au	ESD CONSULTANT ARUP Phone: 920 9480 Email: helen.coffey@arup.com SURVEYOR URS Loukey Phone: 9385 7236 Email: gerald@loukey.com.au VERTICAL TRANSPORT ENGINEER ARUP Phone: 920 9885 Email: scott.hampson@arup.com	WASTE CONSULTANT ARUP Phone: 920 9272 Email: helen.coffey@arup.com SPECIALIST LIGHTING ENGINEER ARUP Phone: 920 9272 Email: Tim.Carlisle@arup.com FIRE SERVICES ENGINEER ARUP Phone: 920 9665 Email: elaine.morrison@arup.com	MARINE ECOLOGIST Jacobs Phone: 952 1077 Email: marie.burrows@jacobs.com CONSTRUCTION PROGRAM Cadence Phone: 957 8886 Email: jason.cadence@cadenceaust.com	CLIENT: ARTS NSW DELIVERY AGENCY: INFRASTRUCTURE NSW Phone: 8516 0133 Email: richard.wolf@infrastructure.nsw.gov.au	PROJECT: WALSH BAY ARTS PRECINCT PROJECT NO.: 16005	ARCHITECT TONKIN ZULAKHA GREER ARCHITECTS 117 Reservoir Street ABN: 4602722349 P: (02) 9215 4900 F: (02) 9215 4901 EMAIL: info@tbg.com.au WEB: www.tbg.com.au	DRAWING TITLE LEVEL 3 PLAN SCALES 1:500@A2 1:250@A0 PHASE FOR APPROVAL DRAWING NO A-104 REV	DRAWN BY GSJ/MVR/KL JHH/CW/TS/ABN CHECKED PT DATE 14/11/2016 REV
------	-----	-------	---	---	---	--	--	---	--	--	--	---	--	--	---

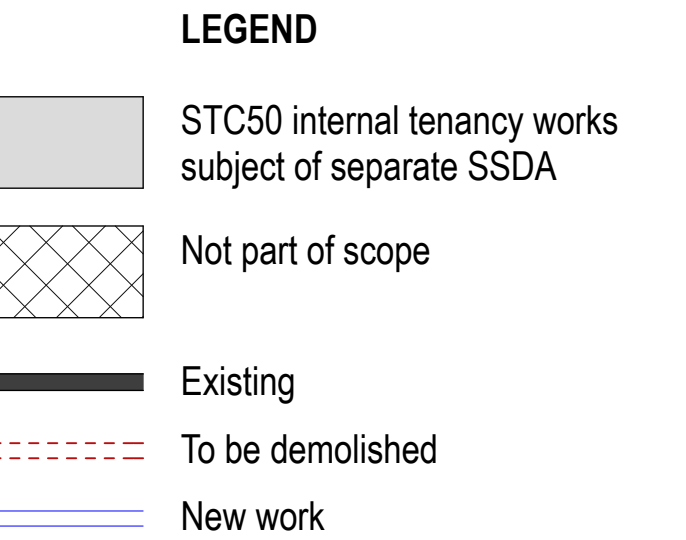


DATE	REV	NOTES:	ACCESS CONSULTANT Accessibility Solutions Phone: 8650 3840 Email: mark@accessconsult.co.uk	ACoustic ENGINEER Blackett Morgan & Associates Phone: 9230 8308 Email: brad@bradgm.co.uk	BCA CONSULTANT Blackett Morgan & Associates Phone: 9231 1777 Email: brad@bradgm.co.uk	PROGRAMME MANAGEMENT Galena Phone: 9557 8666 Email: jessica@galenaproject.co.uk	ELECTRICAL ENGINEER ARUP Phone: 9200 9928 Email: haco.seo@arup.com	ESD CONSULTANT Jacobs Phone: 9200 9480 Email: haco.seo@arup.com	WASTE CONSULTANT ARUP Phone: 9200 9972 Email: haco.seo@arup.com	MARINE ECOLOGIST Jacobs Phone: 9200 1077 Email: Wretha.Velthoven@jacobs.com		CLIENT: ARTS NSW	PROJECT : WALSH BAY ARTS PRECINCT	ARCHITECT TOKNIN ZULAIKA GREER ARCHITECTS 117 Riverside Street A1B1 46002722-2490 Phone: 9216 4111 F: (02) 9216 4900 E: (02) 9216 4901 Email: info@tza.com.au WEB: www.tzg.com.au	DRAWING TITLE ROOF PLAN	DRAWN BY GSJ/MMWR/KC CHECKED BY JHCC/KC	DRAWN BY GSJ/MMWR/KC CHECKED BY JHCC/KC	
		NOTES: Do not scale off drawings. Use figured dimensions only. Report any discrepancies to the architect. These designs, plans, specifications and the copyright therein are the property of Toknin Zulaika Greer Architects Pty Ltd, and must not be reproduced or copied wholly or in part without written permission of Toknin Zulaika Greer Architects Pty Ltd.	HERITAGE CONSULTANT Treagus & Treagus Phone: 9251 2200 Email: treagus@treagusarchitects.com.au	HYDRAULIC ENGINEER McGee Group Phone: 9200 8304 Email: vani.duggan@mcgeegroup.co.uk	LANDSCAPE ARCHITECT McGee Group Phone: 9257 3863 Email: vani.duggan@mcgeegroup.co.uk	MECHANICAL ENGINEER T33 and P Phone: 9439 7288 Email: rock.howard@t33.com.au	STRUCTURAL/CIVIL/FACADES SURVEYOR T33 and P Phone: 9439 7288 Email: rock.howard@t33.com.au	SPECIALIST LIGHTING ENGINEER T33 and P Phone: 9200 9272 Email: rock.howard@t33.com.au	SPECIALIST LIGHTING ENGINEER T33 and P Phone: 9200 9272 Email: rock.howard@t33.com.au	CONSTRUCTION PROGRAM T33 and P Phone: 9557 8666 Email: jessica@galenaproject.co.uk			DELIVERY AGREEMENT INFRASTRUCTURE NSW		SCALES 1:500@A2			
			STATUTORY PLANNER & MO Planning Phone: 9793 3718 Email: ngibson@moPlanning.com.au	THEATRE PLANNER & AV Ansp Phone: 9200 9218 Email: ben.moore@ansp.com	QUANTITY SURVEYOR WT Partnership Phone: 9250 7403 Email: gheator@wtpartnership.com.au	KITCHEN CONSULTANT Sanger Design Group Phone: 9200 1048 Email: johnd@sangerdesign.com.au	TRAFFIC ENGINEER GTA Phone: 9448 1810 Email: brosi.maynard@gtg.com.au	VERTICAL TRANSPORT ENGINEER ARUP Phone: 9200 9665 Email: elstet.morison@arup.com	FIRE SERVICES ENGINEER ARUP Phone: 9200 9665 Email: elstet.morison@arup.com						DATE 14/11/2016			
																PROJECT NO : 16005	DRAWING NO A-105	REV


Plot date: 14/11/2015 File: #File Pa

LEGEND


- STC50 internal tenancy works subject of separate SSDA
- Not part of scope
- Existing
- To be demolished
- New work

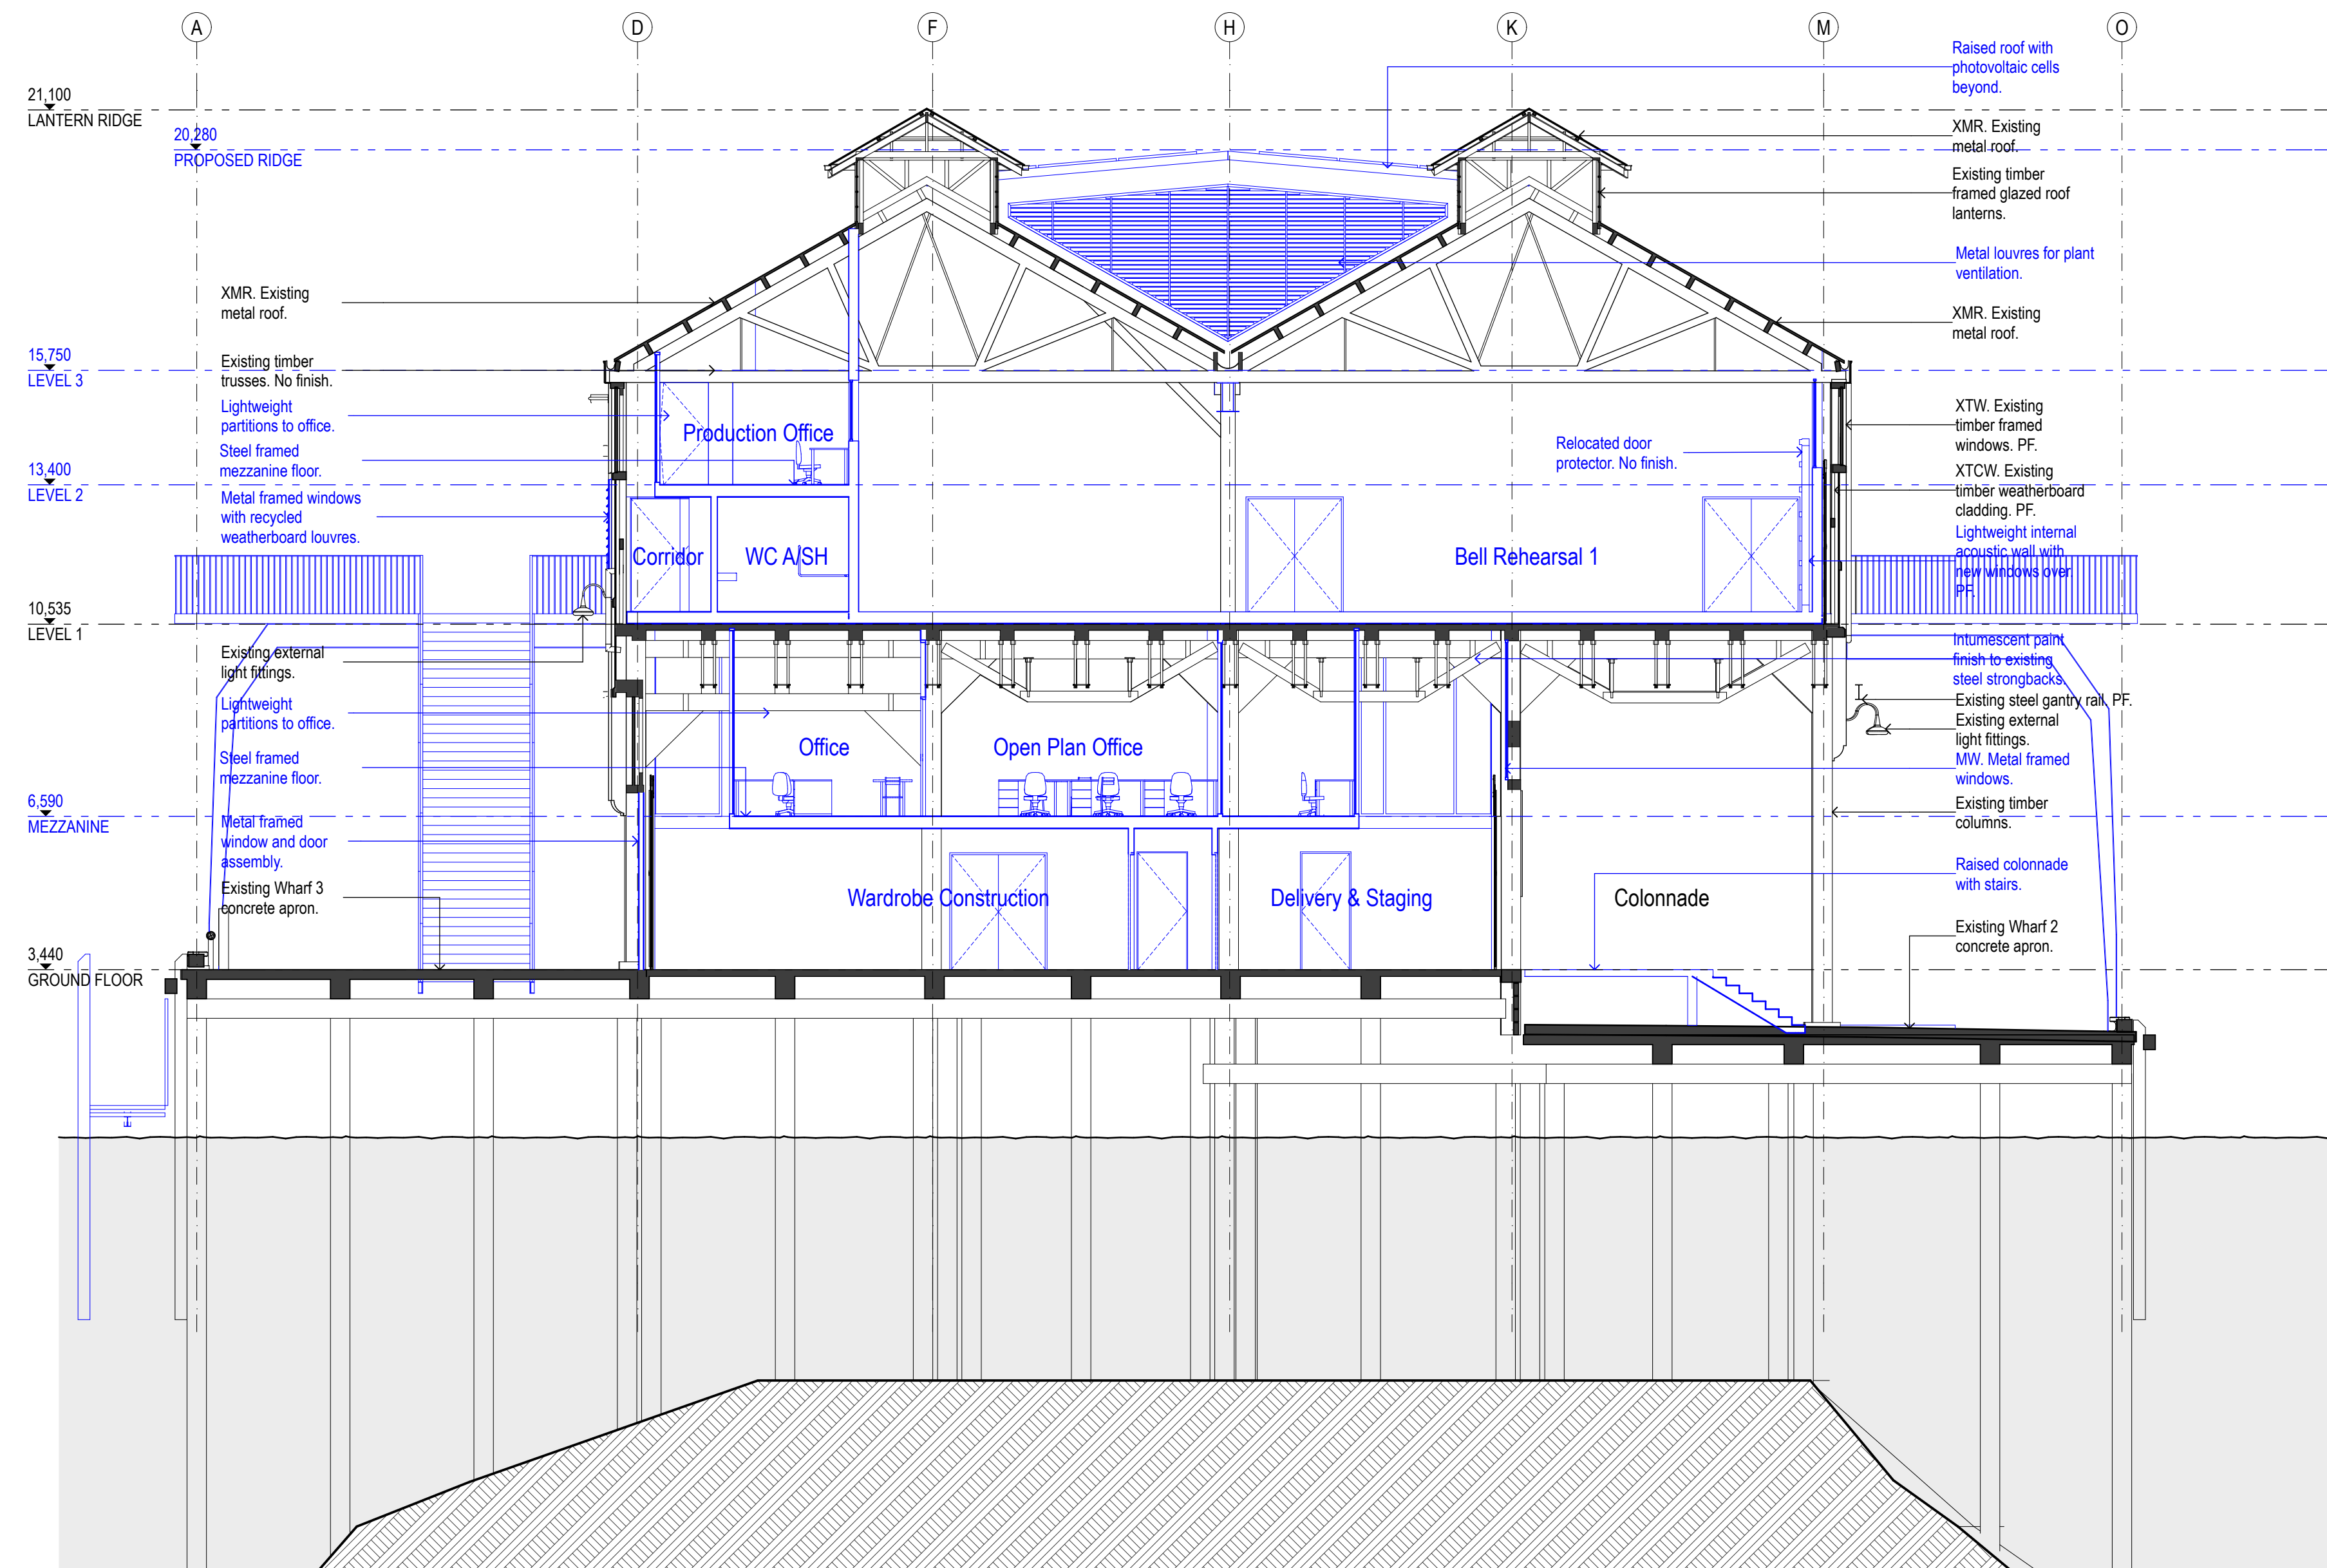


PIER 2, 3 CROSS SECTION BETWEEN GRIDS 49 & 51 - PROPOSED

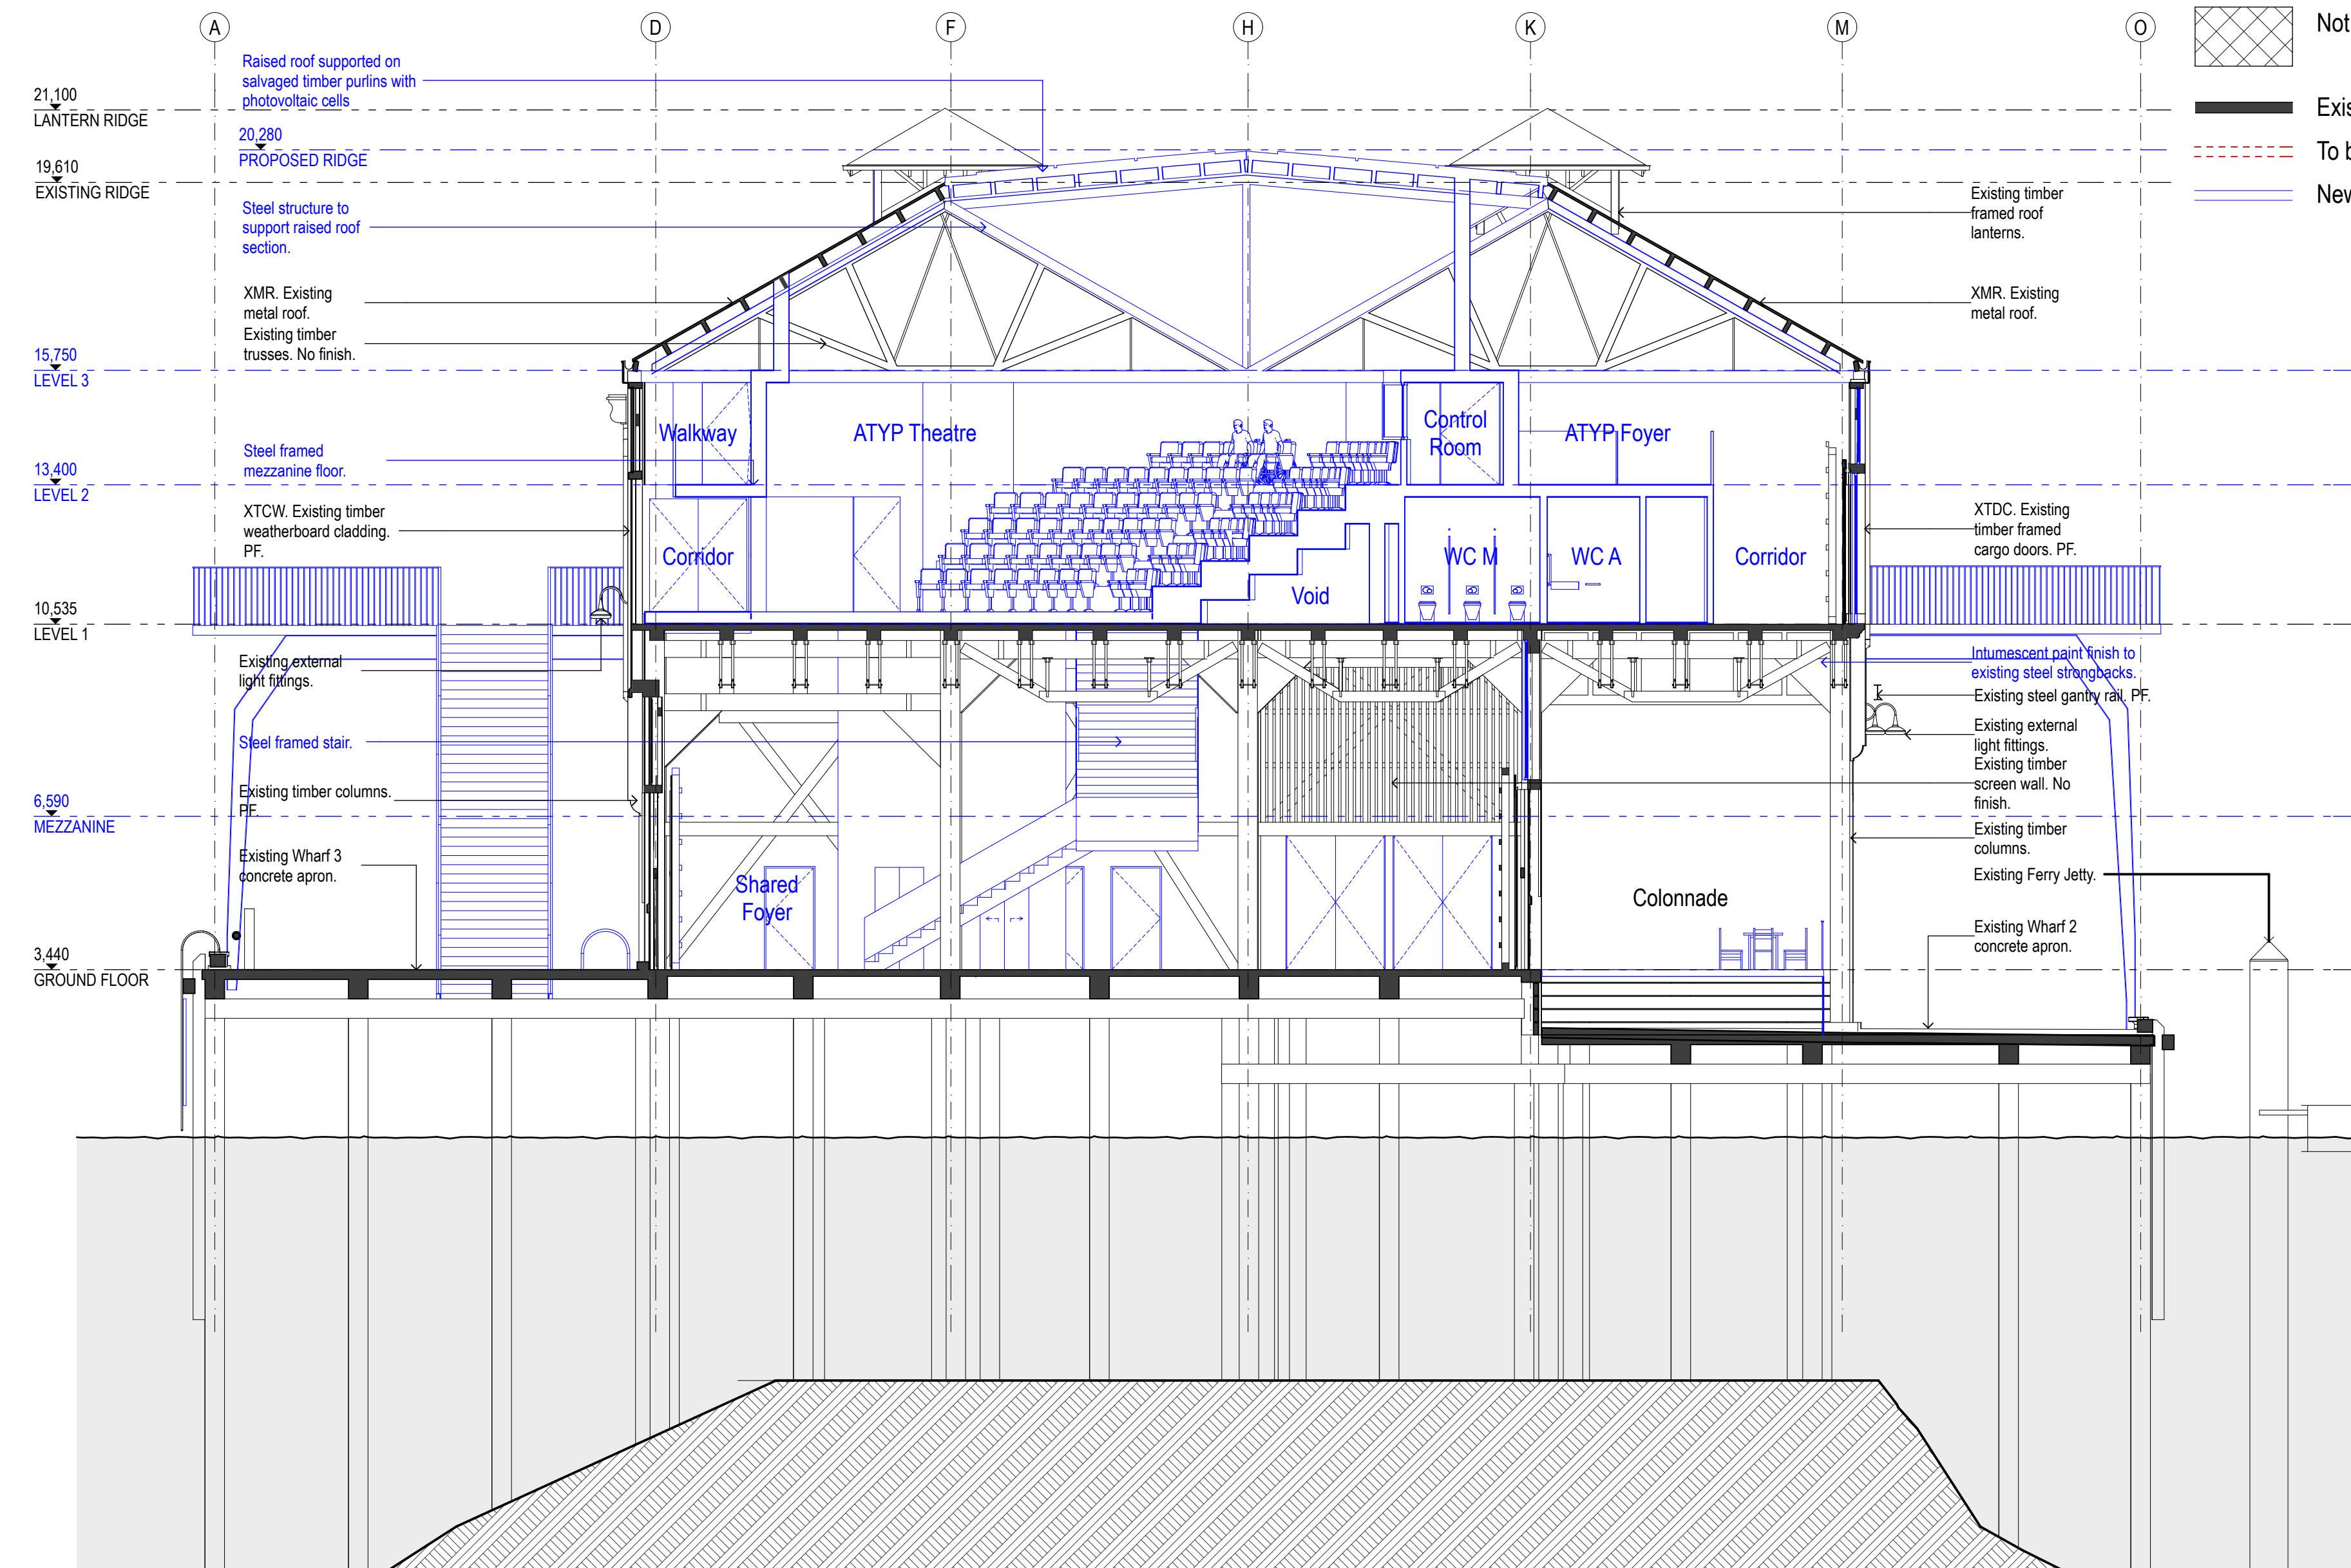

PIER 2, 3 CROSS SECTION BETWEEN GRIDS 36 & 37 - PROPOSED

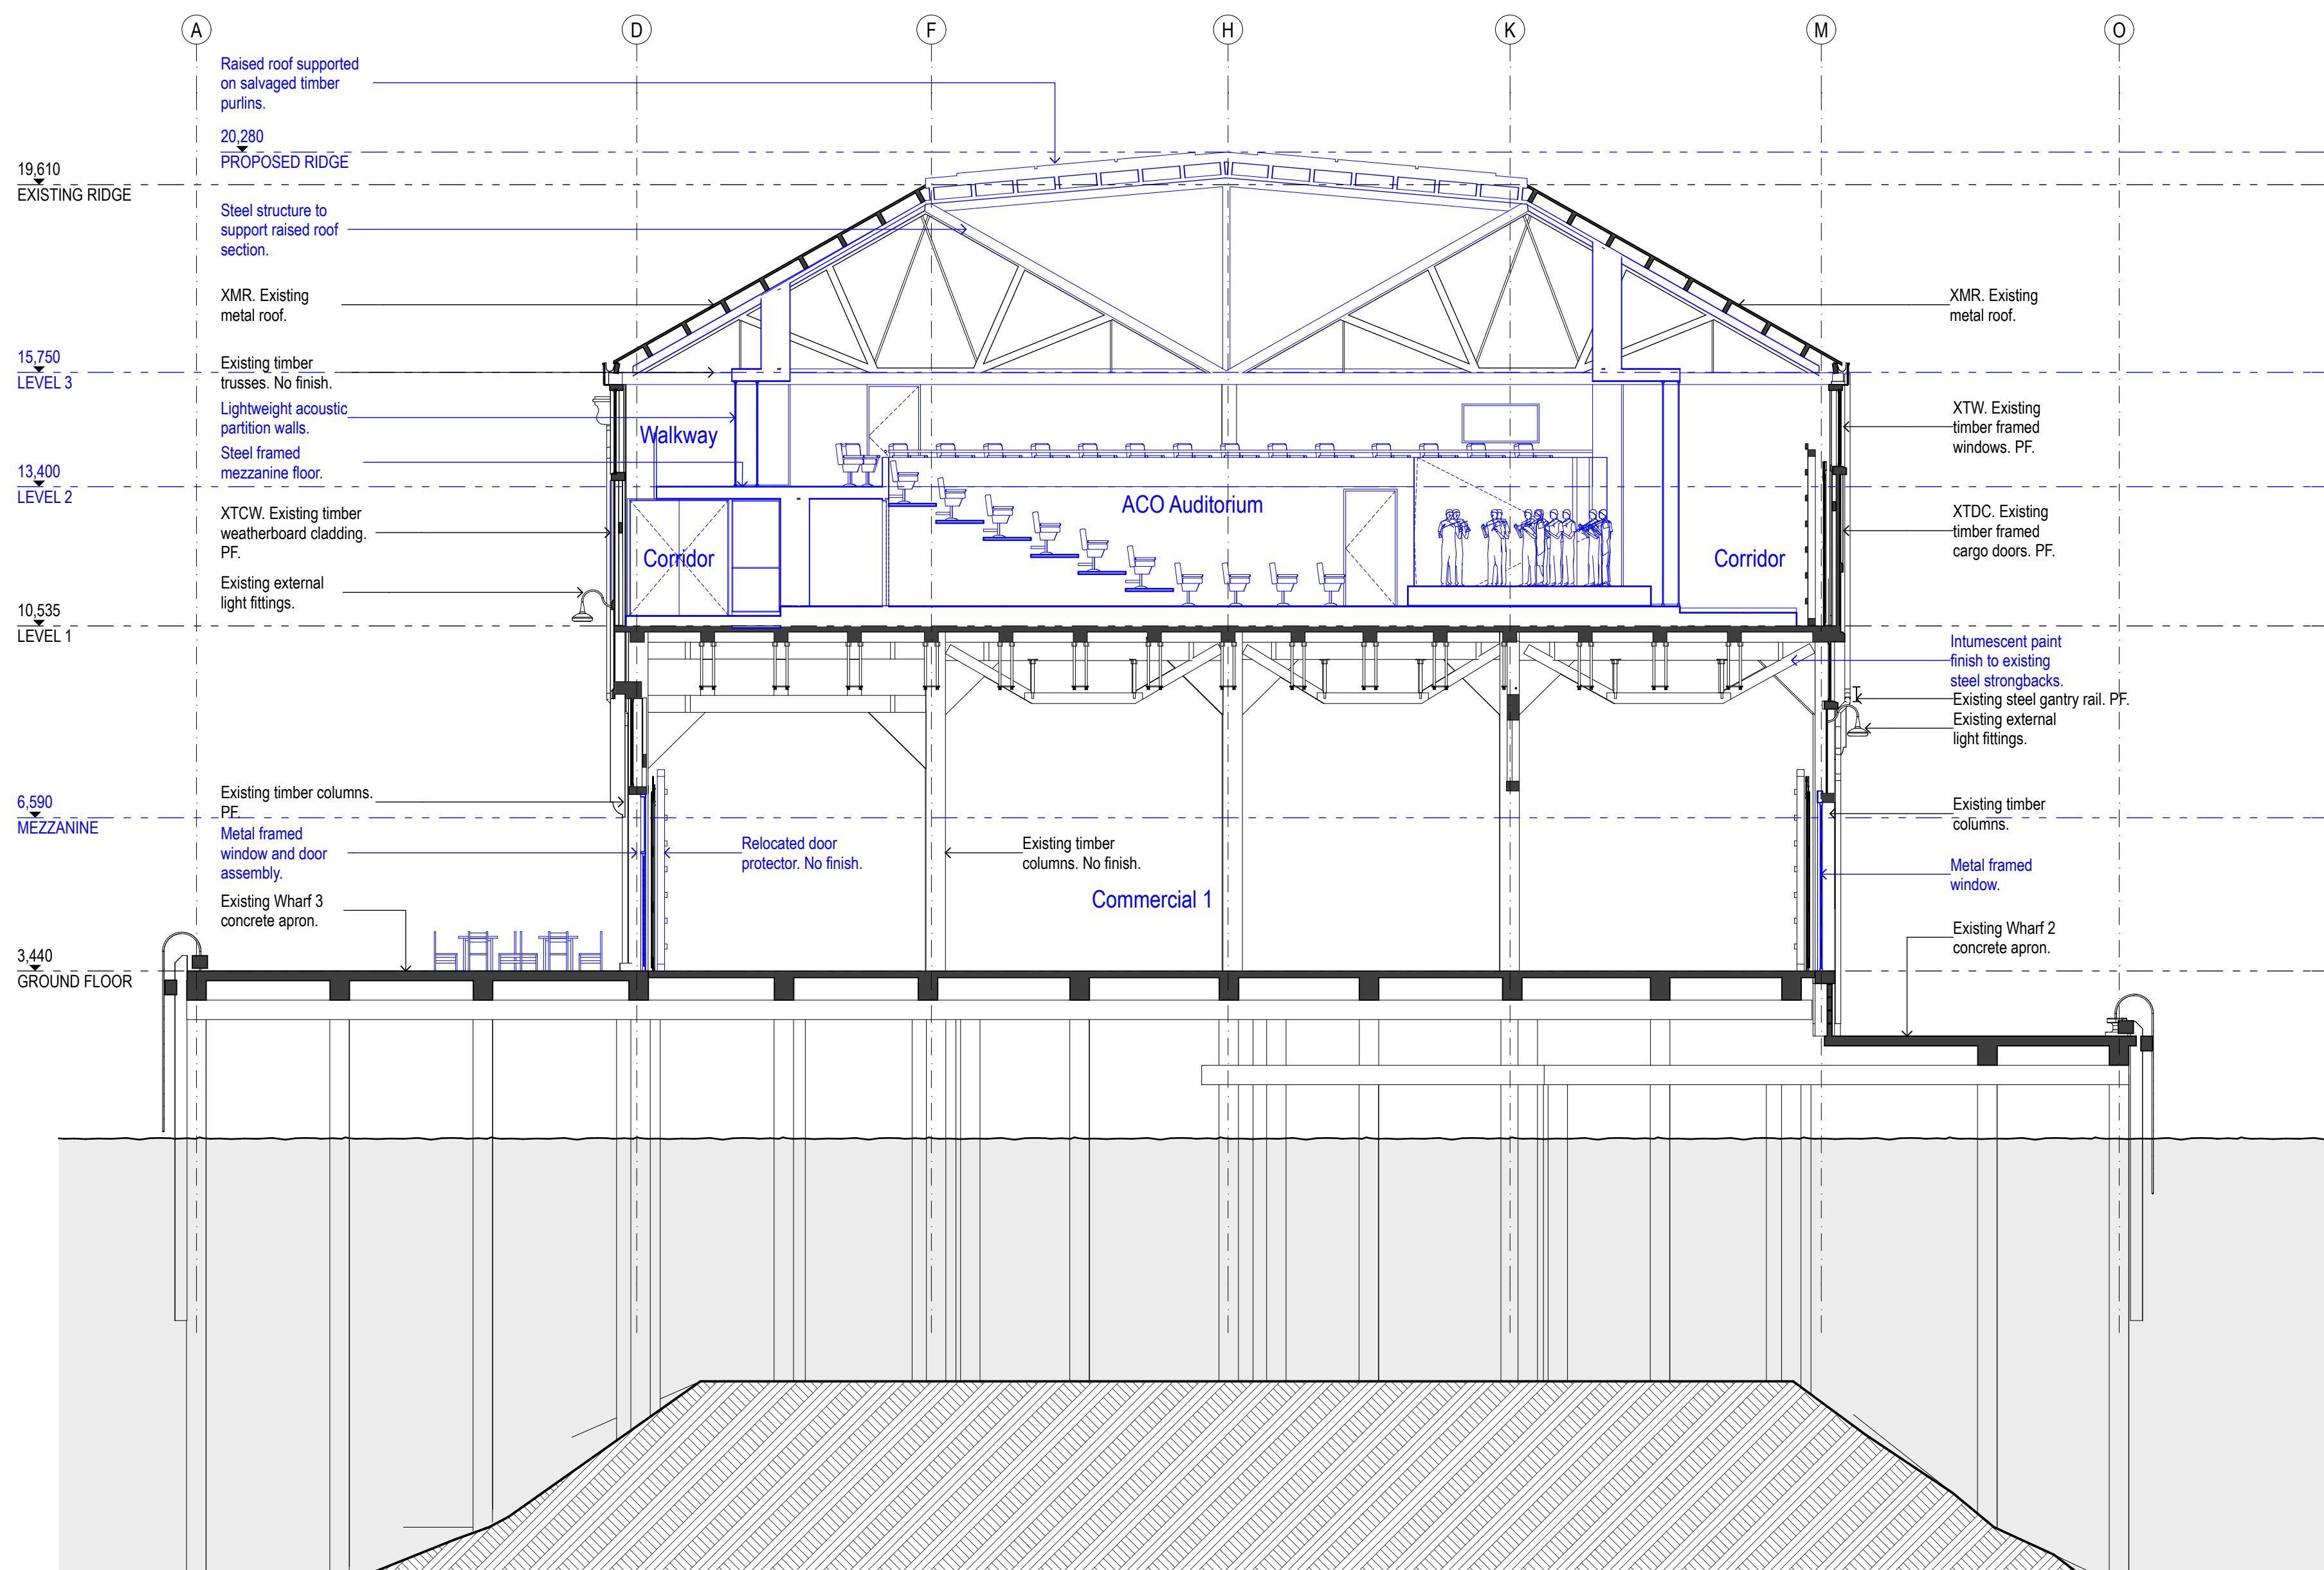




PIER 2, 3 CROSS SECTION BETWEEN GRIDS 21 & 23 - PROPOSED

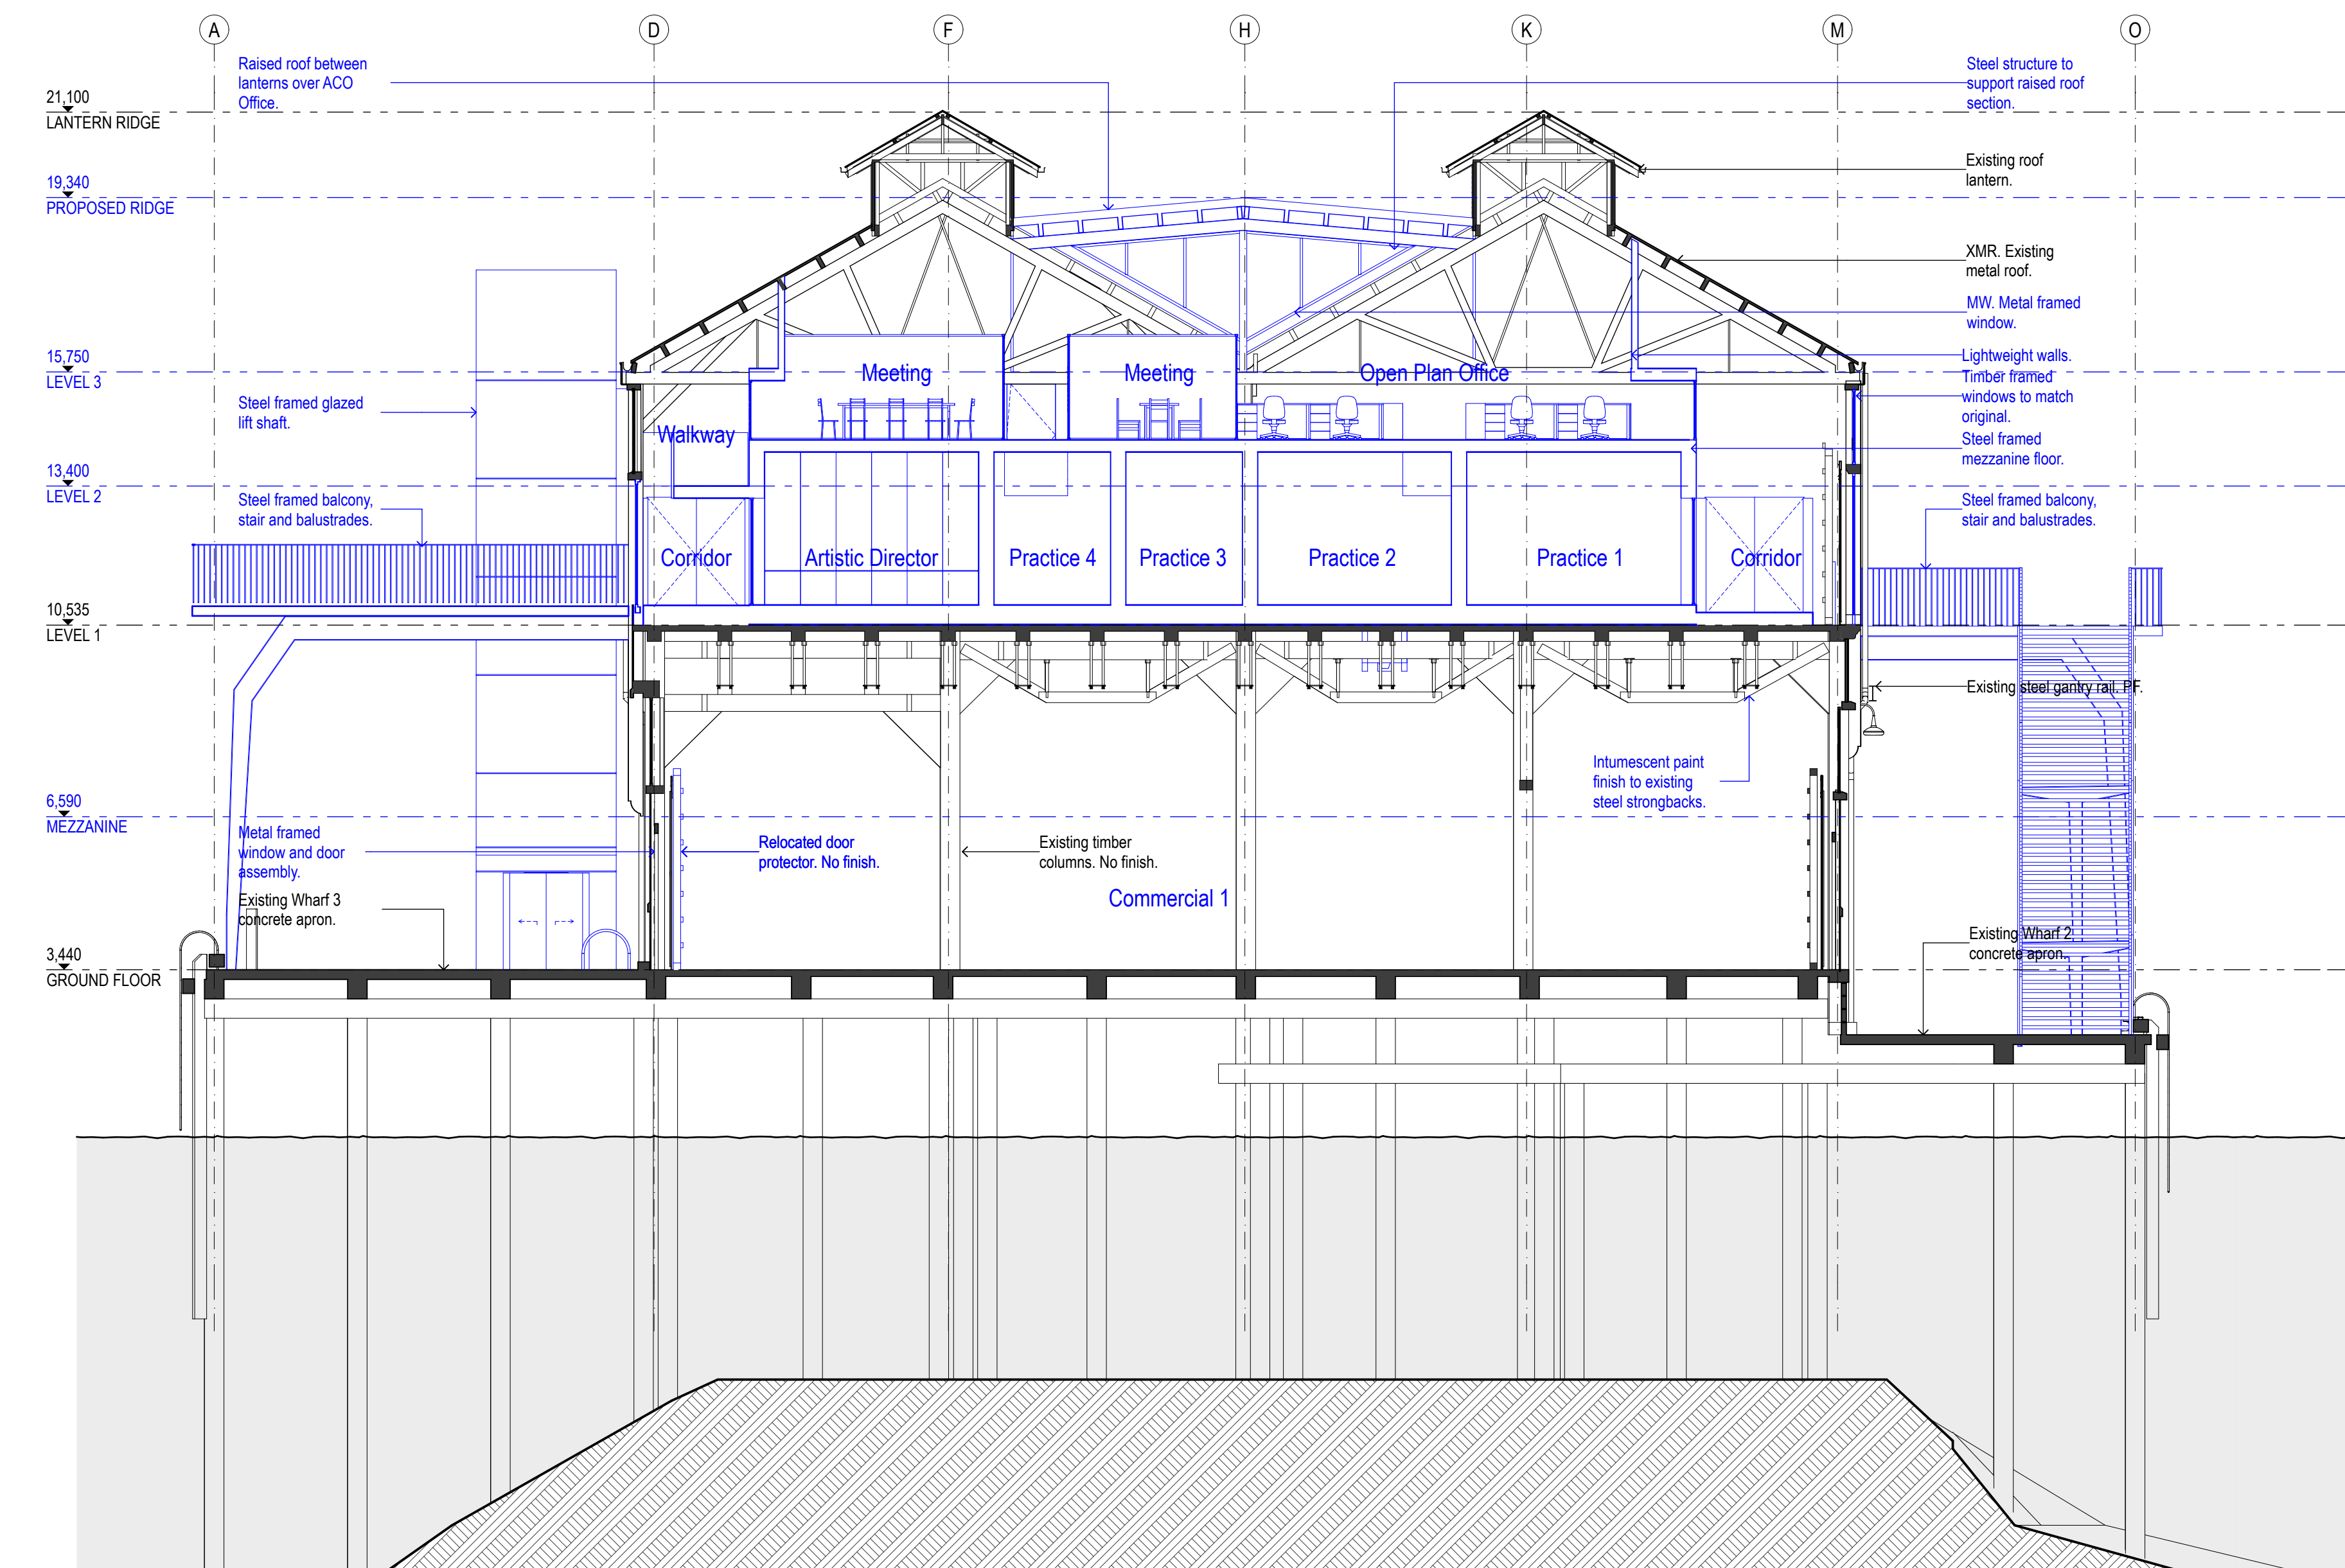





PIER 2, 3 CROSS SECTION BETWEEN GRIDS 11 & 13 - PROPOSED

DATE	REV	NOTES	ACCESS CONSULTANT	ACOUSTIC ENGINEER	BCA CONSULTANT	PROGRAMME MANAGEMENT	ELECTRICAL ENGINEER	ESD CONSULTANT	WASTE CONSULTANT	MARINE ECOLOGIST	CLIENT	PROJECT	ARCHITECT	DRAWING TITLE	DRAWN BY	
		NOTES: Do not scale off drawings. Use figured dimensions only. Report any discrepancies to the architect. These designs, plans, specifications and the copyright therein are the property of Tonkin Zulkha Greer Architects Pty Ltd, and must not be reproduced or copied in any way or in part without written permission of Tonkin Zulkha Greer Architects Pty Ltd.	Accessability Solutions ARUP Phone: 9557 1940 Email: naresh@arup.com	ARUP Phone: 9320 9308 Email: no.bouder@arup.com	Blackett Murrell & Associates Phone: 9271 7777 Email: bsa@blackettmurrell.com.au	Cadence Phone: 9557 8866 Email: jessie@cadenceusd.com	ARUP Phone: 9320 9928 Email: rae.bates@arup.com	ARUP Phone: 9320 9480 Email: helen.coffey@arup.com	ARUP Phone: 9320 9272 Email: helen.coffey@arup.com	Jacobs Phone: 9557 1077 Email: helen.coffey@jacobs.com	CLIENT: ARTS NSW DELIVERY AGENCY: INFRASTRUCTURE NSW Phone: 8016 0133 Email: nicholas.will@infrastructure.nsw.gov.au	PROJECT: WALSH BAY ARTS PRECINCT PROJECT NO.: 16005	TONKIN ZULAKHA GREER ARCHITECTS 117 Reservoir Street ABN: 4602722340 P: (02) 9215 4900 F: (02) 9215 4901 EMAIL: info@tazg.com.au WEB: www.tazg.com.au	PIER 2, 3 - CROSS SECTIONS - PROPOSED	GSJ/MWR/KL JH/CW/TS/ABN	
			HERITAGE CONSULTANT Tregenna & Tregenna Phone: 9251 3290 Email: tregenna@tregennaarchitects.com.au	HYDRAULIC ENGINEER ARUP Phone: 9320 9304 Email: rob.howard@arup.com	LANDSCAPE ARCHITECT McGregor Gould Phone: 9577 3853 Email: em.duggan@mcgregorgould.com.au	MECHANICAL ENGINEER ARUP Phone: 9320 9922 Email: diane.doherty@arup.com	STRUCTURAL/CIVIL/FACADES ARUP Phone: 9439 7288 Email: gert.doherty@arup.com	SURVEYOR LTA Lookley Phone: 9385 7336 Email: gert.doherty@lta.com.au	SPECIALIST LIGHTING ENGINEER ARUP Phone: 9320 9272 Email: Tim.Carl@arup.com	CONSTRUCTION PROGRAM Cadence Phone: 9557 8866 Email: jessie@cadenceusd.com			tonkin zulkha greer architects			
			STATUTORY PLANNER ING Planning Phone: 9719 3115 Email: ing@ingplanning.com.au	THEATRE PLANNER & AV Arup Phone: 9320 9218 Email: ben.moore@arup.com	QUANTITY SURVEYOR McGregor Gould Phone: 9557 1423 Email: gheasor@mcgregorgould.com.au	KITCHEN CONSULTANT Sangster Design Group Phone: 9320 9148 Email: john@sangsterdesign.com.au	TRAFFIC ENGINEER ARUP Phone: 9448 1810 Email: brett.meynard@arup.com	VERTICAL TRANSPORT ENGINEER ARUP Phone: 9320 9885 Email: scott.hampson@arup.com	FIRE SERVICES ENGINEER ARUP Phone: 9320 9955 Email: elaine.morrison@arup.com					1:200@A2 1:100@A0	14/11/2016	
														PHASE FOR APPROVAL	DRAWING NO A-200	REV

SSDA ISSUE

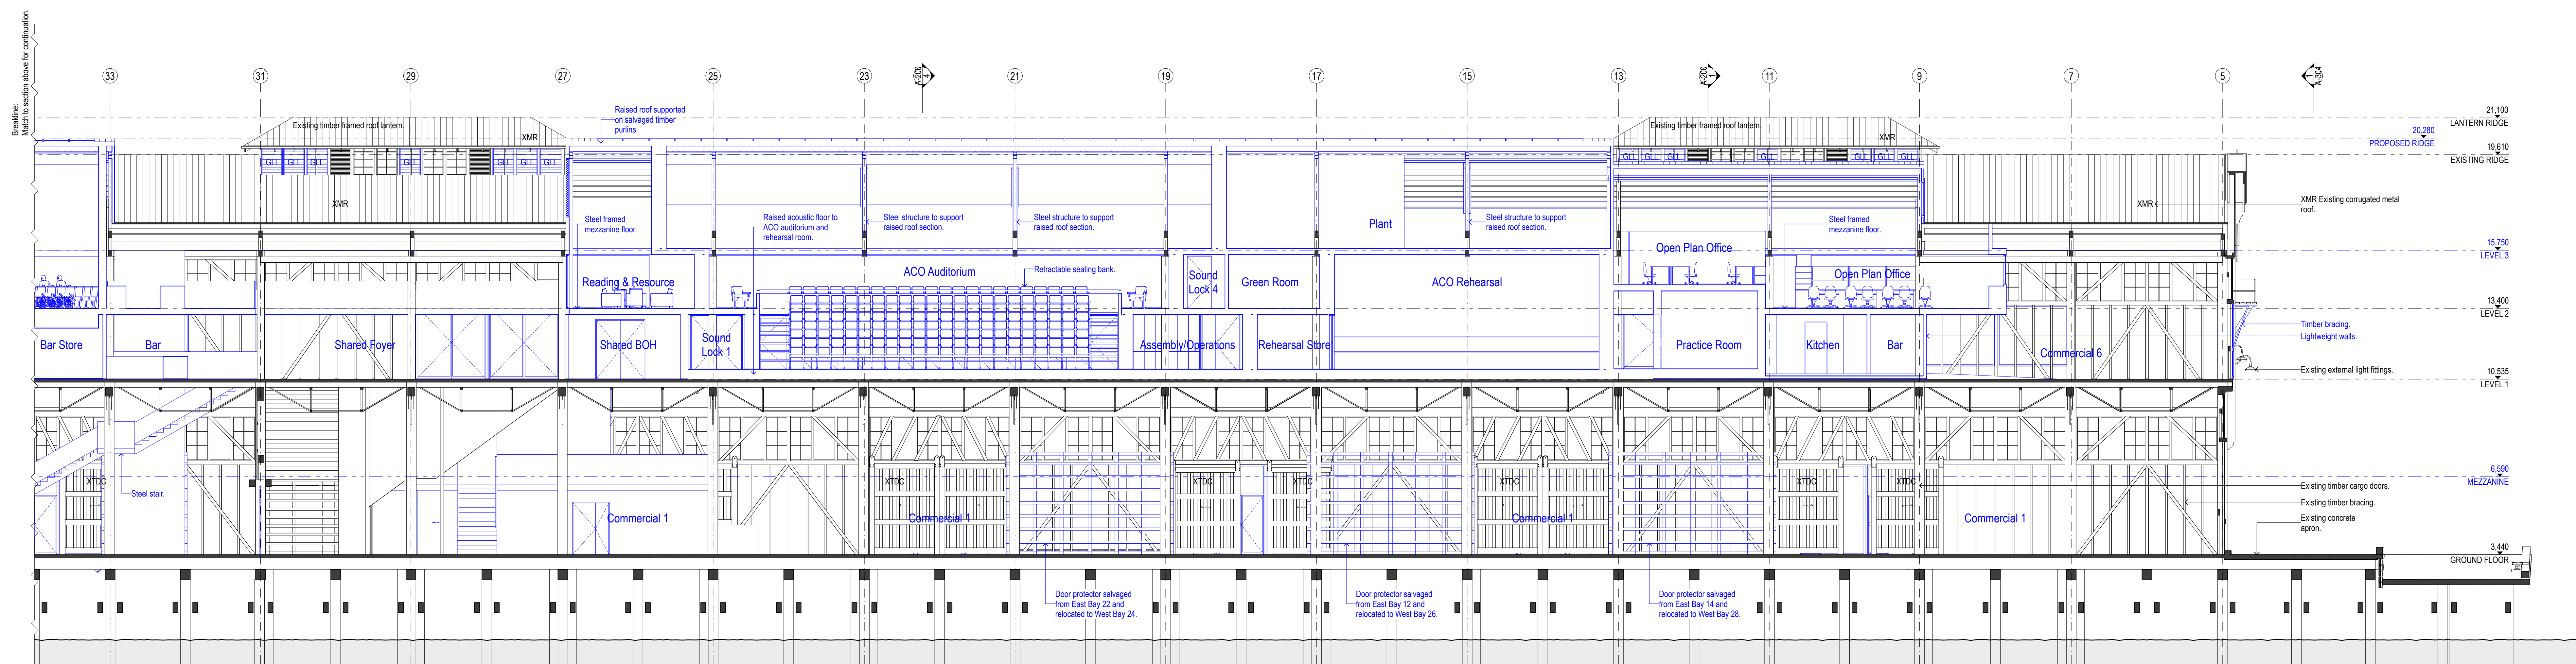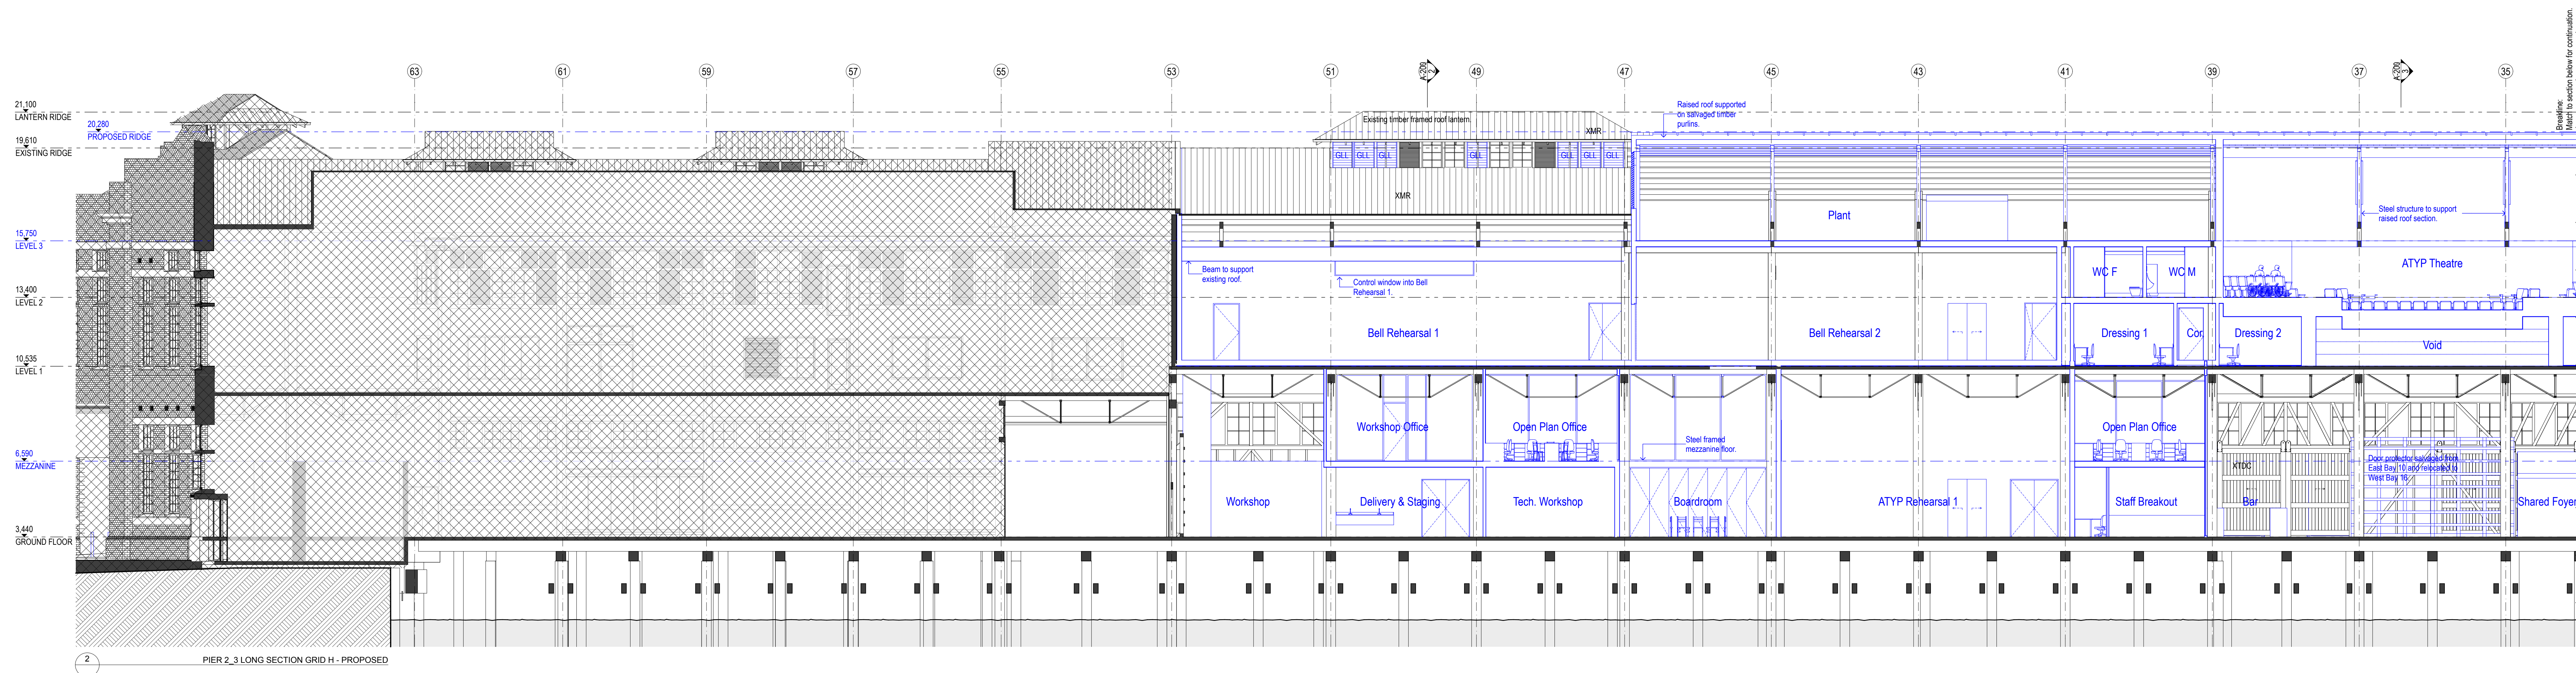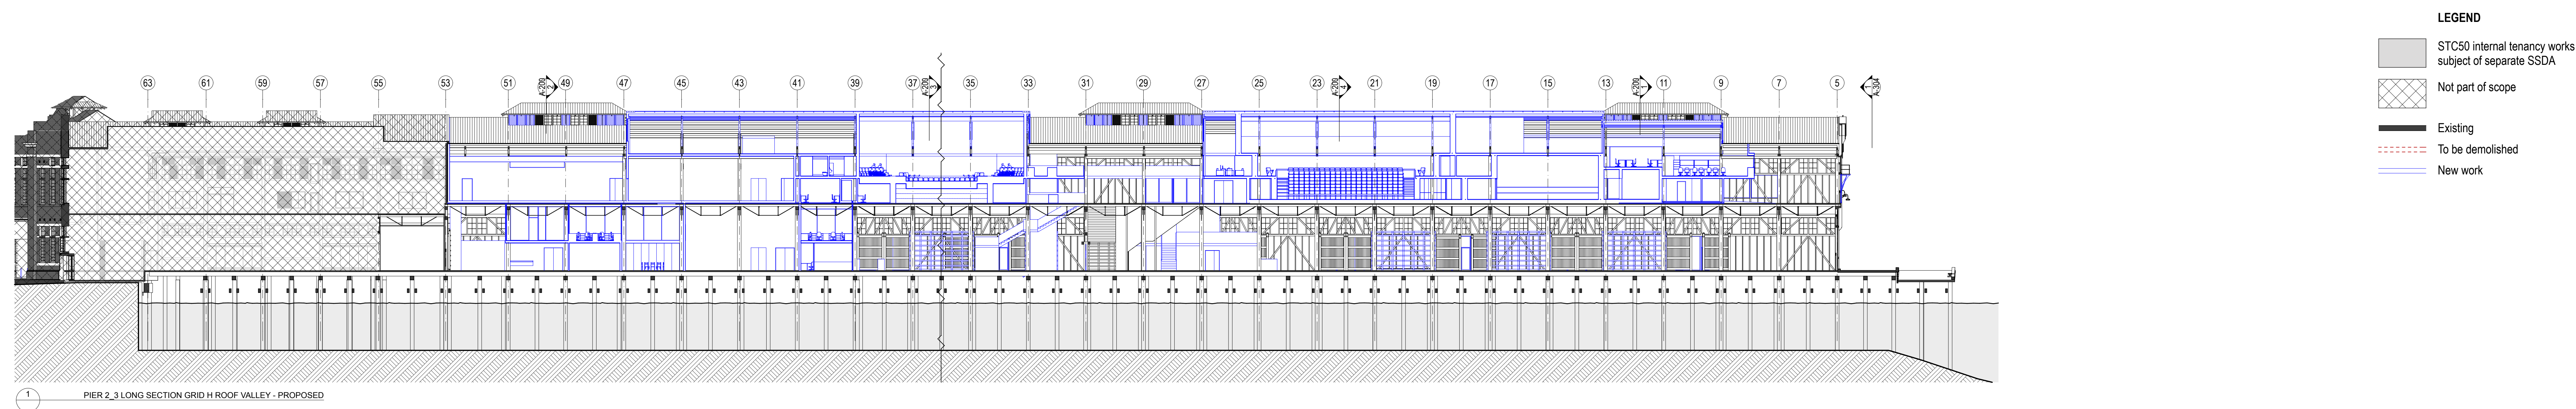

DATE	REV	NOTES
		NOTES: Do not scale off drawings. Use figured dimensions only. Report any discrepancies to the architect. These designs, plans, specifications and the copyright therein are the property of Tonkin Zulaika Greer Architects Pty Ltd and must not be reproduced or copied wholly or in part without written permission of Tonkin Zulaika Greer Architects Pty Ltd.
		ACCESS CONSULTANTS Accessibility Solutions Phone: 0855 1640 (Email: mark@nrgogood.com) HERITAGE CONSULTANT Heritage & Treasures Phone: 0251 1290 (Email: nathan@heritagearchitects.com.au) STATUTORY PLANNER HQ Planning Phone: 0715 3118 (Email: ngibson@hqplanning.com.au) ACOUSITIC ENGINEER Buckett Hayman & Associates Phone: 0211 7777 (Email: nick.buckett@bhgroup.com) HYDRAULIC ENGINEER Hydroplan Phone: 0251 8254 (Email: steve.tweats@hydroplan.com.au) THEATRE PLANNER & AV Ansp Phone: 0251 8218 (Email: ben.morrell@ansp.com) BCA CONSULTANT Blackett Hayman & Associates Phone: 0211 7777 (Email: braden@bhgroup.com.au) LANDSCAPE ARCHITECT Landscape Phone: 0977 3563 (Email: amj.donoghue@landscape.com.au) WT Partnership Phone: 0925 1422 (Email: gregory.watkins@wtpartnership.com.au) PROGRAMME MANAGEMENT Cadence Phone: 0557 8666 (Email: jessica@cadencemgmt.com.au) MECHANICAL ENGINEER McGhee Group Phone: 0251 8662 (Email: elaine.doherty@mcgheegroup.com.au) QUANTITY SURVEYING ENGINEER Sangster Design Group Phone: 0501 0146 (Email: lene.morrell@sangstergroup.com.au) ELECTRICAL ENGINEER ARUP Phone: 0251 9028 (Email: ryan.fisher@arup.com) STRUCTURAL CIVIL/CIVIL/FADES McGhee Group Phone: 0453 7288 (Email: geoff@mcgheegroup.com.au) VERTICAL TRANSPORT ENGINEER GTA Phone: 0448 8110 (Email: david.stanmore@gta.com.au) ESD CONSULTANT ARUP Phone: 0251 9480 (Email: haco.sotepan@arup.com) SURVEYOR TIN Phone: 0251 8272 (Email: jens@tinobooksy.com.au) WASTE CONSULTANT ARUP Phone: 0251 9028 (Email: haco.sotepan@arup.com) MARINE ECOLOGIST Jacobs Phone: 0251 1077 (Email: Mirela.Velichova@jacobs.com) CONSTRUCTION PROGRAMMER IRIS Building Phone: 0557 8666 (Email: jessica@iriscad.com.au)
		CLIENT: ARTS NSW DELIVERY AGENCY: INFRASTRUCTURE NSW Phone: 0616 0133 (Email: richards.walsh@infrastructure.nsw.gov.au) PROJECT : WALSH BAY ARTS PRECINCT ARCHITECT TONKIN ZULAIKA GREER ARCHITECTS 11 Reservoir Street ABN: 46002272349 P (02) 9215 4800 F (02) 9215 4801 (Email: info@tongin-zulaika.com.au) WEB : www.tzgm.com.au DRAWING TITLE PIER 2 - 3 - LONG SECTION - PROPOSED SCALES 1:500, 1:200 @A2, 1:250, 1:100 @A0 PHASE FOR APPROVAL DRAWING NO A-201 DRAWN BY GSJ/MVR/K JJH/CVT/SAB CHECKED BY DATE 14/11/2016 REV

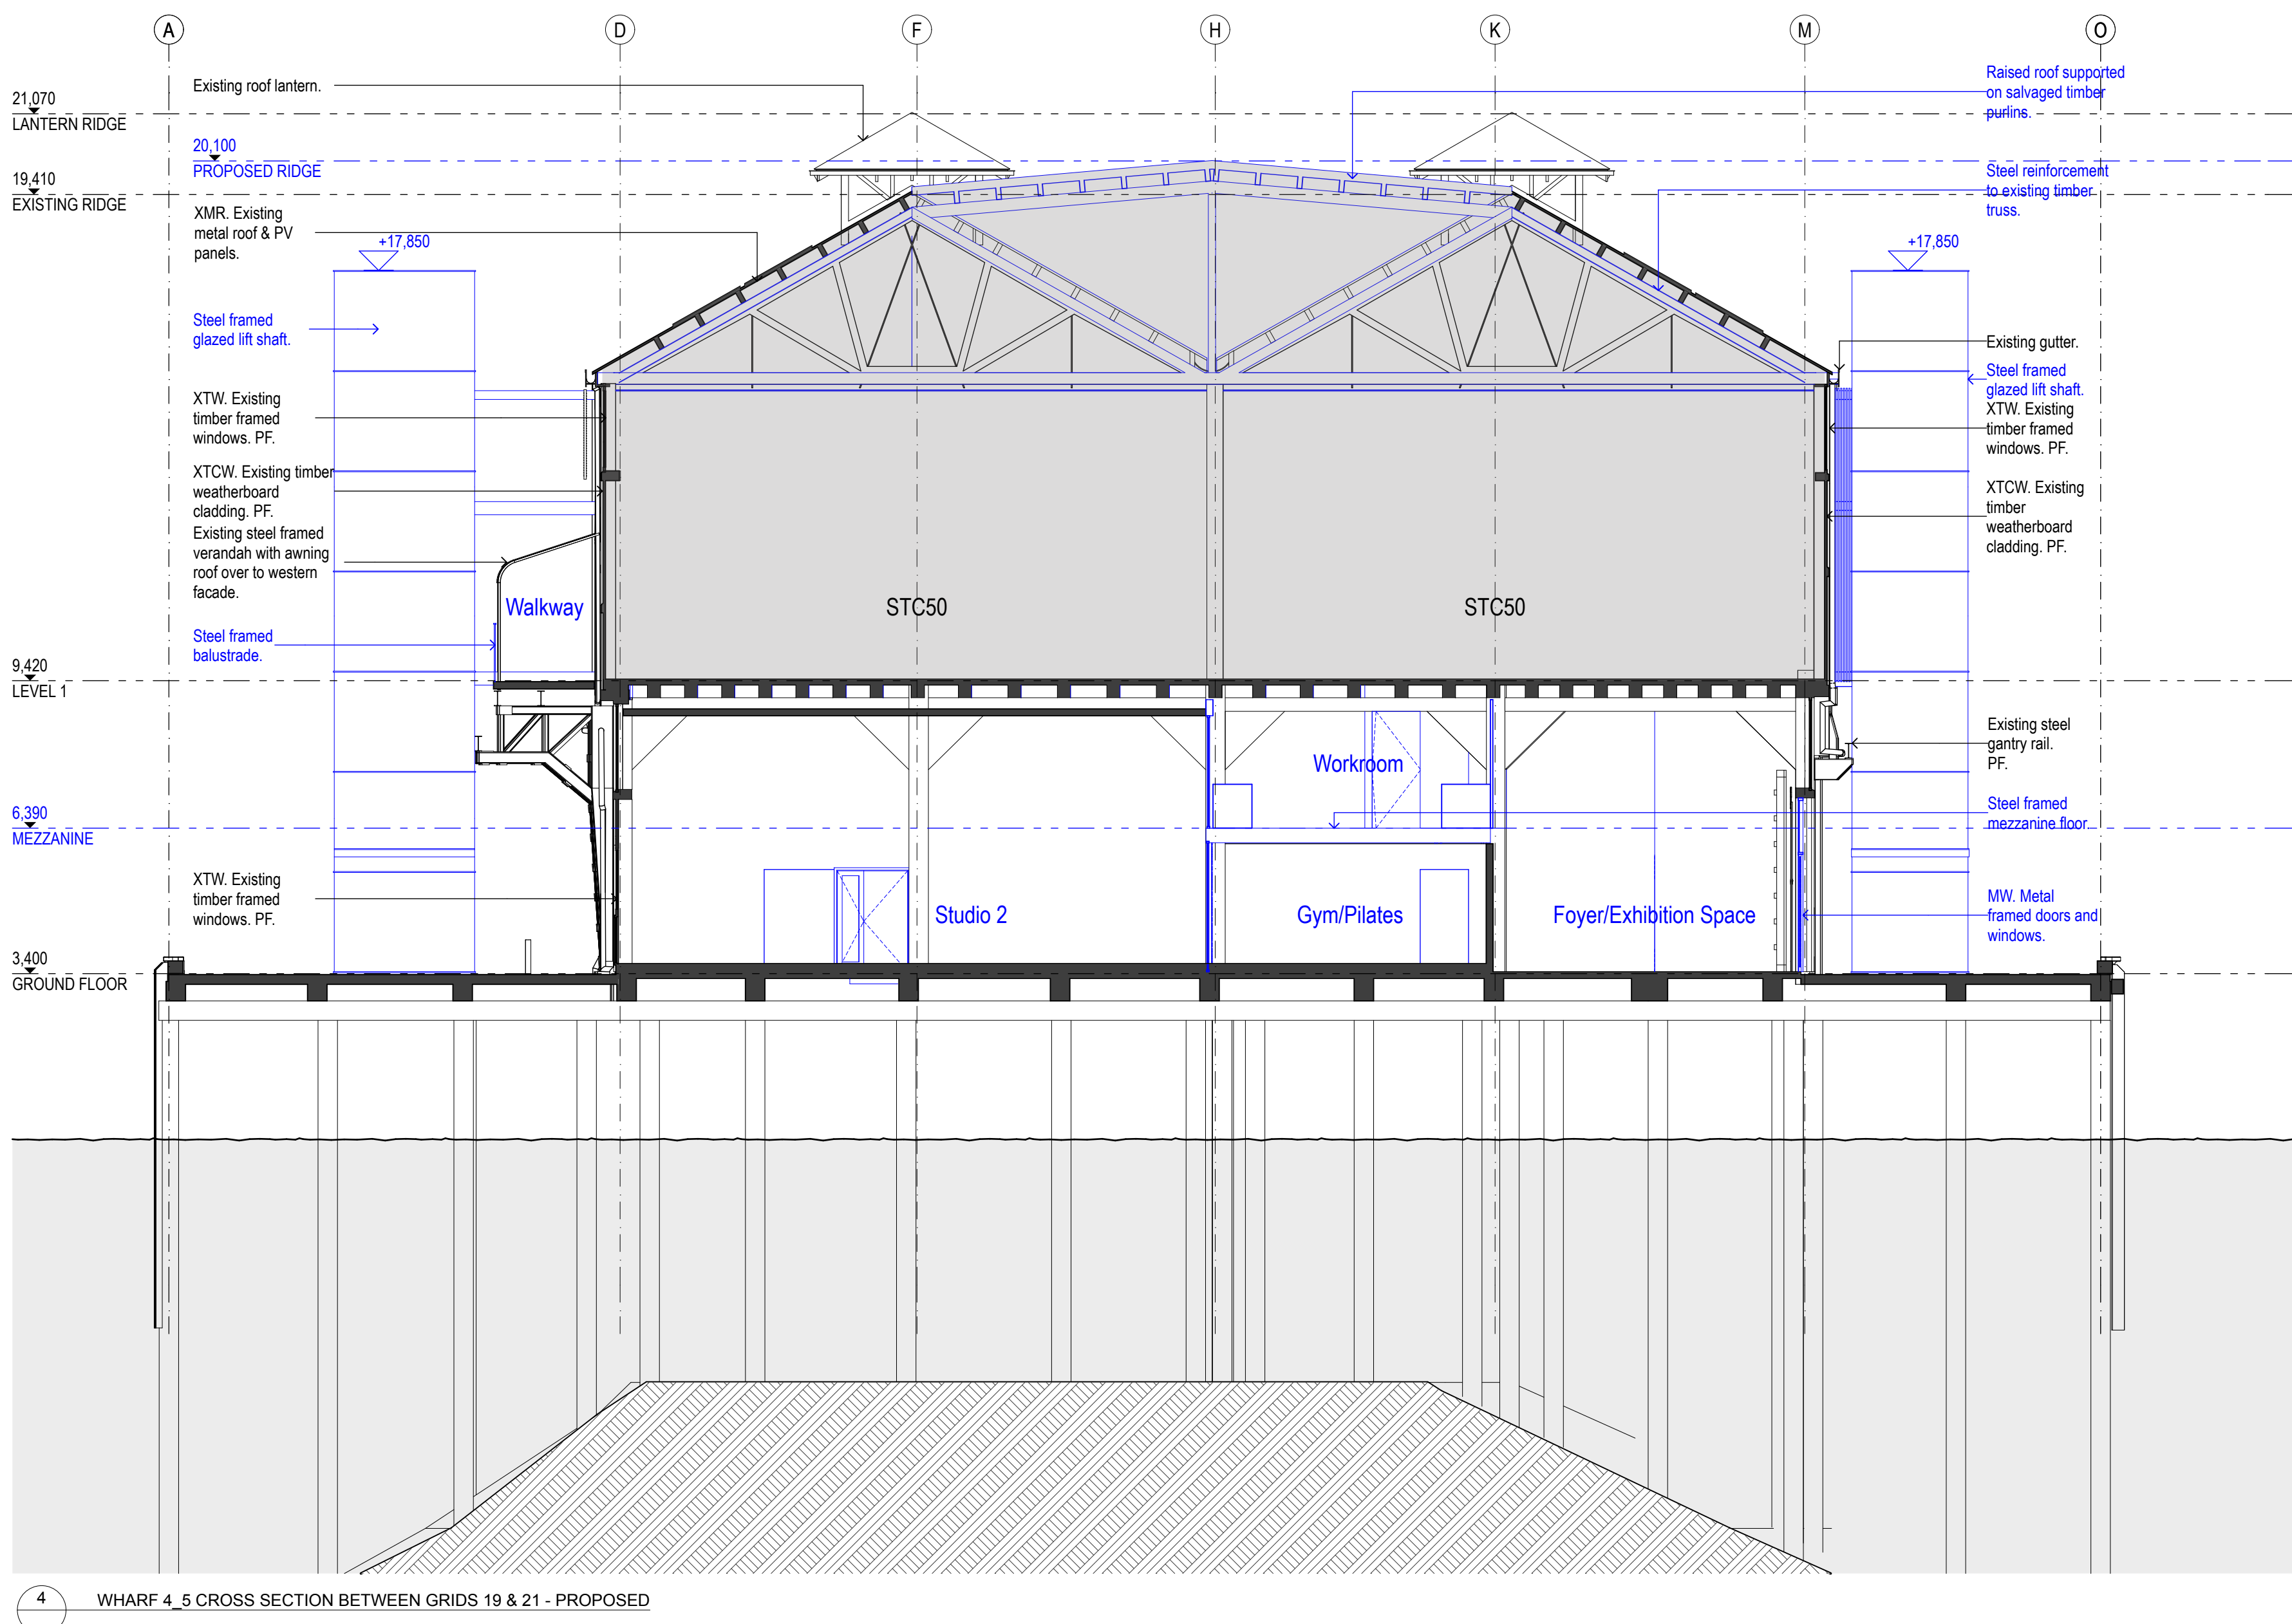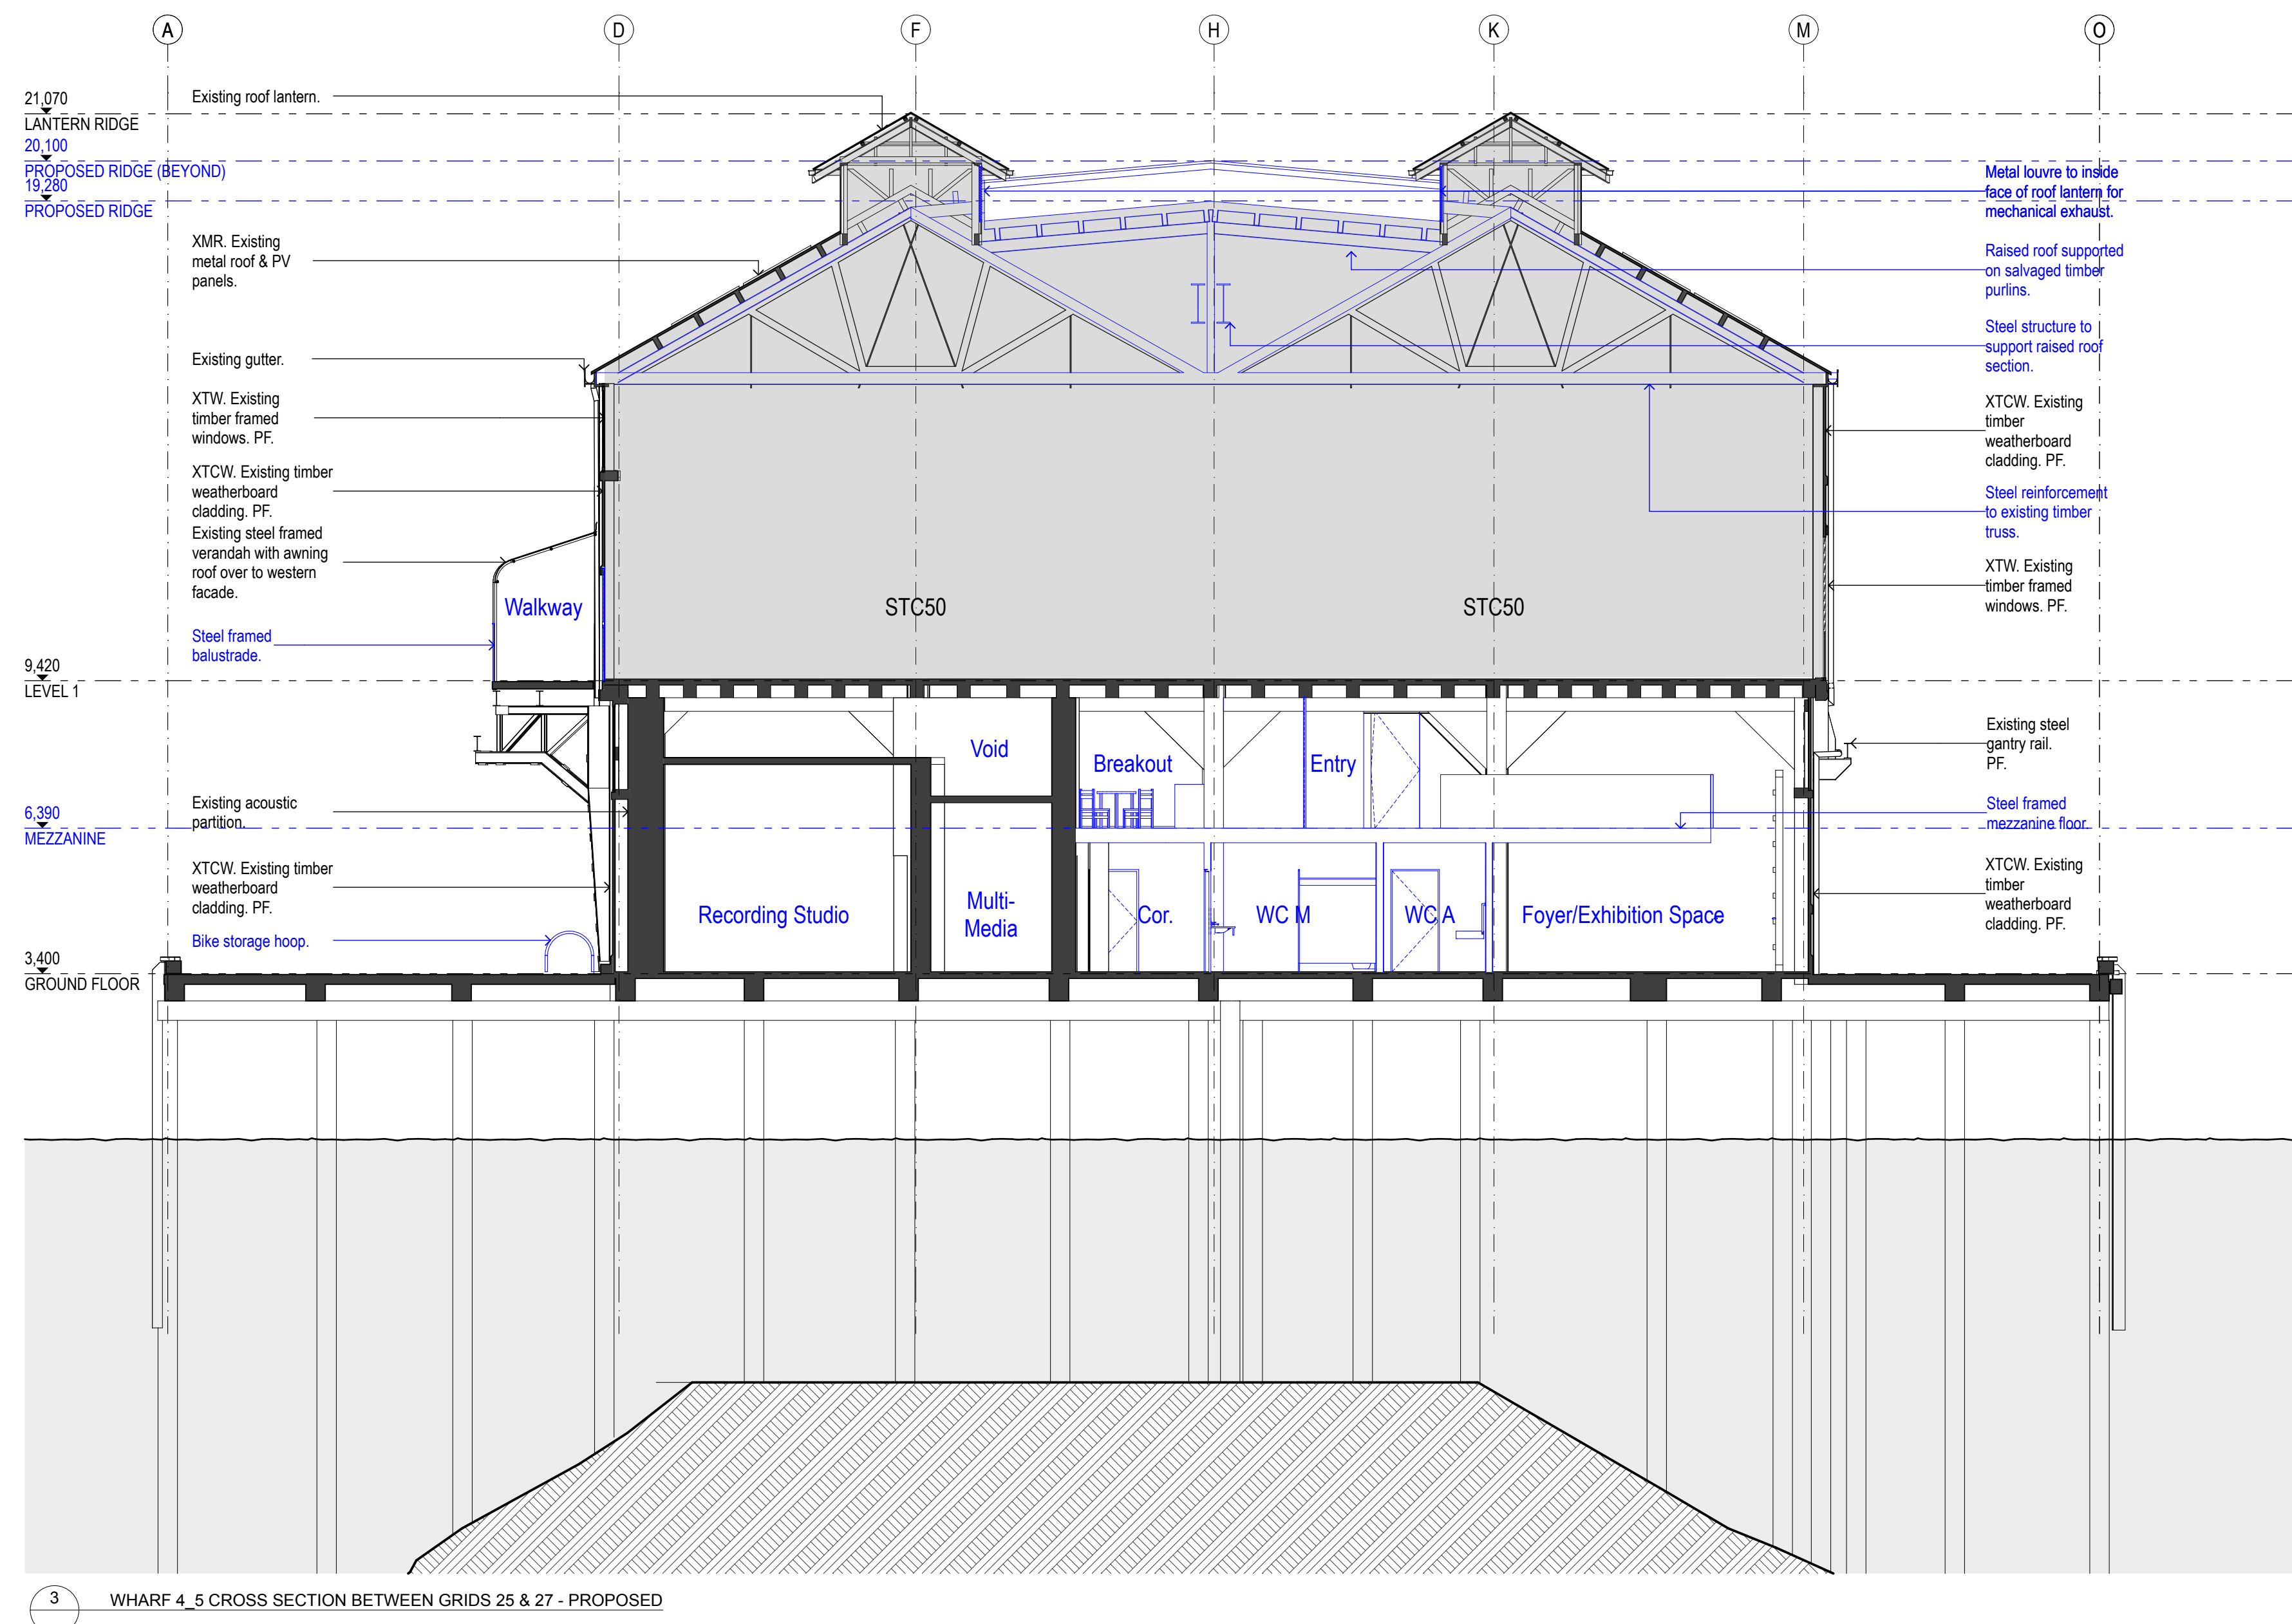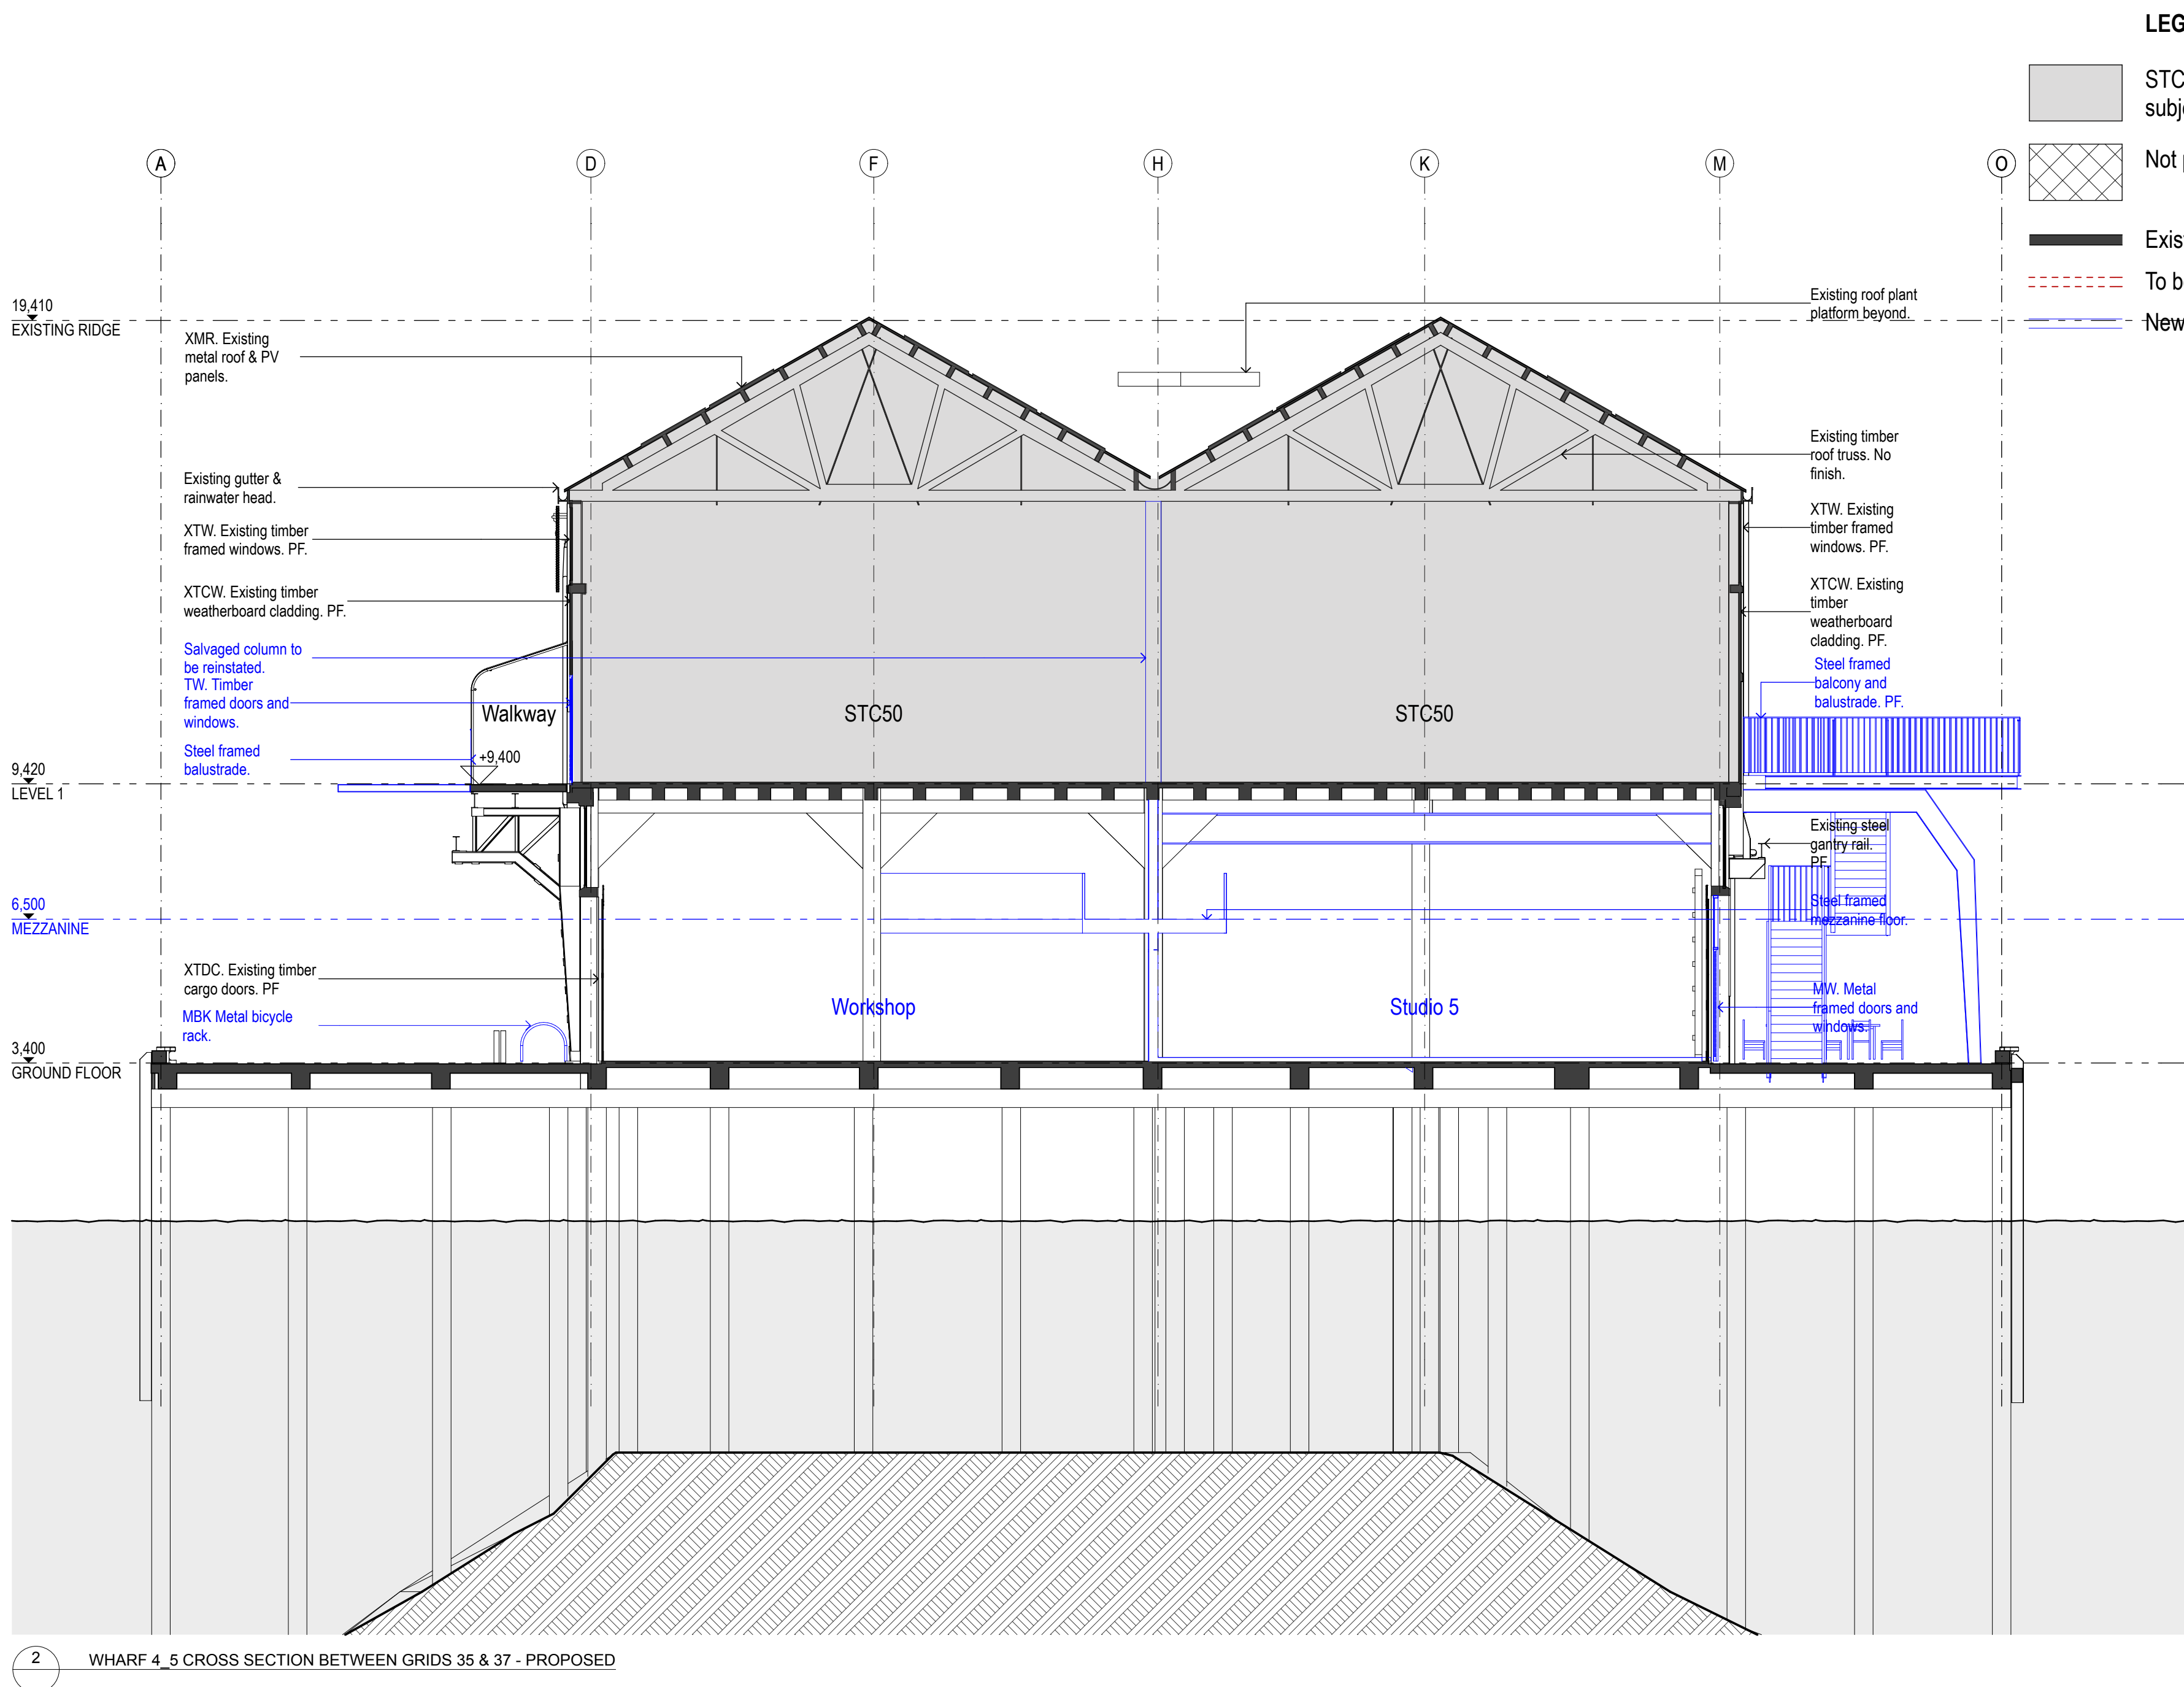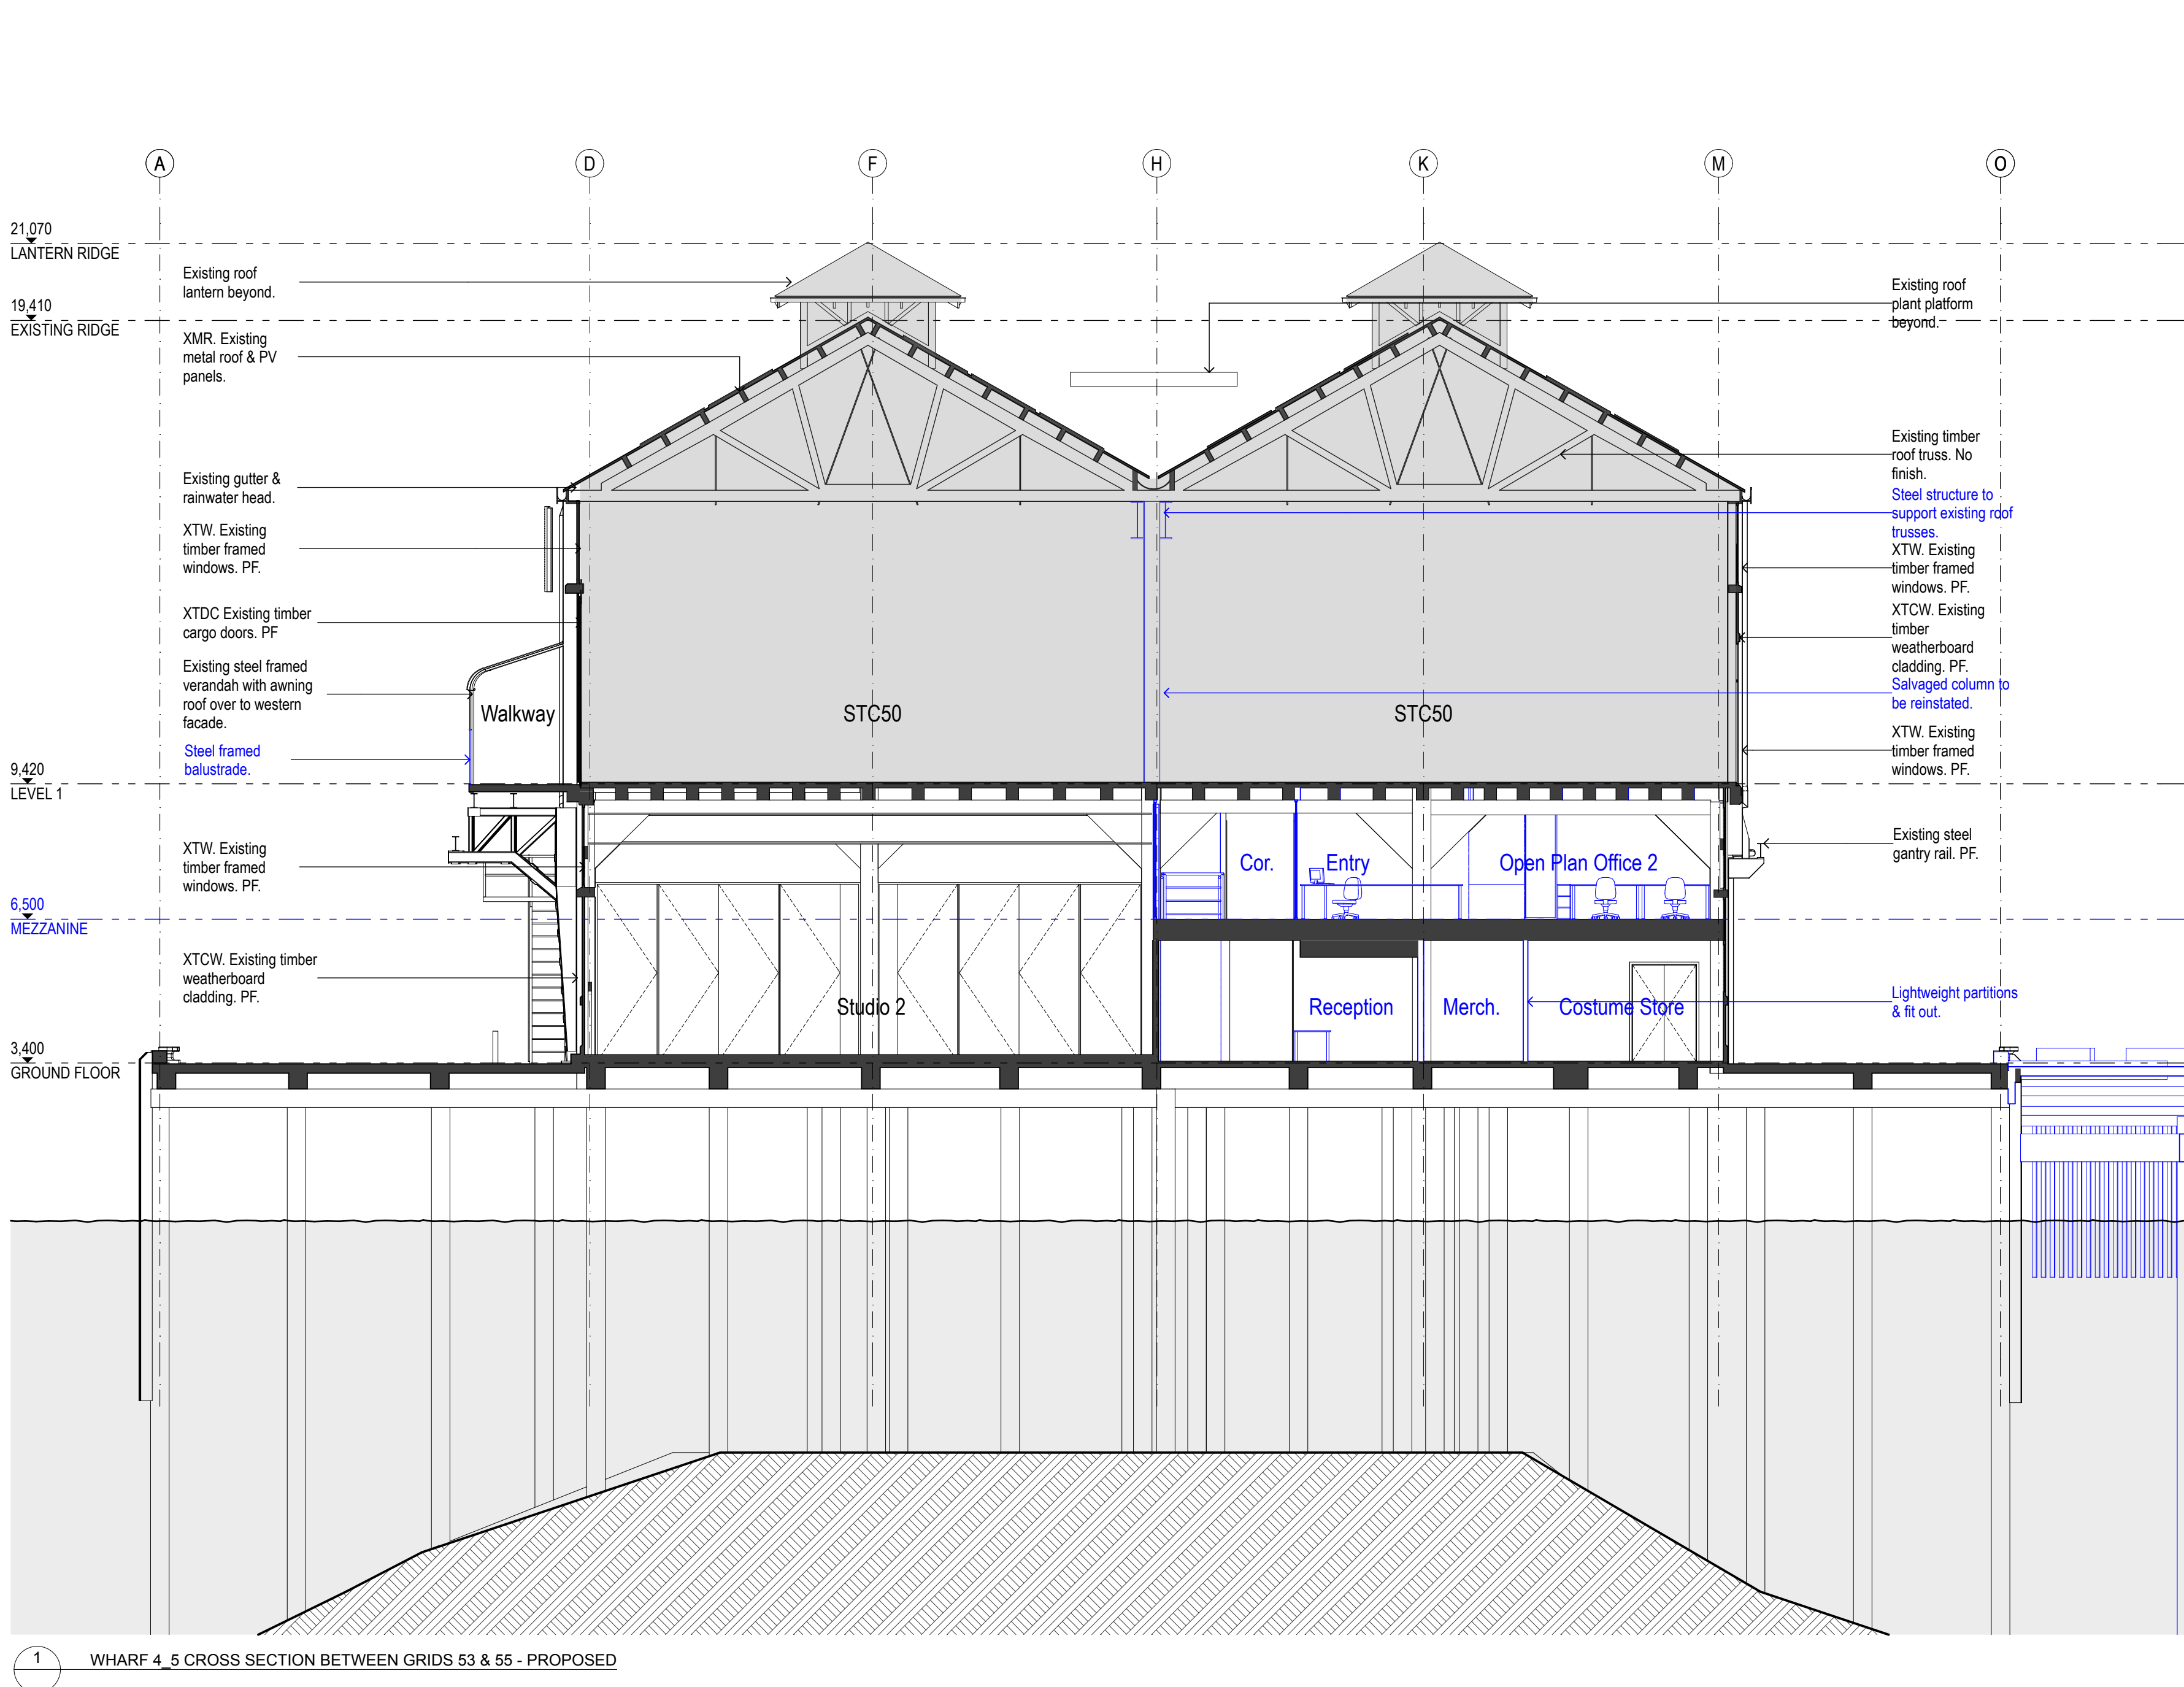


LEGEND

- STC50 internal tenancy works subject of separate SSDA
- Not part of scope
- Existing
- To be demolished
- New work

SSDA ISSUE

DATE	REV	NOTES	ACCESSIBILITY CONSULTANT	ACOUSTIC ENGINEER	BCA CONSULTANT	PROGRAMME MANAGEMENT	ELECTRICAL ENGINEER	ESD CONSULTANT	WASTE CONSULTANT	MARINE ECOLOGIST	CLIENT	PROJECT	ARCHITECT	DRAWING TITLE	DRAWN BY
			Accessibility Solutions Phone: 9557 1960 Email: naevan@accessibility.com.au	ARUP Phone: 9320 9308 Email: rick.burke@arup.com	Blackett Murrey & Associates Phone: 9271 7777 Email: brian.blackett@bma.com.au	Cadence Phone: 9557 8886 Email: jessica.cadence@cadence.com.au	ARUP Phone: 9320 9528 Email: rick.burke@arup.com	ARUP Phone: 9320 9480 Email: helen.hampson@arup.com	ARUP Phone: 9320 9272 Email: helen.hampson@arup.com	Jacobs Phone: 9557 1077 Email: nicolas.wolf@jacobs.com	CLIENT: ARTS NSW DELIVERY AGENCY: INFRASTRUCTURE NSW Phone: 8016 0133 Email: nicolas.wolf@infrastructure.nsw.gov.au	PROJECT: WALSH BAY ARTS PRECINCT PROJECT NO: 16005	TONKIN ZULAKHA GREER ARCHITECTS 117 Reservoir Street ABN: 4602272340 P: (02) 9215 4900 F: (02) 9215 4901 EMAIL: info@tbg.com.au WEB: www.tbg.com.au	WHARF 4_5 - CROSS SECTIONS - PROPOSED SCALES 1:200@A2 1:100@A0 PHASE FOR APPROVAL DRAWING NO A-202	GSJ/MWR/KL JH/HCW/TS/ABN CHECKED PT DATE 14/11/2016 REV

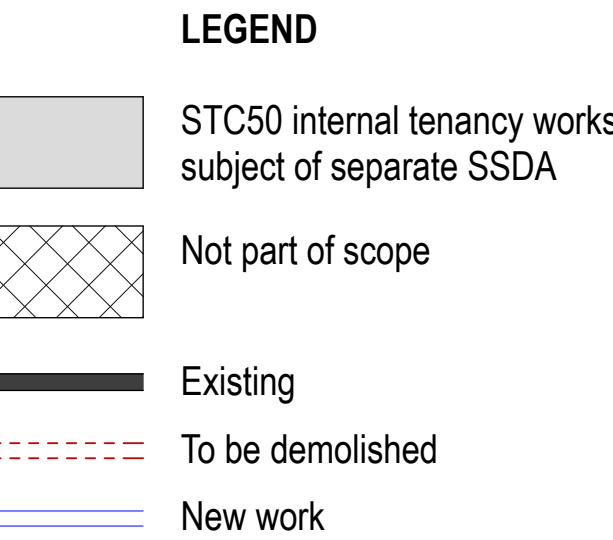SSDA ISSUE