





1 MAIN OFFICE GROUND FLOOR PLAN 1 : 200


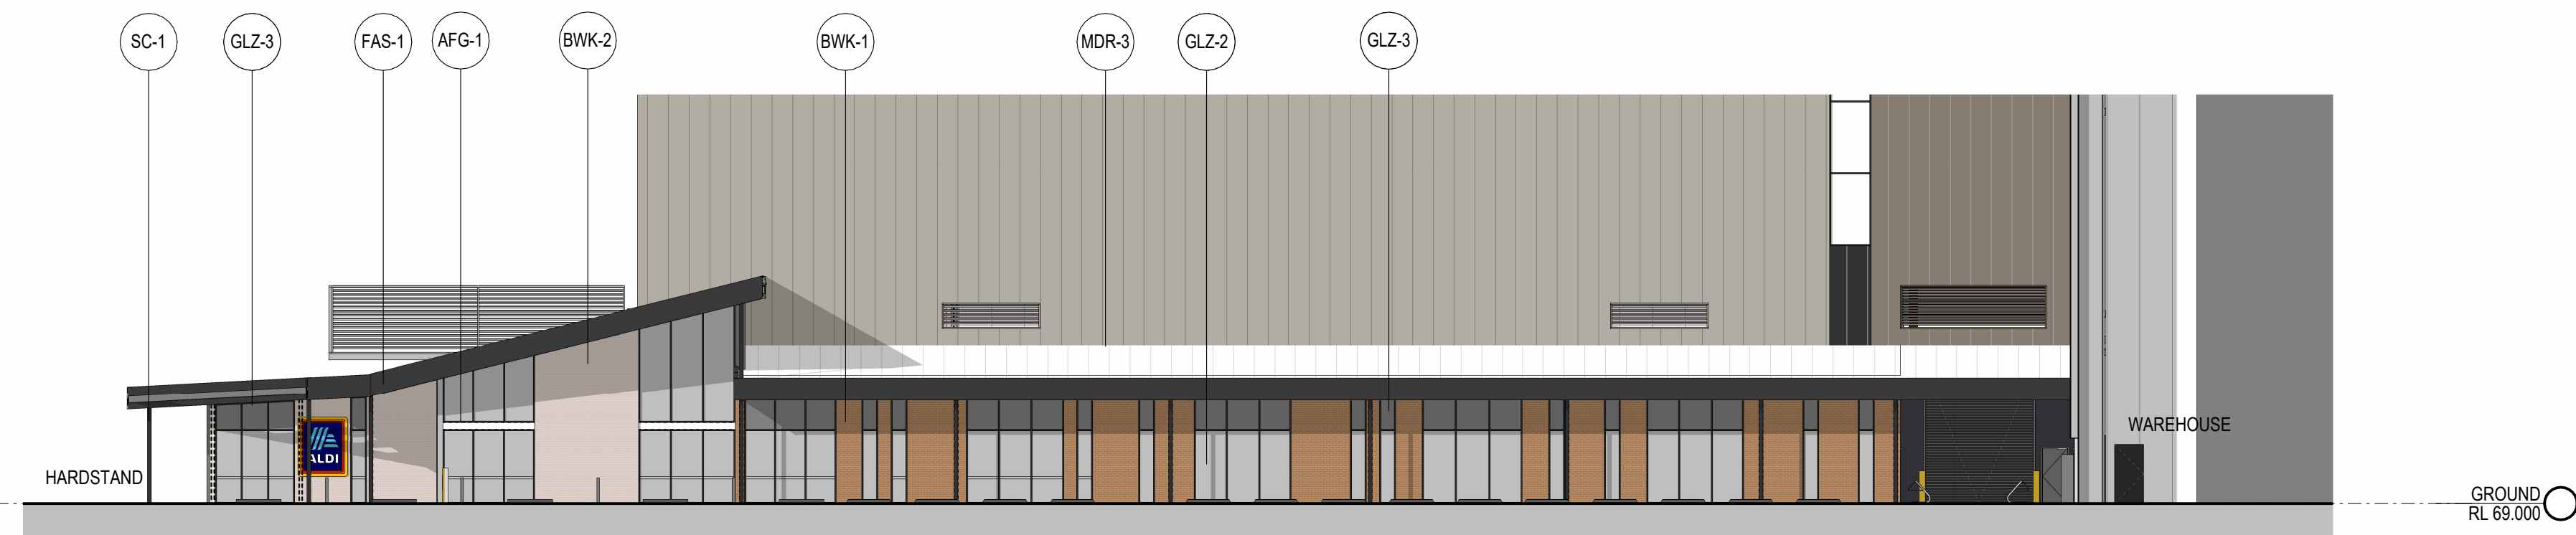


5 OFFICE ELEVATION 2 1 : 200

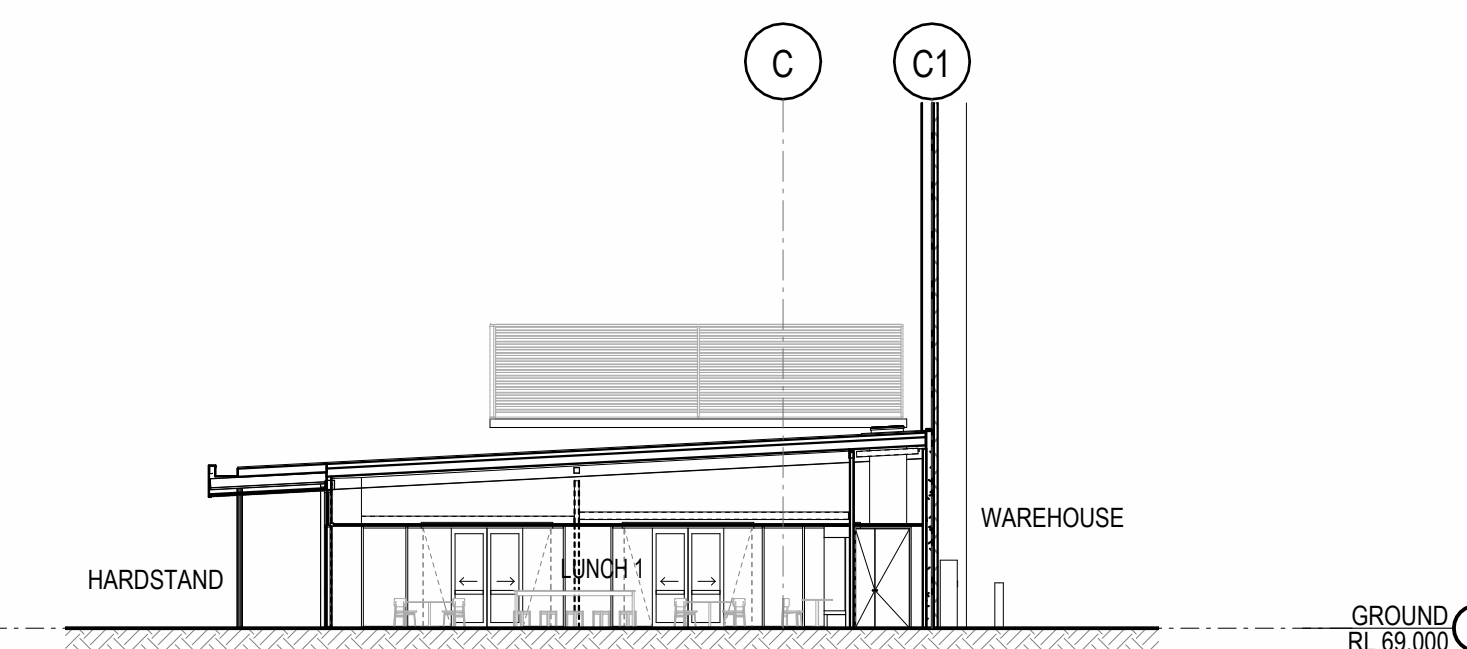

7 OFFICE SECTION 2 1:200

DA ISSUE

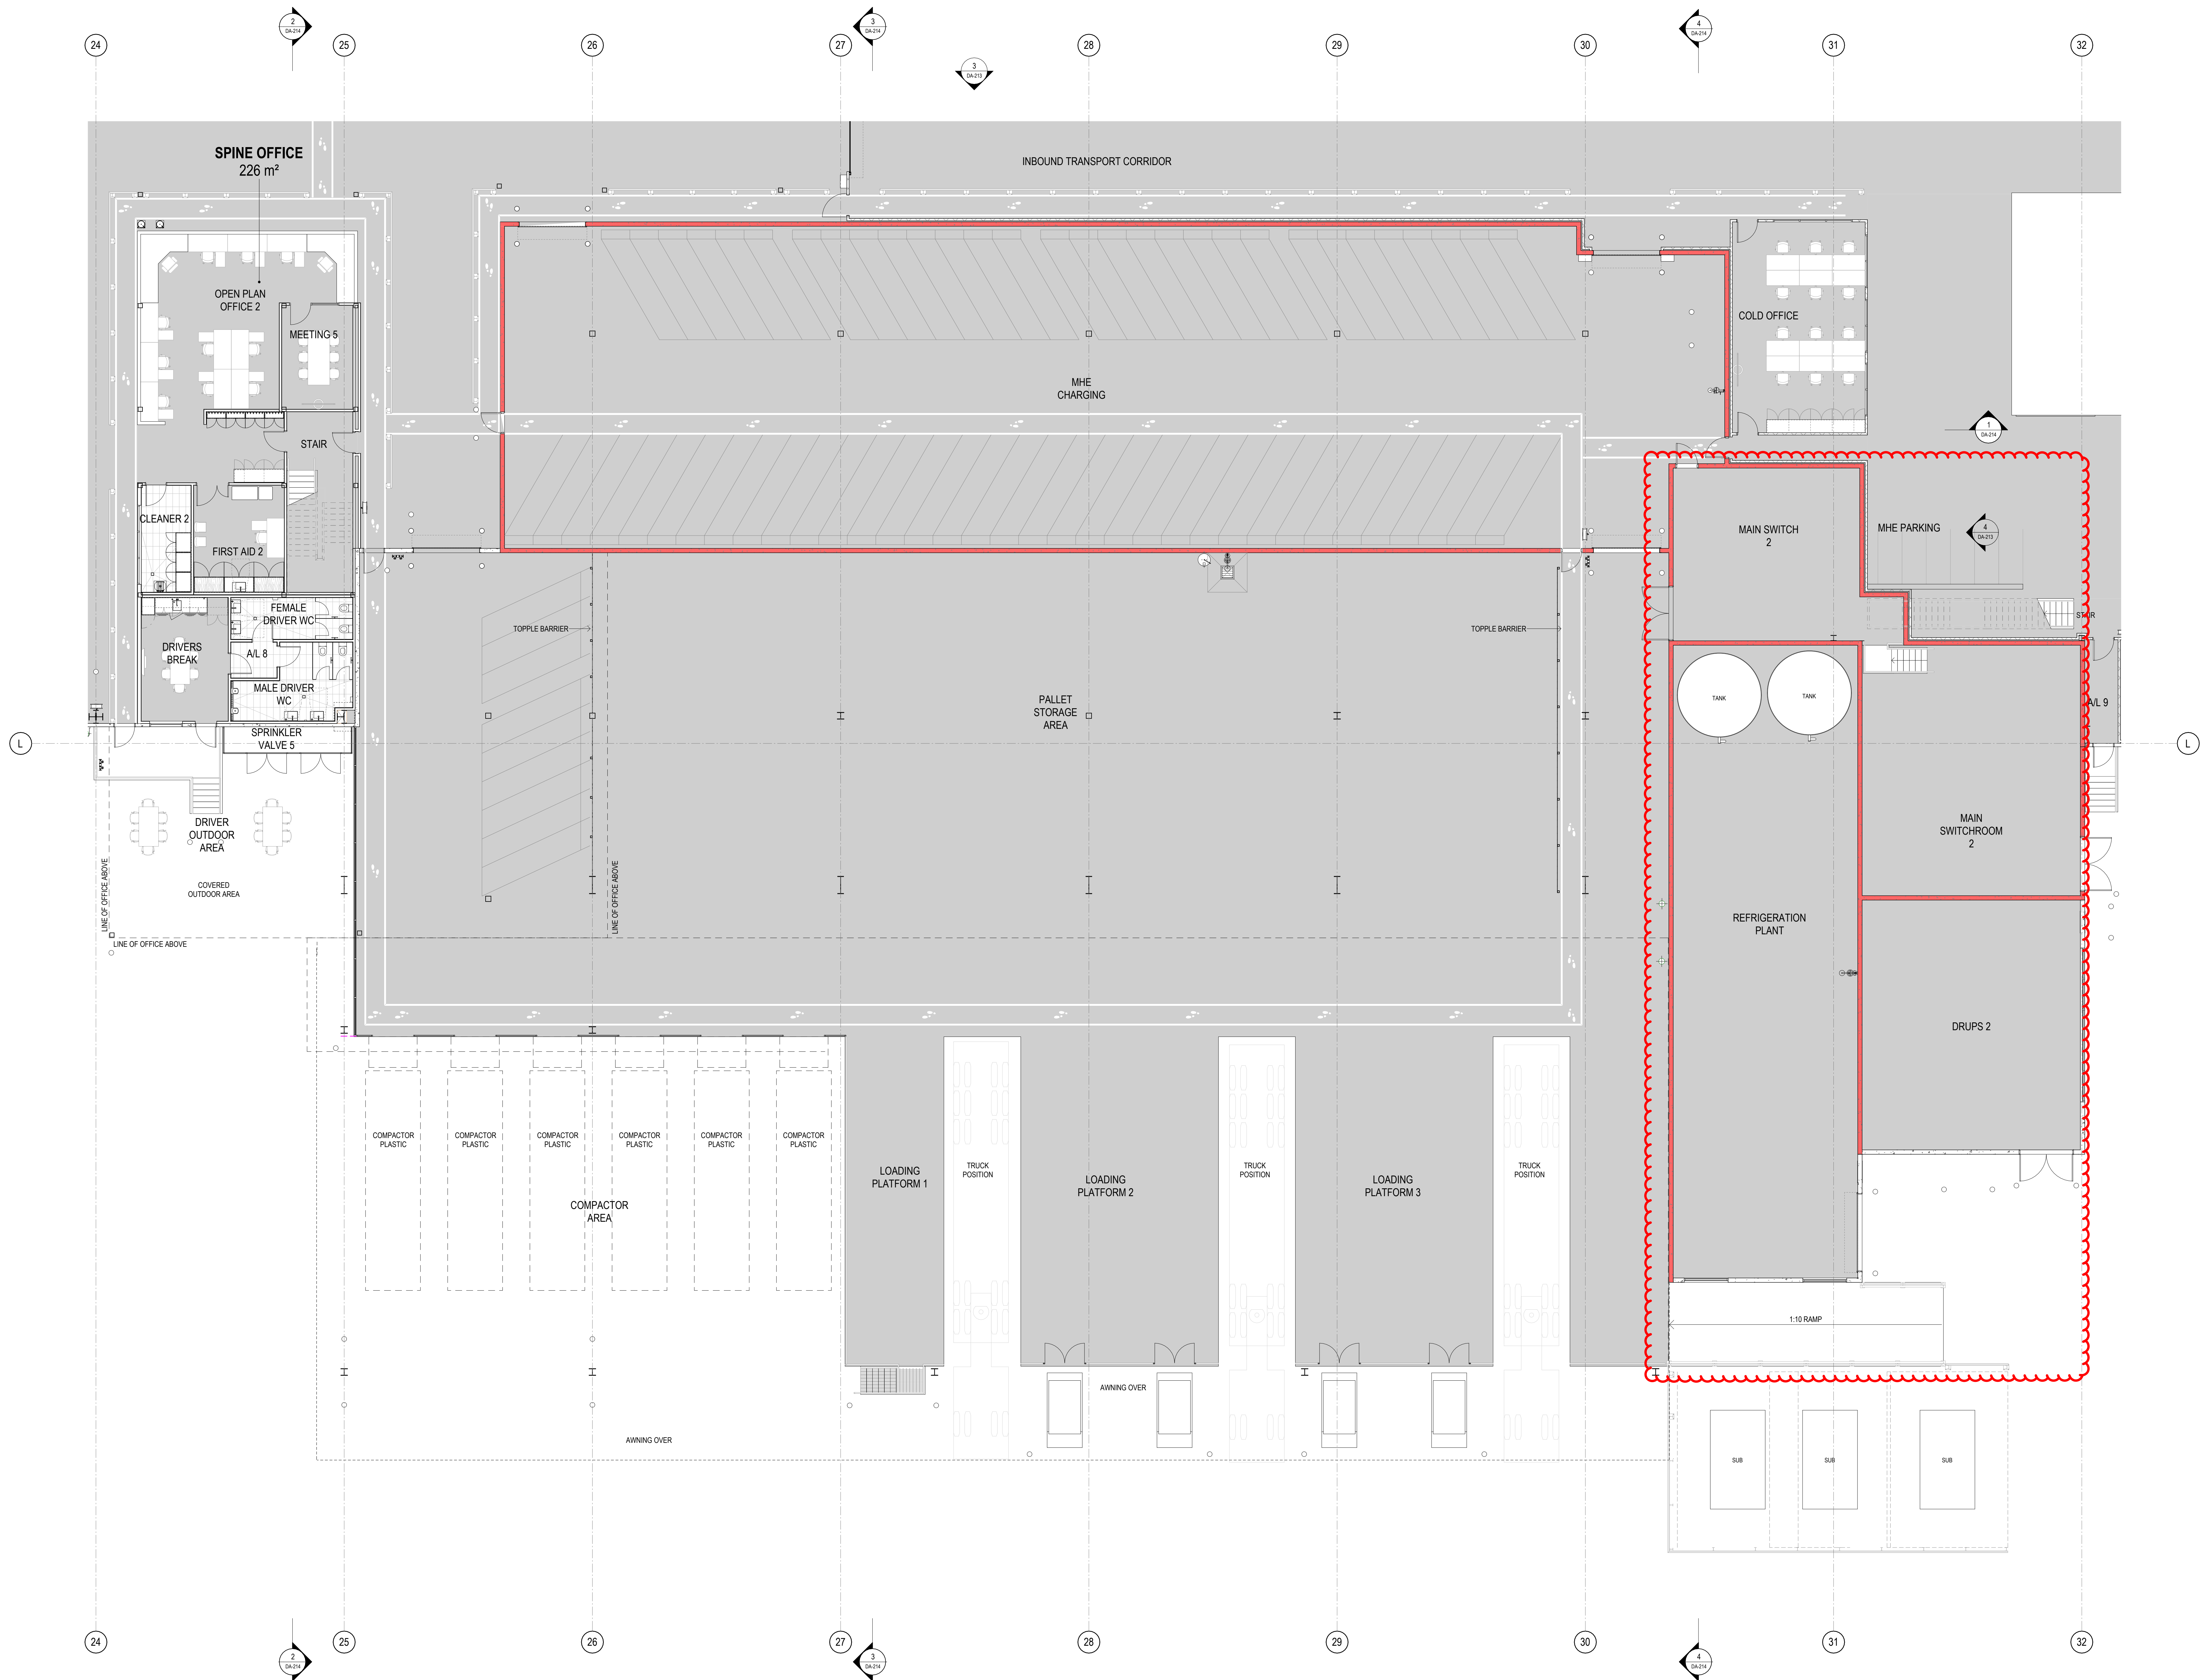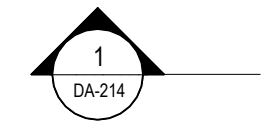

DA ISSUE




1. SBA MODIFICATIONS
2. DESCRIPTION

29/05/2026
DATE



ALDI SYD ADC

475 BADGERYS CREEK ROAD, BRADFELD

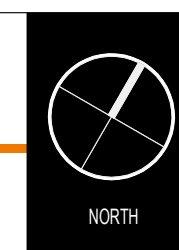


THESE DESIGNED PLANS & SPECIFICATIONS AND THE COPYRIGHT THEREIN ARE THE PROPERTY OF THE ARCHITECT AND MUST NOT BE USED, REPRODUCED OR COPIED WHOLLY OR IN PART WITHOUT THE WRITTEN PERMISSION OF THE ARCHITECT.
FIGURED DIMENSIONS TO BE USED IN PREFERENCE TO SCALE. ALL DIMENSIONS TO BE CHECKED ON SITE.
THIS DOCUMENT NOT TO BE USED FOR CONSTRUCTION UNLESS SPECIFICALLY NOTED OTHERWISE.

TITLE
CHARGING & SPINE BUILDING -
GROUND FLOOR

DATE
29/05/2026

SCALE
1:10 @ A0
1:10 @ A3

PROJECT NO. 25182
DWG NO. DA-210
REVISION 1

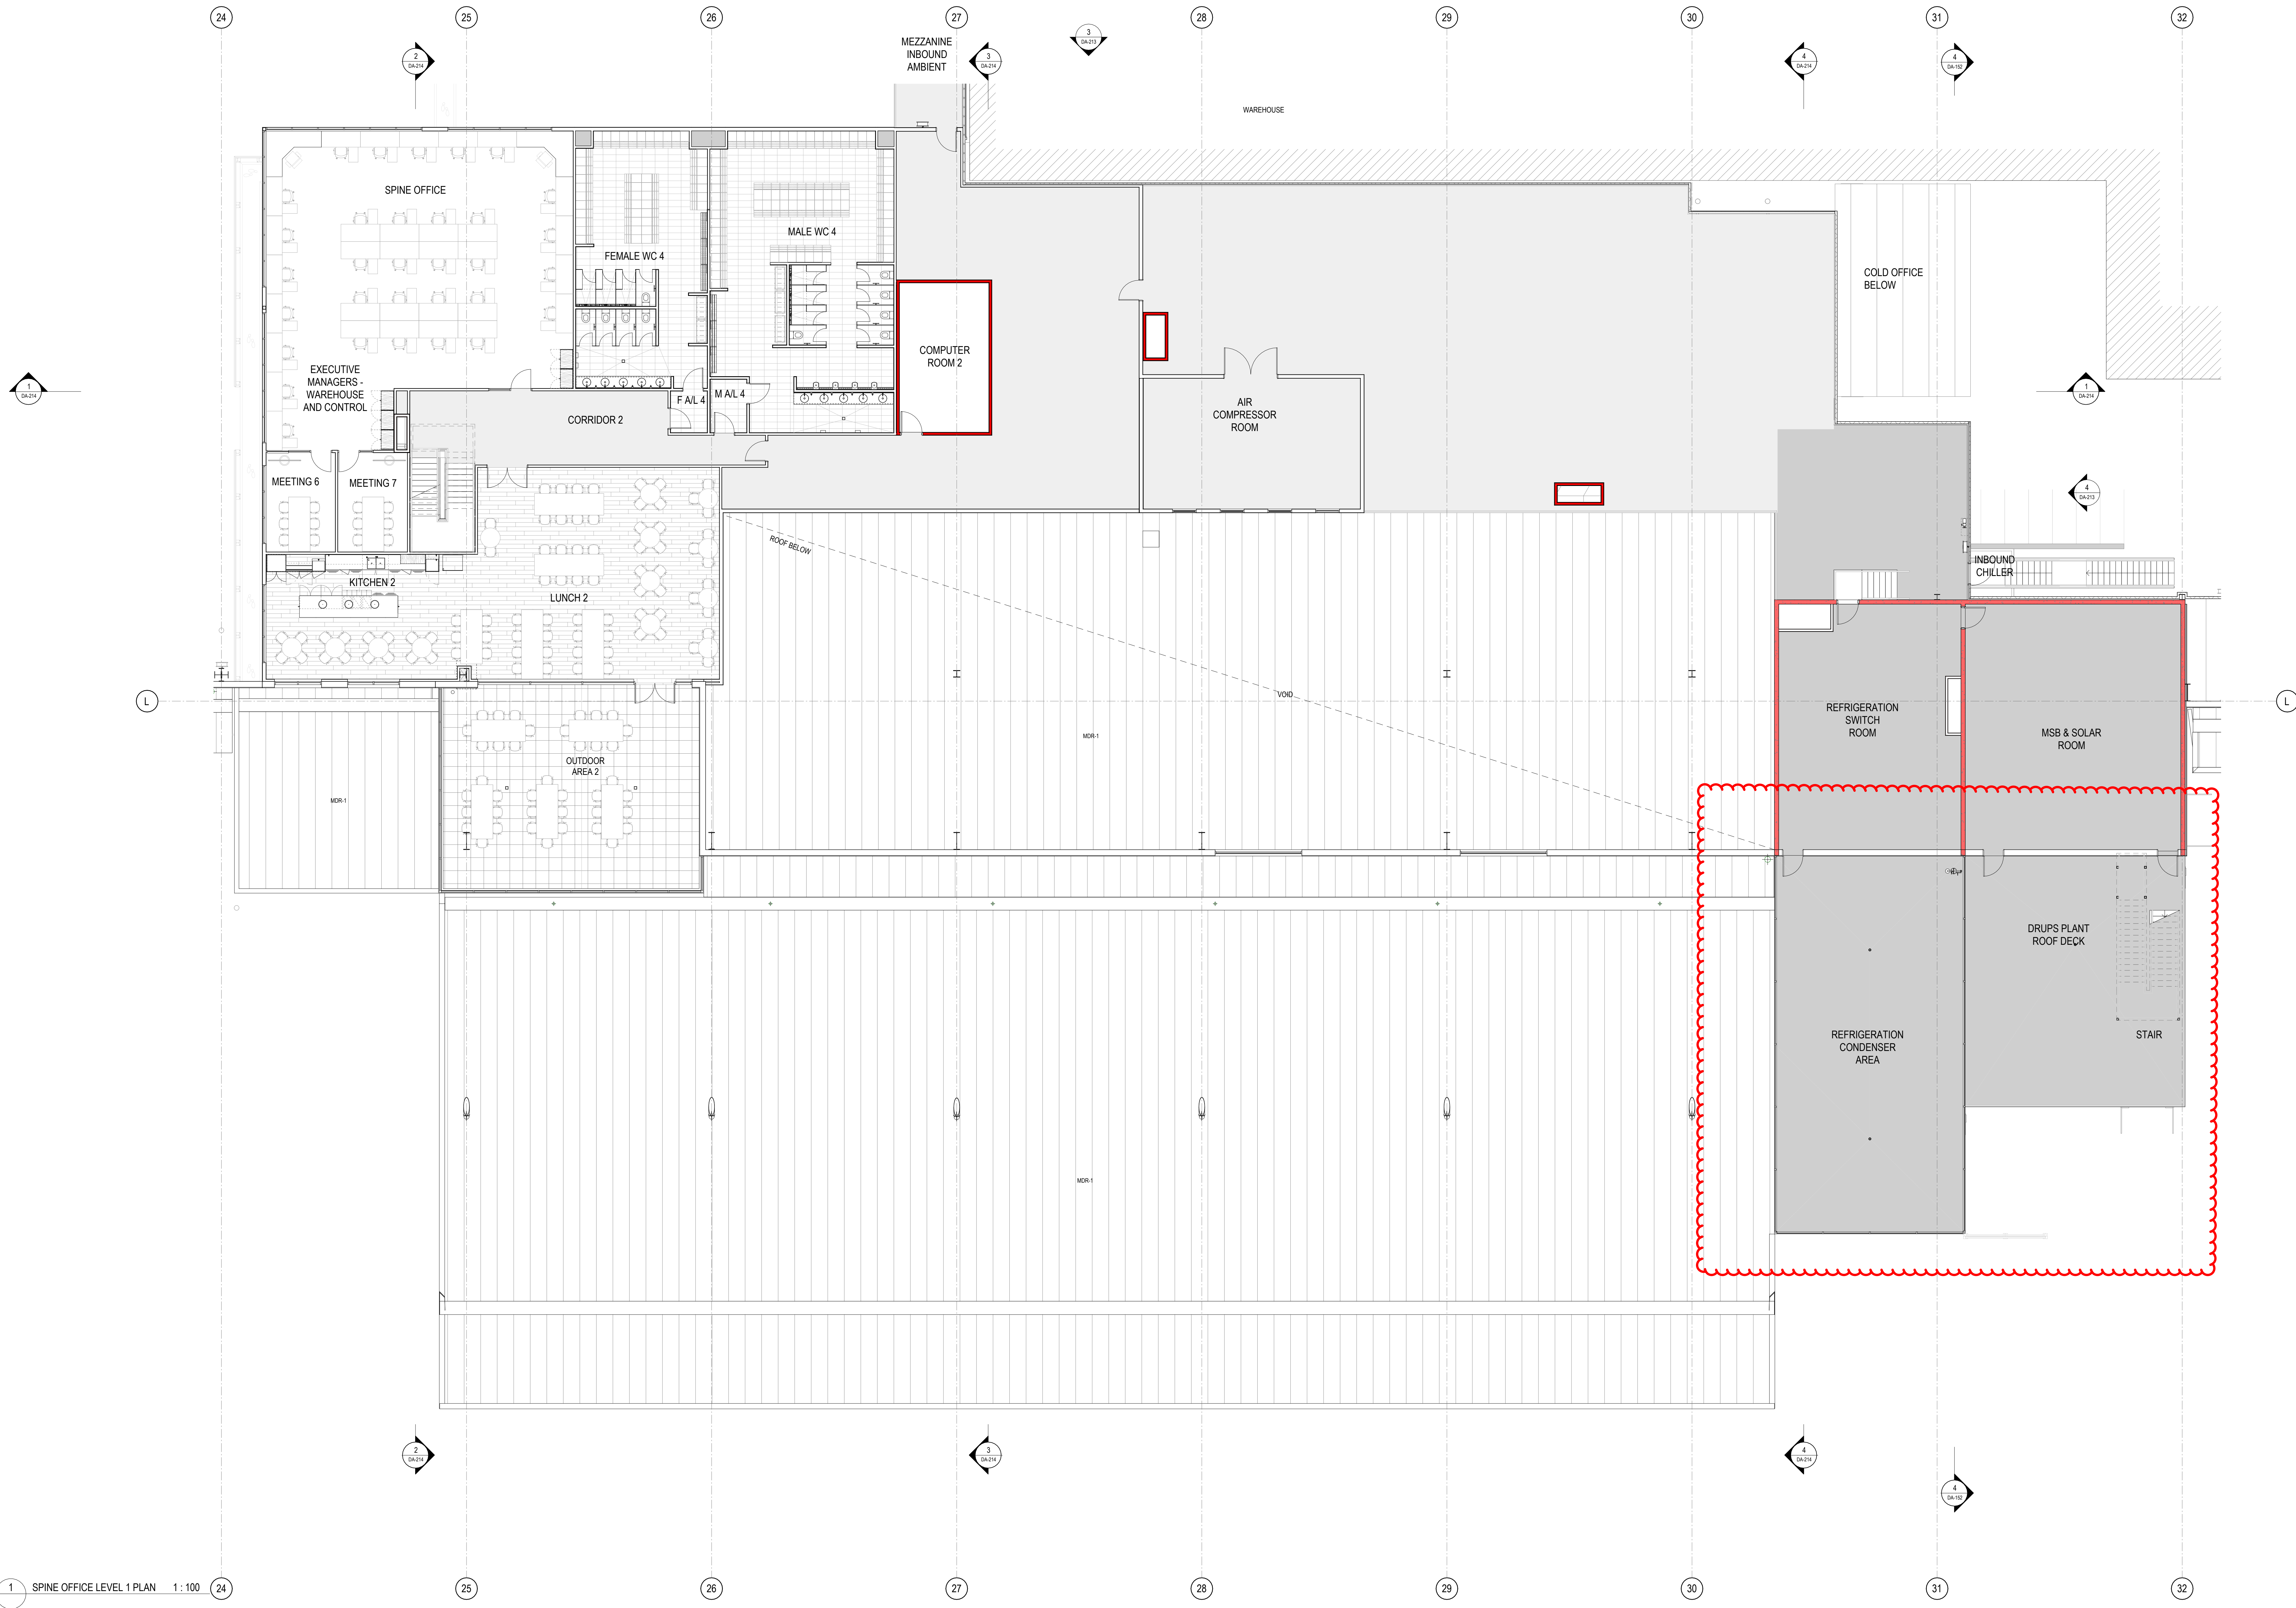

1 SPINE OFFICE LEVEL 1 PLAN 1 : 100 24

DA ISSUE




1. SBA MODIFICATIONS
2. DESCRIPTION

29/05/2020
DATE



ALDI SYD ADC

475 BADGERYS CREEK ROAD, BRADFELD

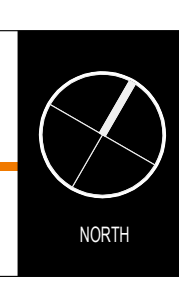

THESE DESIGN PLANS & SPECIFICATIONS AND THE COPYRIGHT THEREIN ARE THE PROPERTY OF THE ARCHITECT AND MUST NOT BE USED, REPRODUCED OR COPIED WHOLLY OR IN PART WITHOUT THE WRITTEN PERMISSION OF THE ARCHITECT.

TITLE
CHARGING & SPINE BUILDING -
FIRST FLOOR
DATE
29/05/2020
SCALE
1:0 @ A0
1:0 @ A3
PROJECT NO.
25182
DWG NO.
DA-211
REVISION
1



DA ISSUE




1. SBA MODIFICATIONS
2. DESCRIPTION

29/05/2026
DATE




ALDI SYD ADC

475 BADGERYS CREEK ROAD, BRADFELD

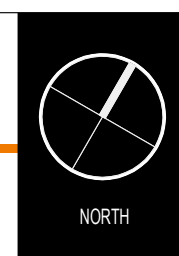


THESE DESIGN PLANS & SPECIFICATIONS AND THE COPYRIGHT THEREIN ARE THE PROPERTY OF THE ARCHITECT AND MUST NOT BE USED, REPRODUCED OR COPIED WHOLLY OR IN PART WITHOUT THE WRITTEN PERMISSION OF THE ARCHITECT.
THIS DOCUMENT NOT TO BE USED FOR CONSTRUCTION UNLESS SPECIFICALLY NOTED OTHERWISE.


TITLE: CHARGING & SPINE BUILDING - ROOF PLAN
DATE: 29/05/2026
SCALE: 1:0 @ A0
1:0 @ A3
PROJECT NO.: 25182
DWG NO.: DA-212
REVISION: 1

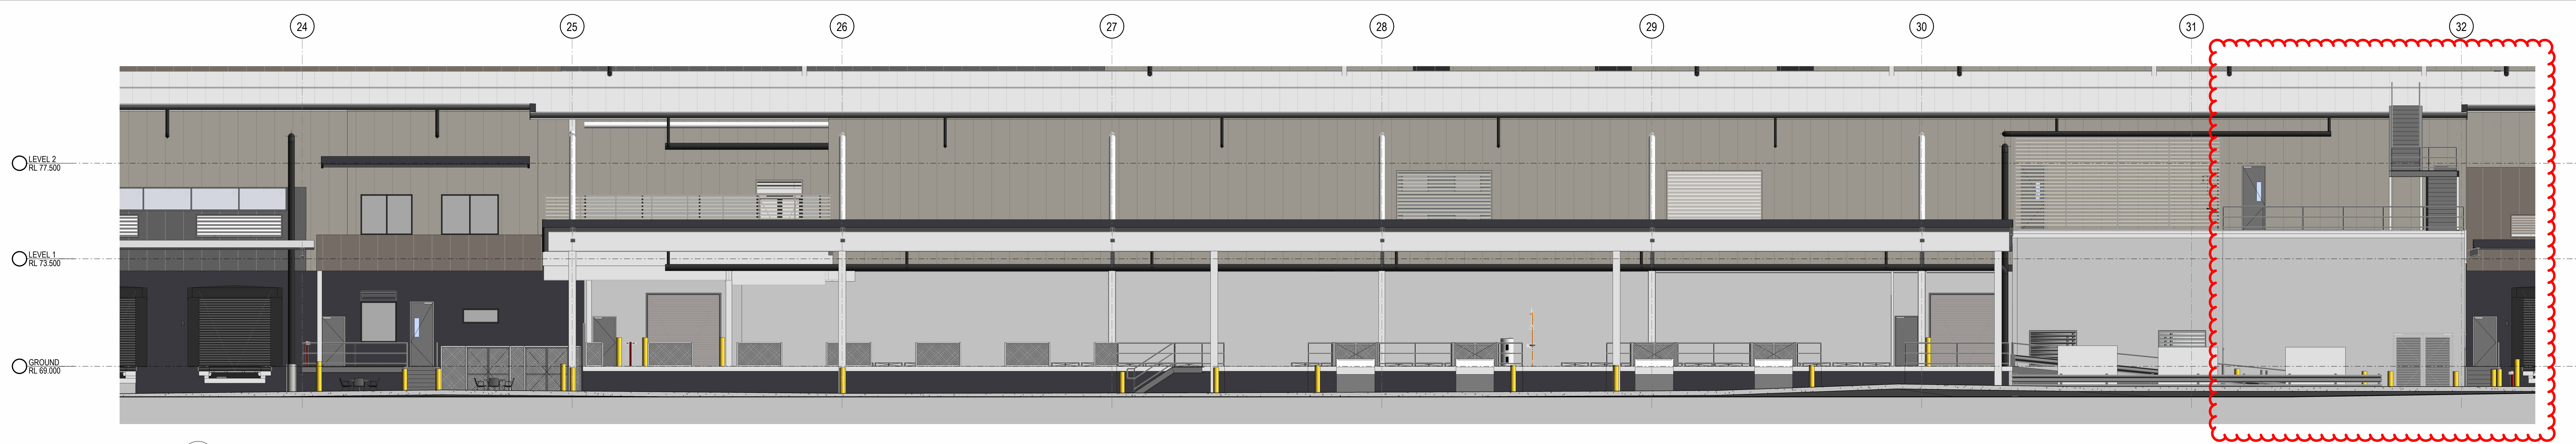


1 SPINE OFFICE ELEVATION 1 1:100

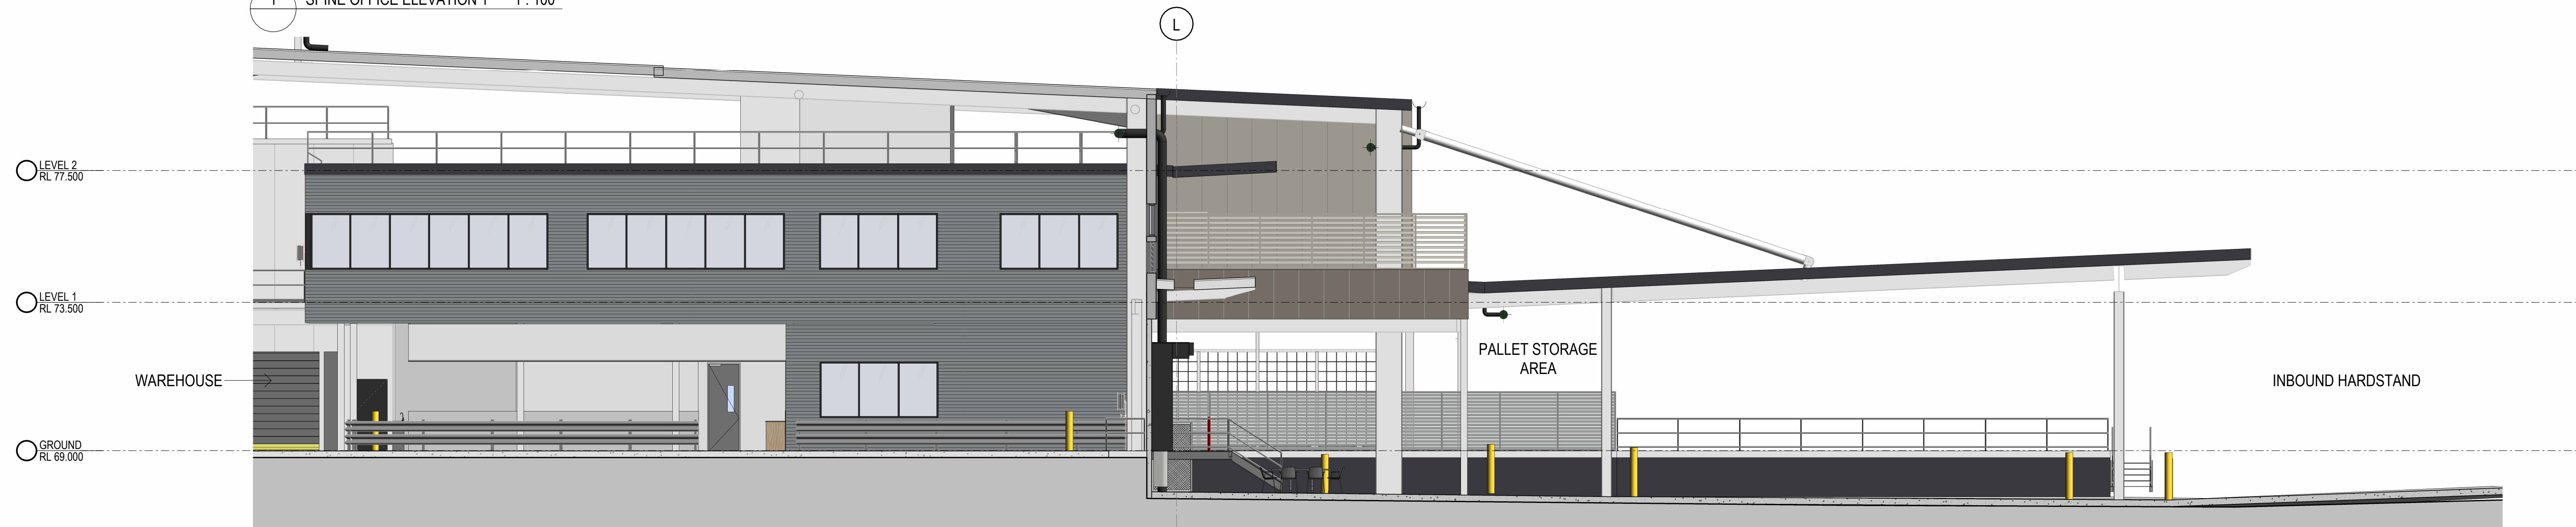

2 SPINE OFFICE ELEVATION 2 1:100

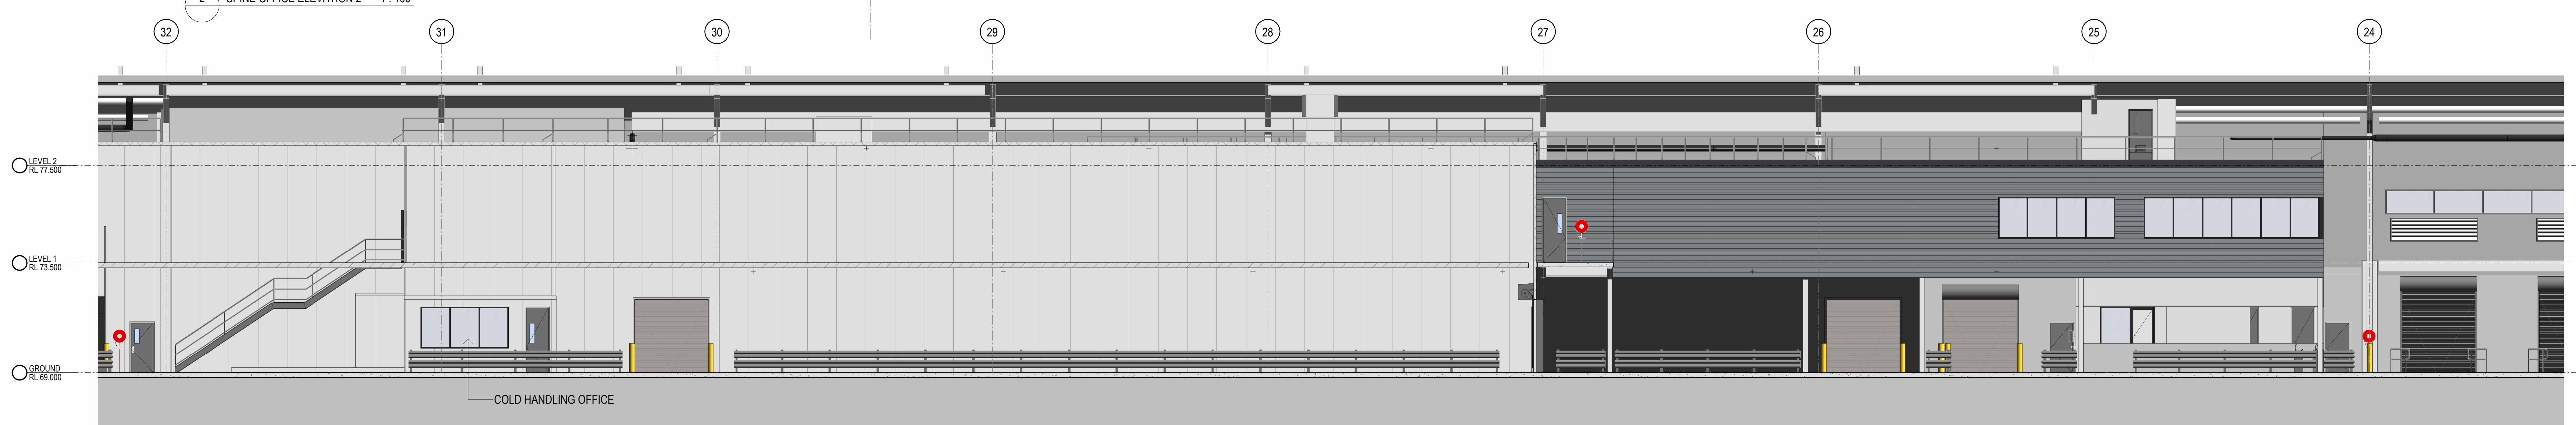


3 SPINE OFFICE ELEVATION 3 1:100

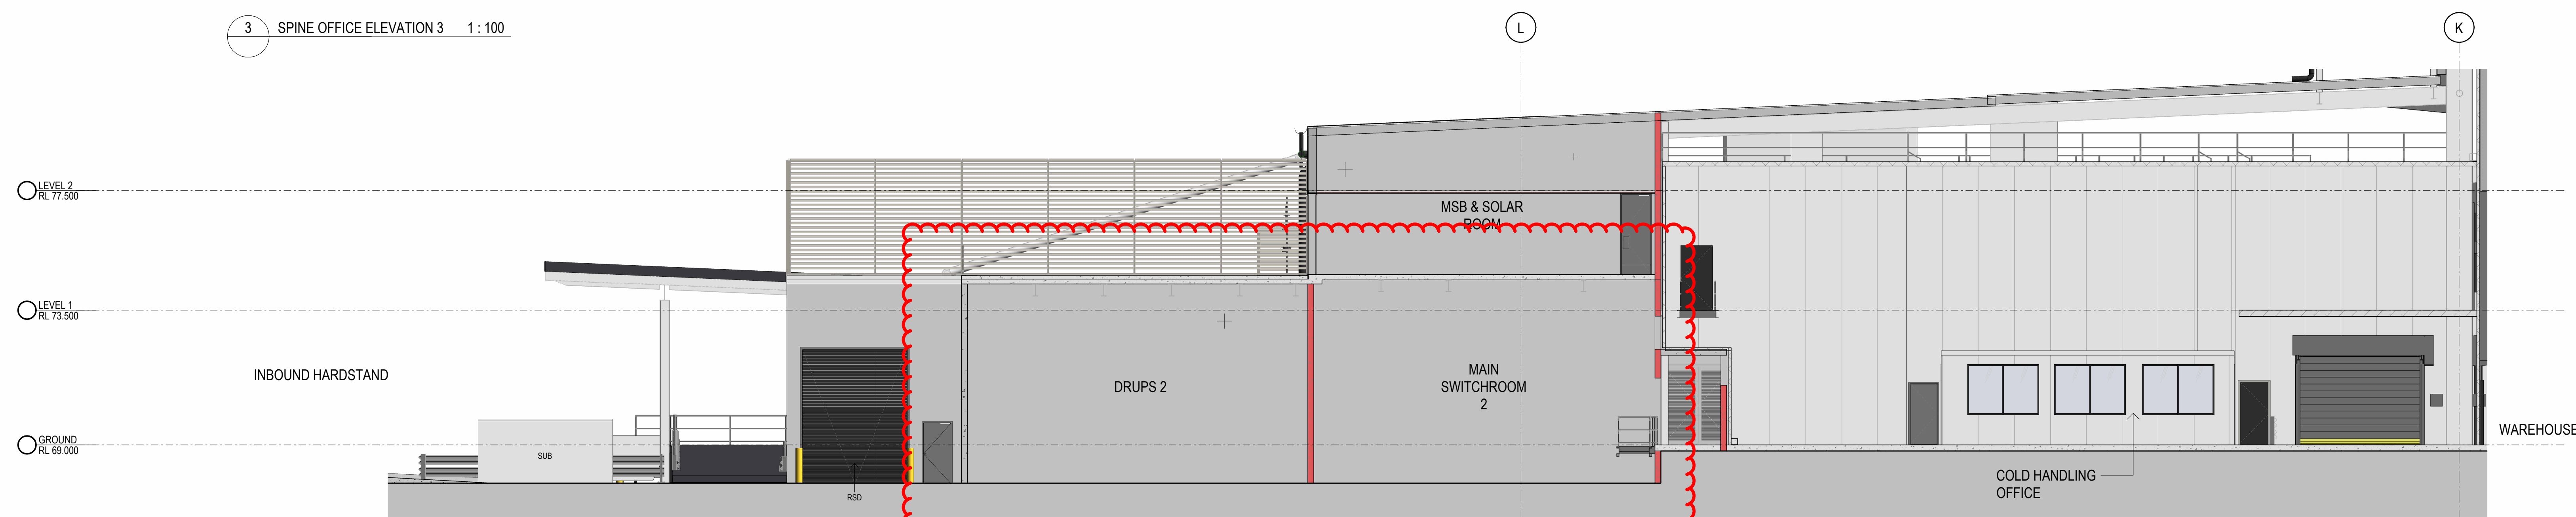


4 SPINE OFFICE ELEVATION 4 1:100

INDICATIVE EXTERNAL FINISHES		FINISHES SUBJECT TO AUTHORITY AND CLIENT APPROVAL					
	BWK-1 - BRICK FACADE - BOWRAL 76 HEREFORD BRONZE		GLZ-2 - GLAZED FACADE SYSTEM - GREY TINT		PCP-2 - PRECAST CONCRETE PANEL - MONUMENT PAINT FINISH		MWC-4 - METAL WALL CLADDING - BASALT
	BWK-2 - BRICK FACADE - BOWRAL 76 SIMMENTAL SILVER		GLZ-3 - GLAZED FACADE SYSTEM - COLOURBACK - MONUMENT		MWC-1 - METAL WALL CLADDING - DUNE		MWC-5 - METAL WALL CLADDING - PAINT FINISH - ALDI ORANGE
	AFG-1 - ALU. FRAME GLAZING - MONUMENT		GLZ-4 - GLAZED FACADE SYSTEM - FROSTED GLASS		MWC-2 - METAL WALL CLADDING - MONUMENT		MDR-1 - METAL ROOF - DOVER WHITE
	GLZ-1 - GLAZED FACADE SYSTEM - CLEAR		PCP-1 - PRECAST CONCRETE PANEL - NATURAL FINISH		MWC-3 - METAL WALL CLADDING - GULLY		MDR-2 - METAL ROOF - DOVER WHITE
							MDR-3 - METAL ROOF - DOVER WHITE
							RSD-1 - ROLLER SHUTTER DOOR - MONUMENT
							SC-1 - STEEL COLUMNS - PREFINISHED - MONUMENT
							FAS-1 - FOLDED ALU. FASCIA - MONUMENT
							DP-1 - DOWNPIPE - MONUMENT
							EG-1 - EAVES GUTTER - MONUMENT


DA ISSUE

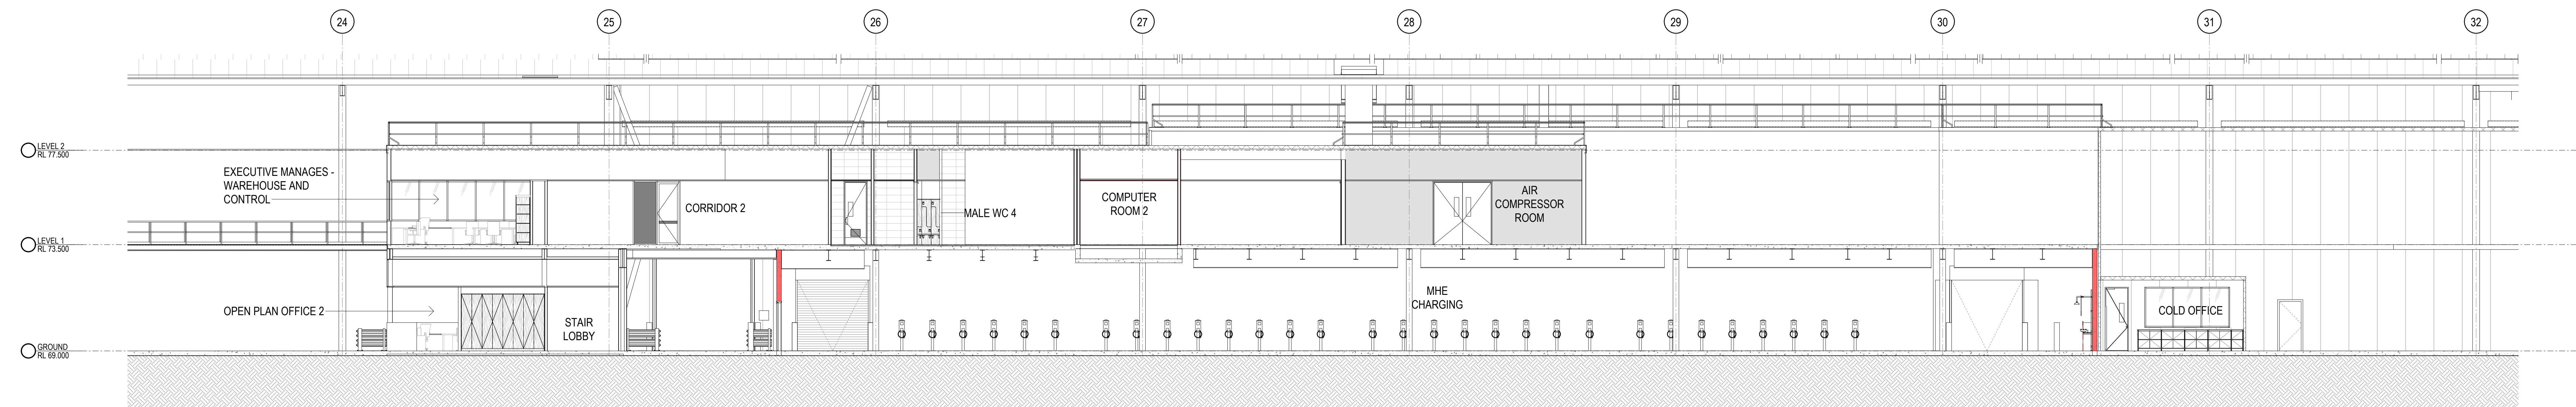


1 SPINE OFFICE SECTION 1 1:100

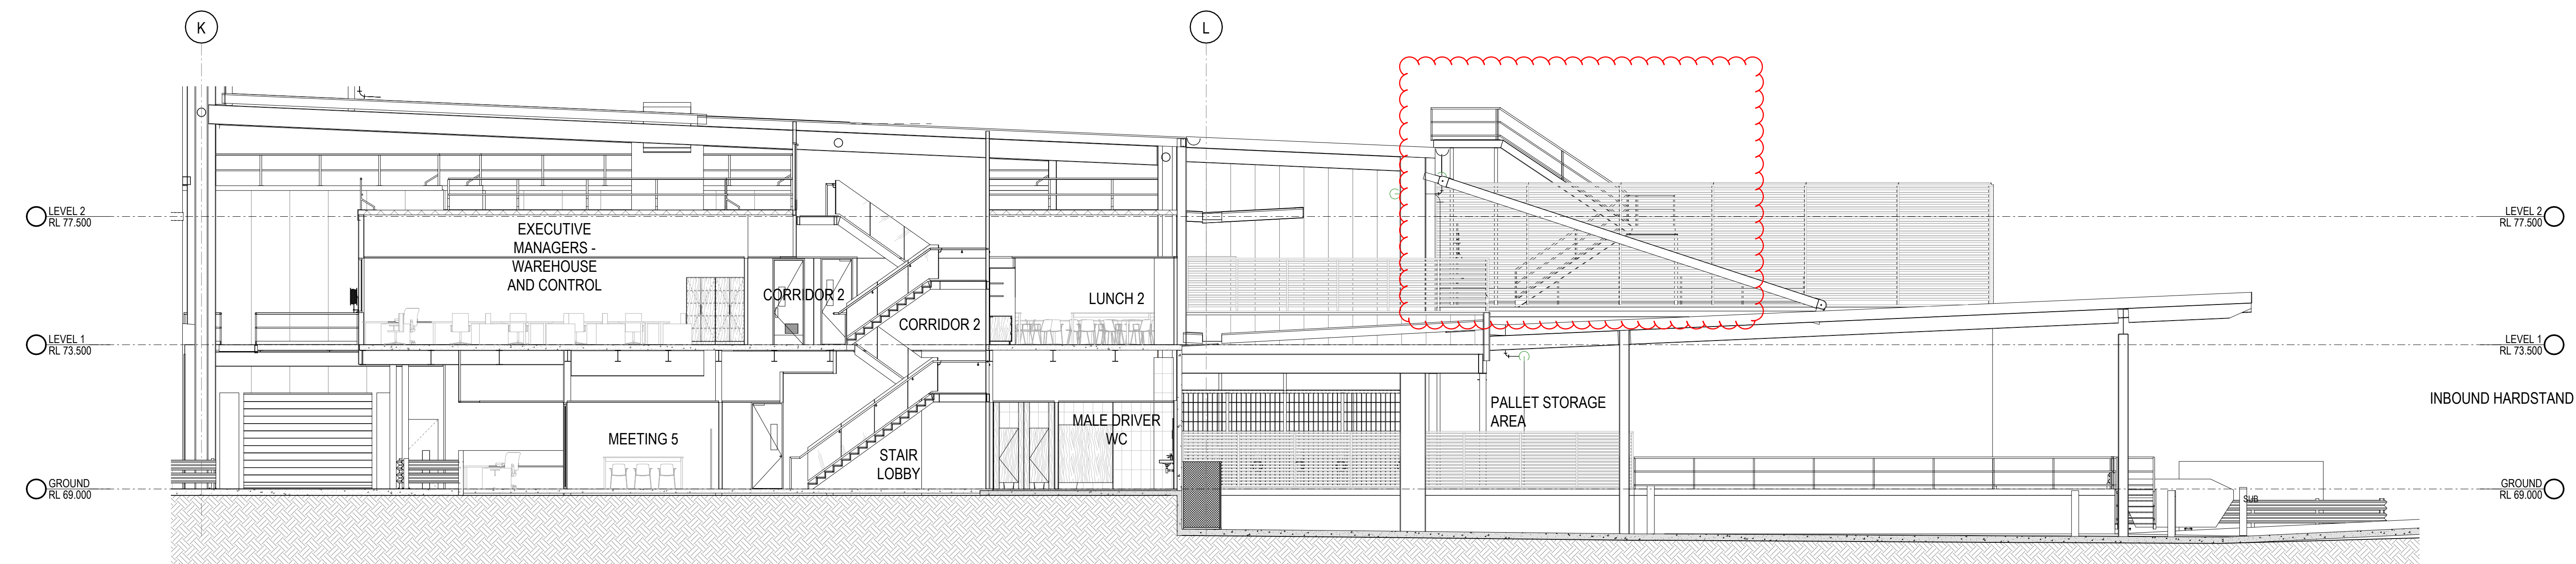

2 SPINE OFFICE SECTION 2 1:100

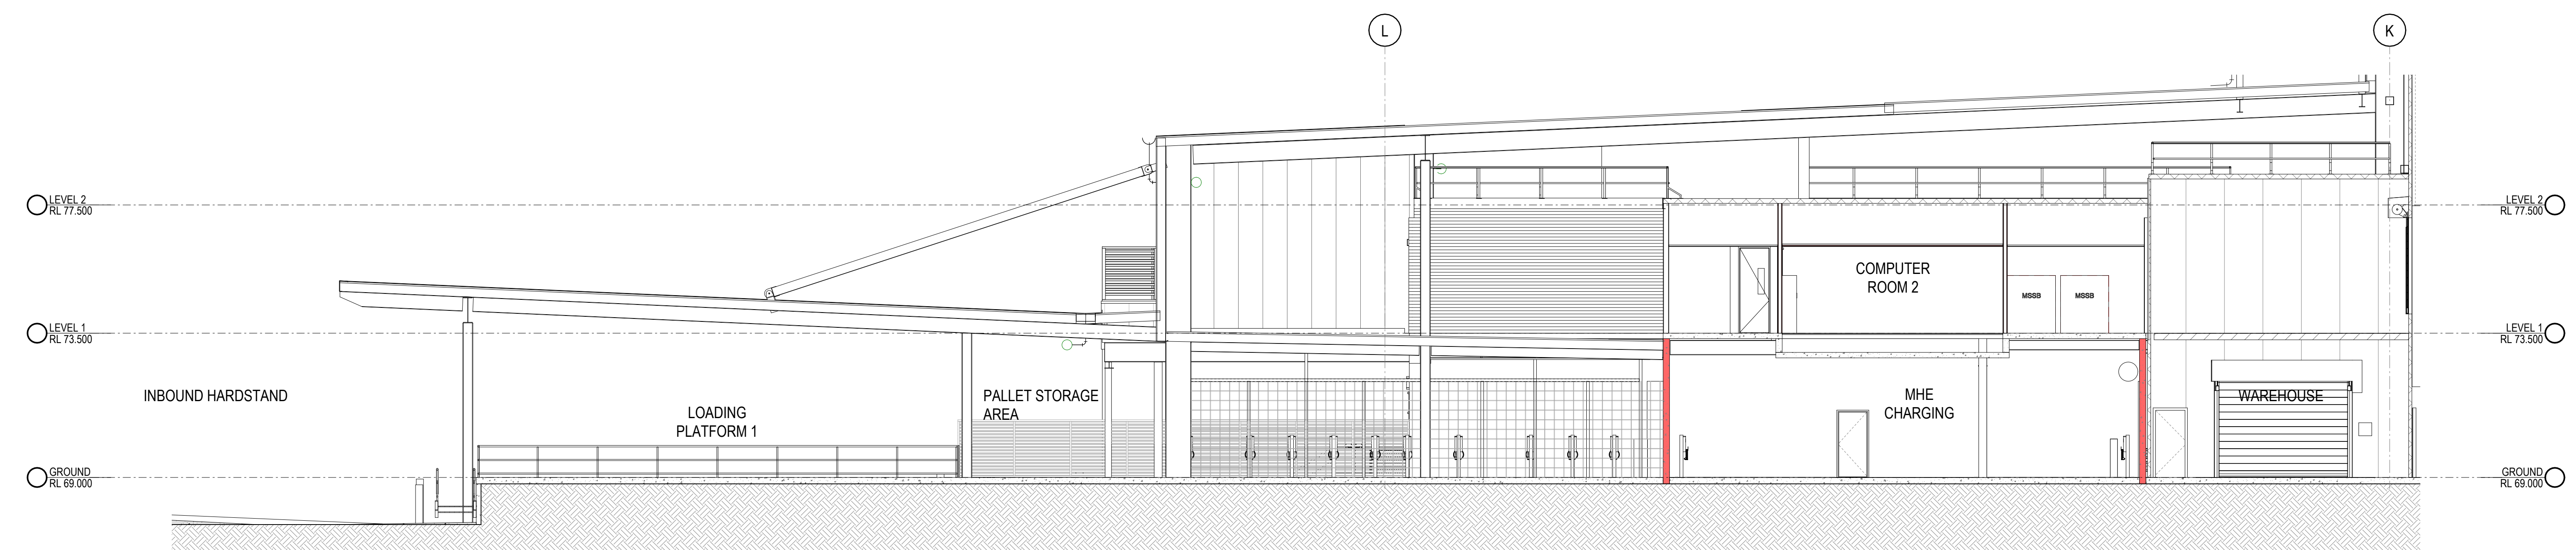

3 SPINE OFFICE SECTION 4 1:100

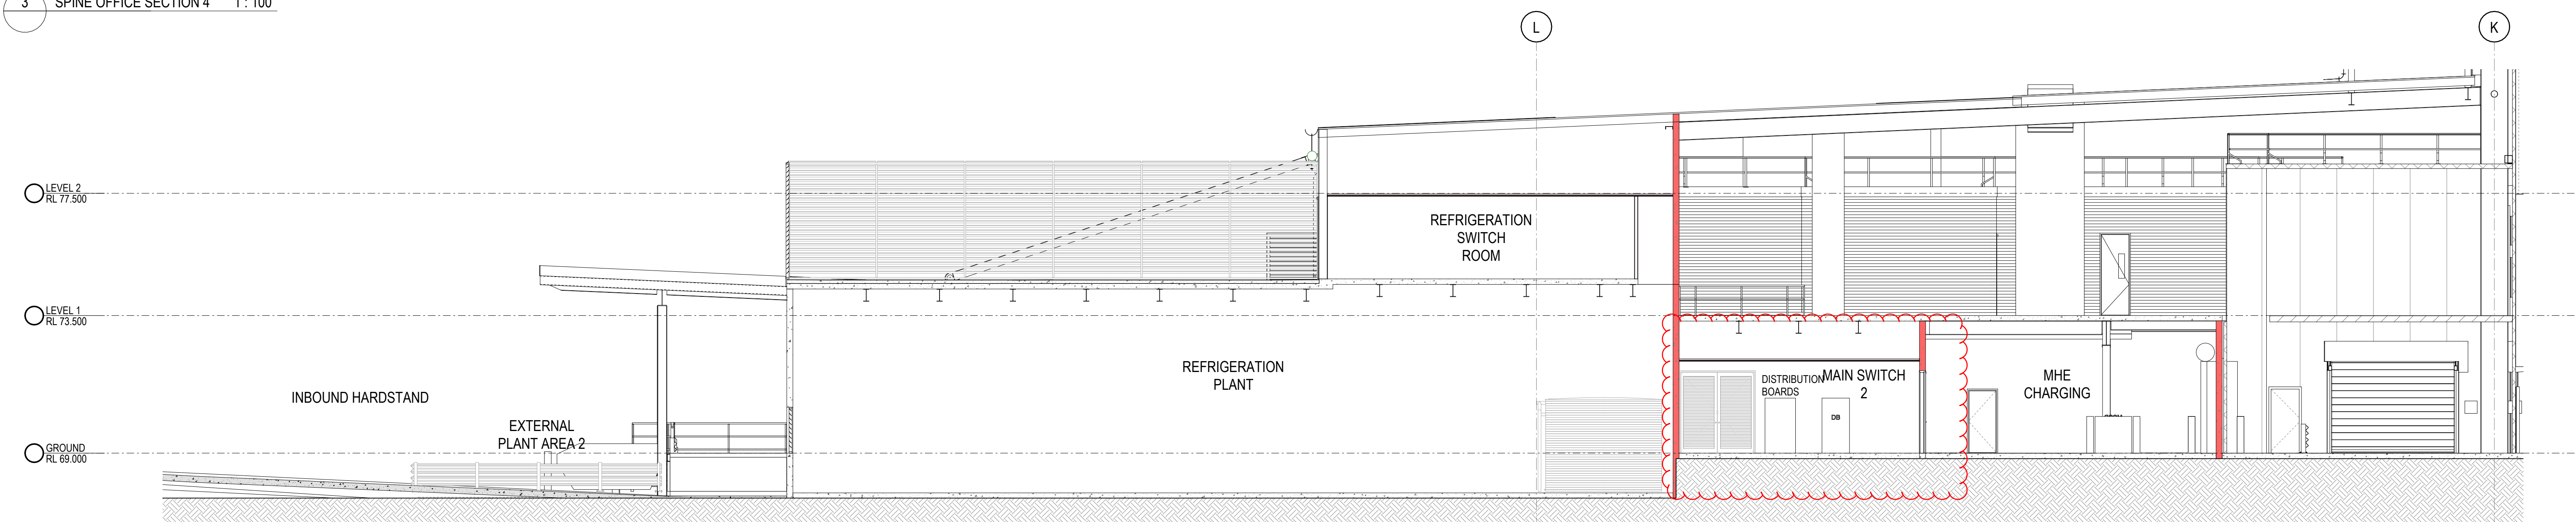

4 SPINE OFFICE SECTION 3 1:100

DA ISSUE




1. SBA MODIFICATIONS
2. DESCRIPTION



29/05/2020
DATE

ALDI SYD ADC

475 BADGERYS CREEK ROAD, BRADFIELD

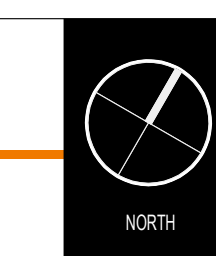

THESE DESIGN PLANS & SPECIFICATIONS AND THE COPYRIGHT THEREIN ARE THE PROPERTY OF THE ARCHITECT AND SHALL NOT BE USED, REPRODUCED OR COPIED WHOLLY OR IN PART WITHOUT THE WRITTEN PERMISSION OF THE ARCHITECT.

TITLE: CHARGING & SPINE BUILDING - SECTIONS
DATE: 29/05/2020
SCALE: 1:0 @ A0
1:0 @ A3
PROJECT NO: 25182
DWG NO: DA-214
REVISION: 1