



1 WEST ELEVATION - WAREHOUSE 1 : 600






3 EAST ELEVATION - WAREHOUSE 1 : 600

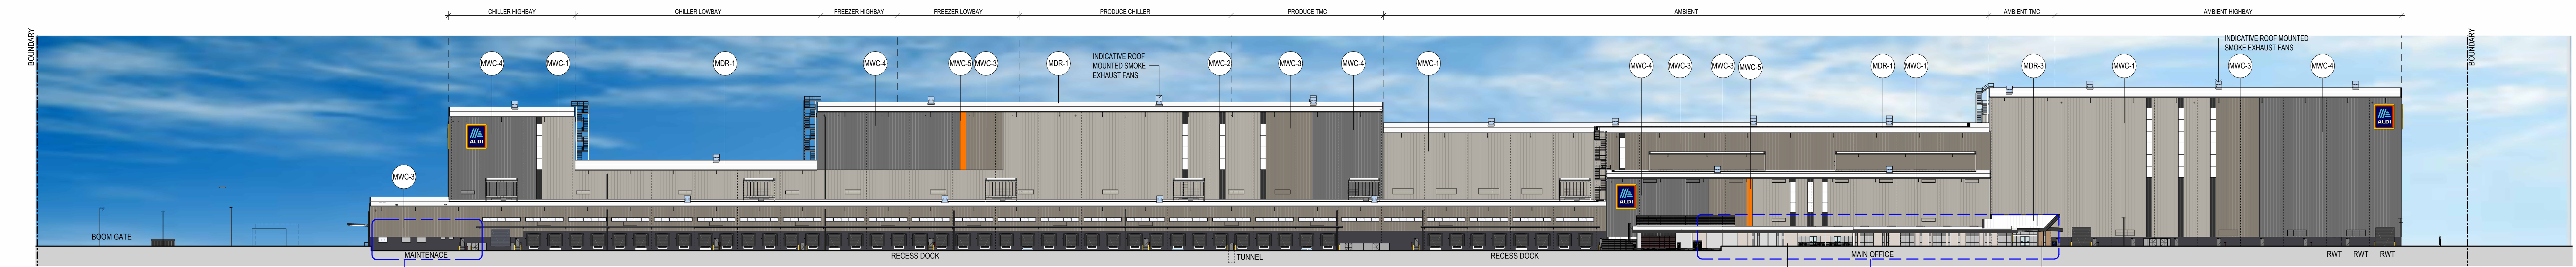


2 NORTH ELEVATION - WAREHOUSE 1 : 600

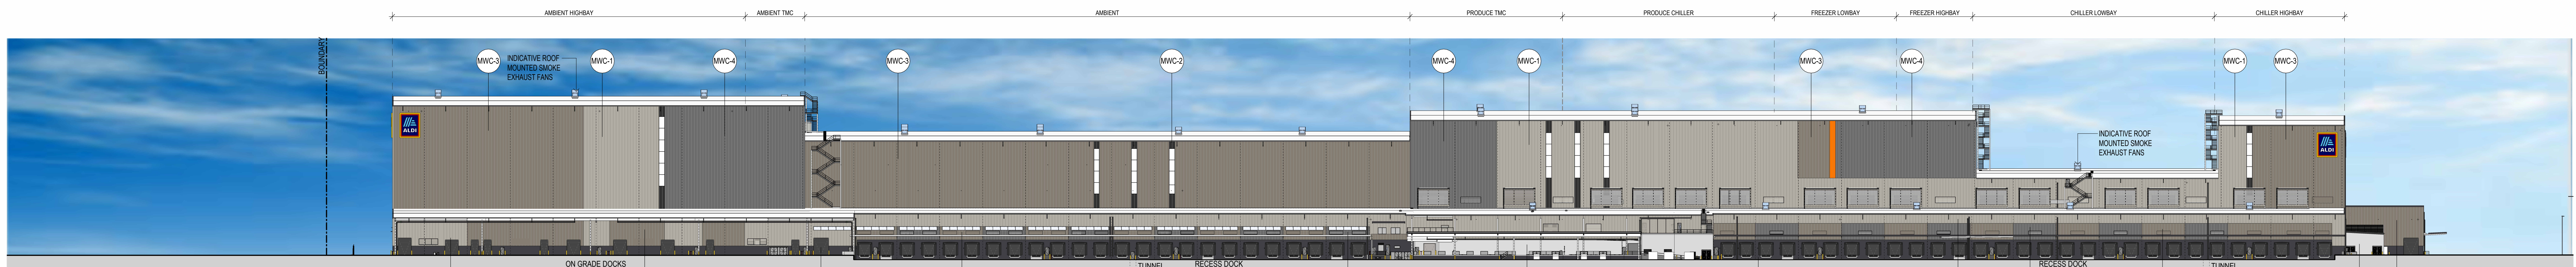


4 SOUTH ELEVATION - WAREHOUSE 1 : 600

   INDICATIVE EXTERNAL FINISHES		FINISHES SUBJECT TO AUTHORITY AND CLIENT APPROVAL									
	BWK-1 - BRICK FACADE -BOWRAL 76 HEREFORD BRONZE		GLZ-2 - GLAZED FACADE SYSTEM - GREY TINT		PCP-2 - PRECAST CONCRETE PANEL - MONUMENT PAINT FINISH		MWC-4 - METAL WALL CLADDING - BASALT		MDR-3 - METAL ROOF - DOVER WHITE		DP-1 - DOWNPIPE - MONUMENT
	BWK-2 - BRICK FACADE -BOWRAL 76 SIMMENTAL SILVER		GLZ-3 - GLAZED FACADE SYSTEM - COLOURBACK - MONUMENT		MWC-1 - METAL WALL CLADDING - DUNE		MWC-5 - METAL WALL CLADDING - PAINT FINISH - ALDI ORANGE		RSD-1 - ROLLER SHUTTER DOOR - MONUMENT		EG-1 - EAVES GUTTER - MONUMENT
	AFG-1 - ALU. FRAME GLAZING - MONUMENT		GLZ-4 - GLAZED FACADE SYSTEM - FROSTED GLASS		MWC-2 - METAL WALL CLADDING - MONUMENT		MWC-6 - METAL WALL CLADDING - DOVER WHITE		SC-1 - STEEL COLUMNS - PREFINISHED - MONUMENT		
	GLZ-1 - GLAZED FACADE SYSTEM - CLEAR		PCP-1 - PRECAST CONCRETE PANEL - NATURAL FINISH		MWC-3 - METAL WALL CLADDING - GULLY		MDR-2 - METAL ROOF - DOVER WHITE		FAS-1 - FOLDED ALU. FASCIA - MONUMENT		

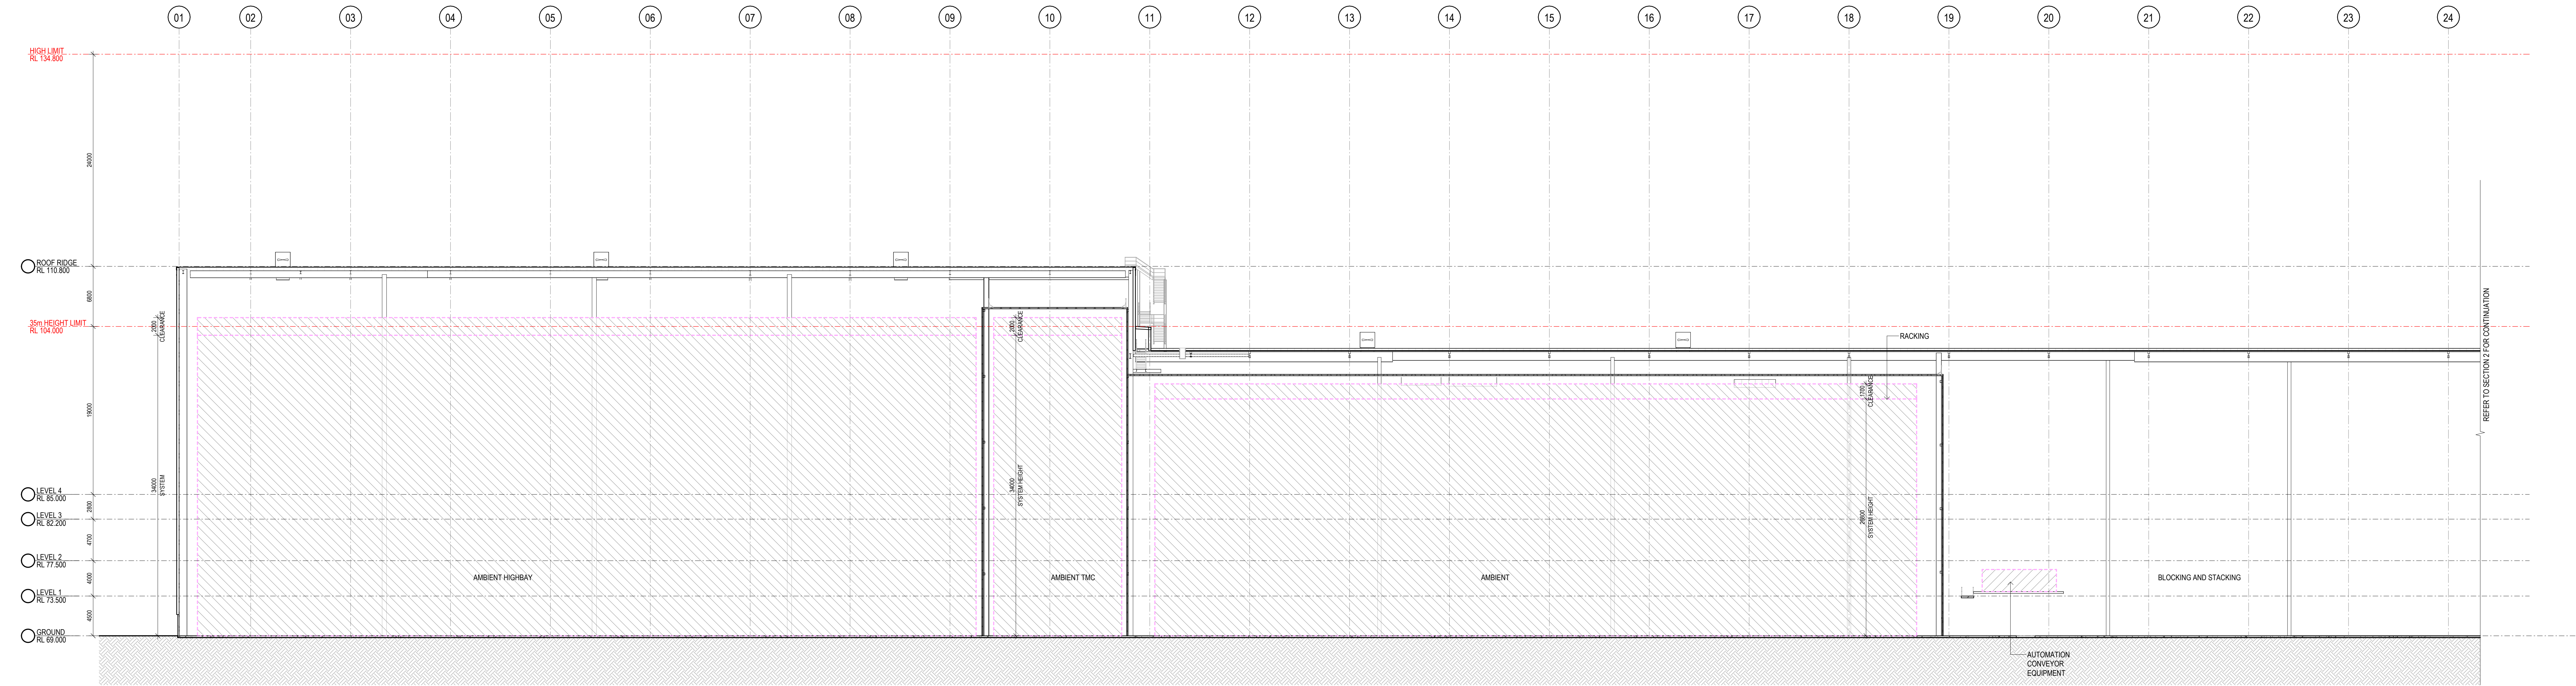


1 WAREHOUSE SECTION - WEST 1 : 250

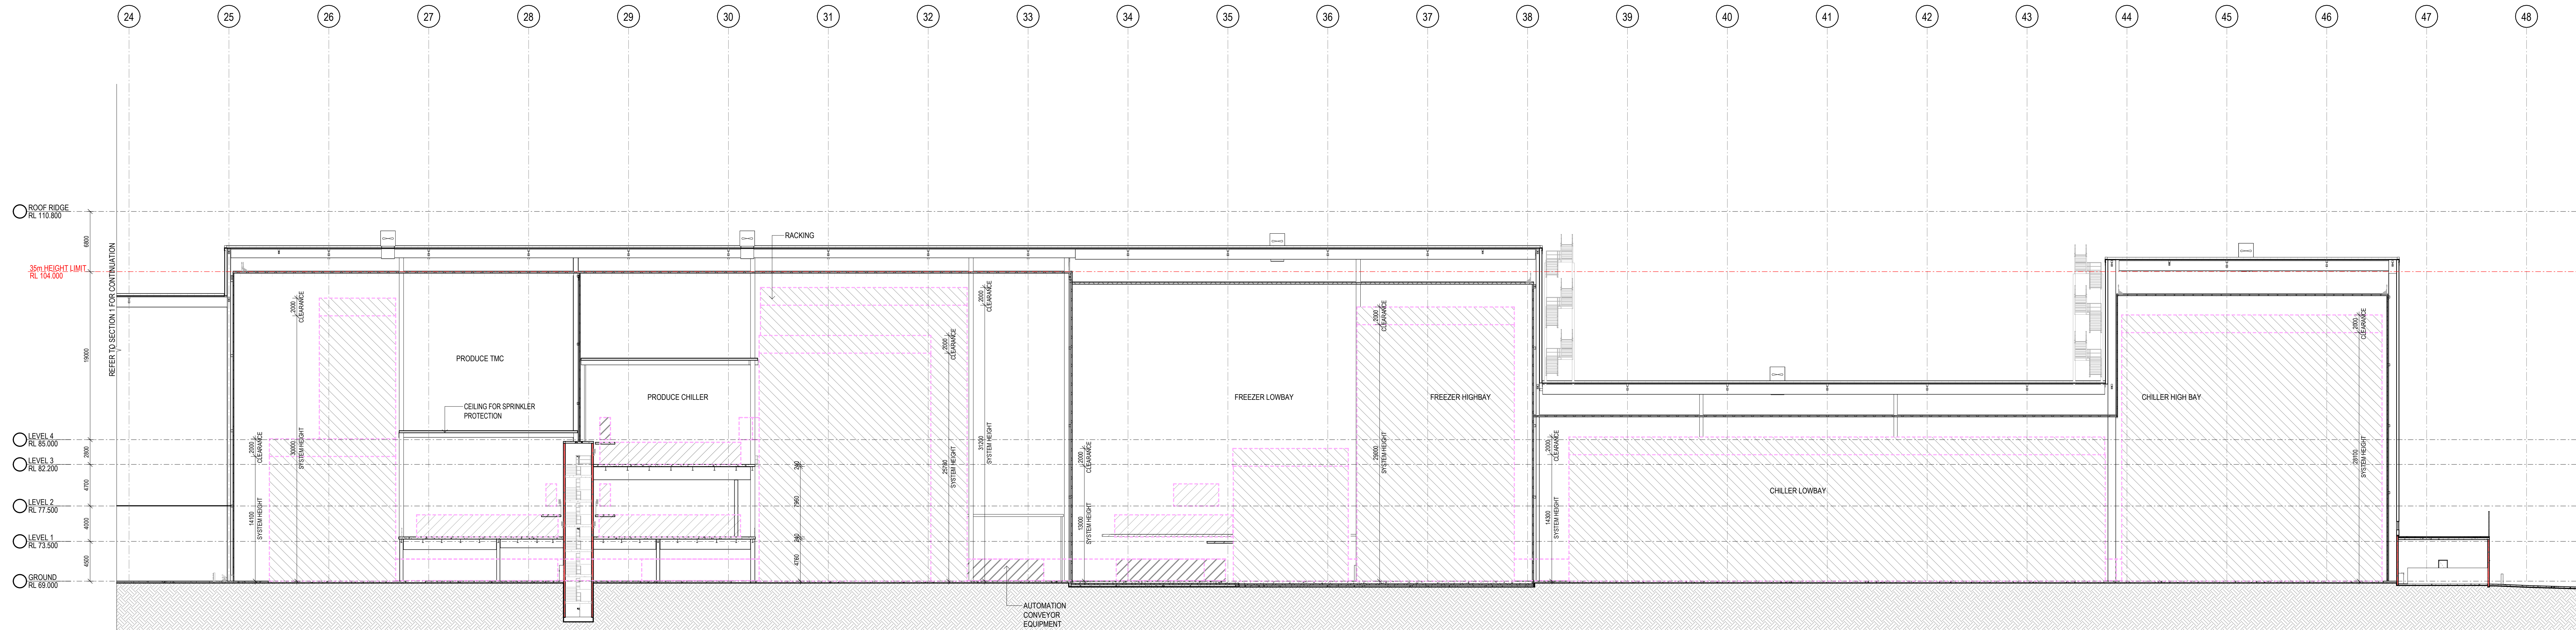


2 WAREHOUSE SECTION - EAST 1 : 250

LEGEND:	
	AUTOMATION CONVEYOR EQUIPMENT TO FUTURE DETAIL
	AUTOMATION RACKING TO FUTURE DETAIL


DA ISSUE

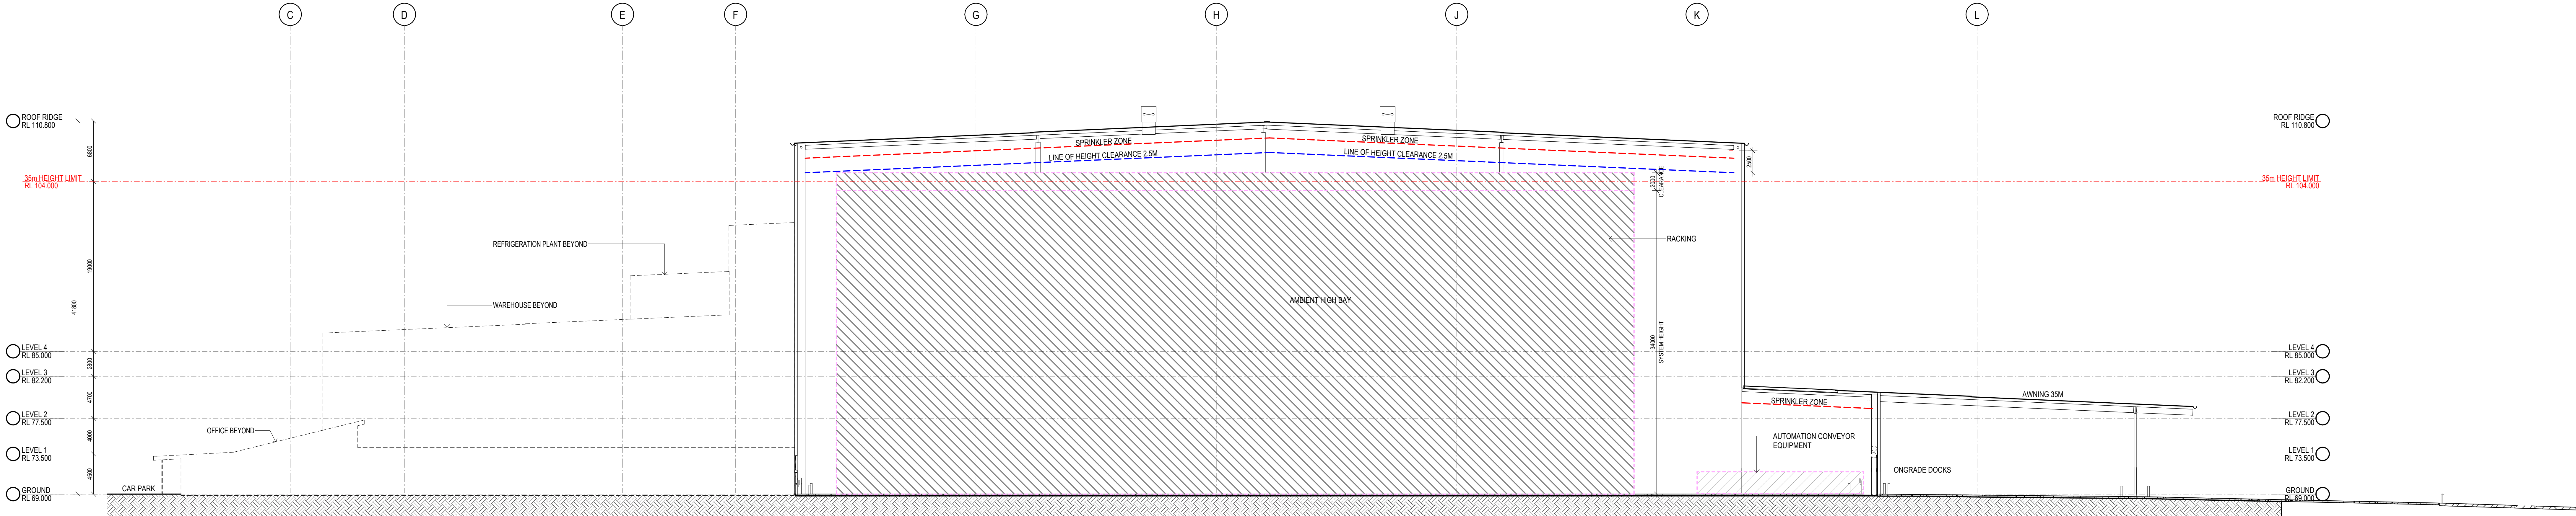

1 WAREHOUSE AMBIENT ZONE - SECTION 1 1:250

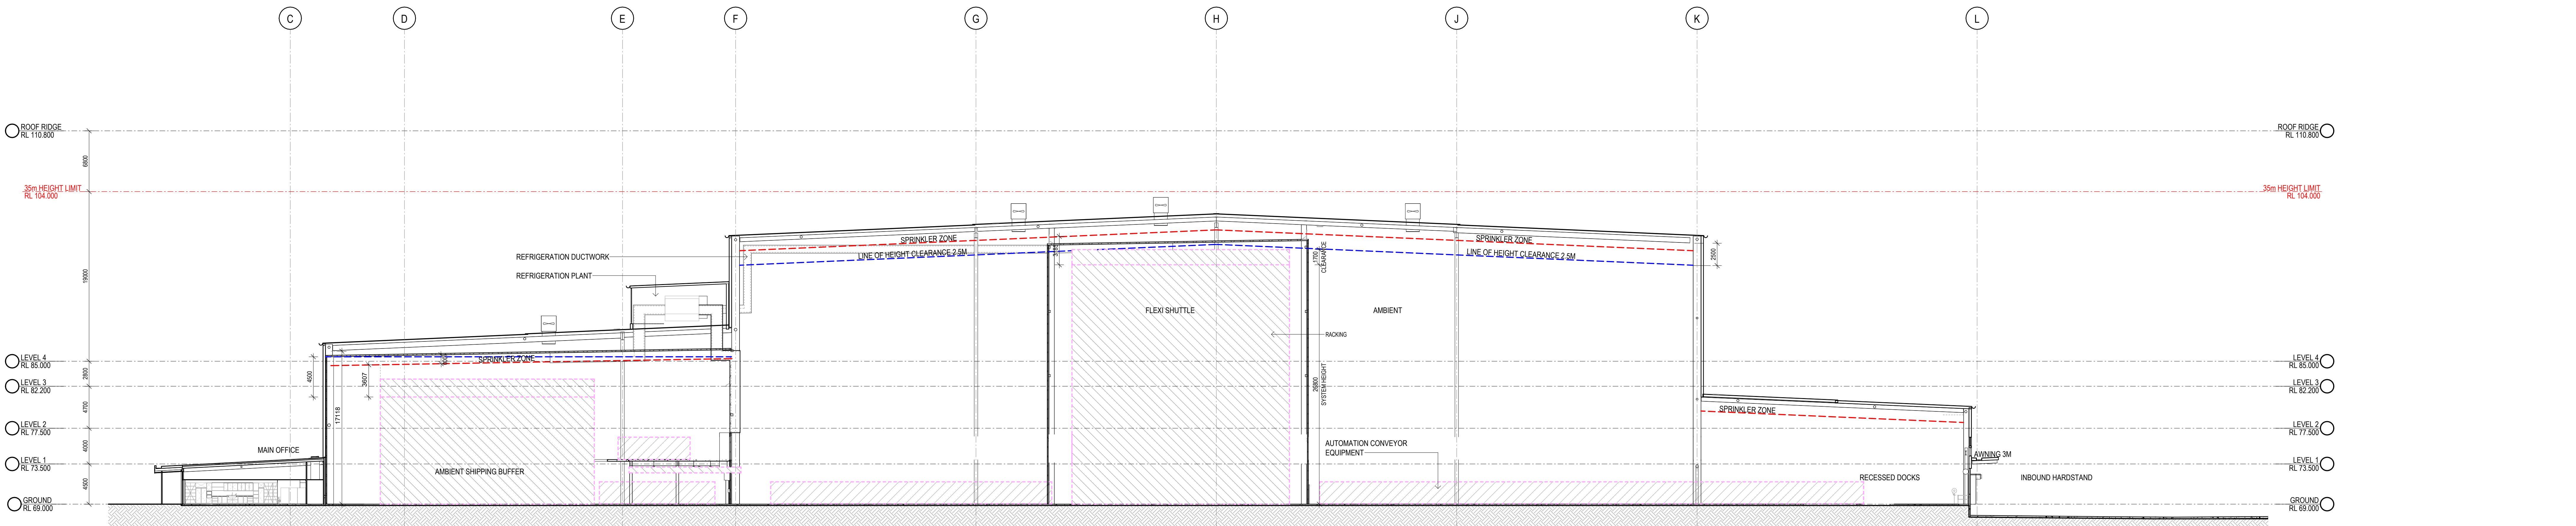

2 WAREHOUSE AMBIENT ZONE - SECTION 2 1:250




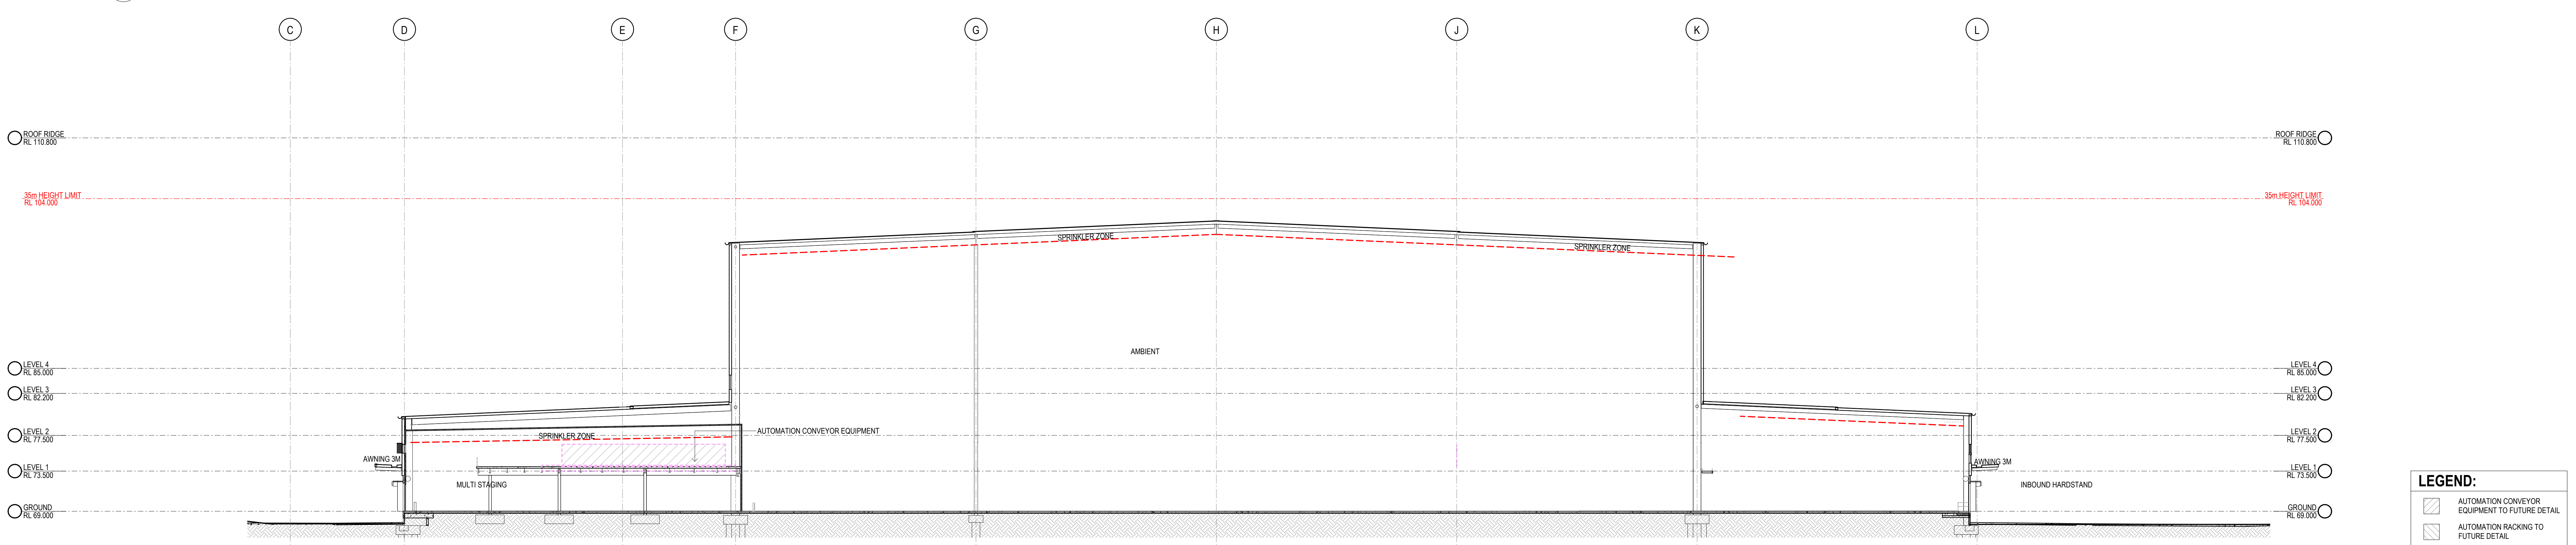


3 WAREHOUSE AMBIENT ZONE - SECTION 3 1:250

LEGEND:

- AUTOMATION CONVEYOR EQUIPMENT TO FUTURE DETAIL
- AUTOMATION RACKING TO FUTURE DETAIL





DA ISSUE

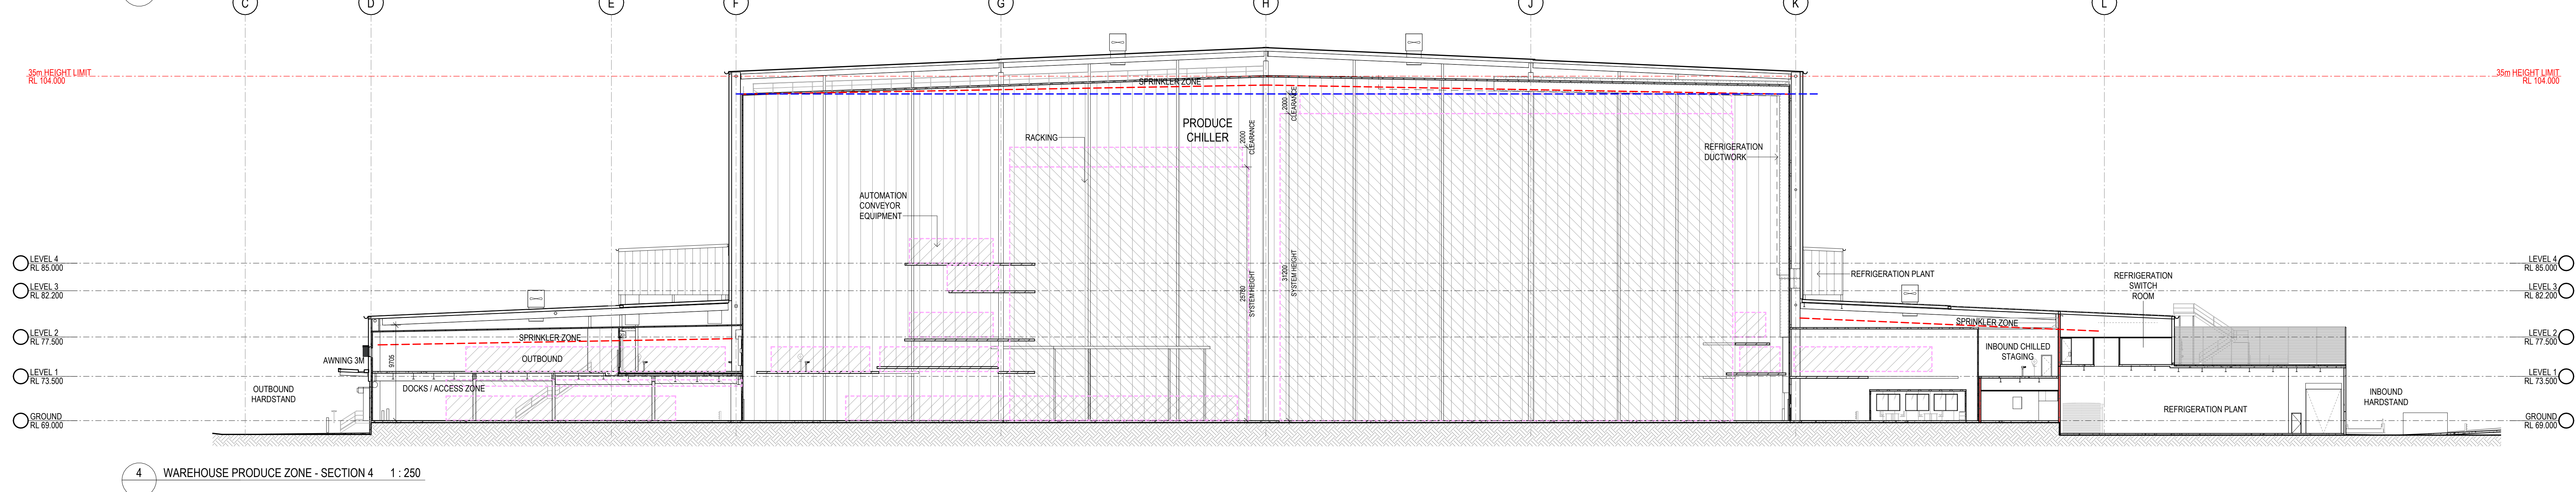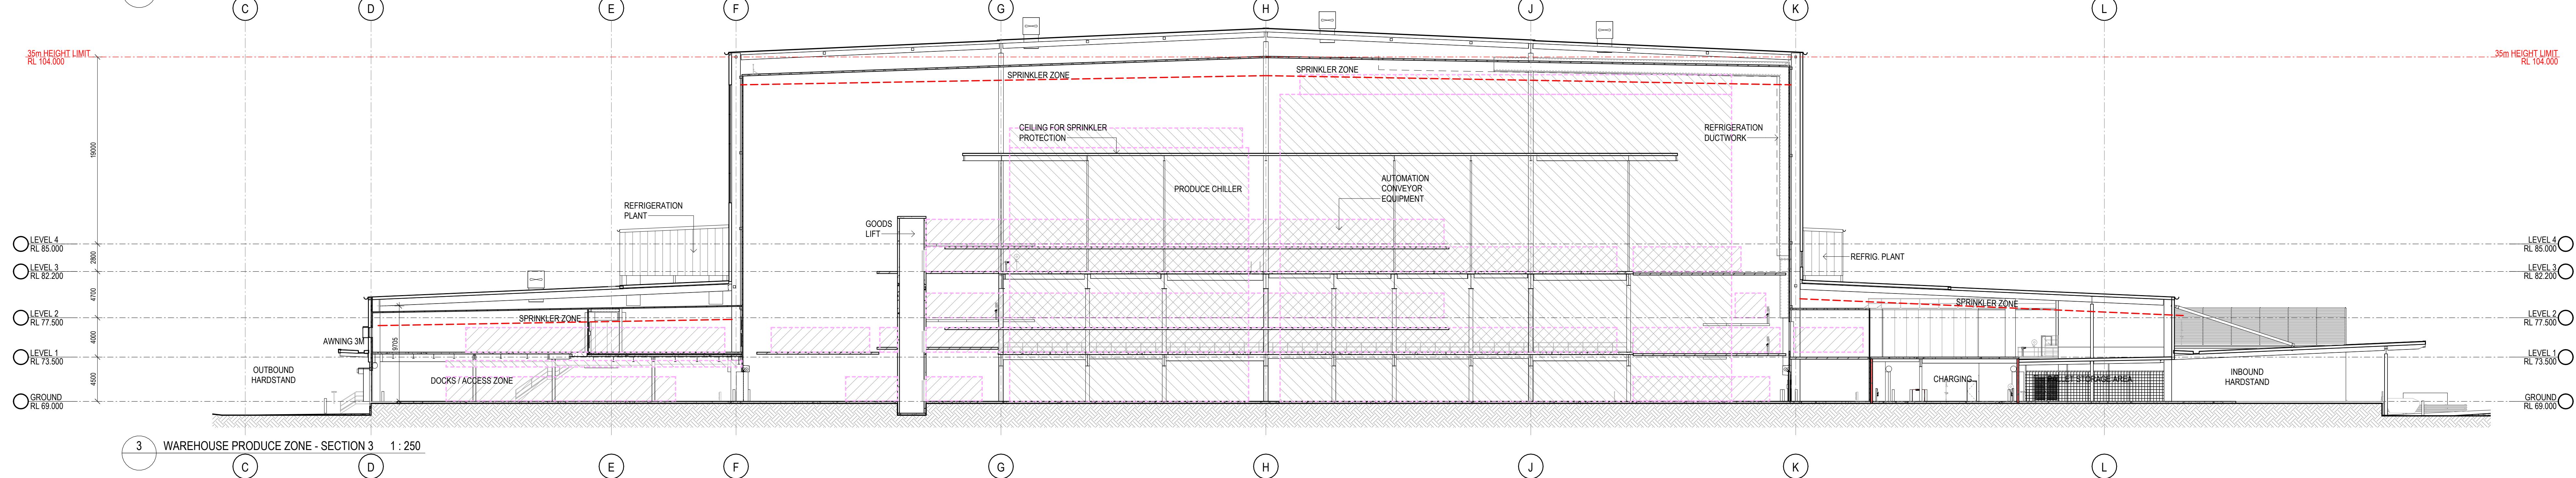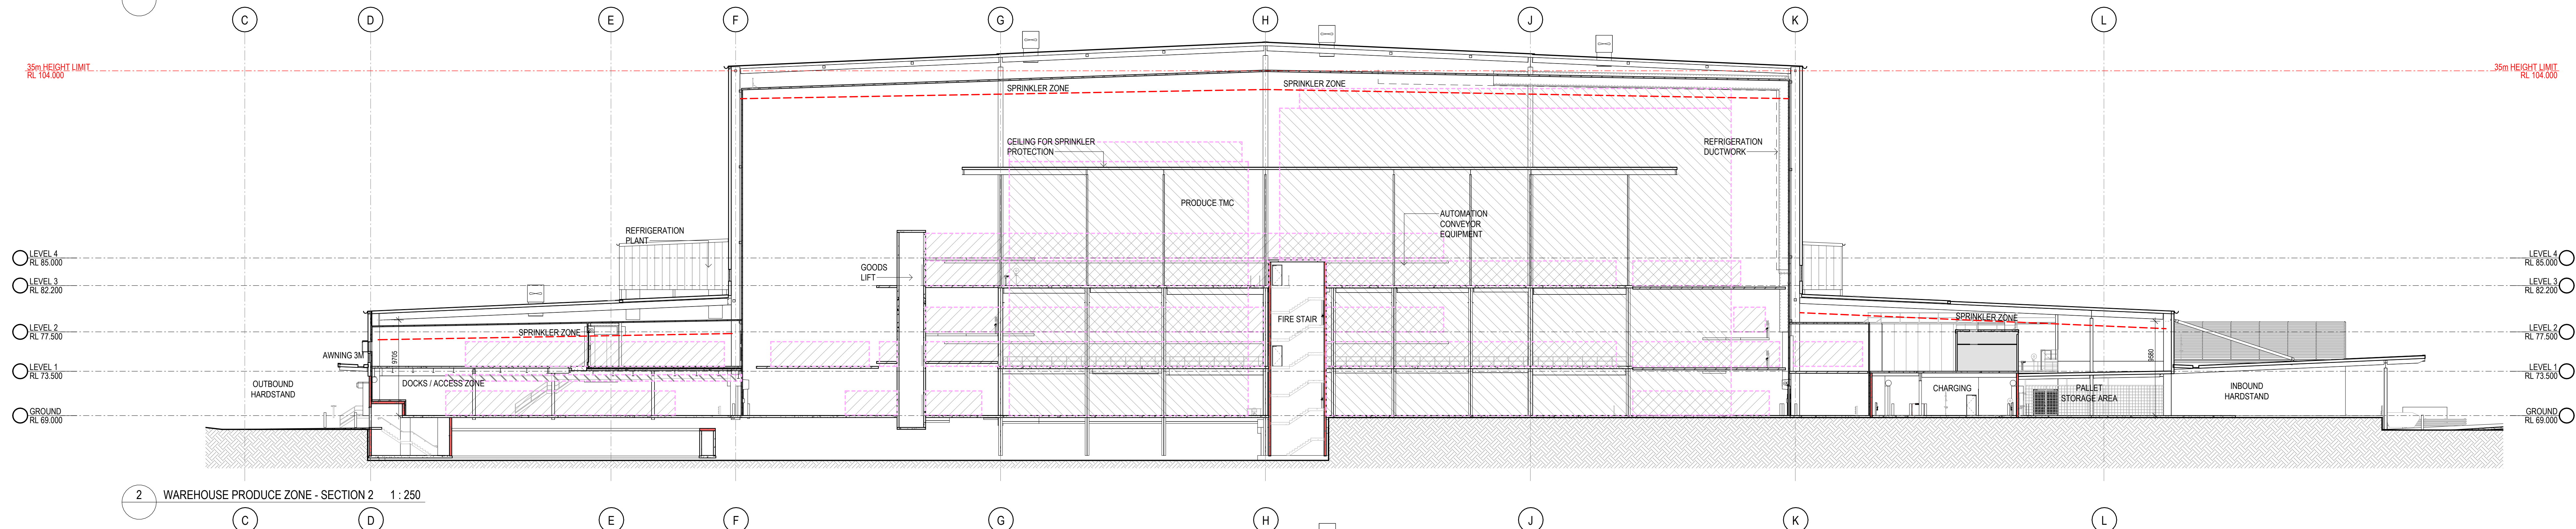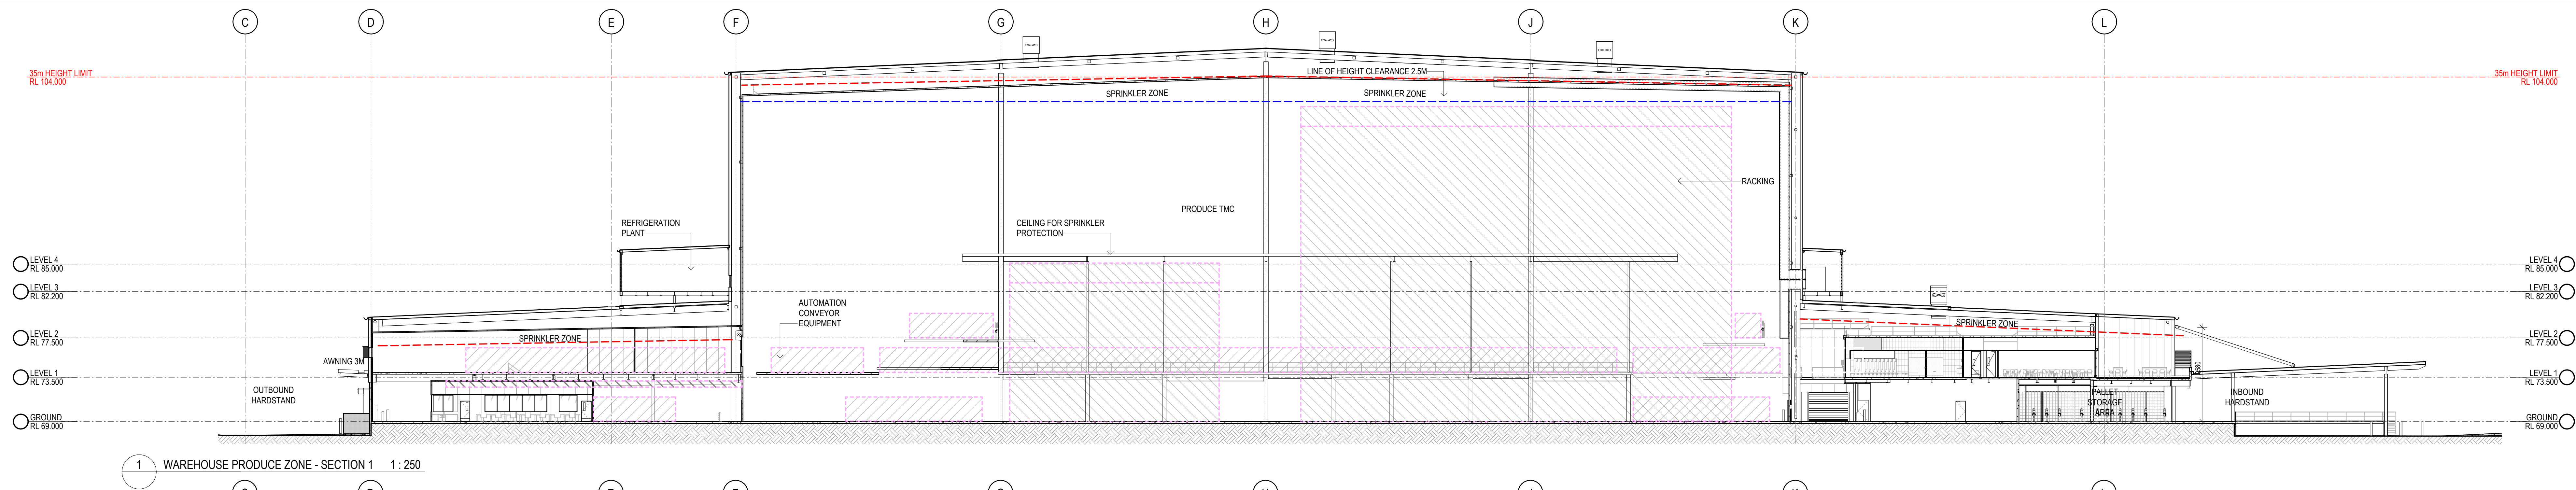

LEGEND:

- AUTOMATION CONVEYOR EQUIPMENT TO FUTURE DETAIL
- AUTOMATION RACKING TO FUTURE DETAIL

DA ISSUE

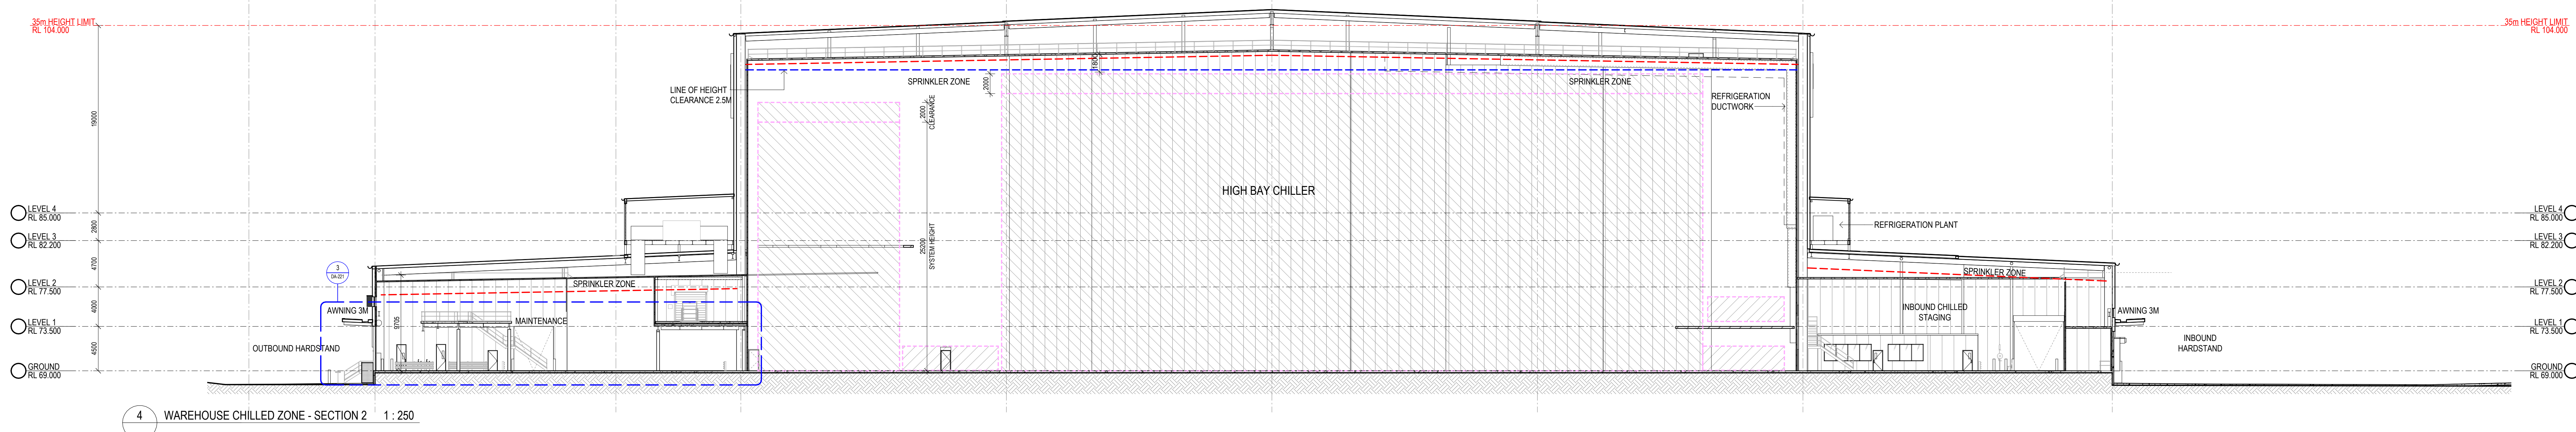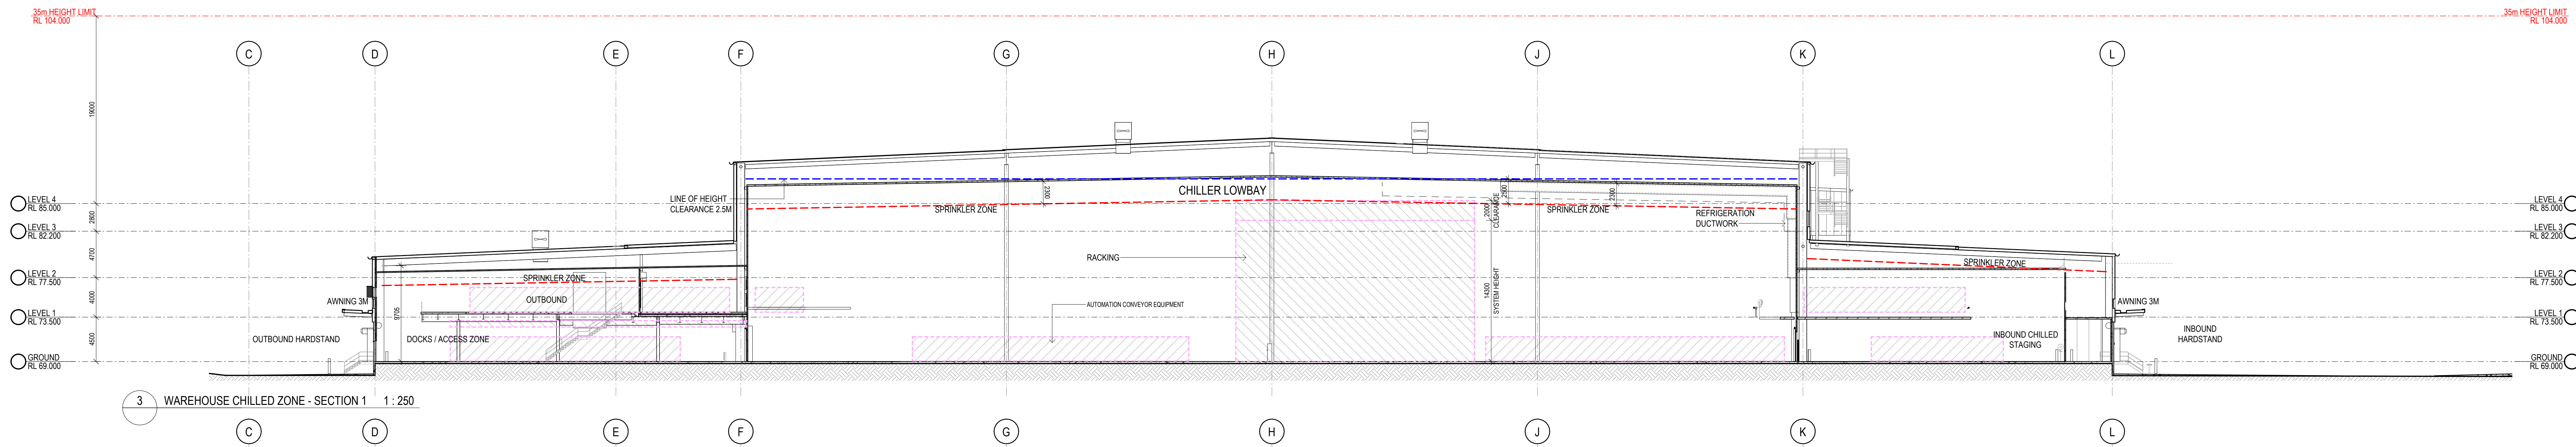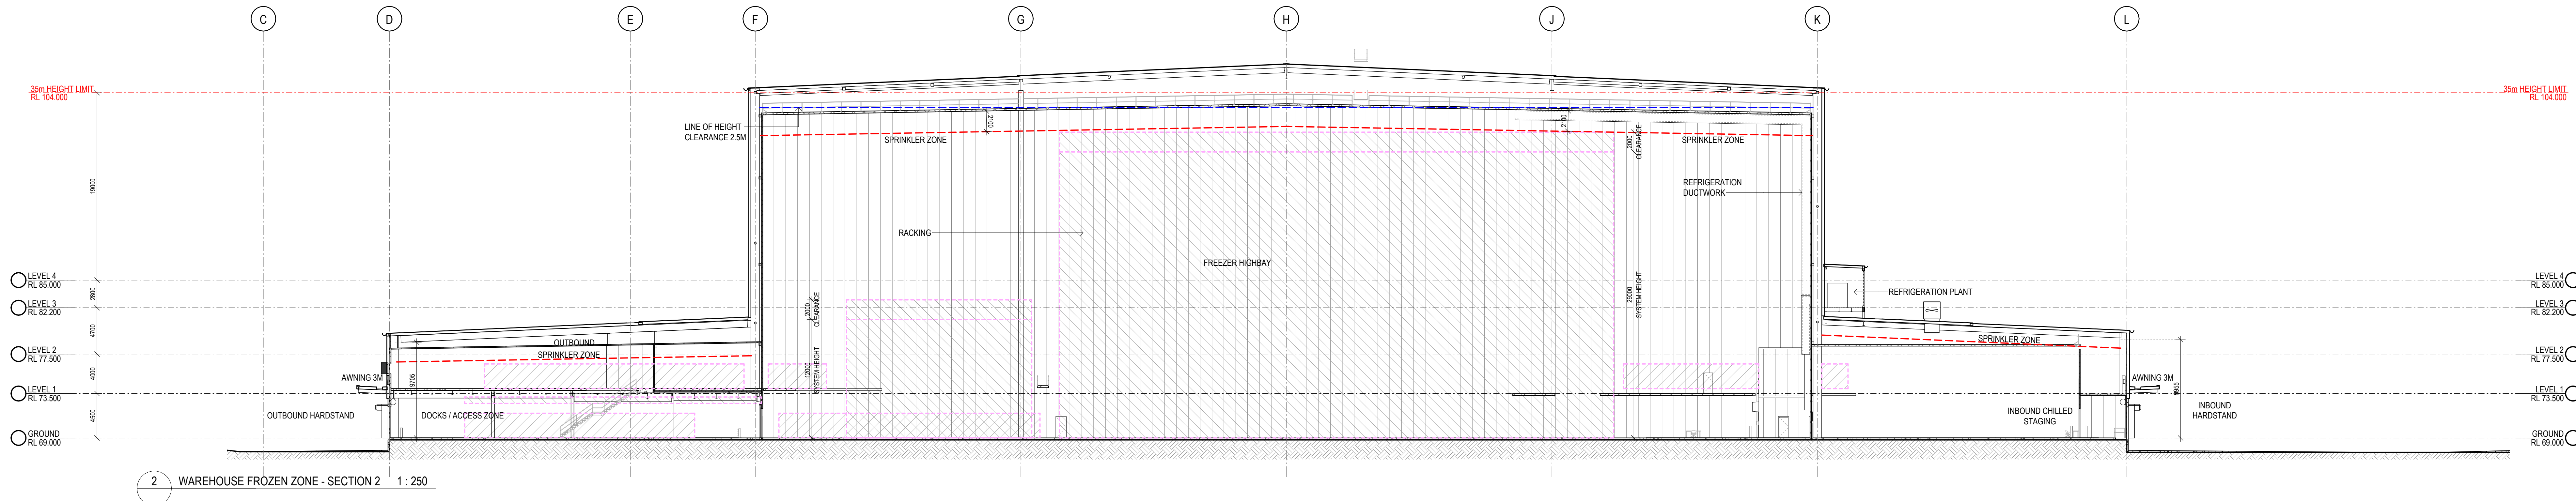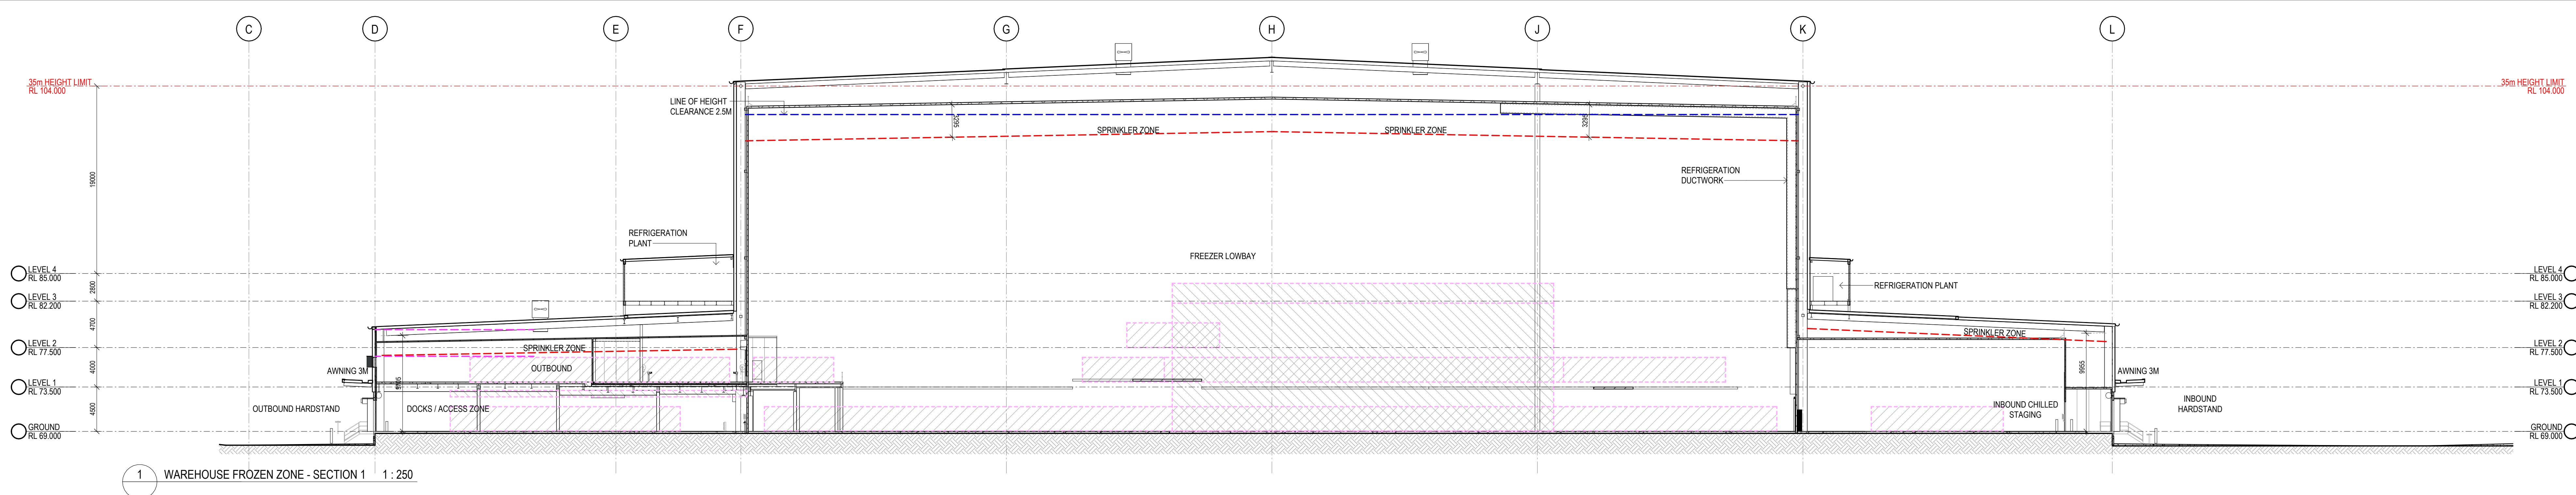


LEGEND:	
	AUTOMATION CONVEYOR EQUIPMENT TO FUTURE DETAIL
	AUTOMATION RACKING TO FUTURE DETAIL

DA ISSUE




1 MAIN OFFICE GROUND FLOOR PLAN 1:200


2 DA-200_3D

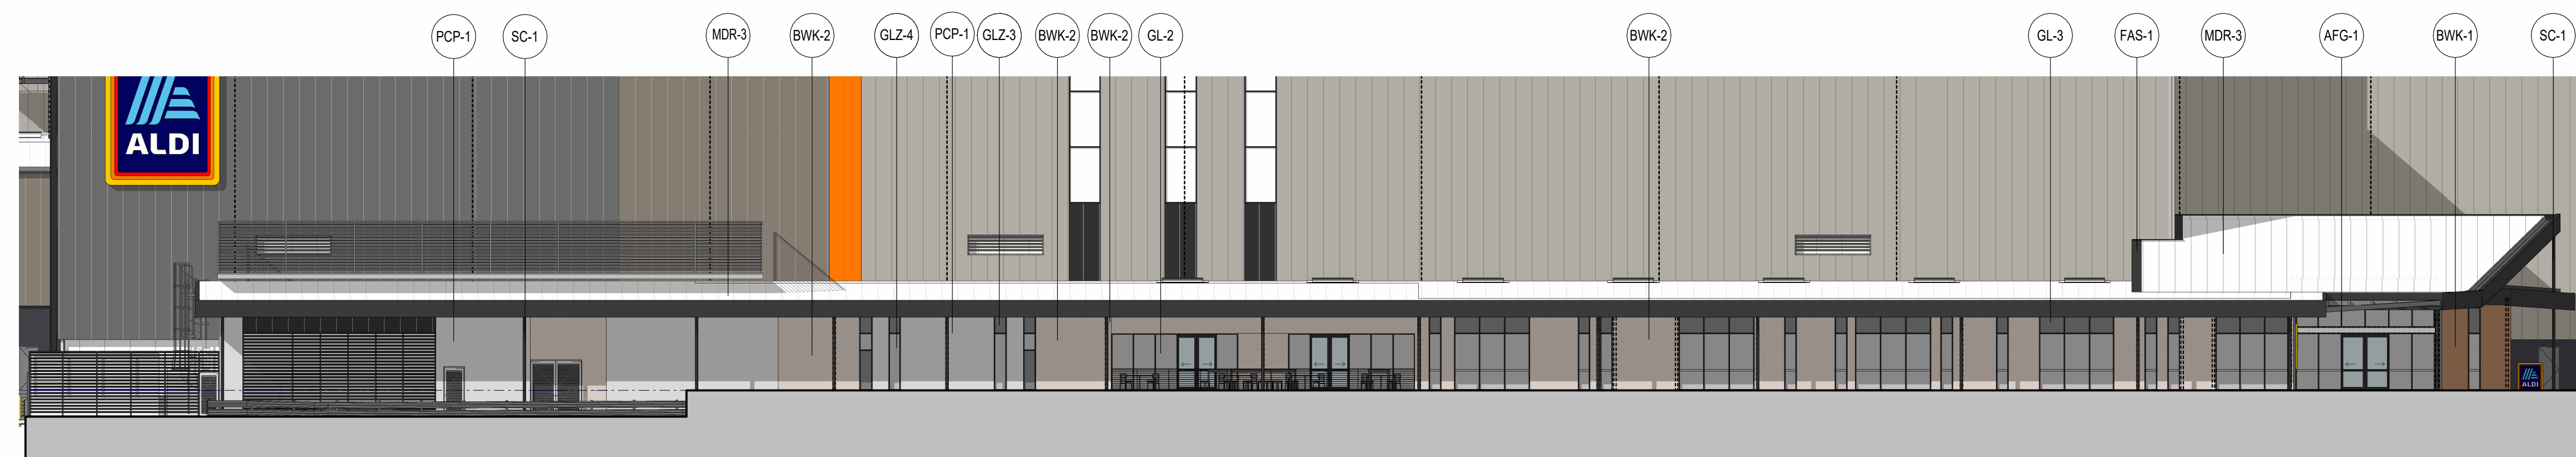


4 OFFICE ELEVATION 1 1:200

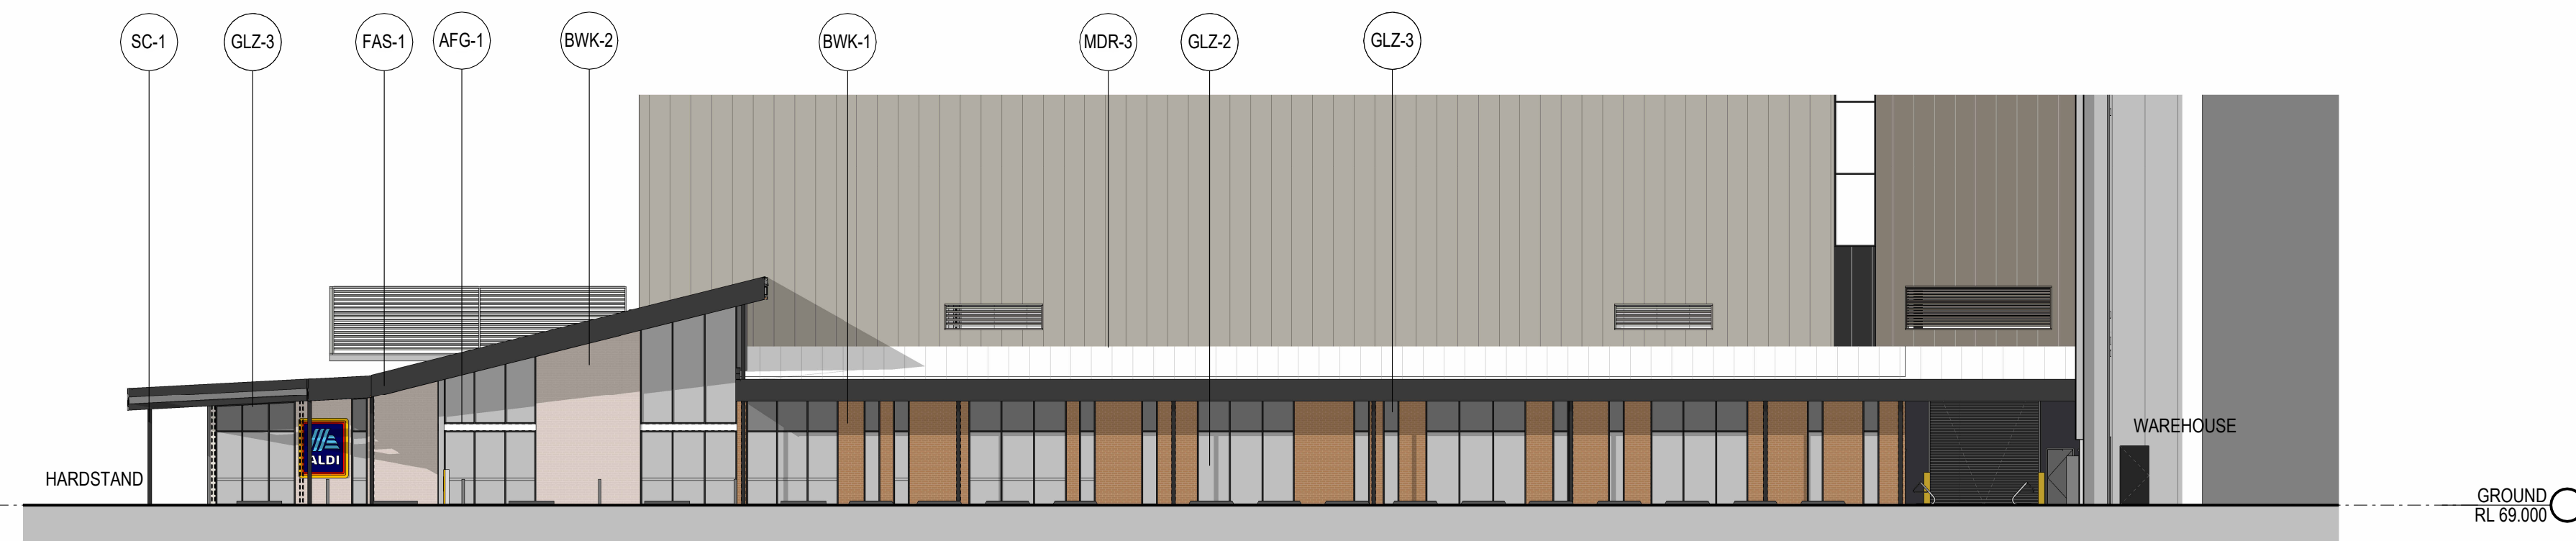

5 OFFICE ELEVATION 2 1:200

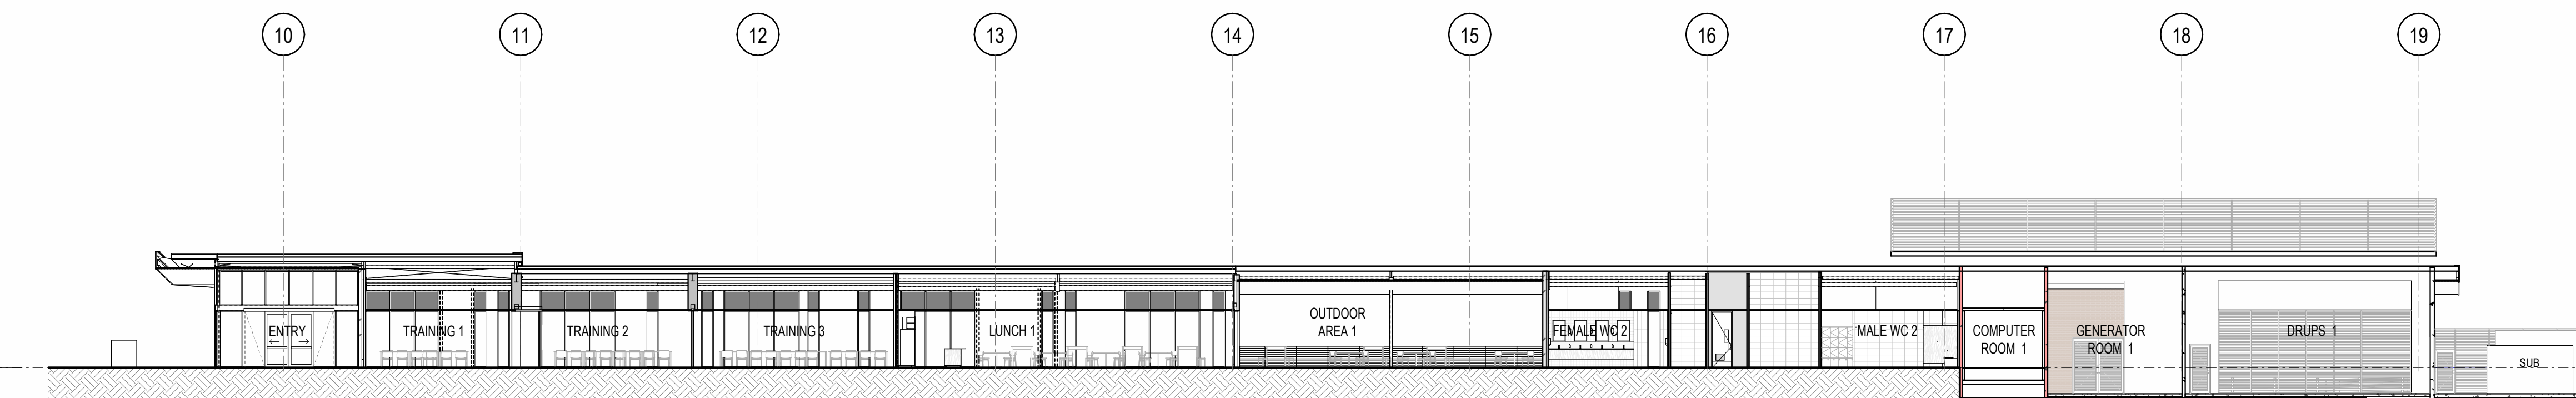

6 OFFICE SECTION 1 1:200


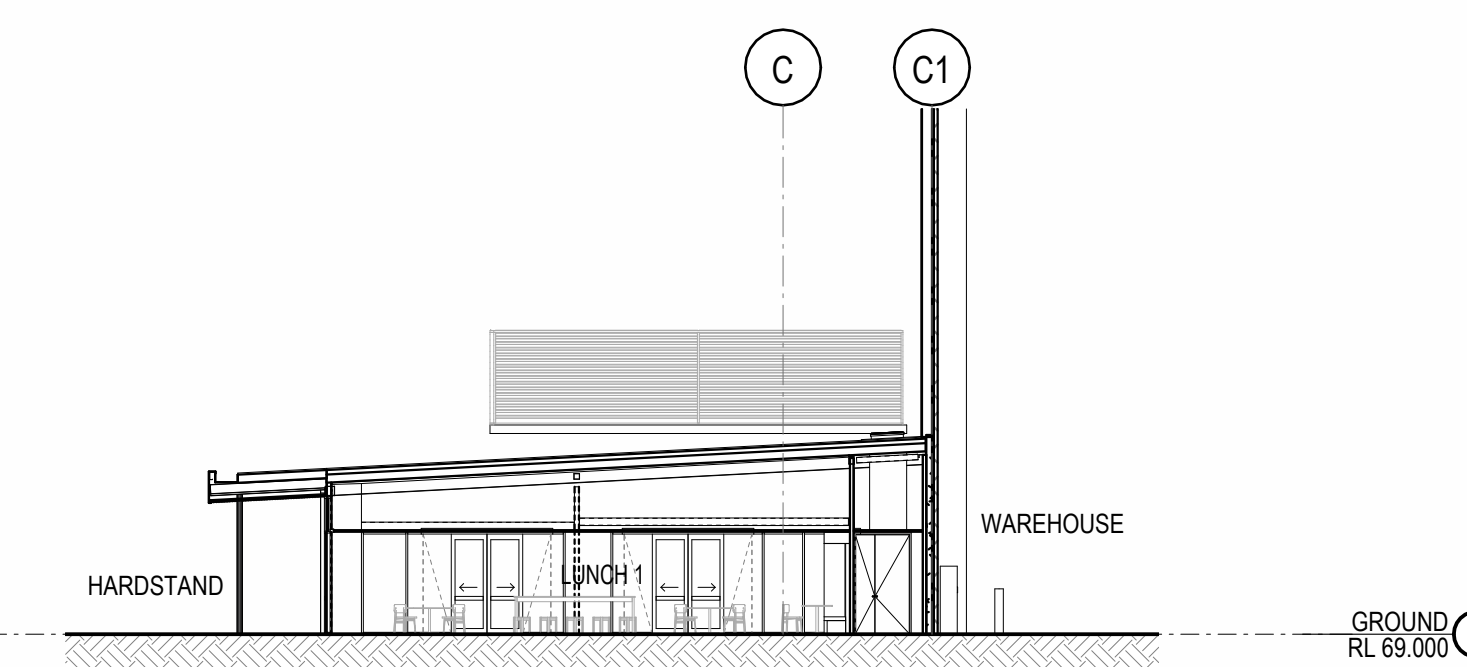


7 OFFICE SECTION 2 1:200

INDICATIVE EXTERNAL FINISHES FINISHES SUBJECT TO AUTHORITY AND CLIENT APPROVAL

BWK-1 - BRICK FACADE -BOWRAL 76 HEREFORD BRONZE	GLZ-2 - GLAZED FACADE SYSTEM - GREY TINT	PCP-2 - PRECAST CONCRETE PANEL - MONUMENT PAINT FINISH	MWC-4 - METAL WALL CLADDING - BASALT	MDR-3 - METAL ROOF - DOVER WHITE	DP-1 - DOWNPIPE - MONUMENT
BWK-2 - BRICK FACADE -BOWRAL 76 SIMMENTAL SILVER	GLZ-3 - GLAZED FACADE SYSTEM - COLOURBACK - MONUMENT	MWC-1 - METAL WALL CLADDING - DUNE	MWC-5 - METAL WALL CLADDING - PAINT FINISH - ALDI ORANGE	RSD-1 - ROLLER SHUTTER DOOR - MONUMENT	EG-1 - EAVES GUTTER - MONUMENT
AFG-1 - ALU. FRAME GLAZING - MONUMENT	GLZ-4 - GLAZED FACADE SYSTEM - FROSTED GLASS	MWC-2 - METAL WALL CLADDING - MONUMENT	MDR-1 - METAL ROOF - DOVER WHITE	SC-1 - STEEL COLUMNS - PREFINISHED - MONUMENT	
GLZ-1 - GLAZED FACADE SYSTEM - CLEAR	PCP-1 - PRECAST CONCRETE PANEL - NATURAL FINISH	MWC-3 - METAL WALL CLADDING - GULLY	MDR-2 - METAL ROOF - DOVER WHITE	FAS-1 - FOLDED ALU. FASCIA - MONUMENT	

DA ISSUE

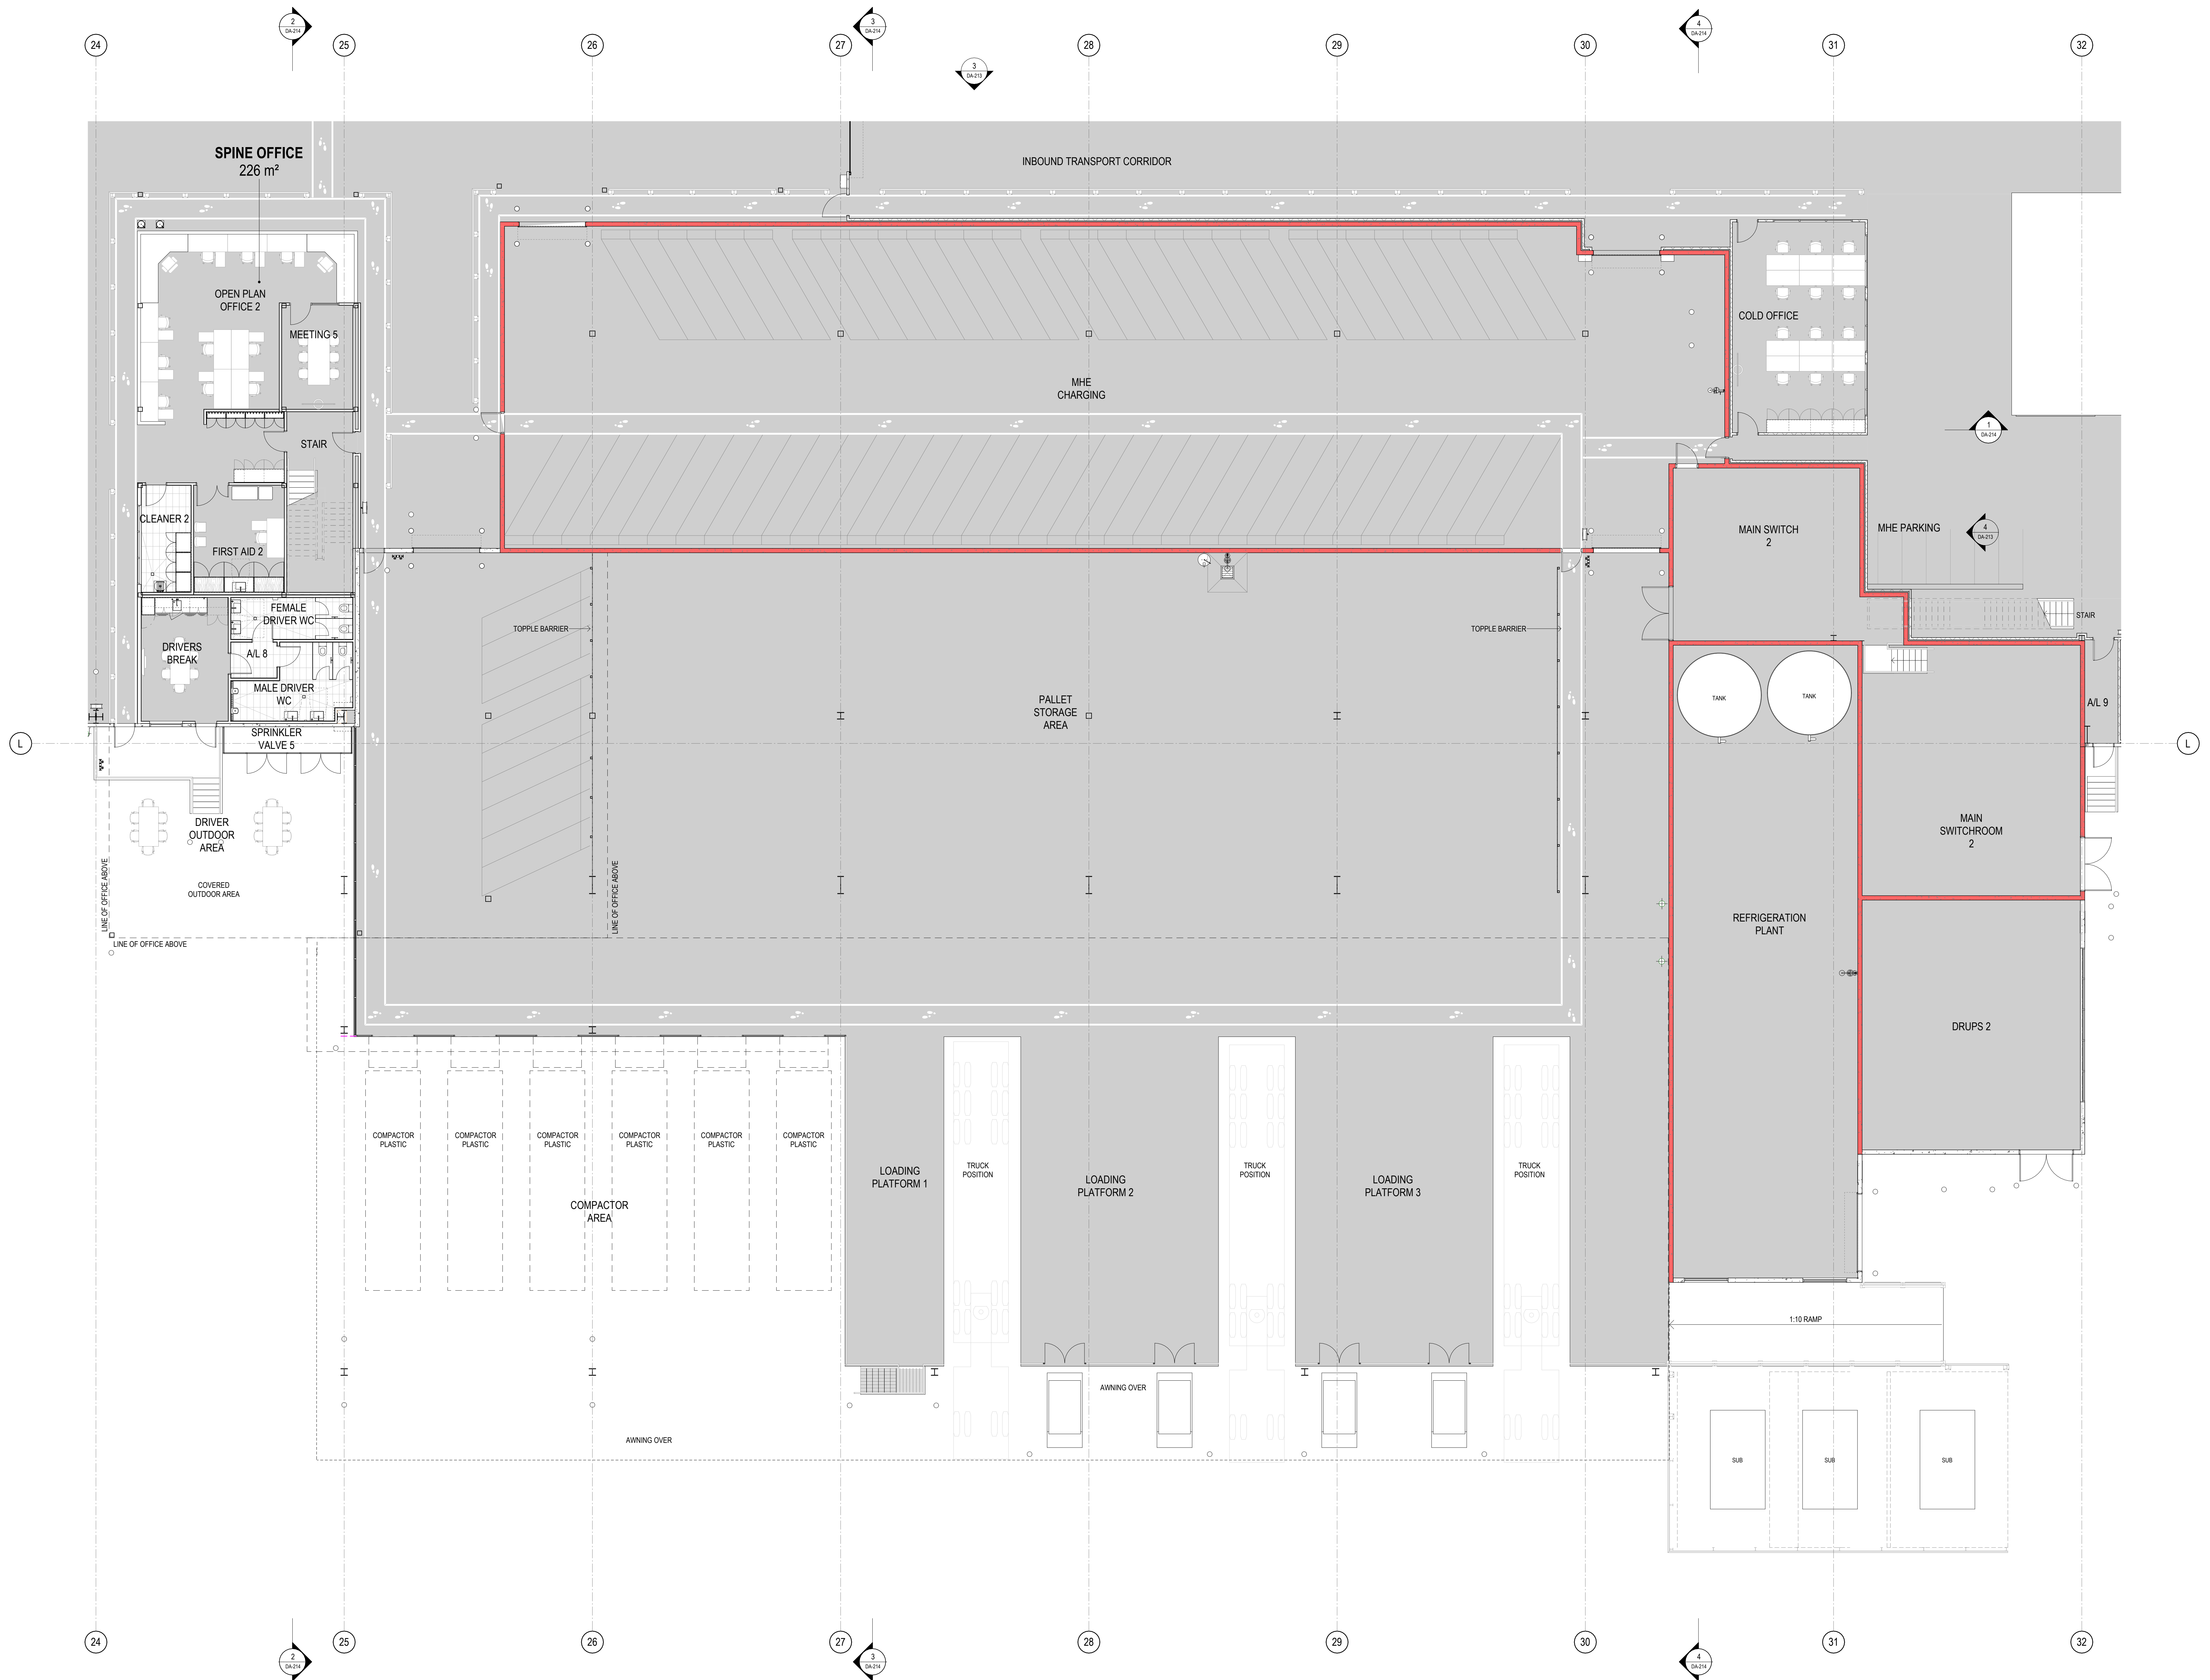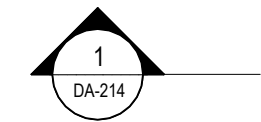

DA ISSUE



1. SBA MODIFICATIONS
2. DESCRIPTION

29/05/2020
DATE



ALDI SYD ADC

475 BADGERYS CREEK ROAD, BRADFELD



THESE DESIGN PLANS & SPECIFICATIONS AND THE COPYRIGHT THEREIN ARE THE PROPERTY OF THE ARCHITECT AND MUST NOT BE USED, REPRODUCED OR COPIED WHOLLY OR IN PART WITHOUT THE WRITTEN PERMISSION OF THE ARCHITECT.
FIGURED DIMENSIONS TO BE USED IN PREFERENCE TO SCALE. ALL DIMENSIONS TO BE CHECKED ON SITE.
THIS DOCUMENT NOT TO BE USED FOR CONSTRUCTION UNLESS SPECIFICALLY NOTED OTHERWISE.

TITLE
CHARGING & SPINE BUILDING -
GROUND FLOOR

DATE
29/05/2020

SCALE
1:10 @ A0
1:10 @ A3

PROJECT NO. 25182
DWG NO. DA-210
REVISION 1



1 SPINE OFFICE LEVEL 1 PLAN 1 : 100 24

DA ISSUE



1. SBA MODIFICATIONS
2. DESCRIPTION


29/05/2026
DATE



CLIENT

ALDI SYD ADC

475 BADGERYS CREEK ROAD, BRADFELD

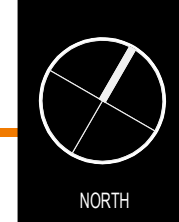

THESE DESIGN PLANS & SPECIFICATIONS AND THE COPYRIGHT THEREIN ARE THE PROPERTY OF THE ARCHITECT AND MUST NOT BE USED, REPRODUCED OR COPIED WHOLLY OR IN PART WITHOUT THE WRITTEN PERMISSION OF THE ARCHITECT.

TITLE CHARGING & SPINE BUILDING - FIRST FLOOR
DATE 29/05/2026
SCALE 1:0 @ A0
1:0 @ A3
PROJECT NO. 25182
DWG NO. DA-211
REVISION 1



DA ISSUE



1. SBA MODIFICATIONS
2. DESCRIPTION


CLIENT



29/05/2026
DATE

ALDI SYD ADC

475 BADGERYS CREEK ROAD, BRADFIELD

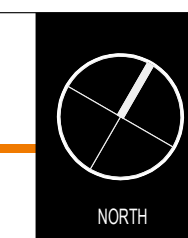

THESE DESIGN PLANS & SPECIFICATIONS AND THE COPYRIGHT THEREIN ARE THE PROPERTY OF THE ARCHITECT AND MUST NOT BE USED, REPRODUCED OR COPIED WHOLLY OR IN PART WITHOUT THE WRITTEN PERMISSION OF THE ARCHITECT.
FIGURED DIMENSIONS TO BE USED IN PREFERENCE TO SCALE. ALL DIMENSIONS TO BE CHECKED ON SITE.
THIS DOCUMENT NOT TO BE USED FOR CONSTRUCTION UNLESS SPECIFICALLY NOTED FOR CONSTRUCTION.

TITLE: CHARGING & SPINE BUILDING - ROOF PLAN
DATE: 29/05/2026
SCALE: 1:0 @ A0, 1:0 @ A3
PROJECT NO: 25182, DWG NO: DA-212, REVISION: 1