





- GENERAL NOTE:**
- BOUNDARY LINE
 - LANDSCAPE SETBACK
 - BUILDING SETBACK
 - RETAINING WALL
 - FNC-1, CHAINWIRE FENCING 2100mm HIGH (1.8-0.3m BARB WIRE)
 - FNC-2, PALISADE FENCING 2100mm HIGH
 - PG PEDESTRIAN GATE
 - SG SLIDING GATE
 - AUTOMATION CONVEYOR EQUIPMENT TO FUTURE DETAIL
 - AUTOMATION RACKING TO FUTURE DETAIL

DA ISSUE

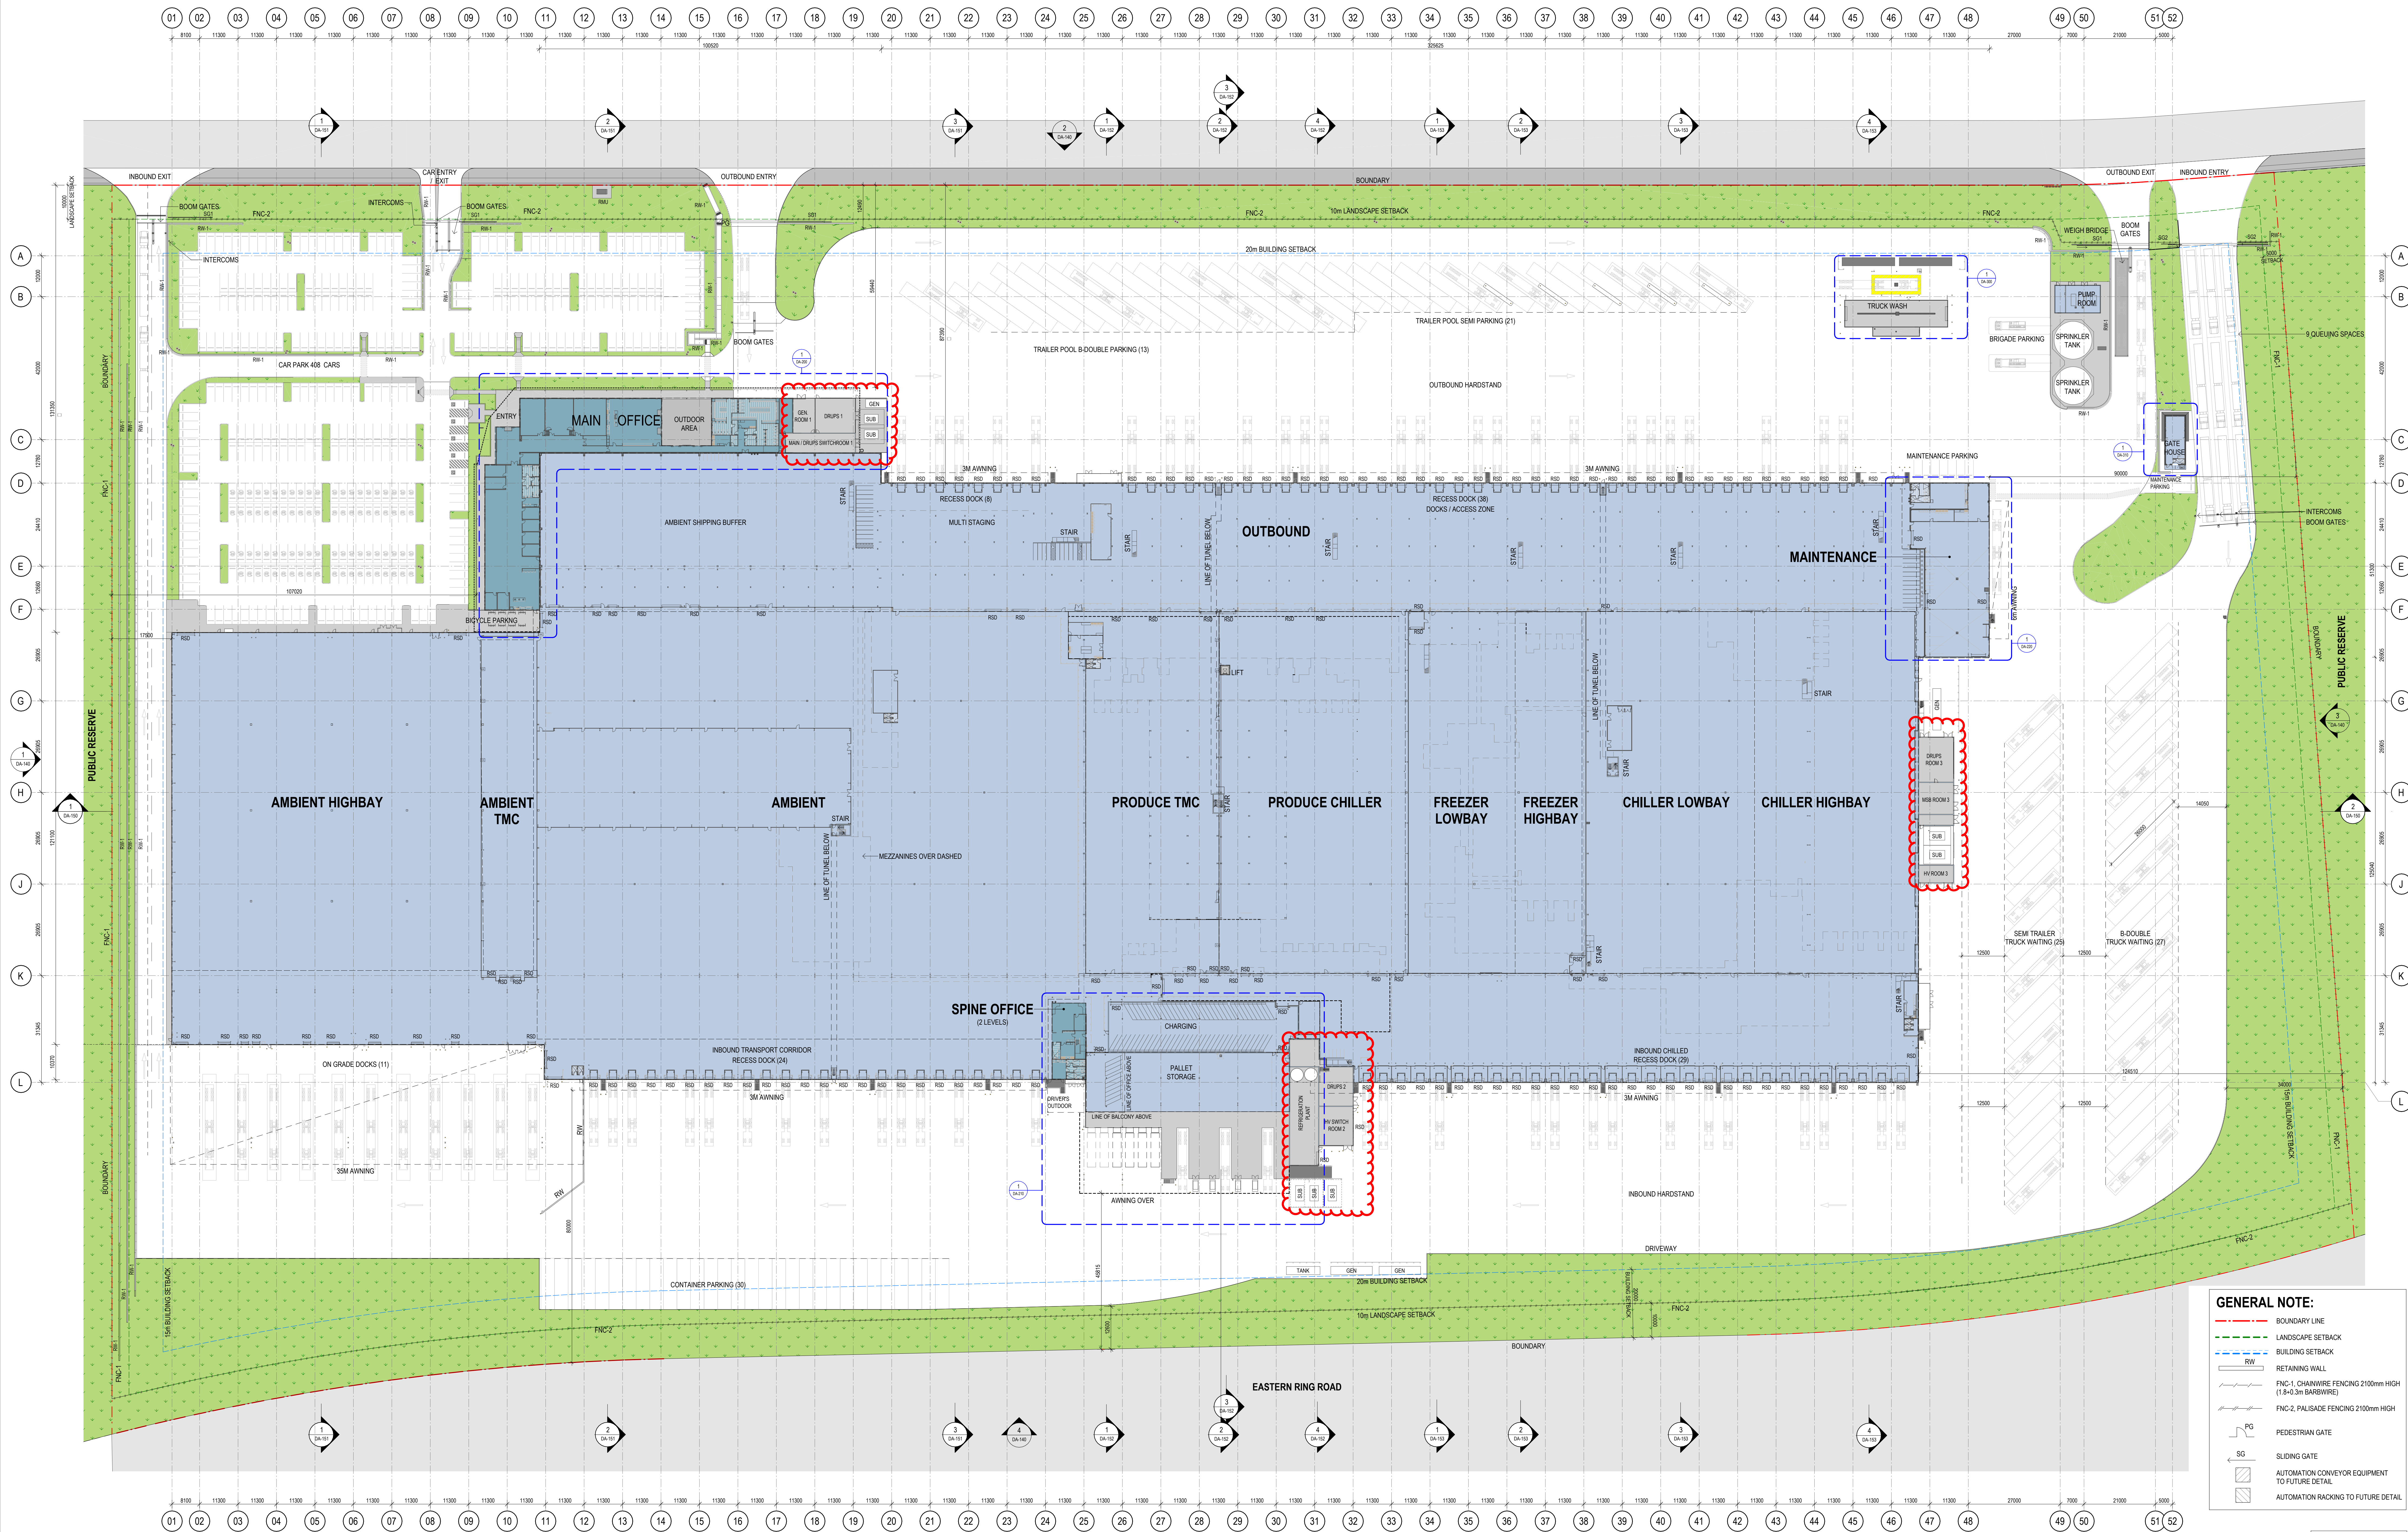


ALDI SYD ADC

475 BADGERS CREEK ROAD, BRADFIELD

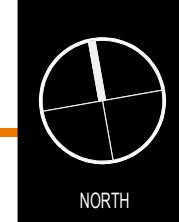


SITE PLAN			
DATE	SCALE	PROJECT NO.	REVISION
29/05/2026	1:600 @ A0 1:4800 @ A3	25182	DA-100 1

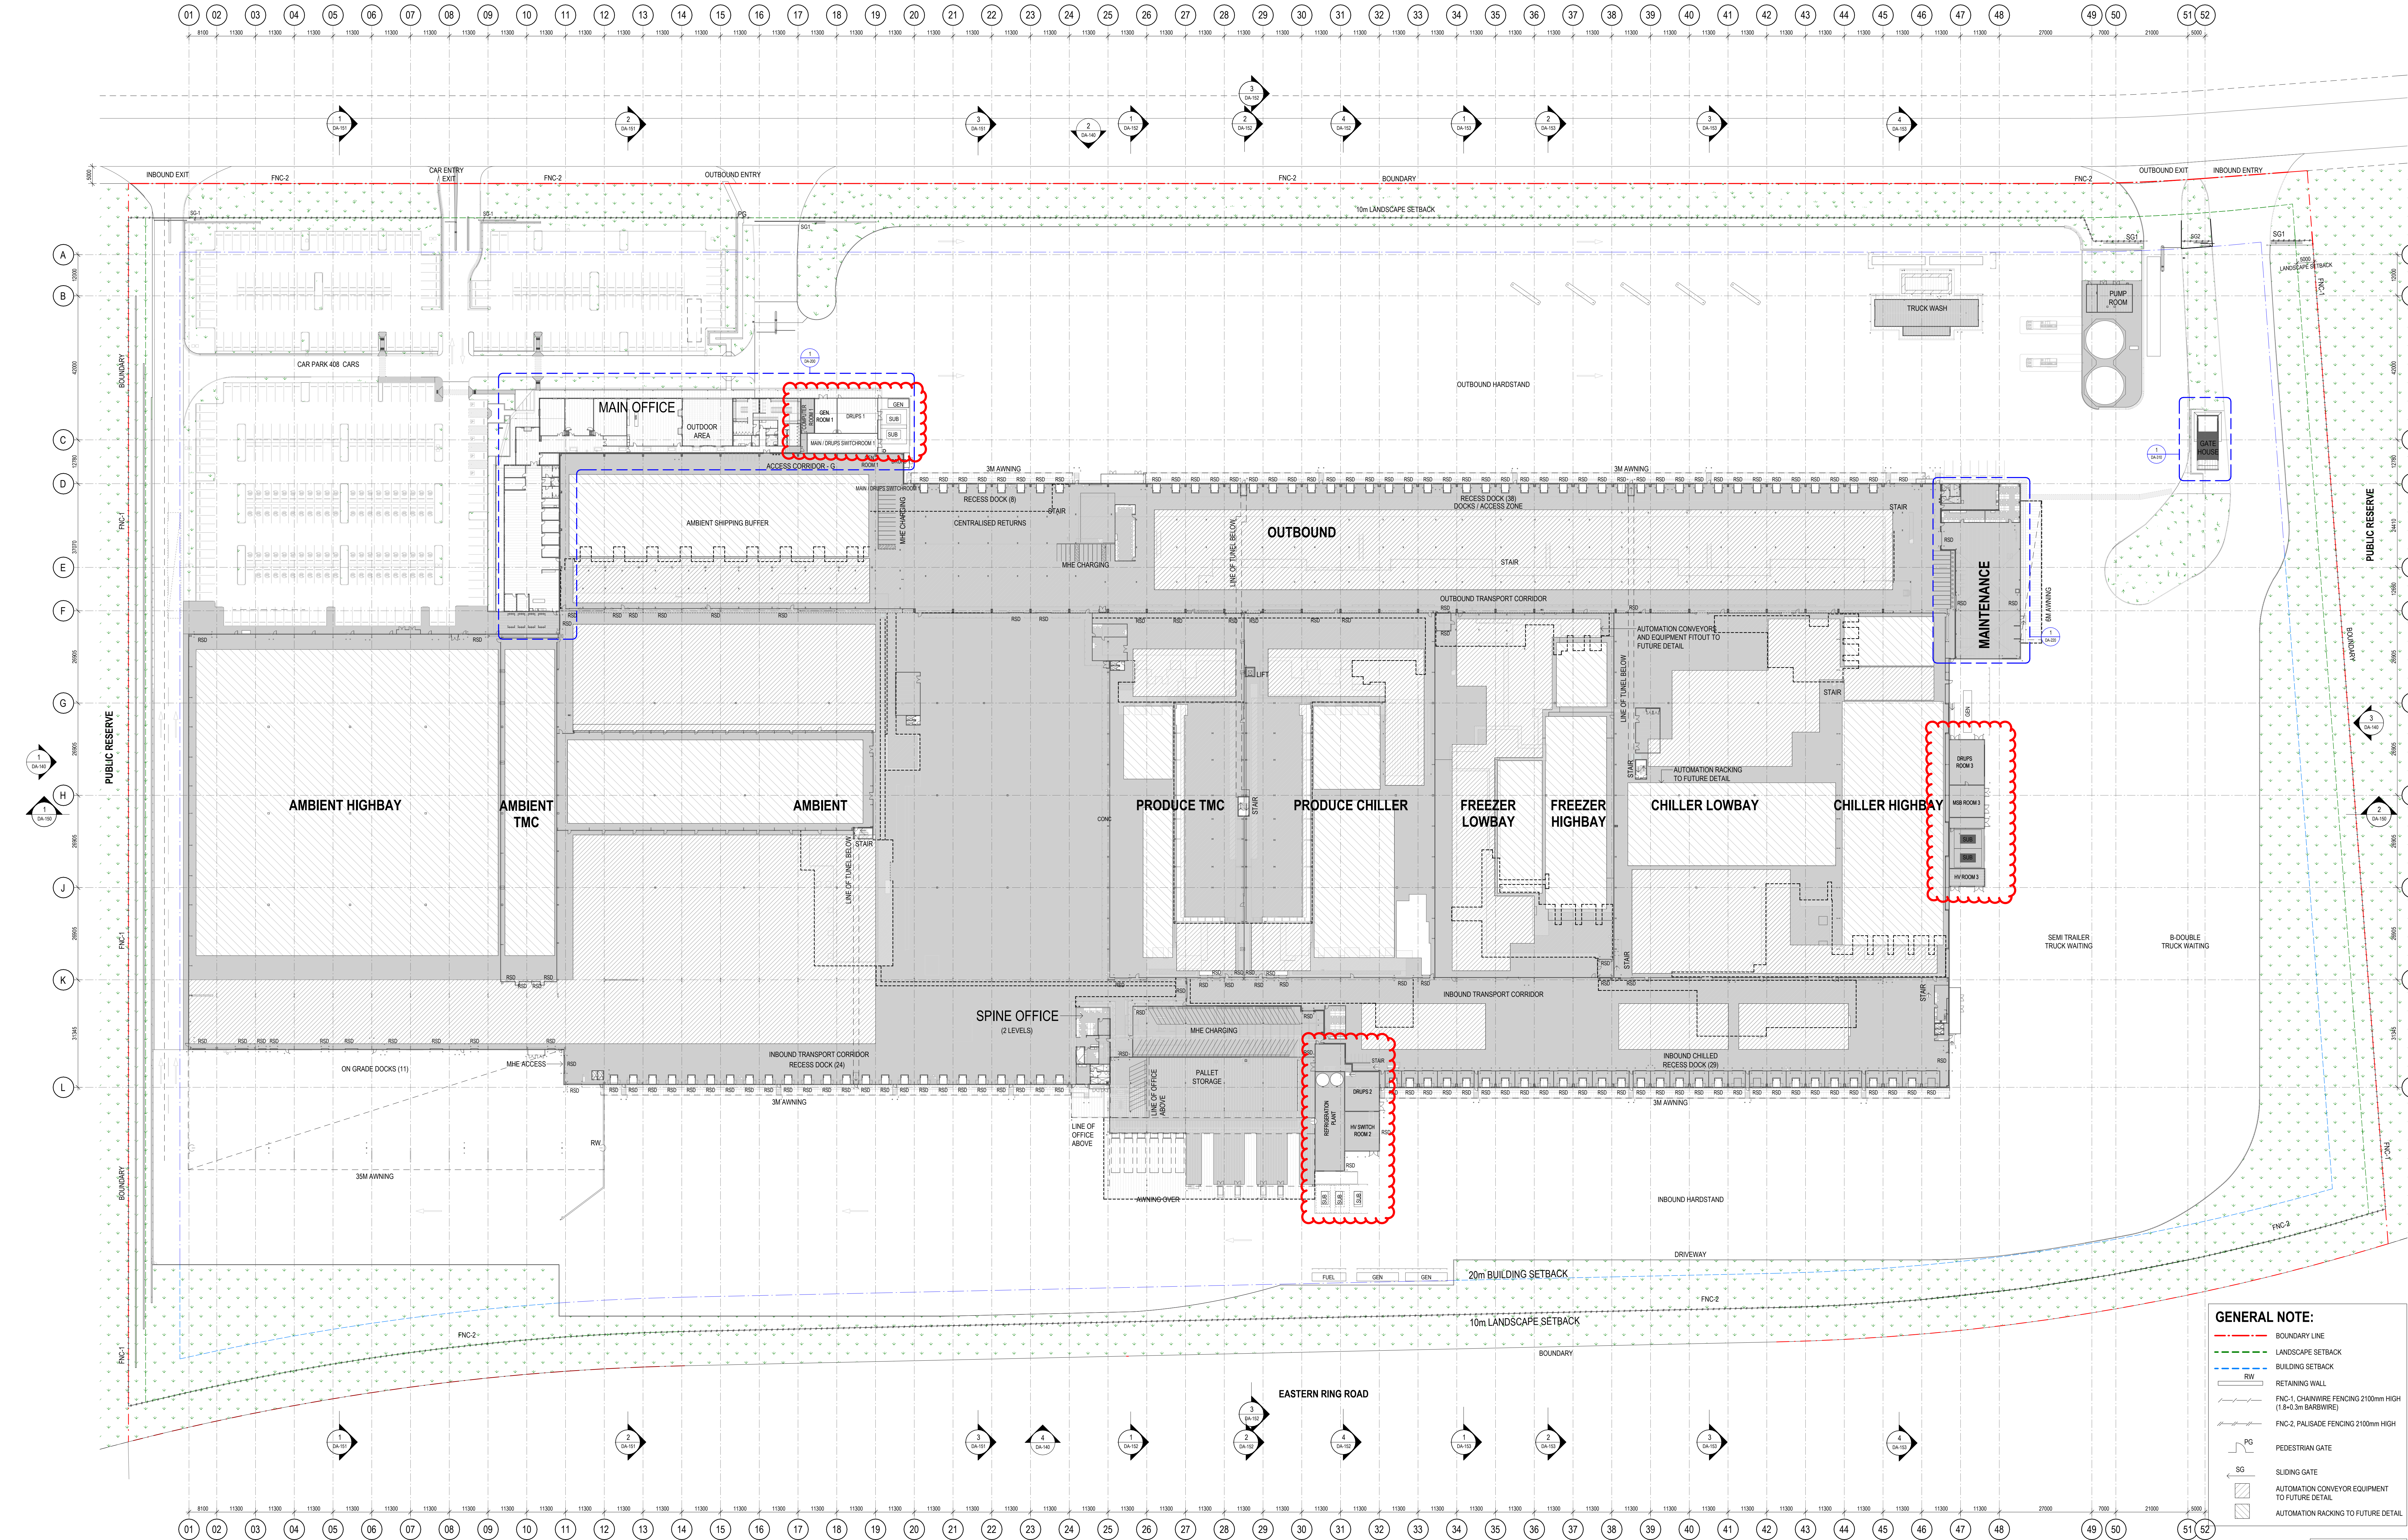

- GENERAL NOTE:**
- BOUNDARY LINE
 - LANDSCAPE SETBACK
 - BUILDING SETBACK
 - RETAINING WALL
 - FNC-1, CHAINWIRE FENCING 2100mm HIGH (1.8-0.3m BARB WIRE)
 - FNC-2, PALISADE FENCING 2100mm HIGH
 - PG PEDESTRIAN GATE
 - SG SLIDING GATE
 - AUTOMATION CONVEYOR EQUIPMENT TO FUTURE DETAIL
 - AUTOMATION RACKING TO FUTURE DETAIL

DA ISSUE

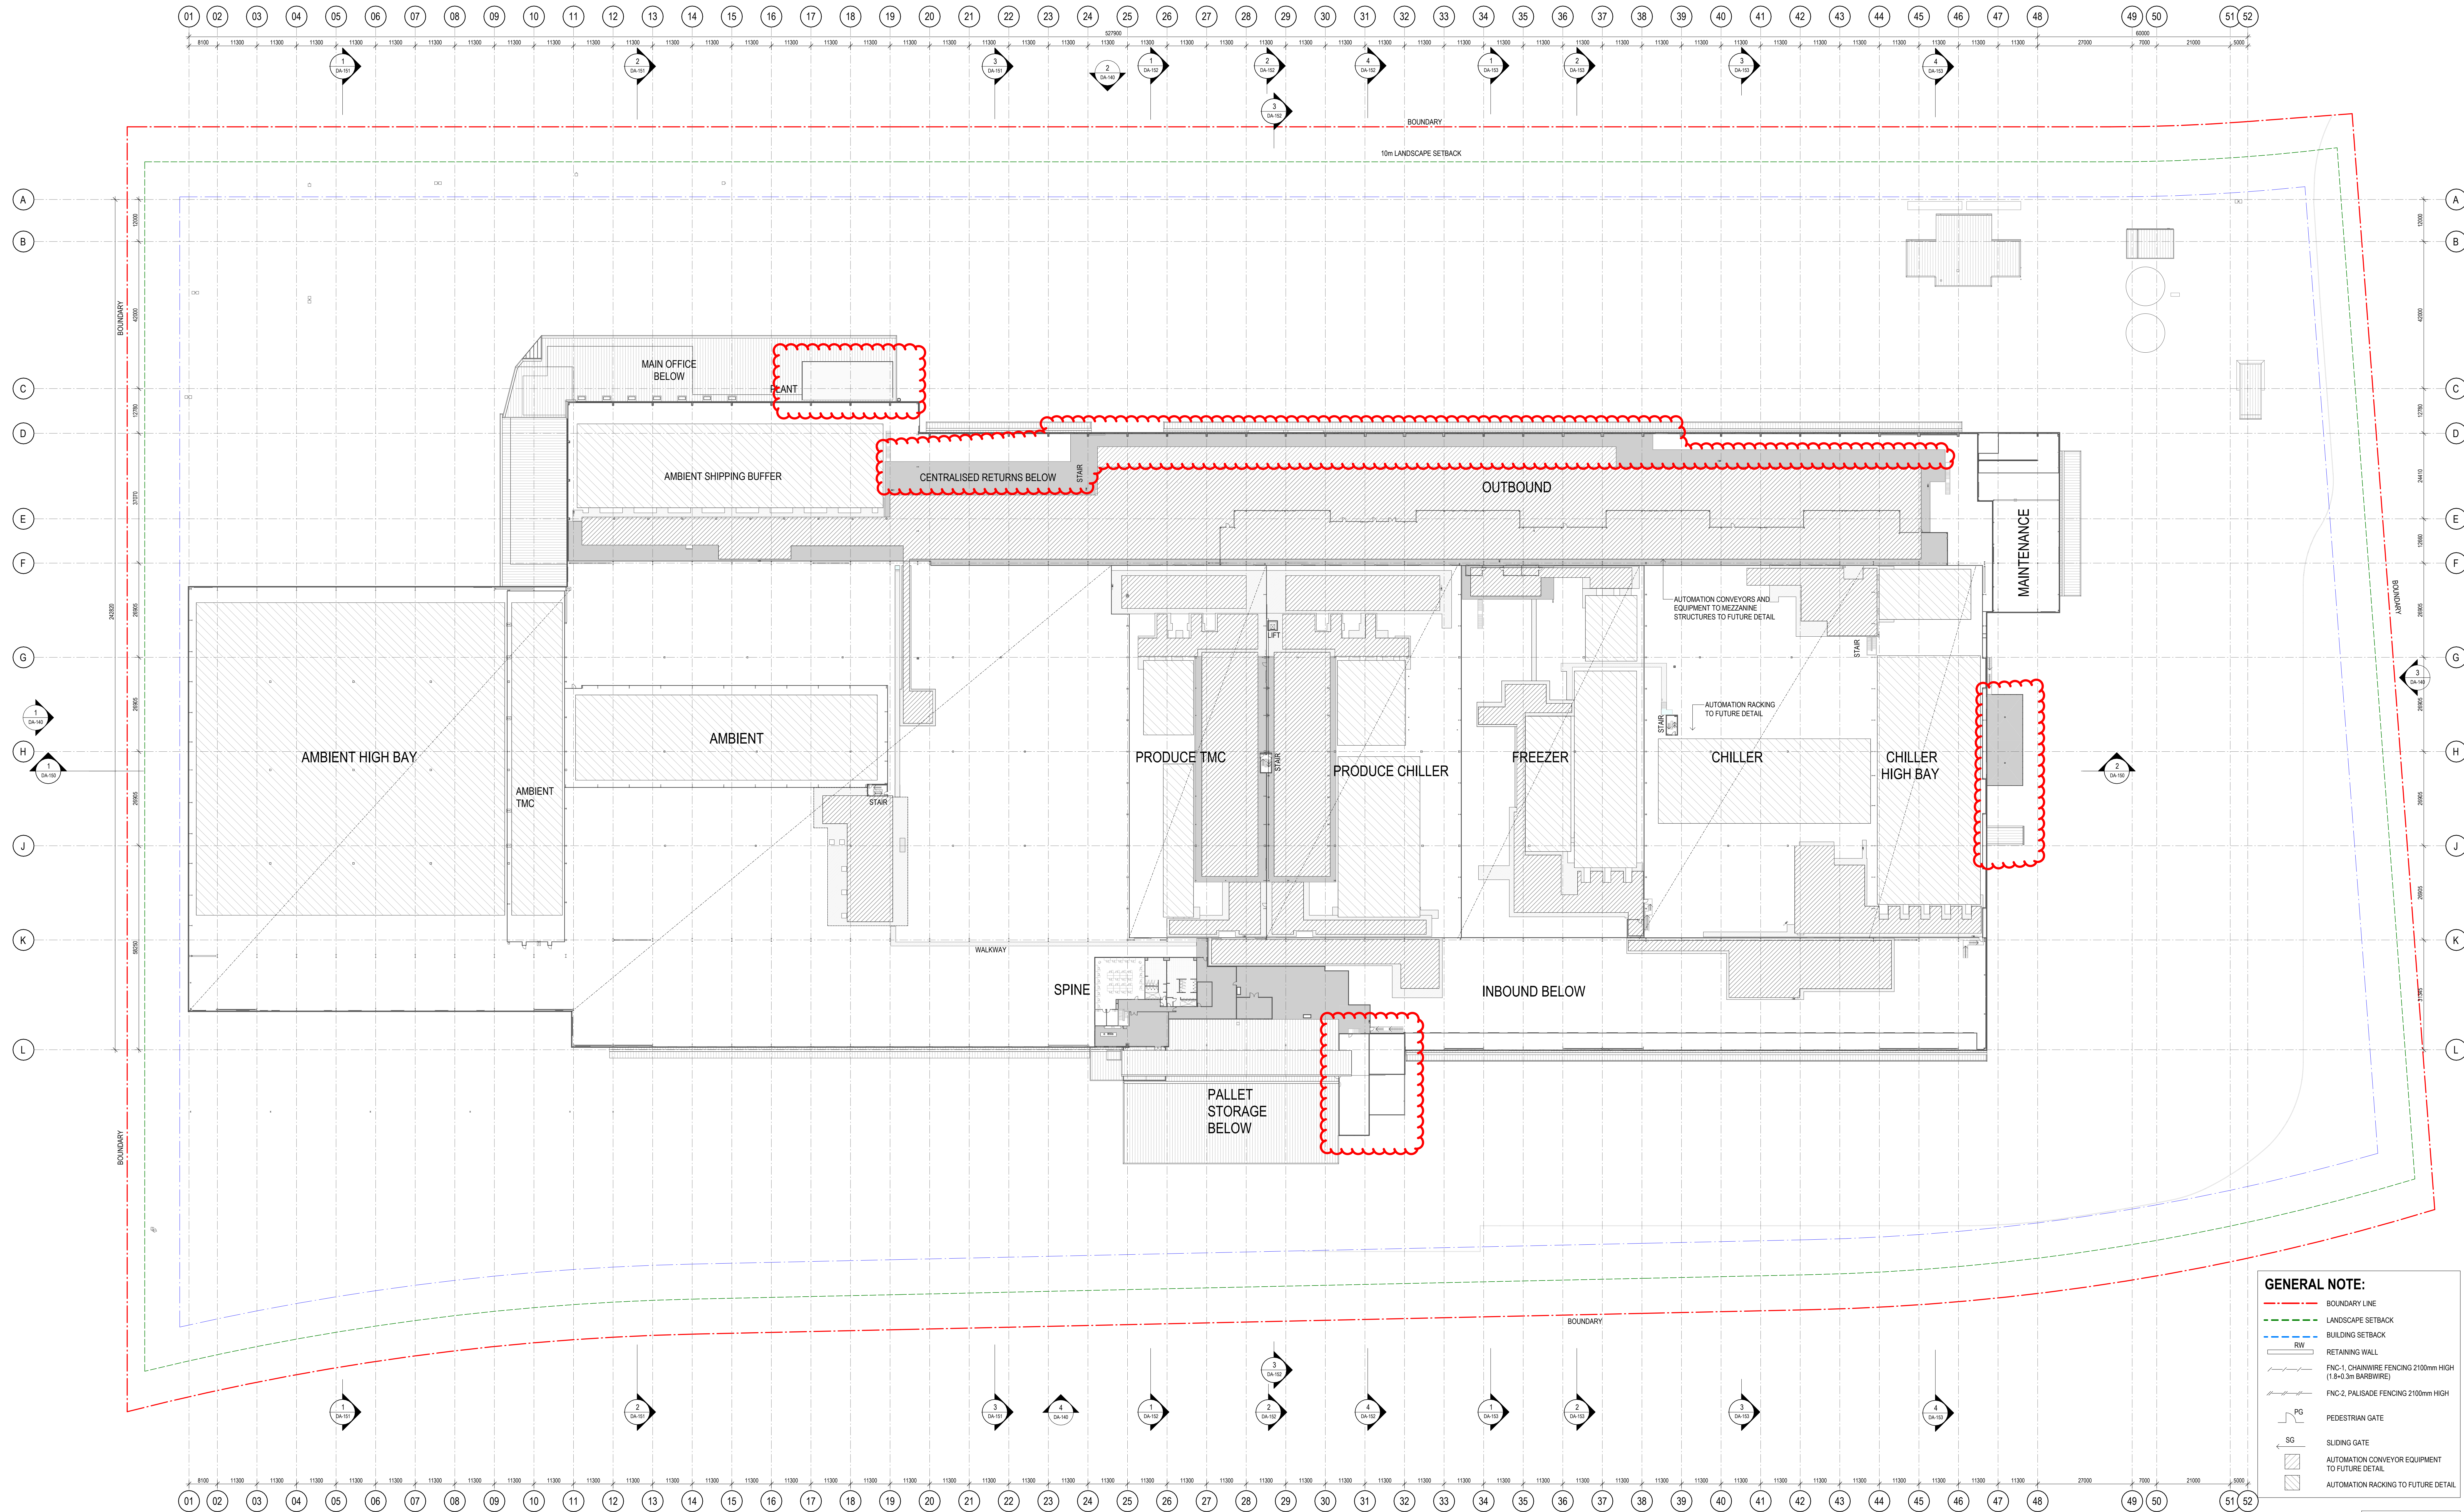

DA ISSUE




1. SBA MODIFICATIONS
2. DESCRIPTION
29/05/2026
DATE



CLIENT


ALDI SYD ADC

475 BADGERYS CREEK ROAD, BRADFIELD

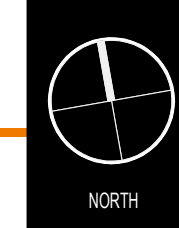

THESE DESIGN PLANS AND SPECIFICATIONS AND THE COPYRIGHT THEREIN ARE THE PROPERTY OF THE ARCHITECT AND MUST NOT BE USED, REPRODUCED OR COPIED IN ANY PART WITHOUT THE WRITTEN PERMISSION OF THE ARCHITECT.
FIXED DIMENSIONS TO BE USED IN PREFERENCE TO SCALE. ALL DIMENSIONS TO BE CHECKED ON SITE.
THIS DOCUMENT NOT TO BE USED FOR CONSTRUCTION UNLESS SPECIFICALLY NOTED FOR CONSTRUCTION.

TITLE
MEZZANINE - LEVEL 1
DATE
29/05/2026
SCALE
1:600 @ A0
1:4800 @ A3
PROJECT NO.
25182
DWG NO.
DA-110
REVISION
1

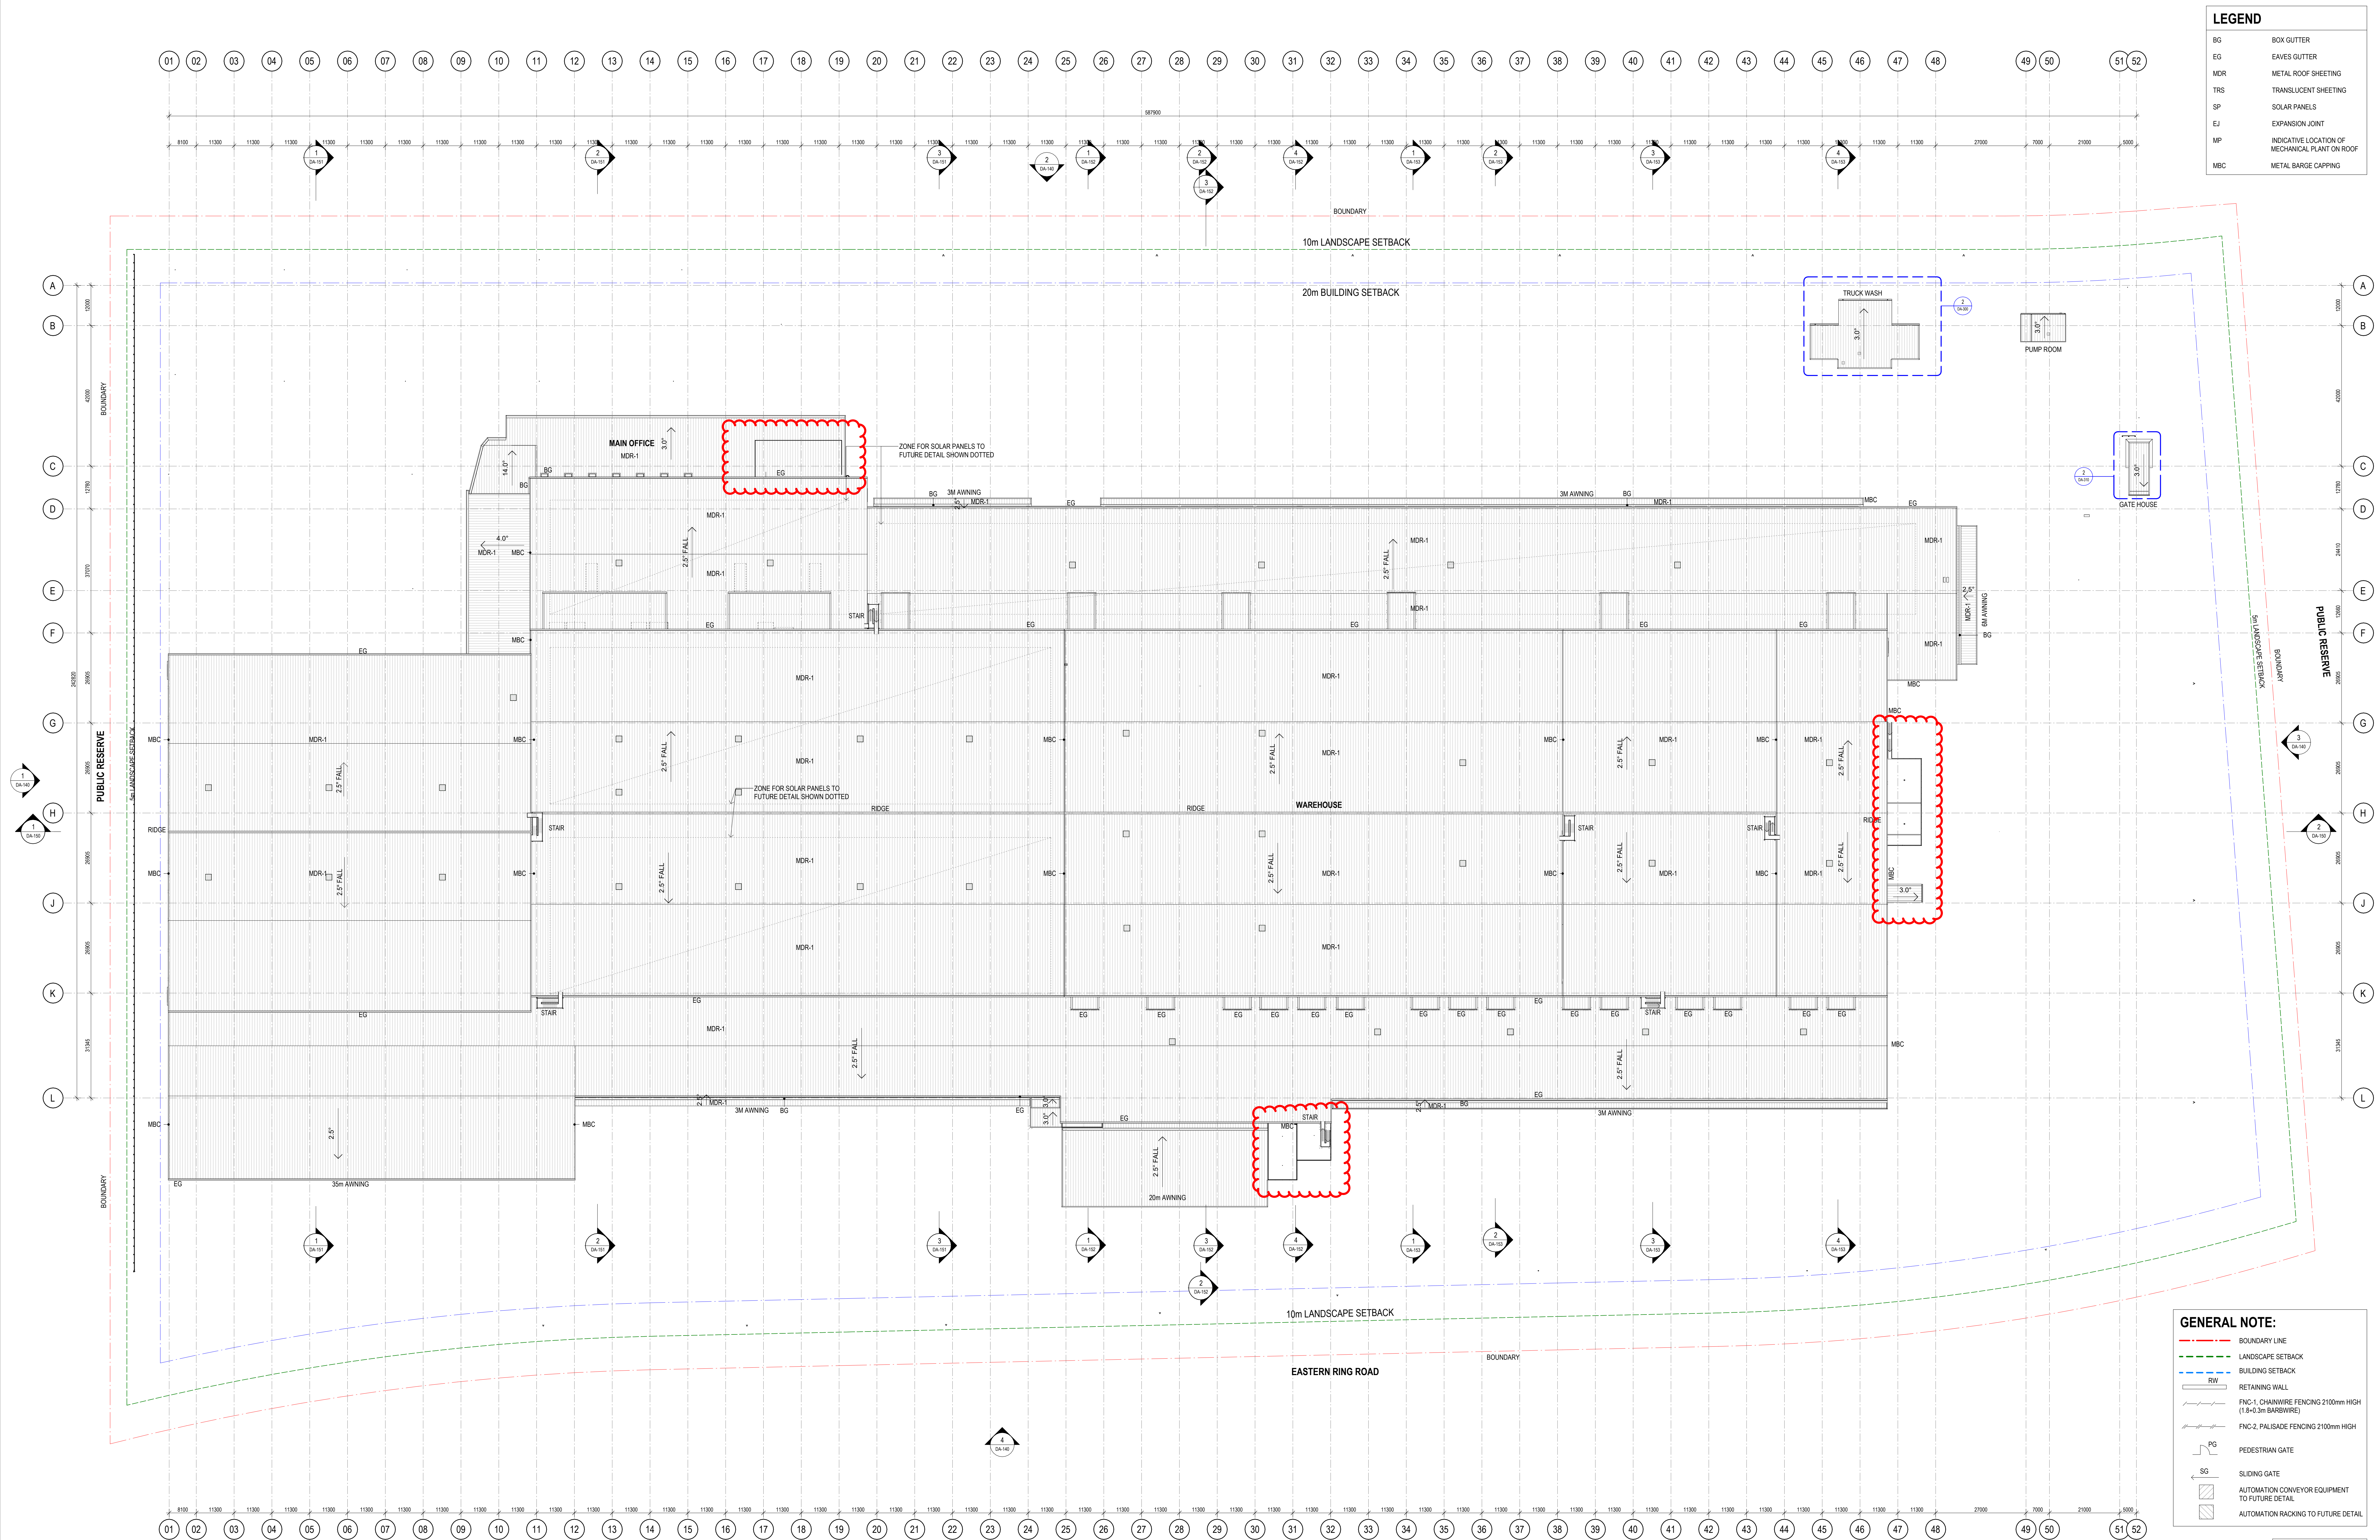

LEGEND

G	BOX GUTTER
G	EAVES GUTTER
DR	METAL ROOF SHEETING
RS	TRANSLUCENT SHEETING
P	SOLAR PANELS
J	EXPANSION JOINT
P	INDICATIVE LOCATION OF MECHANICAL PLANT ON ROOF
BC	METAL BARGE CAPPING

GENERAL NOTE:


 BOUNDARY LINE
 LANDSCAPE SETBACK
 BUILDING SETBACK
 RETAINING WALL
 FNC-1, CHAINWIRE FENCING 2100mm HIGH (1.8-0.3m BARBWIRE)
 FNC-2, PALISADE FENCING 2100mm HIGH
 PEDESTRIAN GATE
 SLIDING GATE
 AUTOMATION CONVEYOR EQUIPMENT TO FUTURE DETAIL
 AUTOMATION RACKING TO FUTURE DETAIL

DATA ISSUE



SIGNAGE LEGEND


S1 ILLUMINATED TENANT PYLON SIGN Tenant Signage 2 ROWS OF BIRD DETERRENT SPIKES BLUE TO MATCH ALDI BLUE, WHITE LETTERING LOWER CASE, WORDING TO BE CONFIRMED FABRICATED ALUMINIUM SIGNBOX WITH INTERNAL SUBFRAME, TENSIONED VINYL FACES WITH VINYL GRAPHICS, DOUBLE SIDED SIGNBOX AND POLE PAINTED BLACK GALVANISED HOLD DOWN BOLTS AND SORED PIER CONCRETE FOOTING TO ENGINEERS DETAILS NOTE: ALL COLOURS, FONTS AND LOGOS TBC BY ALDI AND SIGNAGE CONTRACTOR PRIOR TO MANUFACTURE FRONT	S2 ILLUMINATED TENANT OFFICE PYLON SIGN FRONT	S3 ILLUMINATED TENANT SIGN FIXED TO OFFICE FRONT	S4 ILLUMINATED TENANT SIGN FIXED TO WAREHOUSE FRONT	S5 ILLUMINATED DIRECTIONAL PYLON SIGN FRONT	S6 ILLUMINATED TENANT PYLON SIGN Tenant Signage 2 ROWS OF BIRD DETERRENT SPIKES FABRICATED ALUMINIUM SIGNBOX WITH INTERNAL SUBFRAME, TENSIONED VINYL FACES WITH VINYL GRAPHICS, DOUBLE SIDED BLUE TO MATCH ALDI BLUE, WHITE LETTERING LOWER CASE WORDING TO BE CONFIRMED SIGNBOX AND POLE PAINTED BLACK GALVANISED HOLD DOWN BOLTS AND SORED PIER CONCRETE FOOTING TO ENGINEERS DETAILS NOTE: ALL COLOURS, FONTS AND LOGOS TBC BY ALDI AND SIGNAGE CONTRACTOR PRIOR TO MANUFACTURE FRONT
---	--	---	--	--	--

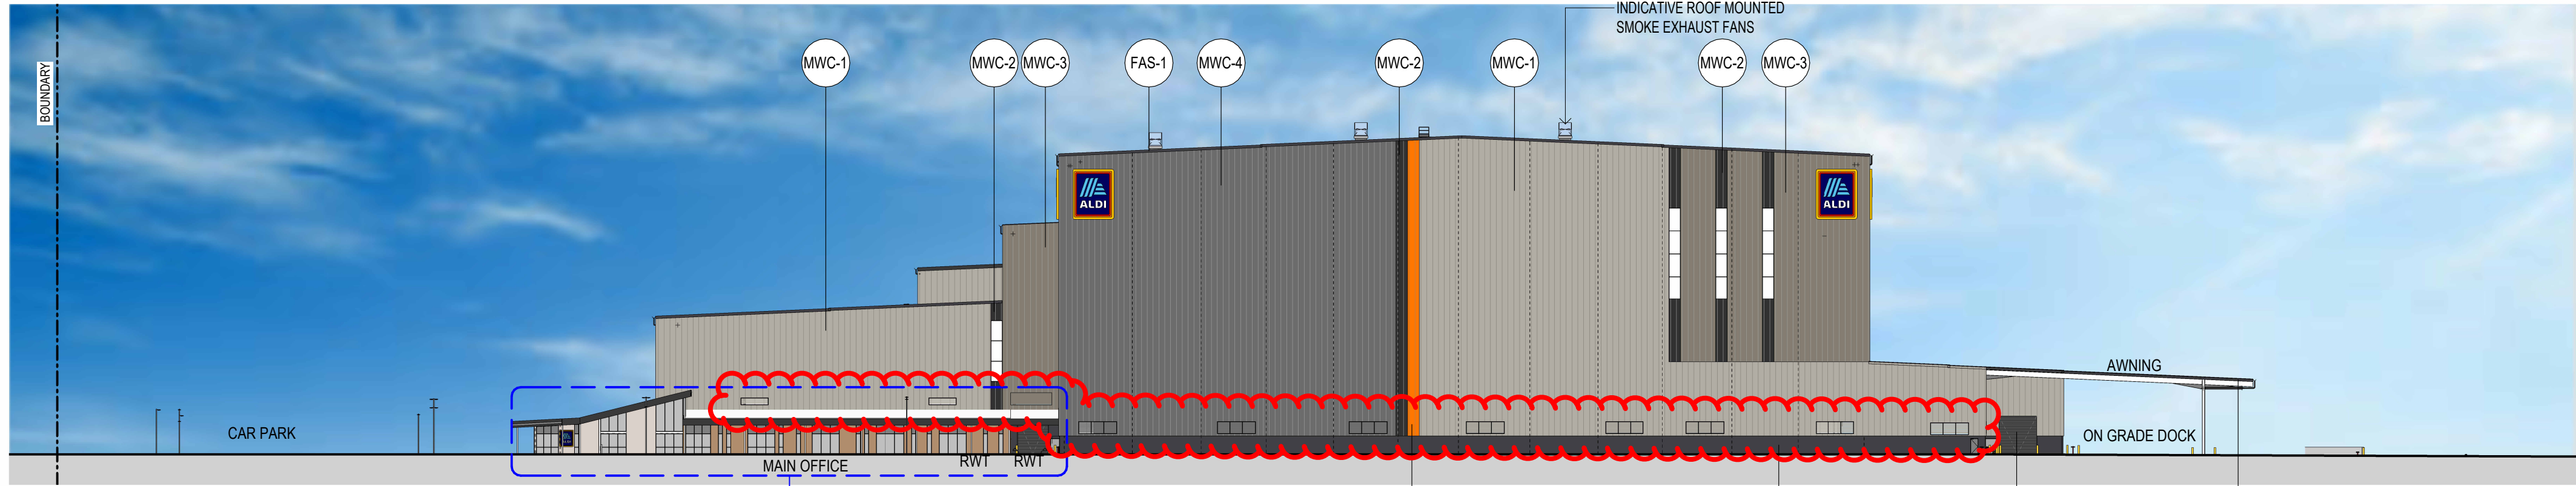


1 WEST ELEVATION - WAREHOUSE 1:600



3 EAST ELEVATION - WAREHOUSE 1:600






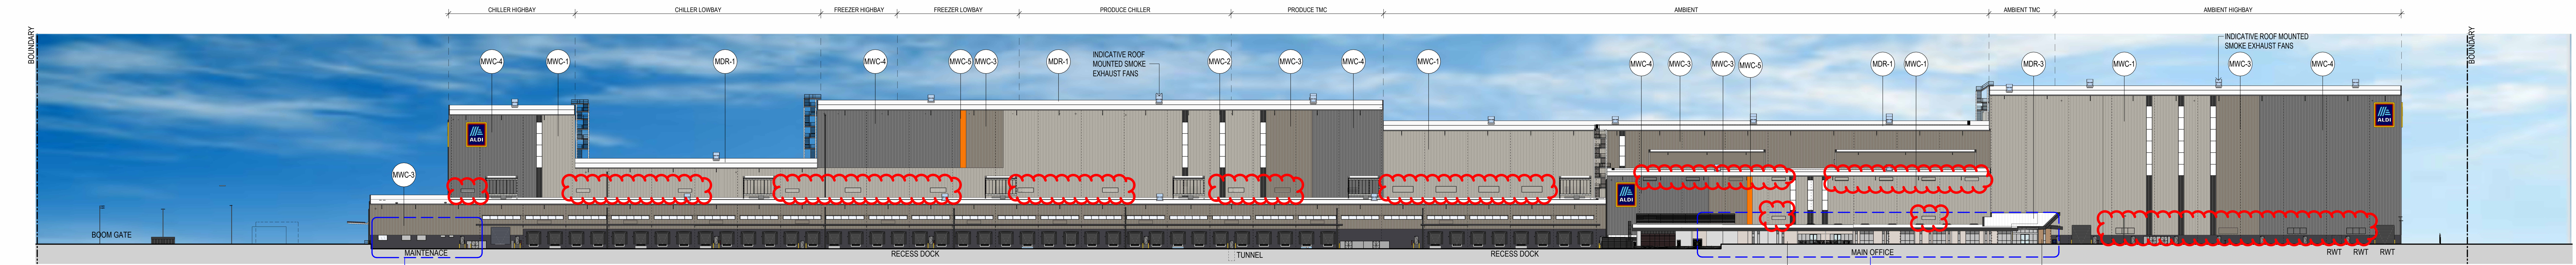



2 NORTH ELEVATION - WAREHOUSE 1:600

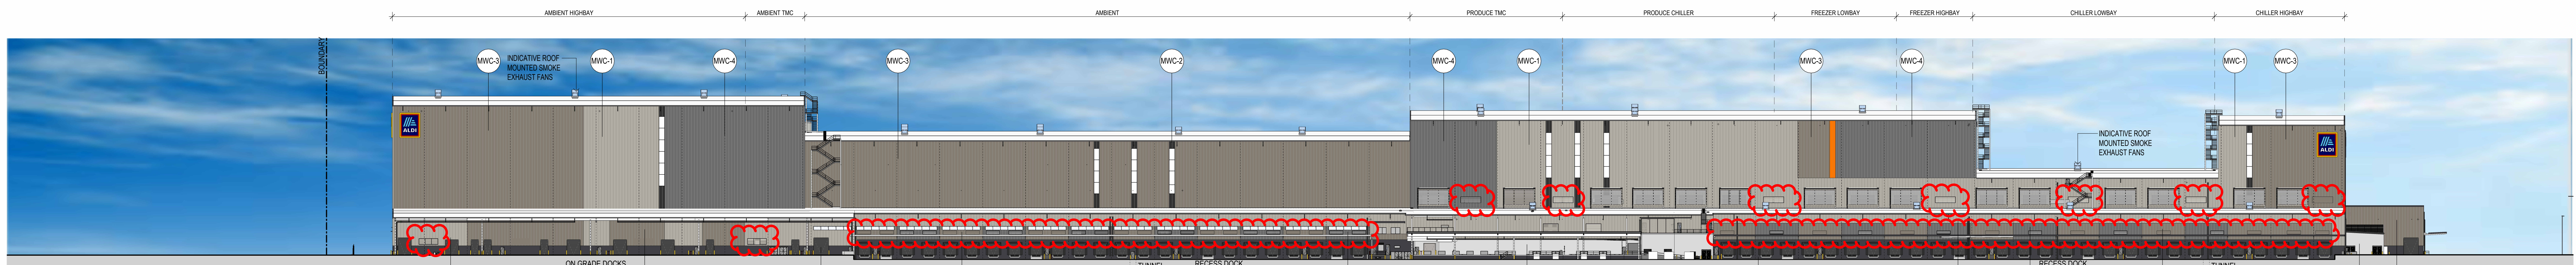


4 SOUTH ELEVATION - WAREHOUSE 1:600

INDICATIVE EXTERNAL FINISHES FINISHES SUBJECT TO AUTHORITY AND CLIENT APPROVAL

       BWK-1 - BRICK FACADE -BOWRAL 76 HEREFORD BRONZE	 GLZ-2 - GLAZED FACADE SYSTEM - GREY TINT	 PCP-2 - PRECAST CONCRETE PANEL - MONUMENT PAINT FINISH	 MWC-4 - METAL WALL CLADDING - BASALT	 MDR-3 - METAL ROOF - DOVER WHITE	 DP-1 - DOWNPIPE - MONUMENT
 BWK-2 - BRICK FACADE -BOWRAL 76 SIMMENTAL SILVER	 GLZ-3 - GLAZED FACADE SYSTEM - COLOURBACK - MONUMENT	 MWC-1 - METAL WALL CLADDING - DUNE	 MWC-5 - METAL WALL CLADDING - PAINT FINISH - ALDI ORANGE	 MDR-1 - METAL ROOF - DOVER WHITE	 RSD-1 - ROLLER SHUTTER DOOR - MONUMENT
 AFG-1 - ALU. FRAME GLAZING - MONUMENT	 GLZ-4 - GLAZED FACADE SYSTEM - FROSTED GLASS	 MWC-2 - METAL WALL CLADDING - MONUMENT	 MDR-2 - METAL ROOF - DOVER WHITE	 SC-1 - STEEL COLUMNS - PREFINISHED - MONUMENT	 EG-1 - EAVES GUTTER - MONUMENT
 GLZ-1 - GLAZED FACADE SYSTEM - CLEAR	 PCP-1 - PRECAST CONCRETE PANEL - NATURAL FINISH	 MWC-3 - METAL WALL CLADDING - GULLY	 MDR-2 - METAL ROOF - DOVER WHITE	 FAS-1 - FOLDED ALU. FASCIA - MONUMENT	

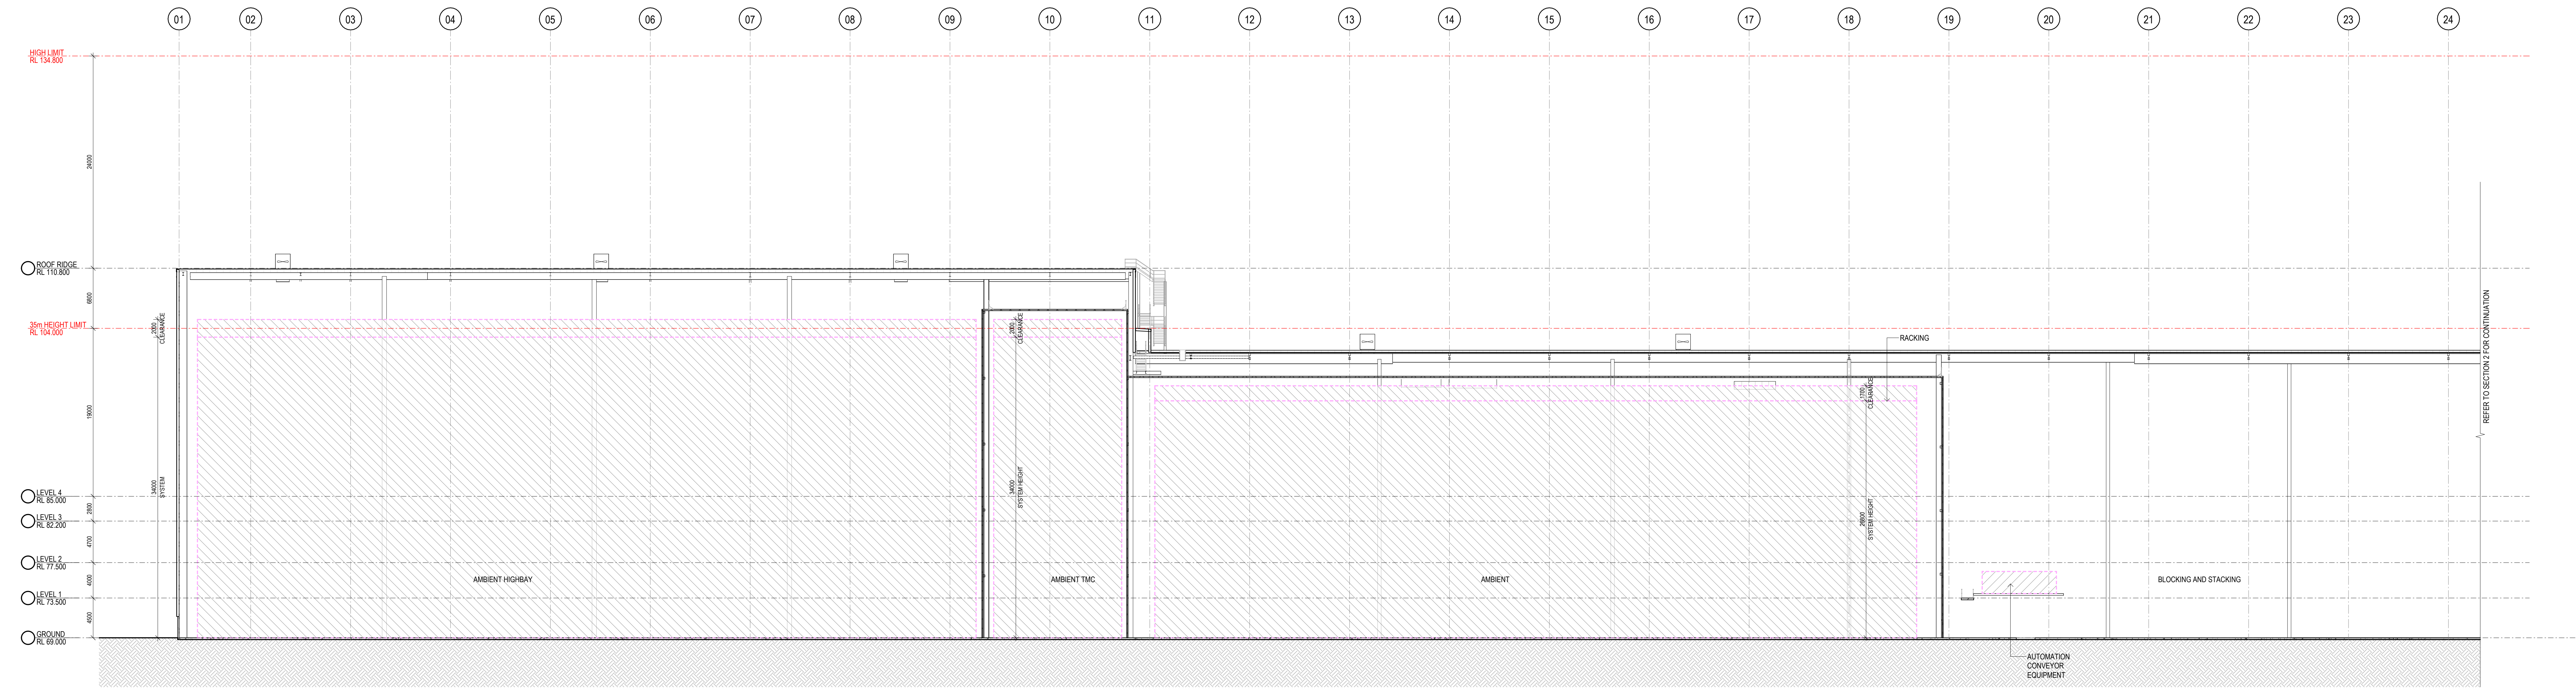


1 WAREHOUSE SECTION - WEST 1 : 250

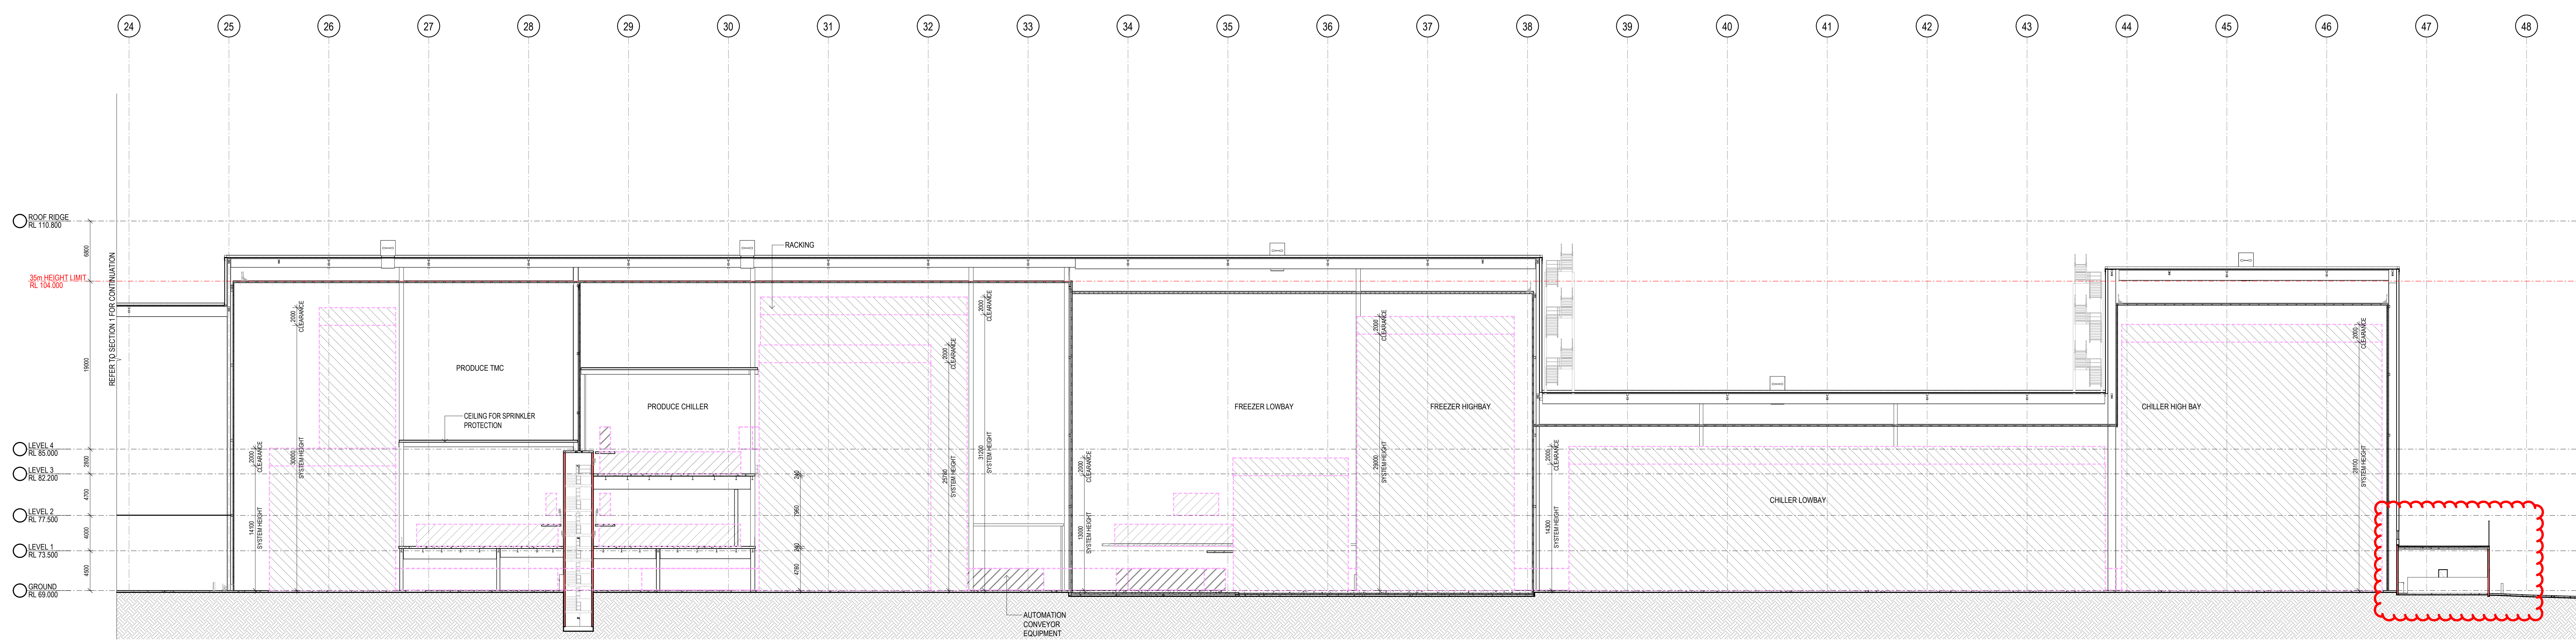


2 WAREHOUSE SECTION - EAST 1 : 250

LEGEND:	
	AUTOMATION CONVEYOR EQUIPMENT TO FUTURE DETAIL
	AUTOMATION RACKING TO FUTURE DETAIL


DA ISSUE

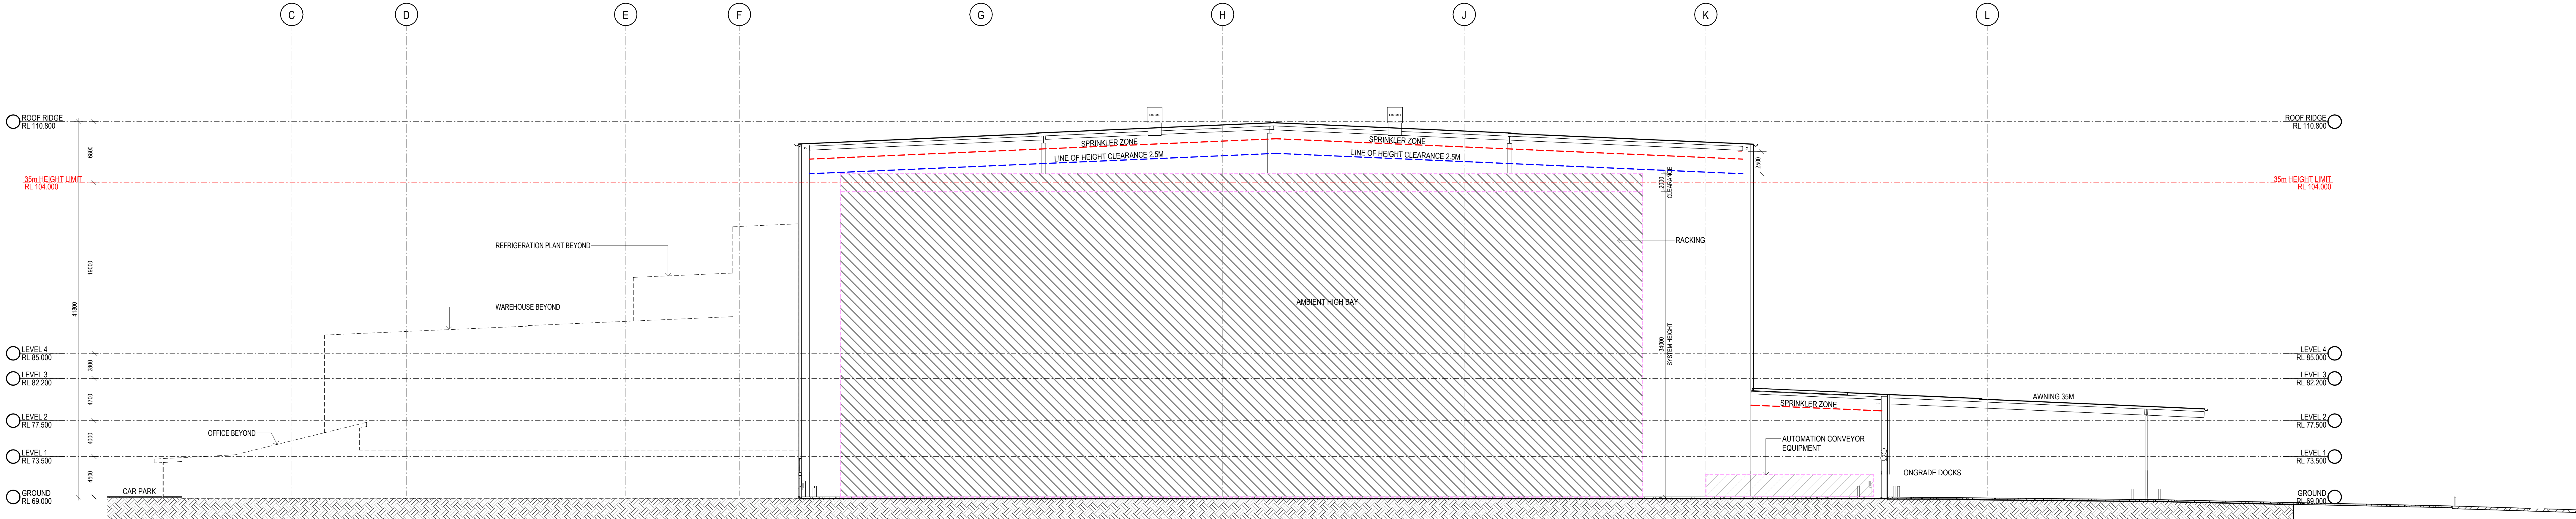

1 WAREHOUSE AMBIENT ZONE - SECTION 1 1:250

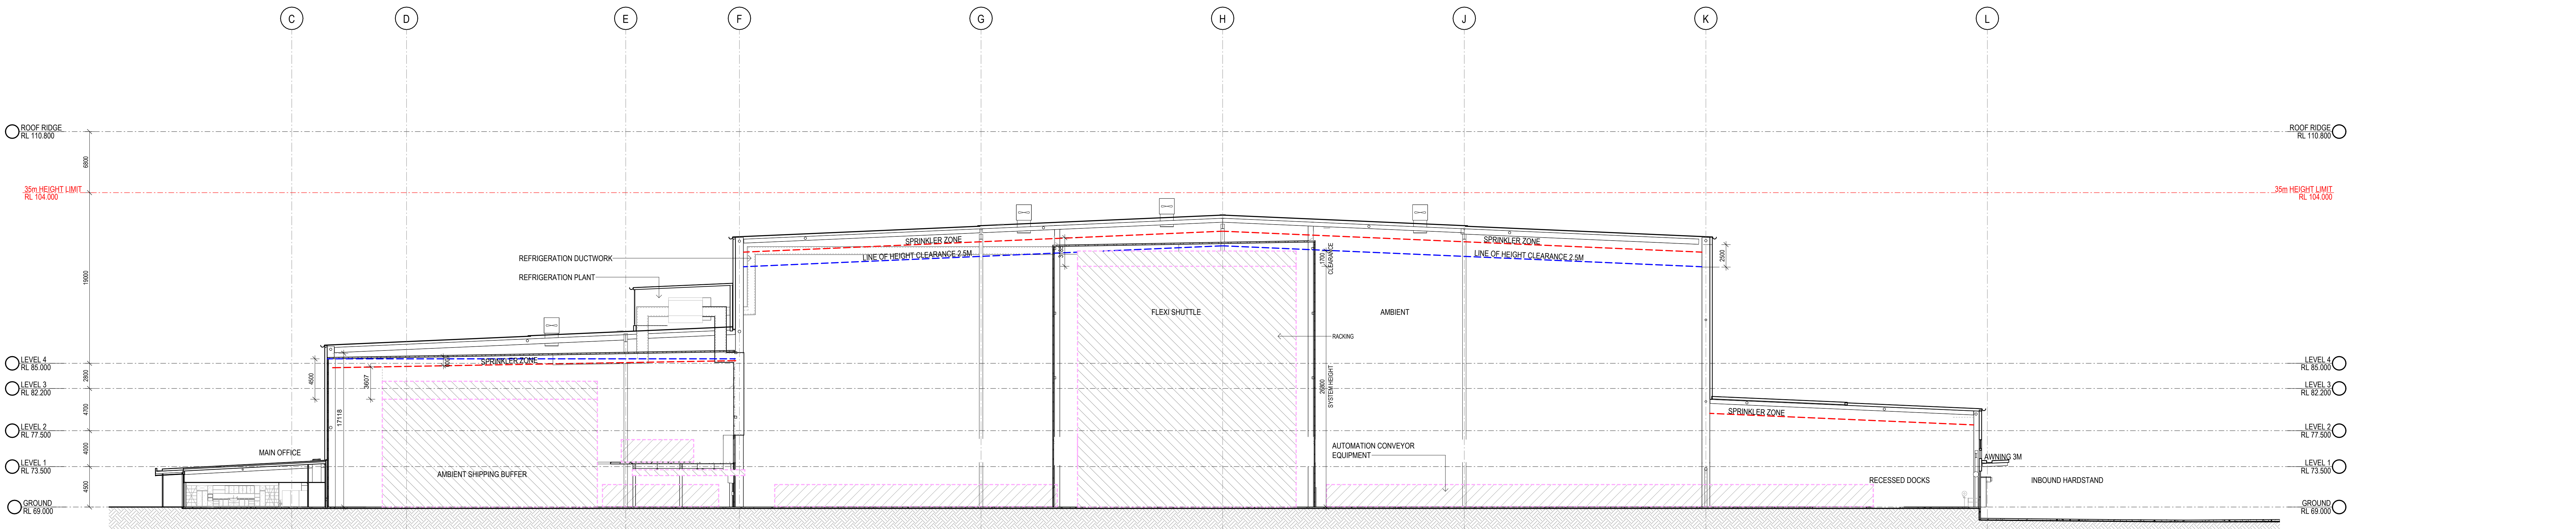

2 WAREHOUSE AMBIENT ZONE - SECTION 2 1:250




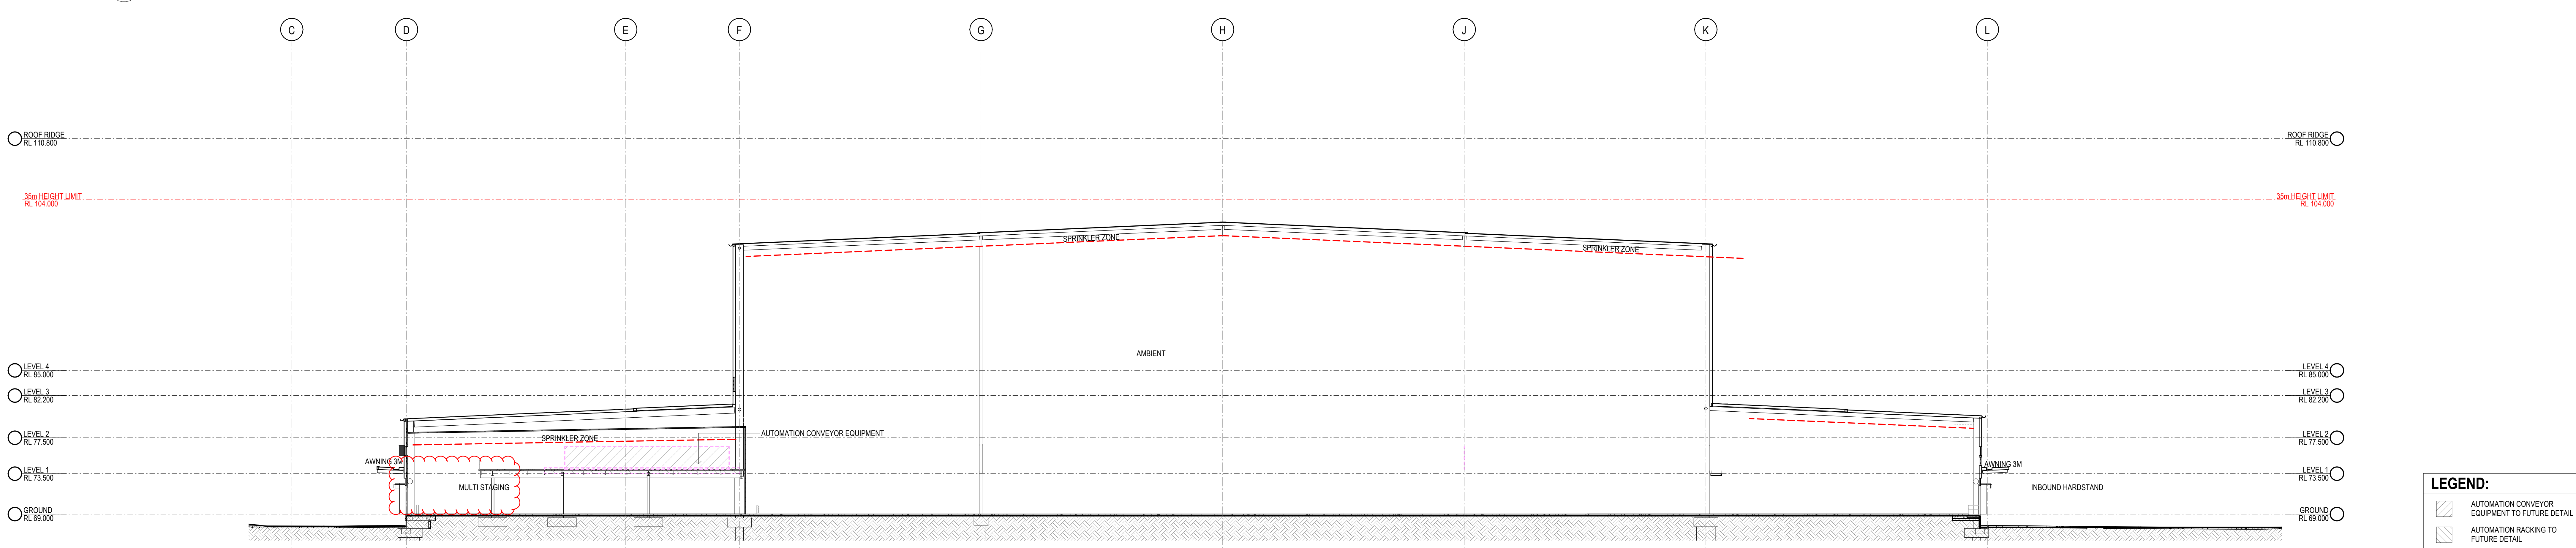


3 WAREHOUSE AMBIENT ZONE - SECTION 3 1:250

LEGEND:

- AUTOMATION CONVEYOR EQUIPMENT TO FUTURE DETAIL
- AUTOMATION RACKING TO FUTURE DETAIL





DA ISSUE

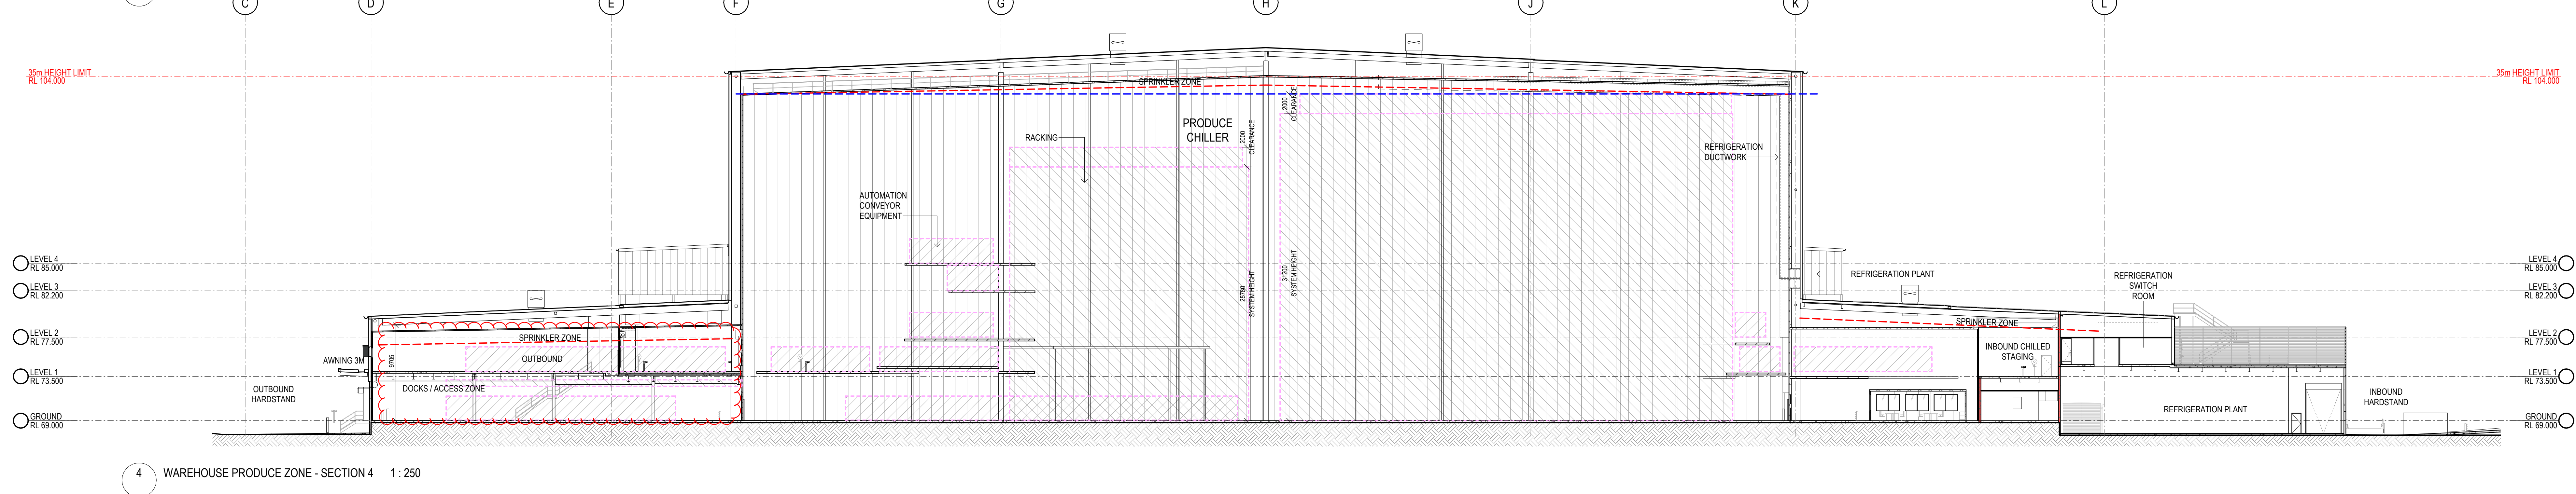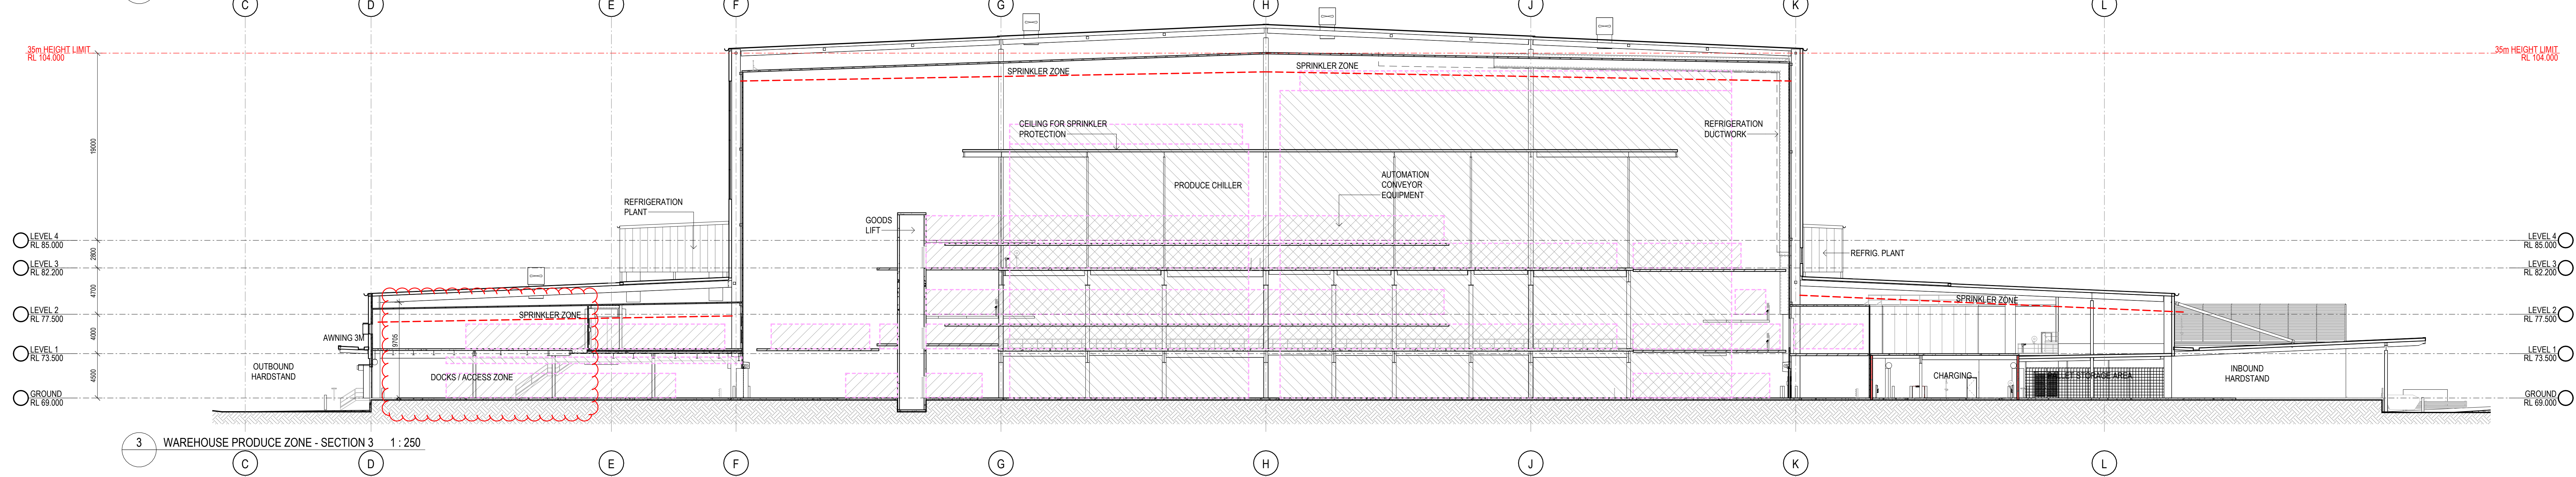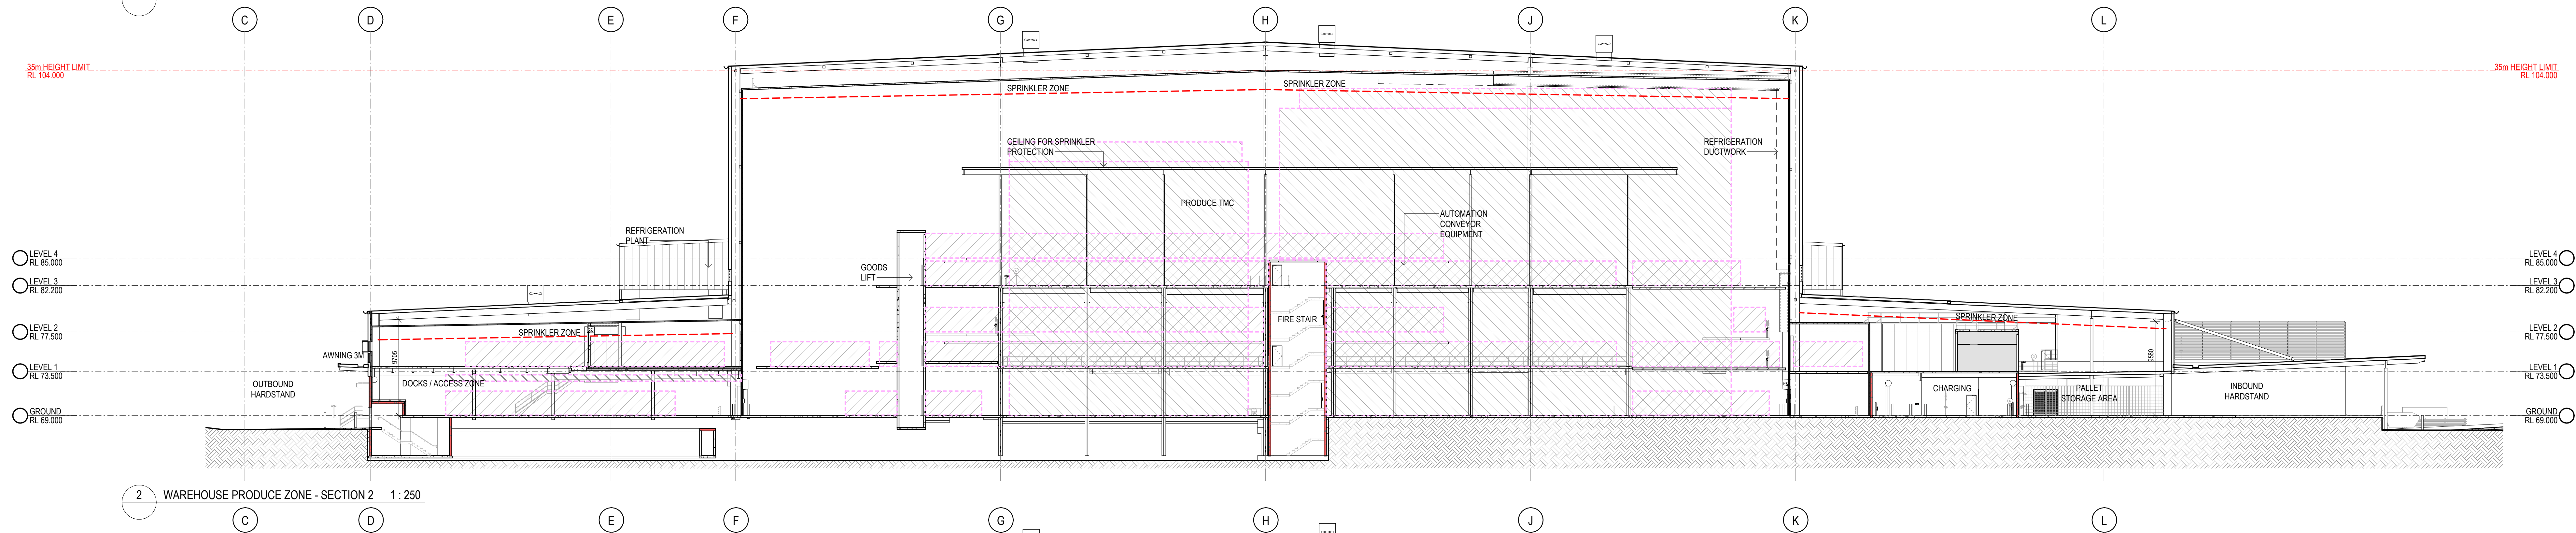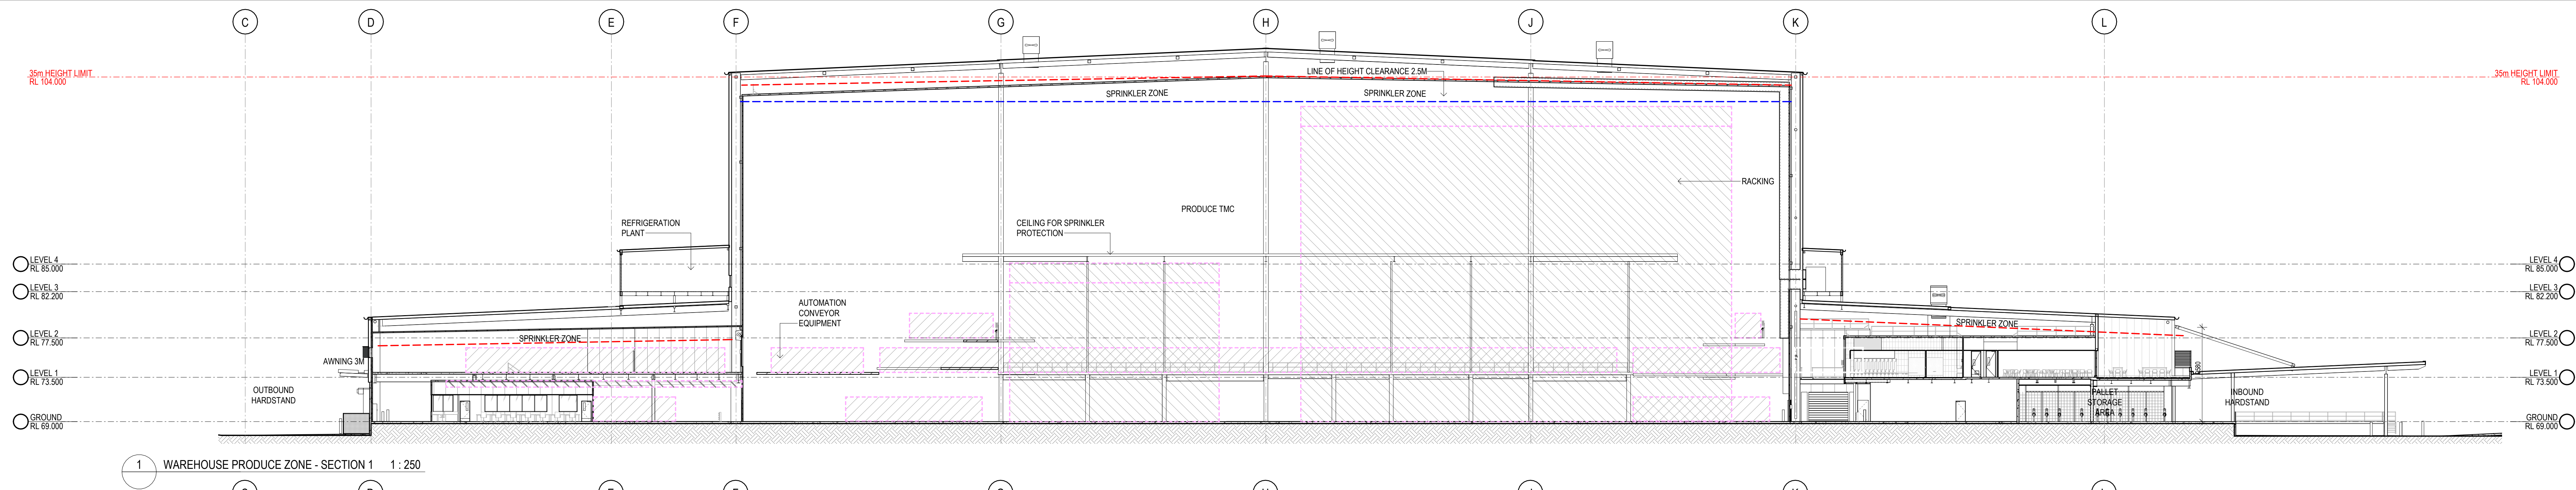

LEGEND:

- AUTOMATION CONVEYOR EQUIPMENT TO FUTURE DETAIL
- AUTOMATION RACKING TO FUTURE DETAIL

DA ISSUE

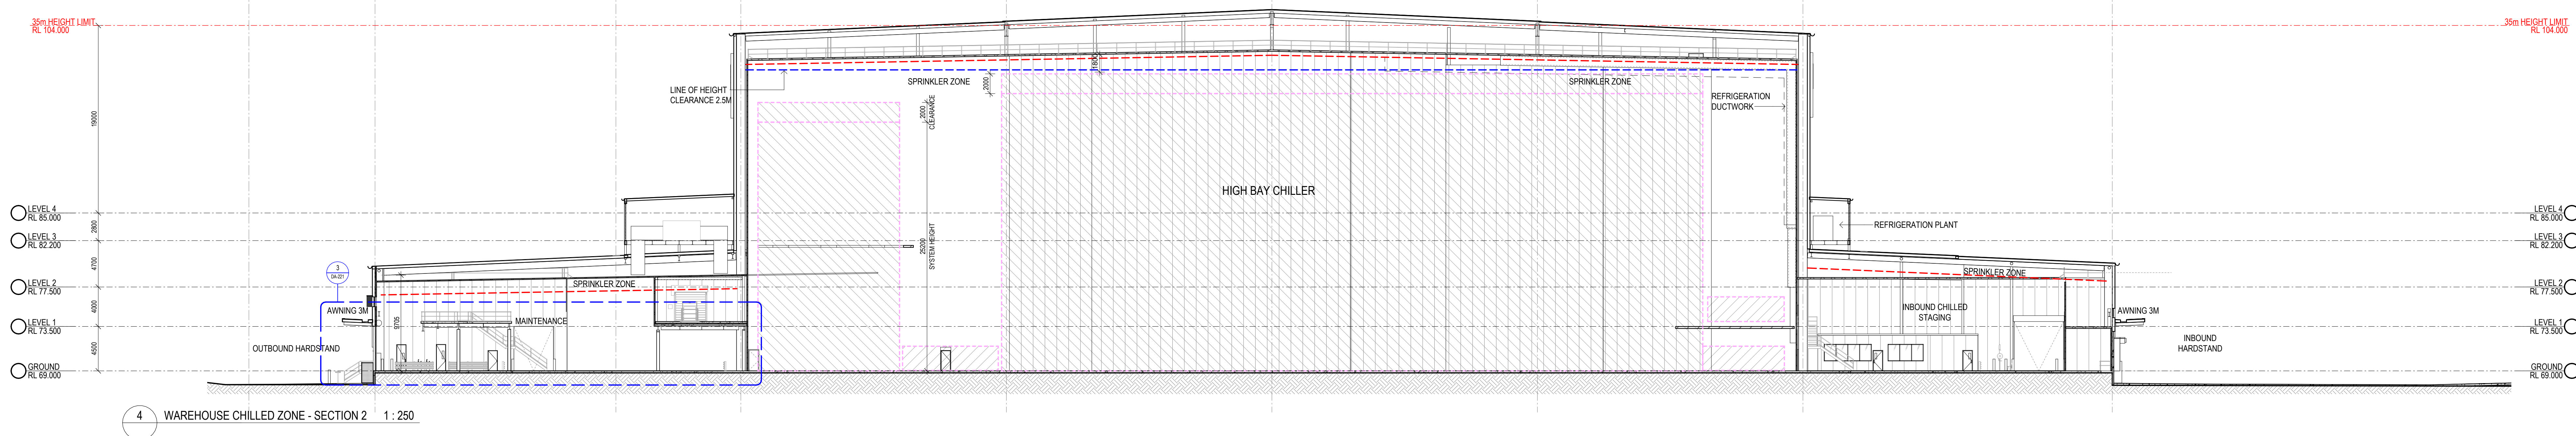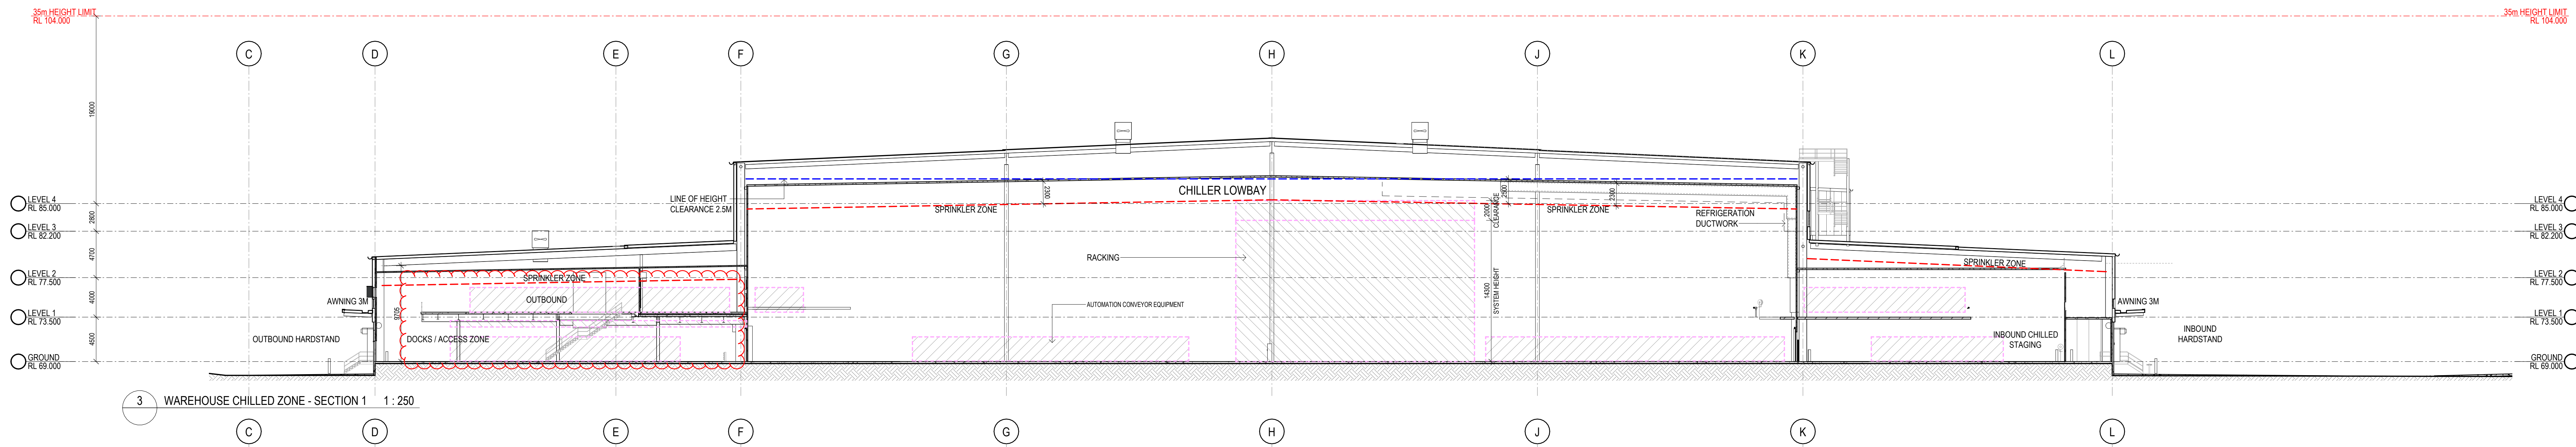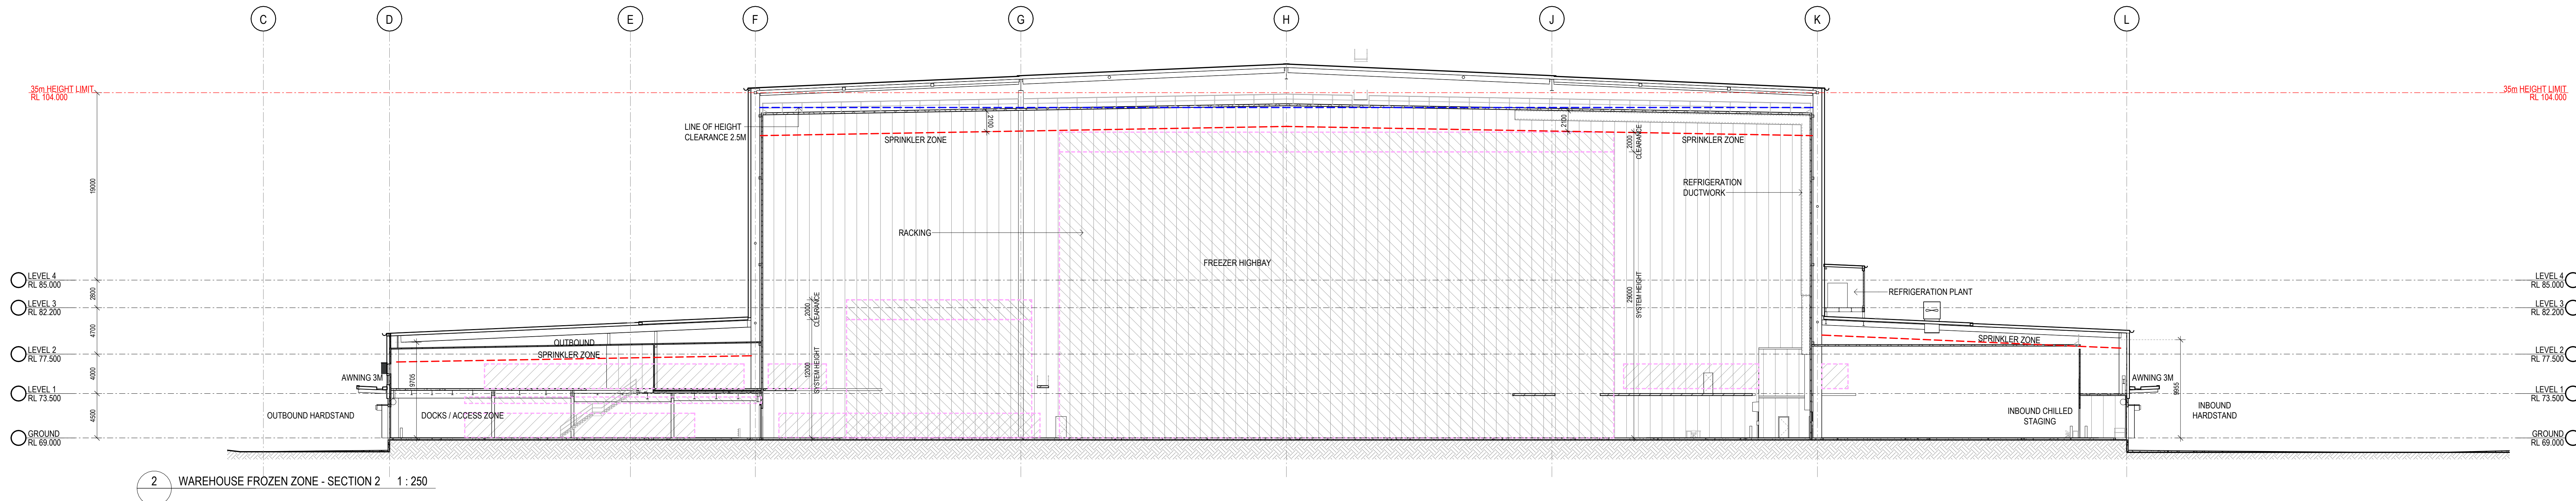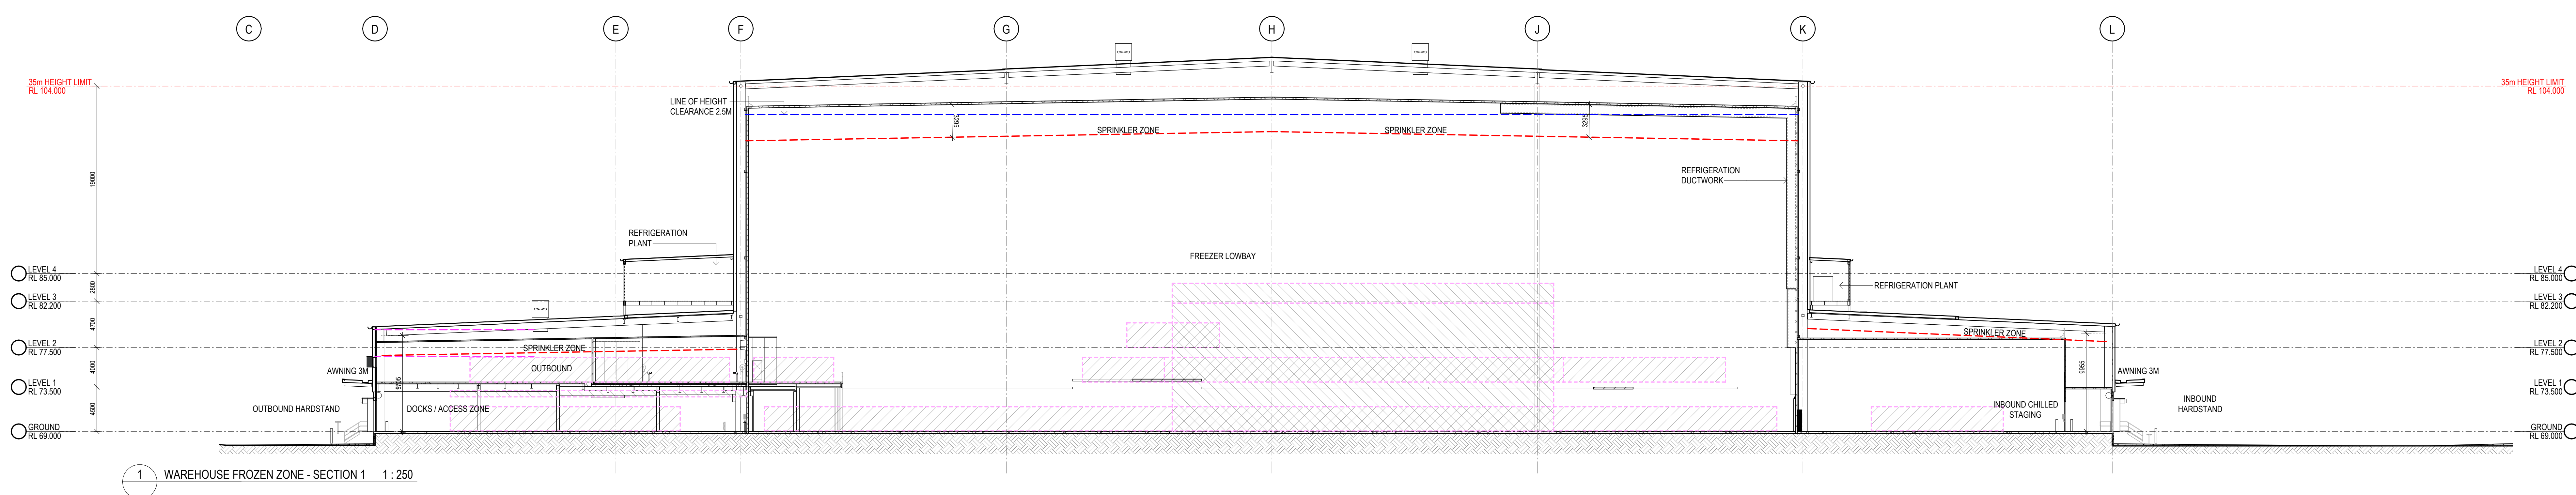

LEGEND:	
	AUTOMATION CONVEYOR EQUIPMENT TO FUTURE DETAIL
	AUTOMATION RACKING TO FUTURE DETAIL

DA ISSUE