



ALDI SYD ADC

475 BADGERYS CREEK ROAD, BRADFELD

ARCHITECTURAL DEVELOPMENT APPLICATION DRAWING LIST

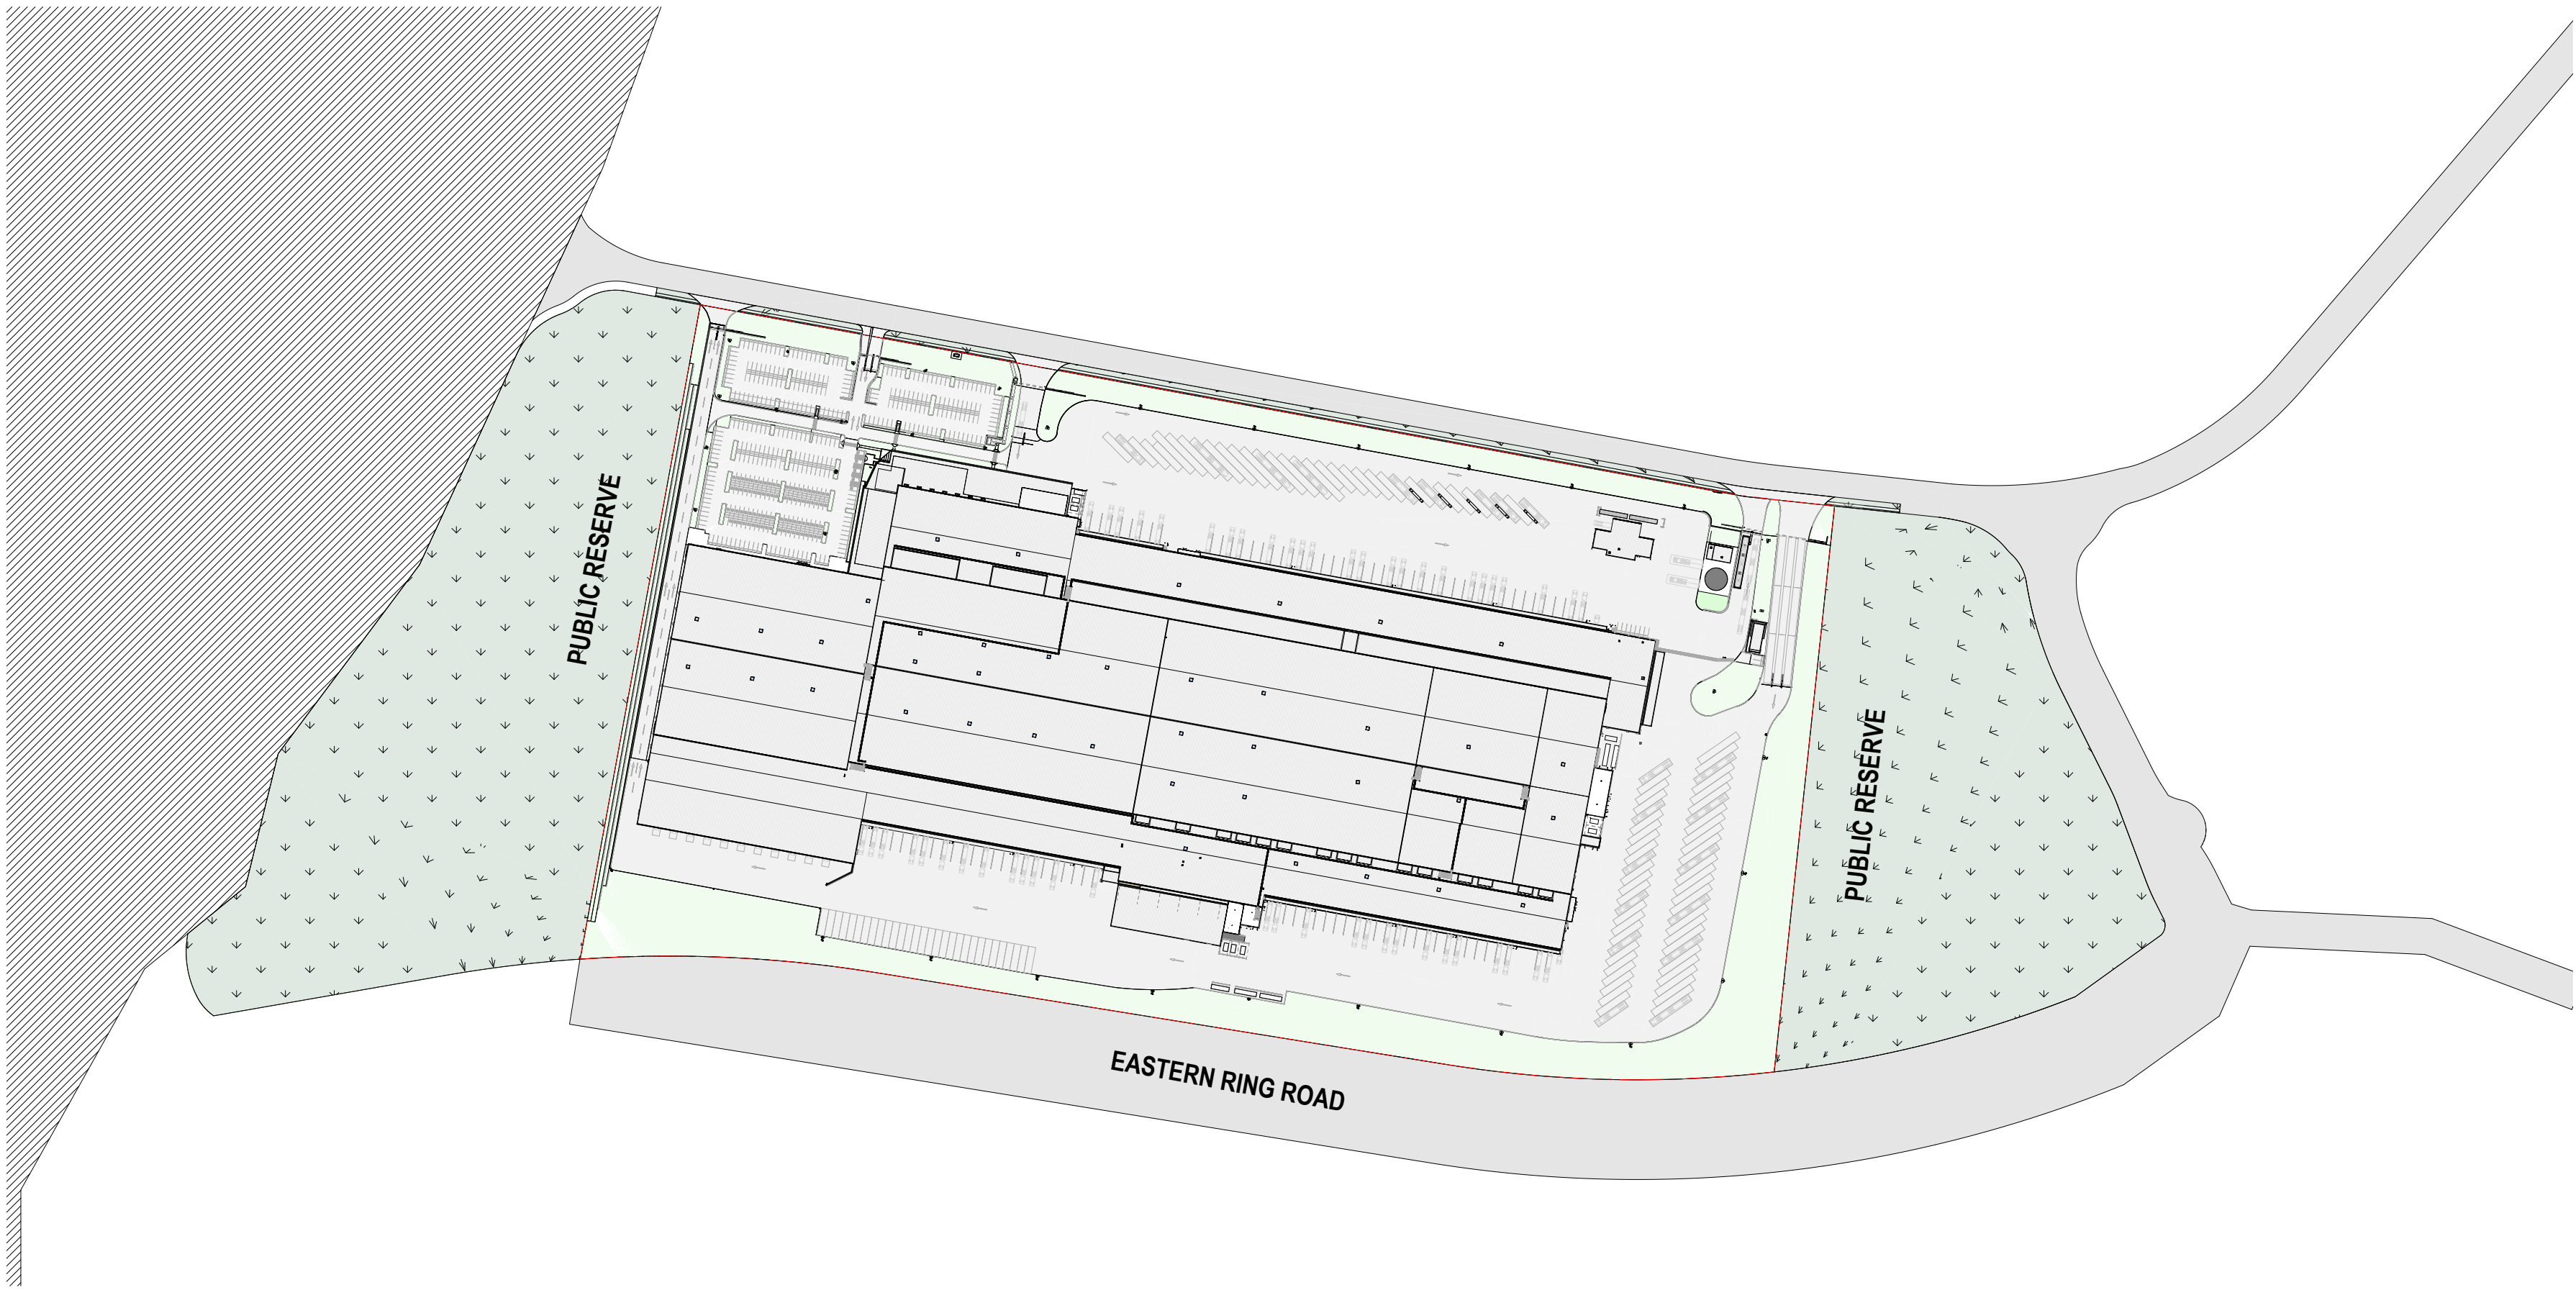


1 LOCATION PLAN 1 : 3000

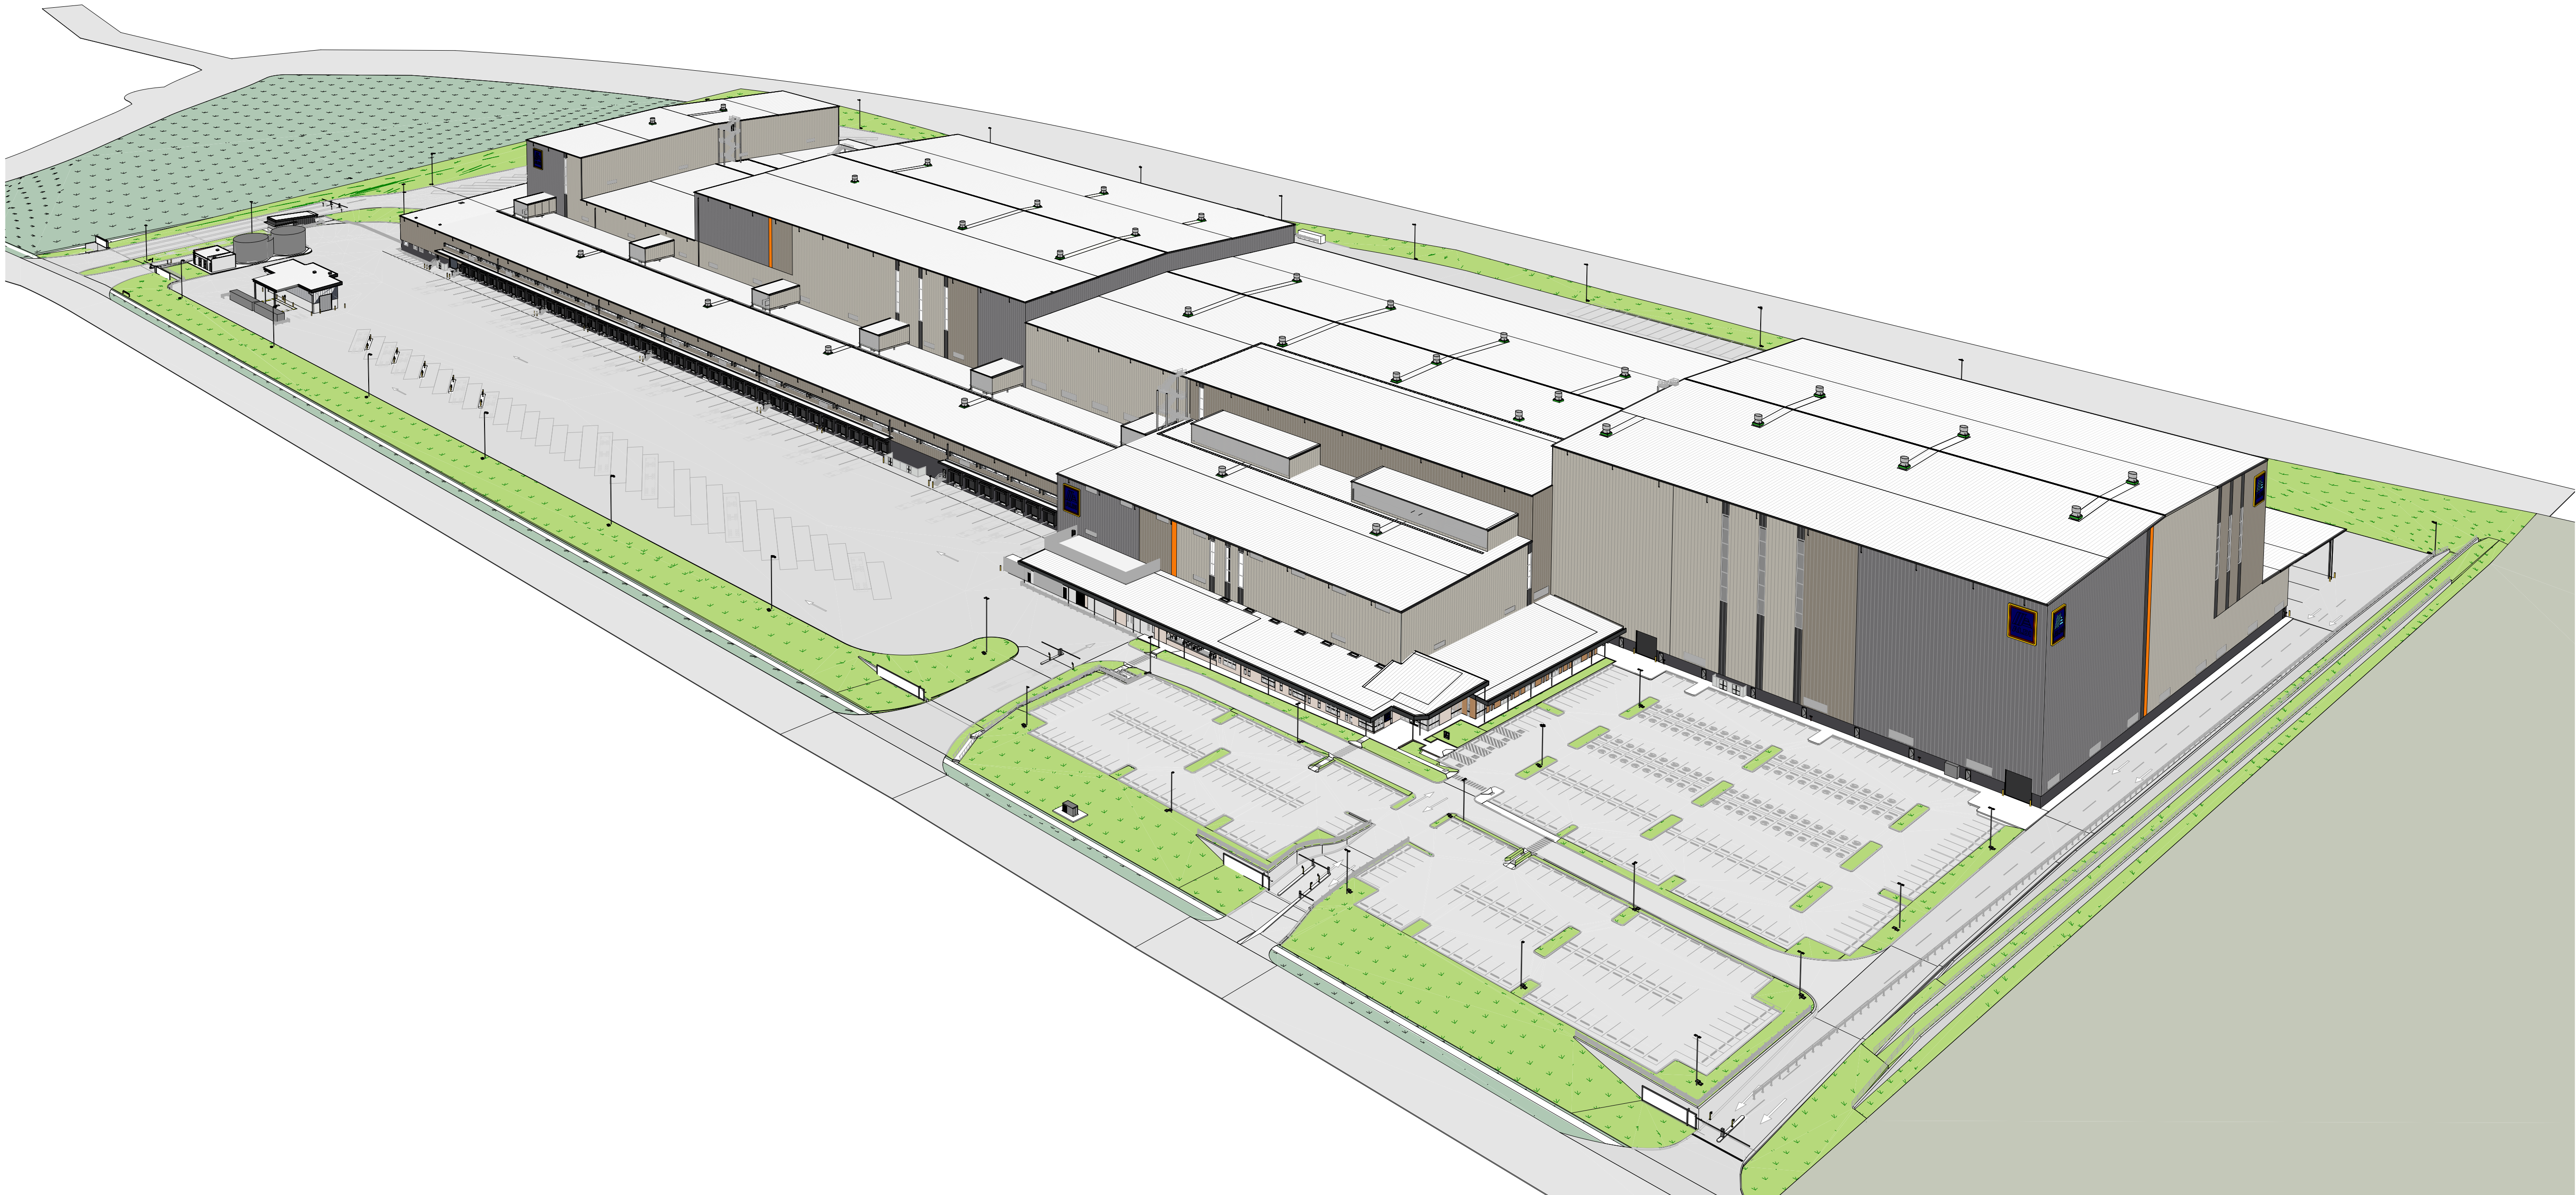

2 SITE PERSPECTIVE

DA SHEET LIST	
SHEET NUMBER	Sheet Name
DA-000	COVER SHEET
DA-100	SITE PLAN
DA-101	GROUND FLOOR PLAN
DA-110	MEZZANINE - LEVEL 1
DA-111	MEZZANINE - LEVEL 2
DA-112	MEZZANINE - LEVEL 3
DA-113	MEZZANINE - LEVEL 4
DA-120	ROOF PLAN
DA-130	SIGNAGE PLAN
DA-140	ELEVATIONS WAREHOUSE
DA-150	BUILDING SECTION SHEET 1
DA-151	BUILDING SECTION SHEET 2
DA-152	BUILDING SECTION SHEET 3
DA-153	BUILDING SECTION SHEET 4
DA-200	MAIN OFFICE
DA-210	CHARGING & SPINE BUILDING - GROUND FLOOR
DA-211	CHARGING & SPINE BUILDING - FIRST FLOOR
DA-212	CHARGING & SPINE BUILDING - ROOF PLAN
DA-213	CHARGING & SPINE BUILDING - ELEVATIONS
DA-214	CHARGING & SPINE BUILDING - SECTIONS
DA-220	MAINTENANCE SHEET 1
DA-221	MAINTENANCE SHEET 2
DA-300	TRUCK WASH
DA-310	GATE HOUSE

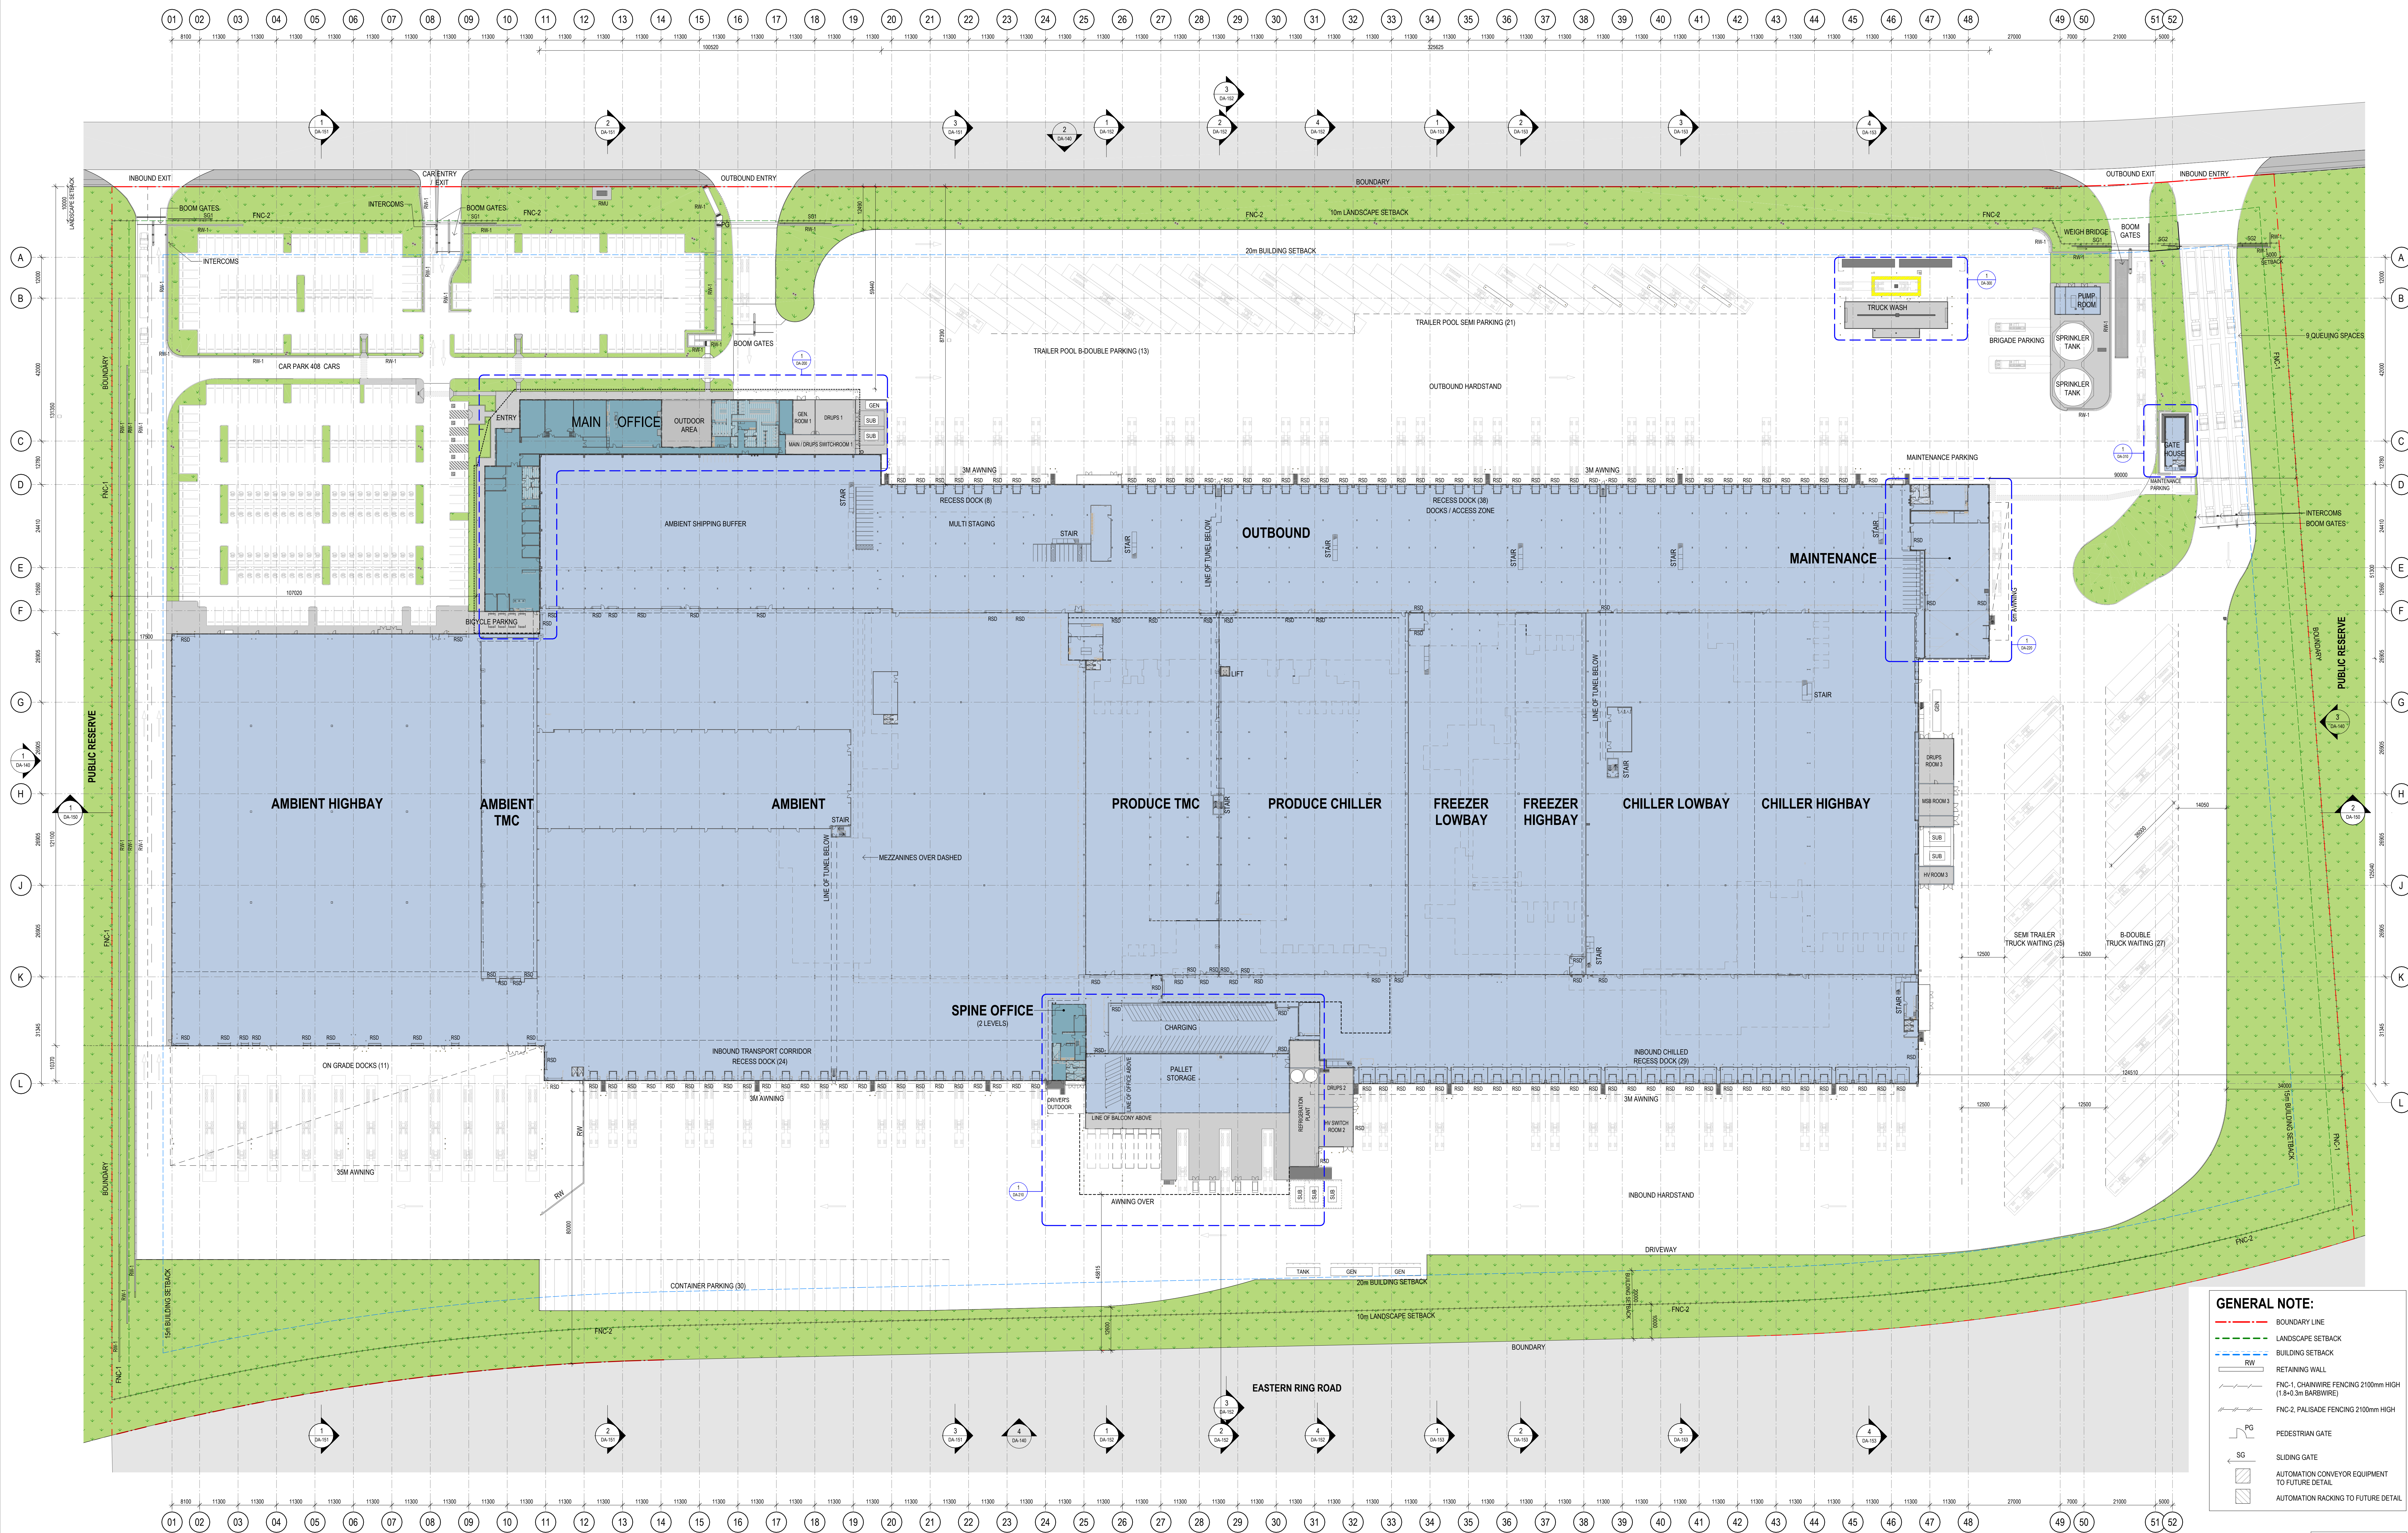

GENERAL NOTE:


- BOUNDARY LINE
- LANDSCAPE SETBACK
- BUILDING SETBACK
- RETAINING WALL
- FNC-1, CHAINWIRE FENCING 2100mm HIGH (1.8-0.3m BARB WIRE)
- FNC-2, PALISADE FENCING 2100mm HIGH
- PG PEDESTRIAN GATE
- SG SLIDING GATE
- AUTOMATION CONVEYOR EQUIPMENT TO FUTURE DETAIL
- AUTOMATION RACKING TO FUTURE DETAIL

DA ISSUE




ALDI SYD ADC

475 BADGERYS CREEK ROAD, BRADFELD

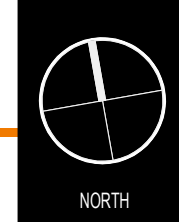



SITE PLAN			
DATE	SCALE	PROJECT NO.	REVISION
29/05/2026	1:600 @ A0 1:4800 @ A3	25182	DA-100 1

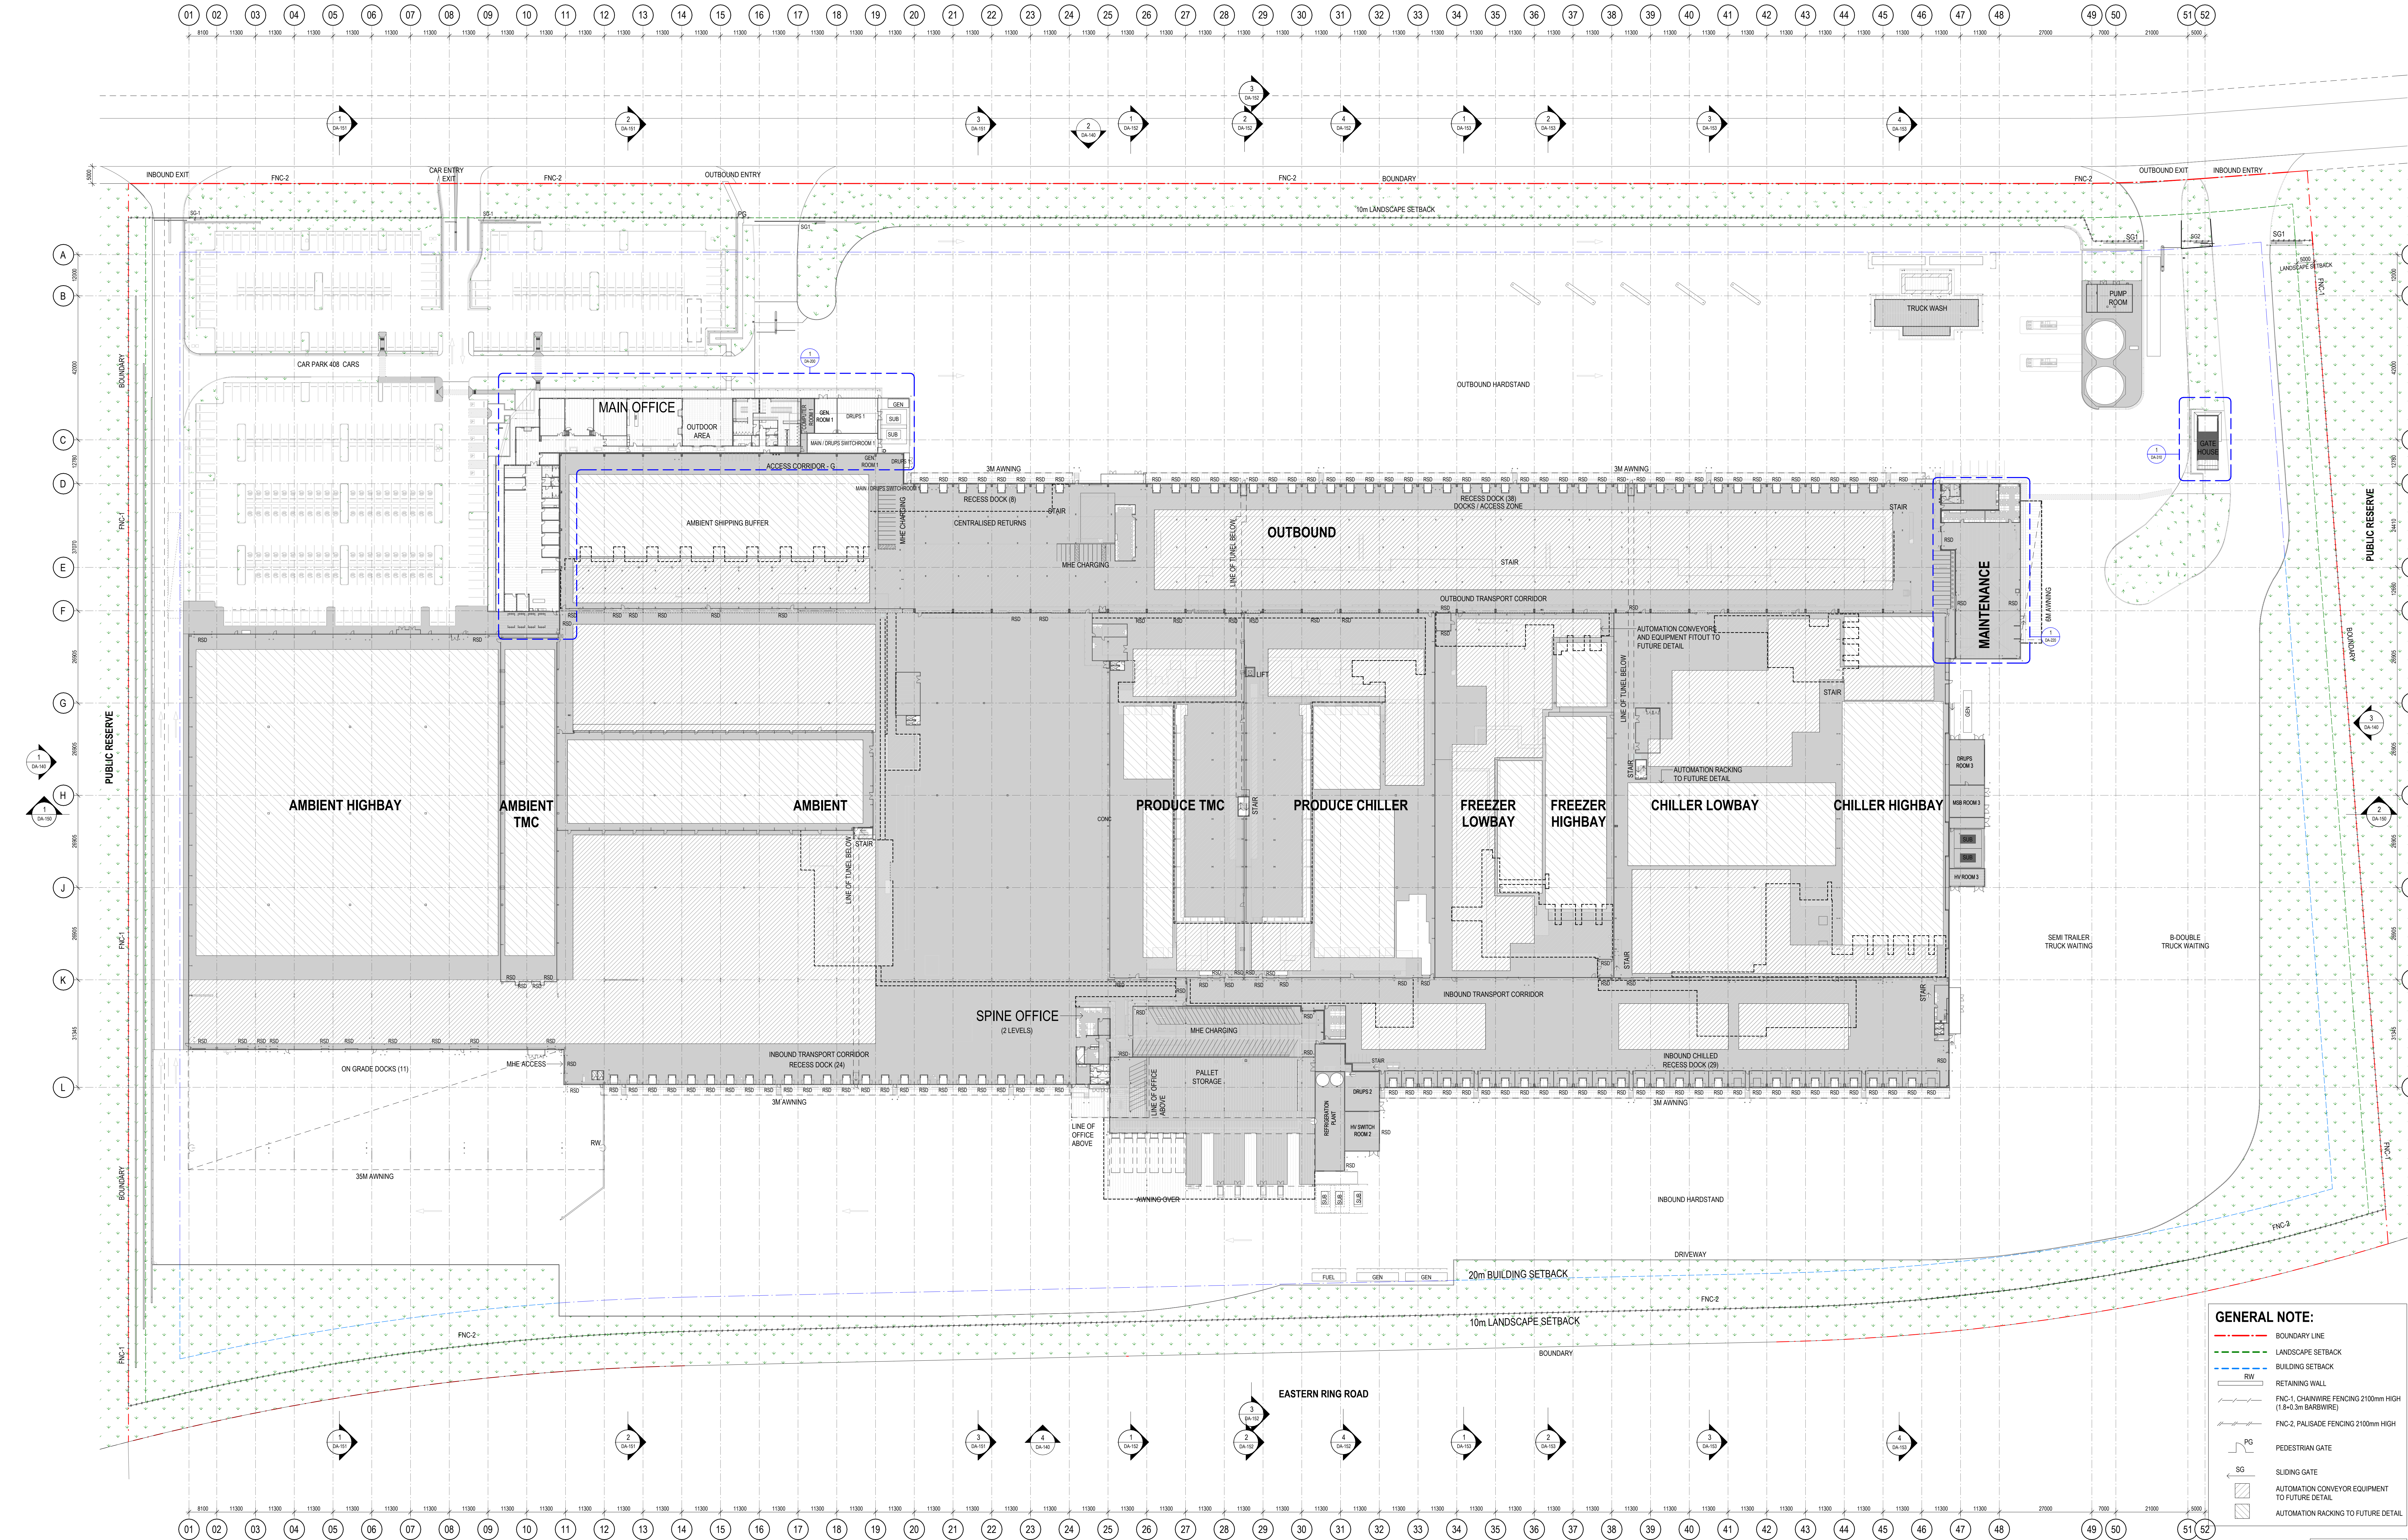

- GENERAL NOTE:**
- BOUNDARY LINE
 - LANDSCAPE SETBACK
 - BUILDING SETBACK
 - RETAINING WALL
 - FNC-1, CHAINWIRE FENCING 2100mm HIGH (1.8-0.3m BARB WIRE)
 - FNC-2, PALISADE FENCING 2100mm HIGH
 - PG PEDESTRIAN GATE
 - SG SLIDING GATE
 - AUTOMATION CONVEYOR EQUIPMENT TO FUTURE DETAIL
 - AUTOMATION RACKING TO FUTURE DETAIL

DA ISSUE

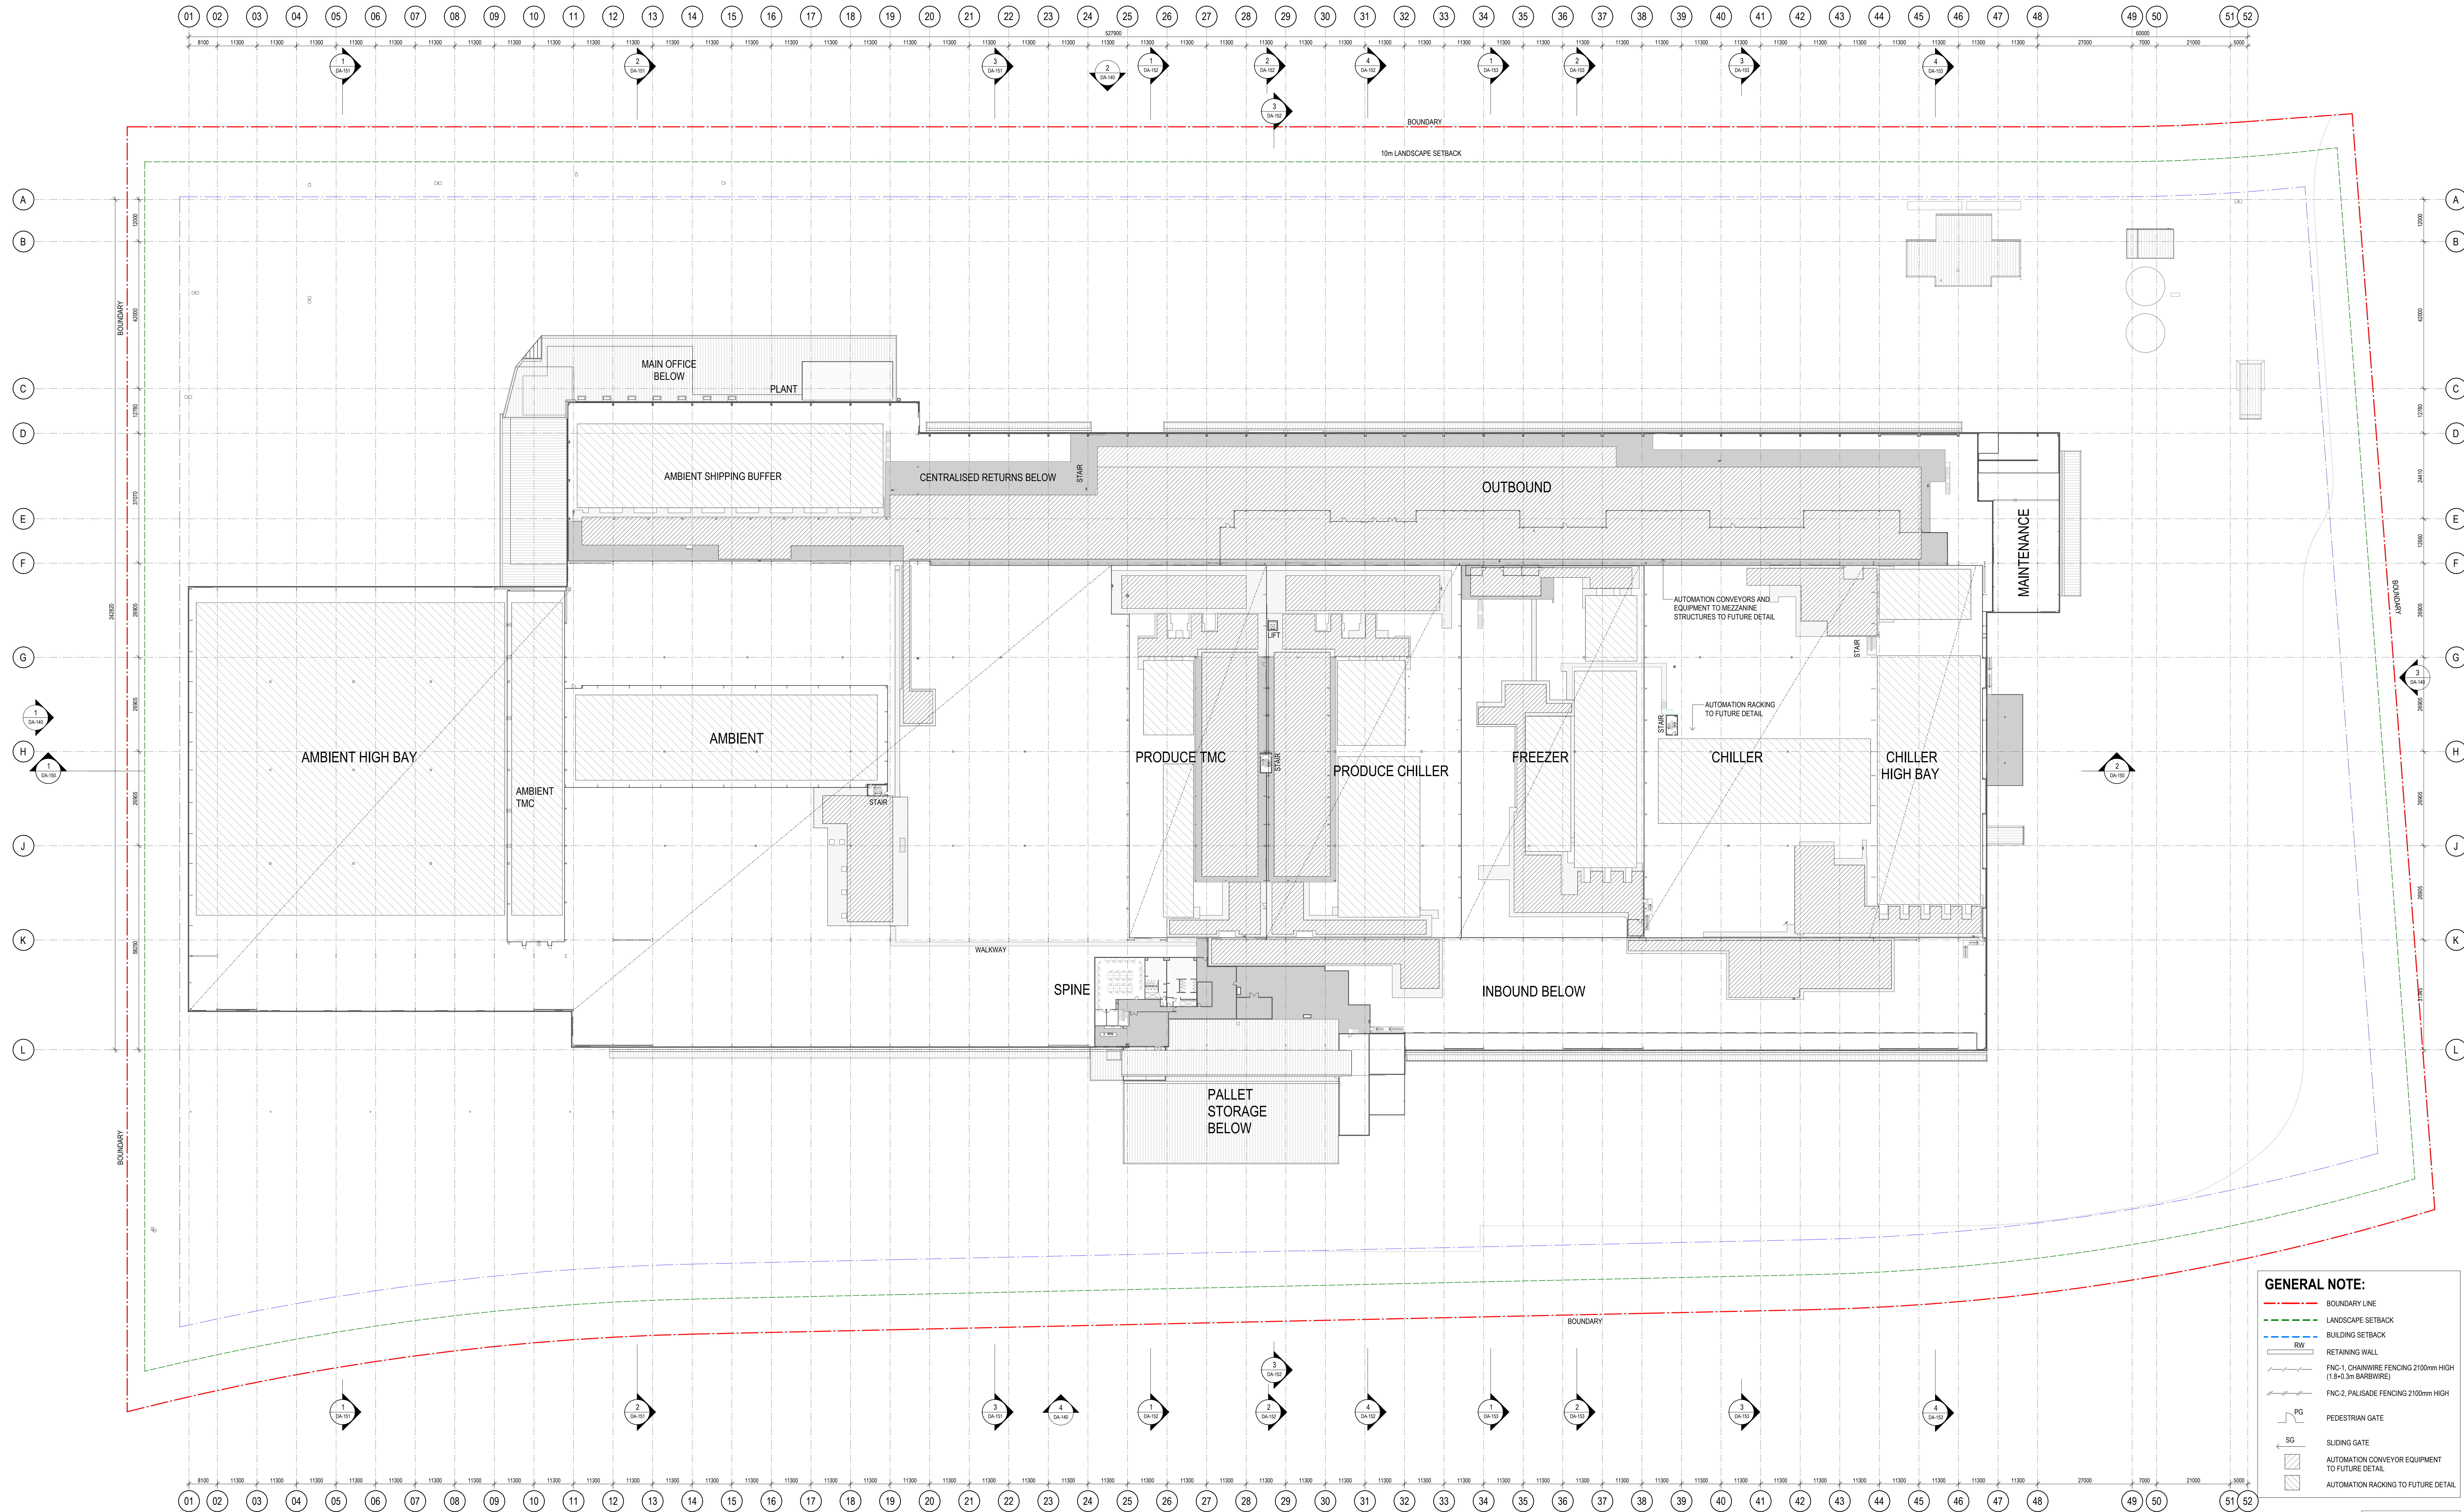

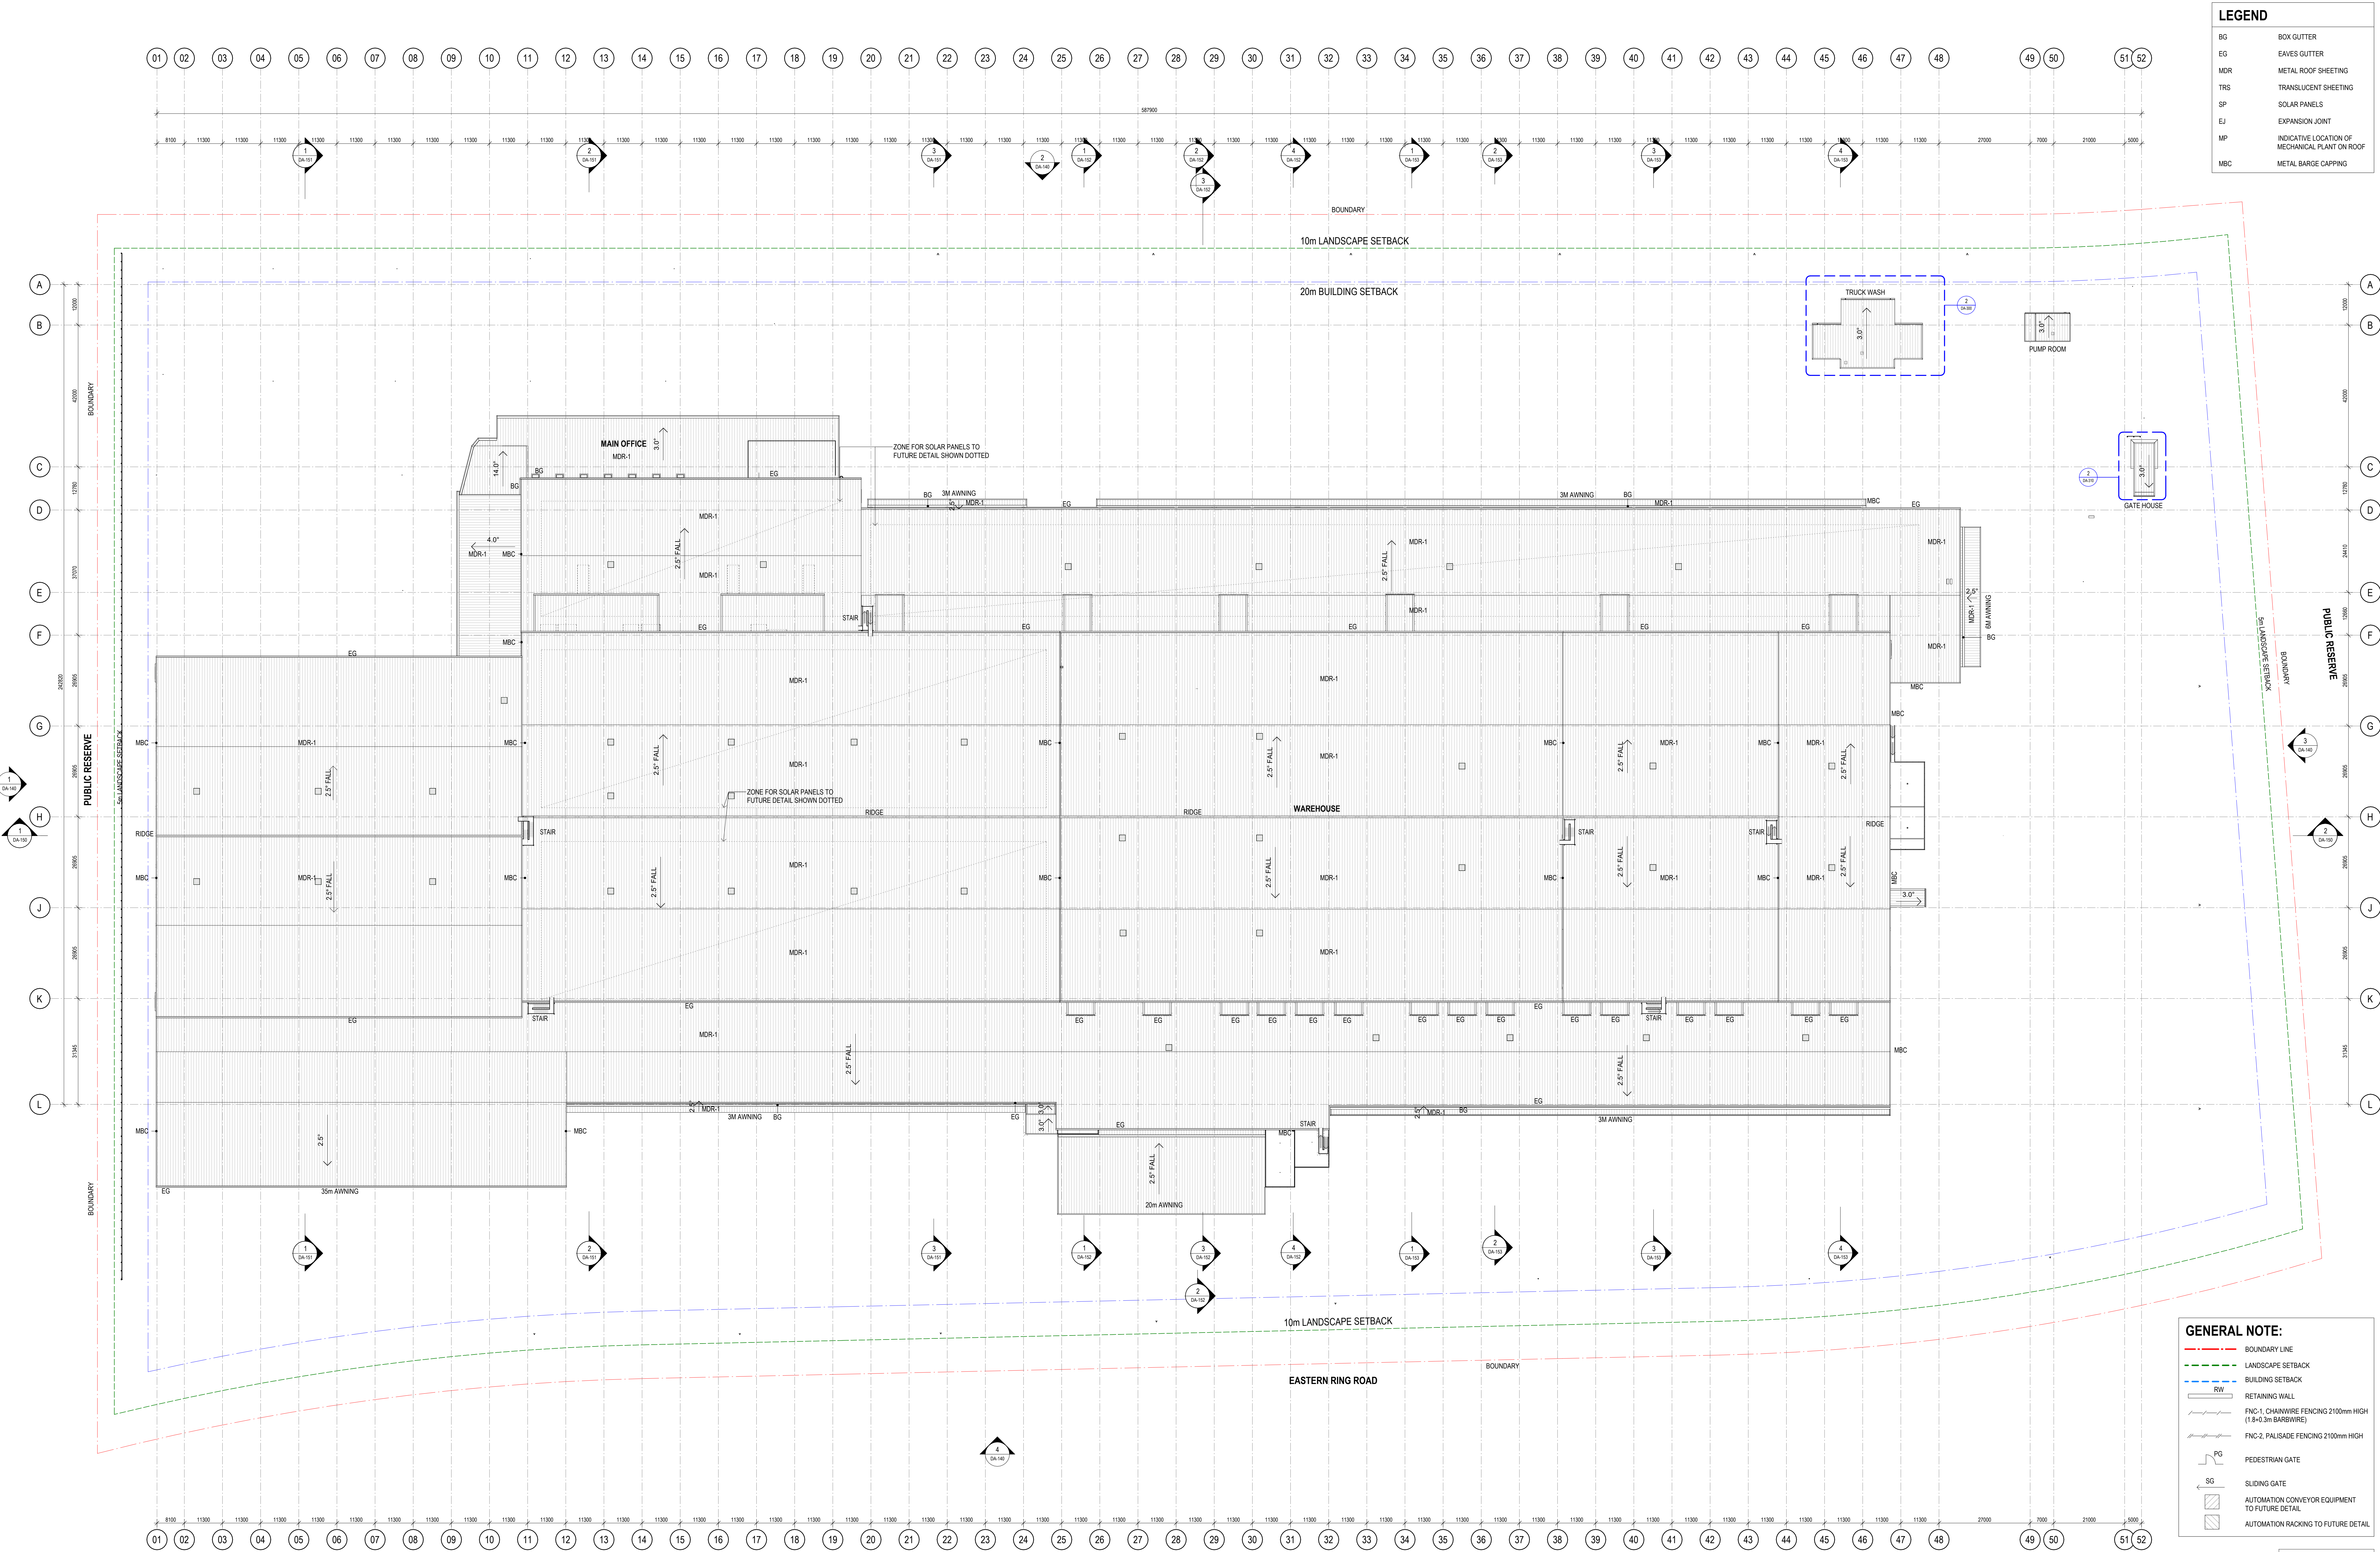



SIGNAGE LEGEND

S1 ILLUMINATED TENANT PYLON SIGN Tenant Signage 2 ROWS OF BIRD DETERRENT SPIKES BLUE TO MATCH ALDI BLUE, WHITE LETTERING LOWER CASE, WORDING TO BE CONFIRMED FABRICATED ALUMINIUM SIGNBOX WITH INTERNAL SUBFRAME, TENSIONED VINYL FACES WITH VINYL GRAPHICS, DOUBLE SIDED SIGNBOX AND POLE PAINTED BLACK GALVANISED HOLD DOWN BOLTS AND SORED PIER CONCRETE FOOTING TO ENGINEER'S DETAILS NOTE: ALL COLOURS, FONTS AND LOGOS TBC BY ALDI AND SIGNAGE CONTRACTOR PRIOR TO MANUFACTURE FRONT	S2 ILLUMINATED TENANT OFFICE PYLON SIGN FRONT	S3 ILLUMINATED TENANT SIGN FIXED TO OFFICE FRONT	S4 ILLUMINATED TENANT SIGN FIXED TO WAREHOUSE FRONT	S5 ILLUMINATED DIRECTIONAL PYLON SIGN FRONT	S6 ILLUMINATED TENANT PYLON SIGN Tenant Signage 2 ROWS OF BIRD DETERRENT SPIKES FABRICATED ALUMINIUM SIGNBOX WITH INTERNAL SUBFRAME, TENSIONED VINYL FACES WITH VINYL GRAPHICS, DOUBLE SIDED BLUE TO MATCH ALDI BLUE, WHITE LETTERING LOWER CASE WORDING TO BE CONFIRMED SIGNBOX AND POLE PAINTED BLACK GALVANISED HOLD DOWN BOLTS AND SORED PIER CONCRETE FOOTING TO ENGINEER'S DETAILS NOTE: ALL COLOURS, FONTS AND LOGOS TBC BY ALDI AND SIGNAGE CONTRACTOR PRIOR TO MANUFACTURE FRONT
--	--	---	--	--	---