



Key Plan

Notes

Certificate No. # J2L2JUCBDO
Scan QR code or follow website link for rating details.

Assessor name
Accreditation No.
Property Address

E-LAB Consulting
DMN/201/1972
Victoria Road and Mitchell Street,
Marrickville, NSW, 2204

<https://www.f-r5.com.au/QRCodeLanding?PublicId=J2L2JUCBDO&GrpCert=1>

1
Rev

12.12.24
Date

DS
Approved by

For SSDA Submission
Change Note

Collaborating Design Team

TURNER

Architecture AND

Aileen Sage

MATTHEW PULLINGER ARCHITECT

Project Manager

neoscope

Client

RTL^{co}

Project Title

**The Timberyards
by RTL Co.**

Lots bound by Victoria Road, Sydenham Road, Farr Street and Mitchell Street, Marrickville NSW 2204

Drawing Title

**GA Plans
Level 06**

Status
For SSDA Submission

Project No.
23068

Rev
1

Scale
1:250 @ B1

Dwg No.
DA-110-060


THIS DRAWING IS COPYRIGHT © OF TURNER, OR REPRODUCED WITHOUT PERMISSION. UNLESS NOTED OTHERWISE THIS DRAWING IS NOT FOR CONSTRUCTION. ALL DIMENSIONS AND LEVELS ARE TO BE CHECKED ON SITE PRIOR TO THE COMMENCEMENT OF WORK. NO PART OF THIS DRAWING OR ANY DOCUMENTS DERIVED FROM IT MAY BE REPRODUCED OR TRANSMITTED IN ANY FORM OR BY ANY MEANS, ELECTRONIC OR MECHANICAL, INCLUDING PHOTOCOPYING, RECORDING, OR BY ANY INFORMATION STORAGE AND RETRIEVAL SYSTEM, WITHOUT THE WRITTEN PERMISSION OF TURNER. TURNER, ITS AGENTS, AND ANY SUBSIDIARIES, ASSOCIATES, OR CONTRACTORS, SHALL NOT BE RESPONSIBLE FOR ANY DAMAGE, LOSS, OR INJURY, INCLUDING ECONOMIC LOSS, ARISING FROM THE USE OF THIS DRAWING OR ANY DOCUMENTS DERIVED FROM IT. THIS DRAWING AND ANY DOCUMENTS DERIVED FROM IT ARE UNCONTROLLED DOCUMENTS AND ARE NOT TO BE USED FOR CONSTRUCTION.



FARR STREET



Key Plan

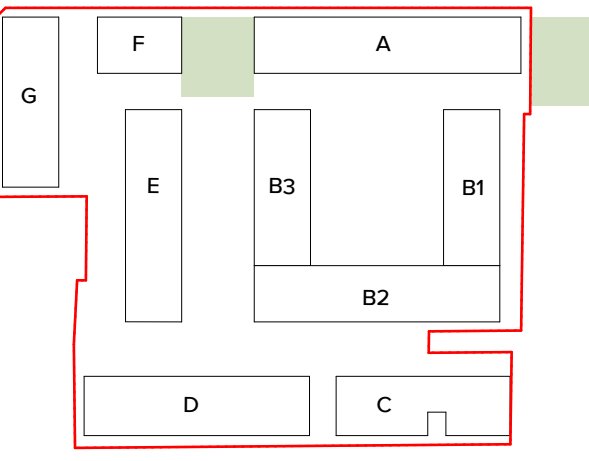

Notes

Certificate No. #J2L2JUCBDO
Scan QR code or follow website link for rating details.

Assessor name: E-LAB Consulting
Accreditation No.: DMN201972
Property Address: Victoria Road and Mitchell Street, Marrickville, NSW, 2204

https://www.rfs.com.au/QRCodeLanding?PublicId=J2L2JUCBDO&qrCert=1

SYDENHAM ROAD

MITCHELL STREET

Warehouse Place

Timberyard Commons

Mitchell Street Place

Commerce Lane

Mitchell Lane

VICTORIA ROAD



Project Manager

neoscope

Client

RTL^{co}

Project Title

The Timberyards by RTL Co.

Lots bound by Victoria Road, Sydenham Road, Farr Street and Mitchell Street, Marrickville NSW 2204

Drawing Title


**GA Plans
Level 08**


Status: For SSDA Submission
Project No.: 23068
Rev: 1


Scale: 1:250 @ B1
Dwg No.: DA-110-080



THIS DRAWING IS COPYRIGHT © OF TURNER & PARTNERS ARCHITECTS. ALL INFORMATION AND ILLUSTRATIONS ARE TO BE USED FOR THE PURPOSES OF THE PROJECT ONLY. NO PART OF THIS DRAWING IS TO BE REPRODUCED OR TRANSMITTED IN ANY FORM OR BY ANY MEANS, ELECTRONIC OR MECHANICAL, WITHOUT THE WRITTEN PERMISSION OF TURNER & PARTNERS ARCHITECTS. THE INFORMATION CONTAINED HEREIN IS FOR INFORMATION ONLY AND DOES NOT CONSTITUTE A CONTRACT. THE INFORMATION CONTAINED HEREIN IS NOT TO BE USED FOR ANY OTHER PURPOSES WITHOUT THE WRITTEN PERMISSION OF TURNER & PARTNERS ARCHITECTS. 

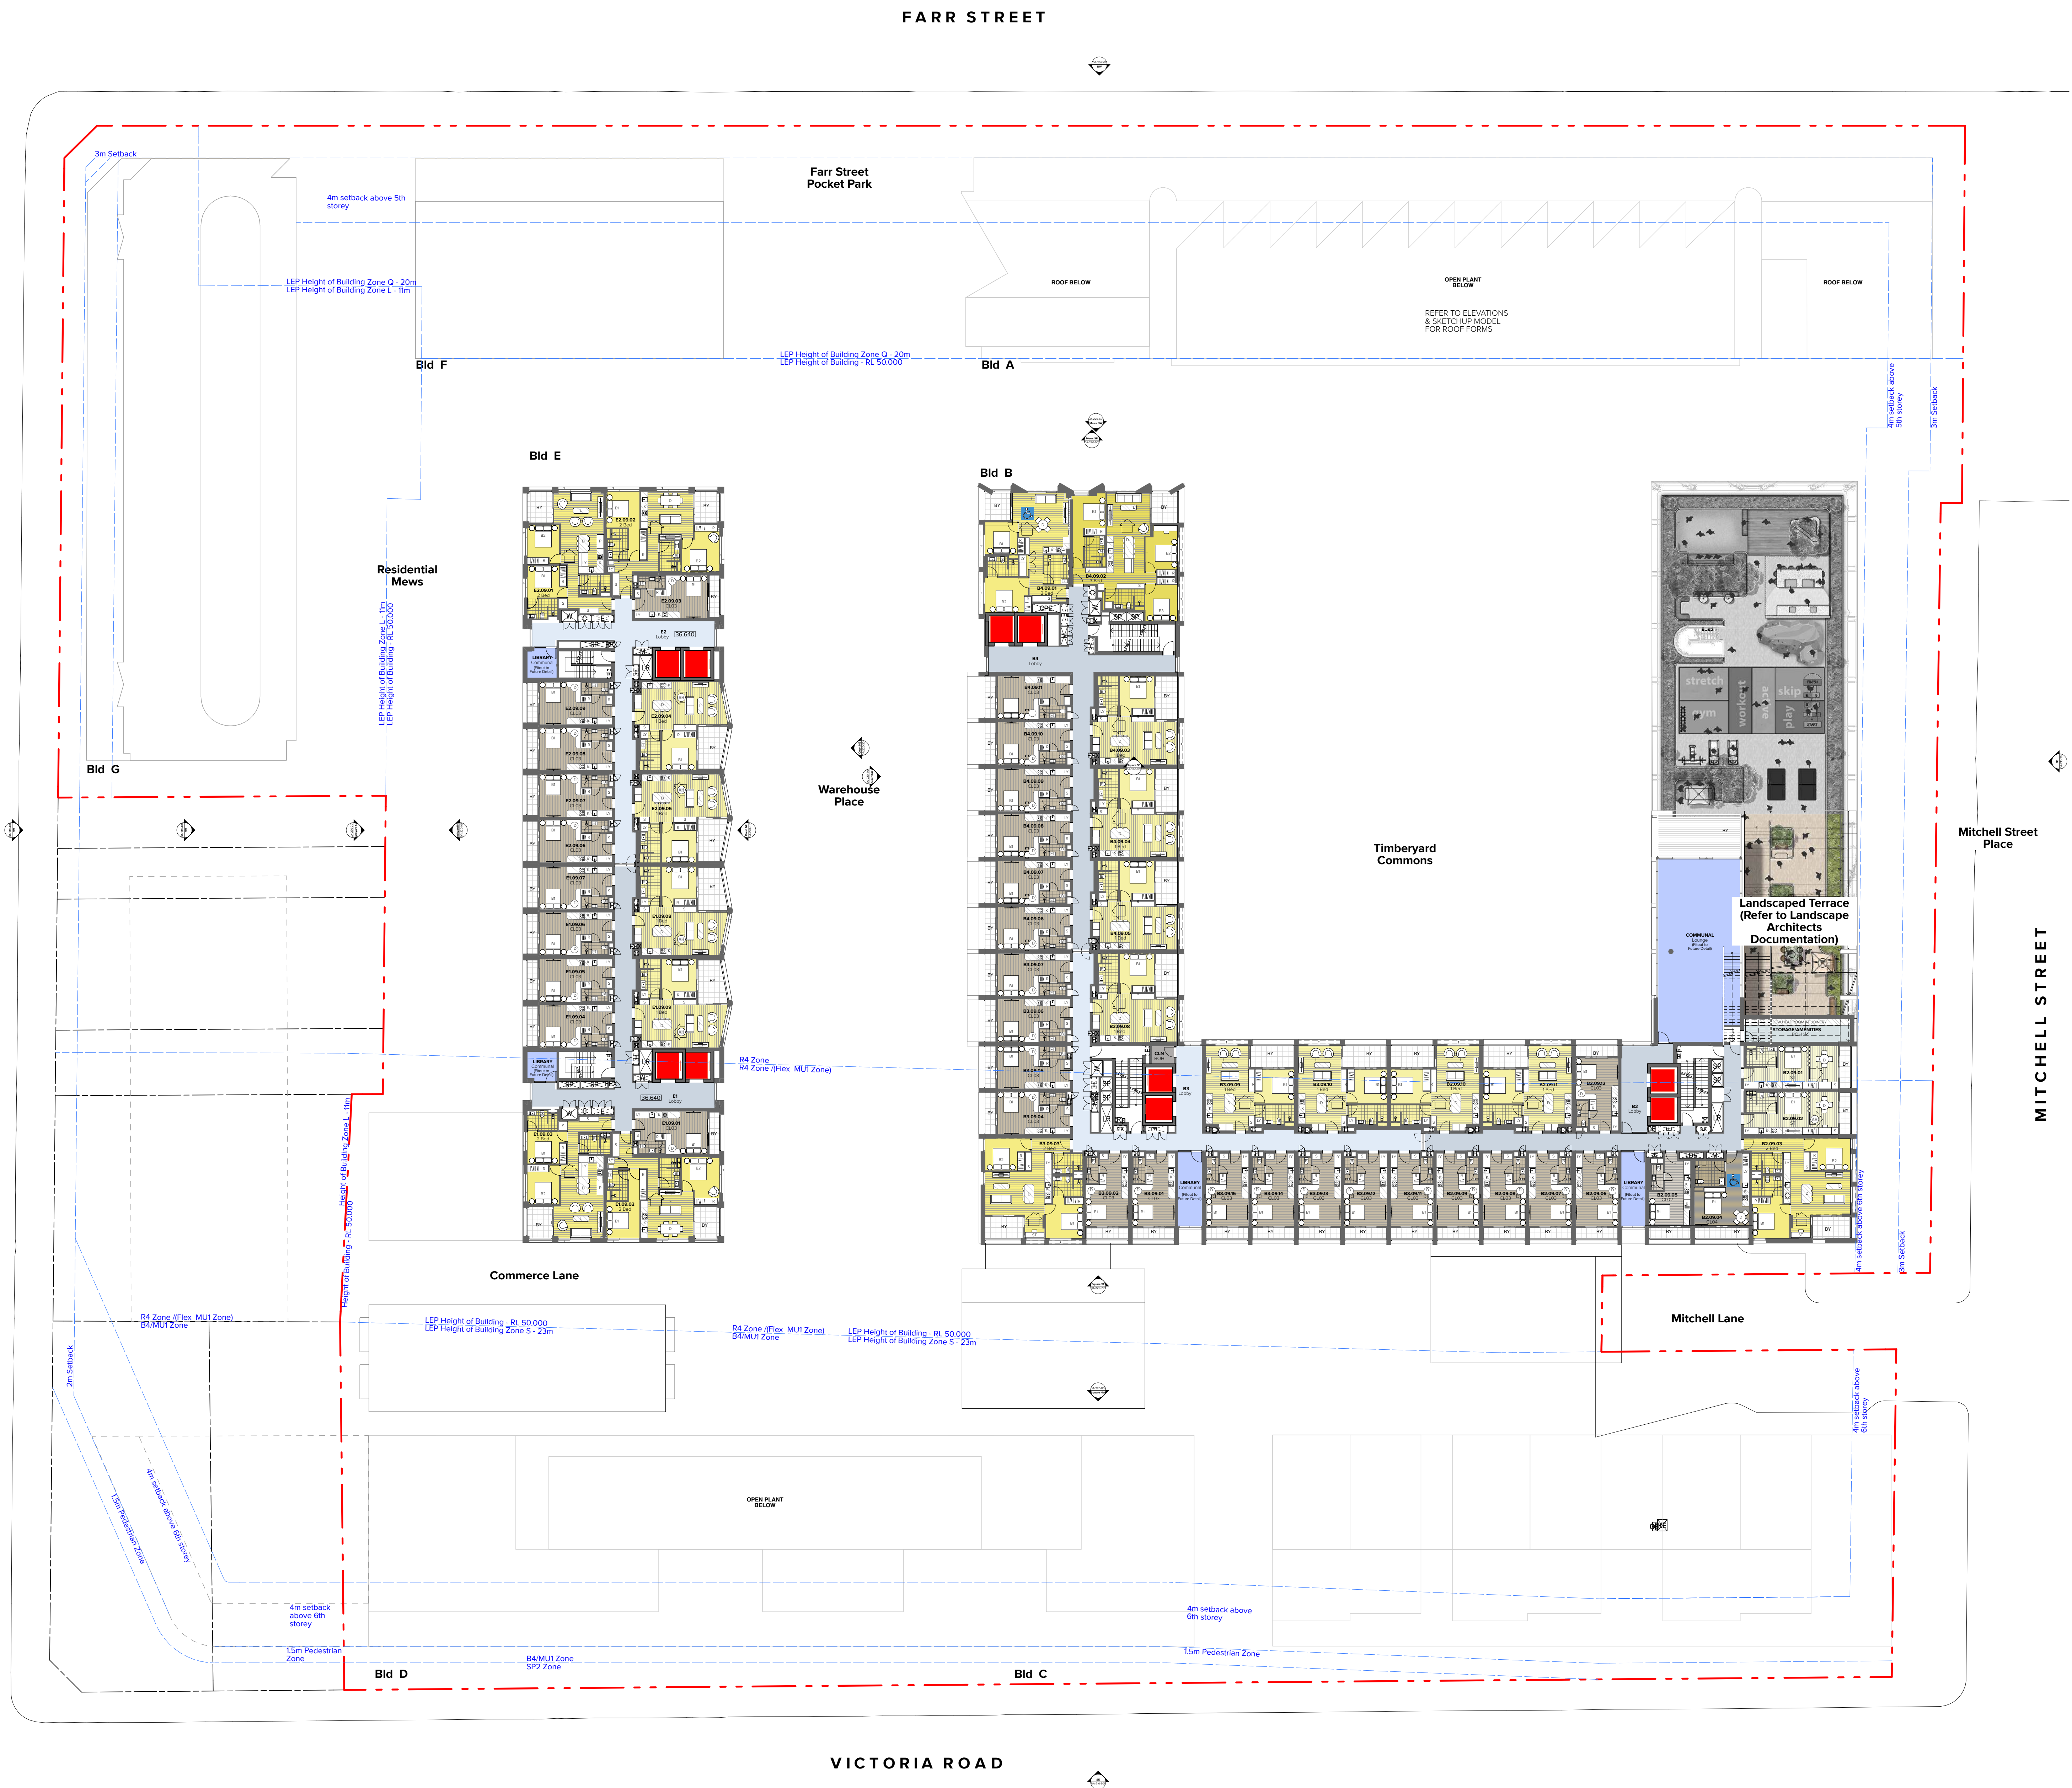

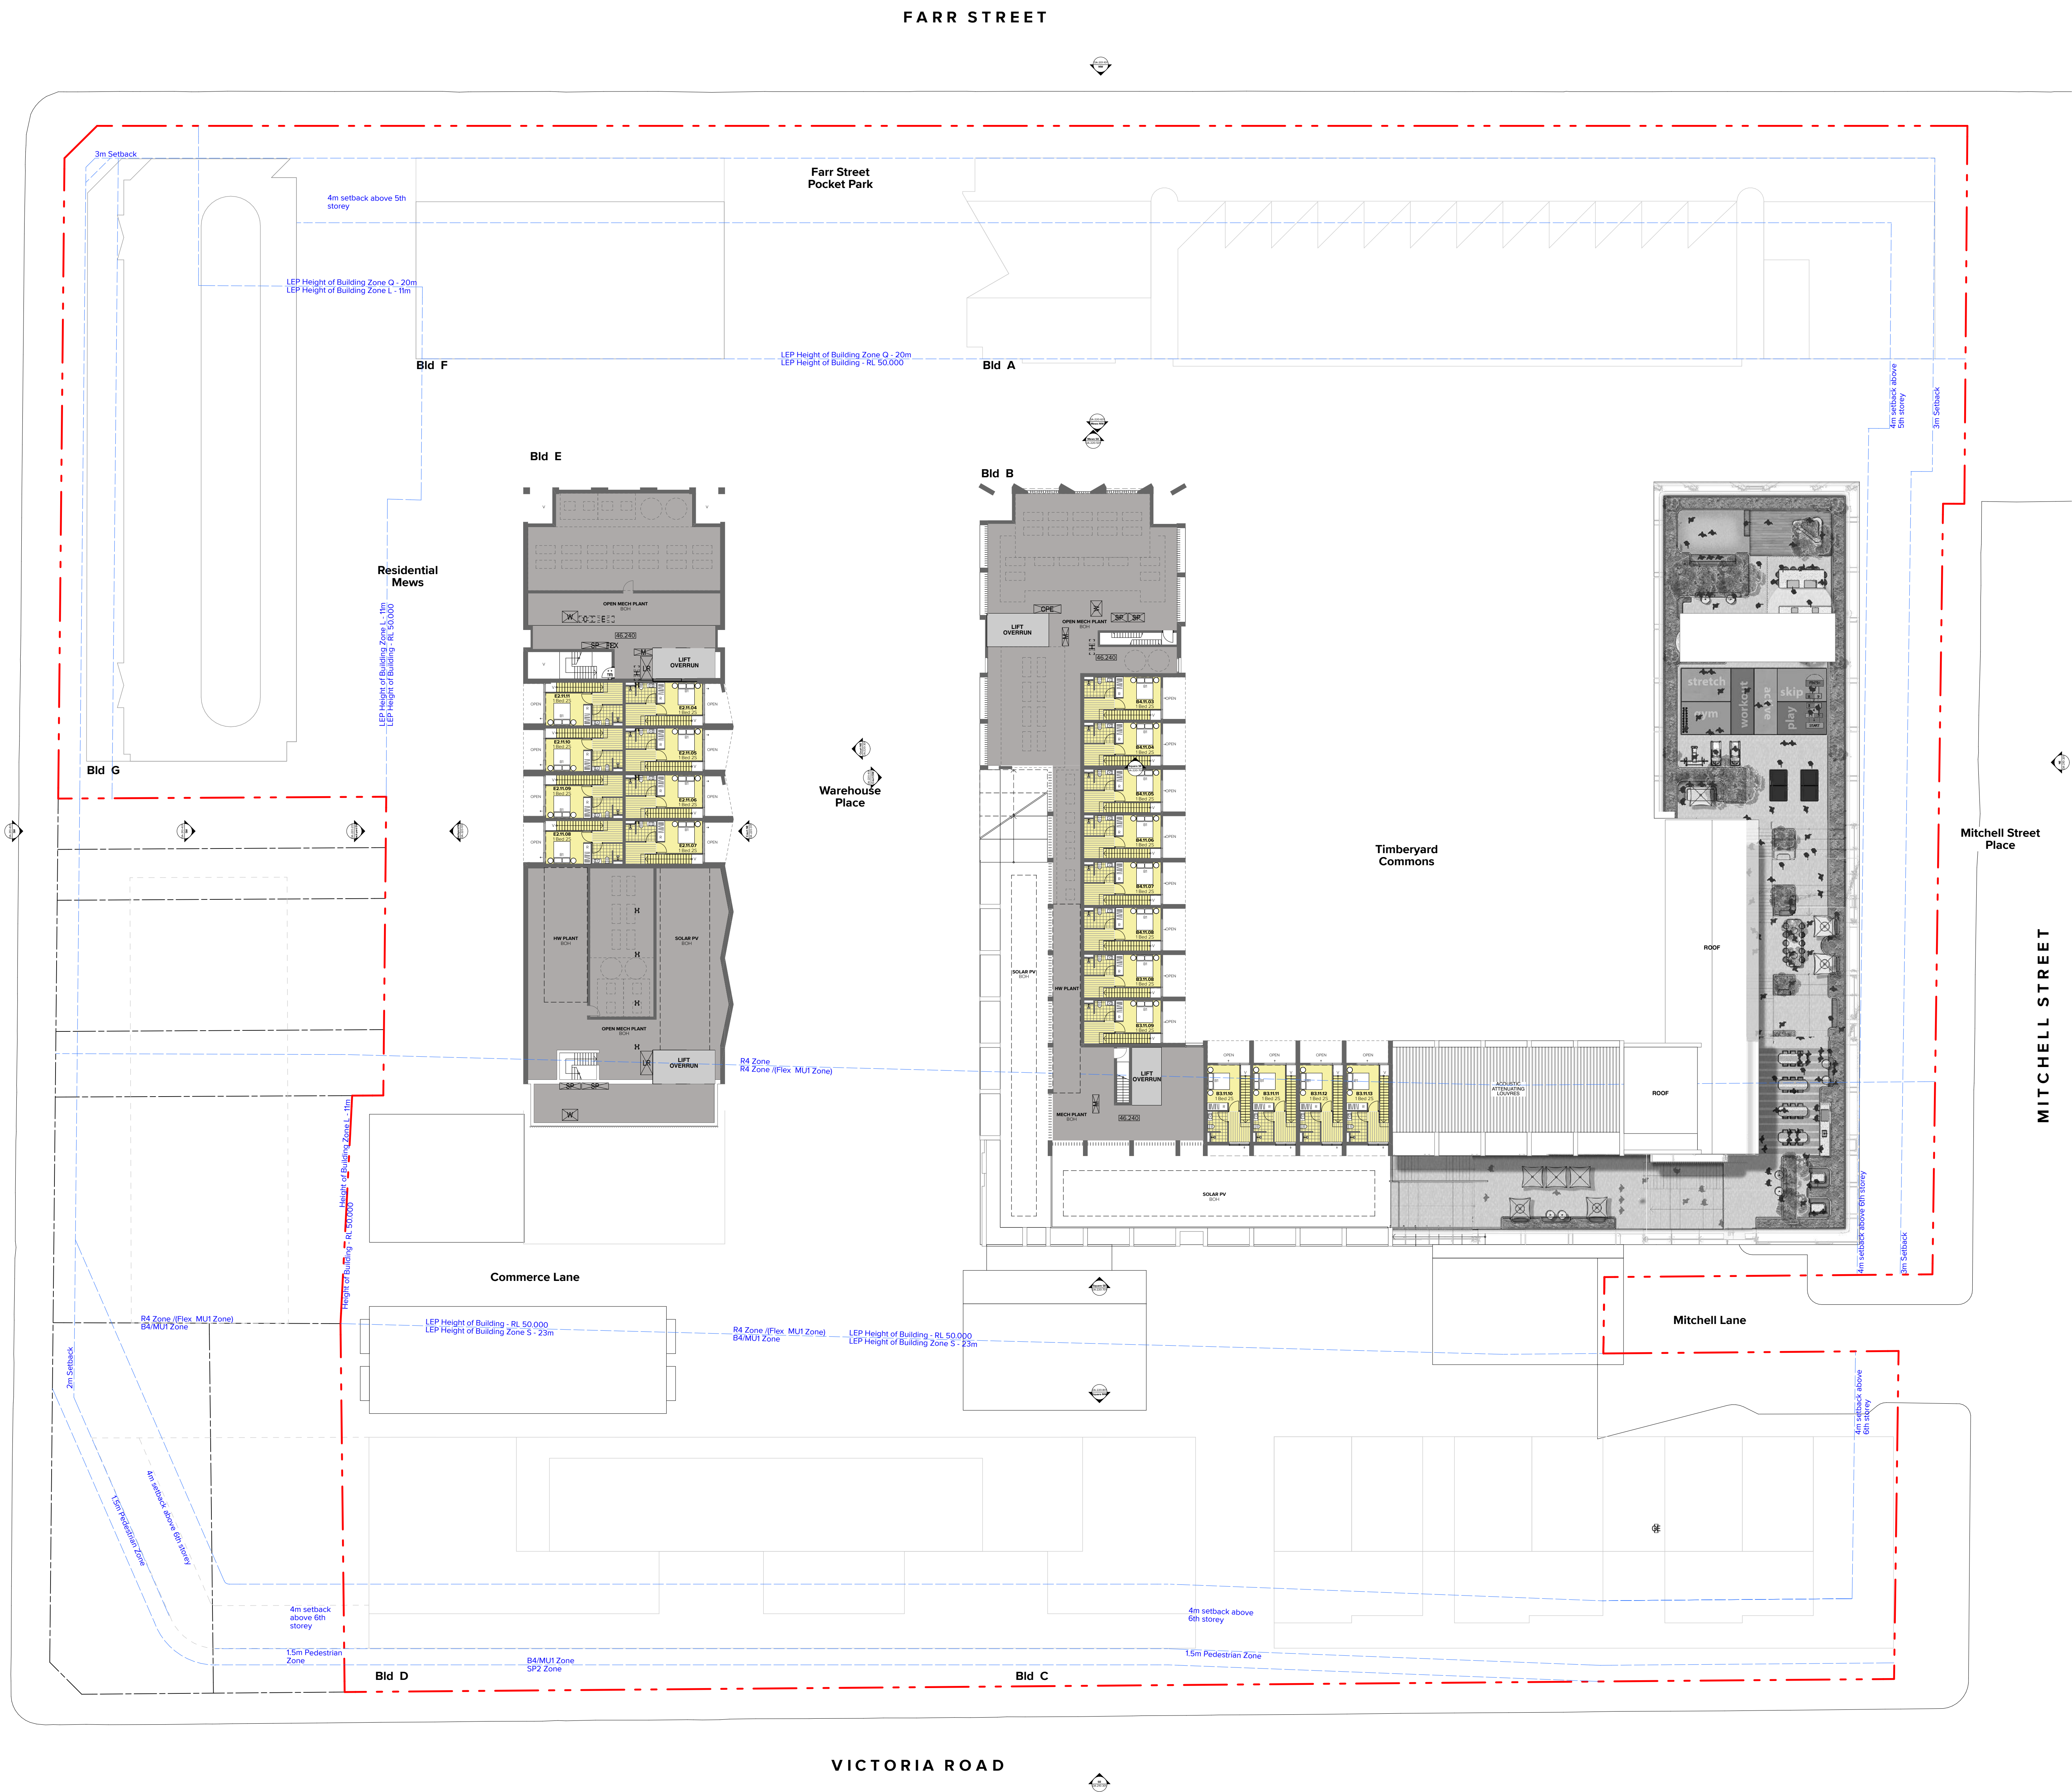

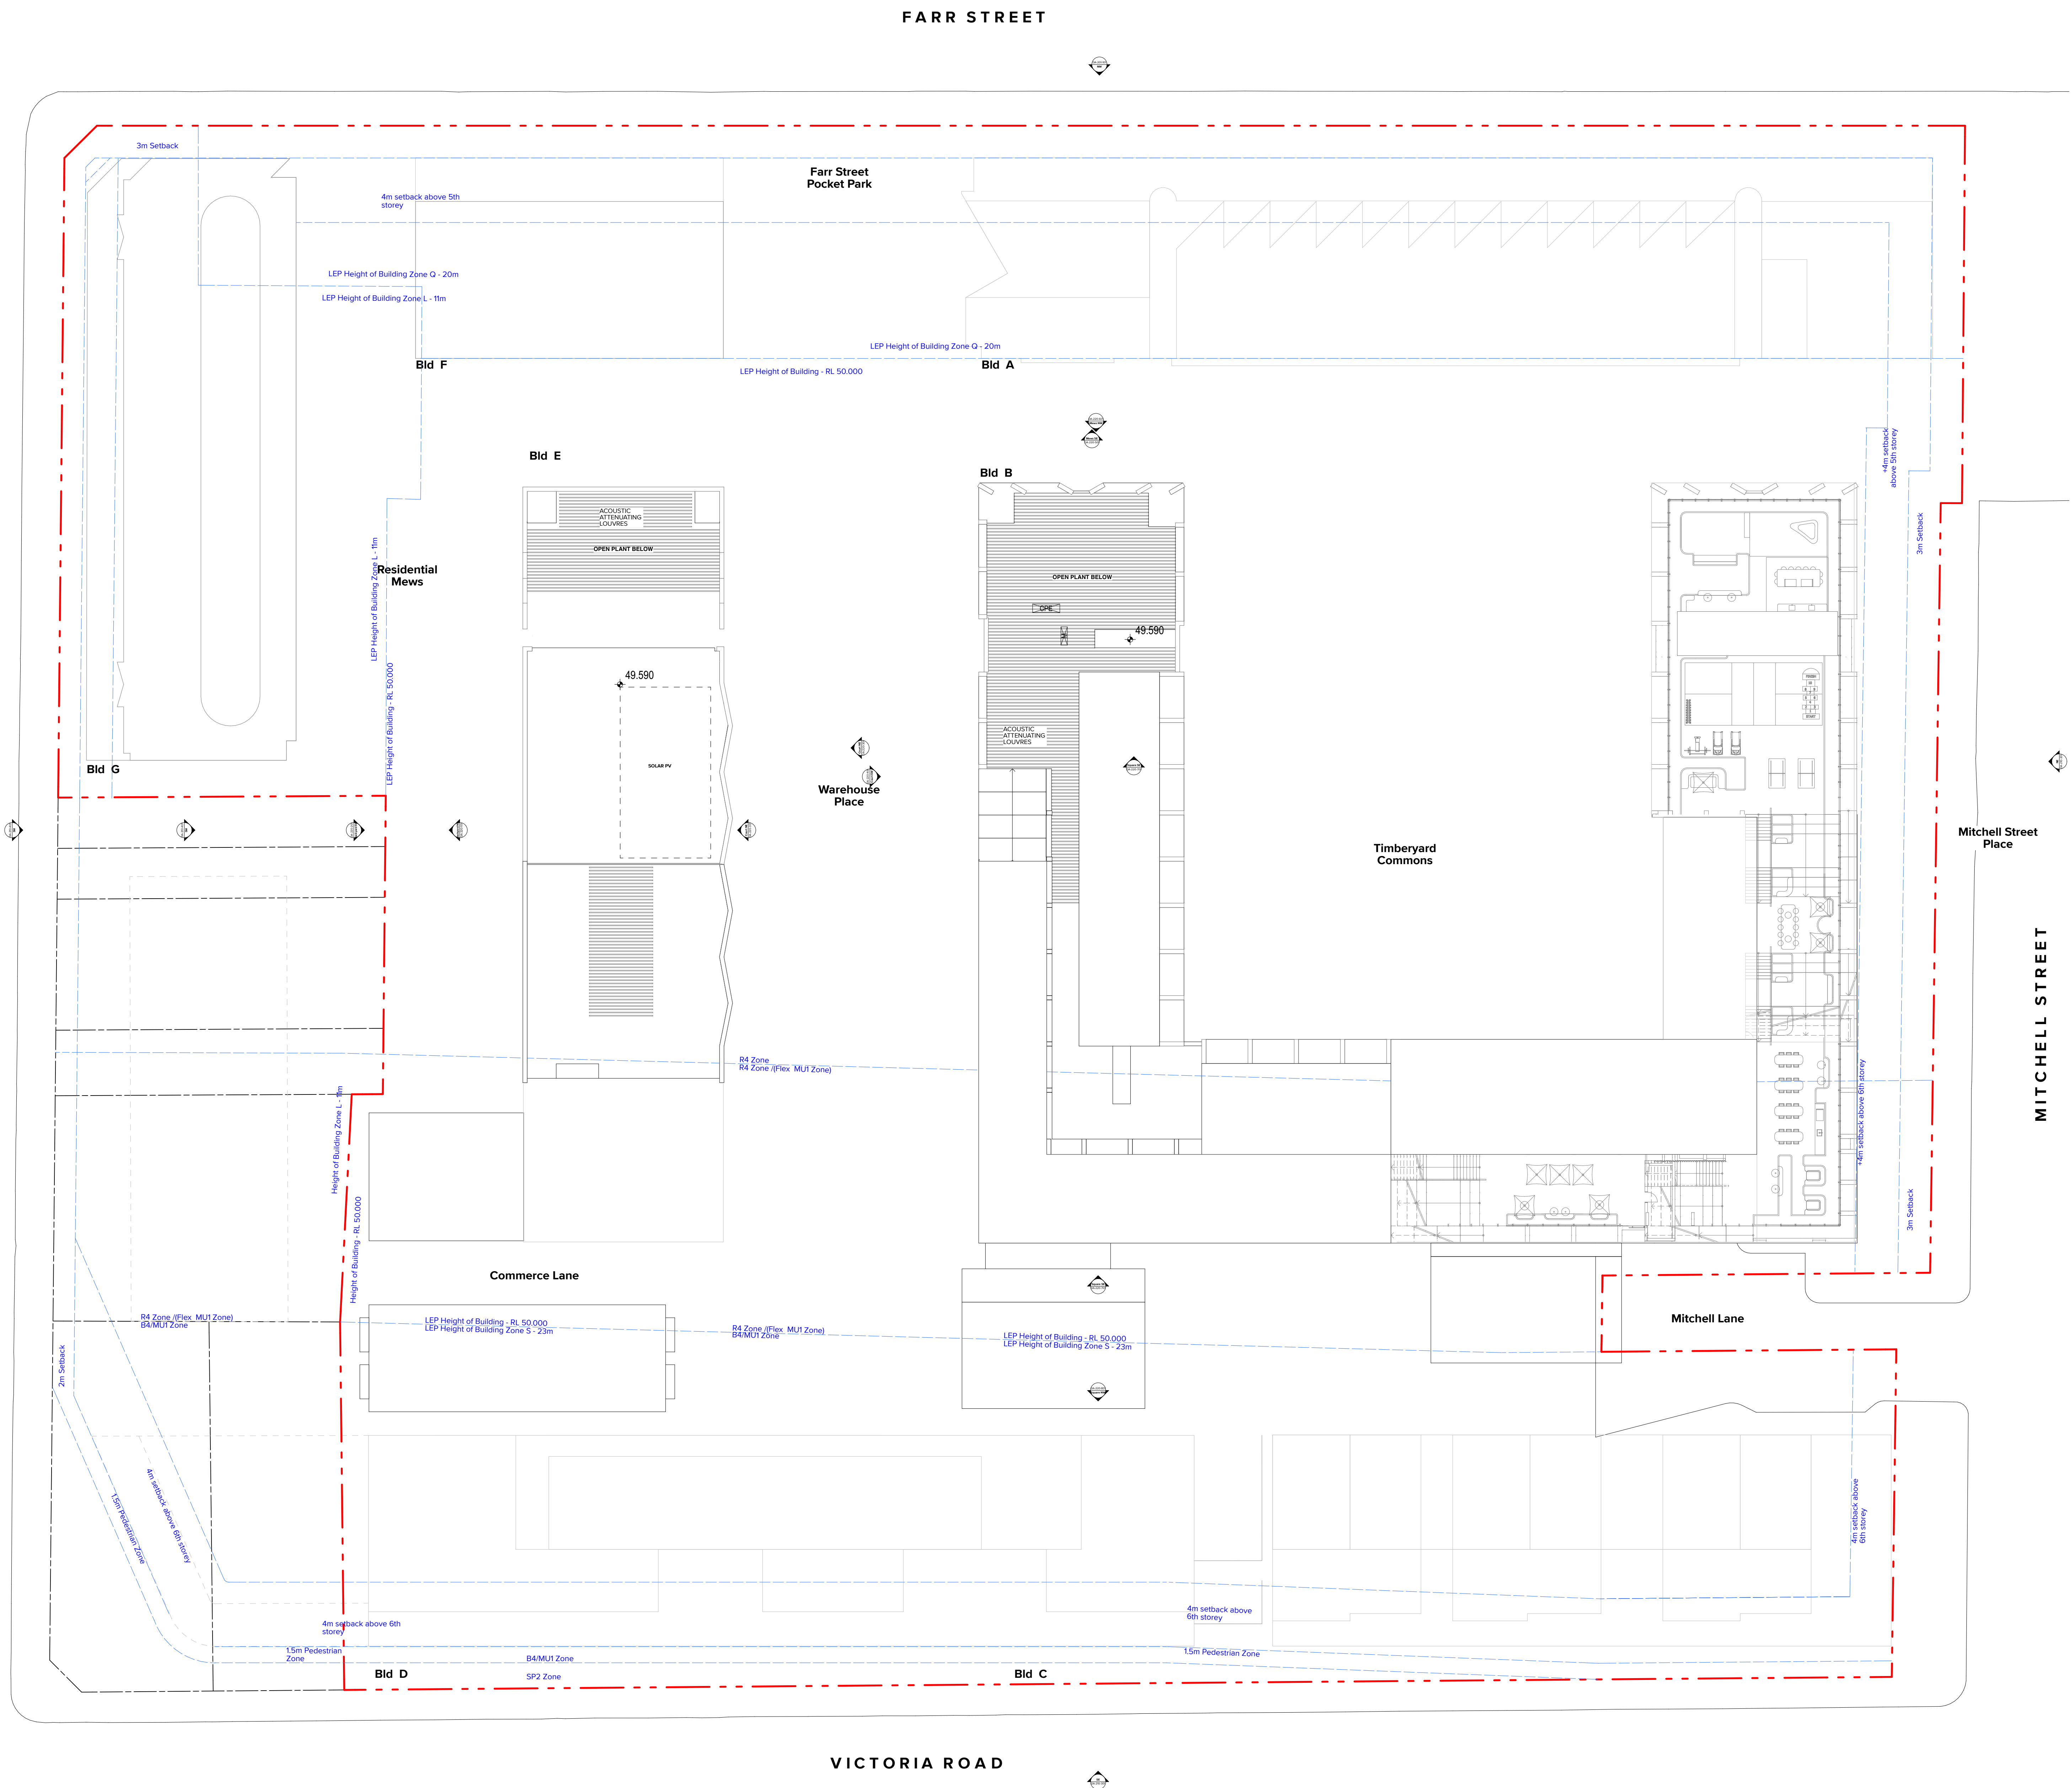


Refer to Precinct Material & Finishes Board drawing DA-890-001 for codes and definitions.



Assessor name	E-LAB Consulting
Accreditation No.	DMN/20/1972
Property Address	Victoria Road and Mitchell Street, Marrickville , NSW, 2204

<https://www.fr5.com.au/QRCodeLanding?PublicId=J2L2JUCBDO&GrpCert=1>

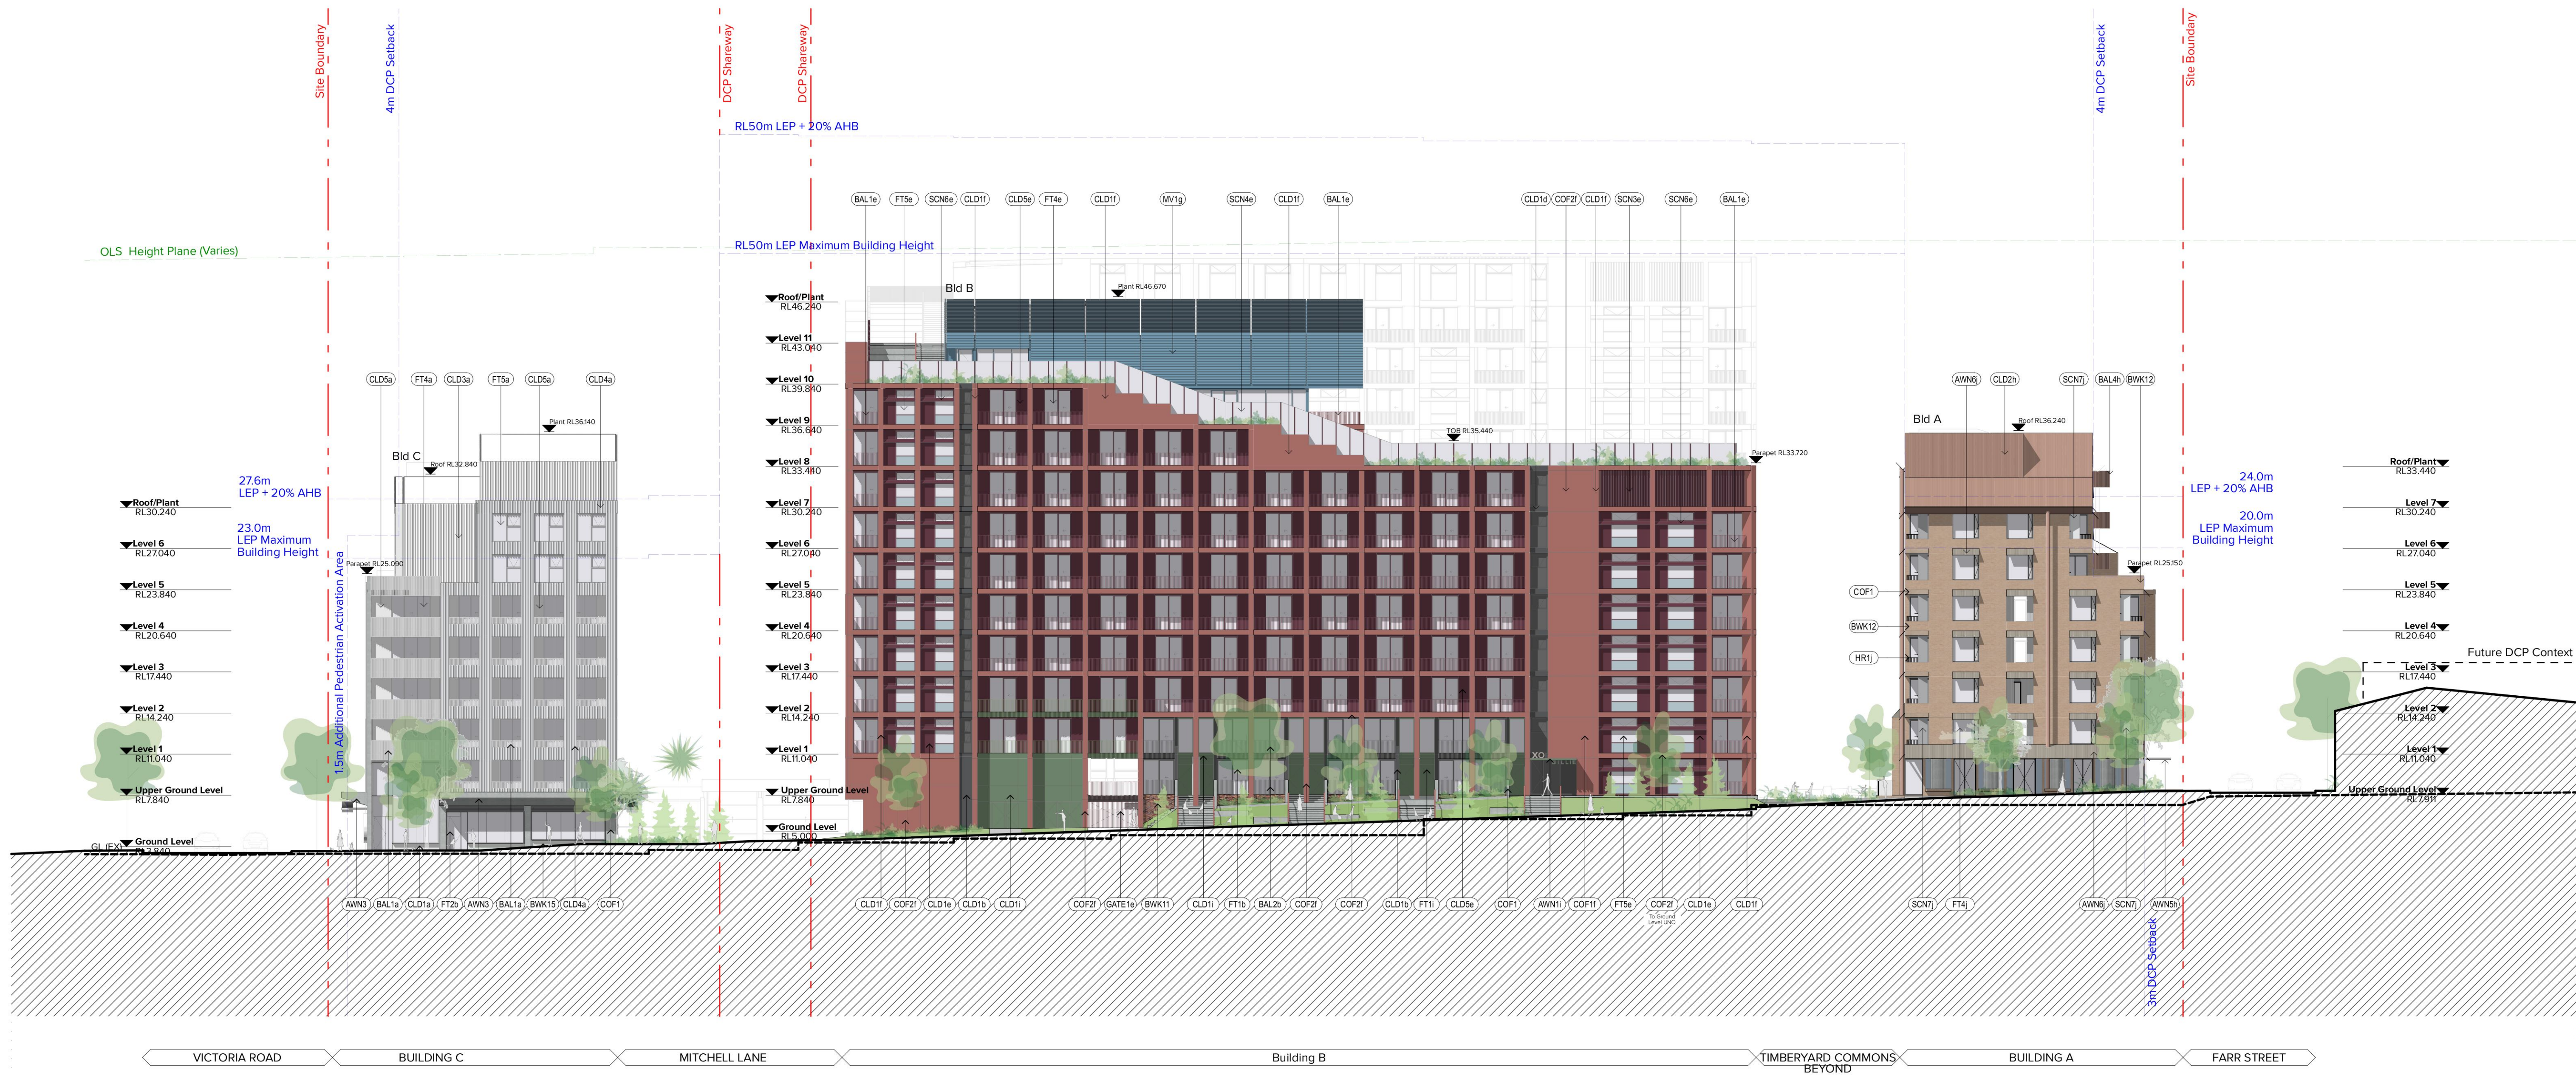

1 Mitchell Street North East Elevation
1:250

Collaborating Design Team

Tribe Studio
Architects

MATTHEW PULLINGER ARCHITECT

ARCADIA



Project Manager

Client

RTL^{CO}

Project Title

The Timberyards by RTL Co.

Lots bound by Victoria Road, Sydenham Road, Farr Street and Mitchell Street, Marrickville NSW 2204

Drawing Title

GA Elevations

Mitchell Street_North East Elevation

Status	Project No.	Rev
For SSDA Submission	23068	1
Scale	Dwg No.	
1:250 @ B1	DA-210-201	



THIS DRAWING IS COPYRIGHT © OF TURNER. NO REPRODUCTION WITHOUT PERMISSION. UNLESS NOTED OTHERWISE, THIS DRAWING IS NOT FOR CONSTRUCTION. ALL DIMENSIONS AND LEVELS ARE TO BE CHECKED ON SITE PRIOR TO THE COMMENCEMENT OF WORK. INFORM TURNER OF ANY DISCREPANCIES FOR CLARIFICATION BEFORE PROCEEDING WITH WORK. DRAWINGS ARE NOT TO BE SCALED. USE ONLY FIGURED DIMENSIONS. REFER TO THE DIMENSIONS AND LEVELS OF THE TURNER INFORMATION.DWG, IFC AND BIM FILES ARE UNCONTROLLED DOCUMENTS AND ARE ISSUED FOR INFORMATION ONLY.


DCLS Quality Endorsed Company. ISO 9001:2015, Registration Number 20476
Nominated Architect: Nicholas Turner, ABEN, ABEN 094 094 911

Refer to Precinct Material & Finishes Board drawing DA-890-001 for codes and definitions.



THIS DRAWING IS COPYRIGHT © OF TURNER. NO REPRODUCTION WITHOUT PERMISSION. UNLESS NOTED OTHERWISE, THIS DRAWING IS NOT FOR CONSTRUCTION. ALL DIMENSIONS AND LEVELS ARE TO BE CHECKED ON SITE PRIOR TO THE COMMENCEMENT OF WORK. INFORM TURNER OF ANY DISCREPANCIES FOR CLARIFICATION BEFORE PROCEEDING WITH WORK. DRAWINGS ARE NOT TO BE SCALED. USE ONLY FIGURED DIMENSIONS. REFER TO CONSULTANT DOCUMENTATION FOR FURTHER INFORMATION. DWG, IFC AND BIMB FILES ARE UNCONTROLLED. DOCUMENTS AND ARE ISSUED FOR INFORMATION ONLY.

CLCS Quality Endorsed Company: ISO 9001:2015, Registration Number 20476
 Nominated Architect: Nicholas Turner 0686, ABN 86 054394911

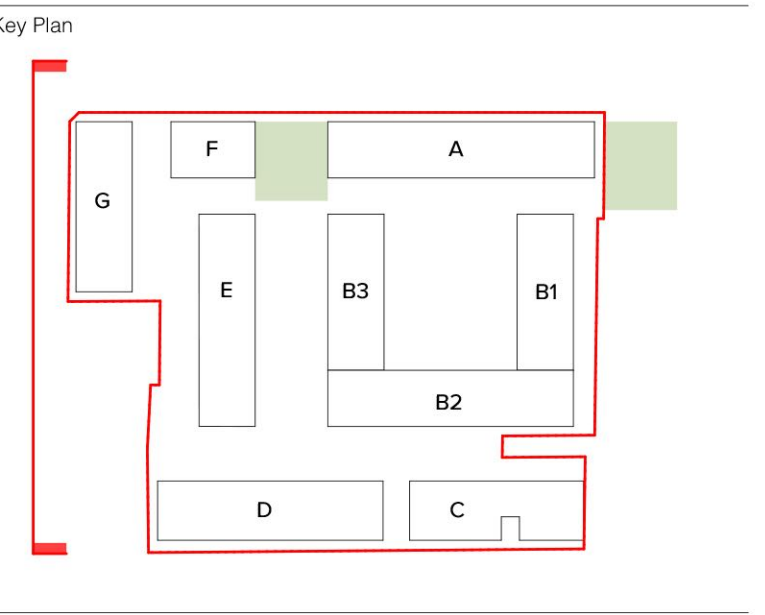

Notes

Refer to Precinct Material & Finishes Board drawing DA-890-001 for codes and definitions.

Certificate No. # J2L2JUCBDO

Scan QR code or follow website link for rating details.

Assessor name E-LAB Consulting
Accreditation No. DMN201972
Property Address Victoria Road and Mitchell Street, Marrickville, NSW, 2204
<https://www.frs.com.au/QRCodeLanding?PublicId=J2L2JUCBDO&CorpCent=1>

1 12:12:24 DS For SSDA Submission
Rev Date Approved by Change Note

Collaborating Design Team

TURNER Architecture AND
Tribe Studio Architects Aileen Sage

MATTHEW PULLINGER ARCHITECT

ARCADIA

YERRABINGIN

Project Manager

neoscope

Client

RTL^{co}

Project Title

The Timberyards by RTL Co.

Lots bound by Victoria Road, Sydenham Road, Farr Street and Mitchell Street, Marrickville NSW 2204

Drawing Title

**GA Elevations
Sydenham Road_South West Elevation**

Status	Project No.	Rev
For SSDA Submission	23068	1
Scale	Dwg No.	
1:250 @ B1	DA-210-401	

THIS DRAWING IS THE PROPERTY OF TURNER. NO REPRODUCTION WITHOUT PERMISSION. UNLESS NOTED OTHERWISE, THIS DRAWING IS FOR INFORMATION ONLY. ANY REPRODUCTION OR USE OF THIS DRAWING WITHOUT THE WRITTEN PERMISSION OF TURNER IS PROHIBITED. 

DLG Quality Endorsed Company ISO 9001:2015 Registration Number 20476
Notified Architect: Nicholas Turner 0006, ABN 61 064 034 911

Refer to Precinct Material & Finishes Board drawing DA-890-001 for codes and definitions.

Collaborating Design Team

TURNER Architecture AND