




1 Residential Mews, South West Elevation
1:250

Key Plan

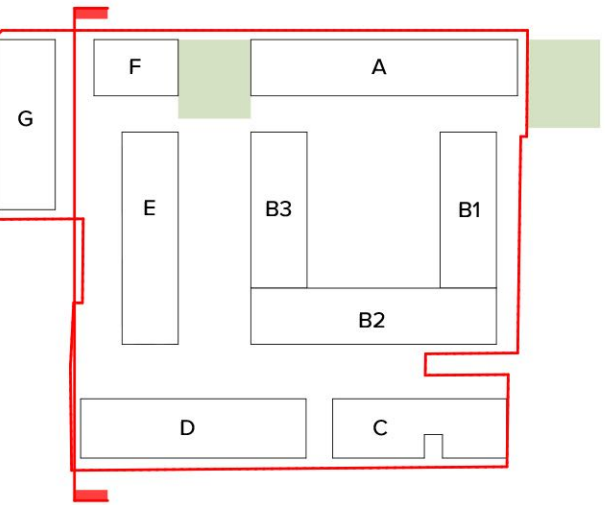

Notes

Refer to Precinct Material & Finishes Board drawing DA-890-001 for codes and definitions.

Certificate No. # J2L2JUCBDO

Scan QR code or follow website link for rating details.

Assessor name: E-LAB Consulting
Accreditation No.: DMN201972
Property Address: Victoria Road and Mitchell Street, Marrickville, NSW, 2204

<https://www.f15.com.au/QRCodeLanding?PublicId=J2L2JUCBDO&GrpCert=1>

12.12.24 DS For SSDA Submission
Rev Date Approved by Change Note

Collaborating Design Team

TURNER Architecture AND
Tribe Studio Architects Aileen Sage

MATTHEW PULLINGER ARCHITECT

ARCADIA



Project Manager

neoscope

Client

RTL^{co}

Project Title

**The Timberyards
by RTL Co.**

Lots bound by Victoria Road, Sydenham Road, Farr Street and Mitchell Street, Marrickville NSW 2204

Drawing Title

**Internal Elevations
Residential Mews, South West Elevation**

Status	Project No.	Rev
For SSDA Submission	23068	1
Scale	Dwg No.	
1:250 @ B1	DA-220-201	

THIS DRAWING IS COPYRIGHT OF OR TURNER, AND REPRODUCTION WITHOUT PERMISSION, EXPRESS OR IMPLIED, IS PROHIBITED. ANY USE OF THIS DRAWING FOR ANY PURPOSE OTHER THAN THAT FOR WHICH IT WAS PREPARED IS PROHIBITED.

Refer to Precinct Material & Finishes Board drawing DA-890-001 for codes and definitions.



THIS DRAWING IS COPYRIGHT © OF TURNER. NO REPRODUCTION WITHOUT PERMISSION. NOTE: OTHER THAN AS DRAWING, NOT FOR CONSTRUCTION. ALL DIMENSIONS AND LEVELS ARE TO BE CHECKED ON SITE PRIOR TO THE COMMENCEMENT OF WORK. INFORM TURNER OF ANY DISCREPANCIES FOR CLARIFICATION BEFORE PROCEEDING WITH WORK. DRAWINGS ARE NOT TO BE SCALED. USE ONLY REQUIRED DIMENSIONS. REFER TO CONSULTANT DOCUMENTATION FOR FURTHER INFORMATION. DWG, IFC AND BIMX FILES ARE UNCONTROLLED DOCUMENTS AND ARE ISSUED FOR INFORMATION ONLY.

DLGCS Facility Endorsed Company ISO 9001:2015, Registration Number 20476
 Nominated Architect: Nicholas Turner 0695 060 064 064 911

Refer to Precinct Material & Finishes Board drawing DA-890-001 for codes and definitions.




THIS DRAWING IS COPYRIGHT © OF TURNER. NO REPRODUCTION WITHOUT PERMISSION. UNLESS NOTED OTHERWISE, THIS DRAWING IS FOR CONSTRUCTION. ALL DIMENSIONS AND LEVELS ARE TO BE CHECKED ON SITE PRIOR TO THE COMMENCEMENT OF WORK. TO AVOID TURNING OF ANY DISCREPANCY FOR CLARIFICATION, REFER PROCEEDINGS WITH WORK. DRAWINGS ARE NOT TO BE SCALED. USE ONLY FIGURED DIMENSIONS. REFER TO CONSULTANT DOCUMENTATION FOR FURTHER INFORMATION DWG, IFC AND BIMX FILES ARE UNCONTROLLED DOCUMENTS AND ARE ISSUED FOR INFORMATION ONLY.

DLCS Quality Endorsed Company ISO 9001:2015, Registration Number 20476



1 Pocket Park, South Internal Elevation
1:250

Key Plan

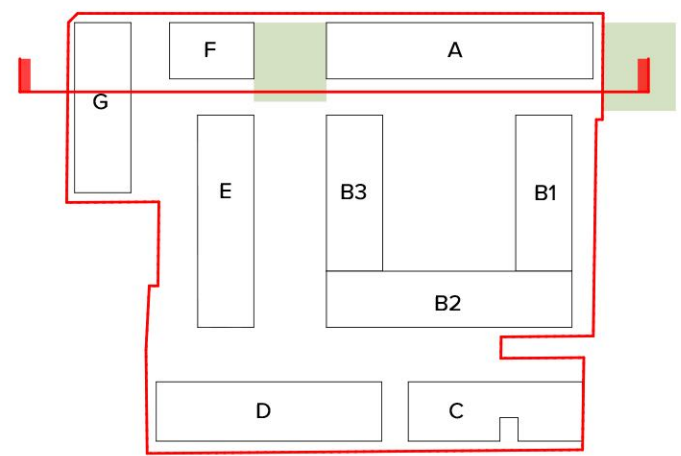

Notes
Refer to Precinct Material & Finishes Board drawing DA-890-001 for codes and definitions.

**Certificate No. # J2L2JUCBDO**
Scan QR code or follow website link for rating details.

Assessor name
E-LAB Consulting

Accreditation No.
DMN201972

Property Address
Victoria Road and Mitchell Street,
Marrickville, NSW, 2204

<https://www.f15.com.au/QRCodeLanding?PublicId=J2L2JUCBDO&CorpCert=1>



1	12.12.24	DS	Approved by	For SSDA Submission
Rev	Date	Approved by	Change Note	

Collaborating Design Team

TURNER Architecture AND
Tribe Studio Architects Aileen Sage

MATTHEW PULLINGER ARCHITECT

ARCADIA



Project Manager

neoscope

Client

RTL^{co}

Project Title

**The Timberyards
by RTL Co.**

Lots bound by Victoria Road, Sydenham Road, Farr Street and Mitchell Street, Marrickville NSW 2204

Drawing Title

**Internal Elevations
Pocket Park_South East Elevation**

Status	Project No.	Rev
For SSDA Submission	23068	1
Scale	Dwg No.	
1:250 @ B1	DA-220-501	

THIS DRAWING IS COPYRIGHT © OF TURNER. NO REPRODUCTION WITHOUT PERMISSION. ALL RIGHTS RESERVED. THIS DRAWING IS NOT TO BE USED FOR ANY OTHER PROJECTS. ANY REUSE OF THIS DRAWING FOR ANY OTHER PROJECTS WITHOUT THE WRITTEN PERMISSION OF TURNER IS STRICTLY PROHIBITED. 

Refer to Precinct Material & Finishes Board drawing DA-890-001 for codes and definitions.



Refer to Precinct Material & Finishes Board drawing DA-890-001 for codes and definitions.

Collaborating Design Team

Tribe Studio Architects Aileen Sage

MATTHEW PULLINGER ARCHITECT

ARCADIA



Project Manager

Project Manager

Client

RTL^{CO}

Project Title

The Timberyards by RTL Co.

Lots bound by Victoria Road, Sydenham Road, Farr Street and Mitchell Street, Marrickville NSW 2204


Drawing Title

Internal Elevations
Commerce Lane_South East Elevation

THIS DRAWING IS COPYRIGHT © OF TURNER. NO REPRODUCTION WITHOUT PERMISSION. UNLESS NOTED OTHERWISE THIS DRAWING IS NOT FOR CONSTRUCTION. ALL DIMENSIONS AND LEVELS ARE TO BE CHECKED ON SITE PRIOR TO THE COMMENCEMENT OF WORK. INFORM TURNER OF ANY DISCREPANCIES FOR CLARIFICATION BEFORE PROCEEDING WITH WORK. DRAWINGS ARE NOT TO BE SCALED. USE ONLY FIGURED DIMENSIONS. REFER TO DOCUMENTS AND SPECIFICATIONS FOR FURTHER INFORMATION. DWG, IFC AND BIMX FILES ARE UNCONTROLLED DOCUMENTS AND ARE ISSUED FOR INFORMATION ONLY.

DLCS Quality Endorsed Company ISO 9001:2015, Registration Number 25476
Nominated Architect: Nicholas Turner 6995, ABN 86 064 084 911

Refer to Precinct Material & Finishes Board drawing DA-890-001 for codes and definitions.

 Collaborating Design Team

MATTHEW PULLINGER ARCHITECT

ARCADIA



noose

Client

RTL^{co}


Project Title

Lots bound by Victoria Road, Sydenham Road, Farr Street and Mitchell Street, Marrickville NSW 2204

Drawing Title

Commerce Lane_North West Elevation

DLCS Quality Endorsed Company ISO 9001:2015, Registration Number 20476
Nominated Architect: Nicholas Turner 6695, ABN 86 064 084 911

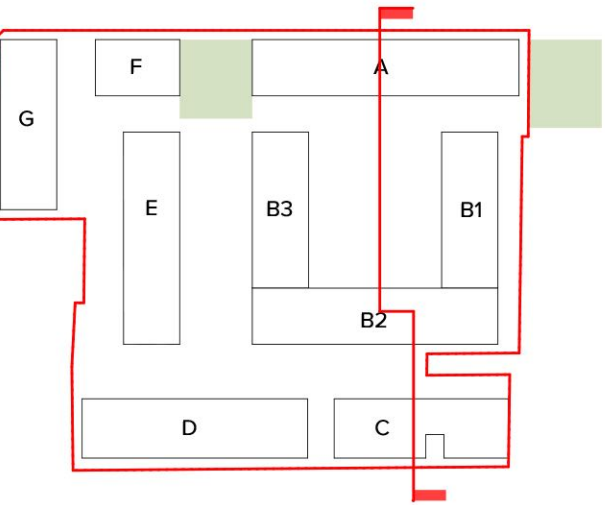

Notes

Refer to Precinct Material & Finishes Board drawing DA-890-001 for codes and definitions.


Certificate No. # J2L2JUCBDO
Scan QR code or follow website link for rating details.

Assessor name
E-LAB Consulting

Accreditation No.
DMN2019172

Property Address
Victoria Road and Mitchell Street,
Marrickville, NSW, 2204

<https://www.f15.com.au/QRCodeLanding?PublicId=J2L2JUCBDO&GrpCert=1>

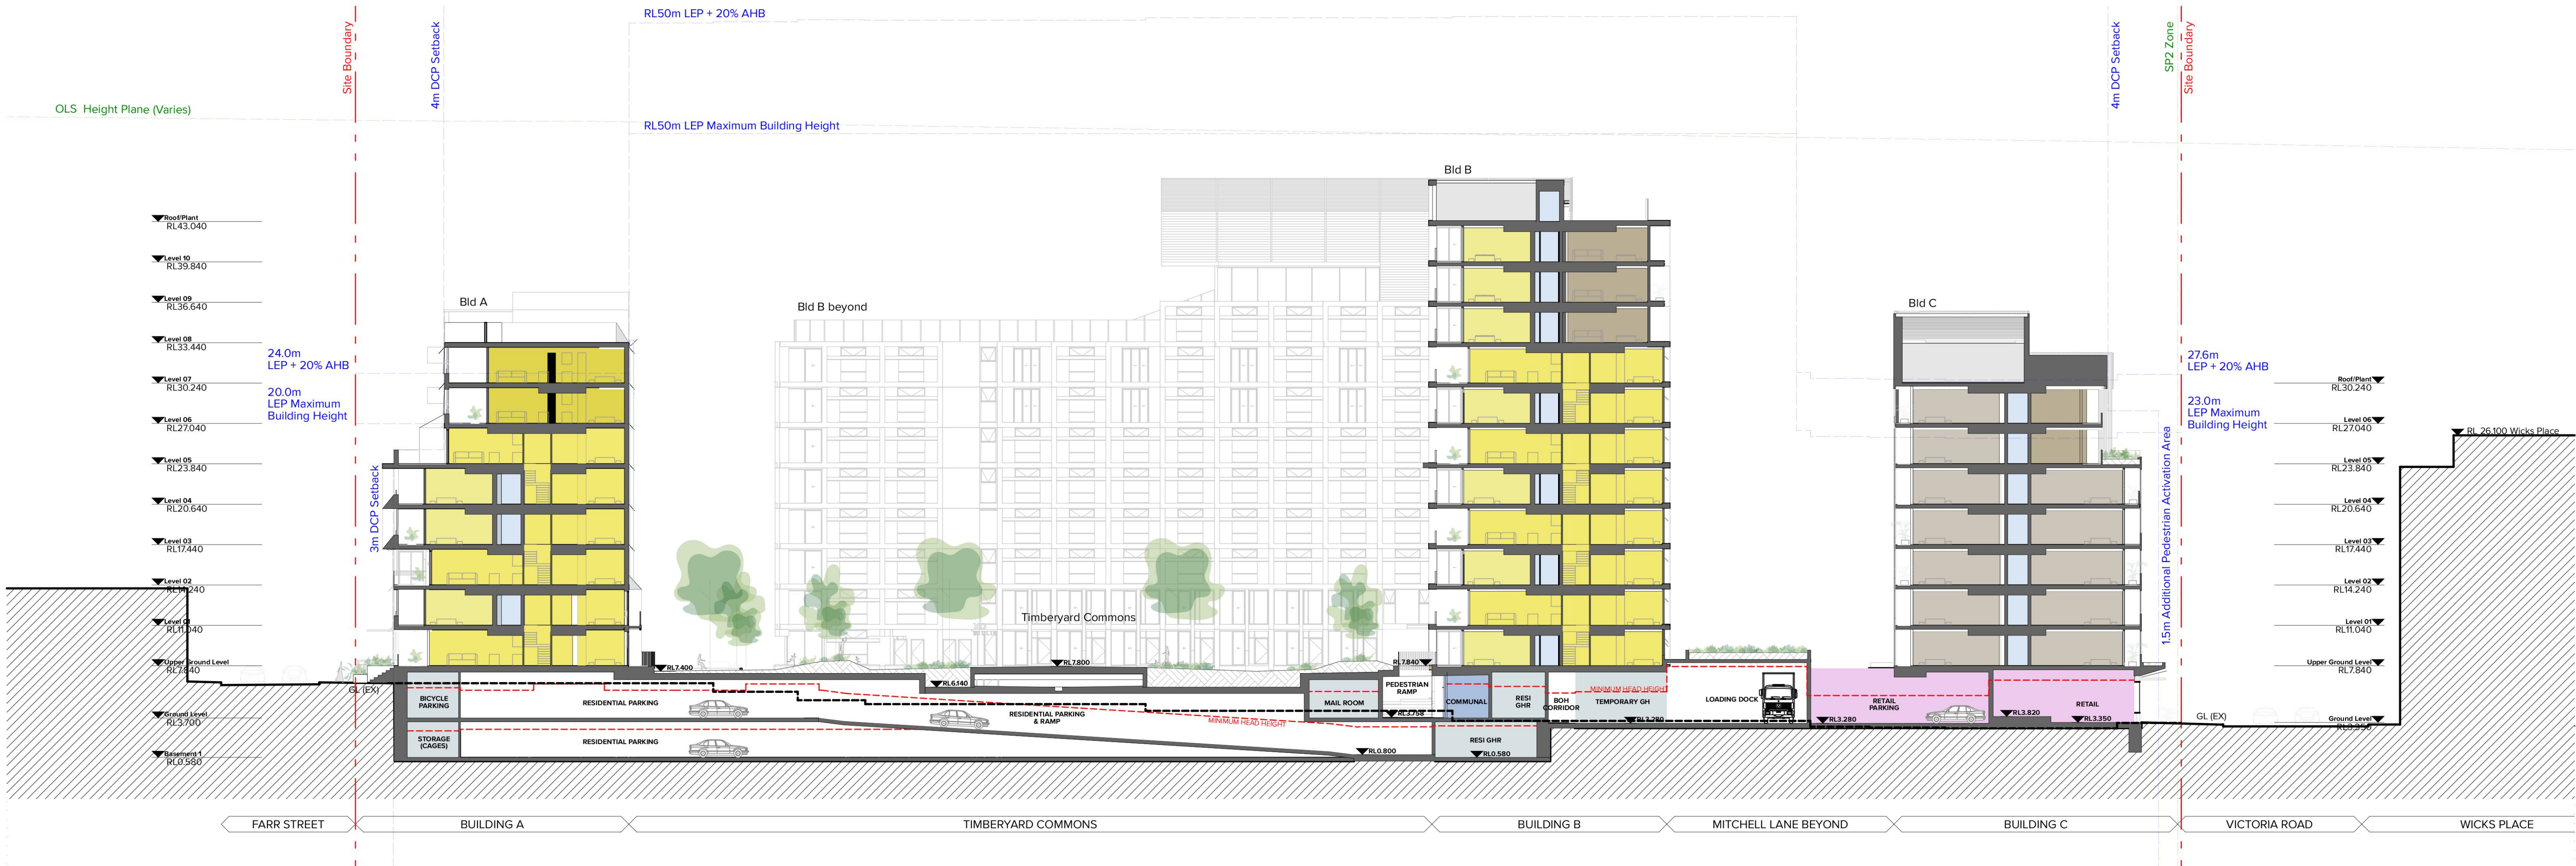

1	12.12.24	DS	For SSDA Submission
Rev	Date	Approved by	Change Note

Collaborating Design Team

TURNER Architecture AND
Tribe Studio Architects Aileen Sage

MATTHEW PULLINGER ARCHITECT

ARCADIA



Project Manager

neoscope

Client

RTL^{co}

Project Title


**The Timberyards
by RTL Co.**

Lots bound by Victoria Road, Sydenham Road, Farr Street and Mitchell Street, Marrickville NSW 2204

Drawing Title

GA Internal Section Elevations
Buildings A,B,C Long Section

Status	Project No.	Rev
For SSDA Submission	23068	1
Scale	Dwg No.	
1:250 @ B1	DA-310-102	

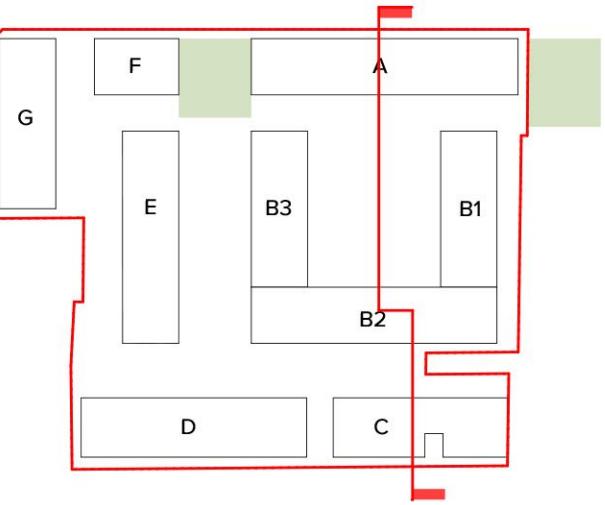

Notes
Refer to Precinct Material & Finishes Board drawing DA-890-001 for codes and definitions.

**Certificate No. # J2L2JUCBDO**
Scan QR code or follow website link for rating details.

Assessor name E-LAB Consulting
Accreditation No. DMN201972
Property Address Victoria Road and Mitchell Street, Marrickville, NSW, 2204
<https://www.firb.com.au/QRCodeLanding?PublicId=J2L2JUCBDO&GrpCert=1>





1 Building A,B,C Long Section
1:250

1	12.12.24	DS	For SSDA Submission
Rev	Date	Approved by	Change Note

Collaborating Design Team

TURNER Architecture AND
Tribe Studio Architects Aileen Sage

MATTHEW PULLINGER ARCHITECT

ARCADIA



Project Manager

neoscope

Client

RTL^{co}

Project Title

**The Timberyards
by RTL Co.**

Lots bound by Victoria Road, Sydenham Road, Farr Street and Mitchell Street, Marrickville NSW 2204

Drawing Title

**GA Internal Section Elevations
Buildings A,B,C_Long Section**

Status	Project No.	Rev
For SSDA Submission	23068	1
Scale	Dwg No.	
1:250 @ B1	DA-310-102	



This diagram illustrates a network structure overlaid on a 3D architectural rendering of a large building complex. The network consists of dashed white lines connecting several nodes, which are labeled with numbers: 48, 49, 50, and 51. The nodes are distributed across the complex, with 50 appearing in two locations and 51 appearing in two locations. The building complex itself is composed of several interconnected structures, some of which are labeled: Bld A, Bld B, Bld C, Bld D, Bld E, Bld F, and Bld G. A large, semi-transparent blue area covers a significant portion of the building complex, suggesting a specific zone or area of interest. The surrounding environment includes other buildings, streets, and a river or canal.

THIS DRAWING IS COPYRIGHT © OF TURNER. NO REPRODUCTION WITHOUT PERMISSION. UNLESS NOTED OTHERWISE THIS DRAWING IS NOT FOR CONSTRUCTION. ALL DIMENSIONS AND LEVELS ARE TO BE CHECKED ON SITE PRIOR TO THE COMMENCEMENT OF WORK. INFORM TURNER OF ANY DISCREPANCIES FOR CLARIFICATION BEFORE PROCEEDING WITH WORK. DRAWINGS ARE NOT TO BE SCALED. USE ONLY FIGURED DIMENSIONS. REFER TO CONSULTANT DOCUMENTATION FOR FURTHER INFORMATION. DWG, IFC AND BIMX FILES ARE UNCONTROLLED DOCUMENTS AND ARE ISSUED FOR INFORMATION ONLY.

DLCS Quality Endorsed Company ISO 9001:2015, Registration Number 20476
 Nottingham Architect, Nicholas Turner, 9666, A9RN, 01664 084 911

Overall Site

Notes	
Bld B	
Total building volume	145,800m ³
Building height is below	
LEP height (RL50m)	

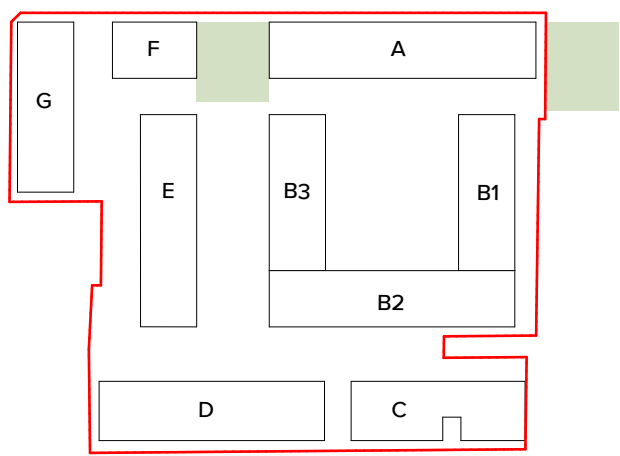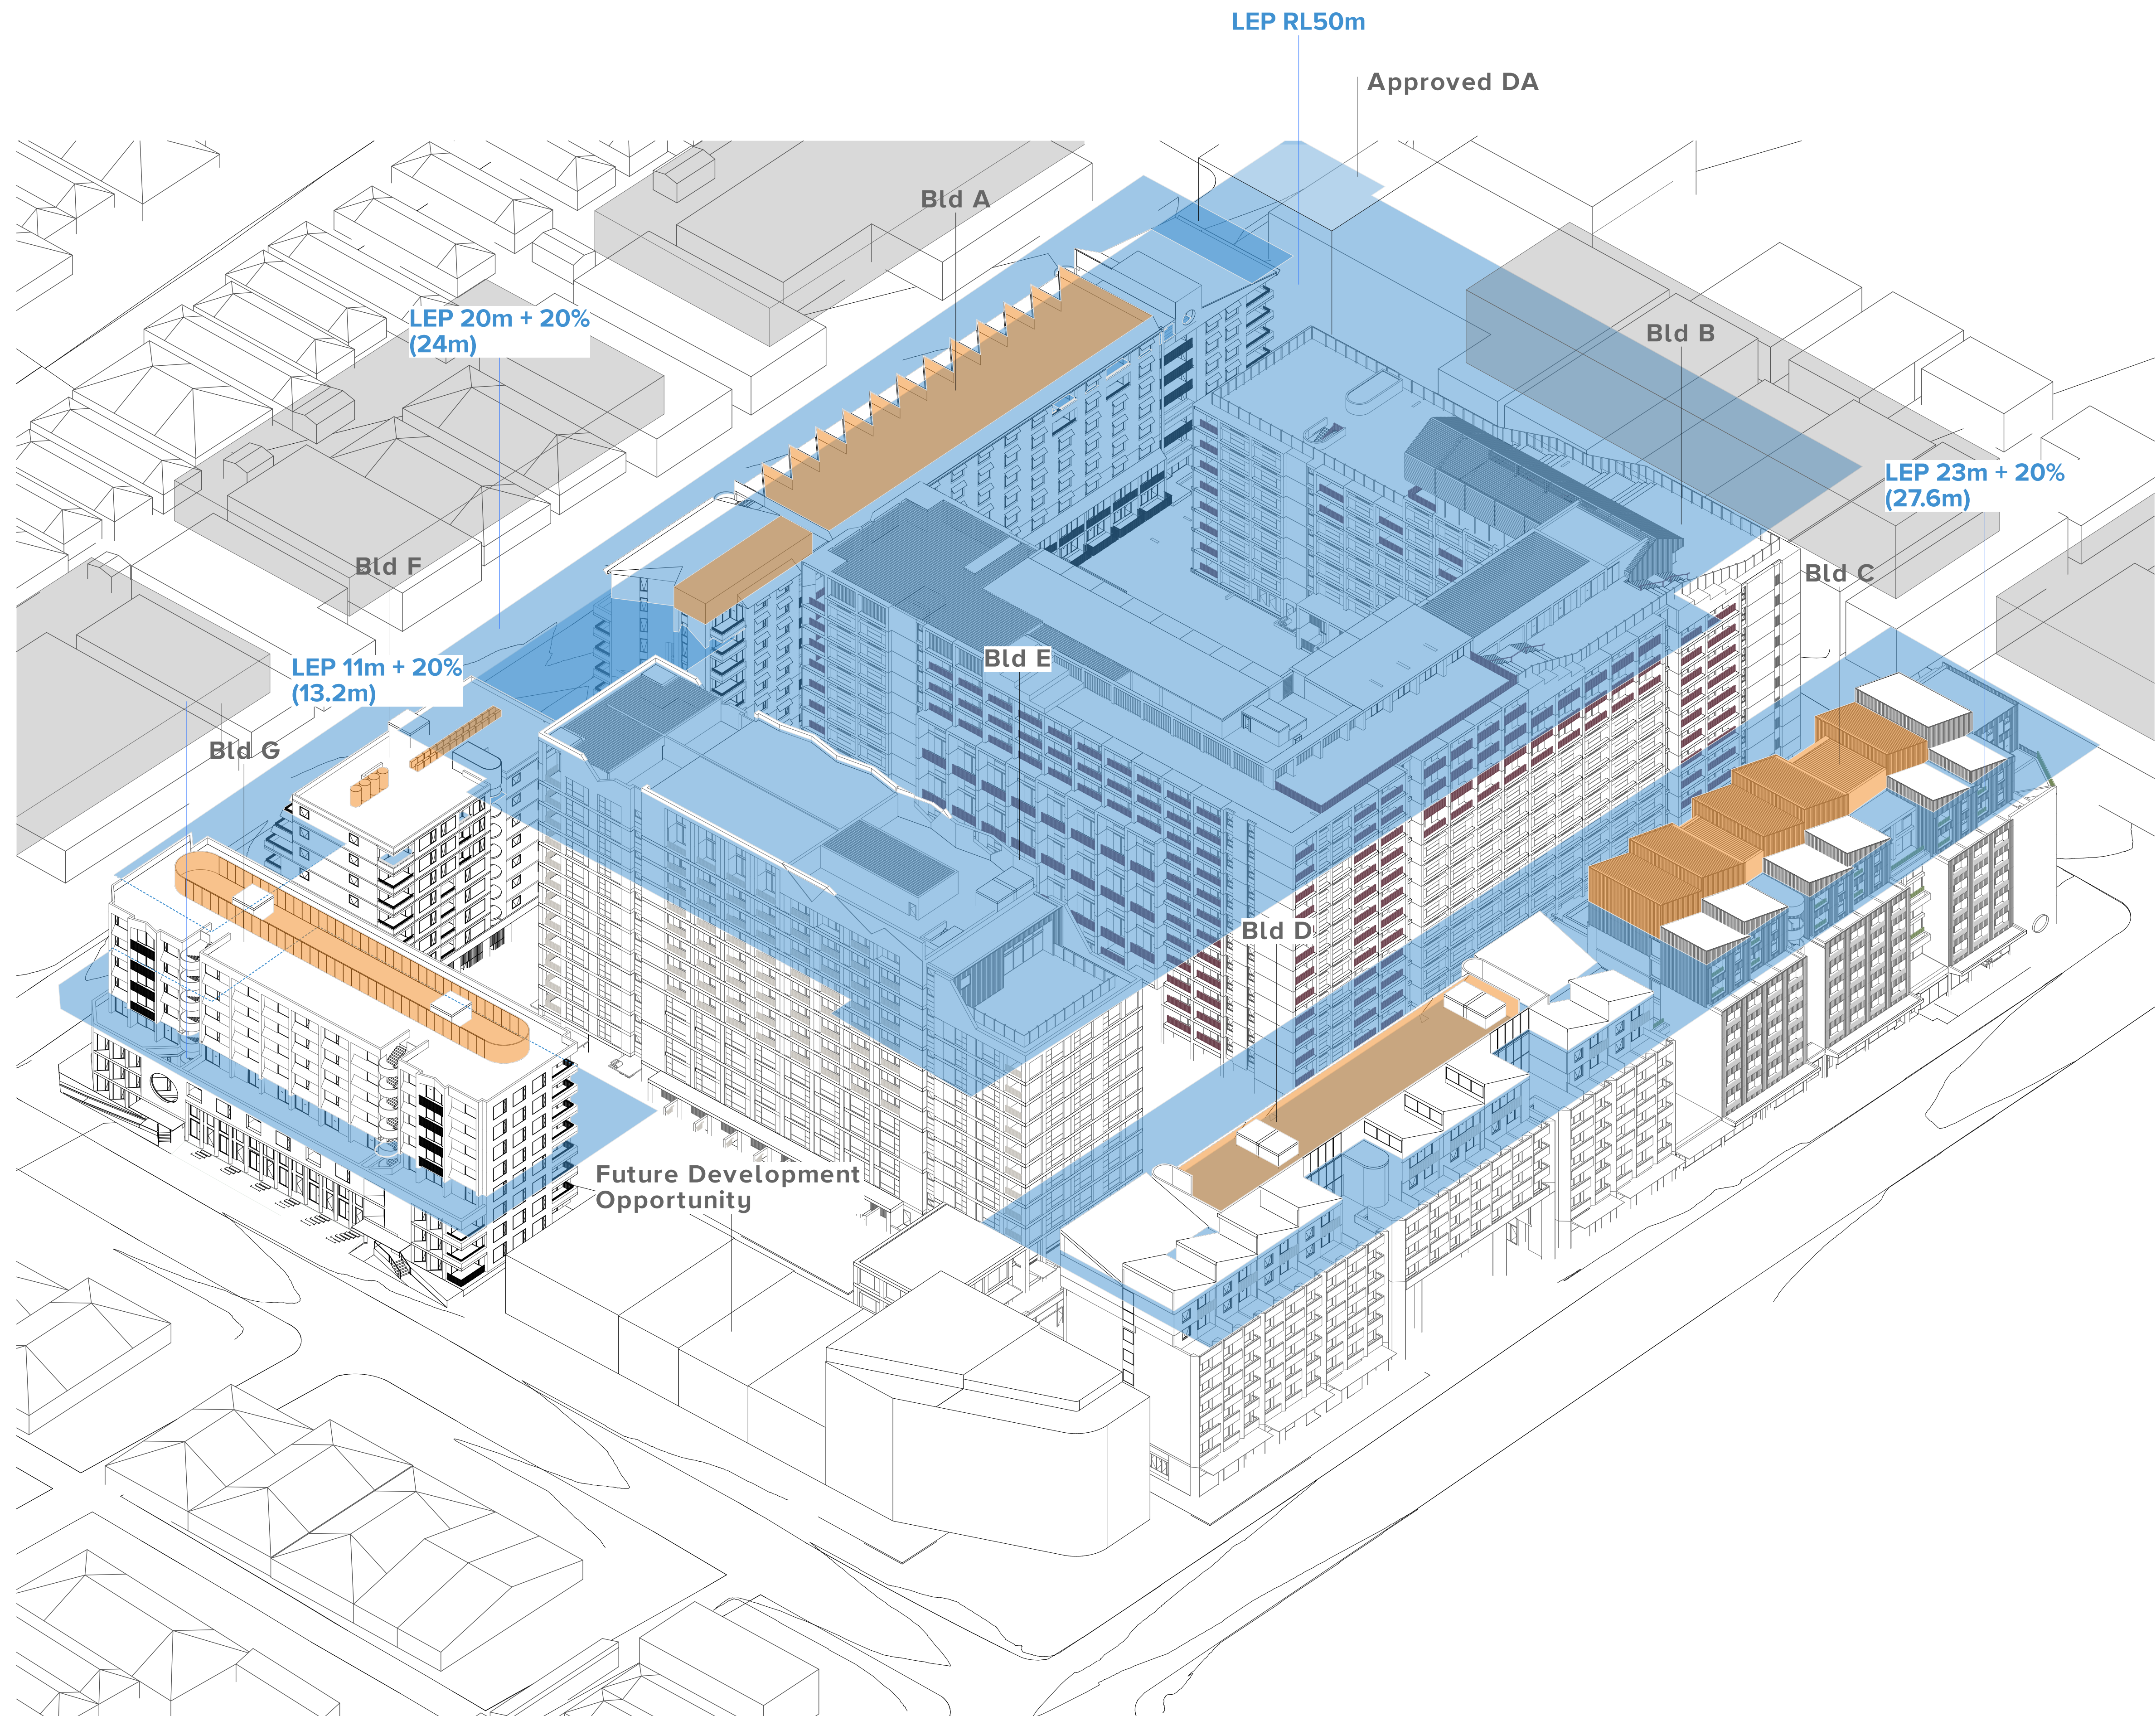

Notes

- LEP + 20% AHB Height Plane
- Plant & Service above LEP + 20% AHB Height
- Future Indicative massing



Certificate No. # J2L2JUCBDO

Scan QR code or follow website link for rating details.

Assessor name

Accreditation No.


Property Address

E-LAB Consulting

DMN/20/1972

Victoria Road and Mitchell Street,

Marrickville, NSW, 2204

 

<https://www.fr5.com.au/orCodeLanding?PublicId=J2L2JUCBDO&GrpCert=1>

1	12.12.24	DS	For SSDA Submission
Rev	Date	Approved by	Change Note

Collaborating Design Team

TURNER Architecture AND

Tribe Studio Architects **Aileen Sage**

MATTHEW PULLINGER ARCHITECT

ARCADIA



Project Manager

neoscapes

Client

RTL

Project Title

The Timberyards by RTL Co.

Lots bound by Victoria Road, Sydenham Road, Farr Street and Mitchell Street, Marrickville NSW 2204

Drawing Title

3D Height Plane Overall Site

Status	Project No.	Rev.
For SSDA Submission	23068	

Scale Dwg No.
NTS DA-710-200



THIS DRAWING IS COPYRIGHT © OF TURNER. NO REPRODUCTION WITHOUT PERMISSION. UNLESS NOT OTHERWISE THIS DRAWING IS NOT FOR CONSTRUCTION. ALL DIMENSIONS AND LEVELS ARE TO BE CHECKED ON SITE PRIOR TO THE COMMENCEMENT OF WORK. INFORM TURNER OF ANY DISCREPANCIES FOR CLARIFICATION BEFORE PROCEEDING WITH WORK. DRAWINGS ARE NOT TO BE SCALED. USE ONLY FIGURED DIMENSIONS. REFER CONSULTANT DOCUMENTATION FOR FURTHER INFORMATION. DWG, IFC AND BIMX FILES ARE UNCONTROLLED DOCUMENTS AND ARE ISSUED FOR INFORMATION ONLY.

JCLCS Quality Endorsed Company. ISO 9001:2015, Registration Number 20476
JCLCS Quality Architect, Nicholas Turner, 0606, ABN 96 064 084 911.

Variation of Proposed Buildings
above LEP + 20%

Building A	
Total building volume	41,930m ³
Building volume above LEP height control	4,090m ³ 10%
Roof volume above LEP height control	2,820m ³ 7%
Plant volume above LEP height control	1,270m ³ 3%
Building volume below LEP height control	37,840m ³



1 Building A North East Elevation



2 Building A South West Elevation

Key Plan

Notes

LEP + 20% AHB Height Plane

Certificate No. # J2L2JUCBDO
Scan QR code or follow website link for rating details.
Assessor name E-LAB Consulting
Accreditation No. DMN/20/1972
Property Address Victoria Road and Mitchell Street, Marrickville - NSW, 2204

<https://www.f5.com.au/QRCodeLanding?PublicId=J2L2JUCBDO&GrpCert=1>

1	12.12.24	DS	For SSDA Submission
Rev	Date	Approved by	Change Note

Collaborating Design Team

TURNER

Architecture AND

Tribe Studio Architects

Aileen Sage

MATTHEW PULLINGER

ARCHITECT

ARCADIA

YERRABINGIN

Project Manager

neoscope

Client

RTL^{co}

Project Title

The Timberyards by RTL Co.

Lots bound by Victoria Road, Sydenham Road, Farr Street and Mitchell Street, Marrickville NSW 2204

Drawing Title

Height Analysis Diagrams
3D Height Plane - Clause 4.6 - Bld A

Status	Project No.	Rev
For SSDA Submission	23068	1


Scale	Dwg No.
NTS	DA-710-301

THIS DRAWING IS COPYRIGHT © OF TURNER, AND HERETOFORE SUBJECT TO PROVISION, UNLESS NOTICED OTHERWISE FOR ISSUING IS NOT FOR CONSTRUCTION. ALL DOCUMENTS AND ILLUSTRATIONS ARE TO BE CHECKED FOR CONFORMANCE WITH THE REQUIREMENTS OF THE NSW GOVERNMENT OF NEW SOUTH WALES FOR CONSTRUCTION DOCUMENTS. THIS DRAWING IS NOT TO BE USED FOR ANY OTHER PURPOSES WITHOUT THE WRITTEN PERMISSION OF TURNER. ANY REUSE OF THIS DRAWING WITHOUT THE WRITTEN PERMISSION OF TURNER IS UNAUTHORIZED. 

DLCS Quality Endorsed Company ISO 9001:2015 Registration Number 25476
Notified Architect Neoscope Turner 6606 489 4634 04 911


Variation of Prop above LEP + 20%

Building C	
Total building volume	34,140m ³
Building volume above LEP height control	2,570m ³ 8%
Roof volume above LEP height control	740m ³ 2%
Plant volume above LEP height control	1,830m ³ 6%
Building volume below LEP height control	29,000m ³

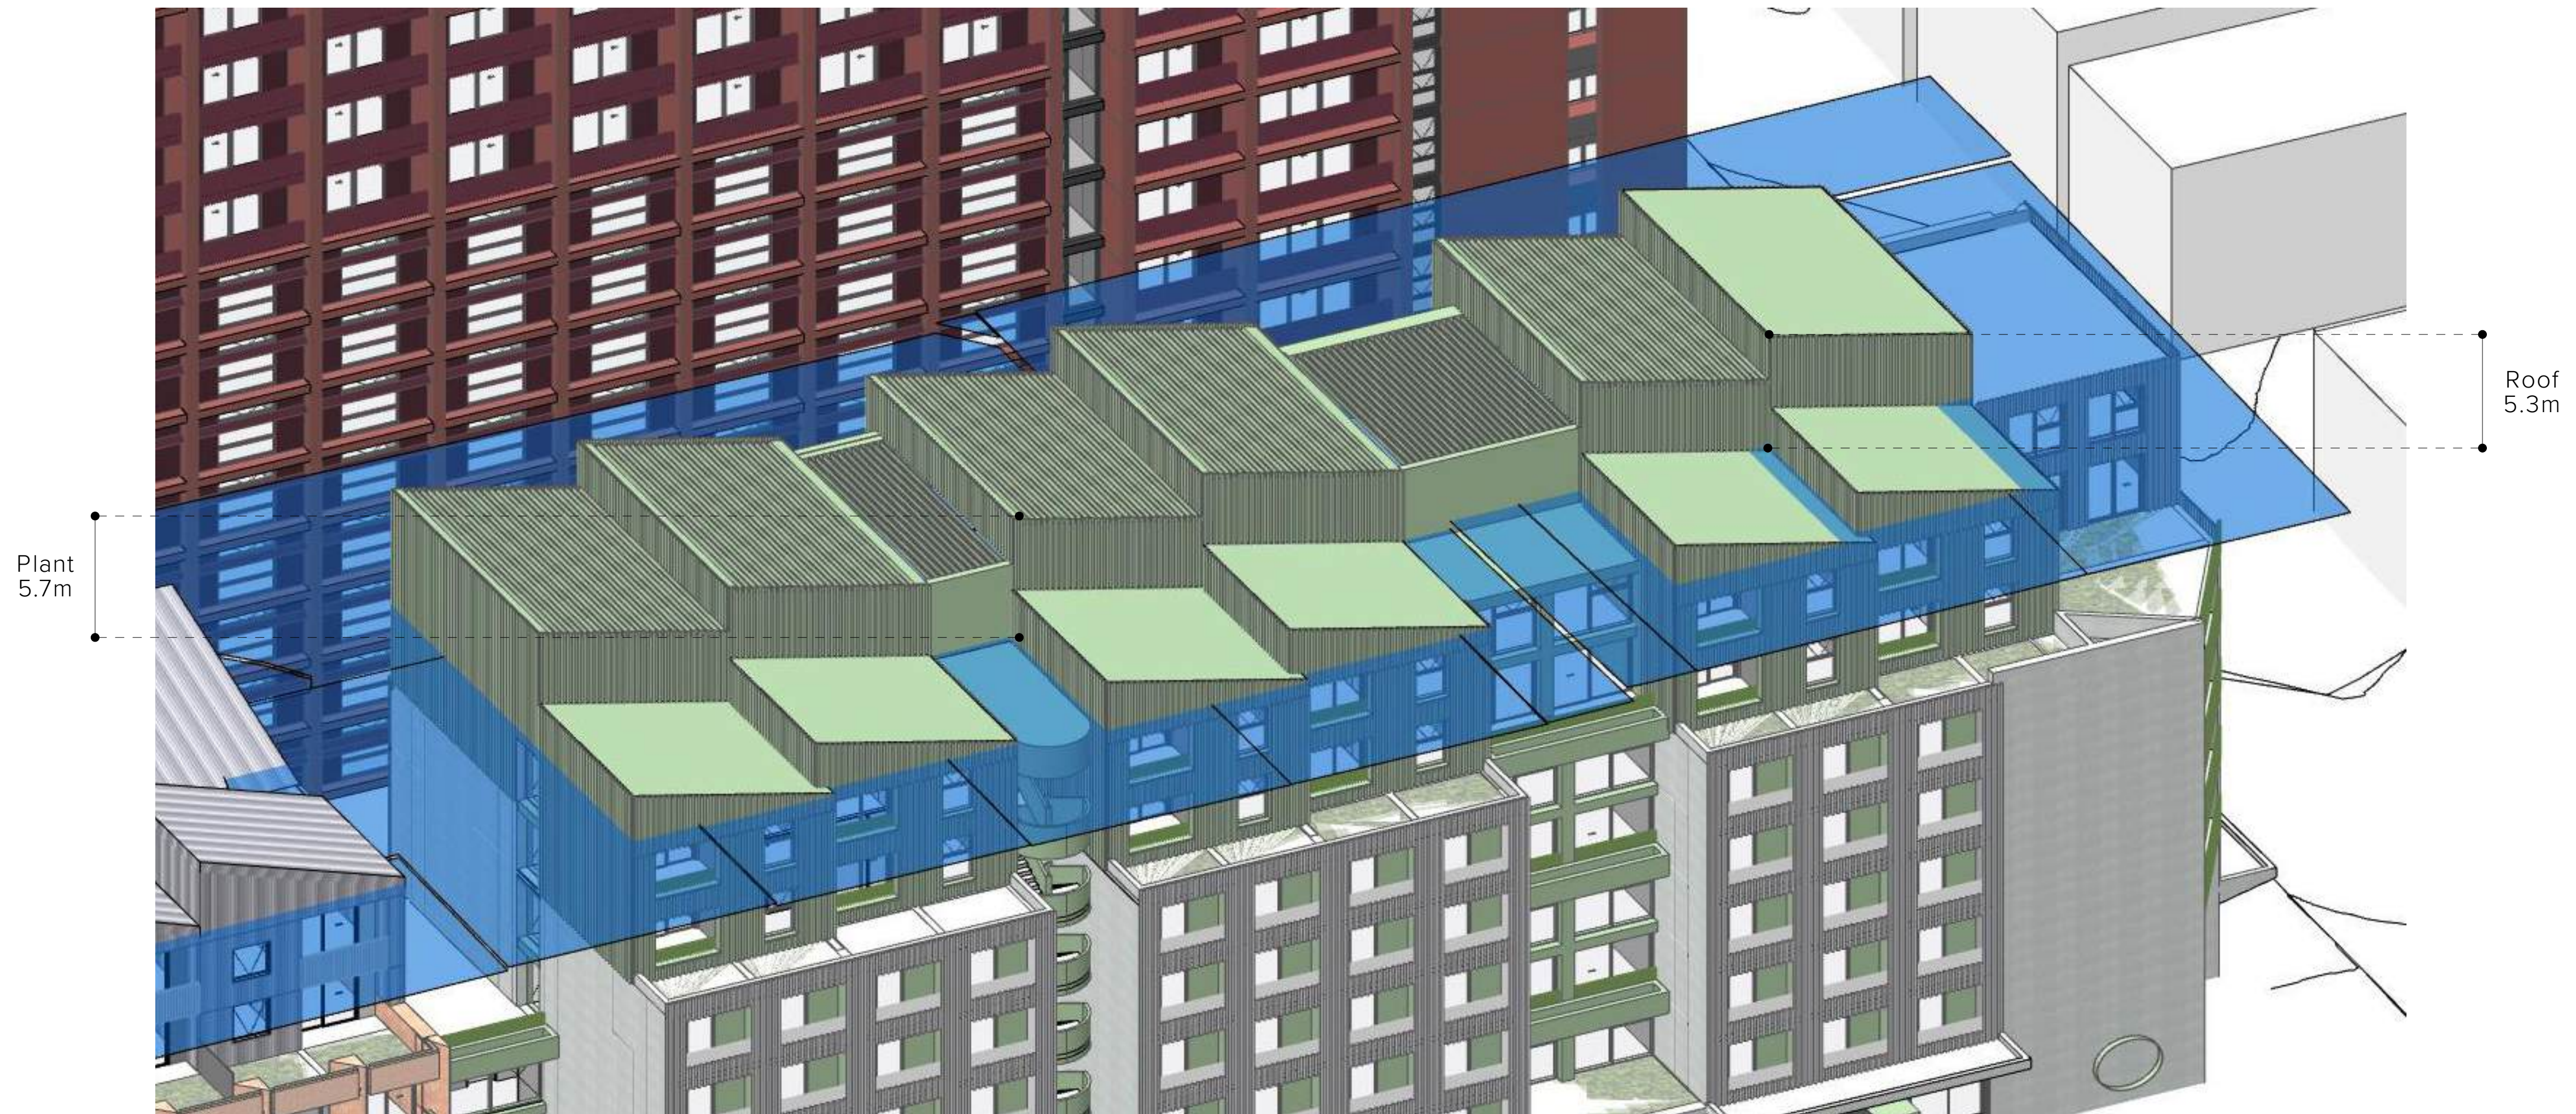


1 Building C South East Elevation

Building D	
Total building volume	39,700m ³
Building volume above LEP height control	1,780m ³ 4%
Roof volume above LEP height control	210m ³ 0.5%
Plant volume above LEP height control	1,570m ³ 4%
Building volume below LEP height control	37,910m ³

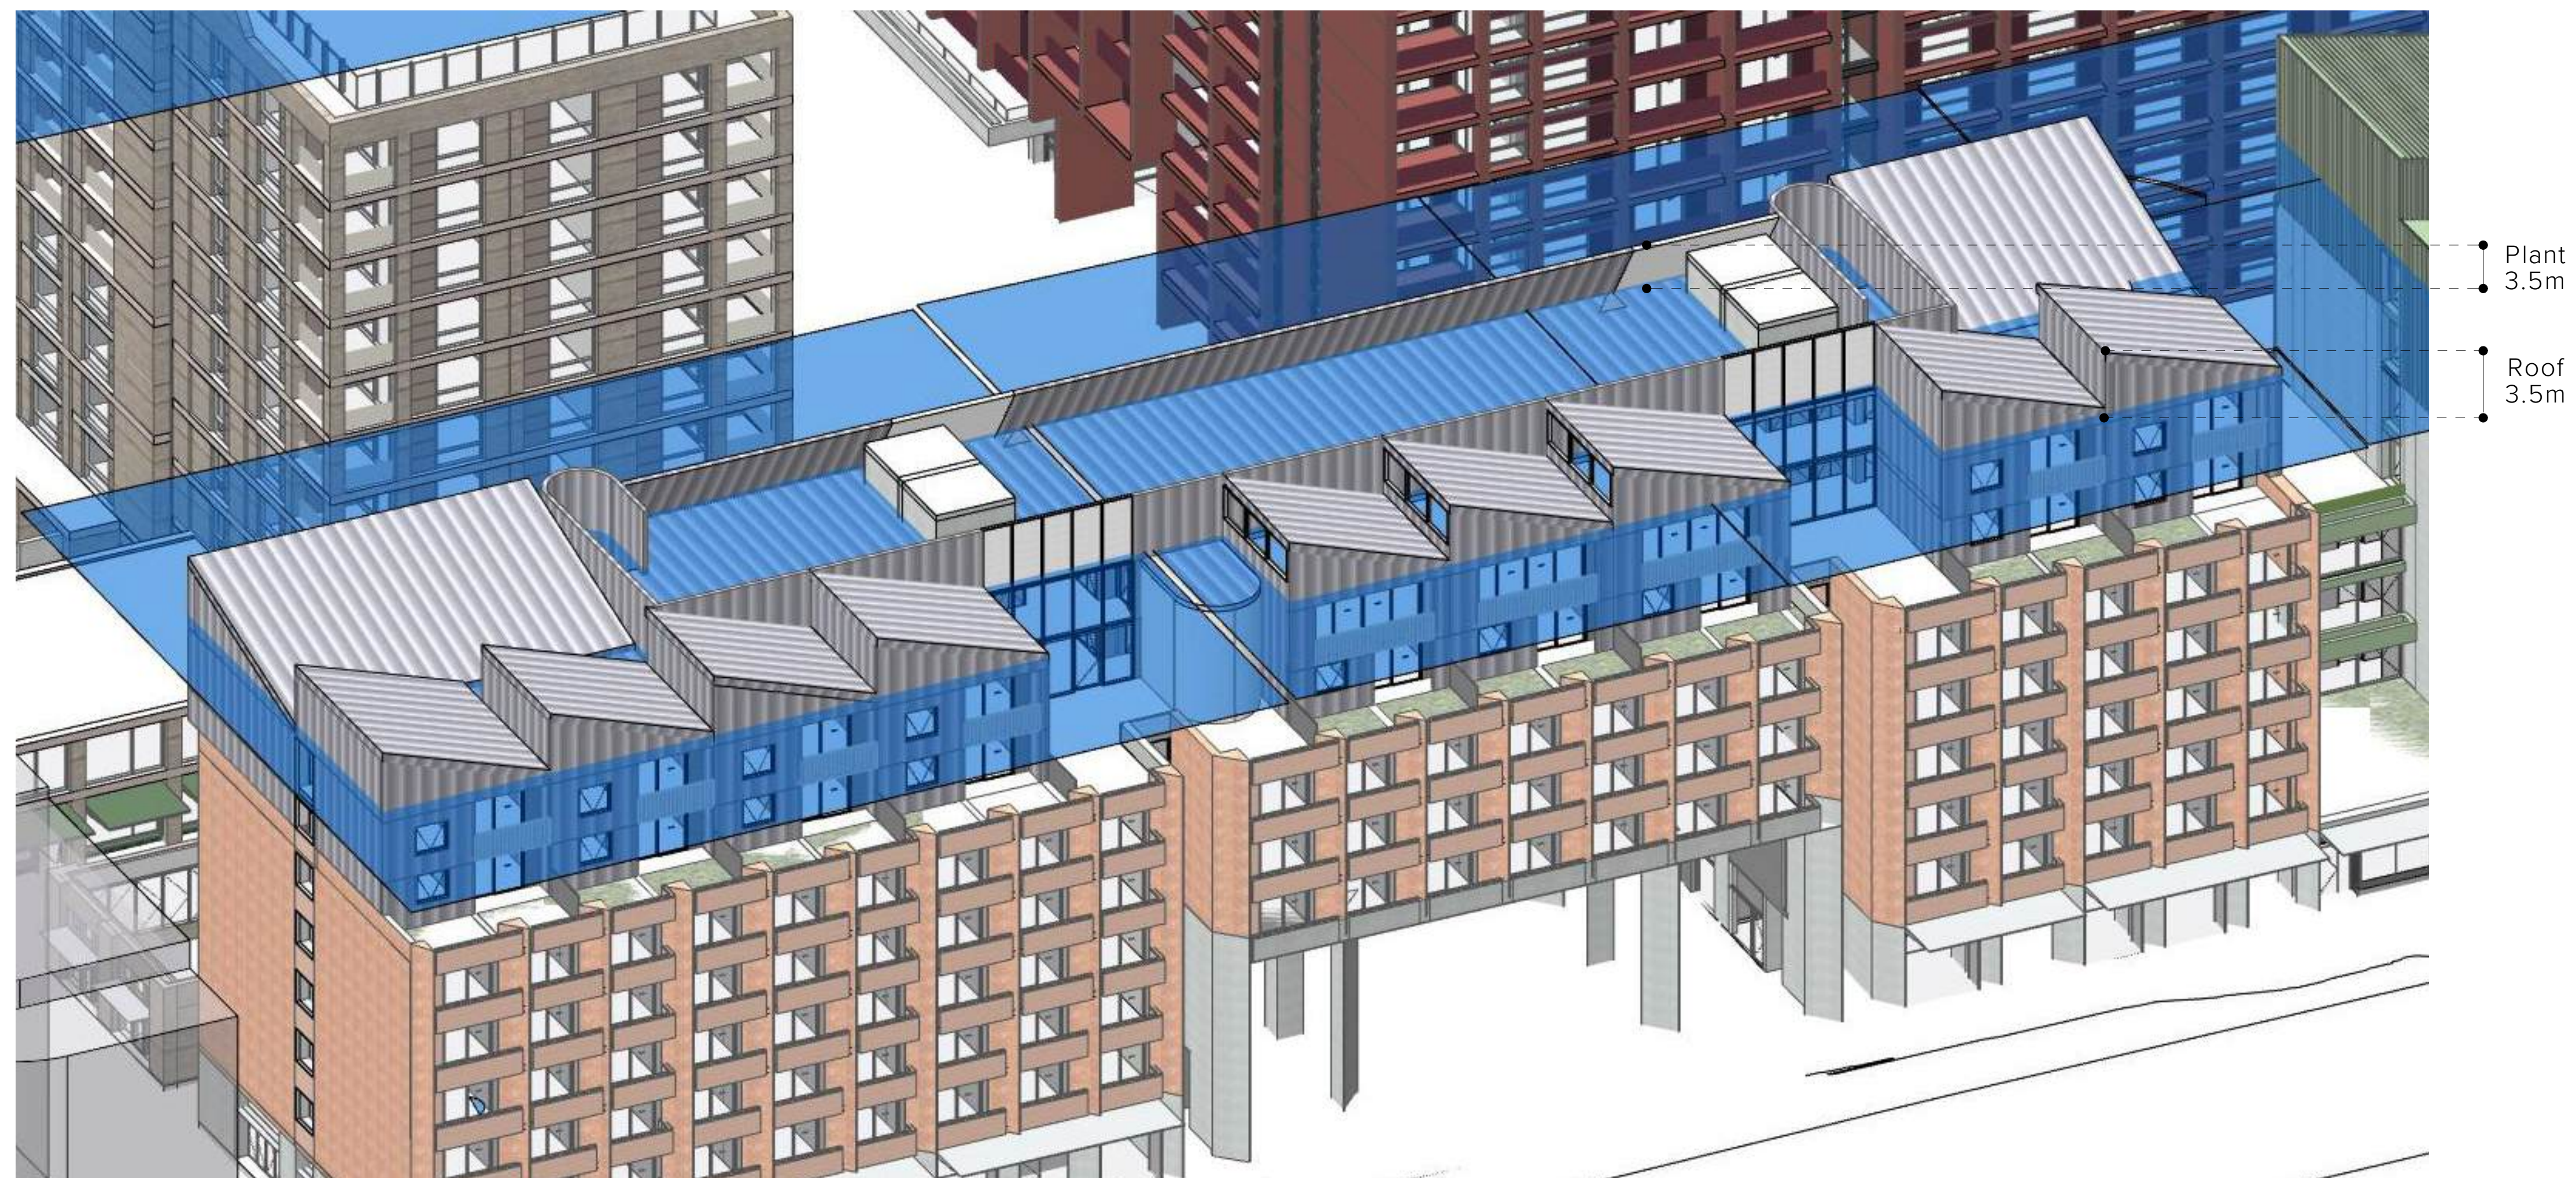


2 Building D South East Elevation

Key Plan

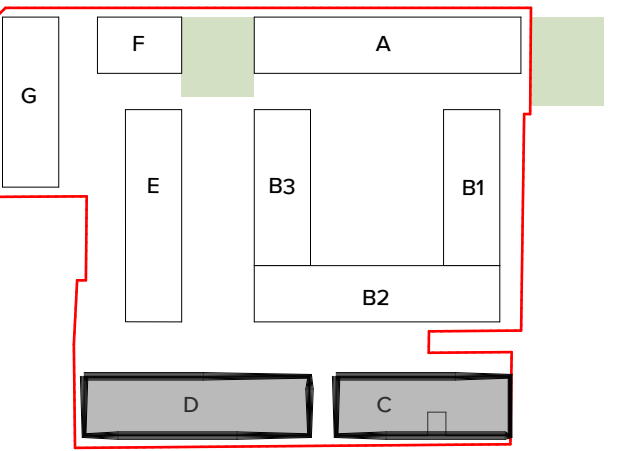

Notes

LEP + 20% AHB Height Plane

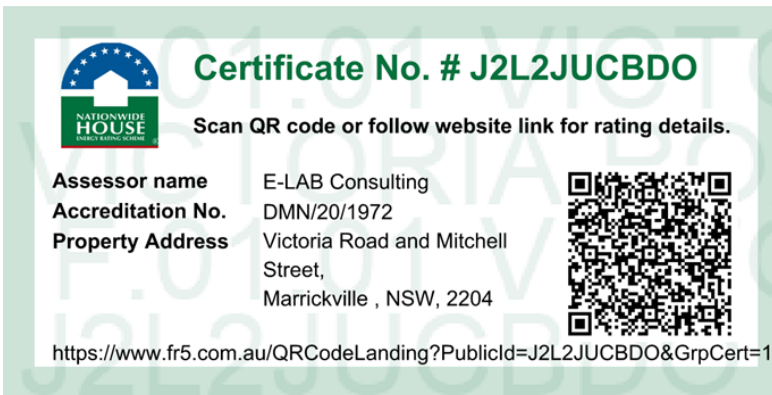

1	12.12.24	DS	For SSDA Submission
Rev	Date	Approved by	Change Note

Collaborating Design Team

Architecture AND

Tribe Studio
Architects

Aileen Sage

MATTHEW PULLINGER ARCHITECT

ARCADIA



Project Manager

neoscape

Client

RTL^{CO}

Project Title

The Timberyards by RTL Co.

Lots bound by Victoria Road, Sydenham Road, Farr Street and Mitchell Street, Marrickville NSW 2204

Drawing Title

3D Height Plane - Clause 4.6 - Bld C,D

Status	Project No.	Rev
For SSDA Submission	23068	1
Scale	Dwg No.	
NTS	DA-710-302	




Accredited Architect: Nicholas Turner 6666, ABN 86 064 084 911

Variation of Proposed Bu above LEP + 20% (RL50)

Building E	
Total building volume	60,610m ³
Building volume above LEP height control	470m ³ 1%
Roof volume above LEP height control	470m ³ 1%
Plant volume above LEP height control	0m ³
Building volume below LEP height control	60,140m ³




1 Building E South West Elevation

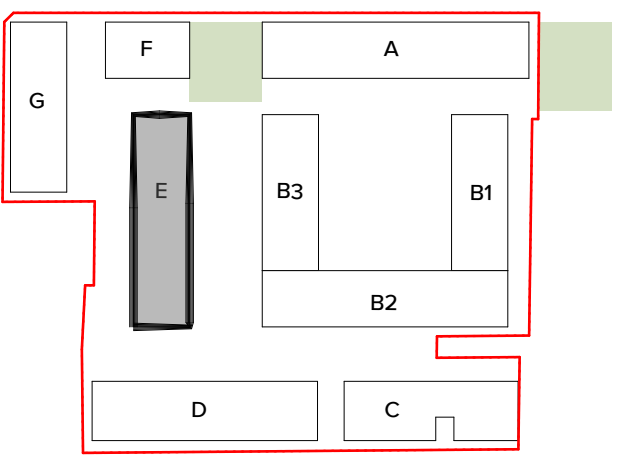

Notes

LEP Height Plane

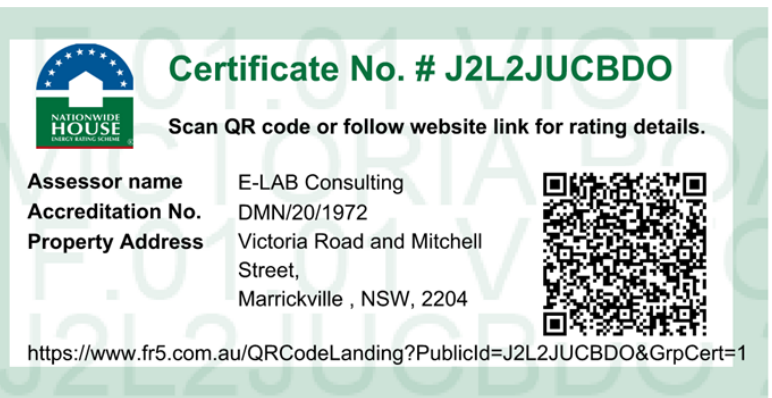

1	12.12.24	DS	For SSDA Submission
Rev	Date	Approved by	Change Note

Collaborating Design Team

Architecture AND

Tribe Studio Architects

Aileen Sage

MATTHEW PULLINGER ARCHITECT

ARCADIA



Project Manager

neoscape

Client

RTL^{co}

Project Title

The Timberyards by RTL Co.

Lots bound by Victoria Road, Sydenham Road, Farr Street and Mitchell Street, Marrickville NSW 2204

Drawing Title

3D Height Plane - Clause 4.6 - Bld E

Status	Project No.	Rev
For SSDA Submission	23068	1

Scale Dwg No.
NTS DA-710-303



THIS DRAWING IS COPYRIGHTED BY TURNER. NO REPRODUCTION WITHOUT PERMISSION. UNLESS NOTED OTHERWISE THIS DRAWING IS NOT FOR CONSTRUCTION. ALL DIMENSIONS AND LEVELS ARE TO BE CHECKED ON SITE PRIOR TO THE COMMENCEMENT OF WORK. INFORM TURNER OF ANY DISCREPANCIES FOR CLARIFICATION BEFORE PROCEEDING WITH WORK. DRAWINGS ARE NOT TO BE SCALED. USE ONLY FIGURED DIMENSIONS. REFER TO CONSULTANT DOCUMENTATION FOR FURTHER INFORMATION. IFC AND BIMX FILES ARE UNCONTROLLED DOCUMENTS AND ARE ISSUED FOR INFORMATION ONLY.

JCLCS Quality Endorsed Company. ISO 9001:2015, Registration Number 20476
 JCLCS Architects, Nicholas Turner, 06066. ABN/BN 661 084 084 911.

Building F

Total building volume	12,352m ³
Building volume above LEP height control	1,398m ³ 11%
Roof volume above LEP height control	1,366m ³ 11%
Plant volume above LEP height control	32m ³ 0.3%
Building volume below LEP height control	10,954m ³




Roof
4.8m

1 Building F North East Elevation




Paraper
14.2m

2 Building F South West Elevation

 

3 Building F South West Elevation

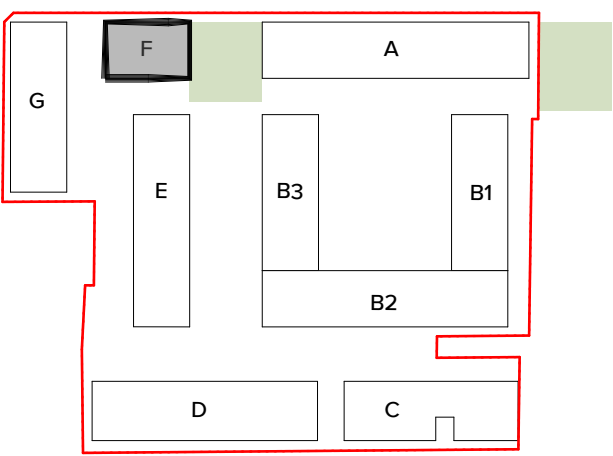

Notes

LEP + 20% AHB Height Plane



1	12.12.24	DS	For SSDA Submission
Rev	Date	Approved by	Change Note

Collaborating Design Team

TURNER Architecture AND

Tribe Studio Architects Aileen Sage

MATTHEW PULLINGER ARCHITECT

ARCADIA



Project Manager

neoscape

Client

RTL^{co}

Project Title

The Timberyards by RTL Co.

Lots bound by Victoria Road, Sydenham Road, Farr Street and Mitchell Street, Marrickville NSW 2204

Drawing Title

3D Height Plane - Clause 4.6 - Bld F

Status	Project No.	Rev
For SSDA Submission	23068	1
Scale	Dwg No.	
NTS	DA-710-304	




THIS DRAWING IS THE PROPERTY OF TURNER. NO REPRODUCTION WITHOUT PERMISSION. UNLESS NOTED OTHERWISE THIS DRAWING IS NOT FOR CONSTRUCTION. ALL DIMENSIONS AND LEVELS ARE TO BE CHECKED ON SITE TO THE COMPLETION OF WORK. REPORT TURNER OF ANY DISCREPANCIES FOR CLARIFICATION BEFORE PROCEEDING WITH WORK. DRAWINGS ARE NOT TO BE SCALED. USE ONLY FIGURED DIMENSIONS. REFER TO CONSULTANT DOCUMENTATION FOR FURTHER INFORMATION. IFC AND BIMB FILES ARE UNCONTROLLED DOCUMENTS AND ARE ISSUED FOR INFORMATION ONLY.

DLCS Quality Endorsed Company 030 9001-2015, Registration Number 20476
 Nominated Architect: Nicholas Turner 0605, ABN 86 064 084 911

Variation of Proposed Buildings above LEP + 20%


Building G

Total building volume	27,300m ³
Building volume above LEP height control	12,180m ³ 45%
Roof volume above LEP height control	11,420m ³ 42%
Plant volume above LEP height control	763m ³ 3%
Building volume below LEP height control	15,120m ³

 


Parape
15m

1

 


Parapet
3.1m

2

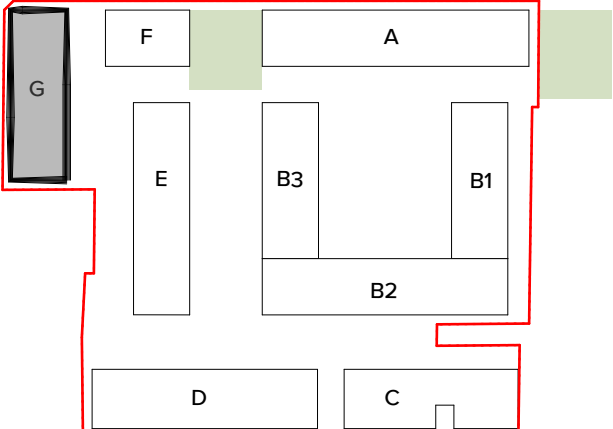

Notes

LEP + 20% AHB Height Plane

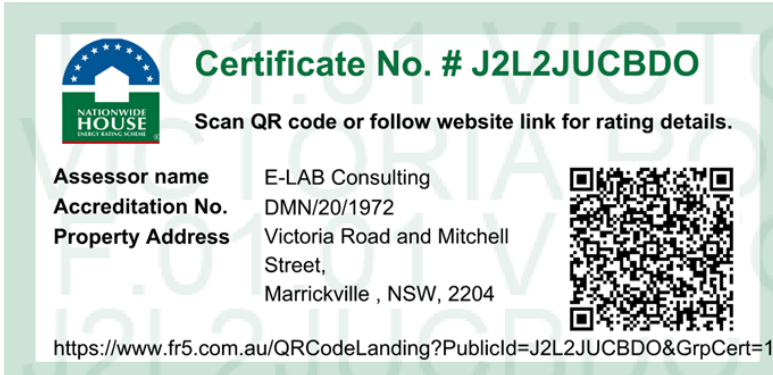

1	12.12.24	DS	For SSDA Submission
Rev	Date	Approved by	Change Note

Collaborating Design Team

Architecture AND

Tribe Studio
Architects

Aileen Sage

MATTHEW PULLINGER ARCHITECT

ARCADIA



Project Manager

neoscape

Client

RTLCC

Project Title


The Timberyards by RTL Co.

Lots bound by Victoria Road, Sydenham Road, Farr Street and Mitchell Street, Marrickville NSW 2204


Drawing Title

3D Height Plane - Clause 4.6 - Bld C

Status	Project No.	Rev
For SSDA Submission	23068	1
Scale	Dwg No.	
NTS	DA-710-305	

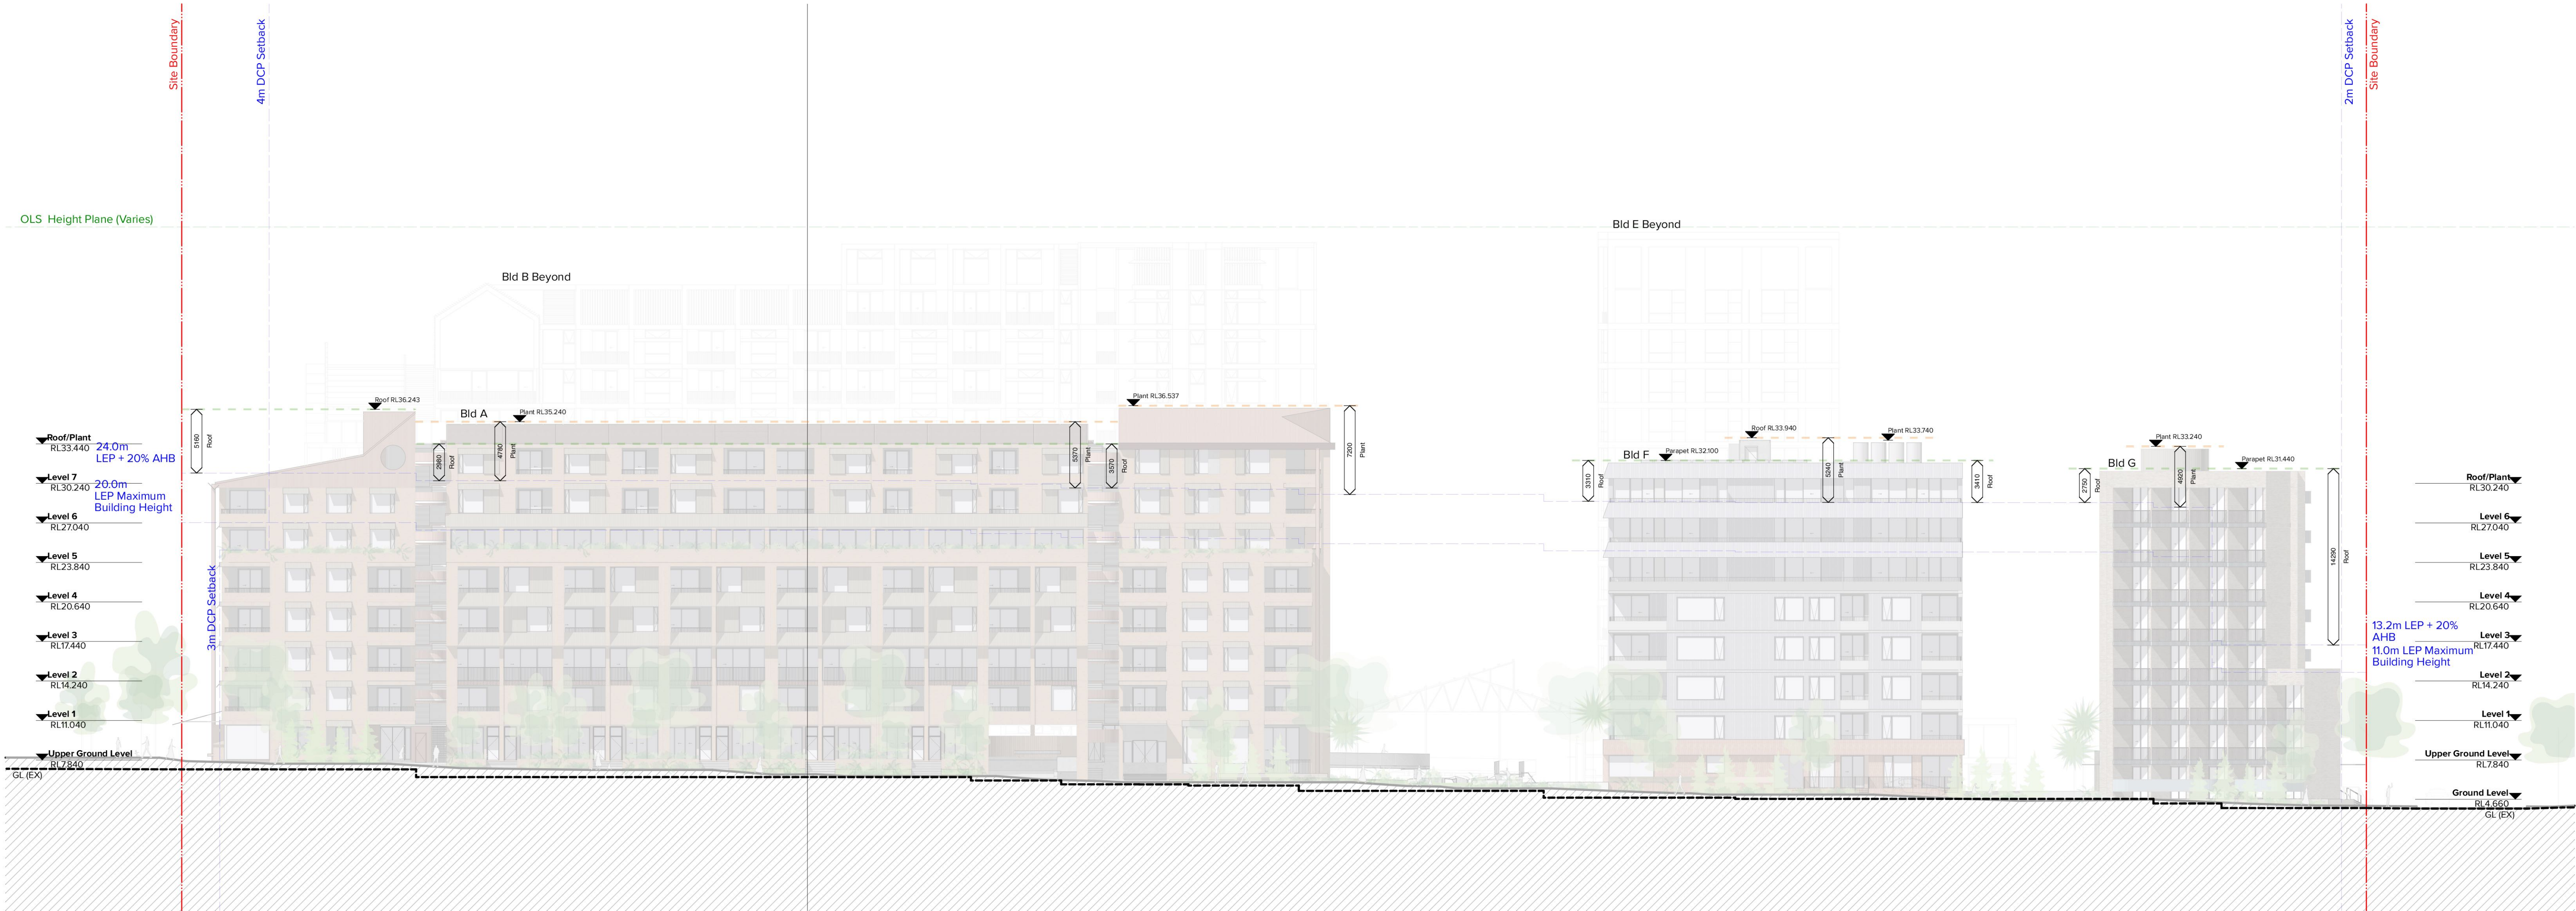


A Farr Street, North West Elevation
1:250

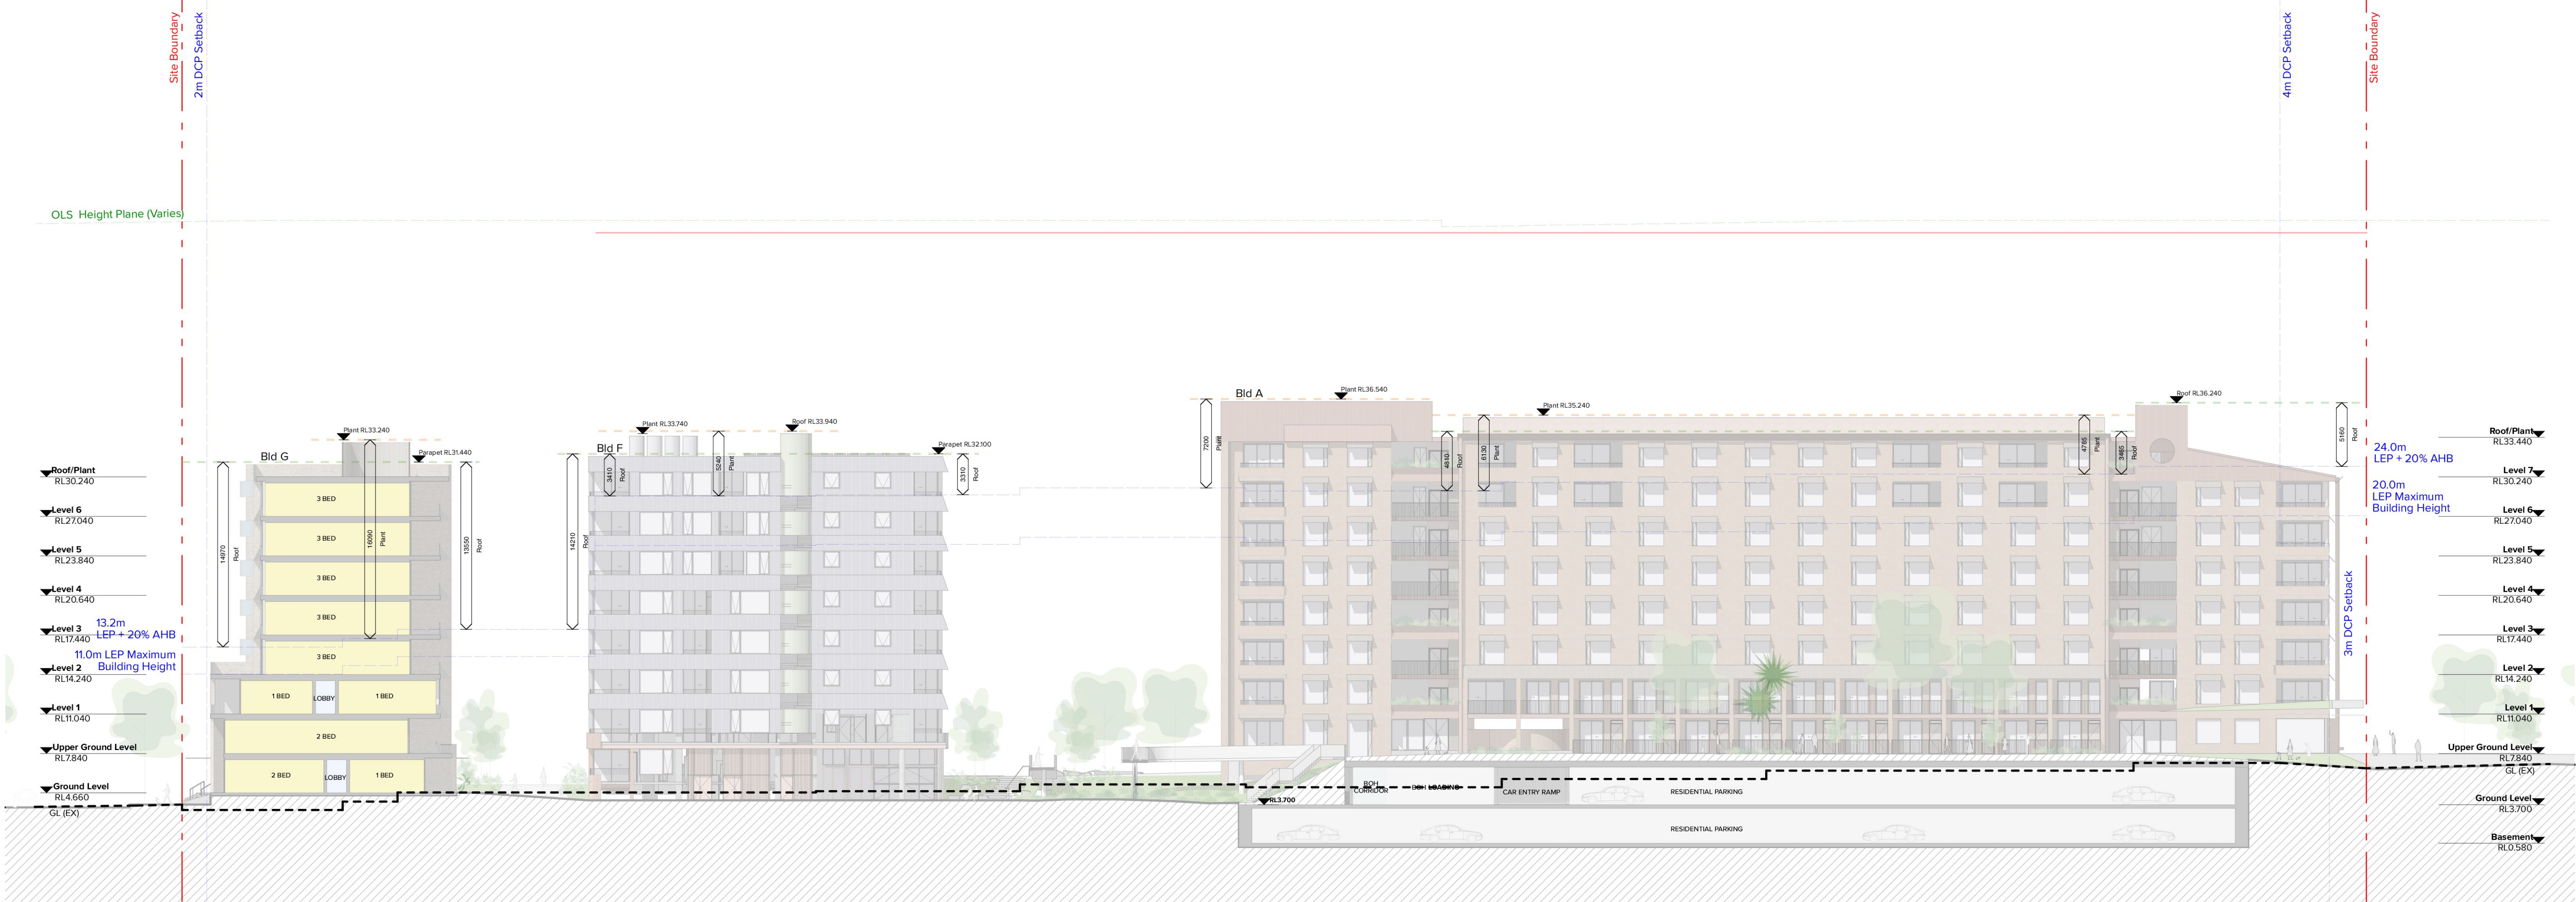

1 The Mews, South Internal Elevation
1:250

Key Plan

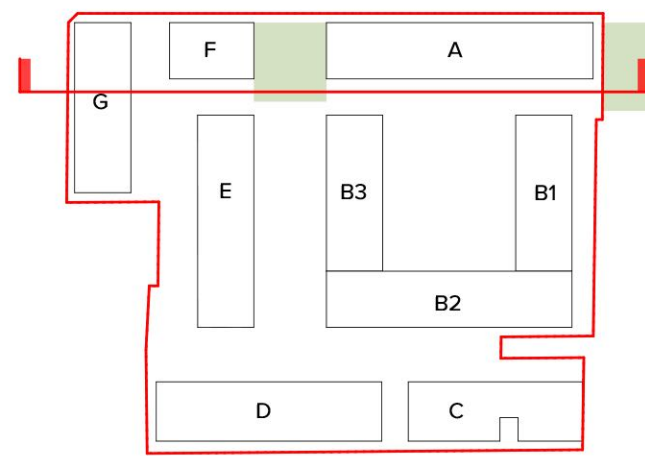

- Notes
- Plant Height Exceedance above LEP + 20%
 - Parapet/Roof Height Exceedance above LEP + 20%
 - Existing Ground Line* at the facade/setback line

*Existing Ground Line based on survey dated 29 July 2024 by LTS plan of detail and levels
Reference number: 52202 002DT



1 Rev	12-12-24	DS	For SSDA Submission
	Date	Approved by	Change Note

Collaborating Design Team

TURNER Architecture AND

Tribe Studio Architects Aileen Sage

MATTHEW PULLINGER ARCHITECT

ARCADIA



Project Manager

neoscape

Client

RTL Co.

Project Title

The Timberyards by RTL Co.

Lots bound by Victoria Road, Sydenham Road, Farr Street and Mitchell Street, Marrickville NSW 2204

Drawing Title
Height Analysis Diagrams Building A,F,G

Status For SSDA Submission Project No. 23068 Rev 1

Scale 1:250 @ B1 Dwg No. DA-710-401

THIS DRAWING IS COPYRIGHT © OF TURNER. NO REPRODUCTION WITHOUT PERMISSION. UNLESS NOTED OTHERWISE, THIS DRAWING IS FOR INFORMATION ONLY. IT IS NOT TO BE USED FOR ANY OTHER PURPOSE. ANY REUSE OF THIS DRAWING FOR ANY OTHER PURPOSE IS AT THE USER'S RISK. THE USER ACCEPTS FULL RESPONSIBILITY FOR ANY AND ALL DAMAGES, INCLUDING REASONABLE ATTORNEY'S FEES, ARISING FROM ANY SUCH REUSE. THIS DRAWING IS NOT TO BE USED FOR ANY OTHER PURPOSE. ANY REUSE OF THIS DRAWING FOR ANY OTHER PURPOSE IS AT THE USER'S RISK. THE USER ACCEPTS FULL RESPONSIBILITY FOR ANY AND ALL DAMAGES, INCLUDING REASONABLE ATTORNEY'S FEES, ARISING FROM ANY SUCH REUSE.

DLCS Quality Endorsement Certificate: ISO 9001:2015, Registration Number 25476
Nominated Architect: Nicholas Turner 0885 4281 826/084 911



A Sydenham Road, South West Elevation
1:250



1 The Backyard, North East Elevation
1:250

Key Plan

Notes

- Plant Height Exceedance above LEP + 20%
- Parapet/Roof Height Exceedance above LEP + 20%
- Existing Ground Line* at the facade/setback line

*Existing Ground Line based on survey dated 29 July 2024 by LTS plan of detail and levels
Reference number: 52202 002DT

Certificate No. # J2L2JUCBDO

Scan QR code or follow website link for rating details.

Assessor name E-LAB Consulting
Accreditation No. DMV201972
Property Address Victoria Road and Mitchell Street, Marrickville, NSW, 2204
<https://www.frs.com.au/QRCodeLanding?PublicId=J2L2JUCBDO&grpCert=1>

1	12/12/24	DS	For SSDA Submission
Rev	Date	Approved by	Change Note

Collaborating Design Team

TURNER Architecture AND
Tribe Studio Architects Aileen Sage

MATTHEW PULLINGER ARCHITECT

ARCADIA

YERKABINGIN

Project Manager

neoscope

Client

RTL Co.

Project Title

The Timberyards by RTL Co.

Lots bound by Victoria Road, Sydenham Road, Farr Street and Mitchell Street, Marrickville NSW 2204

Drawing Title

Height Analysis Diagrams Building D,F,G

Status	Project No.	Rev
For SSDA Submission	23068	1

Scale

1:250 @ B1

Dwg No.

DA-710-403

THIS DRAWING IS COPYRIGHT © OF TURNER. NO REPRODUCTION WITHOUT PERMISSION. UNLESS NOTED OTHERWISE, THIS DRAWING IS FOR INFORMATIONAL PURPOSES ONLY AND DOES NOT CONSTITUTE AN OFFER. PROCEEDINGS WITH REGARD TO THIS DRAWING ARE NOT TO BE TAKEN AS AN OFFER. ANY REPRODUCTION OF THIS DRAWING WITHOUT THE WRITTEN PERMISSION OF TURNER IS PROHIBITED. ANY REPRODUCTION OF THIS DRAWING WITHOUT THE WRITTEN PERMISSION OF TURNER IS PROHIBITED.

DLCS Quality Endorsed Company, ISO 9001:2015, Registration Number 20196
Nominated Architect Nicholas Turner, 0895 428181, 0895 428191

Solar Access Summary

Units	
BTR Apartments	484
Affordable Housing	115
Total	599
Summary	
Solar Access to Living	431
	72%
Solar Access to Balconies	429
	71.6%
No Direct Solar Access	60
	10%

Notes


SEPP 65 solar compliance does not apply for Co-Living Units.
Please refer to DA-730-301 for Co-Living solar requirements

Solar Access calculations methods are derived from The Apartment Design Guide (ADG)

Objective 4A-1 Definition:


To optimise the number of apartments receiving sunlight to habitable rooms, primary windows and private open space.

1. Living rooms and private open spaces of at least 70% of apartments in a building receive a minimum of 2 hours direct sunlight between 9 am and 3 pm at mid winter in the Sydney Metropolitan Area and in the Newcastle and Wollongong local government areas
2. In all other areas, living rooms and private open spaces of at least 70% of apartments in a building receive a minimum of 3 hours direct sunlight between 9 am and 3 pm at mid winter
3. A maximum of 15% of apartments in a building receive no direct sunlight between 9 am and 3pm at mid winter

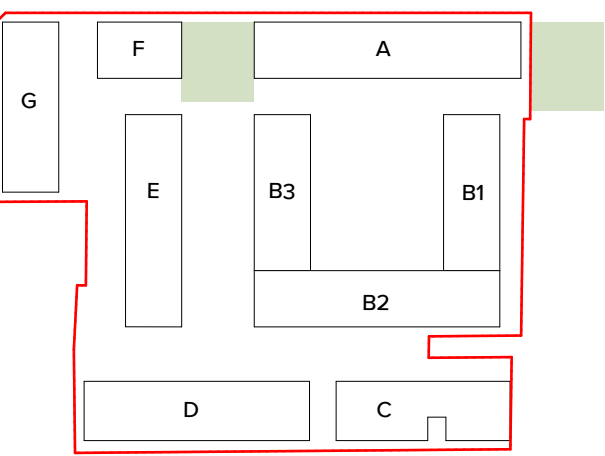

Notes

- | | |
|---|--|
|  | 2 Hours minimum Solar Access |
|  | 2 Hours minimum Solar Access (Balconies) |
|  | Less than 2 Hours Solar Access |
|  | No Direct Solar Access |

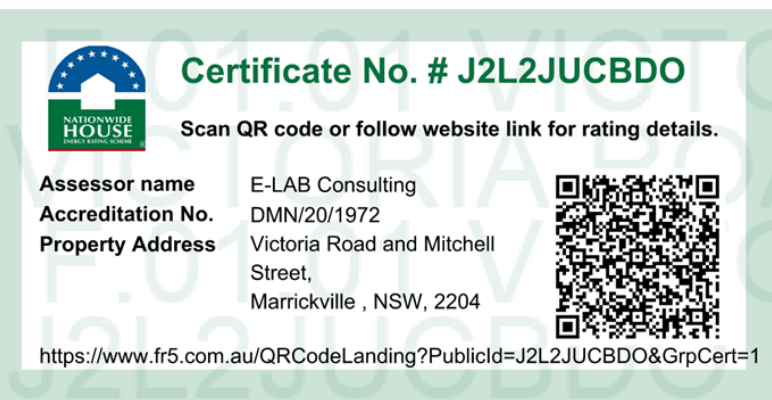

1	12.12.24	DS	For SSDA Submission
Rev	Date	Approved by	Change Note

Collaborating Design Team

Architecture AND

Tribe Studio Architects

Aileen Sage

MATTHEW PULLINGER ARCHITECT

ARCADIA



Project Manager

neoscape

Client

RTLco

Project Title

The Timberyards by RTL Co.


Lots bound by Victoria Road, Sydenham Road, Farr Street and Mitchell Street, Marrickville NSW 2204

Drawing Title

Amenity Diagrams (ADG)
Solar Access Diagrams Sheet 1

Status	Project No.	Rev
For SSDA Submission	23068	1
Scale	Dwg No.	
1:1000 @ B1	DA-720-101	


	2 Hours minimum Solar Access
	2 Hours minimum Solar Access (Balconies)
	Less than 2 Hours Solar Access
	No Direct Solar Access

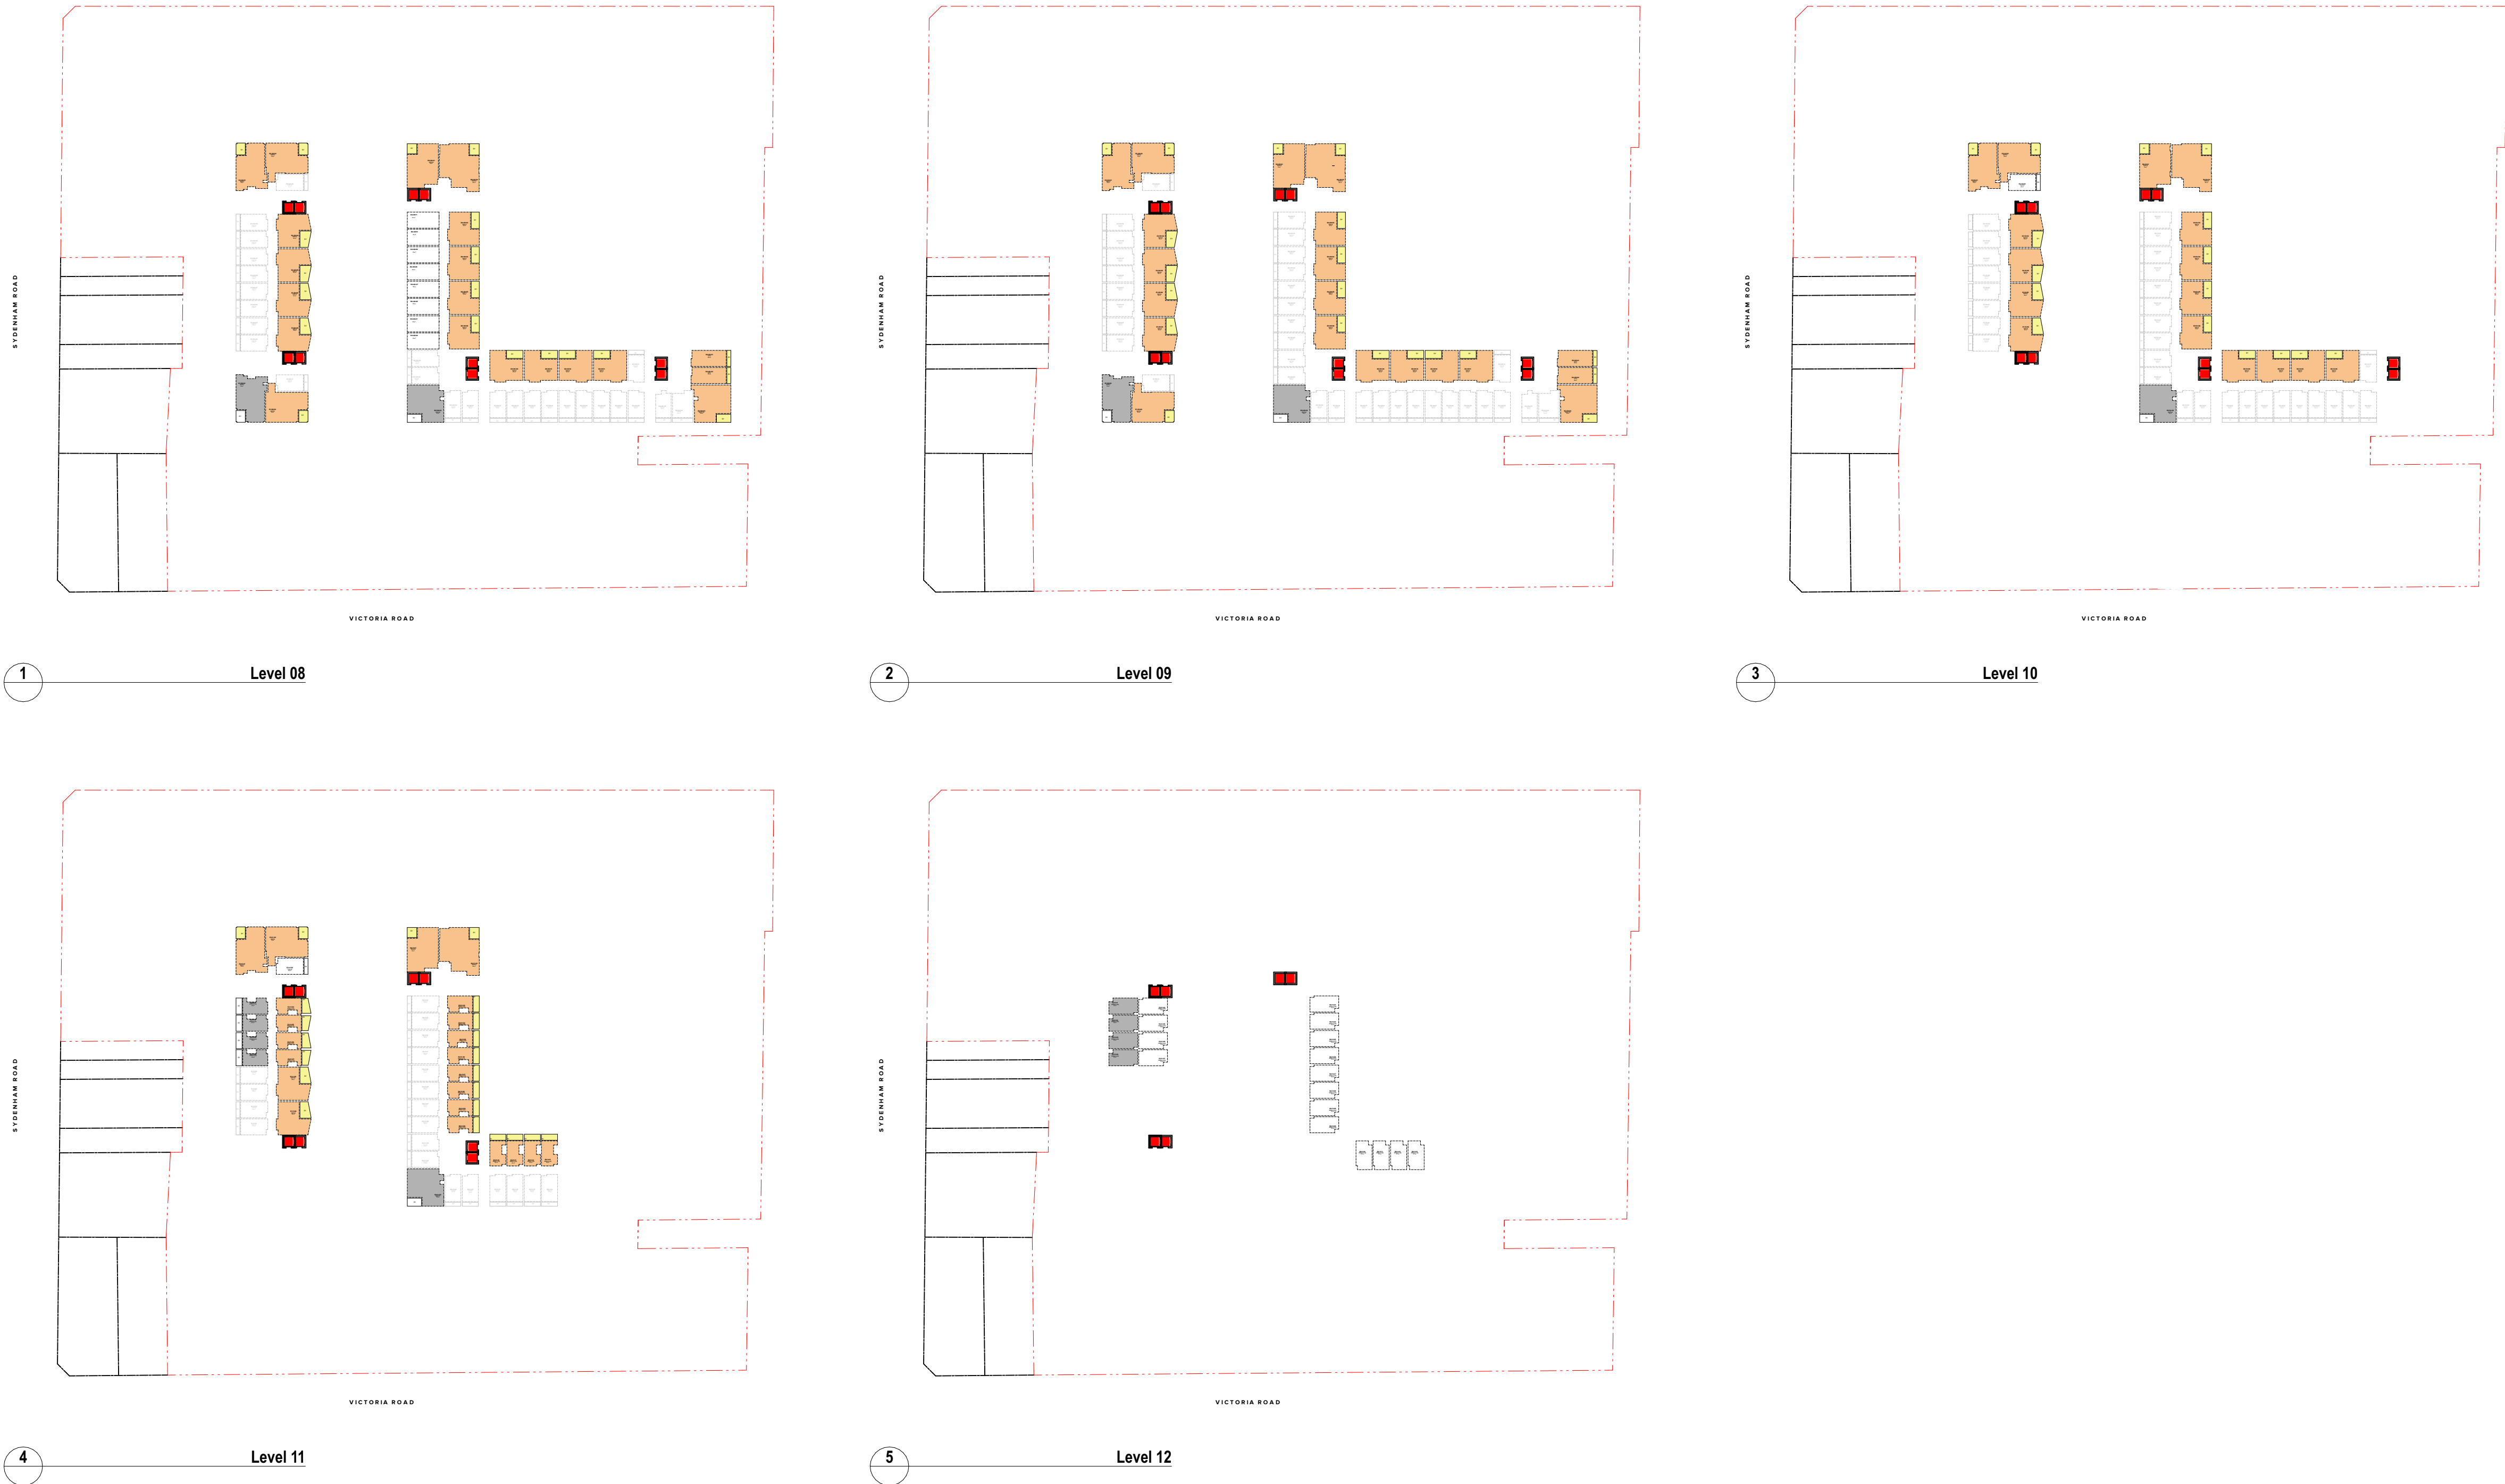

YERRABINGIN


THIS DRAWING IS COPYRIGHT © OF TURNER. NO REPRODUCTION WITHOUT PERMISSION. UNLESS NOTED OTHERWISE THIS DRAWING IS NOT FOR CONSTRUCTION. ALL DIMENSIONS AND LEVELS ARE TO BE CHECKED OFFSITE PRIOR TO THE COMMENCEMENT OF WORK. INFORM TURNER OF ANY DISCREPANCIES FOR CLARIFICATION PRIOR TO PROCEEDING WITH THE WORK. THIS DRAWING IS NOT TO BE SCALED. USE ONLY REQUIRED DIMENSIONS. REFER TO CONSULTANT DOCUMENTATION FOR FURTHER INFORMATION. IFC AND BBOX FILES ARE UNCONTROLLED. DOCUMENTS AND ARE ISSUED FOR INFORMATION ONLY.

JCLCS Quality Endorsed Company: 50 9001:2015, Registration Number 20476
Kinnaird Acheson; Nicholas Turner: 6656, ARN 86 064 084 811

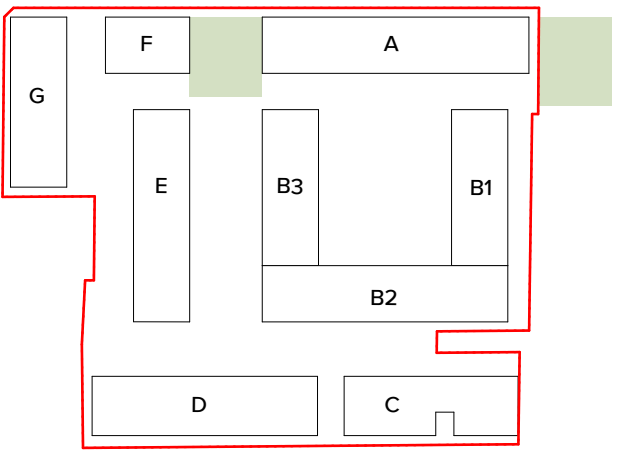

Notes

-  Cross Ventilated Apartment
 No Cross Ventilated Apartment

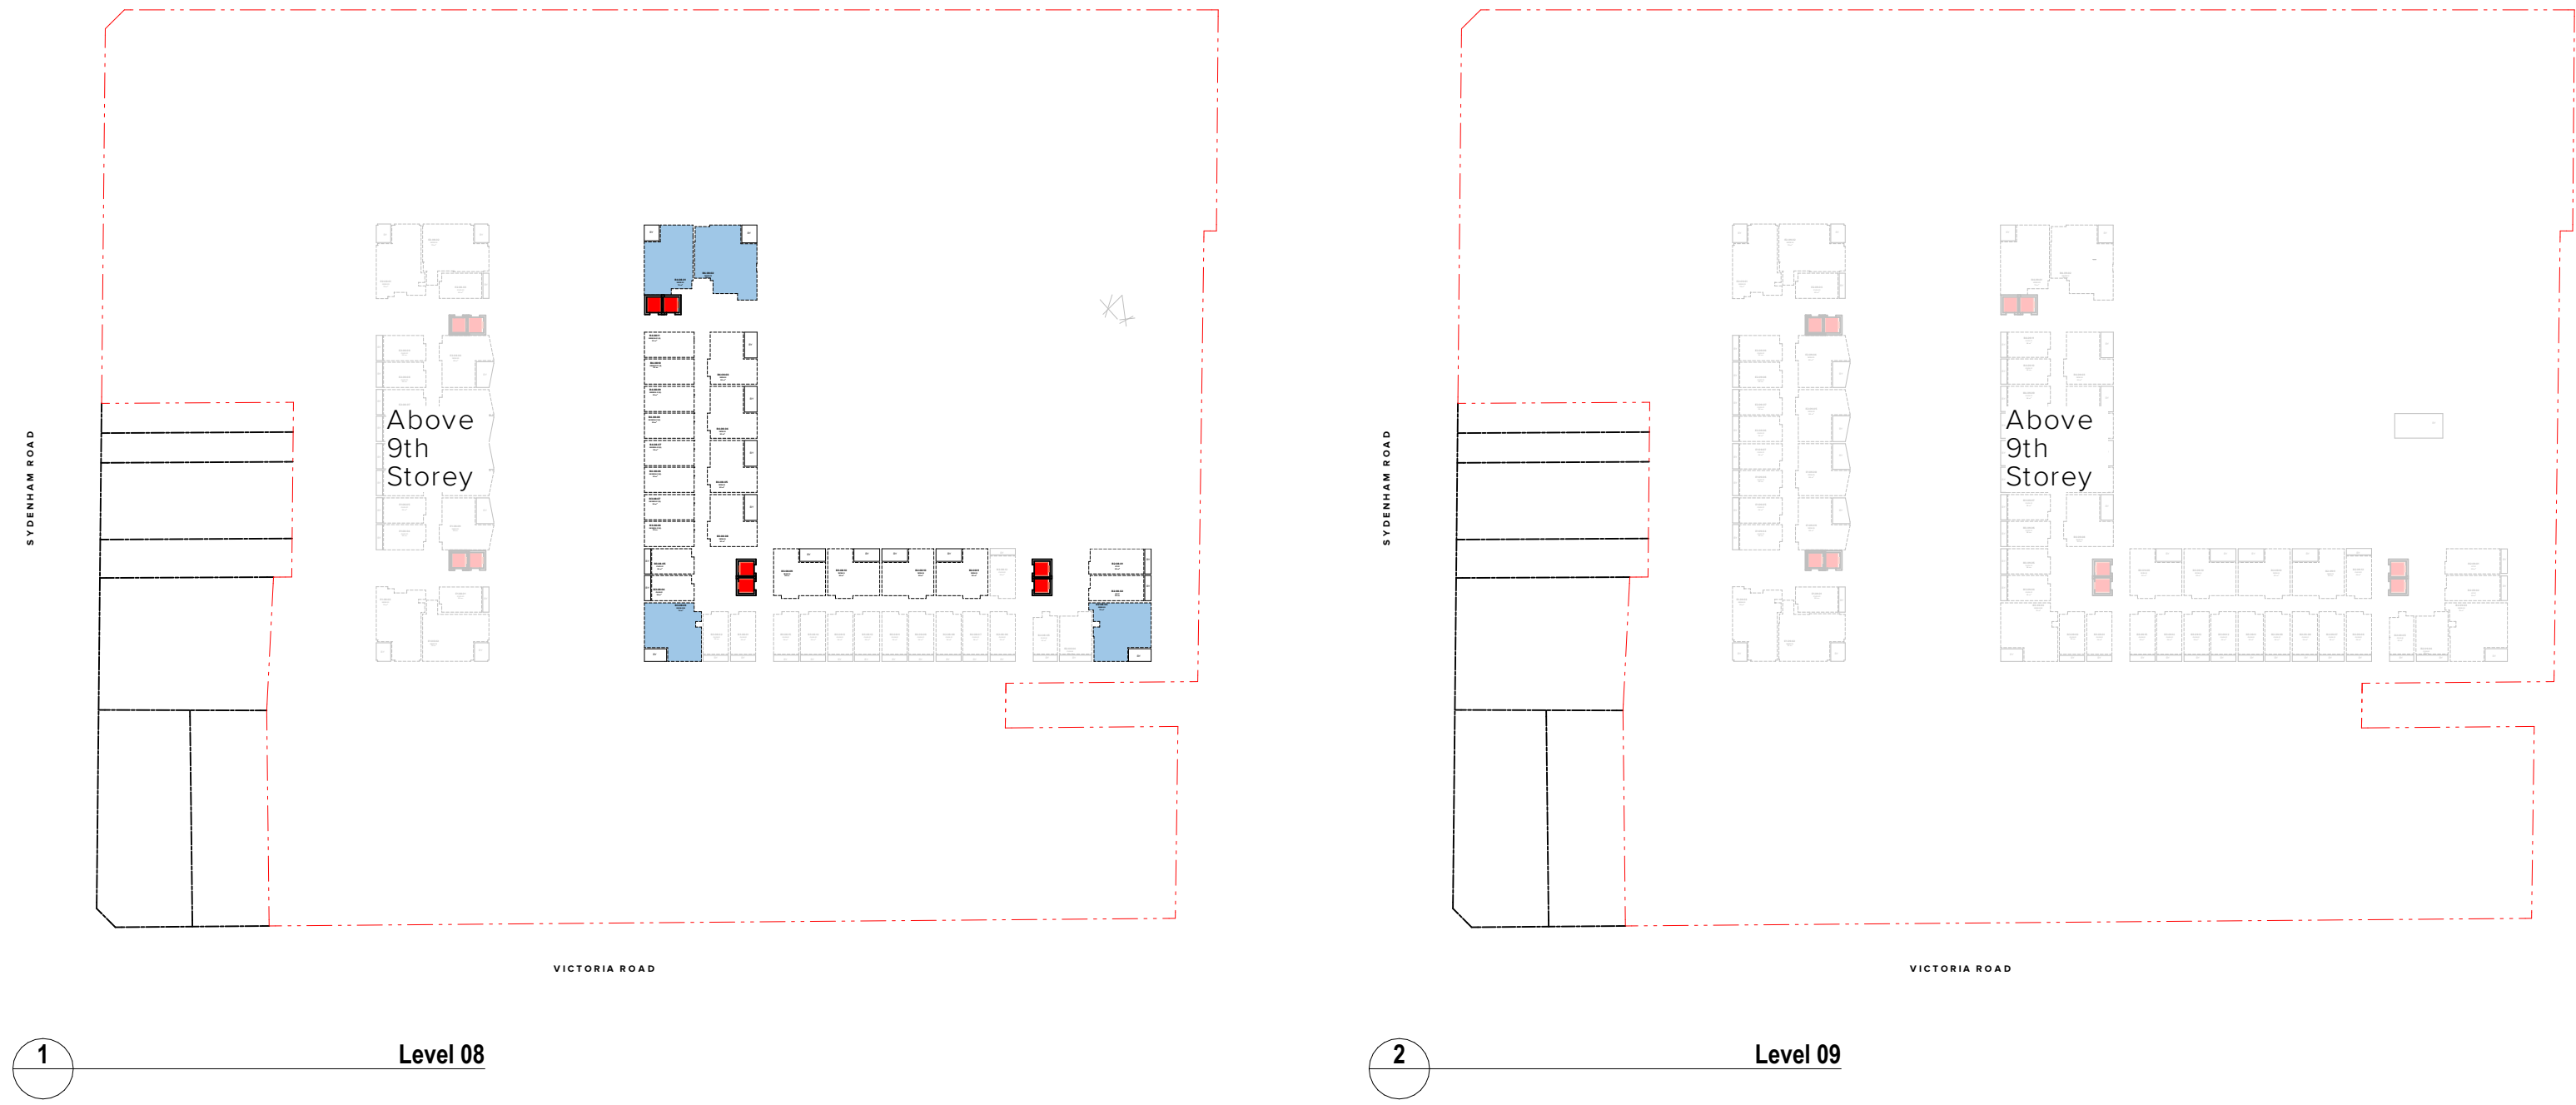

1	12.12.24	DS	For SSDA Submission
Rev	Date	Approved by	Change Note

Collaborating Design Team

TURNER Architecture AND

Tribe Studio Architects Aileen Sage

MATTHEW PULLINGER ARCHITECT

ARCADIA



Project Manager

neoscape

Client

RTLco

Project Title

The Timberyards by RTL Co.


Lots bound by Victoria Road, Sydenham Road, Farr Street and Mitchell Street, Marrickville NSW 2204

Drawing Title

Amenity Diagrams (ADG)

Cross Ventilation Diagrams Sheet 2

Status	Project No.	Rev
For SSDA Submission	23068	1
Scale	Dwg No.	
1:1000 @ B1	DA-720-202	

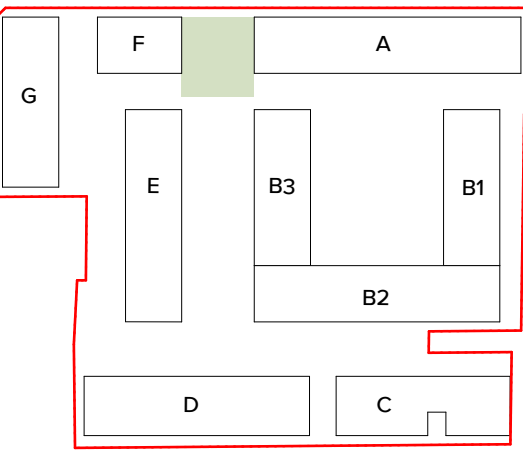



Certificate No. # J2L2JUCBDO

Scan QR code or follow website link for rating details.

Assessor name	E-LAB Consulting
Accreditation No.	DMN20/1972
Property Address	Victoria Road and Mitchell Street, Marrickville, NSW, 2204



<https://www.f15.com.au/QRCodeLanding?PublicId=J2L2JUCBDO&GrpCert=1>

Collaborating Design Team

Tribe Studio Architects Aileen Sage

MATTHEW PULLINGER ARCHITECT

ARCADIA



Project Manager

neoscape

Client

RTL^{CO}

Project Title

The Timberyards by RTL Co.

Lots bound by Victoria Road, Sydenham Road, Farr Street and Mitchell Street, Marrickville NSW 2204

Drawing Title

Amenity Diagrams (ADG)

Building Separation Diagram

Status	Project No.	Rev
For SSDA Submission	23068	1
Scale	Dwg No.	
1:500 @ B1	DA-720-301	



THIS DRAWING IS COPYRIGHT © OF TURNER. NO REPRODUCTION WITHOUT PERMISSION. UNLESS NOTED OTHERWISE THIS DRAWING IS NOT FOR CONSTRUCTION. ALL DIMENSIONS AND LEVELS ARE TO BE CHECKED ON SITE PRIOR TO THE COMMENCEMENT OF WORK. INFORM TURNER OF ANY DISCREPANCIES FOR CLARIFICATION BEFORE PROCEEDING WITH WORK. DRAWINGS ARE NOT TO BE SCALED. USE ONLY FIGURED DIMENSIONS. REFER TO CONSULTANT DOCUMENTATION FOR FURTHER INFORMATION. DWG, IFC AND BIMX FILES ARE UNCONTROLLED DOCUMENTS AND ARE ISSUED FOR INFORMATION ONLY.

DLCS Quality Endorsed Company ISO 9001:2015, Registration Number 20476
 Notarised Architect, Nicholas Turner, 6666, ABN 96 084 084 911

Communal Open Space Summary


Site	
Site area	22,771m ²
Site area excluding SP2 Zone	22,564m ²
R4 Zone site area	18,138m ²
MU1 Zone site area	4,426m ²
ADG Objective 3D-1*	25% 4,534m ²

Communal Open Space	
Communal Open Space at Ground / Podium Levels within the R4 Zone*	4,683m ²
Communal Open Space at Upper Levels within the R4 Zone*	408m ²
Communal Open Space at Rooftop Levels within the R4 Zone*	1,206m ²
Total	6,297m ² 34.7%
"Shared" Communal Open Space at Ground / Podium Levels within the R4 Zone	4,071m ² 22%
Co-Living Communal Open Space at Upper Levels & Rooftop Levels within the MU1 Zone	233m ²
TOTAL	10,601m ² 47%

Notes

*ADG Objective 3D-1 Definition / Design Criteria:
"Communal open space has minimum area equal to 25% of the site area"

'Shared': Communal Open Space accessible by the community

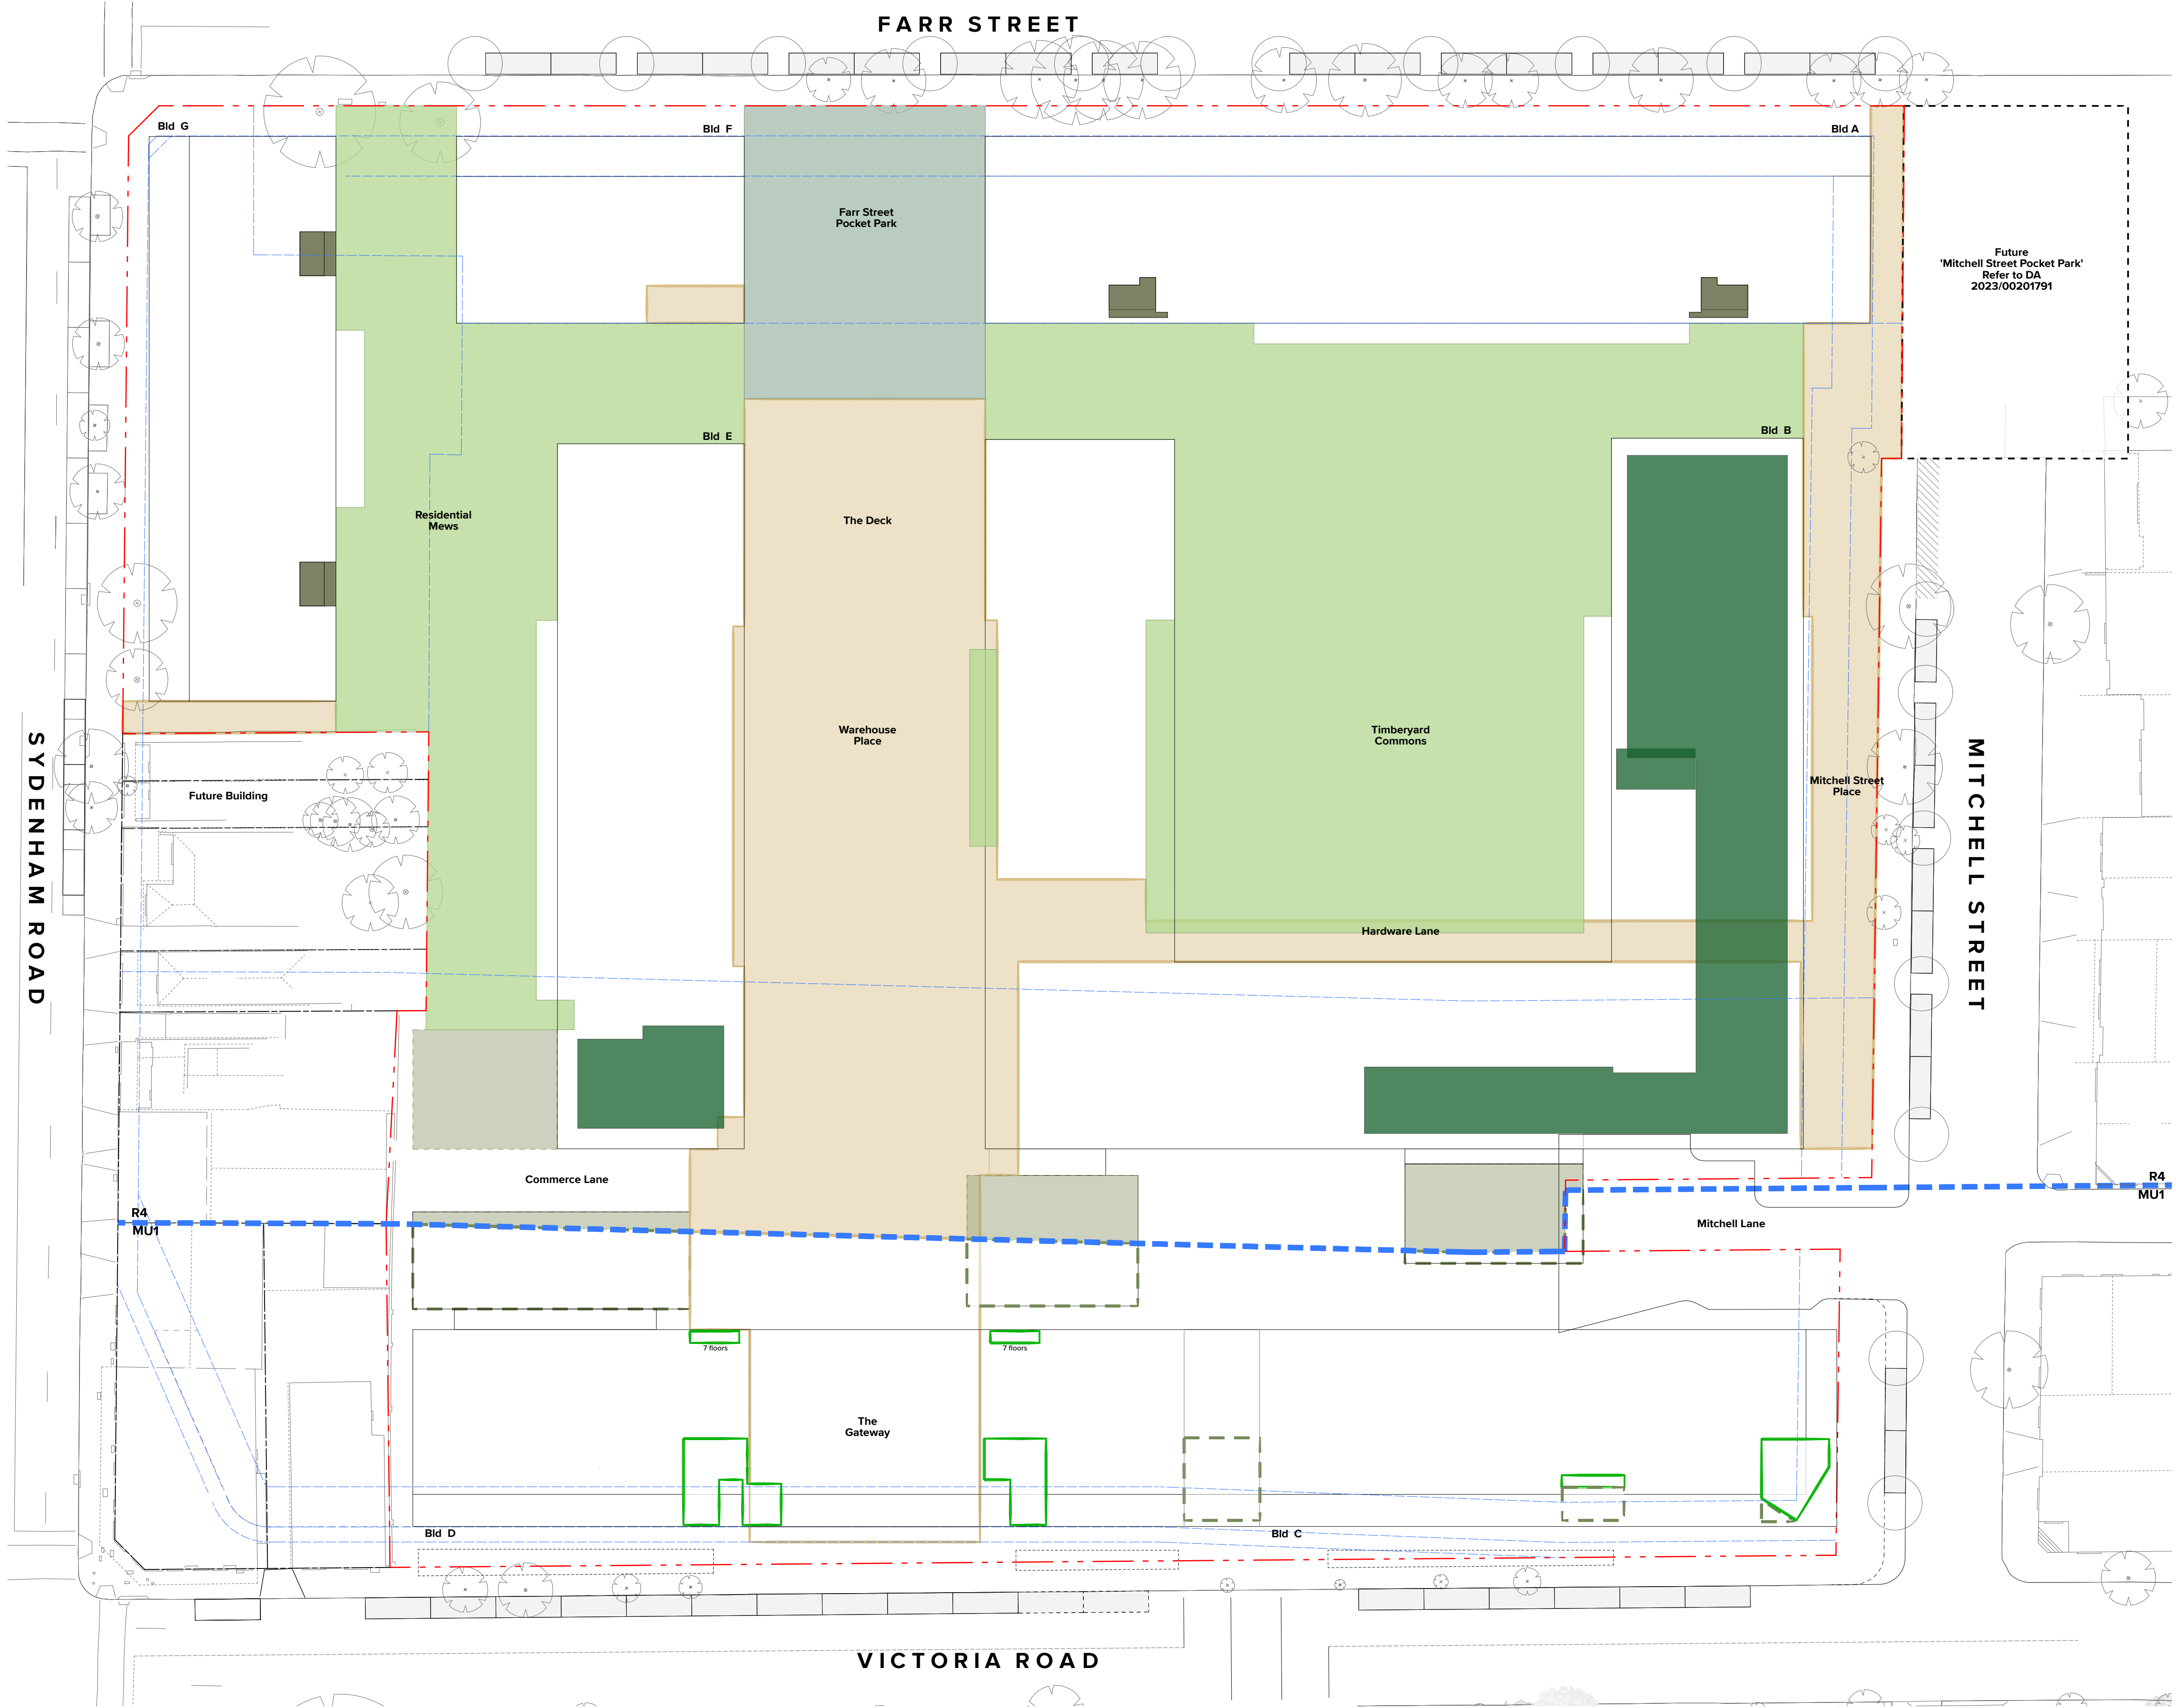

Key Plan

Notes

- Communal Open Space at Ground level including Podiums within R4 Zone
- Communal Open Space at Rooftop level within R4 Zone
- Communal Open Space at Upper levels within R4 Zone
- Passive Use & Outlook within R4 Zone
- Passive Use & Outlook within MU1 Zone
- Pocket Park shared with Community within R4 Zone (700m2)
- Communal Open Space shared with Community Within R4 Zone
- Communal Open Space shared with Community Within MU1 Zone
- Co-living Communal Open Space Within MU1 Zone



1	12.12.24	DS	For SSDA Submission
Rev	Date	Approved by	Change Note

Collaborating Design Team

TURNER Architecture AND

Tribe Studio Architects Aileen Sage

MATTHEW PULLINGER ARCHITECT

ARCADIA

YERRABINGIN

Project Manager

neoscope

Client

RTL^{co}

Project Title

The Timberyards by RTL Co.

Lots bound by Victoria Road, Sydenham Road, Farr Street and Mitchell Street, Marrickville NSW 2204

Drawing Title

Communal Space Diagrams

Communal Open Space Diagram


Status	Project No.	Rev
For SSDA Submission	23068	1
Scale	Dwg No.	
1:350 @ B1	DA-730-101	

Site

Communal Open Space Solar

Notes

- 'ADG Objective 3D-1 Definition / Design Criteria: "Developments achieve a minimum of 50% direct sunlight to the principal usable part of the communal open space for a minimum of 2 hours between 9 am and 3 pm on 21 June (mid winter)"
- 'Shared': Communal Open Space accessible by the community

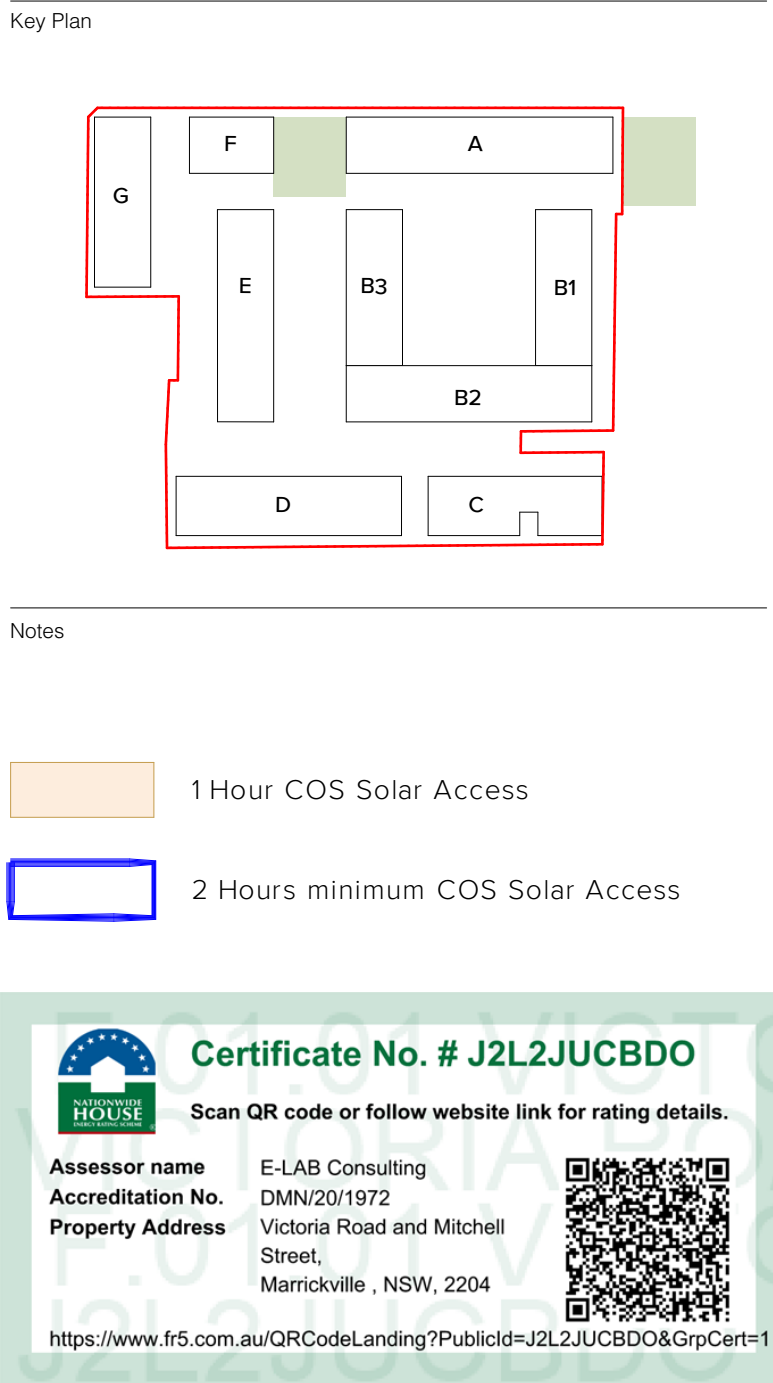Collaborating Design Team

TURNER Architecture AND

Tribe Studio Architects Aileen Sage

MATTHEW PULLINGER ARCHITECT

ARCADIA



neoscape

Client

RTL^{CO}

Project Title

The Timberyards by RTL Co.

Lots bound by Victoria Road, Sydenham Road, Farr Street and Mitchell Street, Marrickville NSW 2204

Drawing Title

Communal Space Diagrams

COS Solar Diagram_Winter Solstice
(21 June)

A number line with four segments of increasing length, and a clock face showing 1:50.

THIS DRAWING IS COPYRIGHT © OF TURNER. NO REPRODUCTION WITHOUT PERMISSION. UNLESS NOTED OTHERWISE THIS DRAWING IS NOT FOR CONSTRUCTION. ALL DIMENSIONS AND LEVELS ARE TO BE CHECKED ON SITE PRIOR TO THE COMMENCEMENT OF WORK. INFORM TURNER OF ANY DISCREPANCIES FOR CLARIFICATION. FOR PROCEEDING WITH WORK, DRAWINGS ARE TO BE SCALED. USE ONLY PLOTTED DIMENSIONS. REFER TO CONSULTANT'S DOCUMENTATION FOR FURTHER INFORMATION/CLW, IFC AND BIMX FILES ARE UNCONTROLLED DOCUMENTS AND ARE ISSUED FOR INFORMATION ONLY.

DLCS Quality Endorsed Company ISO 9001:2015, Registration Number 20476
 Nominated Architect: Nicholas Turner 06956, ABN 86 064 084 911