


THE CONTENT OF THIS DRAWING MUST BE UNDERSTOOD IN THE CONTEXT OF THE SHEET STATUS AND READ IN CONJUNCTION WITH THE GENERAL NOTES FOUND ON THE COVERPAGE OF THIS DOCUMENT SET. DO NOT USE THE CONTENT OF THIS DRAWING FOR USES THAT ARE NOT CONSISTENT WITH THE ADVISED STATUS. DO NOT SCALE DRAWINGS. USE FIGURED DIMENSIONS ONLY. IF IN DOUBT, CONTACT AJC FOR CLARIFICATION.

PUBLISH DATE: 16/04/2025 2:48 PM

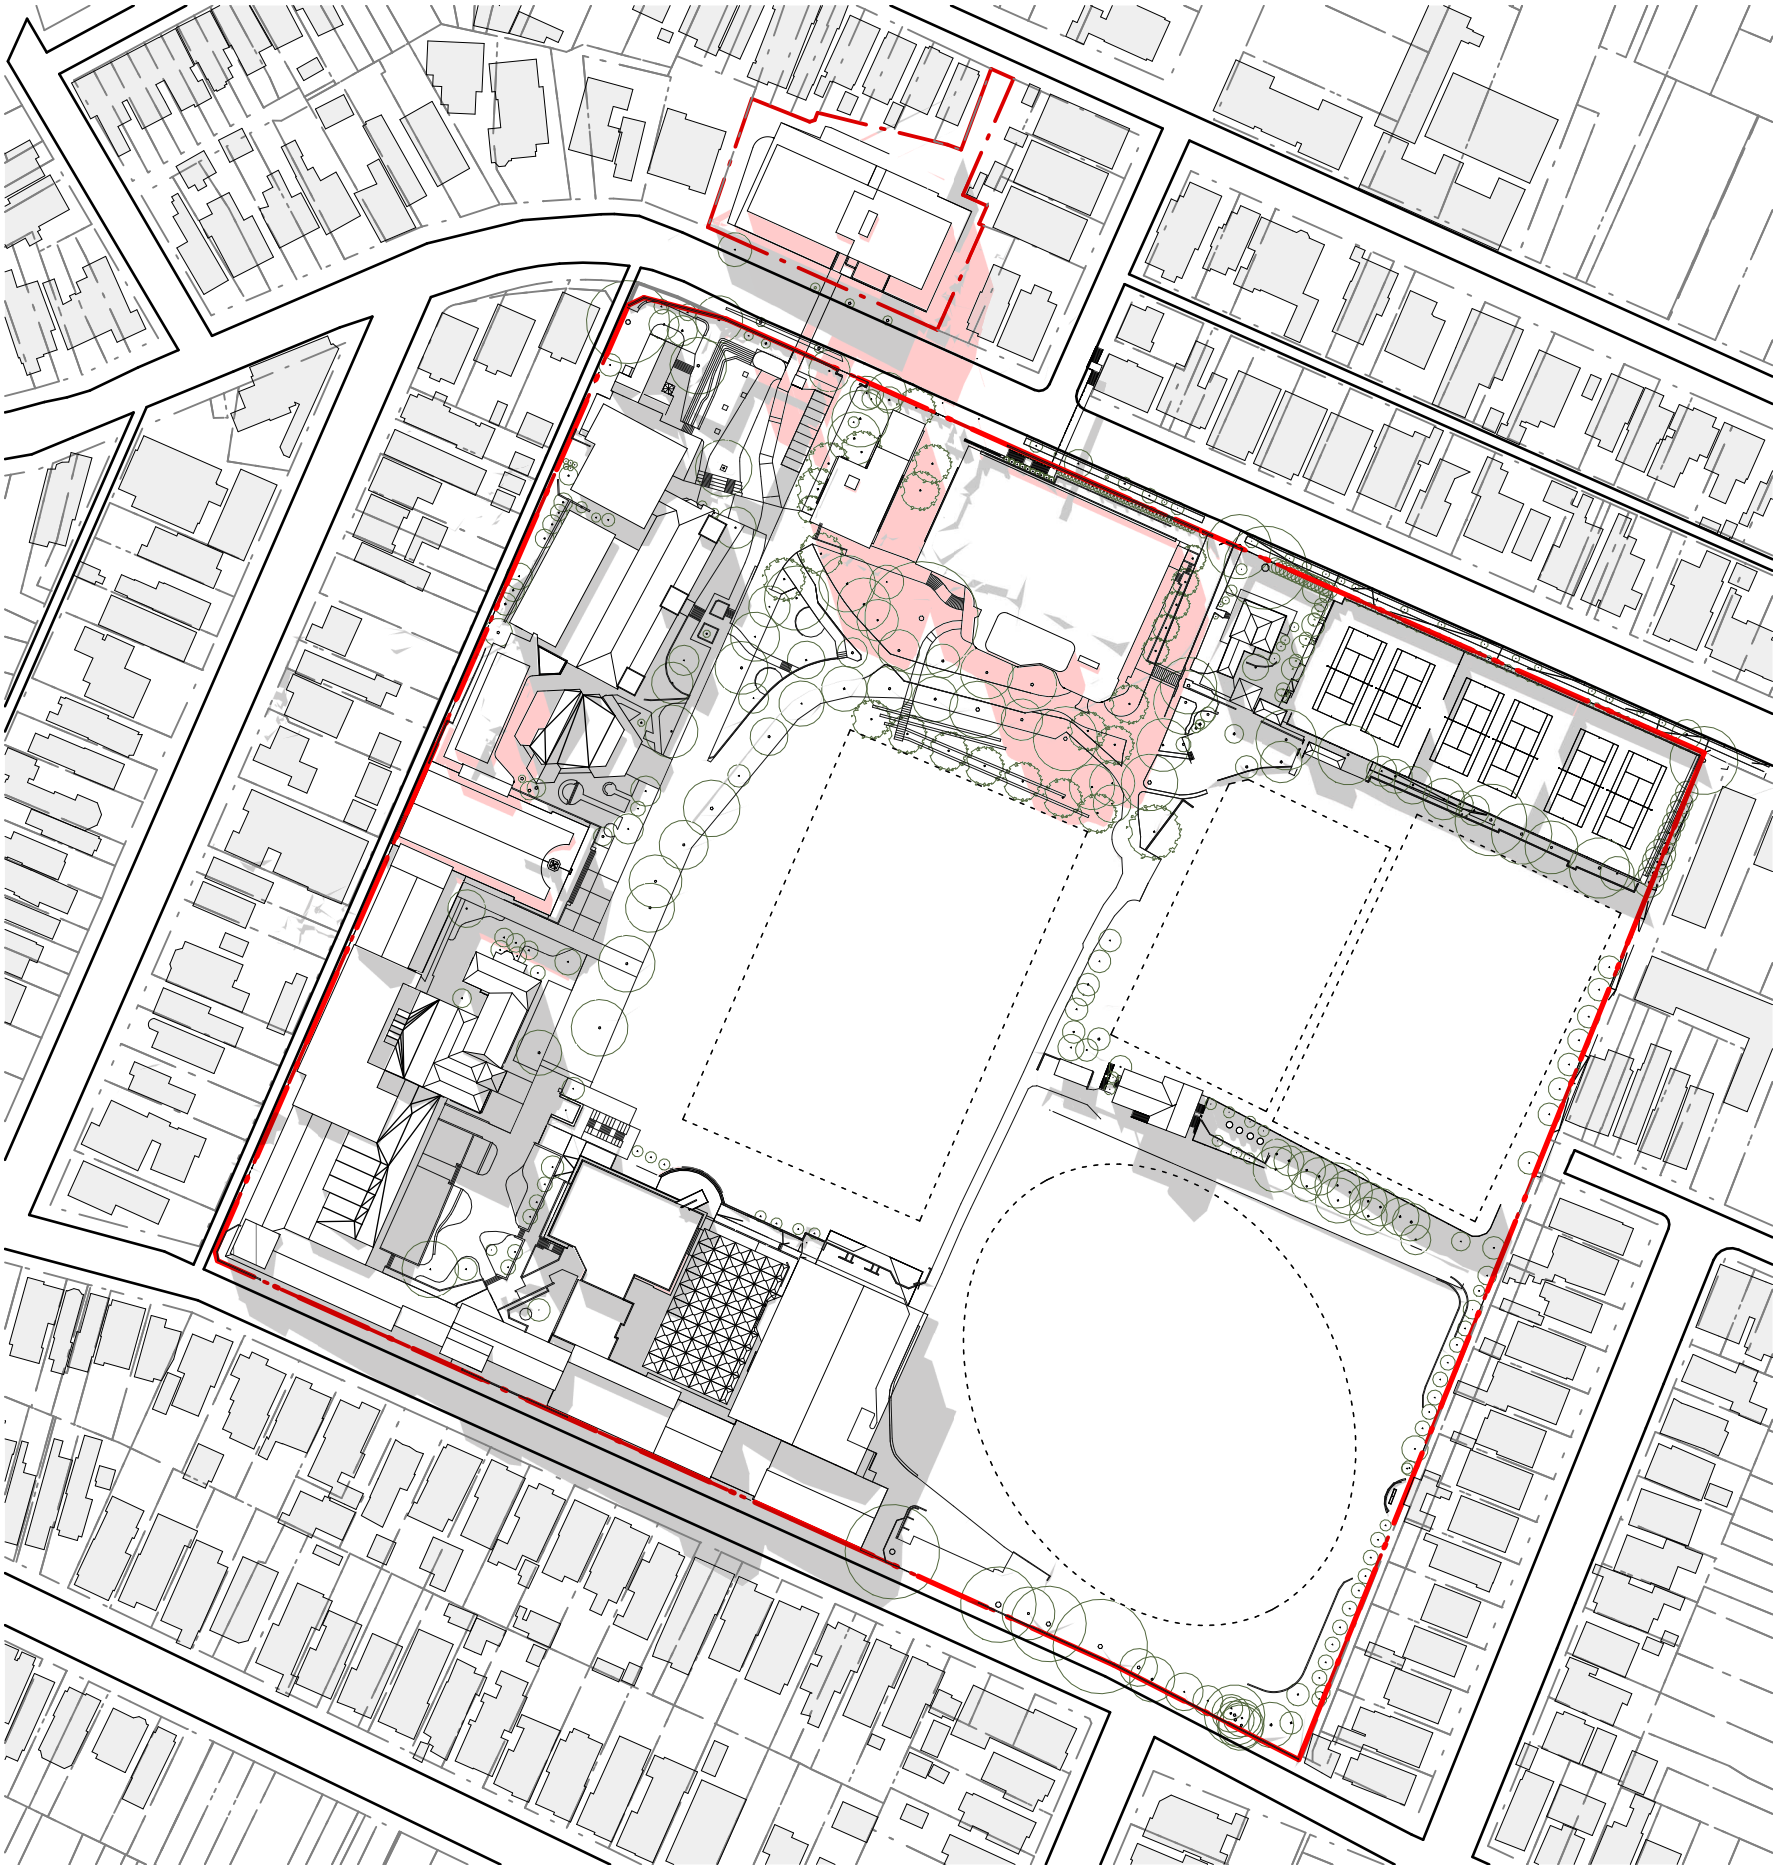

SUN STUDY - WINTER SOLSTICE 1PM



SUN STUDY - WINTER SOLSTICE 2PM

SHADOW PLAN LEGEND

- EXISTING SHADOWS
- DECREASED SOLAR ACCESS FROM PROPOSAL



SUN STUDY - WINTER SOLSTICE 3PM



AJC ARCHITECTS
GADIGAL COUNTRY
79 MYRTLE STREET
CHIPPENDALE NSW, 2008 AUSTRALIA
+61 2 9311 8222 ARCHITECTS@AJC.COM
ABN 53 003 782 250

NOMINATED ARCHITECTS
MICHAEL HEENAN 5264,
BRIAN MARIOTTI 9451,
JOHN WHITTINGHAM 7030


CLIENT
Newington College



PROJECT
24030 Newington
Masterplan

PROJECT NO
24030

LOCATION
244 Stanmore Road,
Stanmore, NSW, 2048

 

REV	DATE	DESCRIPTION	DN	AP
2	17/04/26	SSDA SUBMISSION		
1	01/12/25	SSDA SUBMISSION		


SHEET STATUS
NOT FOR CONSTRUCTION

SHEET TITLE
SHADOW DIAGRAMS -
WINTER SOLSTICE
SHEET 2

SCALE
1:2000
@ A1

SHEET NUMBER
SSDA
00-5106

REVISION
2

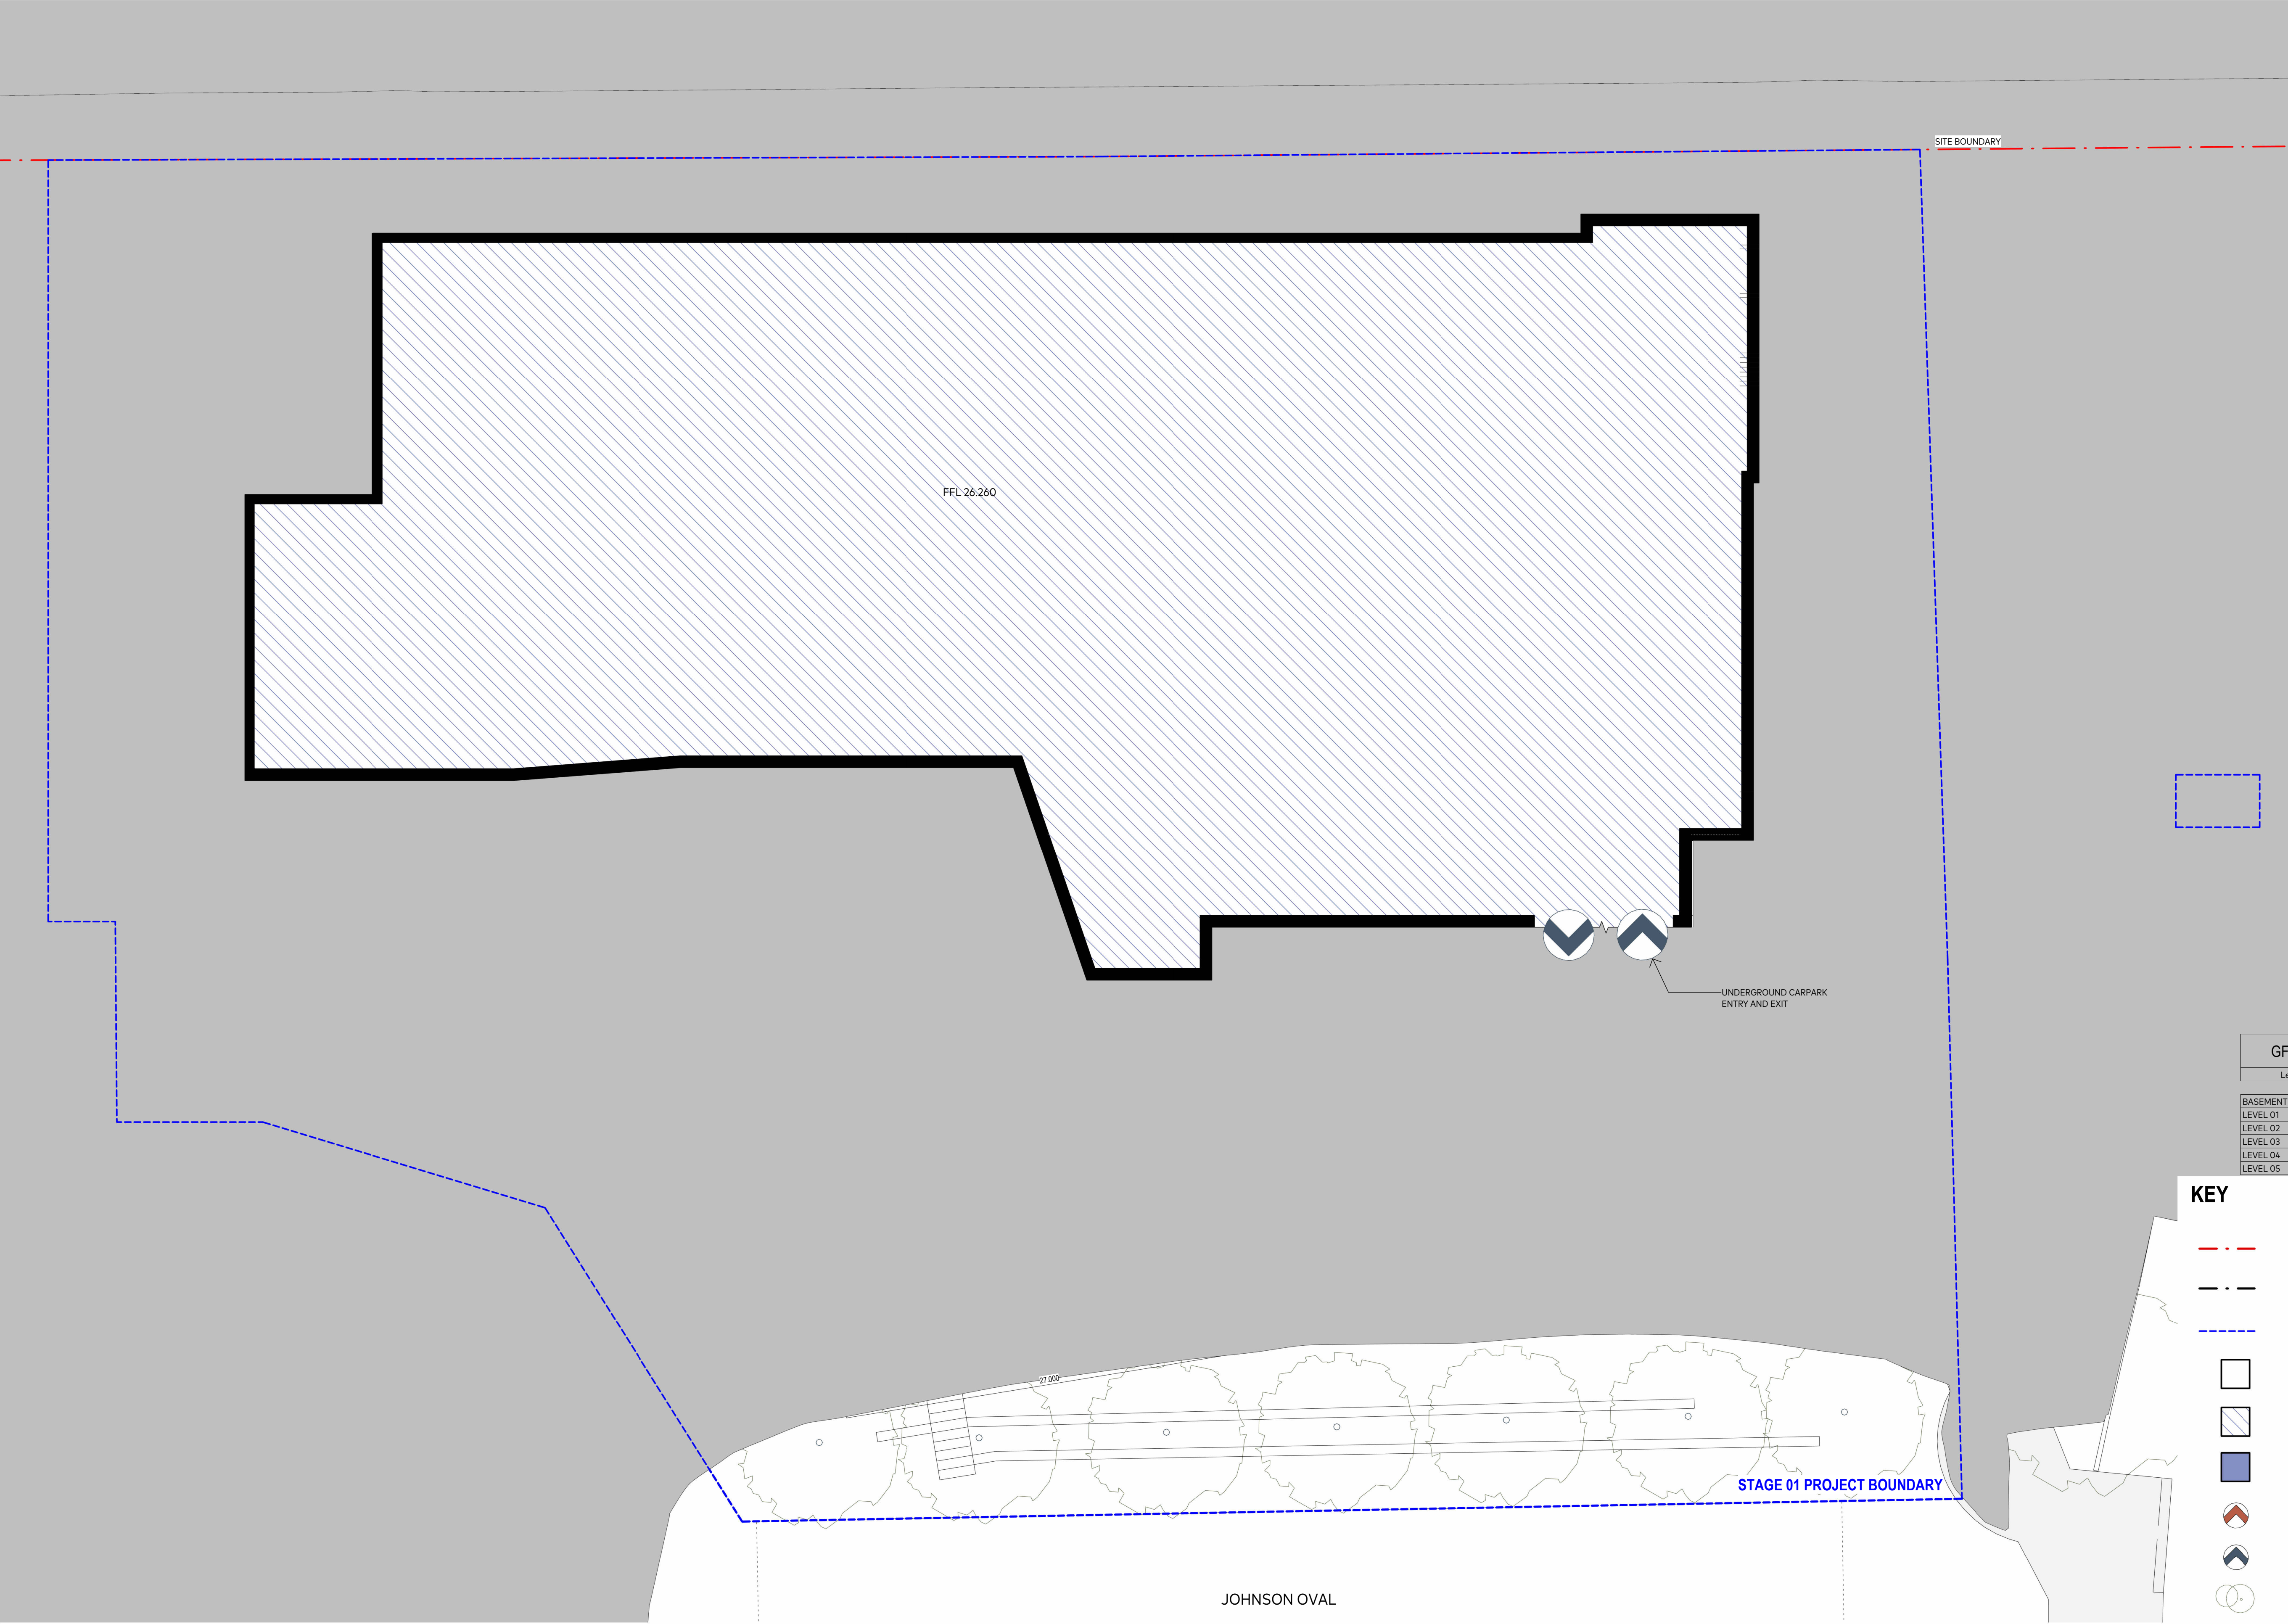

GFA Schedule - Stage 01	
Level	GFA
BASEMENT	0 m ²
LEVEL 01	2932 m ²
LEVEL 02	2816 m ²
LEVEL 03	822 m ²
LEVEL 04	464 m ²
LEVEL 05	375 m ²

KEY

- SITE BOUNDARY
- PROPERTY BOUNDARY
- STAGE 01 PROJECT BOUNDARY
- EXISTING BUILT FORM
- PROPOSED BASEMENT ENVELOPE
- STAGE 06 PROPOSED BUILDING ENVELOPE
- PEDESTRIAN ACCESS
- VEHICLE ACCESS
- EXISTING TREES
- PROPOSED TREES



AJC ARCHITECTS
GADIGAL COUNTRY
79 MYRTLE STREET
CHIPPENDALE NSW, 2008 AUSTRALIA
+61 2 9311 8222 ARCHITECTSAJC.COM
ABN 53 003 782 250

NOMINATED ARCHITECTS
MICHAEL HESNAN 5264,
BRIAN MARIOTTI 9451,
JOHN WHITTINGHAM 7030


CLIENT
Newington College



PROJECT
24030 Newington
Masterplan

LOCATION
244 Stanmore Road,
Stanmore, NSW, 2048

PROJECT NO
24030

 

REV.	DATE	DESCRIPTION	DN	AP
1	17/04/26	SSDA SUBMISSION		

SHEET STATUS
NOT FOR CONSTRUCTION

SHEET TITLE
STAGE 01 - PROPOSED
ENVELOPE PLAN -
BASEMENT


SCALE
1:200
@ A1

SHEET NUMBER
SSDA-
01-2001

REVISION
1

THE CONTENT OF THIS DRAWING MUST BE UNDERSTOOD IN THE CONTEXT OF THE SHEET STATUS AND READ IN CONJUNCTION WITH THE GENERAL NOTES FOUND ON THE COVERPAGE OF THIS DOCUMENT SET. DO NOT USE THE CONTENT OF THIS DRAWING FOR USES THAT ARE NOT CONSISTENT WITH THE ADVISED STATUS. DO NOT SCALE DRAWINGS. USE FIGURED DIMENSIONS ONLY. IF IN DOUBT, CONTACT AJC FOR CLARIFICATION.

PUBLISH DATE: 20/04/2026 3:06 PM

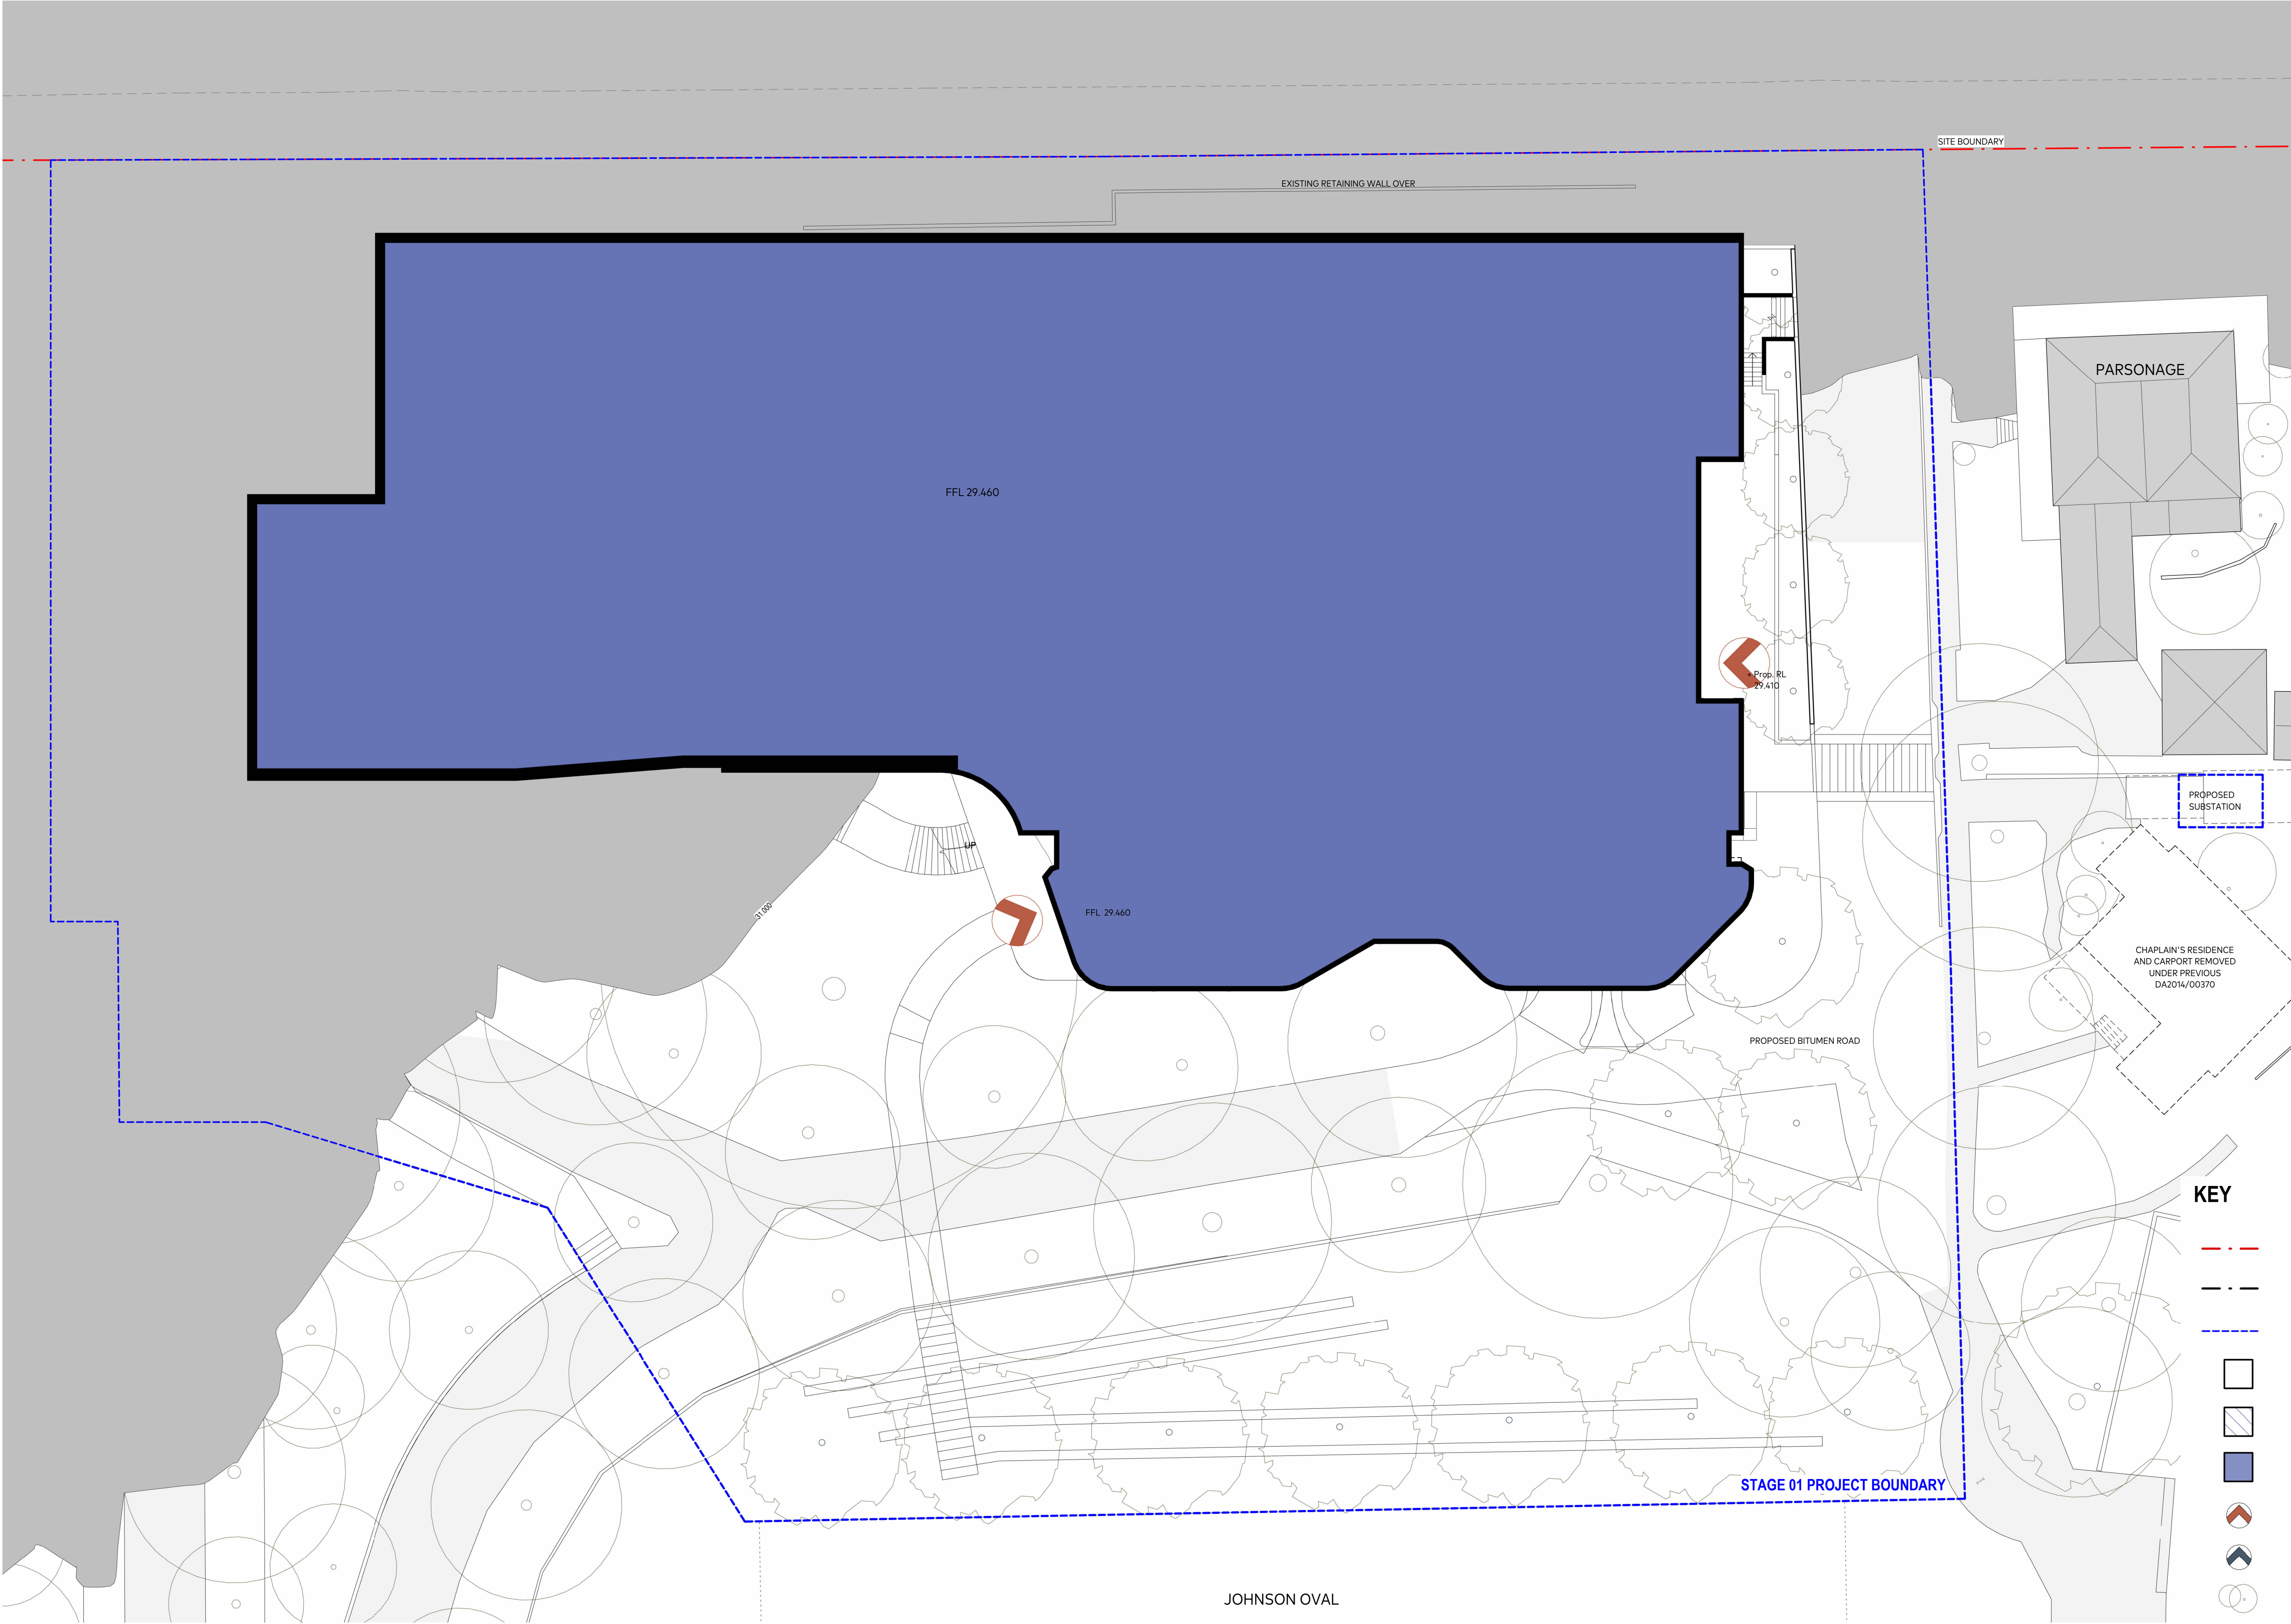

KEY

- SITE BOUNDARY
- PROPERTY BOUNDARY
- STAGE 01 PROJECT BOUNDARY
- EXISTING BUILT FORM
- PROPOSED BASEMENT ENVELOPE
- STAGE 06 PROPOSED BUILDING ENVELOPE
- PEDESTRIAN ACCESS
- VEHICLE ACCESS
- EXISTING TREES
- PROPOSED TREES



AJC ARCHITECTS
GADIGAL COUNTRY
79 MYRTLE STREET
CHIPPENDALE NSW, 2008 AUSTRALIA
+61 2 9311 8222 ARCHITECTS@AJC.COM
ABN 53 003 782 250

NOMINATED ARCHITECTS
MICHAEL HESNAN 5264,
BRIAN MARIOTTI 9451,
JOHN WHITTINGHAM 7030

CLIENT
Newington College



PROJECT
24030 Newington
Masterplan

LOCATION
244 Stanmore Road,
Stanmore, NSW, 2048

PROJECT NO
24030



REV	DATE	DESCRIPTION	DN	AP
1	17/04/26	SSDA SUBMISSION		
SHEET STATUS NOT FOR CONSTRUCTION				


SHEET TITLE
STAGE 01 - PROPOSED
ENVELOPE PLAN -
LEVEL 01

SCALE
1:200
@ A1

SHEET NUMBER
SSDA-
01-2101
REVISION
1

THE CONTENT OF THIS DRAWING MUST BE UNDERSTOOD IN THE CONTEXT OF THE SHEET STATUS AND READ IN CONJUNCTION WITH THE GENERAL NOTES FOUND ON THE COVERPAGE OF THIS DOCUMENT SET. DO NOT USE THE CONTENT OF THIS DRAWING FOR USES THAT ARE NOT CONSISTENT WITH THE ADVISED STATUS. DO NOT SCALE DRAWINGS. USE FIGURED DIMENSIONS ONLY. IF IN DOUBT, CONTACT A/C FOR CLARIFICATION.

PUBLISH DATE: 20/04/2026 16:28 PM

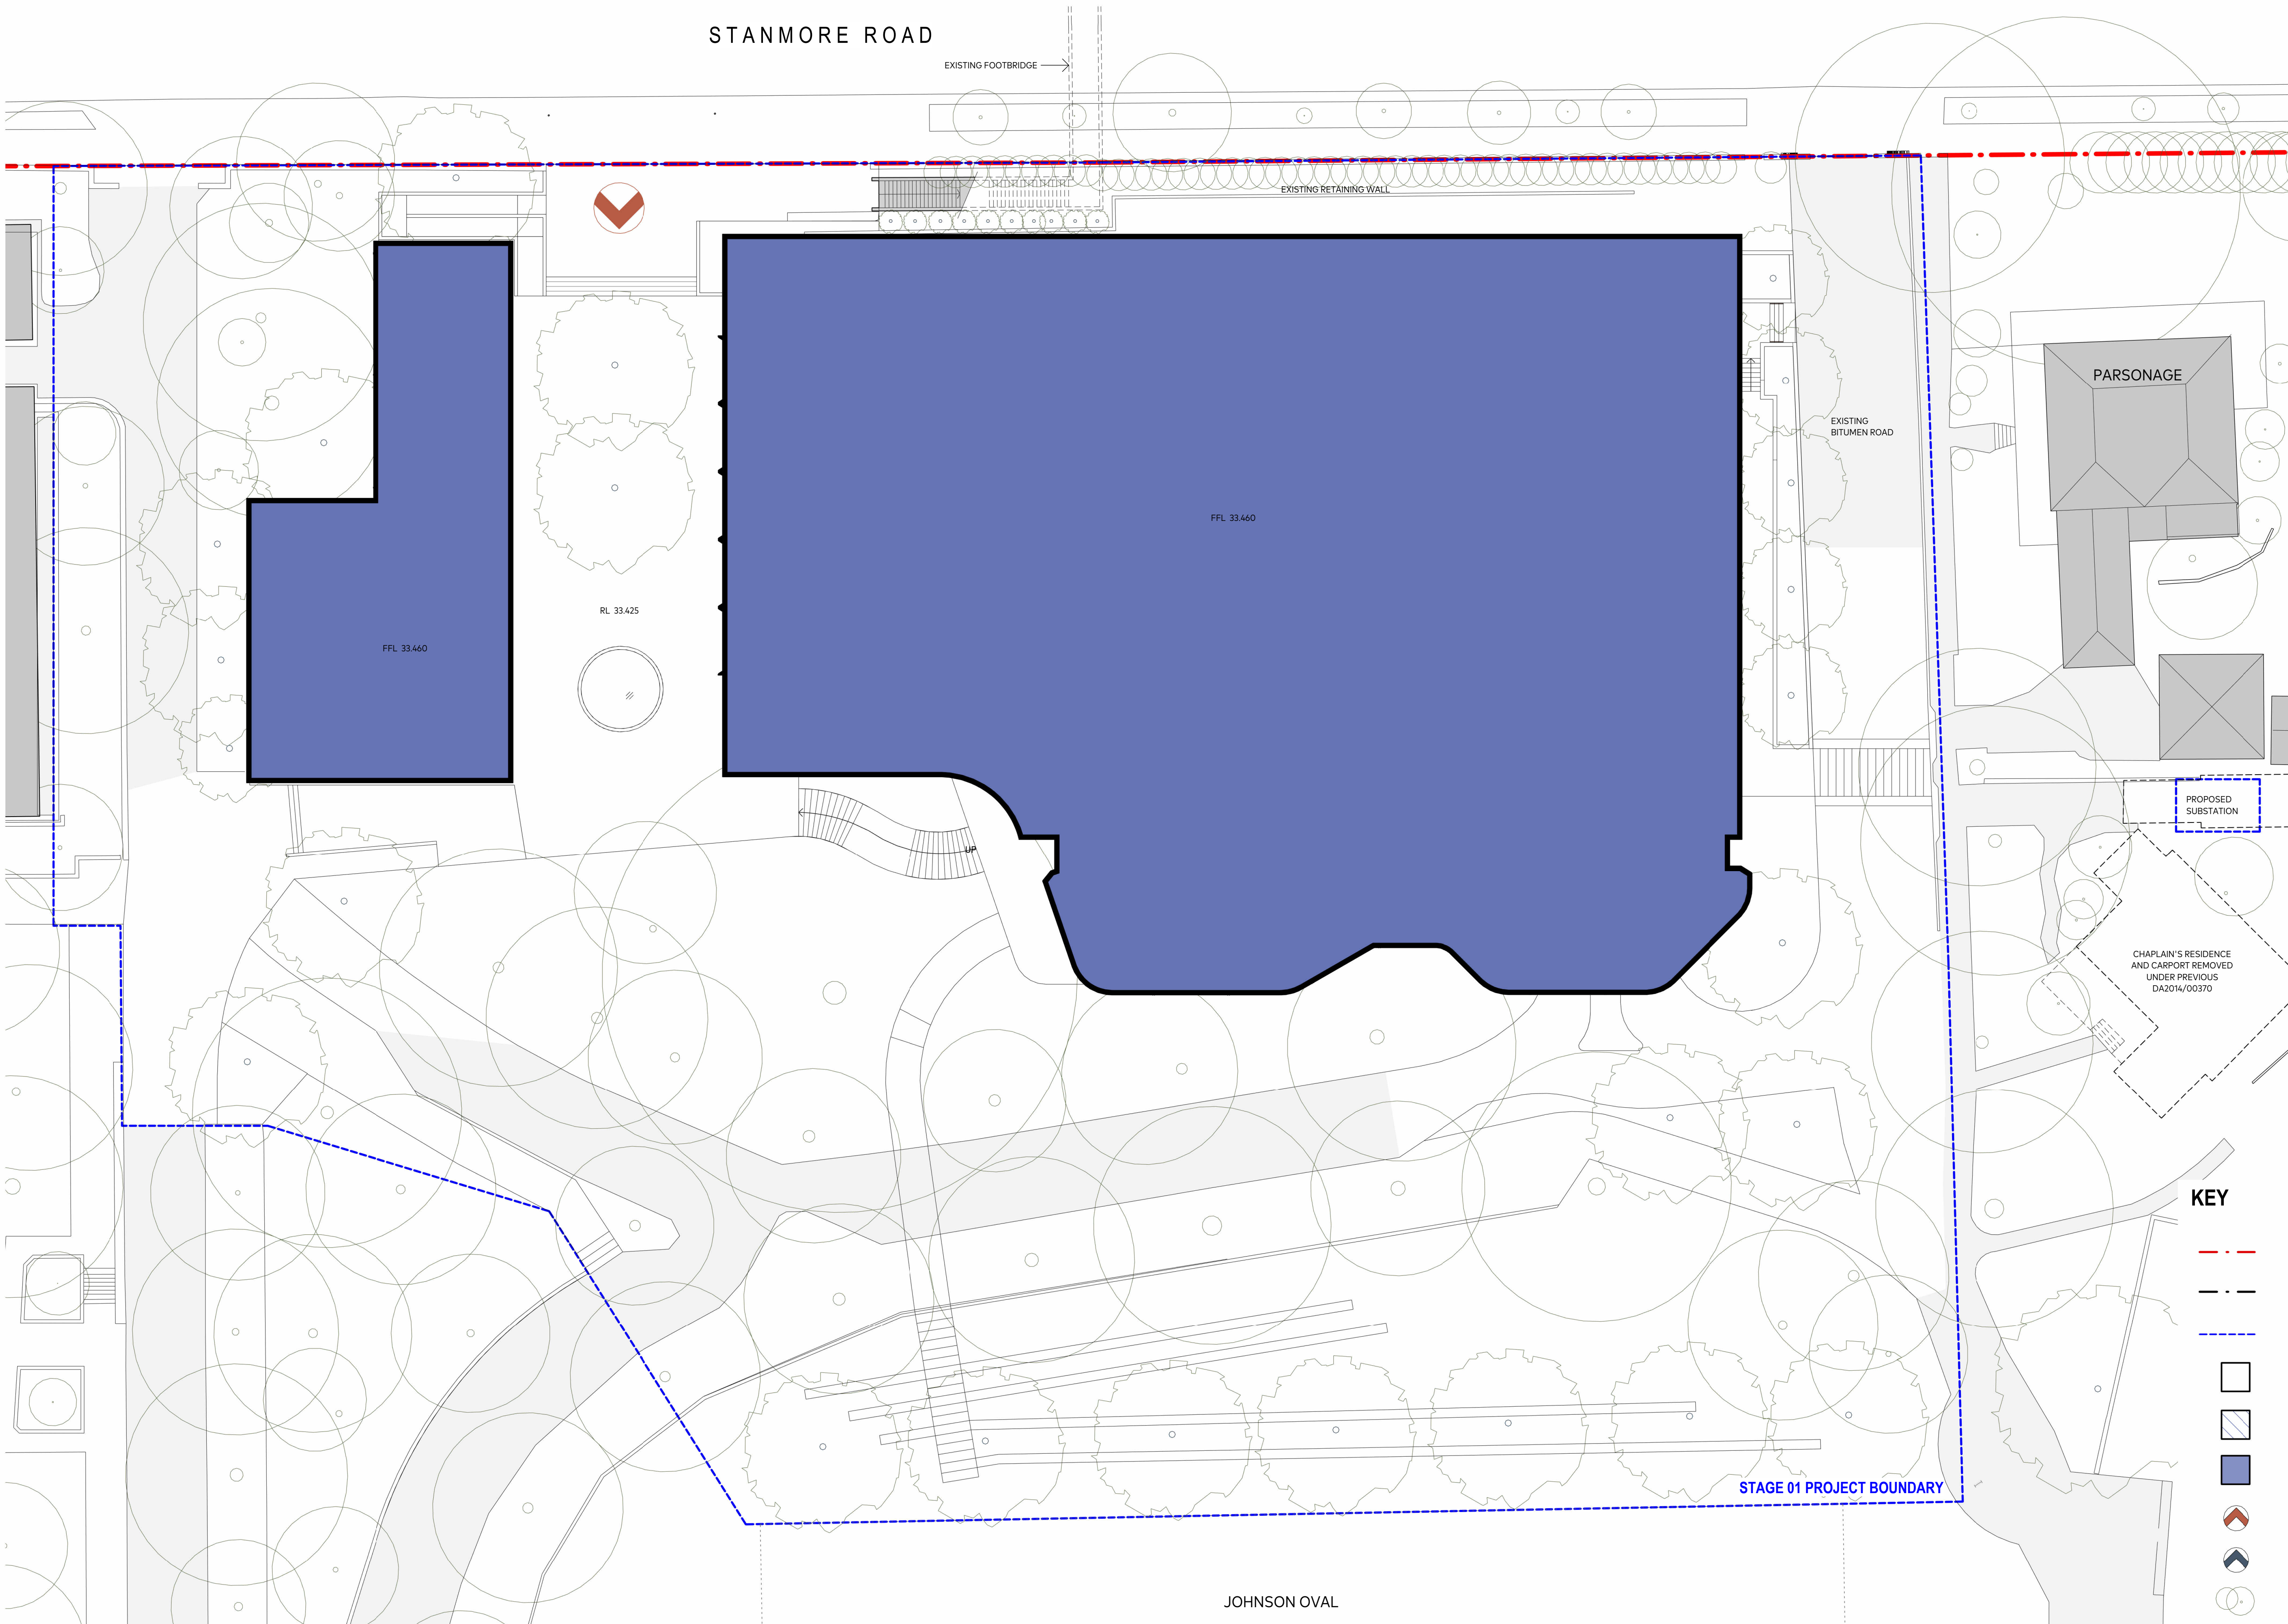

A/C ARCHITECTS
GADIGAL COUNTRY
79 MYRTLE STREET
CHIPPENDALE NSW, 2008 AUSTRALIA
+61 2 9311 8222 ARCHITECTS@A/C.COM
ABN 53 003 782 250

NOMINATED ARCHITECTS
MICHAEL HESNAN 5264,
BRIAN MARIOTTI 9451,
JOHN WHITTINGHAM 7030

CLIENT
Newington College



PROJECT
24030 Newington
Masterplan
PROJECT NO
24030

LOCATION
244 Stanmore Road,
Stanmore, NSW, 2048



REV.	DATE	DESCRIPTION	DN	AP
1	17/04/26	SSDA SUBMISSION		
SHEET STATUS NOT FOR CONSTRUCTION				


SHEET TITLE
STAGE 01 - PROPOSED
ENVELOPE PLAN -
LEVEL 02

SCALE
1:200
@ A1

SHEET NUMBER
SSDA-
01-2102
REVISION
1

THE CONTENT OF THIS DRAWING MUST BE UNDERSTOOD IN THE CONTEXT OF THE SHEET STATUS AND READ IN CONJUNCTION WITH THE GENERAL NOTES FOUND ON THE COVERPAGE OF THIS DOCUMENT SET. DO NOT USE THE CONTENT OF THIS DRAWING FOR USES THAT ARE NOT CONSISTENT WITH THE ADVISED STATUS. IF IN DOUBT, CONTACT AJC FOR CLARIFICATION.

PUBLISH DATE: 20/04/2026 18:37 PM

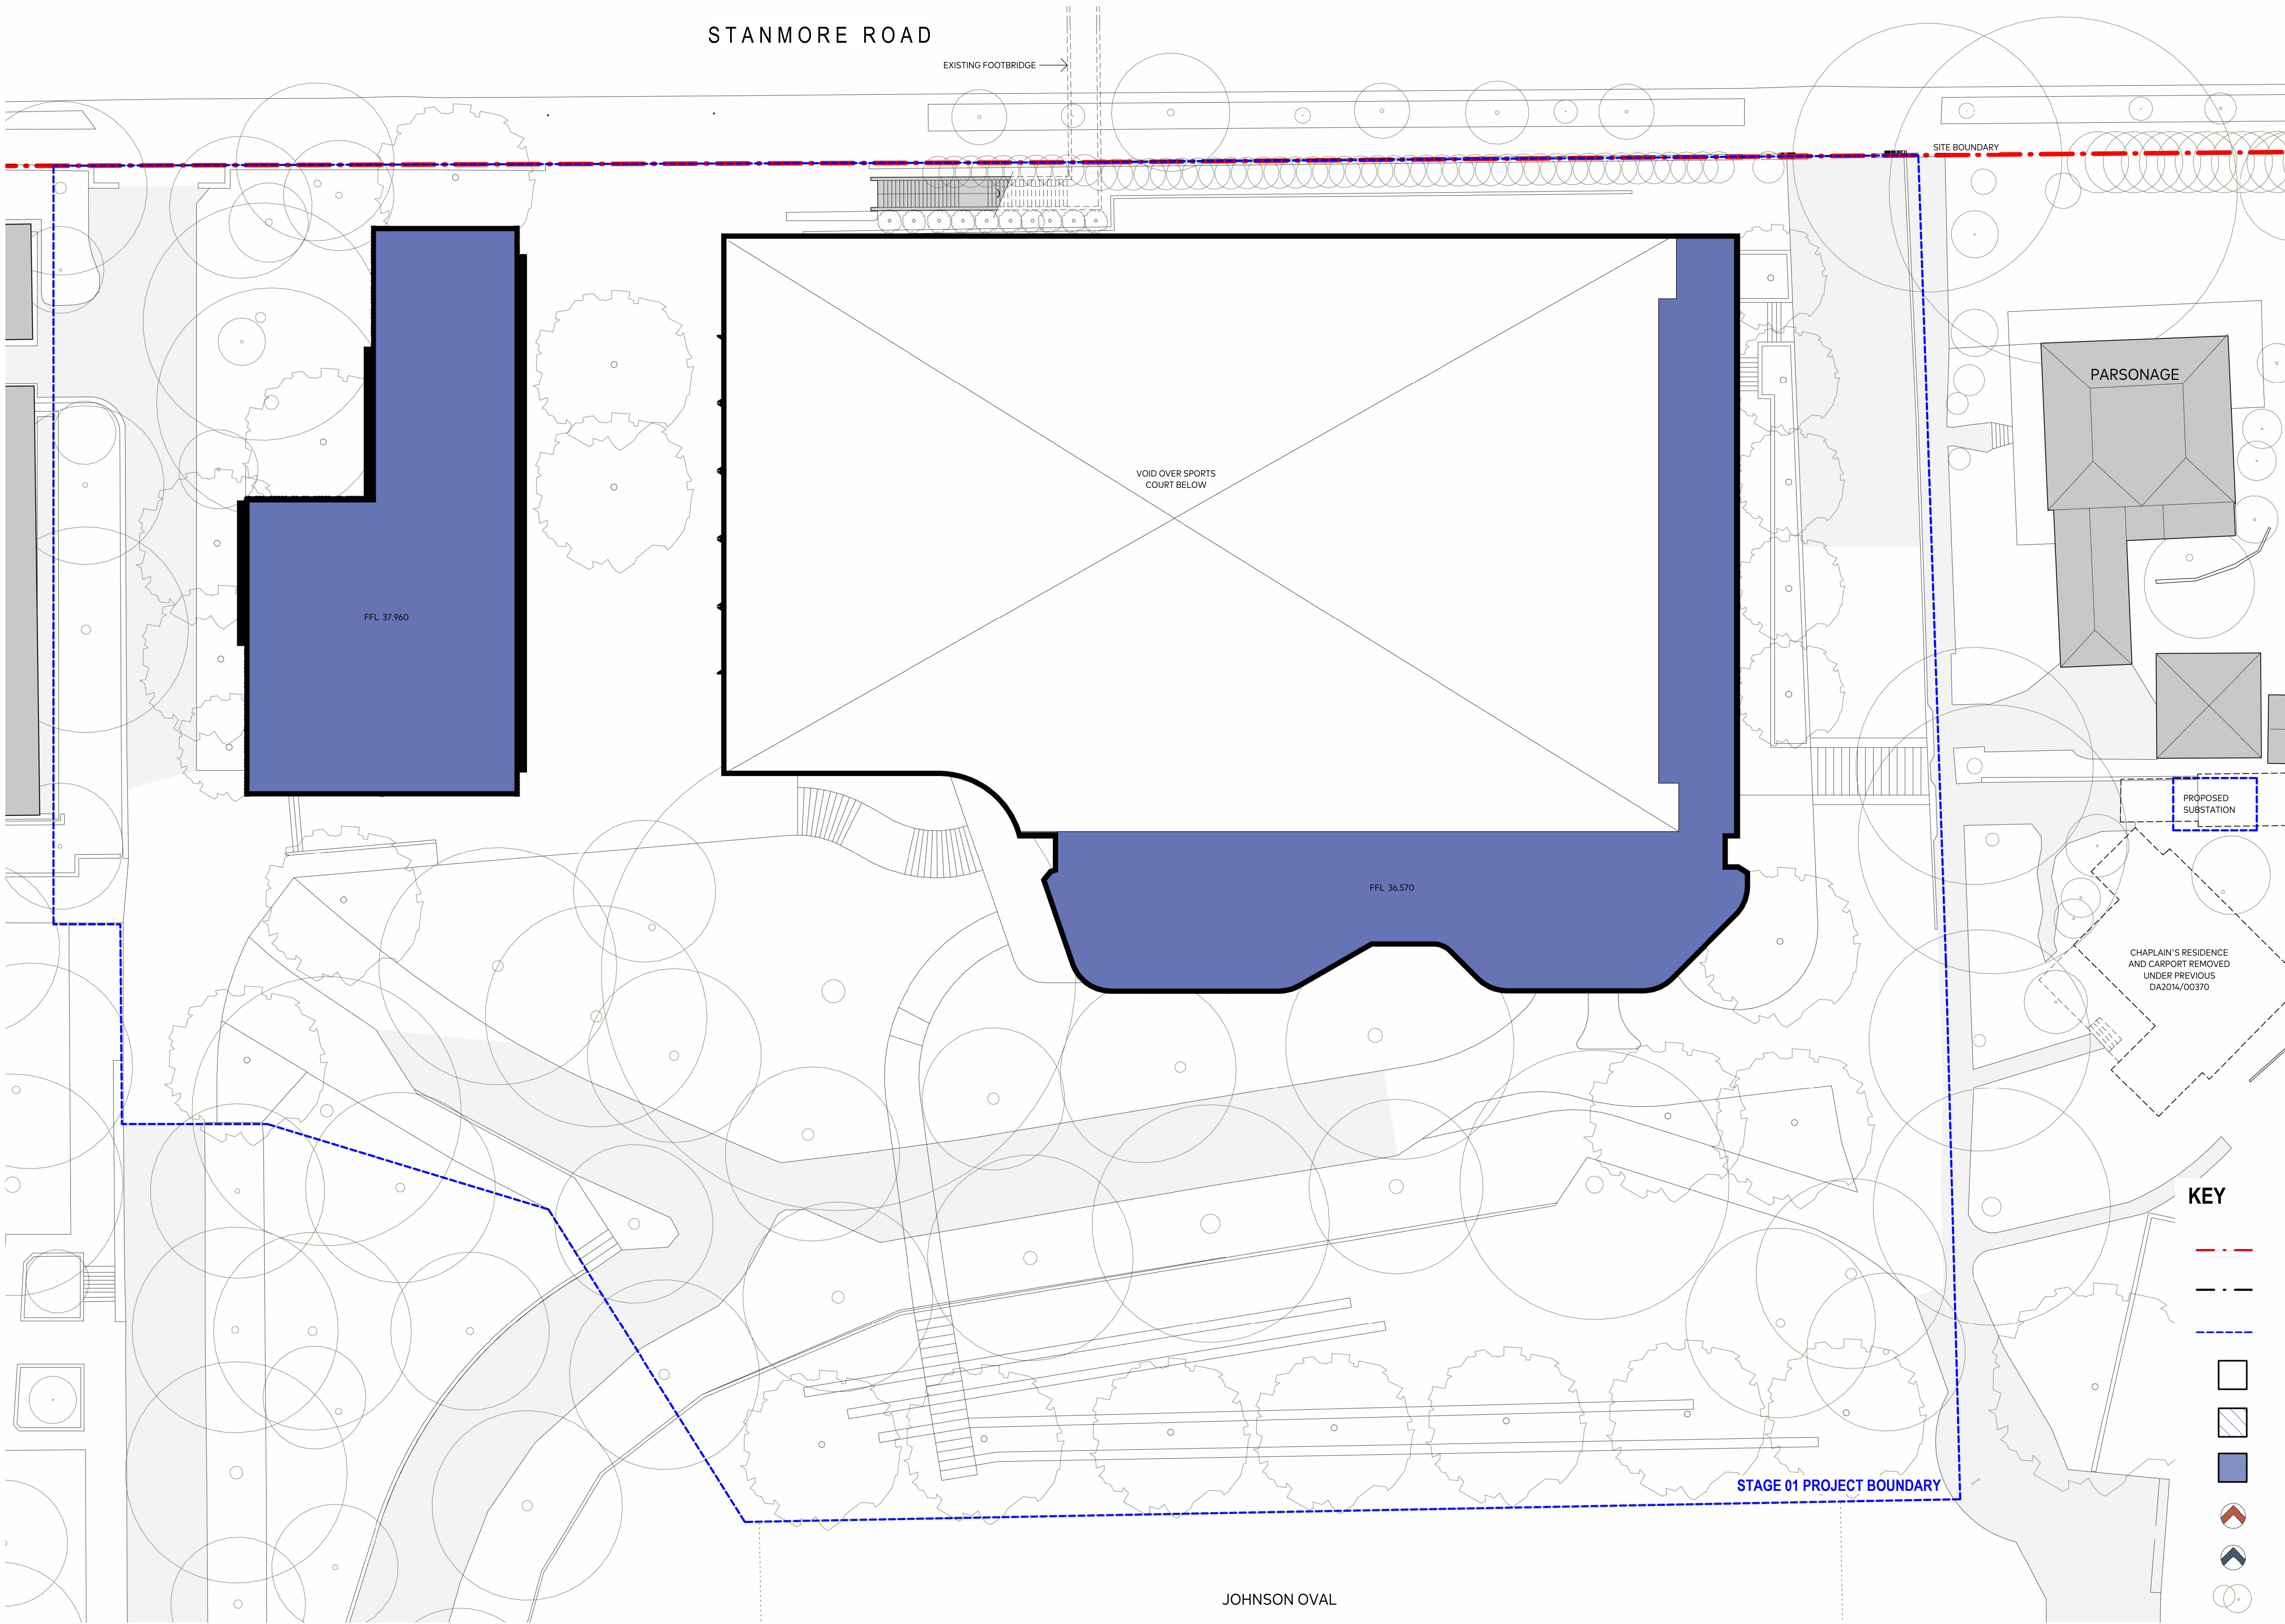

AJC ARCHITECTS
GADIGAL COUNTRY
79 MYRTLE STREET
CHIPPENDALE NSW, 2008 AUSTRALIA
+61 2 9311 8222 ARCHITECTS@AJC.COM
ABN 53 003 782 250

NOMINATED ARCHITECTS
MICHAEL HESNAN 5264,
BRIAN MARIOTTI 9451,
JOHN WHITTINGHAM 7030

CLIENT
Newington College



PROJECT
24030 Newington
Masterplan

LOCATION
244 Stanmore Road,
Stanmore, NSW, 2048

PROJECT NO
24030




REV	DATE	DESCRIPTION	DN	AP
1	17/04/26	SSDA SUBMISSION		
SHEET STATUS NOT FOR CONSTRUCTION				

SHEET TITLE
STAGE 01 - PROPOSED
ENVELOPE PLAN -
LEVEL 03

SCALE
1:200
@ A1


SHEET NUMBER
SSDA-
01-2103

REVISION
1

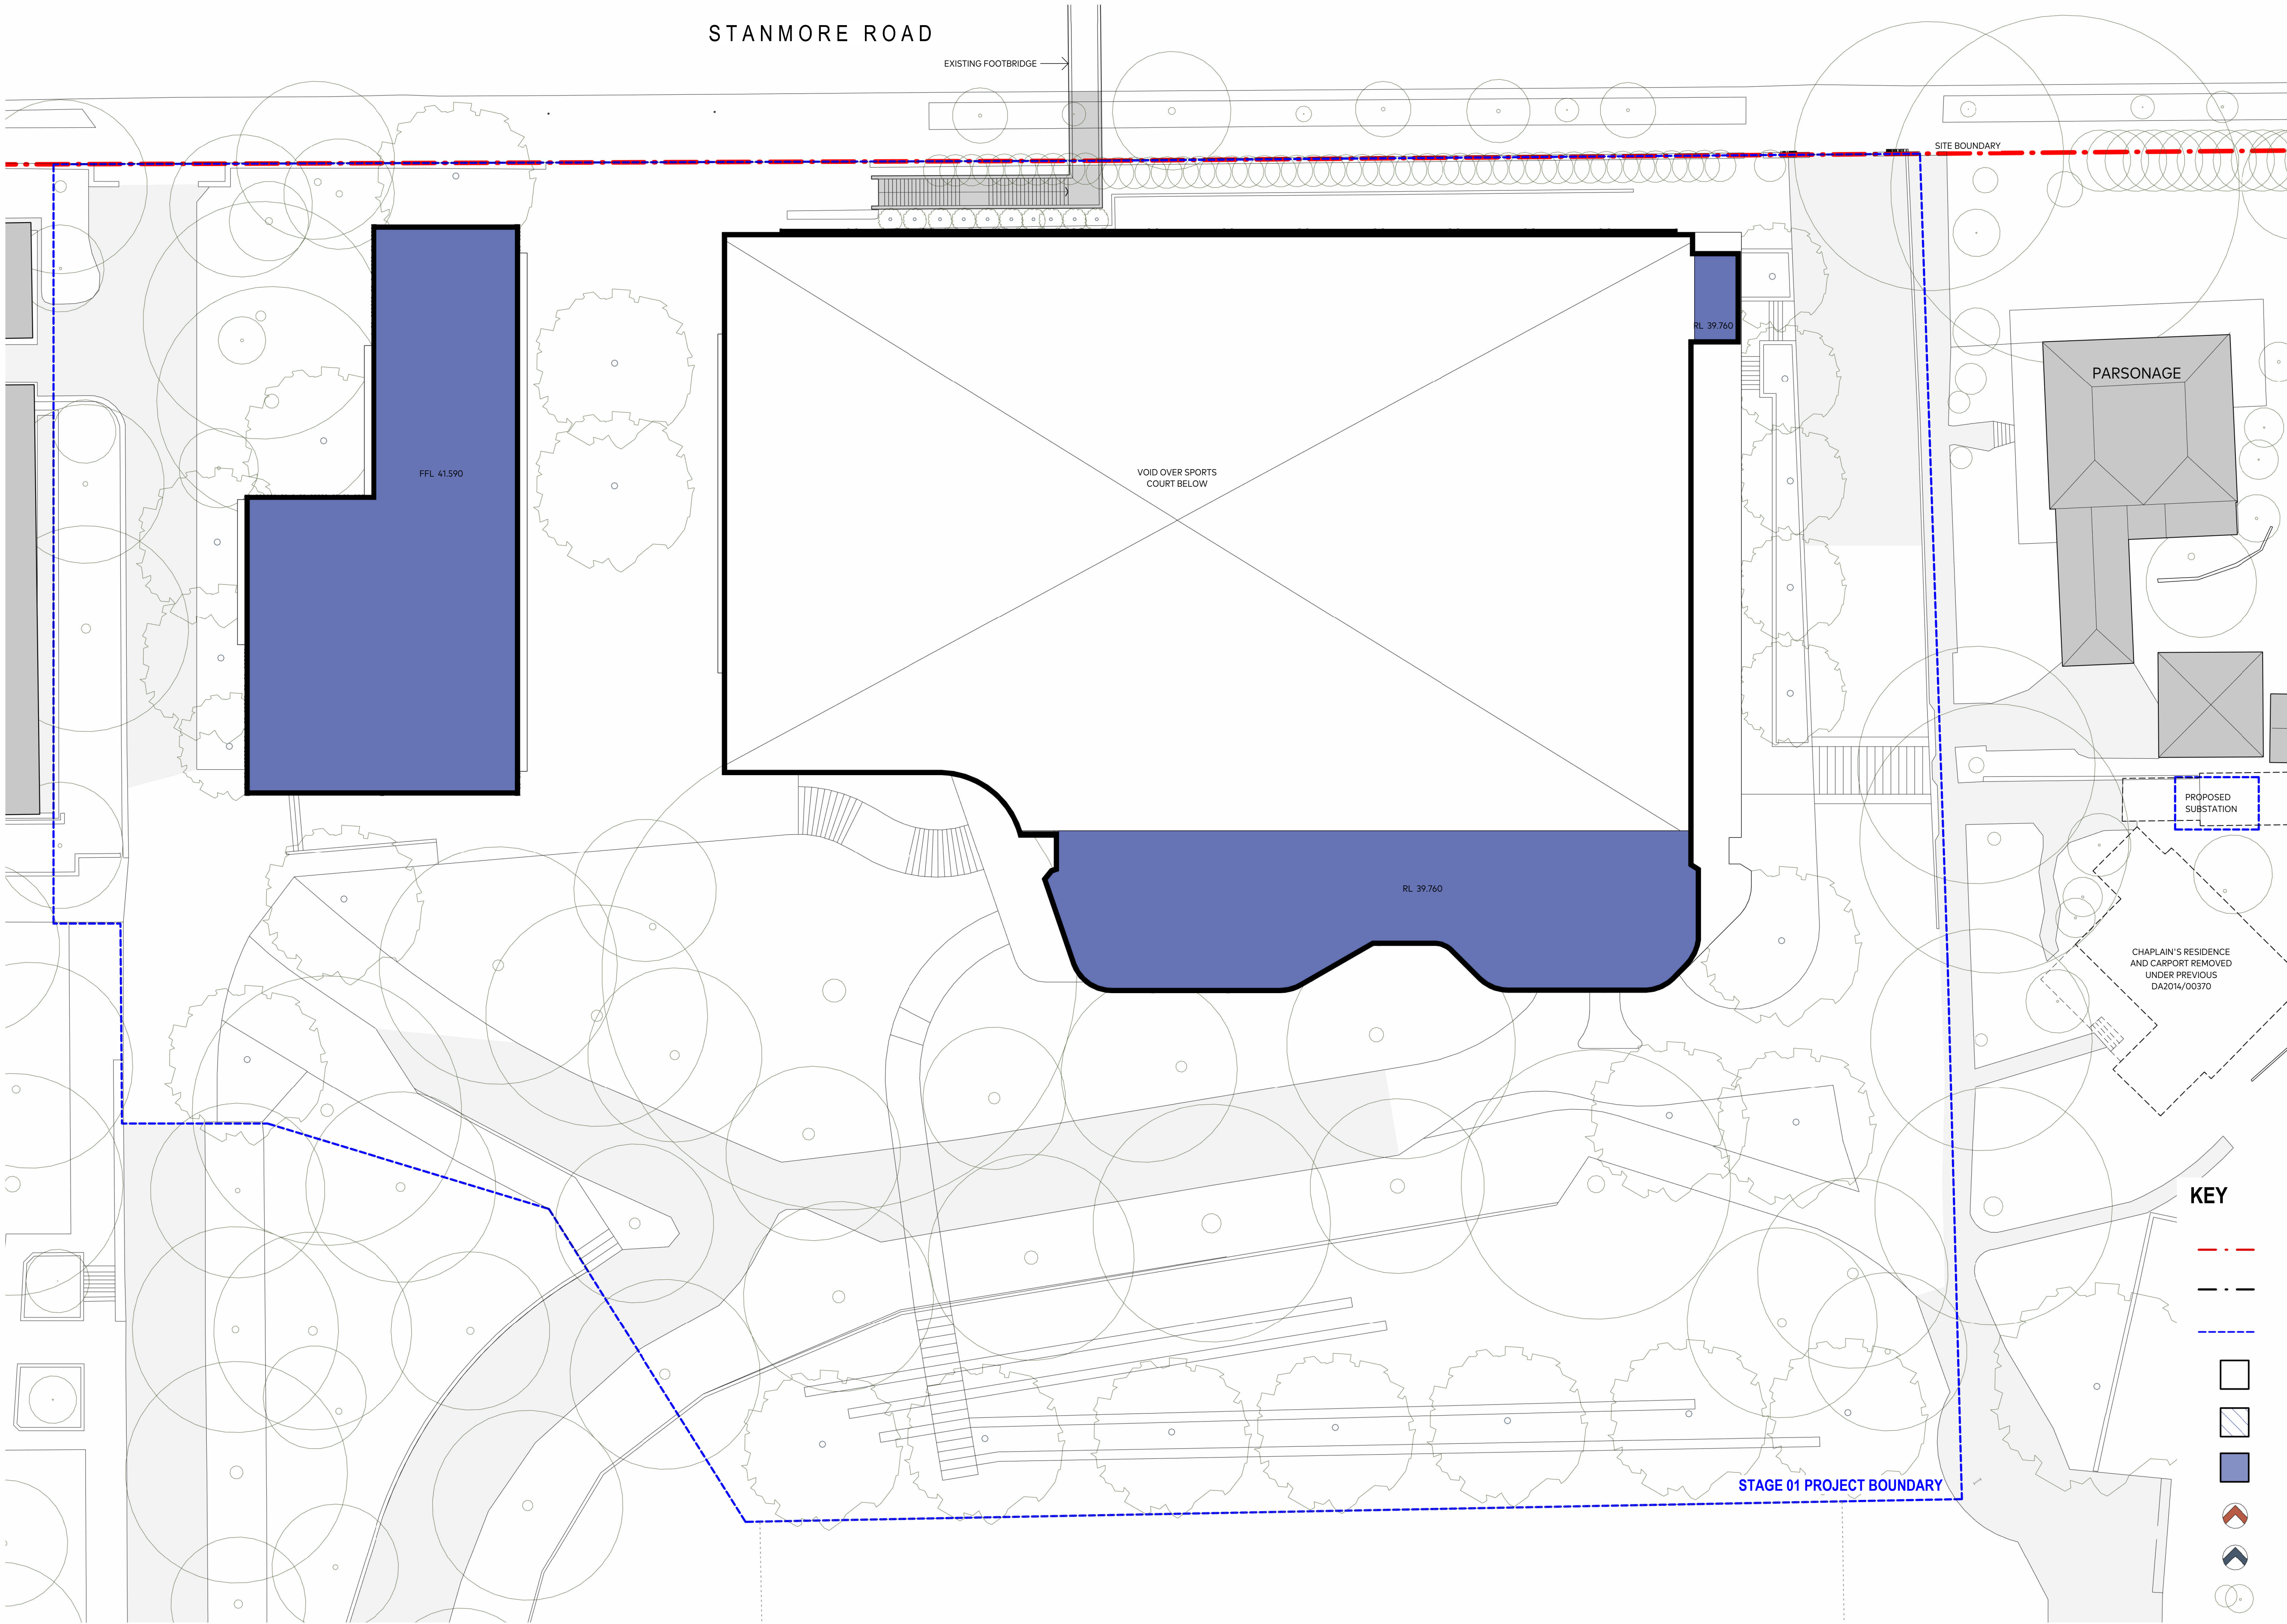

THE CONTENT OF THIS DRAWING MUST BE UNDERSTOOD IN THE CONTEXT OF THE SHEET STATUS AND READ IN CONJUNCTION WITH THE GENERAL NOTES FOUND ON THE COVERPAGE OF THIS DOCUMENT SET. DO NOT USE THE CONTENT OF THIS DRAWING FOR USES THAT ARE NOT CONSISTENT WITH THE ADVISED STATUS. IF IN DOUBT, CONTACT AJC FOR CLARIFICATION.

PUBLISH DATE: 20/04/2026 16:57PM

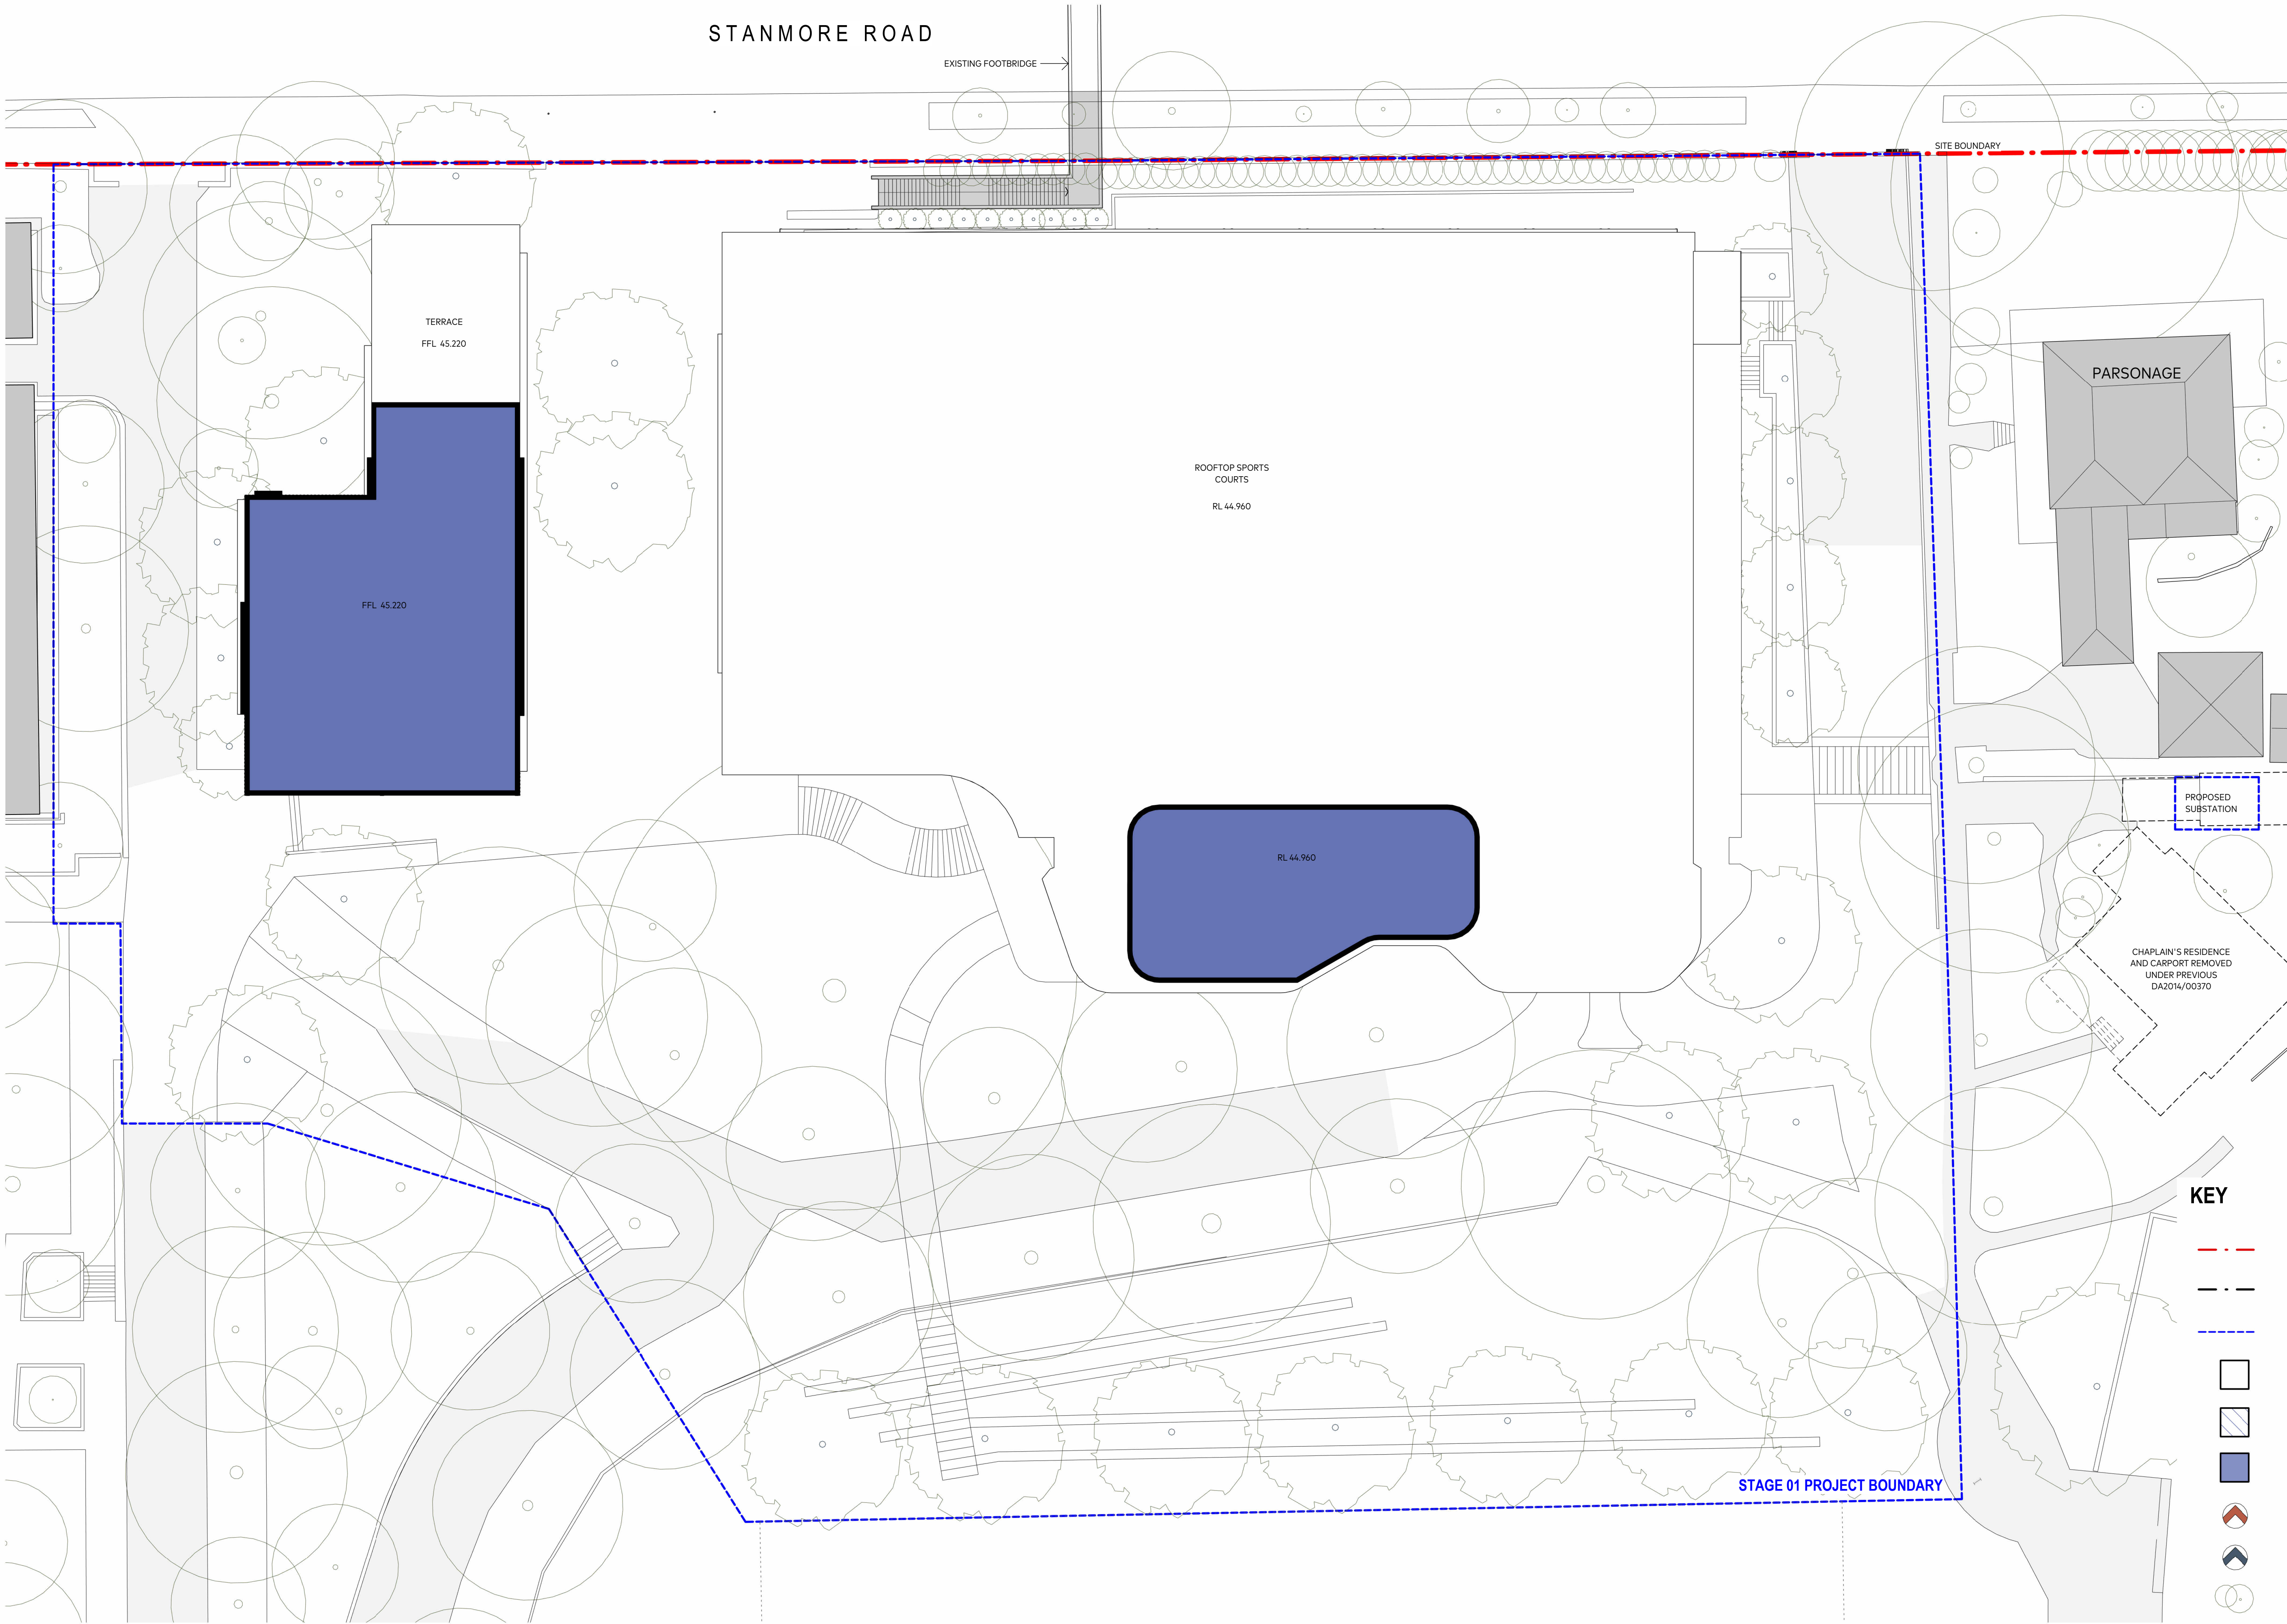

AJC ARCHITECTS
GADIGAL COUNTRY
79 MYRTLE STREET
CHIPPENDALE NSW, 2008 AUSTRALIA
+61 2 9311 8222 ARCHITECTS@AJC.COM
ABN 53 003 782 250

NOMINATED ARCHITECTS
MICHAEL HEENAN 5264,
BRIAN MARIOTTI 9451,
JOHN WHITTINGHAM 7030

CLIENT
Newington College



PROJECT
24030 Newington
Masterplan
PROJECT NO
24030

LOCATION
244 Stanmore Road,
Stanmore, NSW, 2048




REV.	DATE	DESCRIPTION	DN	AP
1	17/04/26	SSDA SUBMISSION		
SHEET STATUS NOT FOR CONSTRUCTION				

SHEET TITLE
STAGE 01 - PROPOSED
ENVELOPE PLAN -
LEVEL 05

SCALE
1:200
@ A1

SHEET NUMBER
SSDA-
01-2105
REVISION
1

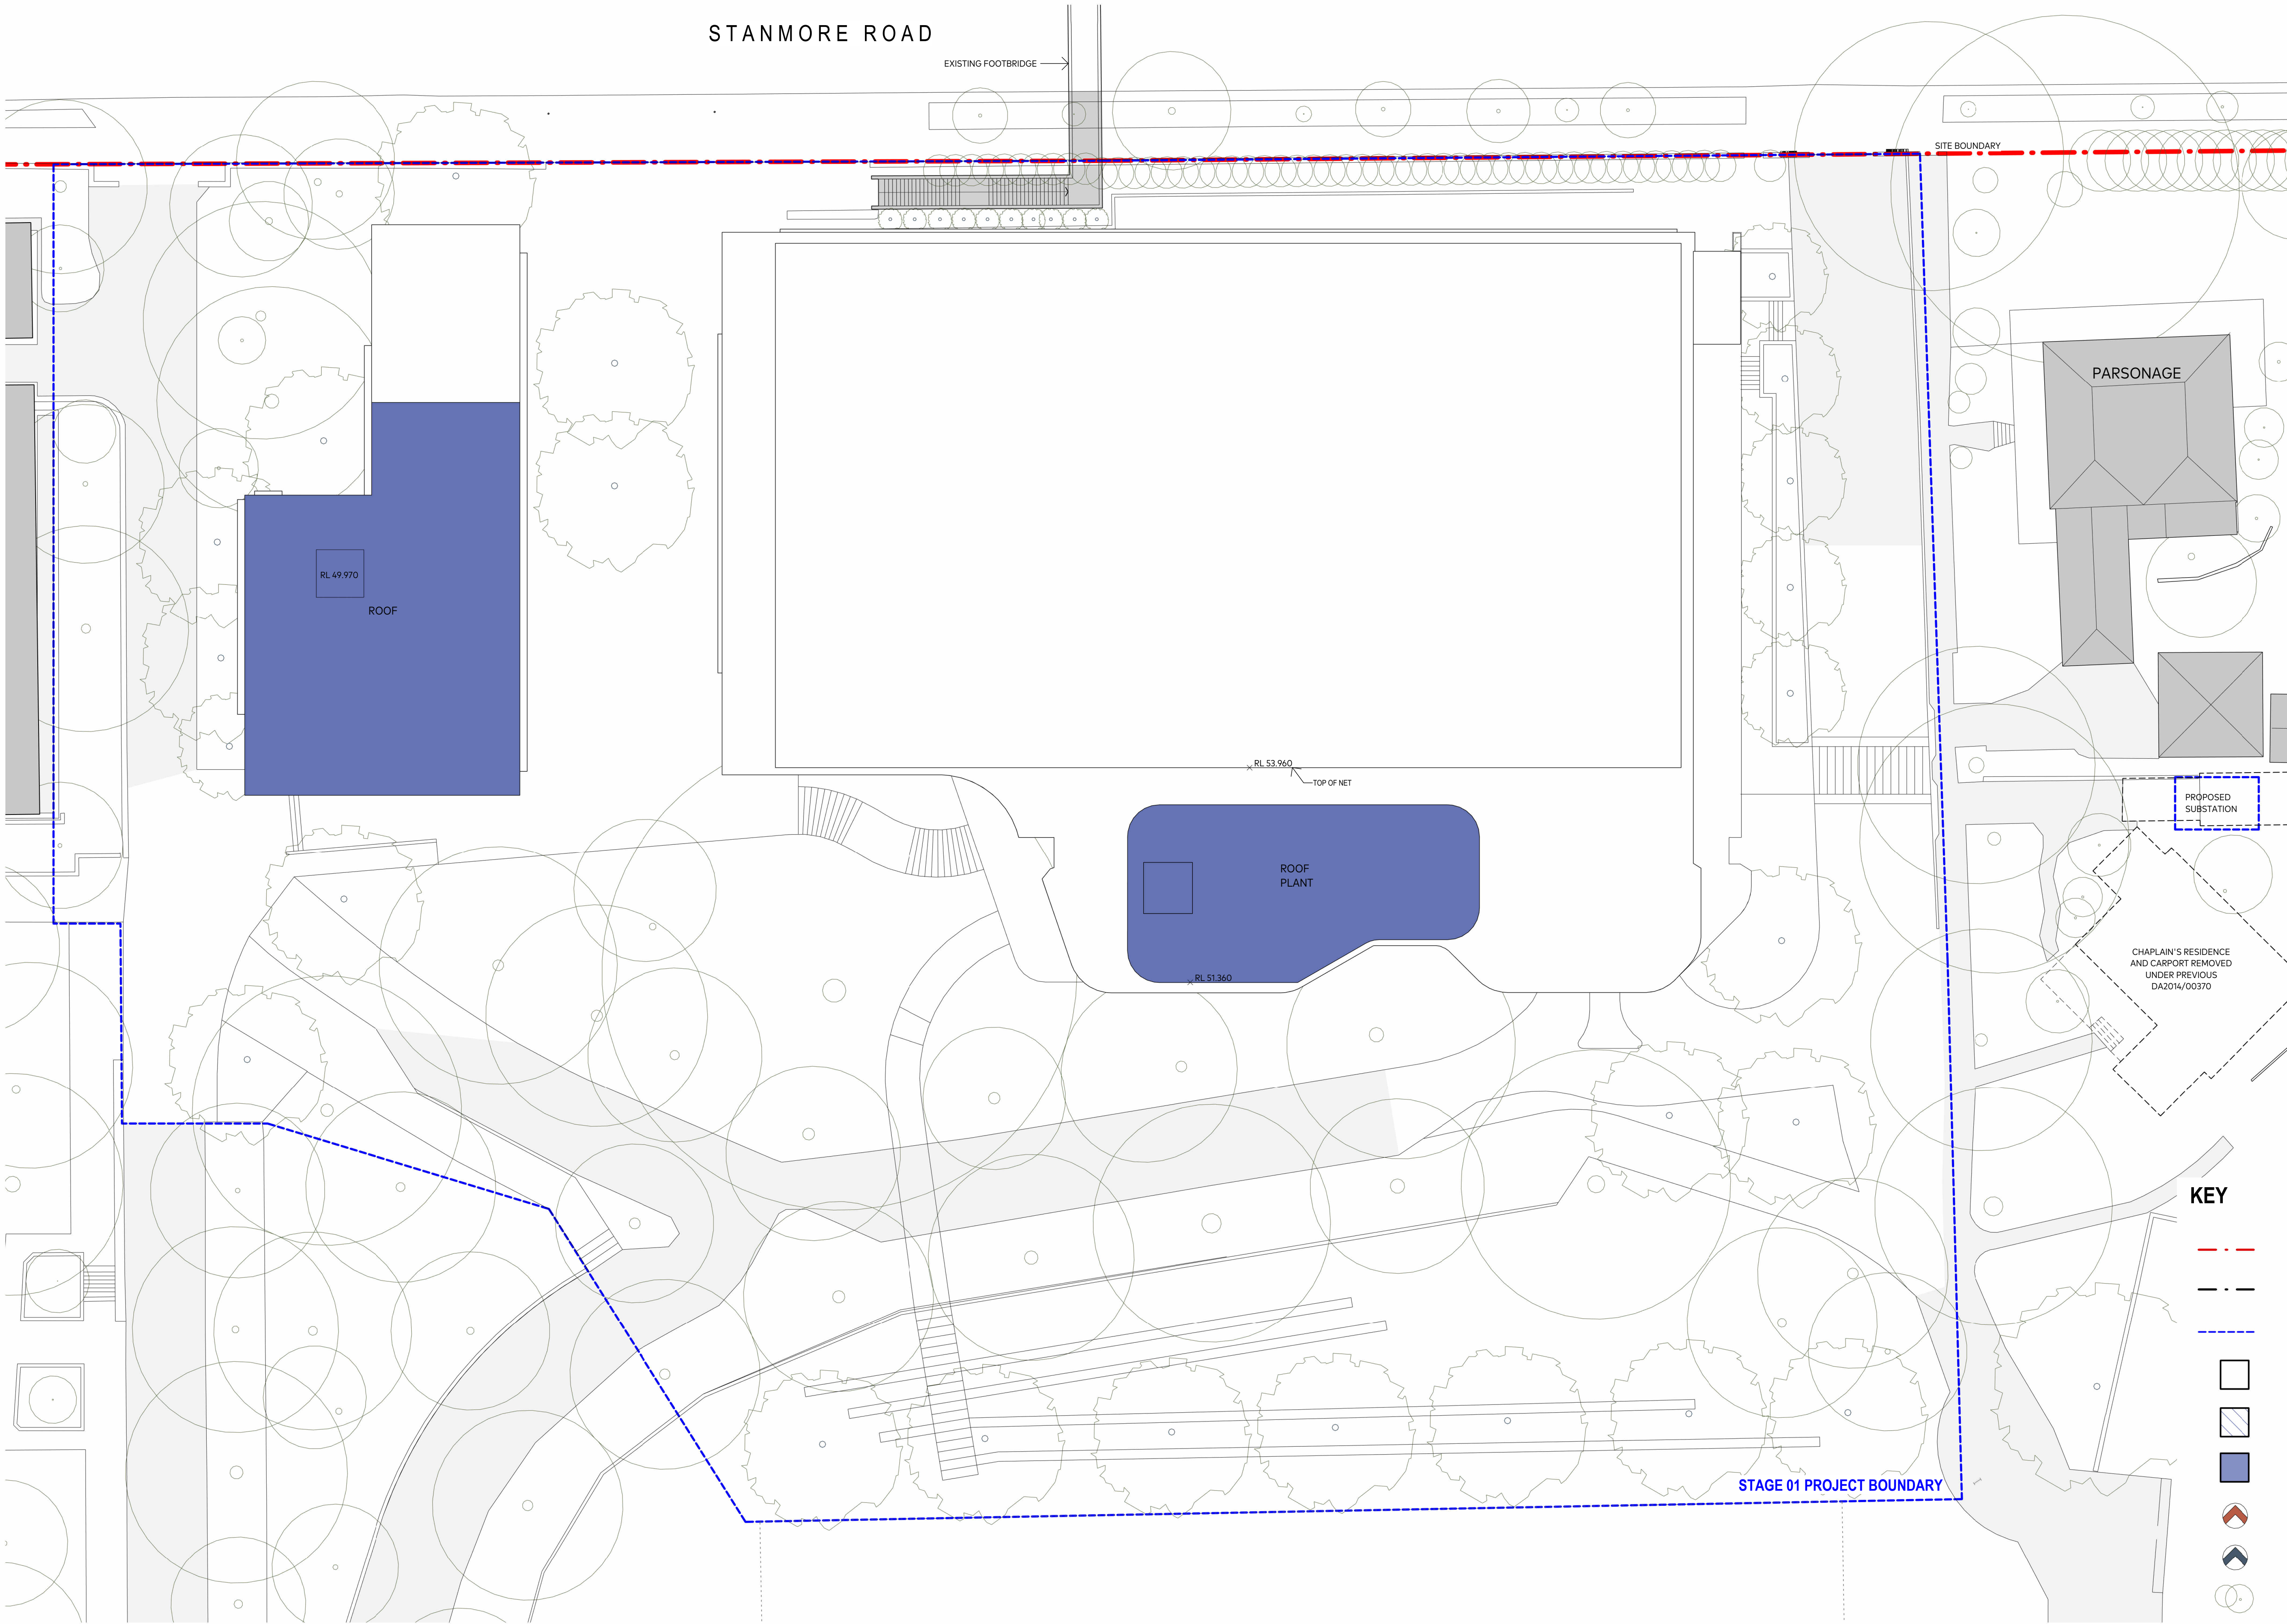

KEY

- SITE BOUNDARY
- - - PROPERTY BOUNDARY
- - - STAGE 01 PROJECT BOUNDARY
- [] EXISTING BUILT FORM
- [] PROPOSED BASEMENT ENVELOPE
- [] STAGE 06 PROPOSED BUILDING ENVELOPE
- [] PEDESTRIAN ACCESS
- [] VEHICLE ACCESS
- [] EXISTING TREES
- [] PROPOSED TREES



AJC ARCHITECTS
GADIGAL COUNTRY
79 MYRTLE STREET
CHIPPENDALE NSW, 2008 AUSTRALIA
+61 2 9311 8222 ARCHITECTS@AJC.COM
ABN 53 003 782 250

NOMINATED ARCHITECTS
MICHAEL HESNAN 5264,
BRIAN MARIOTTI 9451,
JOHN WHITTINGHAM 7030

CLIENT
Newington College



PROJECT
24030 Newington
Masterplan
PROJECT NO
24030

LOCATION
244 Stanmore Road,
Stanmore, NSW, 2048



REV. DATE	DESCRIPTION	DN	AP
1	17/04/26 SSDA SUBMISSION		
SHEET STATUS NOT FOR CONSTRUCTION			


SHEET TITLE
STAGE 01 - PROPOSED
ENVELOPE PLAN -
ROOF

SCALE
1:200
@ A1


SHEET NUMBER
SSDA-
01-2106
REVISION
1

THE CONTENT OF THIS DRAWING MUST BE UNDERSTOOD IN THE CONTEXT OF THE SHEET STATUS AND READ IN CONJUNCTION WITH THE GENERAL NOTES FOUND ON THE COVER PAGE OF THIS DOCUMENT SET. DO NOT USE THE CONTENT OF THIS DRAWING FOR USES THAT ARE NOT CONSISTENT WITH THE ADVISED STATUS. DO NOT SCALE DRAWINGS. UNIFORMED DIMENSIONS ONLY. IF IN DOUBT, CONTACT AJC FOR CLARIFICATION.

PUBLISH DATE: 22/04/2026 16:17 PM

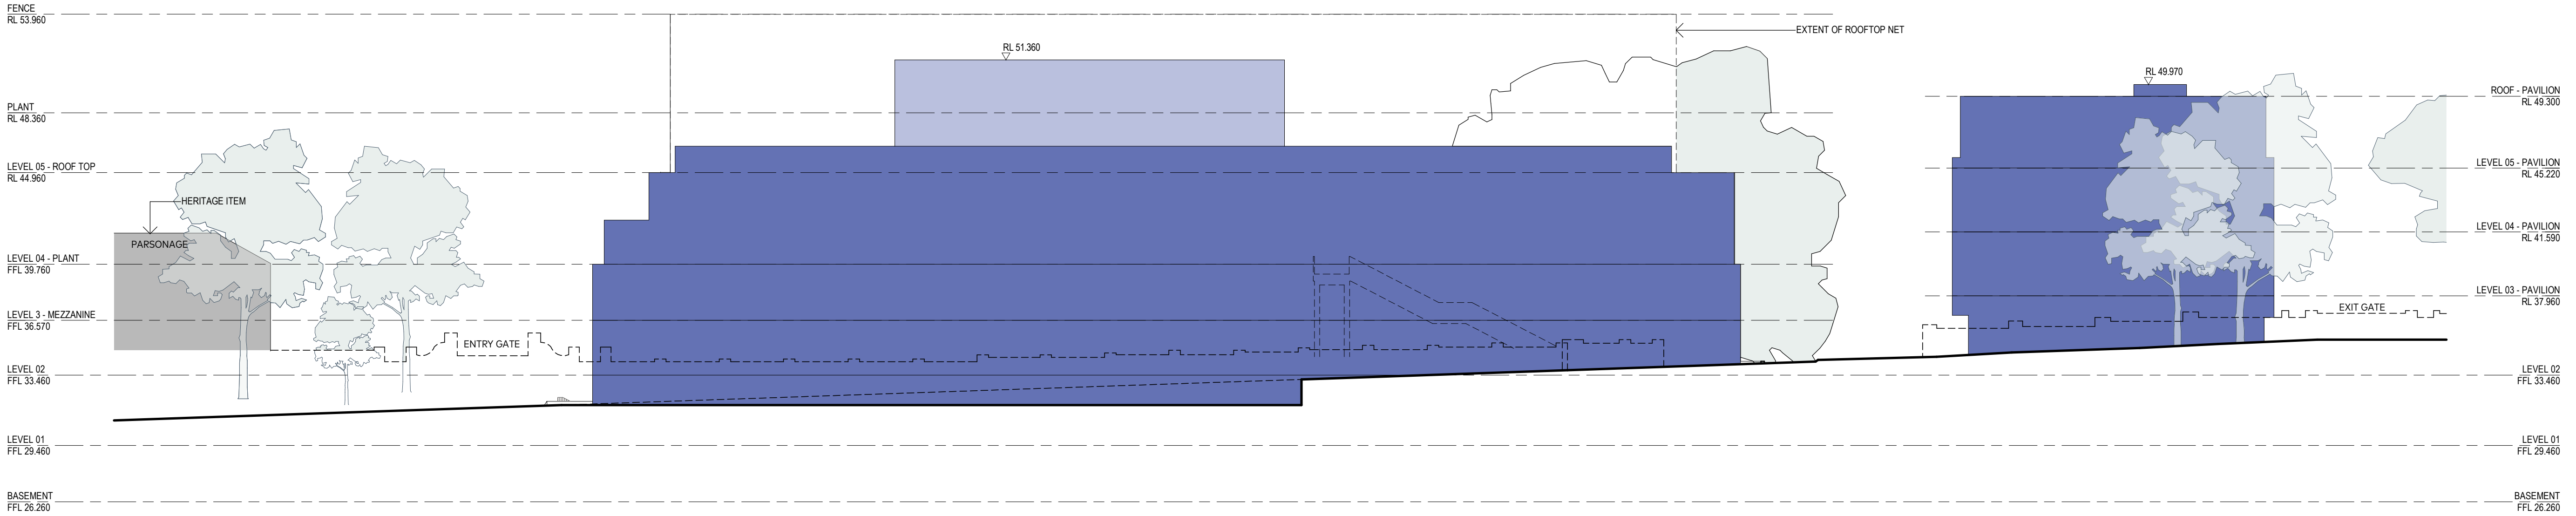

01 ELEVATION
NORTH
1 : 200

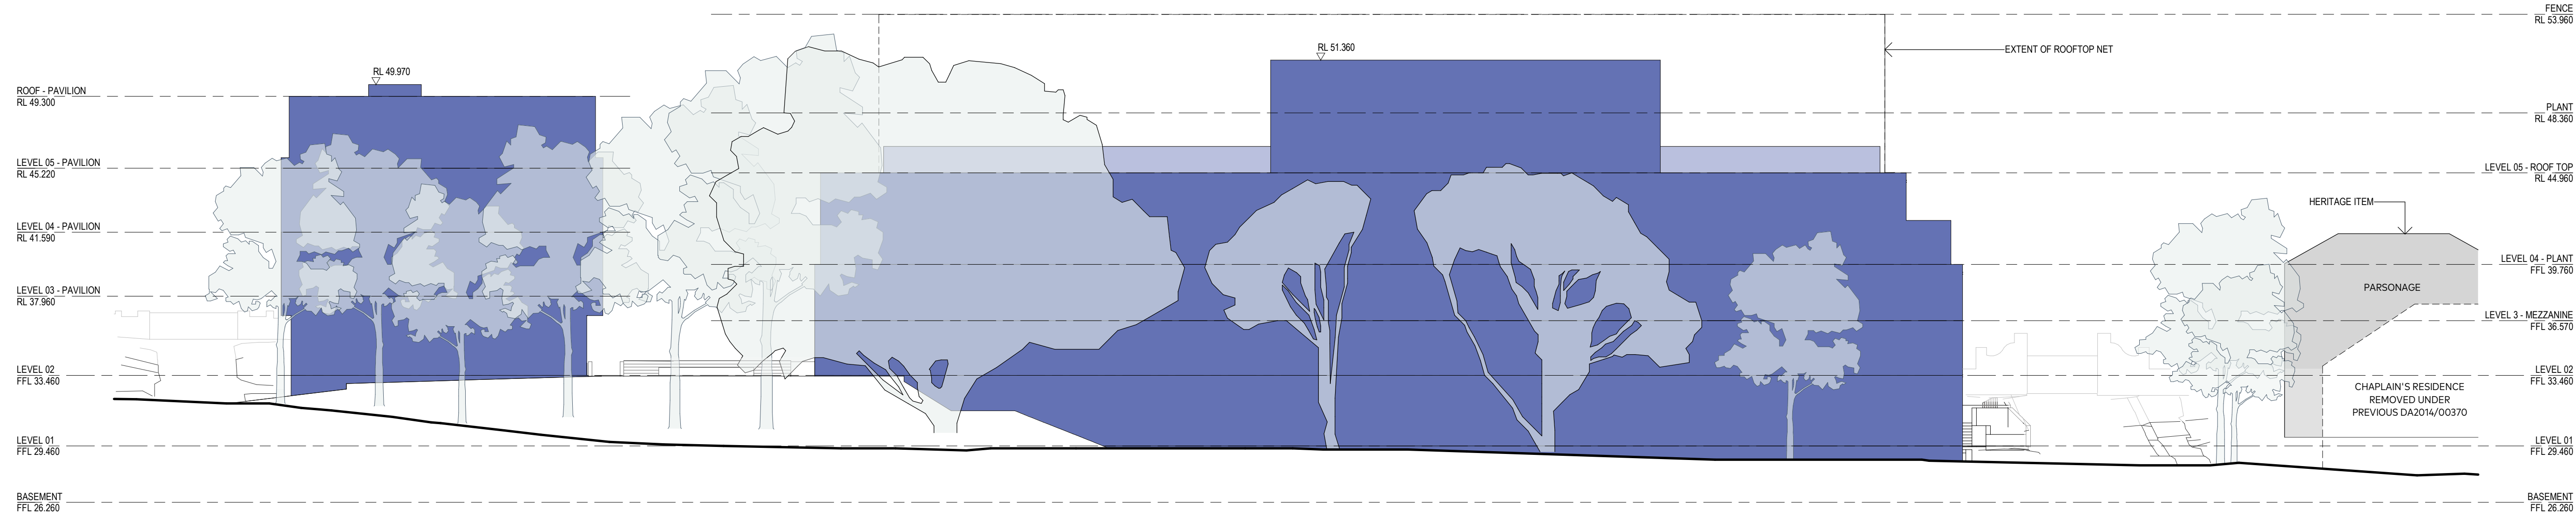

02 ELEVATION
SOUTH
1 : 200

KEY

- SITE BOUNDARY
- EXISTING BUILT FORM
- STAGE 01 PROPOSED BUILDING ENVELOPE



AJC ARCHITECTS
GADIGAL COUNTRY
79 MYRTLE STREET
CHIPPENDALE NSW, 2008 AUSTRALIA
+61 2 9311 8222 ARCHITECTSAJC.COM
ABN 53 003 782 250

NOMINATED ARCHITECTS
MICHAEL HEENAN 5264,
BRIAN MARIOTTI 9451,
JOHN WHITTINGHAM 7030


CLIENT
Newington College



PROJECT
24030 Newington
Masterplan

LOCATION
244 Stanmore Road,
Stanmore, NSW, 2048

PROJECT NO
24030

 

REV	DATE	DESCRIPTION	DN	AP
2	17/04/26	SSDA SUBMISSION		
1	09/04/26	SSDA SUBMISSION		

SHEET STATUS
NOT FOR CONSTRUCTION

SHEET TITLE
STAGE 01 - PROPOSED
ENVELOPE
ELEVATIONS - SHEET
01


SCALE
1 : 200
@ A1

SHEET NUMBER
SSDA-


01-3101

REVISION


2

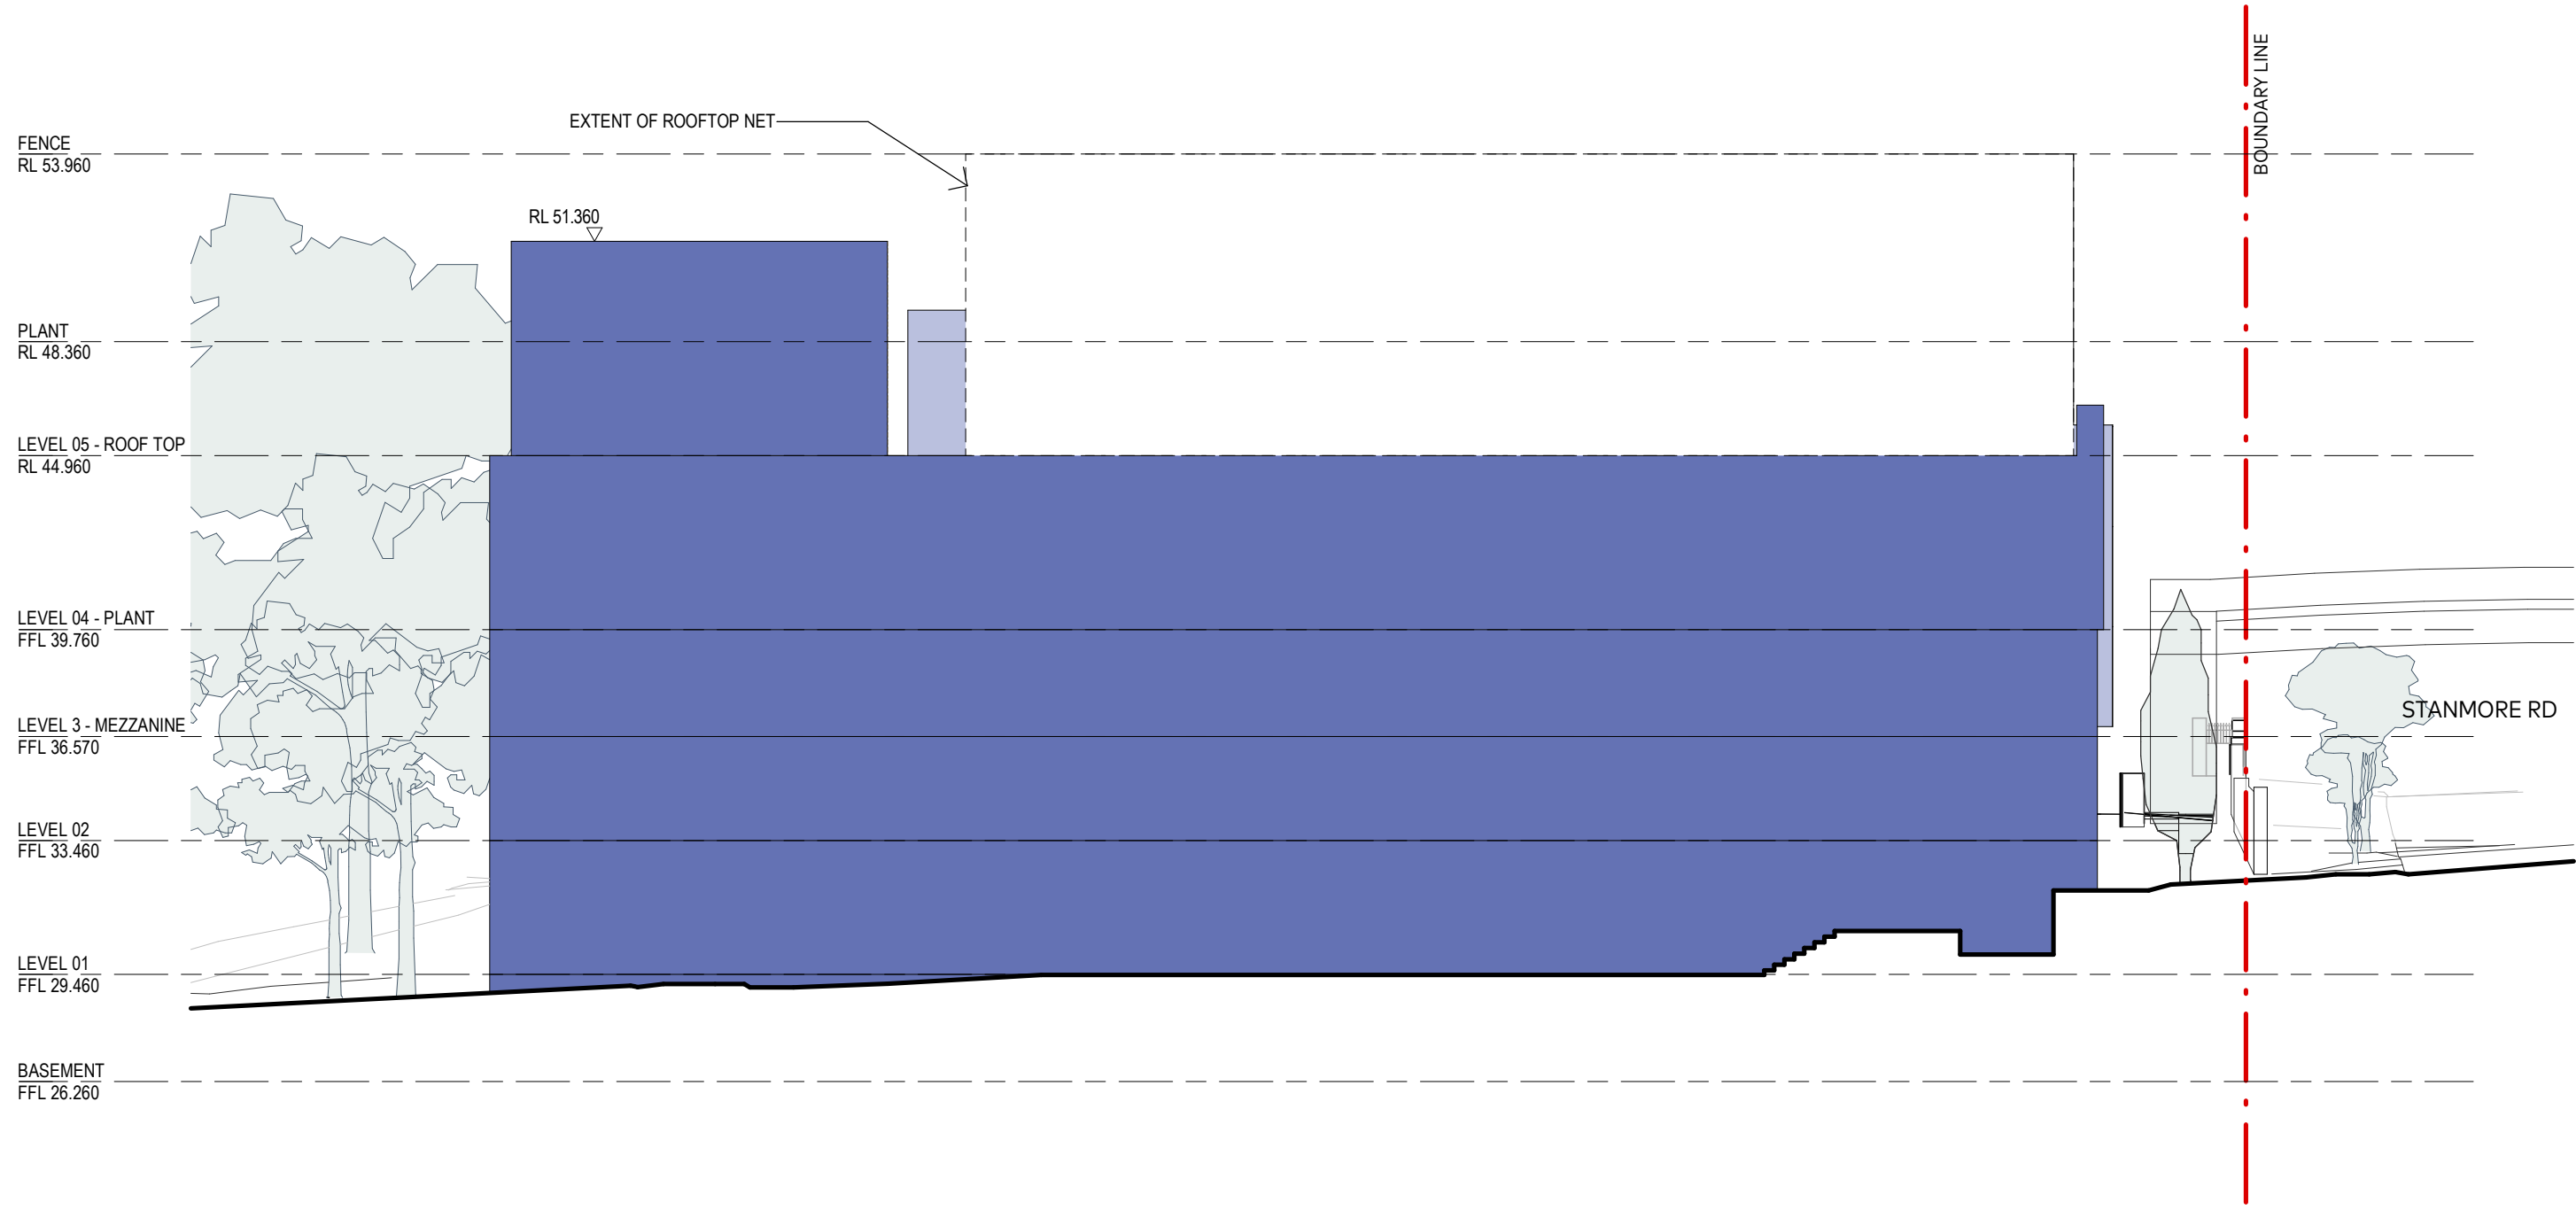


01 ELEVATION - HALL
EAST 1:200

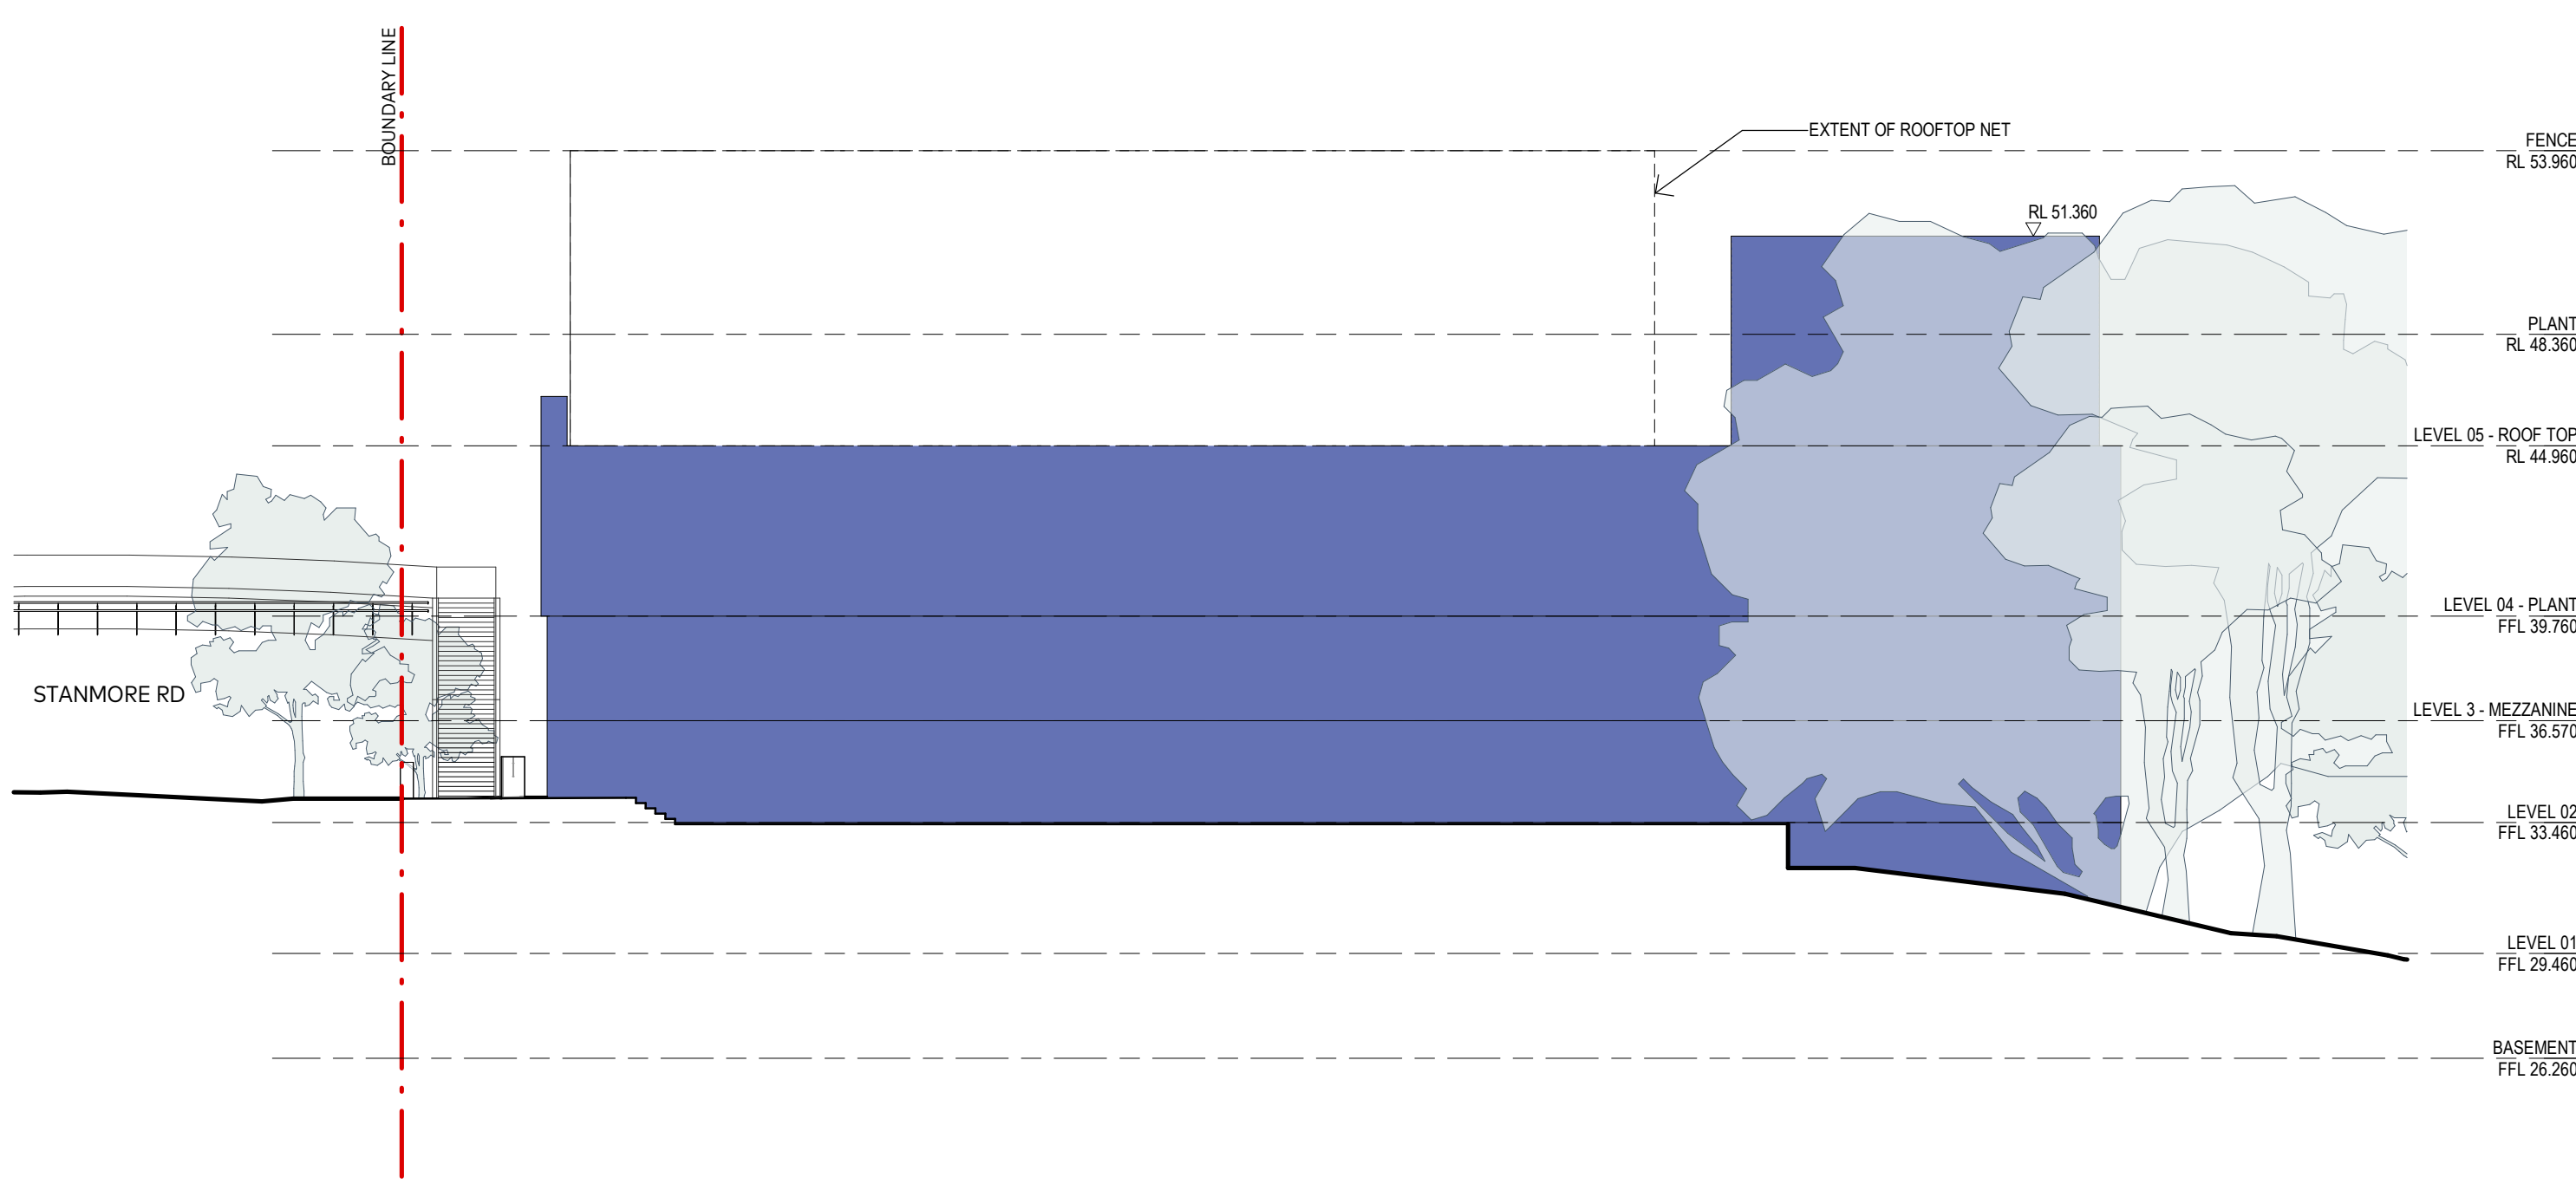

02 ELEVATION - HALL
WEST 1:200

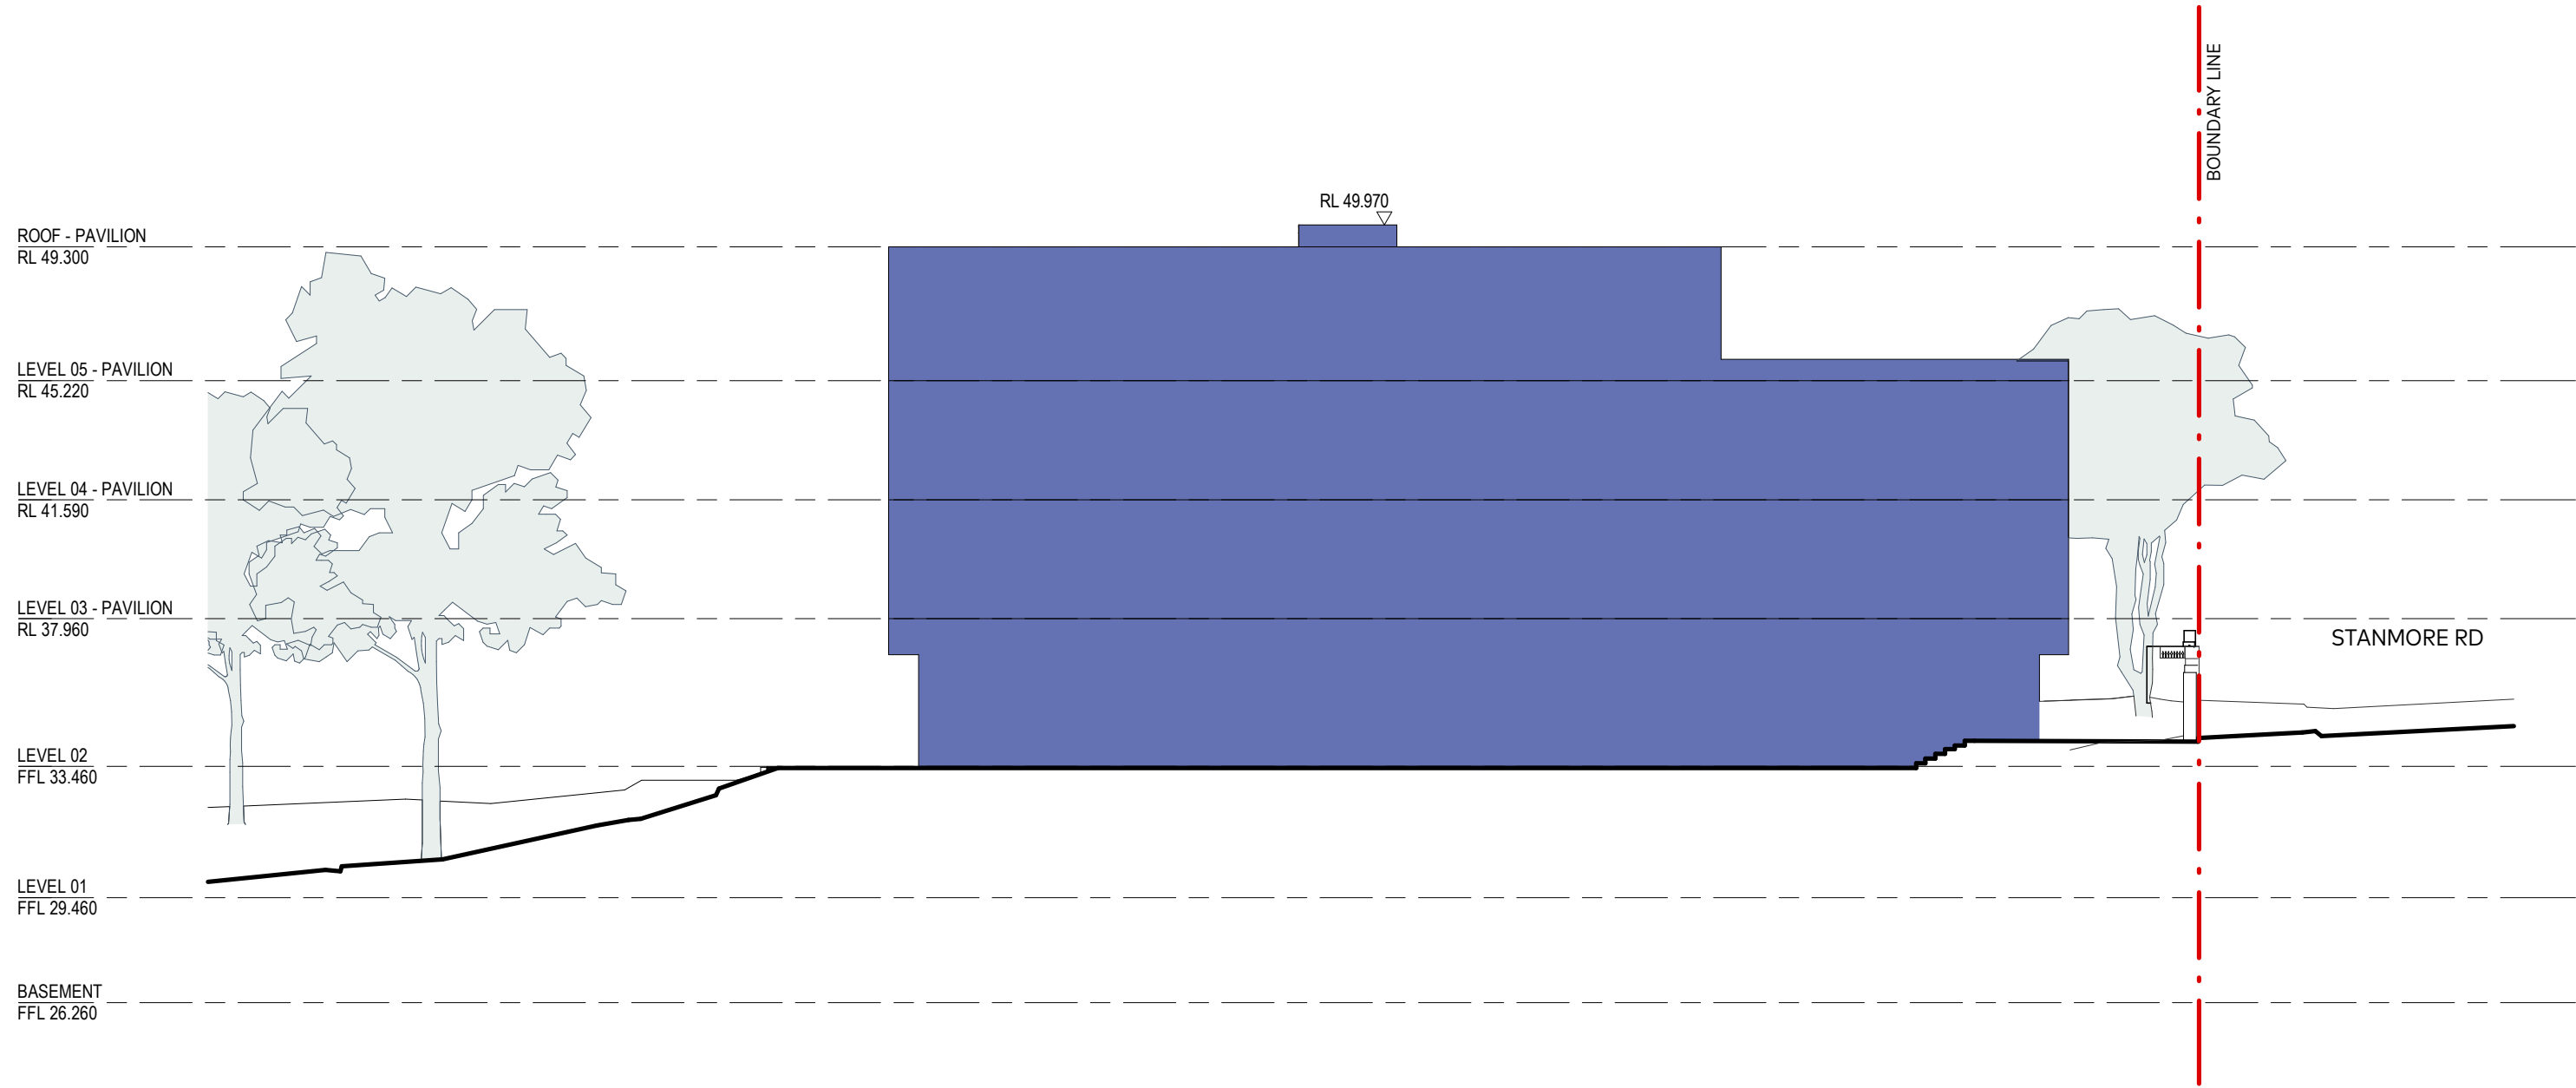

03 ELEVATION - PAVILION
EAST 1:200

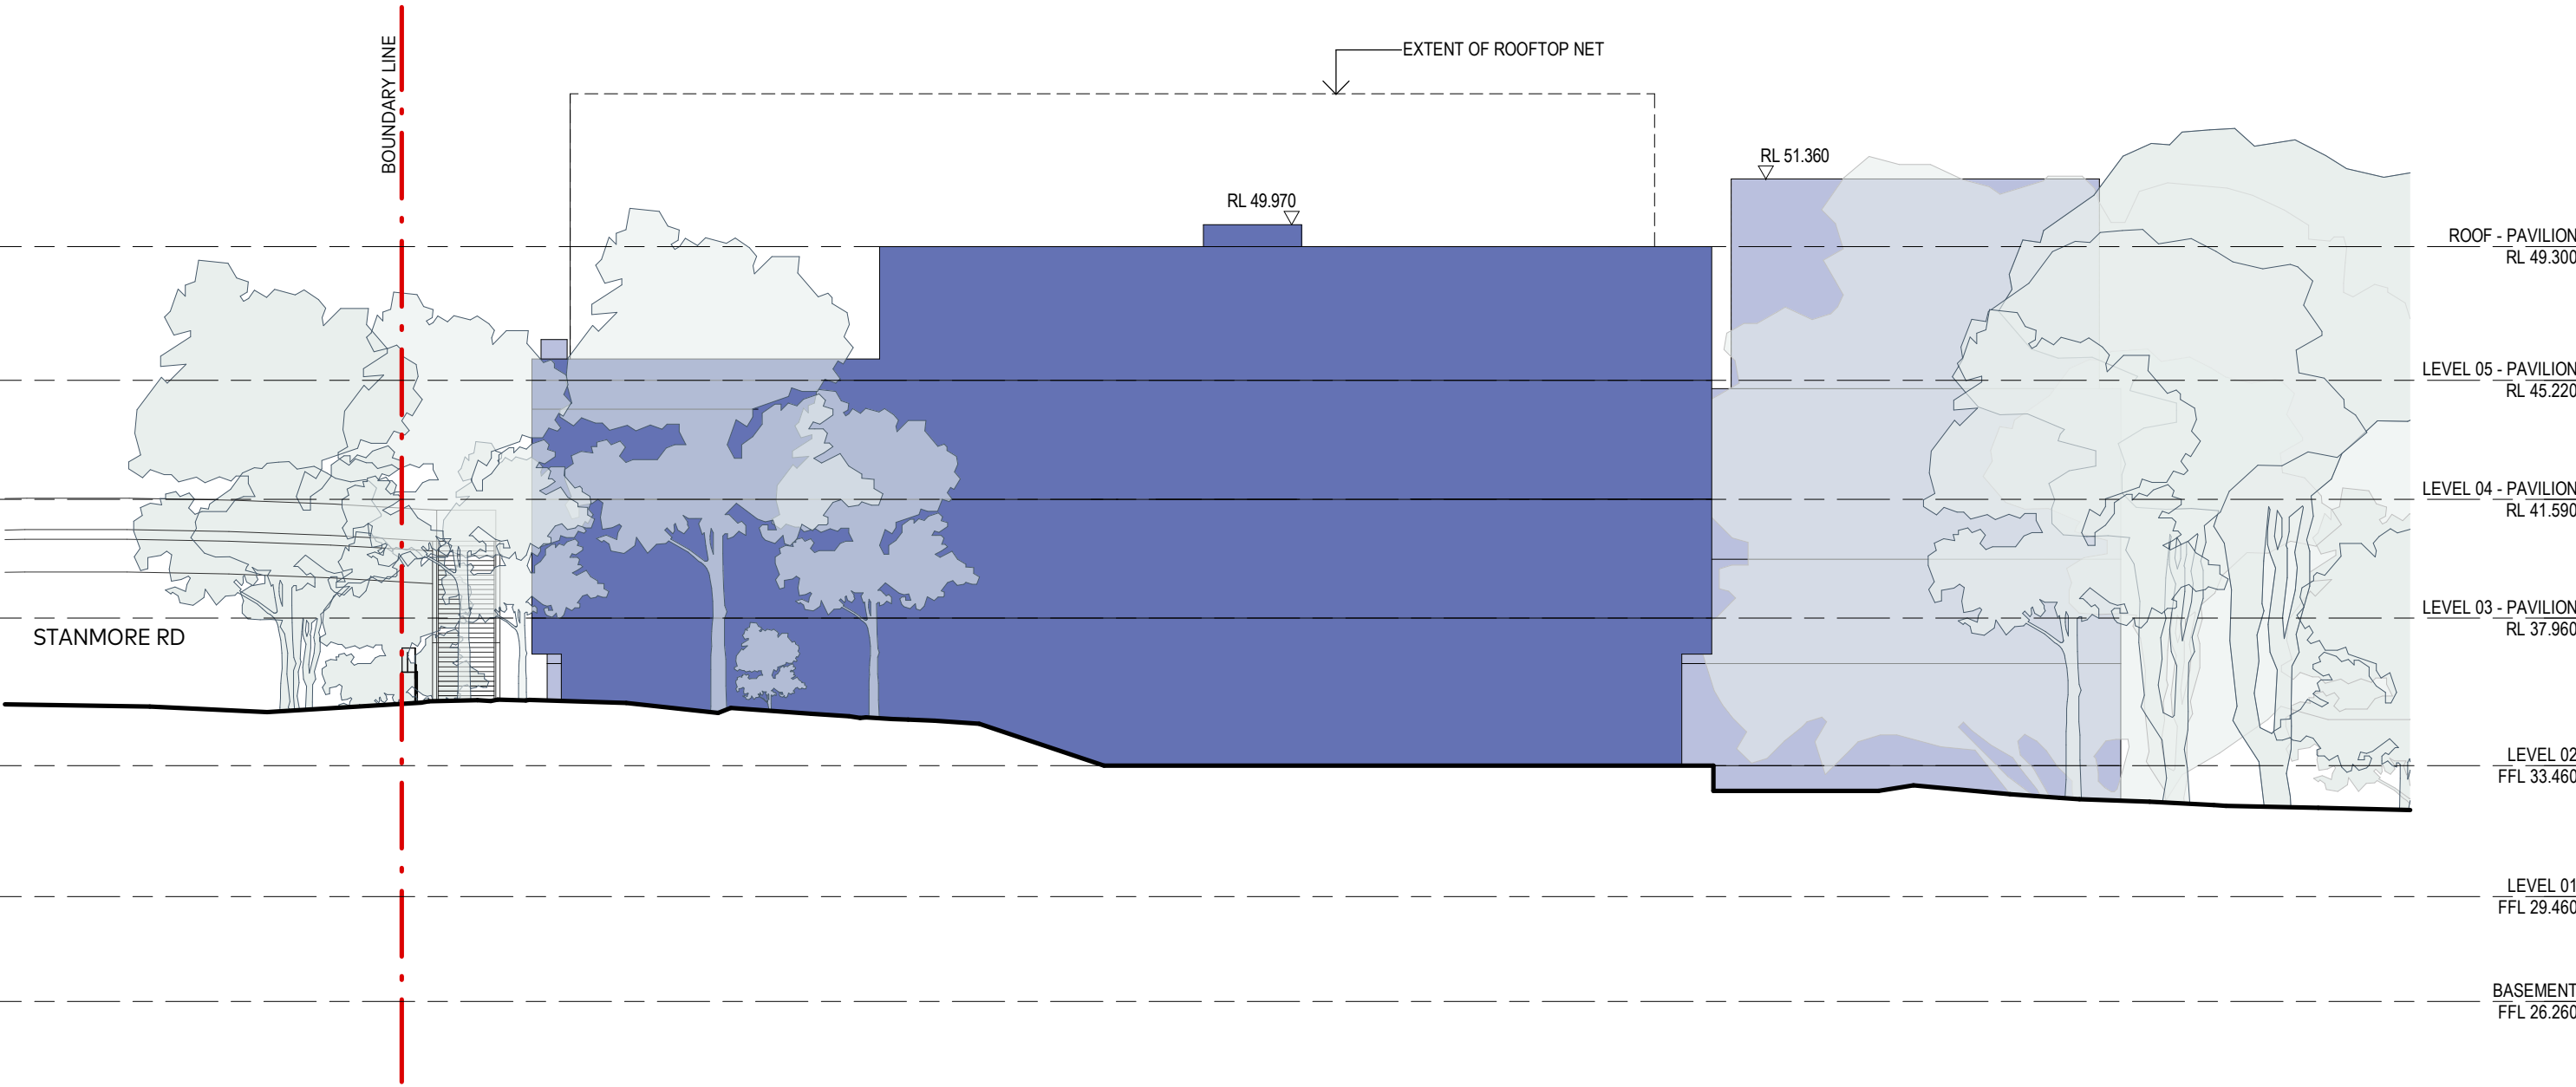

04 ELEVATION - PAVILION
WEST 1:200

KEY

- SITE BOUNDARY
- EXISTING BUILT FORM
- STAGE 01 PROPOSED BUILDING ENVELOPE



AJC ARCHITECTS
GADIGAL COUNTRY
79 MYRTLE STREET
CHIPPENDALE NSW, 2008 AUSTRALIA
+61 2 9311 8222 ARCHITECTS@AJC.COM
ABN 53 003 782 250

NOMINATED ARCHITECTS
MICHAEL HEENAN 5264,
BRIAN MARIOTTI 9451,
JOHN WHITTINGHAM 7030


CLIENT
Newington College



PROJECT
24030 Newington
Masterplan

LOCATION
244 Stanmore Road,
Stanmore, NSW, 2048

PROJECT NO
24030

 

REV	DATE	DESCRIPTION	DN	AP
2	17/04/26	SSDA SUBMISSION		
1	09/04/26	SSDA SUBMISSION		

SHEET STATUS
NOT FOR CONSTRUCTION

SHEET TITLE
STAGE 01 - PROPOSED
ENVELOPE
ELEVATIONS - SHEET
02


SCALE
1:200
@ A1

SHEET NUMBER
SSDA-

01-3102


REVISION

2

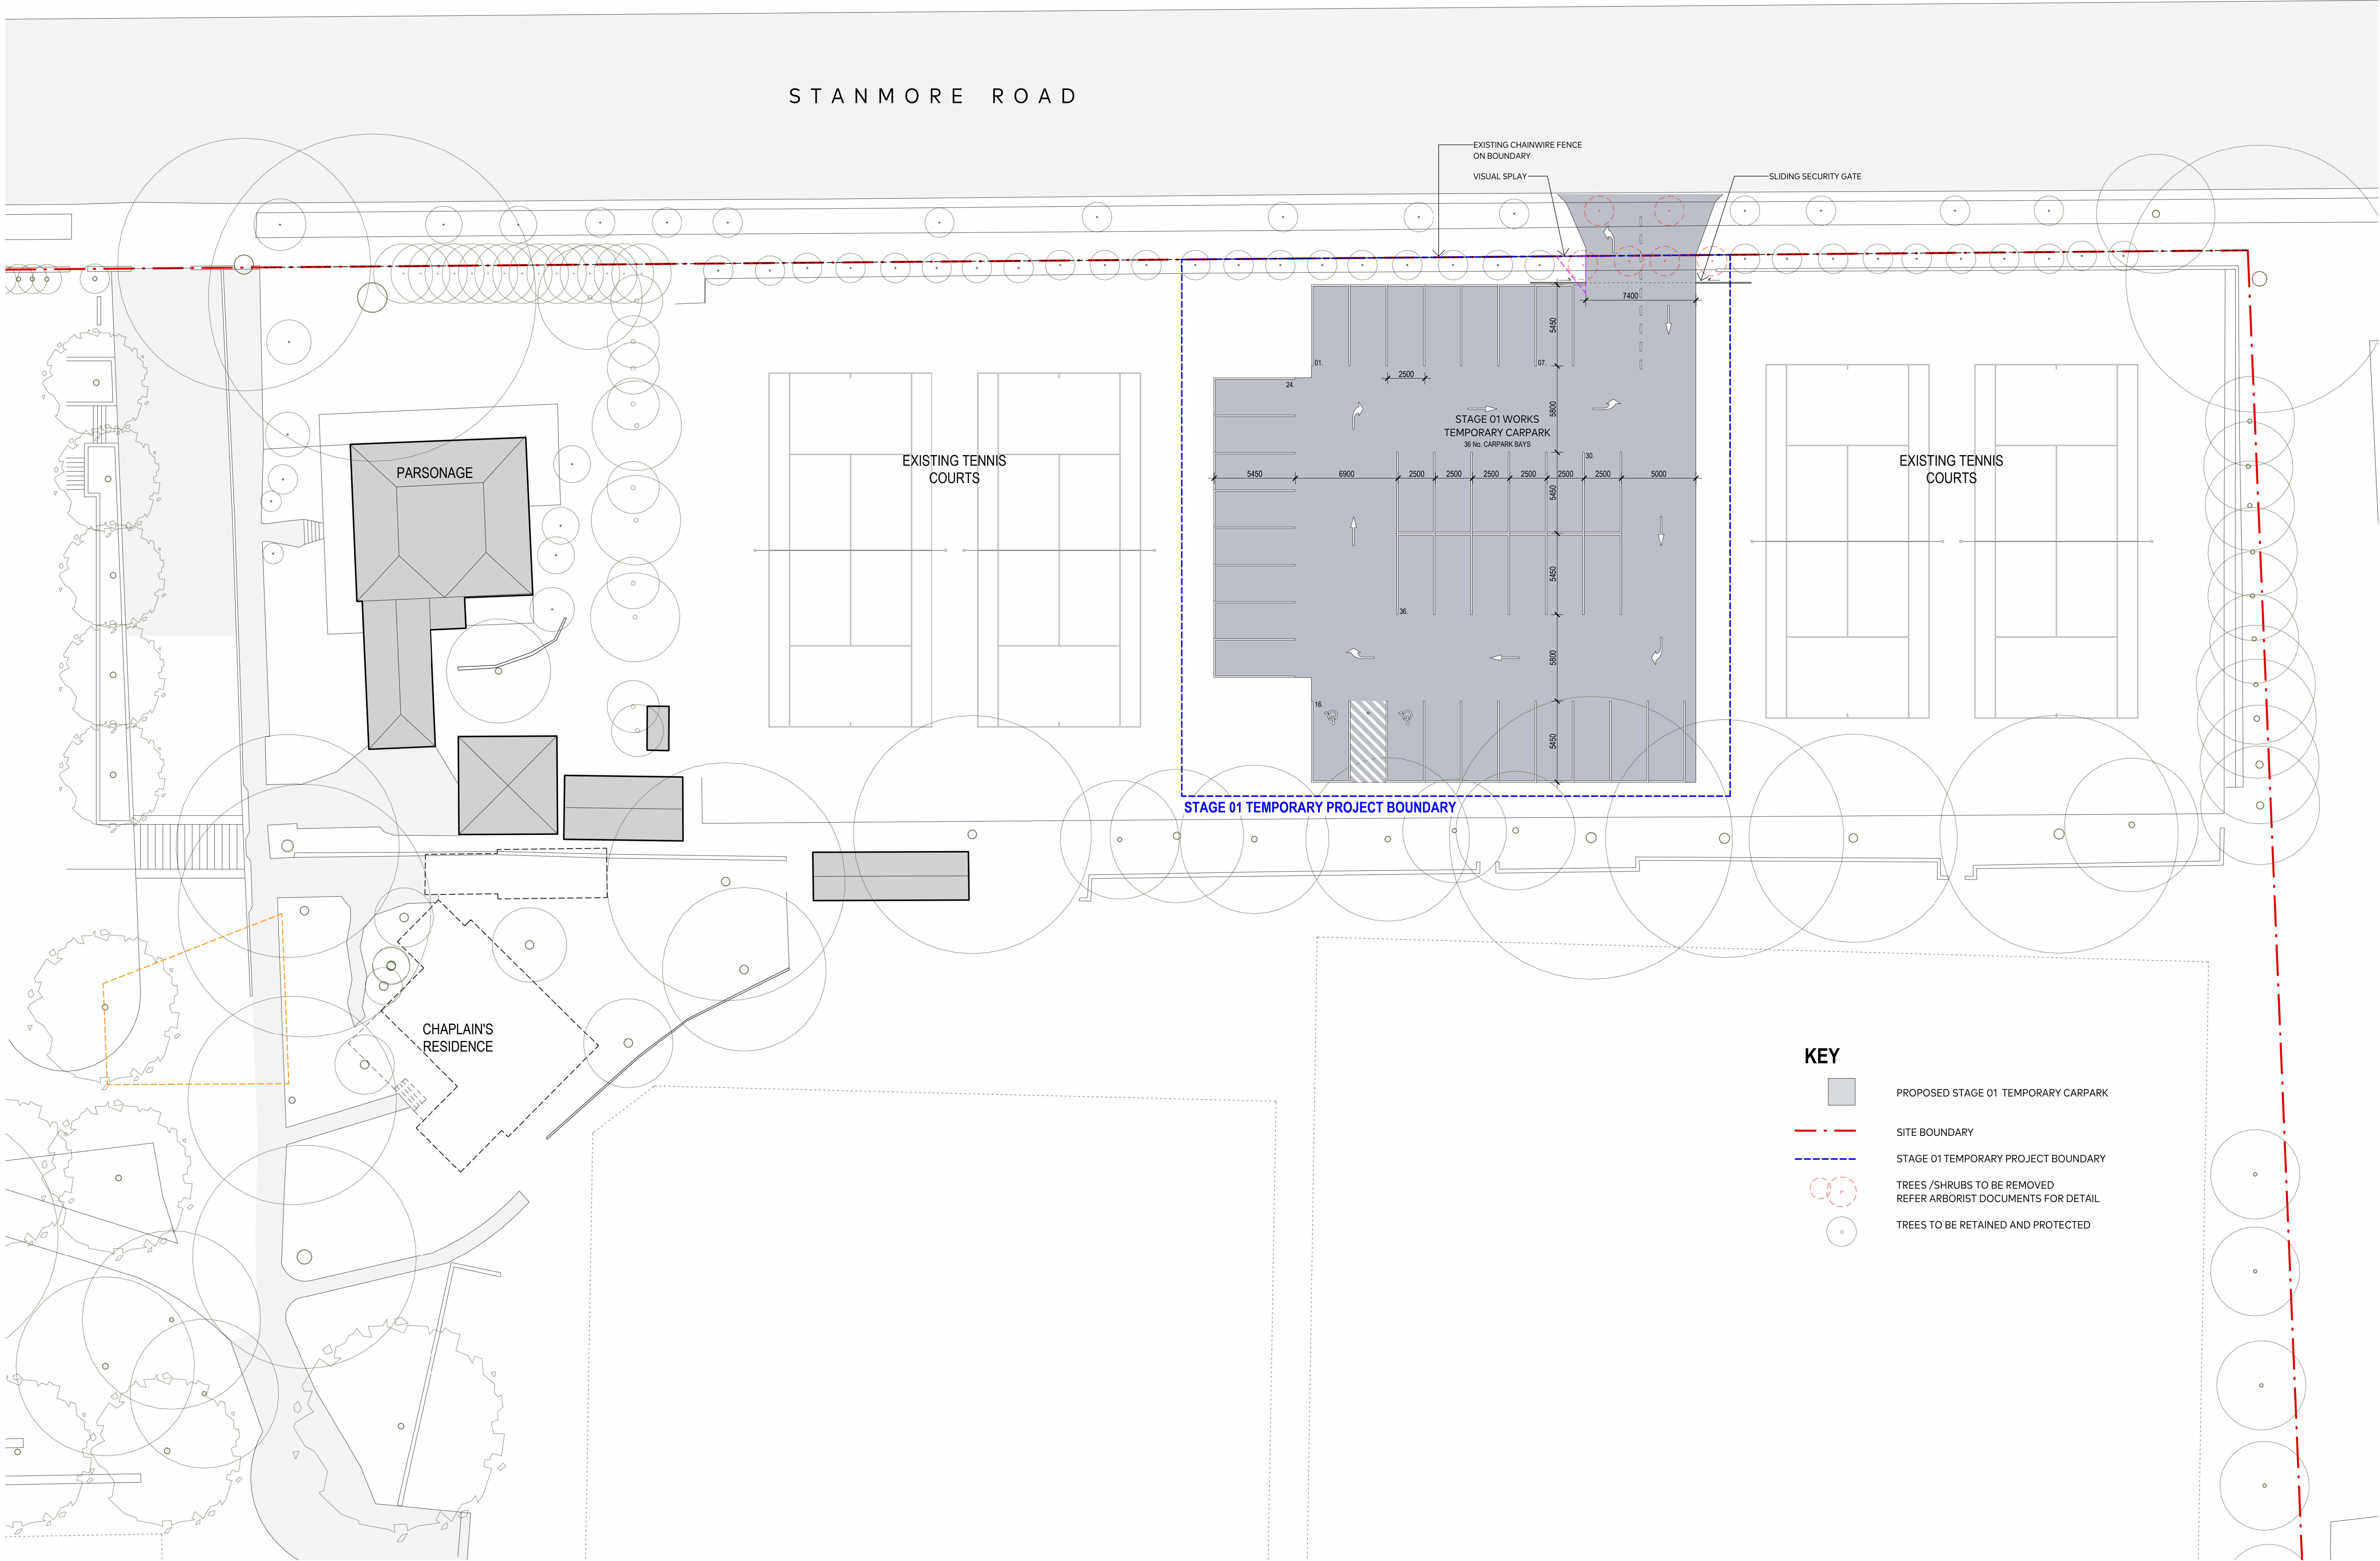

KEY

- PROPOSED STAGE 01 TEMPORARY CARPARK
- SITE BOUNDARY
- STAGE 01 TEMPORARY PROJECT BOUNDARY
- TREES /SHRUBS TO BE REMOVED
REFER ARBORIST DOCUMENTS FOR DETAIL
- TREES TO BE RETAINED AND PROTECTED


 


REV	DATE	DESCRIPTION	DN	AP
3	05/12/25	FOR COORDINATION		
2	03/12/25	FOR COORDINATION		

SHEET STATUS
NOT FOR CONSTRUCTION

SHEET TITLE
STAGE 01 TEMPORARY
- PROPOSED CAR
PARK PLAN

SCALE
1:200
@ A1

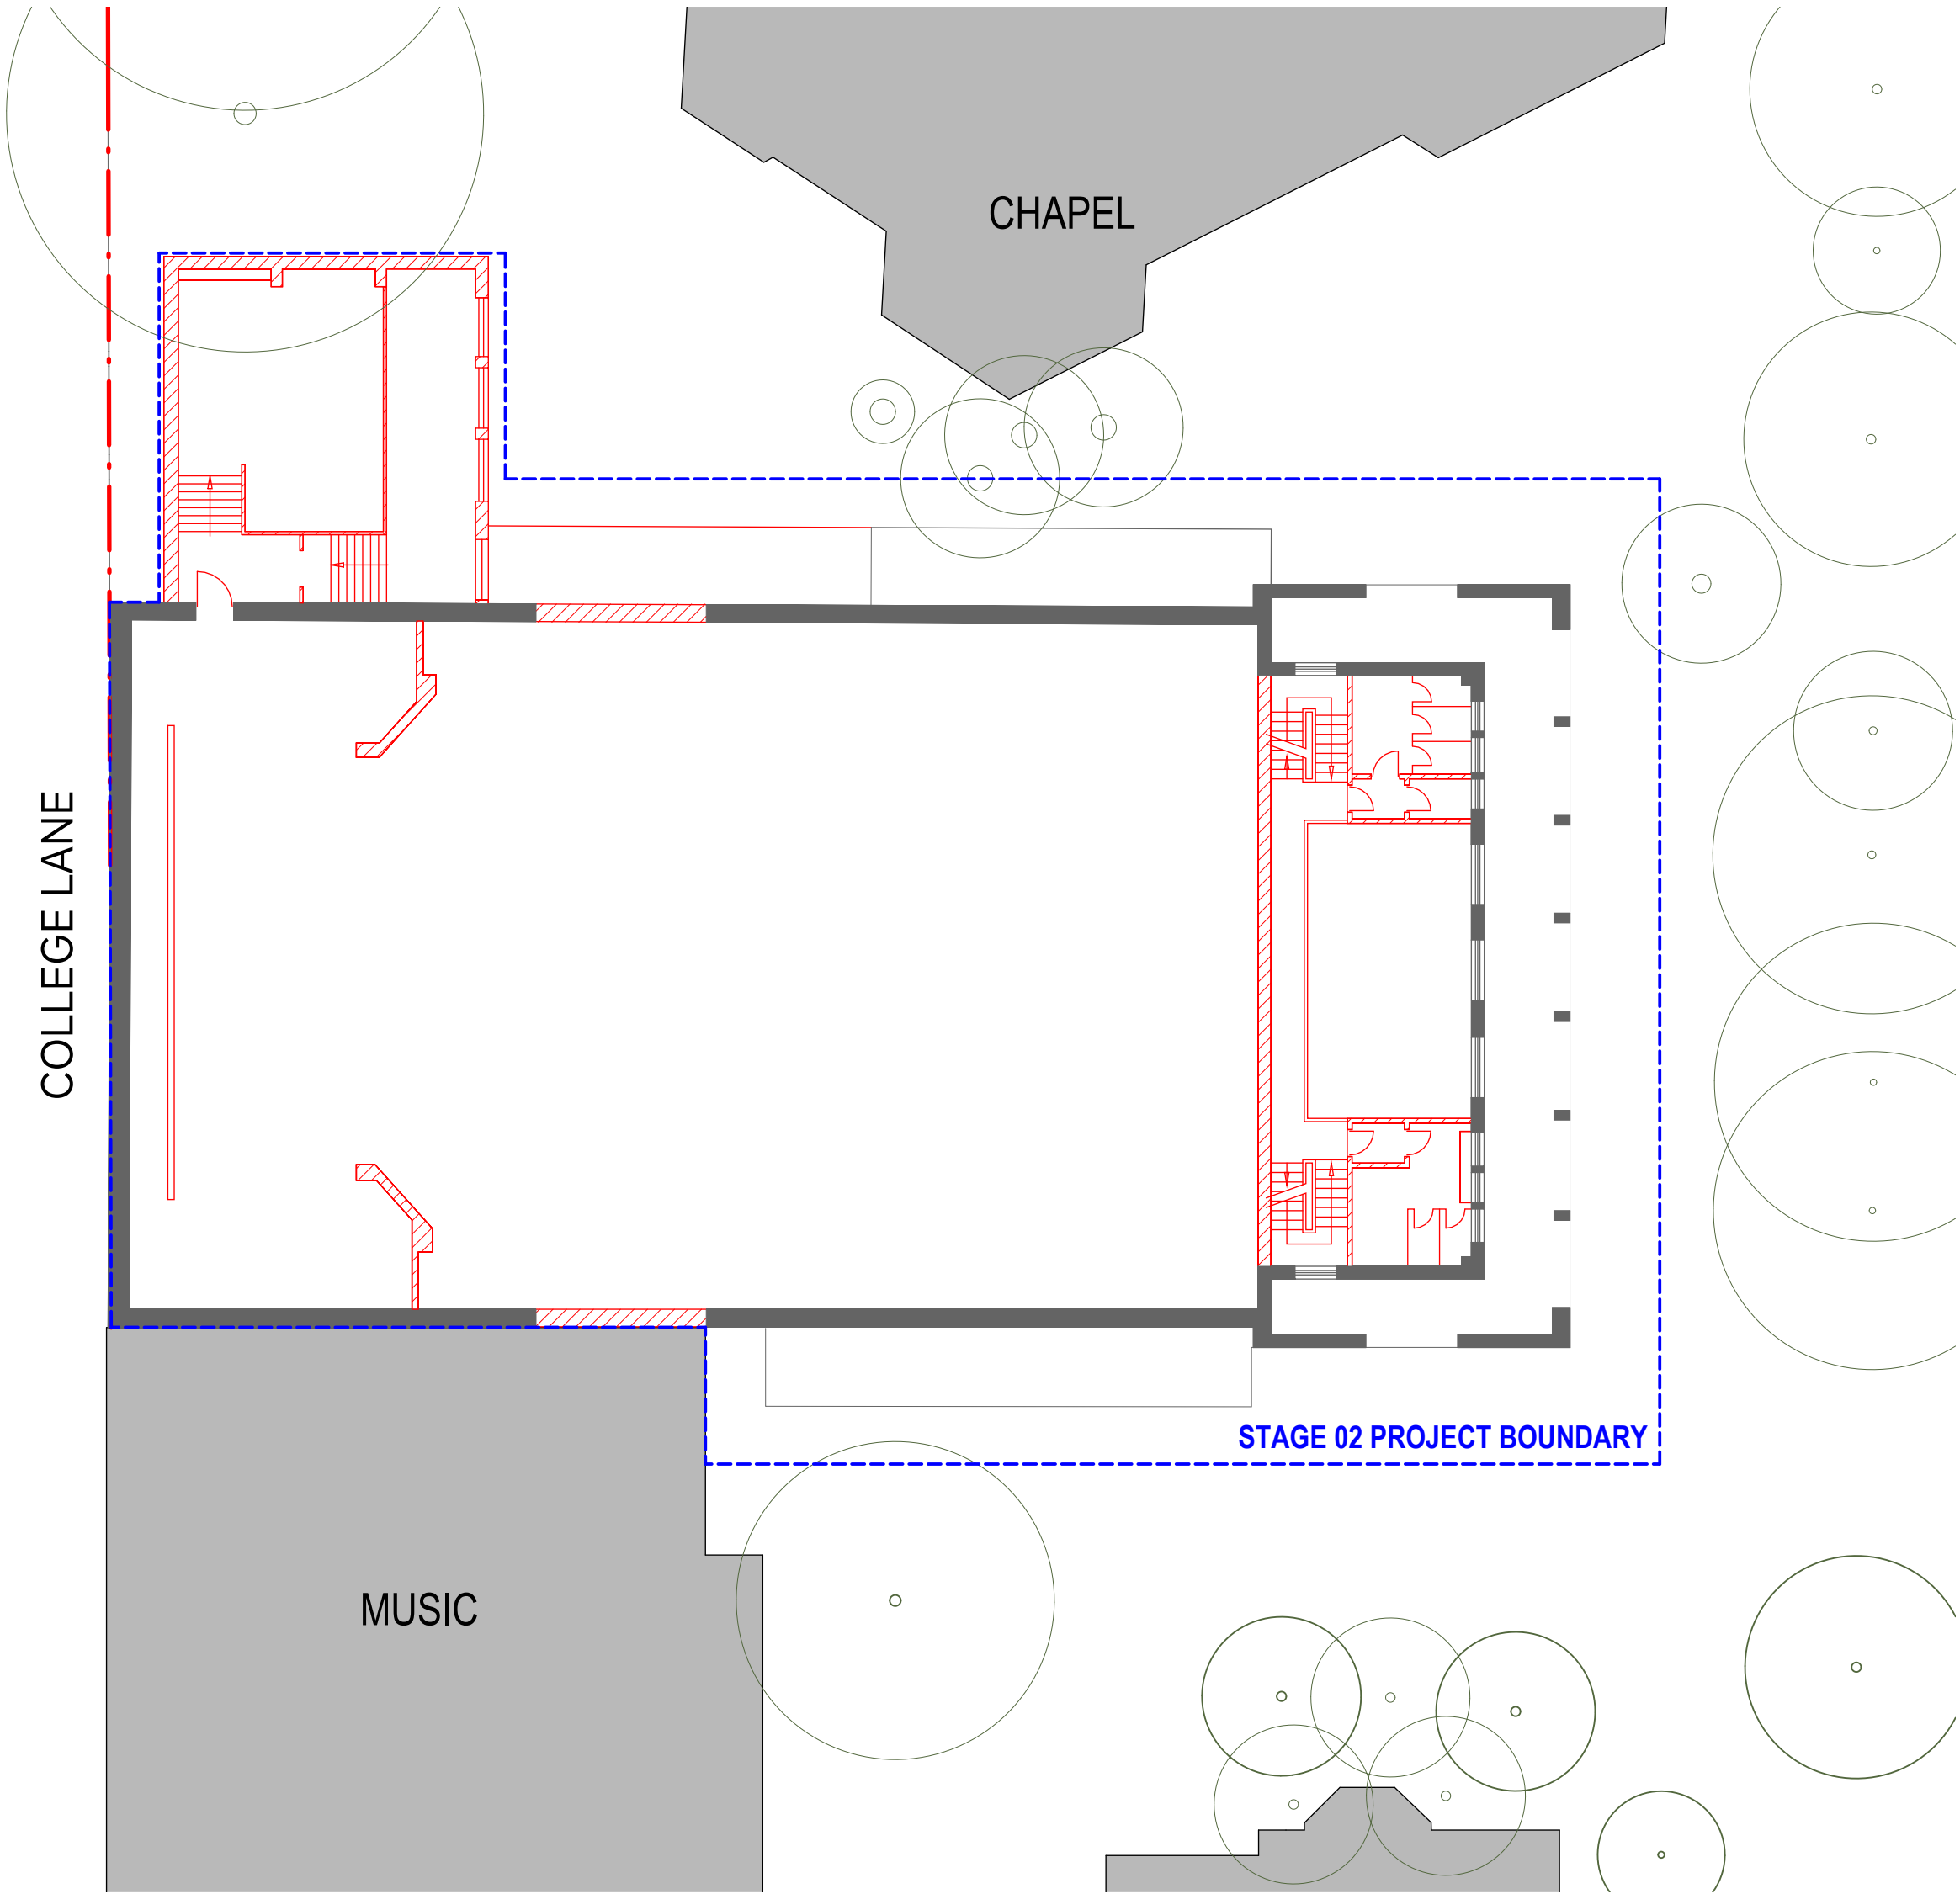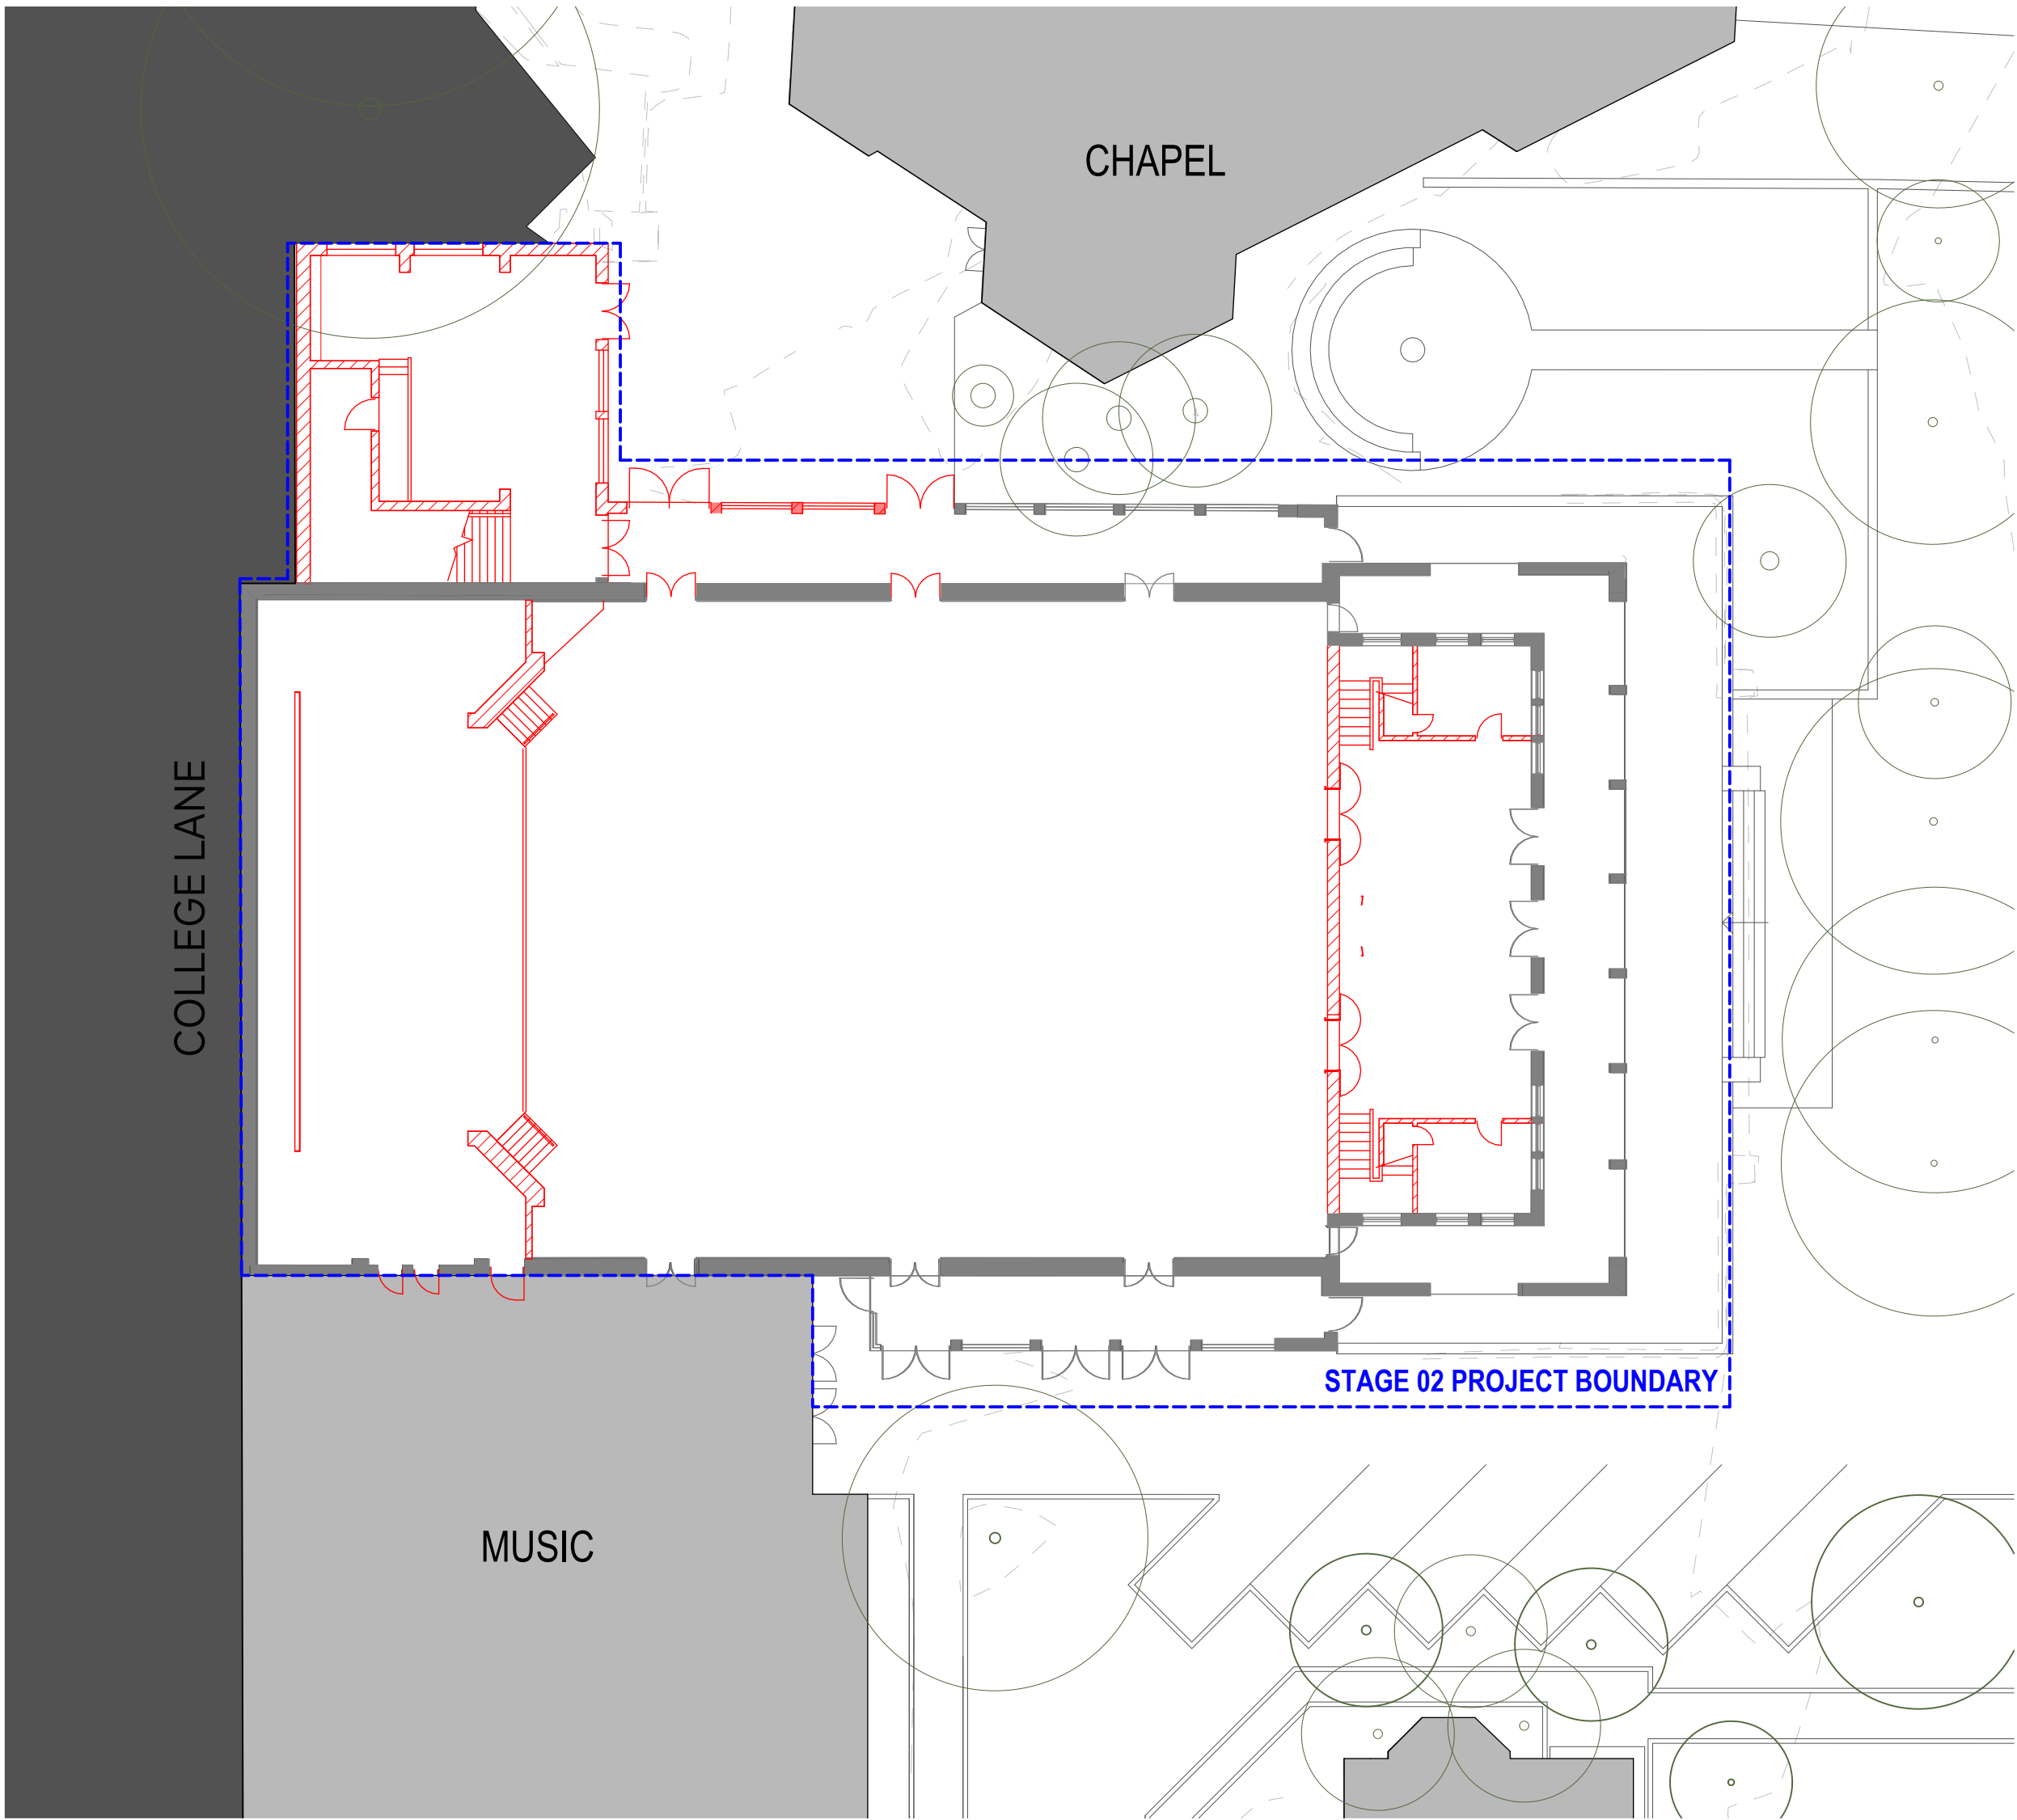

KEY

- SITE BOUNDARY
- STAGE 02 PROJECT BOUNDARY
- DEMOLISHED
- DEMOLISHED STRUCTURE

NOTE: FINAL EXTENTS OF WORKS MAY NOMINALLY CHANGE

GFA Schedule - Stage 02 Existing	
Level	GFA
GROUND FLOOR	950 m ²
LEVEL 01	102 m ²
LEVEL 02	193 m ²



AJC ARCHITECTS
GADIGAL COUNTRY
79 MYRTLE STREET
CHIPPENDALE NSW, 2008 AUSTRALIA
+61 2 9311 8222 ARCHITECTS@AJC.COM
ABN 53 003 782 250

NOMINATED ARCHITECTS
MICHAEL HESNAN 5264,
BRIAN MARIOTTI 9451,
JOHN WHITTINGHAM 7030


CLIENT
Newington College



PROJECT
24030 Newington
Masterplan

LOCATION
244 Stanmore Road,
Stanmore, NSW, 2048

PROJECT NO
24030

 

REV	DATE	DESCRIPTION	DN	AP
2	17/04/26	SSDA SUBMISSION		
1	01/12/25	SSDA SUBMISSION		


SHEET STATUS
NOT FOR CONSTRUCTION

SHEET TITLE
STAGE 02 -
DEMOLITION PLAN -
SHEET 01


SCALE
1:200
@ A1

SHEET NUMBER
SSDA
02-1101

REVISION
2

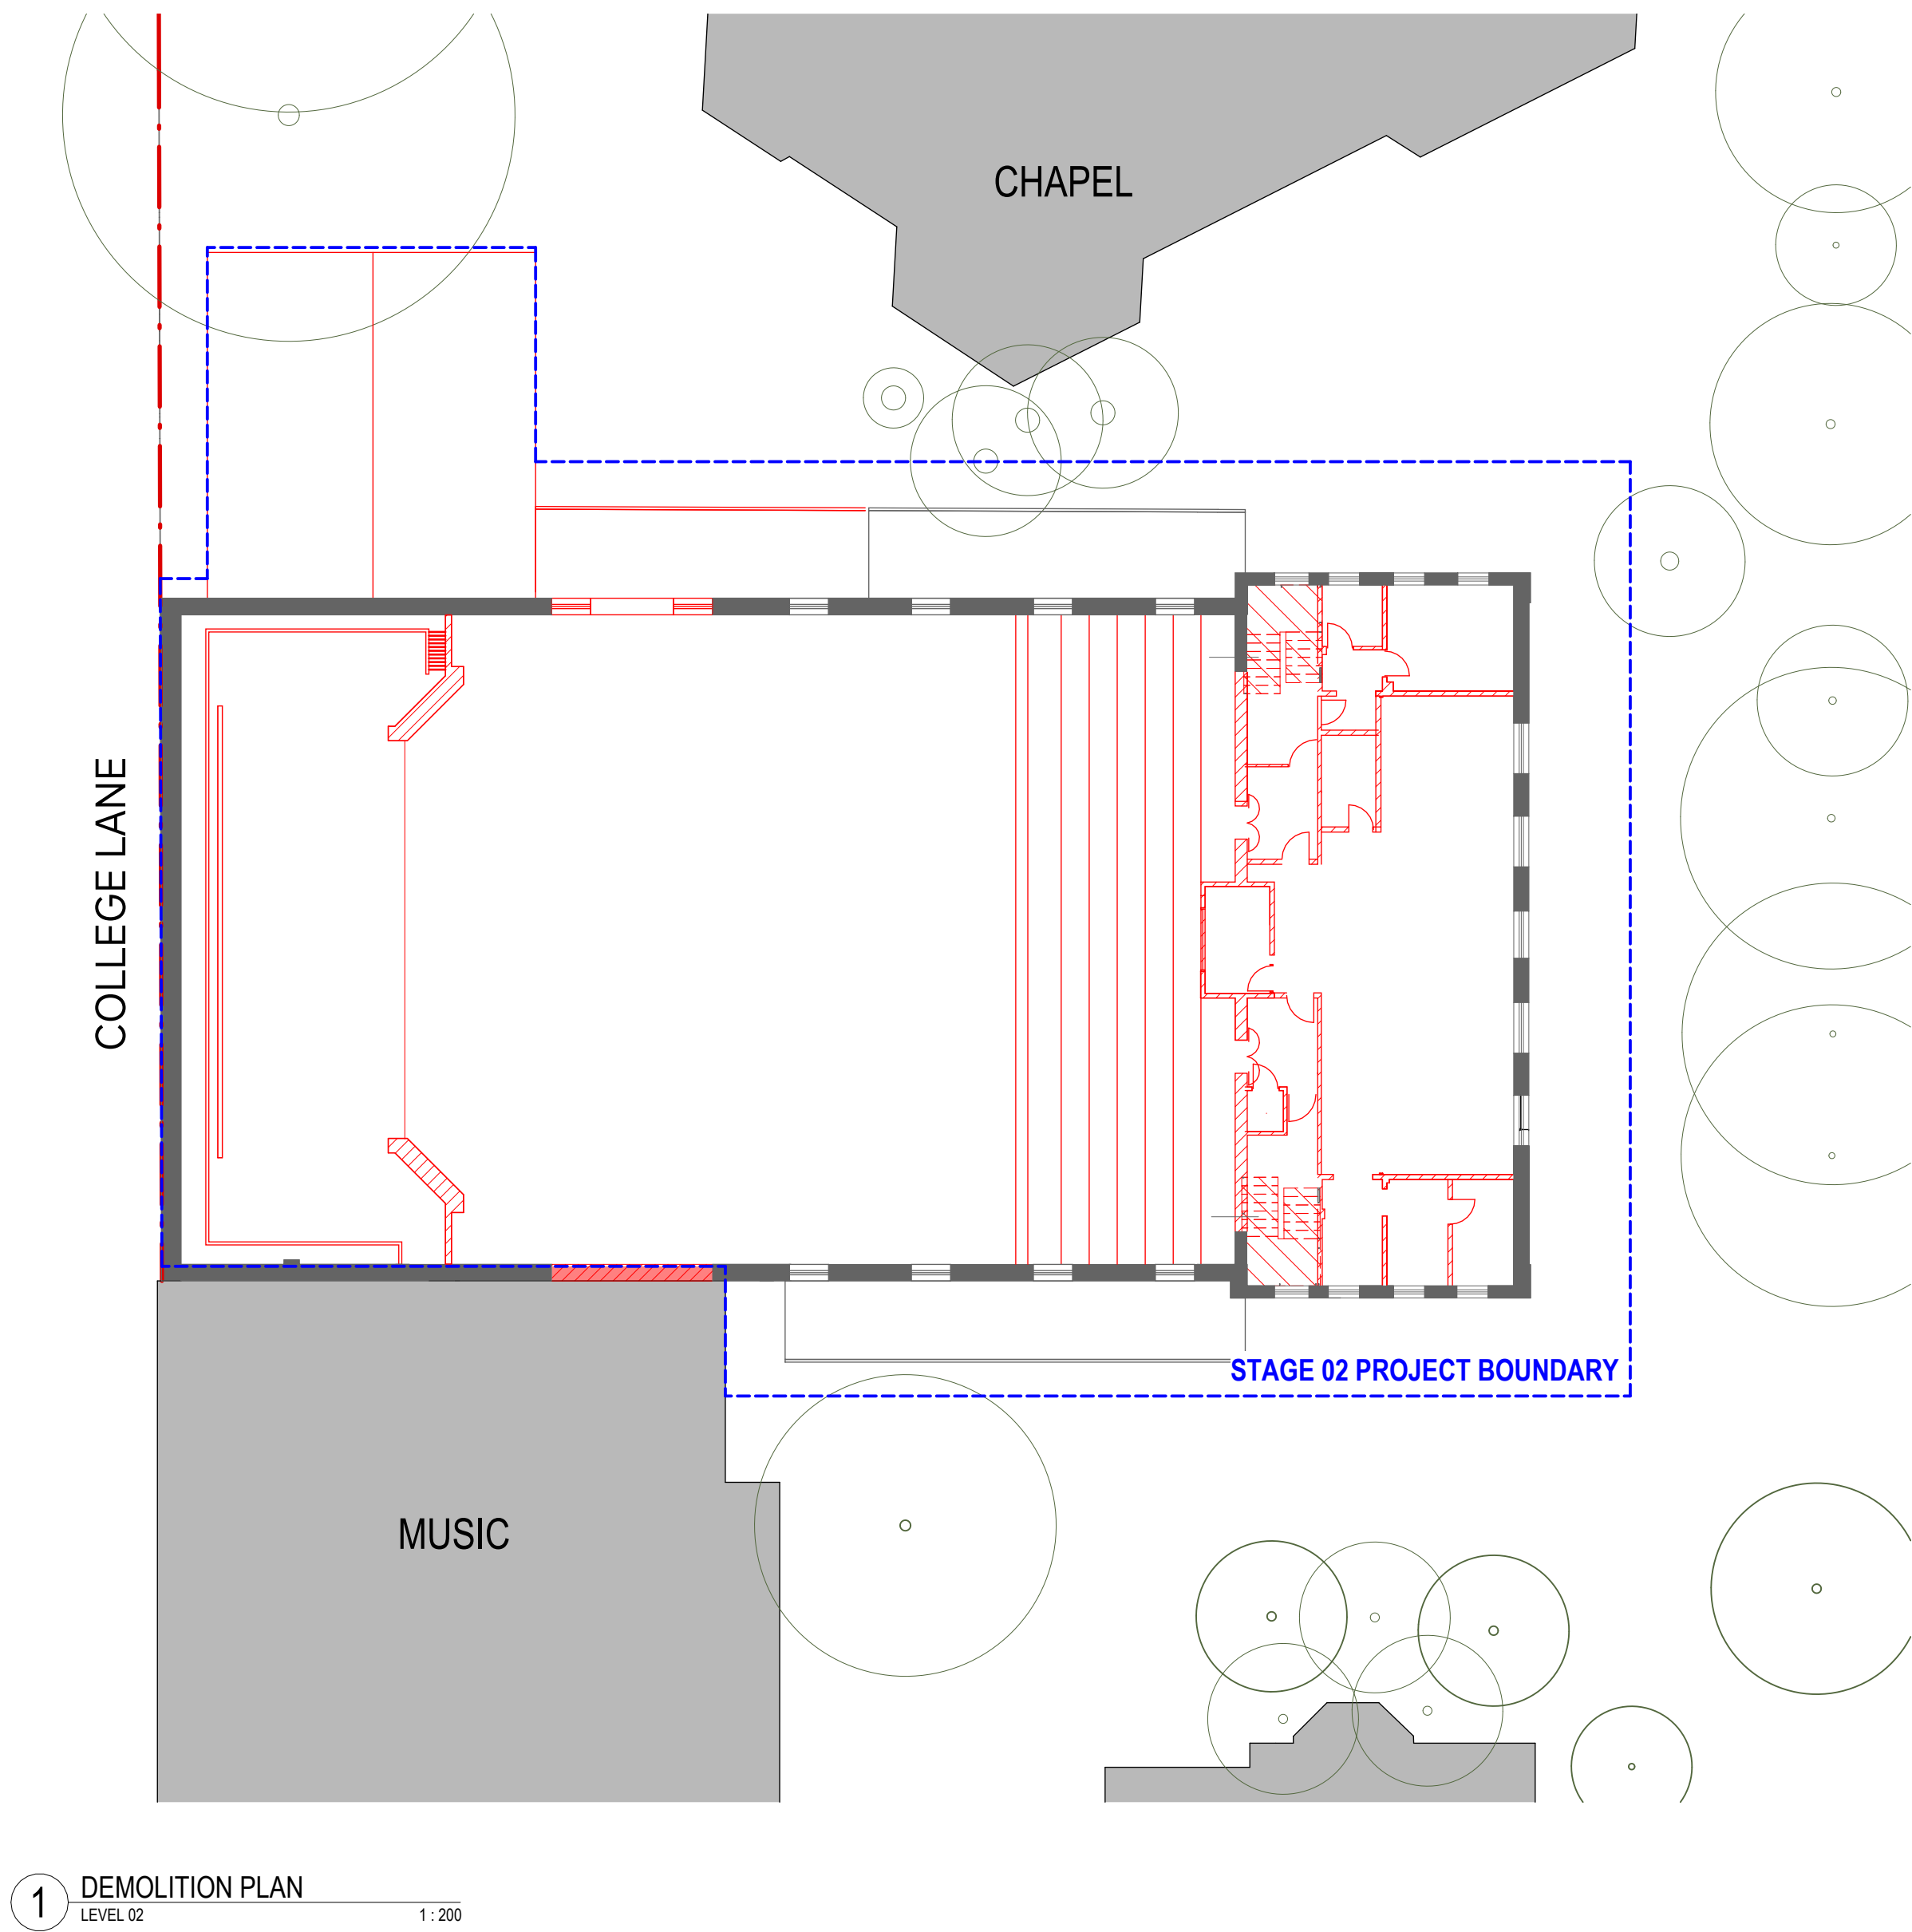

1 DEMOLITION PLAN
LEVEL 02
1:200

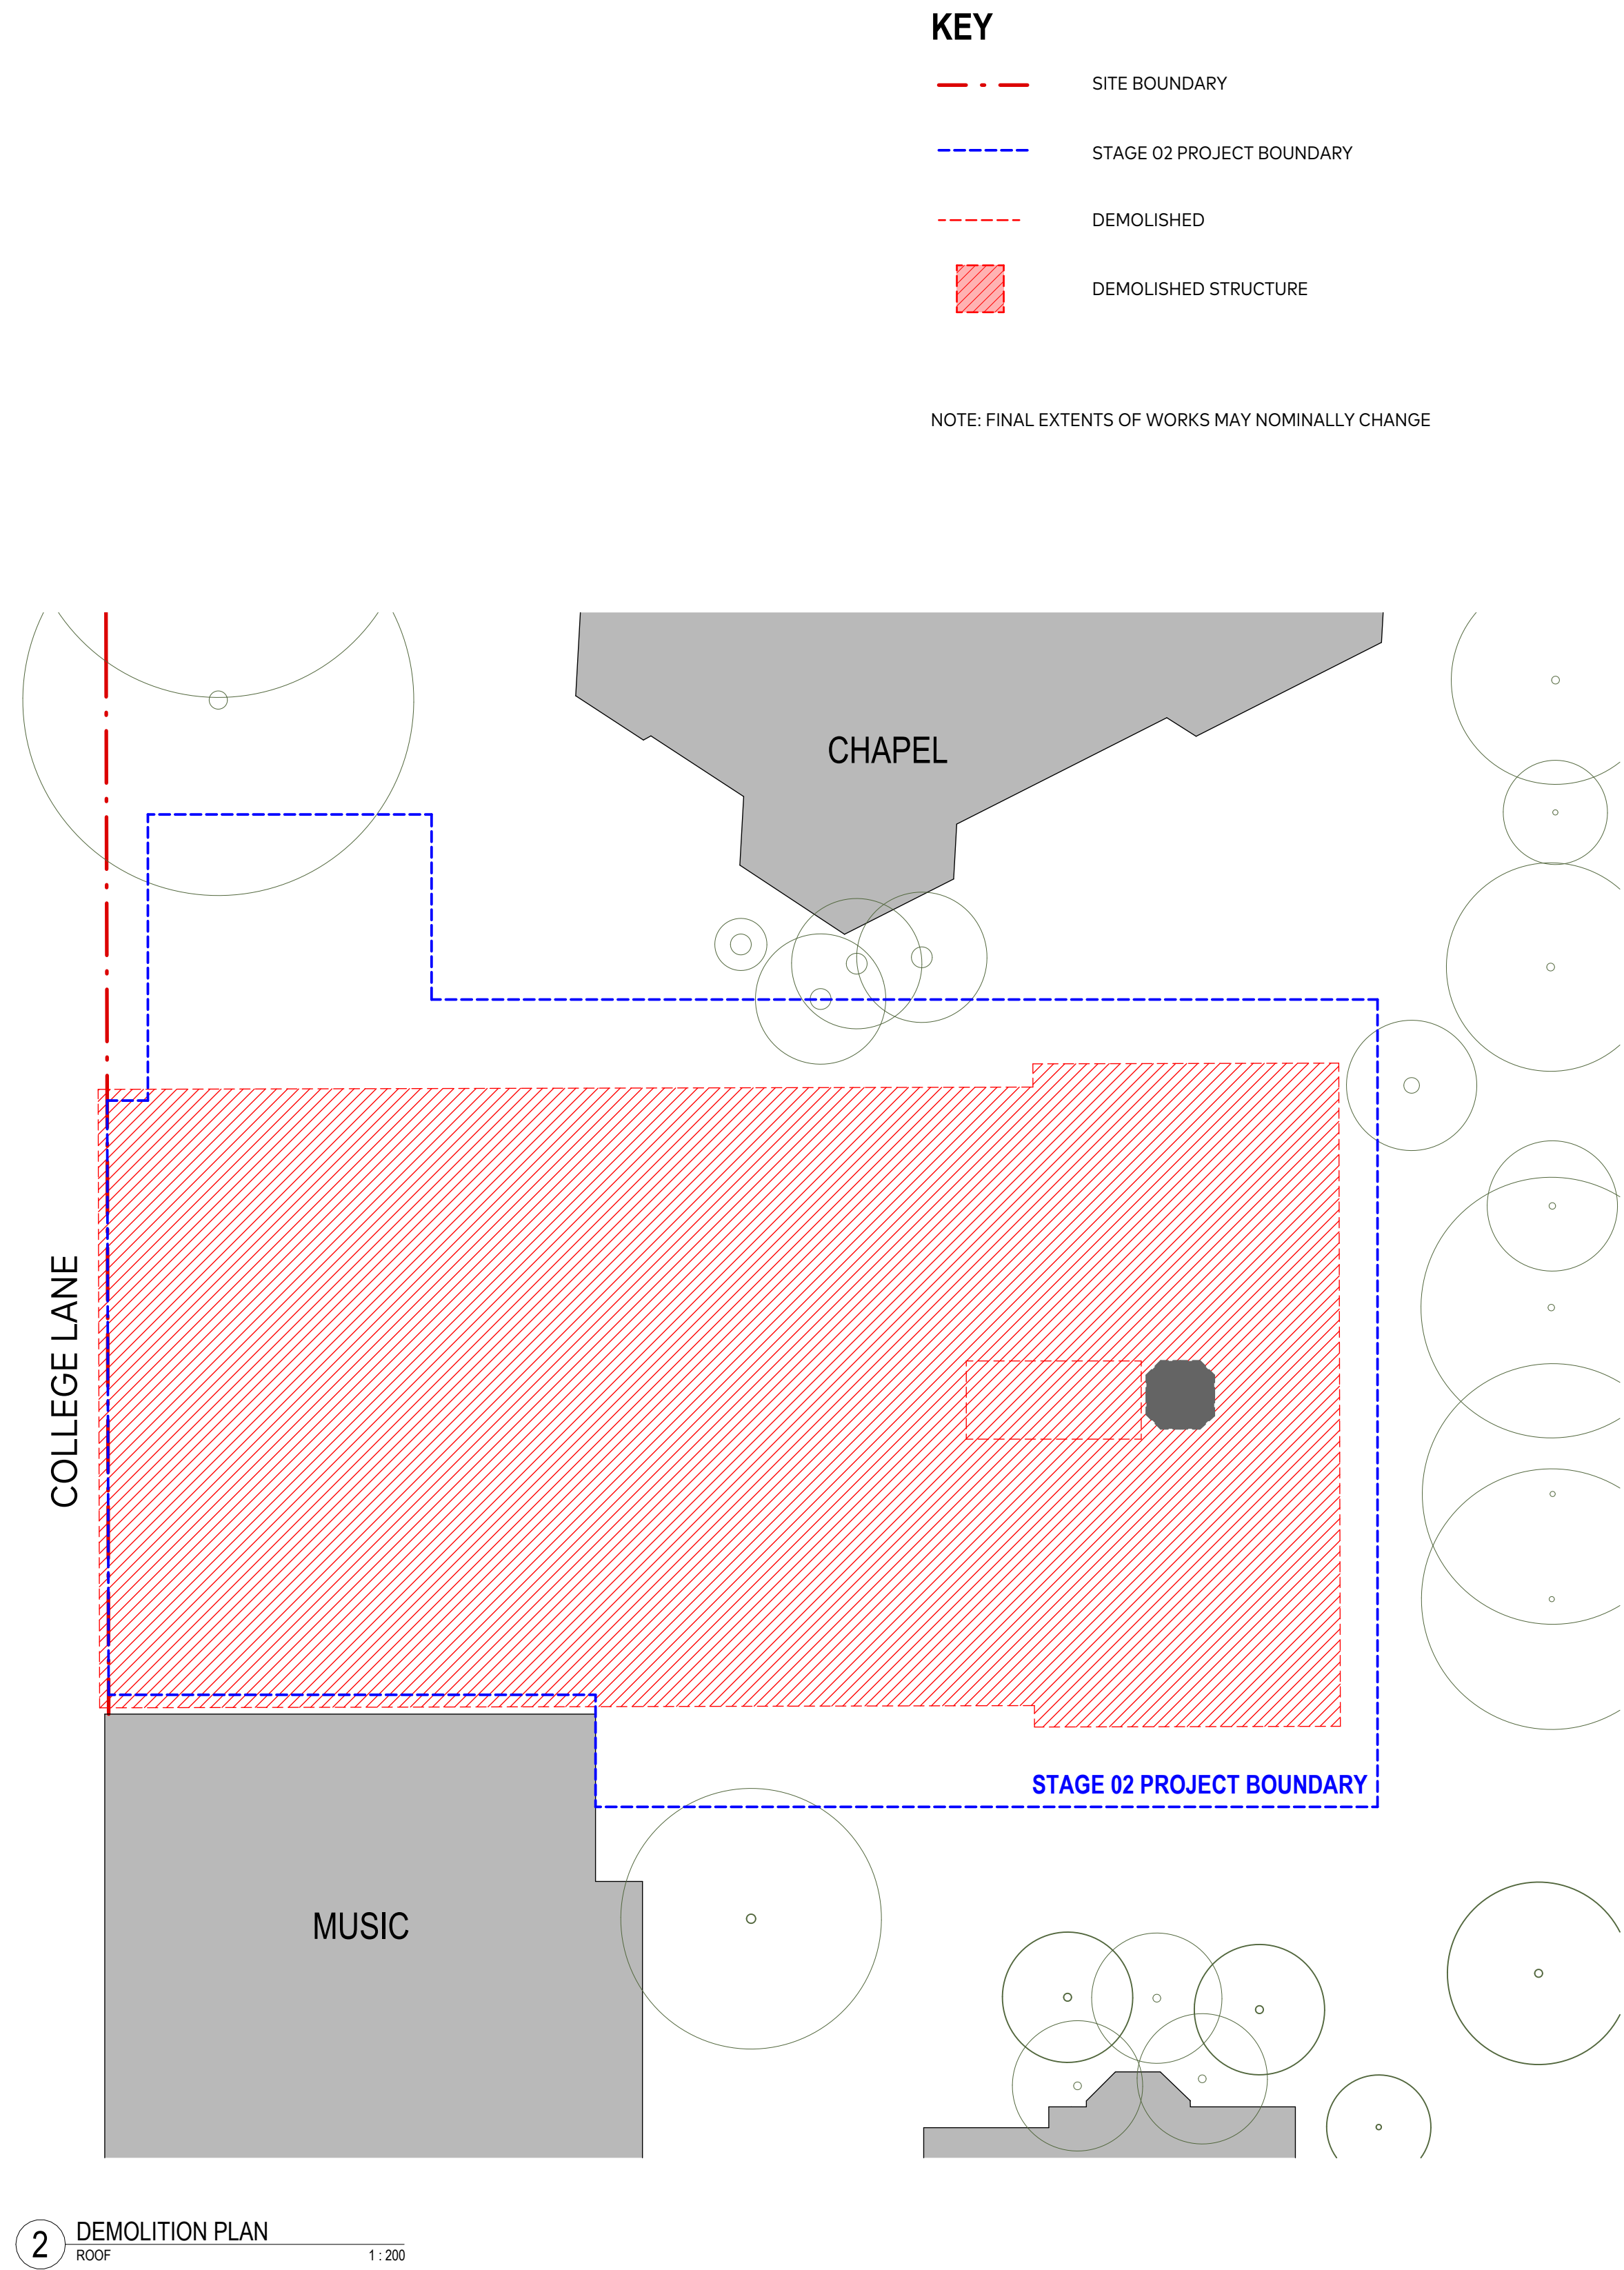

2 DEMOLITION PLAN
ROOF
1:200


KEY

- SITE BOUNDARY
- STAGE 02 PROJECT BOUNDARY
- DEMOLISHED
- DEMOLISHED STRUCTURE


NOTE: FINAL EXTENTS OF WORKS MAY NOMINALLY CHANGE

THE CONTENT OF THIS DRAWING MUST BE UNDERSTOOD IN THE CONTEXT OF THE SHEET STATUS AND READ IN CONJUNCTION WITH THE GENERAL NOTES FOUND ON THE COVERPAGE OF THIS DOCUMENT SET. DO NOT USE THE CONTENT OF THIS DRAWING FOR USES THAT ARE NOT CONSISTENT WITH THE ADVISED STATUS. DO NOT SCALE DRAWINGS. UNFIGURED DIMENSIONS ONLY. IF IN DOUBT, CONTACT ALC FOR CLARIFICATION.

PUBLISH DATE: 30/04/2025 2:54:47 PM

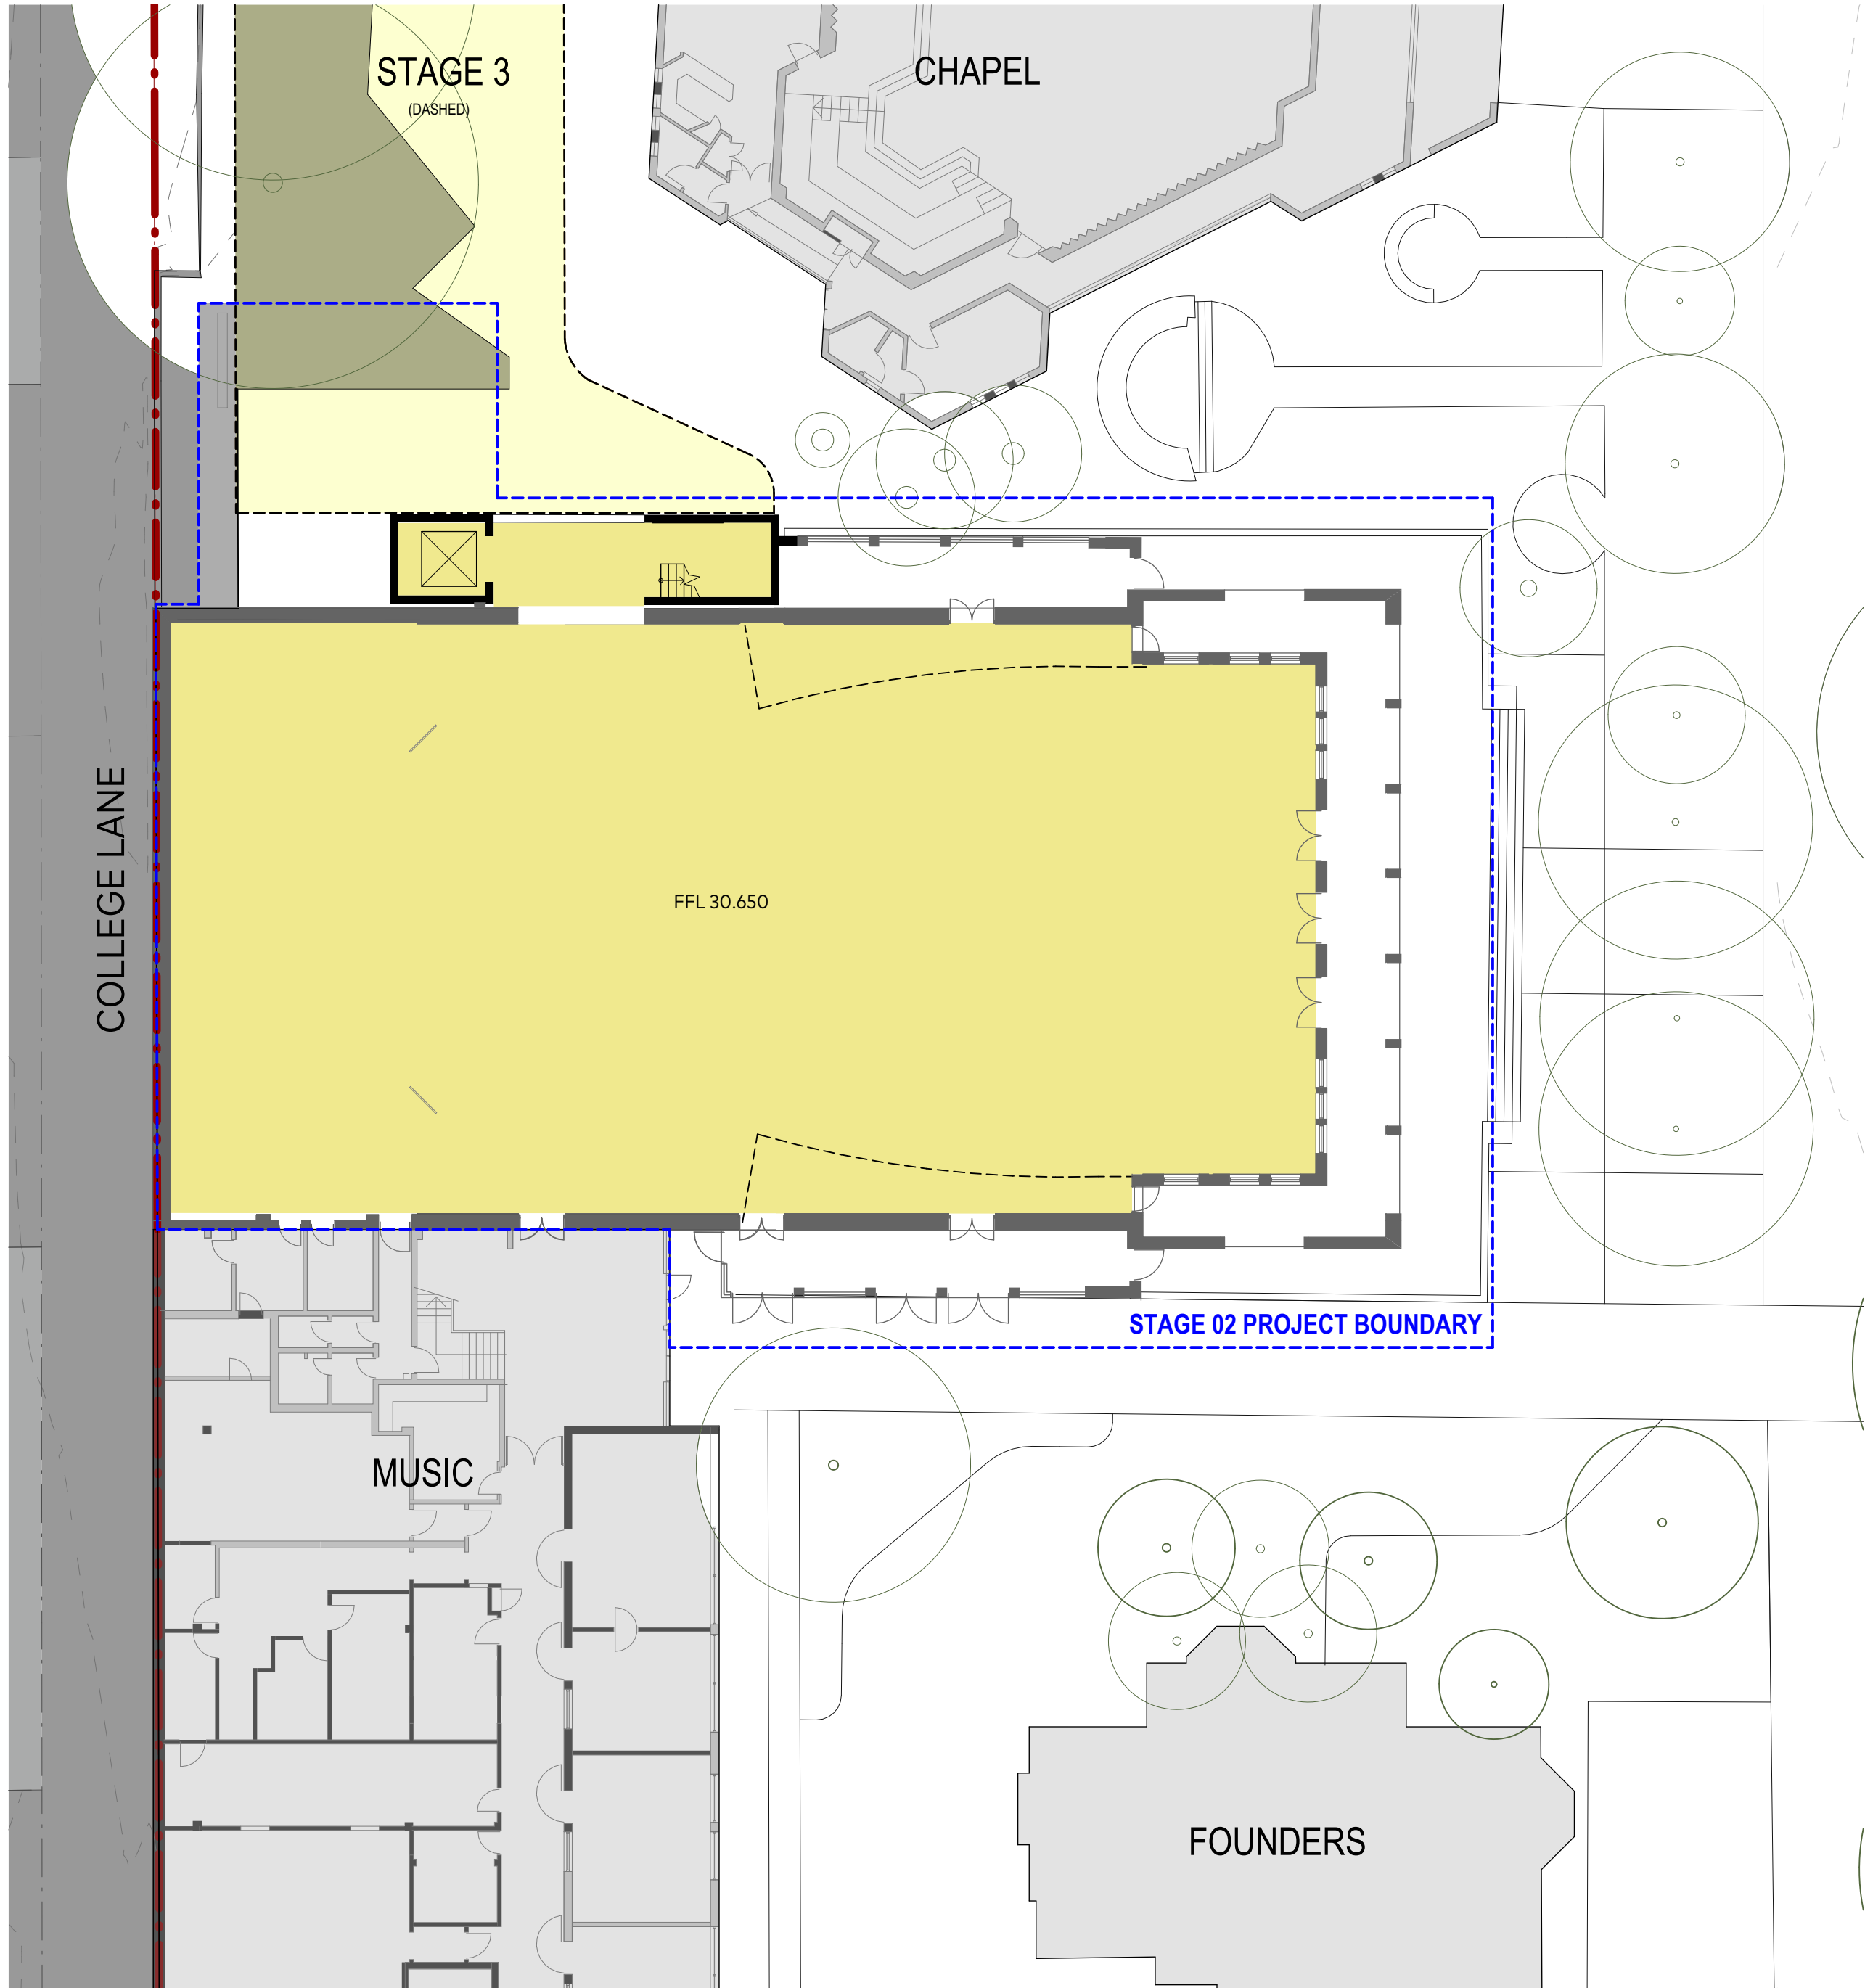

01 FLOOR PLAN
GROUND LEVEL 1:200

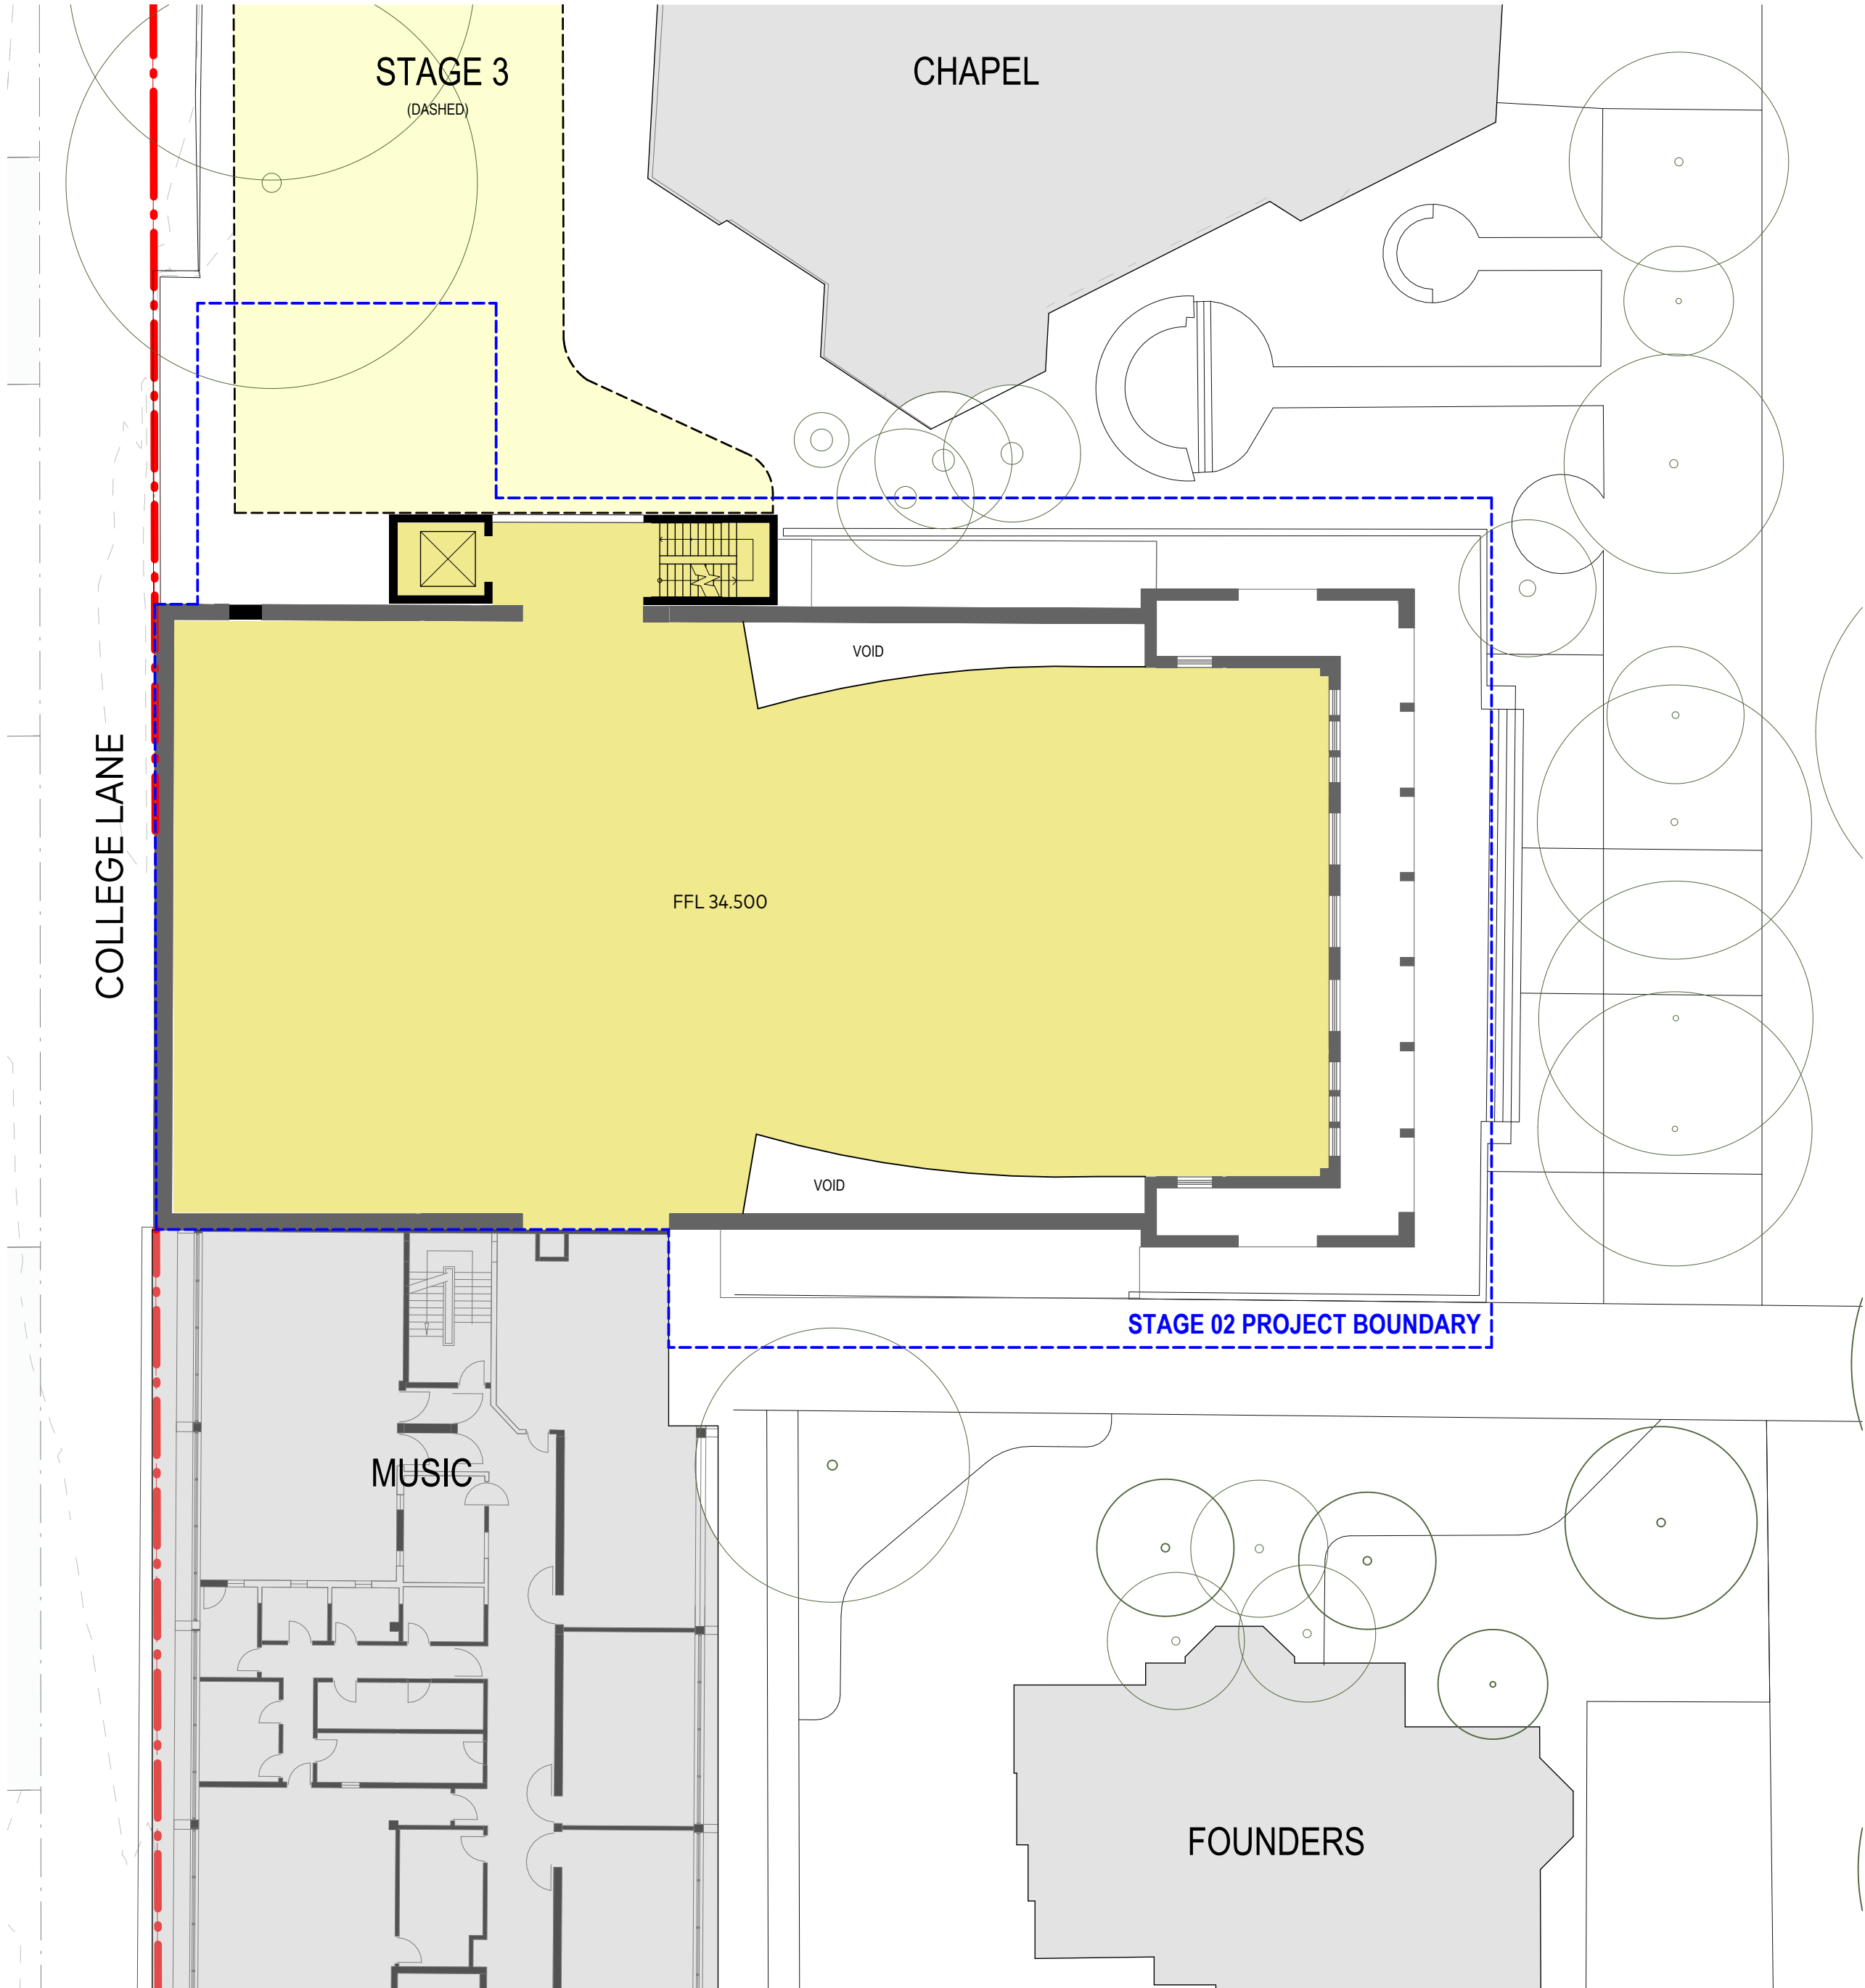

02 FLOOR PLAN
LEVEL 01 1:200

KEY

- SITE BOUNDARY
- STAGE 02 PROJECT BOUNDARY
- EXISTING BUILT FORM
- STAGE 03 PROPOSED BUILDING ENVELOPE
- EXISTING TREES
- PROPOSED TREES

GFA Schedule - Stage 02 Proposed	
Level	GFA
GROUND FLOOR	921 m²
LEVEL 01	921 m²
LEVEL 02	921 m²



AJC ARCHITECTS
GADIGAL COUNTRY
79 MYRTLE STREET
CHIPPENDALE NSW, 2008 AUSTRALIA
+61 2 9311 8222 ARCHITECTS@AJC.COM
ABN 53 003 782 250

NOMINATED ARCHITECTS
MICHAEL HESNAN 5264,
BRIAN MARIOTTI 9451,
JOHN WHITTINGHAM 7030

CLIENT
Newington College



PROJECT
24030 Newington
Masterplan

PROJECT NO
24030

LOCATION
244 Stanmore Road,
Stanmore, NSW, 2048



REV	DATE	DESCRIPTION	DN	AP
3	17/04/26	SSDA SUBMISSION		
2	01/12/25	SSDA SUBMISSION		

SHEET STATUS
NOT FOR CONSTRUCTION


SHEET TITLE
STAGE 02 - PROPOSED
ENVELOPE FLOOR
PLANS - SHEET 01

SCALE
1:200
@ A1


SHEET NUMBER
SSDA-
02-2101
REVISION
3

THE CONTENT OF THIS DRAWING MUST BE UNDERSTOOD IN THE CONTEXT OF THE SHEET STATUS AND READ IN CONJUNCTION WITH THE GENERAL NOTES FOUND ON THE COVERPAGE OF THIS DOCUMENT SET. DO NOT USE THE CONTENT OF THIS DRAWING FOR USES THAT ARE NOT CONSISTENT WITH THE ADVISED STATUS. DO NOT SCALE DRAWINGS. UNFIGURED DIMENSIONS ONLY. IF IN DOUBT, CONTACT ALC FOR CLARIFICATION.

PUBLISH DATE: 16/04/2026 3:55:57 PM

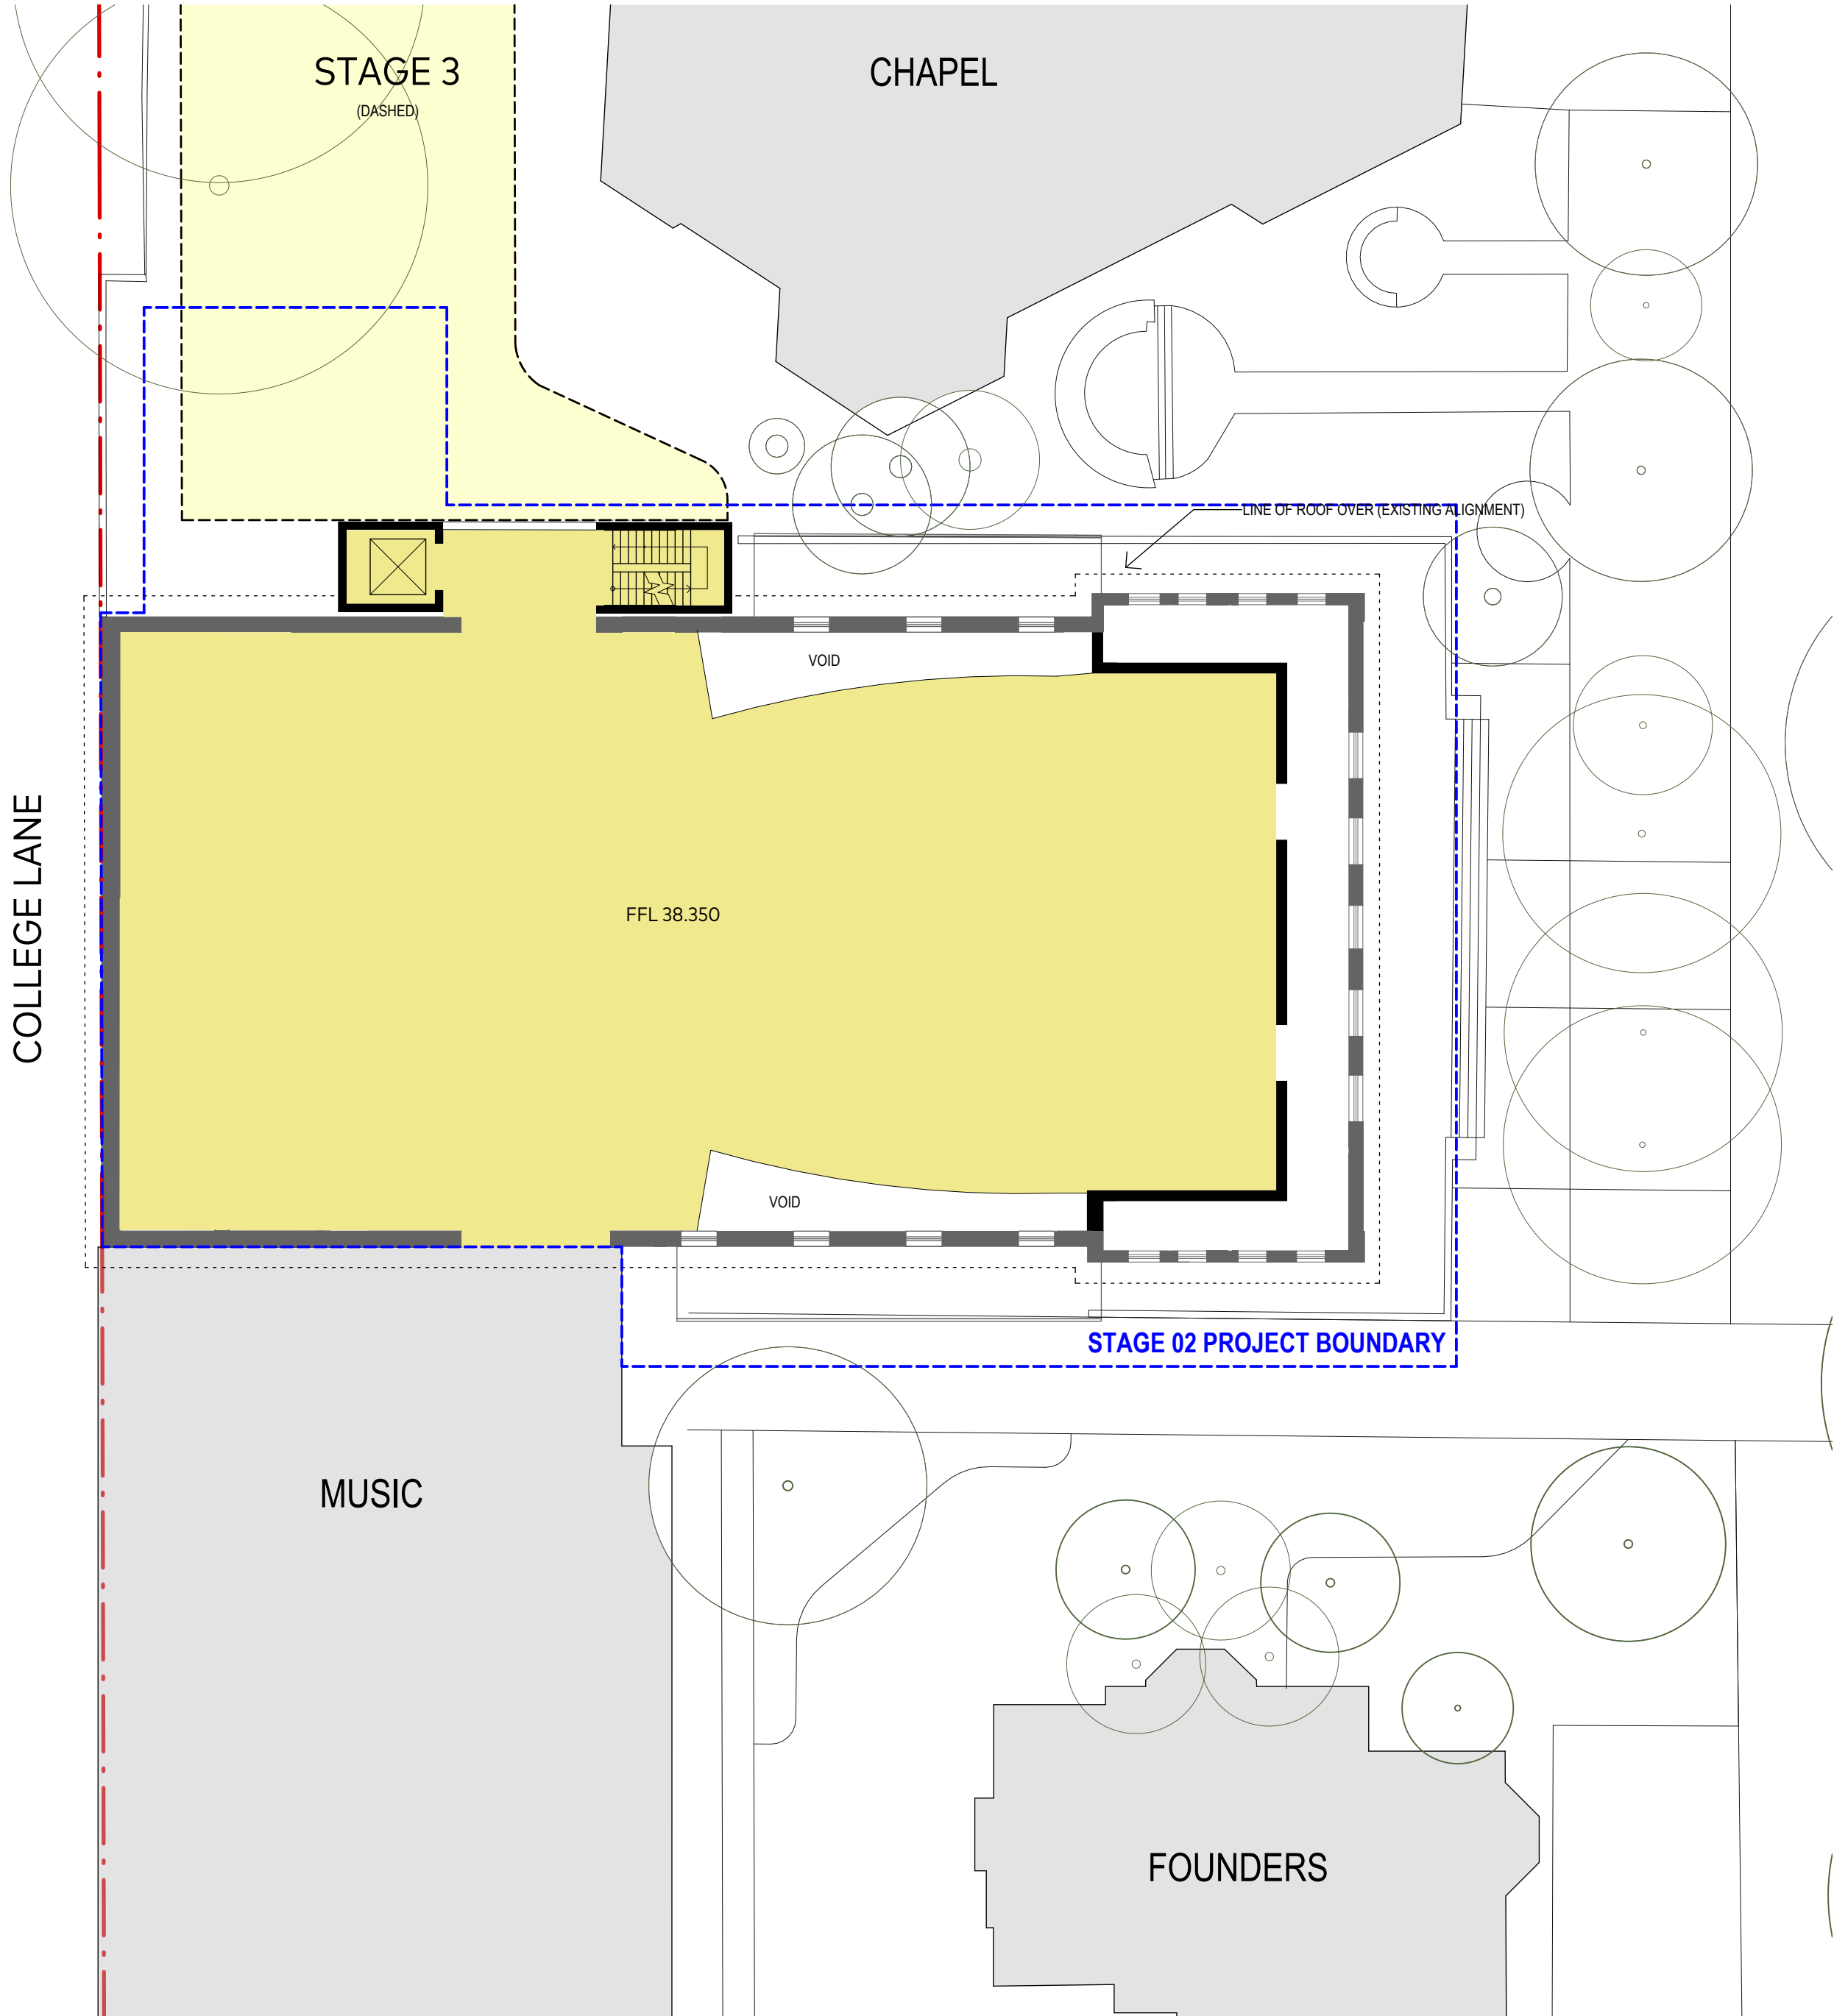

01 FLOOR PLAN
LEVEL 02
1:200

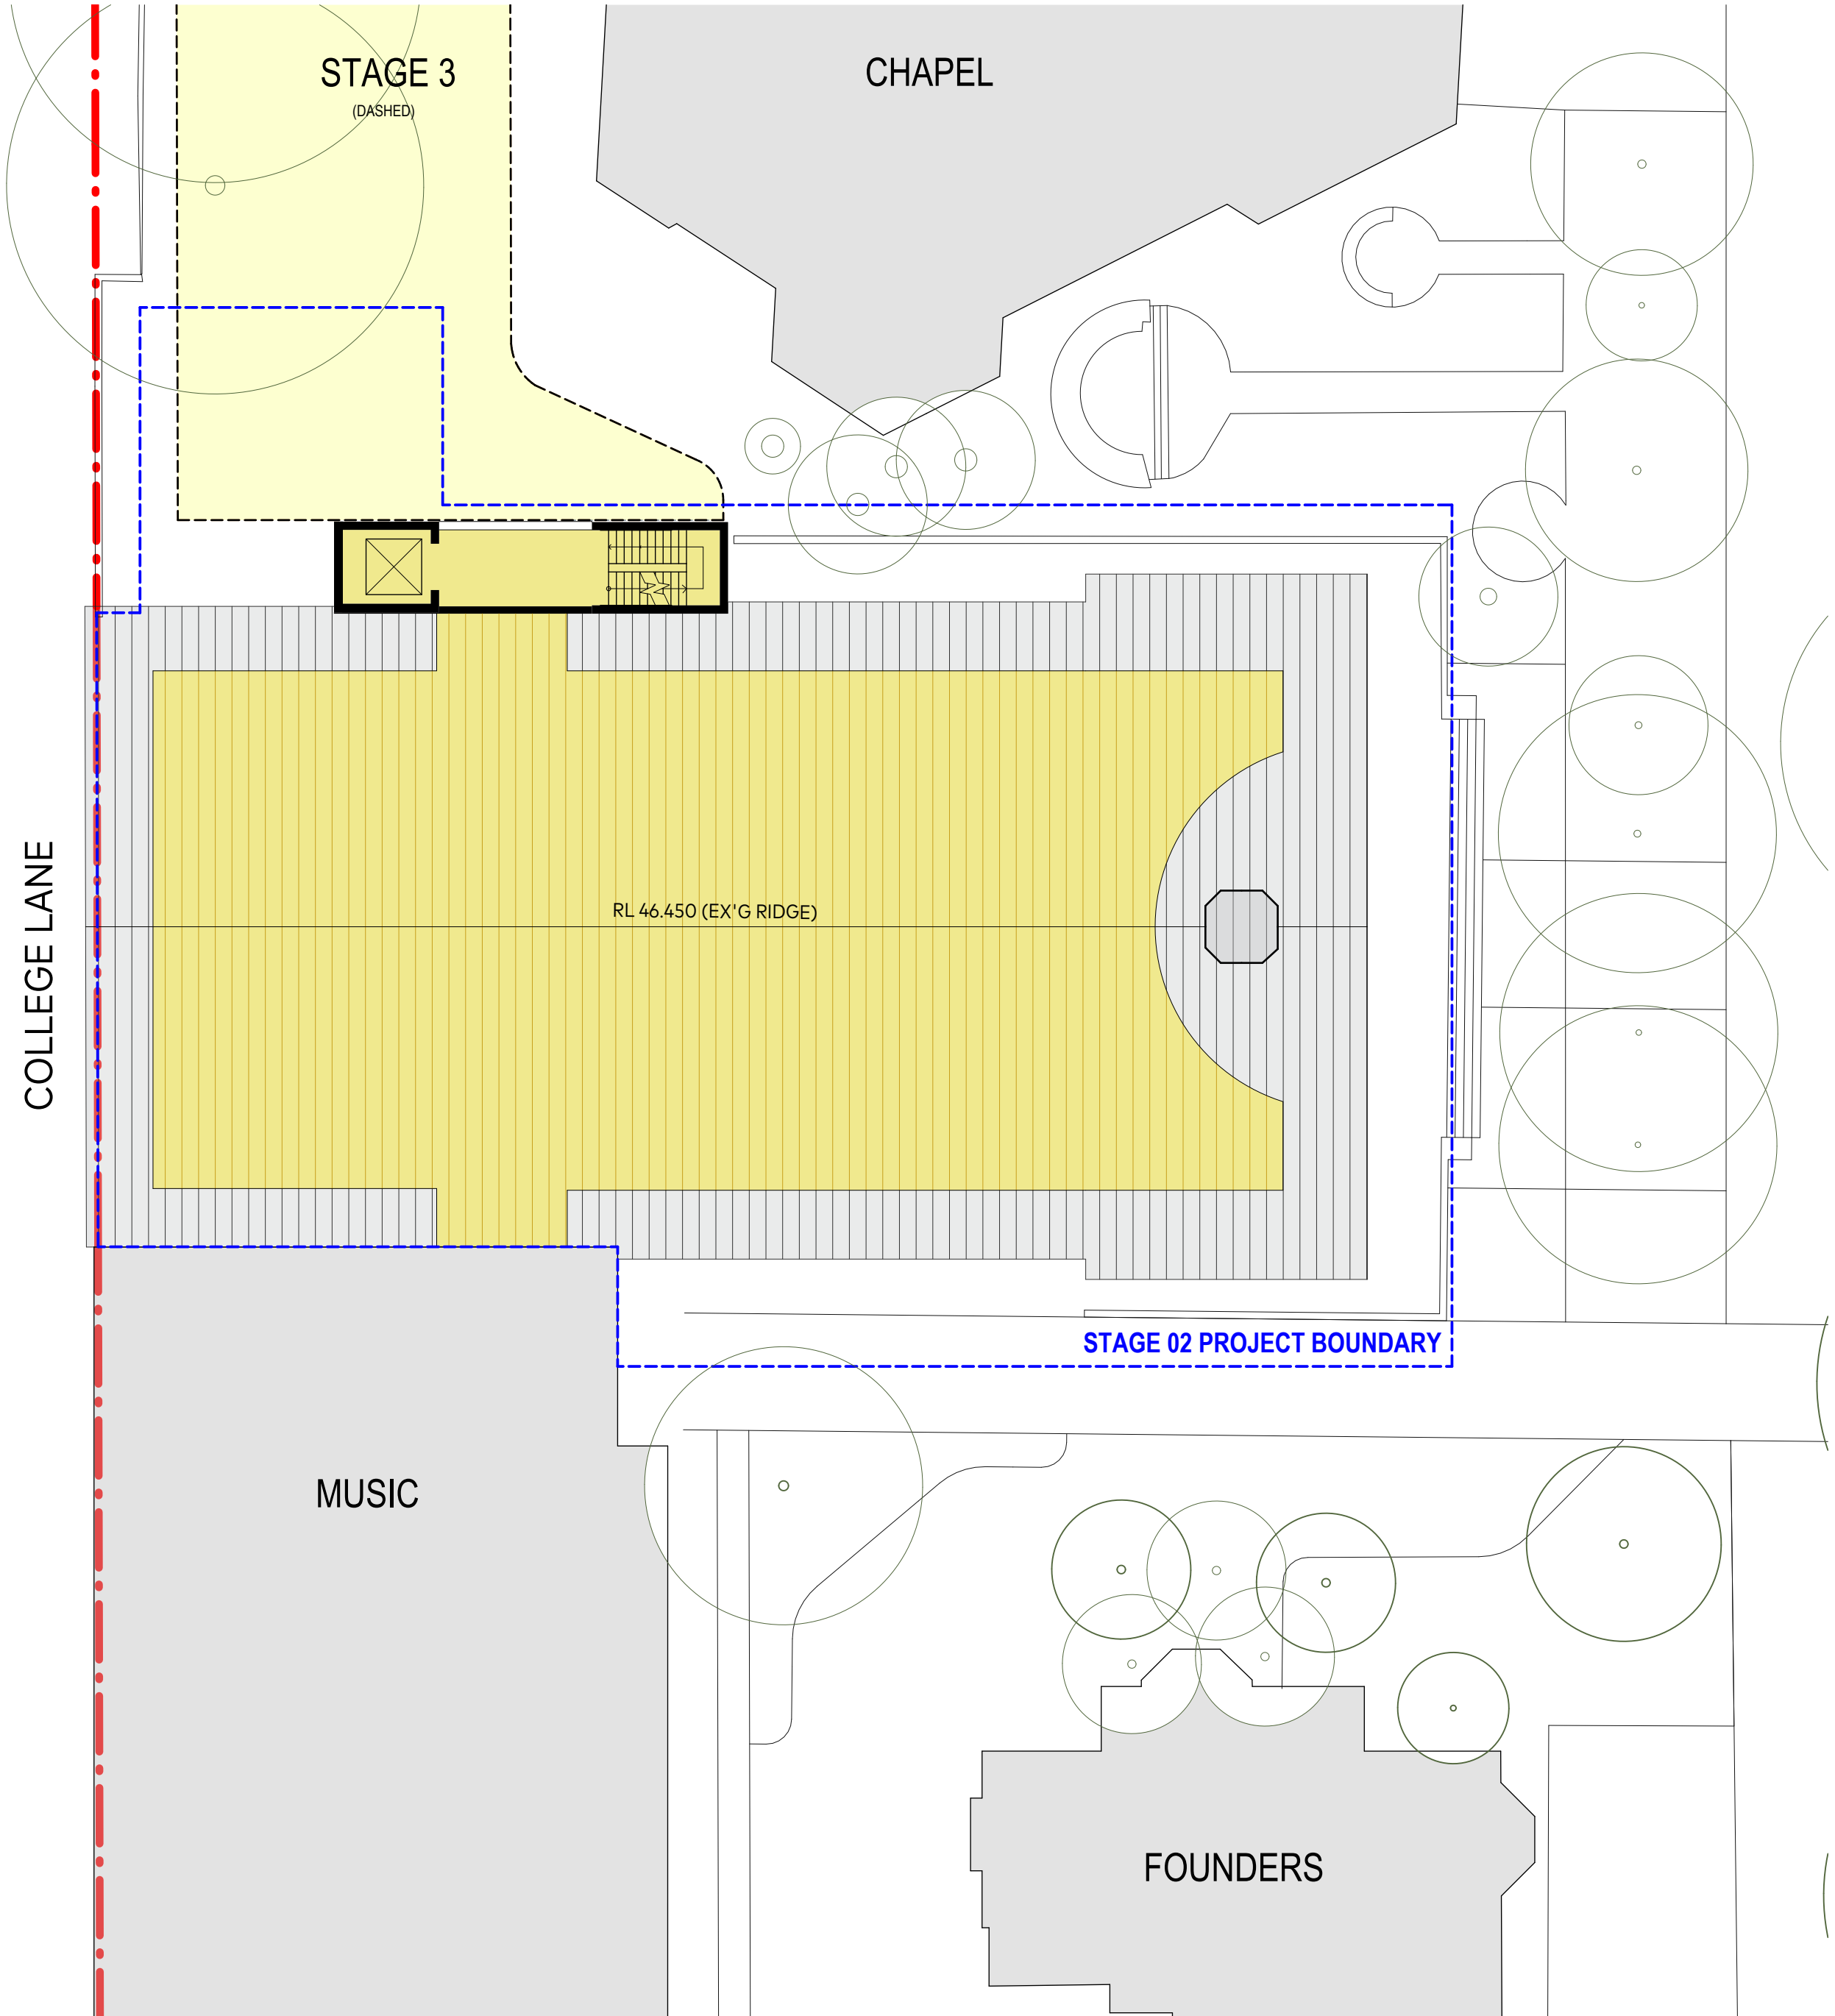

02 FLOOR PLAN
ROOF LEVEL
1:200

KEY

- SITE BOUNDARY
- STAGE 02 PROJECT BOUNDARY
- EXISTING BUILT FORM
- STAGE 03 PROPOSED BUILDING ENVELOPE
- EXISTING TREES
- PROPOSED TREES



AJC ARCHITECTS
GADIGAL COUNTRY
79 MYRTLE STREET
CHIPPENDALE NSW, 2008 AUSTRALIA
+61 2 9311 8222 ARCHITECTS@AJC.COM
ABN 53 003 782 250

NOMINATED ARCHITECTS
MICHAEL HESNAN 5264,
BRIAN MARIOTTI 9451,
JOHN WHITTINGHAM 7030

CLIENT
Newington College



PROJECT
24030 Newington
Masterplan
PROJECT NO
24030

LOCATION
244 Stanmore Road,
Stanmore, NSW, 2048



REV	DATE	DESCRIPTION	DN	AP
3	17/04/26	SSDA SUBMISSION		
2	01/12/25	SSDA SUBMISSION		

SHEET STATUS
NOT FOR CONSTRUCTION


SHEET TITLE
STAGE 02 - PROPOSED
ENVELOPE FLOOR
PLANS - SHEET 02

SCALE
1:200
@ A1


SHEET NUMBER
SSDA-
02-2102
REVISION
3

THE CONTENT OF THIS DRAWING MUST BE UNDERSTOOD IN THE CONTEXT OF THE SHEET STATUS AND READ IN CONJUNCTION WITH THE GENERAL NOTES FOUND ON THE COVERPAGE OF THIS DOCUMENT SET. DO NOT USE THE CONTENT OF THIS DRAWING FOR USES THAT ARE NOT CONSISTENT WITH THE ADVISED STATUS. DO NOT SCALE DRAWINGS. USE FIGURED DIMENSIONS ONLY. IF IN DOUBT, CONTACT AJC FOR CLARIFICATION.


PUBLISH DATE: 16/04/2025 12:25 PM

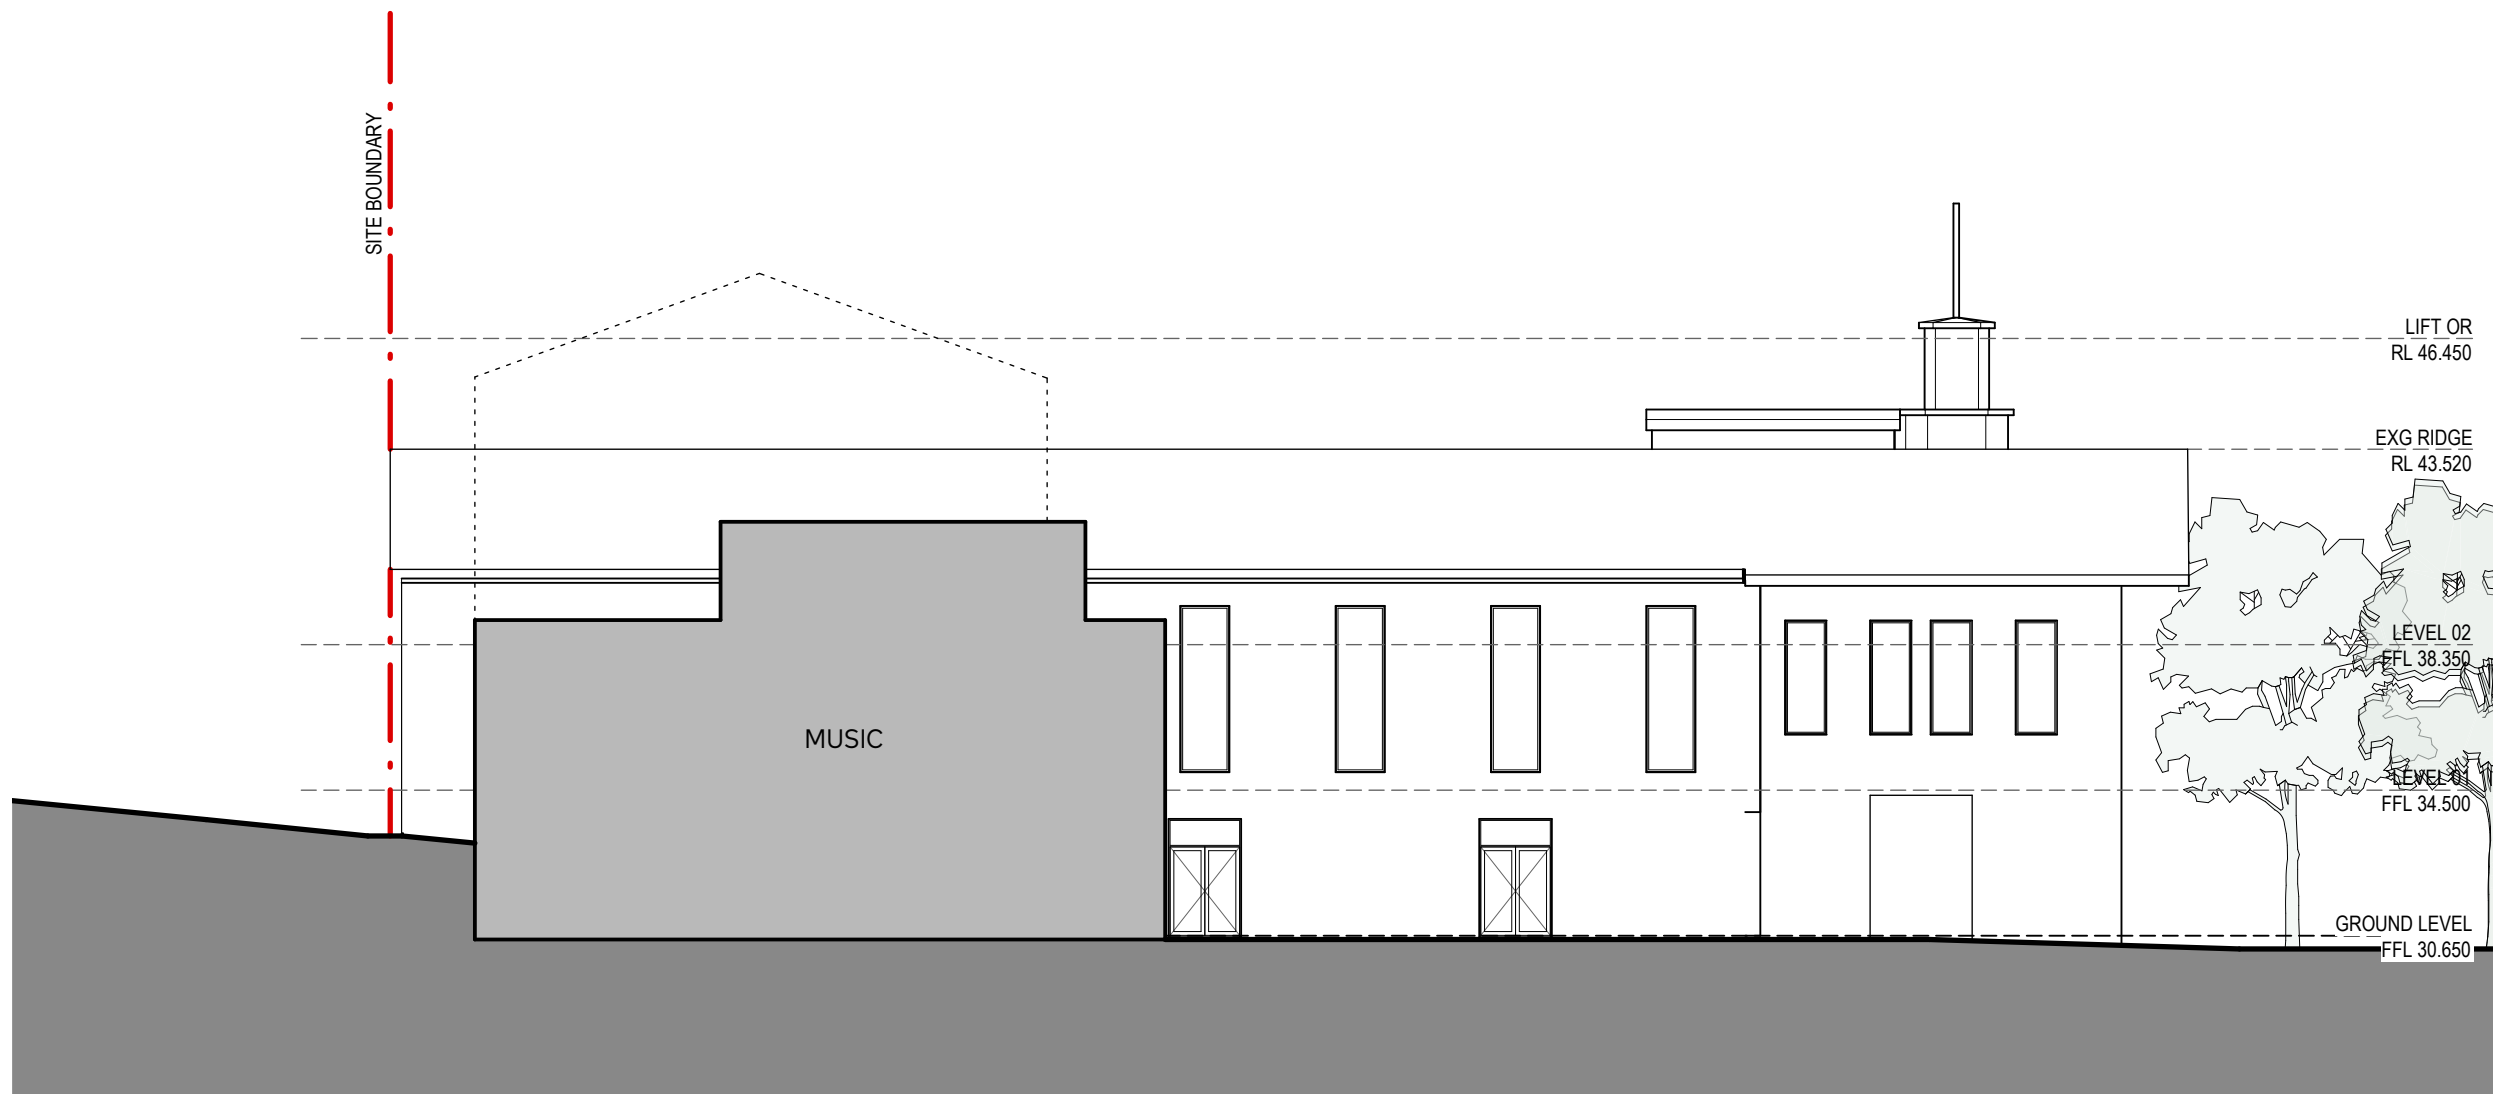


01 ELEVATION
SOUTH 1:200

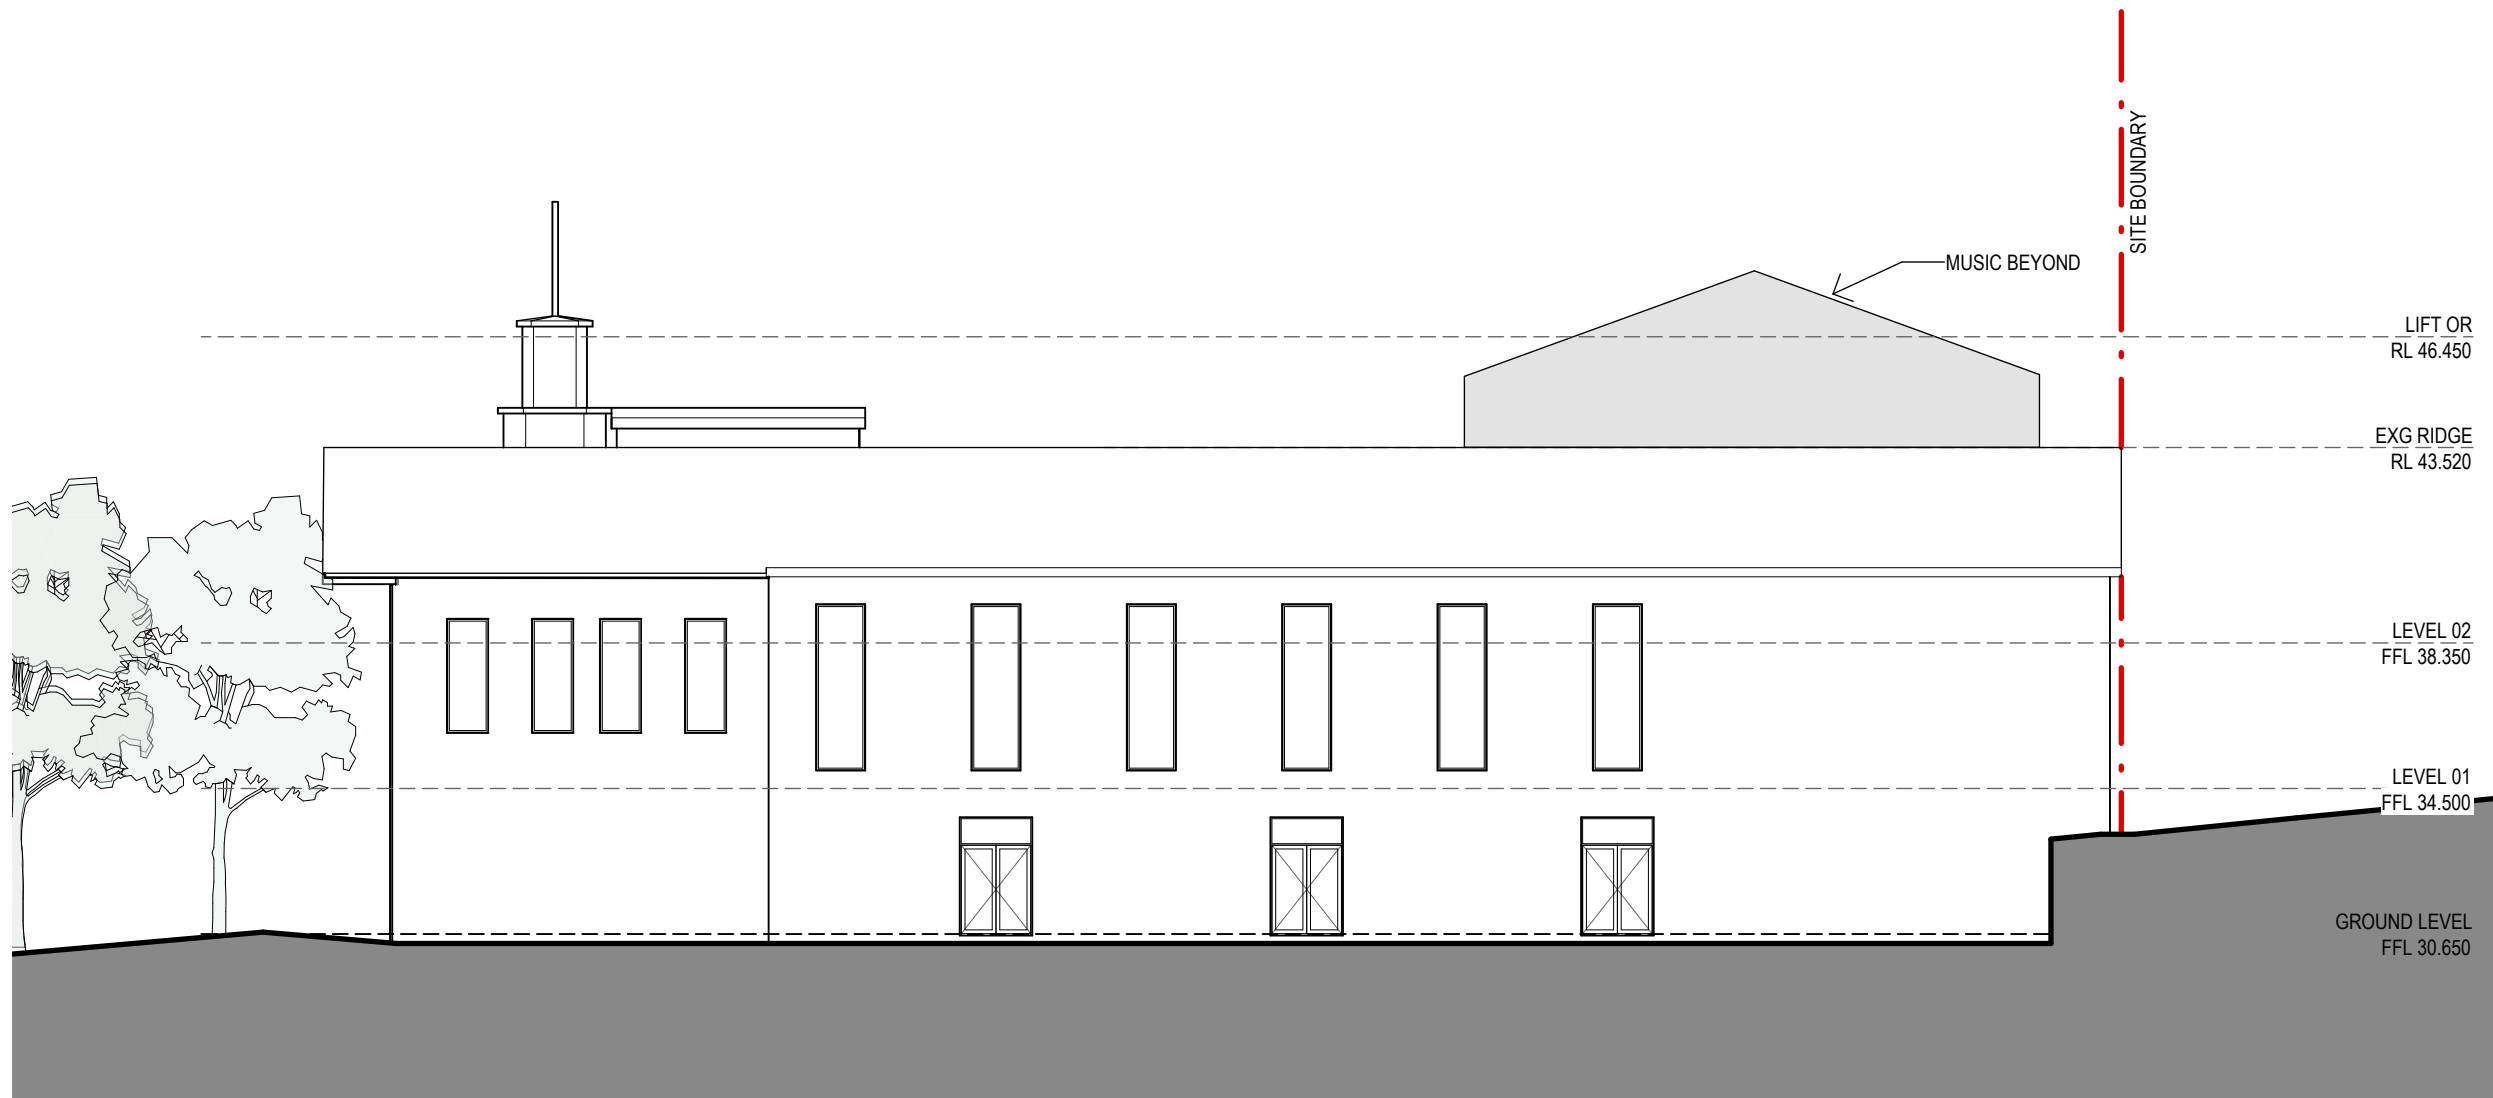

02 ELEVATION
NORTH 1:200

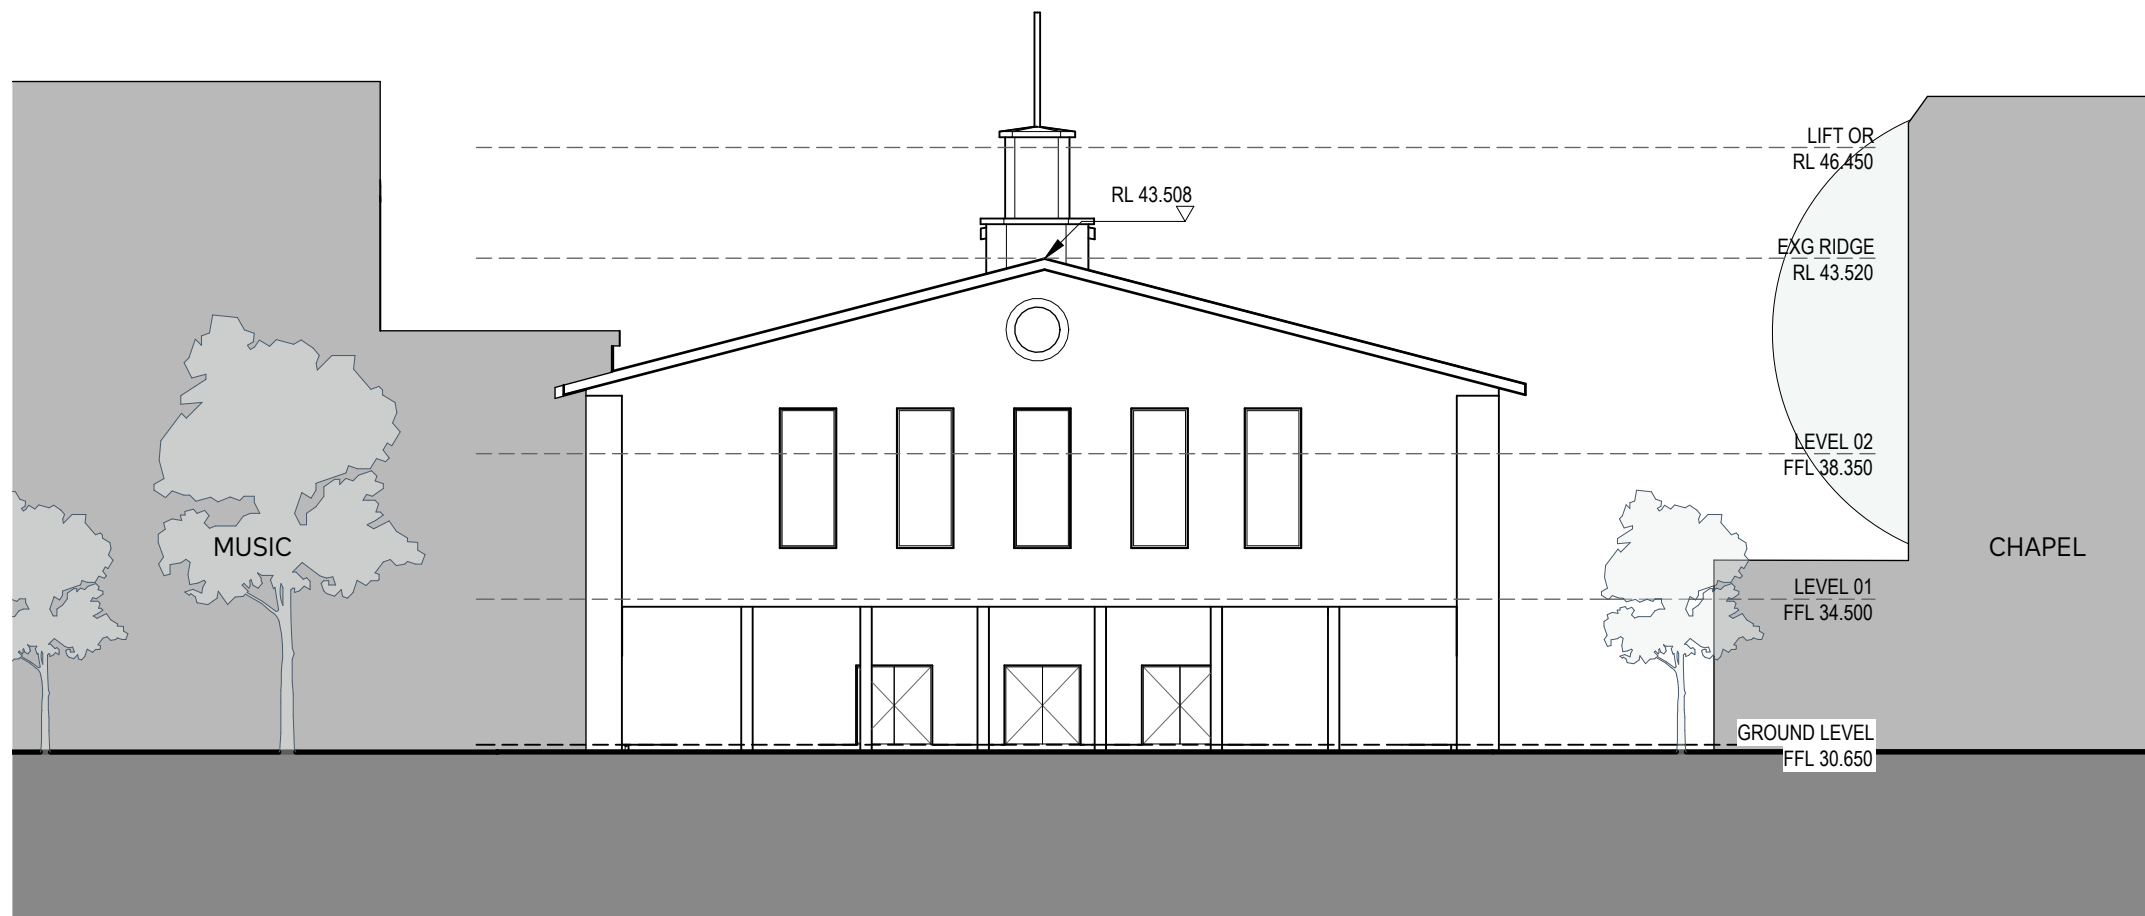

03 ELEVATION
EAST 1:200

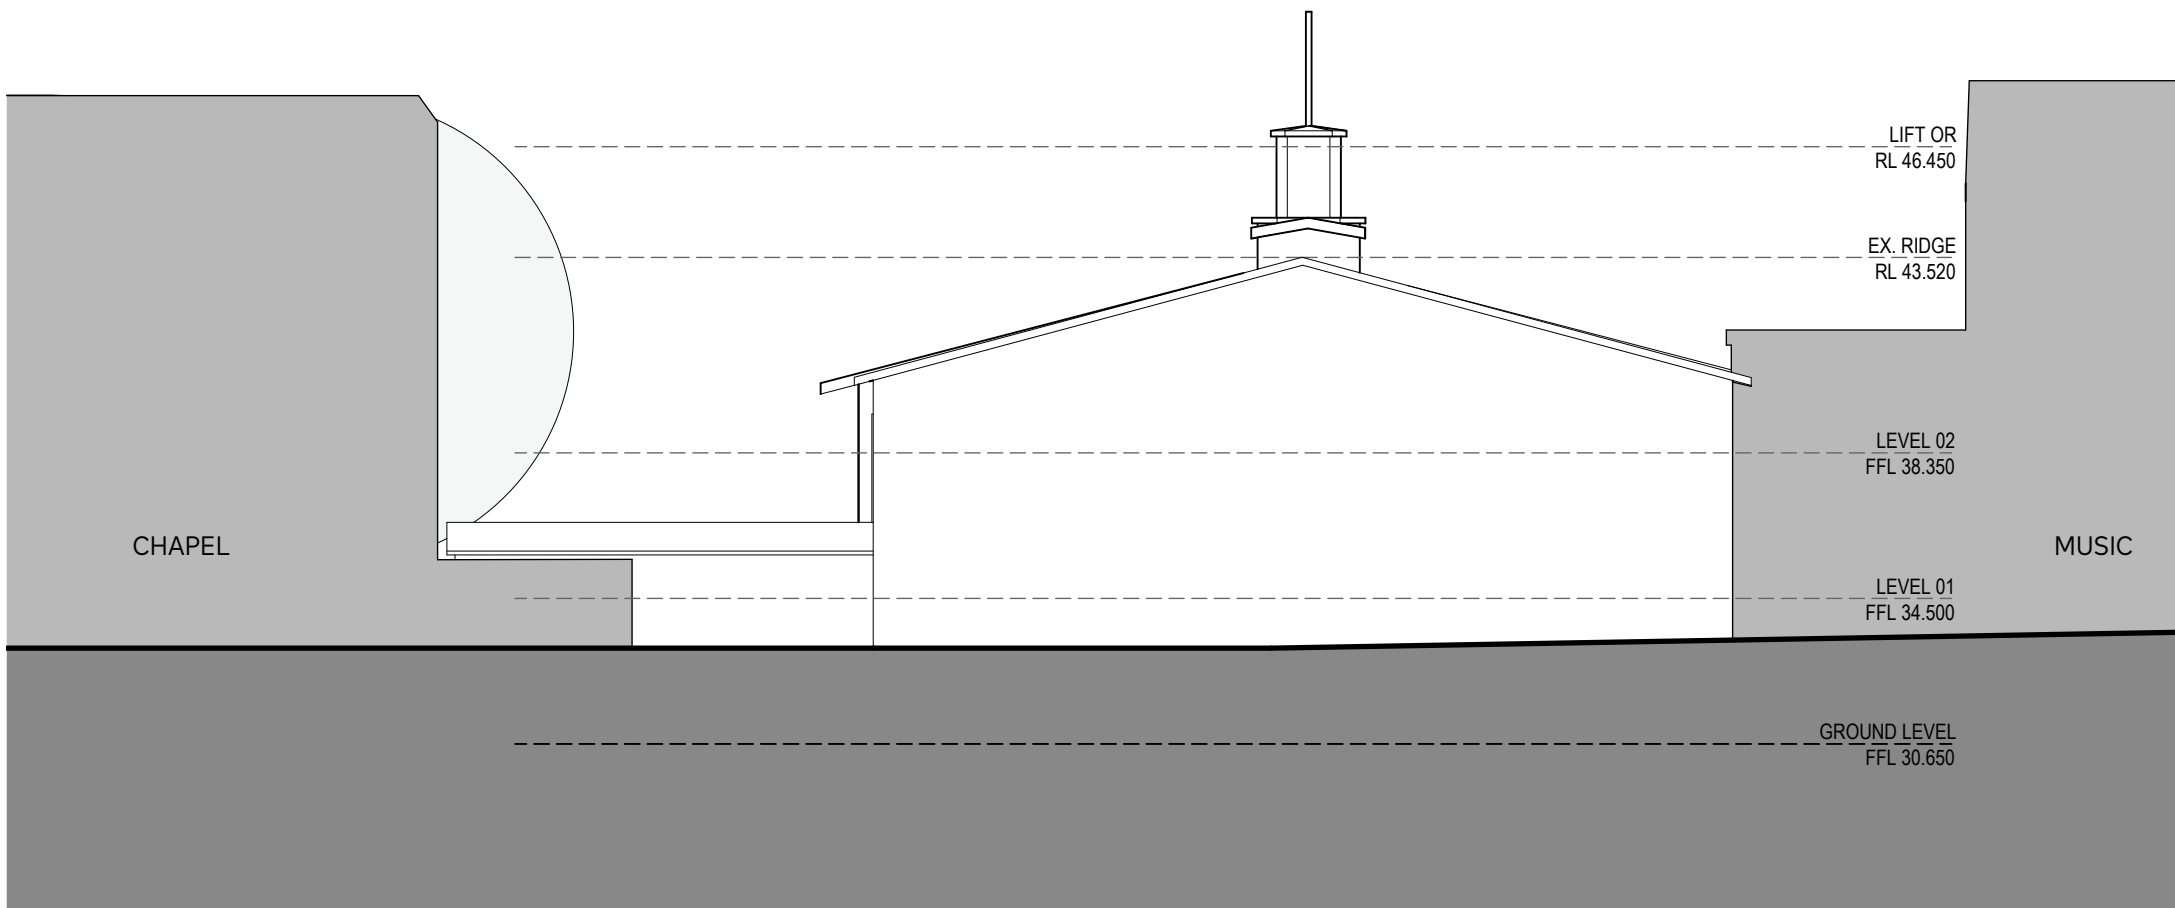

04 ELEVATION
WEST 1:200



AJC ARCHITECTS
GADIGAL COUNTRY
79 MYRTLE STREET
CHIPPENDALE NSW, 2008 AUSTRALIA
+61 2 9311 8222 ARCHITECTSAJC.COM
ABN 53 003 782 250

NOMINATED ARCHITECTS
MICHAEL HEENAN S264,
BRIAN MARIOTTI P451,
JOHN WHITTINGHAM 7030

CLIENT
Newington College



PROJECT
24030 Newington
Masterplan

LOCATION
244 Stanmore Road,
Stanmore, NSW, 2048

PROJECT NO
24030



REV	DATE	DESCRIPTION	DN	AP
1	17/04/26	SSDA SUBMISSION		
SHEET STATUS NOT FOR CONSTRUCTION				

SHEET TITLE
STAGE 02 - EXISTING
ENVELOPE
ELEVATIONS

SCALE
1:200
@ A1

SHEET NUMBER
SSDA-


02-3001

REVISION


1

THE CONTENT OF THIS DRAWING MUST BE UNDERSTOOD IN THE CONTEXT OF THE SHEET STATUS AND READ IN CONJUNCTION WITH THE GENERAL NOTES FOUND ON THE COVERPAGE OF THIS DOCUMENT SET. DO NOT USE THE CONTENT OF THIS DRAWING FOR USES THAT ARE NOT CONSISTENT WITH THE ADVISED STATUS. DO NOT SCALE DRAWINGS. UNFIGURED DIMENSIONS ONLY. IF IN DOUBT, CONTACT AJC FOR CLARIFICATION.


PUBLISH DATE: 30/04/2025 2:55:06 PM

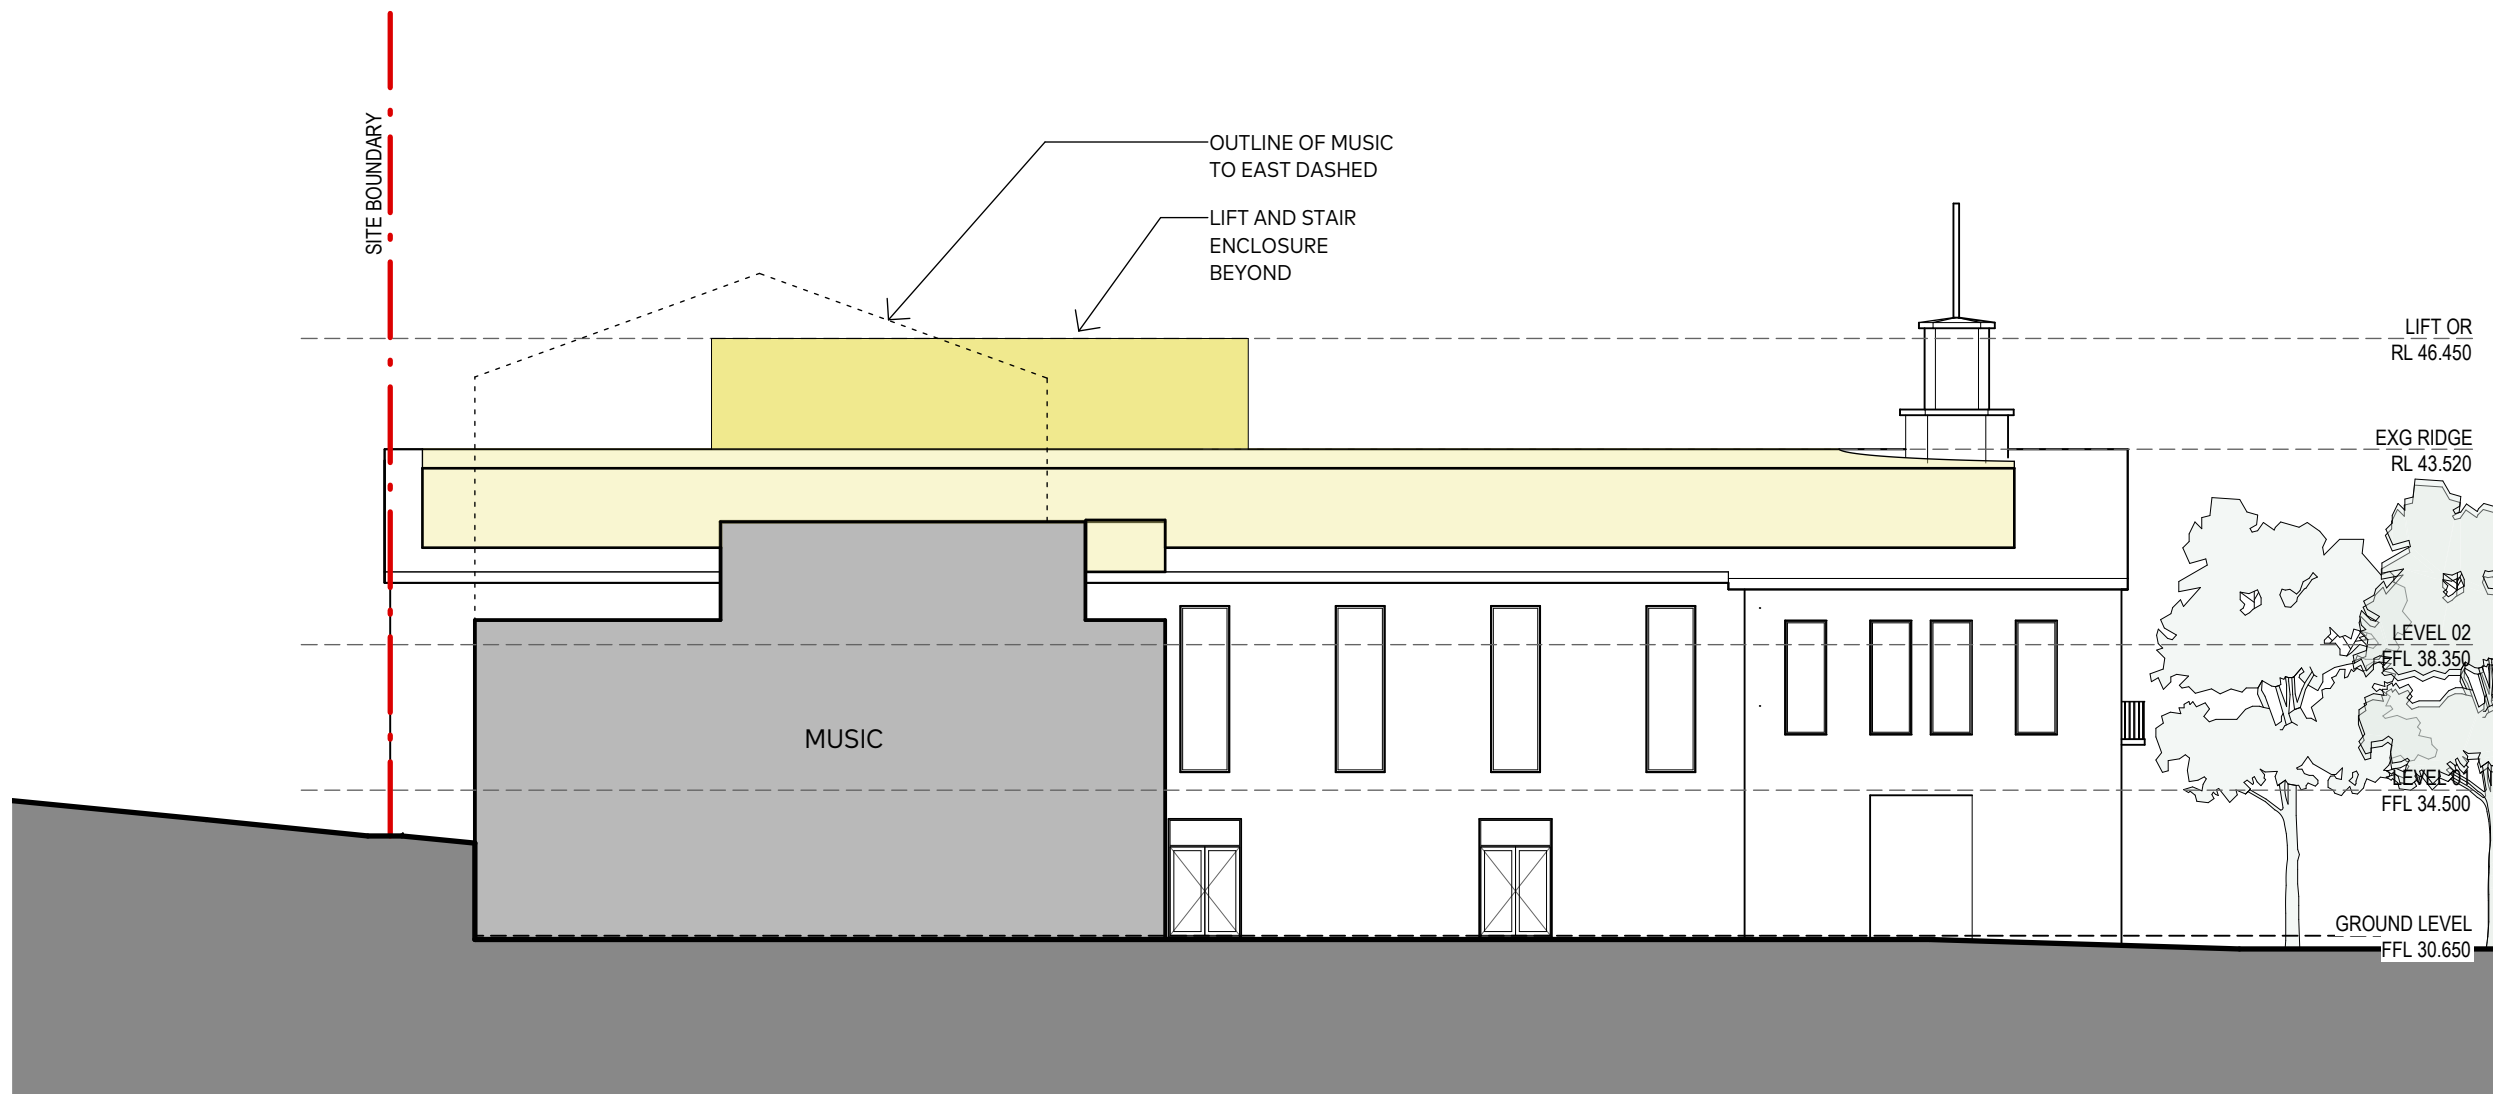


01 ELEVATION
SOUTH 1:200

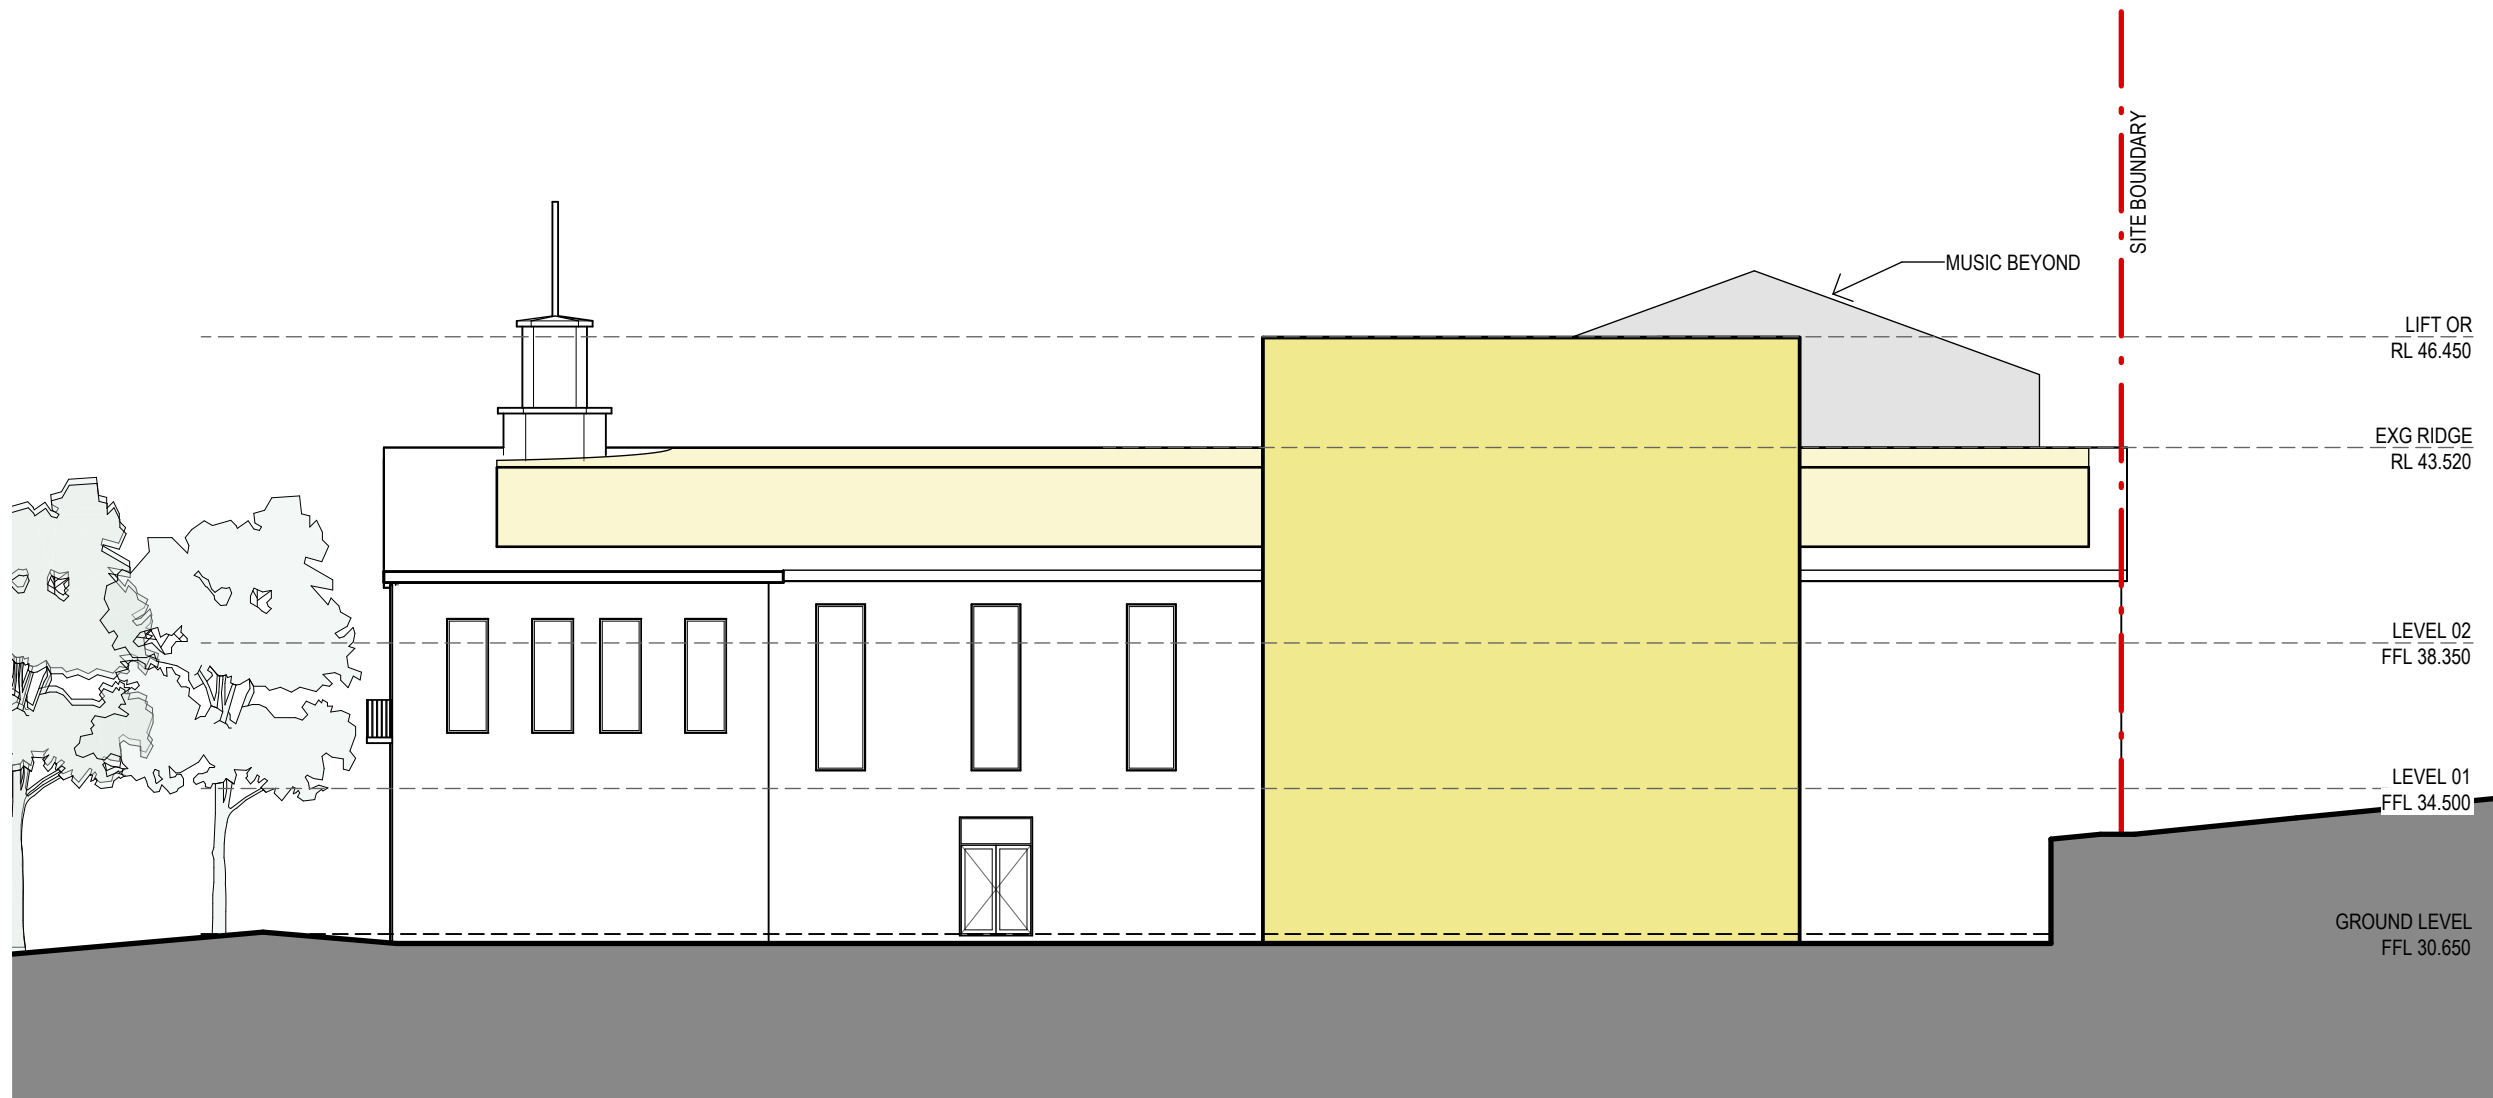

02 ELEVATION
NORTH 1:200

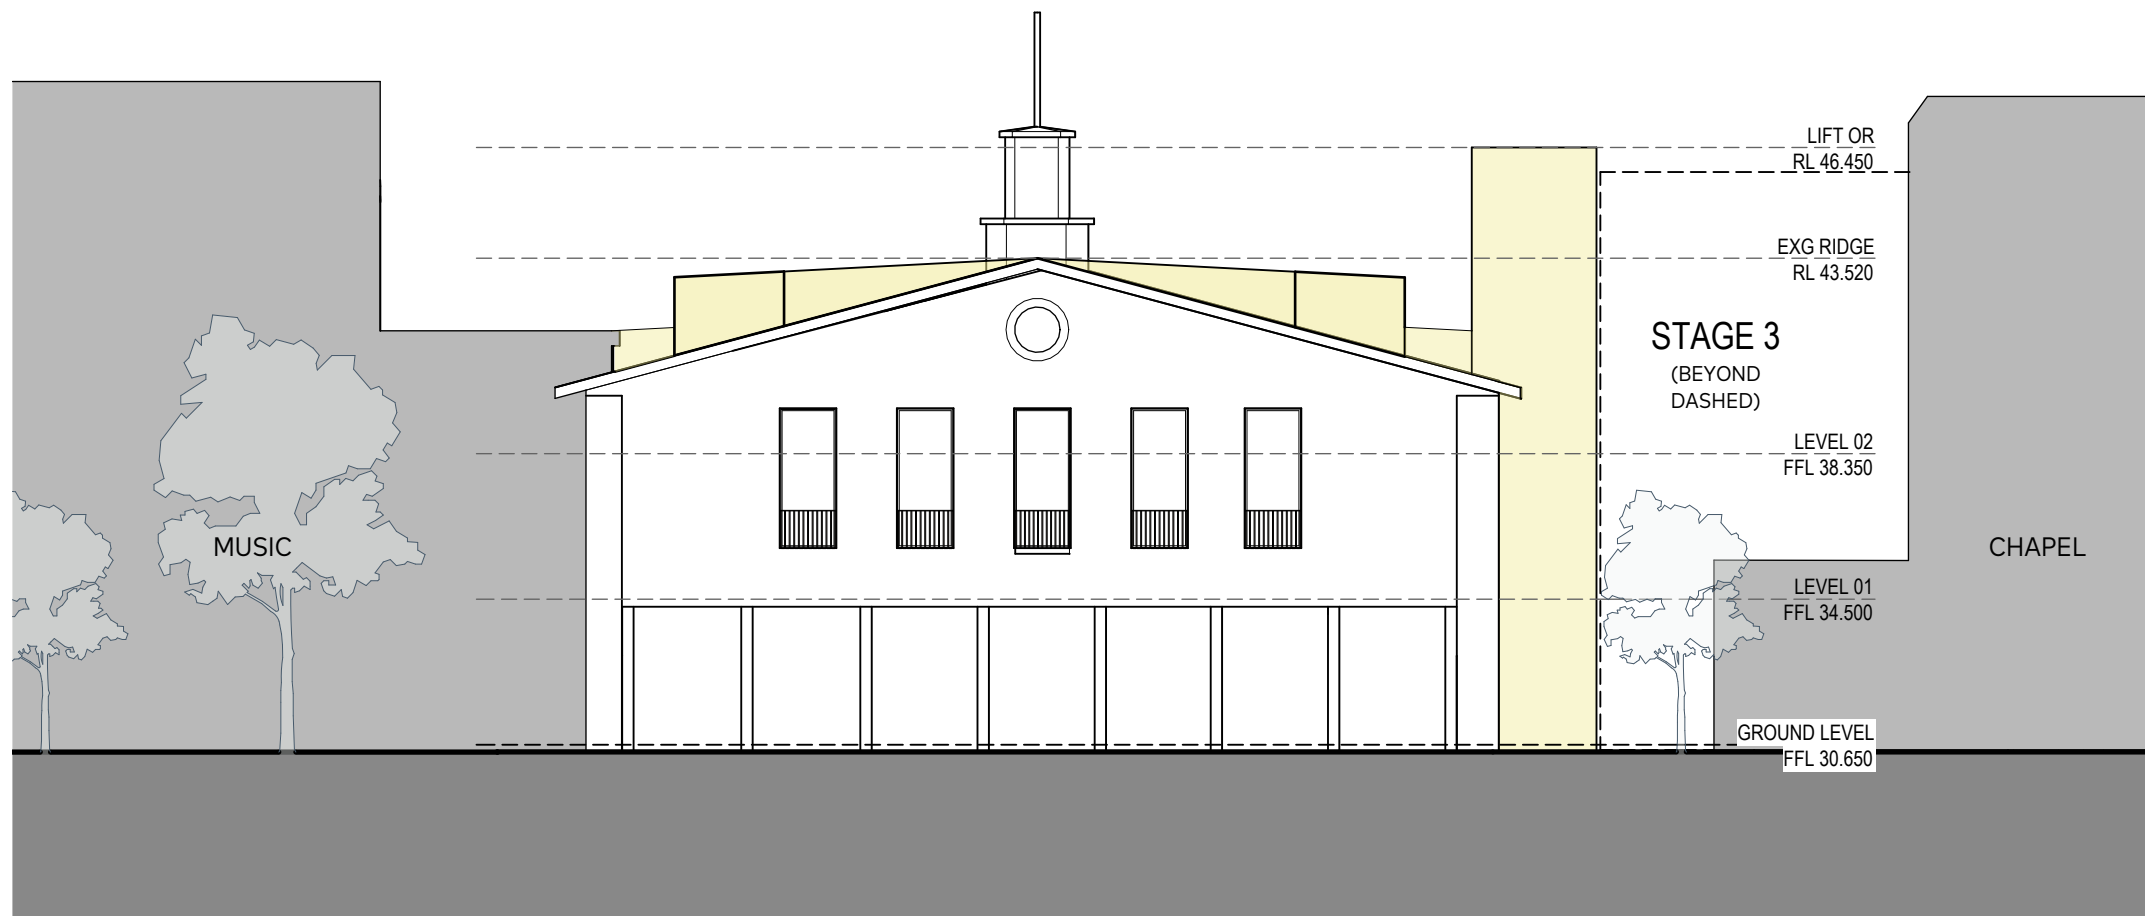

03 ELEVATION
EAST 1:200

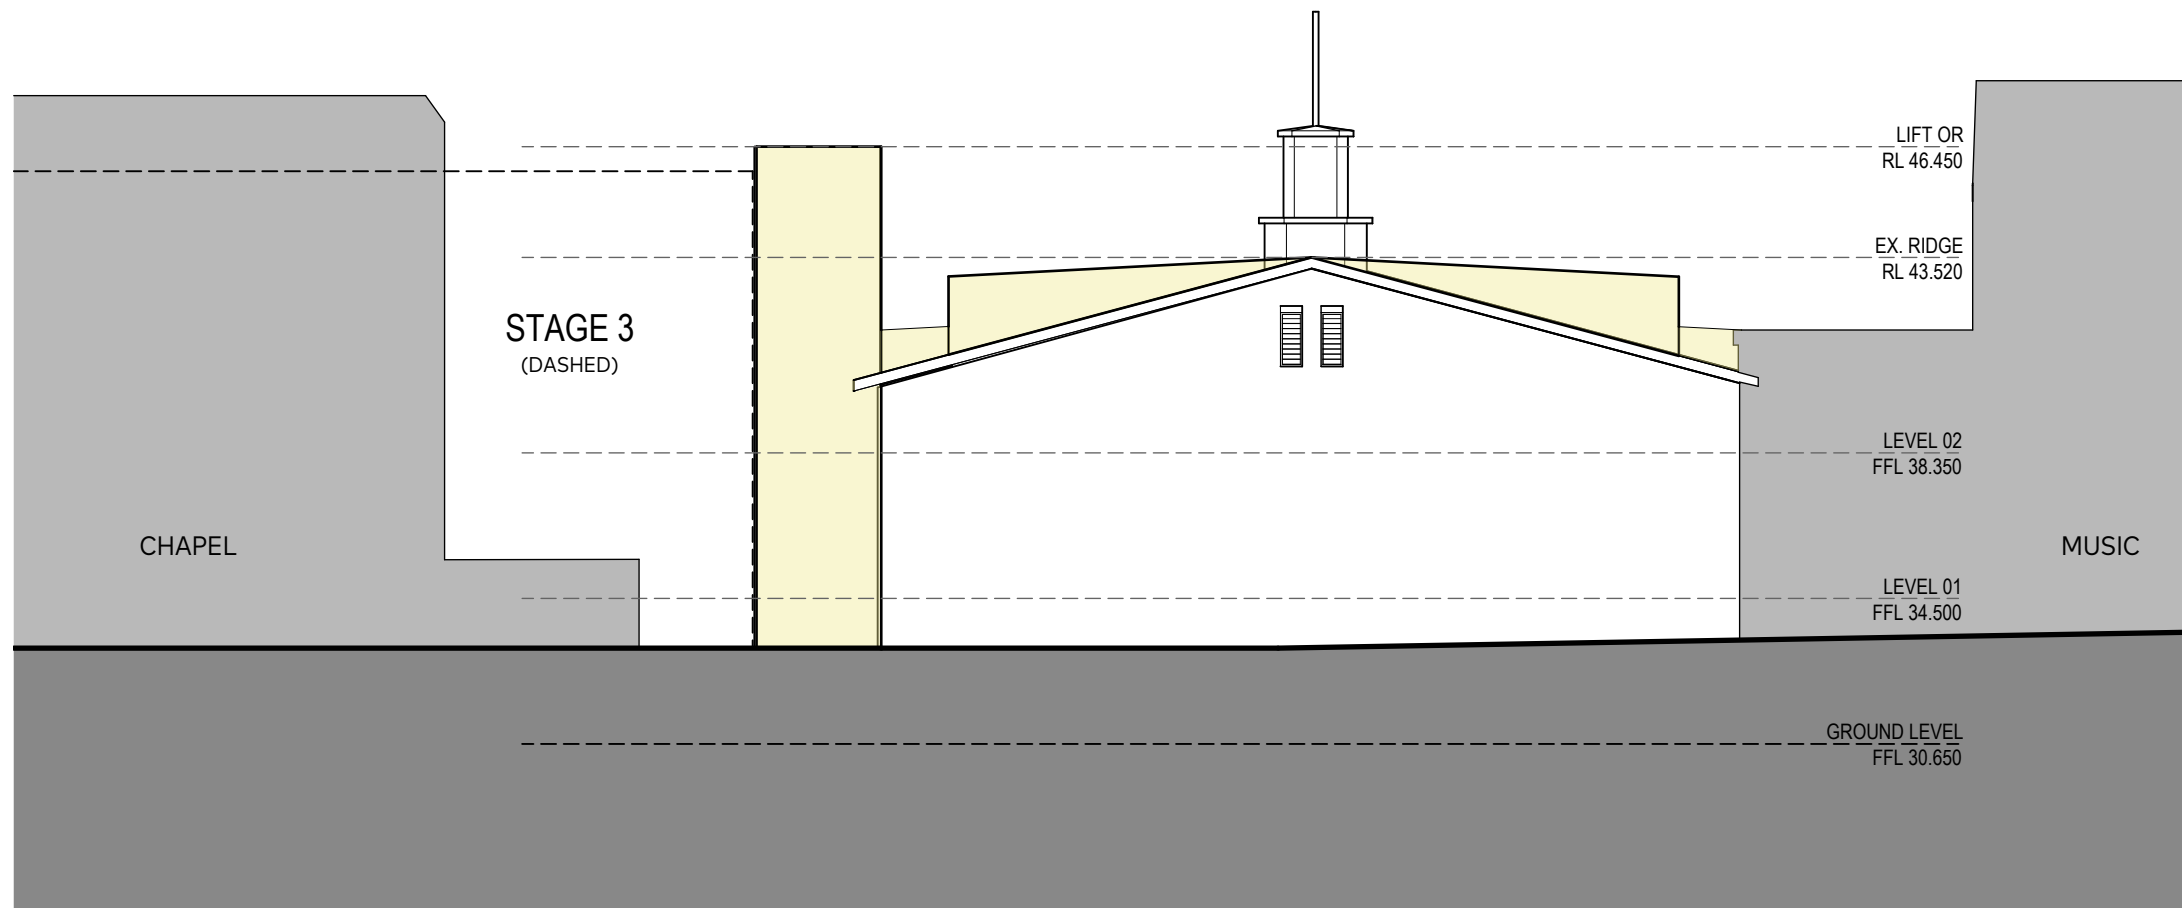

04 ELEVATION
WEST 1:200

KEY

- - - SITE BOUNDARY
- EXISTING BUILT FORM
- STAGE 02 PROPOSED BUILDING ENVELOPE



AJC ARCHITECTS
GADIGAL COUNTRY
79 MYRTLE STREET
CHIPPENDALE NSW, 2008 AUSTRALIA
+61 2 9311 8222 ARCHITECTSAJC.COM
ABN 53 003 782 250

NOMINATED ARCHITECTS
MICHAEL HEENAN S264,
BRIAN MARIOTTI P451,
JOHN WHITTINGHAM 7030

CLIENT
Newington College



PROJECT
24030 Newington
Masterplan

LOCATION
244 Stanmore Road,
Stanmore, NSW, 2048

PROJECT NO
24030



REV	DATE	DESCRIPTION	DN	AP
4	17/04/26	SSDA SUBMISSION		
3	12/12/25	SSDA SUBMISSION		

SHEET STATUS
NOT FOR CONSTRUCTION

SHEET TITLE
STAGE 02 - PROPOSED
ENVELOPE
ELEVATIONS


SCALE
1:200
@ A1

SHEET NUMBER
SSDA-
02-3101


REVISION
4

THE CONTENT OF THIS DRAWING MUST BE UNDERSTOOD IN THE CONTEXT OF THE SHEET STATUS AND READ IN CONJUNCTION WITH THE GENERAL NOTES FOUND ON THE COVERPAGE OF THIS DOCUMENT SET. DO NOT USE THE CONTENT OF THIS DRAWING FOR USES THAT ARE NOT CONSISTENT WITH THE ADVISED STATUS. DO NOT SCALE DRAWINGS. USE FIGURED DIMENSIONS ONLY. IF IN DOUBT, CONTACT AJC FOR CLARIFICATION.

PUBLISH DATE: 16/04/2025 2:54 PM

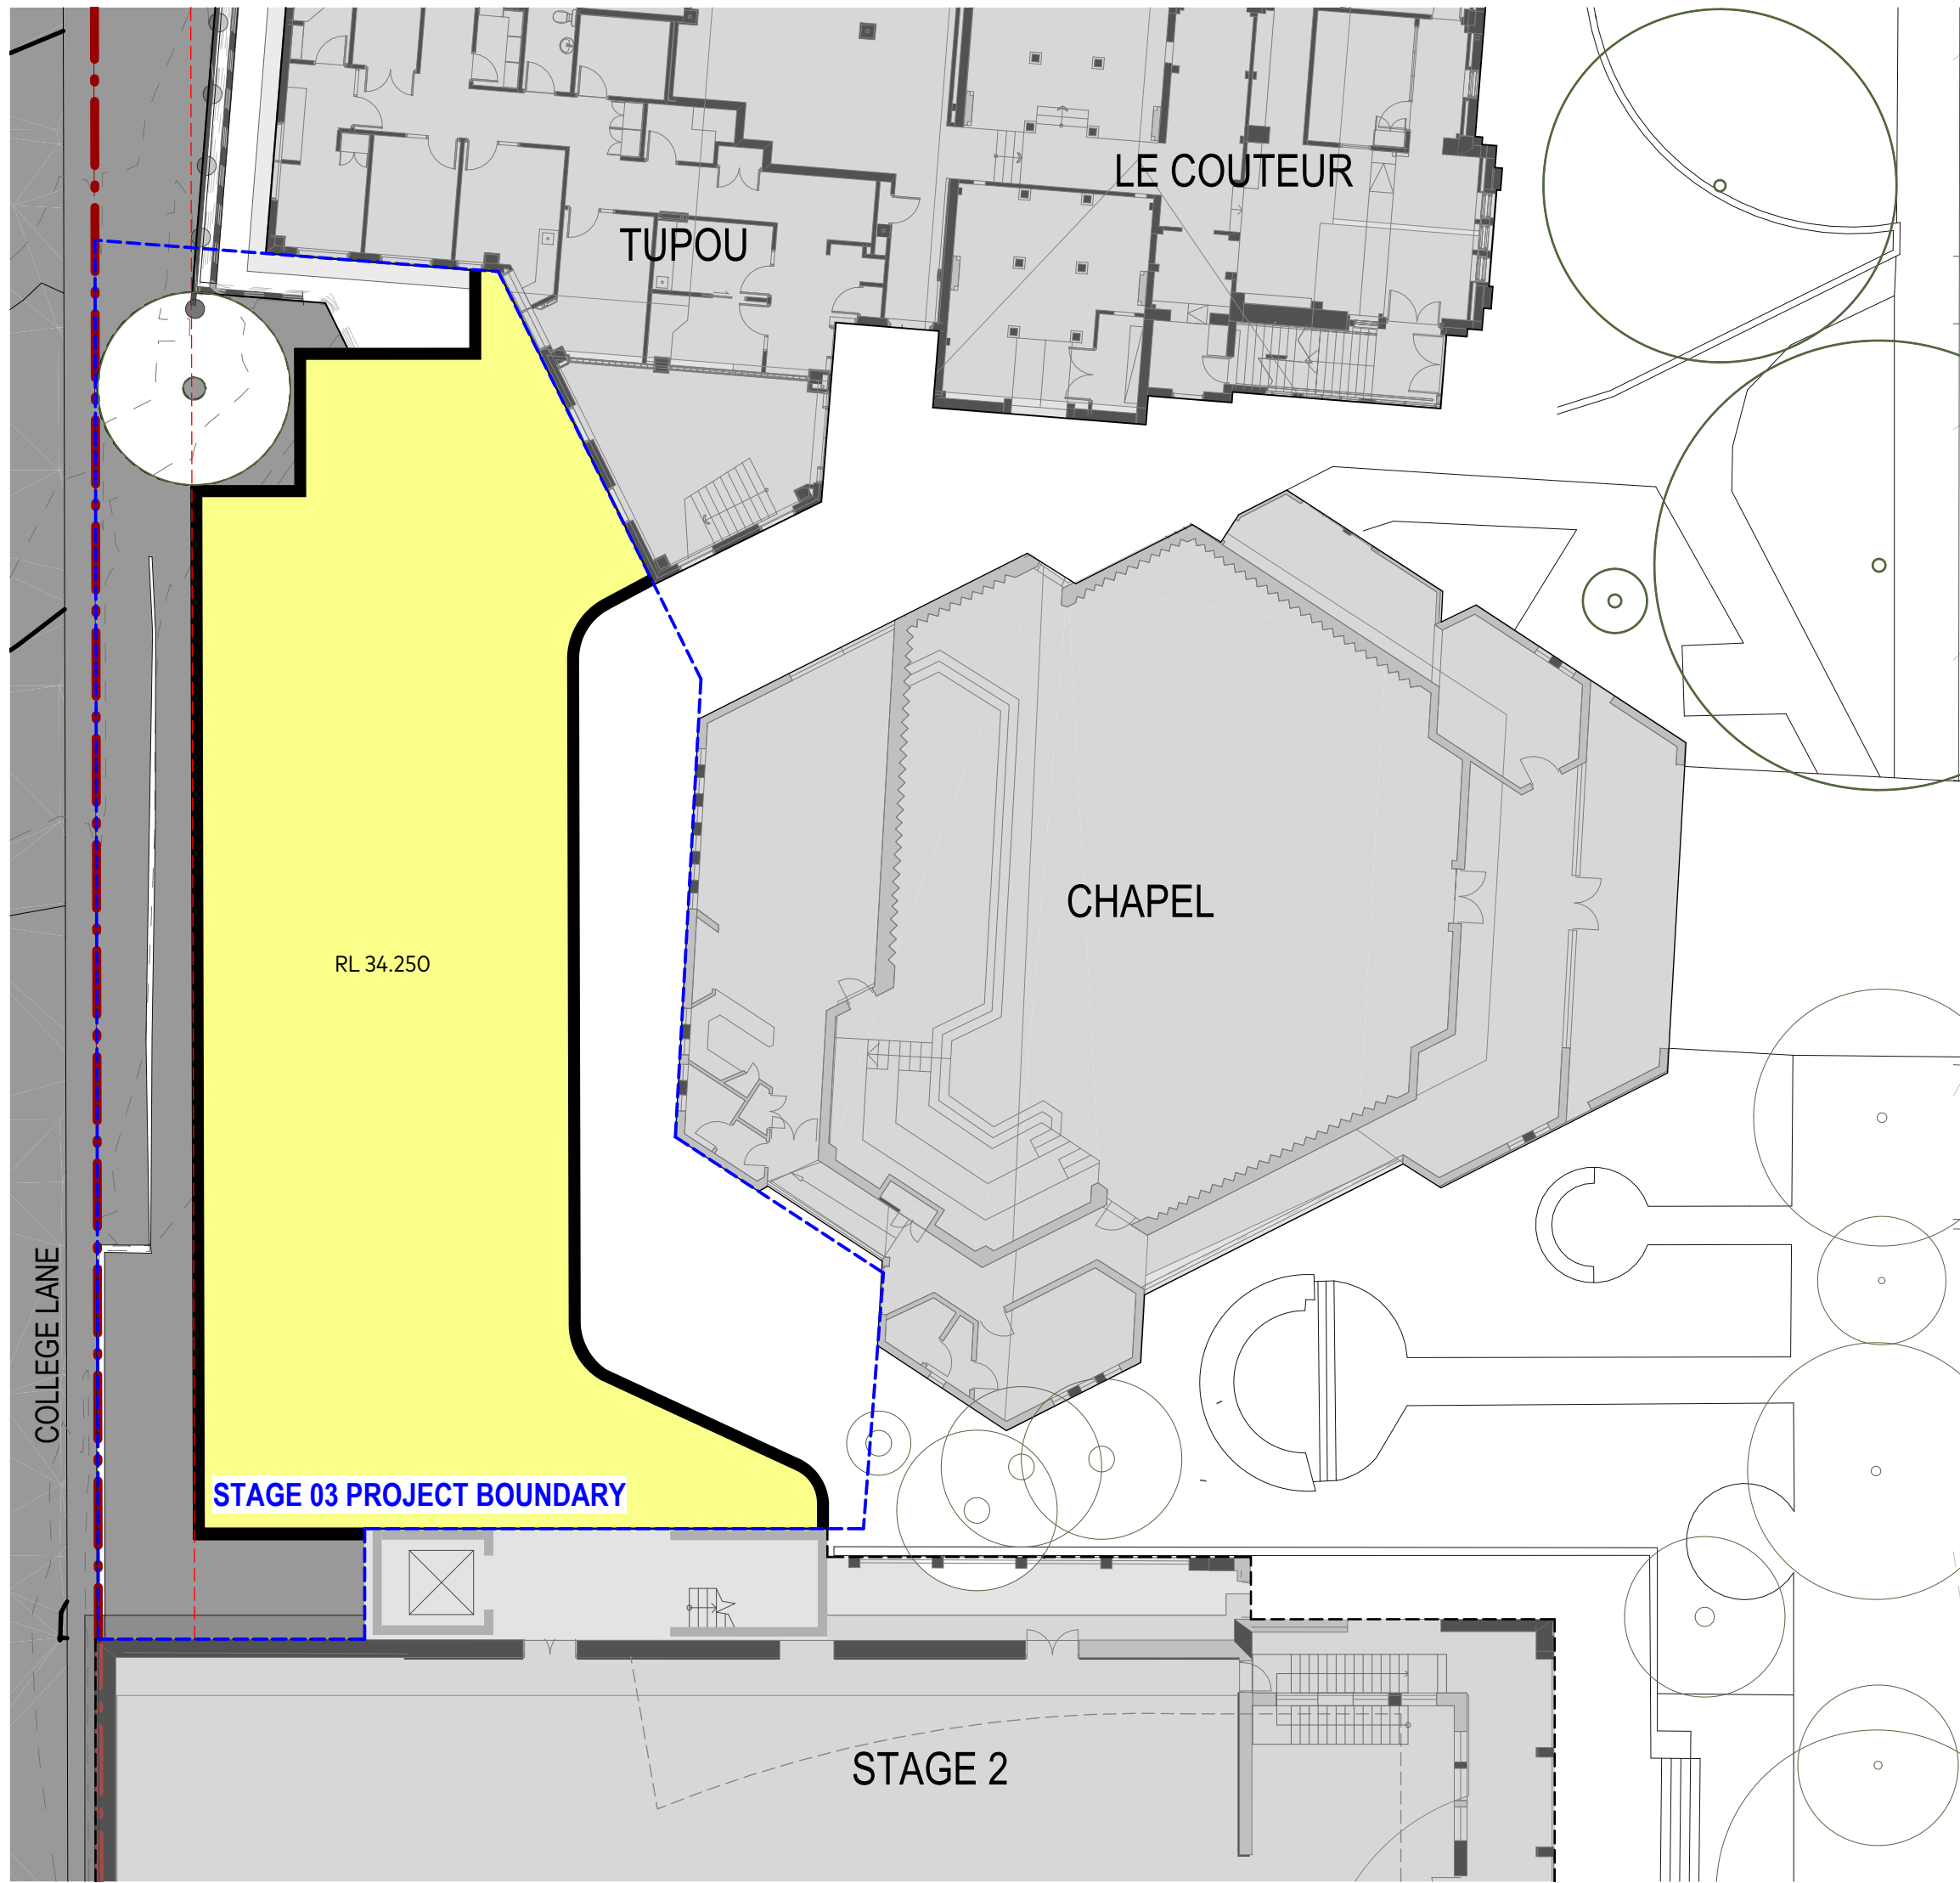

01 FLOOR PLAN
GROUND LEVEL
1:200

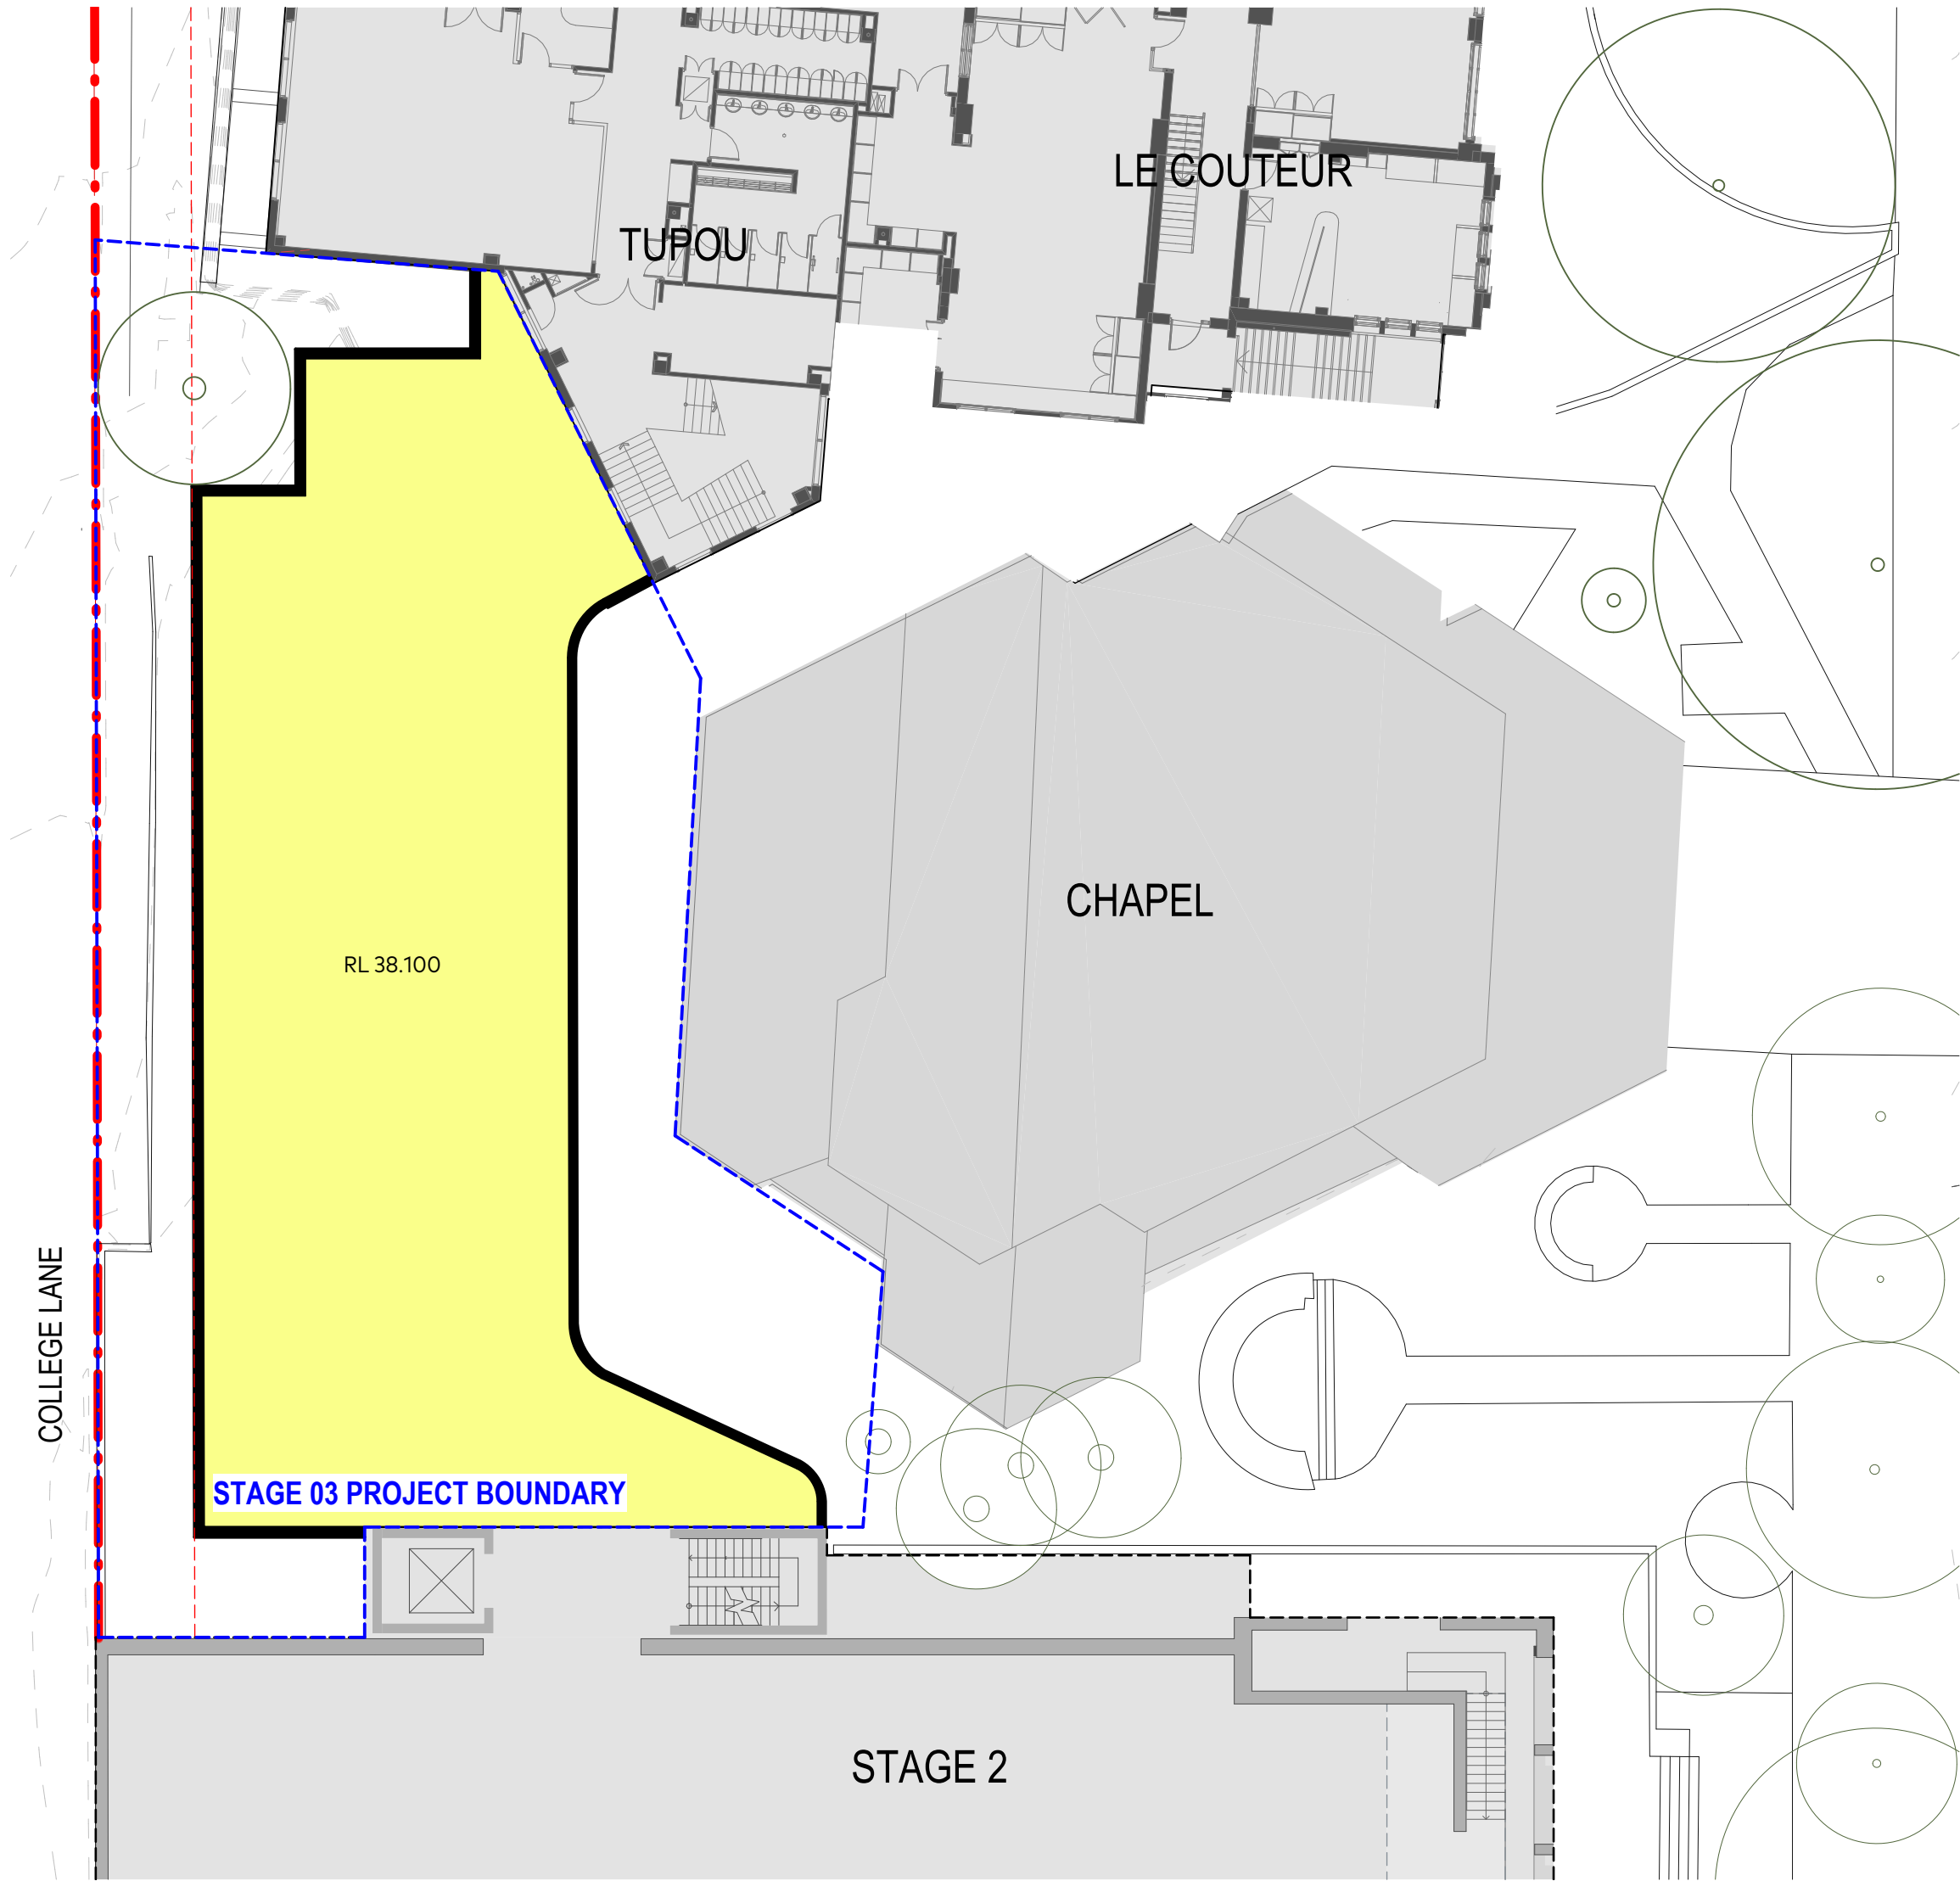

02 FLOOR PLAN
LEVEL 01
1:200

KEY

- SITE BOUNDARY
- STAGE 03 PROJECT BOUNDARY
- 3m SETBACK FROM BOUNDARY
- EXISTING BUILT FORM
- STAGE 03 PROPOSED BUILDING ENVELOPE
- EXISTING TREES
- PROPOSED TREES

GFA Schedule - Stage 03

Level	Area
GROUND FLOOR	438 m ²
LEVEL 01	438 m ²
LEVEL 02	438 m ²
LEVEL 03	438 m ²



AJC ARCHITECTS
GADIGAL COUNTRY
79 MYRTLE STREET
CHIPPENDALE NSW, 2008 AUSTRALIA
+61 2 9311 8222 ARCHITECTSAJC.COM
ABN 53 003 782 250

NOMINATED ARCHITECTS
MICHAEL HEENAN 5264,
BRIAN MARIOTTI 9451,
JOHN WHITTINGHAM 7030

CLIENT
Newington College



PROJECT
24030 Newington
Masterplan

PROJECT NO
24030

LOCATION
244 Stanmore Road,
Stanmore, NSW, 2048



REV	DATE	DESCRIPTION	DN	AP
3	17/04/26	SSDA SUBMISSION		
2	01/12/25	SSDA SUBMISSION		

SHEET STATUS
NOT FOR CONSTRUCTION

SHEET TITLE
STAGE 03 - PROPOSED
ENVELOPE PLANS -
SHEET 01


SCALE
1:200
@ A1

SHEET NUMBER
SSDA-
03-2101


REVISION
3

THE CONTENT OF THIS DRAWING MUST BE UNDERSTOOD IN THE CONTEXT OF THE SHEET STATUS AND READ IN CONJUNCTION WITH THE GENERAL NOTES FOUND ON THE COVERPAGE OF THIS DOCUMENT SET. DO NOT USE THE CONTENT OF THIS DRAWING FOR USES THAT ARE NOT CONSISTENT WITH THE ADVISED STATUS. IF IN DOUBT, CONTACT AJC FOR CLARIFICATION.

PUBLISH DATE: 30/04/2025 5:55 PM

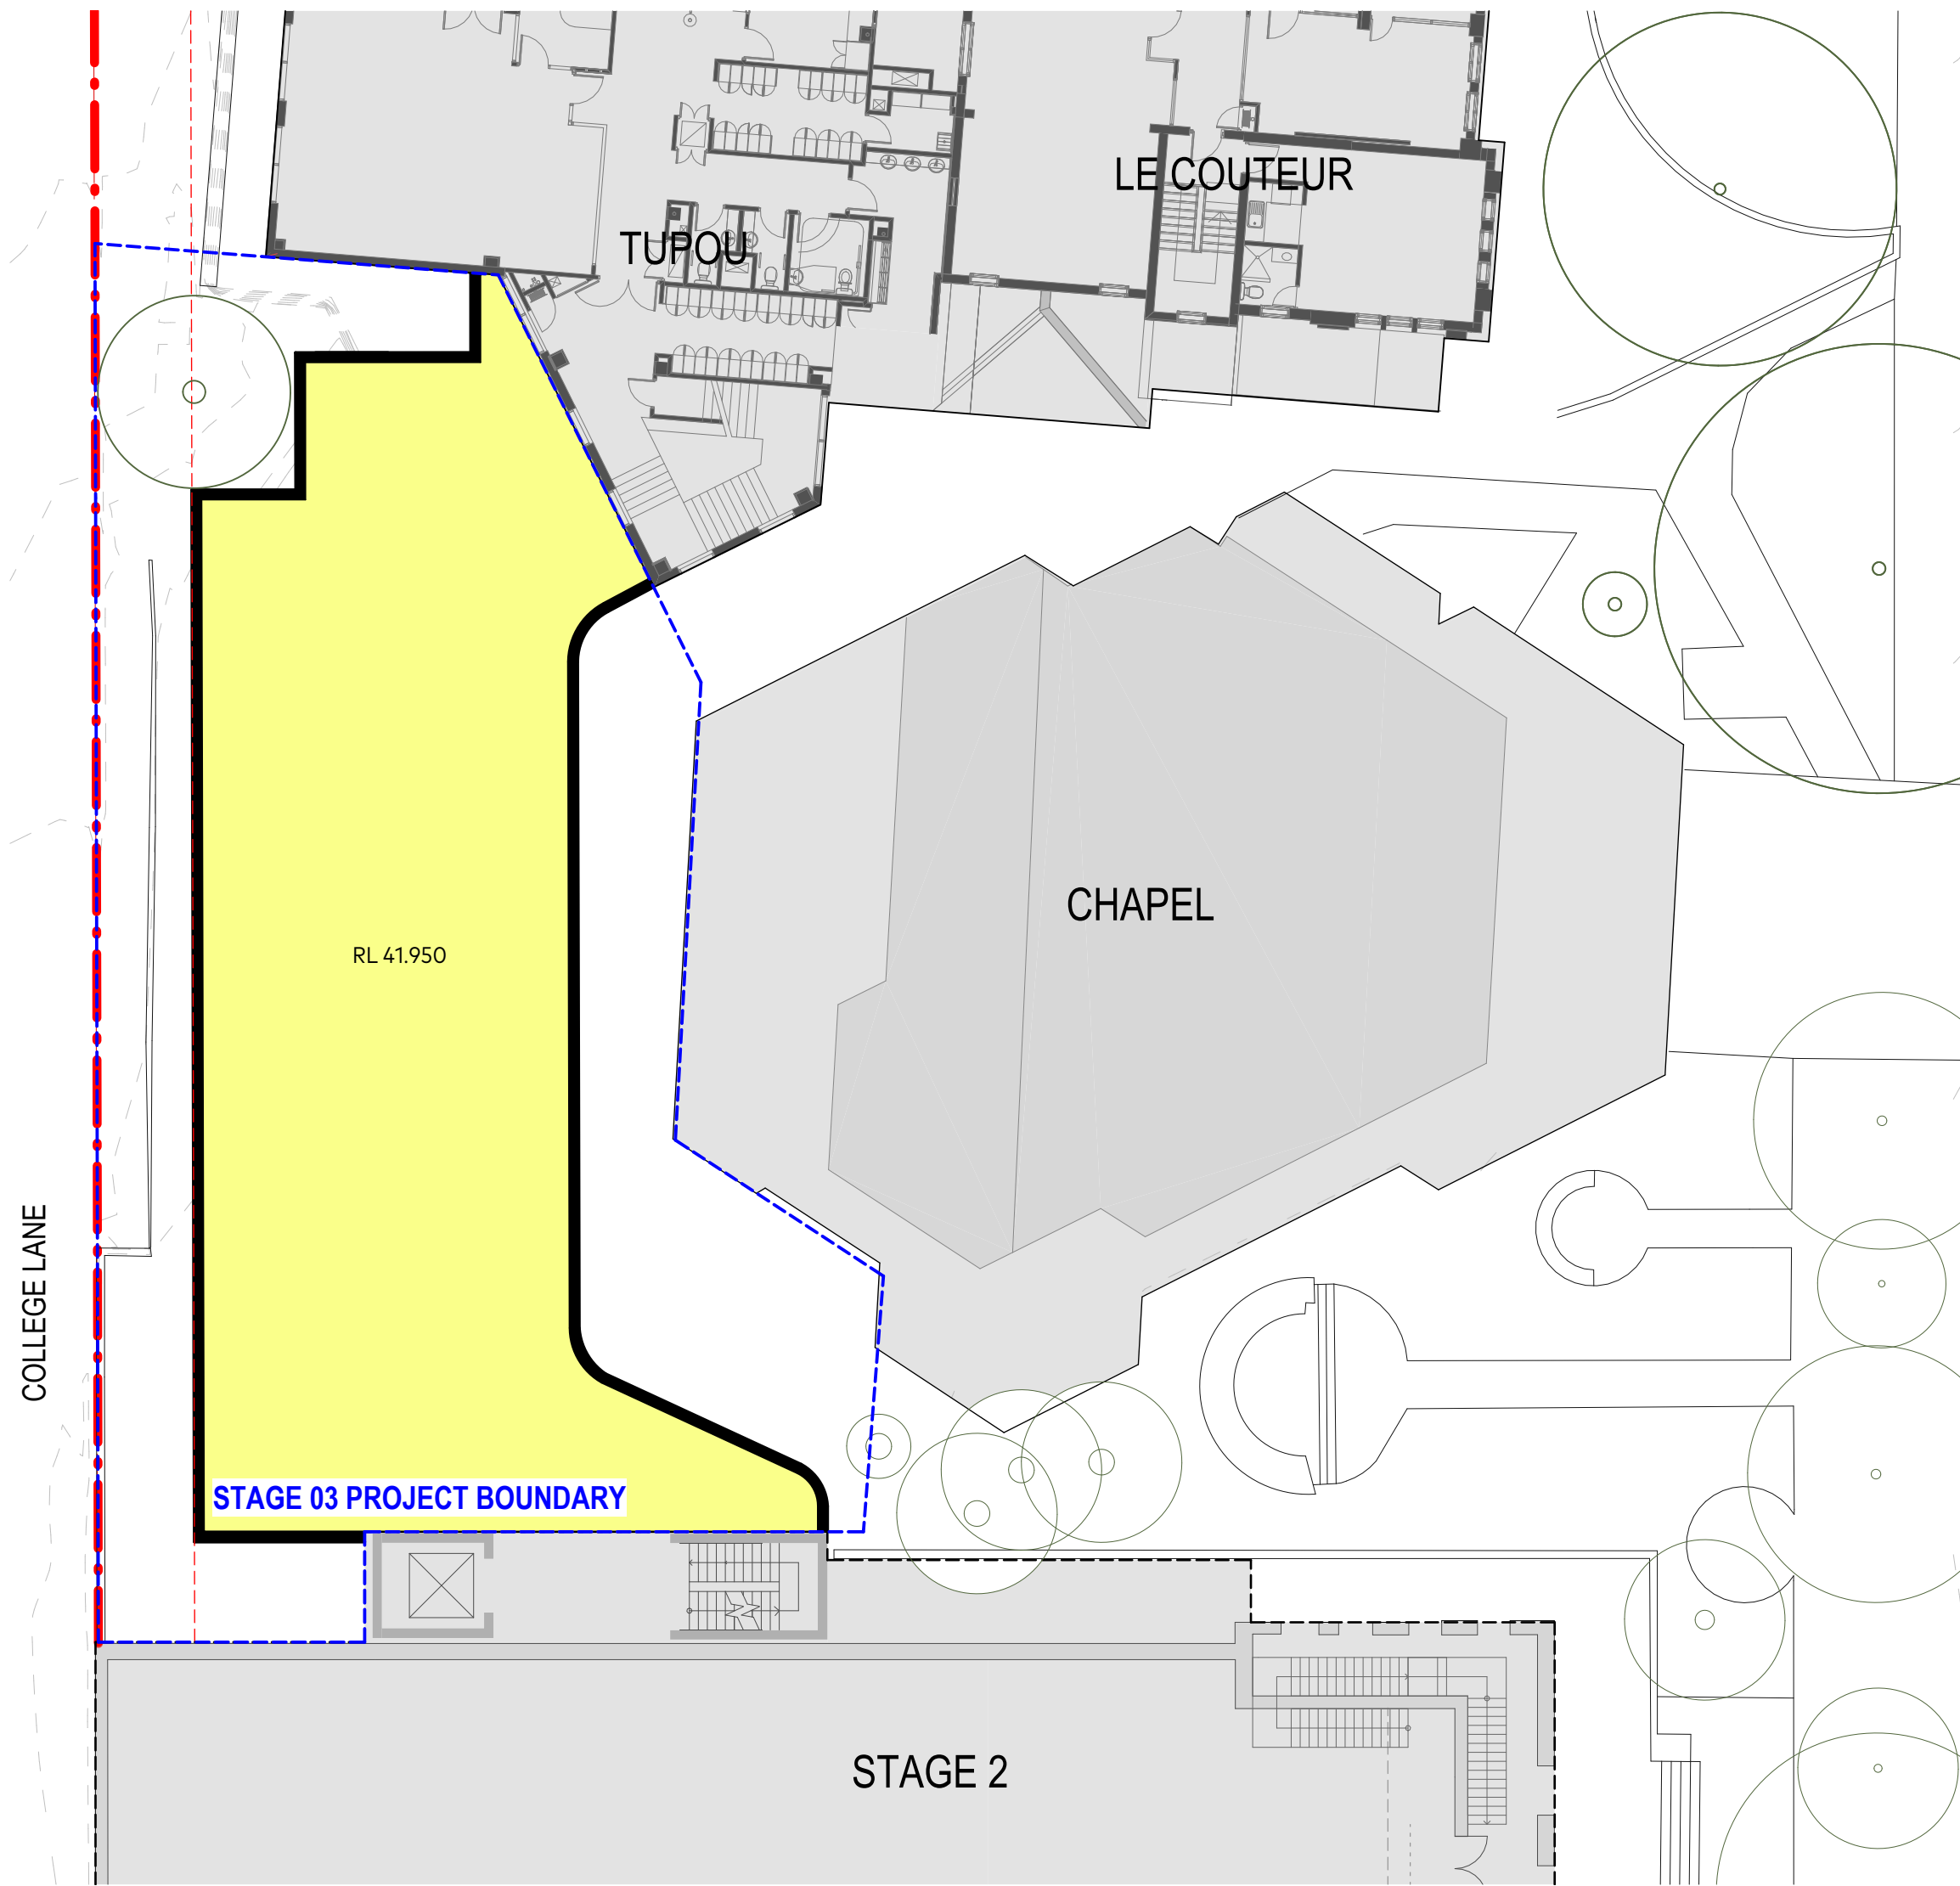

01 FLOOR PLAN
LEVEL 02
1:200

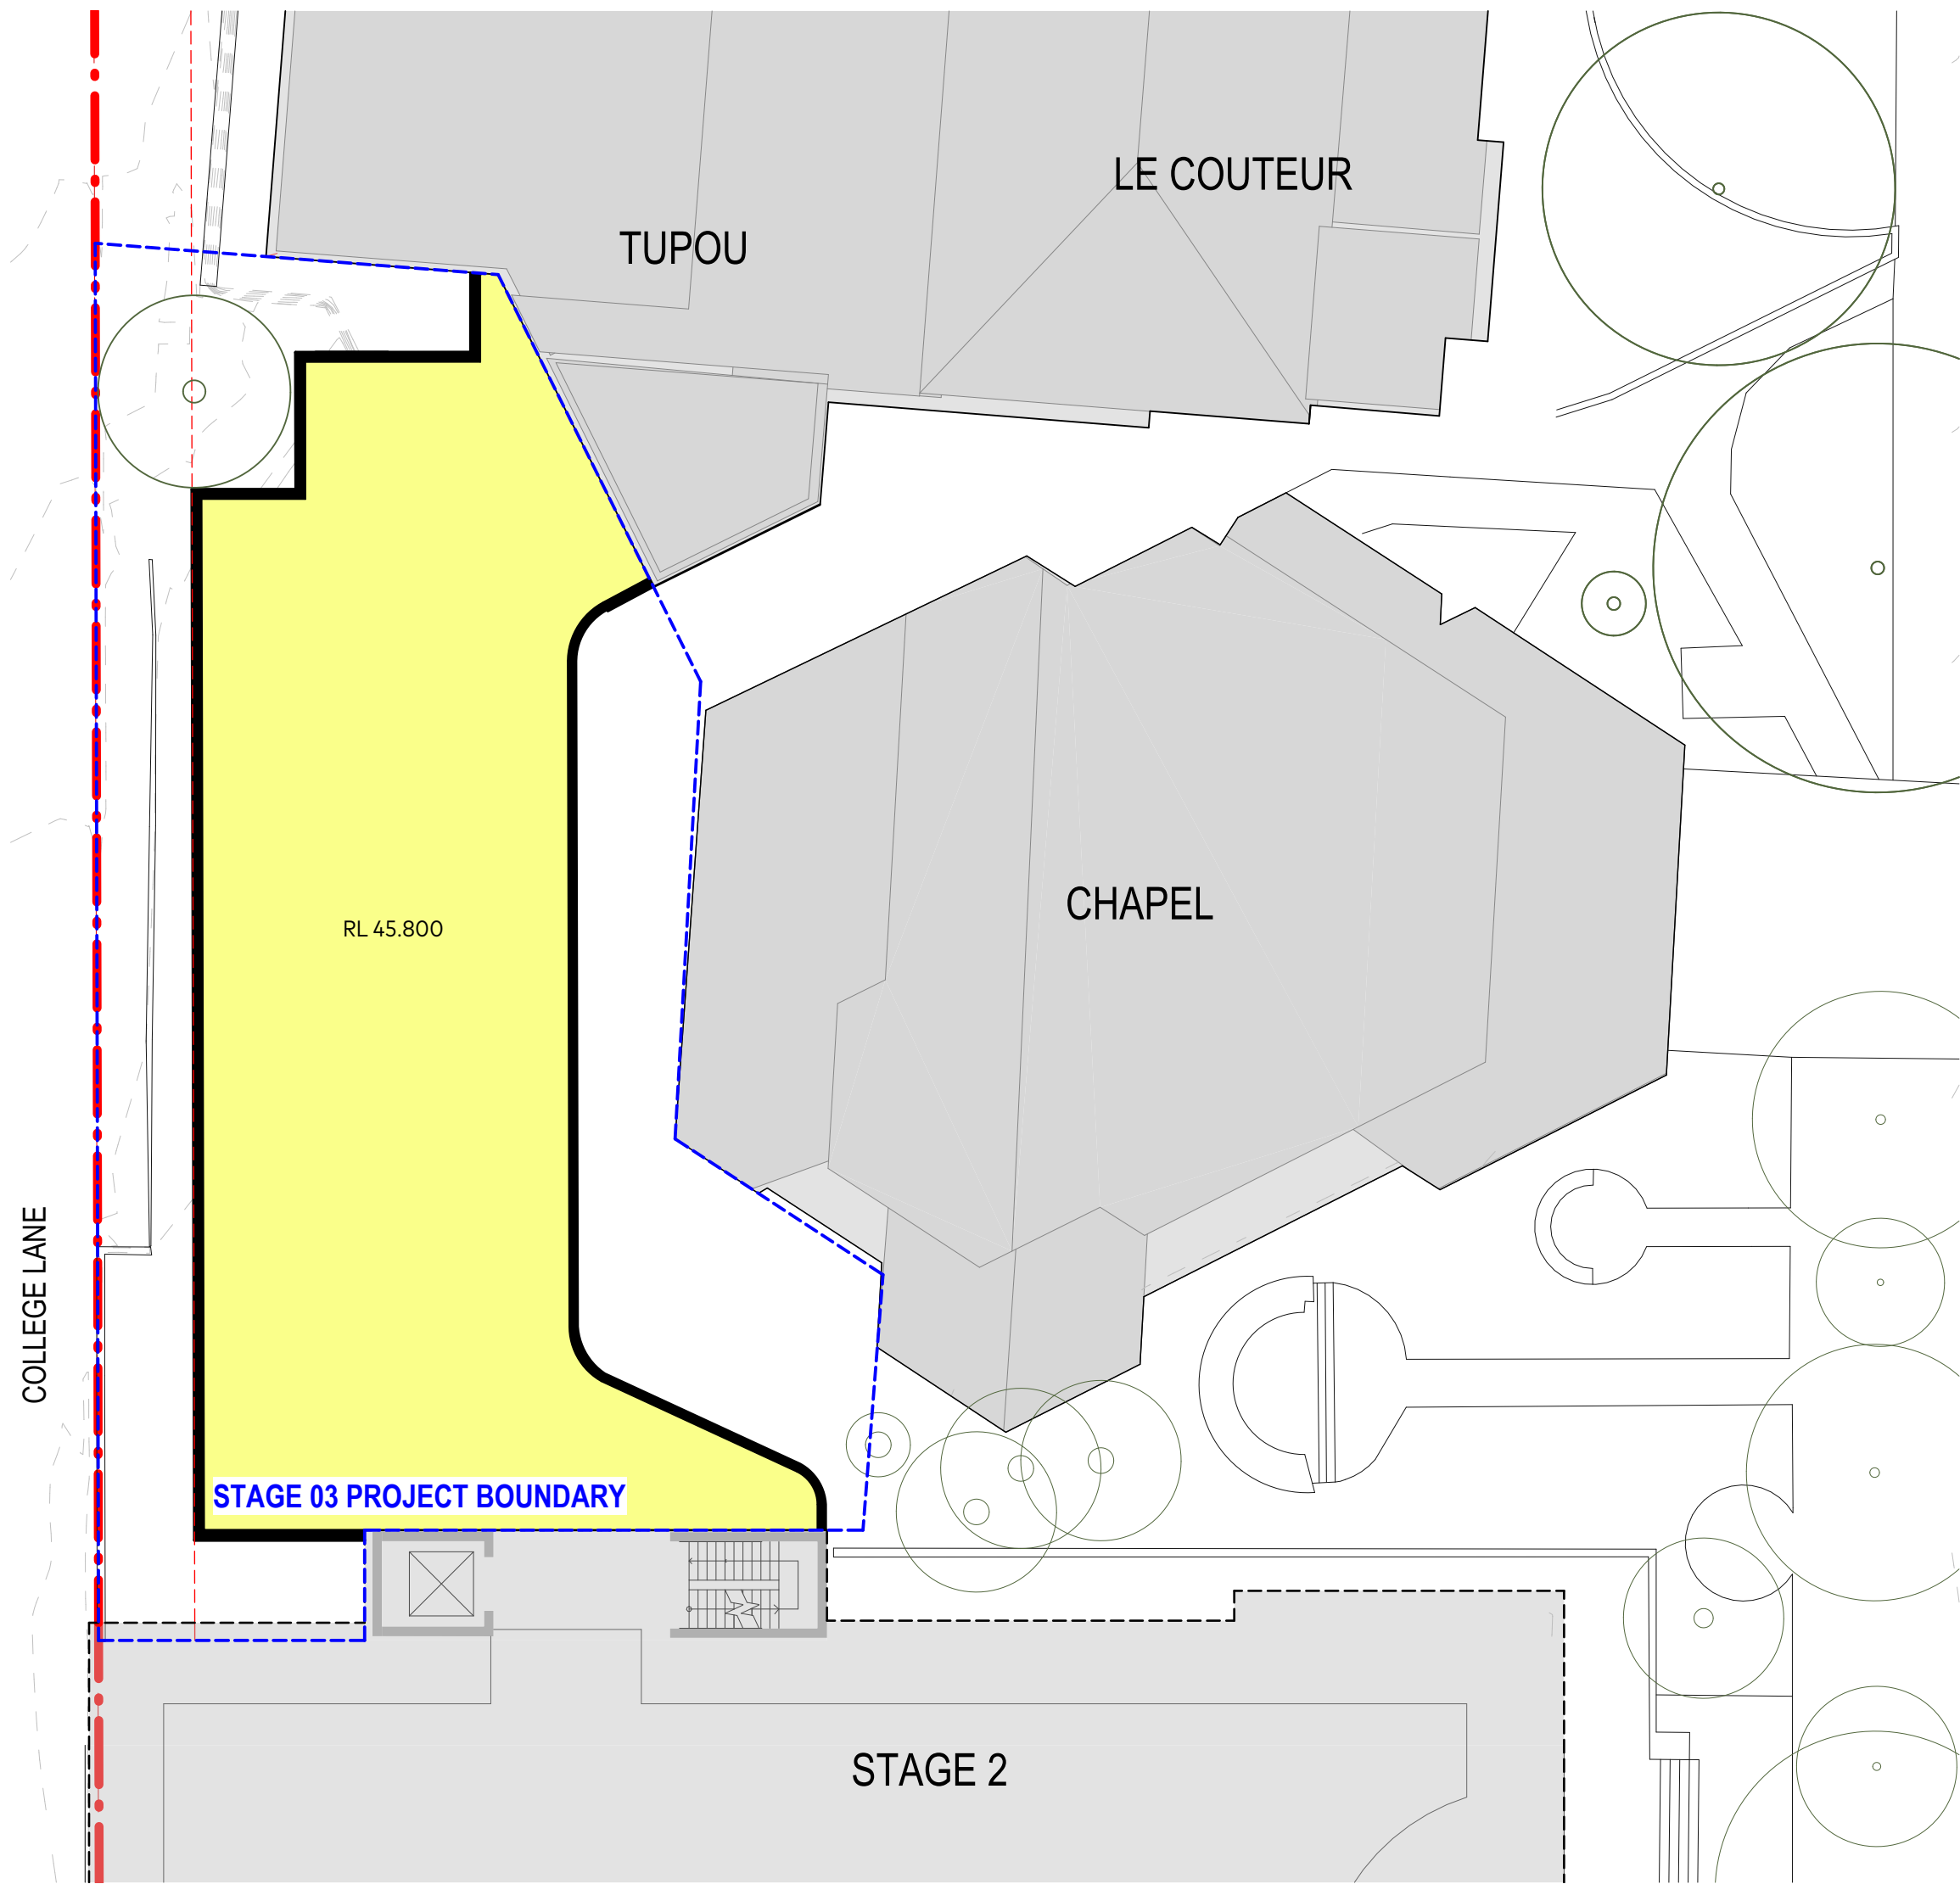

02 FLOOR PLAN
LEVEL 03
1:200

KEY

- SITE BOUNDARY
- STAGE 03 PROJECT BOUNDARY
- 3m SETBACK FROM BOUNDARY
- EXISTING BUILT FORM
- STAGE 03 PROPOSED BUILDING ENVELOPE
- EXISTING TREES
- PROPOSED TREES



AJC ARCHITECTS
GADIGAL COUNTRY
79 MYRTLE STREET
CHIPPENDALE NSW, 2008 AUSTRALIA
+61 2 9311 8222 ARCHITECTSAJC.COM
ABN 53 003 782 250

NOMINATED ARCHITECTS
MICHAEL HEENAN 5264,
BRIAN MARIOTTI 9451,
JOHN WHITTINGHAM 7030

CLIENT
Newington College



PROJECT
24030 Newington
Masterplan

LOCATION
244 Stanmore Road,
Stanmore, NSW, 2048

PROJECT NO
24030



REV	DATE	DESCRIPTION	DN	AP
3	17/04/26	SSDA SUBMISSION		
2	01/12/25	SSDA SUBMISSION		

SHEET STATUS
NOT FOR CONSTRUCTION

SHEET TITLE
STAGE 03 - PROPOSED
ENVELOPE PLANS -
SHEET 02


SCALE
1:200
@ A1

SHEET NUMBER
SSDA-
03-2102


REVISION
3

THE CONTENT OF THIS DRAWING MUST BE UNDERSTOOD IN THE CONTEXT OF THE SHEET STATUS AND READ IN CONJUNCTION WITH THE GENERAL NOTES FOUND ON THE COVERPAGE OF THIS DOCUMENT SET. DO NOT USE THE CONTENT OF THIS DRAWING FOR USES THAT ARE NOT CONSISTENT WITH THE ADVISED STATUS. DO NOT SCALE DRAWINGS. USE FIGURED DIMENSIONS ONLY. IF IN DOUBT, CONTACT AJC FOR CLARIFICATION.


PUBLISH DATE: 16/04/2026 2:55 PM

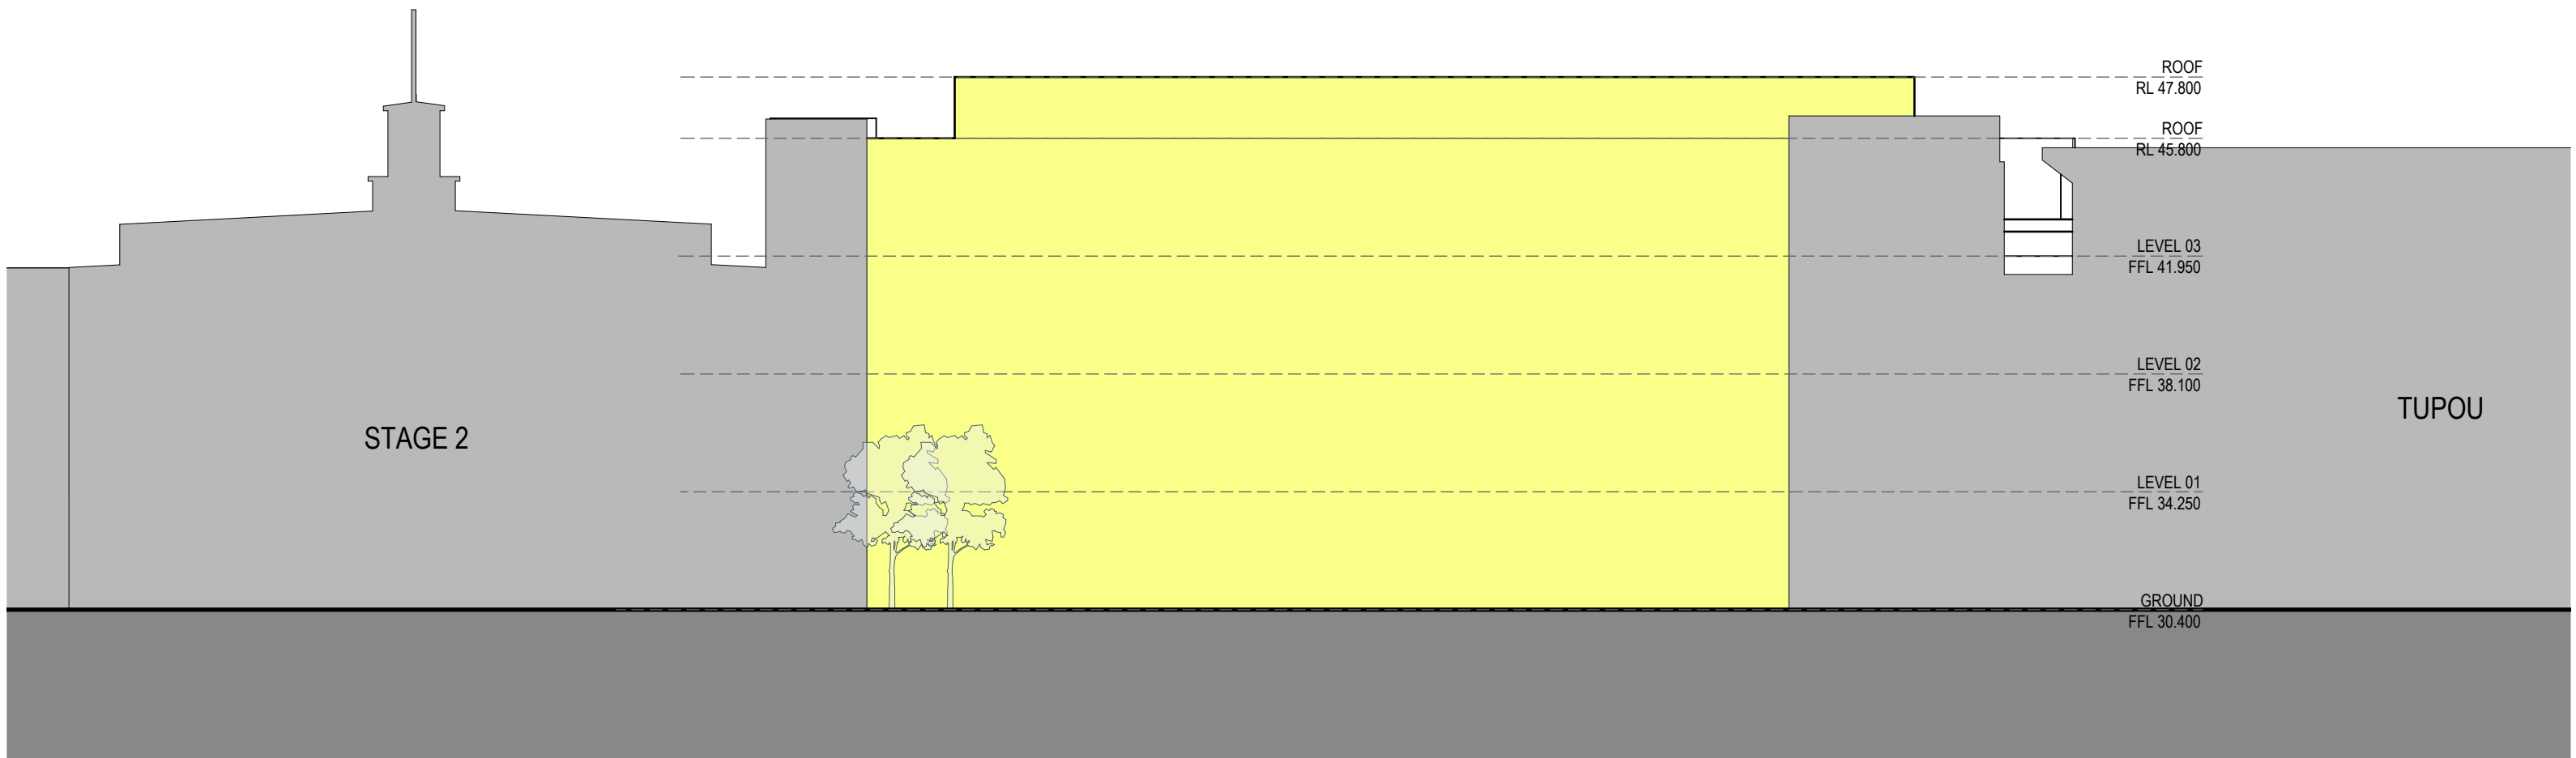

01 ELEVATION
EAST 1:200

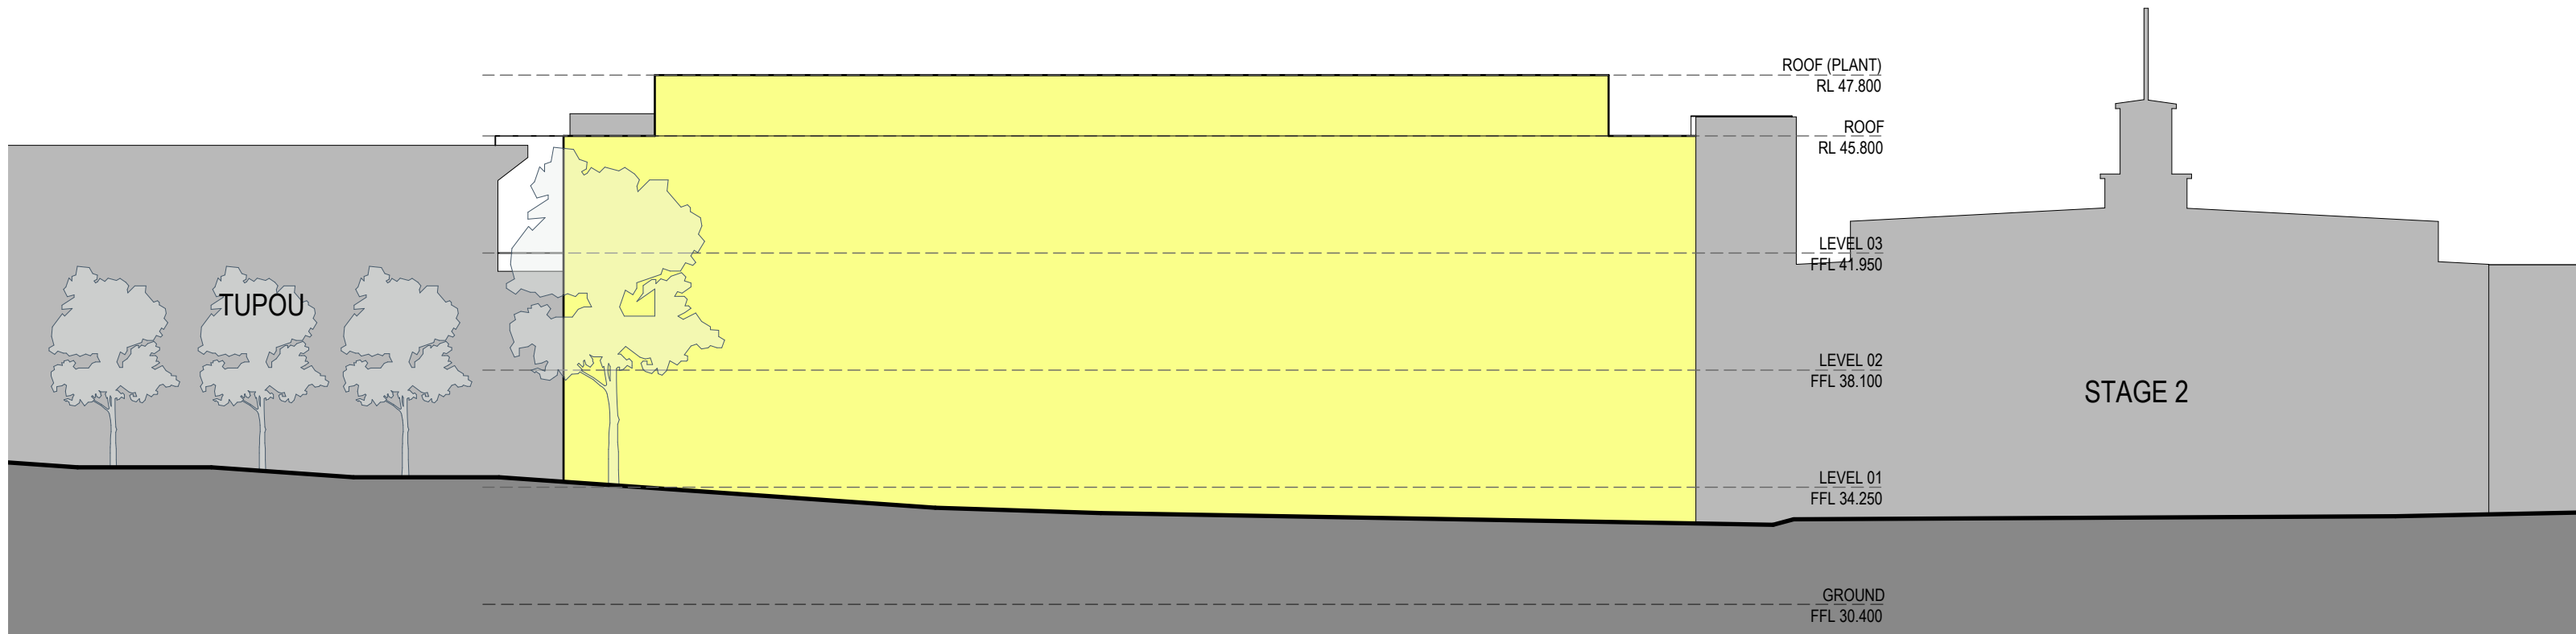

02 ELEVATION
WEST 1:200

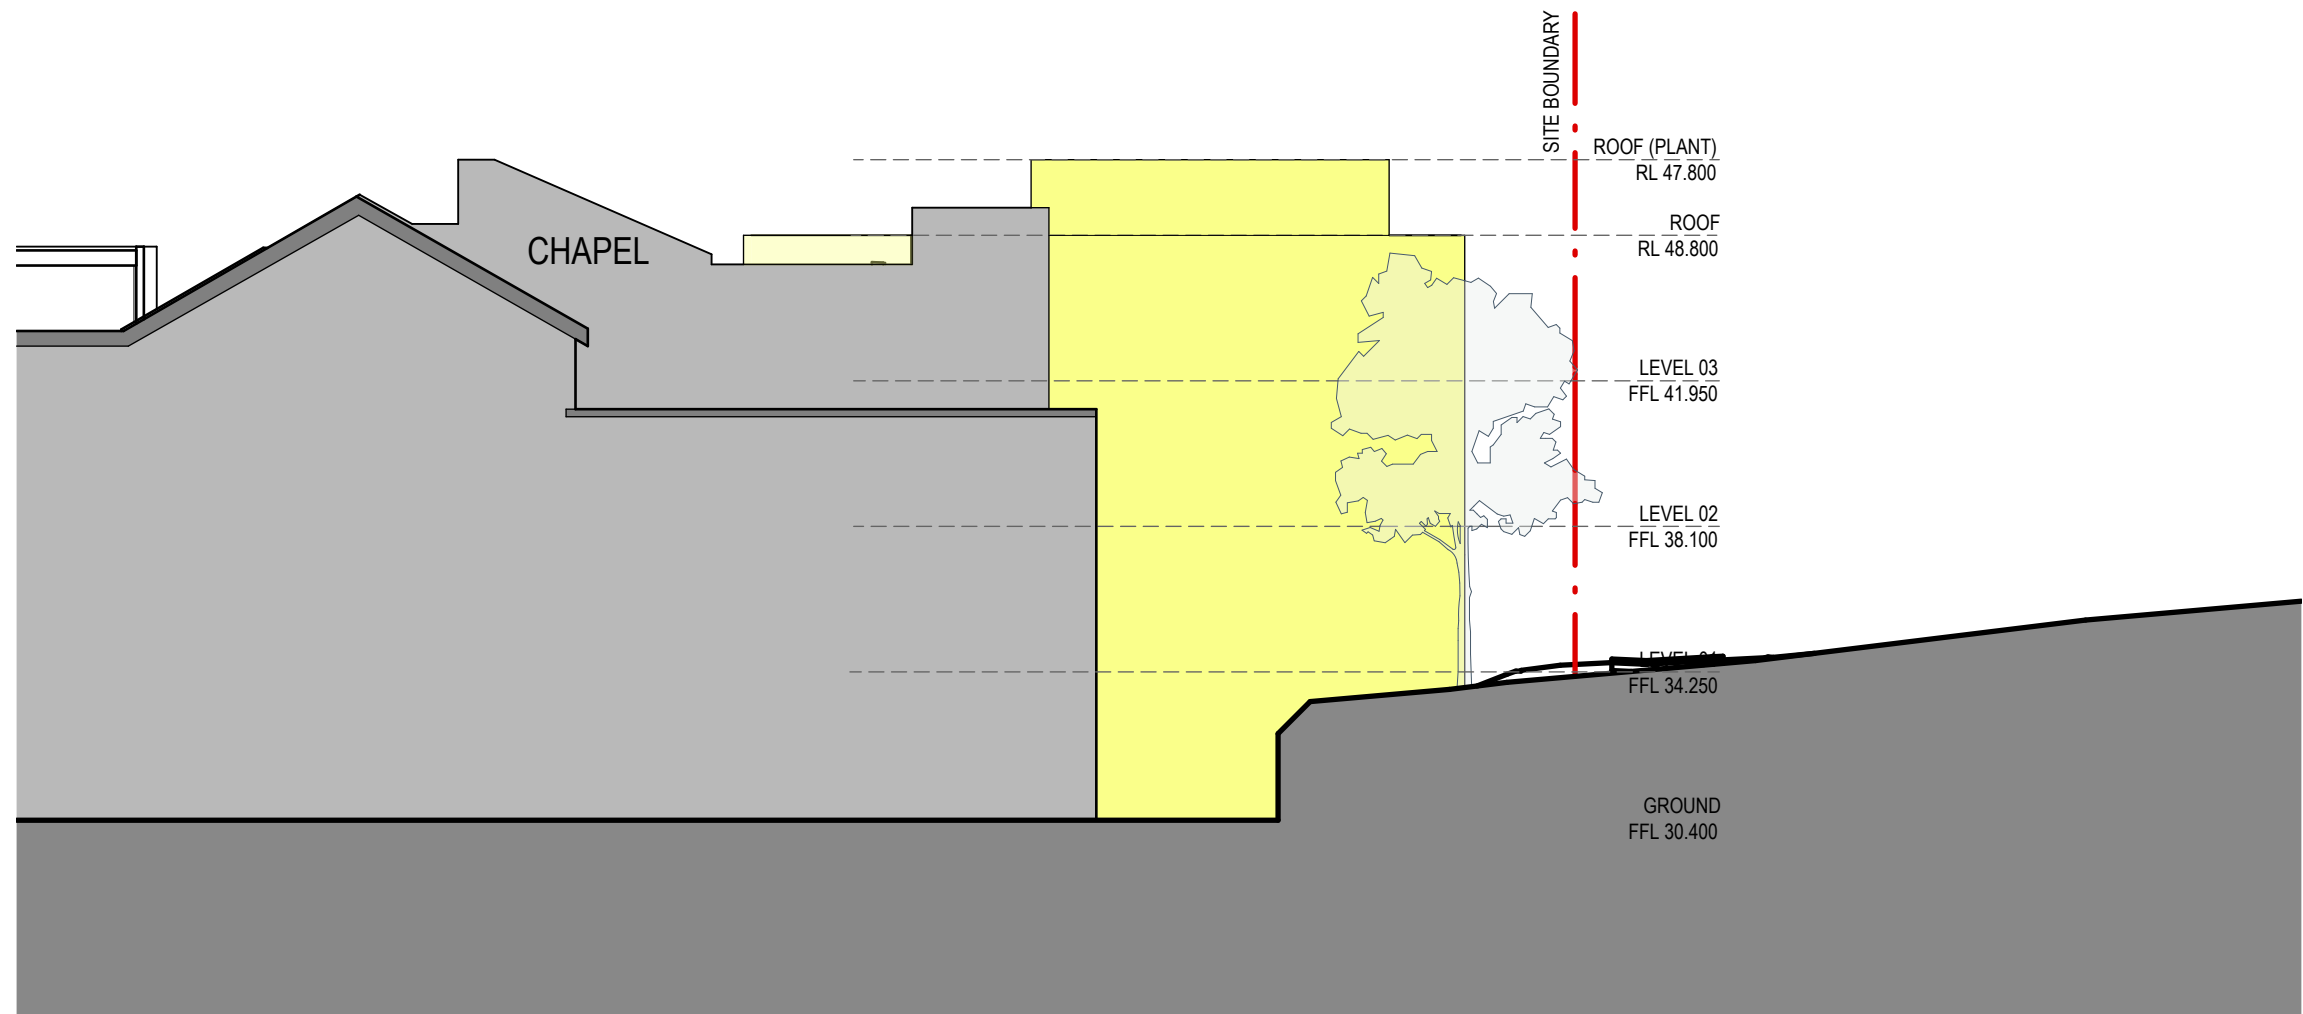

03 ELEVATION
NORTH 1:200

KEY

- - - SITE BOUNDARY
- EXISTING BUILT FORM
- STAGE 03 PROPOSED BUILDING ENVELOPE



AJC ARCHITECTS
GADIGAL COUNTRY
79 MYRTLE STREET
CHIPPENDALE NSW, 2008 AUSTRALIA
+61 2 9311 8222 ARCHITECTSAJC.COM
ABN 53 003 782 250

NOMINATED ARCHITECTS
MICHAEL HESNAN 5264,
BRIAN MARIOTTI 9451,
JOHN WHITTINGHAM 7030

CLIENT
Newington College



PROJECT
24030 Newington
Masterplan

LOCATION
244 Stanmore Road,
Stanmore, NSW, 2048

PROJECT NO
24030



REV	DATE	DESCRIPTION	DN	AP
4	17/04/26	SSDA SUBMISSION		
3	12/12/25	SSDA SUBMISSION		

SHEET STATUS
NOT FOR CONSTRUCTION

SHEET TITLE
STAGE 03 - PROPOSED
ENVELOPE
ELEVATIONS


SCALE
1:200
@ A1

SHEET NUMBER
SSDA-
03-3101

REVISION
4

THE CONTENT OF THIS DRAWING MUST BE UNDERSTOOD IN THE CONTEXT OF THE SHEET STATUS AND READ IN CONJUNCTION WITH THE GENERAL NOTES FOUND ON THE COVERPAGE OF THIS DOCUMENT SET. DO NOT USE THE CONTENT OF THIS DRAWING FOR USES THAT ARE NOT CONSISTENT WITH THE ADVISED STATUS. DO NOT SCALE DRAWINGS. USE FIGURED DIMENSIONS ONLY. IF IN DOUBT, CONTACT AJC FOR CLARIFICATION.

PUBLISH DATE: 30/04/2025 2:54 PM

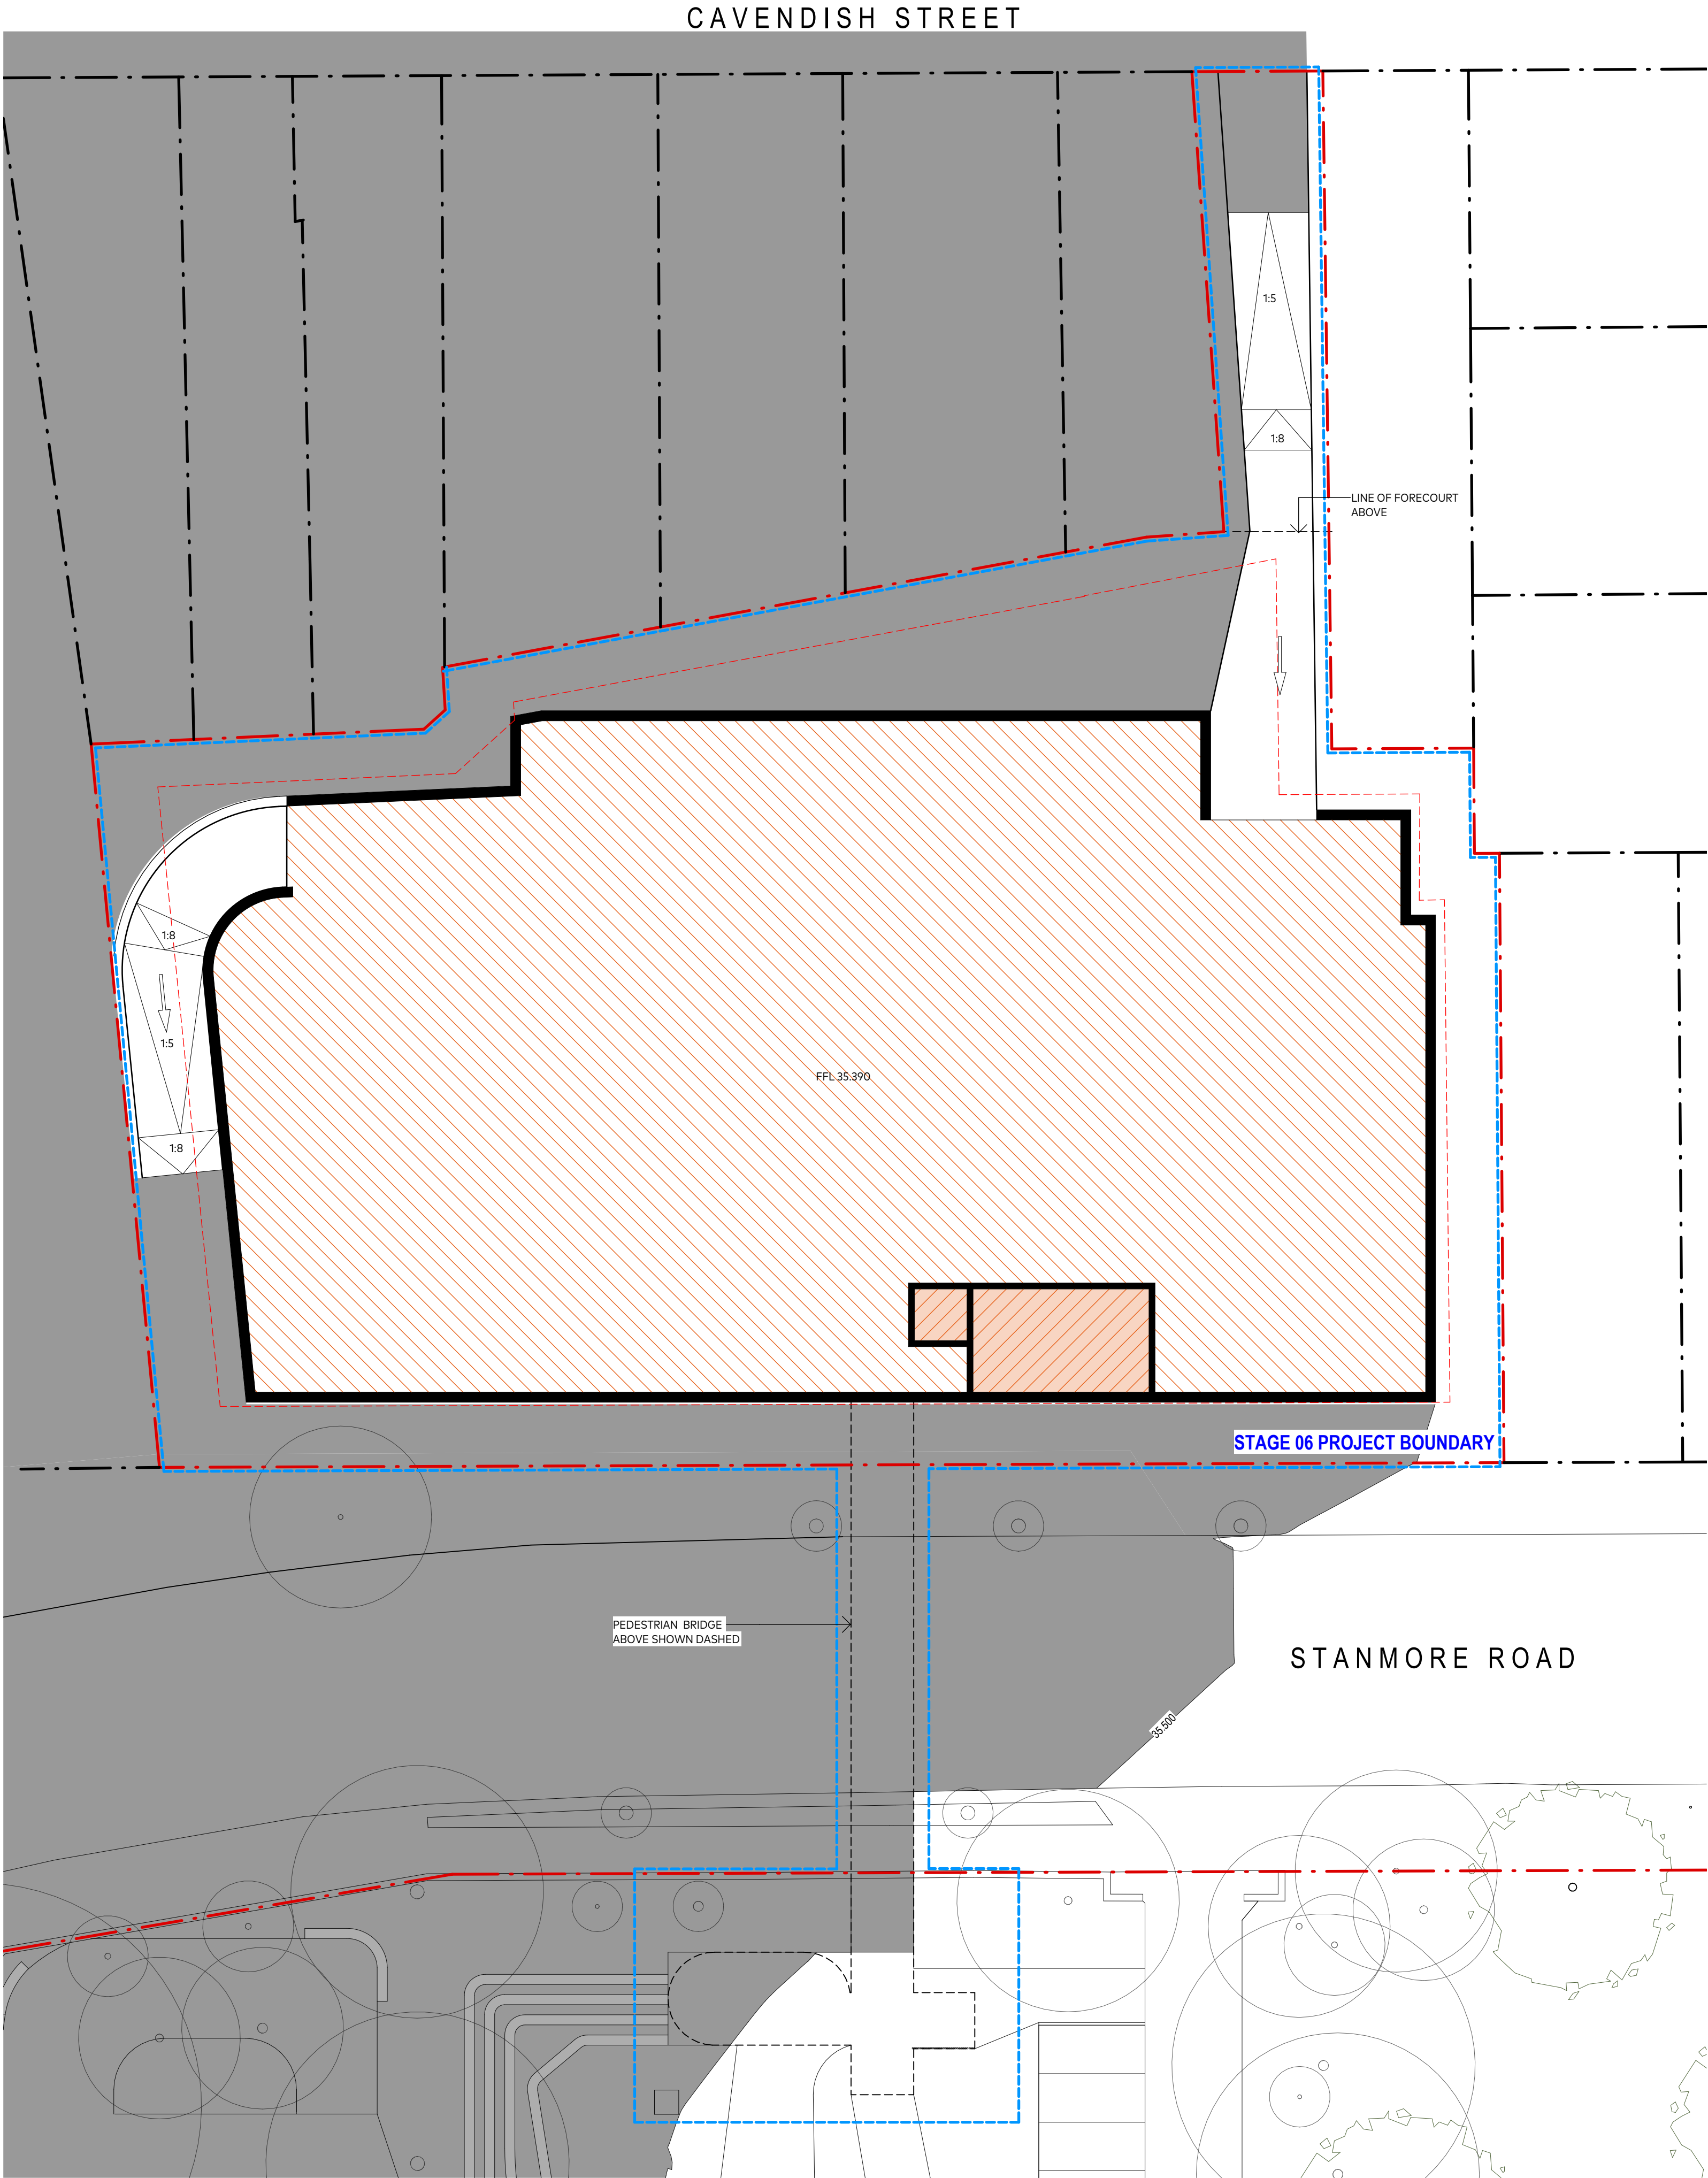

KEY

- SITE BOUNDARY
- PROPERTY BOUNDARY
- STAGE 06 PROJECT BOUNDARY
- 3m BOUNDARY SETBACK
- PROPOSED BASEMENT ENVELOPE
- STAGE 06 PROPOSED BUILDING ENVELOPE
- PROPOSED PEDESTRIAN BRIDGE ENVELOPE
- PEDESTRIAN ACCESS
- VEHICLE ACCESS
- EXISTING TREES
- PROPOSED TREES

GFA Schedule - Stage 06

Level	GFA
BASEMENT	1769 m ²
GROUND FLOOR	1520 m ²
LEVEL 01	1522 m ²
LEVEL 02	1604 m ²
LEVEL 03	934 m ²



AJC ARCHITECTS
GADIGAL COUNTRY
79 MYRTLE STREET
CHIPPENDALE NSW, 2008 AUSTRALIA
+61 2 9311 8222 ARCHITECTS@AJC.COM
ABN 53 003 782 250

NOMINATED ARCHITECTS
MICHAEL HEENAN S264,
BRIAN MARIOTTI P451,
JOHN WHITTINGHAM 7030

CLIENT
Newington College



PROJECT
24030 Newington
Masterplan

LOCATION
244 Stanmore Road,
Stanmore, NSW, 2048

PROJECT NO
24030



REV	DATE	DESCRIPTION	DN	AP
3	17/04/26	SSDA SUBMISSION		
2	01/12/25	SSDA SUBMISSION		

SHEET STATUS
NOT FOR CONSTRUCTION

SHEET TITLE
STAGE 06 -
PROPOSED ENVELOPE
PLAN - BASEMENT

SCALE
1:200
@ A1


SHEET NUMBER
SSDA-
06-2001
REVISION
3

THE CONTENT OF THIS DRAWING MUST BE UNDERSTOOD IN THE CONTEXT OF THE SHEET STATUS AND READ IN CONJUNCTION WITH THE GENERAL NOTES FOUND ON THE COVERPAGE OF THIS DOCUMENT SET. DO NOT USE THE CONTENT OF THIS DRAWING FOR USES THAT ARE NOT CONSISTENT WITH THE ADVISED STATUS. DO NOT SCALE DRAWINGS. UNFIGURED DIMENSIONS ONLY. IF IN DOUBT, CONTACT AJC FOR CLARIFICATION.

PUBLISH DATE: 16/04/2025 2:54:48 PM

CAVENDISH STREET

EX. RL 37.82

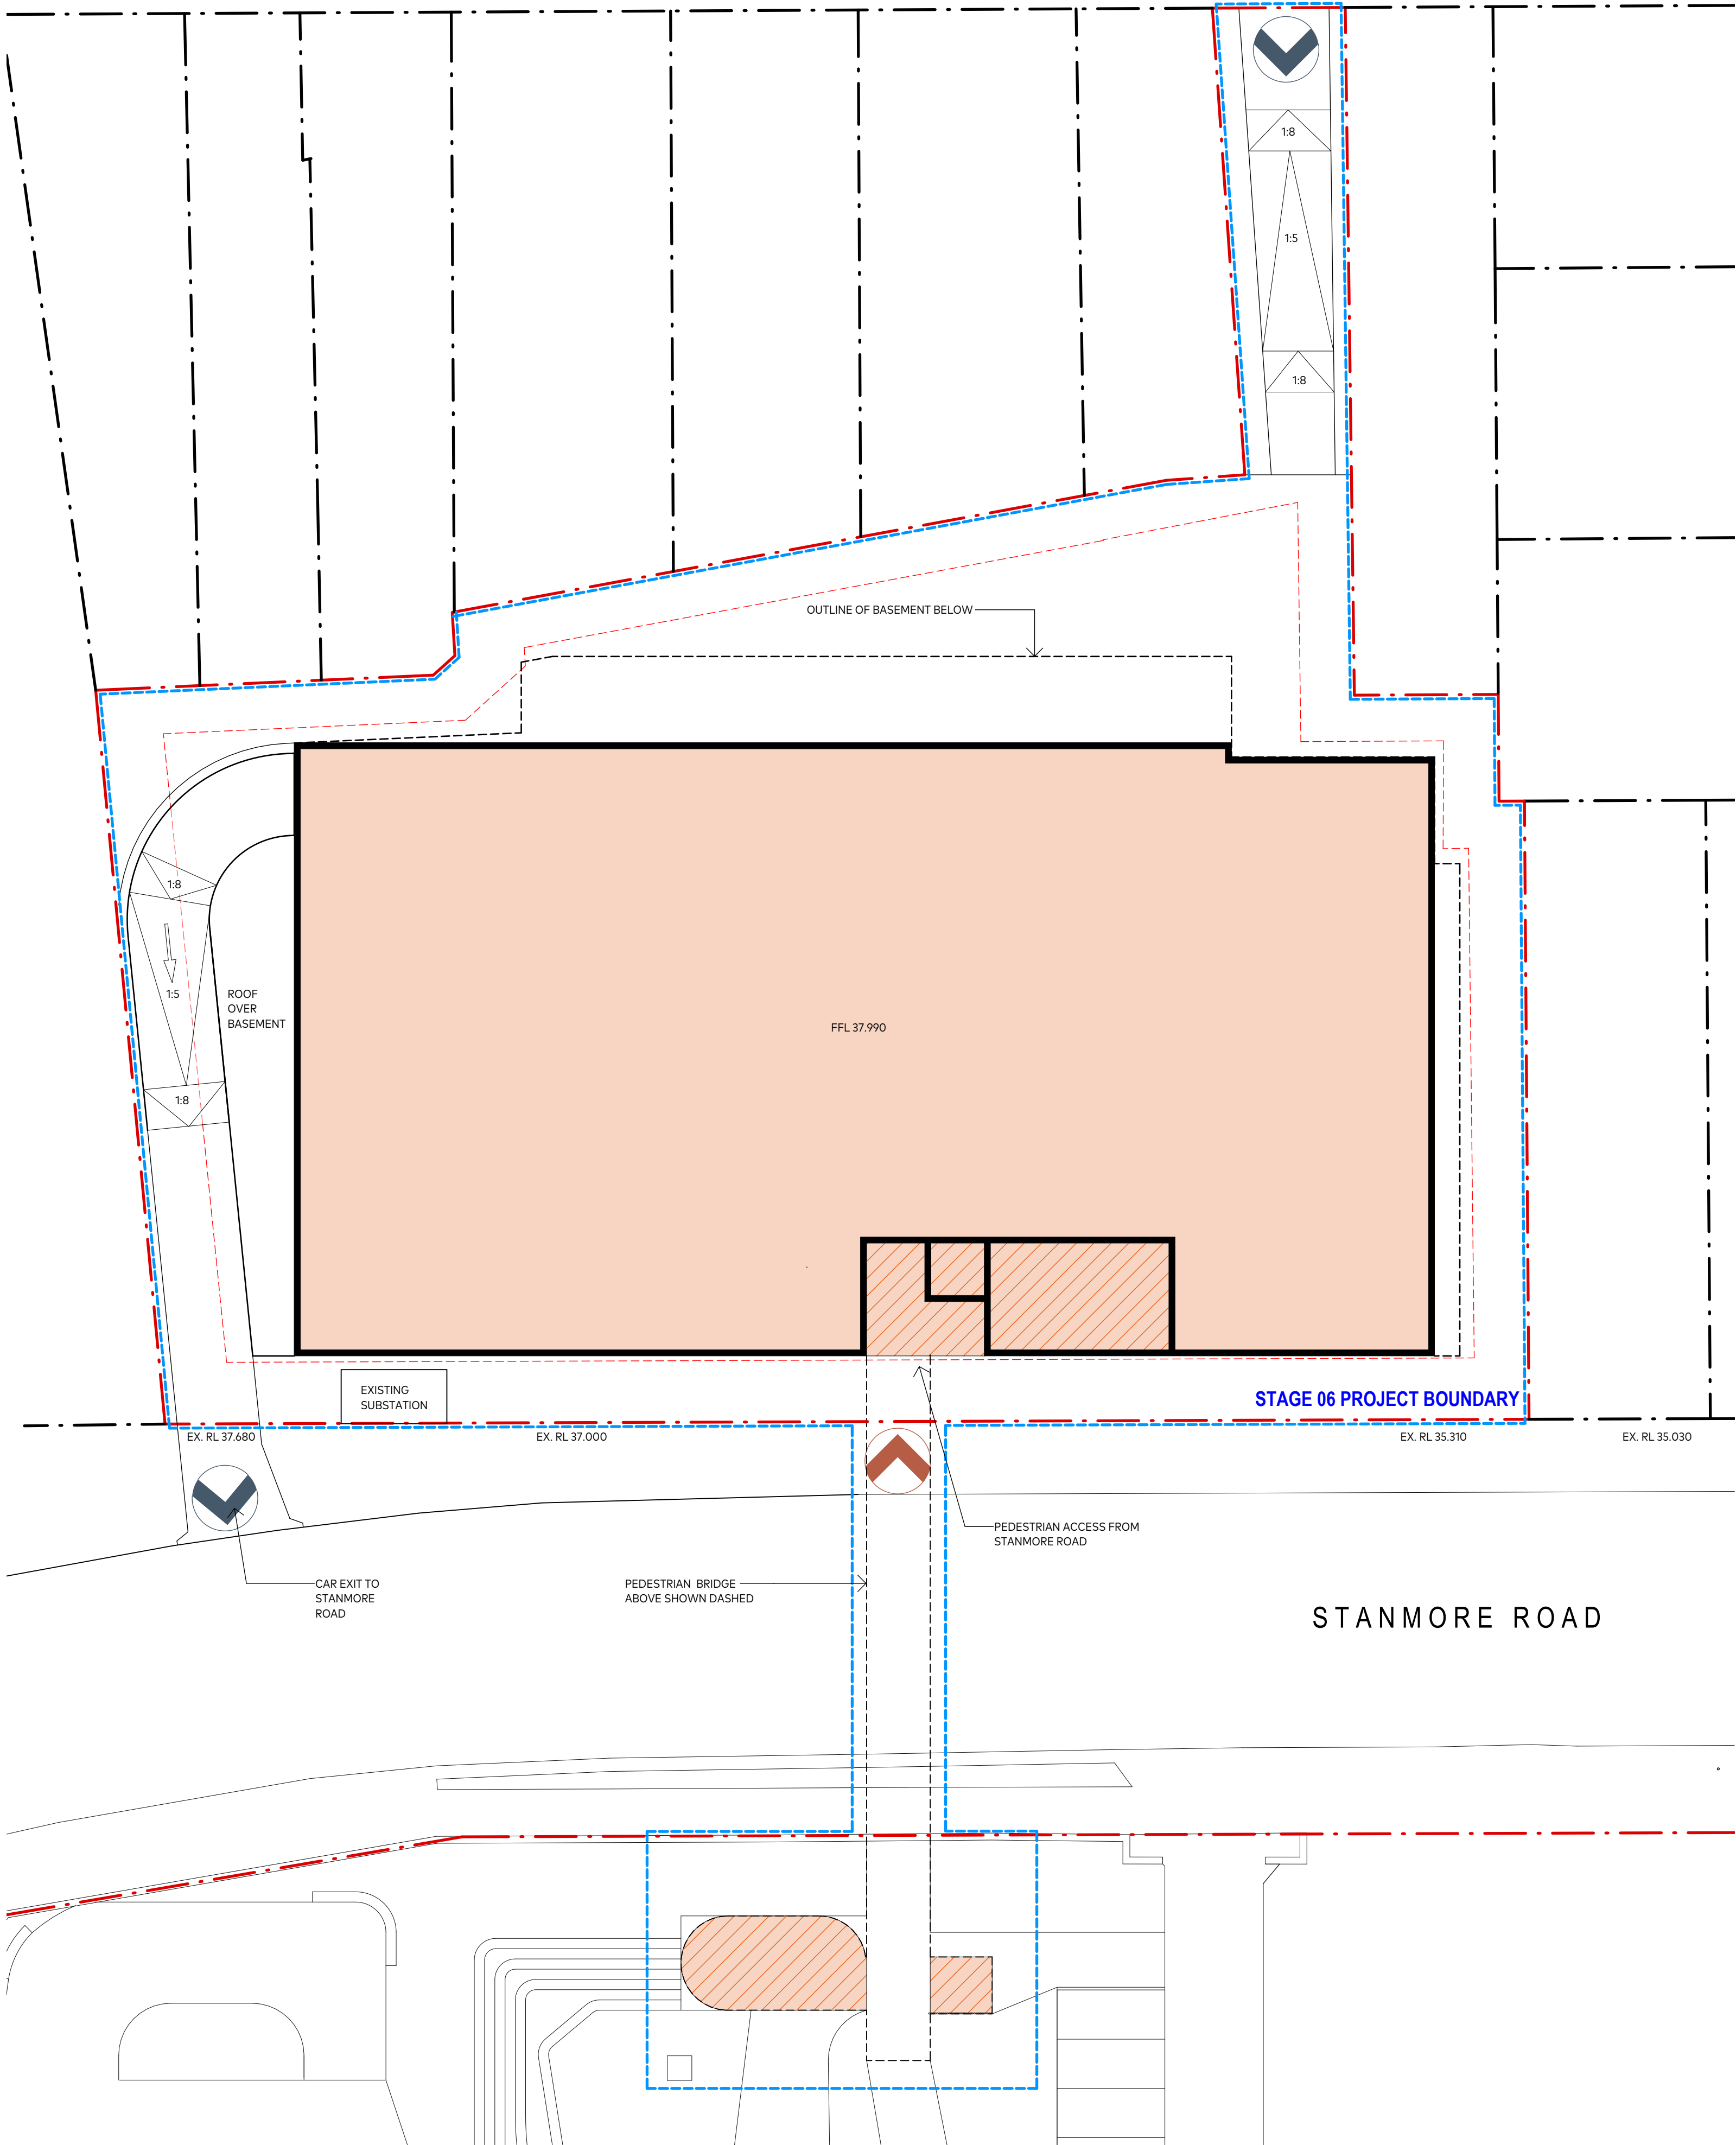

KEY

- SITE BOUNDARY
- - - PROPERTY BOUNDARY
- - - STAGE 06 PROJECT BOUNDARY
- - - 3m BOUNDARY SETBACK
- PROPOSED BASEMENT ENVELOPE
- STAGE 06 PROPOSED BUILDING ENVELOPE
- PROPOSED PEDESTRIAN BRIDGE ENVELOPE
- PEDESTRIAN ACCESS
- VEHICLE ACCESS
- EXISTING TREES
- PROPOSED TREES



AJC ARCHITECTS
GADIGAL COUNTRY
79 MYRTLE STREET
CHIPPENDALE NSW, 2008 AUSTRALIA
+61 2 9311 8222 ARCHITECTS@AJC.COM
ABN 53 003 782 250

NOMINATED ARCHITECTS
MICHAEL HEENAN S264,
BRIAN MARIOTTI P451,
JOHN WHITTINGHAM 7030


CLIENT
Newington College



PROJECT
24030 Newington
Masterplan

LOCATION
244 Stanmore Road,
Stanmore, NSW, 2048

PROJECT NO
24030

 


REV	DATE	DESCRIPTION	DN	AP
3	17/04/26	SSDA SUBMISSION		
2	01/12/25	SSDA SUBMISSION		
SHEET STATUS NOT FOR CONSTRUCTION				

SHEET TITLE
STAGE 06 -
PROPOSED ENVELOPE
PLAN - GROUND


SCALE
1:200
@ A1

SHEET NUMBER
SSDA-
06-2100

REVISION
3

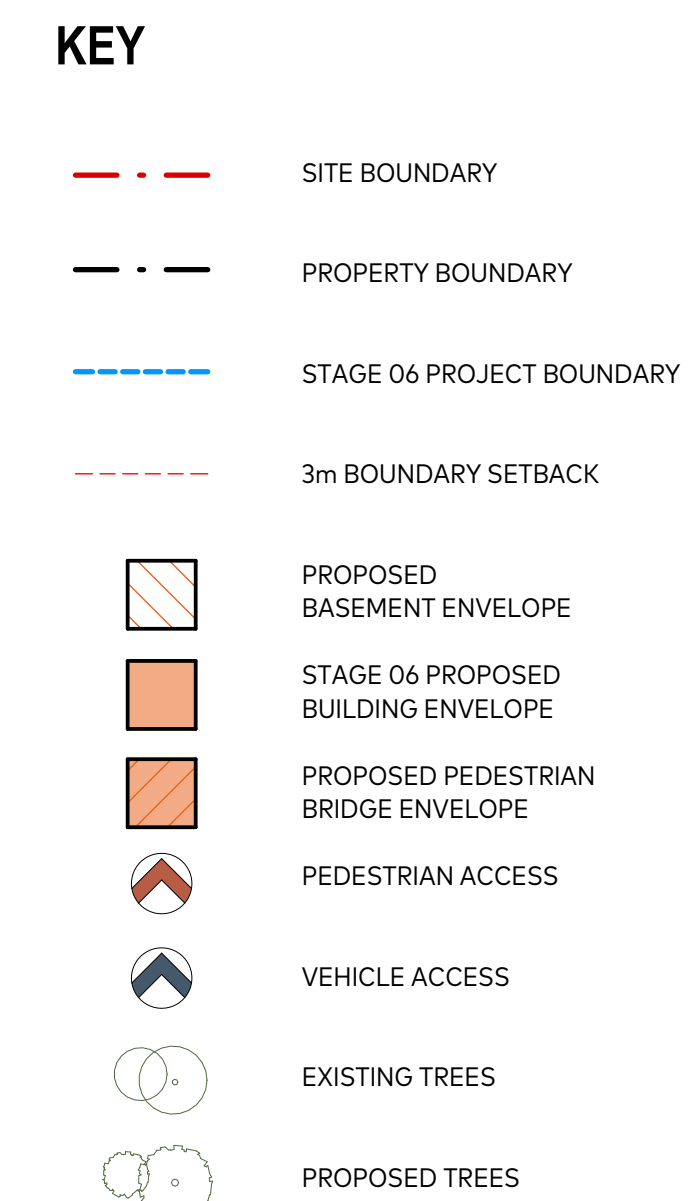

	SITE BOUNDARY
	PROPERTY BOUNDARY
	STAGE 06 PROJECT BOUNDARY
	3m BOUNDARY SETBACK
	PROPOSED BASEMENT ENVELOPE
	STAGE 06 PROPOSED BUILDING ENVELOPE
	PROPOSED PEDESTRIAN BRIDGE ENVELOPE
	PEDESTRIAN ACCESS
	VEHICLE ACCESS
	EXISTING TREES
	PROPOSED TREES

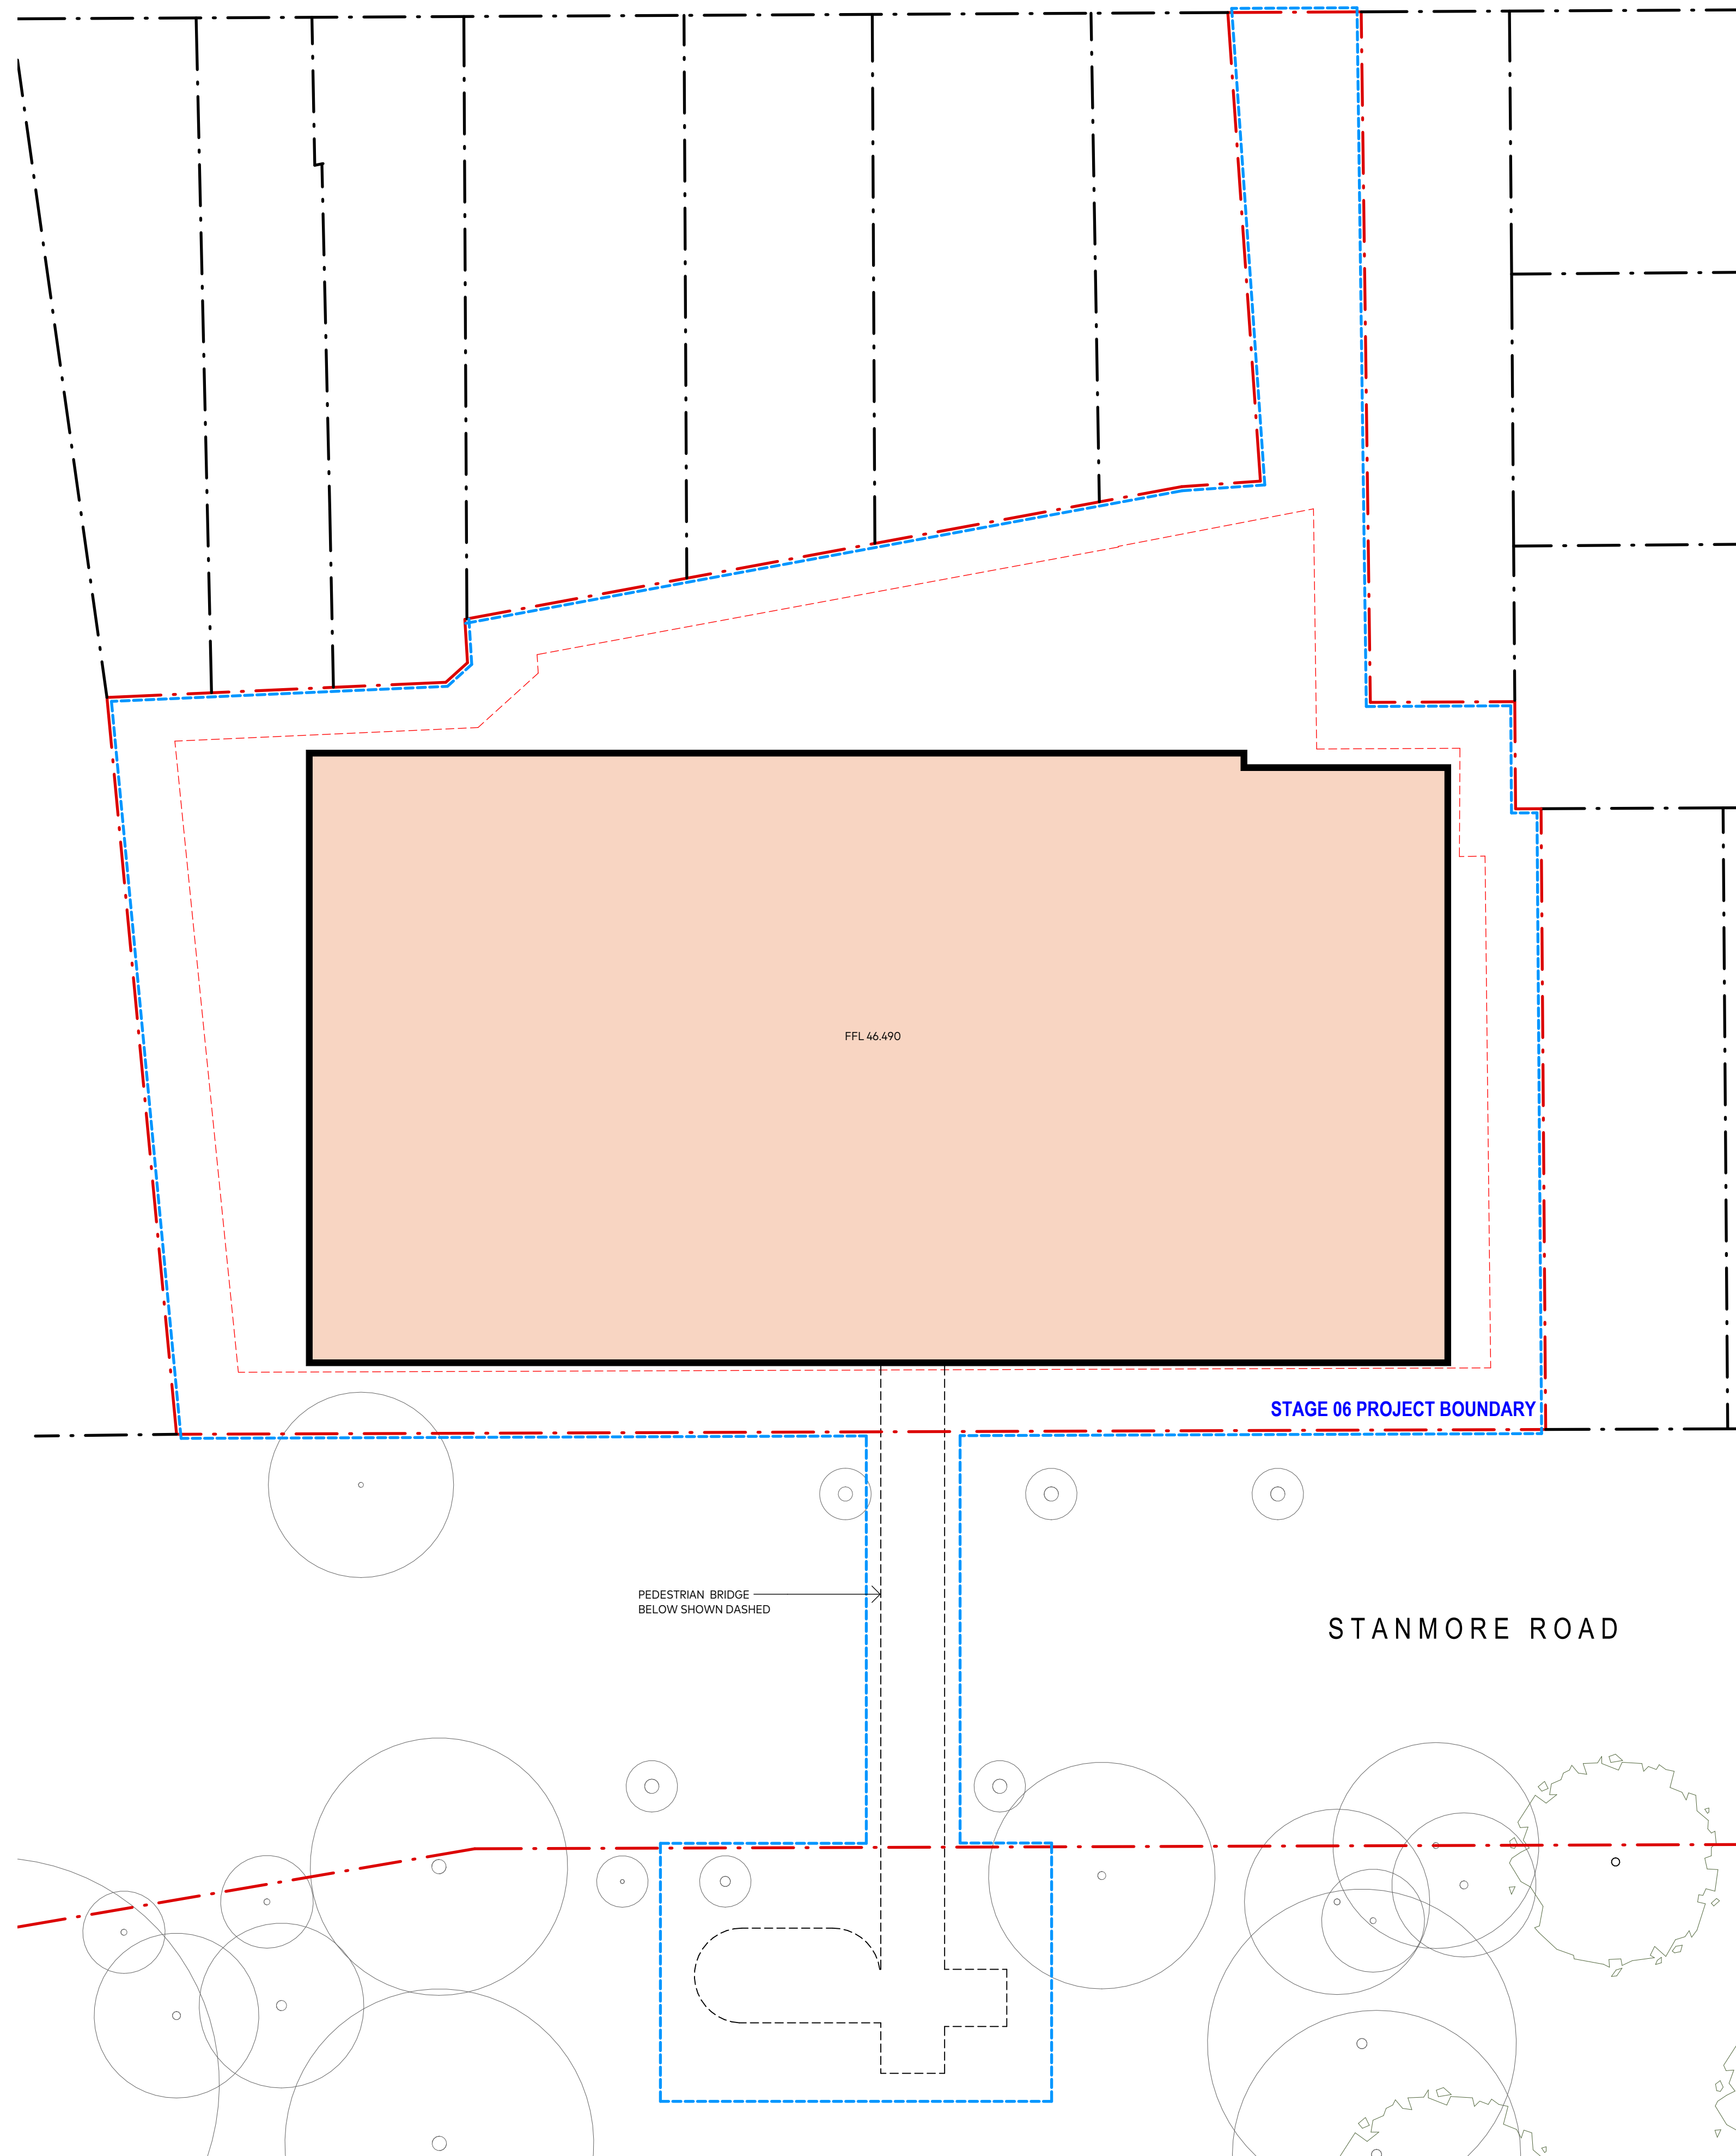

2 SSSA CONCORDIA - LEVEL 2



NOMINATED ARCHITECTS
MICHAEL HEENAN 5264,
BRIAN MARIOTTI 9451,
JOHN WHITTINGHAM 7030

CLIENT
Newington College



PROJECT
24030 Newington
Masterplan

PROJECT NO
24030

LOCATION
244 Stanmore Road,
Stanmore, NSW, 2048



REV	DATE	DESCRIPTION	DN	AP
3	17/04/26	SSDA SUBMISSION		
2	01/12/25	SSDA SUBMISSION		

SHEET STATUS
NOT FOR CONSTRUCTION

SHEET TITLE
STAGE 06 -
PROPOSED ENVELOPE
PLAN - LEVEL 02


SCALE
1:200
@ A1



SHEET NUMBER
SSDA-
06-2102

THE CONTENT OF THIS DRAWING MUST BE UNDERSTOOD IN THE CONTEXT OF THE SHEET STATUS AND READ IN CONJUNCTION WITH THE GENERAL NOTES FOUND ON THE COVERPAGE OF THIS DOCUMENT SET. DO NOT USE THE CONTENT OF THIS DRAWING FOR USES THAT ARE NOT CONSISTENT WITH THE ADVISED STATUS. DO NOT SCALE DRAWINGS. USE FIGURED DIMENSIONS ONLY. IF IN DOUBT, CONTACT AJC FOR CLARIFICATION.

PUBLISH DATE: 16/04/2026 2:25:37 PM

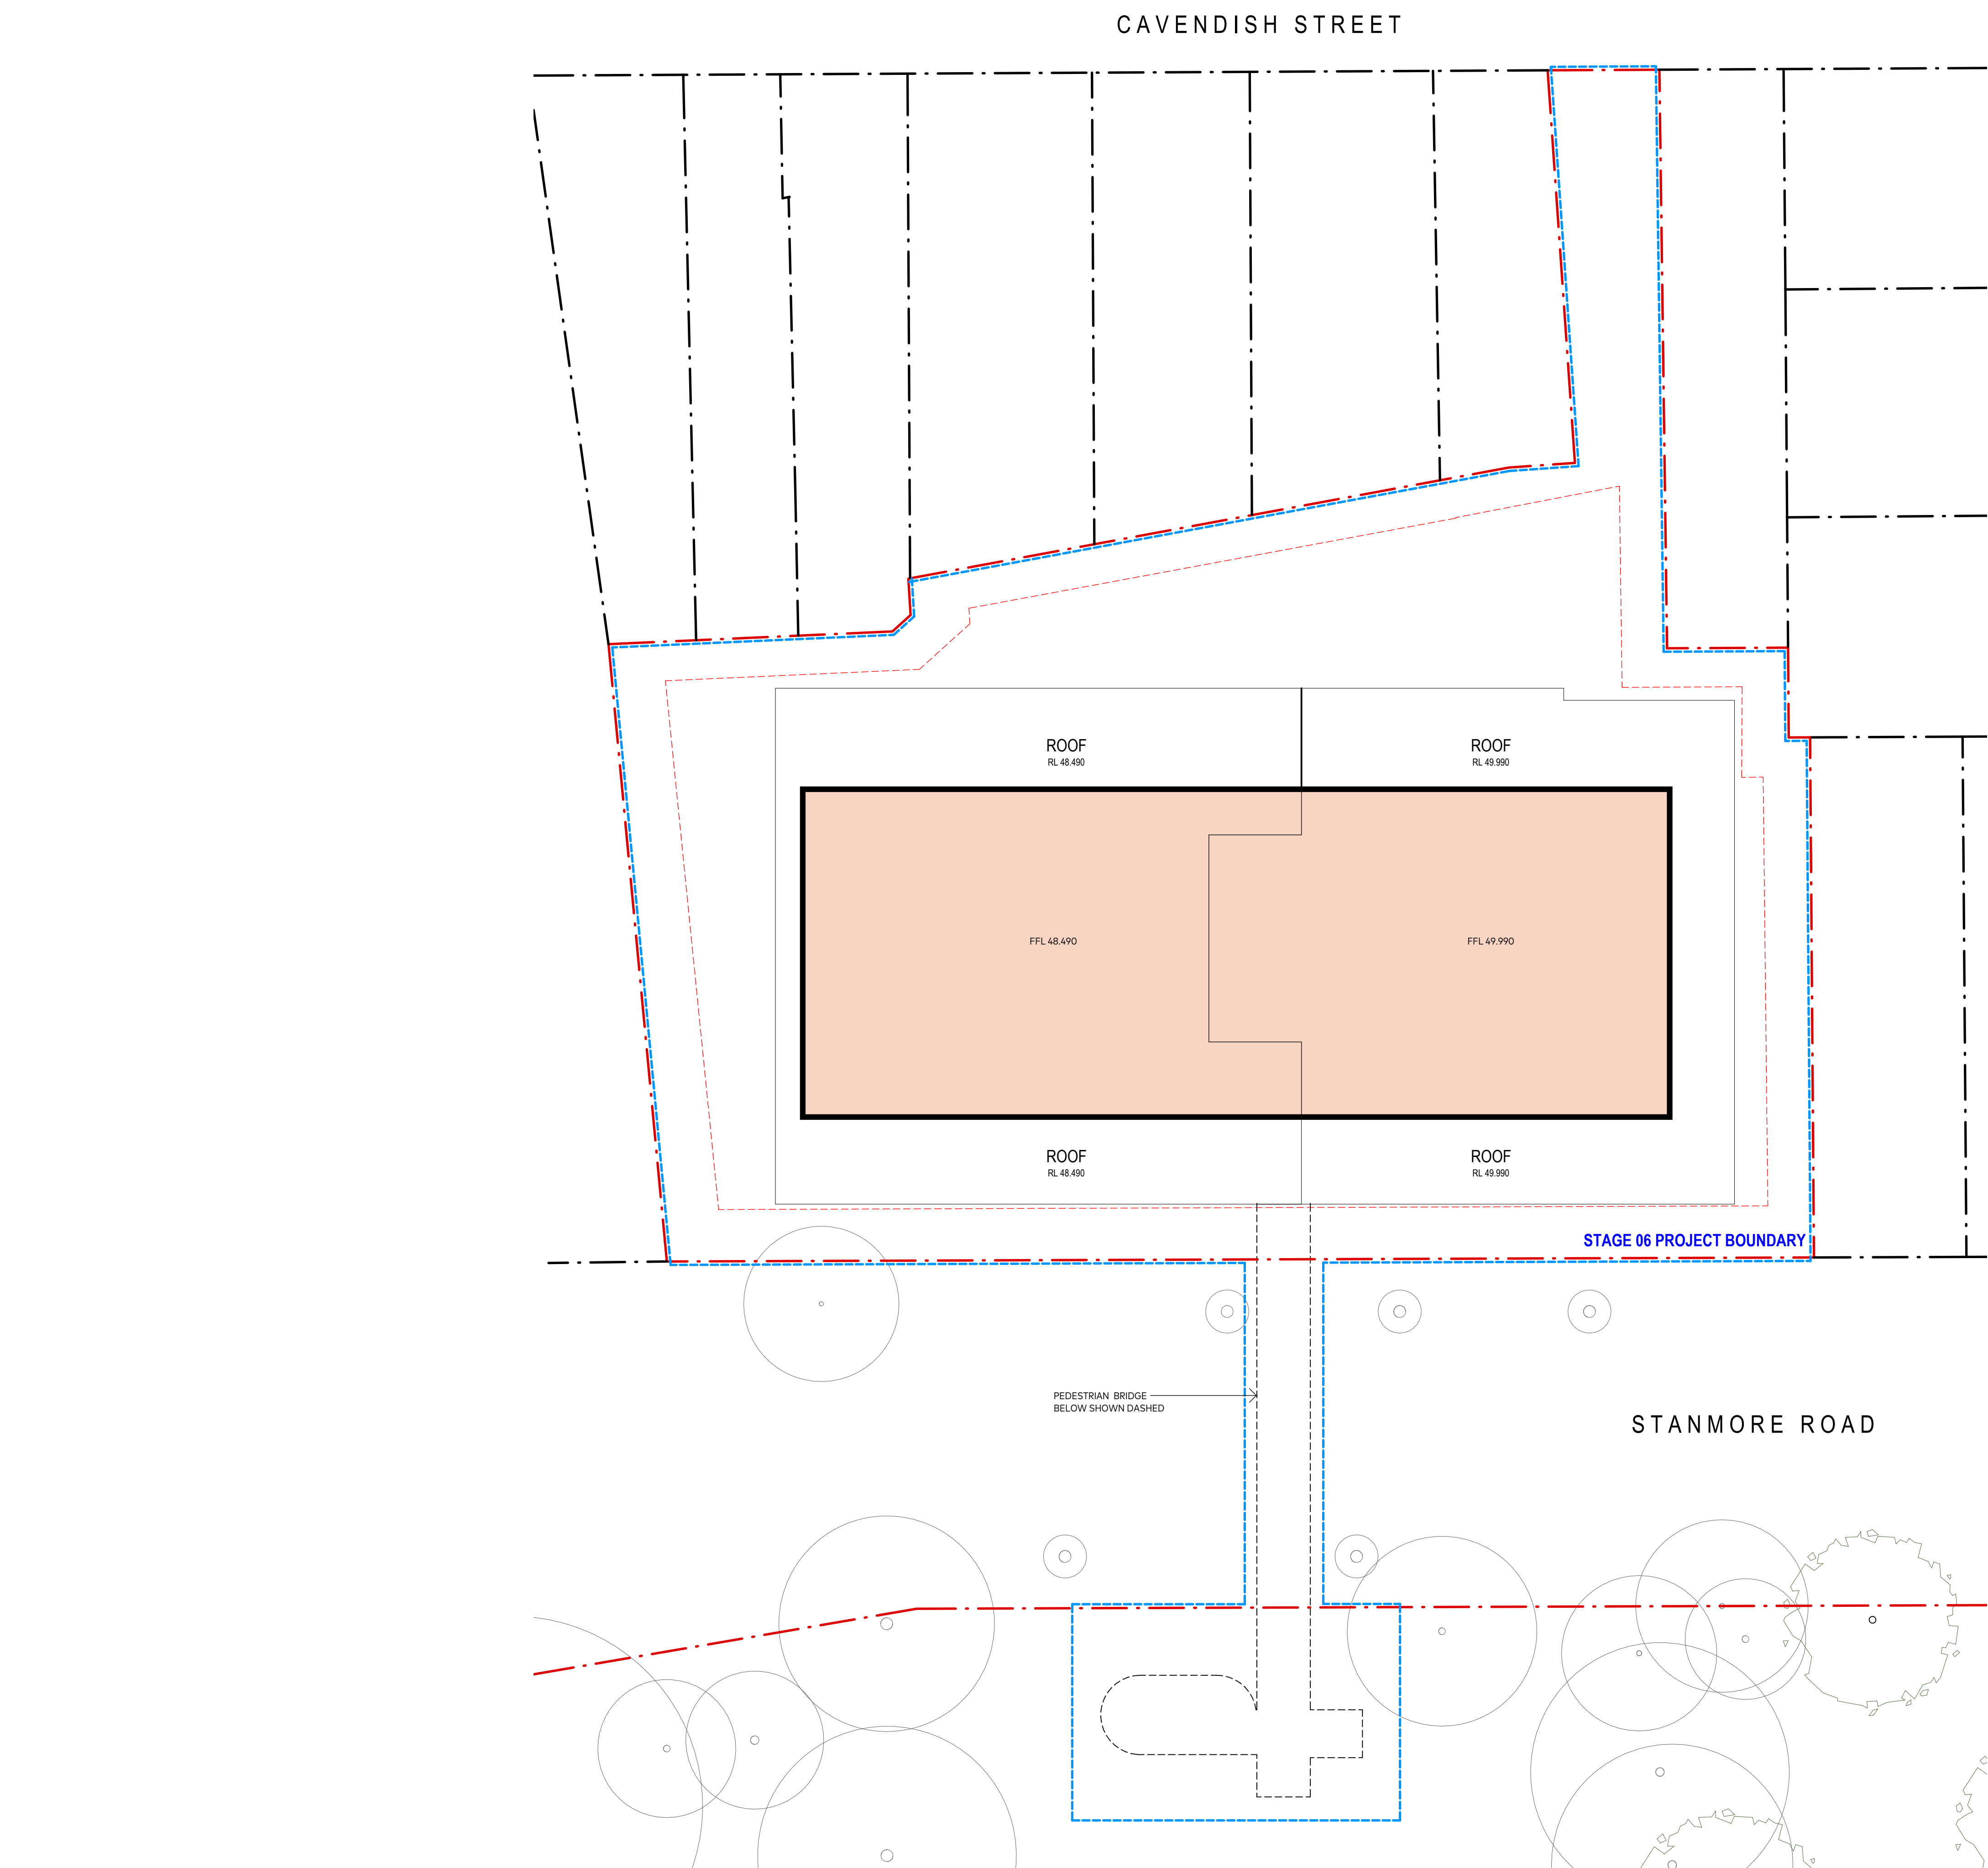

KEY

- SITE BOUNDARY
- PROPERTY BOUNDARY
- STAGE 06 PROJECT BOUNDARY
- 3m BOUNDARY SETBACK
- PROPOSED BASEMENT ENVELOPE
- STAGE 06 PROPOSED BUILDING ENVELOPE
- PROPOSED PEDESTRIAN BRIDGE ENVELOPE
- PEDESTRIAN ACCESS
- VEHICLE ACCESS
- EXISTING TREES
- PROPOSED TREES



AJC ARCHITECTS
GADIGAL COUNTRY
79 MYRTLE STREET
CHIPPENDALE NSW, 2008 AUSTRALIA
+61 2 9311 8222 ARCHITECTS@AJC.COM
ABN 53 003 782 250

NOMINATED ARCHITECTS
MICHAEL HEENAN S264,
BRIAN MARIOTTI P451,
JOHN WHITTINGHAM 7030

CLIENT
Newington College



PROJECT
24030 Newington
Masterplan

LOCATION
244 Stanmore Road,
Stanmore, NSW, 2048

PROJECT NO
24030



REV	DATE	DESCRIPTION	DN	AP
5	17/04/26	SSDA SUBMISSION		
4	09/12/25	SSDA SUBMISSION		
SHEET STATUS NOT FOR CONSTRUCTION				

SHEET TITLE
STAGE 06 -
PROPOSED ENVELOPE
PLAN - LEVEL 03


SCALE
1:200
@ A1

SHEET NUMBER
SSDA-
06-2103

REVISION
5

THE CONTENT OF THIS DRAWING MUST BE UNDERSTOOD IN THE CONTEXT OF THE SHEET STATUS AND READ IN CONJUNCTION WITH THE GENERAL NOTES FOUND ON THE COVERPAGE OF THIS DOCUMENT SET. DO NOT USE THE CONTENT OF THIS DRAWING FOR USES THAT ARE NOT CONSISTENT WITH THE ADVISED STATUS. DO NOT SCALE DRAWINGS. USE FIGURED DIMENSIONS ONLY. IF IN DOUBT, CONTACT AJC FOR CLARIFICATION.

PUBLISH DATE: 16/04/2025 2:55:50 PM

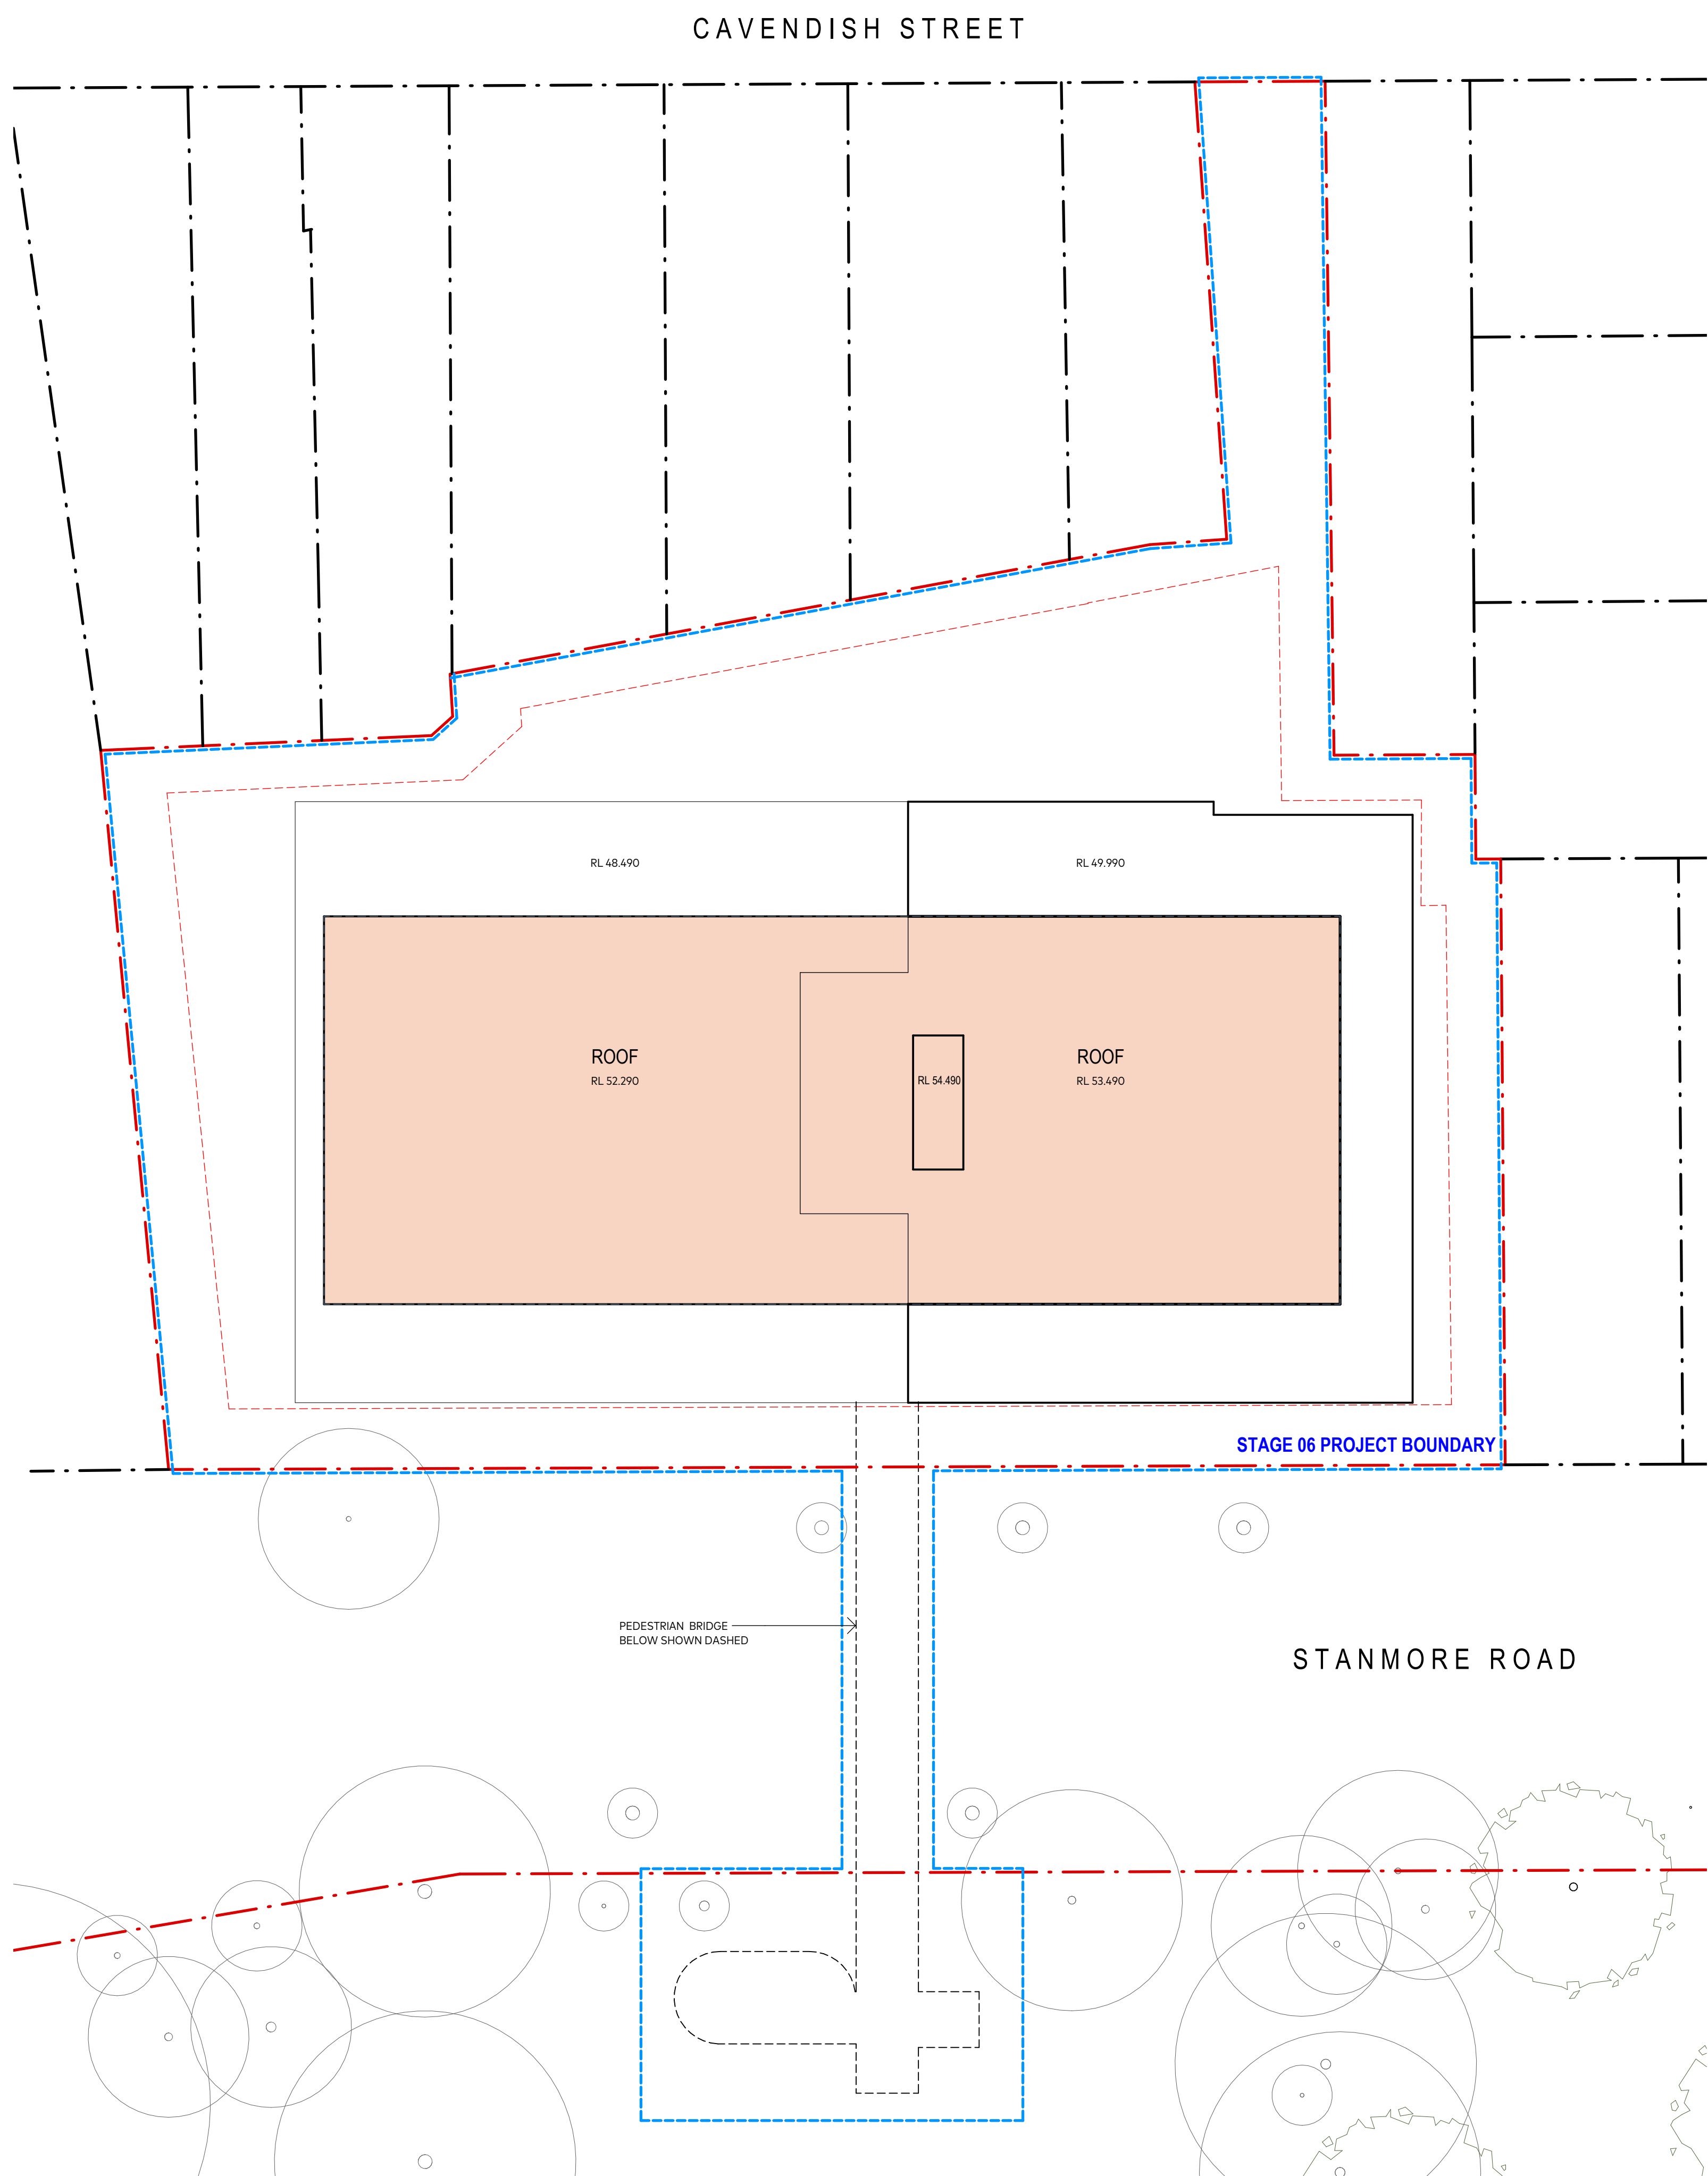

KEY

- SITE BOUNDARY
- PROPERTY BOUNDARY
- STAGE 06 PROJECT BOUNDARY
- 3m BOUNDARY SETBACK
- PROPOSED BASEMENT ENVELOPE
- STAGE 06 PROPOSED BUILDING ENVELOPE
- PROPOSED PEDESTRIAN BRIDGE ENVELOPE
- PEDESTRIAN ACCESS
- VEHICLE ACCESS
- EXISTING TREES
- PROPOSED TREES



AJC ARCHITECTS
GADIGAL COUNTRY
79 MYRTLE STREET
CHIPPENDALE NSW, 2008 AUSTRALIA
+61 2 9311 8222 ARCHITECTS@AJC.COM
ABN 53 003 782 250

NOMINATED ARCHITECTS
MICHAEL HESNAN 5264,
BRIAN MARIOTTI 9451,
JOHN WHITTINGHAM 7030


CLIENT
Newington College



PROJECT
24030 Newington
Masterplan

LOCATION
244 Stanmore Road,
Stanmore, NSW, 2048

PROJECT NO
24030

 

REV	DATE	DESCRIPTION	DN	AP
4	17/04/26	SSDA SUBMISSION		
3	09/12/25	SSDA SUBMISSION		
SHEET STATUS NOT FOR CONSTRUCTION				

SHEET TITLE
STAGE 06 -
PROPOSED ENVELOPE
PLAN - ROOF

SCALE
1:200
@ A1

SHEET NUMBER
SSDA-
06-2104


REVISION
4

THE CONTENT OF THIS DRAWING MUST BE UNDERSTOOD IN THE CONTEXT OF THE SHEET STATUS AND READ IN CONJUNCTION WITH THE GENERAL NOTES FOUND ON THE COVERPAGE OF THIS DOCUMENT SET. DO NOT USE THE CONTENT OF THIS DRAWING FOR USES THAT ARE NOT CONSISTENT WITH THE ADVISED STATUS. UNFIGURED DIMENSIONS ONLY. IF IN DOUBT, CONTACT AJC FOR CLARIFICATION.

PUBLISH DATE: 15/02/2025 11:53 PM

CAVENDISH STREET

EX. RL 37.82

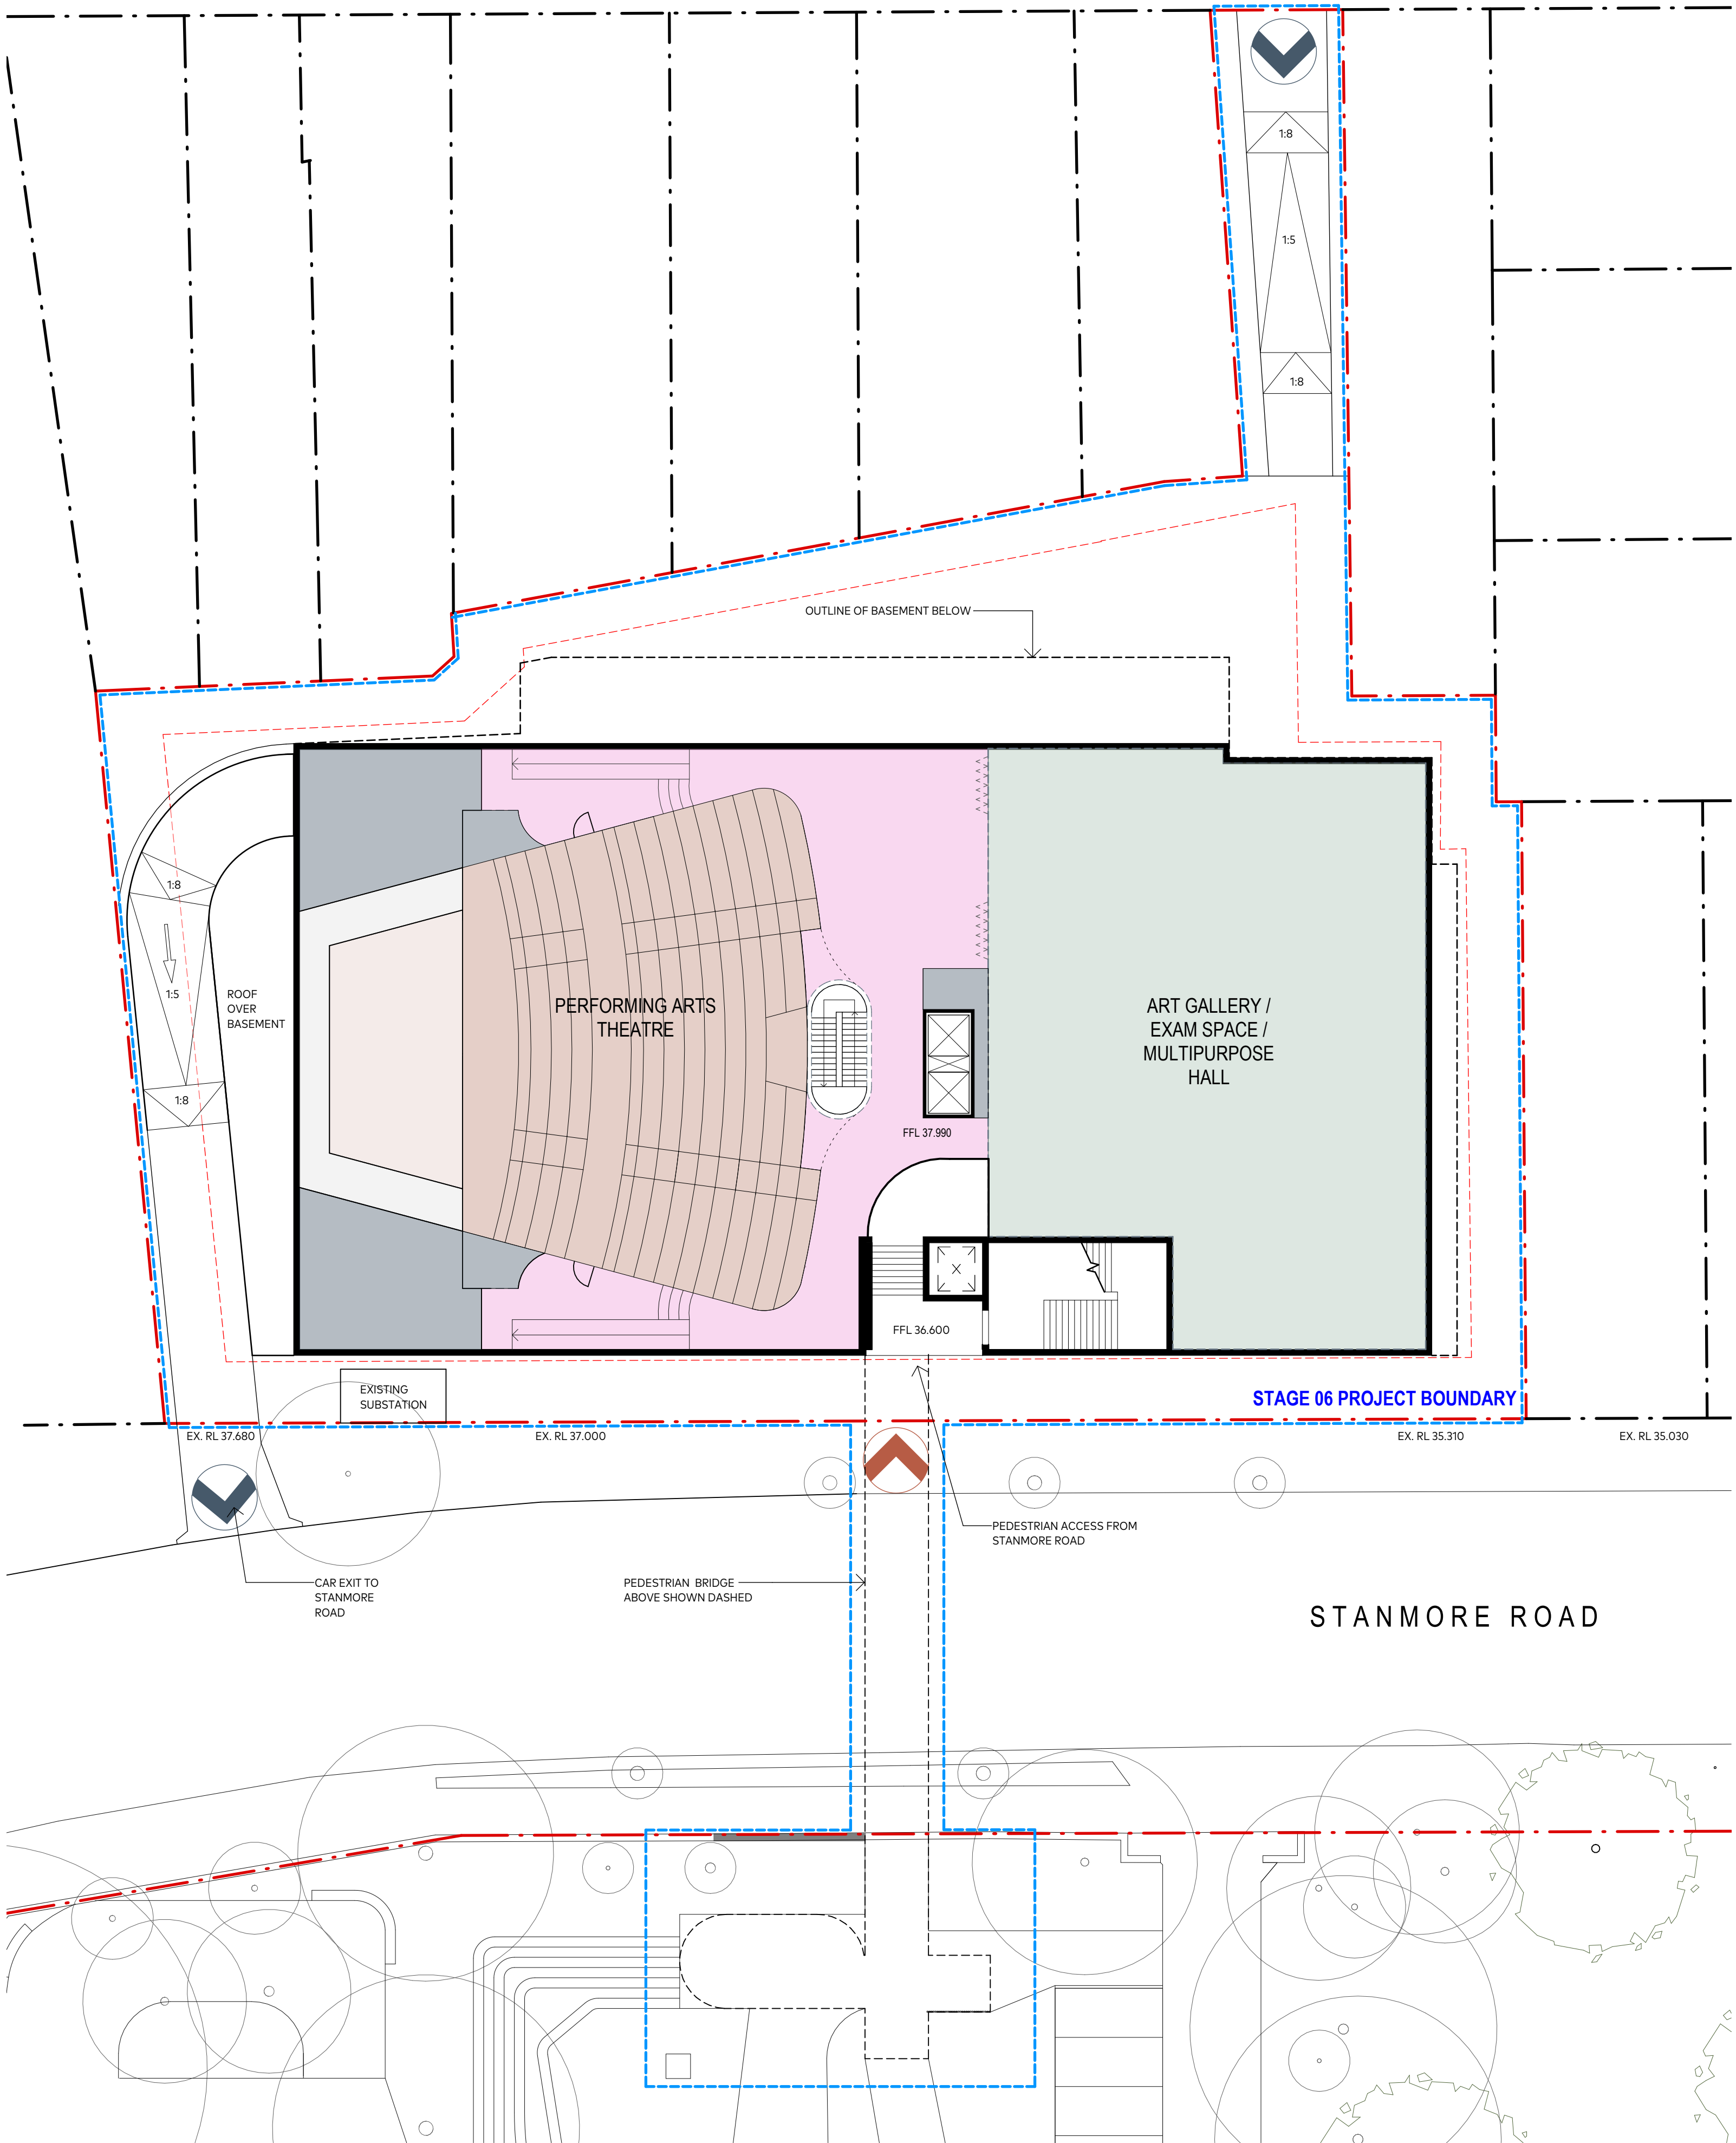

KEY

- SITE BOUNDARY
- - - PROPERTY BOUNDARY
- - - STAGE 06 PROJECT BOUNDARY
- - - 3m BOUNDARY SETBACK
- PROPOSED BASEMENT ENVELOPE
- STAGE 06 PROPOSED BUILDING ENVELOPE
- PROPOSED PEDESTRIAN BRIDGE ENVELOPE
- PEDESTRIAN ACCESS
- VEHICLE ACCESS
- EXISTING TREES
- PROPOSED TREES

STANMORE ROAD



AJC ARCHITECTS
GADIGAL COUNTRY
79 MYRTLE STREET
CHIPPENDALE NSW, 2008 AUSTRALIA
+61 2 9311 8222 ARCHITECTS@AJC.COM
ABN 53 003 782 250


NOMINATED ARCHITECTS
MICHAEL HEENAN 5264,
BRIAN MARIOTTI 9451,
JOHN WHITTINGHAM 7030

CLIENT
Newington College



PROJECT
24030 Newington
Masterplan
PROJECT NO
24030

LOCATION
244 Stanmore Road,
Stanmore, NSW, 2048

 

REV	DATE	DESCRIPTION	DN	AP
2	15/12/25	MASTERPLAN REFERENCE ISSUE		
SHEET STATUS NOT FOR CONSTRUCTION				

SHEET TITLE
STAGE 06 -
PROPOSED
REFERENCE PLAN -
GROUND


SCALE
1:200
@ A1




SHEET NUMBER
SSDA-
06-2200
REVISION
2

THE CONTENT OF THIS DRAWING MUST BE UNDERSTOOD IN THE CONTEXT OF THE SHEET STATUS AND READ IN CONJUNCTION WITH THE GENERAL NOTES FOUND ON THE COVER PAGE OF THIS DOCUMENT SET. DO NOT USE THE CONTENT OF THIS DRAWING FOR USES THAT ARE NOT CONSISTENT WITH THE ADVISED STATUS. DO NOT SCALE DRAWINGS. UNFIGURED DIMENSIONS ONLY. IF IN DOUBT, CONTACT AJC FOR CLARIFICATION.


PUBLISH DATE: 16/04/2026 12:22 PM

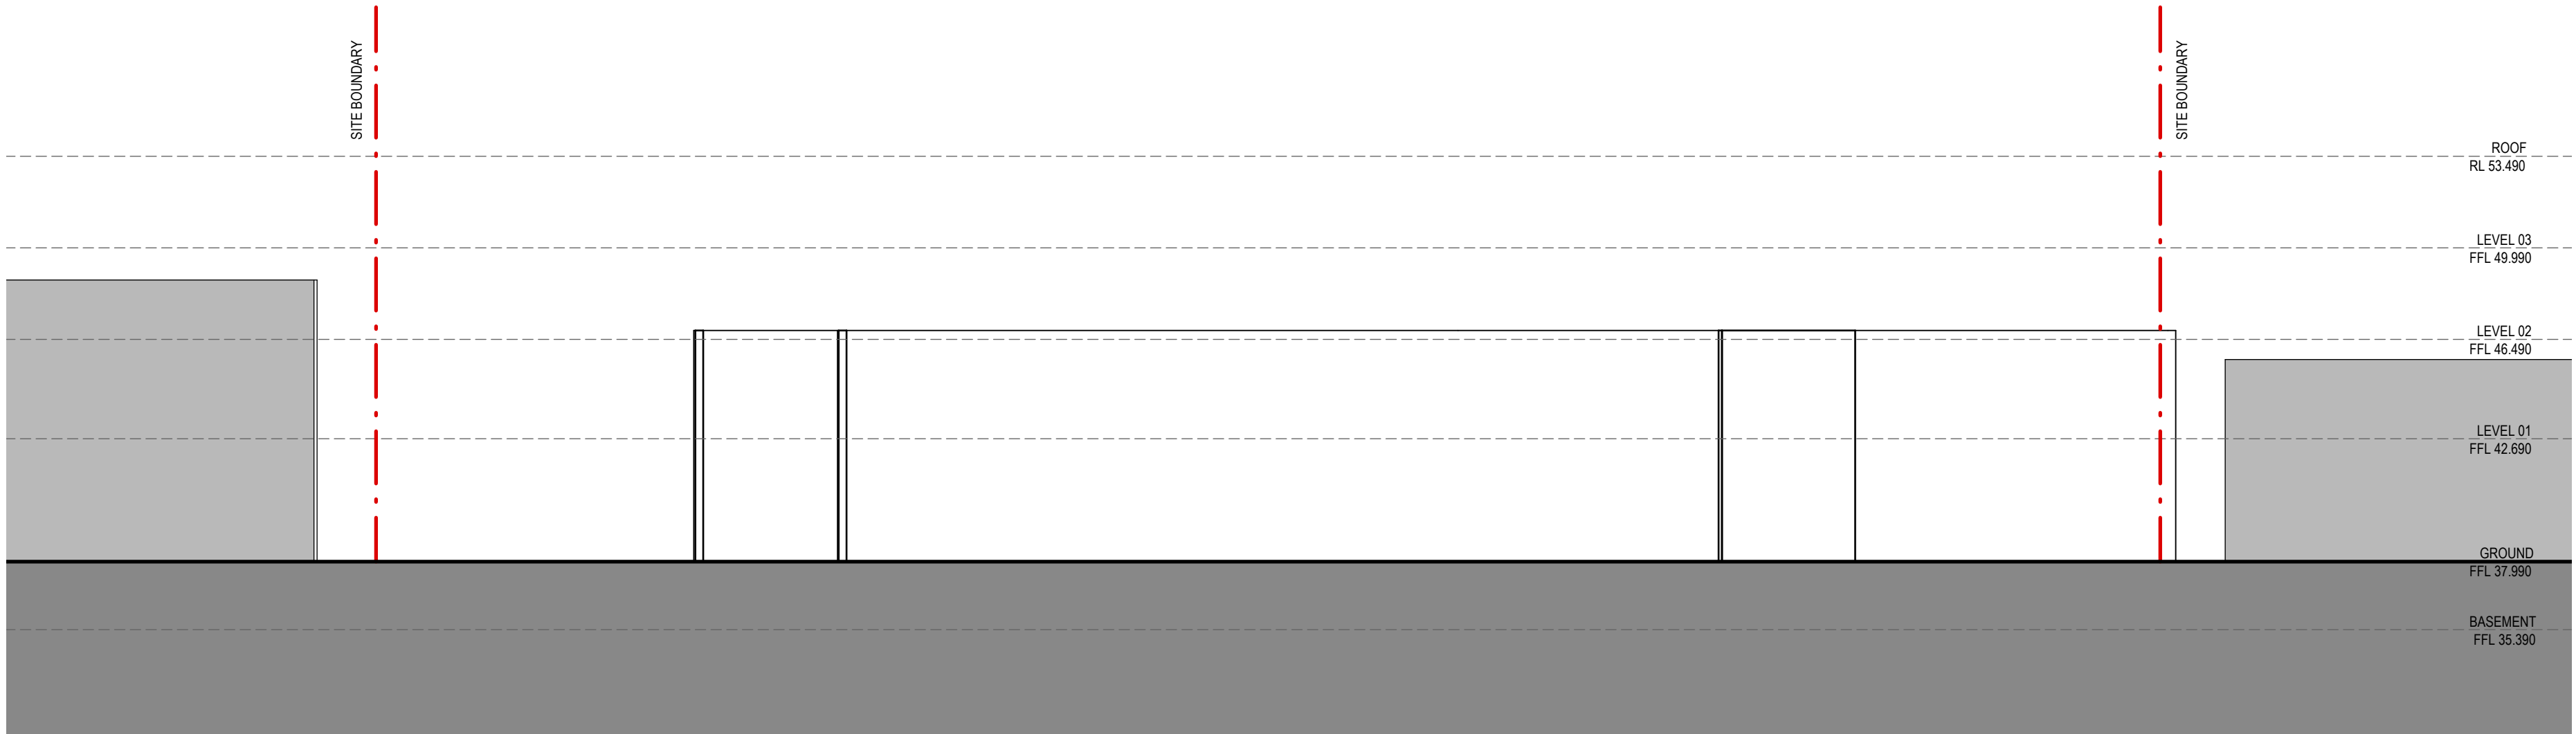


01 ELEVATION
NORTH
1:200

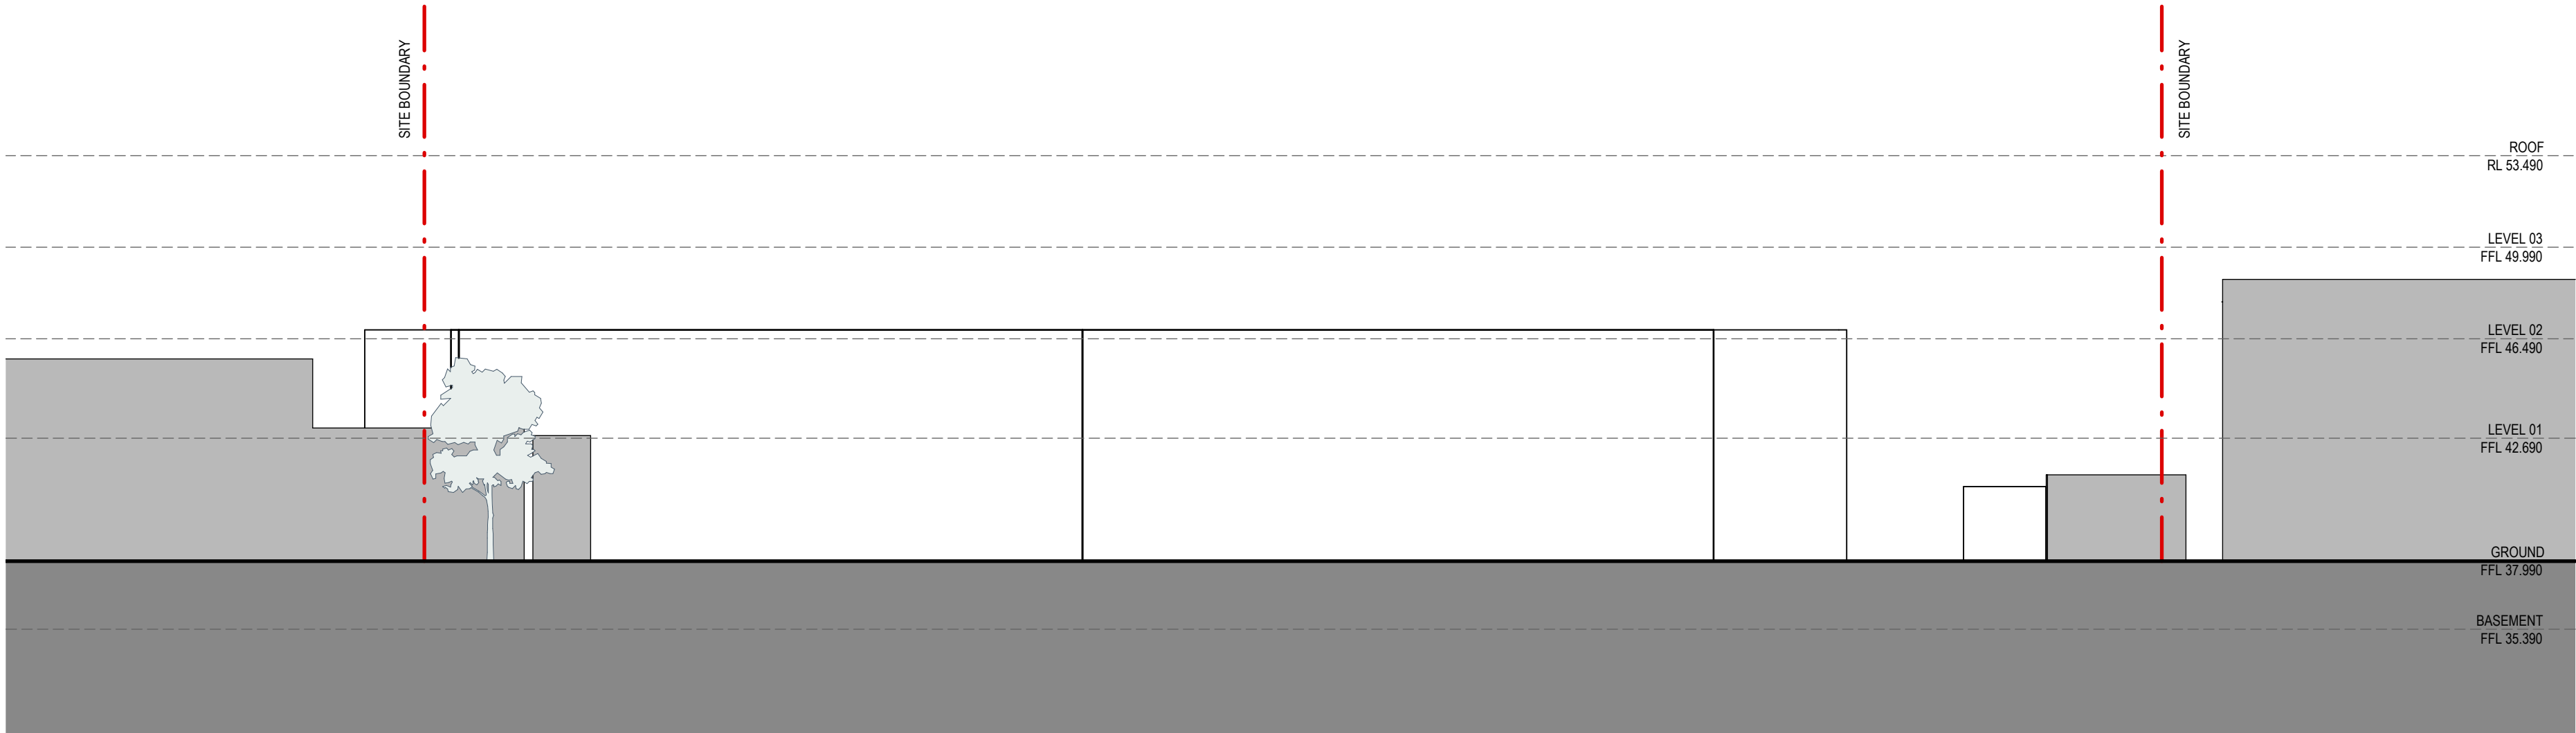

02 ELEVATION
SOUTH
1:200

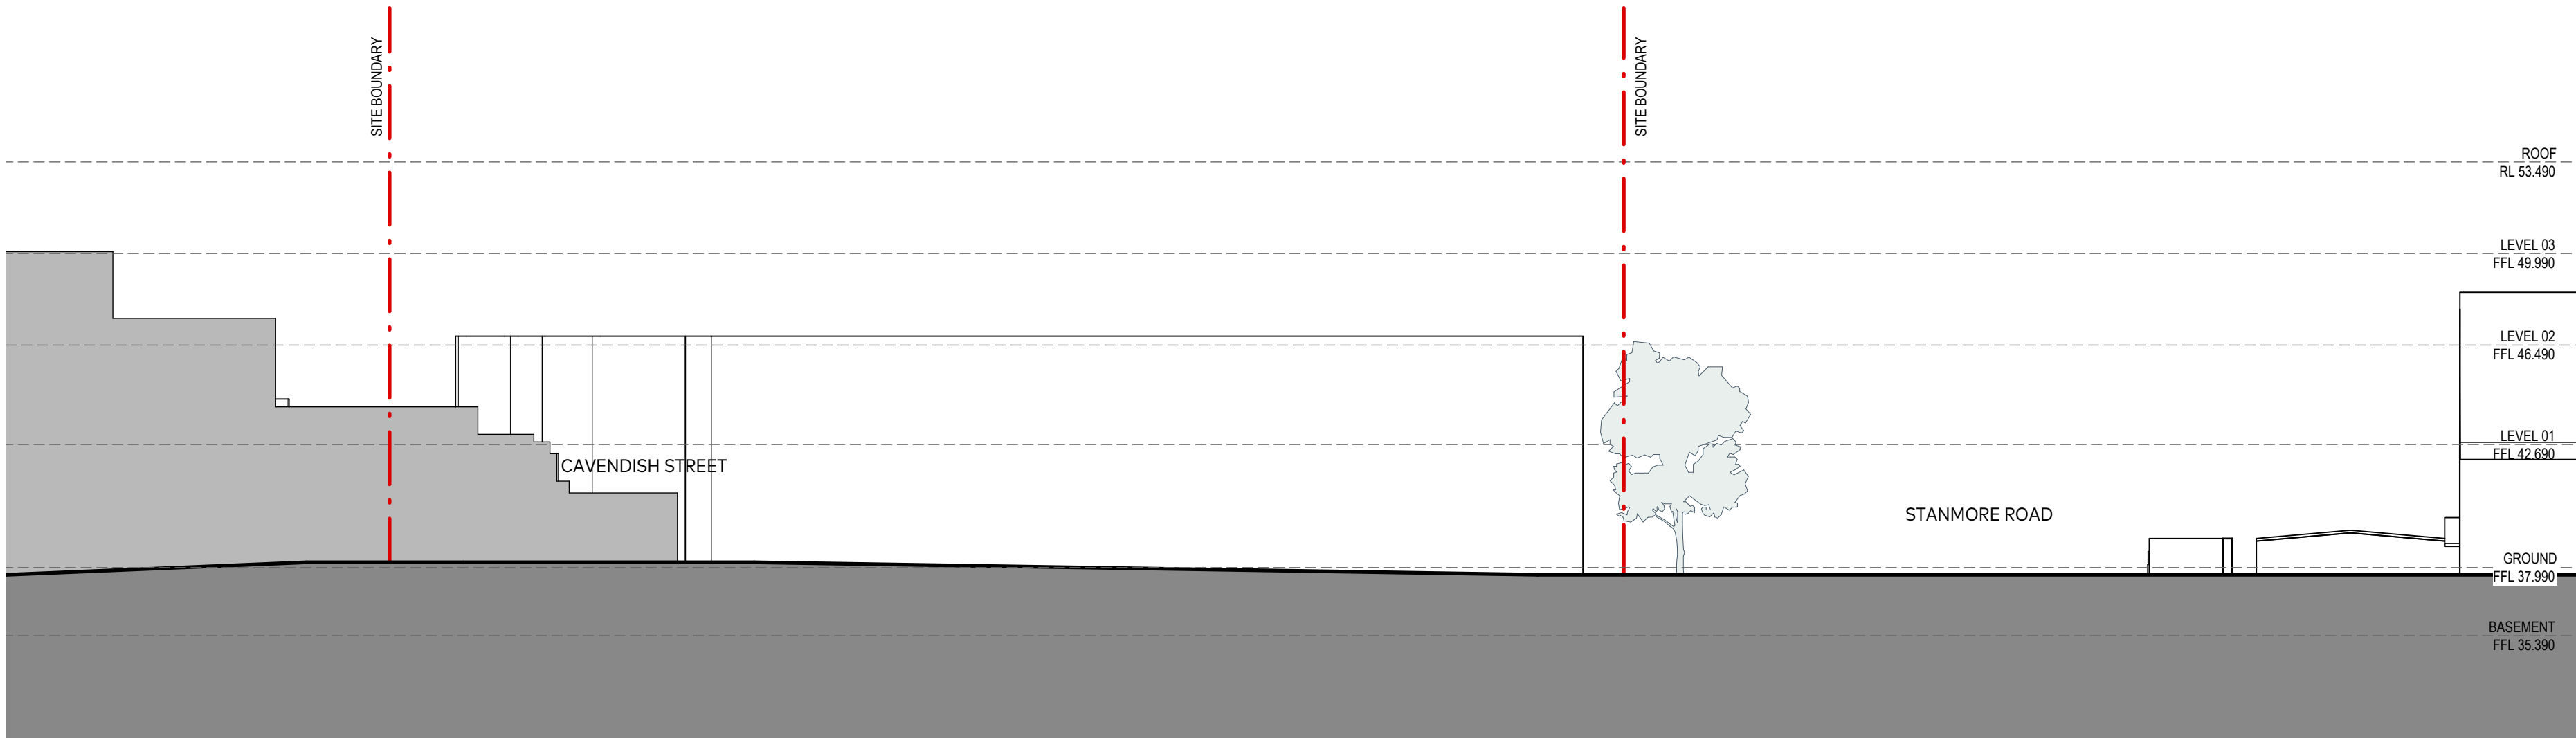

04 ELEVATION
WEST
1:200

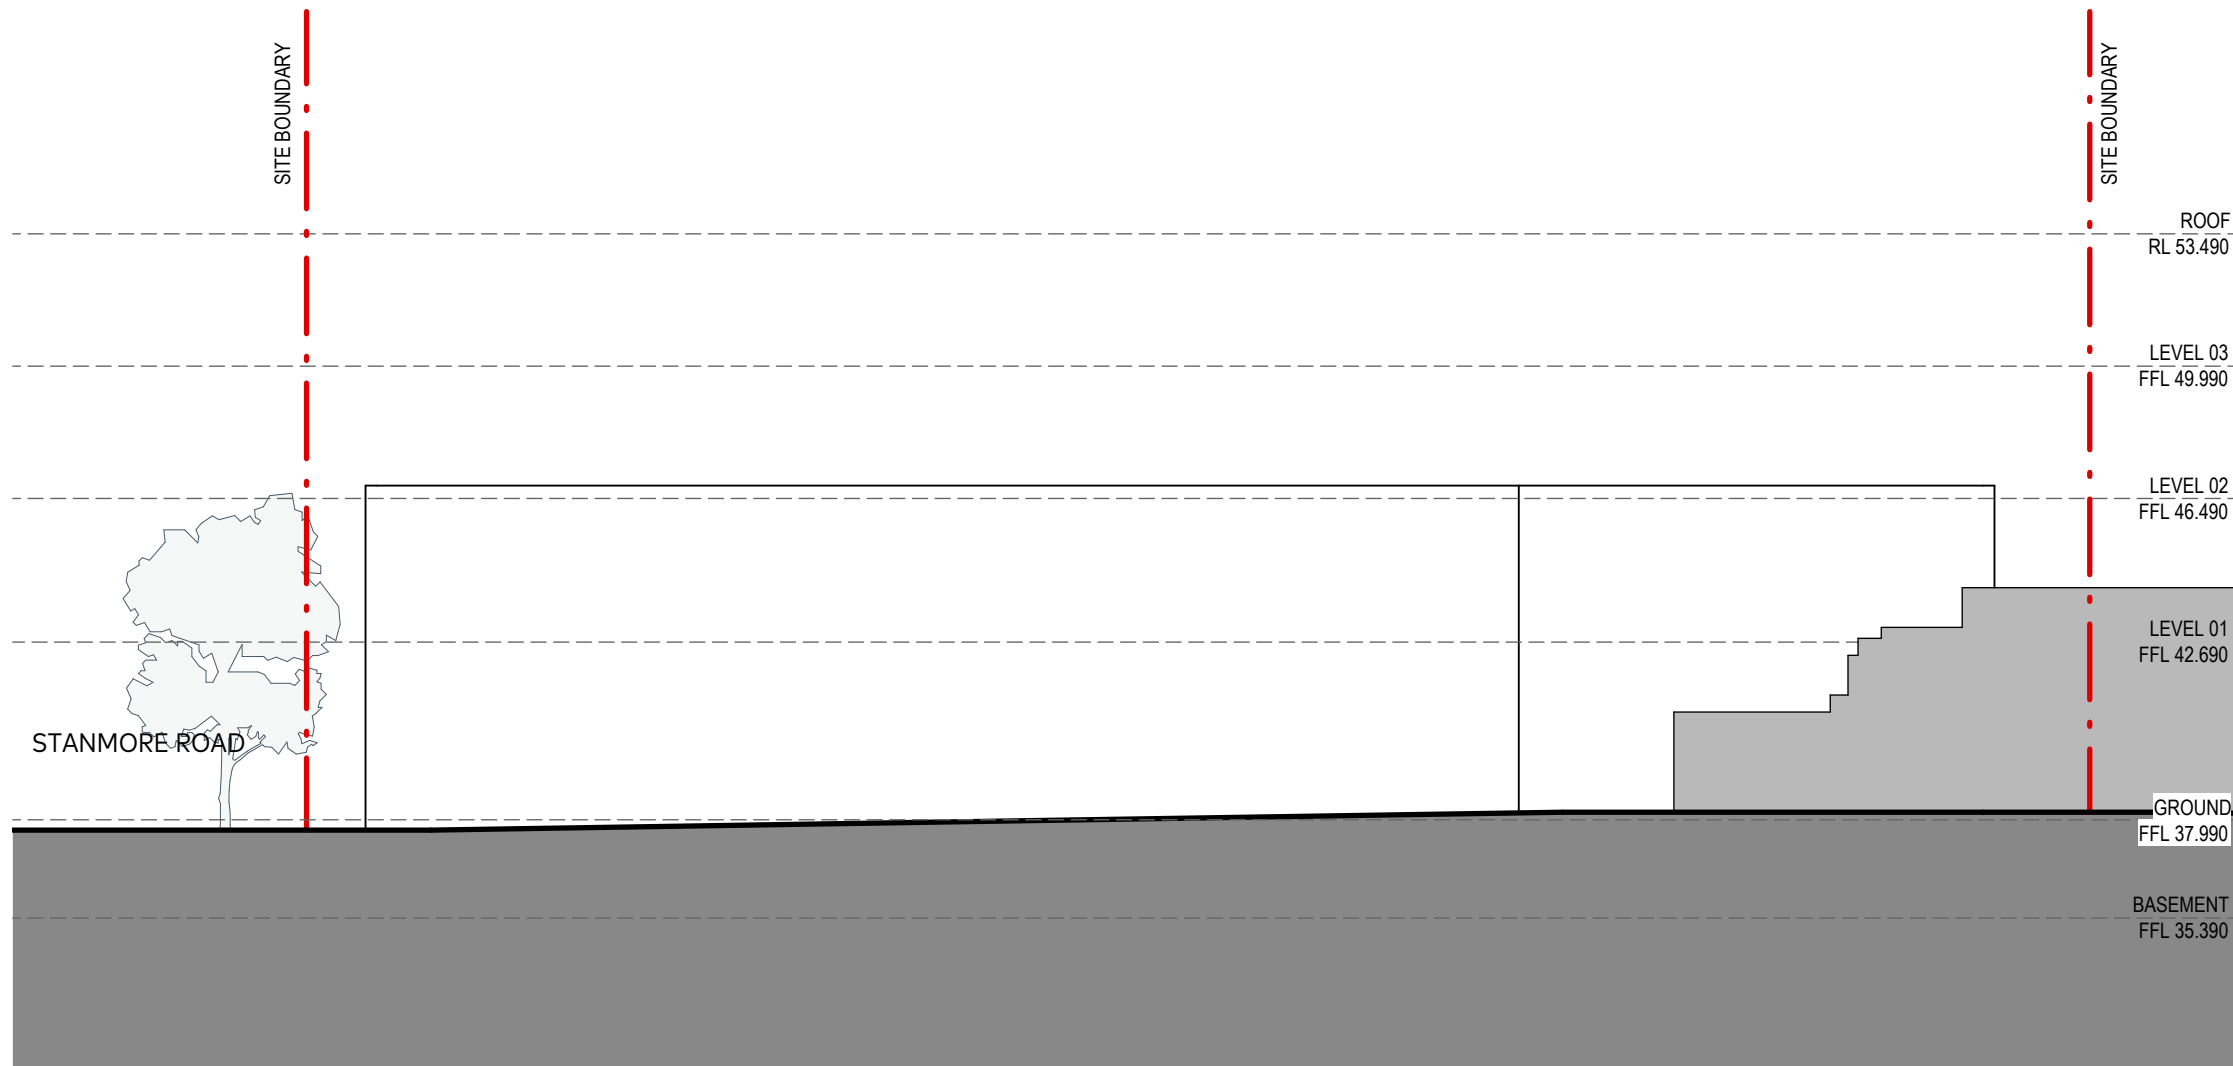

03 ELEVATION
EAST
1:200



AJC ARCHITECTS
GADIGAL COUNTRY
79 MYRTLE STREET
CHIPPENDALE NSW, 2008 AUSTRALIA
+61 2 9311 8222 ARCHITECTSAJC.COM
ABN 53 003 782 250

NOMINATED ARCHITECTS
MICHAEL HESNAN 5264,
BRIAN MARIOTTI 9451,
JOHN WHITTINGHAM 7030

CLIENT
Newington College



PROJECT
24030 Newington
Masterplan

LOCATION
244 Stanmore Road,
Stanmore, NSW, 2048

PROJECT NO
24030



REV	DATE	DESCRIPTION	DN	AP
1	17/04/26	SSDA SUBMISSION		
SHEET STATUS NOT FOR CONSTRUCTION				


SHEET TITLE
STAGE 06 - EXISTING
ENVELOPE
ELEVATIONS

SCALE
1:200
@ A1


SHEET NUMBER
SSDA-
06-3001
REVISION
1

PUBLISH DATE: 16/04/2025 2:55 PM


THE CONTENT OF THIS DRAWING MUST BE UNDERSTOOD IN THE CONTEXT OF THE SHEET STATUS AND READ IN CONJUNCTION WITH THE GENERAL NOTES FOUND ON THE COVER PAGE OF THIS DOCUMENT SET. DO NOT USE THE CONTENT OF THIS DRAWING FOR USES THAT ARE NOT CONSISTENT WITH THE ADVISED STATUS. DO NOT SCALE DRAWINGS. UNFIGURED DIMENSIONS ONLY. IF IN DOUBT, CONTACT A/C FOR CLARIFICATION.

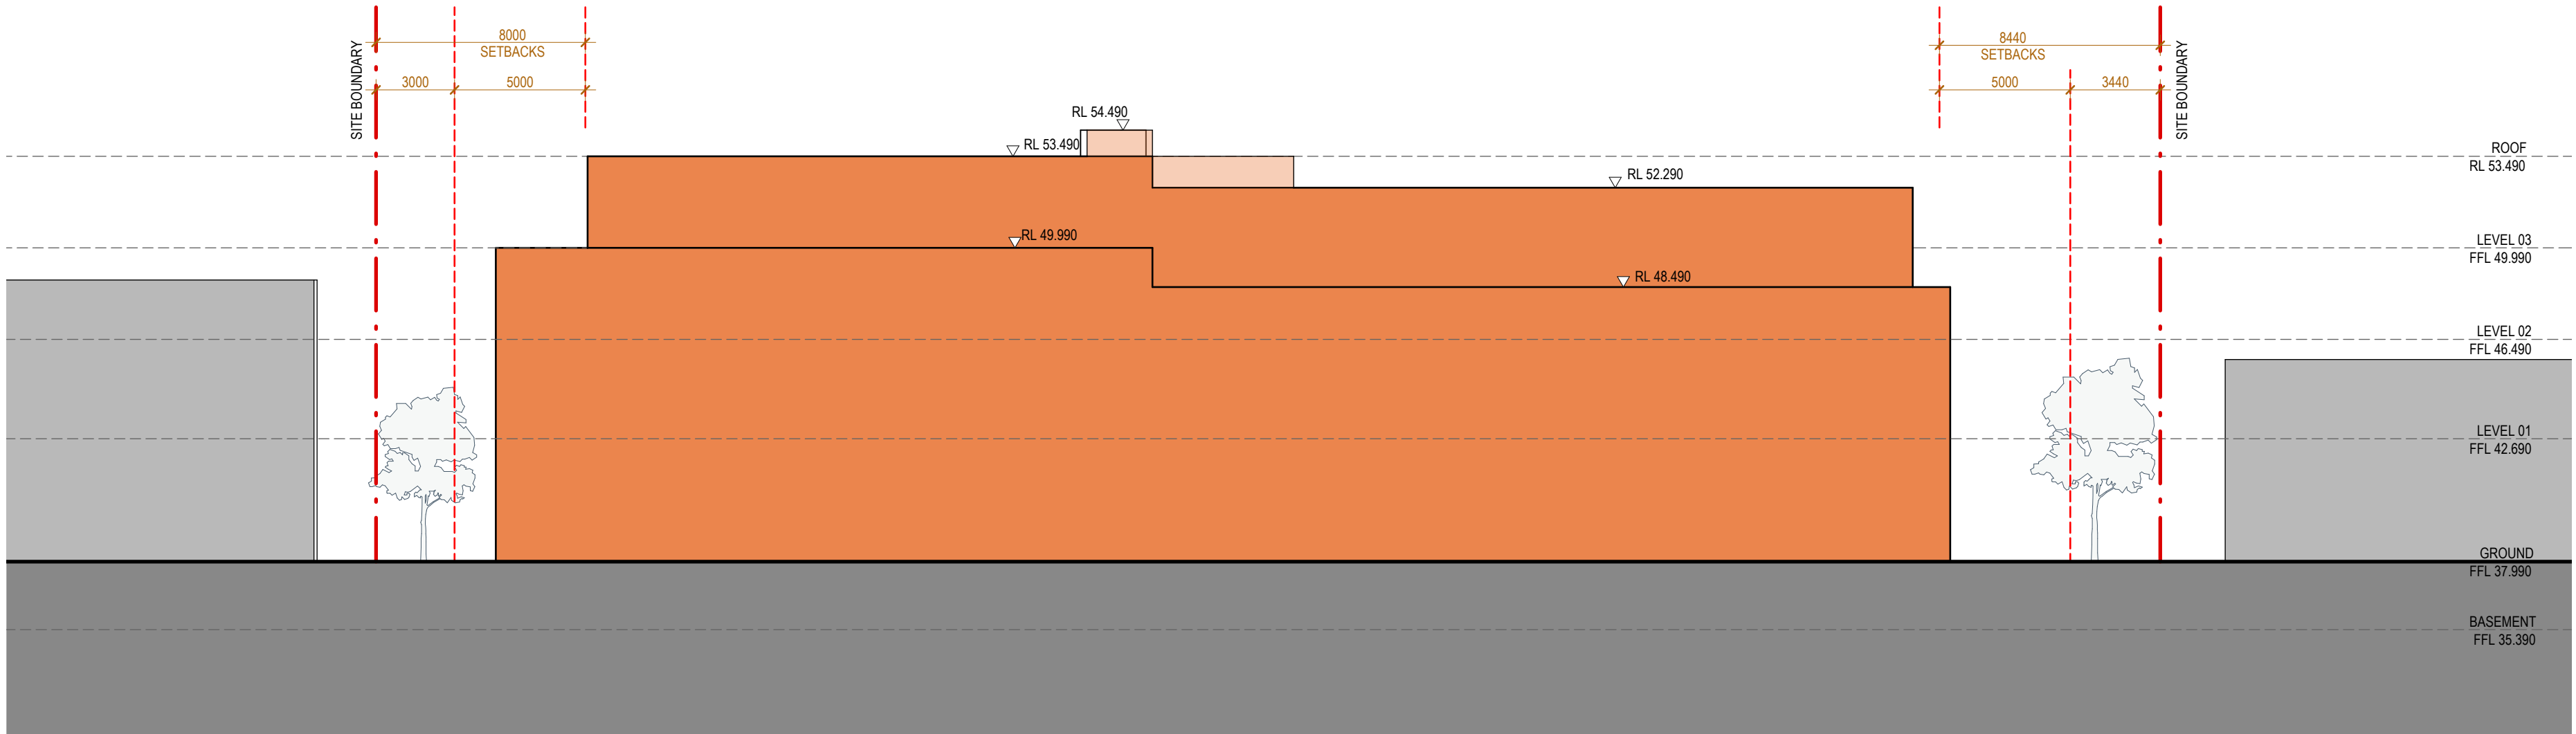


01 ELEVATION
NORTH
1:200

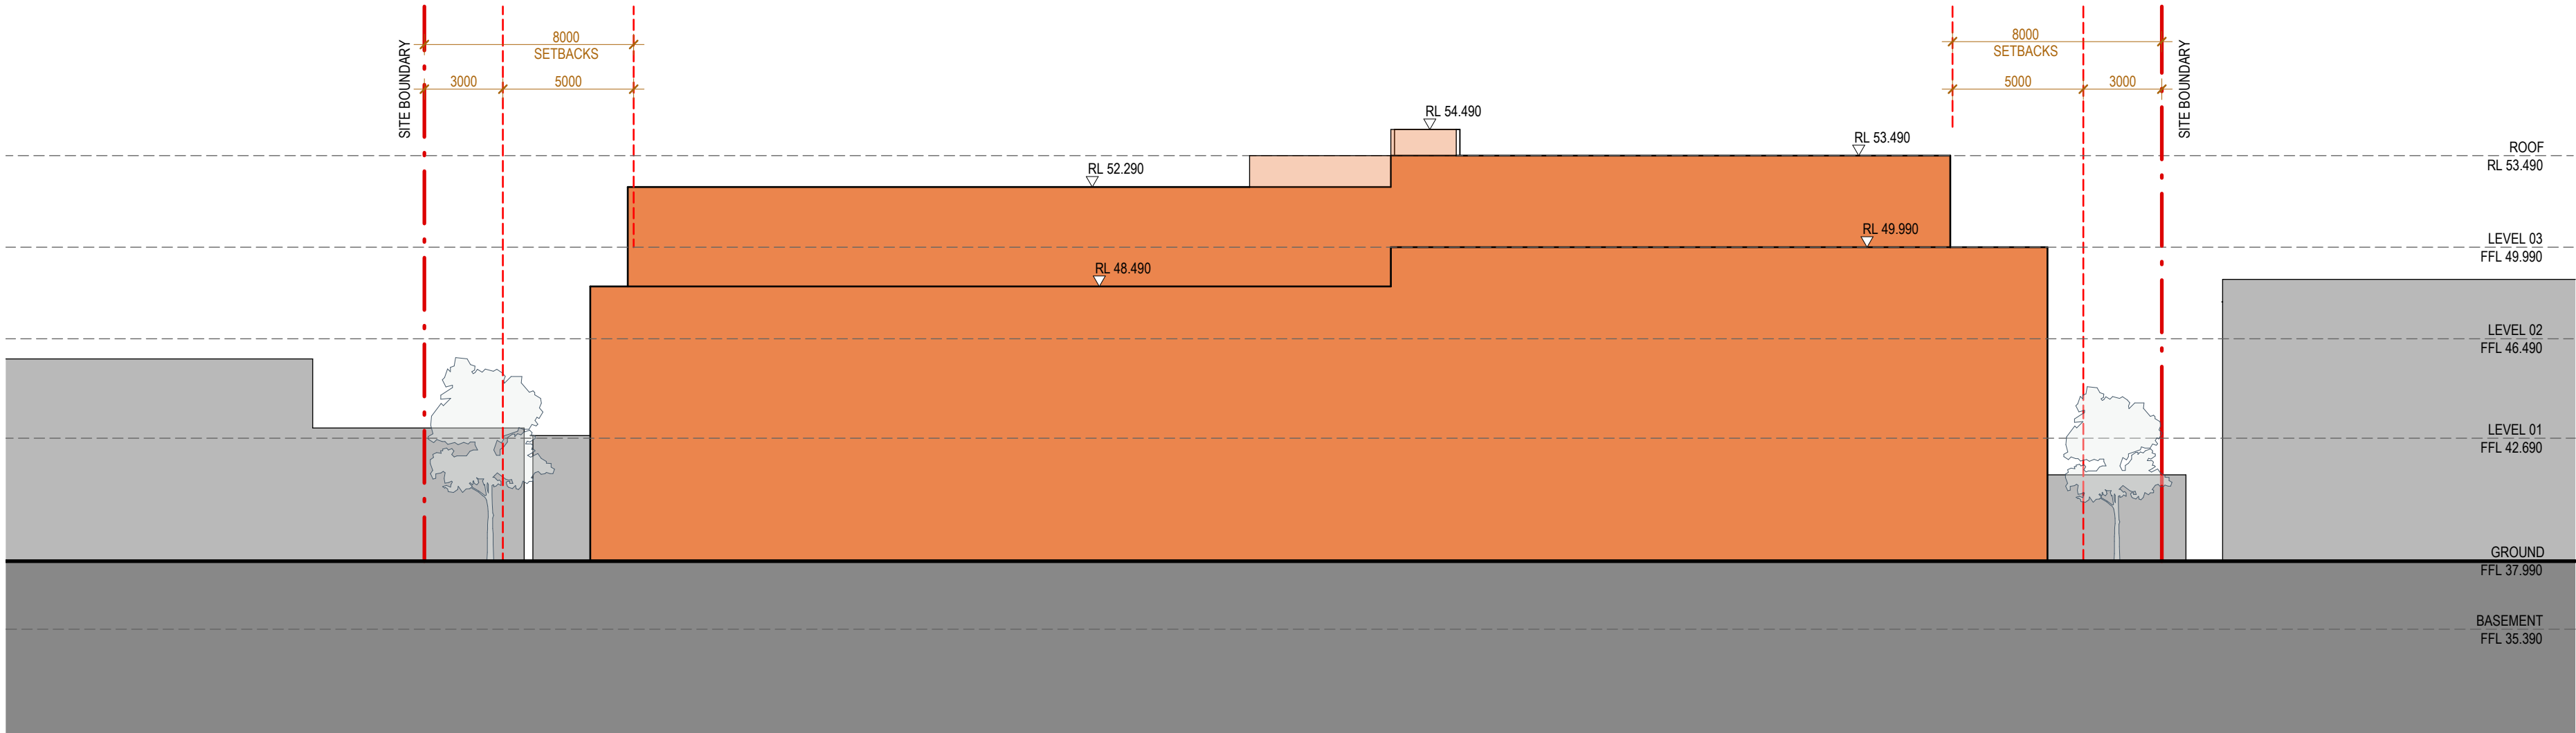

02 ELEVATION
SOUTH
1:200

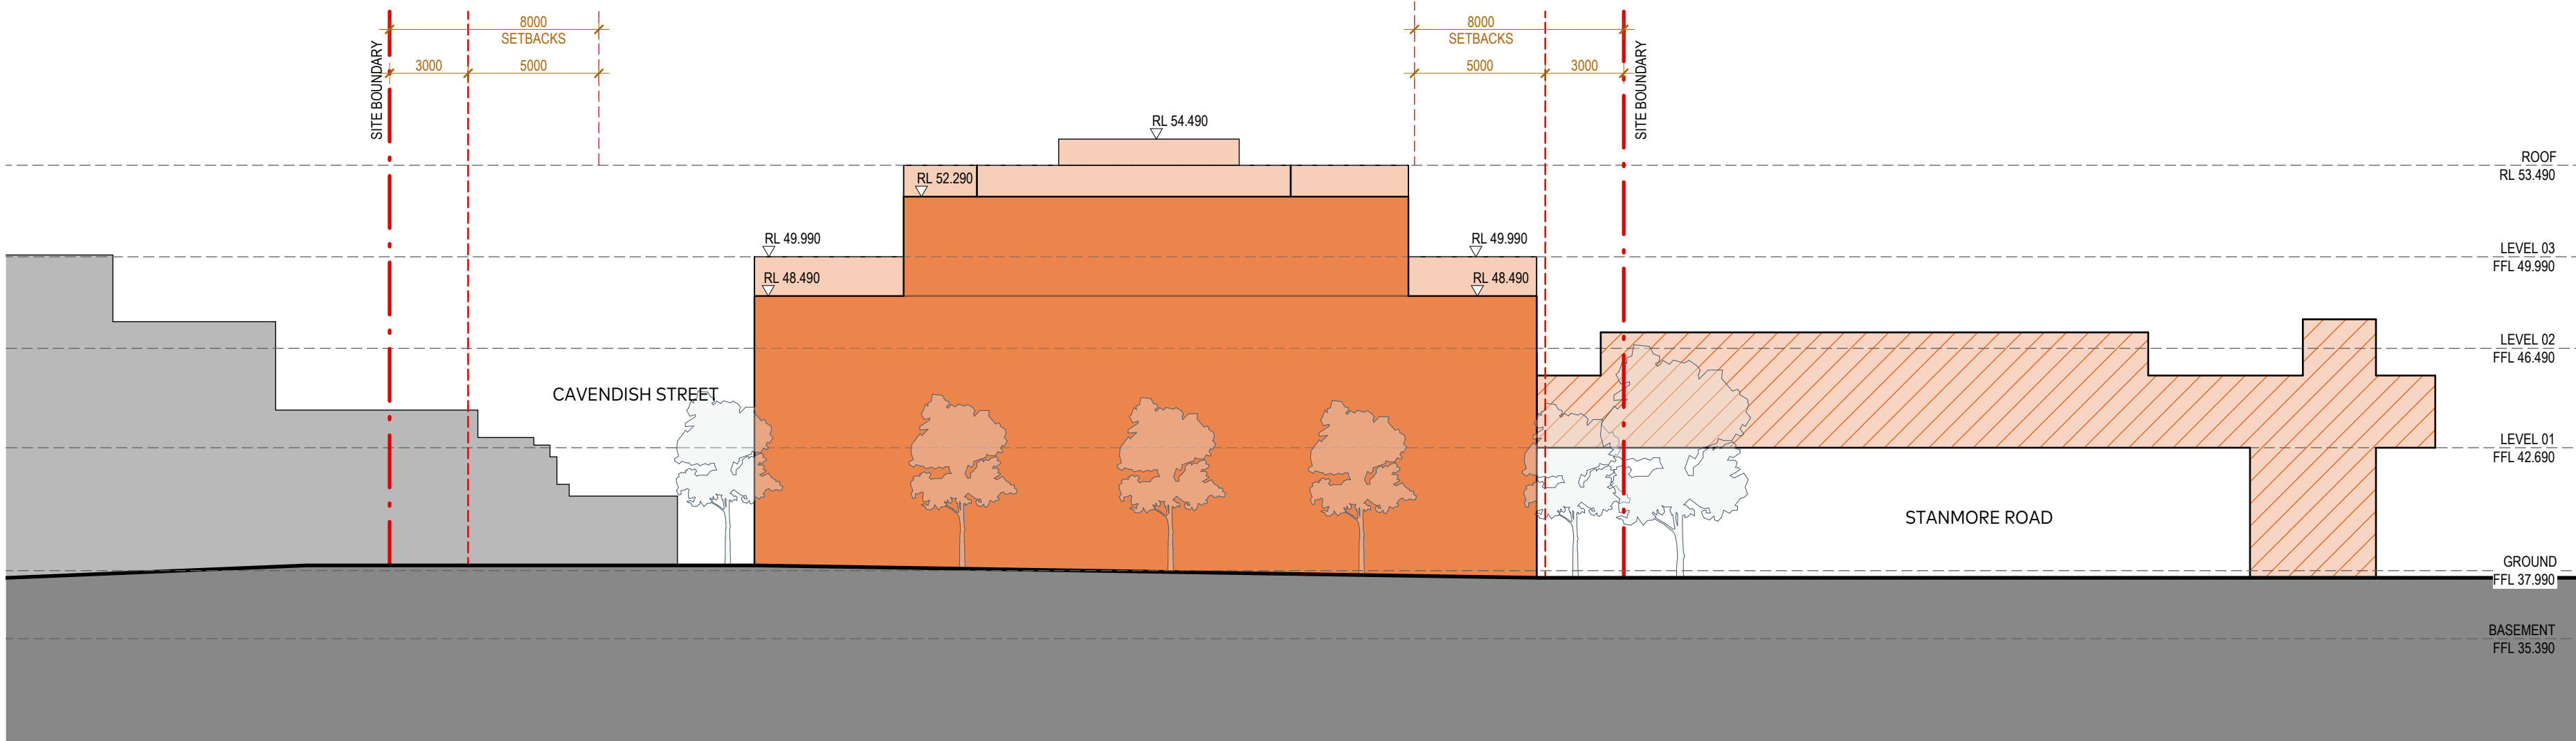

04 ELEVATION
WEST
1:200

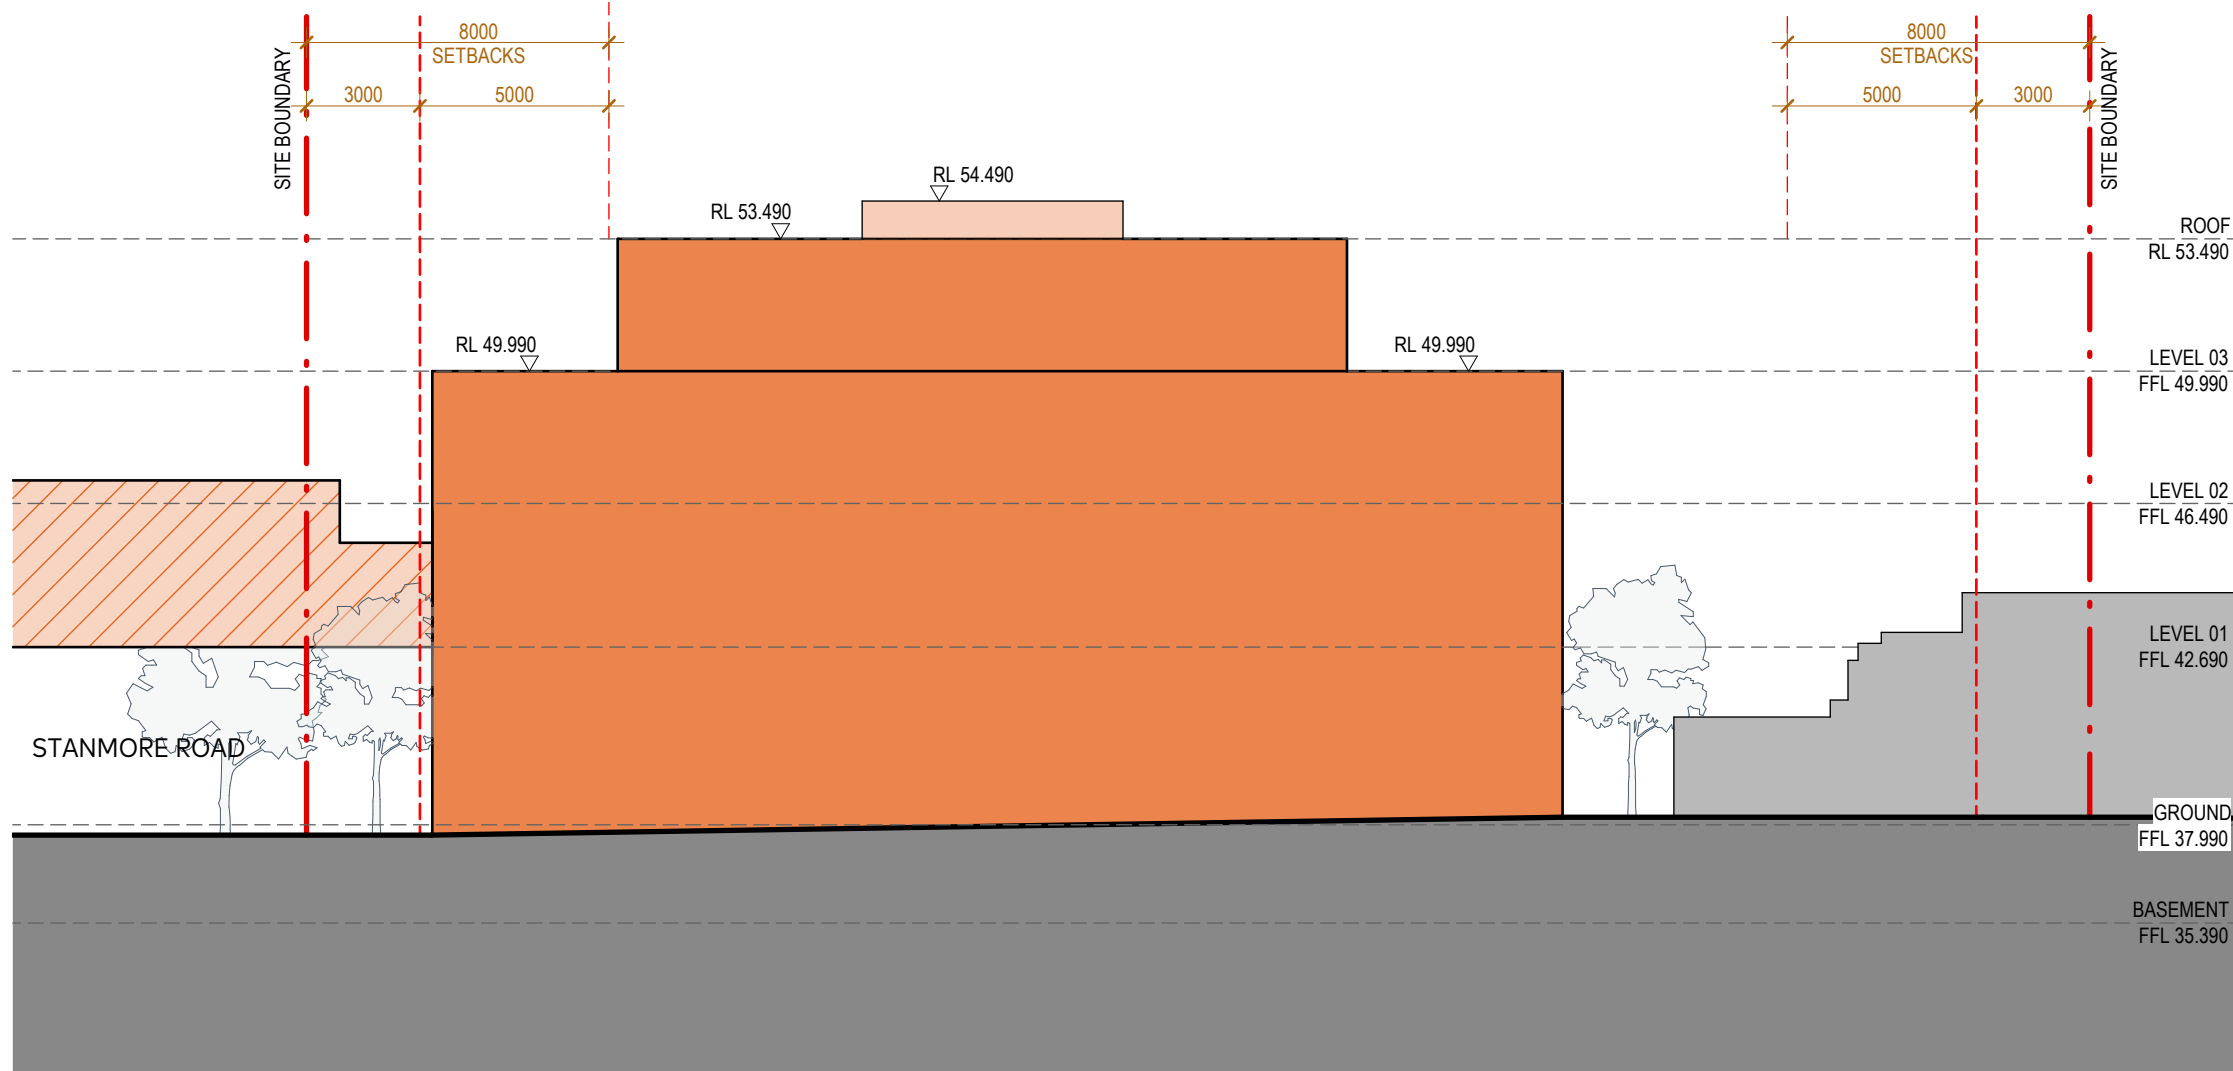

03 ELEVATION
EAST
1:200

KEY

- SITE BOUNDARY
- EXISTING BUILT FORM
- STAGE 06 PROPOSED BUILDING ENVELOPE
- PROPOSED PEDESTRIAN BRIDGE ENVELOPE



AJC ARCHITECTS
GADIGAL COUNTRY
79 MYRTLE STREET
CHIPPENDALE NSW, 2008 AUSTRALIA
+61 2 9311 8222 ARCHITECTS@AJC.COM
ABN 53 003 782 250

NOMINATED ARCHITECTS
MICHAEL HESNAN 5264,
BRIAN MARIOTT 9451,
JOHN WHITTINGHAM 7030

CLIENT
Newington College



PROJECT
24030 Newington
Masterplan

LOCATION
244 Stanmore Road,
Stanmore, NSW, 2048

PROJECT NO
24030



REV	DATE	DESCRIPTION	DN	AP
5	17/04/26	SSDA SUBMISSION		
4	12/12/25	SSDA SUBMISSION		

SHEET STATUS
NOT FOR CONSTRUCTION

SHEET TITLE
STAGE 06 -
PROPOSED ENVELOPE
ELEVATIONS

SCALE
1:200
@ A1

SHEET NUMBER
SSDA-
06-3101

REVISION
5