


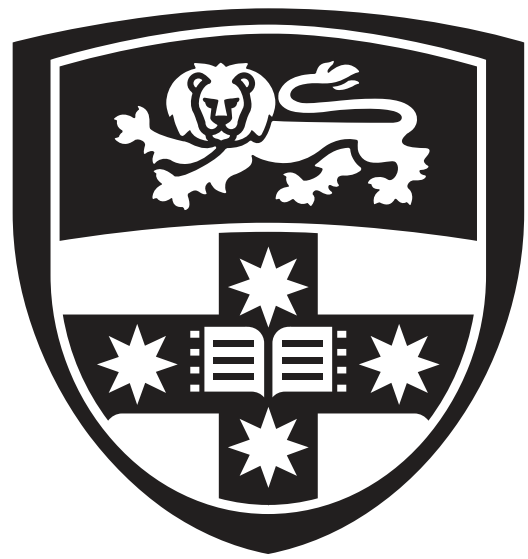

THE UNIVERSITY OF
SYDNEY

CHAU CHAK WING MUSEUM
DEVELOPMENT APPLICATION - ARCHITECTURAL & LANDSCAPE DRAWING SET

Cover Sheet & Site Plan

JPW-DA-A-0100	COVER SHEET	NTS
JPW-DA-A-0200	EXISTING PRECINCT PLAN	1:500 AT A1
JPW-DA-A-0300	SITE ANALYSIS PLAN	1:500 AT A1
JPW-DA-A-0400	PRECINCT PLAN	1:500 AT A1
JPW-DA-A-0500	SITE PLAN	1:250 AT A1

Landscape

JPW-DA-L-0500	PUBLIC DOMAIN PLAN	1:250 AT A1
JPW-DA-L-0501	PLANT SCHEDULE	NTS
JPW-DA-L-0503	DEMOLITION PLAN	1:200 AT A1

General Arrangement Plans

JPW-DA-A-1001	LOWER LEVEL 2 PLAN - 1	1:100 AT A1
JPW-DA-A-1002	LOWER LEVEL 2 PLAN - 2	1:100 AT A1
JPW-DA-A-1003	LOWER LEVEL 1 PLAN - 1	1:100 AT A1
JPW-DA-A-1004	LOWER LEVEL 1 PLAN - 2	1:100 AT A1
JPW-DA-A-1005	LOWER GROUND PLAN - 1	1:100 AT A1
JPW-DA-A-1006	LOWER GROUND PLAN - 2	1:100 AT A1
JPW-DA-A-1007	GROUND LEVEL PLAN	1:100 AT A1
JPW-DA-A-1008	UPPER LEVEL PLAN	1:100 AT A1
JPW-DA-A-1009	PLANT LEVEL PLAN	1:100 AT A1
JPW-DA-A-1010	ROOF PLAN	1:100 AT A1

Elevations

JPW-DA-A-2000	ELEVATION SOUTH	1:100 AT A1
JPW-DA-A-2001	ELEVATION WEST	1:100 AT A1
JPW-DA-A-2002	ELEVATION NORTH	1:100 AT A1
JPW-DA-A-2003	ELEVATION EAST	1:100 AT A1

JPW-DA-A-2100	WEST ELEVATION - CONTEXT	1:500 AT A1
---------------	--------------------------	-------------

Sections

JPW-DA-A-3000	SECTION NORTH 01-1	1:100 AT A1
JPW-DA-A-3001	SECTION NORTH 01-2	1:100 AT A1
JPW-DA-A-3002	SECTION NORTH 02-1	1:100 AT A1
JPW-DA-A-3003	SECTION NORTH 02-2	1:100 AT A1
JPW-DA-A-3004	SECTION NORTH 03	1:100 AT A1
JPW-DA-A-3010	SECTION SOUTH 01	1:100 AT A1
JPW-DA-A-3020	SECTION WEST 01	1:100 AT A1
JPW-DA-A-3021	SECTION WEST 02	1:100 AT A1
JPW-DA-A-3022	SECTION WEST 03	1:100 AT A1

Details

JPW-DA-A-4000	CAFE PLAN	1:50 AT A1
JPW-DA-A-5000	SIGNAGE	1:25 AT A1

Shadow Diagrams

JPW-DA-A-8000	SHADOW DIAGRAMS 01	1:1000 AT A1
JPW-DA-A-8001	SHADOW DIAGRAMS 02	1:1000 AT A1

Schedules

JPW-DA-A-9000	MATERIALS SCHEDULE	NTS
---------------	--------------------	-----

JPW-DA-A-0100.dwg
12/03/2017
12:05:58 PM

Rev	App	Old	Revision or reason for issue	Date	Legend
00	KL	DW	Development Application	17/03/2017	
01	KL	DW	Development Application	05/05/2017	
02	KL	SM	Development Application	20/11/2017	

Structural & Civil
ARUP
10/102 Kent St
Sydney NSW 2000
02 9320 9320

Building Services
ARUP
10/102 Kent St
Sydney NSW 2000
02 9320 9320

Fire Engineering
ARUP
10/102 Kent St
Sydney NSW 2000
02 9320 9320

ESD & Facades
Steersson Varming
Level 8, 8 Castlereagh St
Sydney NSW 2000
02 9967 2200

Archivist
ArborSafe
1300 272 671
enquiries@arborsafe.com.au

Town Planner
MG Planning
Suite 1.4, 135 Victoria Rd
Drumoyne NSW 2047
02 9719 3118

Accessibility
ARUP
Philip Chum
Suite 404, 44 Hampden Rd
Artarmon NSW 2064
02 9412 2322

BCA
Group DLA
Level 3, No 10 Bridge St
Sydney NSW 2000
02 8355 316

Key Plan

Scale / North Point

General Notes

Do not scale from drawing. Use marked dimensions. To be read in conjunction with all other Consultant's drawings. The Architect to be immediately notified of any discrepancies. Copyright on this drawing retained by the Architect.

Architect

JPW
JOHNSON PILTON WALKER

Johnson Pilton Walker Pty Ltd ACN 095 778 886
Level 10 Plaza Building Australia Square 95 Pitt Street Sydney
New South Wales 2000 Australia

Telephone +61 2 9259 5900
Facsimile +61 2 9259 5999
Email jpww@jpww.com.au

Project Title

UNIVERSITY OF SYDNEY
CHAU CHAK WING MUSEUM

Client

The University of Sydney
Sydney
NSW
2006

Drawing Title

COVER SHEET

Project Number

15037

Drawing Number


JPW-DA-A-0100

Documentation Stage

DEVELOPMENT APPLICATION

Revision

02

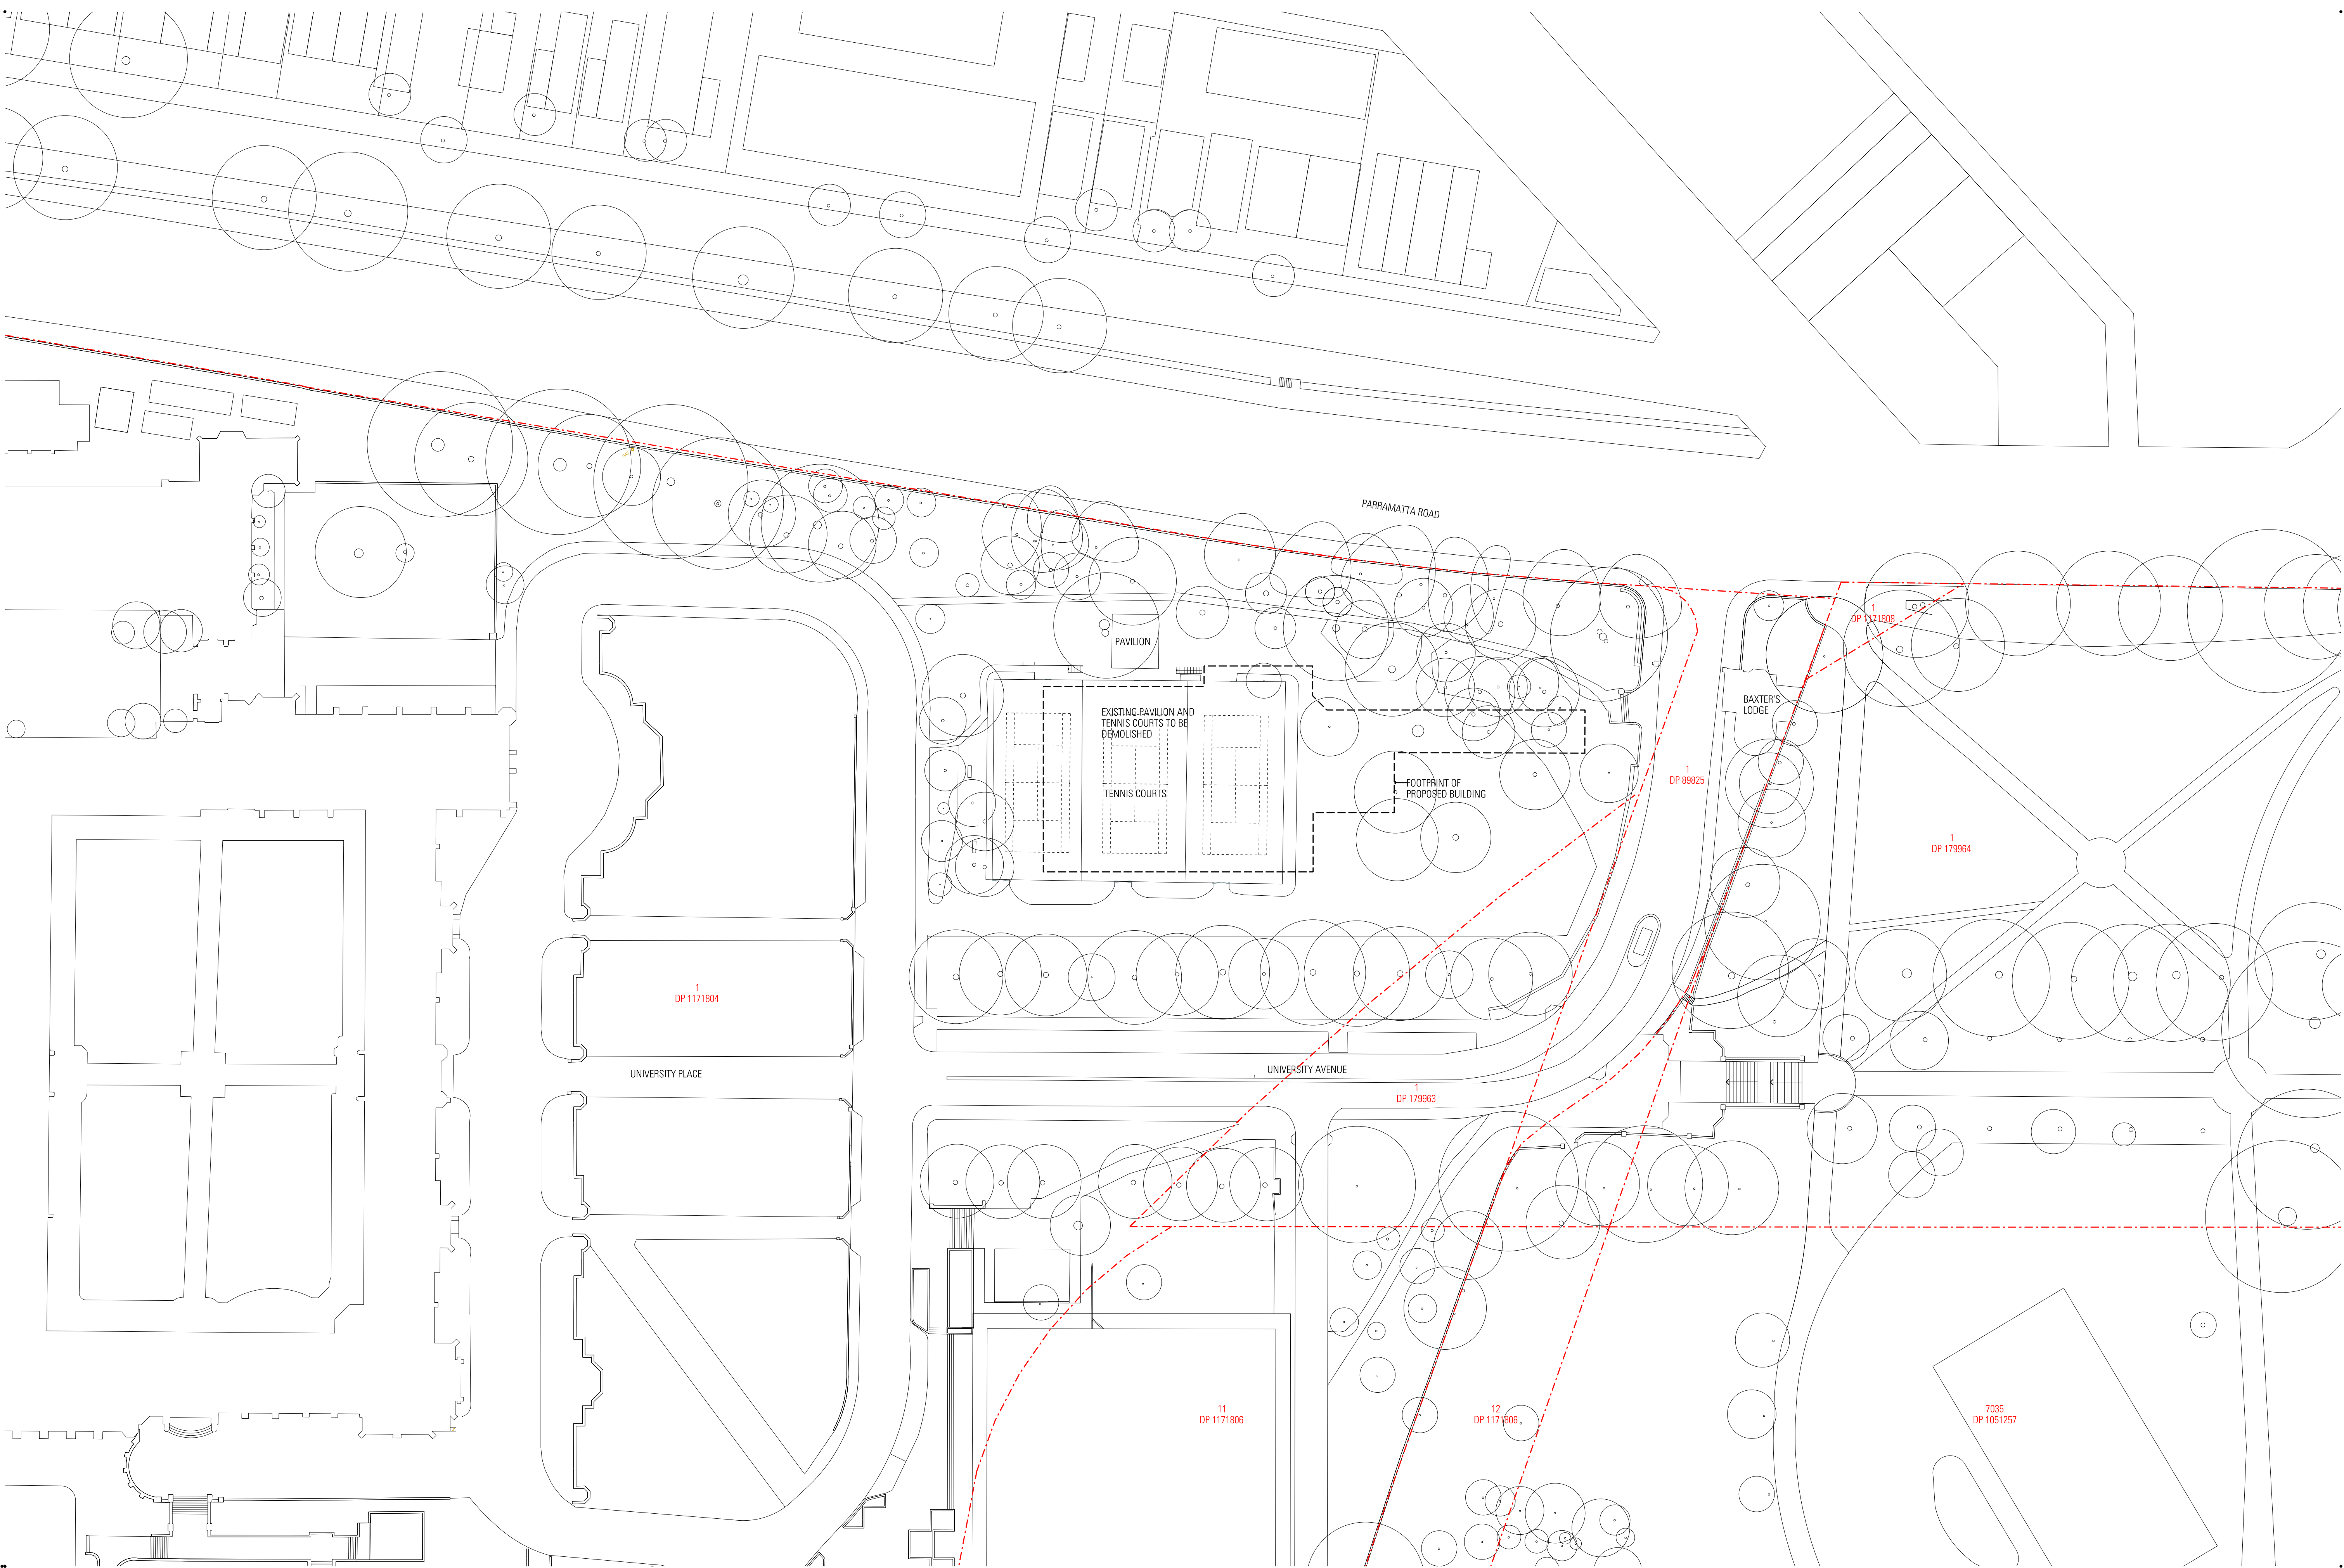

Rev	App	Cd	Revision or reason for issue	Date	Legend
01	KL	DW	Development Application	05/05/2017	
02	KL	SM	Development Application	20/11/2017	


Structural & Civil
ARUP
10/102 Kent St
Sydney NSW 2000
02 9320 9320

Fire Engineering
ARUP
10/102 Kent St
Sydney NSW 2000
02 9320 9320

Architect
Arborsafe
1300 272 671
enquiries@arborsafe.com.au

Accessability
Philip Chun
Suite 404, 44 Hampden Rd
Artarmon NSW 2064
02 9412 2322

Town Planner
MG Planning
Suite 1.4, 135 Victoria Rd
Drumoyne NSW 2047
02 9719 3118

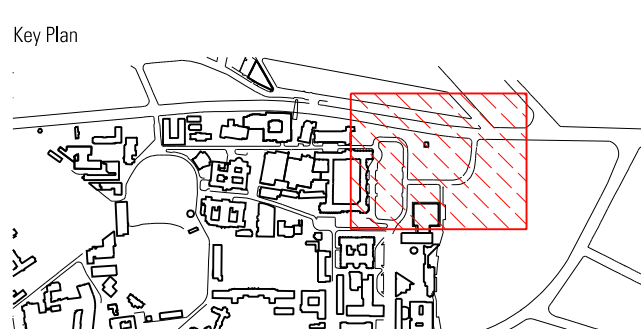



Scale / North Point
1:500 @ A1, 1:1000 @ A3
0 5 10 15 25m
General Notes
Do not scale from drawing. Use marked dimensions. To be read in conjunction with all other Consultant's drawings. The Architect to be immediately notified of any discrepancies. Copyright on this drawing retained by the Architect.

Architect
**JPW
JOHNSON PILTON WALKER**
Johnson Pilton Walker Pty Ltd ACN 095 778 886
Level 10 Plaza Building Australia Square 95 Pitt Street Sydney
New South Wales 2000 Australia
Telephone +61 2 9259 5900
Facsimile +61 2 9259 5999
Email jpww@jpww.com.au

Project Title
**UNIVERSITY OF SYDNEY
CHAU CHAK WING MUSEUM**
Client
The University of Sydney
Sydney
NSW
2006

Drawing Title
EXISTING PRECINCT PLAN
Project Number
15037
Drawing Number
JPW-DA-A-0200

Documentation Stage
DEVELOPMENT APPLICATION
Revision
02

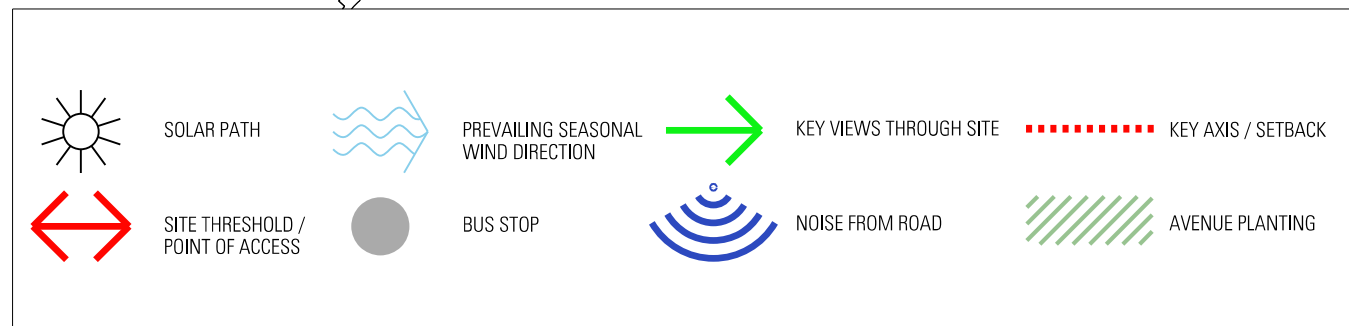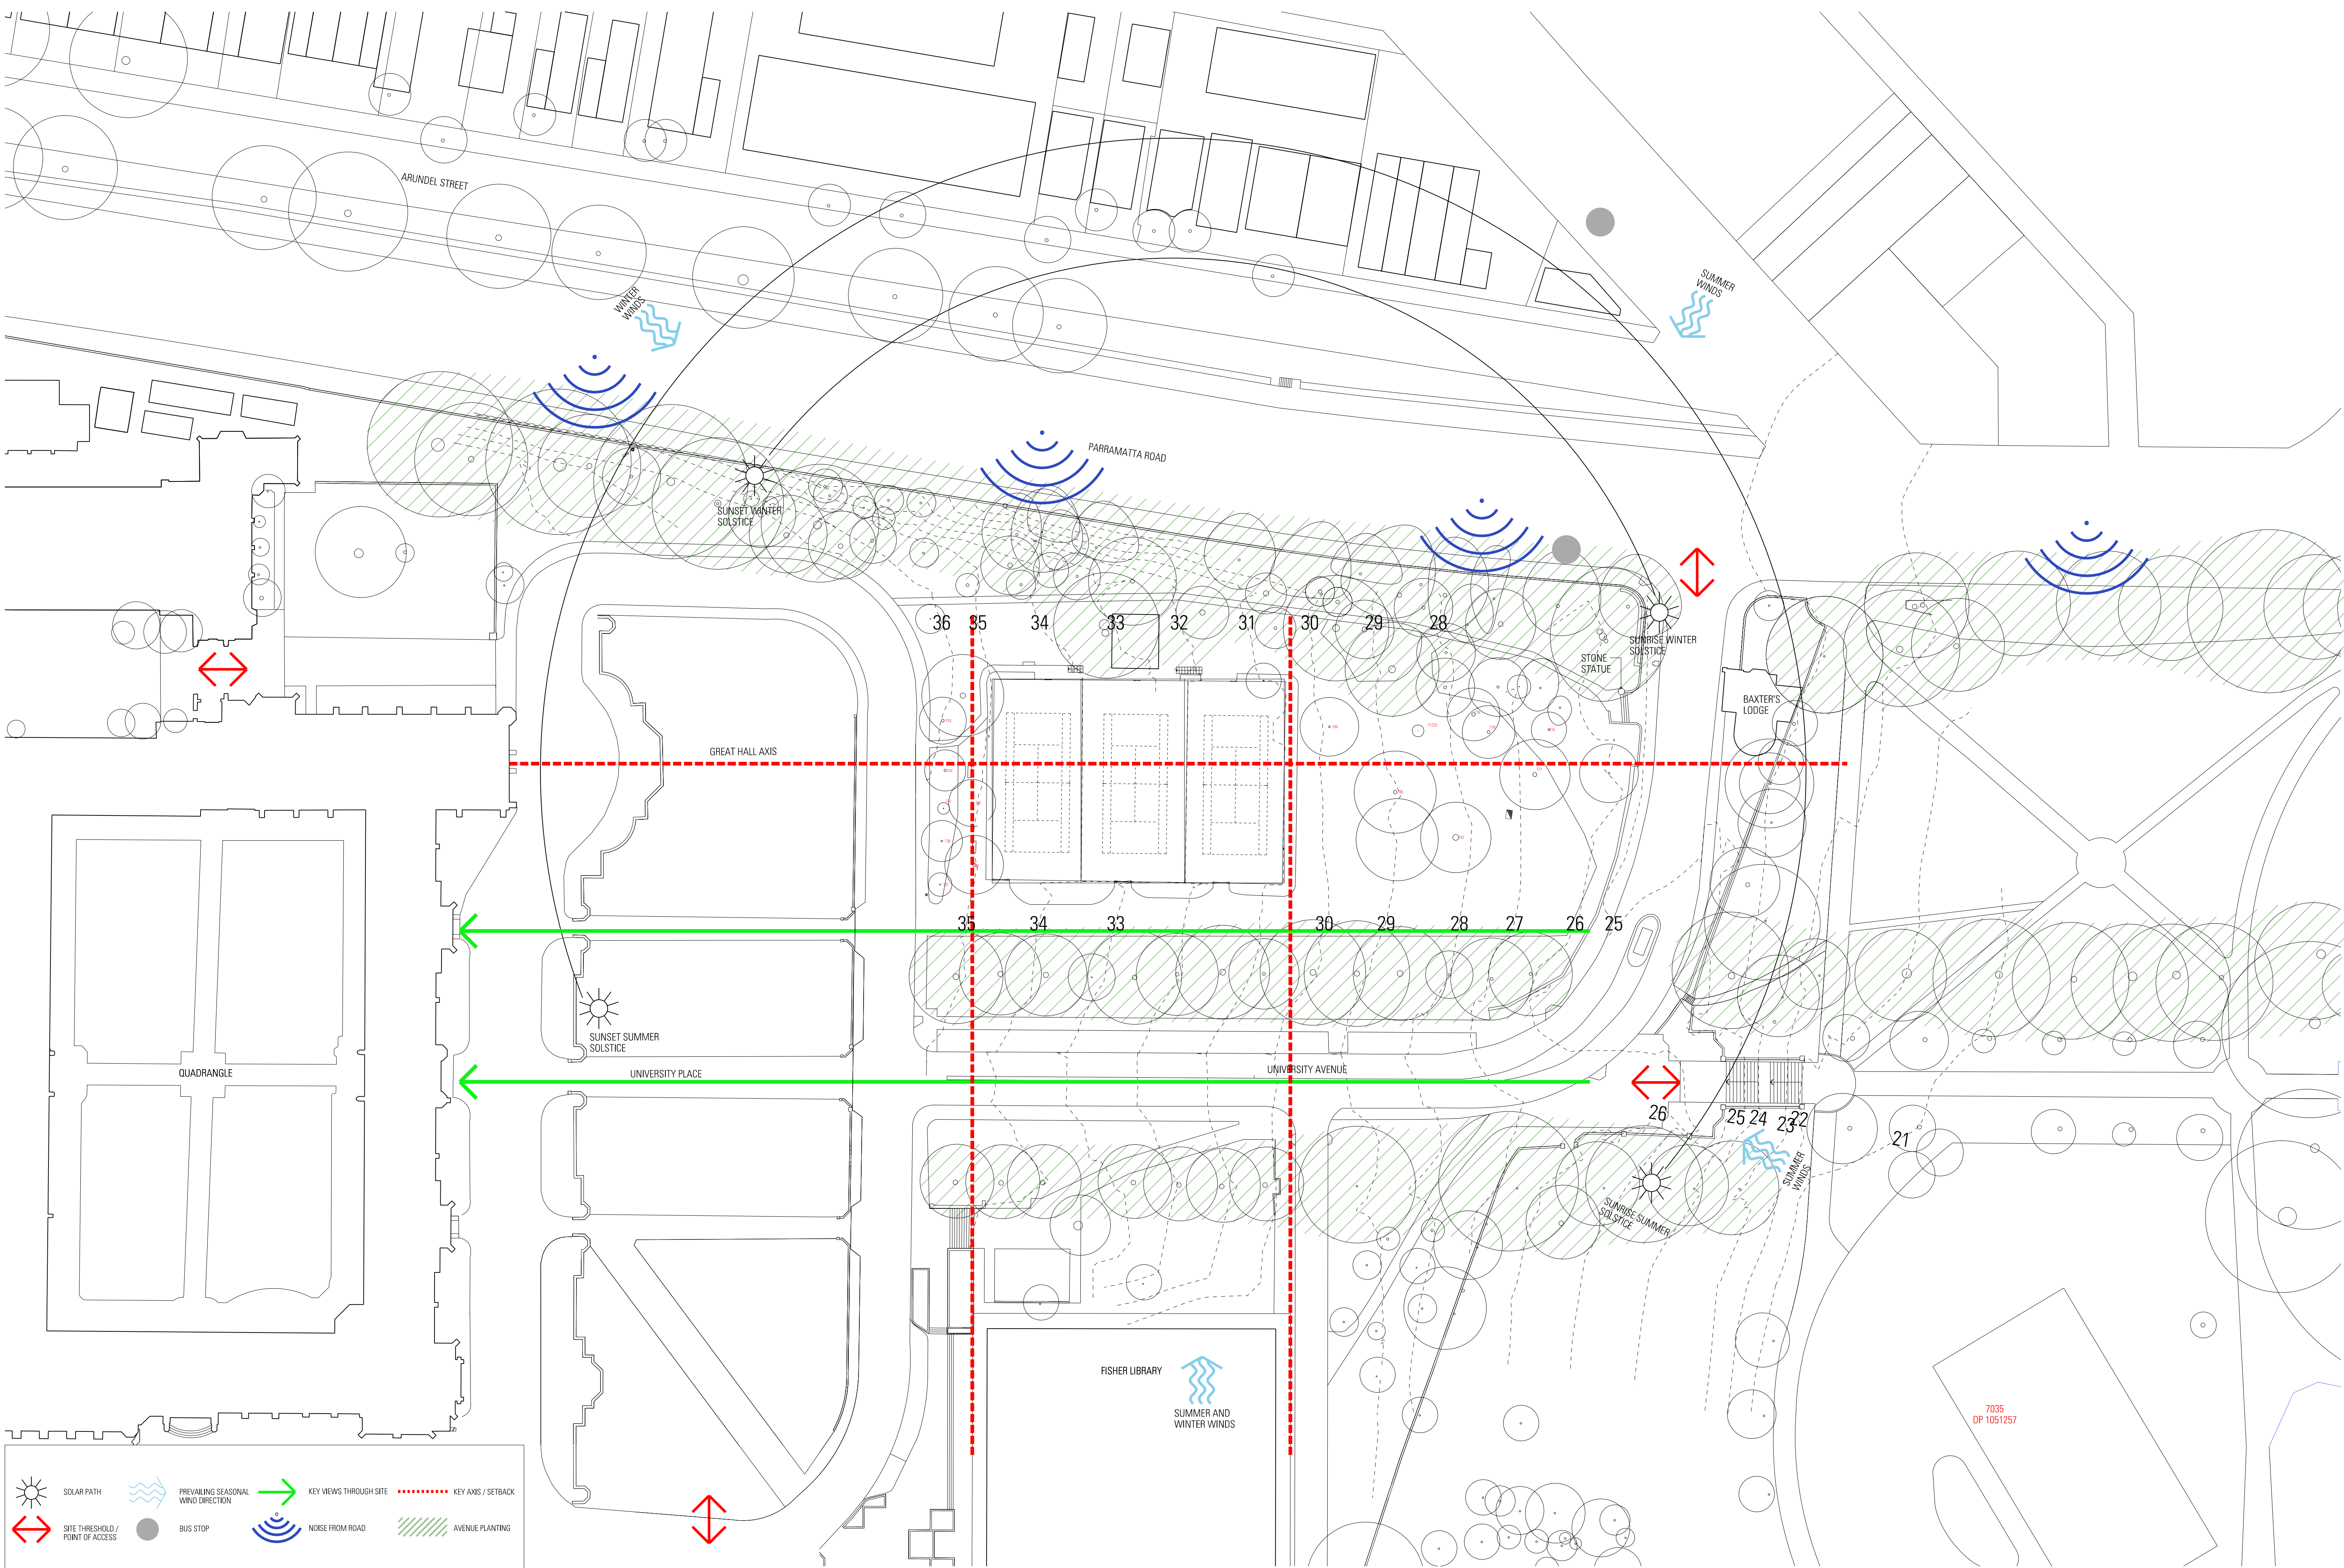

Rev	App	Old	Revision or reason for issue	Date	Legend
01	KL	DW	Development Application	17/03/2017	
02	KL	DW	Development Application	05/05/2017	
02	KL	SM	Development Application	20/11/2017	

Structural & Civil
ARUP
10/102 Kent St
Sydney NSW 2000
02 9320 9320

Building Services
ARUP
10/102 Kent St
Sydney NSW 2000
02 9320 9320


Fire Engineering
ARUP
10/102 Kent St
Sydney NSW 2000
02 9320 9320

Architect
Arborsafe
1300 272 671
enquiries@arborsafe.com.au

Town Planner
MG Planning
Suite 1.4, 135 Victoria Rd
Drumoyne NSW 2047
02 9719 3118

Accessibility
Philip Chun
Suite 404, 44 Hampden Rd
Artarmon NSW 2064
02 9412 2322

BCA
Group DLA
Level 3, No 10 Bridge St
Sydney NSW 2000
02 9355 316

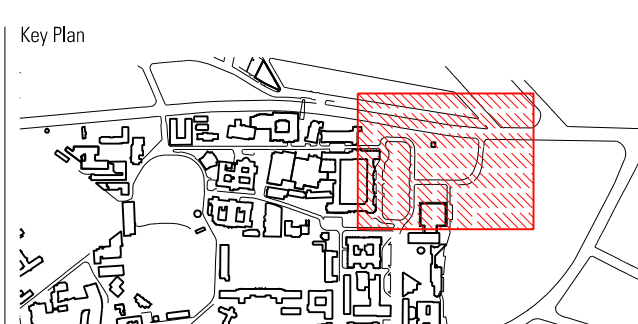

Scale / North Point

1:500 @ A1, 1:1000 @ A3

0 5 10 15 25m

General Notes
Do not scale from drawing. Use marked dimensions. To be read in conjunction with all other Consultant's drawings. The Architect to be immediately notified of any discrepancies. Copyright on this drawing retained by the Architect.

Architect
**JPW
JOHNSON PILTON WALKER**
Johnson Pilton Walker Pty Ltd ACN 095 778 886
Level 10 Plaza Building Australia Square 95 Pitt Street Sydney
New South Wales 2000 Australia
Telephone +61 2 9259 5900
Facsimile +61 2 9259 5999
Email jpww@jpww.com.au

Project Title
**UNIVERSITY OF SYDNEY
CHAU CHAK WING MUSEUM**

Client
The University of Sydney
Sydney
NSW
2006


Drawing Title
SITE ANALYSIS PLAN

Project Number
15037

Drawing Number
JPW-DA-A-0300

Documentation Stage
DEVELOPMENT APPLICATION

Revision
02

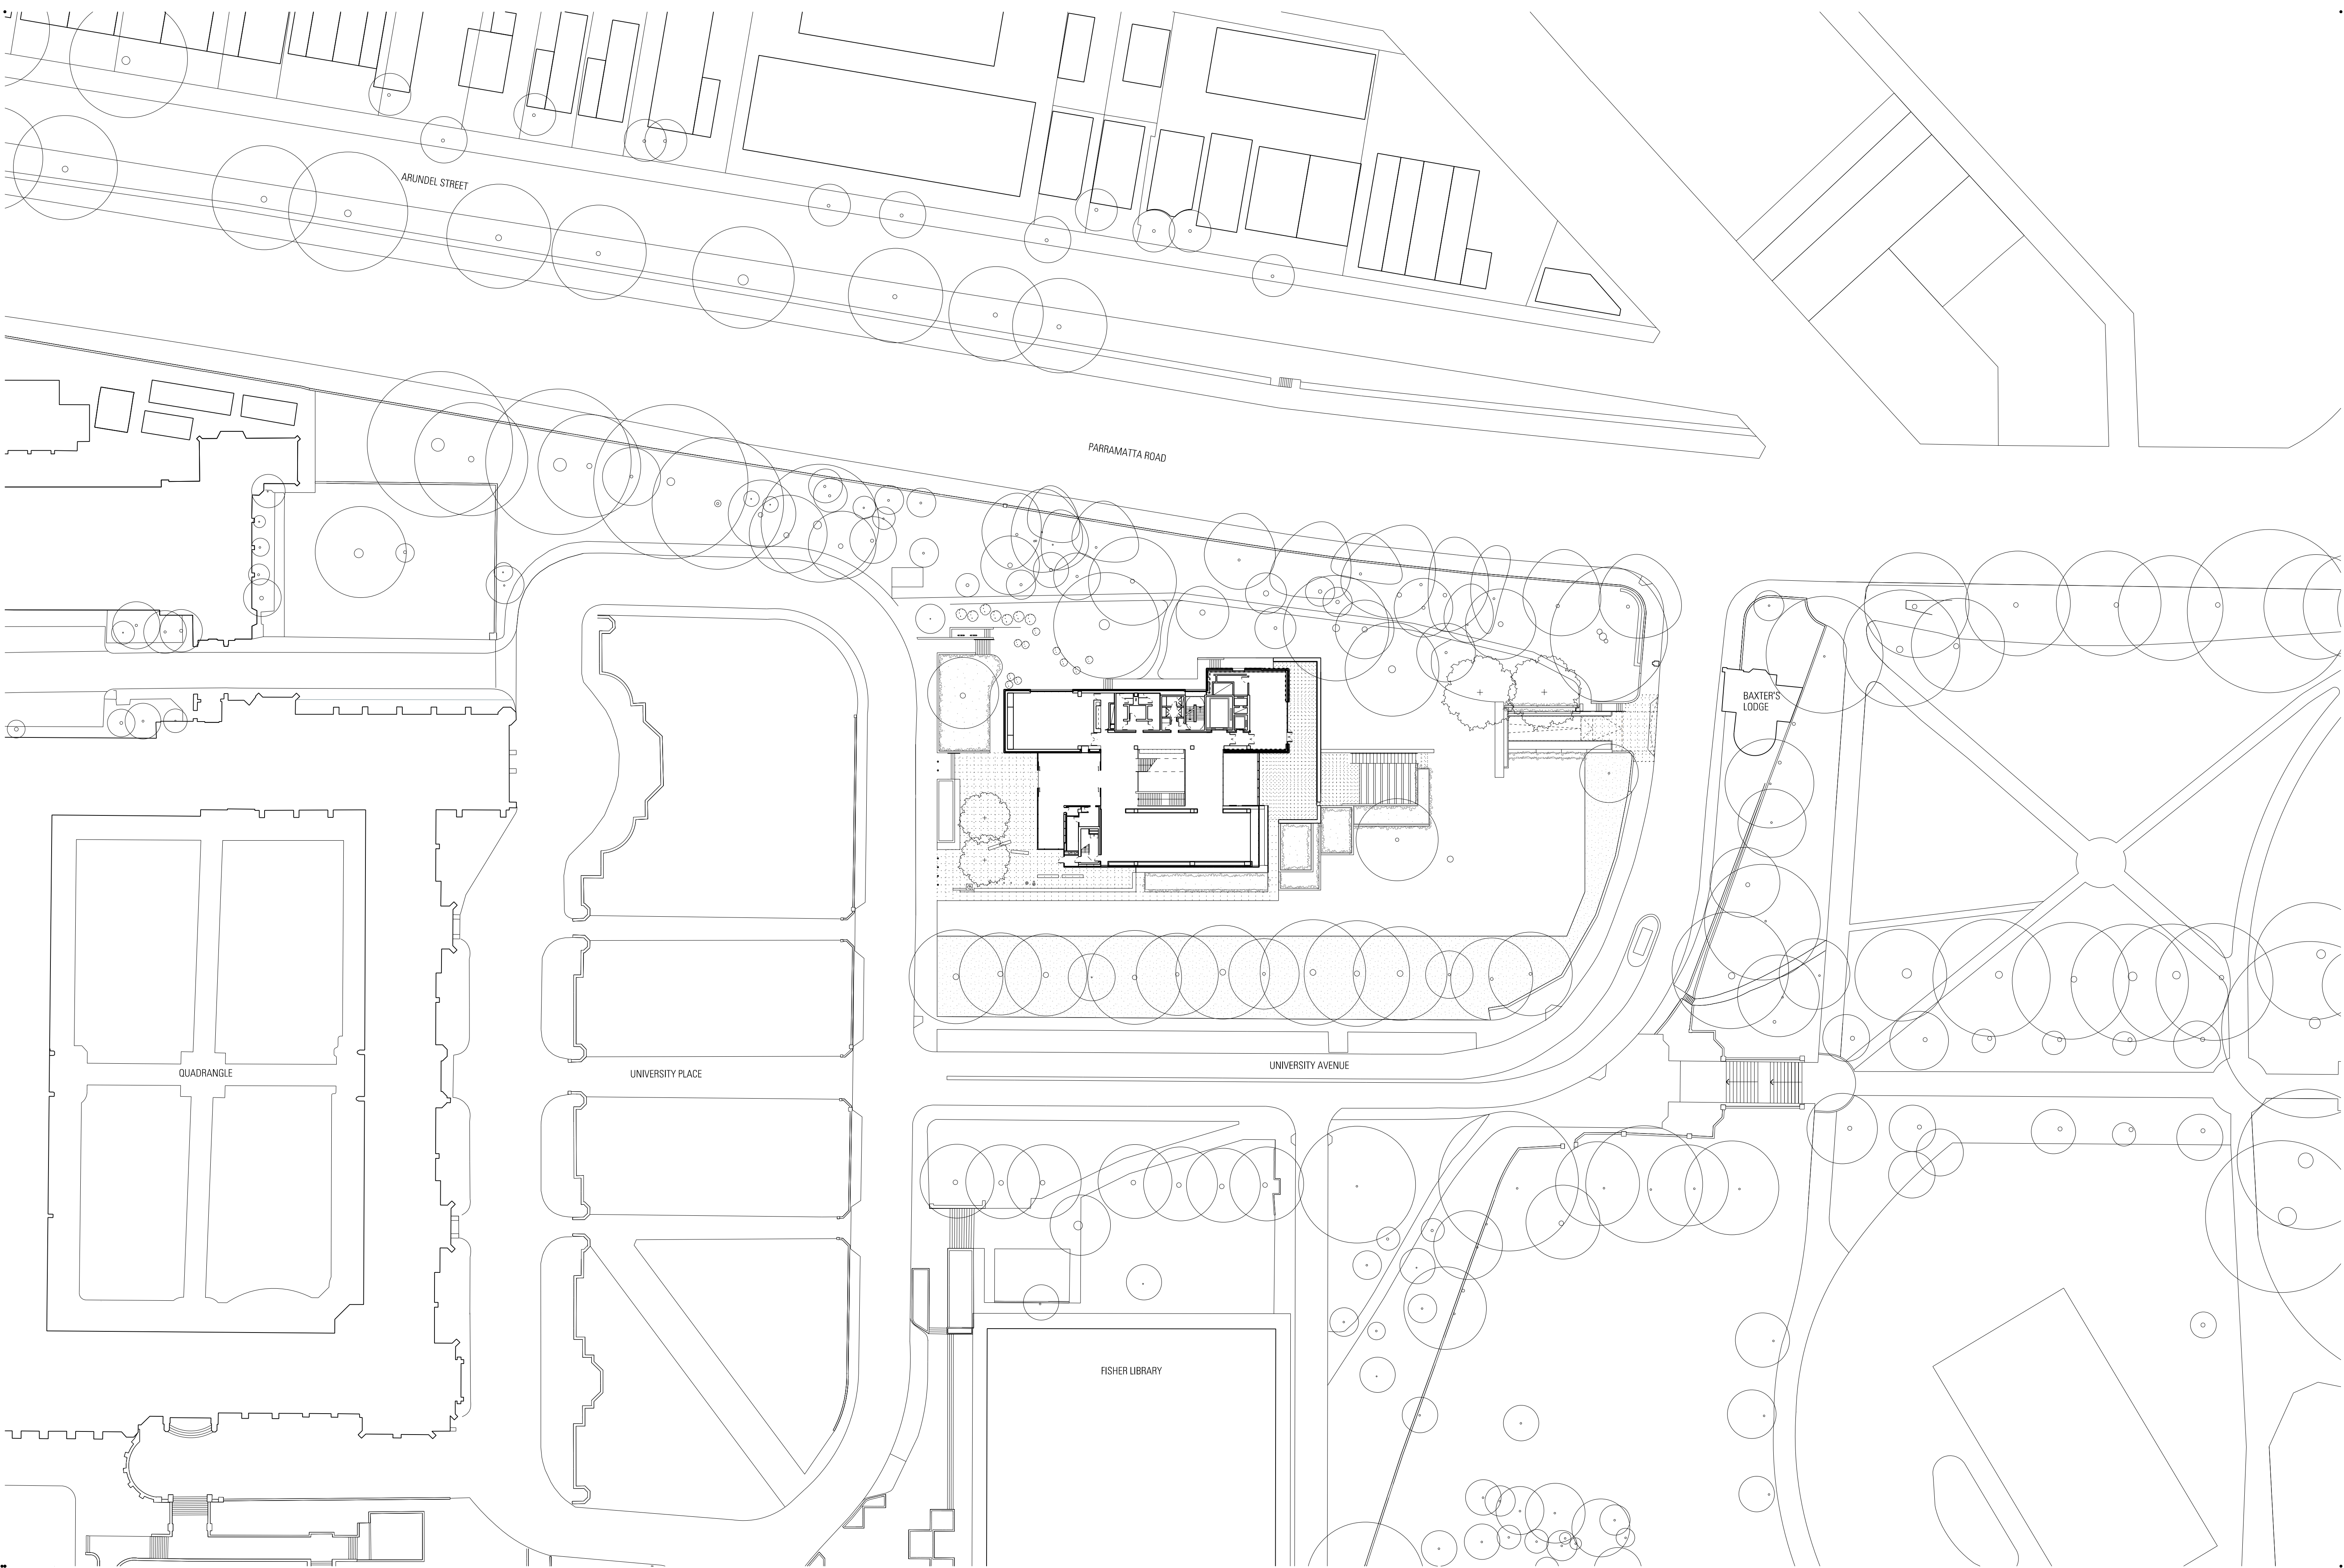

Rev	App	Old	Revision or reason for issue	Date	Notes
01	KL	DW	Development Application	17/03/2017	
02	KL	DW	Development Application	05/05/2017	
02	KL	SM	Development Application	20/11/2017	


Structural & Civil
ARUP
10/102 Kent St
Sydney NSW 2000
02 9320 9320

Fire Engineering
ARUP
10/102 Kent St
Sydney NSW 2000
02 9320 9320


Architect
Arborsafe
1300 272 671
enquiries@arborsafe.com.au

Accessability
Philip Chun
Suite 404, 44 Hampden Rd
Artarmon NSW 2064
02 9412 2322

Key Plan

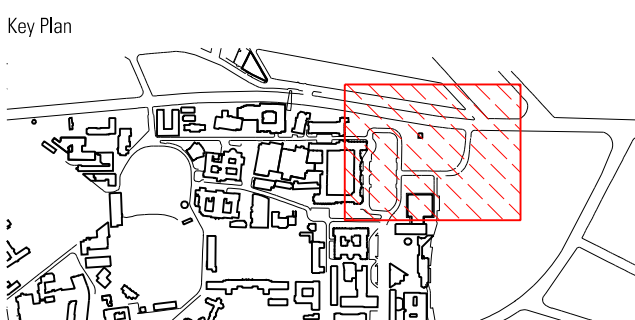

Scale / North Point

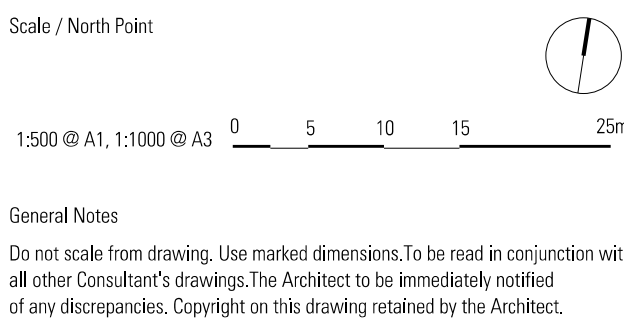

Architect
**JPW
JOHNSON PILTON WALKER**
Johnson Pilton Walker Pty Ltd ACN 095 778 886
Level 10 Plaza Building Australia Square 95 Pitt Street Sydney
New South Wales 2000 Australia
Telephone +61 2 9259 5900
Facsimile +61 2 9259 5999
Email jpww@jpww.com.au


Project Title
**UNIVERSITY OF SYDNEY
CHAU CHAK WING MUSEUM**

Client
The University of Sydney
Sydney
NSW
2006

Drawing Title
PRECINCT PLAN

Project Number
15037
Drawing Number
JPW-DA-A-0400


Documentation Stage
DEVELOPMENT APPLICATION
Revision
02

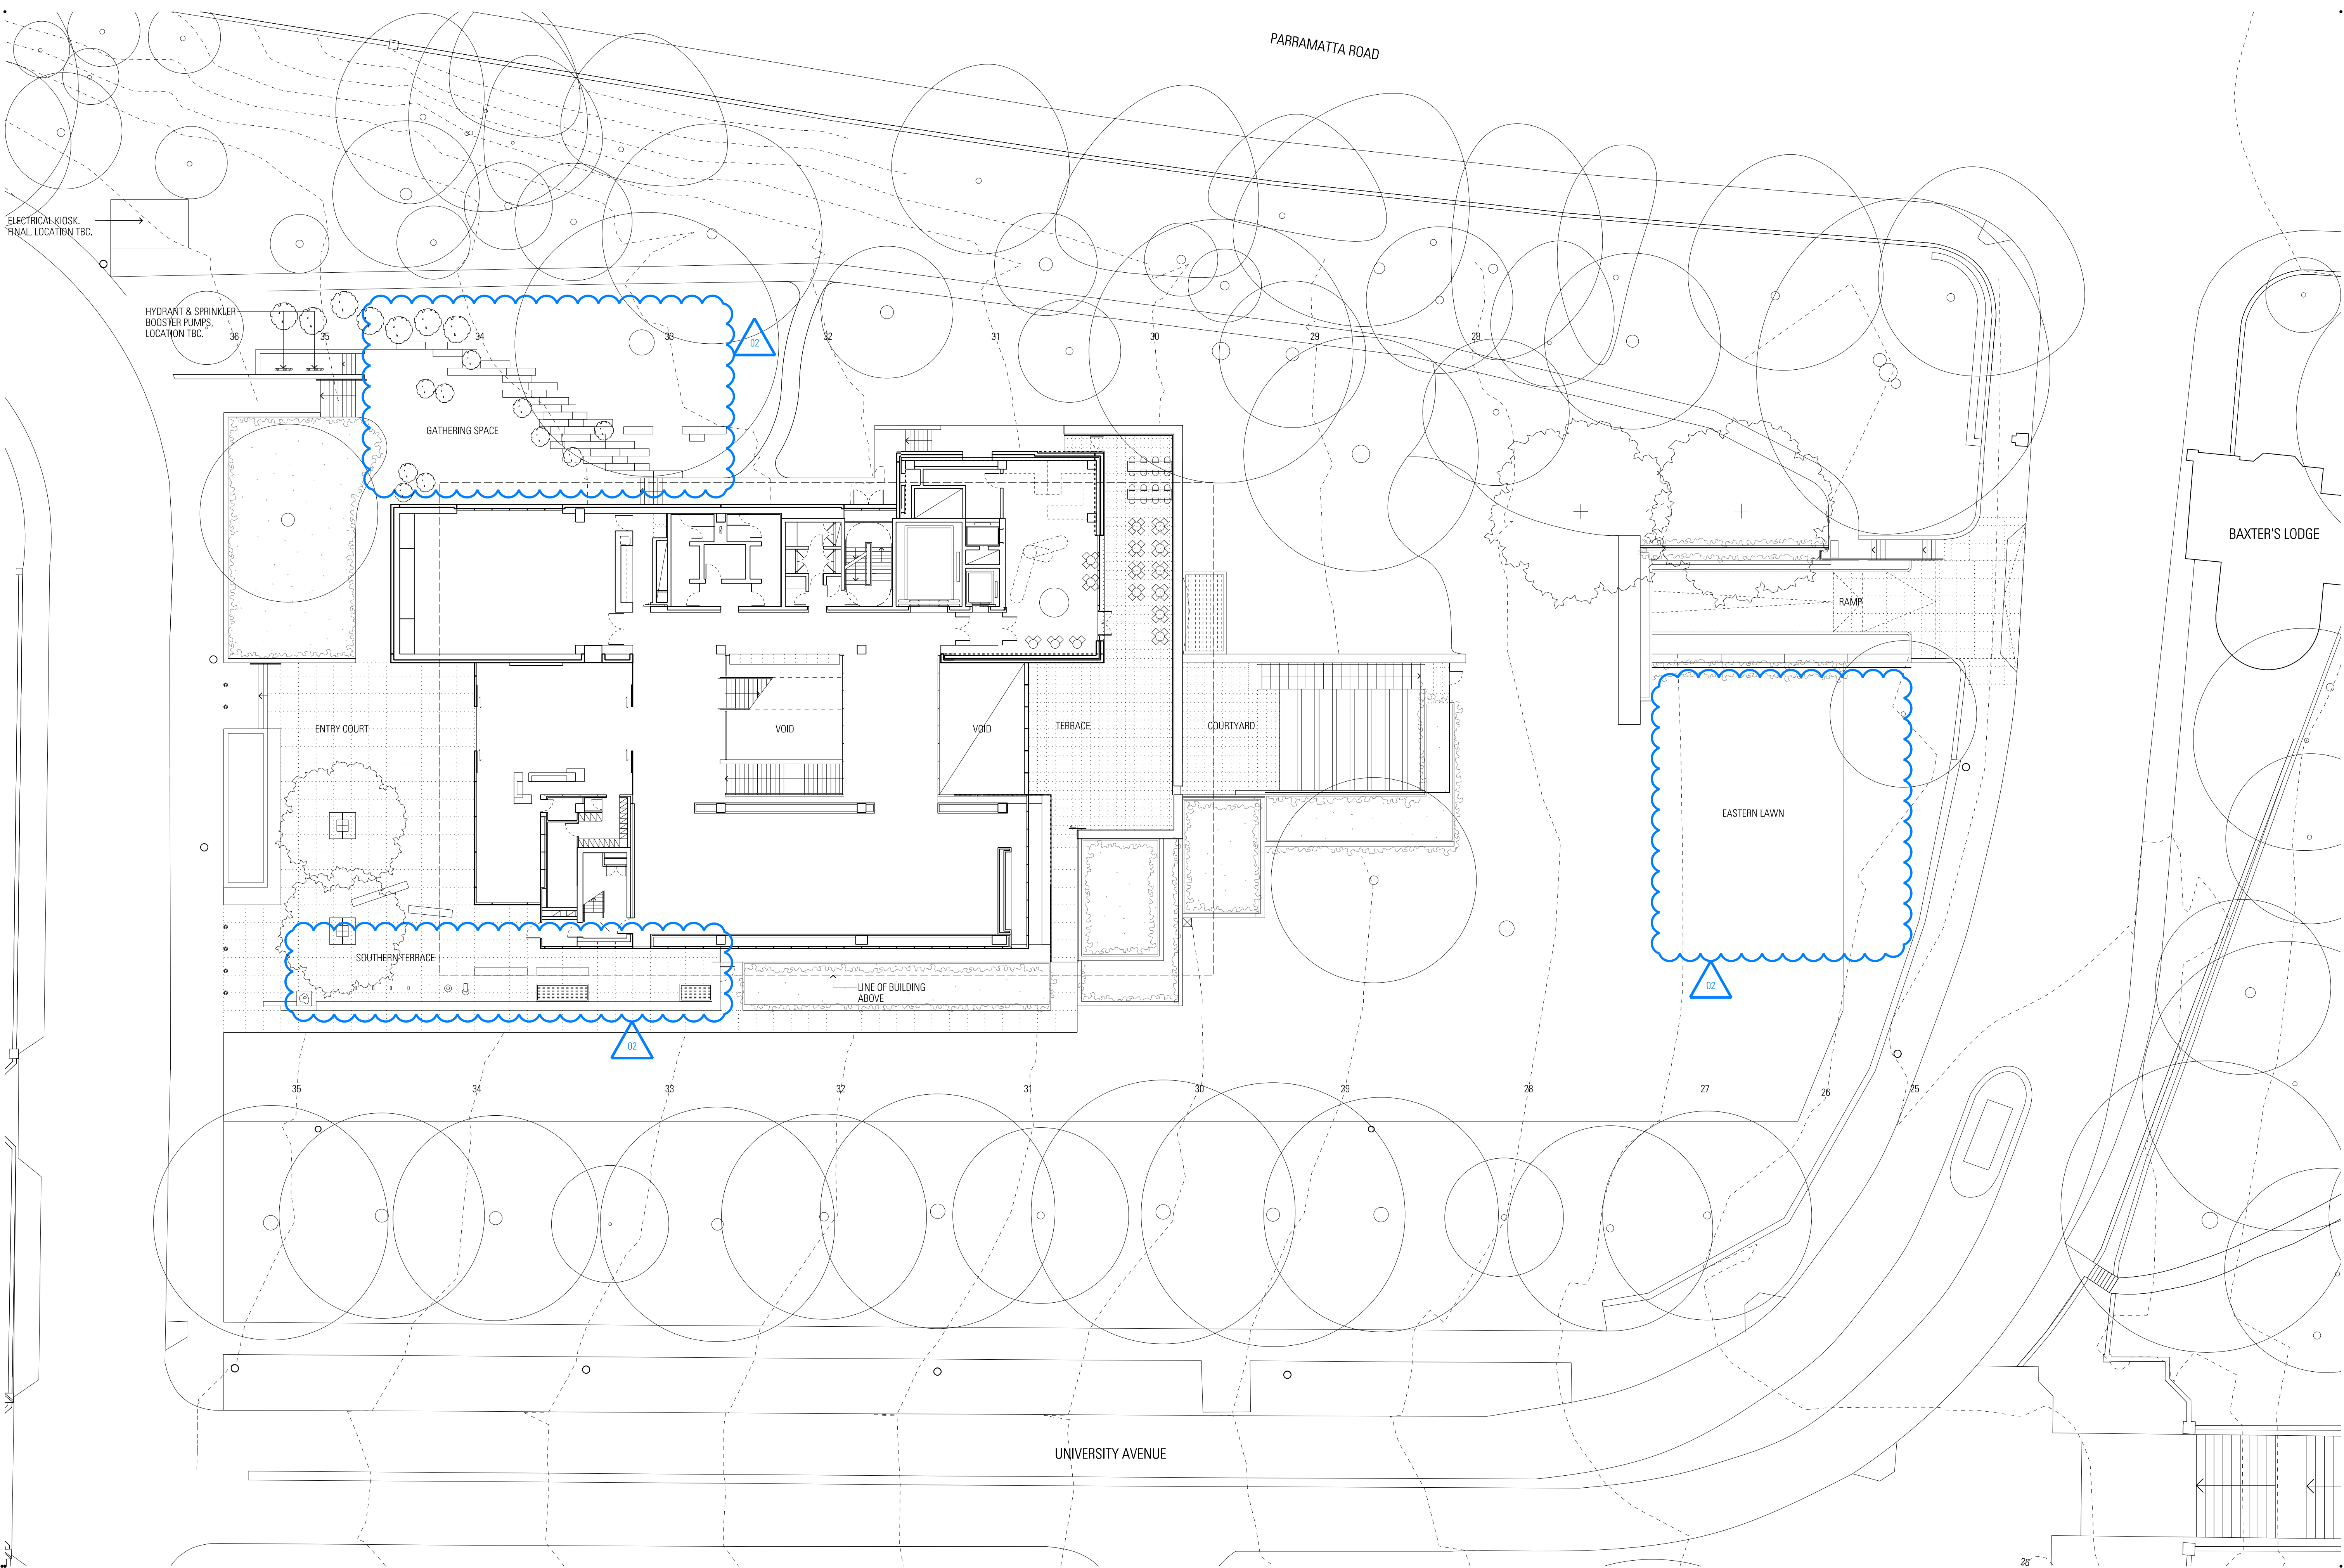

Rev	App	Old	Revision or reason for issue	Date	Notes
00	KL	DW	Development Application	17/03/2017	
01	KL	DW	Development Application	05/05/2017	
02	KL	SM	Development Application	20/11/2017	

Structural & Civil ARUP 10/102 Kent St Sydney NSW 2000 02 9320 9320	Fire Engineering ARUP 10/102 Kent St Sydney NSW 2000 02 9320 9320
Building Services ARUP 10/102 Kent St Sydney NSW 2000 02 9320 9320	ESD & Facades Steersom Warming Level 8, 9 Castlereagh St Sydney NSW 2000 02 9967 2200

Architect Arborsafe 1300 272 671 enquiries@arborsafe.com.au	Accessability ARUP Philip Chua Suite 404, 44 Hampden Rd Artarmon NSW 2064 02 9412 2322
Town Planner MG Planning Suite 1.4, 135 Victoria Rd Drummoyne NSW 2047 02 9719 3118	BCA Group DLA No 10 Bridge St Sydney NSW 2000 02 8355 316

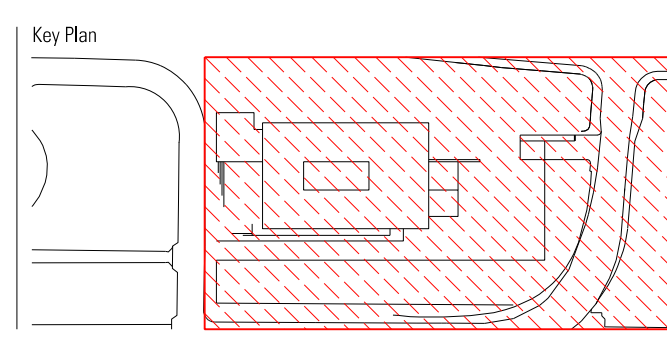

Scale / North Point

1:200 @ A1, 1:400 @ A3

0 2 4 6 10m

General Notes


Do not scale from drawing. Use marked dimensions. To be read in conjunction with all other Consultant's drawings. The Architect to be immediately notified of any discrepancies. Copyright on this drawing retained by the Architect.


Architect
**JPW
JOHNSON PILTON WALKER**
Johnson Pilton Walker Pty Ltd ACN 095 778 886
Level 10 Plaza Building Australia Square 95 Pitt Street Sydney
New South Wales 2000 Australia
Telephone +61 2 9259 5900
Facsimile +61 2 9259 5999
Email jpww@jpww.com.au

Project Title
**UNIVERSITY OF SYDNEY
CHAU CHAK WING MUSEUM**


Client
The University of Sydney
Sydney
NSW
2006

Drawing Title SITE PLAN	Project Number 15037	Documentation Stage DEVELOPMENT APPLICATION
Drawing Number JPW-DA-A-0500	Revision 02	

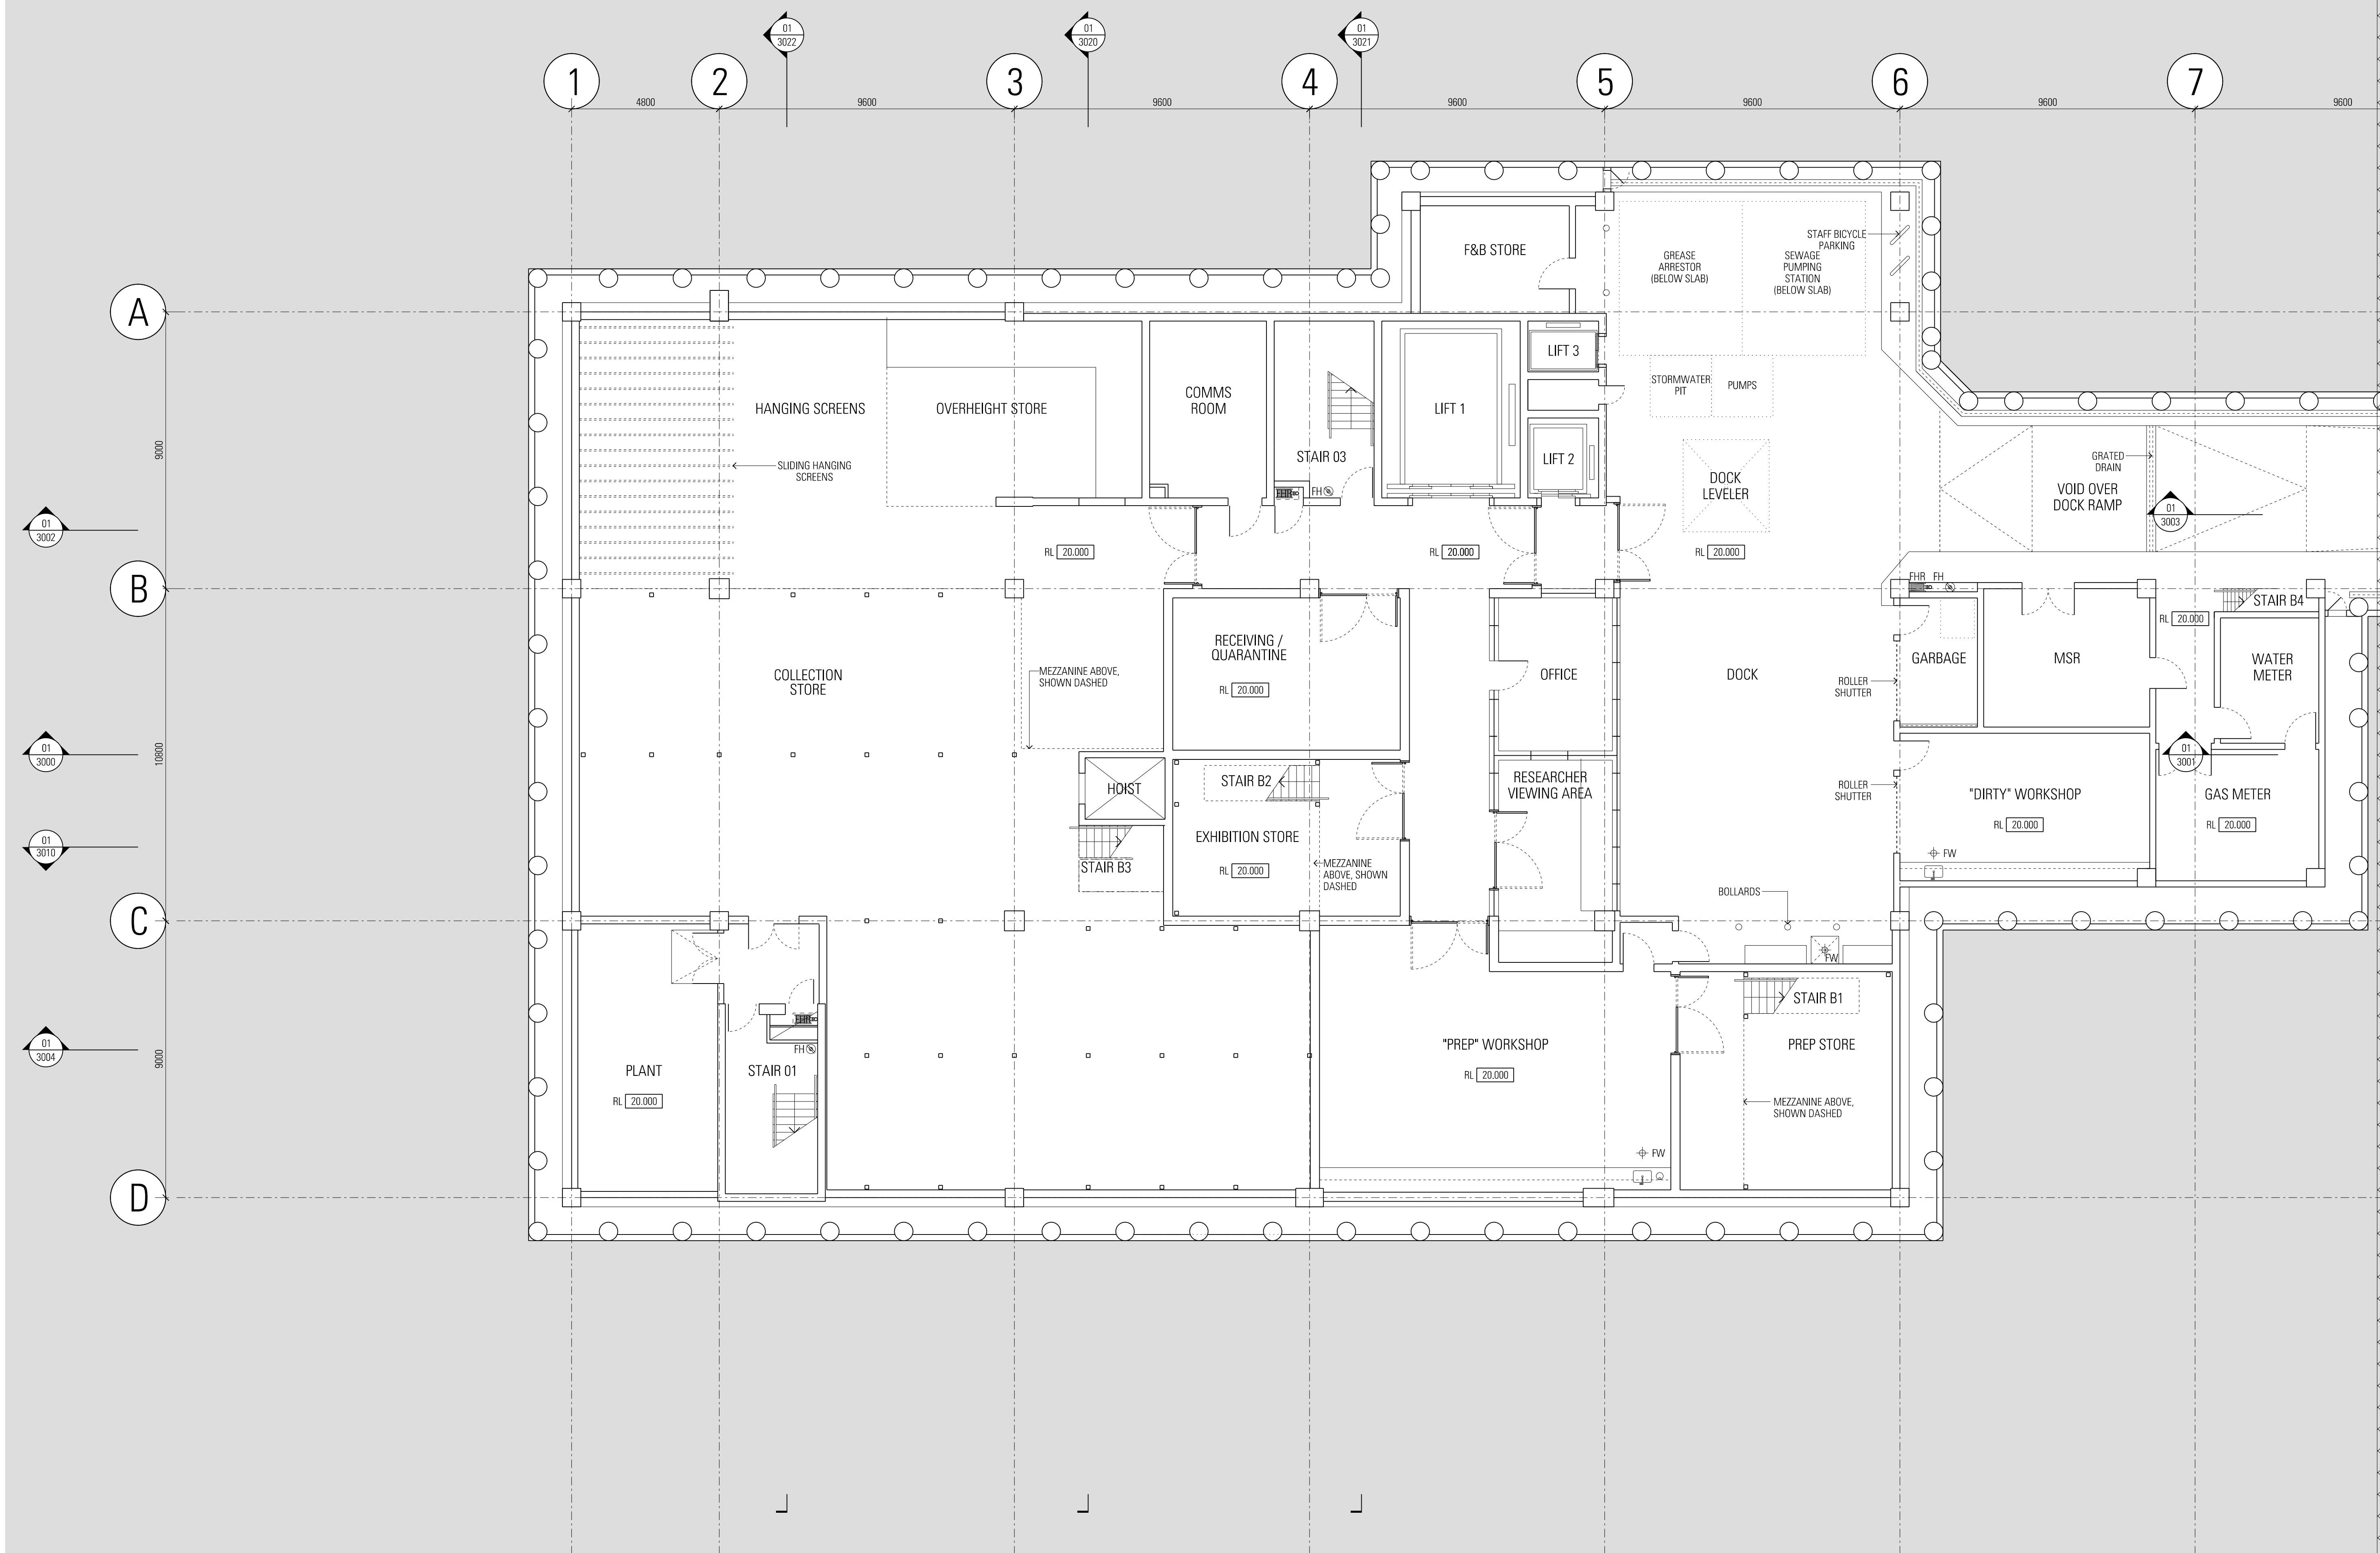

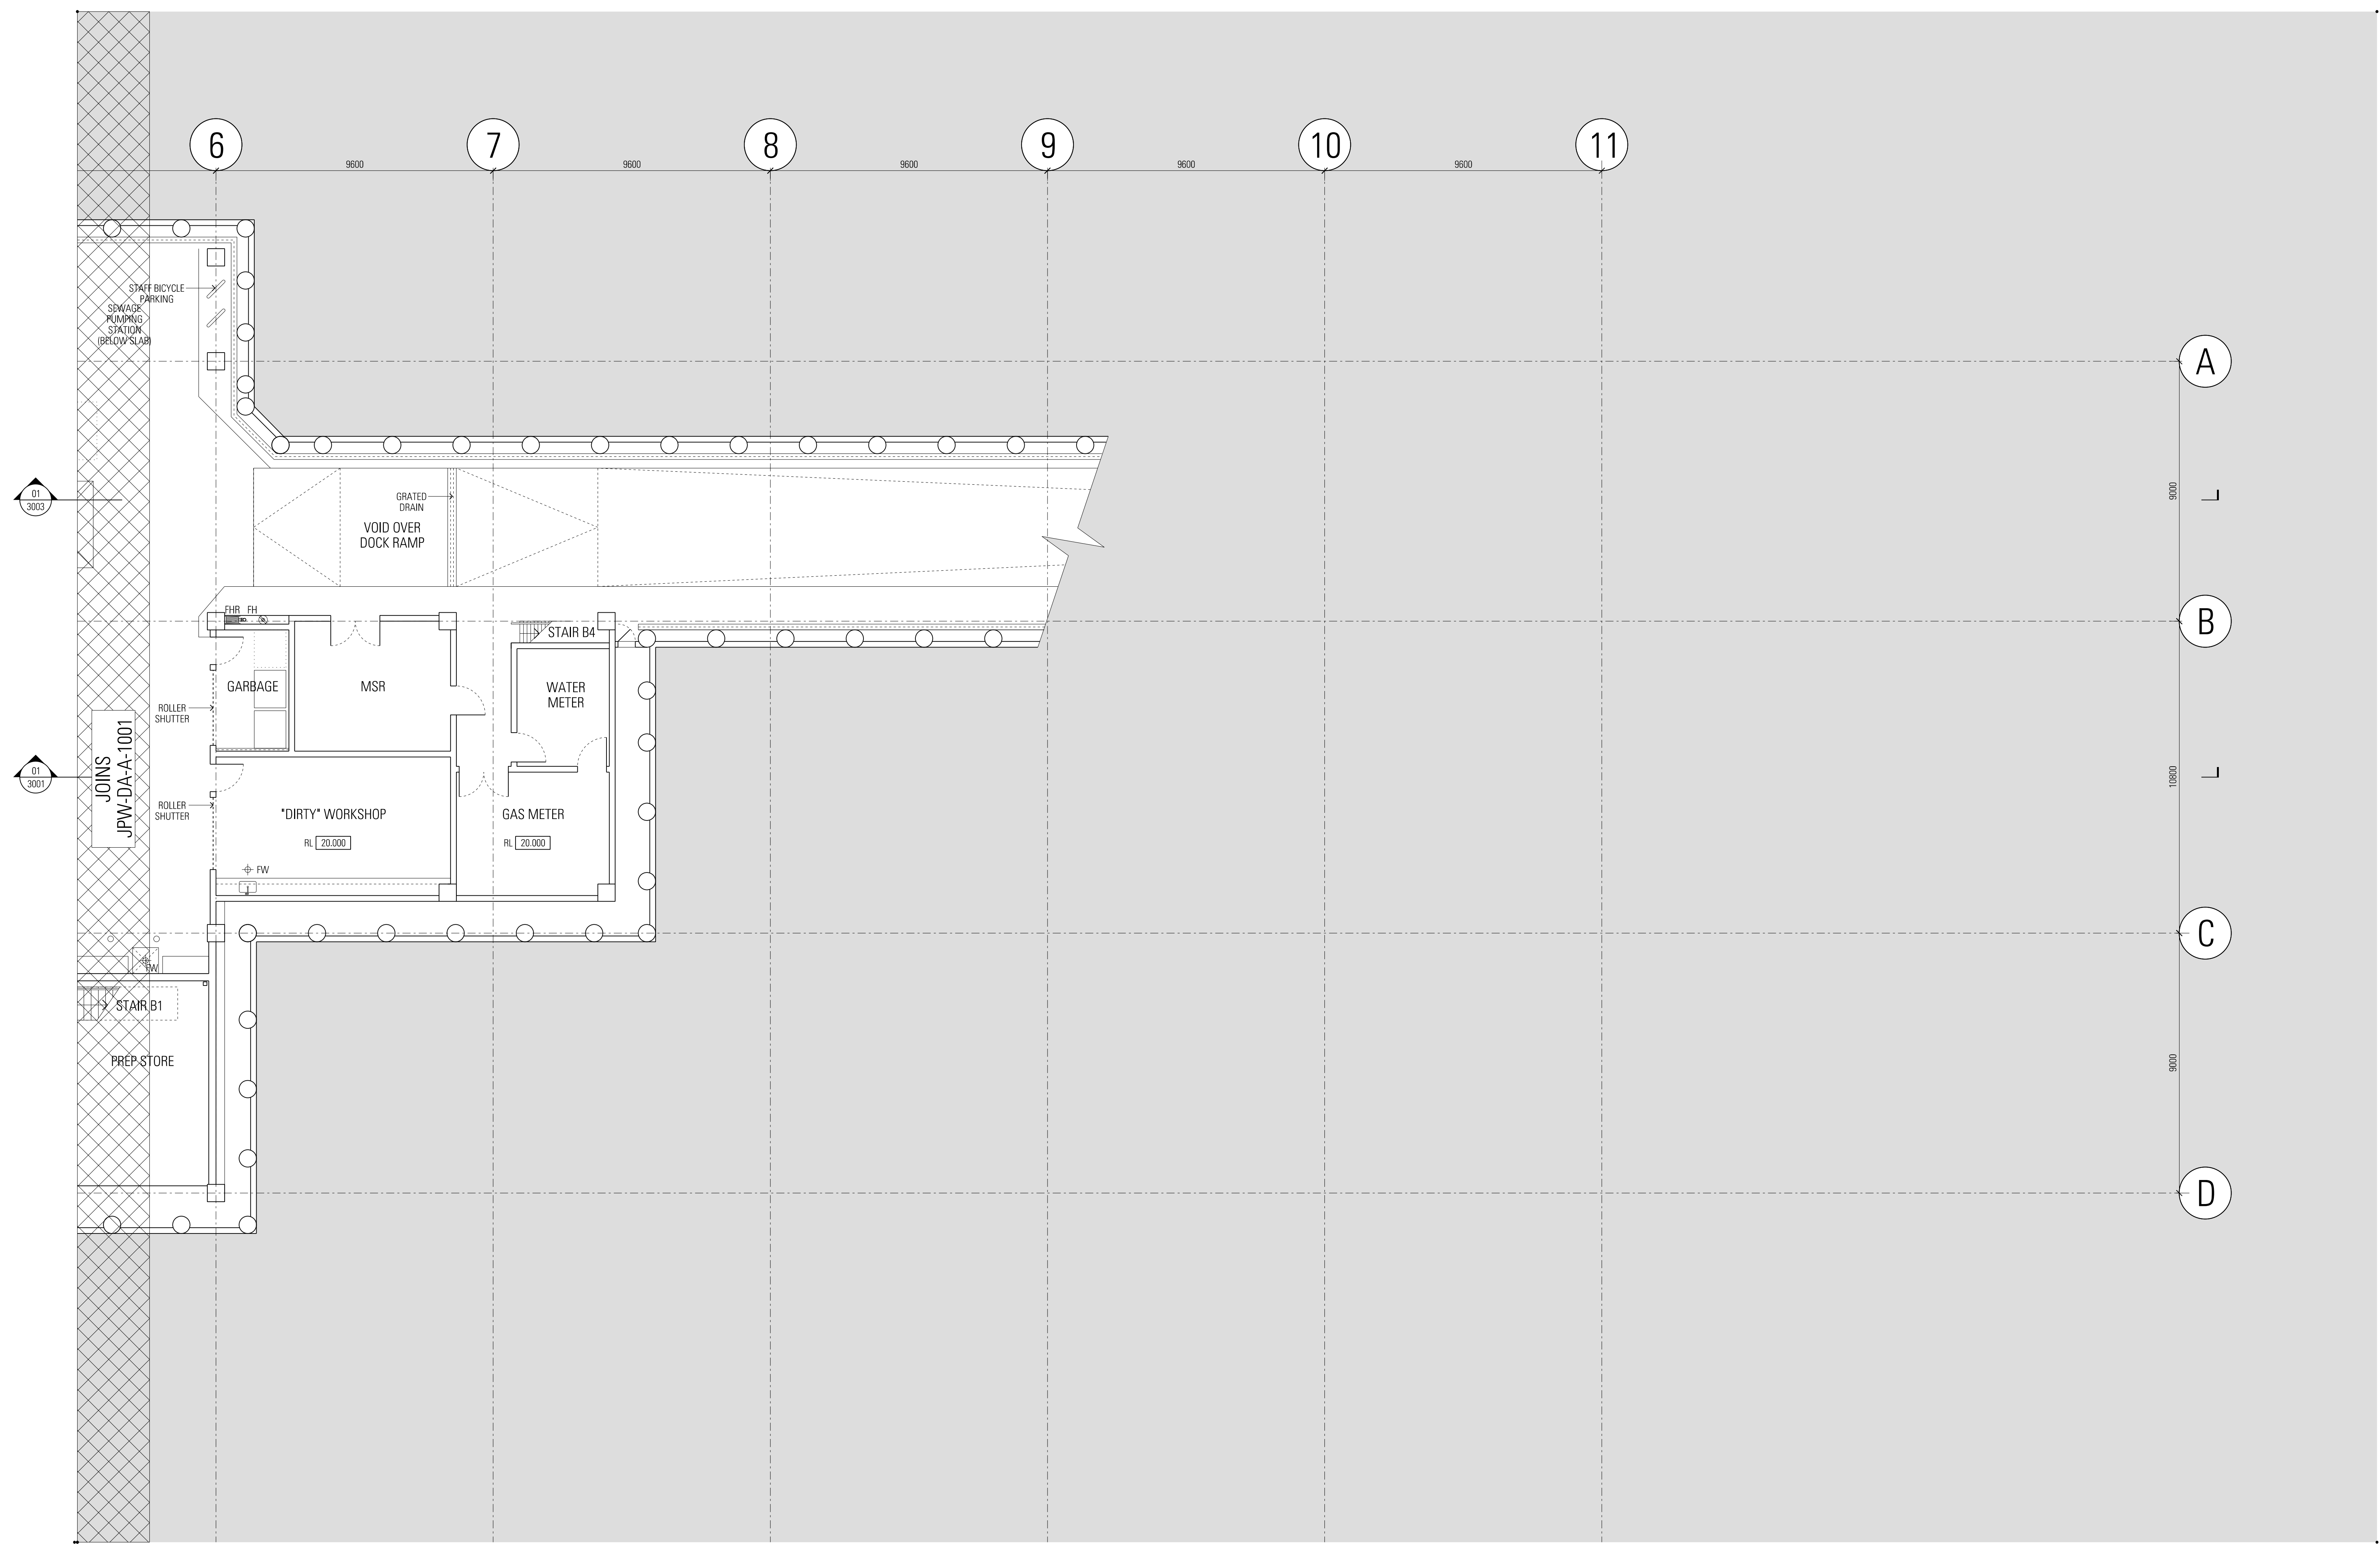


JPW-DA-A-1002.dwg 15-Jun-18 10:27:59 AM	Rev App Old Revision or reason for issue 00 KL DW Development Application 01 KL DW Development Application 02 KL SM Development Application	Date Legend 17/03/2017 05/05/2017 20/11/2017	Structural & Civil ARUP 10/102 Kent St Sydney NSW 2000 02 9320 9320 Building Services ARUP 10/102 Kent St Sydney NSW 2000 02 9320 9320	Fire Engineering ARUP 10/102 Kent St Sydney NSW 2000 02 9320 9320 ESD & Facades Stevenson Varming Level 8, 8 Castlereagh St Sydney NSW 2000 02 9967 2200	Archivist ArborSafe 1300 272 671 enquiries@arborsafe.com.au Town Planner MG Planning Suite 1.4, 135 Victoria Rd Drumoyne NSW 2047 02 9719 3118	Accessibility Philip Chun Suite 404, 44 Hampden Rd Artarmon NSW 2064 02 9412 2322 BCA Group DLA Level 3, No 10 Bridge St Sydney NSW 2000 02 8355 316	Key Plan Scale / North Point 1:100 @ A1, 1:200 @ A3 0 1 2 3 5m General Notes Do not scale from drawing. Use marked dimensions. To be read in conjunction with all other Consultant's drawings. The Architect to be immediately notified of any discrepancies. Copyright on this drawing retained by the Architect.	Architect JPW JOHNSON PILTON WALKER Johnson Pilton Walker Pty Ltd ACN 095 778 886 Level 10 Plaza Building Australia Square 95 Pitt Street Sydney New South Wales 2000 Australia Telephone +61 2 9259 5900 Facsimile +61 2 9259 5999 Email jpww@jpww.com.au	Project Title UNIVERSITY OF SYDNEY CHAU CHAK WING MUSEUM Client The University of Sydney Sydney NSW 2006	Drawing Title GENERAL ARRANGEMENT PLAN LOWER LEVEL 2 - 2 Project Number 15037 Drawing Number JPW-DA-A-1002 Documentation Stage DEVELOPMENT APPLICATION Revision 02
--	---	---	--	--	--	--	--	--	--	--

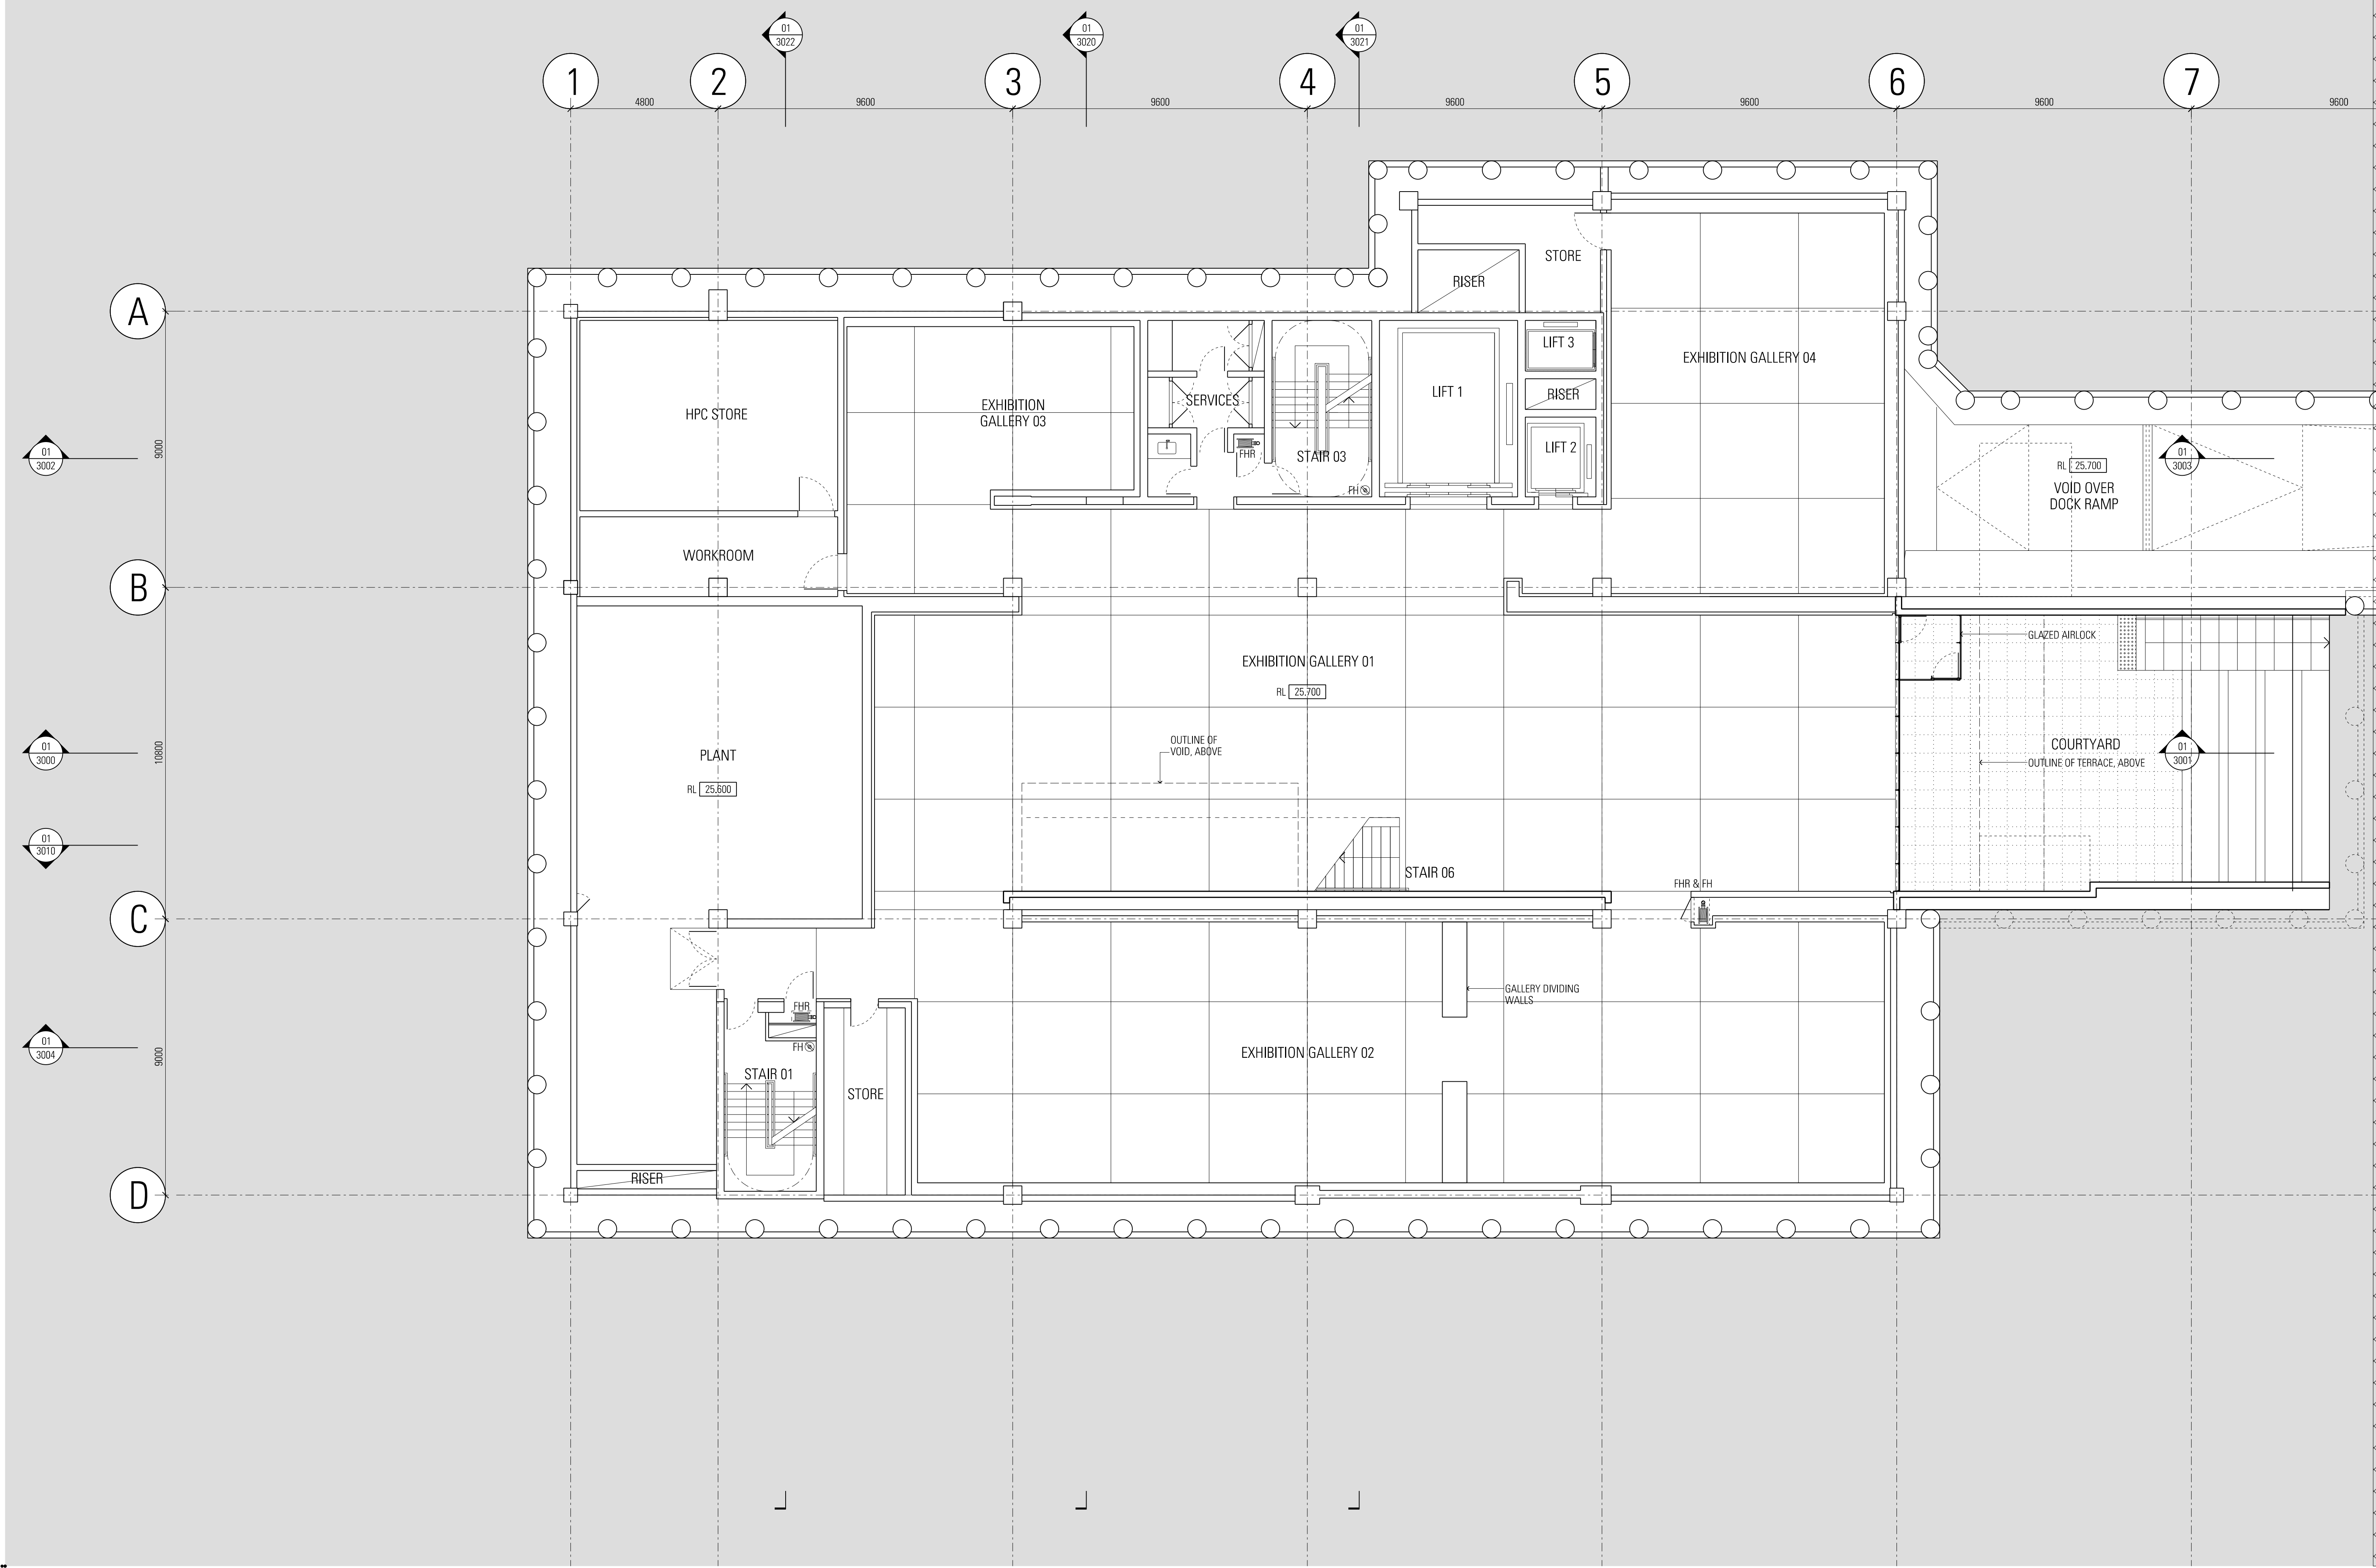

Rev	App	Old	Revision or reason for issue	Date	Notes
01	KL	DW	Development Application	17/03/2017	
02	KL	DW	Development Application	05/05/2017	
03	KL	SM	Development Application	20/11/2017	

Structural & Civil ARUP 10/102 Kent St Sydney NSW 2000 02 9320 9320	Fire Engineering ARUP 10/102 Kent St Sydney NSW 2000 02 9320 9320	Architect Arborsafe 1300 272 671 enquiries@arborsafe.com.au
Building Services ARUP 10/102 Kent St Sydney NSW 2000 02 9320 9320	ESD & Facades Steersom Warming Level 8, 9 Castlereagh St Sydney NSW 2000 02 9967 2200	Town Planner MG Planning Suite 1.4, 135 Victoria Rd Drumoyne NSW 2047 02 9719 3118

Accessibility ARUP Philip Chum Suite 404, 44 Hampden Rd Artarmon NSW 2064 02 9412 2322	BCA Group DLA Level 3, No 10 Bridge St Sydney NSW 2000 02 8355 316
---	--

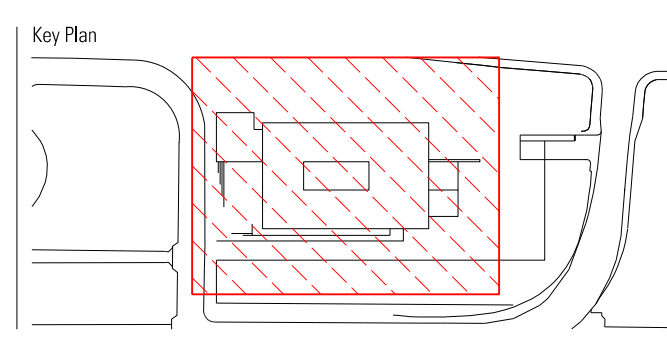

Scale / North Point

1:100 @ A1, 1:200 @ A3

0 1 2 3 5m

General Notes

Do not scale from drawing. Use marked dimensions. To be read in conjunction with all other Consultant's drawings. The Architect to be immediately notified of any discrepancies. Copyright on this drawing retained by the Architect.

Architect
**JPW
JOHNSON PILTON WALKER**
Johnson Pilton Walker Pty Ltd ACN 095 778 886
Level 10 Plaza Building Australia Square 95 Pitt Street Sydney
New South Wales 2000 Australia
Telephone +61 2 9259 5900
Facsimile +61 2 9259 5999
Email jpww@jpww.com.au

Project Title
**UNIVERSITY OF SYDNEY
CHAU CHAK WING MUSEUM**

Client
The University of Sydney
Sydney
NSW
2006


Drawing Title
**GENERAL ARRANGEMENT
PLAN
LOWER LEVEL 1 - 1**


Project Number
15037

Drawing Number
JPW-DA-A-1003

Documentation Stage
DEVELOPMENT APPLICATION

Revision
02

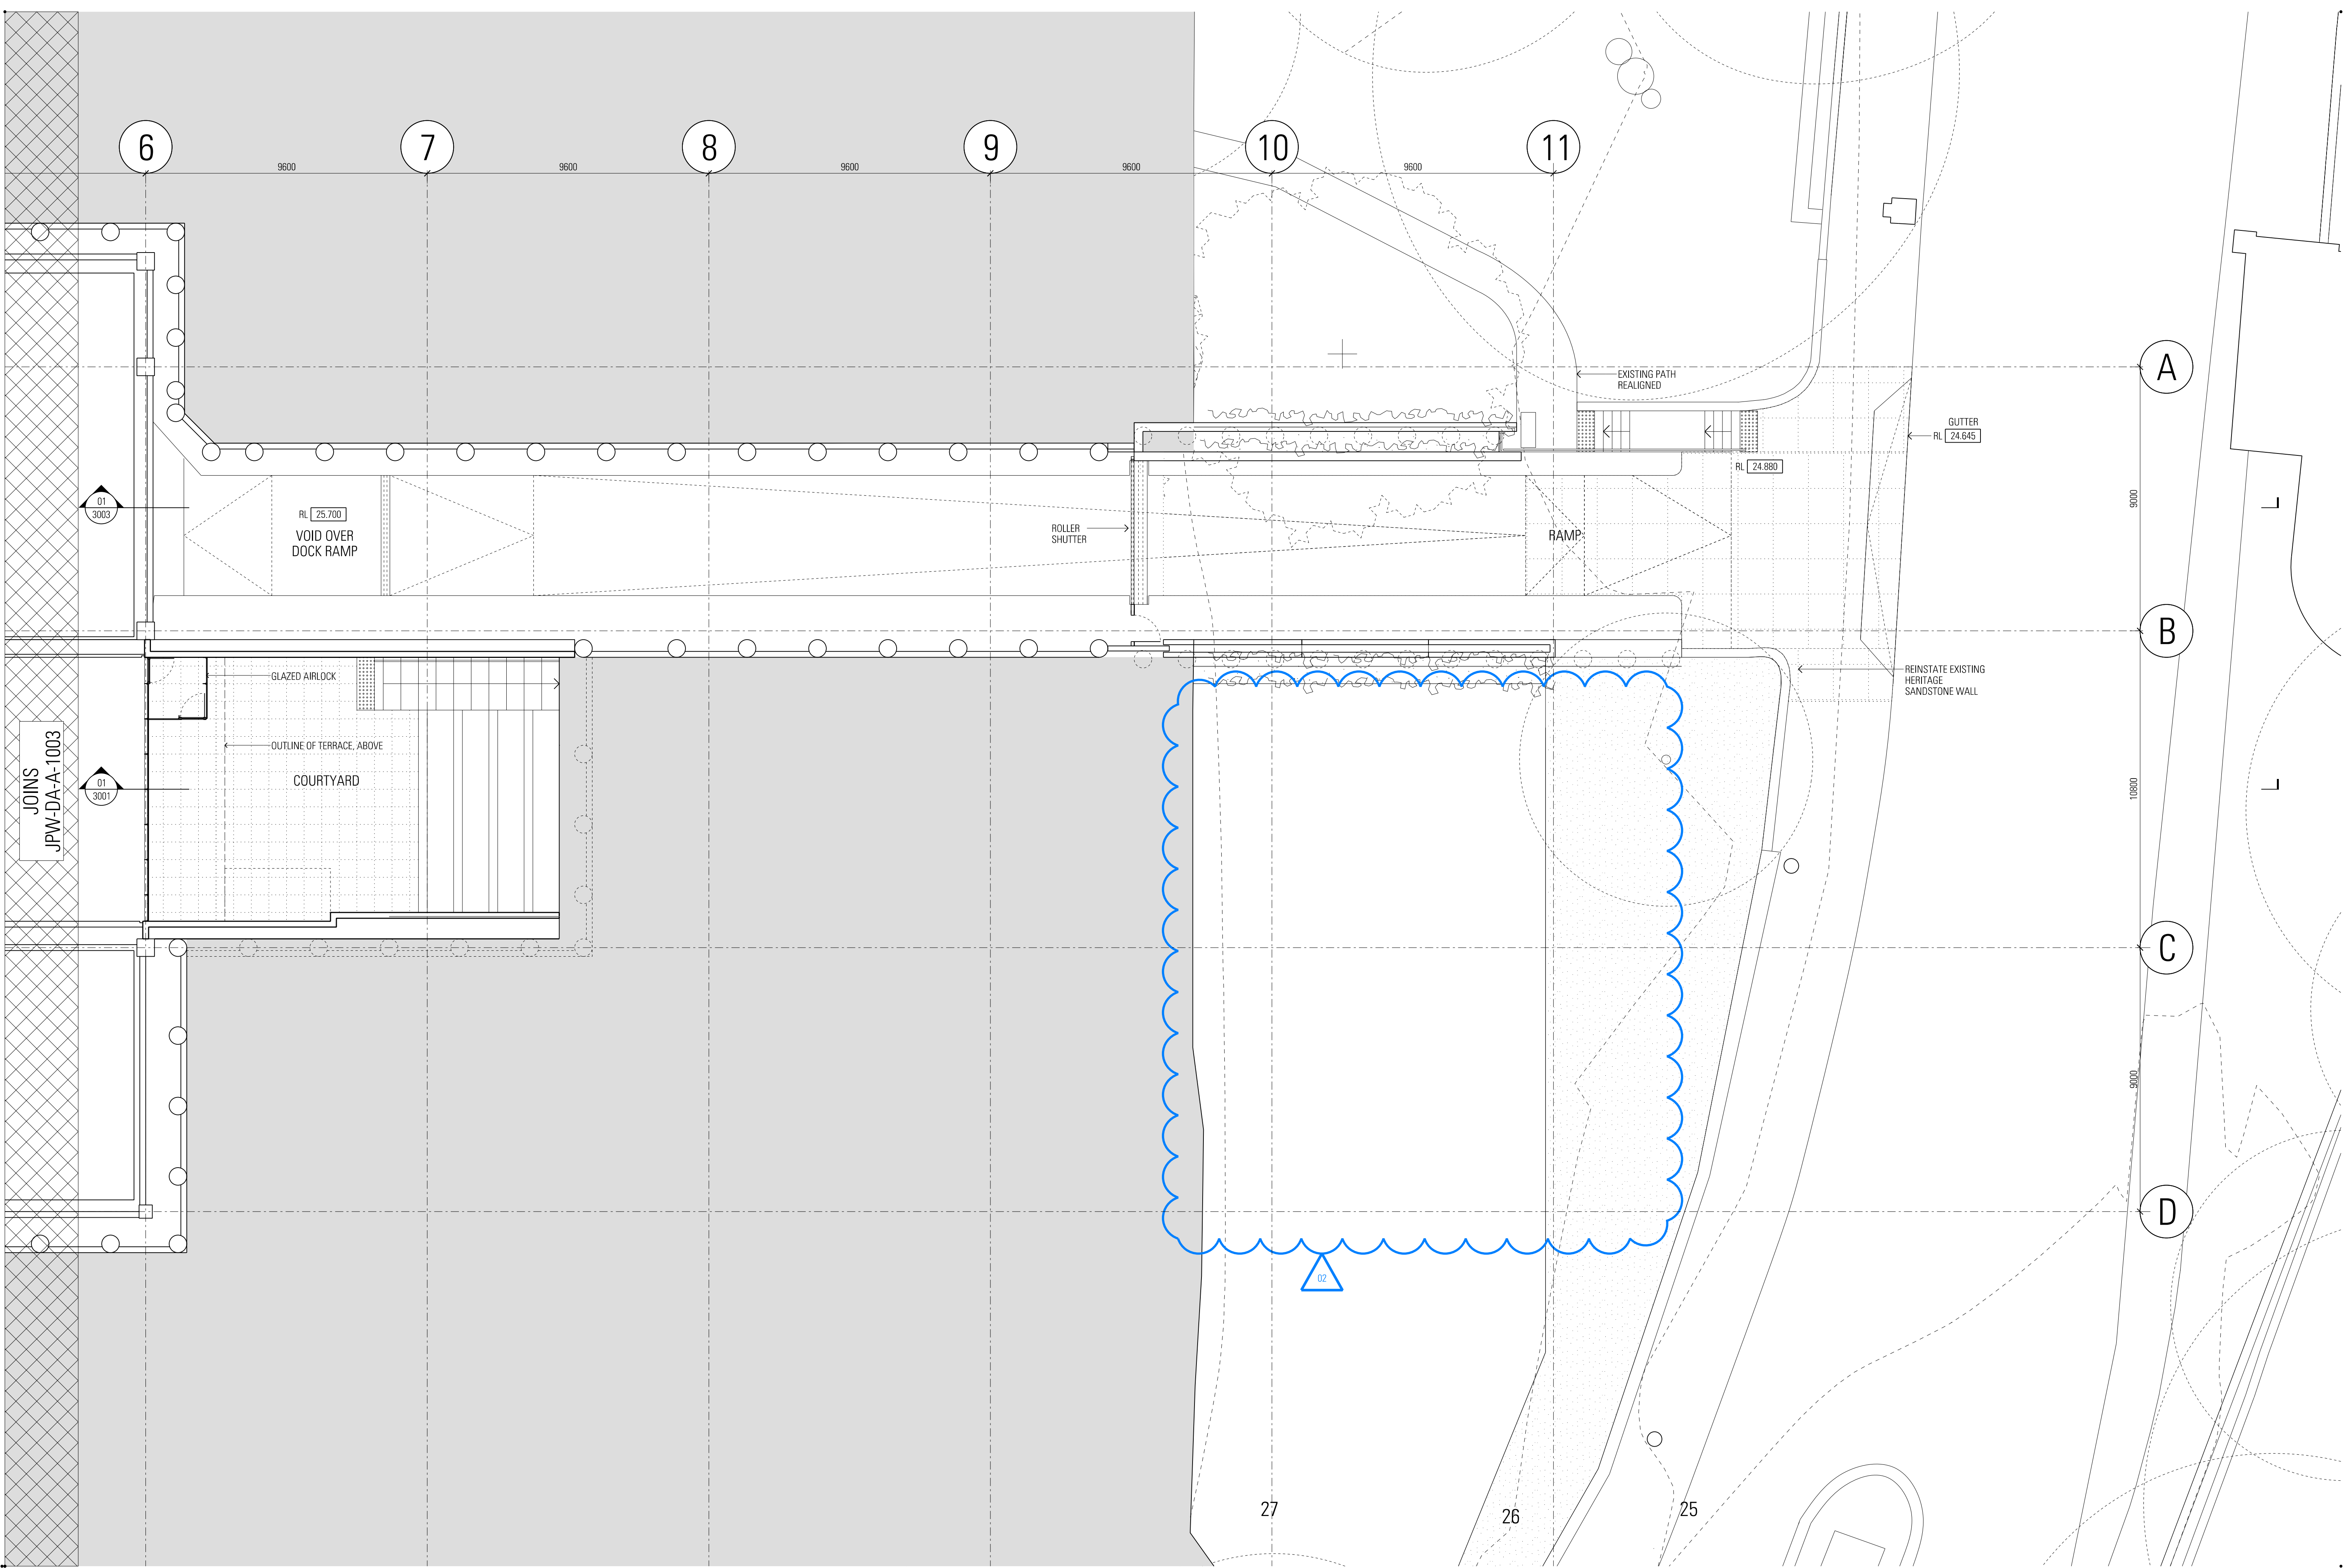

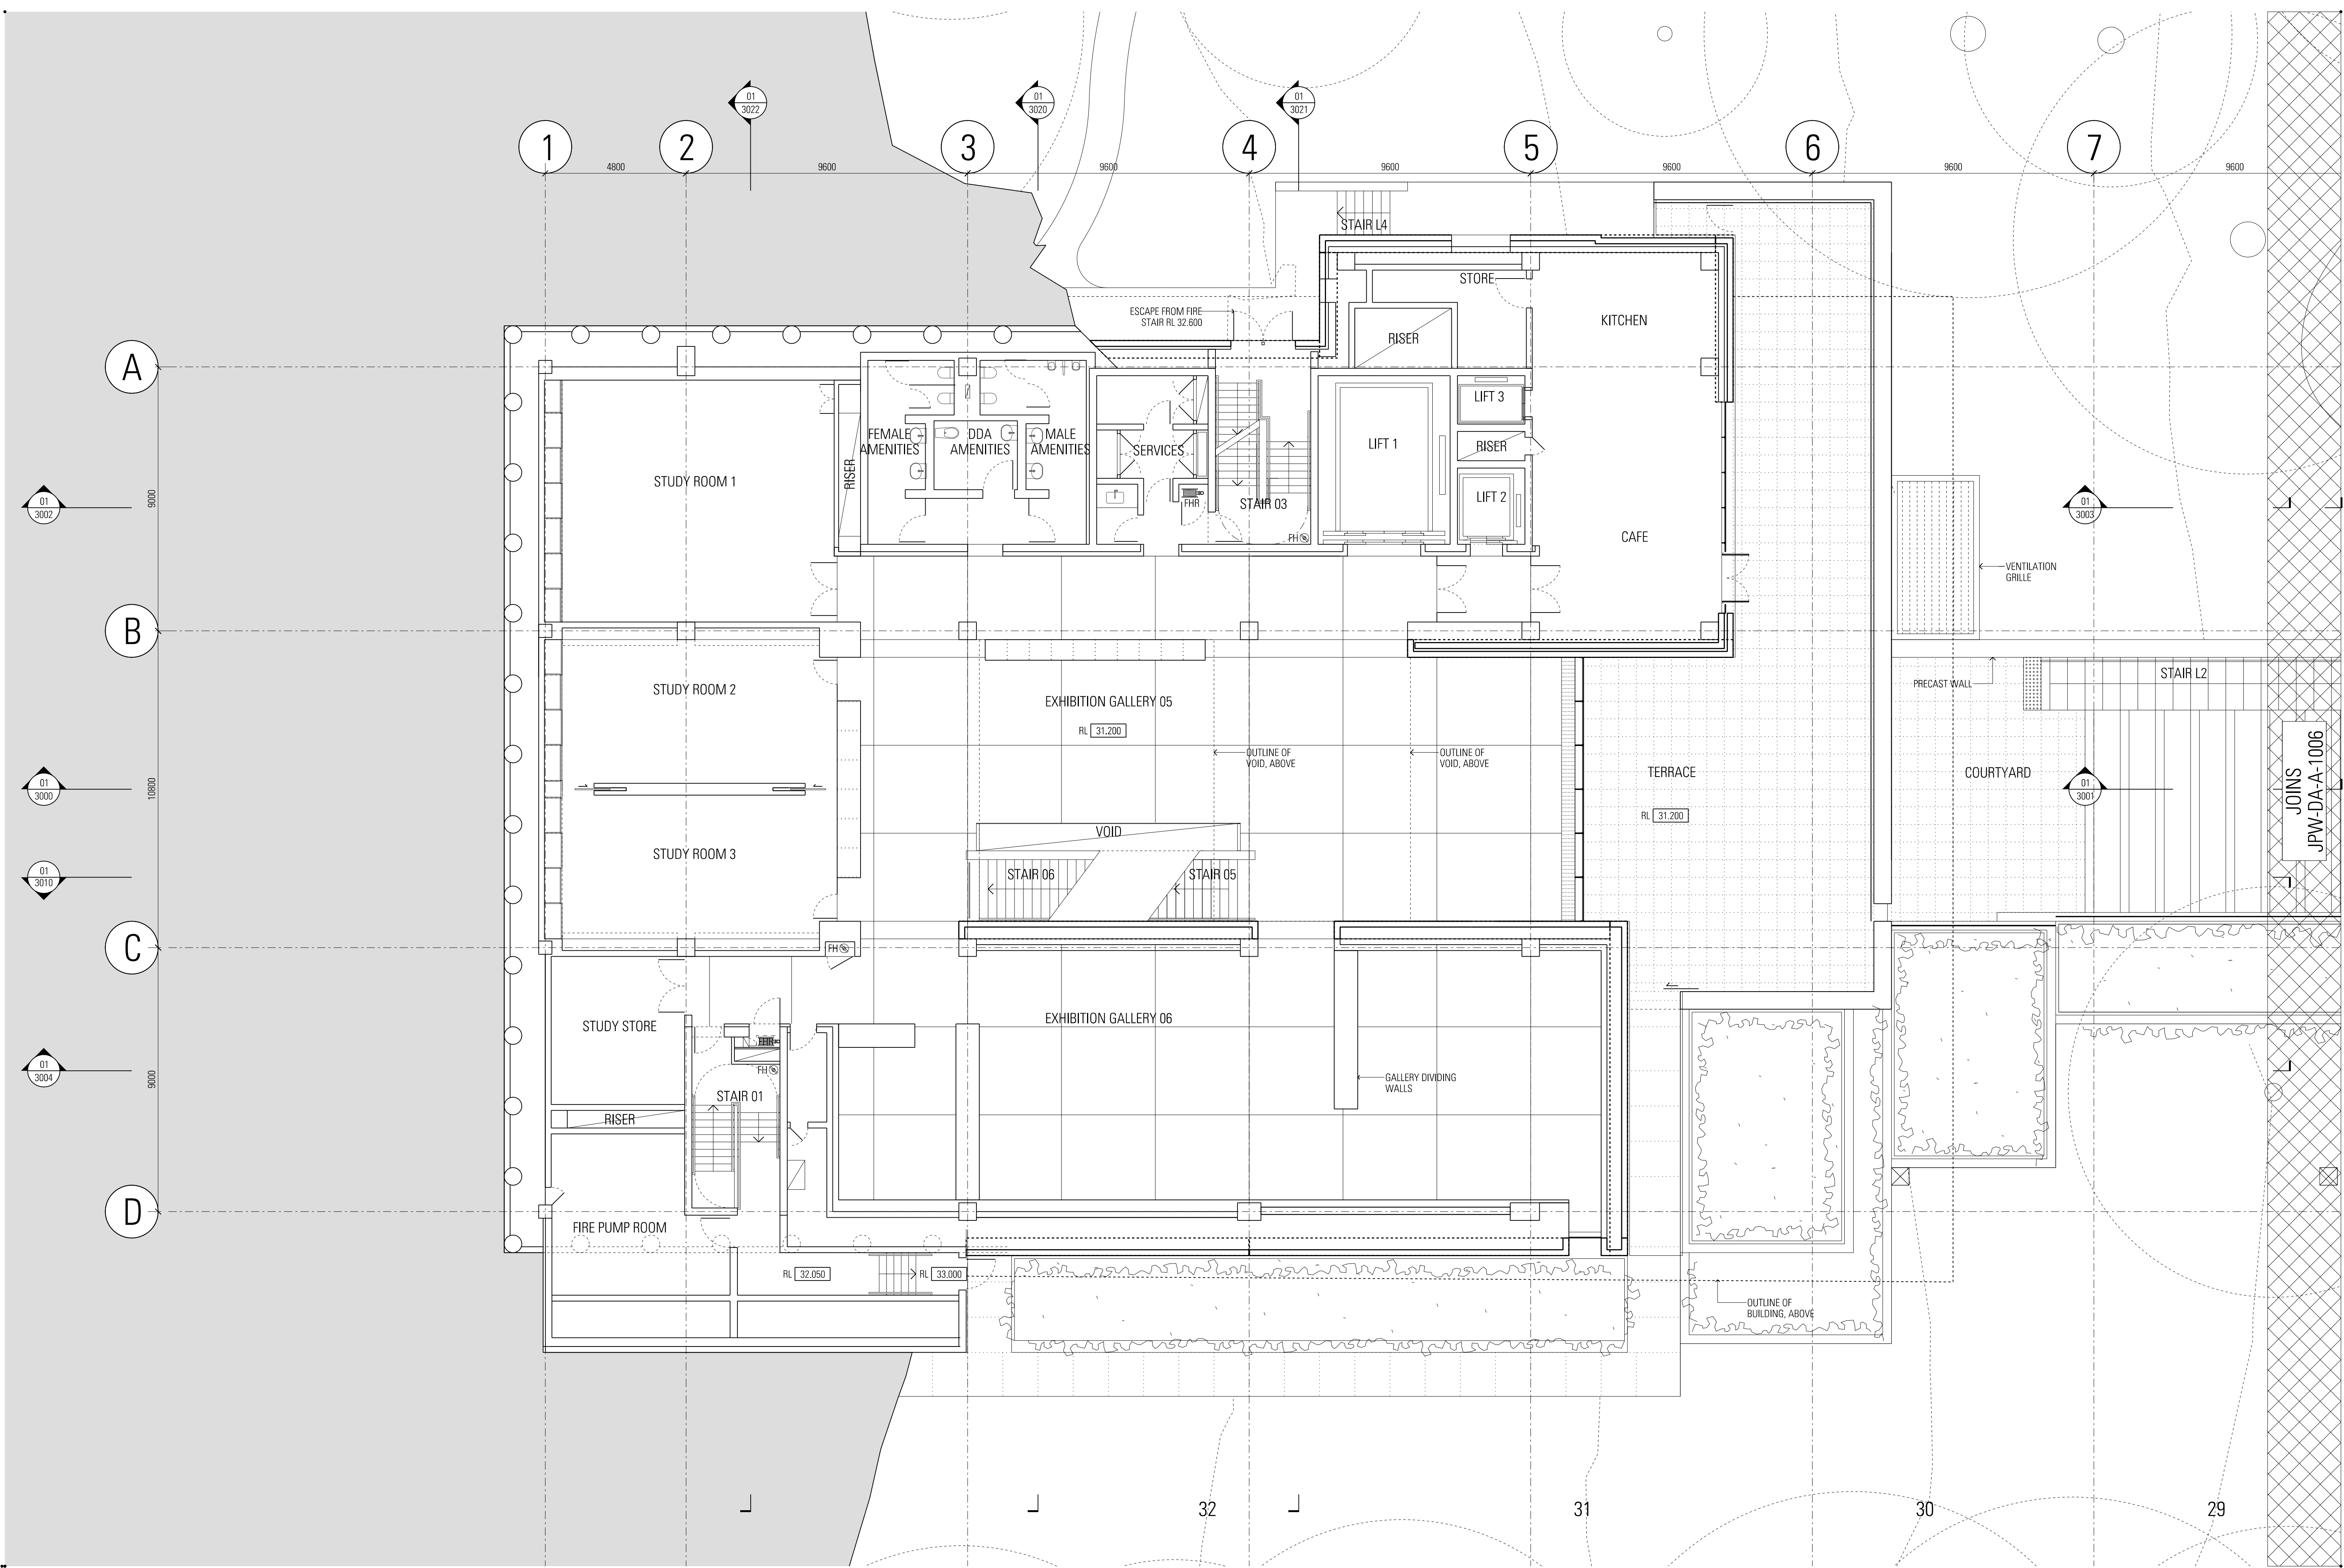

Rev	App	Old	Revision or reason for issue	Date	Notes
01	KL	DW	Development Application	17/03/2017	
02	KL	DW	Development Application	05/05/2017	
03	KL	SM	Development Application	20/11/2017	


Structural & Civil
ARUP
10/102 Kent St
Sydney NSW 2000
02 9320 9320

Fire Engineering
ARUP
10/102 Kent St
Sydney NSW 2000
02 9320 9320

Architect
Arborsafe
1300 272 671
enquiries@arborsafe.com.au

Accessability
Philip Chua
Suite 404, 44 Hampden Rd
Artarmon NSW 2064
02 9412 2322

Key Plan

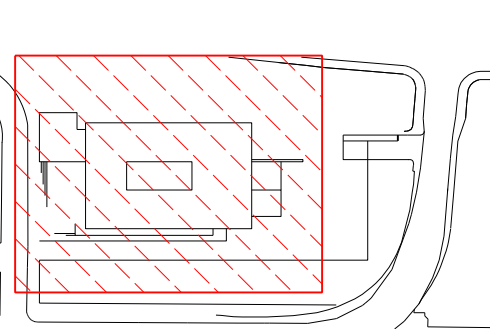


Scale / North Point
1:100 @ A1, 1:200 @ A3
0 1 2 3 5m
General Notes
Do not scale from drawing. Use marked dimensions. To be read in conjunction with all other Consultant's drawings. The Architect to be immediately notified of any discrepancies. Copyright on this drawing retained by the Architect.


Architect
**JPW
JOHNSON PILTON WALKER**
Johnson Pilton Walker Pty Ltd ACN 095 778 886
Level 10 Plaza Building Australia Square 95 Pitt Street Sydney
New South Wales 2000 Australia
Telephone +61 2 9259 5900
Facsimile +61 2 9259 5999
Email jpww@jpww.com.au

Project Title
**UNIVERSITY OF SYDNEY
CHAU CHAK WING MUSEUM**
Client
The University of Sydney
Sydney
NSW
2006

Drawing Title
**GENERAL ARRANGEMENT
PLAN
LOWER GROUND LEVEL - 1**
Project Number
15037
Drawing Number
JPW-DA-A-1005
Documentation Stage
DEVELOPMENT APPLICATION
Revision
02

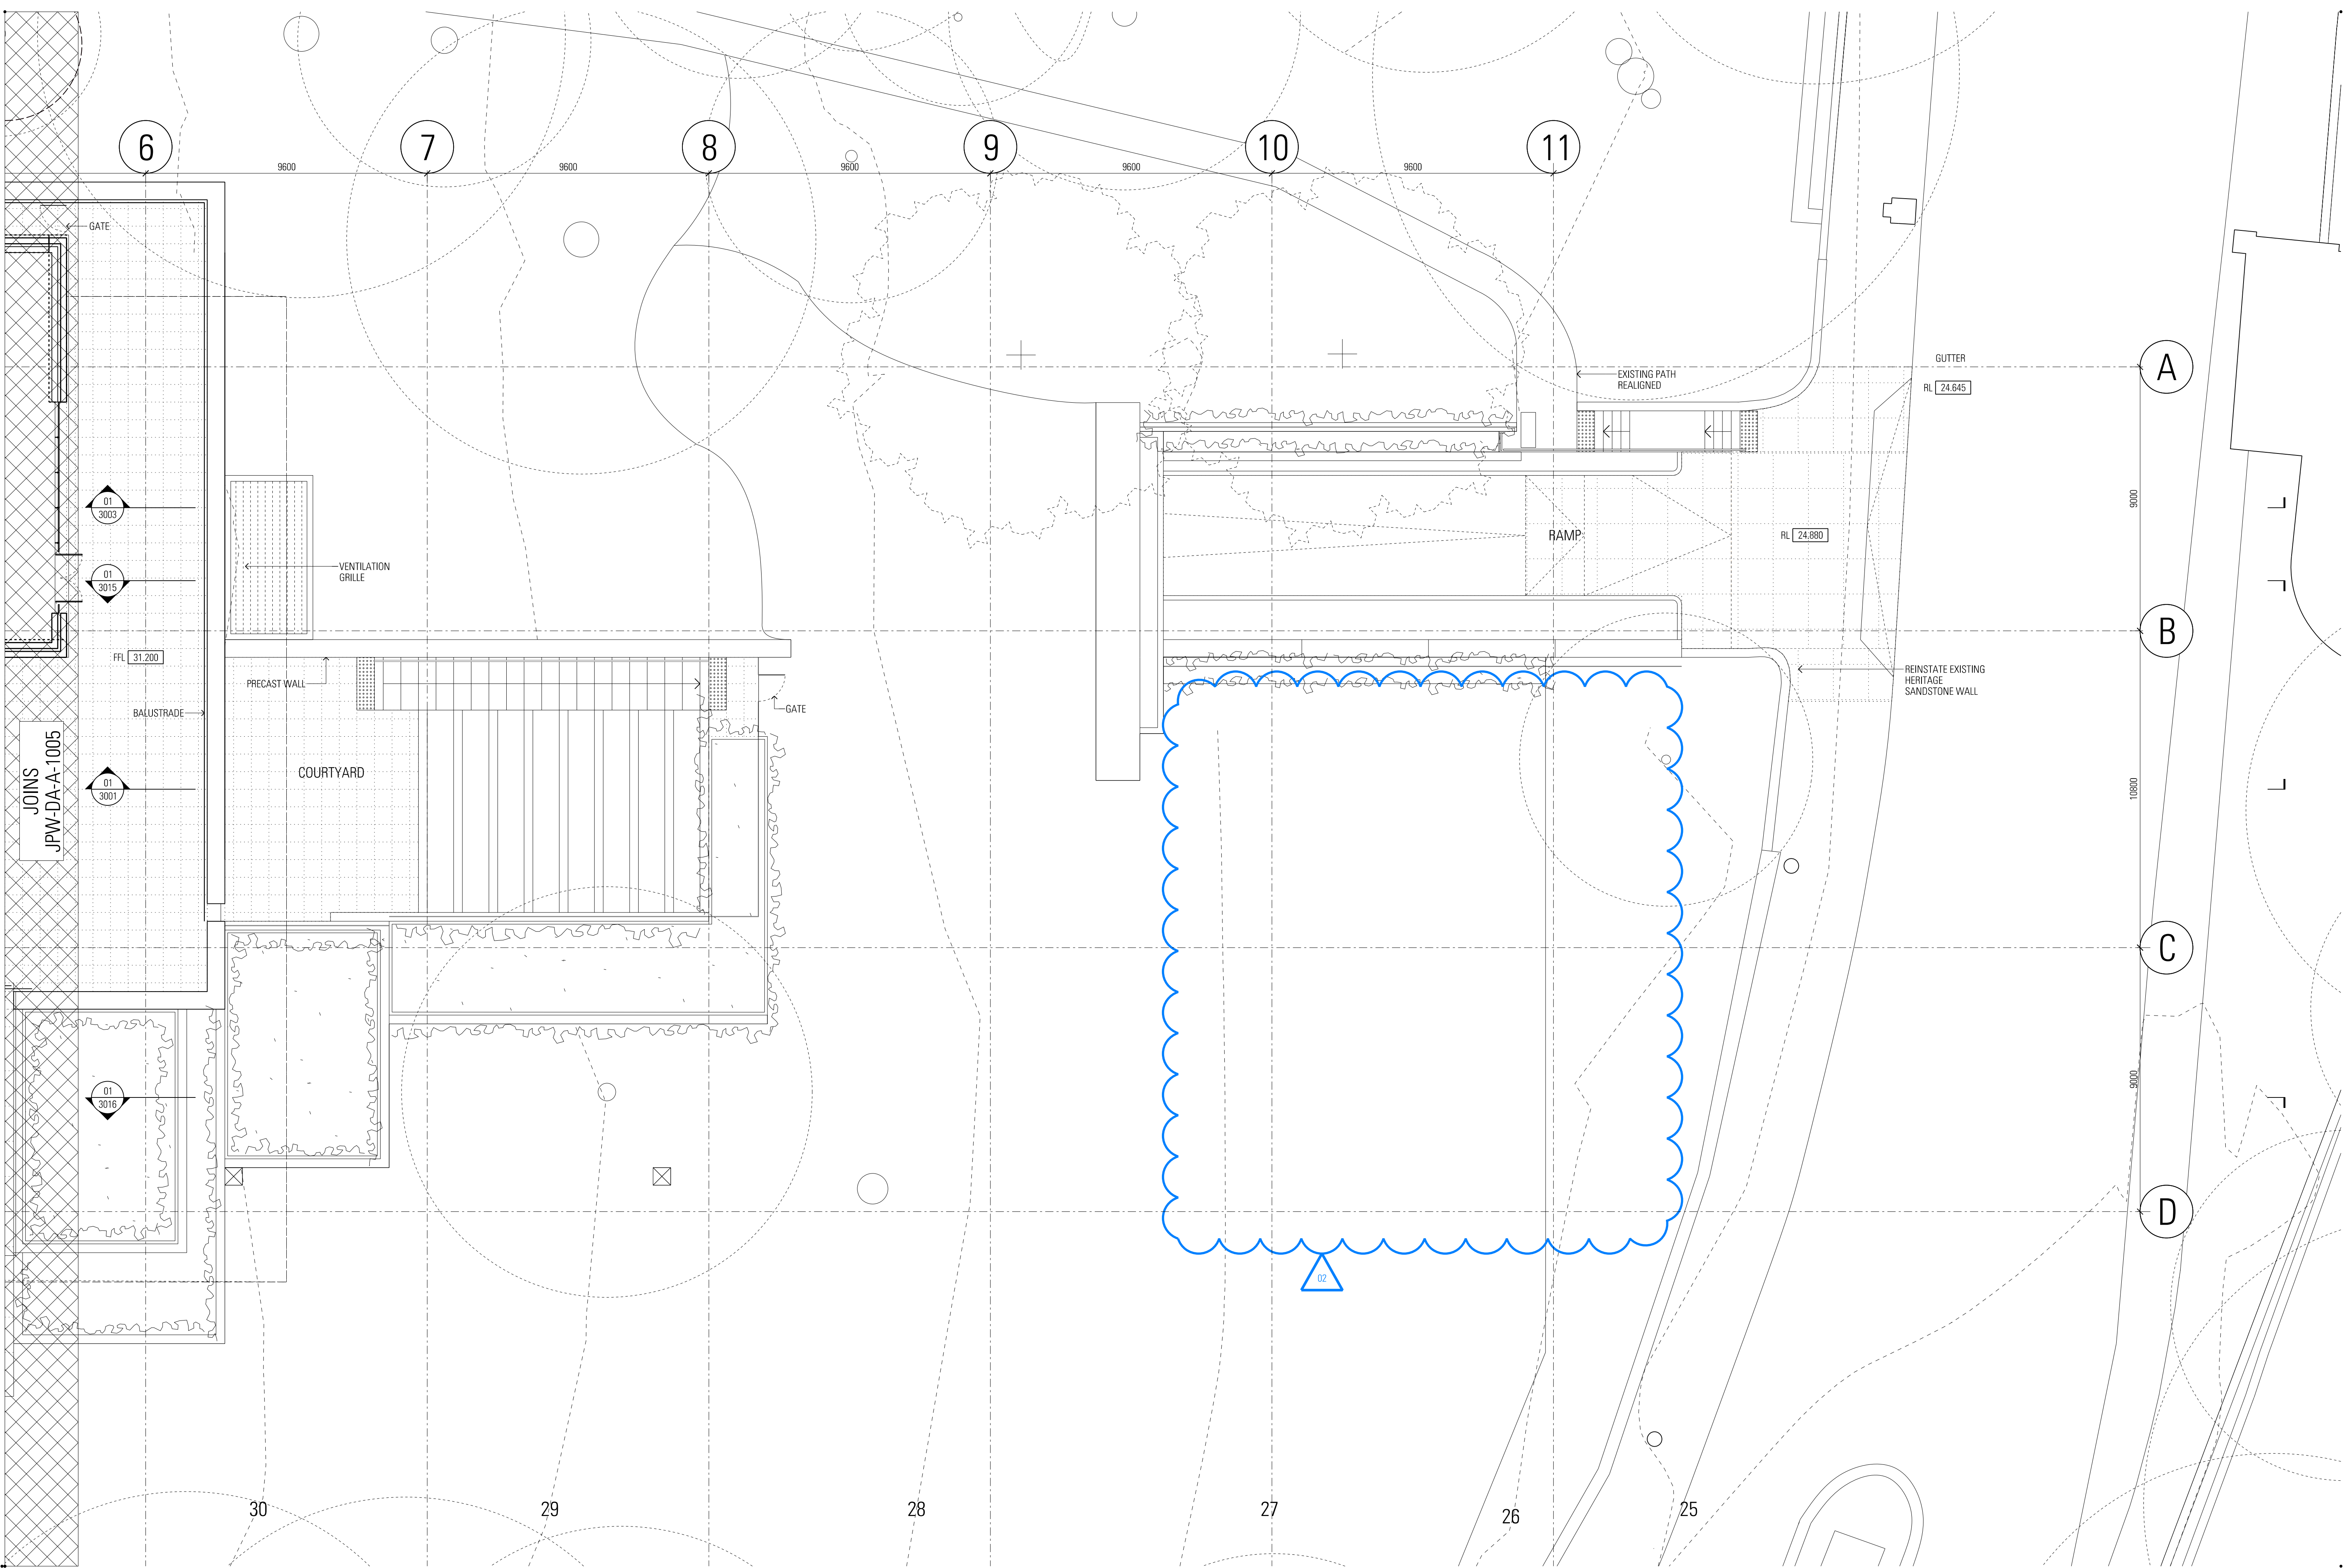

<table><tr><th>Rev</th><th>App</th><th>Old</th><th>Revision or reason for issue</th></tr><tr><td>01</td><td>KL</td><td>DW</td><td>Development Application</td></tr><tr><td>02</td><td>KL</td><td>DW</td><td>Development Application</td></tr><tr><td>02</td><td>KL</td><td>SM</td><td>Development Application</td></tr></table>	Rev	App	Old	Revision or reason for issue	01	KL	DW	Development Application	02	KL	DW	Development Application	02	KL	SM	Development Application	<table><tr><th>Date</th><th>Notes</th></tr><tr><td>17/03/2017</td><td></td></tr><tr><td>05/05/2017</td><td></td></tr><tr><td>20/11/2017</td><td></td></tr></table>	Date	Notes	17/03/2017		05/05/2017		20/11/2017		<table><tr><td>Structural & Civil ARUP 10/102 Kent St Sydney NSW 2000 02 9320 9320</td><td>Fire Engineering ARUP 10/102 Kent St Sydney NSW 2000 02 9320 9320</td><td>Archivist ArborSafe 1300 272 671 enquiries@arborsafe.com.au</td><td>Accessibility Philip Chun Suite 404, 44 Hampden Rd Artarmon NSW 2064 02 9412 2322</td></tr><tr><td>Building Services ARUP 10/102 Kent St Sydney NSW 2000 02 9320 9320</td><td>ESD & Facades Steersom Varming Level 8, 9 Castlereagh St Sydney NSW 2000 02 9967 2200</td><td>Town Planner MG Planning Suite 1.4, 135 Victoria Rd Drumoyne NSW 2047 02 9719 3118</td><td>BCA Group DLA Level 3, No 10 Bridge St Sydney NSW 2000 02 8355 316</td></tr></table>	Structural & Civil ARUP 10/102 Kent St Sydney NSW 2000 02 9320 9320	Fire Engineering ARUP 10/102 Kent St Sydney NSW 2000 02 9320 9320	Archivist ArborSafe 1300 272 671 enquiries@arborsafe.com.au	Accessibility Philip Chun Suite 404, 44 Hampden Rd Artarmon NSW 2064 02 9412 2322	Building Services ARUP 10/102 Kent St Sydney NSW 2000 02 9320 9320	ESD & Facades Steersom Varming Level 8, 9 Castlereagh St Sydney NSW 2000 02 9967 2200	Town Planner MG Planning Suite 1.4, 135 Victoria Rd Drumoyne NSW 2047 02 9719 3118	BCA Group DLA Level 3, No 10 Bridge St Sydney NSW 2000 02 8355 316	<table><tr><td>Key Plan</td><td>Scale / North Point</td></tr><tr><td></td><td>1:100 @ A1, 1:200 @ A3 0 1 2 3 5m</td></tr></table>	Key Plan	Scale / North Point		1:100 @ A1, 1:200 @ A3 0 1 2 3 5m	<table><tr><td>Architect JPW JOHNSON PILTON WALKER Johnson Pilton Walker Pty Ltd ACN 095 778 886 Level 10 Plaza Building Australia Square 95 Pitt Street Sydney New South Wales 2000 Australia Telephone +61 2 9259 5900 Facsimile +61 2 9259 5999 Email jpww@jpww.com.au</td><td>Project Title UNIVERSITY OF SYDNEY CHAU CHAK WING MUSEUM Client The University of Sydney Sydney NSW 2006</td></tr></table>	Architect JPW JOHNSON PILTON WALKER Johnson Pilton Walker Pty Ltd ACN 095 778 886 Level 10 Plaza Building Australia Square 95 Pitt Street Sydney New South Wales 2000 Australia Telephone +61 2 9259 5900 Facsimile +61 2 9259 5999 Email jpww@jpww.com.au	Project Title UNIVERSITY OF SYDNEY CHAU CHAK WING MUSEUM Client The University of Sydney Sydney NSW 2006	<table><tr><td>Drawing Title GENERAL ARRANGEMENT PLAN LOWER GROUND LEVEL - 2</td><td>Project Number 15037</td><td>Documentation Stage DEVELOPMENT APPLICATION</td></tr><tr><td>Drawing Number JPW-DA-A-1006</td><td>Revision 02</td><td></td></tr></table>	Drawing Title GENERAL ARRANGEMENT PLAN LOWER GROUND LEVEL - 2	Project Number 15037	Documentation Stage DEVELOPMENT APPLICATION	Drawing Number JPW-DA-A-1006	Revision 02	
Rev	App	Old	Revision or reason for issue	
01	KL	DW	Development Application	
02	KL	DW	Development Application	
02	KL	SM	Development Application	
Date	Notes	
17/03/2017	
05/05/2017	
20/11/2017	
Structural & Civil ARUP 10/102 Kent St Sydney NSW 2000 02 9320 9320	Fire Engineering ARUP 10/102 Kent St Sydney NSW 2000 02 9320 9320	Archivist ArborSafe 1300 272 671 enquiries@arborsafe.com.au	Accessibility Philip Chun Suite 404, 44 Hampden Rd Artarmon NSW 2064 02 9412 2322	
Building Services ARUP 10/102 Kent St Sydney NSW 2000 02 9320 9320	ESD & Facades Steersom Varming Level 8, 9 Castlereagh St Sydney NSW 2000 02 9967 2200	Town Planner MG Planning Suite 1.4, 135 Victoria Rd Drumoyne NSW 2047 02 9719 3118	BCA Group DLA Level 3, No 10 Bridge St Sydney NSW 2000 02 8355 316	
Key Plan	Scale / North Point	
	1:100 @ A1, 1:200 @ A3 0 1 2 3 5m	
Architect JPW JOHNSON PILTON WALKER Johnson Pilton Walker Pty Ltd ACN 095 778 886 Level 10 Plaza Building Australia Square 95 Pitt Street Sydney New South Wales 2000 Australia Telephone +61 2 9259 5900 Facsimile +61 2 9259 5999 Email jpww@jpww.com.au	Project Title UNIVERSITY OF SYDNEY CHAU CHAK WING MUSEUM Client The University of Sydney Sydney NSW 2006	
Drawing Title GENERAL ARRANGEMENT PLAN LOWER GROUND LEVEL - 2	Project Number 15037	Documentation Stage DEVELOPMENT APPLICATION	
Drawing Number JPW-DA-A-1006	Revision 02	

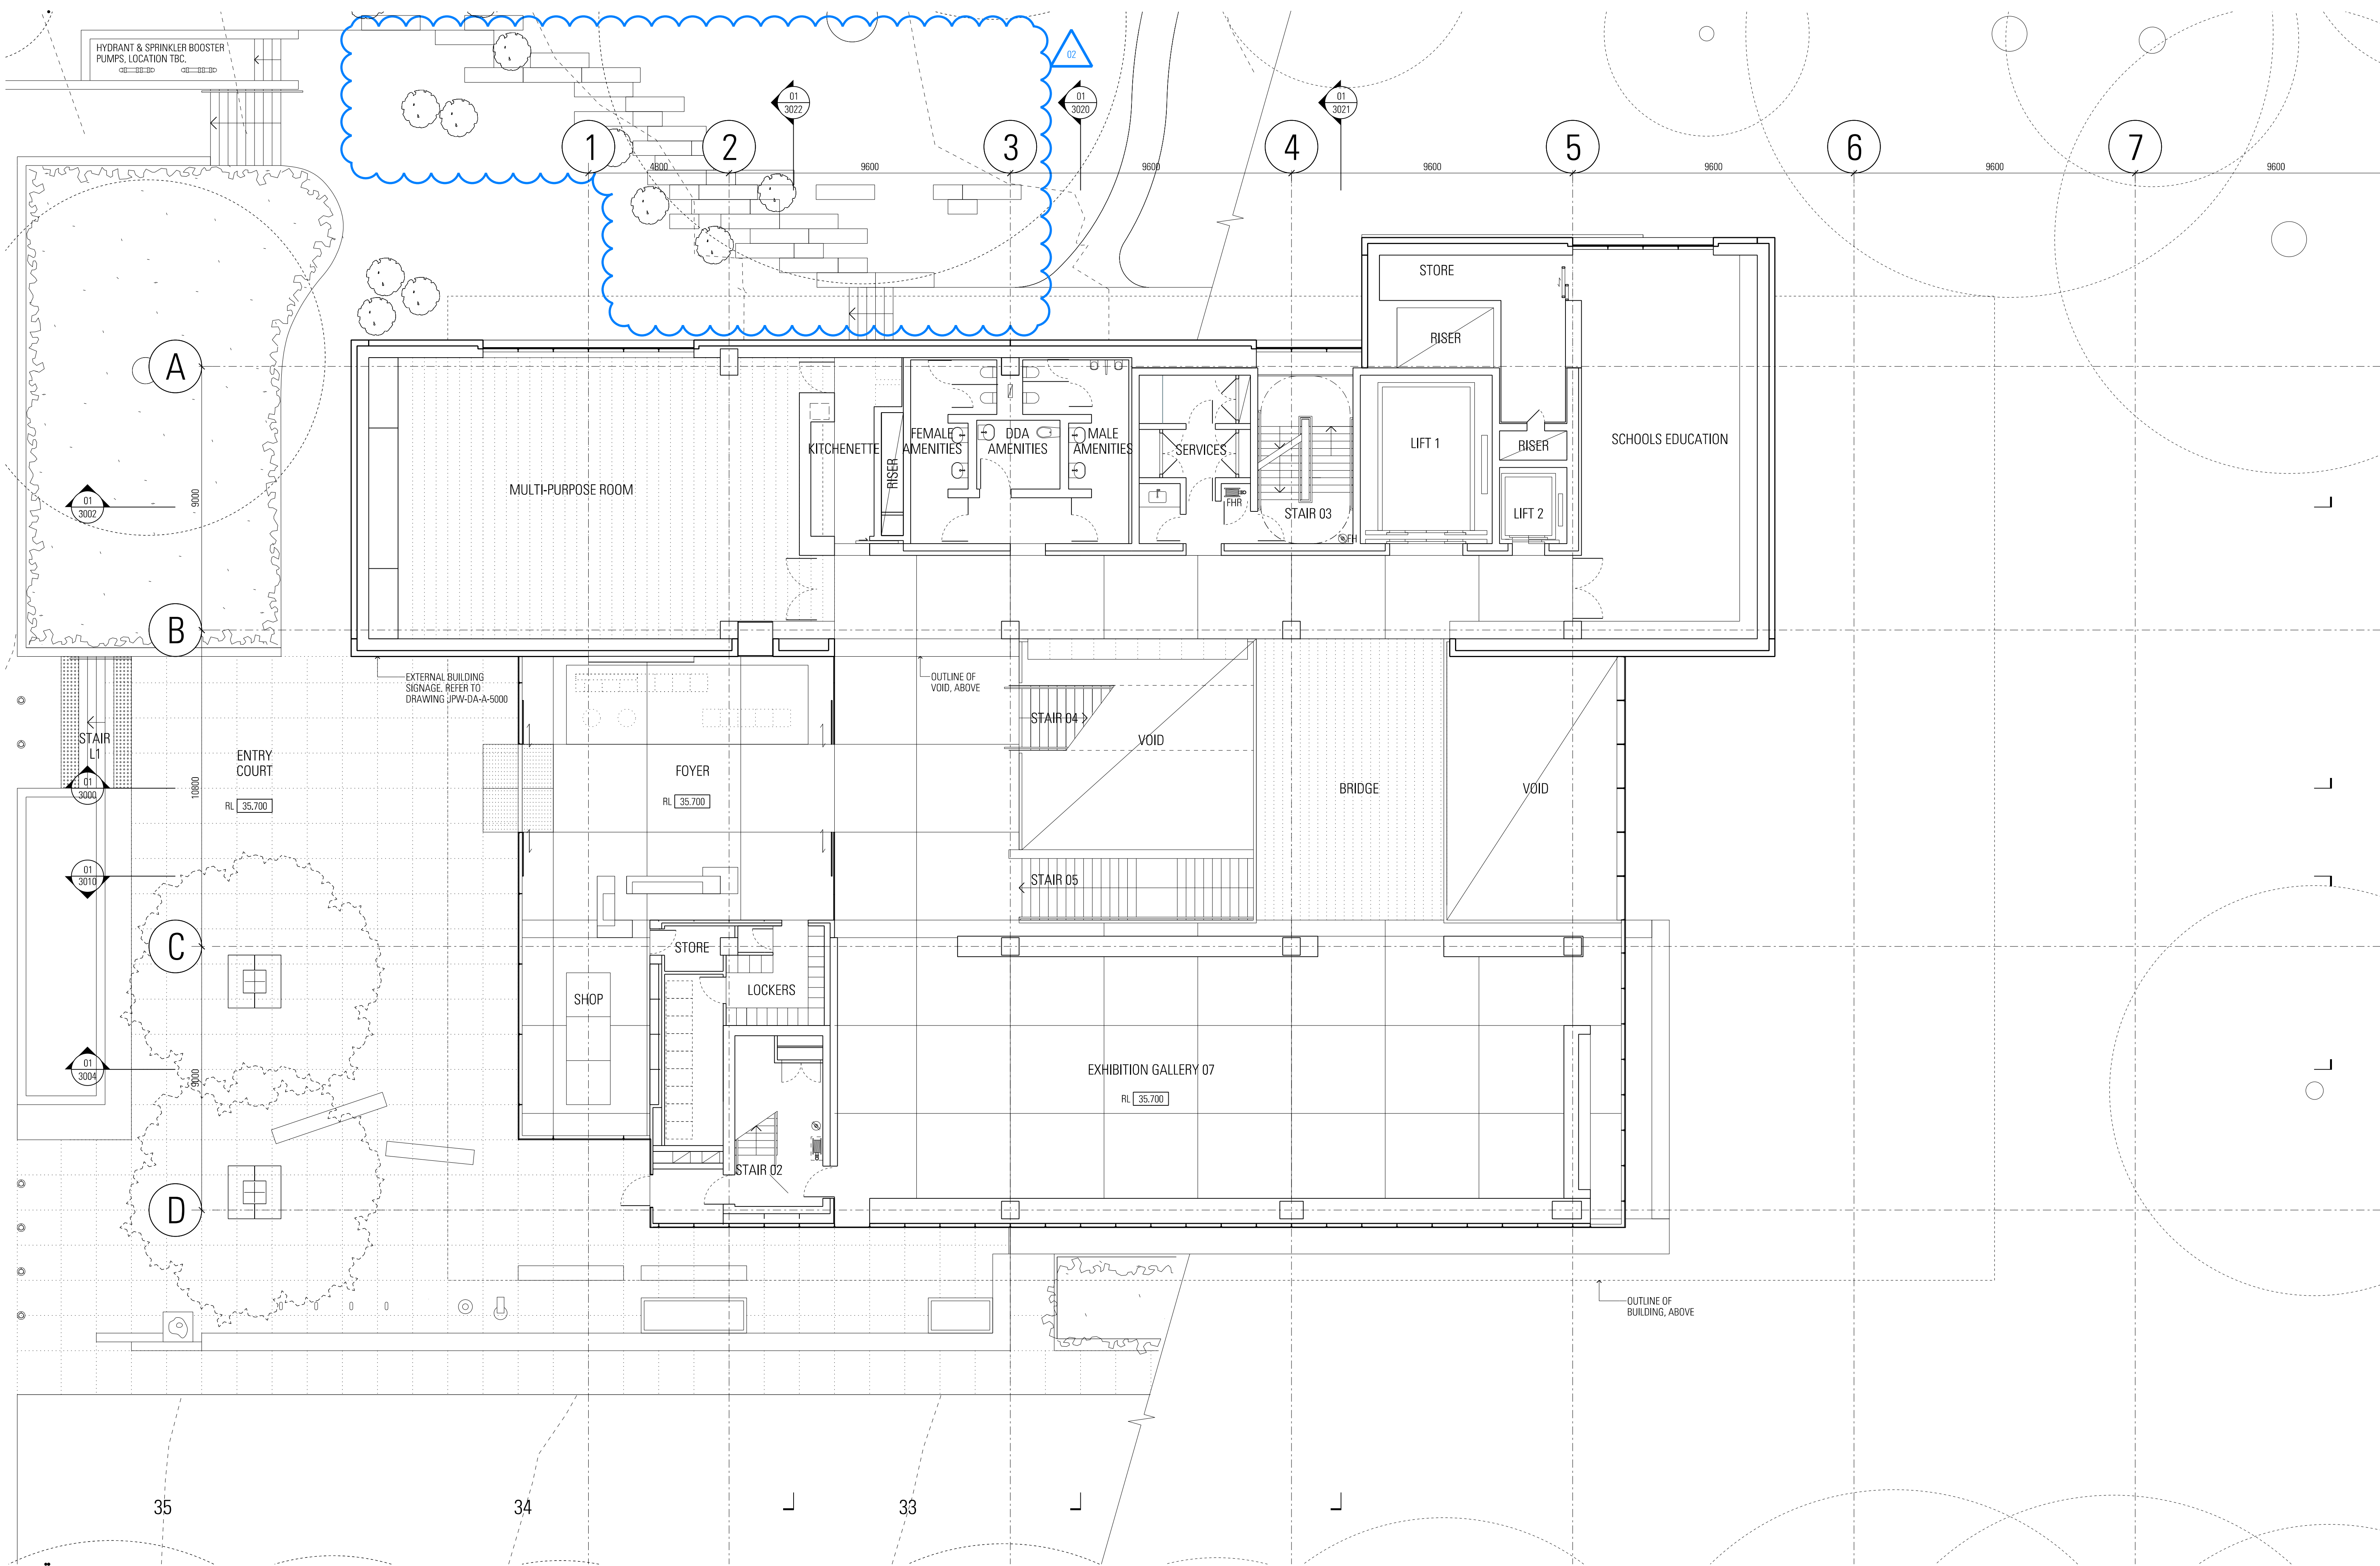

Rev	App	Old	Revision or reason for issue	Date	Notes	Structural & Civil ARUP 10/10/02 Kent St Sydney NSW 2000 02 9320 9320	Fire Engineering ARUP 10/10/02 Kent St Sydney NSW 2000 02 9320 9320	Arbortist ArborSafe 1300 272 671 enquiries@arborsafe.com.au	Accessibility Philip Chua Suite 404, 44 Hampden Rd Sydney NSW 2064 02 9412 2322	Key Plan	Scale / North Point	Architect JPW JOHNSON PILTON WALKER Johnson Pilton Walker Pty Ltd ACN 095 778 886 Level 10 Plaza Building Australia Square 95 Pitt Street Sydney New South Wales 2000 Australia	Project Title UNIVERSITY OF SYDNEY CHAU CHAK WING MUSEUM	Drawing Title GENERAL ARRANGEMENT PLAN GROUND LEVEL								
	00	KL	DW	Development Application	17/03/2017										Building Services ARUP 10/10/02 Kent St Sydney NSW 2000 02 9320 9320	ESD & Facades Steeners Varming Level 8, 9 Castlereagh St Sydney NSW 2000 02 9967 2200	Town Planner MG Planning Suite 1.4, 135 Victoria Rd Drumoyne NSW 2047 02 9719 3118	BCA Group DLA Level 3, No 10 Bridge St Sydney NSW 2000 02 9355 3116	General Notes Do not scale from drawing. Use marked dimensions. To be read in conjunction with all other Consultant's drawings. The Architect to be immediately notified of any discrepancies. Copyright on this drawing retained by the Architect.	Telephone +61 2 9259 5900 Facsimile +61 2 9259 5999 Email jpww@jpww.com.au	Client The University of Sydney Sydney NSW 2006	Documentation Stage DEVELOPMENT APPLICATION
	01	KL	DW	Development Application	05/05/2017																	
	02	KL	SM	Development Application	20/11/2017																	

JPW-DA-A-1007.dgn
12:38:58 PM




1:100 @ A1, 1:200 @ A3

General Notes

Do not scale from drawing. Use marked dimensions. To be read in conjunction with all other Consultant's drawings. The Architect to be immediately notified of any discrepancies. Copyright on this drawing retained by the Architect.

JPW-DA-A-1007.dwg
12/05/2017 PM

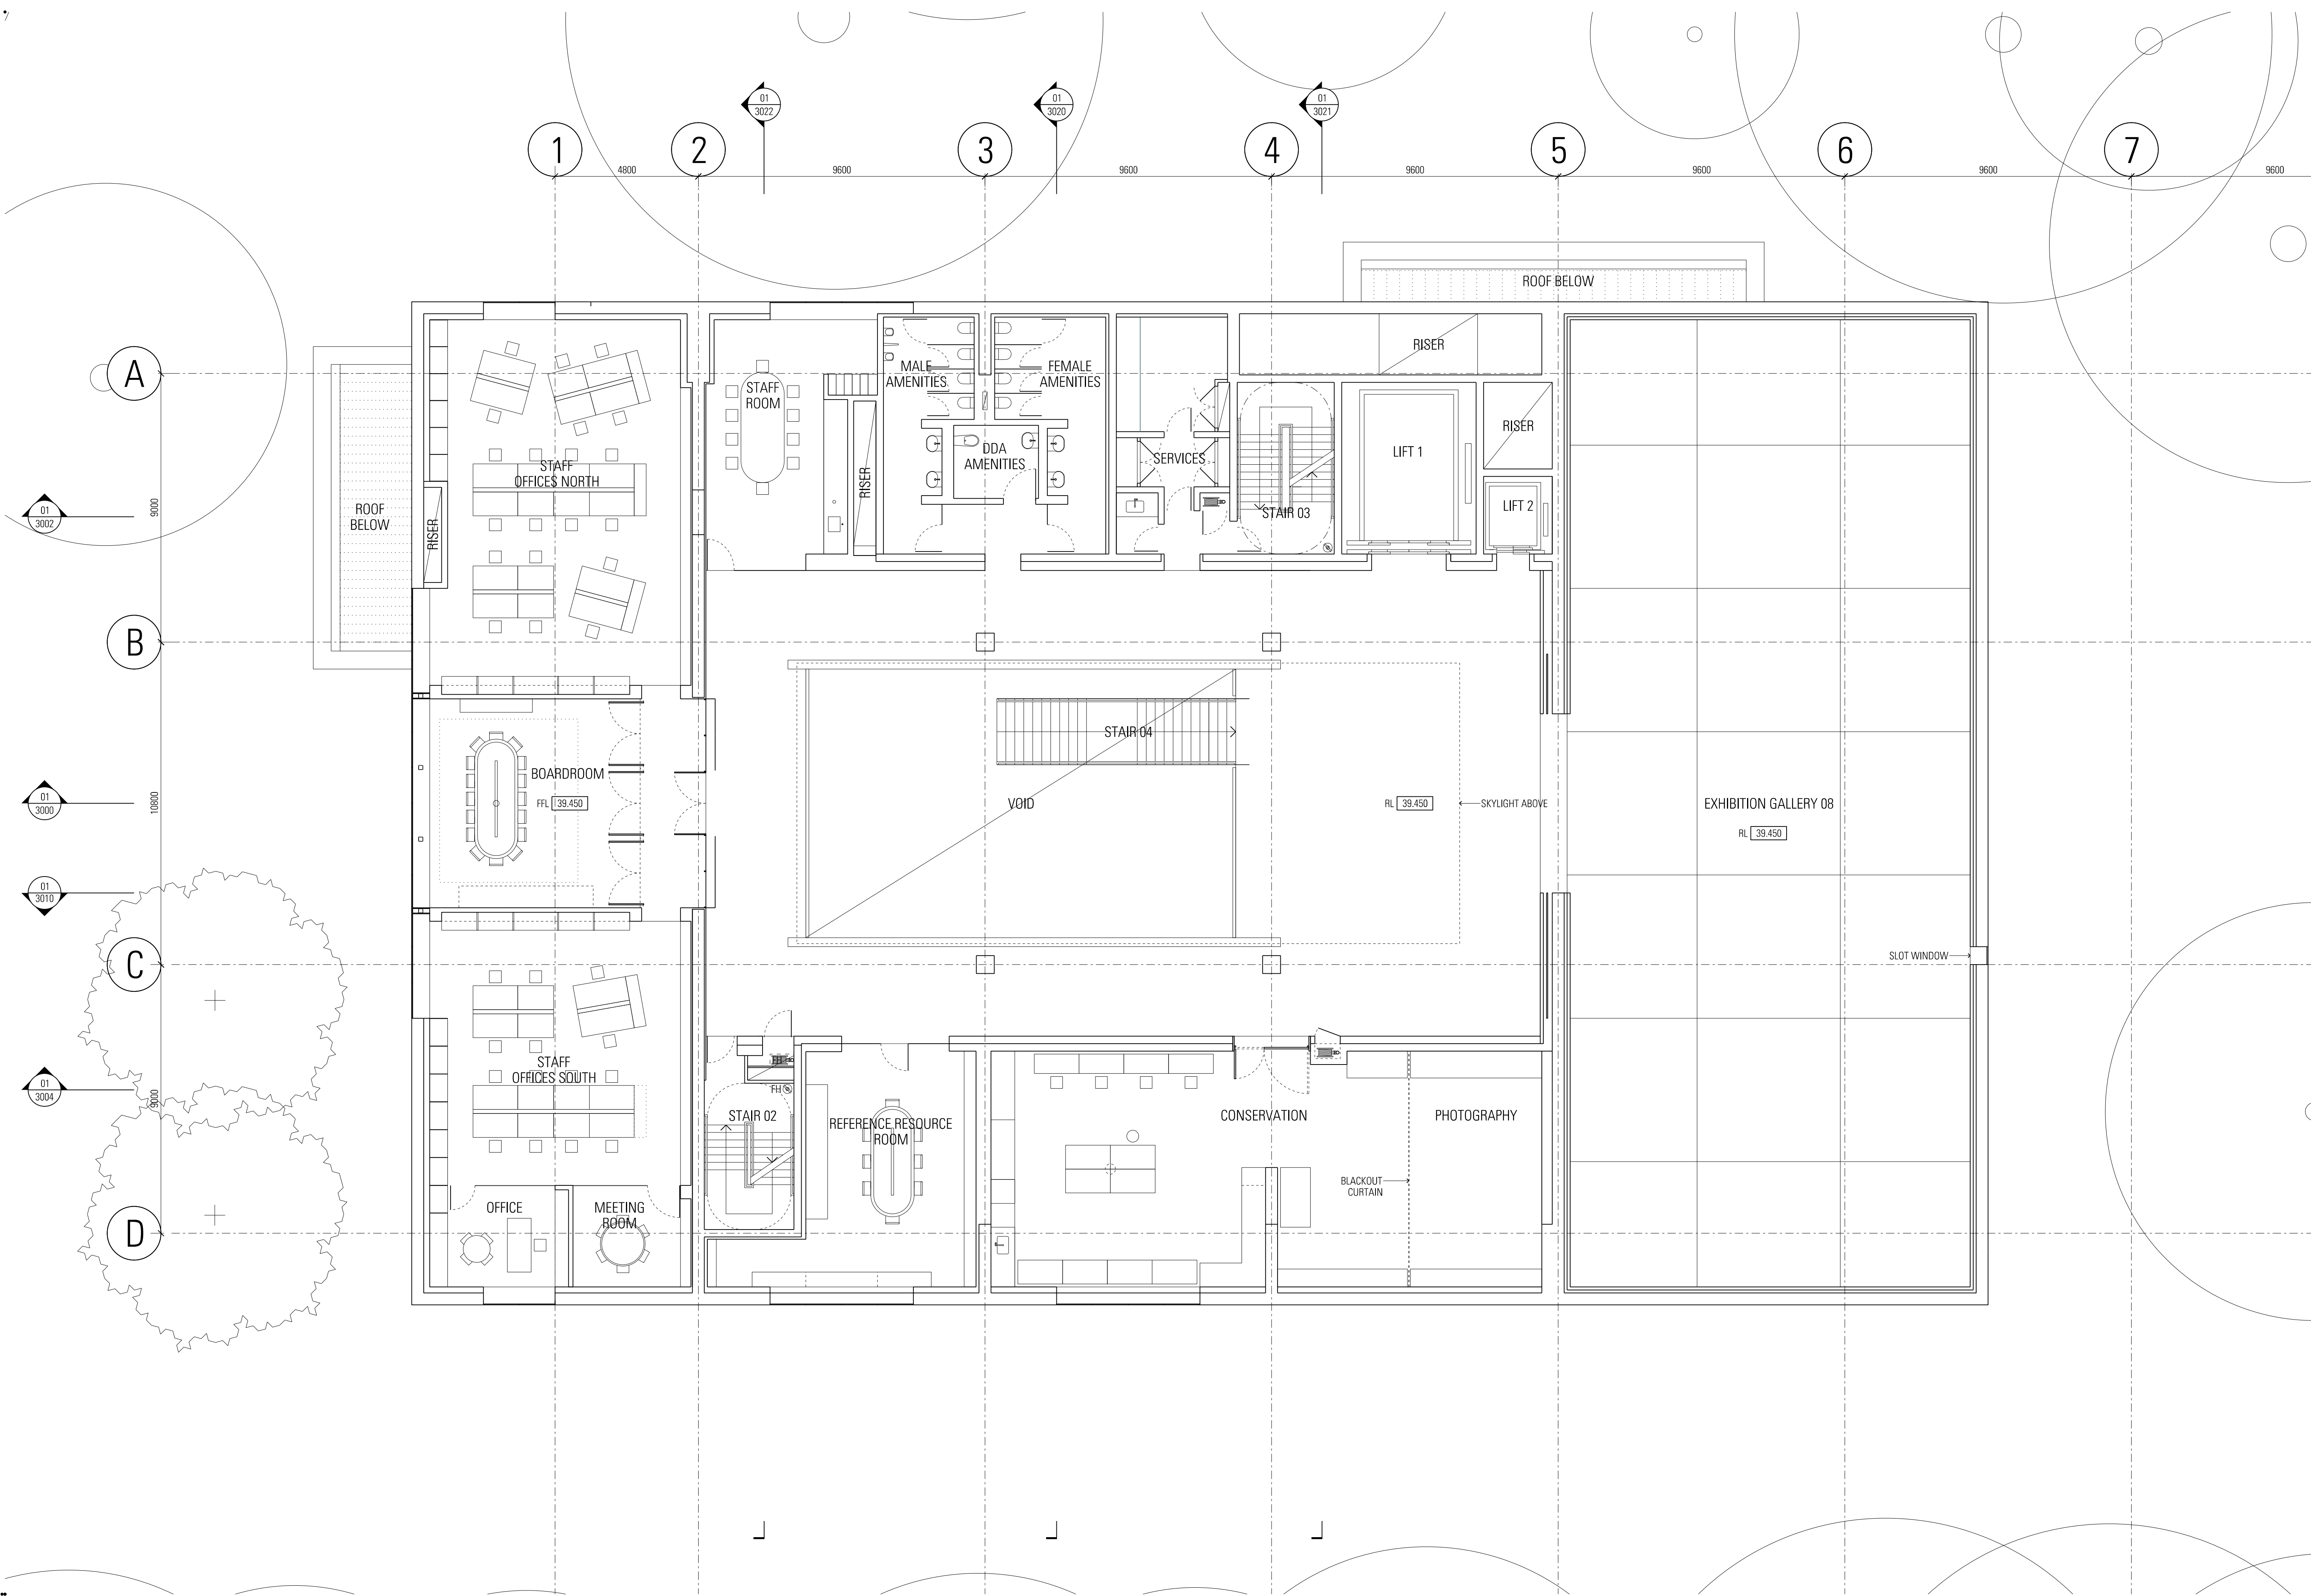

Rev	App	Old	Revision or reason for issue	Date	Notes
01	KL	DW	Development Application	17/03/2017	
02	KL	DW	Development Application	05/05/2017	
02	KL	SM	Development Application	20/11/2017	

Structural & Civil
ARUP
10/102 Kent St
Sydney NSW 2000
02 9320 9320

Building Services
ARUP
10/102 Kent St
Sydney NSW 2000
02 9320 9320

Fire Engineering
ARUP
10/102 Kent St
Sydney NSW 2000
02 9320 9320


ESD & Facades
Steersom Warming
Level 8, 8 Castlereagh St
Sydney NSW 2000
02 9967 2200

Archivist
Arborsafe
1300 272 671
enquiries@arborsafe.com.au

Town Planner
MG Planning
Suite 1.4, 135 Victoria Rd
Drummoyle NSW 2047
02 9719 3118

Accessibility
Philip Churn
Suite 404, 44 Hampden Rd
Artarmon NSW 2064
02 9412 2322

BCA
Group DLA
Level 3, No 10 Bridge St
Sydney NSW 2000
02 8355 316

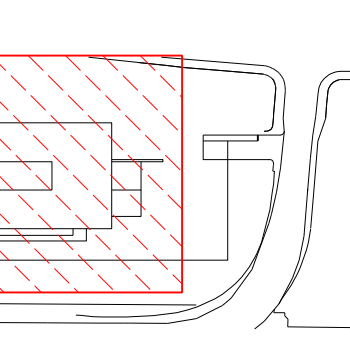

Scale / North Point

1:100 @ A1, 1:200 @ A3

0 1 2 3 5m

General Notes
Do not scale from drawing. Use marked dimensions. To be read in conjunction with all other Consultant's drawings. The Architect to be immediately notified of any discrepancies. Copyright on this drawing retained by the Architect.

Architect
**JPW
JOHNSON PILTON WALKER**
Johnson Pilton Walker Pty Ltd ACN 095 778 886
Level 10 Plaza Building Australia Square 95 Pitt Street Sydney
New South Wales 2000 Australia
Telephone +61 2 9259 5900
Facsimile +61 2 9259 5999
Email jpww@jpww.com.au

Project Title
**UNIVERSITY OF SYDNEY
CHAU CHAK WING MUSEUM**

Client
The University of Sydney
Sydney
NSW
2006


Drawing Title
**GENERAL ARRANGEMENT
PLAN
UPPER LEVEL**

Project Number
15037


Drawing Number
JPW-DA-A-1008

Documentation Stage
DEVELOPMENT APPLICATION

Revision
02

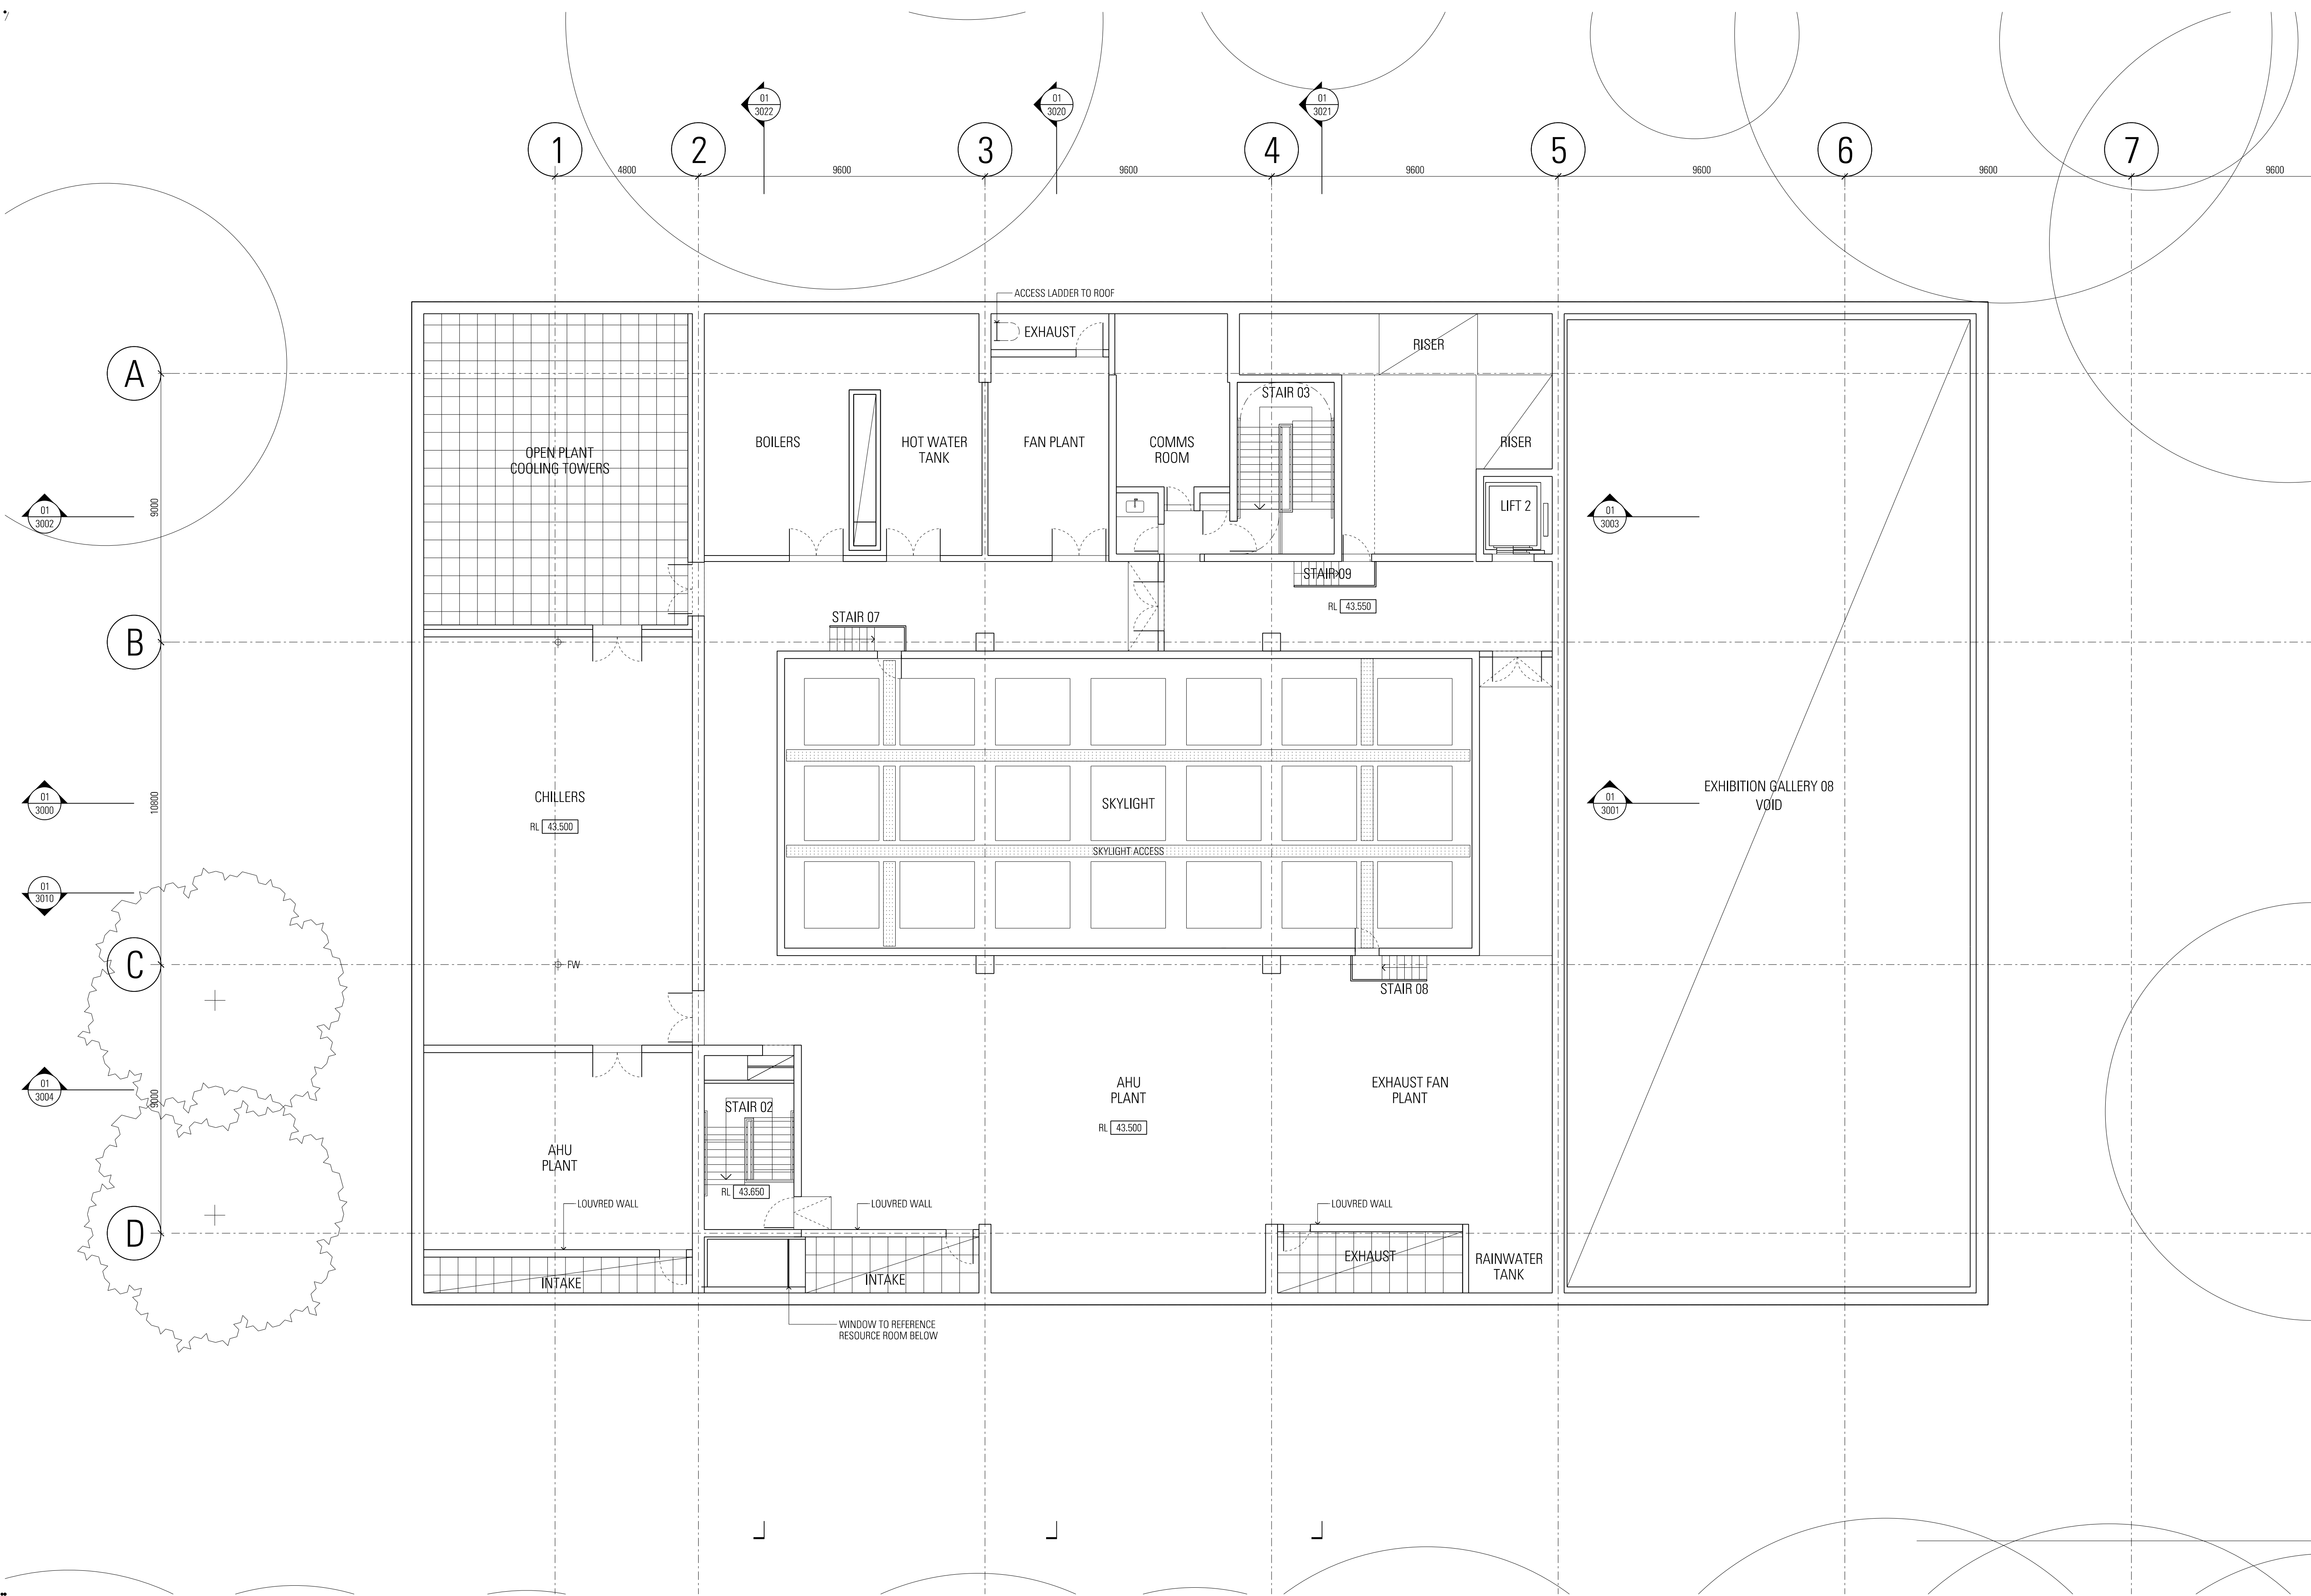

<table><tr><th>Rev</th><th>App</th><th>Old</th><th>Revision or reason for issue</th></tr><tr><td>01</td><td>KL</td><td>DW</td><td>Development Application</td></tr><tr><td>02</td><td>KL</td><td>SM</td><td>Development Application</td></tr></table>	Rev	App	Old	Revision or reason for issue	01	KL	DW	Development Application	02	KL	SM	Development Application	<table><tr><th>Date</th><th>Notes</th></tr><tr><td>17/03/2017</td><td></td></tr><tr><td>05/05/2017</td><td></td></tr><tr><td>20/11/2017</td><td></td></tr></table>	Date	Notes	17/03/2017		05/05/2017		20/11/2017		<table><tr><td>Structural & Civil ARUP 10/102 Kent St Sydney NSW 2000 02 9320 9320</td><td>Fire Engineering ARUP 10/102 Kent St Sydney NSW 2000 02 9320 9320</td><td>Archivist Arborsafe 1300 272 671 enquiries@arborsafe.com.au</td><td>Accessibility Philip Chua Suite 404, 44 Hampden Rd Artarmon NSW 2064 02 9412 2322</td><td>Key Plan</td><td>Scale / North Point 1:100 @ A1, 1:200 @ A3 0 1 2 3 5m General Notes Do not scale from drawing. Use marked dimensions. To be read in conjunction with all other Consultant's drawings. The Architect to be immediately notified of any discrepancies. Copyright on this drawing retained by the Architect.</td><td><table><tr><td>Architect JPW JOHNSON PILTON WALKER Johnson Pilton Walker Pty Ltd ACN 095 778 886 Level 10 Plaza Building Australia Square 95 Pitt Street Sydney New South Wales 2000 Australia Telephone +61 2 9259 5900 Facsimile +61 2 9259 5999 Email jpww@jpww.com.au</td><td>Project Title UNIVERSITY OF SYDNEY CHAU CHAK WING MUSEUM Client The University of Sydney Sydney NSW 2006</td><td>Drawing Title GENERAL ARRANGEMENT PLAN PLANT LEVEL Project Number 15037 Drawing Number JPW-DA-A-1009</td><td>Documentation Stage DEVELOPMENT APPLICATION Revision 02</td></tr></table></td></tr></table>	Structural & Civil ARUP 10/102 Kent St Sydney NSW 2000 02 9320 9320	Fire Engineering ARUP 10/102 Kent St Sydney NSW 2000 02 9320 9320	Archivist Arborsafe 1300 272 671 enquiries@arborsafe.com.au	Accessibility Philip Chua Suite 404, 44 Hampden Rd Artarmon NSW 2064 02 9412 2322	Key Plan	Scale / North Point 1:100 @ A1, 1:200 @ A3 0 1 2 3 5m General Notes Do not scale from drawing. Use marked dimensions. To be read in conjunction with all other Consultant's drawings. The Architect to be immediately notified of any discrepancies. Copyright on this drawing retained by the Architect.	<table><tr><td>Architect JPW JOHNSON PILTON WALKER Johnson Pilton Walker Pty Ltd ACN 095 778 886 Level 10 Plaza Building Australia Square 95 Pitt Street Sydney New South Wales 2000 Australia Telephone +61 2 9259 5900 Facsimile +61 2 9259 5999 Email jpww@jpww.com.au</td><td>Project Title UNIVERSITY OF SYDNEY CHAU CHAK WING MUSEUM Client The University of Sydney Sydney NSW 2006</td><td>Drawing Title GENERAL ARRANGEMENT PLAN PLANT LEVEL Project Number 15037 Drawing Number JPW-DA-A-1009</td><td>Documentation Stage DEVELOPMENT APPLICATION Revision 02</td></tr></table>	Architect JPW JOHNSON PILTON WALKER Johnson Pilton Walker Pty Ltd ACN 095 778 886 Level 10 Plaza Building Australia Square 95 Pitt Street Sydney New South Wales 2000 Australia Telephone +61 2 9259 5900 Facsimile +61 2 9259 5999 Email jpww@jpww.com.au	Project Title UNIVERSITY OF SYDNEY CHAU CHAK WING MUSEUM Client The University of Sydney Sydney NSW 2006	Drawing Title GENERAL ARRANGEMENT PLAN PLANT LEVEL Project Number 15037 Drawing Number JPW-DA-A-1009	Documentation Stage DEVELOPMENT APPLICATION Revision 02
Rev	App	Old	Revision or reason for issue																														
01	KL	DW	Development Application																														
02	KL	SM	Development Application																														
Date	Notes																																
17/03/2017																																	
05/05/2017																																	
20/11/2017																																	
Structural & Civil ARUP 10/102 Kent St Sydney NSW 2000 02 9320 9320	Fire Engineering ARUP 10/102 Kent St Sydney NSW 2000 02 9320 9320	Archivist Arborsafe 1300 272 671 enquiries@arborsafe.com.au	Accessibility Philip Chua Suite 404, 44 Hampden Rd Artarmon NSW 2064 02 9412 2322	Key Plan	Scale / North Point 1:100 @ A1, 1:200 @ A3 0 1 2 3 5m General Notes Do not scale from drawing. Use marked dimensions. To be read in conjunction with all other Consultant's drawings. The Architect to be immediately notified of any discrepancies. Copyright on this drawing retained by the Architect.	<table><tr><td>Architect JPW JOHNSON PILTON WALKER Johnson Pilton Walker Pty Ltd ACN 095 778 886 Level 10 Plaza Building Australia Square 95 Pitt Street Sydney New South Wales 2000 Australia Telephone +61 2 9259 5900 Facsimile +61 2 9259 5999 Email jpww@jpww.com.au</td><td>Project Title UNIVERSITY OF SYDNEY CHAU CHAK WING MUSEUM Client The University of Sydney Sydney NSW 2006</td><td>Drawing Title GENERAL ARRANGEMENT PLAN PLANT LEVEL Project Number 15037 Drawing Number JPW-DA-A-1009</td><td>Documentation Stage DEVELOPMENT APPLICATION Revision 02</td></tr></table>	Architect JPW JOHNSON PILTON WALKER Johnson Pilton Walker Pty Ltd ACN 095 778 886 Level 10 Plaza Building Australia Square 95 Pitt Street Sydney New South Wales 2000 Australia Telephone +61 2 9259 5900 Facsimile +61 2 9259 5999 Email jpww@jpww.com.au	Project Title UNIVERSITY OF SYDNEY CHAU CHAK WING MUSEUM Client The University of Sydney Sydney NSW 2006	Drawing Title GENERAL ARRANGEMENT PLAN PLANT LEVEL Project Number 15037 Drawing Number JPW-DA-A-1009	Documentation Stage DEVELOPMENT APPLICATION Revision 02																							
Architect JPW JOHNSON PILTON WALKER Johnson Pilton Walker Pty Ltd ACN 095 778 886 Level 10 Plaza Building Australia Square 95 Pitt Street Sydney New South Wales 2000 Australia Telephone +61 2 9259 5900 Facsimile +61 2 9259 5999 Email jpww@jpww.com.au	Project Title UNIVERSITY OF SYDNEY CHAU CHAK WING MUSEUM Client The University of Sydney Sydney NSW 2006	Drawing Title GENERAL ARRANGEMENT PLAN PLANT LEVEL Project Number 15037 Drawing Number JPW-DA-A-1009	Documentation Stage DEVELOPMENT APPLICATION Revision 02																														

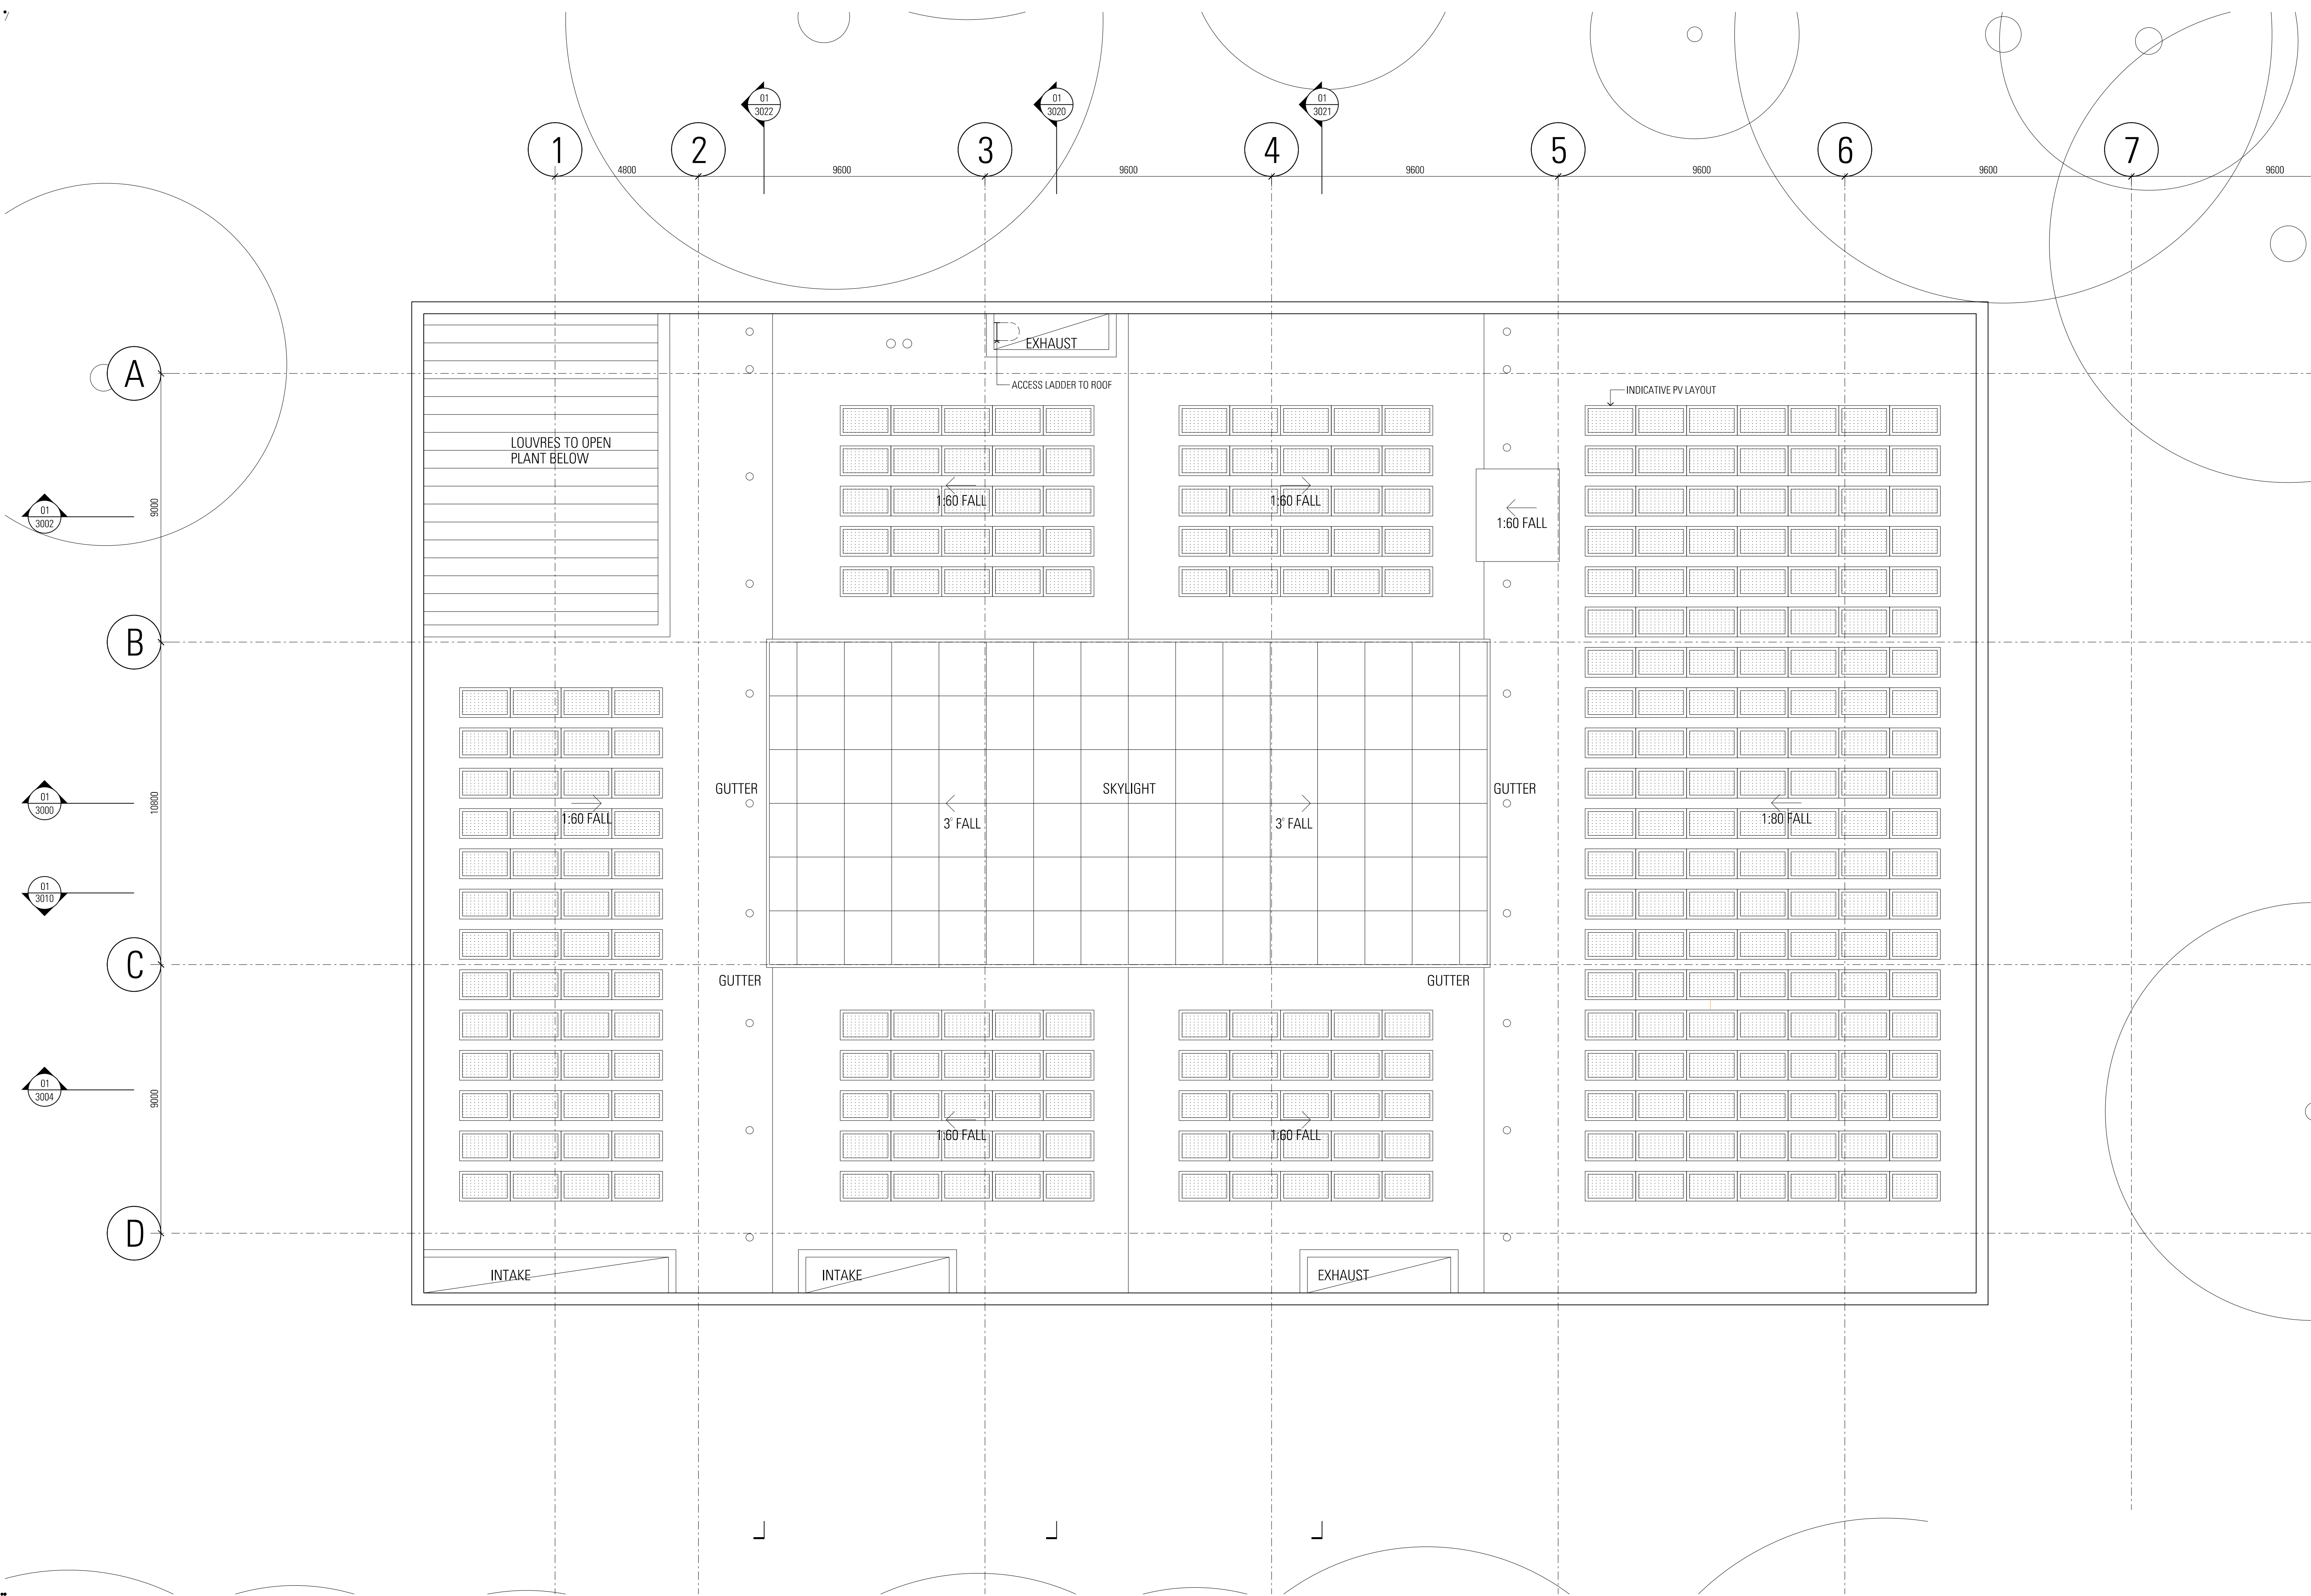

Rev	App	Old	Revision or reason for issue	Date	Notes
01	KL	DW	Development Application	17/03/2017	
02	KL	DW	Development Application	05/05/2017	
03	KL	SM	Development Application	20/11/2017	


Structural & Civil
ARUP
10/102 Kent St
Sydney NSW 2000
02 9320 9320

Fire Engineering
ARUP
10/102 Kent St
Sydney NSW 2000
02 9320 9320

Architect
Arborsafe
1300 272 671
enquiries@arborsafe.com.au

Accessability
Philip Chui
Suite 404, 44 Hampden Rd
Artarmon NSW 2064
02 9412 2322

Key Plan

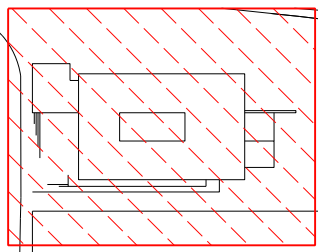


Scale / North Point
1:100 @ A1, 1:200 @ A3
0 1 2 3 5m

Architect
**JPW
JOHNSON PILTON WALKER**
Johnson Pilton Walker Pty Ltd ACN 095 778 886
Level 10 Plaza Building Australia Square 95 Pitt Street Sydney
New South Wales 2000 Australia
Telephone +61 2 9259 5900
Facsimile +61 2 9259 5999
Email jpww@jpww.com.au

Project Title
**UNIVERSITY OF SYDNEY
CHAU CHAK WING MUSEUM**
Client
The University of Sydney
Sydney
NSW
2006

Drawing Title
**GENERAL ARRANGEMENT
PLAN
ROOF PLAN**
Project Number
15037
Drawing Number
JPW-DA-A-1010

Documentation Stage
DEVELOPMENT APPLICATION
Revision
02

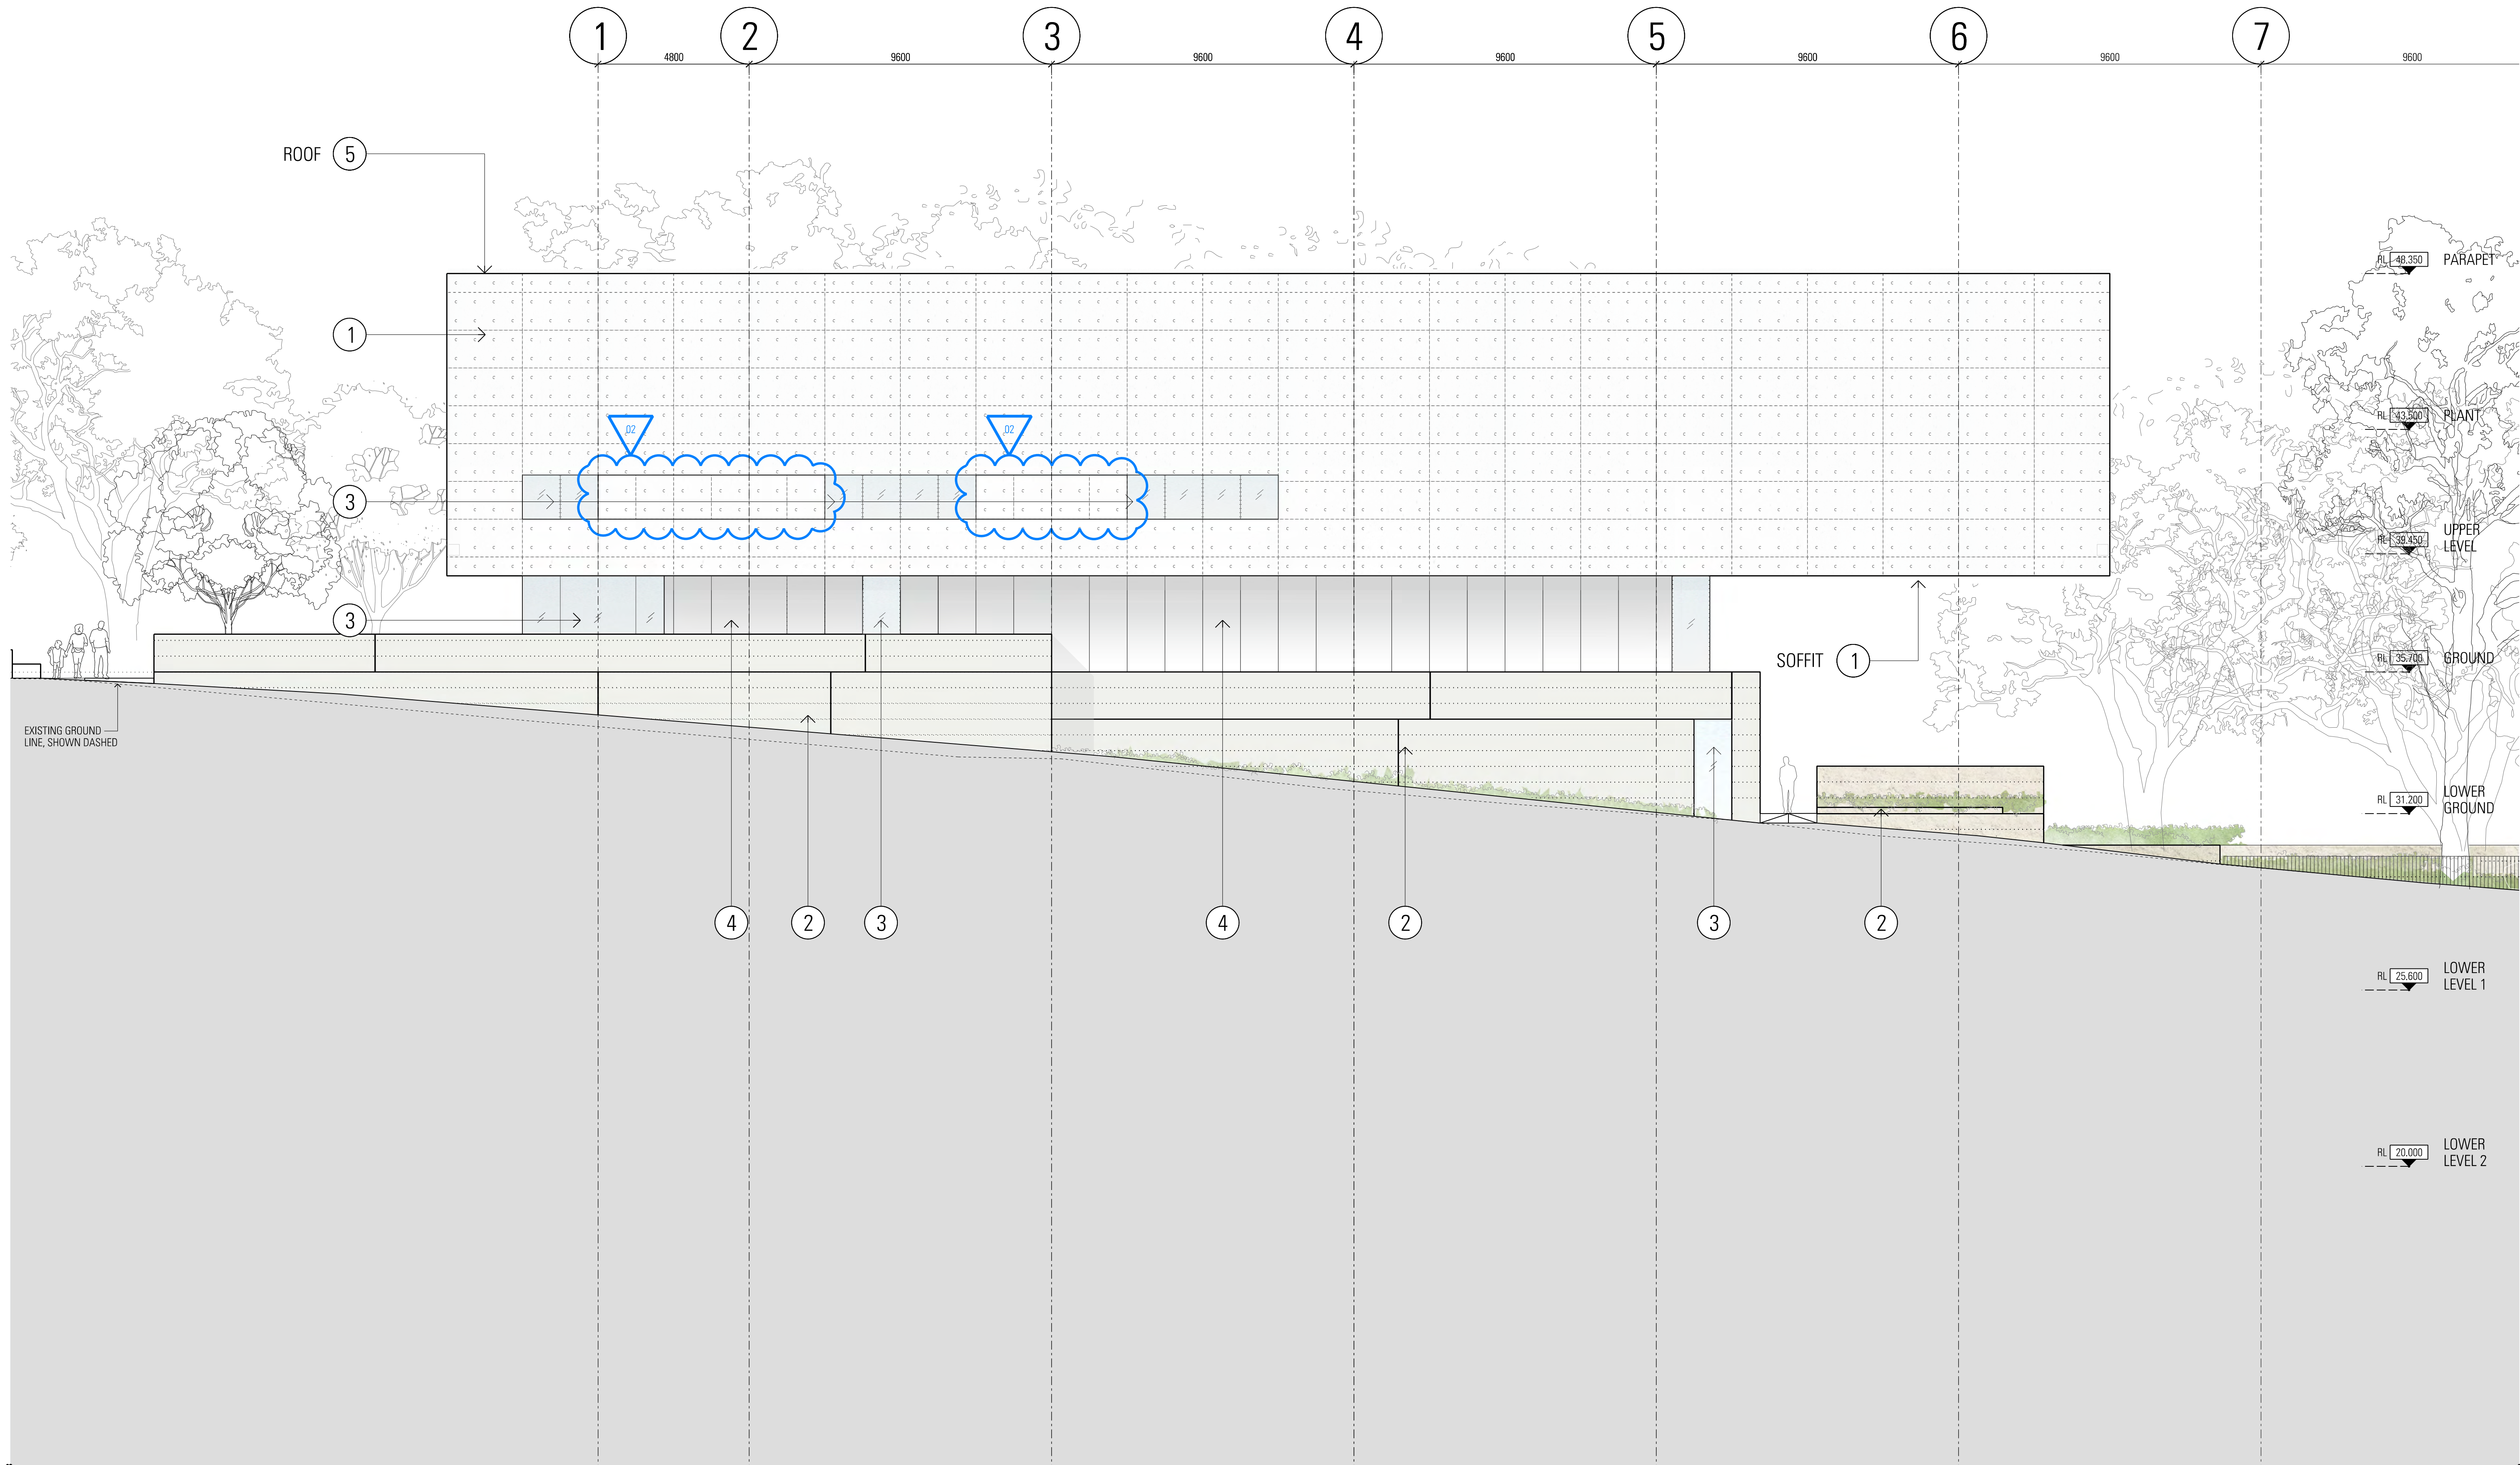

Rev	App	Old	Revision or reason for issue	Date	Notes
00	KL	DW	Development Application	17/03/2017	
01	KL	DW	Development Application	05/05/2017	
02	KL	SM	Development Application	20/11/2017	


Structural & Civil
ARUP
10/102 Kent St
Sydney NSW 2000
02 9320 9320

Fire Engineering
ARUP
10/102 Kent St
Sydney NSW 2000
02 9320 9320

Architect
Arborsafe
1300 272 671
enquiries@arborsafe.com.au

Accessibility
Philip Chun
Suite 404, 44 Hampden Rd
Artarmon NSW 2064
02 9412 2322

Key Plan

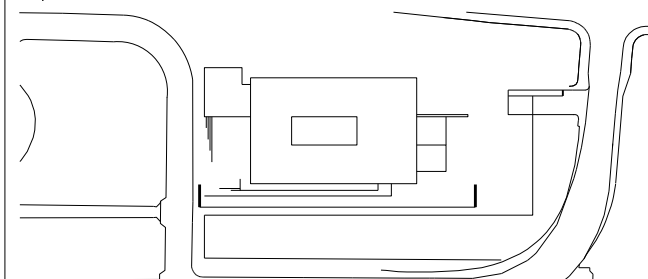

Scale / North Point

1:100 @ A1, 1:200 @ A3
0 1 2 3 5m
General Notes
Do not scale from drawing. Use marked dimensions. To be read in conjunction with all other Consultant's drawings. The Architect to be immediately notified of any discrepancies. Copyright on this drawing retained by the Architect.


Architect
**JPW
JOHNSON PILTON WALKER**
Johnson Pilton Walker Pty Ltd ACN 095 778 886
Level 10 Plaza Building Australia Square 95 Pitt Street Sydney
New South Wales 2000 Australia
Telephone +61 2 9259 5900
Facsimile +61 2 9259 5999
Email jpww@jpww.com.au

Project Title
**UNIVERSITY OF SYDNEY
CHAU CHAK WING MUSEUM**
Client
The University of Sydney
Sydney
NSW
2006

Drawing Title
**ELEVATION
SOUTH**

Project Number
15037
Drawing Number
JPW-DA-A-2000

Documentation Stage
DEVELOPMENT APPLICATION
Revision
02

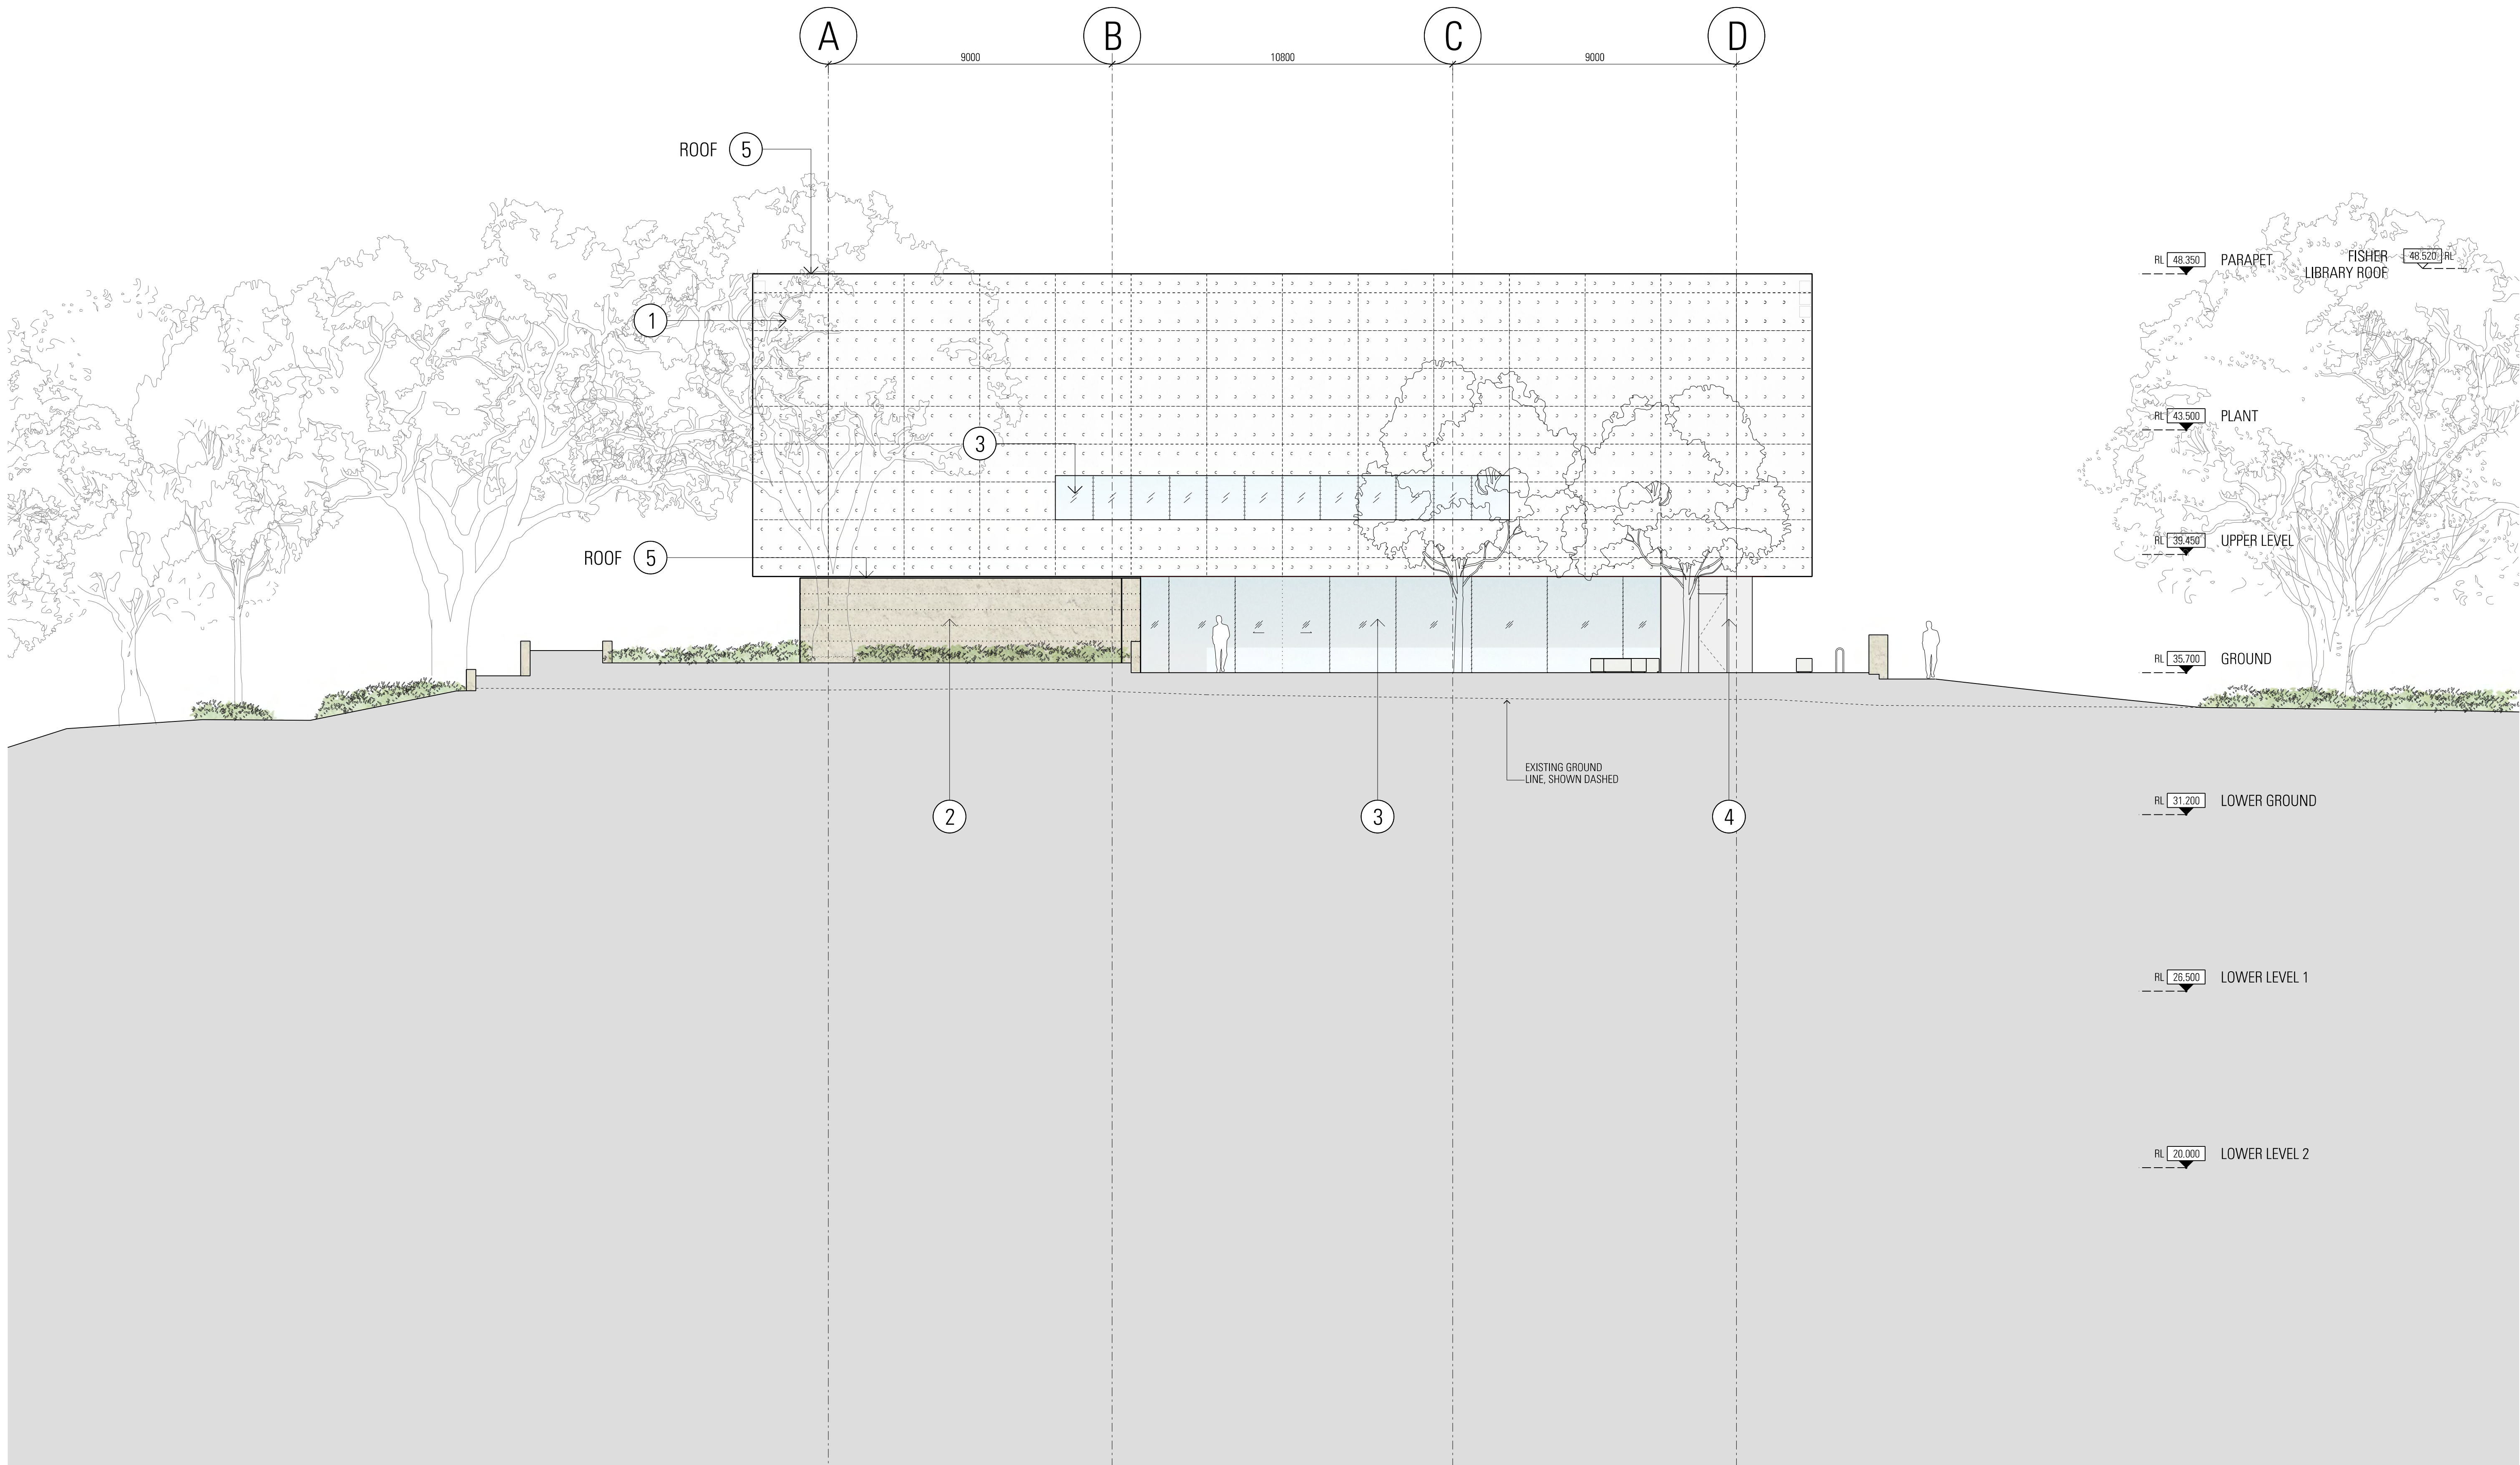


Rev	App	Old	Revision or reason for issue	Date	Notes
00	KL	DW	Development Application	17/03/2017	
01	KL	DW	Development Application	05/05/2017	
02	KL	SM	Development Application	20/11/2017	

Structural & Civil
ARUP
10/102 Kent St
Sydney NSW 2000
02 9320 9320

Fire Engineering
ARUP
10/102 Kent St
Sydney NSW 2000
02 9320 9320

Architect
ArborSafe
1300 272 671
enquiries@arborsafe.com.au

Accessibility
Philip Chui
Suite 404, 44 Hampden Rd
Artarmon NSW 2064
02 9412 2322

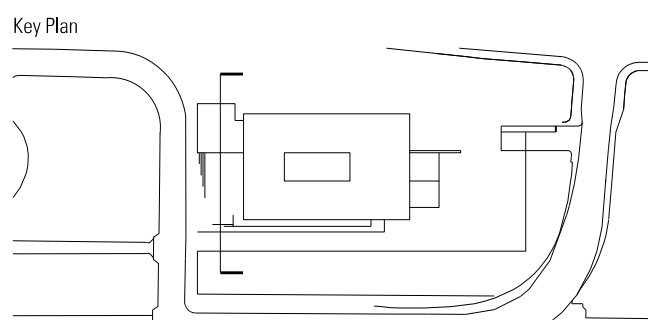

Scale / North Point
1:100 @ A1, 1:200 @ A3
0 1 2 3 5m
General Notes
Do not scale from drawing. Use marked dimensions. To be read in conjunction with all other Consultant's drawings. The Architect to be immediately notified of any discrepancies. Copyright on this drawing retained by the Architect.

Architect
**JPW
JOHNSON PILTON WALKER**
Johnson Pilton Walker Pty Ltd ACN 085 778 886
Level 10 Plaza Building Australia Square 95 Pitt Street Sydney
New South Wales 2000 Australia
Telephone +61 2 9259 5900
Facsimile +61 2 9259 5999
Email jpww@jpww.com.au

Project Title
**UNIVERSITY OF SYDNEY
CHAU CHAK WING MUSEUM**

Drawing Title
**ELEVATION
WEST**


Client
The University of Sydney
Sydney
NSW
2006

Project Number
15037

Drawing Number
JPW-DA-A-2001

Documentation Stage
DEVELOPMENT APPLICATION

Revision
02

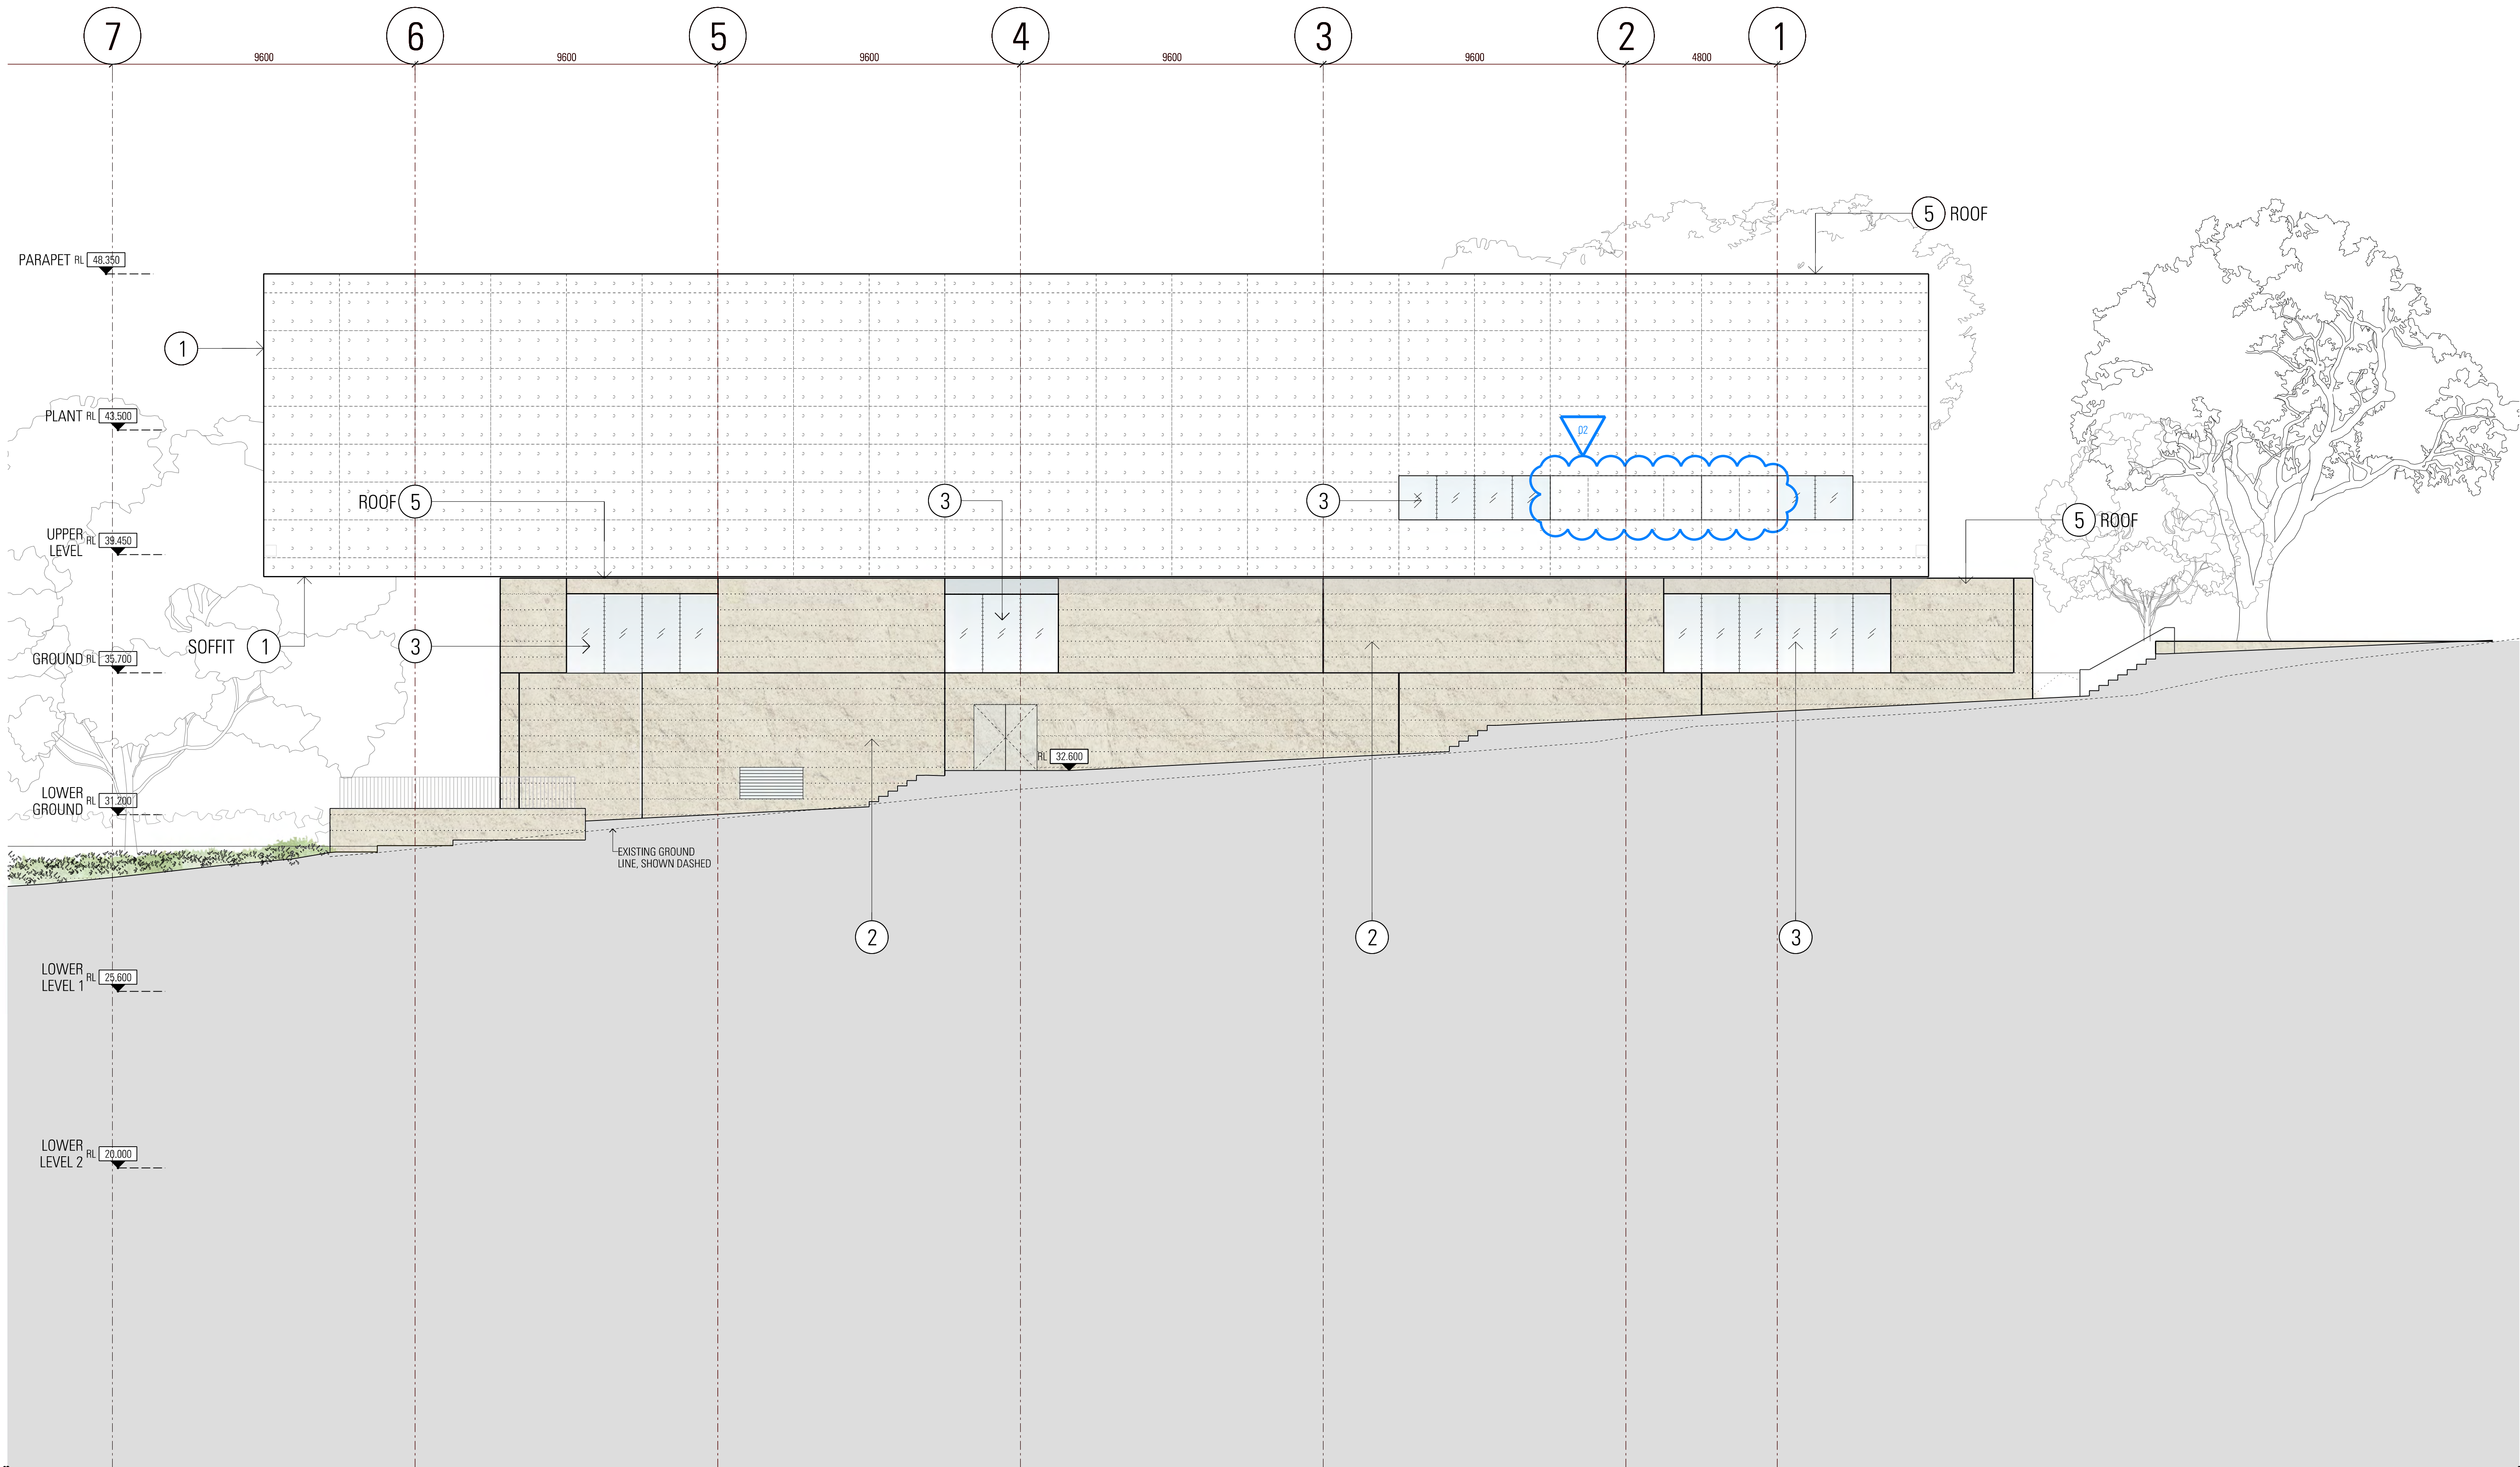

Rev	App	Old	Revision or reason for issue	Date	Notes
00	KL	DW	Development Application	17/03/2017	
01	KL	DW	Development Application	05/05/2017	
02	KL	DW	Development Application	20/11/2017	


Structural & Civil
ARUP
10/102 Kent St
Sydney NSW 2000
02 9320 9320

Fire Engineering
ARUP
10/102 Kent St
Sydney NSW 2000
02 9320 9320

Architect
Arborsafe
1300 272 671
enquiries@arborsafe.com.au

Accessability
Philip Chun
Suite 404, 44 Hampden Rd
Artarmon NSW 2064
02 9412 2322

Key Plan

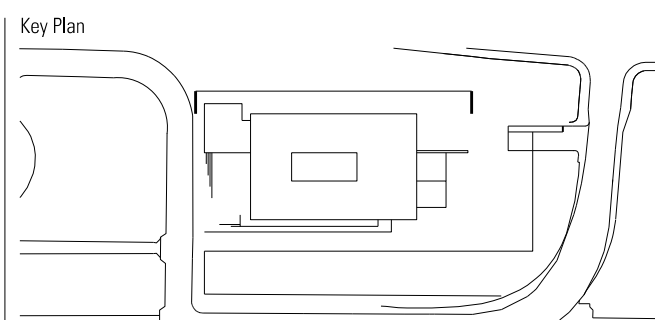

Scale / North Point
1:100 @ A1, 1:200 @ A3
0 1 2 3 5m

General Notes
Do not scale from drawing. Use marked dimensions. To be read in conjunction with all other Consultant's drawings. The Architect to be immediately notified of any discrepancies. Copyright on this drawing retained by the Architect.

Architect
**JPW
JOHNSON PILTON WALKER**
Johnson Pilton Walker Pty Ltd ACN 095 778 886
Level 10 Plaza Building Australia Square 95 Pitt Street Sydney
New South Wales 2000 Australia
Telephone +61 2 9259 5900
Facsimile +61 2 9259 5999
Email jpww@jpww.com.au


Project Title
**UNIVERSITY OF SYDNEY
CHAU CHAK WING MUSEUM**

Client
The University of Sydney
Sydney
NSW
2006

Drawing Title
**ELEVATION
NORTH**

Project Number
15037
Drawing Number
JPW-DA-A-2002

Documentation Stage
DEVELOPMENT APPLICATION
Revision
02

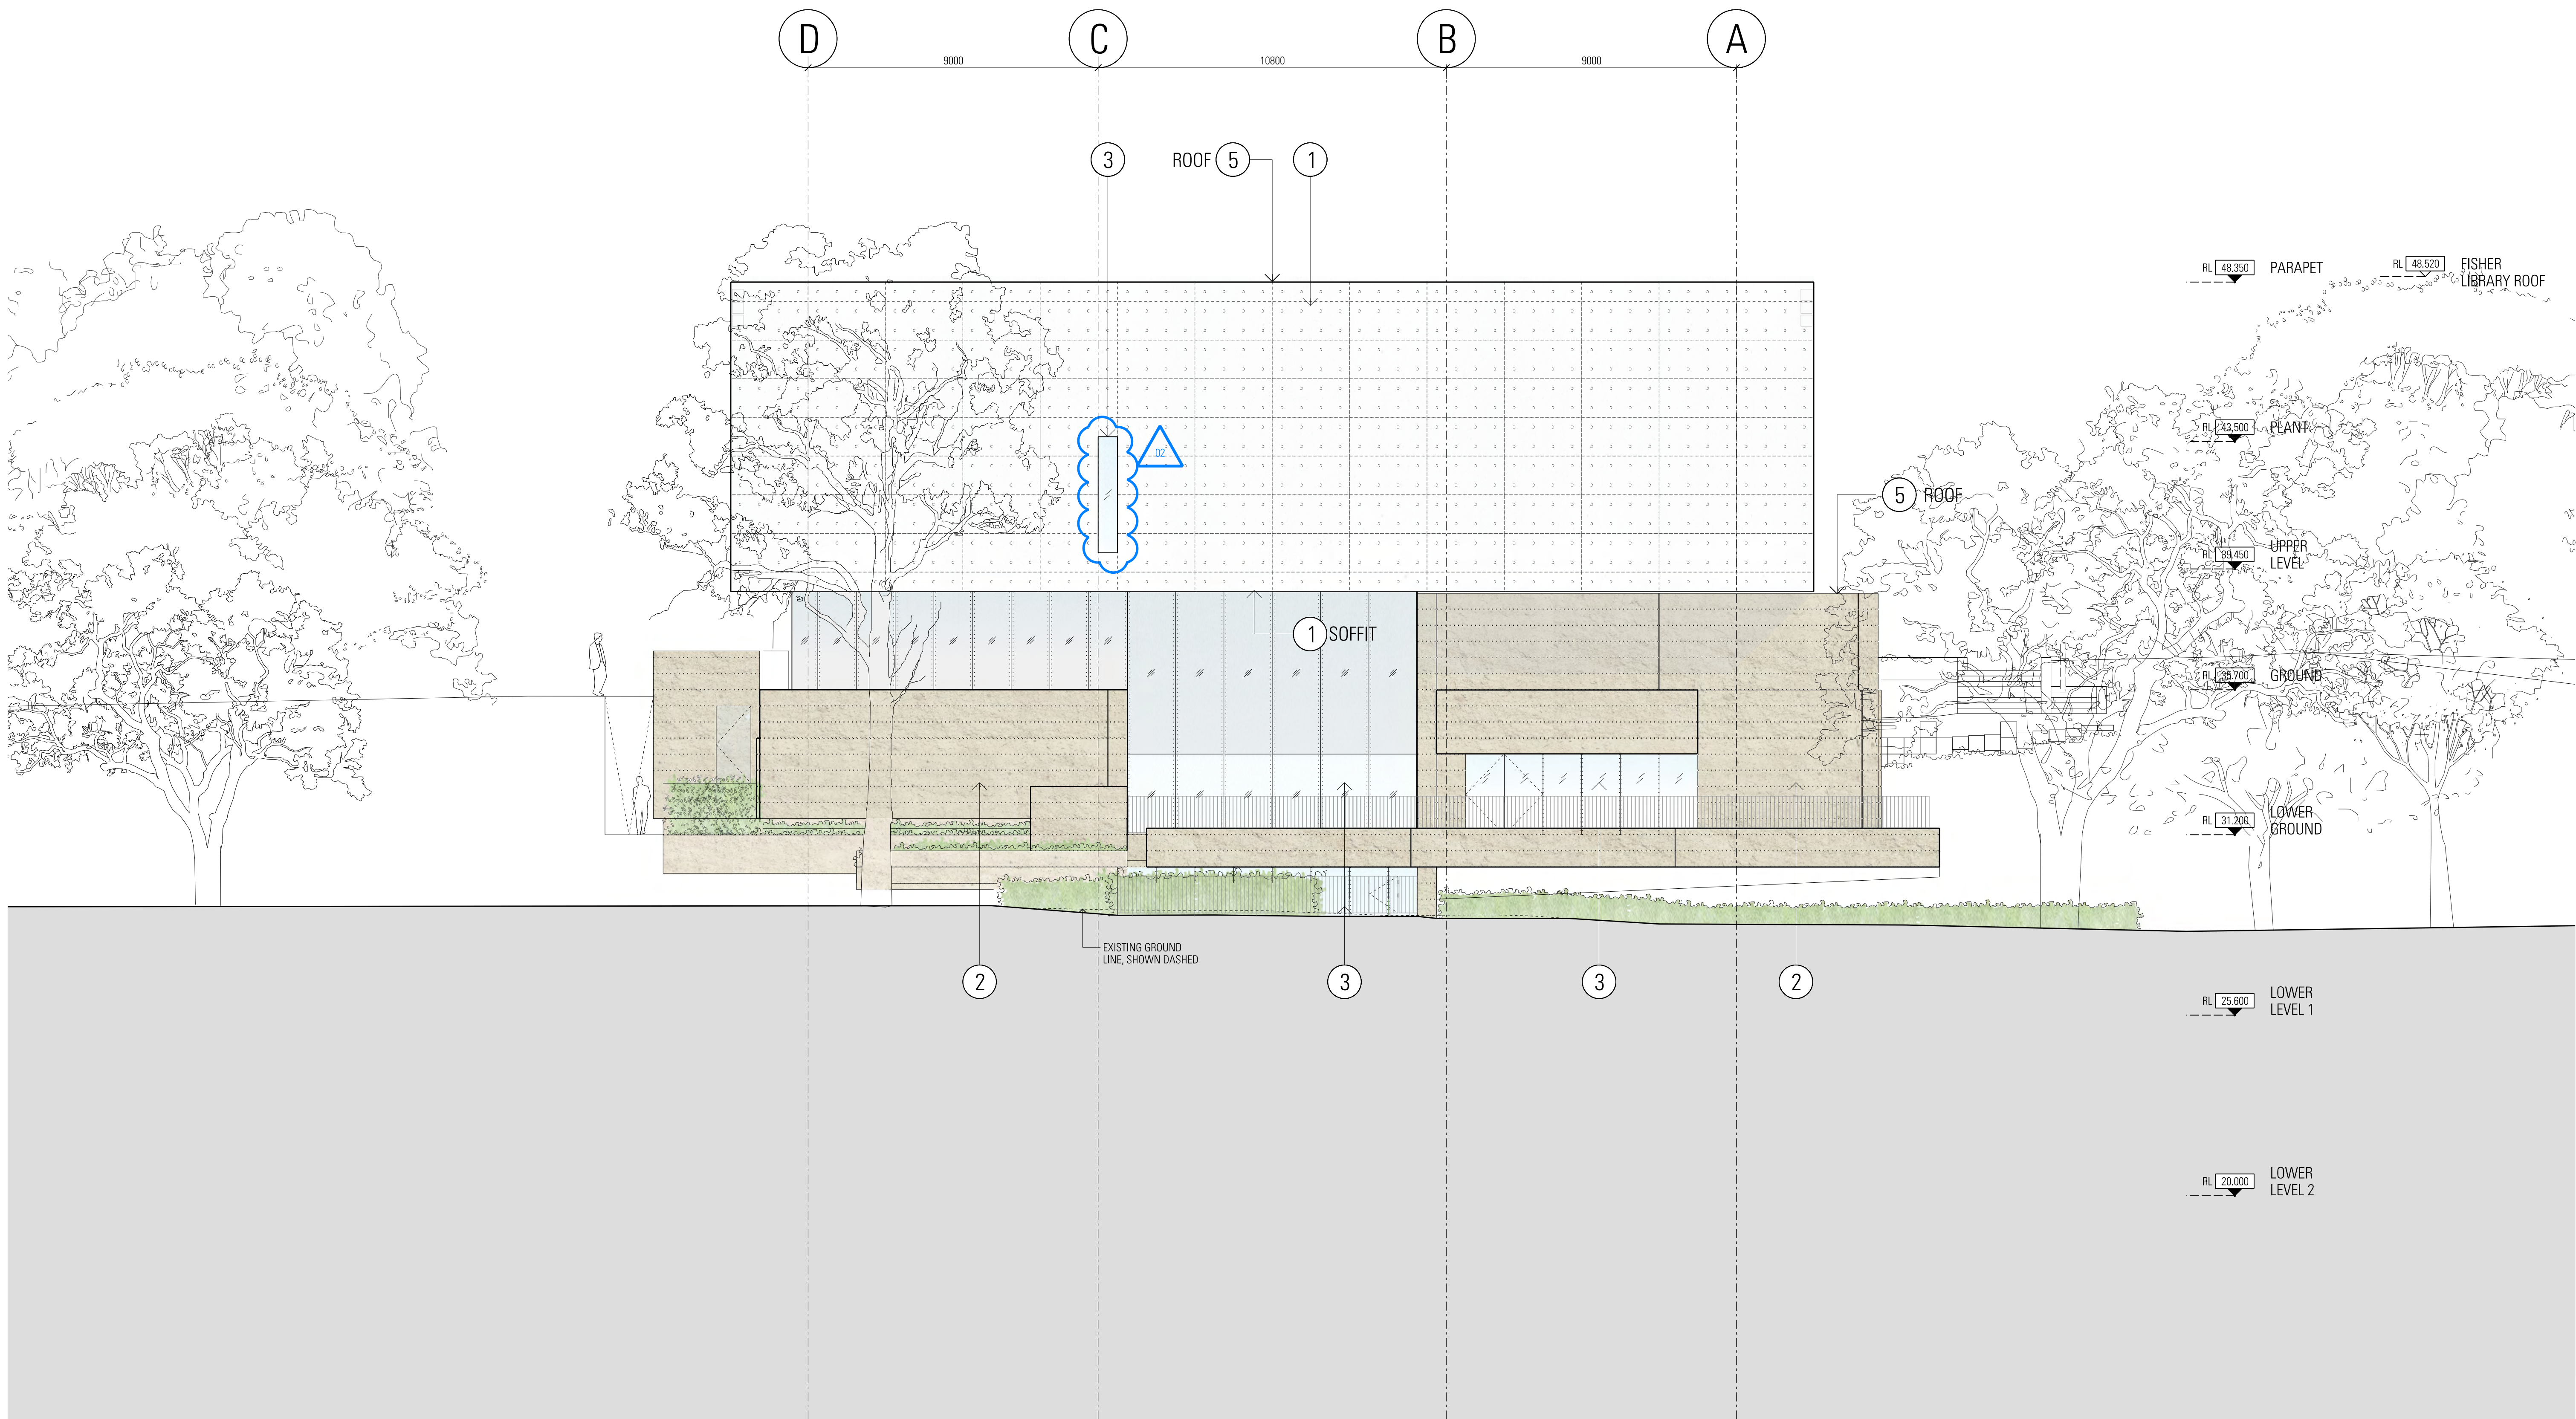

Rev	App	Old	Revision or reason for issue	Date	Notes
01	KL	DW	Development Application	17/03/2017	
02	KL	DW	Development Application	05/05/2017	
03	KL	SM	Development Application	20/11/2017	


Structural & Civil
ARUP
10/102 Kent St
Sydney NSW 2000
02 9320 9320

Fire Engineering
ARUP
10/102 Kent St
Sydney NSW 2000
02 9320 9320

Architect
Arborsafe
1300 272 671
enquiries@arborsafe.com.au

Accessibility
Philip Chun
Suite 404, 44 Hampden Rd
Artarmon NSW 2064
02 9412 2322

Key Plan

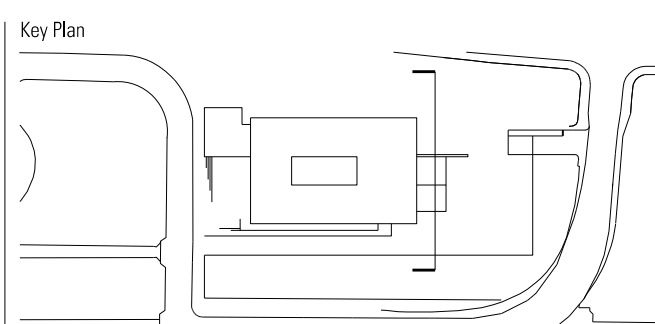

Scale / North Point
1:100 @ A1, 1:200 @ A3
0 1 2 3 5m
General Notes
Do not scale from drawing. Use marked dimensions. To be read in conjunction with all other Consultant's drawings. The Architect to be immediately notified of any discrepancies. Copyright on this drawing retained by the Architect.


Architect
**JPW
JOHNSON PILTON WALKER**
Johnson Pilton Walker Pty Ltd ACN 095 778 886
Level 10 Plaza Building Australia Square 95 Pitt Street Sydney
New South Wales 2000 Australia
Telephone +61 2 9259 5900
Facsimile +61 2 9259 5999
Email jpww@jpww.com.au

Project Title
**UNIVERSITY OF SYDNEY
CHAU CHAK WING MUSEUM**

Drawing Title
**ELEVATION
EAST**

Project Number
15037
Drawing Number
JPW-DA-A-2003

Documentation Stage
DEVELOPMENT APPLICATION
Revision
02

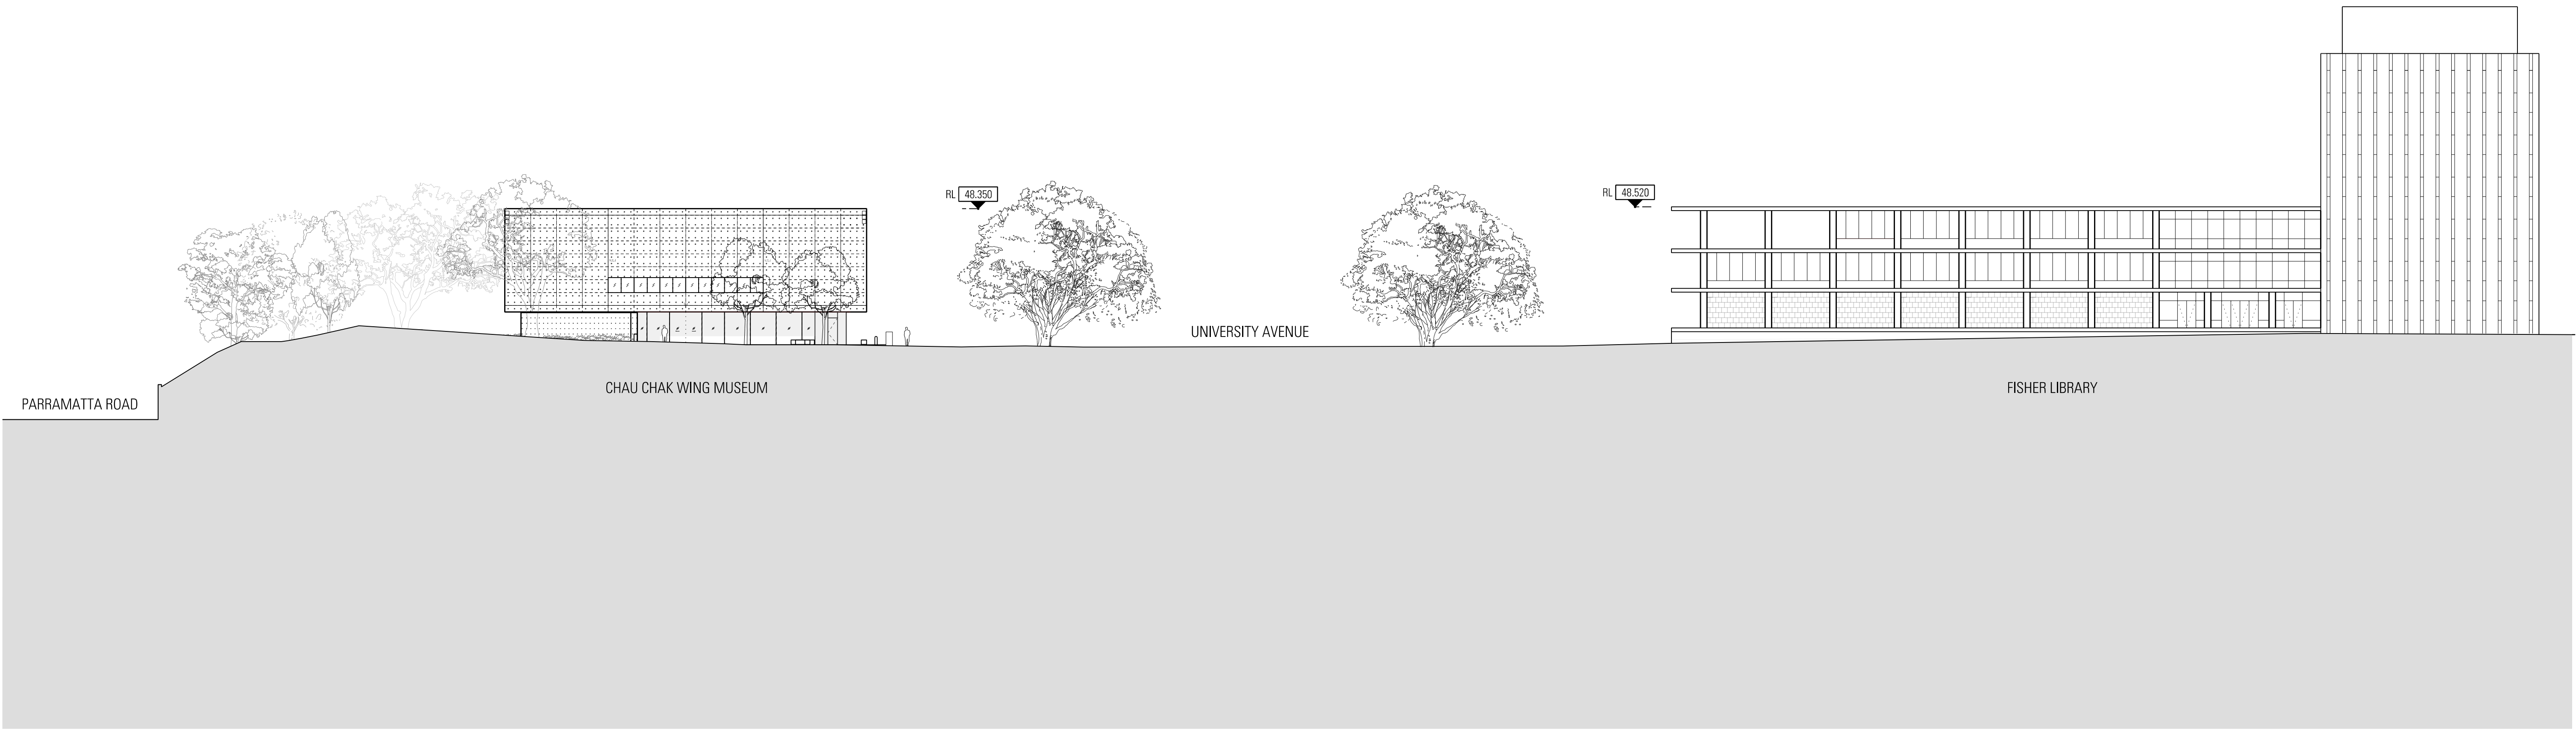


Rev	App	Ctd	Revision or reason for issue	Date	Notes
01	KL	DW	Development Application	05/05/2017	
02	KL	SM	Development Application	20/11/2017	

Structural & Civil
ARUP
10/102 Kent St
Sydney NSW 2000
02 9320 9320

Fire Engineering
ARUP
10/102 Kent St
Sydney NSW 2000
02 9320 9320

Arboret
Arboret
1300 272 671
enquiries@arborsafe.com.au

Accessibility
ARUP
Philip Chun
Suite 404, 44 Hampden Rd
Artarmon NSW 2064
02 9412 2322

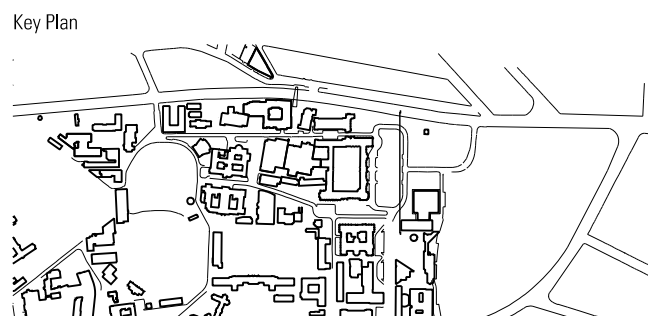


Scale / North Point
1:300 @ A1, 1:600 @ A3
0 3 6 9 15
General Notes
Do not scale from drawing. Use marked dimensions. To be read in conjunction with all other Consultant's drawings. The Architect to be immediately notified of any discrepancies. Copyright on this drawing retained by the Architect.

Architect
**JPW
JOHNSON PILTON WALKER**
Johnson Pilton Walker Pty Ltd ACN 095 778 886
Level 10 Plaza Building Australia Square 95 Pitt Street Sydney
New South Wales 2000 Australia
Telephone +61 2 9259 5900
Facsimile +61 2 9259 5999
Email jpww@jpww.com.au

Project Title
**UNIVERSITY OF SYDNEY
CHAU CHAK WING MUSEUM**
Client
The University of Sydney
Sydney
NSW
2006

Drawing Title
ELEVATION WEST - CONTEXT
Project Number
15037
Drawing Number
JPW-DA-A-2100
Documentation Stage
DEVELOPMENT APPLICATION
Revision
02

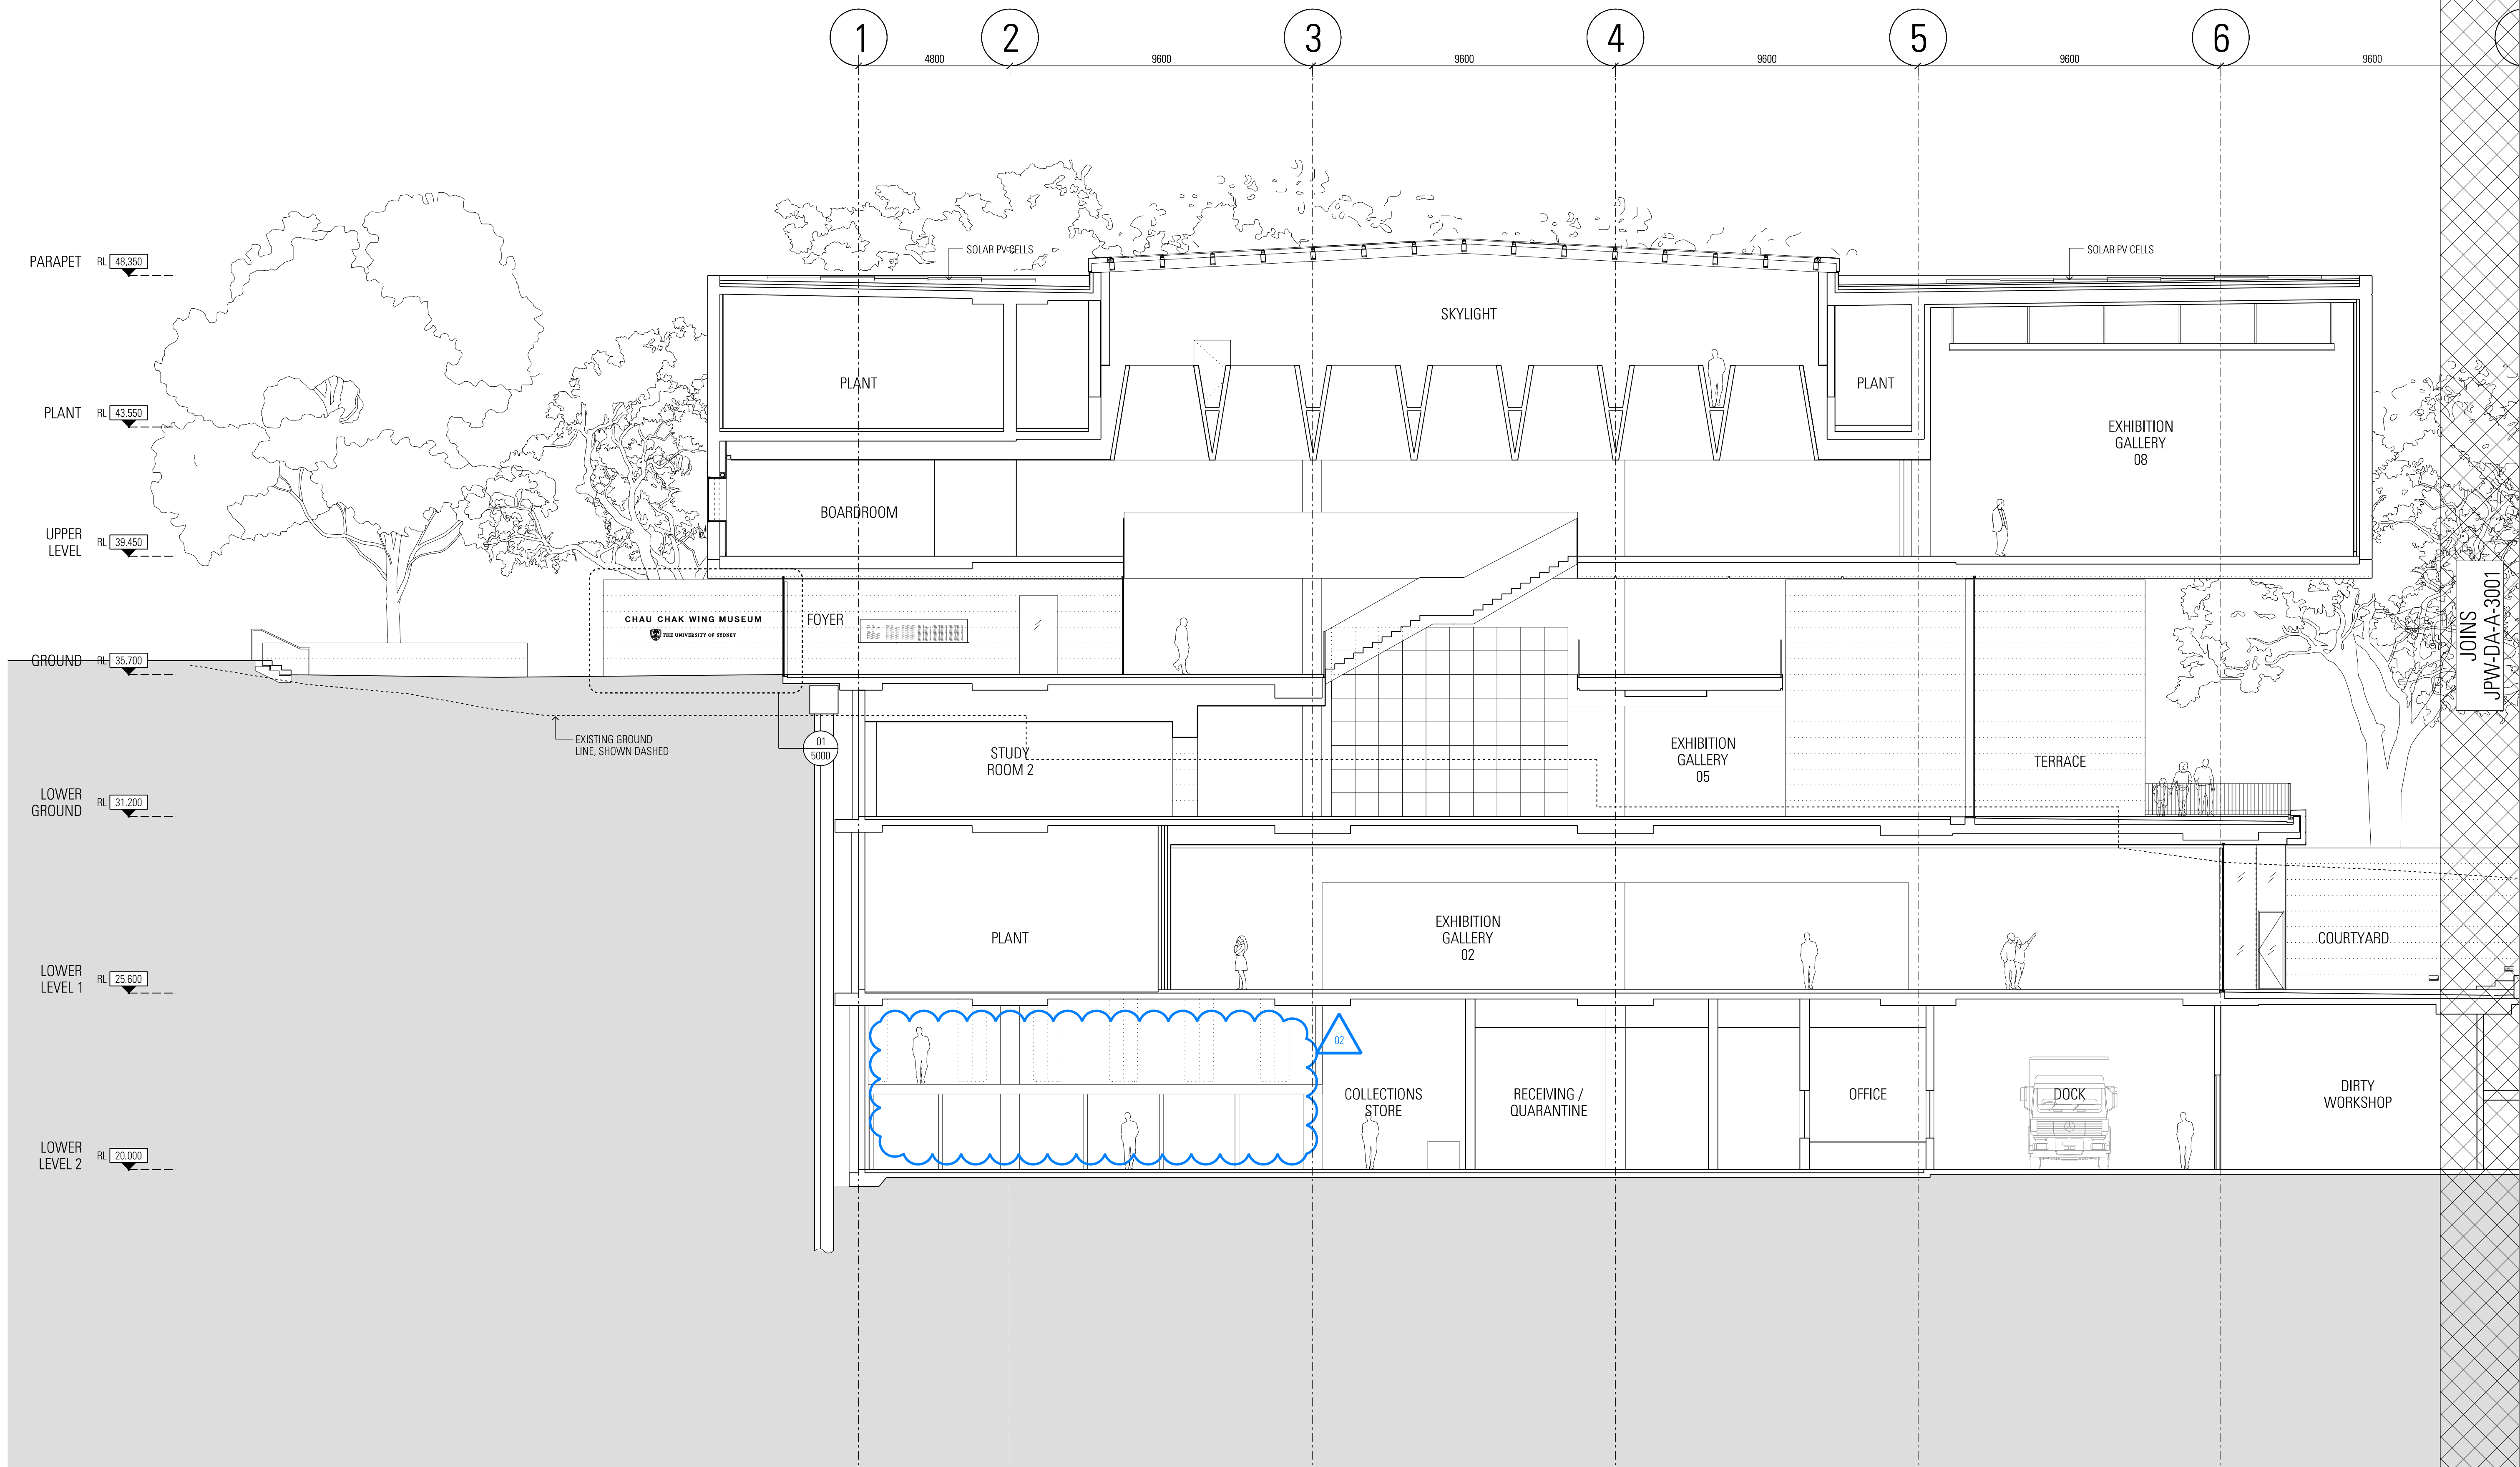

Rev	App	Old	Revision or reason for issue	Date	Notes
01	KL	DW	Development Application	17/03/2017	
02	KL	DW	Development Application	05/05/2017	
03	KL	SM	Development Application	20/11/2017	

Structural & Civil
ARUP
10/102 Kent St
Sydney NSW 2000
02 9320 9320

Fire Engineering
ARUP
10/102 Kent St
Sydney NSW 2000
02 9320 9320


ESD & Facades
Steersom Varming
Level 8, 8 Castlereagh St
Sydney NSW 2000
02 9967 2200

Architect
Arbore/Safe
1300 272 671
enquiries@arborsafe.com.au

Town Planner
MG Planning
Suite 1.4, 135 Victoria Rd
Drumoyne NSW 2047
02 9719 3118

Accessibility
Philip Chun
Suite 404, 44 Hampden Rd
Artarmon NSW 2064
02 9412 2322

BCA
Group DLA
Level 3, No 10 Bridge St
Sydney NSW 2000
02 9355 316

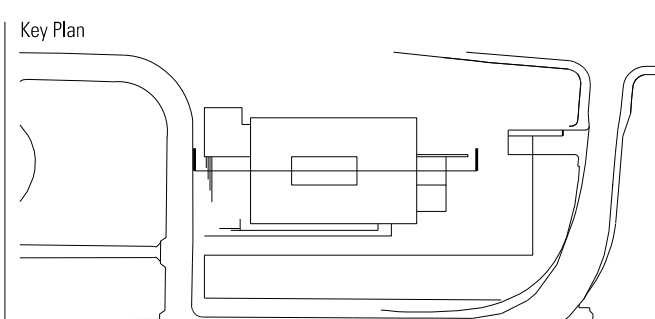

Scale / North Point

1:100 @ A1, 1:200 @ A3

0 1 2 3 5m

General Notes

Do not scale from drawing. Use marked dimensions. To be read in conjunction with all other Consultant's drawings. The Architect to be immediately notified of any discrepancies. Copyright on this drawing retained by the Architect.

Architect
**JPW
JOHNSON PILTON WALKER**
Johnson Pilton Walker Pty Ltd ACN 095 778 886
Level 10 Plaza Building Australia Square 95 Pitt Street Sydney
New South Wales 2000 Australia
Telephone +61 2 9259 5900
Facsimile +61 2 9259 5999
Email jpww@jpww.com.au


Project Title
**UNIVERSITY OF SYDNEY
CHAU CHAK WING MUSEUM**

Client
The University of Sydney
Sydney
NSW
2006

Drawing Title
**SECTION
NORTH 01-1**

Project Number
15037
Drawing Number
JPW-DA-A-3000

Documentation Stage
DEVELOPMENT APPLICATION
Revision
02

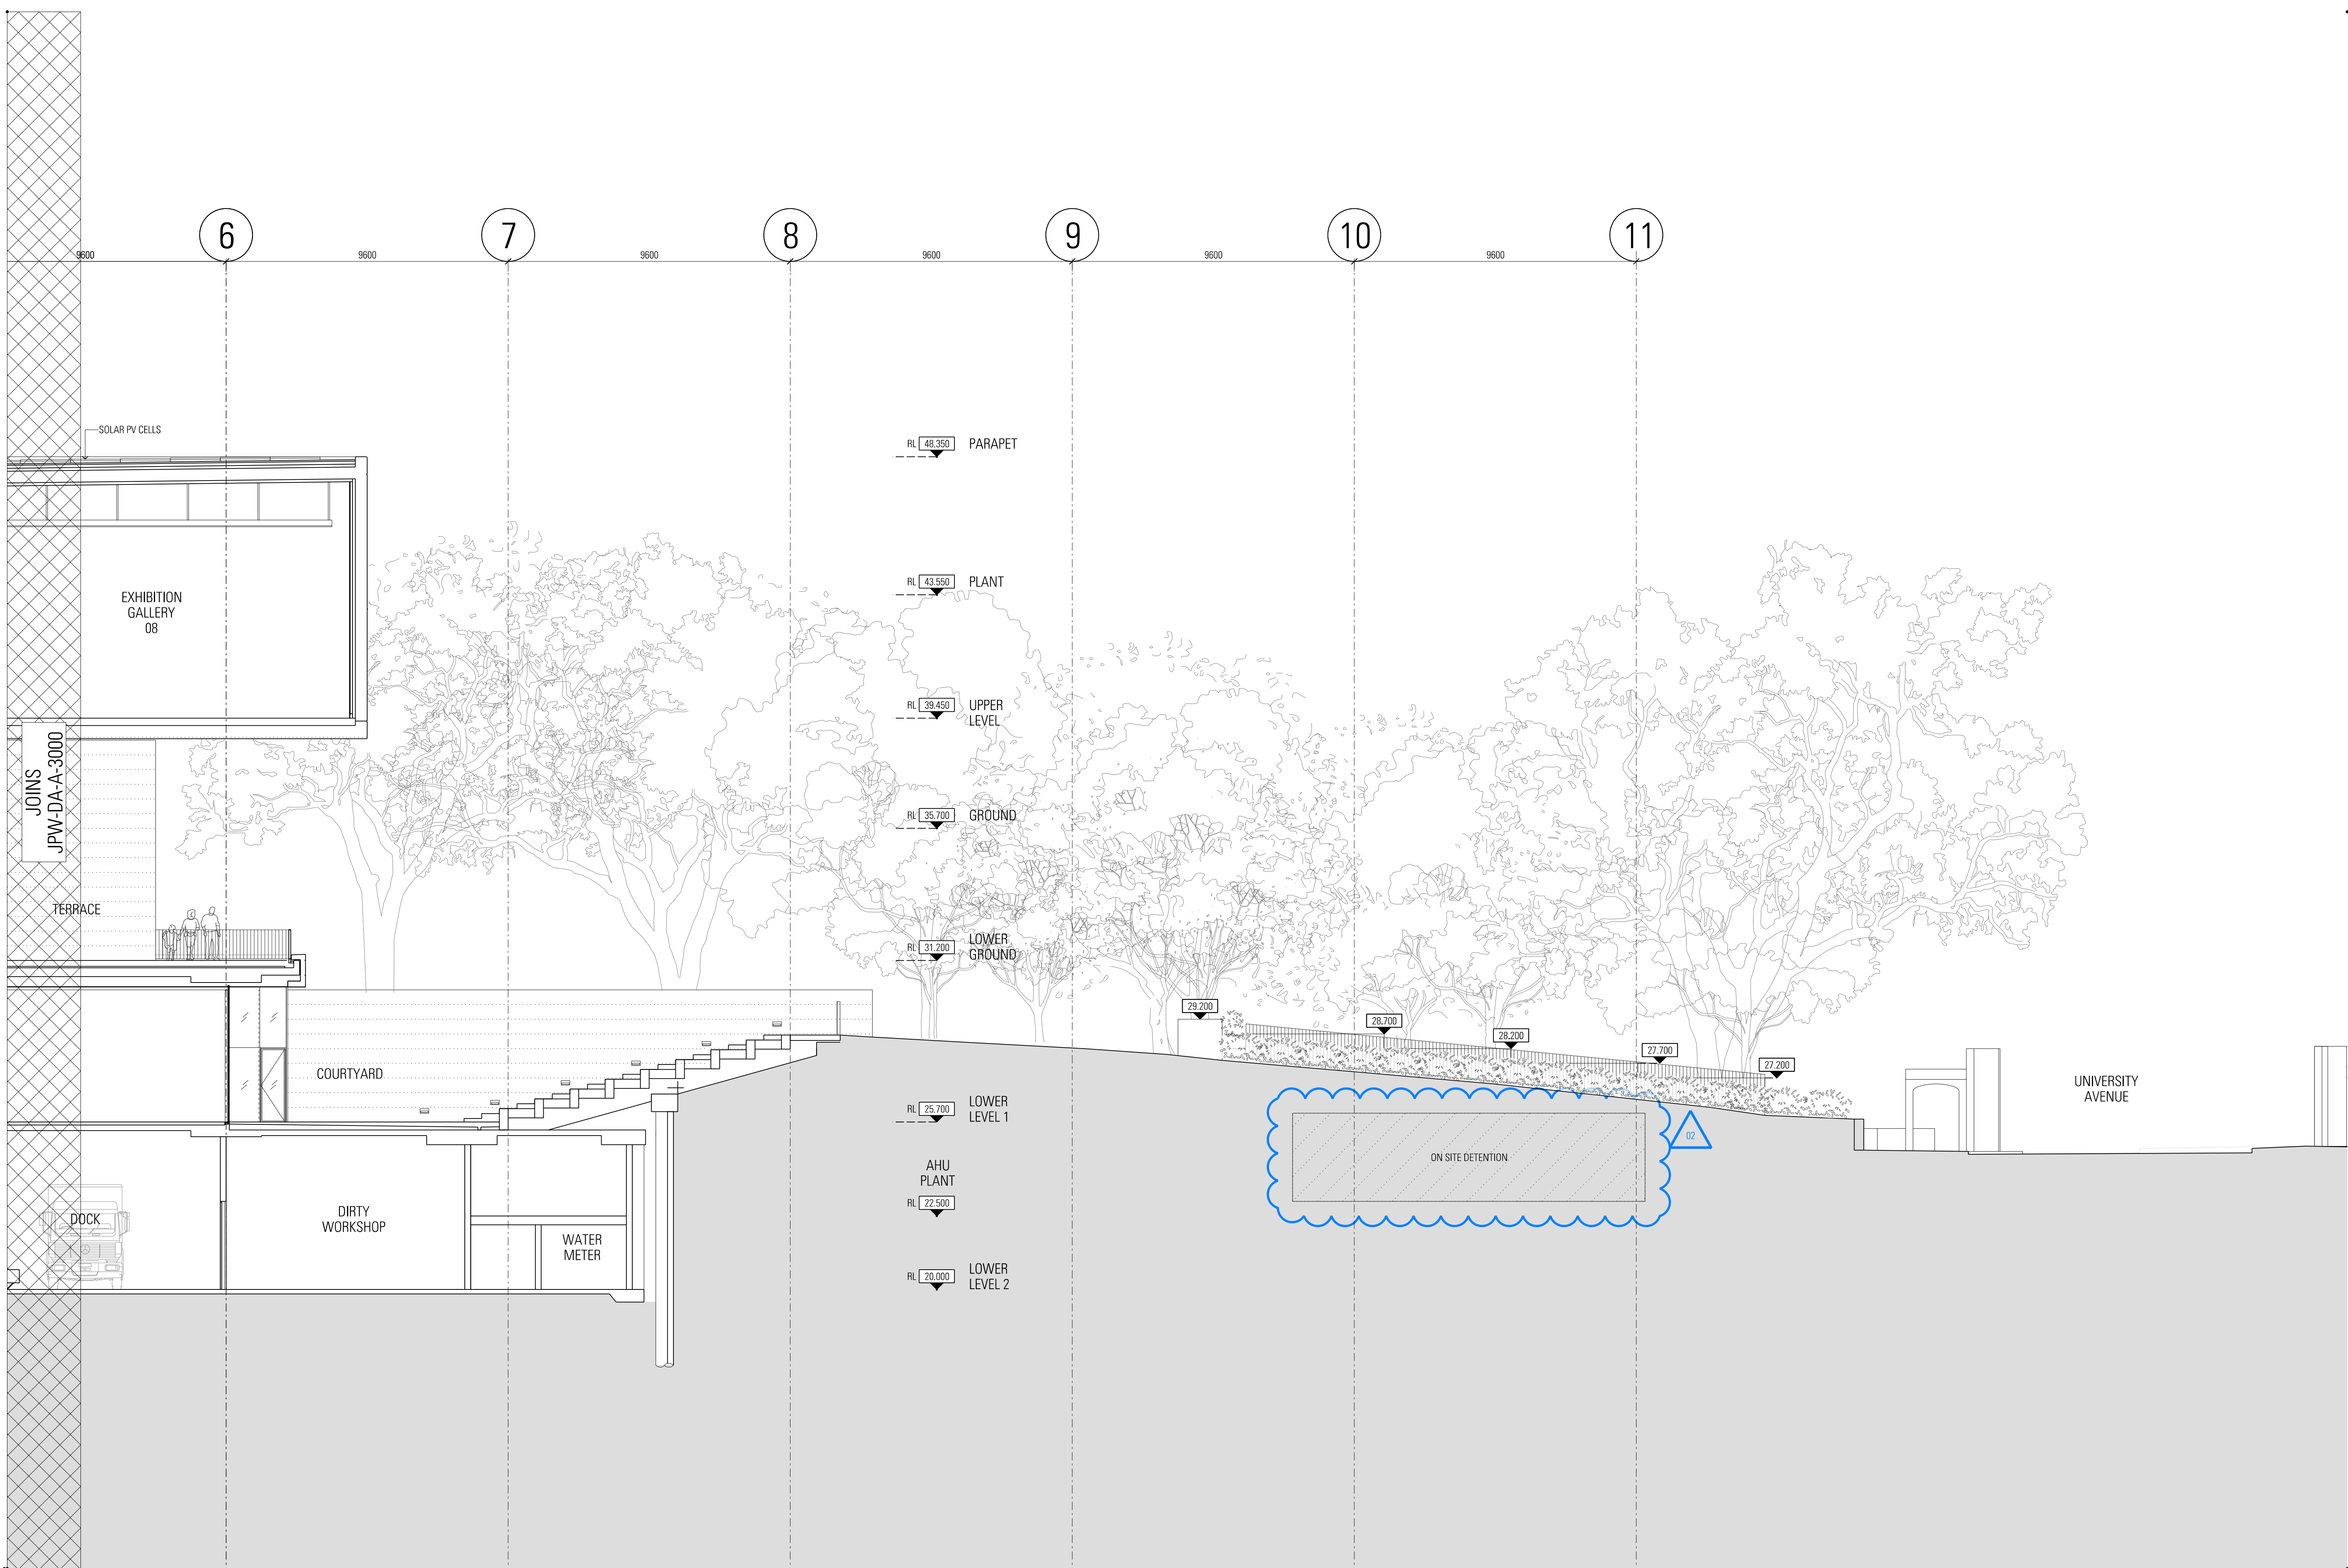

Rev	App	Old	Revision or reason for issue	Date	Notes
01	KL	DW	Development Application	17/03/2017	
02	KL	DW	Development Application	05/05/2017	
03	KL	SM	Development Application	20/11/2017	

Structural & Civil
ARUP
10/102 Kent St
Sydney NSW 2000
02 9320 9320

Fire Engineering
ARUP
10/102 Kent St
Sydney NSW 2000
02 9320 9320

ESD & Facades
Steven Varming
Level 8, 9 Castlereagh St
Sydney NSW 2000
02 9967 2200


Architect
Arborsafe
1300 272 671
enquiries@arborsafe.com.au

Town Planner
MG Planning
Suite 1.4, 135 Victoria Rd
Drumoyne NSW 2047
02 9719 3118

Accessibility
Philip Chun
Suite 404, 44 Hampden Rd
Artarmon NSW 2064
02 9412 2322

BCA
Group DLA
Level 3, No 10 Bridge St
Sydney NSW 2000
02 9355 316

Key Plan

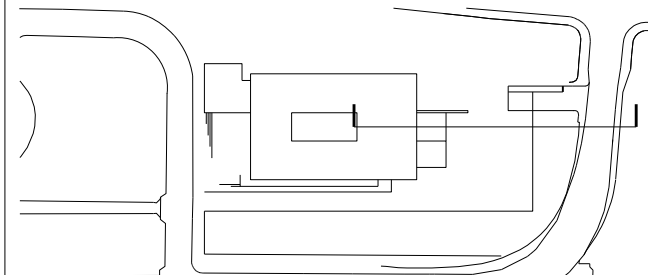

Scale / North Point

1:100 @ A1, 1:200 @ A3

General Notes
Do not scale from drawing. Use marked dimensions. To be read in conjunction with all other Consultant's drawings. The Architect to be immediately notified of any discrepancies. Copyright on this drawing retained by the Architect.

Architect
**JPW
JOHNSON PILTON WALKER**

Johnson Pilton Walker Pty Ltd ACN 095 778 886
Level 10 Plaza Building Australia Square 95 Pitt Street Sydney
New South Wales 2000 Australia
Telephone +61 2 9259 5900
Facsimile +61 2 9259 5999
Email jpww@jpww.com.au


Project Title
**UNIVERSITY OF SYDNEY
CHAU CHAK WING MUSEUM**

Client
The University of Sydney
Sydney
NSW
2006

Drawing Title
**SECTION
NORTH 01-2**

Project Number
15037
Drawing Number
JPW-DA-A-3001

Documentation Stage
DEVELOPMENT APPLICATION
Revision
02

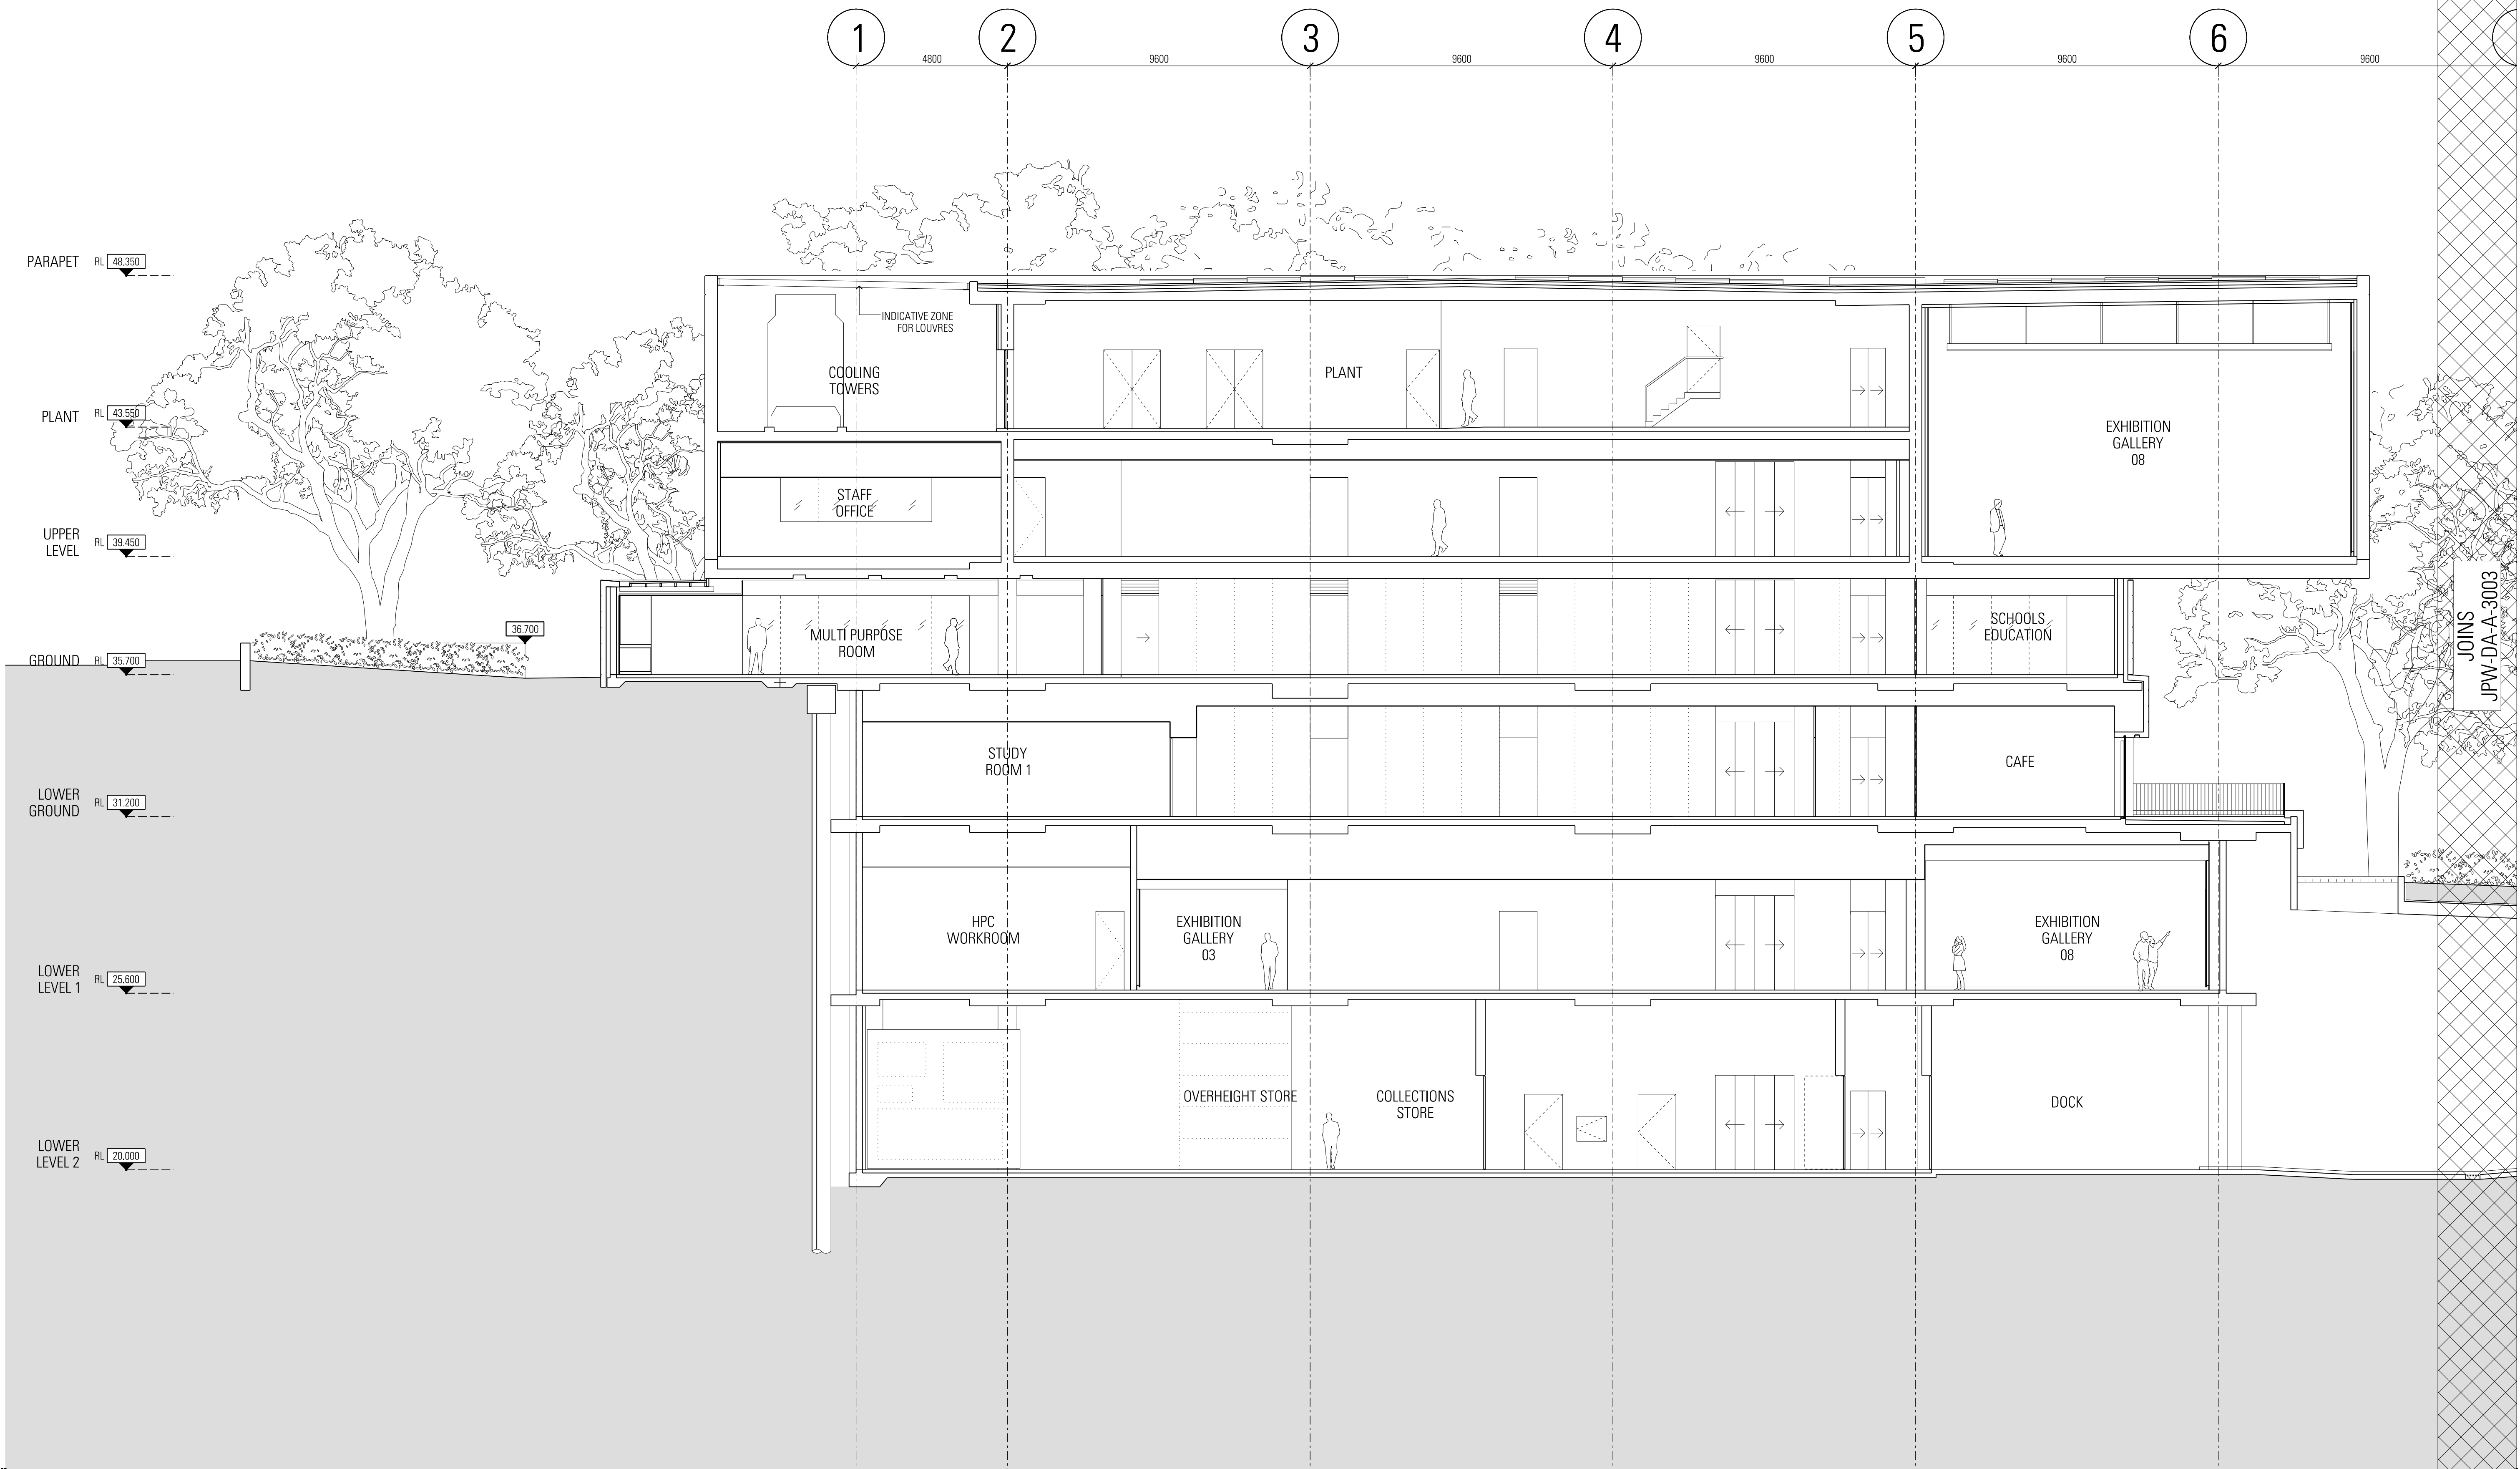

Rev	App	Old	Revision or reason for issue	Date	Notes
01	KL	DW	Development Application	17/03/2017	
02	KL	DW	Development Application	05/05/2017	
03	KL	SM	Development Application	20/11/2017	

Structural & Civil
ARUP
10/102 Kent St
Sydney NSW 2000
02 9320 9320

Fire Engineering
ARUP
10/102 Kent St
Sydney NSW 2000
02 9320 9320


ESD & Facades
Stevenson Varming
Level 8, 8 Castlereagh St
Sydney NSW 2000
02 9967 2200

Architect
Arbore/Safe
1300 272 671
enquiries@arborsafe.com.au

Town Planner
MG Planning
Suite 1.4, 135 Victoria Rd
Drumoyne NSW 2047
02 9719 3118

Accessibility
Philip Chun
Suite 404, 44 Hampden Rd
Artarmon NSW 2064
02 9412 2322

BCA
Group DLA
Level 3, No 10 Bridge St
Sydney NSW 2000
02 9355 316

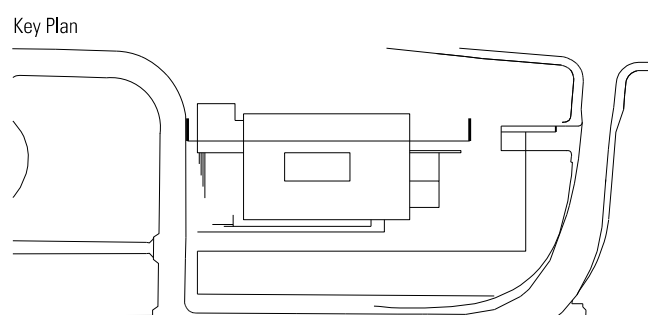

Scale / North Point

1:100 @ A1, 1:200 @ A3

0 1 2 3 5m

General Notes

Do not scale from drawing. Use marked dimensions. To be read in conjunction with all other Consultant's drawings. The Architect to be immediately notified of any discrepancies. Copyright on this drawing retained by the Architect.

Architect
**JPW
JOHNSON PILTON WALKER**
Johnson Pilton Walker Pty Ltd ACN 095 778 886
Level 10 Plaza Building Australia Square 95 Pitt Street Sydney
New South Wales 2000 Australia
Telephone +61 2 9259 5900
Facsimile +61 2 9259 5999
Email jpww@jpww.com.au

Project Title
**UNIVERSITY OF SYDNEY
CHAU CHAK WING MUSEUM**

Client
The University of Sydney
Sydney
NSW
2006

Drawing Title
**SECTION
NORTH 02-1**

Project Number
15037
Drawing Number
JPW-DA-A-3002

Documentation Stage
DEVELOPMENT APPLICATION

Revision
02



Rev	App	Old	Revision or reason for issue	Date	Notes
01	KL	DW	Development Application	17/03/2017	
02	KL	DW	Development Application	05/05/2017	
03	KL	SM	Development Application	20/11/2017	

Structural & Civil
ARUP
10/102 Kent St
Sydney NSW 2000
02 9320 9320

Fire Engineering
ARUP
10/102 Kent St
Sydney NSW 2000
02 9320 9320

ESD & Facades
Stevenson Varming
Level 8, 8 Castlereagh St
Sydney NSW 2000
02 9967 2200


Architect
Arborsafe
1300 272 671
enquiries@arborsafe.com.au

Town Planner
MG Planning
Suite 1.4, 135 Victoria Rd
Drumoyne NSW 2047
02 9719 3118

Accessibility
Philip Chun
Suite 404, 44 Hampden Rd
Artarmon NSW 2064
02 9412 2322

BCA
Group DLA
Level 3, No 10 Bridge St
Sydney NSW 2000
02 9355 316

Key Plan

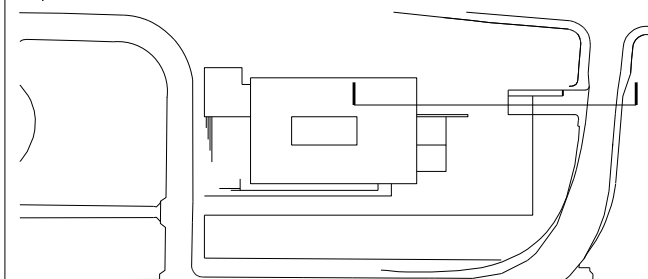

Scale / North Point

1:100 @ A1, 1:200 @ A3

0 1 2 3 5m

General Notes
Do not scale from drawing. Use marked dimensions. To be read in conjunction with all other Consultant's drawings. The Architect to be immediately notified of any discrepancies. Copyright on this drawing retained by the Architect.

Architect
**JPW
JOHNSON PILTON WALKER**
Johnson Pilton Walker Pty Ltd ACN 095 778 886
Level 10 Plaza Building Australia Square 95 Pitt Street Sydney
New South Wales 2000 Australia
Telephone +61 2 9259 5900
Facsimile +61 2 9259 5999
Email jpww@jpww.com.au


Project Title
**UNIVERSITY OF SYDNEY
CHAU CHAK WING MUSEUM**

Client
The University of Sydney
Sydney
NSW
2006

Drawing Title
**SECTION
NORTH 02-2**

Project Number
15037
Drawing Number
JPW-DA-A-3003


Documentation Stage
DEVELOPMENT APPLICATION
Revision
02

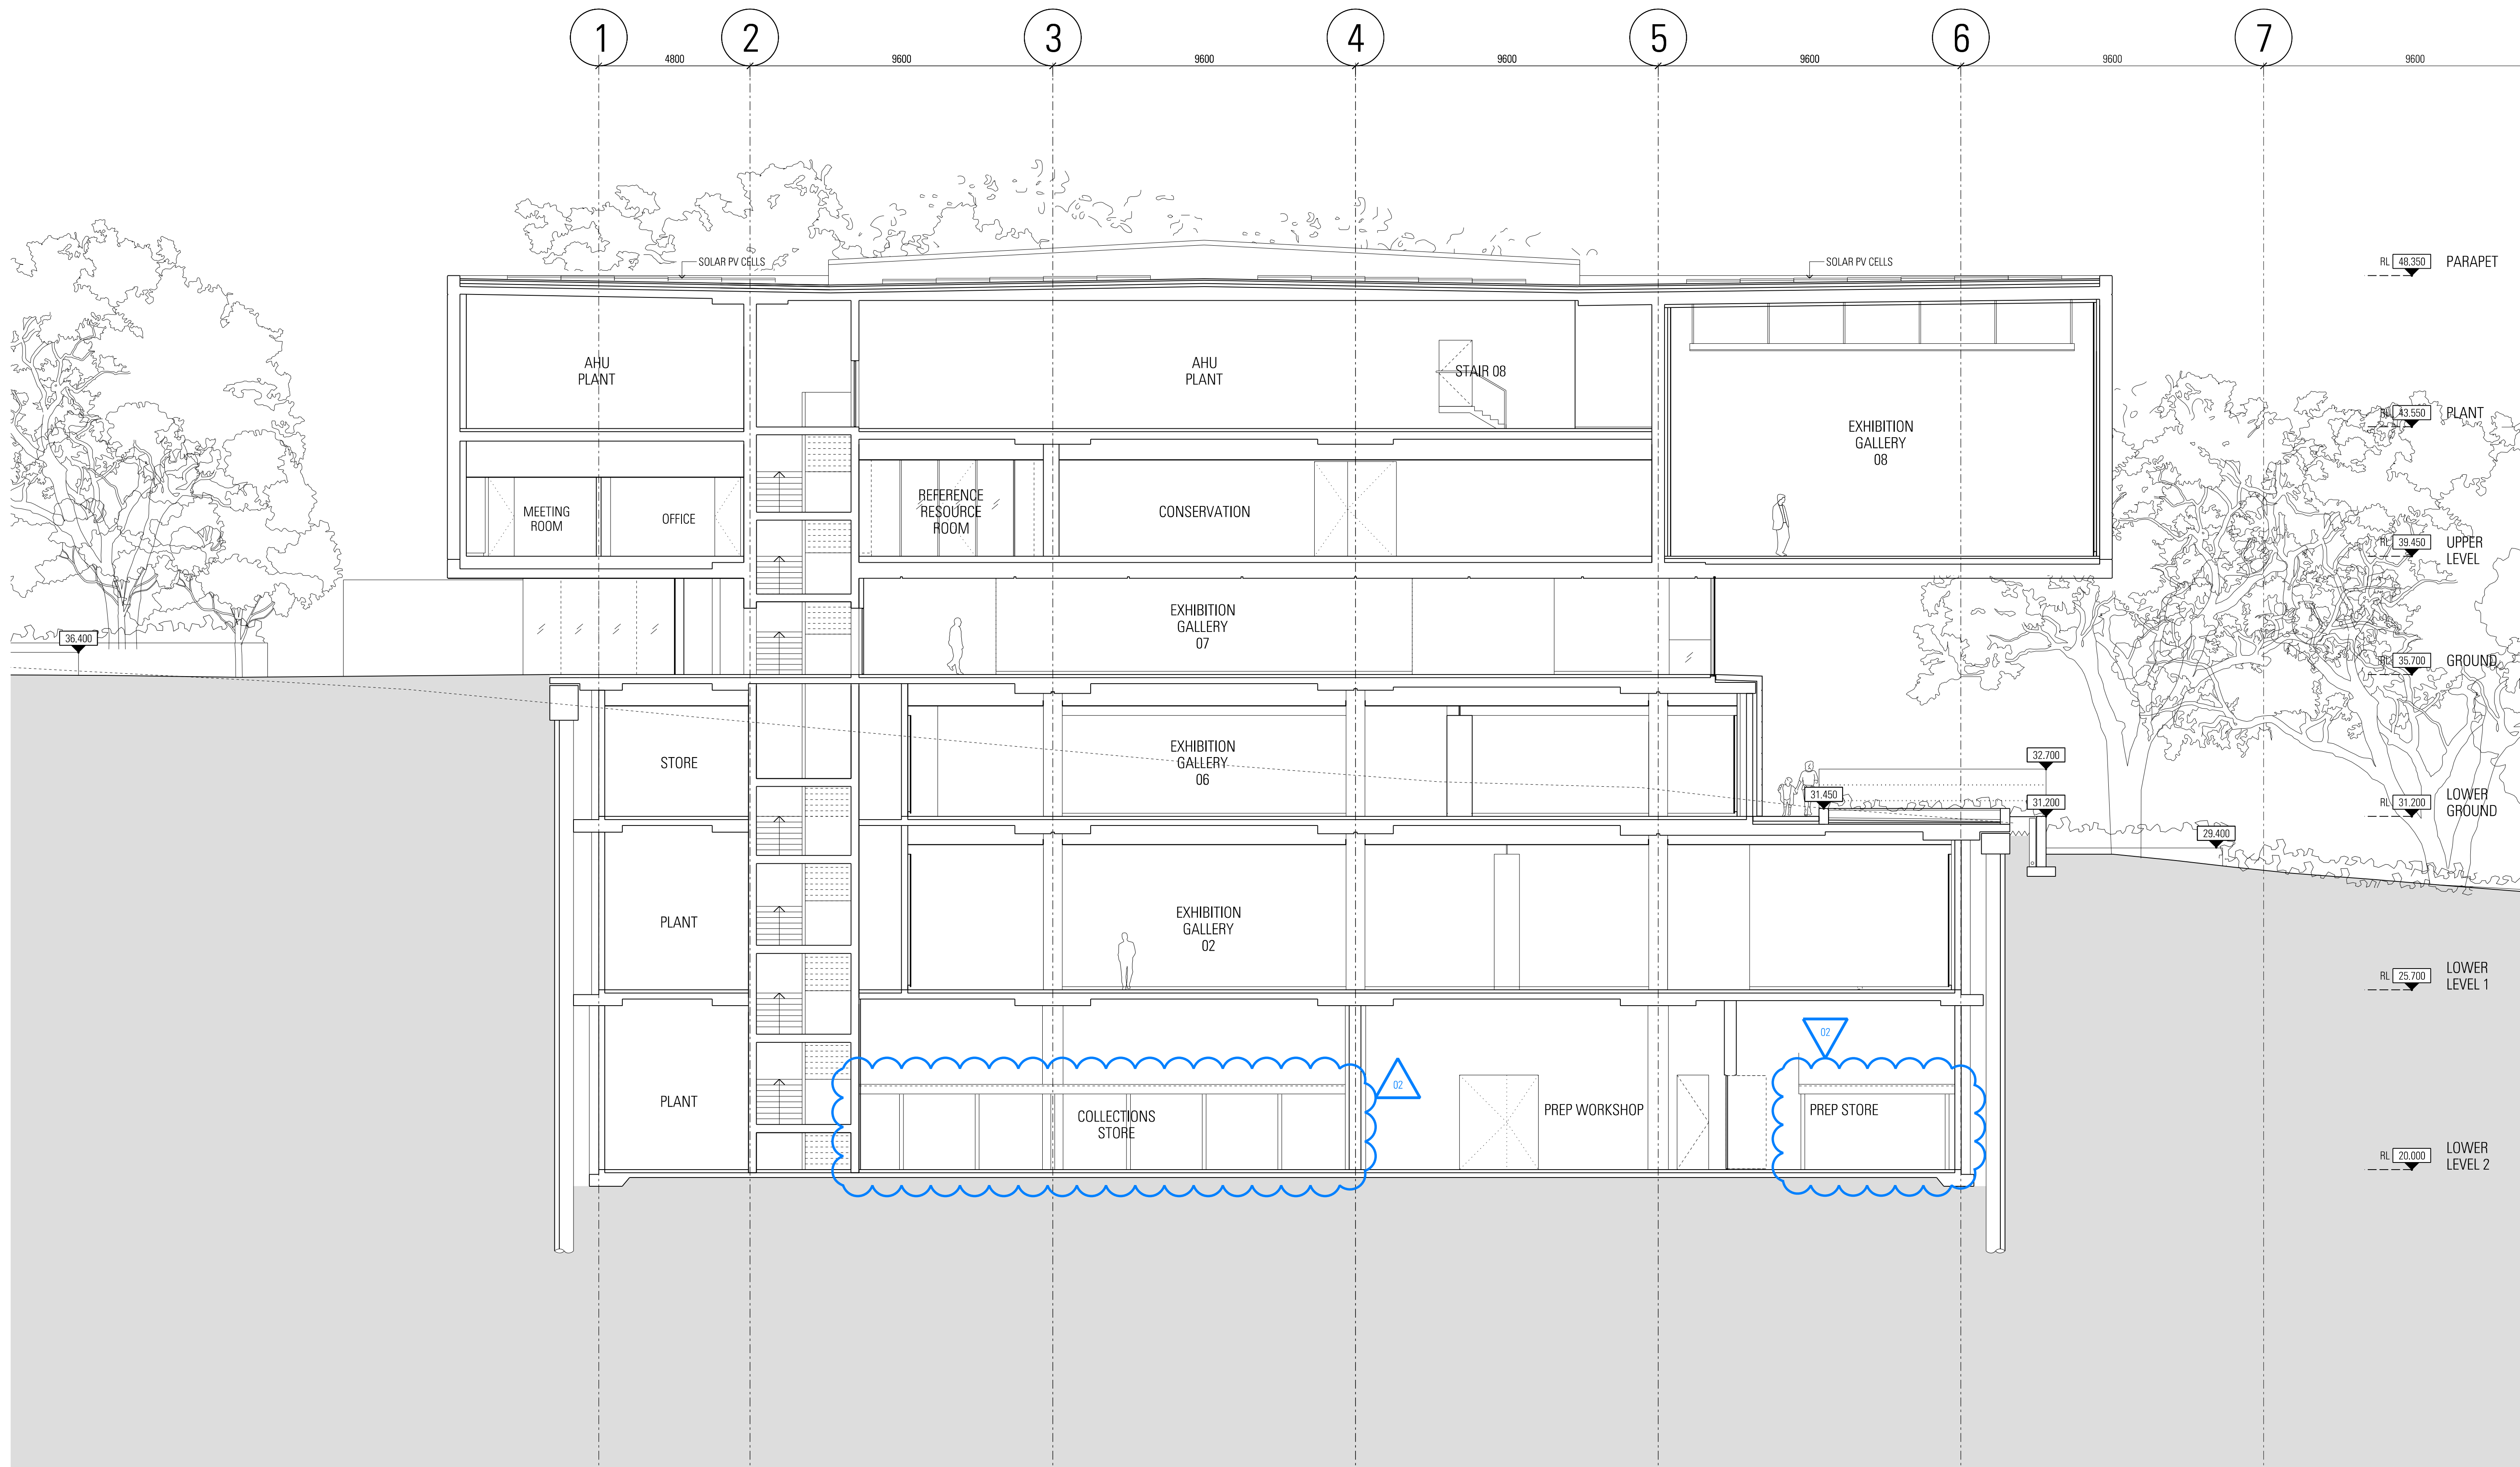

Rev	App	Old	Revision or reason for issue	Date	Notes
01	KL	DW	Development Application	17/03/2017	
02	KL	SM	Development Application	05/05/2017	
03	KL	SM	Development Application	20/11/2017	

Structural & Civil ARUP 10/102 Kent St Sydney NSW 2000 02 9320 9320	Fire Engineering ARUP 10/102 Kent St Sydney NSW 2000 02 9320 9320
ESD & Facades Steenerson Varming Level 8, 9 Castlereagh St Sydney NSW 2000 02 9967 2200	

Architect Arborsafe 1300 272 671 enquiries@arborsafe.com.au	Accessability Philip Chum Suite 404, 44 Hampden Rd Artarmon NSW 2064 02 9412 2322
Town Planner MG Planning Suite 1.4, 135 Victoria Rd Drumoyne NSW 2047 02 9719 3118	BCA Group DLA Level 3, No 10 Bridge St Sydney NSW 2000 02 9355 316

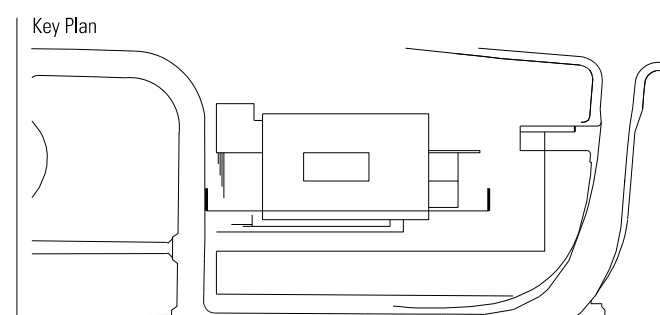

Scale / North Point

1:100 @ A1, 1:200 @ A3

0 1 2 3 5m

General Notes

Do not scale from drawing. Use marked dimensions. To be read in conjunction with all other Consultant's drawings. The Architect to be immediately notified of any discrepancies. Copyright on this drawing retained by the Architect.

Architect
JPW/ JOHNSON PILTON WALKER
Johnson Pilton Walker Pty Ltd ACN 095 778 886
Level 10 Plaza Building Australia Square 95 Pitt Street Sydney
New South Wales 2000 Australia
Telephone +61 2 9259 5900
Facsimile +61 2 9259 5999
Email jpww@jpww.com.au

Project Title
**UNIVERSITY OF SYDNEY
CHAU CHAK WING MUSEUM**

Client
The University of Sydney
Sydney
NSW
2006


Drawing Title
**SECTION
NORTH 03**

Project Number
15037

Drawing Number
JPW-DA-A-3004

Documentation Stage
DEVELOPMENT APPLICATION

Revision
02

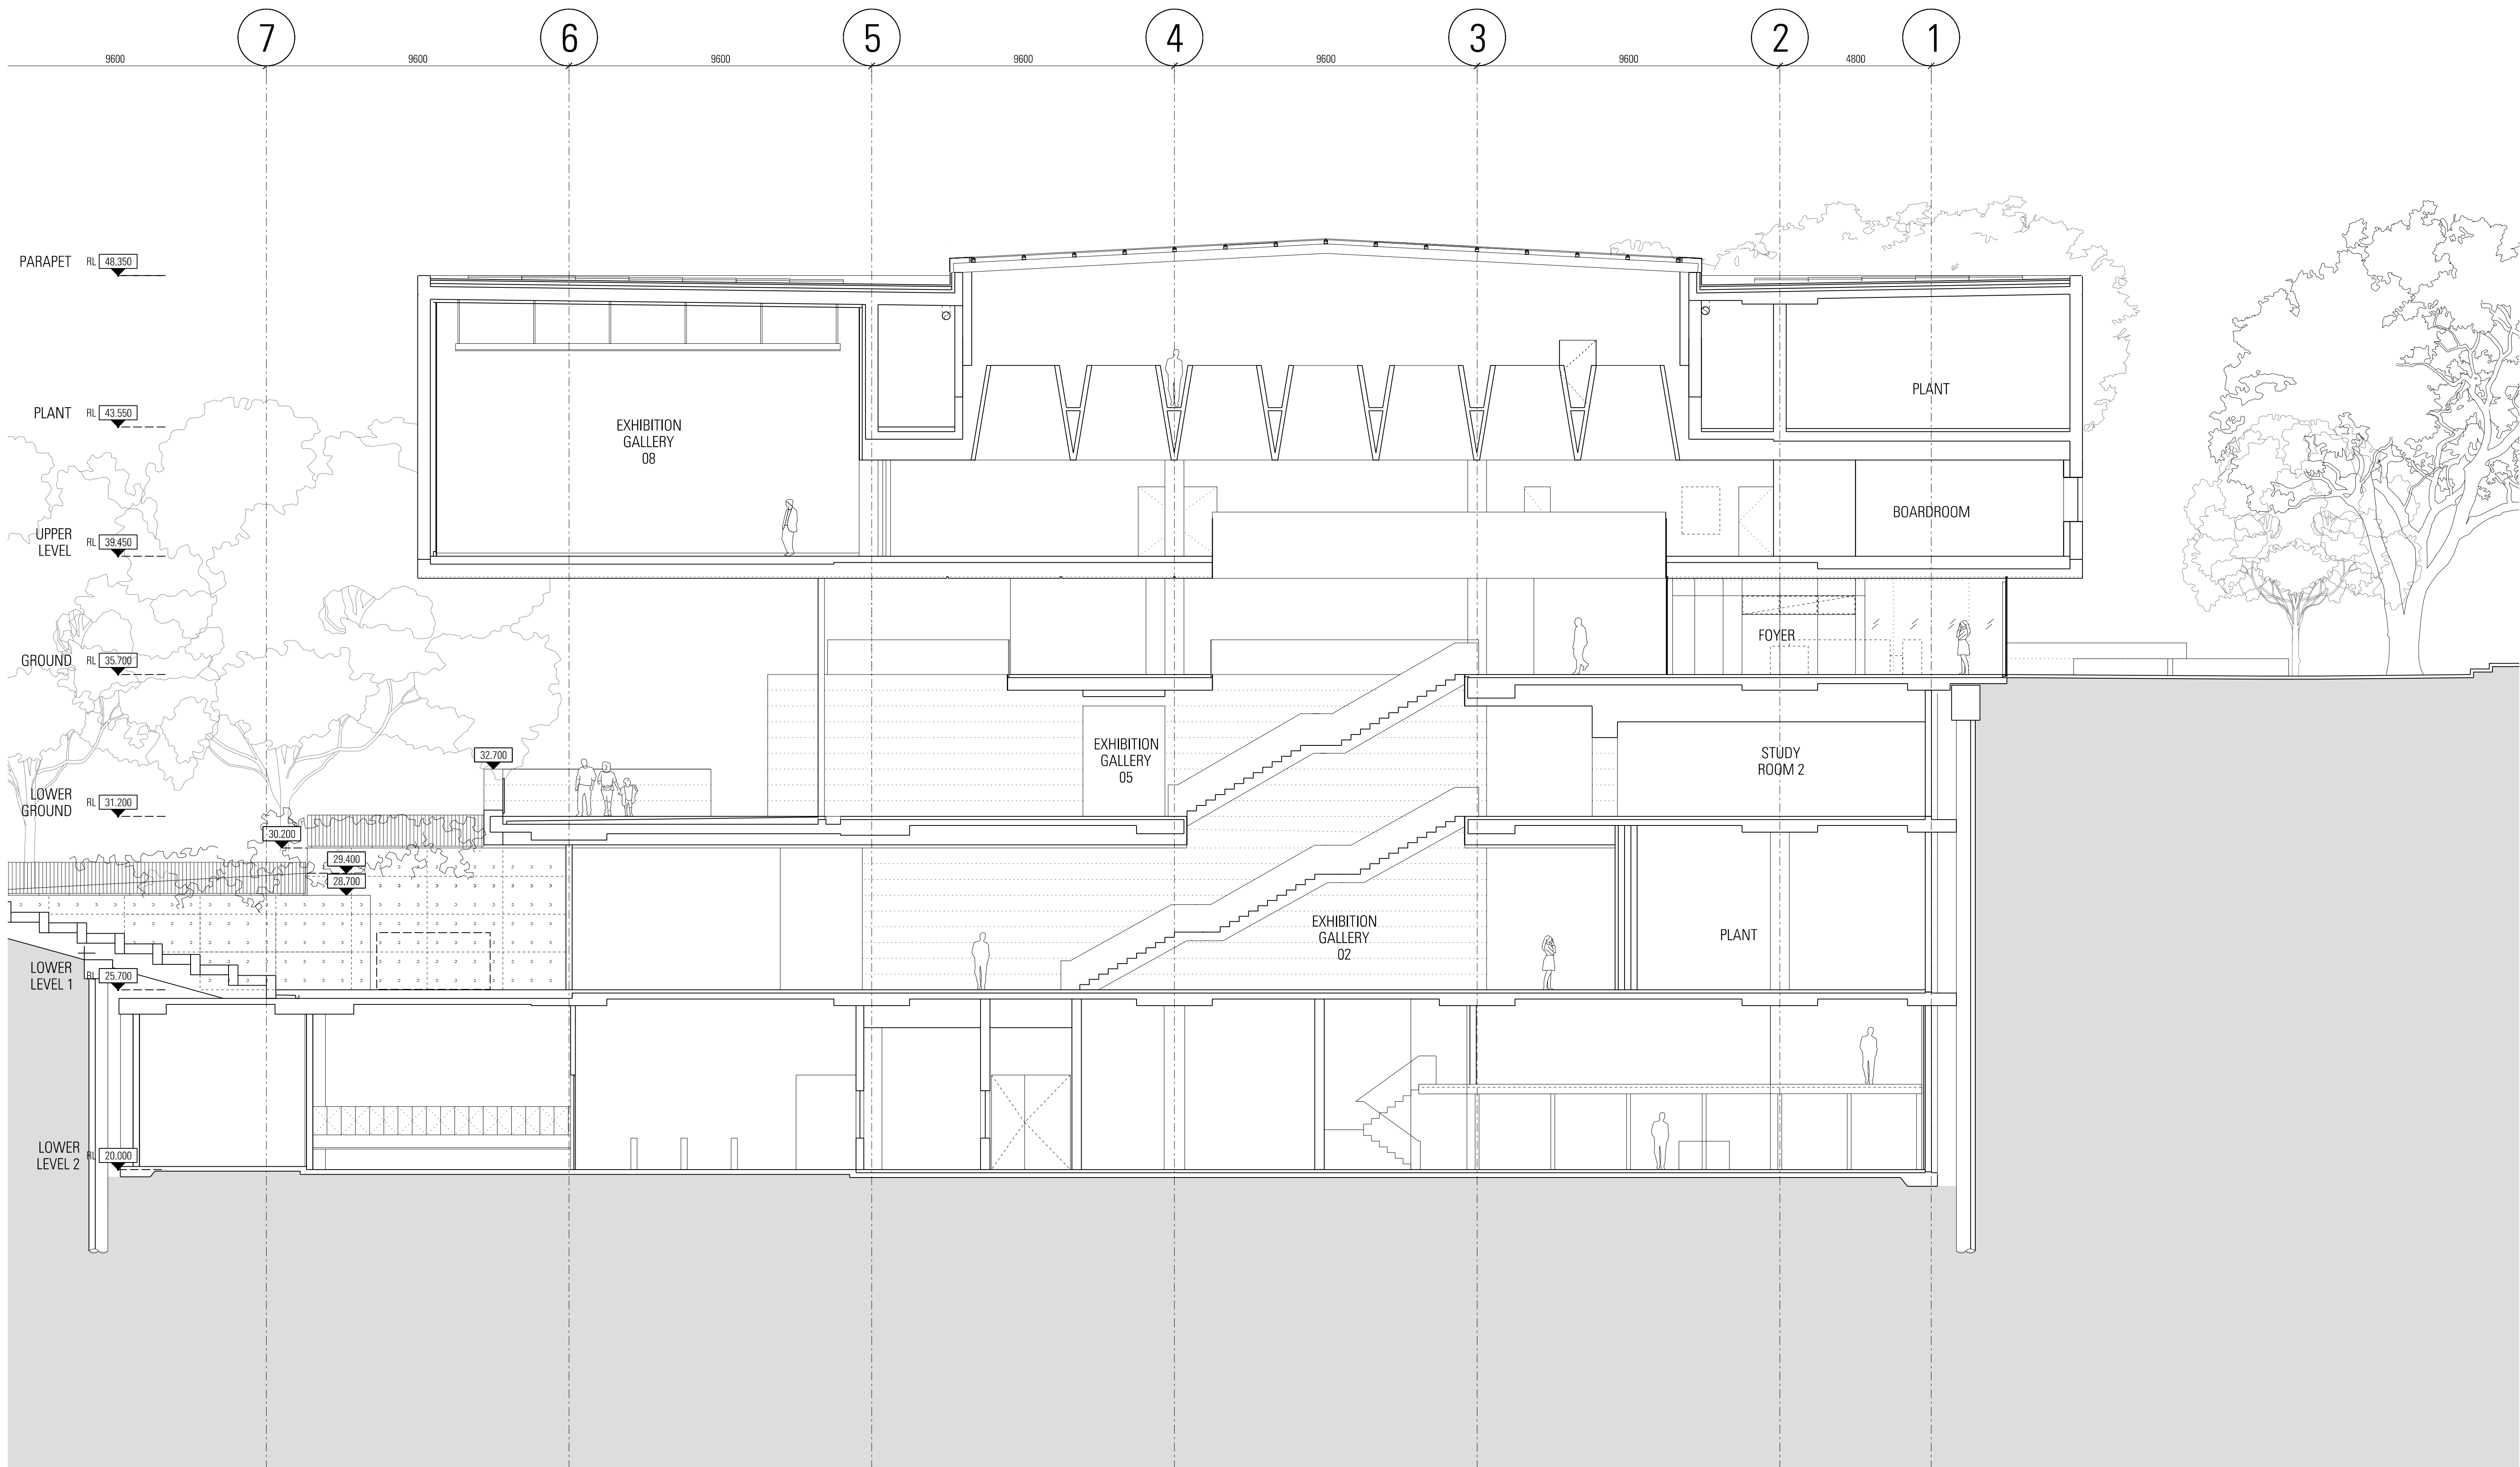

Rev	App	Old	Revision or reason for issue	Date	Notes
01	KL	DW	Development Application	17/03/2017	
02	KL	DW	Development Application	05/05/2017	
03	KL	SM	Development Application	20/11/2017	

Structural & Civil
ARUP
10/102 Kent St
Sydney NSW 2000
02 9320 9320

Fire Engineering
ARUP
10/102 Kent St
Sydney NSW 2000
02 9320 9320


ESD & Facades
Stevenson Varming
Level 8, 9 Castlereagh St
Sydney NSW 2000
02 9967 2200

Architect
Arborsafe
1300 272 671
enquiries@arborsafe.com.au

Town Planner
MG Planning
Suite 1.4, 135 Victoria Rd
Drumoyne NSW 2047
02 9719 3118

Accessibility
Philip Chun
Suite 404, 44 Hampden Rd
Artarmon NSW 2064
02 9412 2322

BCA
Group DLA
Level 3, No 10 Bridge St
Sydney NSW 2000
02 8355 316

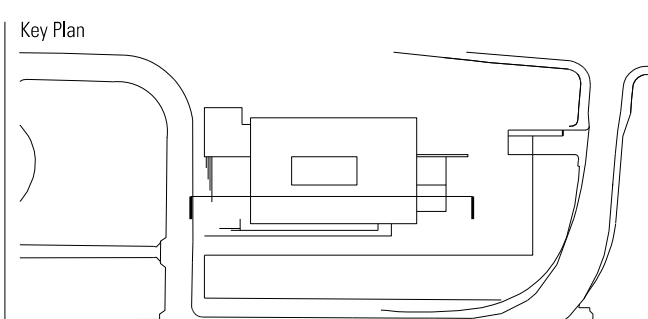

Scale / North Point

1:100 @ A1, 1:200 @ A3

0 1 2 3 5m

General Notes
Do not scale from drawing. Use marked dimensions. To be read in conjunction with all other Consultant's drawings. The Architect to be immediately notified of any discrepancies. Copyright on this drawing retained by the Architect.

Architect
**JPW
JOHNSON PILTON WALKER**
Johnson Pilton Walker Pty Ltd ACN 095 778 886
Level 10 Plaza Building Australia Square 95 Pitt Street Sydney
New South Wales 2000 Australia
Telephone +61 2 9259 5900
Facsimile +61 2 9259 5999
Email jpww@jpww.com.au

Project Title
**UNIVERSITY OF SYDNEY
CHAU CHAK WING MUSEUM**

Client
The University of Sydney
Sydney
NSW
2006


Drawing Title
**SECTION
SOUTH 01**

Project Number
15037

Drawing Number
JPW-DA-A-3010

Documentation Stage
DEVELOPMENT APPLICATION

Revision
02

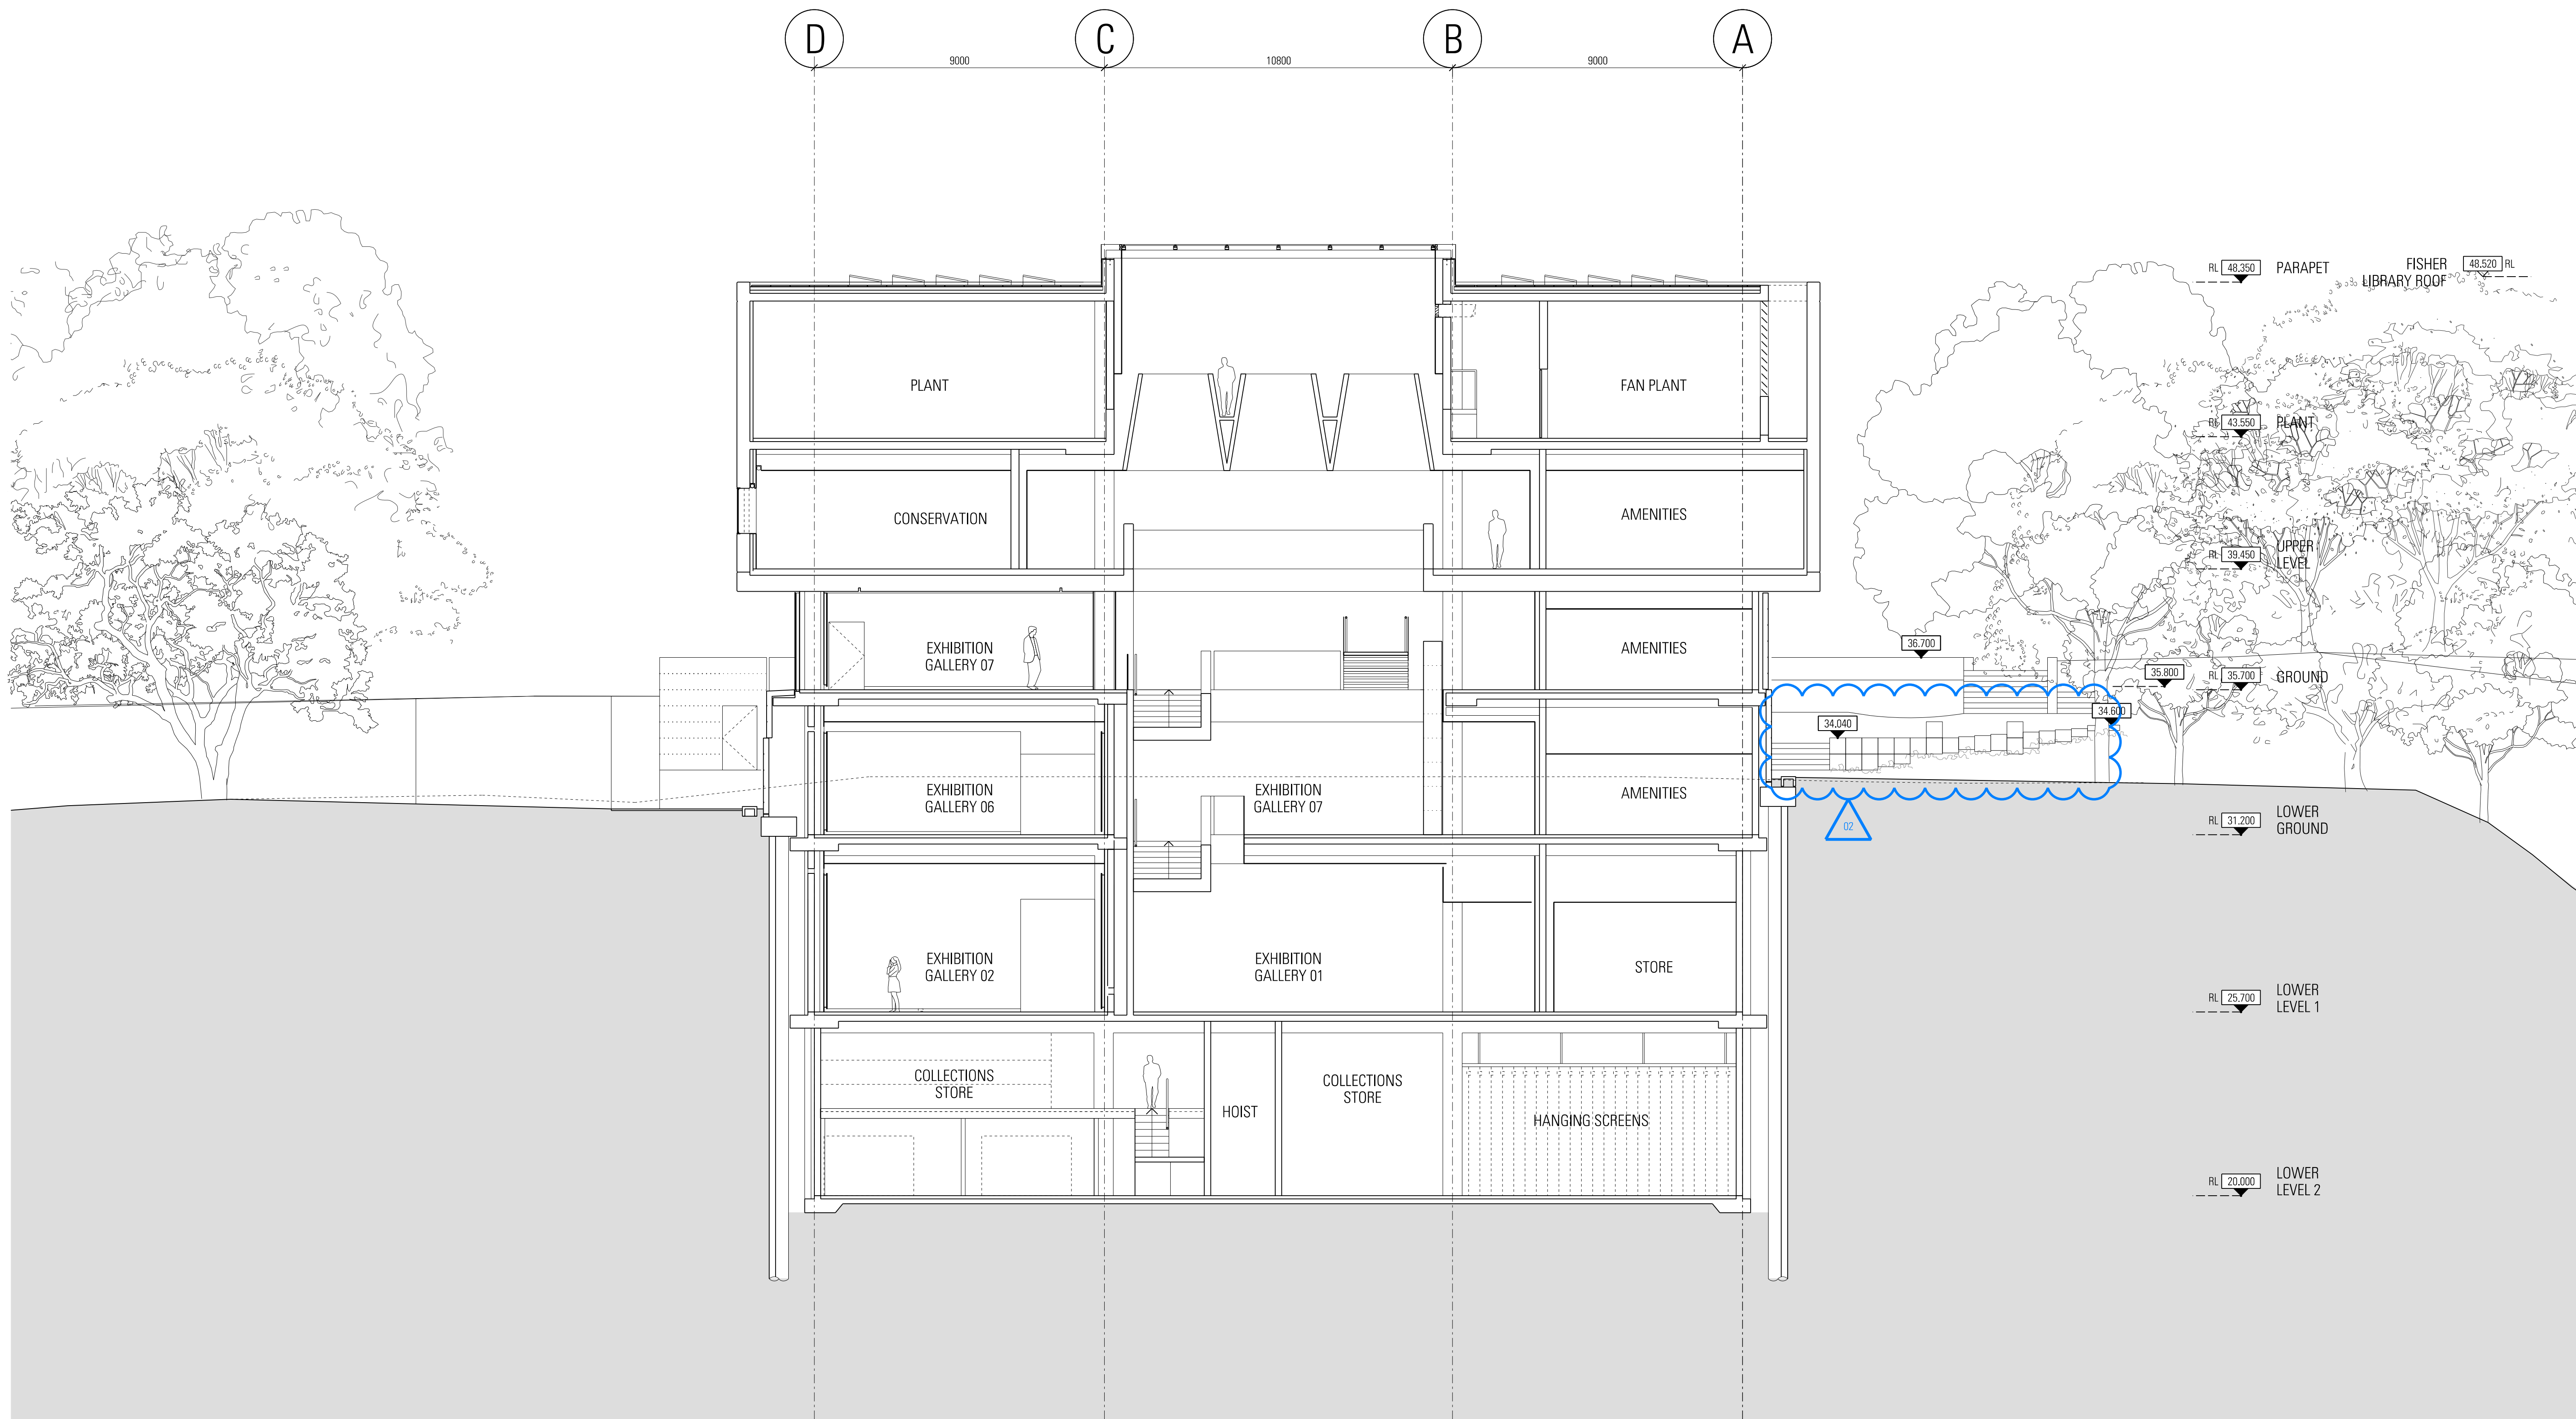


Rev	App	Old	Revision or reason for issue	Date	Notes
01	KL	DW	Development Application	17/03/2017	
02	KL	DW	Development Application	05/05/2017	
03	KL	SM	Development Application	20/11/2017	

Structural & Civil
ARUP
10/102 Kent St
Sydney NSW 2000
02 9320 9320

Fire Engineering
ARUP
10/102 Kent St
Sydney NSW 2000
02 9320 9320

Architect
Arborsafe
1300 272 671
enquiries@arborsafe.com.au

Accessability
Philip Chun
Suite 404, 44 Hampden Rd
Artarmon NSW 2064
02 9412 2322

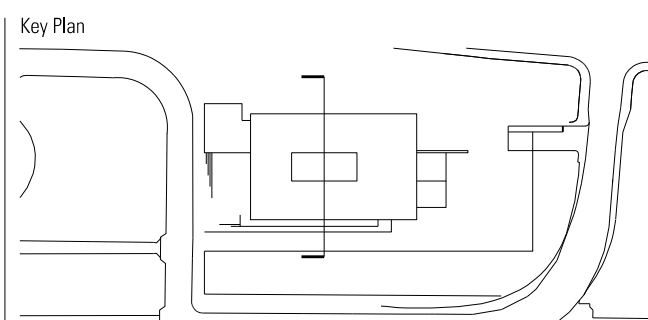

Scale / North Point
1:100 @ A1, 1:200 @ A3
0 1 2 3 5m
General Notes
Do not scale from drawing. Use marked dimensions. To be read in conjunction with all other Consultant's drawings. The Architect to be immediately notified of any discrepancies. Copyright on this drawing retained by the Architect.

Architect
**JPW
JOHNSON PILTON WALKER**
Johnson Pilton Walker Pty Ltd ACN 095 778 886
Level 10 Plaza Building Australia Square 95 Pitt Street Sydney
New South Wales 2000 Australia
Telephone +61 2 9259 5900
Facsimile +61 2 9259 5999
Email jpww@jpww.com.au


Project Title
**UNIVERSITY OF SYDNEY
CHAU CHAK WING MUSEUM**

Drawing Title
**SECTION
WEST 01**

Client
The University of Sydney
Sydney
NSW
2006

Project Number
15037
Drawing Number
JPW-DA-A-3020

Documentation Stage
DEVELOPMENT APPLICATION
Revision
02

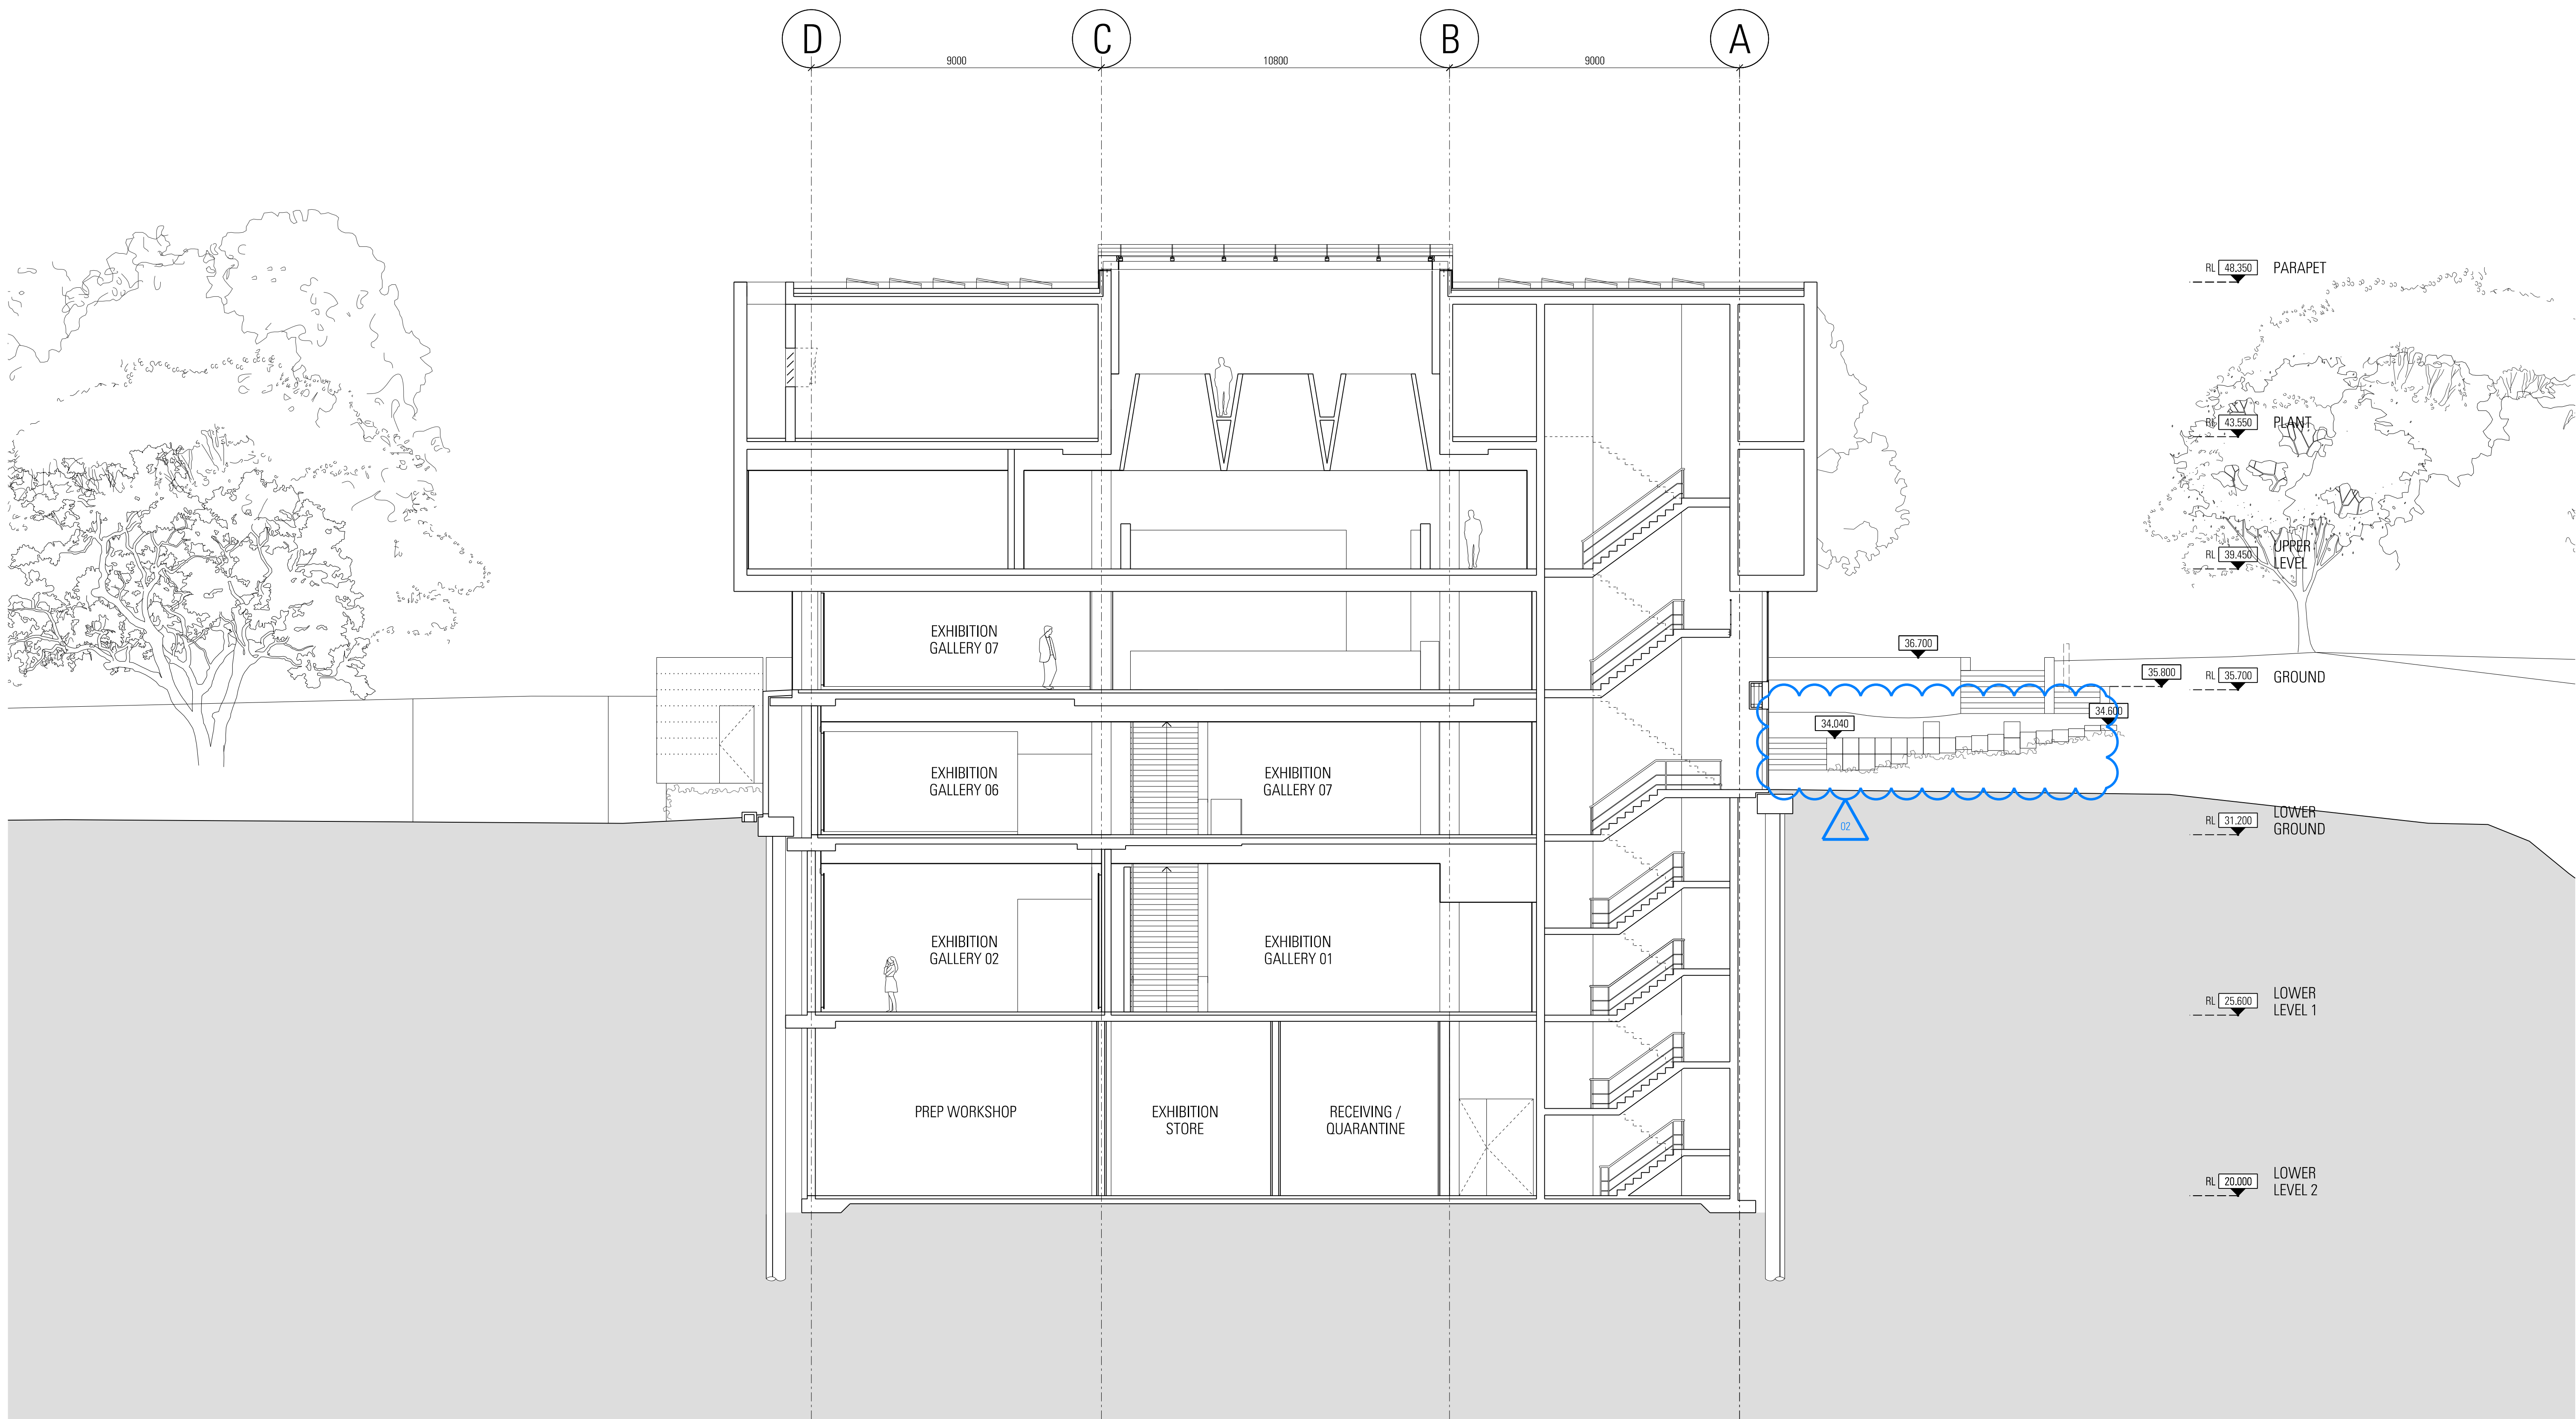


Rev	App	Old	Revision or reason for issue	Date	Notes
01	KL	DW	Development Application	17/03/2017	
02	KL	SM	Development Application	05/05/2017	
03	KL	SM	Development Application	20/11/2017	

Structural & Civil
ARUP
10/102 Kent St
Sydney NSW 2000
02 9320 9320

Fire Engineering
ARUP
10/102 Kent St
Sydney NSW 2000
02 9320 9320

Architect
Arborsafe
1300 272 671
enquiries@arborsafe.com.au

Accessibility
Philip Chua
Suite 404, 44 Hampden Rd
Artarmon NSW 2064
02 9412 2322

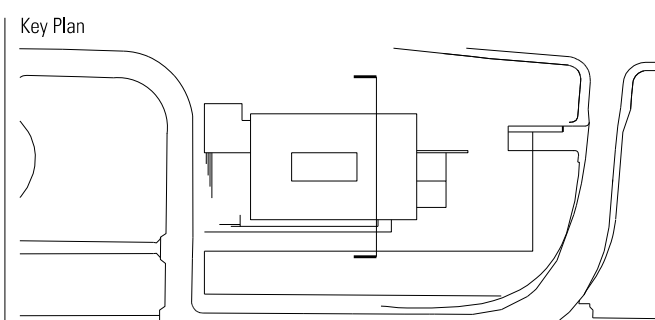


Scale / North Point
1:100 @ A1, 1:200 @ A3
0 1 2 3 5m
General Notes
Do not scale from drawing. Use marked dimensions. To be read in conjunction with all other Consultant's drawings. The Architect to be immediately notified of any discrepancies. Copyright on this drawing retained by the Architect.

Architect
**JPW
JOHNSON PILTON WALKER**
Johnson Pilton Walker Pty Ltd ACN 095 778 886
Level 10 Plaza Building Australia Square 95 Pitt Street Sydney
New South Wales 2000 Australia
Telephone +61 2 9259 5900
Facsimile +61 2 9259 5999
Email jpw@jpw.com.au

Project Title
**UNIVERSITY OF SYDNEY
CHAU CHAK WING MUSEUM**

Drawing Title
**SECTION
WEST 02**
Project Number
15037
Drawing Number
JPW-DA-A-3021
Documentation Stage
DEVELOPMENT APPLICATION
Revision
02

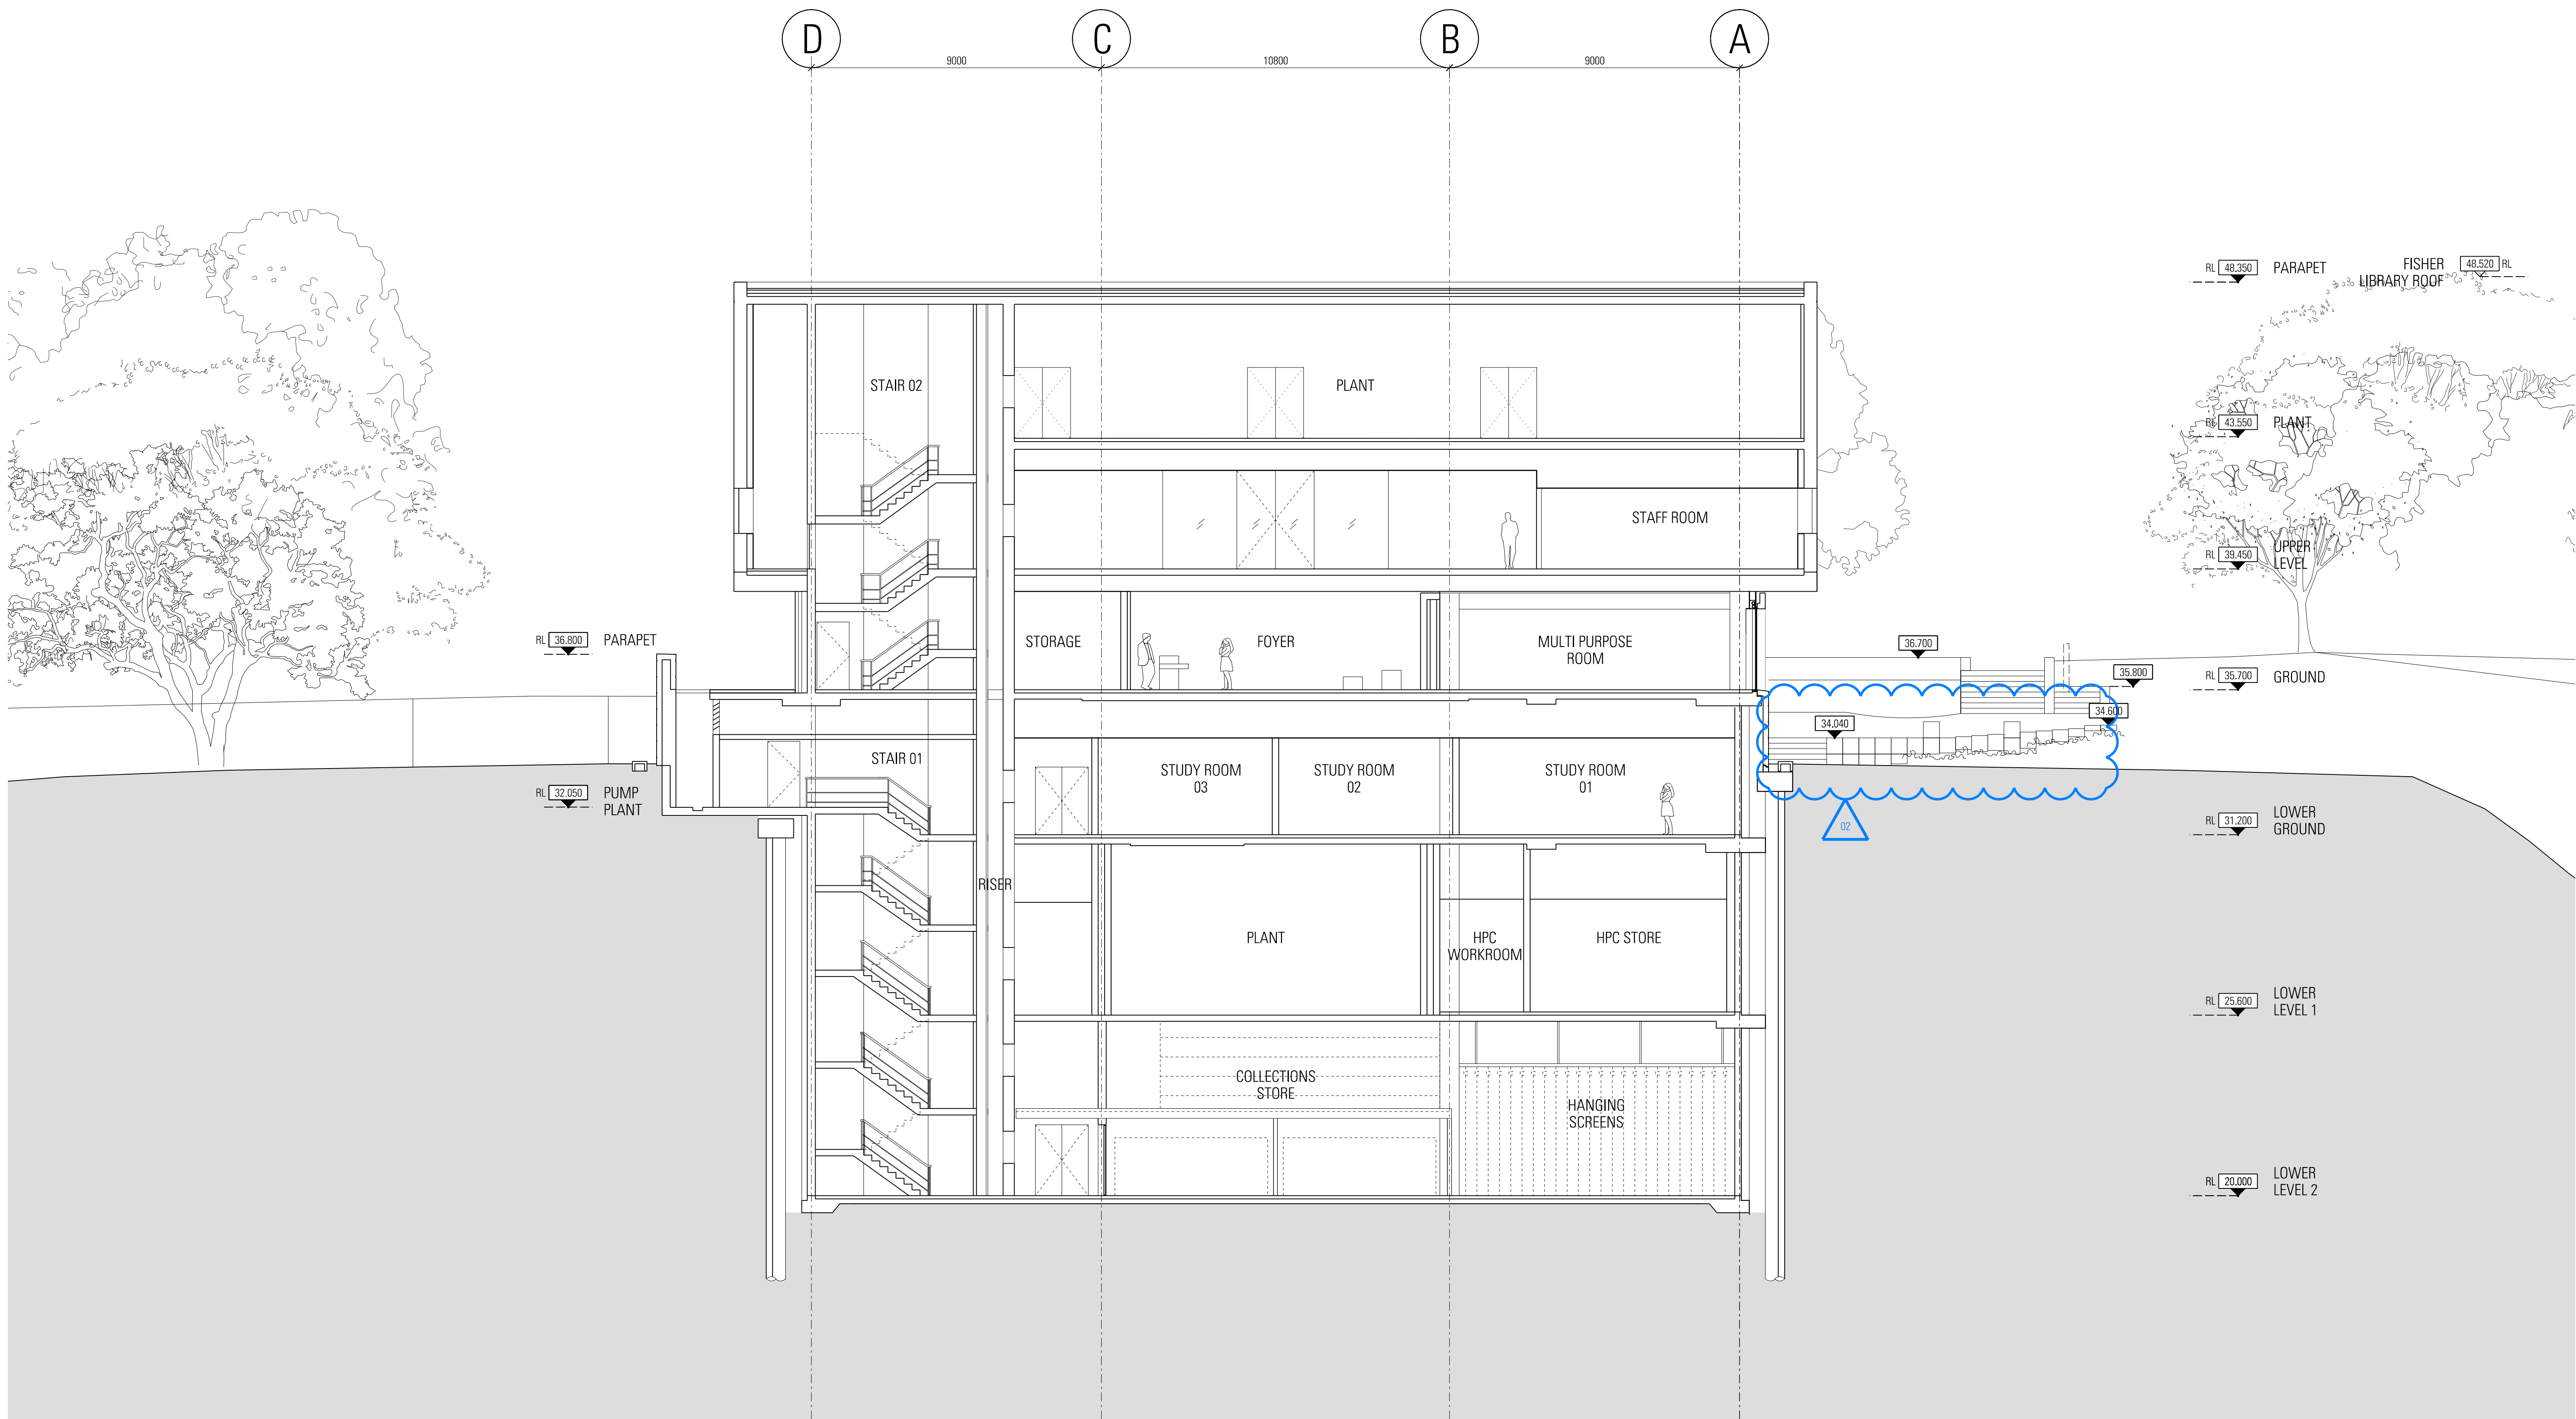

Rev	App	Old	Revision or reason for issue	Date	Notes
01	KL	DW	Development Application	17/03/2017	
02	KL	SM	Development Application	05/05/2017	
03	KL	SM	Development Application	20/11/2017	

Structural & Civil
ARUP
10/102 Kent St
Sydney NSW 2000
02 9320 9320

Building Services
ARUP
10/102 Kent St
Sydney NSW 2000
02 9320 9320

Fire Engineering
ARUP
10/102 Kent St
Sydney NSW 2000
02 9320 9320


ESD & Facades
Steersson Varming
Level 8, 8 Castlereagh St
Sydney NSW 2000
02 9967 2200

Architect
Arborsafe
1300 272 671
enquiries@arborsafe.com.au

Town Planner
MG Planning
Suite 1.4, 135 Victoria Rd
Drumoyne NSW 2047
02 9719 3118

Accessibility
Philip Chun
Suite 404, 44 Hampden Rd
Artarmon NSW 2064
02 9412 2322

BCA
Group DLA
Level 3, No 10 Bridge St
Sydney NSW 2000
02 9355 316

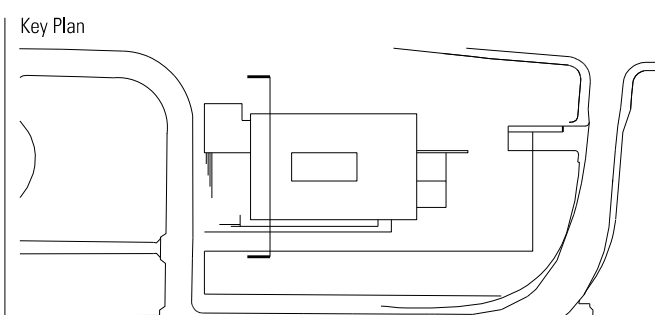

Scale / North Point

1:100 @ A1, 1:200 @ A3

0 1 2 3 5m

General Notes
Do not scale from drawing. Use marked dimensions. To be read in conjunction with all other Consultant's drawings. The Architect to be immediately notified of any discrepancies. Copyright on this drawing retained by the Architect.

Architect
**JPW
JOHNSON PILTON WALKER**
Johnson Pilton Walker Pty Ltd ACN 095 778 886
Level 10 Plaza Building Australia Square 95 Pitt Street Sydney
New South Wales 2000 Australia
Telephone +61 2 9259 5900
Facsimile +61 2 9259 5999
Email jpww@jpww.com.au

Project Title
**UNIVERSITY OF SYDNEY
CHAU CHAK WING MUSEUM**

Client
The University of Sydney
Sydney
NSW
2006


Drawing Title
**SECTION
WEST 03**

Project Number
15037

Drawing Number
JPW-DA-A-3022

Documentation Stage
DEVELOPMENT APPLICATION

Revision
02

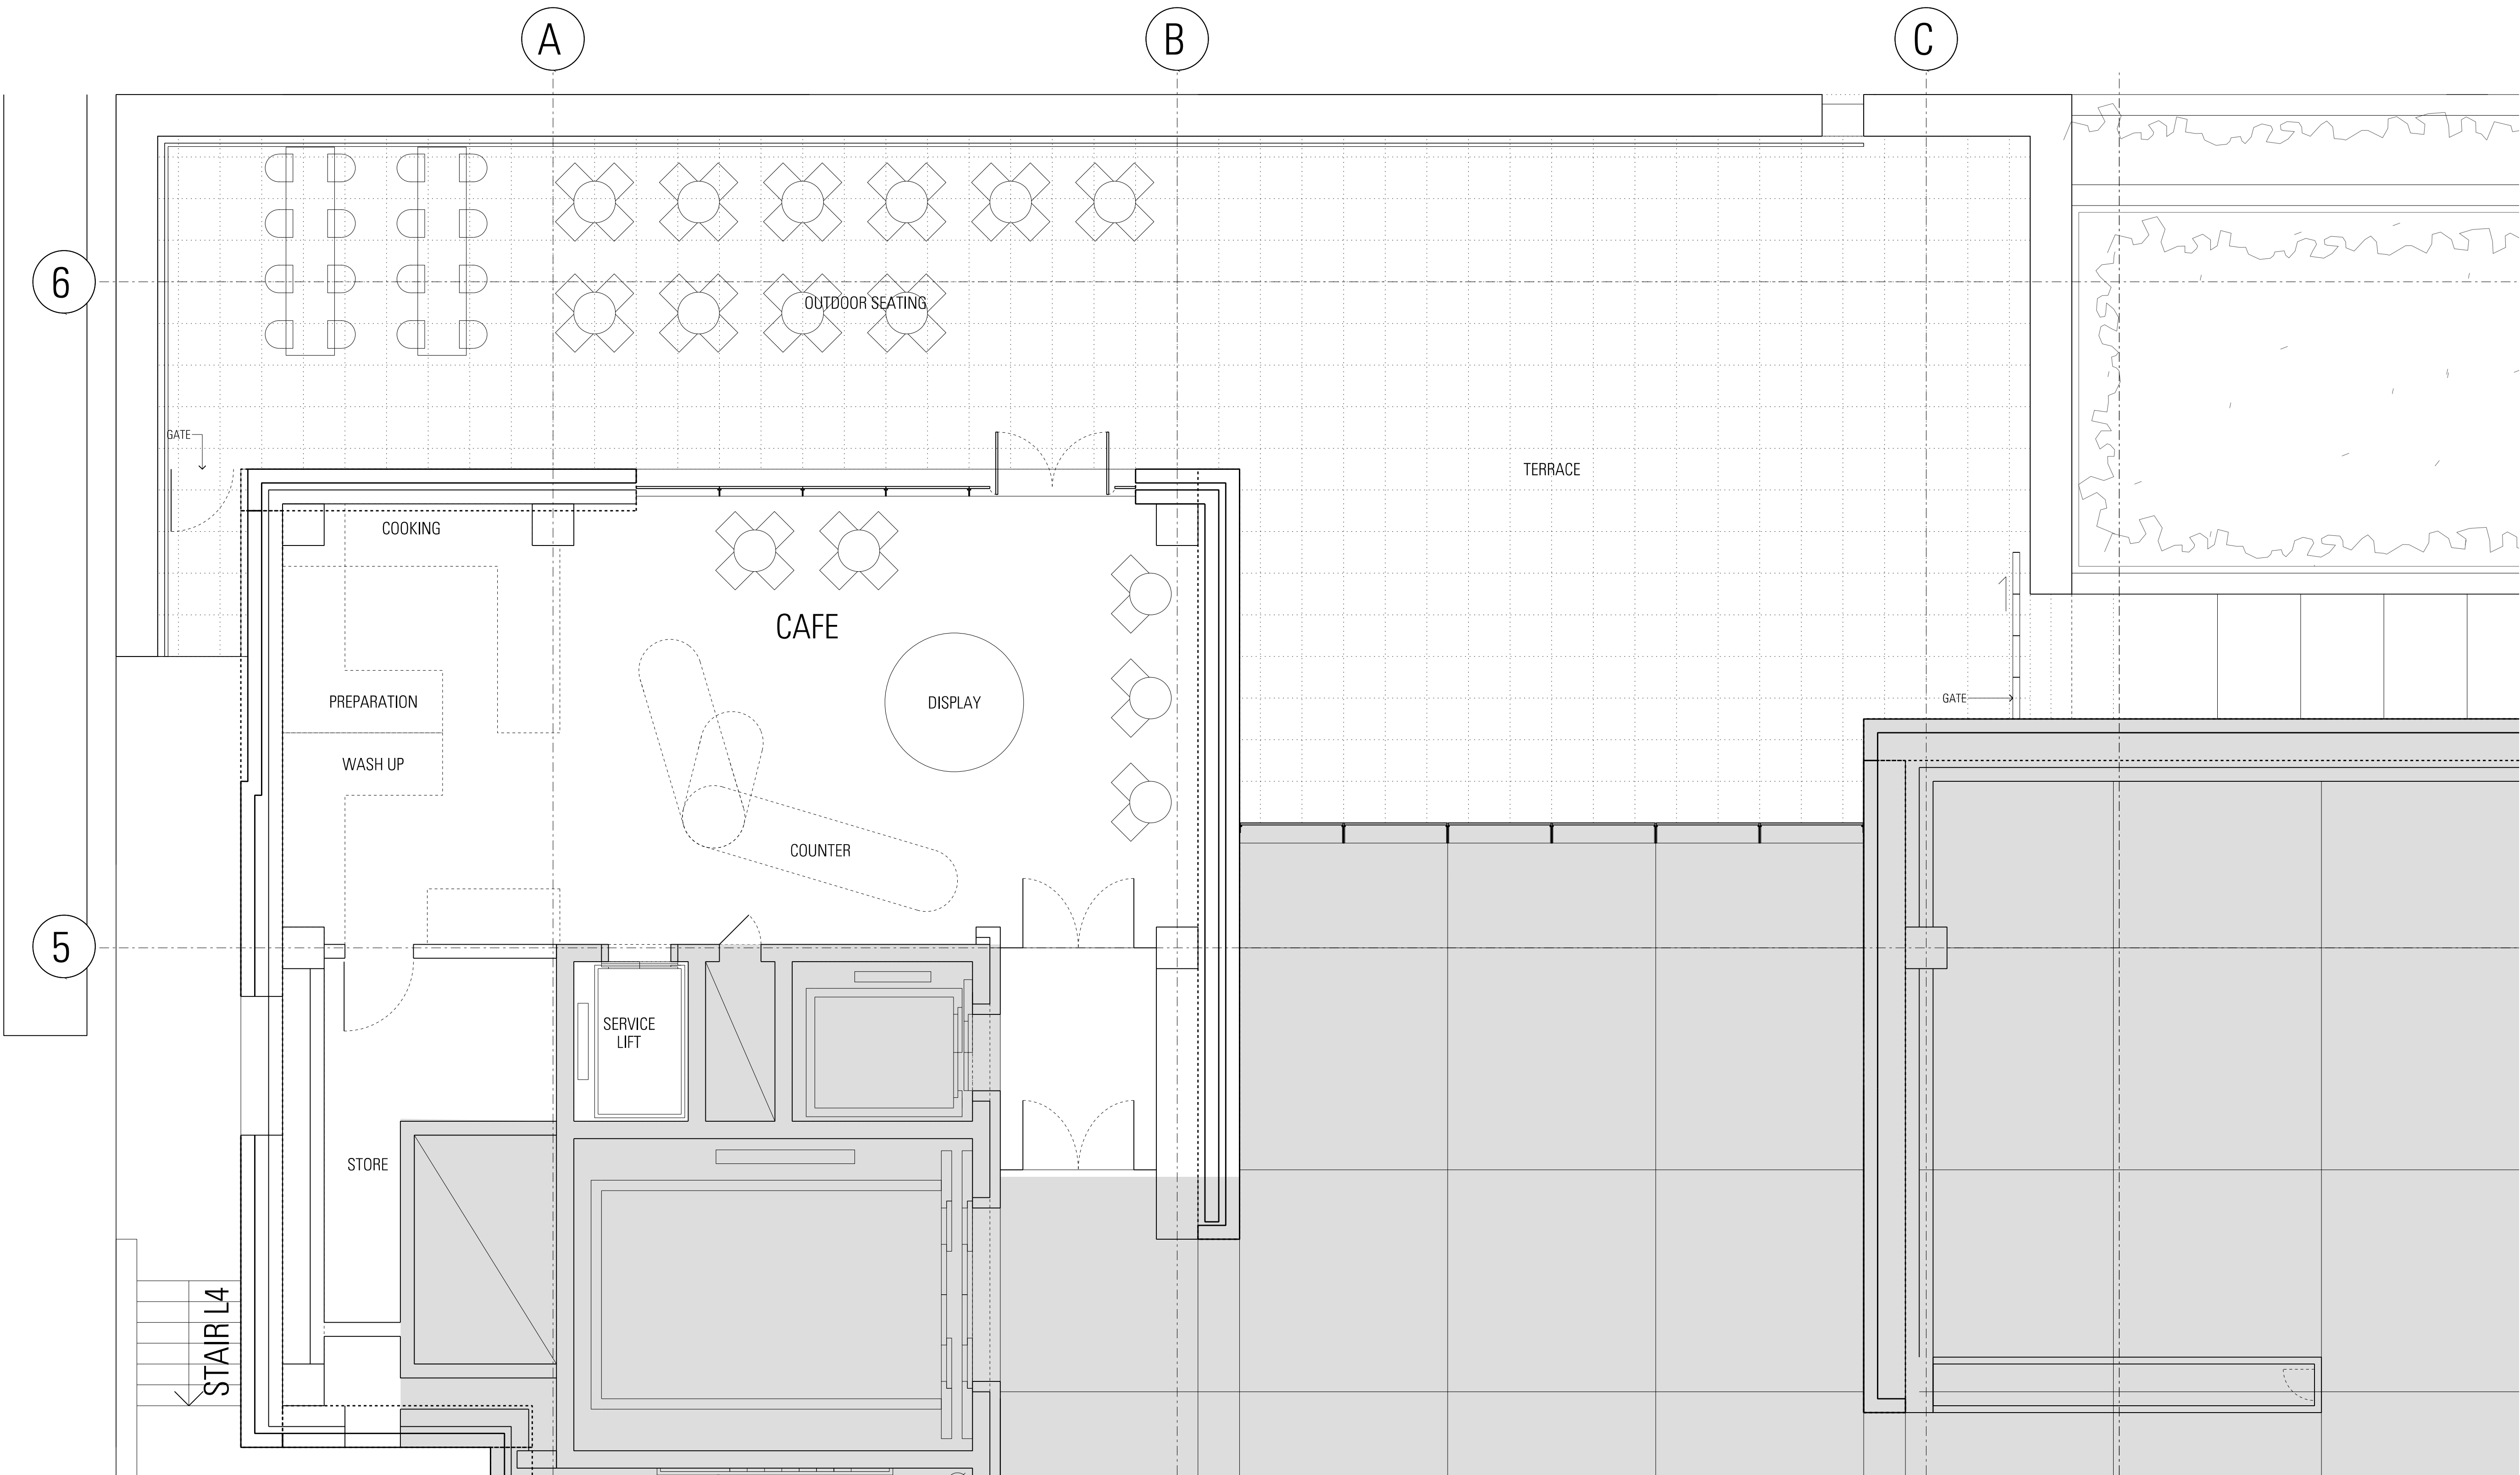

01 CAFE PLAN
1:50

JPW-DA-A-4000.dwg
12/06/2016 12:58:27 PM

Rev	App	Old	Revision or reason for issue	Date	Notes
01	KL	DW	Development Application	05/05/2017	
02	KL	SM	Development Application	20/11/2017	


Structural & Civil
ARUP
10/102 Kent St
Sydney NSW 2000
02 9320 9320

Fire Engineering
ARUP
10/102 Kent St
Sydney NSW 2000
02 9320 9320

Architect
Arborsafe
1300 272 671
enquiries@arborsafe.com.au

Accessibility
Philip Chun
Suite 404, 44 Hampden Rd
Artarmon NSW 2064
02 9412 2322

Key Plan

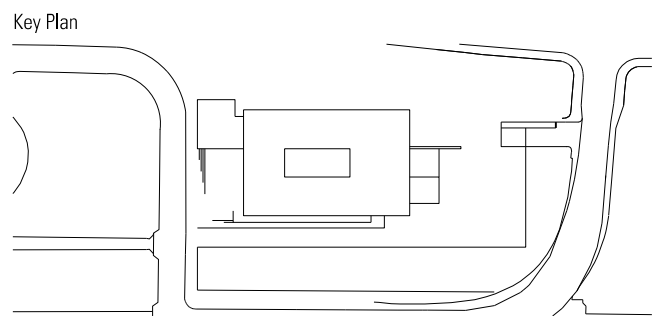

Scale / North Point
1:50 @ A1, 1:100 @ A3
0 0.5 1 1.5 2.5m

General Notes
Do not scale from drawing. Use marked dimensions. To be read in conjunction with all other Consultant's drawings. The Architect to be immediately notified of any discrepancies. Copyright on this drawing retained by the Architect.

Architect
**JPW
JOHNSON PILTON WALKER**
Johnson Pilton Walker Pty Ltd ACN 095 778 886
Level 10 Plaza Building Australia Square 95 Pitt Street Sydney
New South Wales 2000 Australia
Telephone +61 2 9259 5900
Facsimile +61 2 9259 5999
Email jpww@jpww.com.au

Project Title
**UNIVERSITY OF SYDNEY
CHAU CHAK WING MUSEUM**

Client
The University of Sydney
Sydney
NSW
2006

Drawing Title
**CAFE DETAIL
PLAN**

Project Number
15037
Drawing Number
JPW-DA-A-4000

Documentation Stage
DEVELOPMENT APPLICATION
Revision
02

Rev	App	Ctd	Revision or reason for issue	Date	Notes
00					
01	KL	DW	Development Application	05/05/2017	
02	KL	DW	Development Application	12/05/2017	
03	KL	SM	Development Application	20/11/2017	

Structural & Civil
ARUP
10/102 Kent St
Sydney NSW 2000
02 9320 9320

Building Services
ARUP
10/102 Kent St
Sydney NSW 2000
02 9320 9320

Fire Engineering
ARUP
10/102 Kent St
Sydney NSW 2000
02 9320 9320

ESD & Facades
Steenon Warming
Level 8, 8 Castlereagh St
Sydney NSW 2000
02 9967 2200


Architect
ArborSafe
1300 272 671
enquiries@arborsafe.com.au

Town Planner
MG Planning
Suite 1.4, 135 Victoria Rd
Drumoyne NSW 2047
02 9719 3118

Accessibility
Philip Chun
Suite 404, 44 Hampden Rd
Artarmon NSW 2064
02 9412 2322

BCA
Group DLA
Level 3, No 10 Bridge St
Sydney NSW 2000
02 9355 316

Key Plan

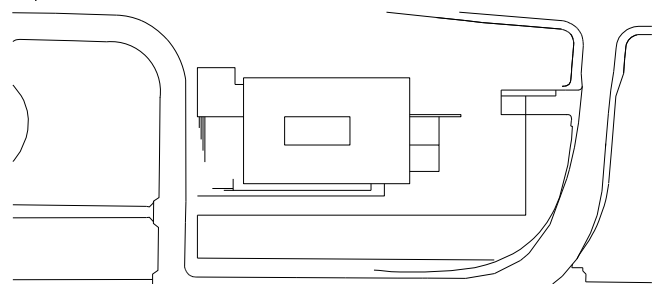

Scale / North Point

1:25 @ A1, 1:50 @ A3


General Notes
Do not scale from drawing. Use marked dimensions. To be read in conjunction with all other Consultant's drawings. The Architect to be immediately notified of any discrepancies. Copyright on this drawing retained by the Architect.

Architect
**JPW
JOHNSON PILTON WALKER**
Johnson Pilton Walker Pty Ltd ACN 095 778 886
Level 10 Plaza Building Australia Square 95 Pitt Street Sydney
New South Wales 2000 Australia
Telephone +61 2 9259 5900
Facsimile +61 2 9259 5999
Email jpww@jpww.com.au

Project Title
**UNIVERSITY OF SYDNEY
CHAU CHAK WING MUSEUM**
Client
The University of Sydney
Sydney
NSW
2006

Drawing Title
**SIGNAGE DETAIL
ELEVATION**
Project Number
15037
Drawing Number
JPW-DA-A-5000


Documentation Stage
DEVELOPMENT APPLICATION
Revision
03

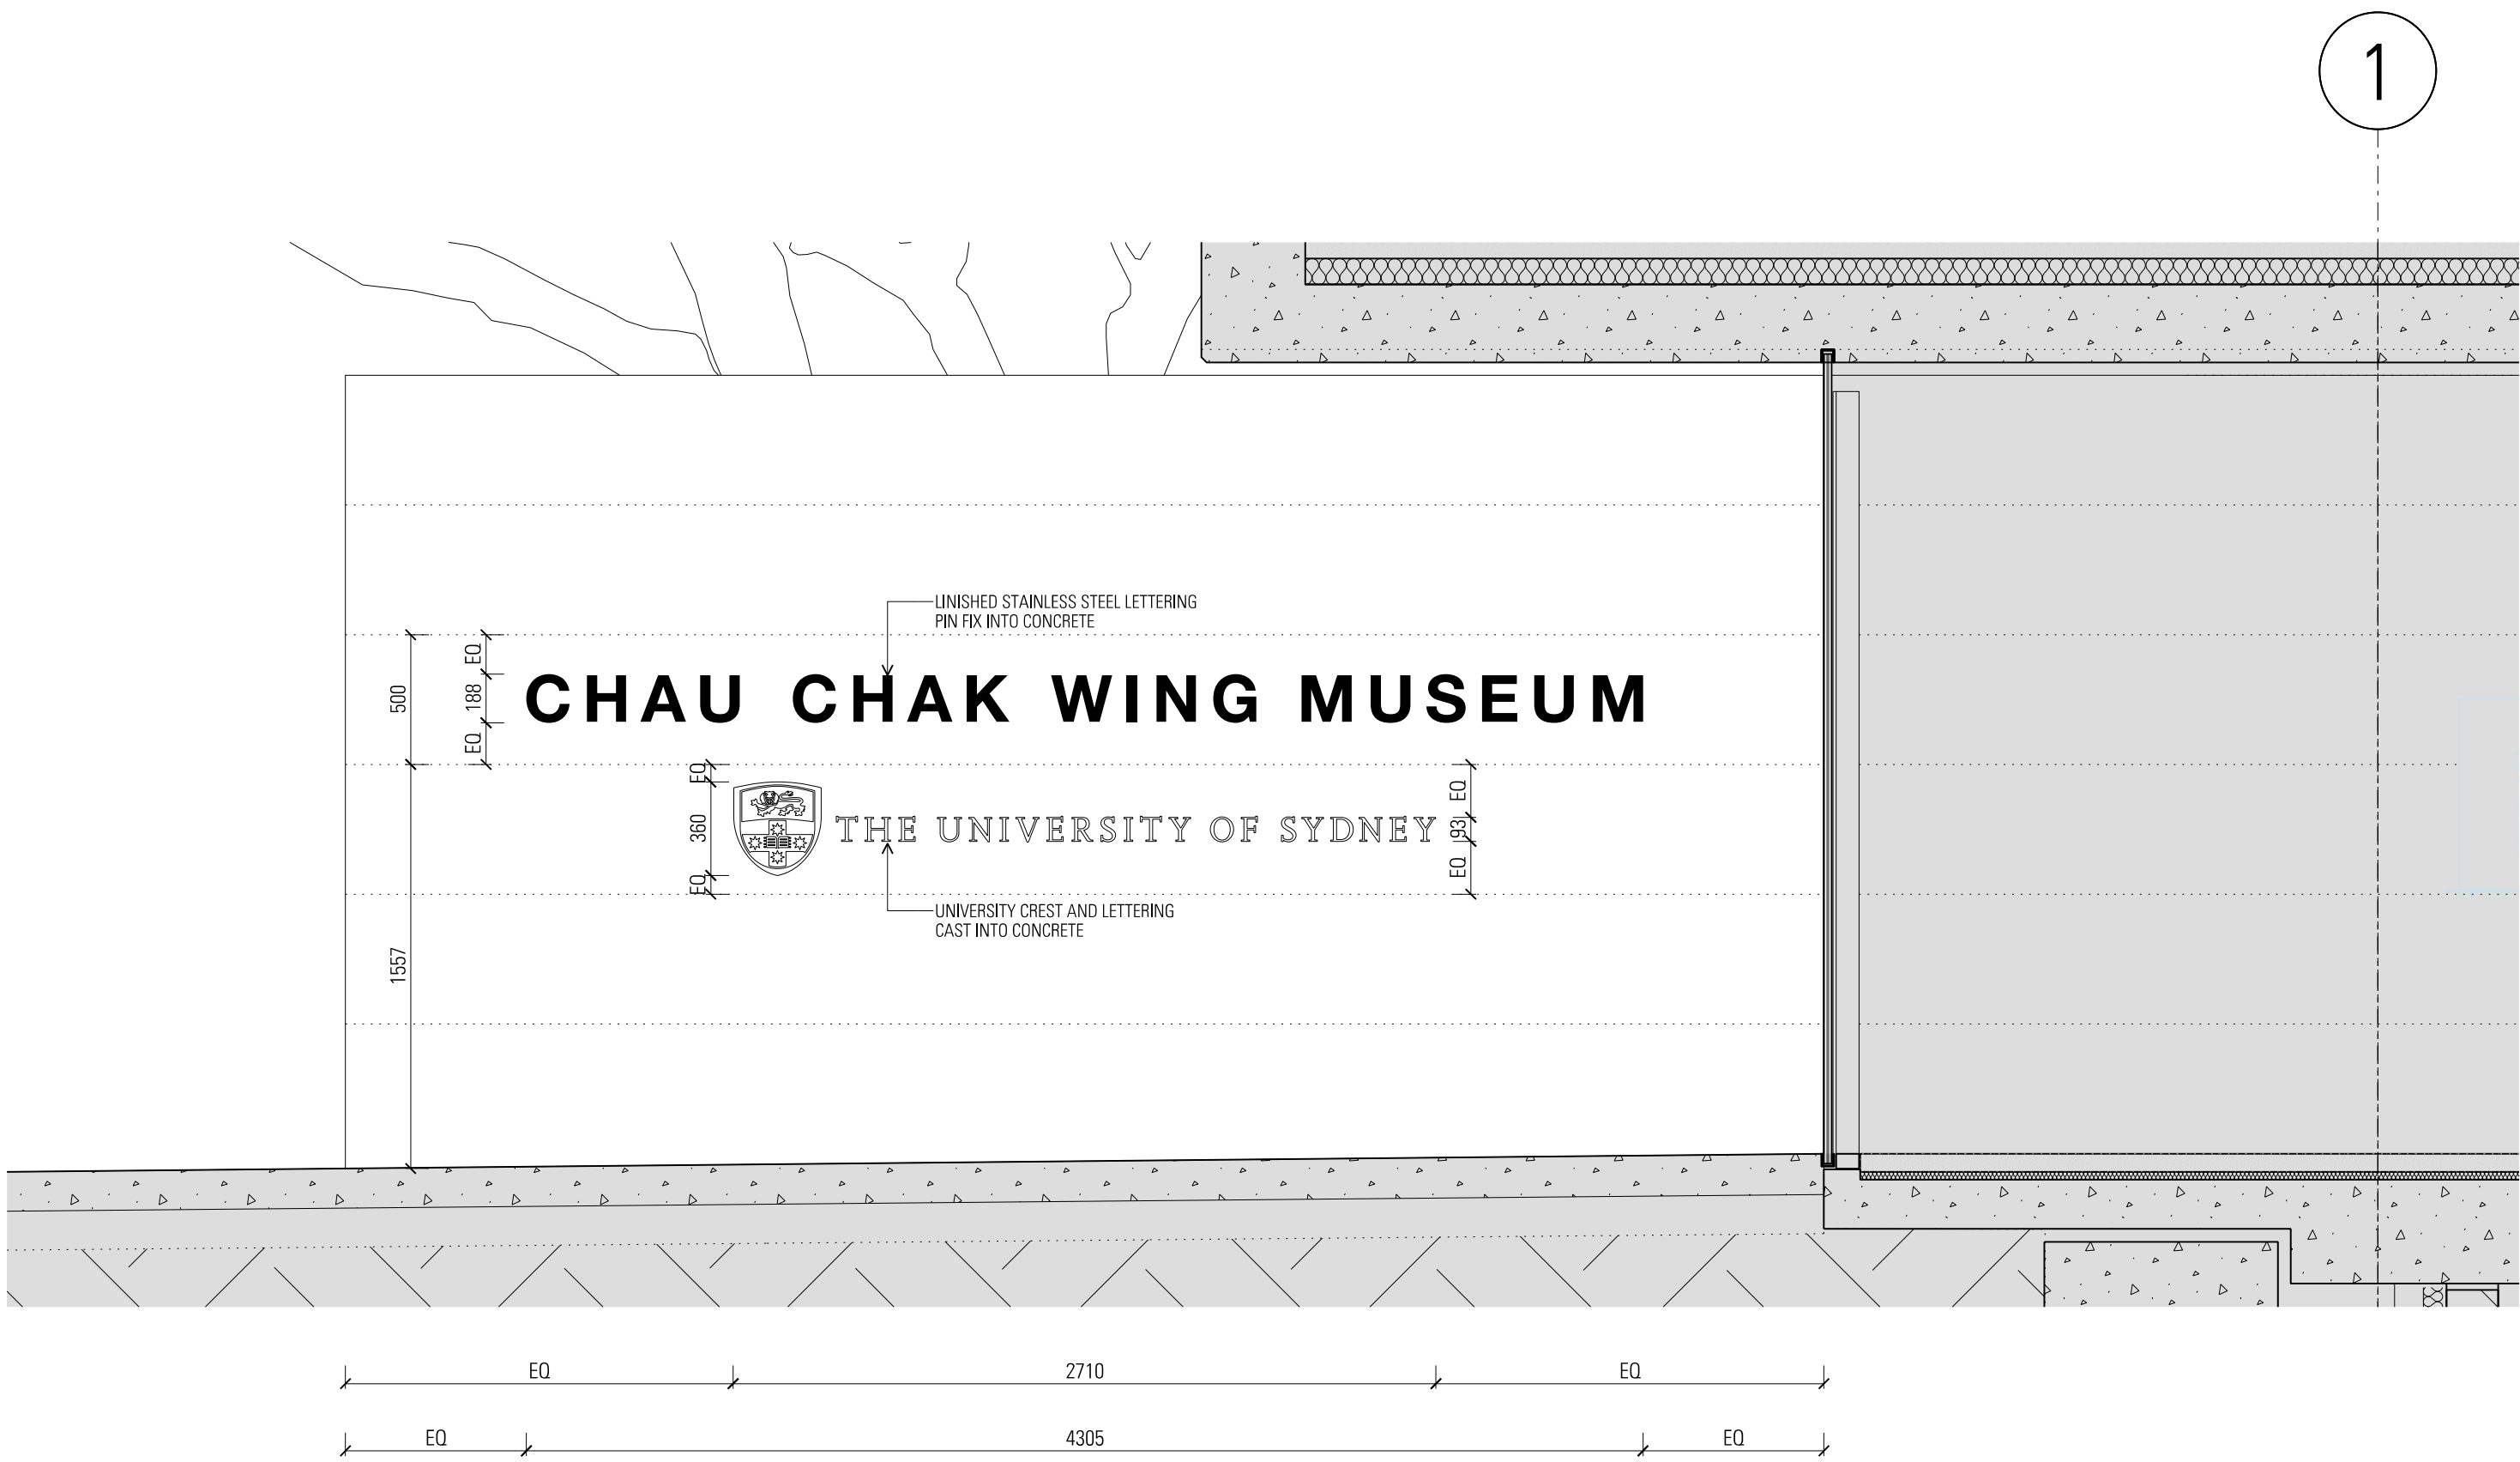

01 SIGNAGE ELEVATION
1:25

SUMMER
SOLSTICE


9AM

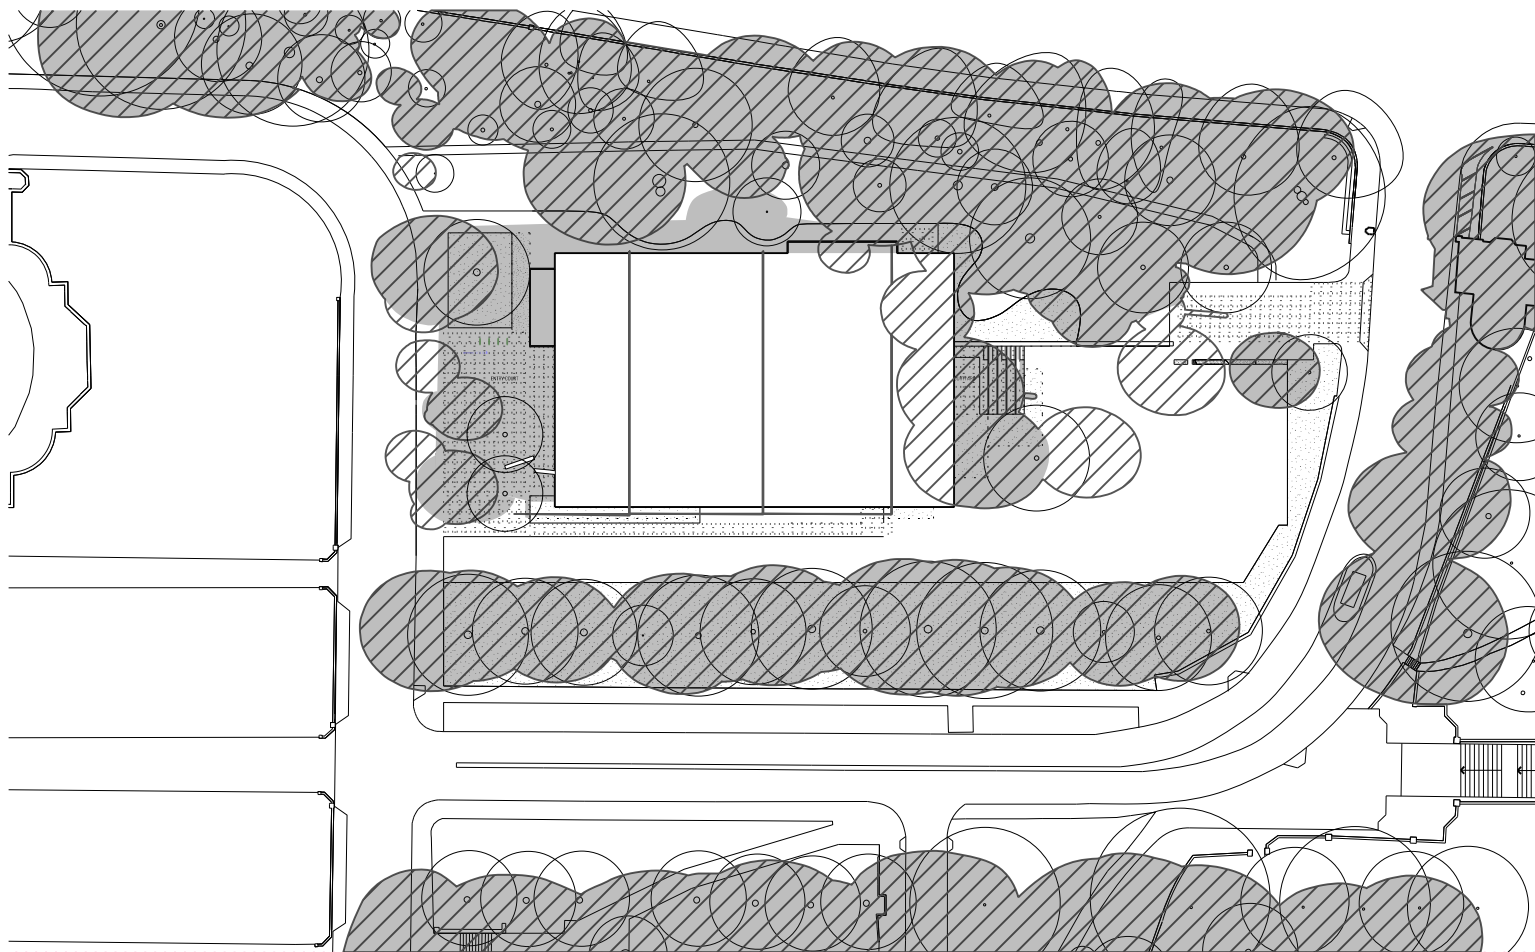



12PM



3PM

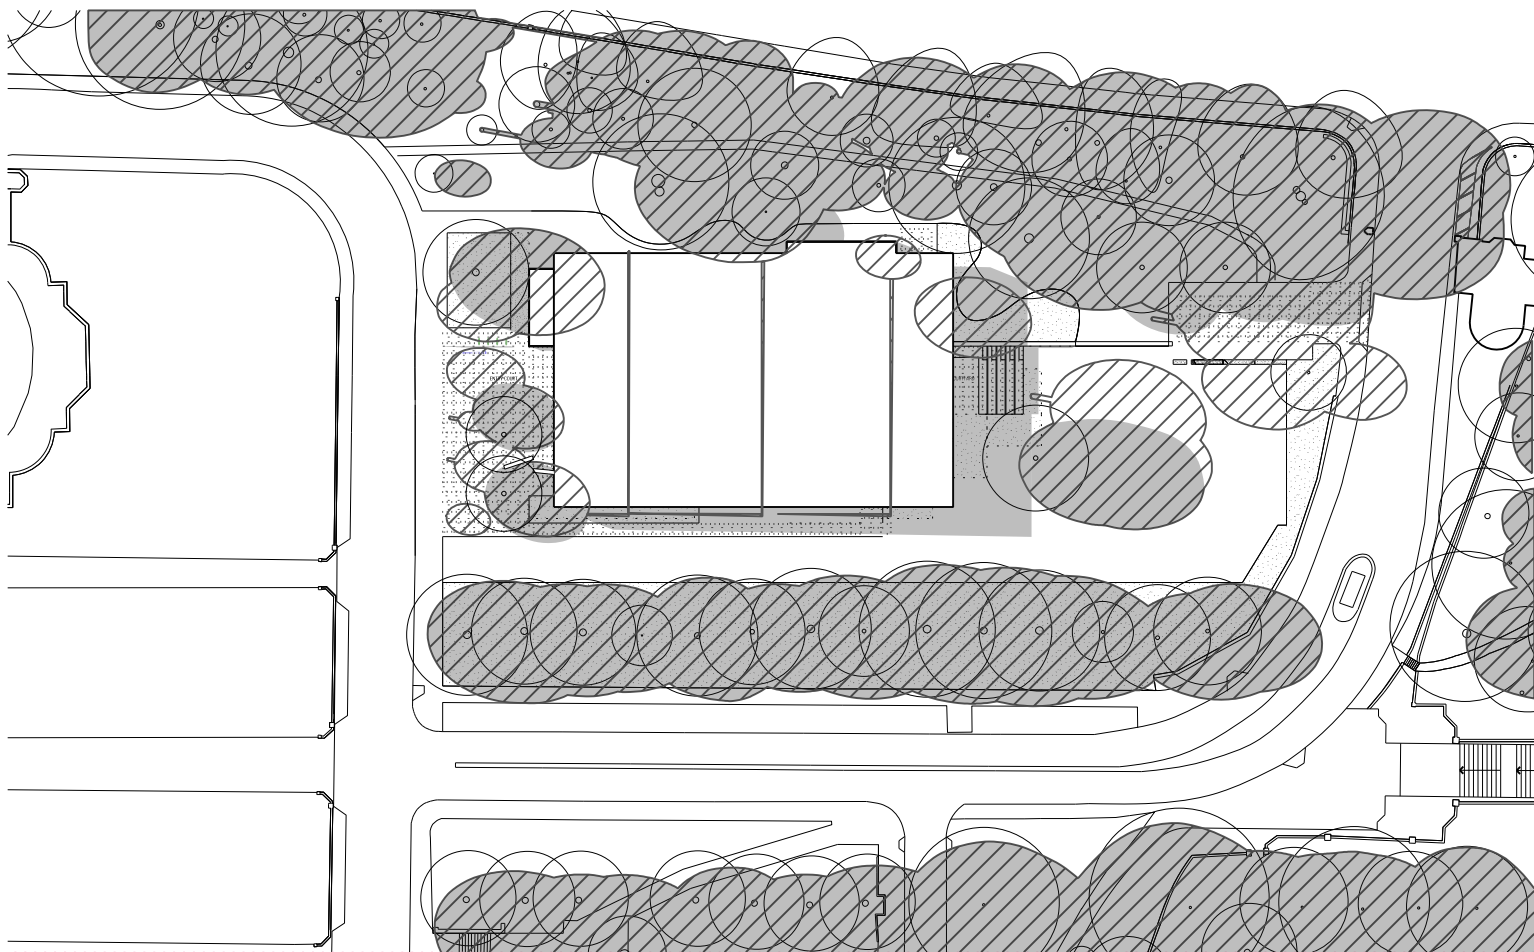

AUTUMN
EQUINOX

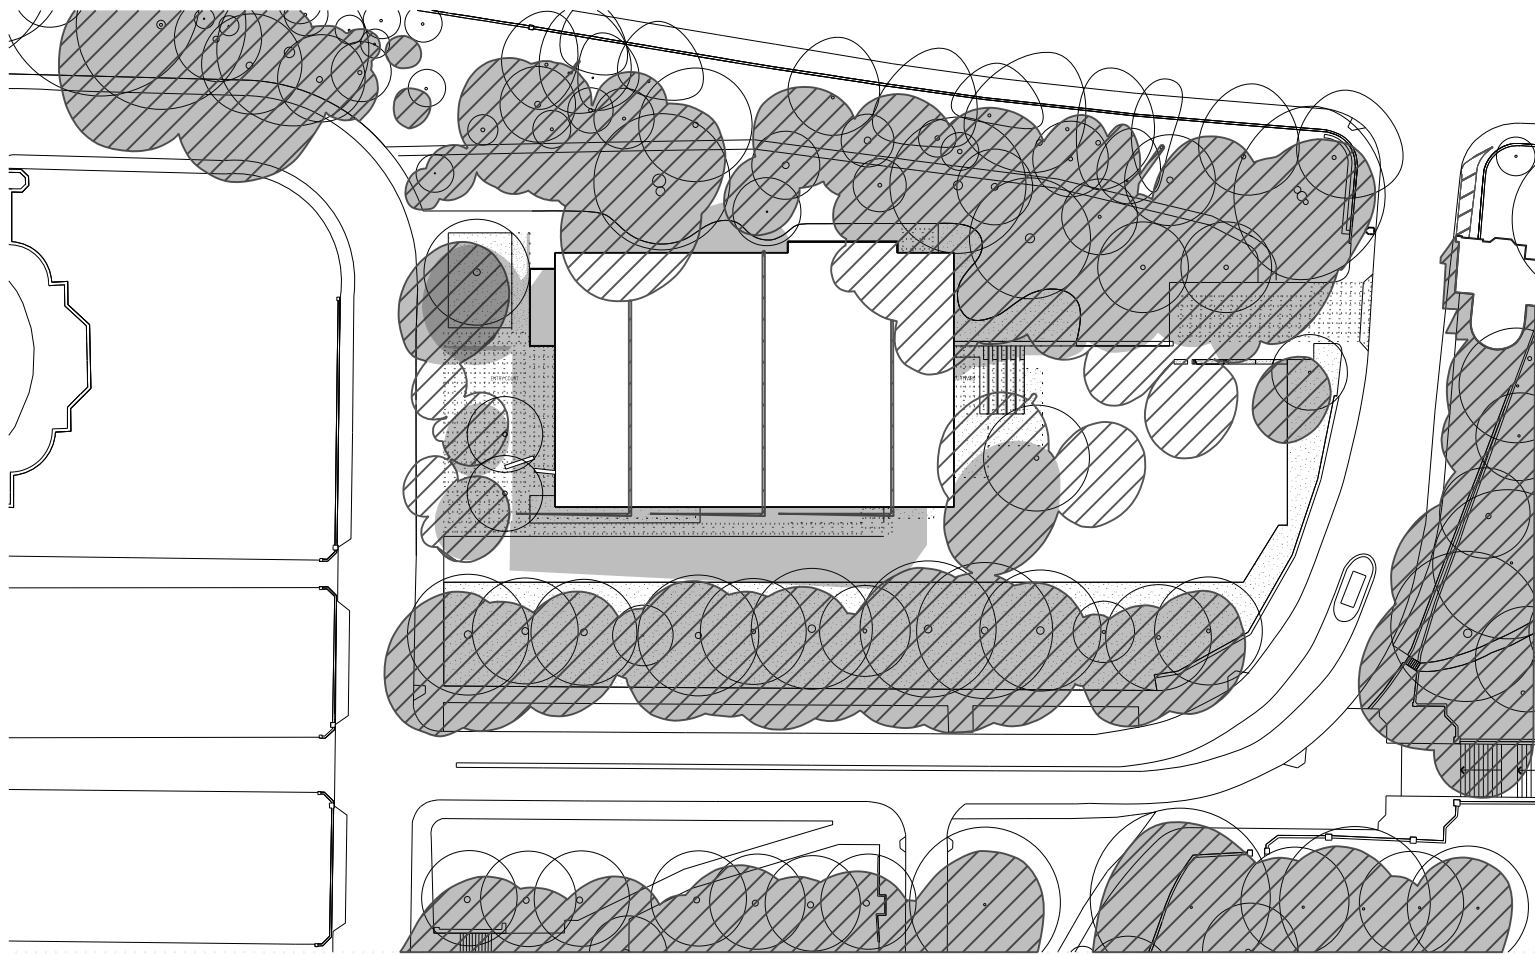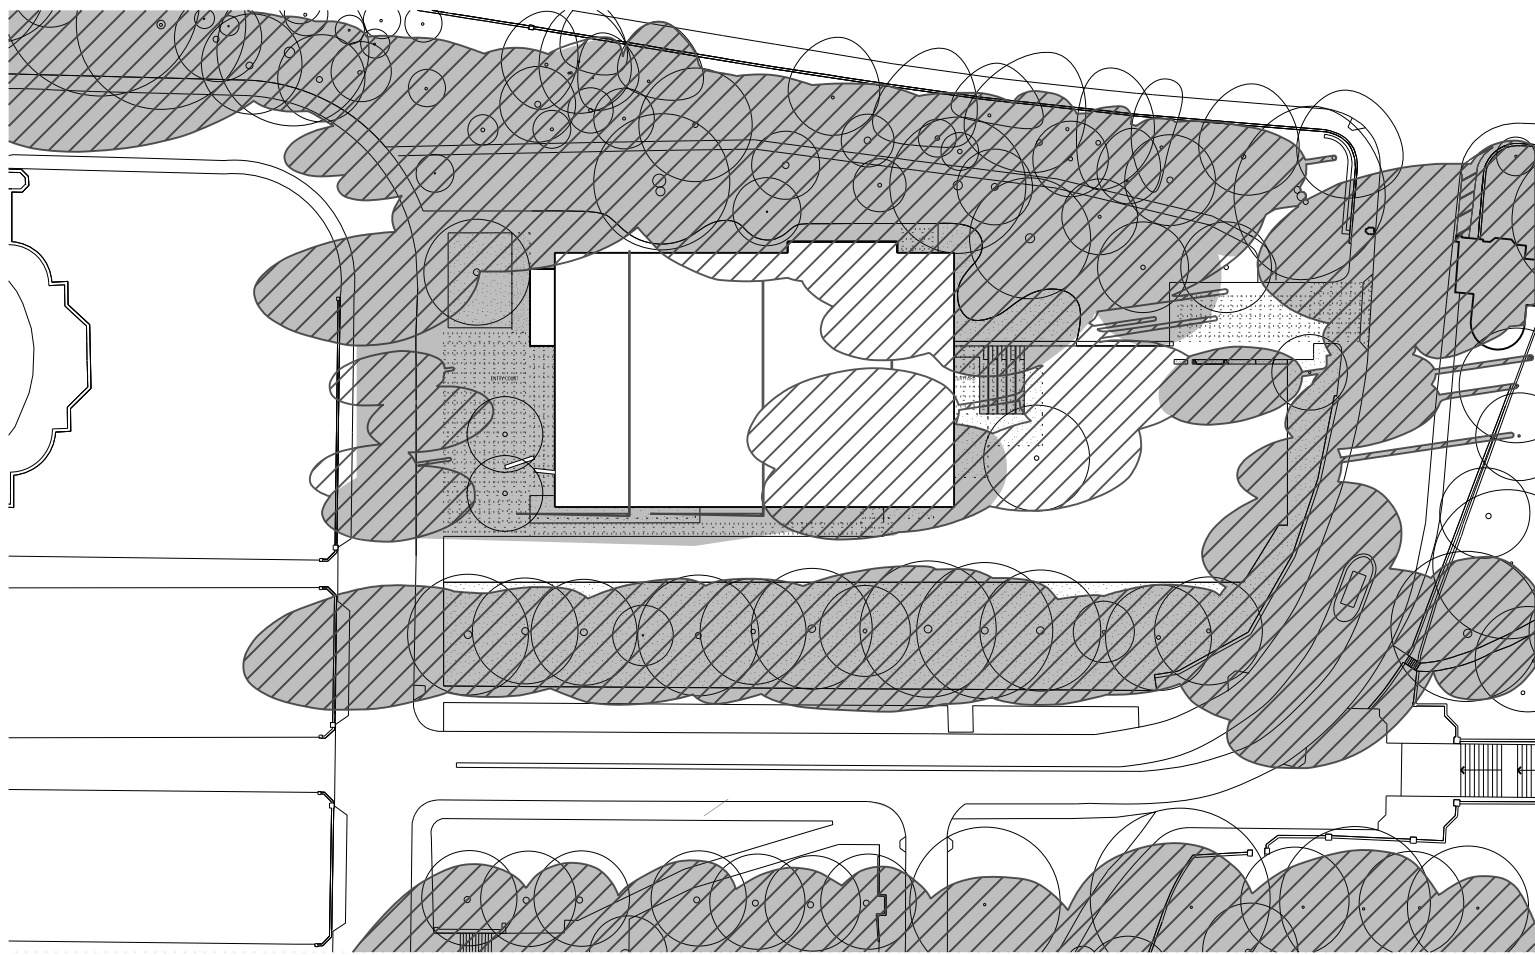

Rev	App	Cld	Revision or reason for issue
01	KL	DW	Development Application

Date
05/05/2017

Legend
EXISTING SHADOW
PROPOSED SHADOW

Structural & Civil
ARUP
10/102 Kent St
Sydney NSW 2000
02 9320 9320

Building Services
ARUP
10/102 Kent St
Sydney NSW 2000
02 9320 9320

Fire Engineering
ARUP
10/102 Kent St
Sydney NSW 2000
02 9320 9320

ESD & Facades
Steersom Varming
Level 8, 8 Castlereagh St
Sydney NSW 2000
02 9967 2200


Architect
Arborsafe
1300 272 671
enquiries@arborsafe.com.au

Town Planner
MG Planning
Suite 1.4, 135 Victoria Rd
Drummoyne NSW 2047
02 9719 3118


Accessibility
Philip Chun
Suite 404, 44 Hampden Rd
Artarmon NSW 2064
02 9412 2322

BCA
Group DLA
Level 3, No 10 Bridge St
Sydney NSW 2000
02 8355 316

Key Plan

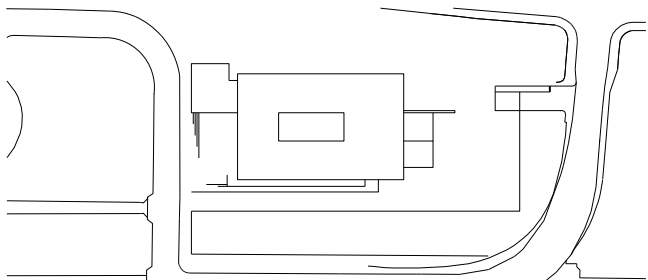

Scale / North Point

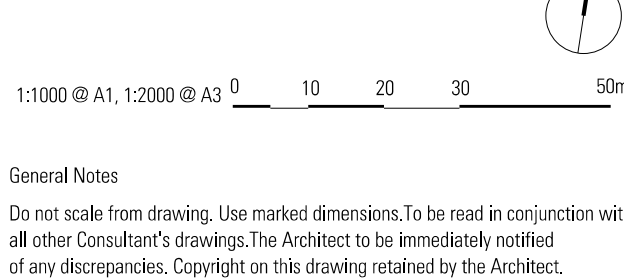

Architect
**JPW
JOHNSON PILTON WALKER**
Johnson Pilton Walker Pty Ltd ACN 095 778 886
Level 10 Plaza Building Australia Square 95 Pitt Street Sydney
New South Wales 2000 Australia
Telephone +61 2 9259 5900
Facsimile +61 2 9259 5999
Email jpww@jpww.com.au

Project Title
**UNIVERSITY OF SYDNEY
CHAU CHAK WING MUSEUM**

Client
The University of Sydney
Sydney
NSW
2006


Drawing Title
SHADOW DIAGRAMS 01

Project Number
15037
Drawing Number
JPW-DA-A-8000


Documentation Stage
DA
Revision
01

WINTER
SOLSTICE


9AM

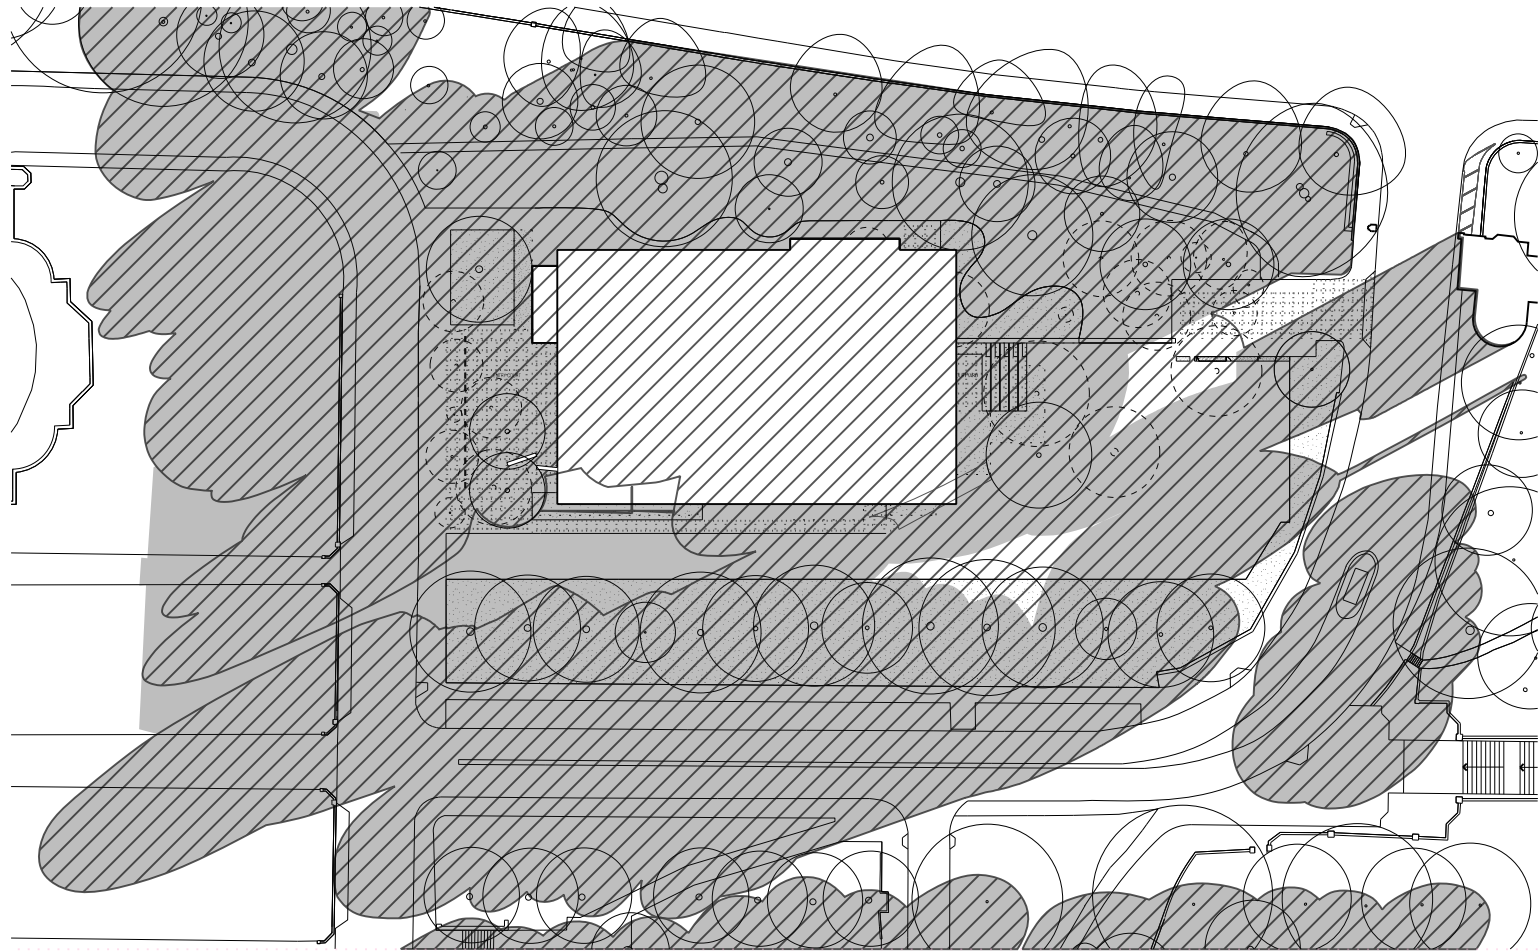




12PM

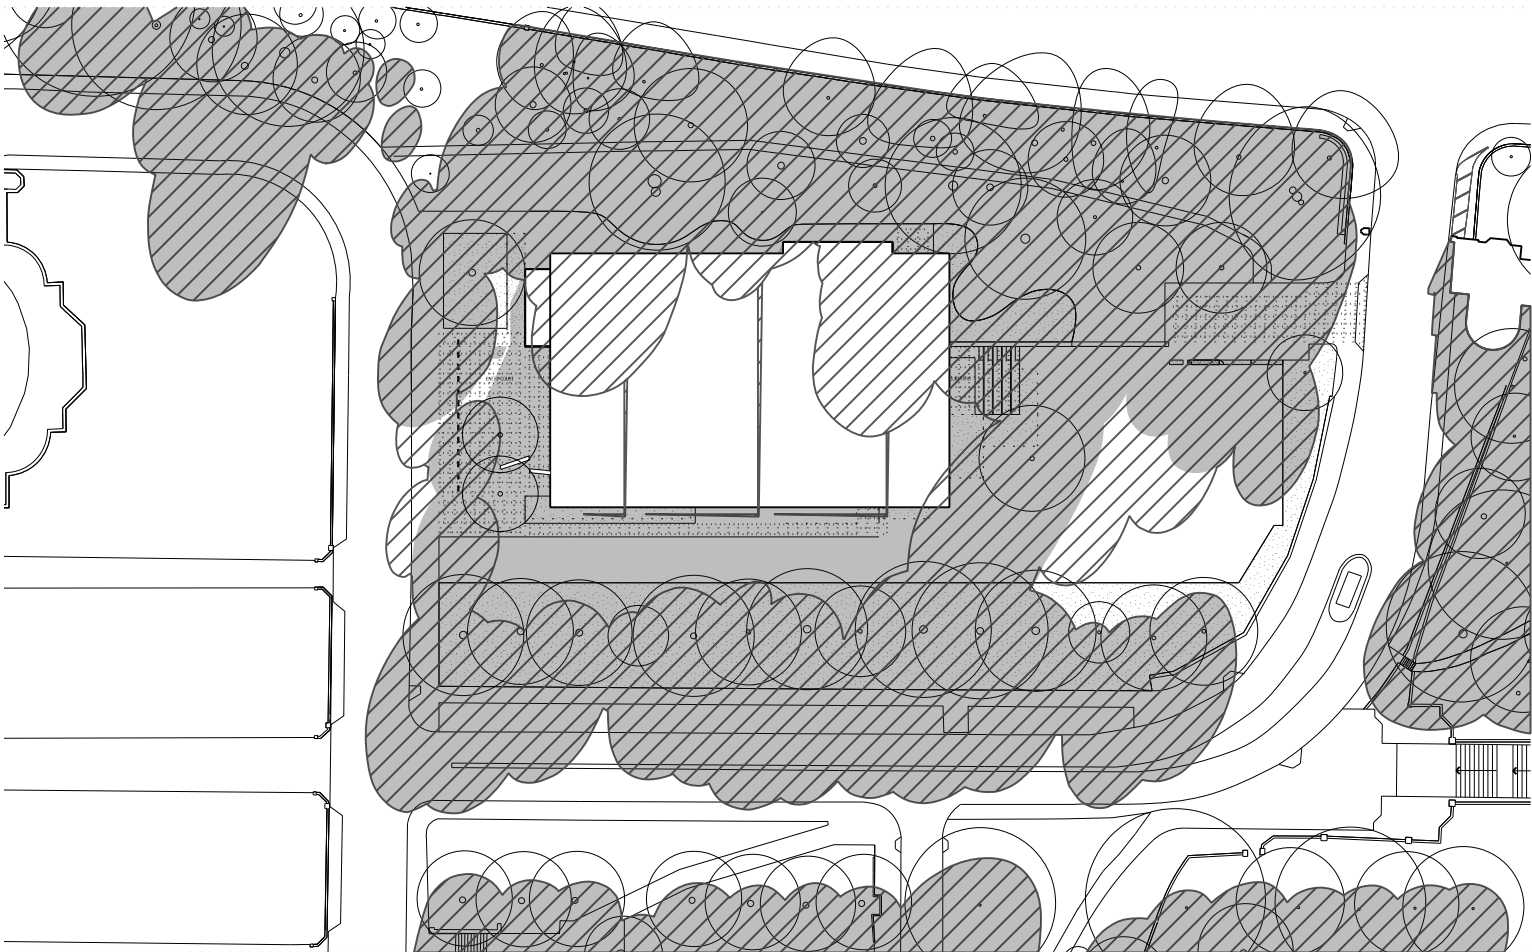

3PM

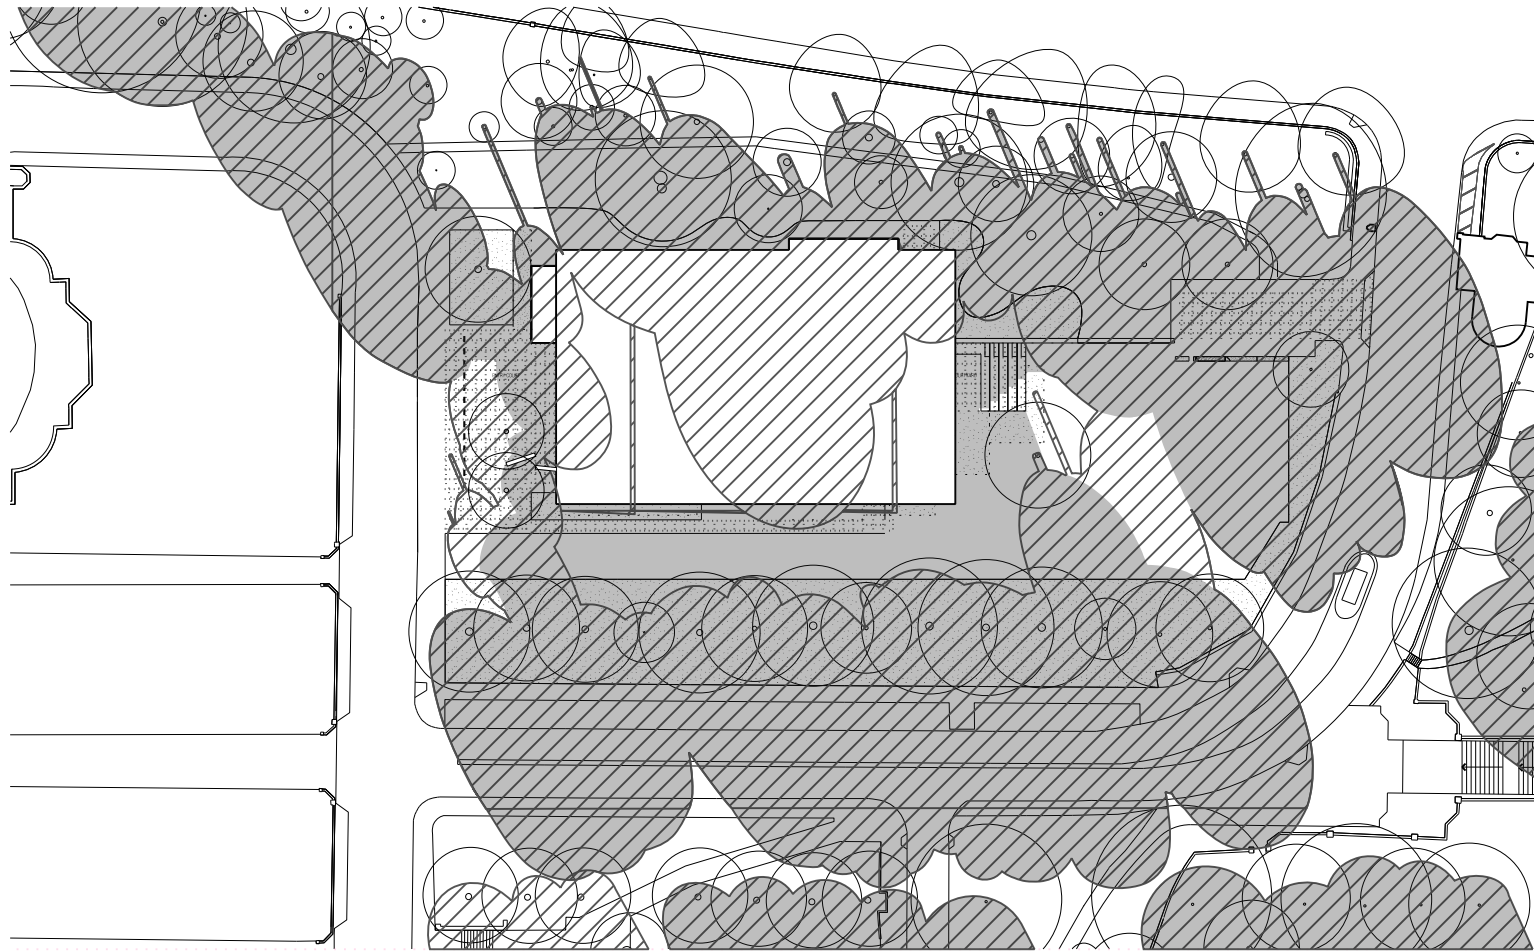

SPRING
EQUINOX

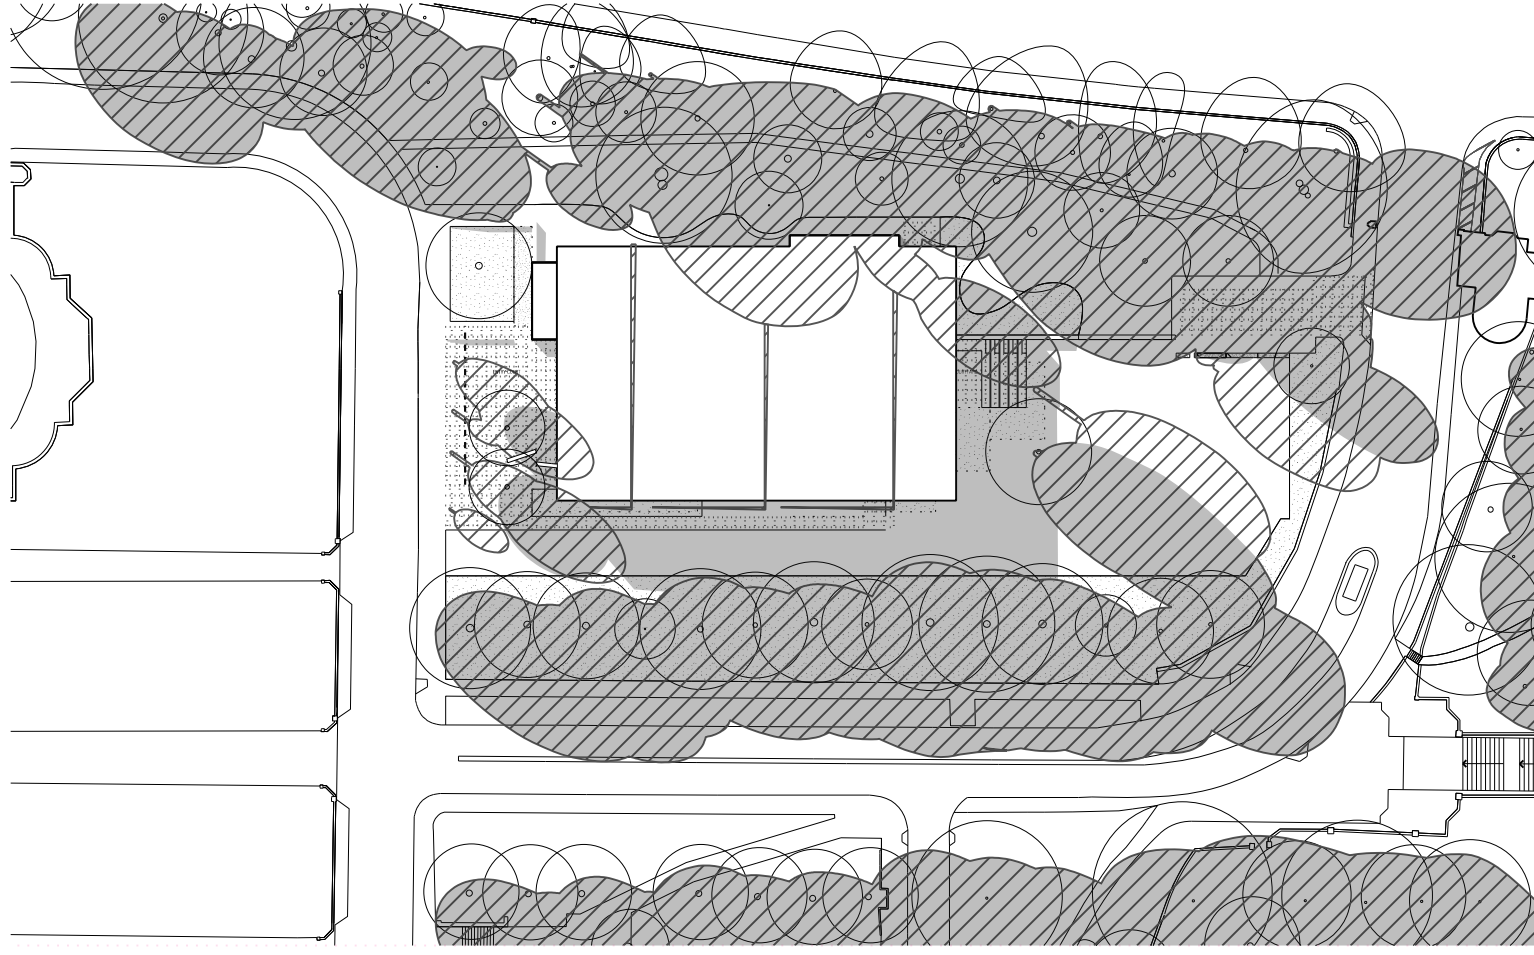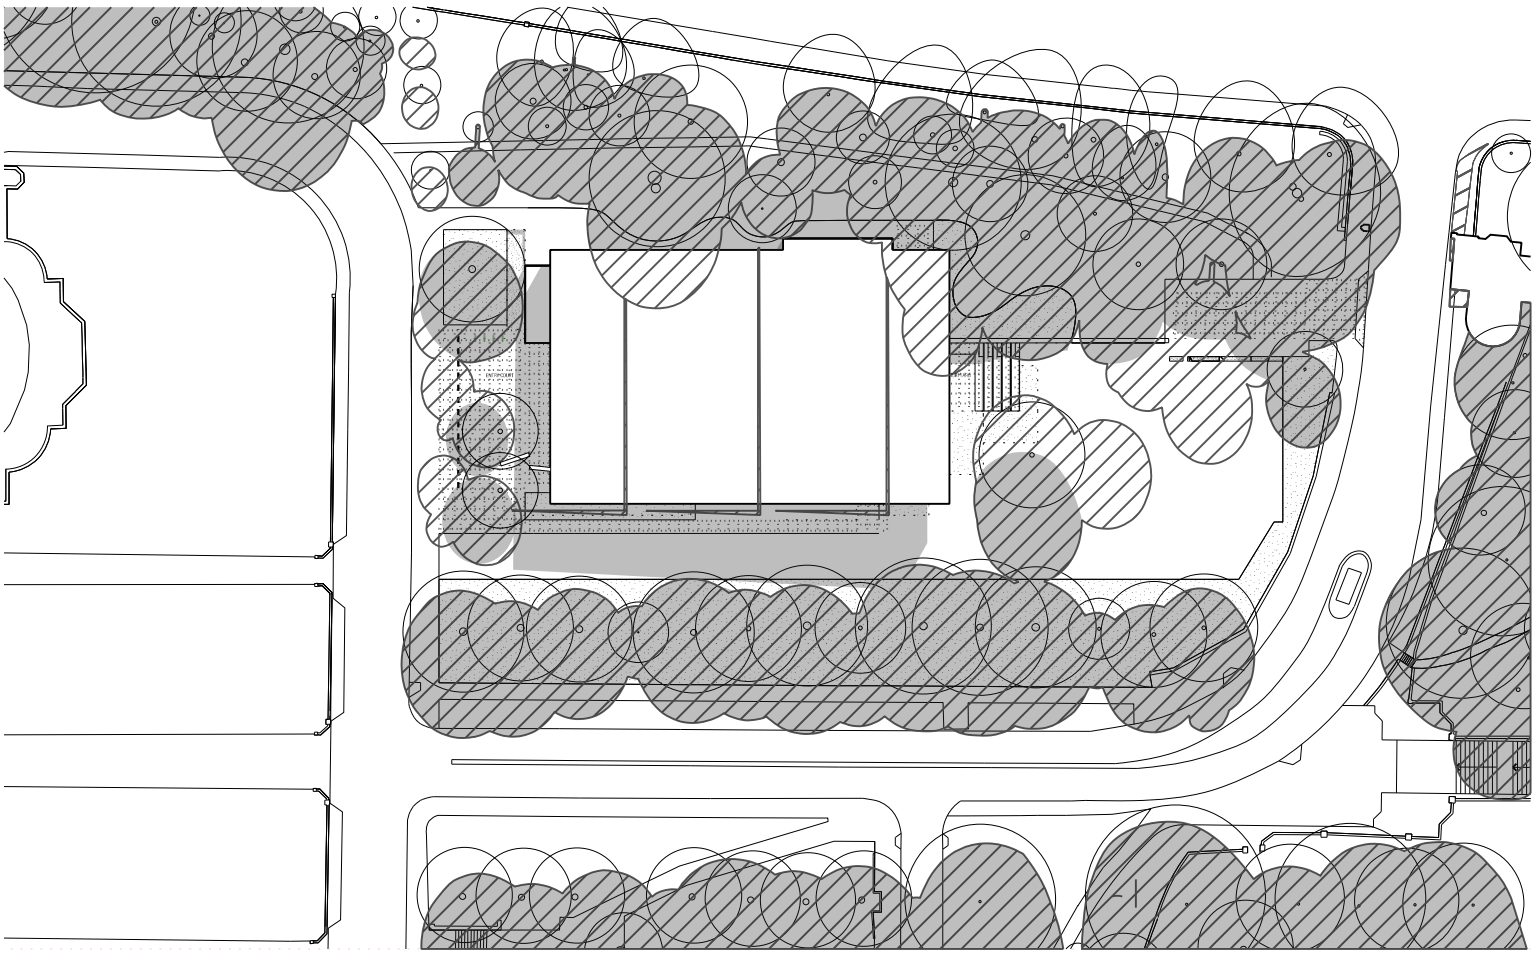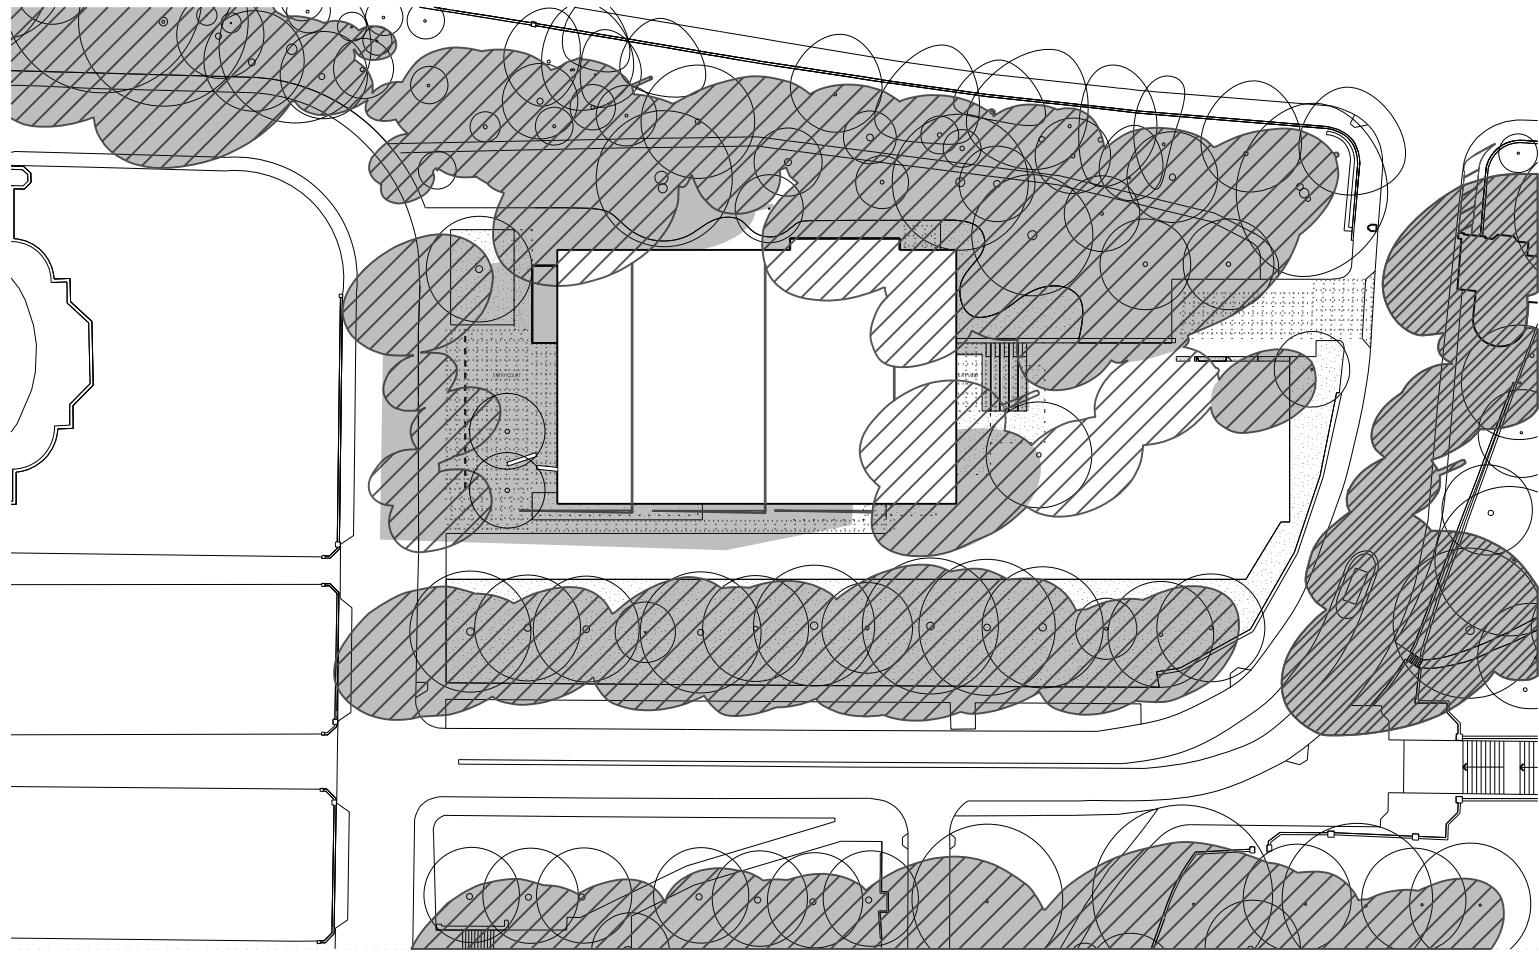

Rev	App	Ctd	Revision or reason for issue
01	KL	DW	Development Application

Date
05/05/2017

Legend
EXISTING SHADOW
PROPOSED SHADOW

Structural & Civil
ARUP
10/102 Kent St
Sydney NSW 2000
02 9320 9320

Building Services
ARUP
10/102 Kent St
Sydney NSW 2000
02 9320 9320

Fire Engineering
ARUP
10/102 Kent St
Sydney NSW 2000
02 9320 9320

ESD & Facades
Stevenson Varming
Level 8, 8 Castlereagh St
Sydney NSW 2000
02 9967 2200


Architect
Arborsafe
1300 272 671
enquiries@arborsafe.com.au

Town Planner
MG Planning
Suite 1.4, 135 Victoria Rd
Drumoyne NSW 2047
02 9719 3118

Accessibility
Philip Chun
Suite 404, 44 Hampden Rd
Artarmon NSW 2064
02 9412 2322

BCA
Group DLA
Level 3, No 10 Bridge St
Sydney NSW 2000
02 8355 316

Key Plan

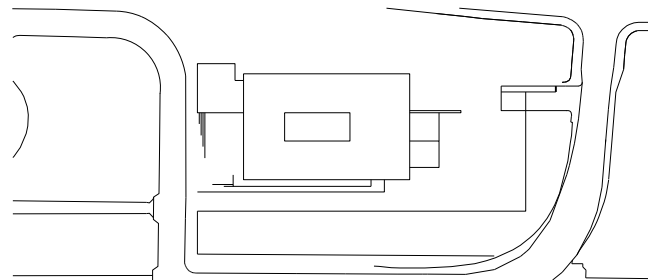

Scale / North Point

1:1000 @ A1, 1:2000 @ A3

General Notes
Do not scale from drawing. Use marked dimensions. To be read in conjunction with all other Consultant's drawings. The Architect to be immediately notified of any discrepancies. Copyright on this drawing retained by the Architect.

Architect
**JPW
JOHNSON PILTON WALKER**

Johnson Pilton Walker Pty Ltd ACN 095 778 886
Level 10 Plaza Building Australia Square 95 Pitt Street Sydney
New South Wales 2000 Australia
Telephone +61 2 9259 5900
Facsimile +61 2 9259 5999
Email jpww@jpww.com.au

Project Title
**UNIVERSITY OF SYDNEY
CHAU CHAK WING MUSEUM**

Client
The University of Sydney
Sydney
NSW
2006


Drawing Title
SHADOW DIAGRAMS 02

Project Number
15037
Drawing Number
JPW-DA-A-8001

Documentation Stage
DA
Revision
01



1

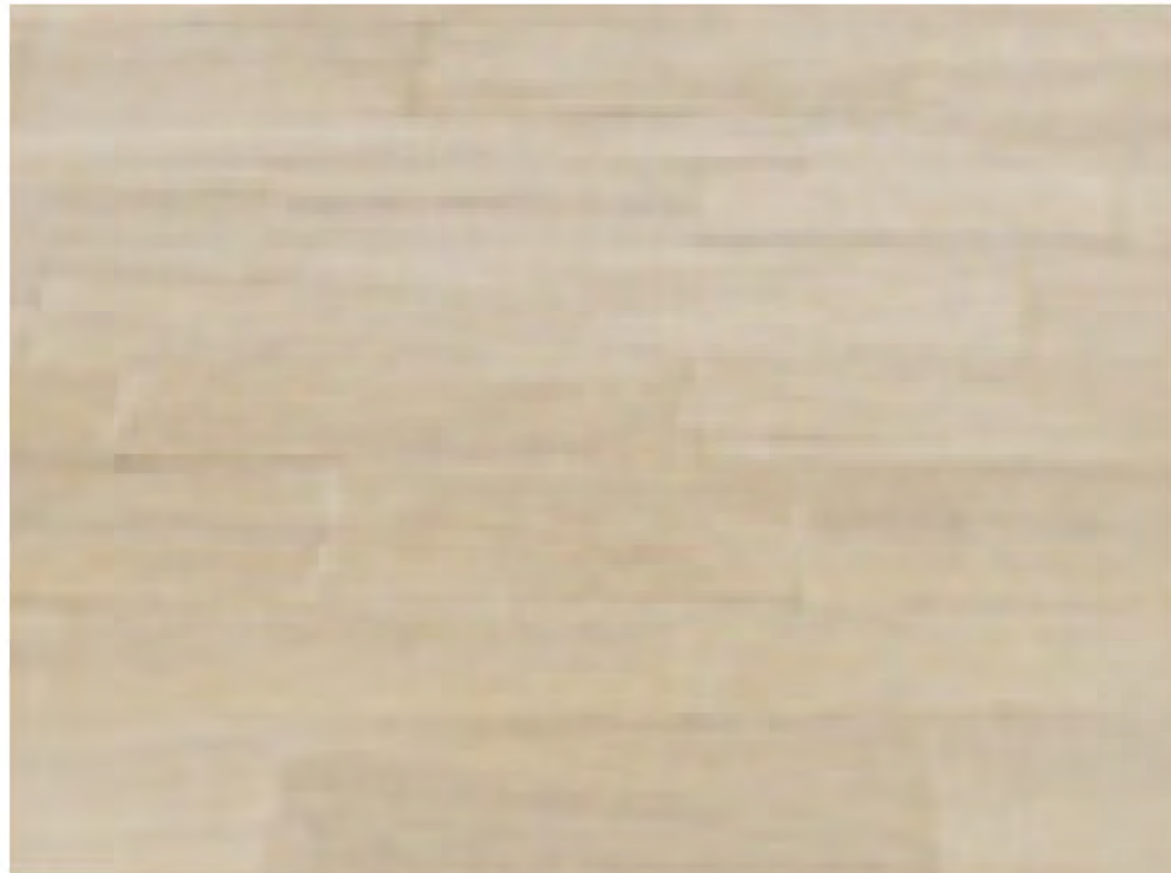

2



3



4



5



MATERIALS KEY:

1 IN SITU CONCRETE
COLOUR: LIGHT

2 RECONSTITUTED STONE
COLOUR: WARM

3 GLAZING
CLEAR GLASS
DARK COLOURED FRAME

4 METAL PANELS
STAINLESS STEEL
DARK COLOURED MATTE

5 CONCRETE
COLOUR: LIGHT




Rev	App	Old	Revision or reason for issue	Date	Notes
01	KL	DW	Coordination Issue	17/03/2017	
02	KL	DW	Development Application	05/05/2017	
03	KL	SM	Development Application	20/11/2017	

Structural & Civil
ARUP
10/102 Kent St
Sydney NSW 2000
02 9320 9320

Fire Engineering
ARUP
10/102 Kent St
Sydney NSW 2000
02 9320 9320

Architect
Arborsafe
1300 272 671
enquiries@arborsafe.com.au

Accessibility
Philip Chun
Suite 404, 44 Hampden Rd
Artarmon NSW 2064
02 9412 2322

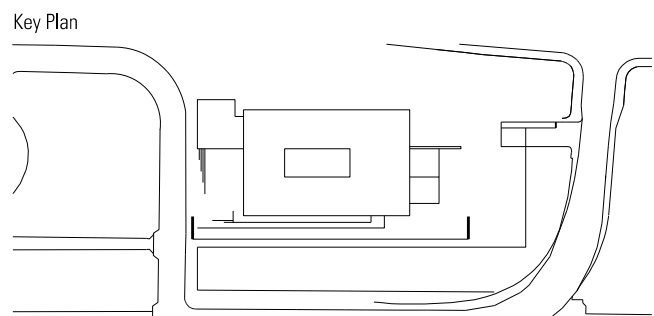

Scale / North Point

Architect
**JPW
JOHNSON PILTON WALKER**
Johnson Pilton Walker Pty Ltd ACN 095 778 886
Level 10 Plaza Building Australia Square 95 Pitt Street Sydney
New South Wales 2000 Australia
Telephone +61 2 9259 5900
Facsimile +61 2 9259 5999
Email jpww@jpww.com.au

Project Title
**UNIVERSITY OF SYDNEY
CHAU CHAK WING MUSEUM**


Drawing Title
MATERIALS SCHEDULE

Project Number
15037

Documentation Stage
DEVELOPMENT APPLICATION

Drawing Number
JPW-DA-A-9000 02

Revision

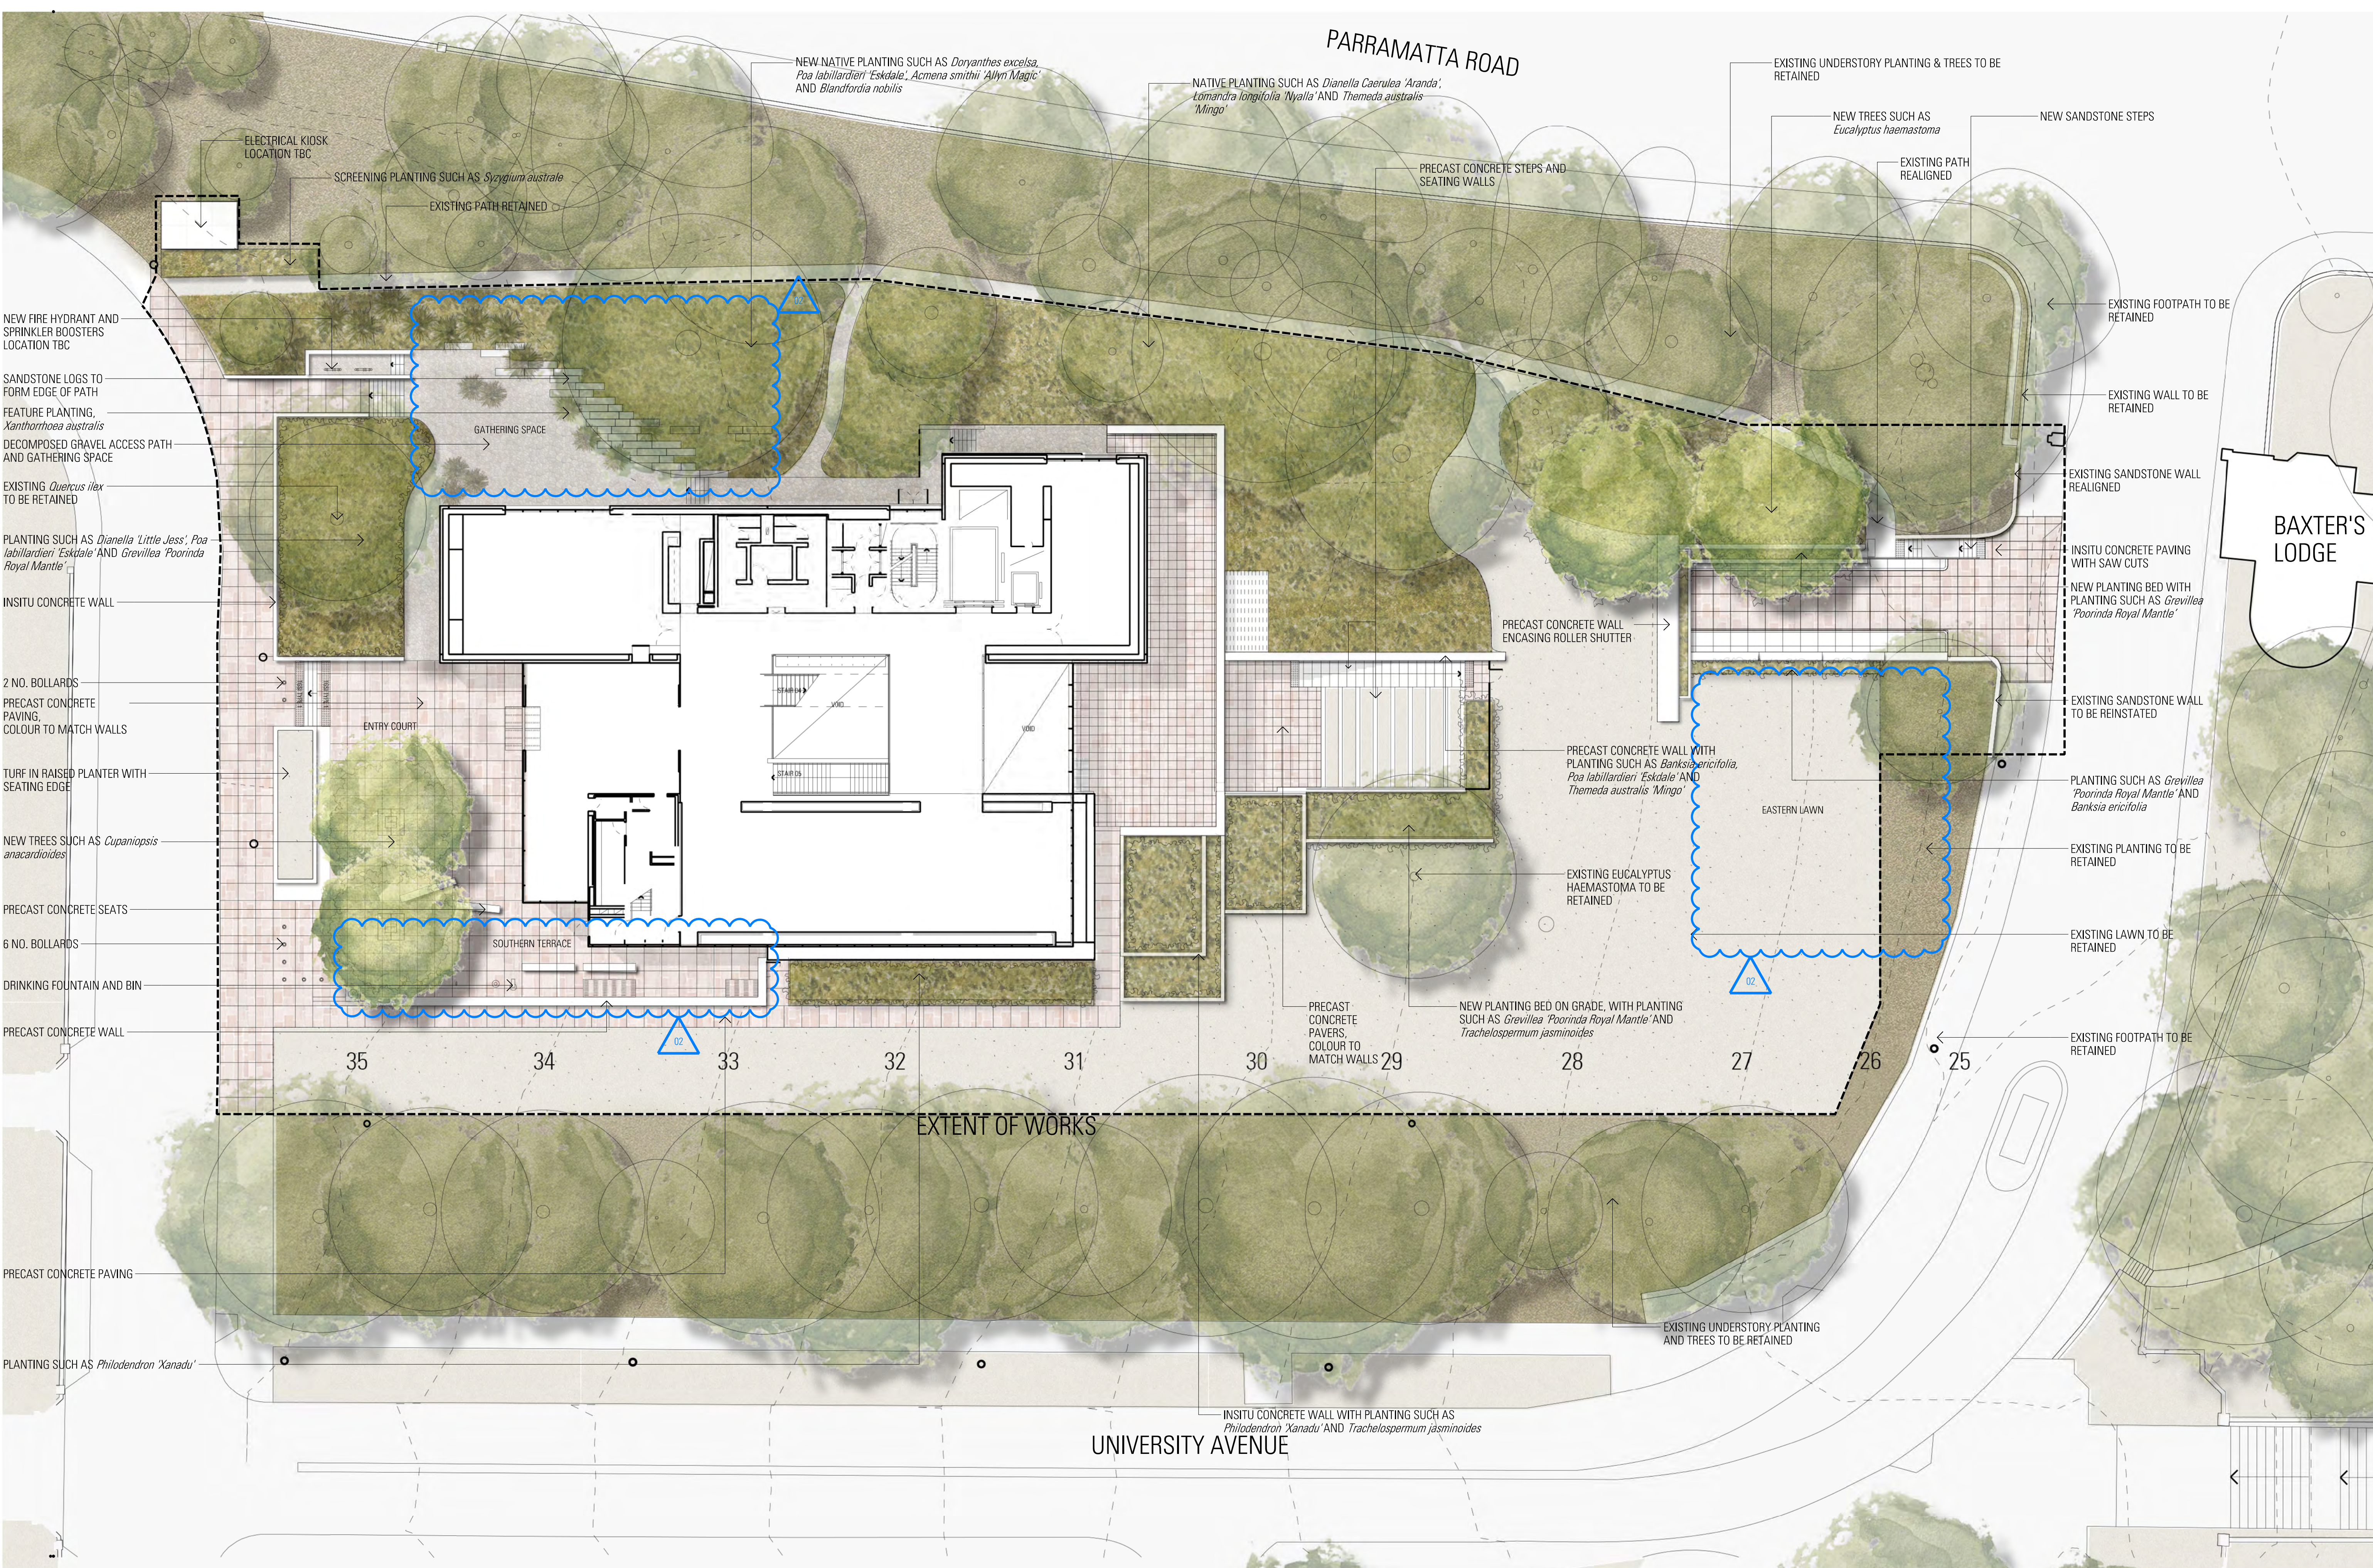

CHAU CHAK PLANT SCHEDULE

TREES

BOTANICAL NAME	COMMON NAME	SPECIFICATION			DENSITY (PER M ²)	QUANTITY
		CONTAINER	INSTALLATION WIDTH	INSTALLATION HEIGHT		
<i>Eucalyptus haemastoma</i>	Scribbly gum	500L	3-4m	5m	as shown	2
<i>Cupaniopsis anacardioides</i>	Tuckeroo	900L	4-5m	5.5m	as shown	2

SHRUBS (Native)

<i>Acmena smithii 'Allyn Magic'</i>	Lilly Pilly	300mm	400mm	300mm	6	270
<i>Banksia ericifolia</i>	Little Eric	300mm	400mm	300mm	6	600
<i>Blandfordia nobilis</i>	Christmas Bell	100mm	100mm	150mm	11	370
<i>Correa alba</i>	White Correa	300mm	400mm	300mm	6	114
<i>Dianella caerulea 'Aranda'</i>	Dianella	200mm	300mm	200mm	11	2387
<i>Dianella 'Little Jess'</i>	Little Jess	200mm	300mm	200mm		481
					11	
<i>Doryanthes excelsa</i>	Gymea Lily	45L	700mm	700mm	as shown	27
<i>Lomandra longifolia 'Nyalla'</i>	Lomandra	200mm	300mm	200mm	11	748
<i>Patersonia glabrata</i>	Native Iris	100mm	100mm	150mm	11	216
<i>Philodendron 'Xanadu'</i>	Xanadu	300mm	500mm	300mm	4	444
<i>Poa labillardieri 'Eskdale'</i>	Poa	200mm	300mm	200mm	9	1540
<i>Rhaphiolepis indica 'Cosmic White'</i>	Indian Hawthord	300mm	400mm	300mm	6	567
<i>Syzygium australe</i>	Bush Christmas	300mm	300mm	300mm	6	120
<i>Themeda australis 'Mingo'</i>	Kangaroo grass	200mm	200mm	250mm	11	1684
<i>Xanthorrhoea australis</i>	Grass Tree	-	1m	1-1.5m	as shown	18
GROUNDCOVERS AND WEeping						
<i>Grevillea 'Poorinda Royal Mantle'</i>	Grevillea	140mm	100mm	300mm	11	974
<i>Trachelospermum jasminoides</i>	Star jasmine	200mm	100mm	300mm	9	240
<i>Hedera helix</i>	Ivy	140mm	150mm	150mm	11	869

TREES




Cupaniopsis anacardioides




Eucalyptus haemastoma


SHRUBS

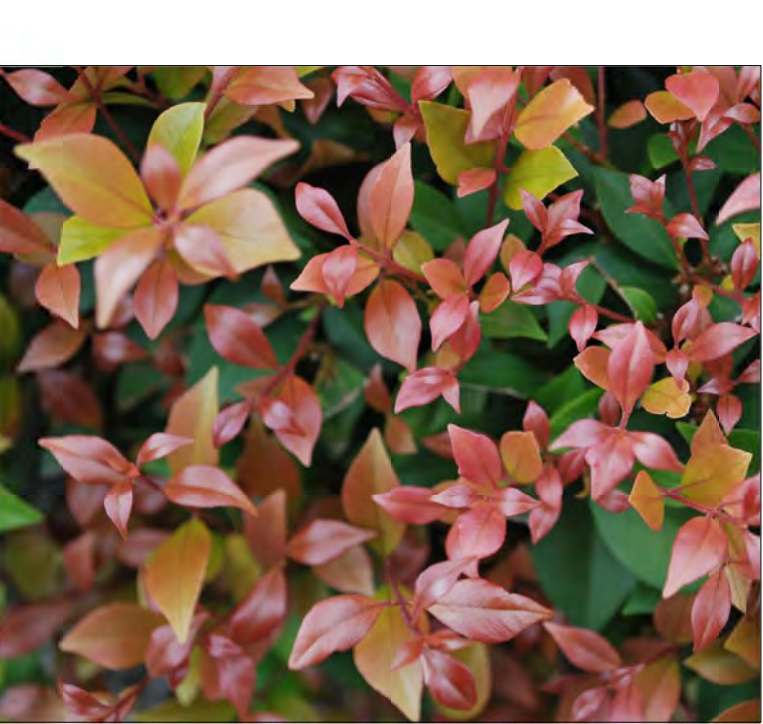

Acmena smithii 'Allyn Magic'

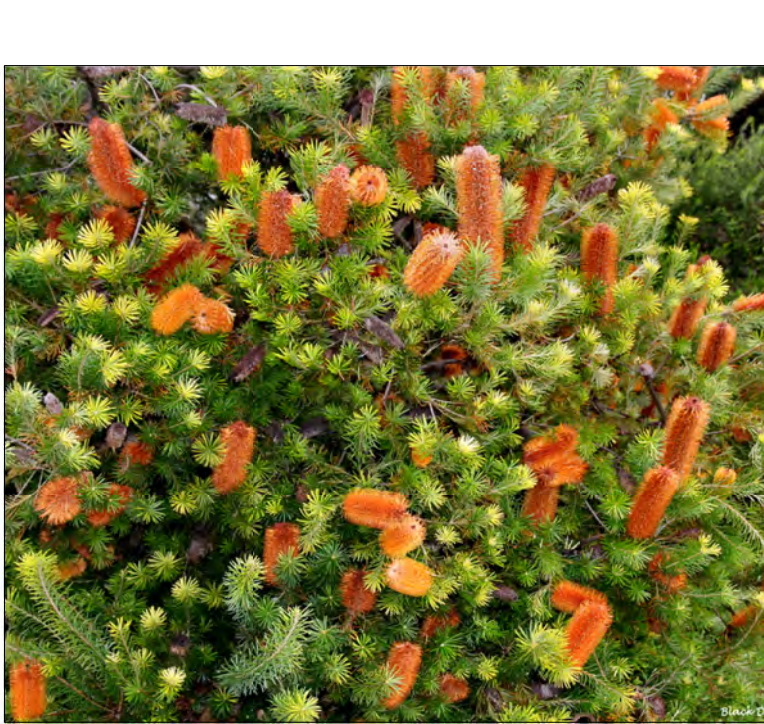

Banksia ericifolia

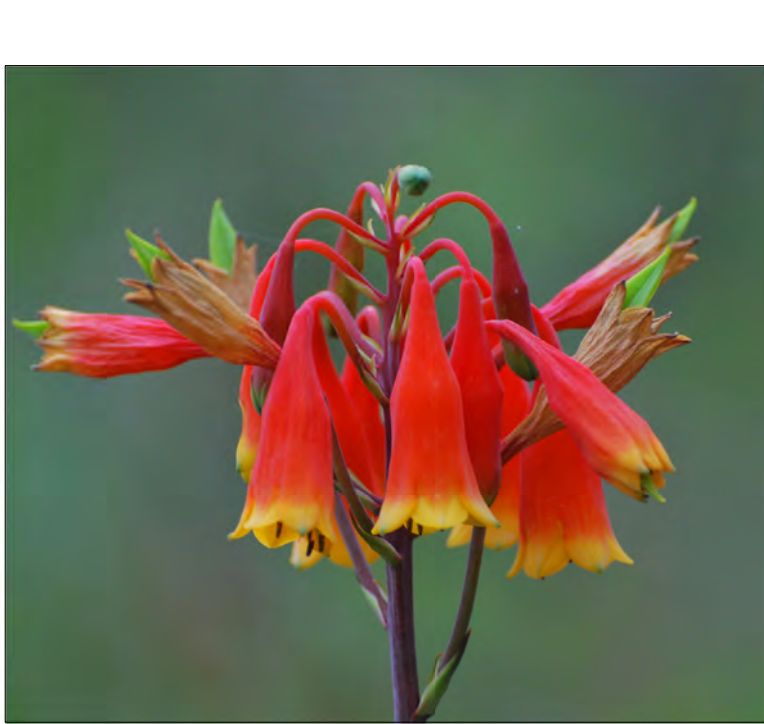

Blandfordia nobilis



Correa alba



Dianella Caerulea 'Aranda'



Dianella 'Little Jess'



Doryanthes excelsa



Lomandra longifolia 'Nyalla'



Patersonia glabrata



Philodendron 'Xanadu'



Poa labillardieri 'Eskdale'



Rhaphiolepis indica 'Cosmic White'



Syzygium australe



Themeda australis 'mingo'



Xanthorrhoea australis

GROUNDCOVERS AND WEeping



Grevillea 'Poorinda Royal Mantle'



Trachelospermum jasminoides



Hedera helix



DECOMPOSED GRANITE PATH



PRECAST CONCRETE PAVING



BIKE RACKS



BIN



BOLLARDS

Rev	App	Old	Revision or reason for issue	Date	Notes
01	KL	KL	Development Application	09/05/2017	
02	KL	SM	Development Application	20/11/2017	All drawings to be read in conjunction with relevant Legends, Schedules, Specifications and Room Data Sheets.

Structural & Civil	Fire Engineering	Architect	Accessability	Key Plan
ARUP	ARUP	Philip Chun	ARUP	
10/10/02 Kent St	10/10/02 Kent St	Suite 404, 44 Hampden Rd	1300 272 671	
Sydney NSW 2000	Sydney NSW 2000	Artamon NSW 2064	enquiries@arbursafe.com.au	
02 9320 9320				

Building Services	ESD & Facades	Town Planner	BCA	Do not scale from drawing. Use marked dimensions. To be read in conjunction with all other Consultant's drawings. The Architect to be immediately notified of any discrepancies. Copyright on this drawing retained by the Architect.
ARUP	Stevenson Varming	MG Planning	Group DLA	
10/10/02 Kent St	Level 8, 8 Castlereagh St	Suite 1.4, 135 Victoria Rd	Sydney NSW 2000	
Sydney NSW 2000	Sydney NSW 2000	Drummoyne NSW 2047	02 9320 9320	
02 9320 9320	02 9967 2200	02 9719 3118	02 9355 316	

Accessability	Key Plan	Scale / North Point
ARUP		
10/10/02 Kent St		
Sydney NSW 2000		
02 9320 9320		


Accessability	Key Plan	Scale / North Point
ARUP		
10/10/02 Kent St		
Sydney NSW 2000		
02 9320 9320		

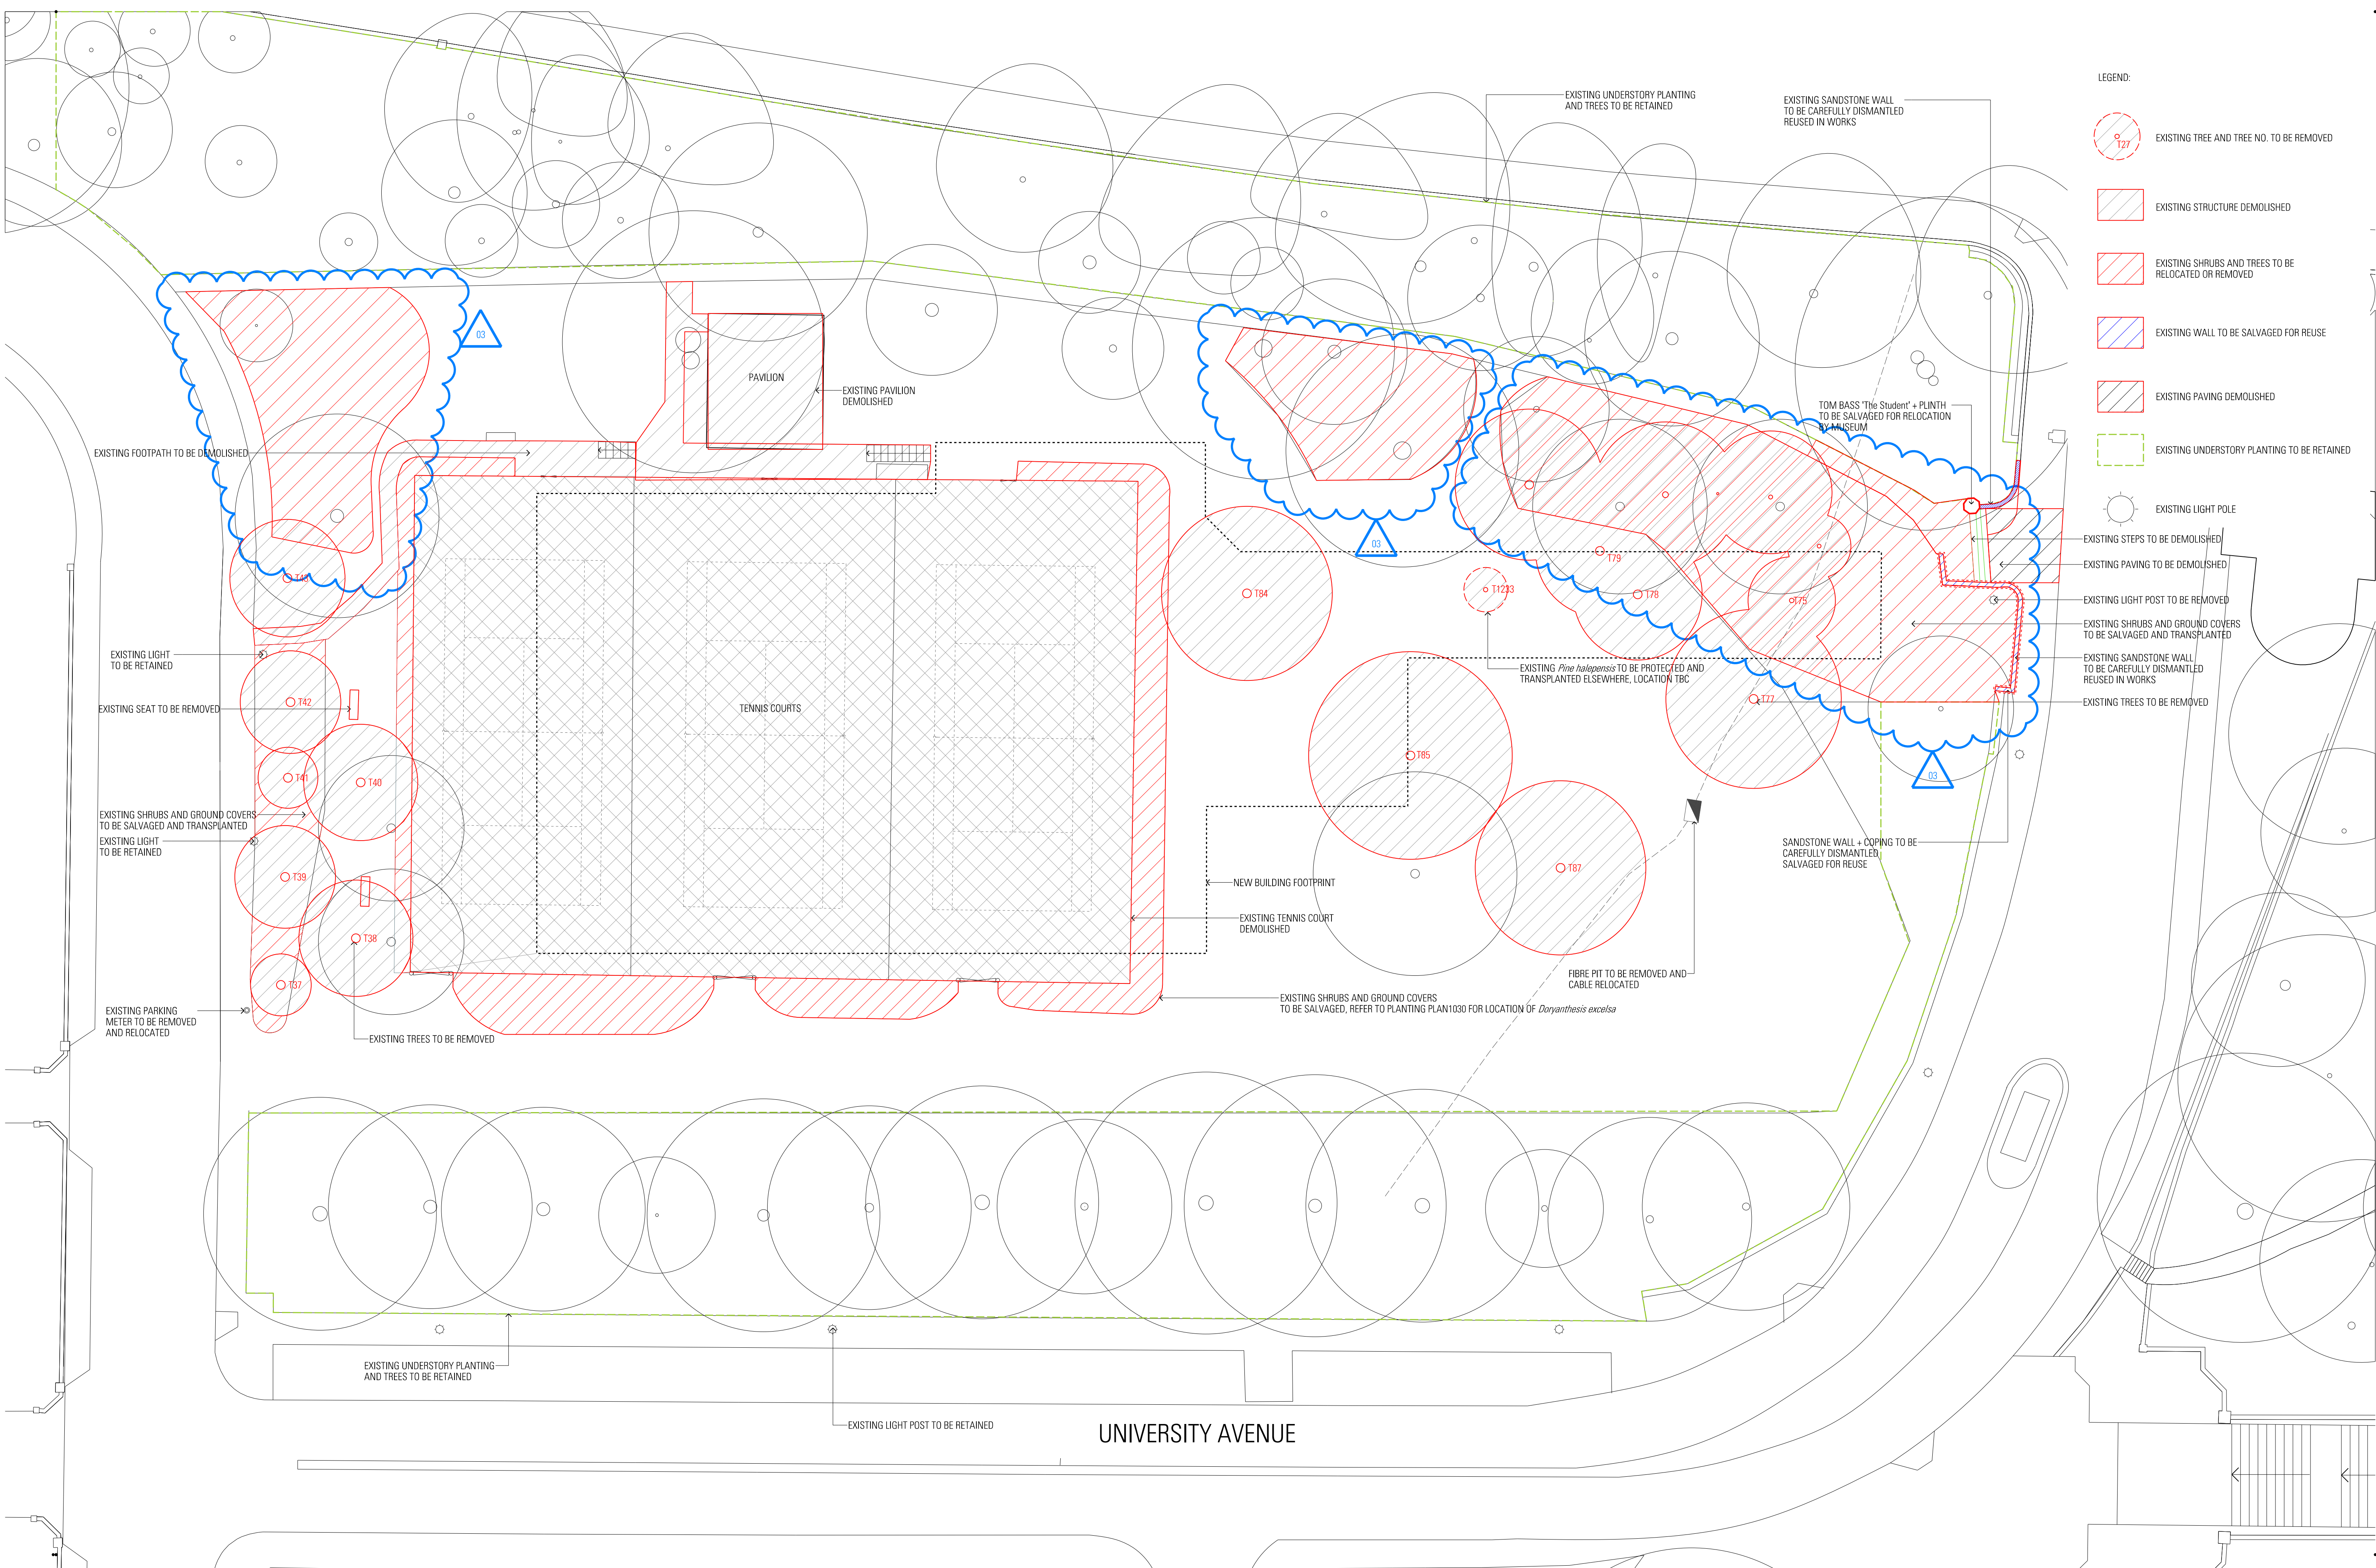

LEGEND:

- EXISTING TREE AND TREE NO. TO BE REMOVED
- EXISTING STRUCTURE DEMOLISHED
- EXISTING SHRUBS AND TREES TO BE RELOCATED OR REMOVED
- EXISTING WALL TO BE SALVAGED FOR REUSE
- EXISTING PAVING DEMOLISHED
- EXISTING UNDERSTORY PLANTING TO BE RETAINED

EXISTING LIGHT POLE

EXISTING STEPS TO BE DEMOLISHED

EXISTING PAVING TO BE DEMOLISHED

EXISTING LIGHT POST TO BE REMOVED

EXISTING SHRUBS AND GROUND COVERS TO BE SALVAGED AND TRANSPLANTED

EXISTING SANDSTONE WALL TO BE CAREFULLY DISMANTLED REUSED IN WORKS

EXISTING TREES TO BE REMOVED

Rev	App	Cd	Revision or reason for issue
01	KL	DW	Development Application
02	KL	DW	Development Application
03	KL	SM	Development Application

Date	Notes
05/05/2017	
12/05/2017	
20/11/2017	



Structural & Civil
ARUP
10/102 Kent St
Sydney NSW 2000
02 9320 9320

Building Services
ARUP
10/102 Kent St
Sydney NSW 2000
02 9320 9320

Fire Engineering
ARUP
10/102 Kent St
Sydney NSW 2000
02 9320 9320
ESD & Facades
Steersom Varming
Level 8, 9 Castlereagh St
Sydney NSW 2000
02 9967 2200

Architect
ArbSafe
1300 272 671
enquiries@arbunsafe.com.au
Town Planner
MGS Planning
Suite 1.4, 135 Victoria Rd
Drumoyne NSW 2047
02 9719 3118

Accessibility
Philip Chiu
Suite 404, 44 Hampden Rd
Artarmon NSW 2064
02 9412 2322
BCA
Group DLA
Level 3, No 10 Bridge St
Sydney NSW 2000
02 8355 316

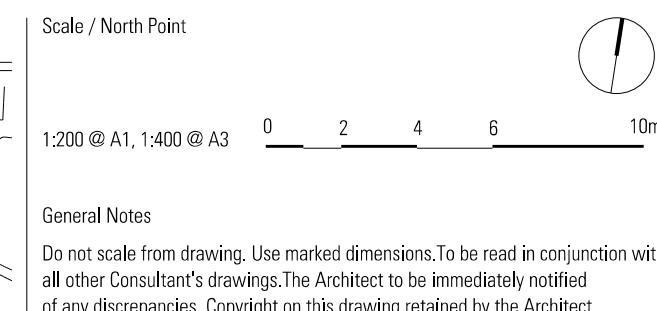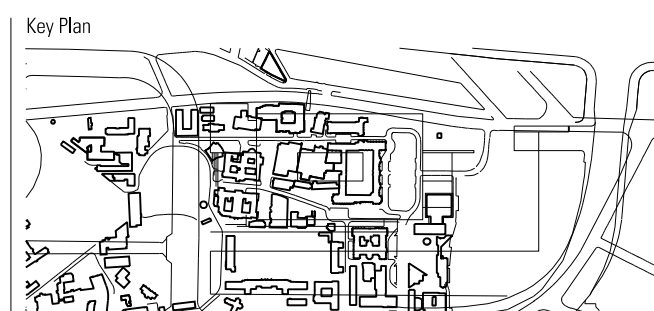

Architect

JPW
JOHNSON PILTON WALKER

Johnson Pilton Walker Pty Ltd ACN 095 778 886
Level 10 Plaza Building Australia Square 95 Pitt Street Sydney
New South Wales 2000 Australia

Telephone +61 2 9259 5900
Facsimile +61 2 9259 5999
Email jpww@jpww.com.au

Project Title

UNIVERSITY OF SYDNEY
CHAU CHAK WING MUSEUM

Client

The University of Sydney
Sydney
NSW
2006

Drawing Title

DEMOLITION PLAN

Project Number

15037

Drawing Number

JPW-DA-L-0503

Documentation Stage

DEVELOPMENT APPLICATION

Revision

03