


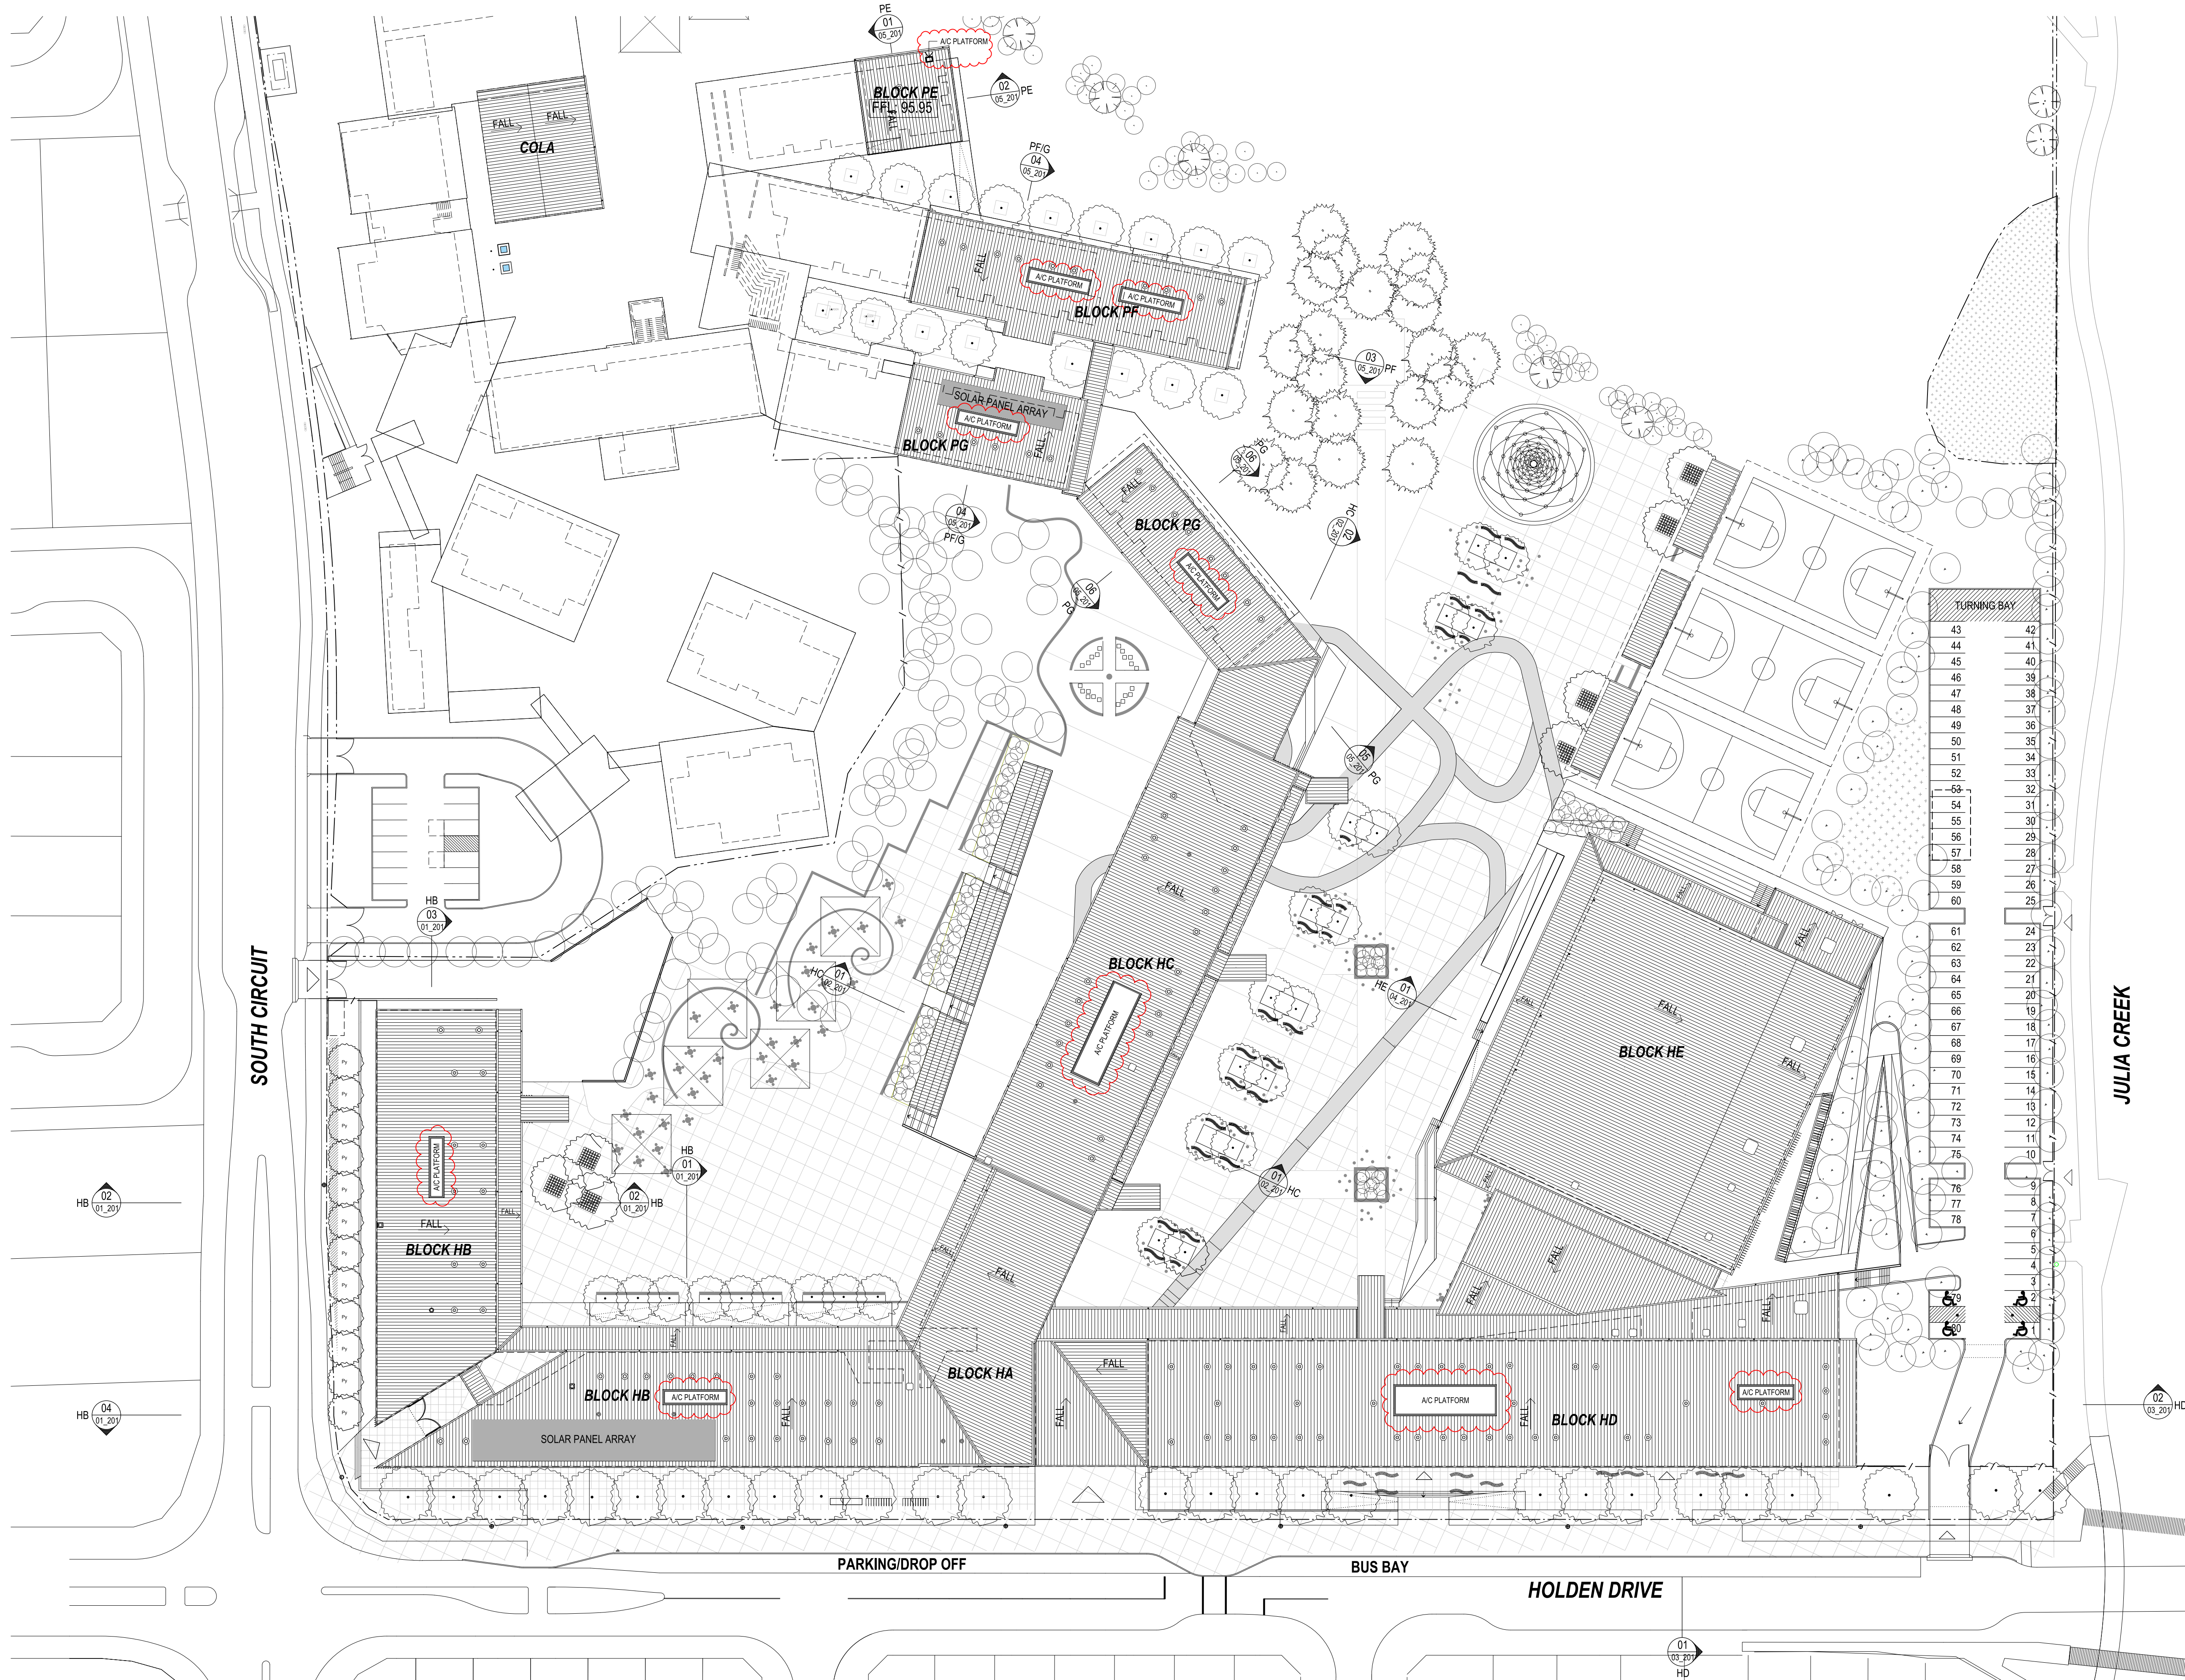

AMENDMENTS		
REV	BY	DATE
A	MT	22.02.17
B	CR	03.04.19
C	CR	03.05.19

NOTE:
DRAWING TO BE USED IN CONJUNCTION WITH THE TOTAL PACKAGE
INCLUDING BUT NOT LIMITED TO ANY AUTHORITY CONSENT AND
CONSTRUCTION SCHEDULE, SECTION 1, SCHEDULE 1, SPECIFICATION,
FEATURES & FINISHES SCHEDULE AND TENDER FORMS.

LEGEND
BAL-12...
CONCRETE
DOWNPIPE
FACE BRICK (TYPE)
GUTTER
GLASS LOUVER
METAL ROOF (TYPE)
VERTICAL LOUVER
EXISTING FENCE TO BE RETAINED
NEW FENCE

NOTE:
FOR FINISHES CODES REFER TO FINISHES
BOARD IN DESIGN ANALYSIS REPORT



PERUMAL PEDAVOLI ARCHITECTS
T: +61 2 9291 0000
WEB: www.pp-a.com.au
Nominated Architect
Vince Pedavoli NSW reg No. 5045

PERUMAL
PEDAVOLI
ARCHITECTS

ORAN PARK HIGH SCHOOL
& PRIMARY SCHOOL
SOUTH CIRCUIT & HOLDEN DRIVE
ORAN PARK NSW 2570


OVERALL ROOF PLAN



DRAWING NUMBER	DISCIPLINE	PHASE	SHEET NUMBER	REVISION
3191	ARC	AD	_00_011	B

SCALE 1:500 @ A1

03 MAY 2017

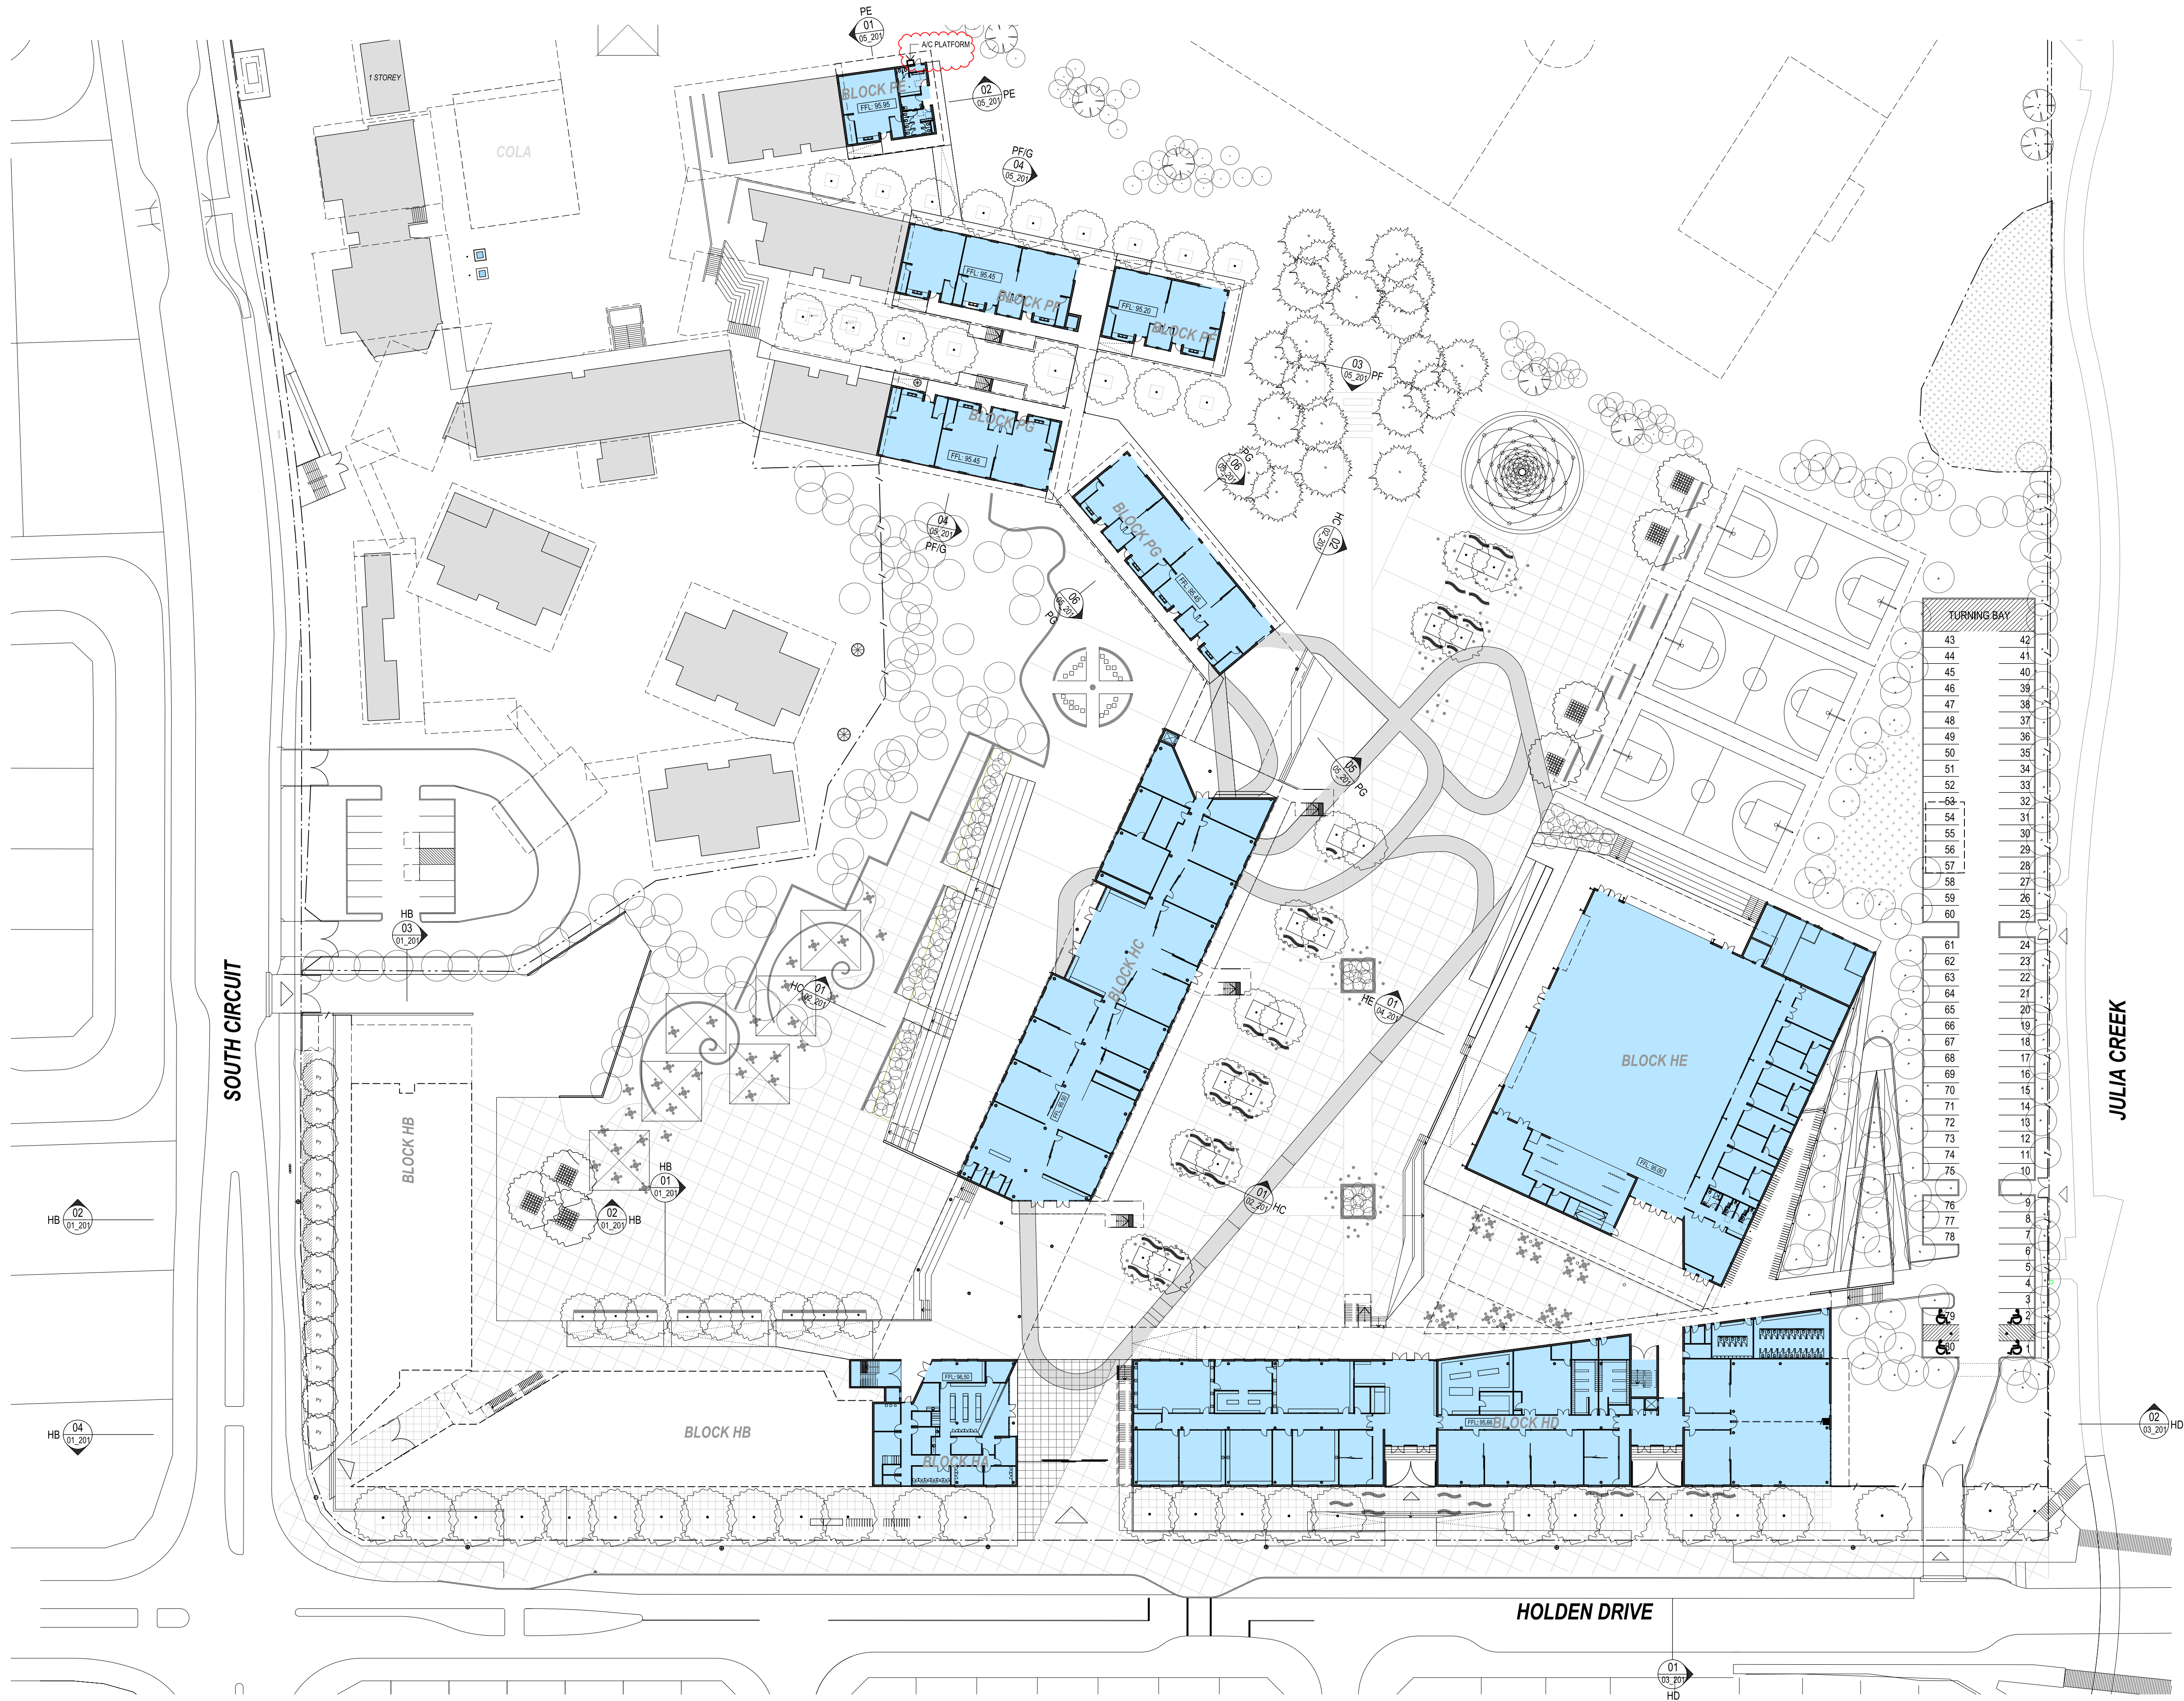

AMENDMENTS	
REV	BY DATE DESCRIPTION
A	MT 22.02.17 ISSUED FOR SSD APPROVAL
CR	03.04.19 A/C ADDED
B	CR 03.05.19 ISSUE FOR 64.55 APPROVAL

NOTE:
DRAWING TO BE USED IN CONJUNCTION WITH THE TOTAL PACKAGE
INCLUDING BUT NOT LIMITED TO ANY AUTHORITY CONSENT AND
CONSTRUCTION ACT STATEMENT, SECTION 1, SURVEY SPECIFICATION,
FEATURES & FINISHES SCHEDULE AND TENDER FORMS.

LEGEND
BAL-12...
CONCRETE (TYPE)
EXTERNAL GLAZING (TYPE)
DOWNPIPE
FACE BRICK (TYPE)
GUTTER
GLASS LOUVER
METAL ROOF (TYPE)
VERTICAL LOUVER
EXISTING FENCE TO BE RETAINED
NEW FENCE

NOTE:
FOR FINISHES CODES REFER TO FINISHES
BOARD IN DESIGN ANALYSIS REPORT



PERUMAL PEDAVOLI ARCHITECTS
T: +61 2 9291 0000
WEB: www.pp4.com.au
Nominated Architect:
Vince Pedavoli NSW reg No. 5045

PERUMAL
PEDAVOLI
ARCHITECTS

ORAN PARK HIGH SCHOOL
& PRIMARY SCHOOL
SOUTH CIRCUIT & HOLDEN DRIVE
ORAN PARK NSW 2570

COMPOSITE LEVEL 0 PLAN



DRAWING NUMBER		DISCIPLINE		PHASE		SERIES NUMBER		REVISION	
3191	ARC	AD				_00_021			B

SCALE 1:500 @ A1

03 MAY 2017

PLOTFILE DATE: 10/05/2019 PLOTFILE TIME: 2:52:37 PM



AMENDMENTS		
REV	BY	DATE
A	MT	22.02.17
CR	CR	03.04.19
B	CR	03.05.19

DESCRIPTION	
ISSUED FOR SSD APPROVAL	
A/C PLATFORMS ADDED	
ISSUE FOR \$4.55 APPROVAL	

LEGEND	
BAL-1.2	CONCRETE
CL-1.2	EXTERNAL CLADDING (TYPE)
DR	DOWNPIPE
FB1.2	FACE BRICK (TYPE)
G	GUTTER
GL-1.2	GLASS LOUVER
RF1.2	METAL ROOF (TYPE)
VL	VERTICAL LOUVER
---	EXISTING FENCE TO BE RETAINED
---	NEW FENCE

NOTE:	
DRAWING TO BE USED IN CONJUNCTION WITH THE TOTAL PACKAGE INCLUDING BUT NOT LIMITED TO ANY AUTHORITY CONSENT AND CONSTRUCTION STATEMENT, SECTION 1.1, 1.2, 1.3, 182.3, 1	

PLOTFILE DATE: 1/05/2019 PLOTFILE TIME: 3:32:08 PM

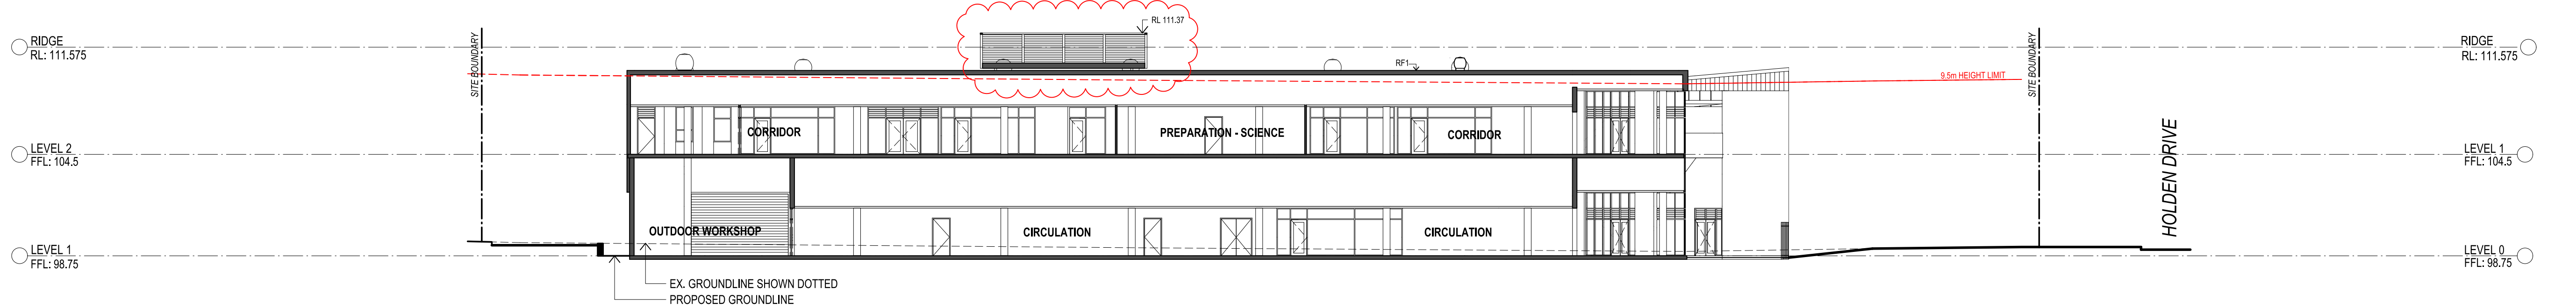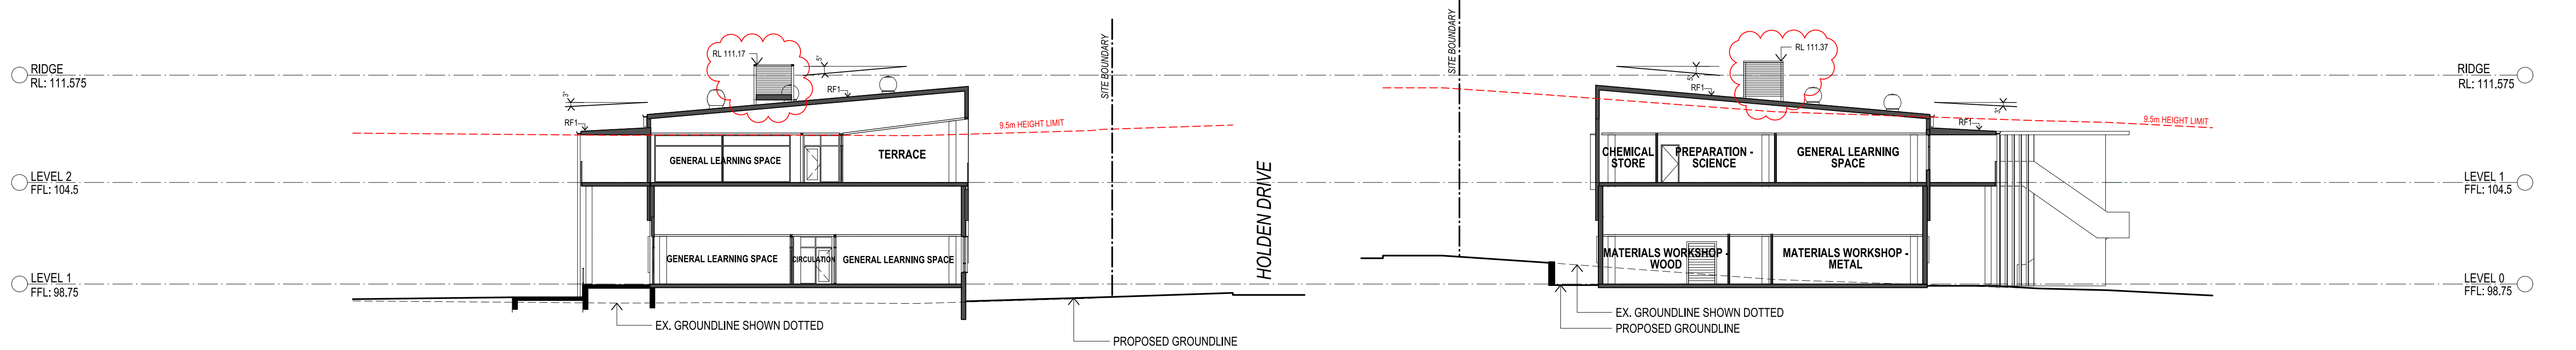

AMENDMENTS			
REV	BY	DATE	DESCRIPTION
A	MT	22.02.17	ISSUED FOR SSD APPROVAL
CR		03.04.19	A/C PLATFORMS ADDED
B	CR	03.05.19	ISSUE FOR \$4.55 APPROVAL

NOTE:
DRAWING TO BE MADE IN CONFORMANCE WITH THE TOTAL PACKAGE INCLUDING BUT NOT LIMITED TO ANY AUTHORITY CONSENT AND CONSTRUCTION ACT STATEMENT, SECTION 1, SUBMIT SPECIFICATION, FINISHES & FINISHES SCHEDULE AND TENDER FORMS.

LEGEND
BAL-1.2...
CONCRETE (TYPE)
EXTERNAL GLAZING (TYPE)
DOWNPIPE
FACE BRICK (TYPE)
GUTTER
GLASS LOUVER
METAL ROOF (TYPE)
VERTICAL LOUVER
EXISTING FENCE TO BE RETAINED
NEW FENCE
NOTE:
FOR FINISHES CODES REFER TO FINISHES BOARD IN DESIGN ANALYSIS REPORT





PERUMAL PEDAVOLI ARCHITECTS
T: +61 2 9291 0000
WEB: www.pp4.com.au
Nominated Architect:
Vince Pedavoli NSW reg No. 5045

PERUMAL
PEDAVOLI
ARCHITECTS

ORAN PARK HIGH SCHOOL
& PRIMARY SCHOOL
SOUTH CIRCUIT & HOLDEN DRIVE
ORAN PARK NSW 2570
BLOCK HA & HB -
SECTIONS

0 2 4 6 8 10 20m				SCALE 1: 200 @ A1	
03 MAY 2017				REVISION	
DRAWING NUMBER	DISCIPLINE	PHASE	SERIES NUMBER	REVISION	
3191	ARC	AD	_01_201	B	

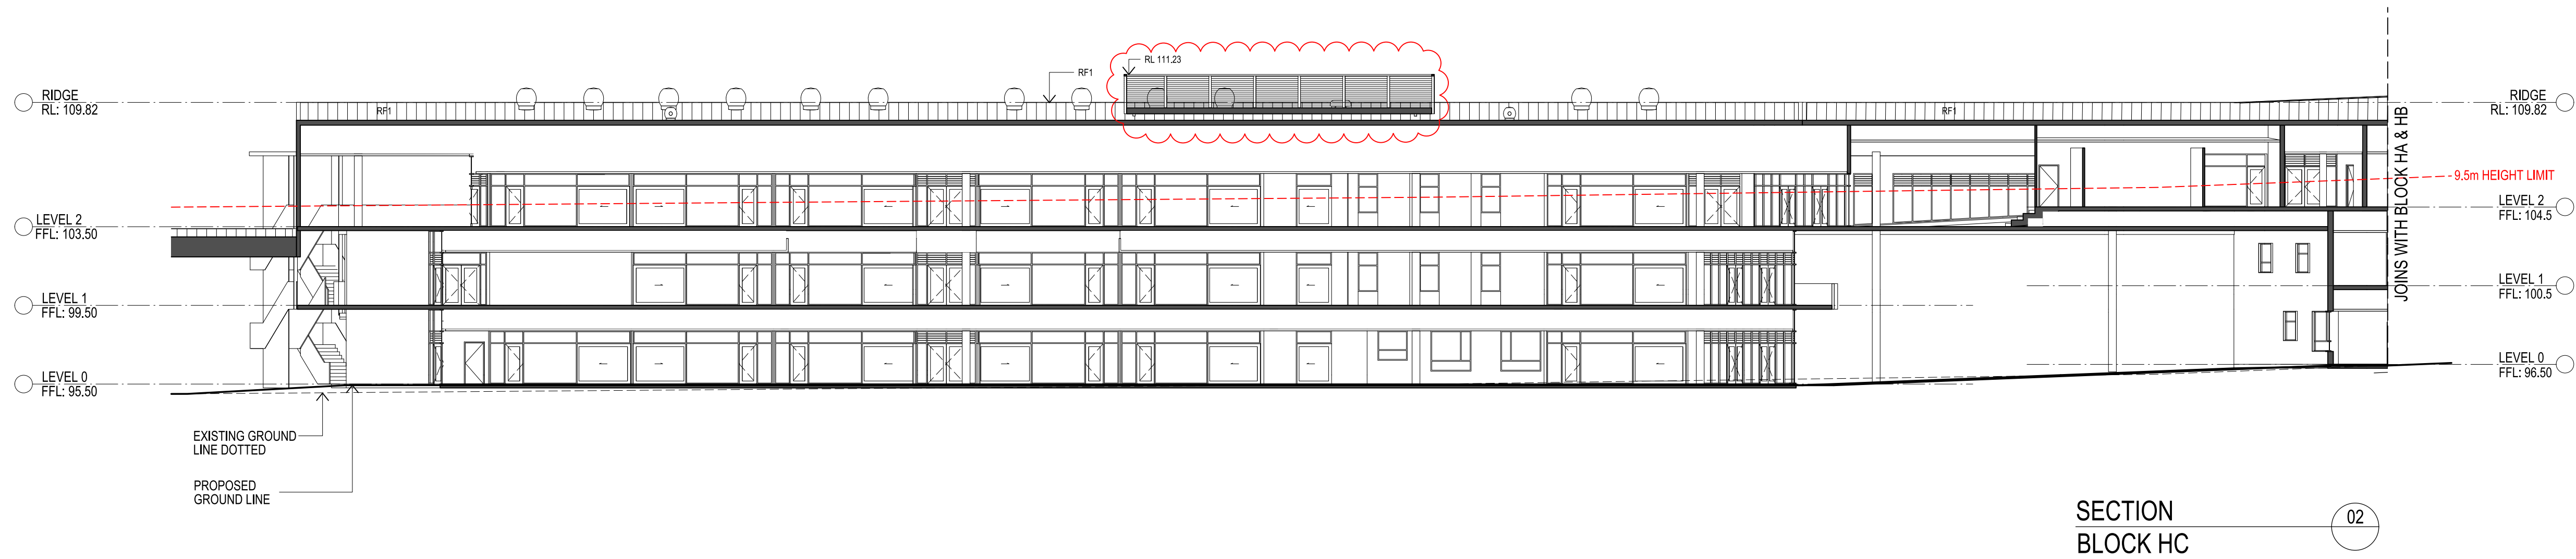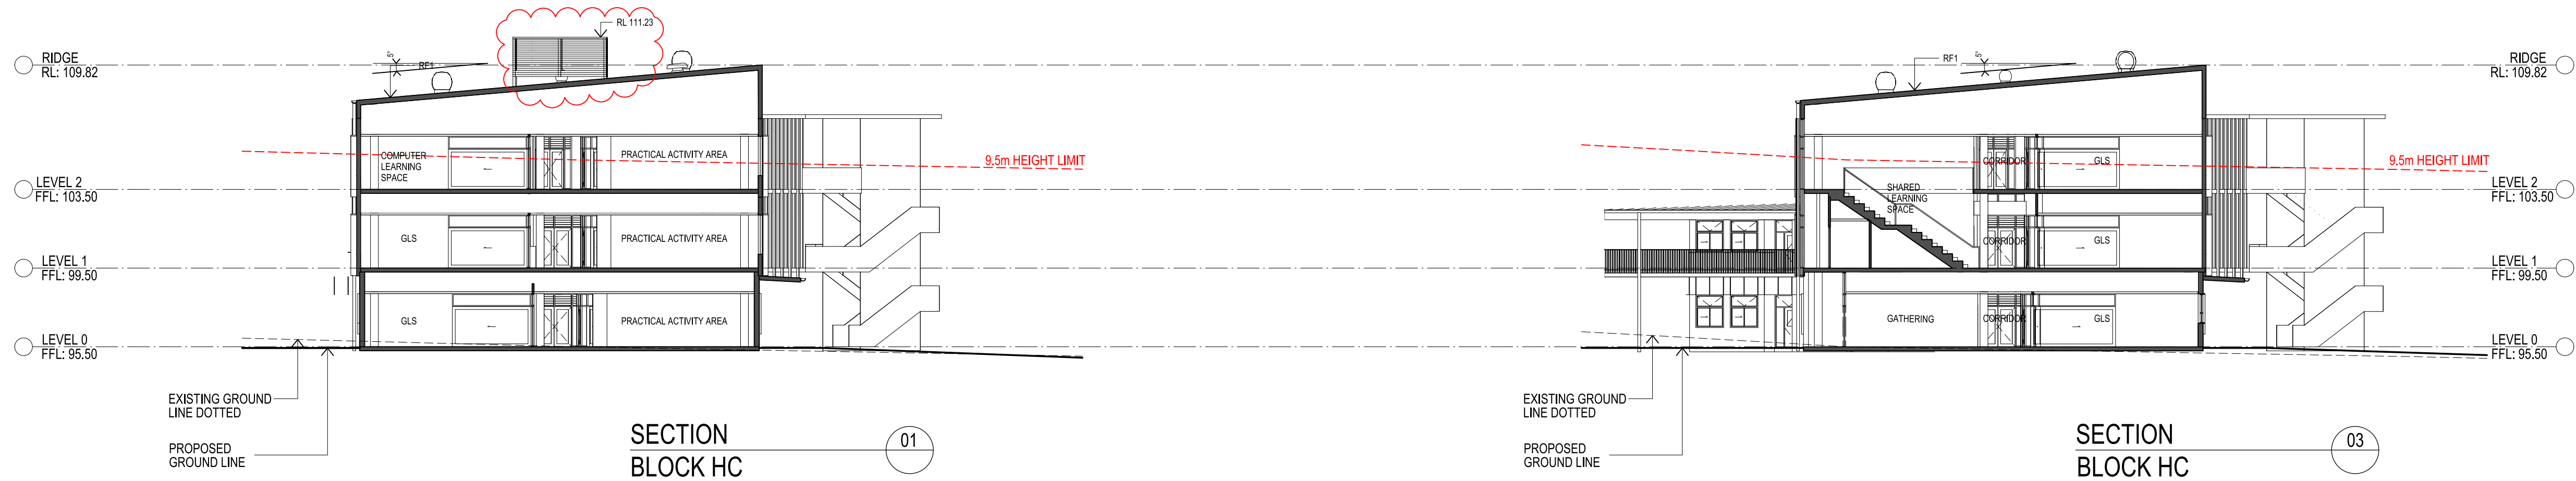

AMENDMENTS		
REV	BY	DATE
A	MT	22.02.17
B	CR	03.04.19
C	CR	03.05.19

NOTE:
WORK TO FIGURED DIMENSIONS. DO NOT SCALE FROM DRAWING. ANY
DIMENSION DISCREPANCIES TO BE CLARIFIED WITH ARCHITECT.
CONTRACTOR TO VERIFY SITE CONDITIONS PRIOR TO CONSTRUCTION
AND REPORT ANY DISCREPANCIES TO ARCHITECT.
RELIANT TO ARRANGE ALL NECESSARY PERMITS.
ALL ASPECTS OF CONSTRUCTION TO COMPLY WITH BCA AND ALL
RELEVANT AUSTRALIAN STANDARDS.
DRAWING TO BE READ IN CONJUNCTION WITH THE TOTAL PACKAGE
INCLUDING BUT NOT LIMITED TO ANY AUTHORITY CONSENT AND
CONDITIONAL PLA STATEMENT, SECTION 3.1, SURVEY SPECIFICATION,
FITTINGS & FINISHES SCHEDULE AND TENDER FORMS.

LEGEND
RA1.2... CONCRETE
CL1.2... EXTERNAL GLAZING (TYPE)
CO... DOWNPIPE
DR... DRAINAGE
FB1.2... FACE BRICK (TYPE)
G... GUTTER
GL... GLASS LOUVER
MS... METAL ROOF (TYPE)
RF1.2... EXISTING FENCE TO BE RETAINED
VL... NEW FENCE

NOTE:
FOR FINISHES CODES REFER TO FINISHES
BOARD IN DESIGN ANALYSIS REPORT





PERUMAL PEDAVOLI ARCHITECTS
T: +61 2 9291 0000
WEB: www.ppa.com.au
Nominated Architect:
Vince Pedavoli NSW reg No. 5045

PERUMAL
PEDAVOLI
ARCHITECTS

ORAN PARK HIGH SCHOOL
& PRIMARY SCHOOL
SOUTH CIRCUIT & HOLDEN DRIVE
ORAN PARK NSW 2570
BLOCK HC -
SECTIONS

<				
--	--	--	--	--

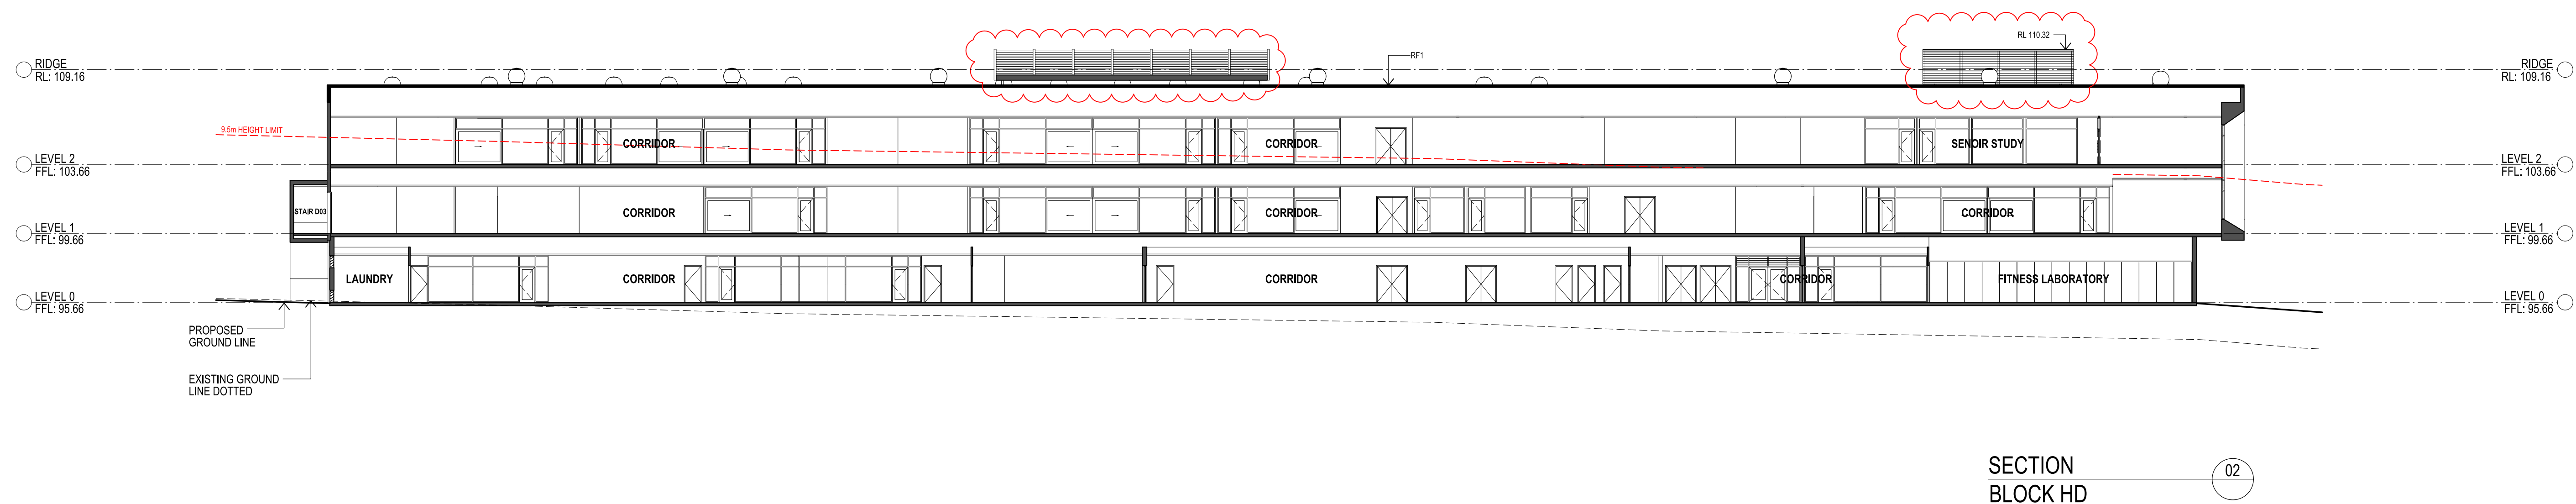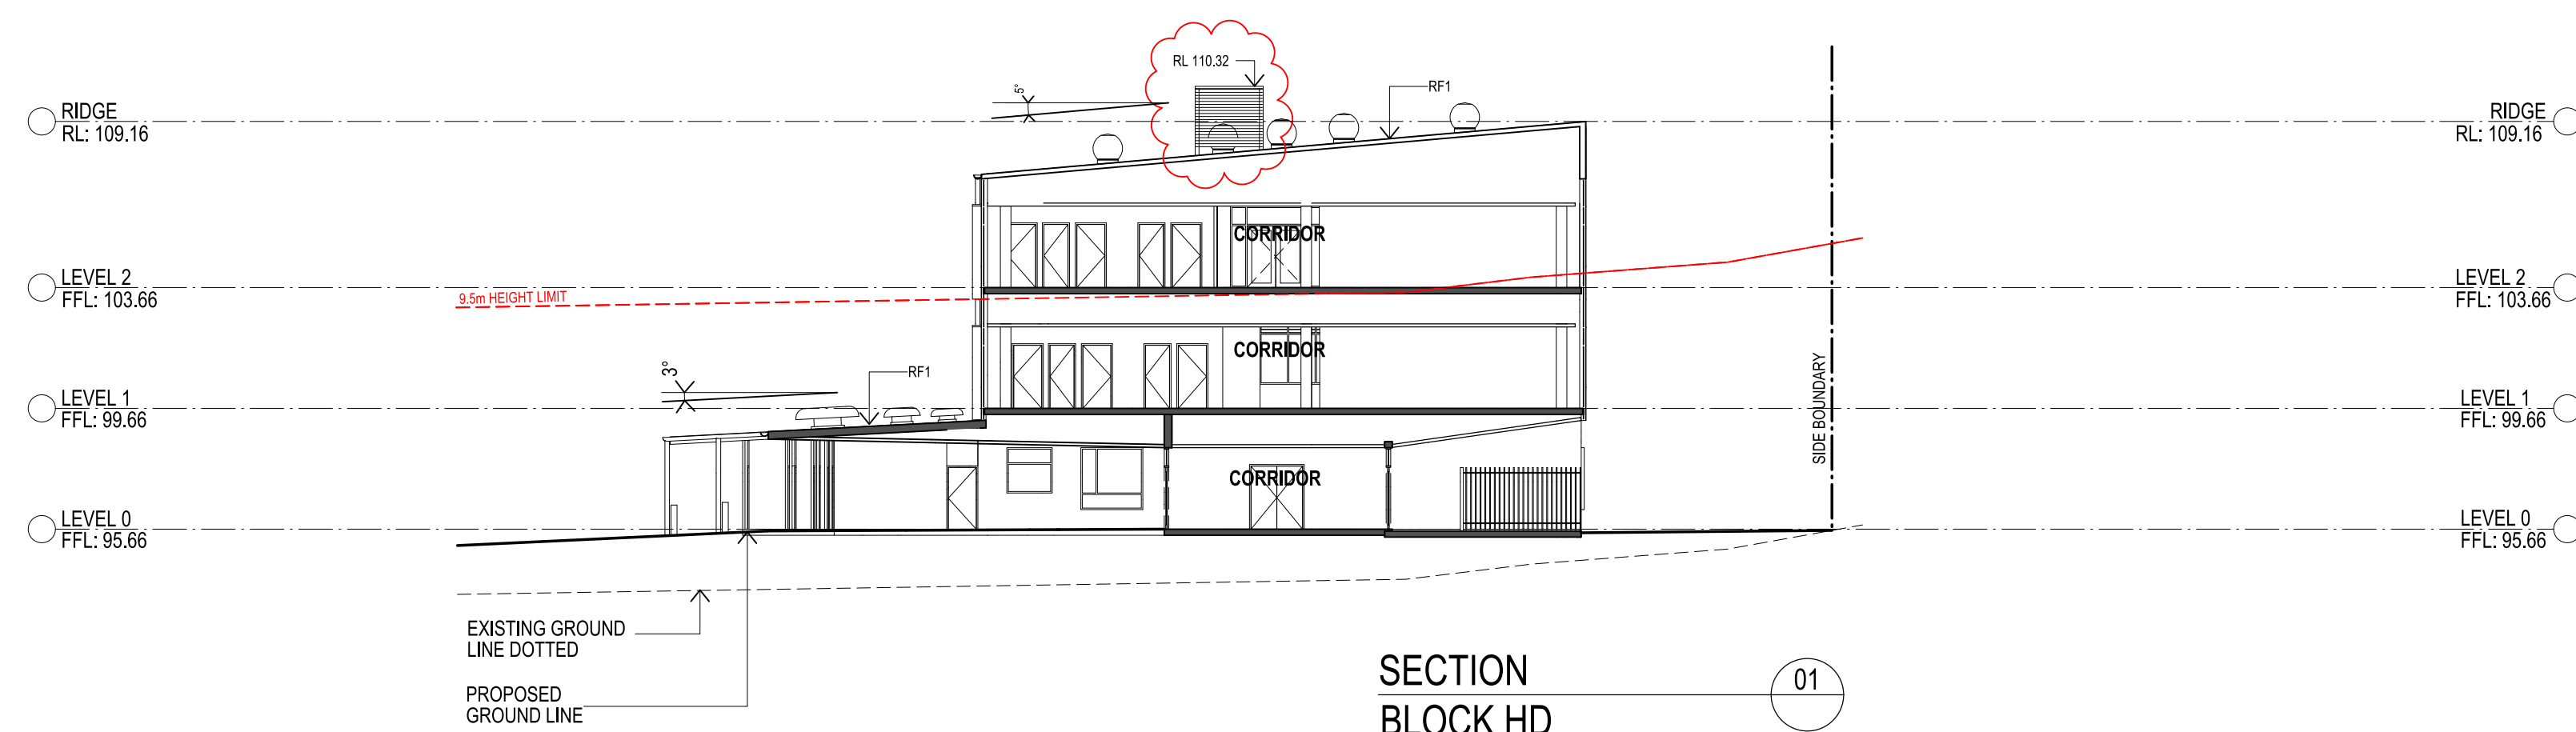[illegible]

NOTE:

WORK TO FIGURED DIMENSIONS, DO NOT SCALE FROM DRAWING.
DIMENSION DISCREPANCIES TO BE CLARIFIED WITH ARCHITECT.

CONTRACTOR TO VERIFY SITE CONDITIONS PRIOR TO CONSTRUCTION
AND REPORT ANY DISCREPANCIES TO ARCHITECT.
BUILDER TO ARRANGE ALL NECESSARY INSPECTIONS.

ALL ASPECTS OF CONSTRUCTION TO COMPLY WITH BCA AND ALL
RELEVANT AUSTRALIAN STANDARDS.

DRAWINGS TO BE READ IN CONJUNCTION WITH THE TOTAL PACKAGE
INCLUDING BUT NOT LIMITED TO ANY AUTHORITY CONSENTS AND
CONDITIONS, BCA STATEMENT, SECTIONAL SURVEY, SPECIFICATION
FURNITURE & FINISHES SCHEDULE AND TENDER FORMS.

LEGEND	
BAL12..	BALUSTRADE (TYPE)
CC	CONCRETE
CL12..	EXTERNAL CLADDING (TYPE)
DP	DOWNPIPE
FB12..	FACE BRICK (TYPE)
G	GUTTER
GL	GLASS LOUVRES
RF12..	METAL ROOF (TYPE)
VL	VERTICAL LOUVRE
_____	EXISTING FENCE TO BE RETAINED
—/—/—	NEW FENCE

NOTE:
FOR FINISHES CODES REFER TO FINISHES
BOARD IN DESIGN ANALYSIS REPORT



PERUMAL PEDAVOLI ARCHITECTS
T: +61 2 9291 0000
WEB: www.pp-a.com.au
Nominated Architect:
Vince Pedavoli NSW reg No. 5045


PERUMAL
PEDAVOLI




ARCHITECTS

**ORAN PARK HIGH SCHOOL
& PRIMARY SCHOOL**
SOUTH CIRCUIT & HOLDEN DRIVE
ORAN PARK NSW 2570

BLOCK HD -
SECTIONS

BLOCK HD -
SECTIONS

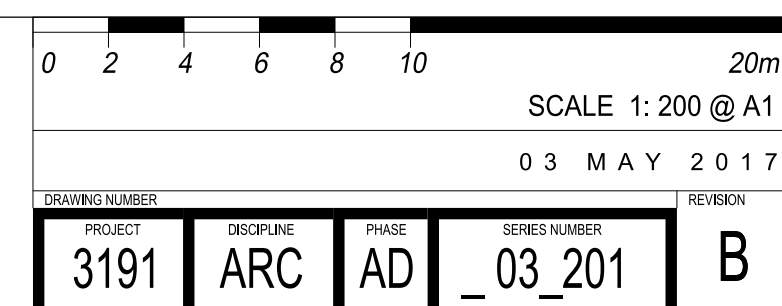

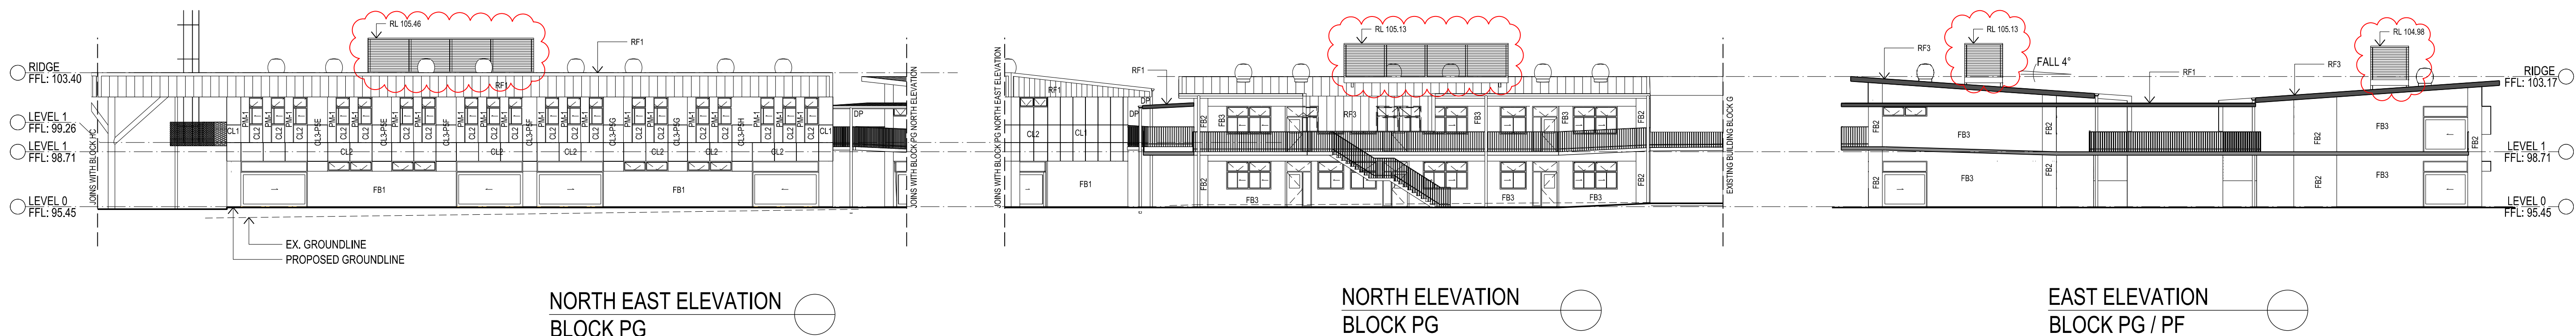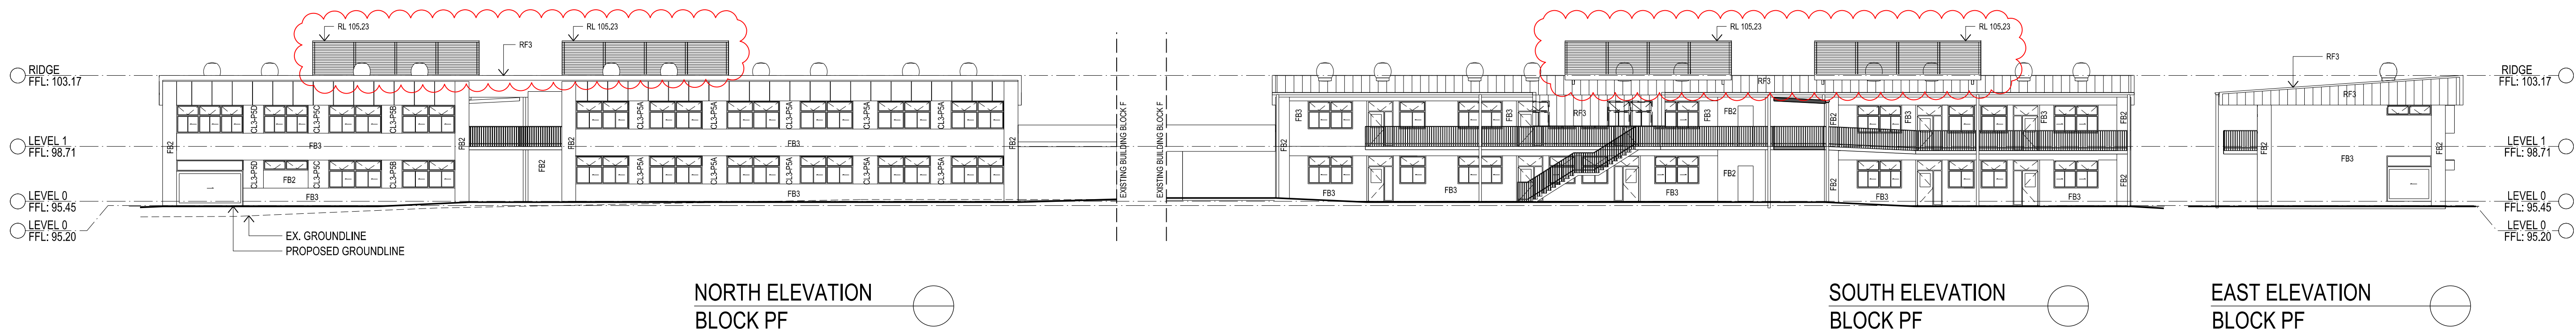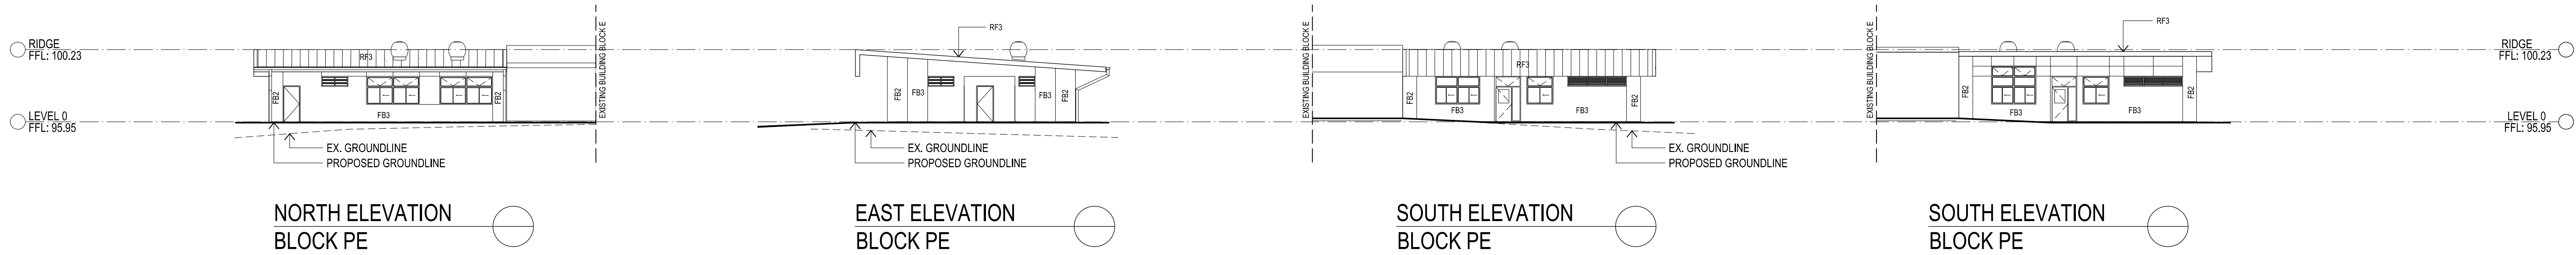

AMENDMENTS

REV	BY	DATE	DESCRIPTION
A	MT	22.02.17	ISSUED FOR SSD APPROVAL
B	CR	03.04.19	ISSUED FOR 44.55 APPROVAL
C	CR	03.05.19	ISSUED FOR 44.55 APPROVAL

NOTE:
DIMENSIONS TO FACE UNLESS OTHERWISE SPECIFIED. DO NOT SCALE FROM DRAWING.
CONTRACTOR TO VERIFY ALL DIMENSIONS PRIOR TO CONSTRUCTION.
ALL DIMENSIONS TO FACE UNLESS OTHERWISE SPECIFIED.
ALL DIMENSIONS TO FACE UNLESS OTHERWISE SPECIFIED.
ALL DIMENSIONS TO FACE UNLESS OTHERWISE SPECIFIED.

LEGEND
BALUSTRADE (TYPE)
CONCRETE
EXTERNAL CLADDING (TYPE)
DOWNPIPE
FACE BREAK (TYPE)
GLASS LOUVER
METAL ROOF (TYPE)
VERTICAL LOUVER
EXISTING FENCE TO BE RETAINED
NEW FENCE

NOTE:
FOR FINISHES REFER TO FINISHES
BOARD IN DESIGN ANALYSIS REPORT




PERUMAL PEDAVOLI ARCHITECTS
T: +61 2 9291 0000
WEB: www.pp-a.com.au
Nominated Architect
Vince Pedavoli NSW reg No. 5045

PERUMAL
PEDAVOLI
ARCHITECTS

ORAN PARK HIGH SCHOOL
& PRIMARY SCHOOL
SOUTH CIRCUIT & HOLDEN DRIVE
ORAN PARK NSW 2570
BLOCK PE, PF & PG -
ELEVATIONS

0246810						20m
SCALE 1: 200 @ A1						
03 MAY 2017						
DRAWING NUMBER					REVISION	
PROJECT	DISCIPLINE	PHASE	SERIES NUMBER		B	
3191	ARC	AD	_05_101			

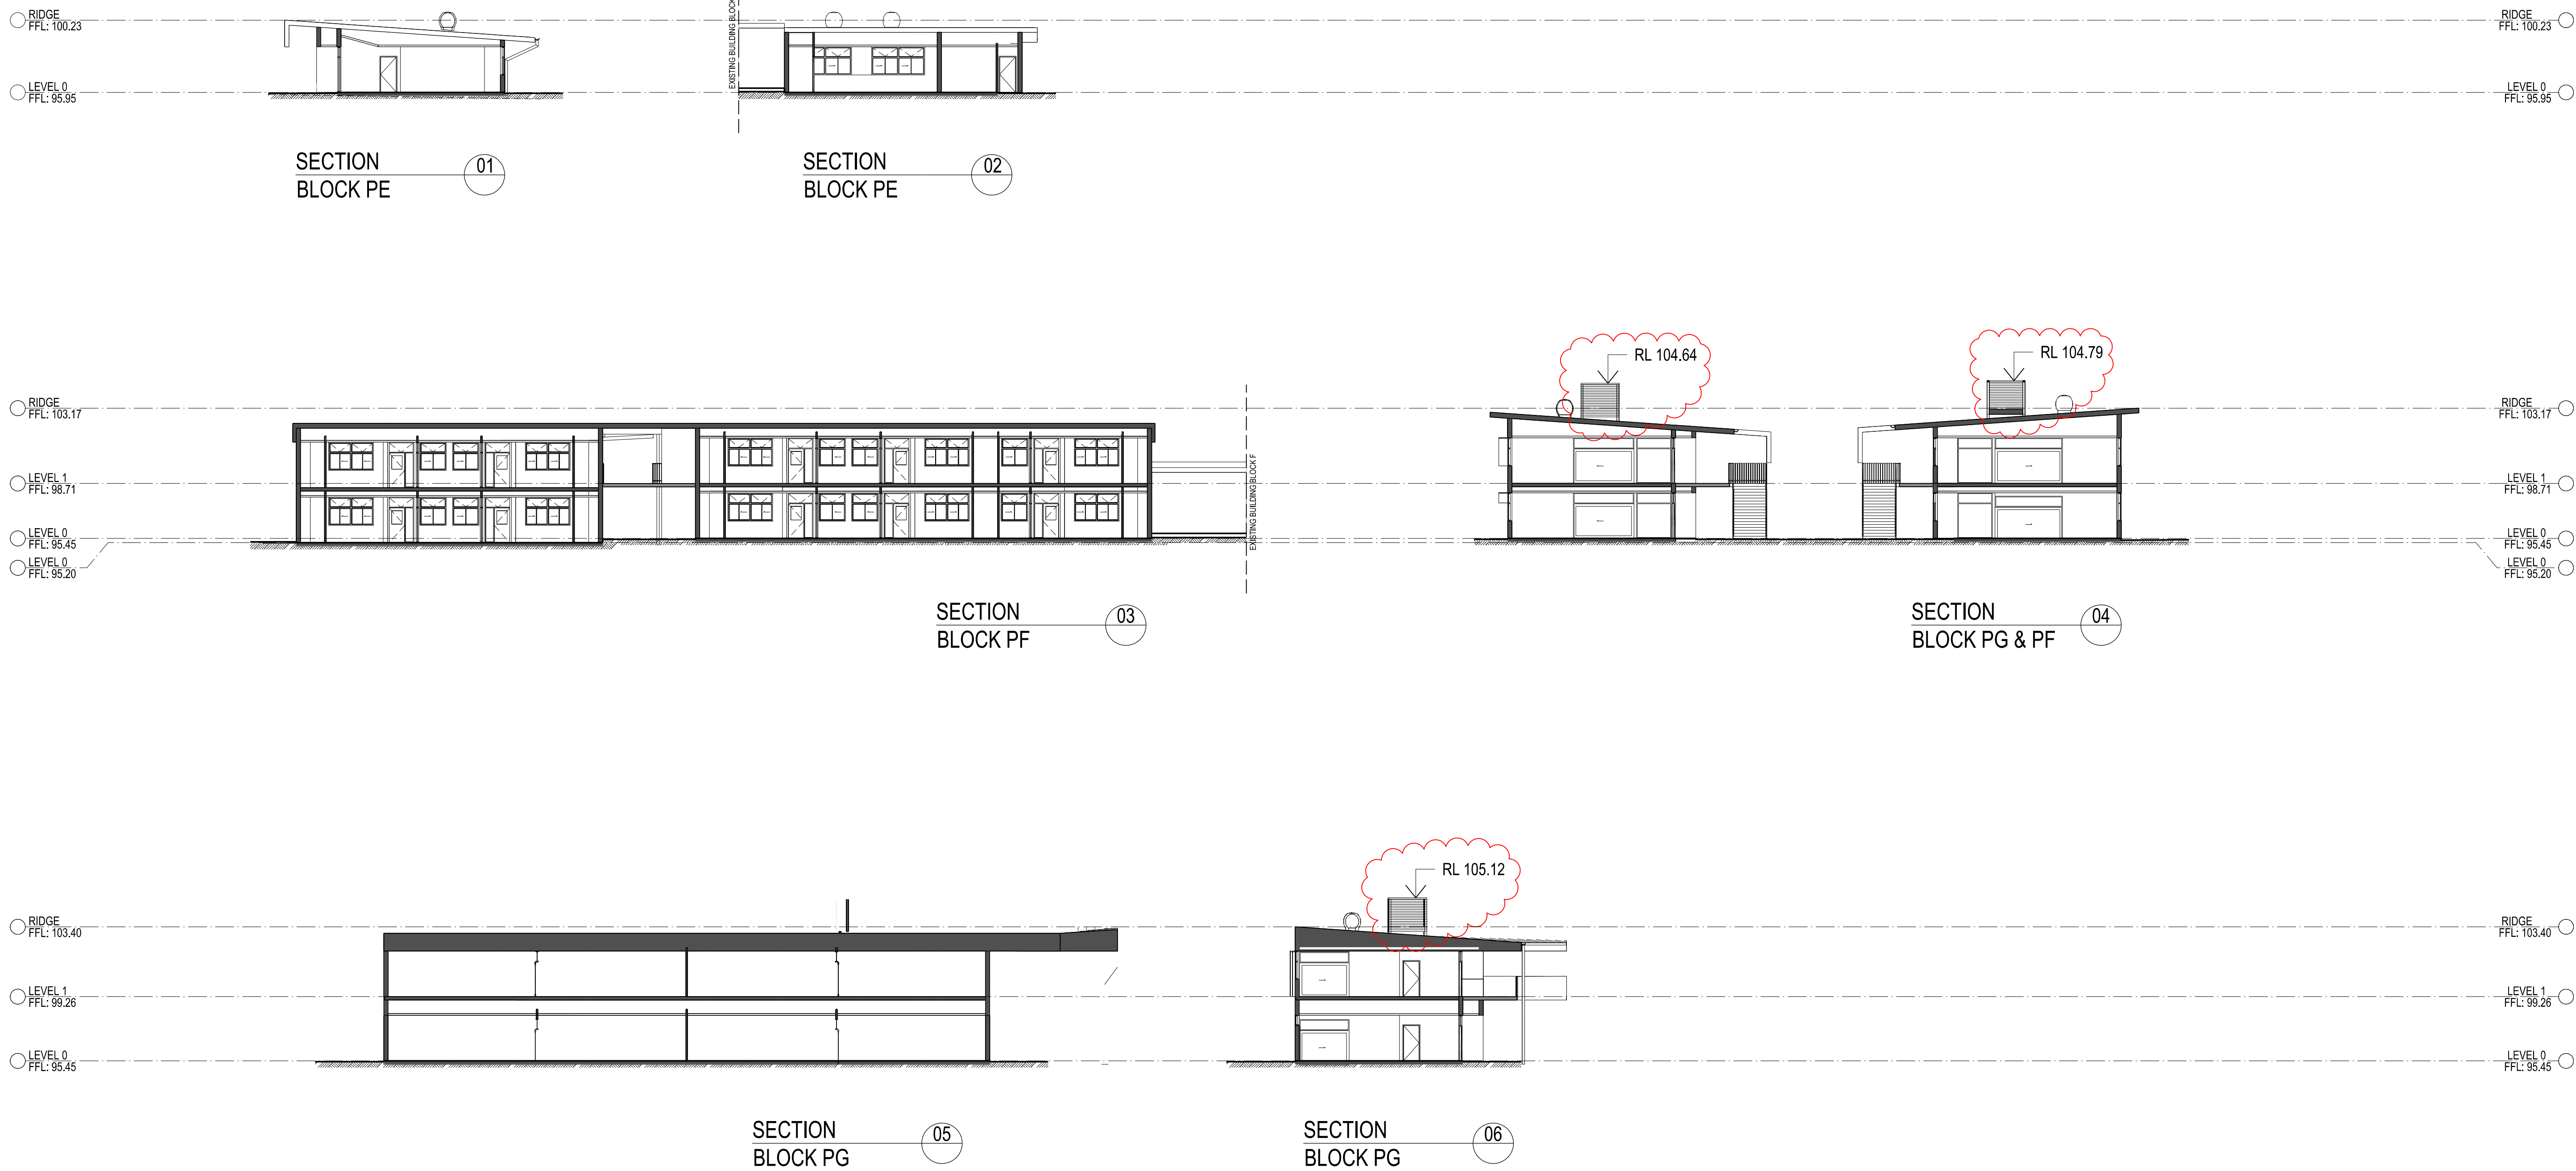

AMENDMENTS			
REV	BY	DATE	DESCRIPTION
A	MT	22.02.17	ISSUED FOR SSD APPROVAL
CR		03.04.19	A/C PLATFORMS ADDED
B	CR	03.05.19	ISSUE FOR \$4.55 APPROVAL

NOTE:
WORK TO BE DONE/QUANTITIES DO NOT SCALE FROM DRAWING. ANY
DIMENSION DISCREPANCIES TO BE CLARIFIED WITH ARCHITECT.
CONTRACTOR TO VERIFY SITE CONDITIONS PRIOR TO CONSTRUCTION
AND REPORT ANY DISCREPANCIES TO ARCHITECT.
RELIEF TO AVOID ALL NECESSARY PROTECTORS.
ALL ASPECTS OF CONSTRUCTION TO COMPLY WITH RELEVANT AND ALL
RELEVANT AUSTRALIAN STANDARDS.
DRAWINGS TO BE MADE IN CONFORMANCE WITH THE TOTAL PACKAGE
INCLUDING BUT NOT LIMITED TO ANY AUTHORITY CONSISTENT AND
COMPLIANCE WITH ALL RELEVANT STANDARDS AND SPECIFICATIONS.
FITTINGS & FINISHES SCHEDULE AND TENDER FORMS.

LEGEND
BAL-1.2...
CONCRETE (TYPE)
EXTERNAL CLADDING (TYPE)
DOWNPIPE
FACE BRICK (TYPE)
GUTTER
GLASS LOUVER
METAL ROOF (TYPE)
VERTICAL LOUVER
EXISTING FENCE TO BE RETAINED
NEW FENCE
NOTE:
FOR FINISHES CODES REFER TO FINISHES
BOARD IN DESIGN ANALYSIS REPORT




PERUMAL PEDAVOLI ARCHITECTS
T: +61 2 9291 0000
WEB: www.ppa.com.au
Nominated Architect:
Vince Pedavoli NSW reg No. 5045


PERUMAL
PEDAVOLI
ARCHITECTS

ORAN PARK HIGH SCHOOL
& PRIMARY SCHOOL
SOUTH CIRCUIT & HOLDEN DRIVE
ORAN PARK NSW 2570
BLOCK PE, PF & PG -
SECTIONS

0 2 4 6 8 10 20m				SCALE 1: 200 @ A1	
03 MAY 2017				REVISION	
DRAWING NUMBER	DISCIPLINE	PHASE	SERIES NUMBER	REVISION	
3191	ARC	AD	_05_201	B	

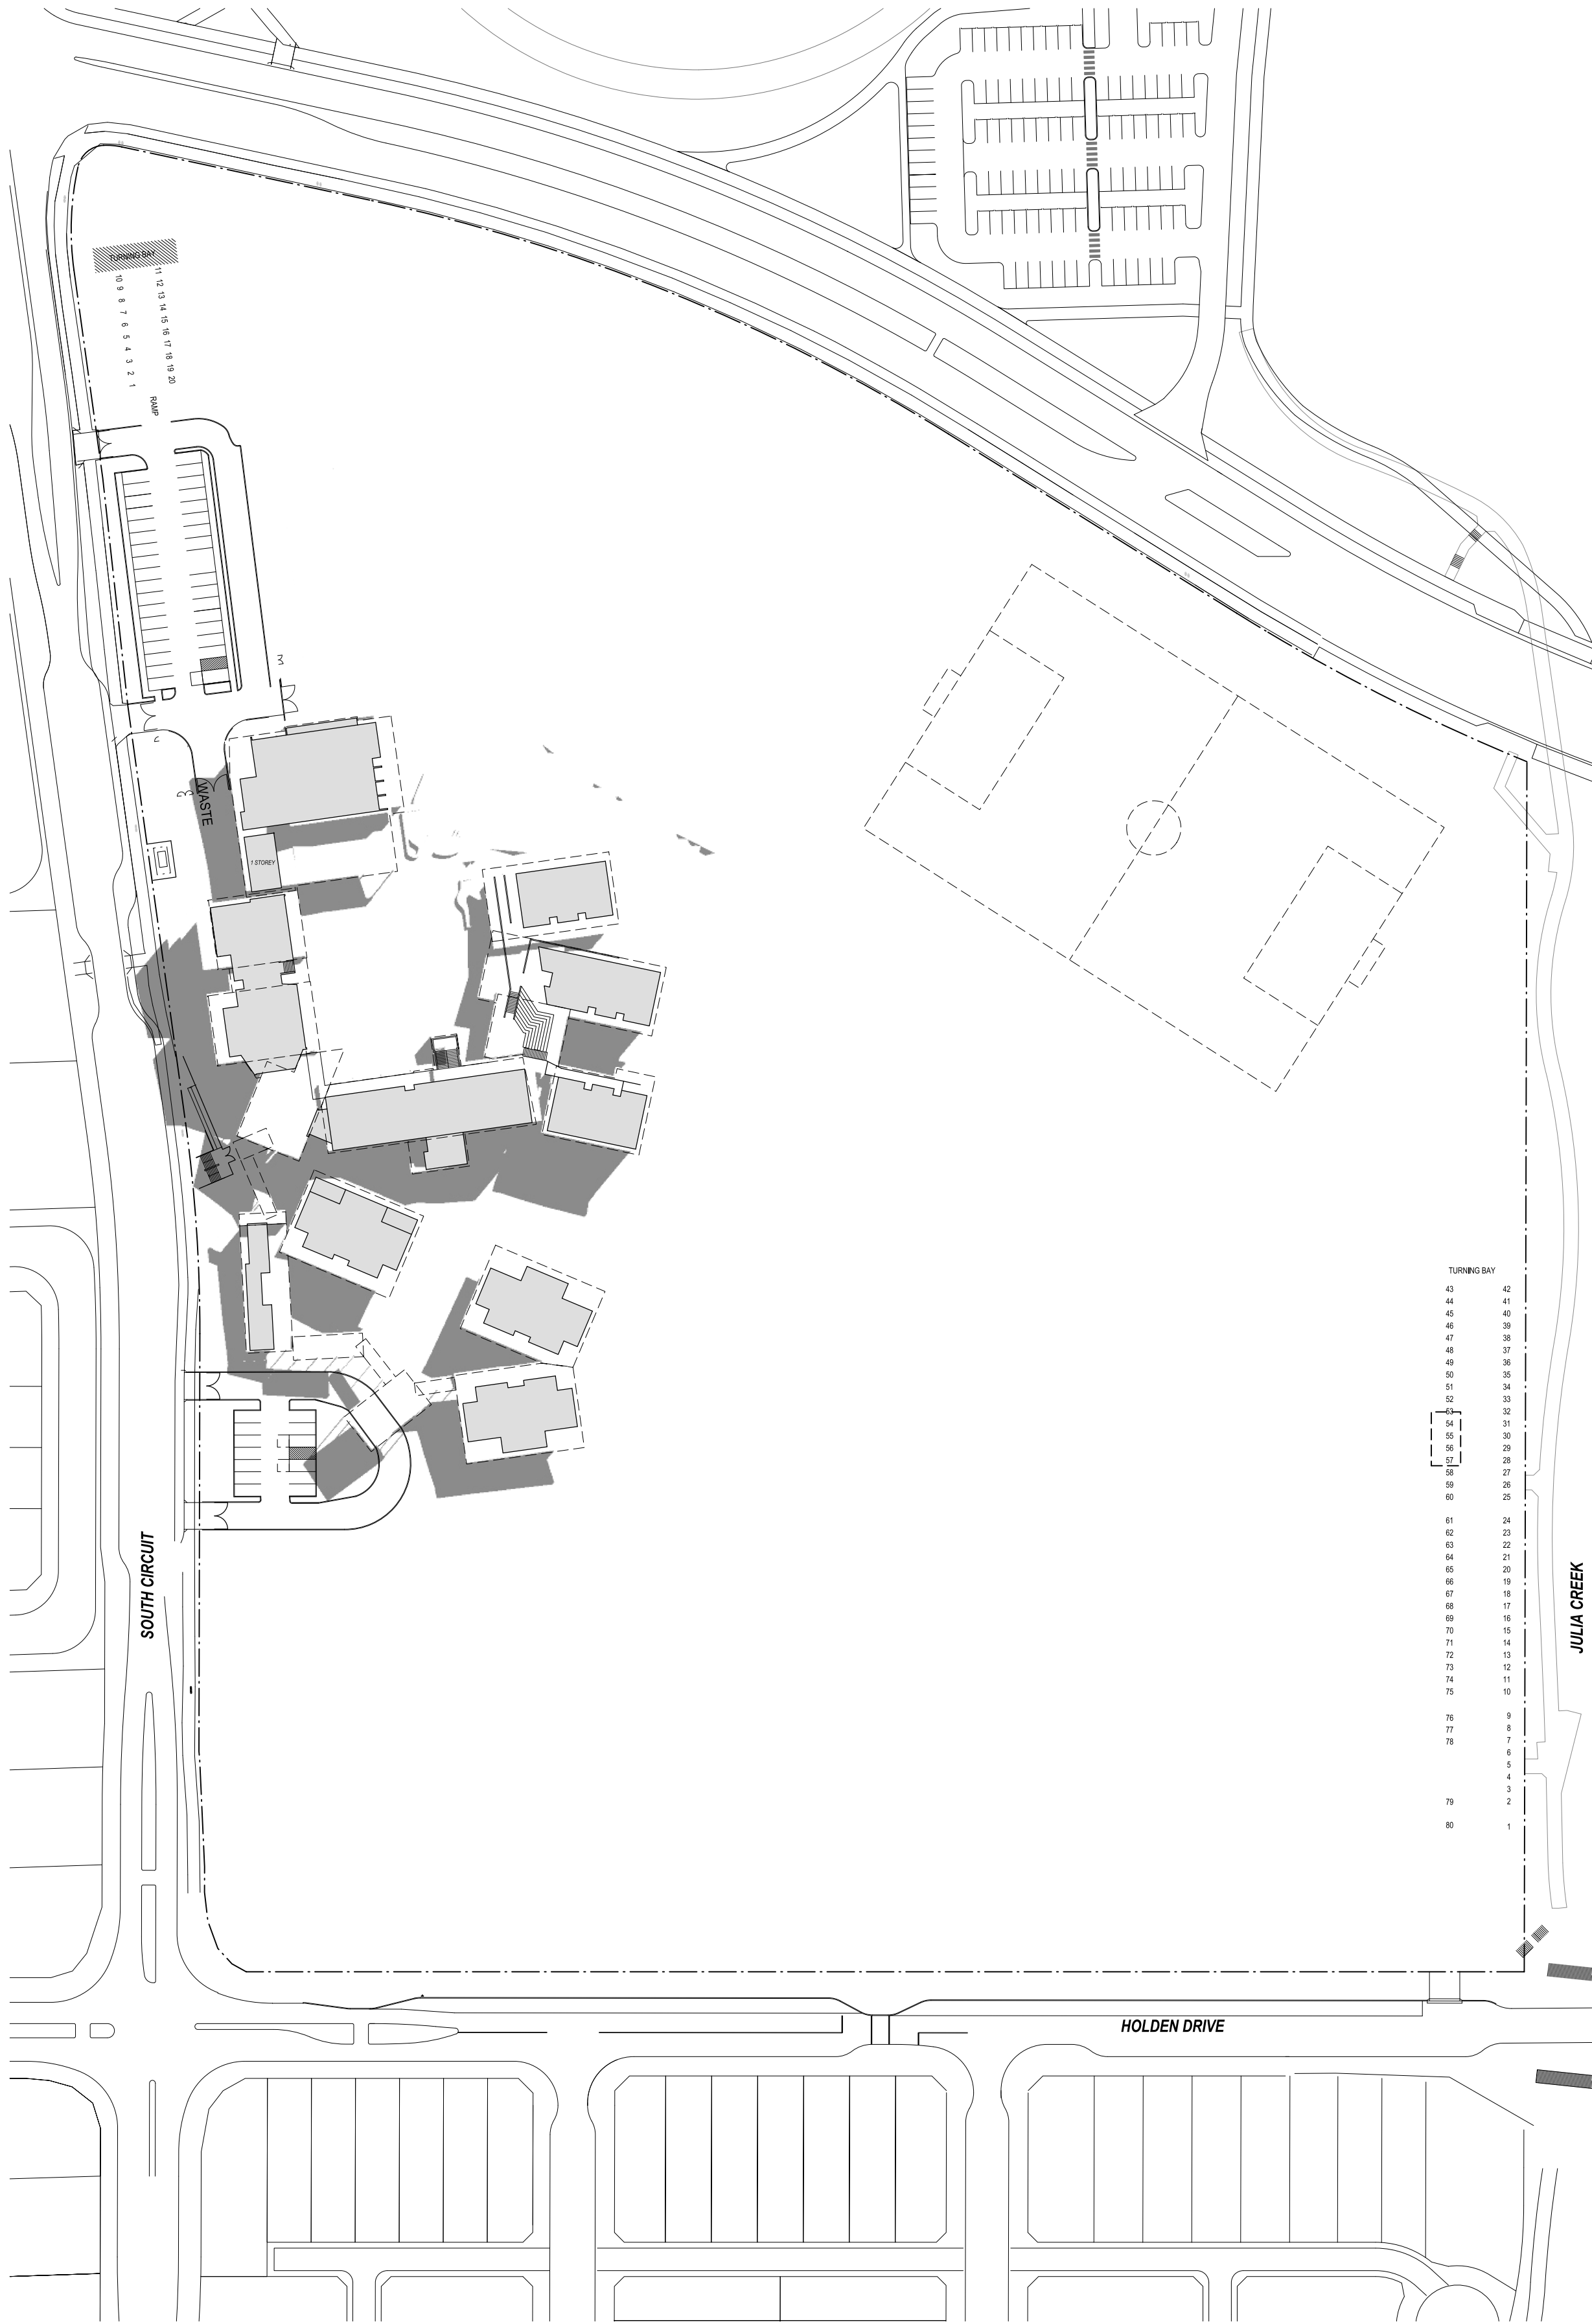

SHADOWS - EXISTING - 21 JUNE 9 AM

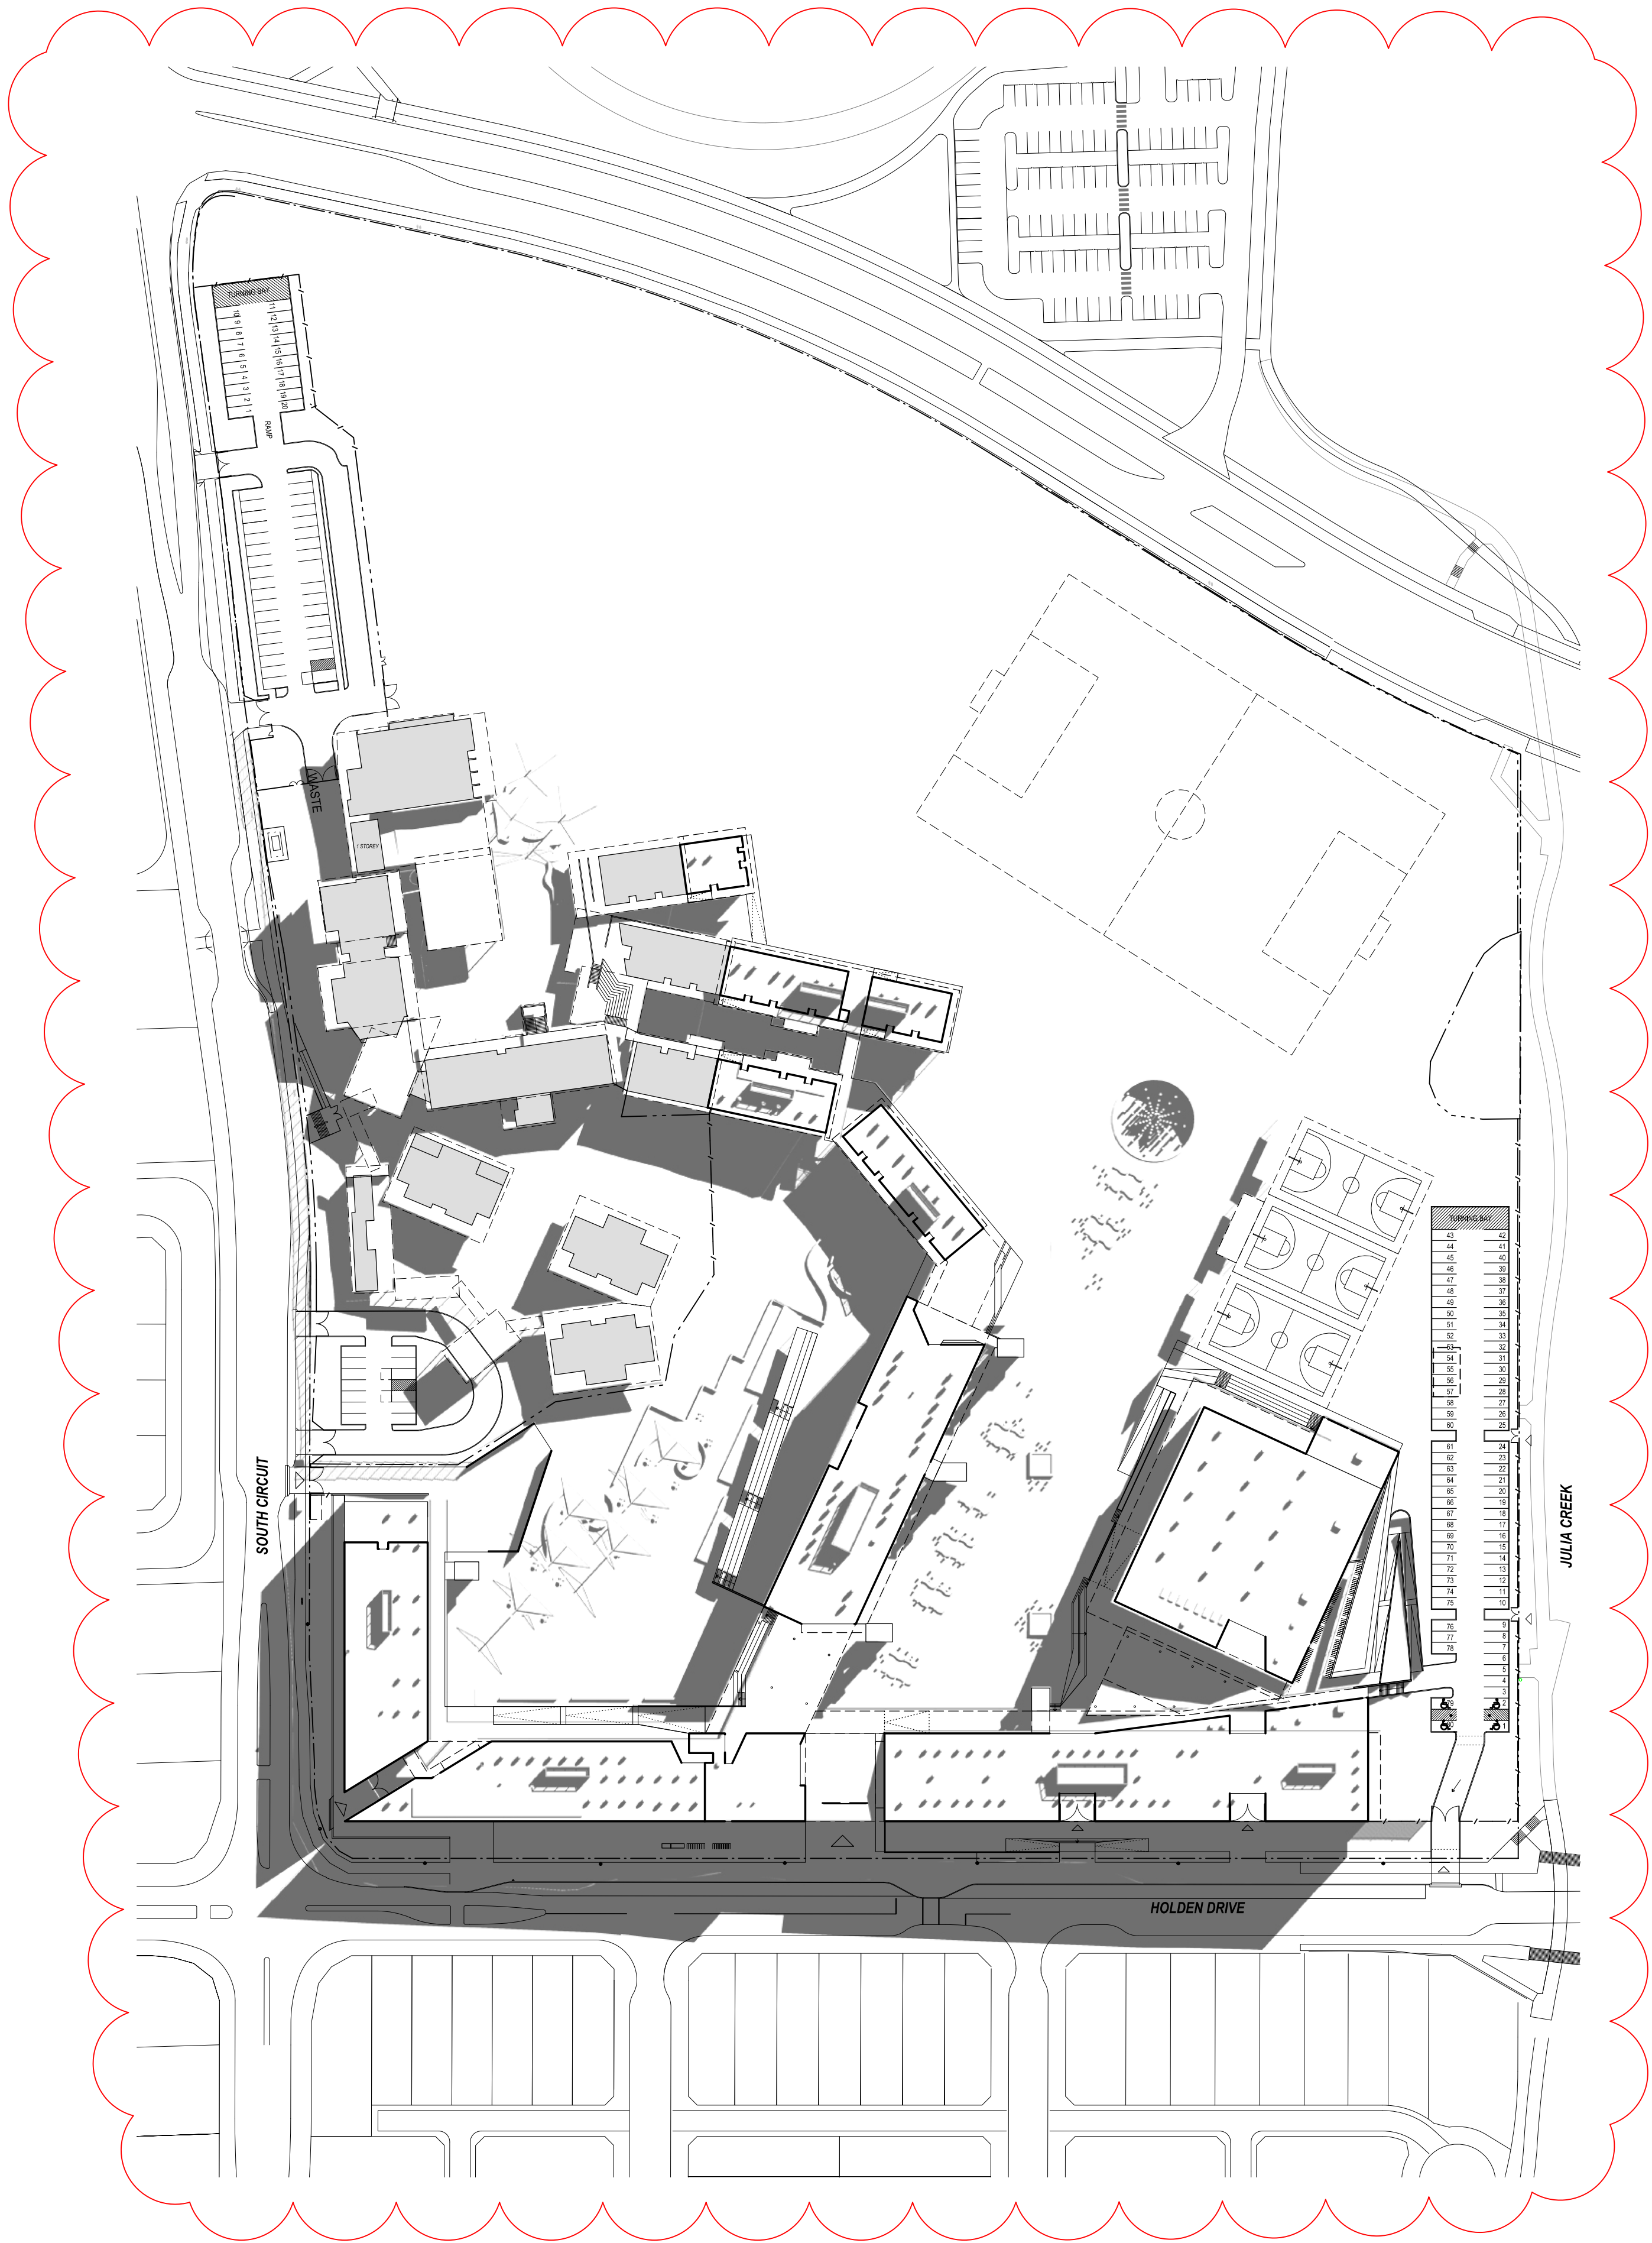

SHADOWS - PROPOSED - 21 JUNE 9 AM

AMENDMENTS			
REV	BY	DATE	DESCRIPTION
A	MT	22.02.17	ISSUED FOR SSD APPROVAL
CR	CR	03.04.19	A/C PLATFORMS ADDED, PROPOSED SHADOW UPDATED
B	CR	03.05.19	ISSUE FOR 94.55 APPROVAL

NOTE:
WORK TO FIGURED DIMENSIONS. DO NOT SCALE FROM DRAWING. ANY
DIMENSION DISCREPANCIES TO BE CLARIFIED WITH ARCHITECT.
CONTRACTOR TO VERIFY SITE CONDITIONS PRIOR TO CONSTRUCTION
AND REPORT ANY DISCREPANCIES TO ARCHITECT.
SUBJECT TO ARRANGE ALL NECESSARY PROTECTING,
ALL ASPECTS OF CONSTRUCTION TO COMPLY WITH BCA AND ALL
RELEVANT AUSTRALIAN STANDARDS.

LEGEND	
BAL1.2...	BALUSTRADE (TYPE)
CC	CONCRETE
CL1.2...	EXTERNAL CLADDING (TYPE)
DP	DOWNPIPE
FB1.2...	FACE BRICK (TYPE)
G	GUTTER
GL	GLASS LOUVRES
MR1.2...	METAL ROOF (TYPE)
VL	VERTICAL LOUVRE
—————	EXISTING FENCE TO BE RETAINED
———/———	NEW FENCE
NOTE: FOR FINISHES CODES REFER TO FINISHES BOARD IN DESIGN ANALYSIS REPORT	




PERUMAL PEDAVOLI ARCHITECTS
T: +61 2 9291 0000
WEB: www.pp4.com.au
Nominated Architect:
Vince Pedavoli NSW reg No. 5045




ORAN PARK HIGH SCHOOL
& PRIMARY SCHOOL
SOUTH CIRCUIT & HOLDEN DRIVE
ORAN PARK NSW 2570


PLAN - SHADOWS - 21 JUNE 9 AM

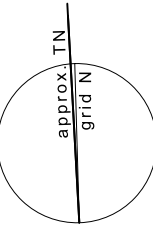

DRAWING NUMBER			
PROJECT	DISCIPLINE	PHASE	SHEET NUMBER
3191	ARC	AD	_20_001
SCALE 1:1000 @ A1			REVISION
03 MAY 2017			B

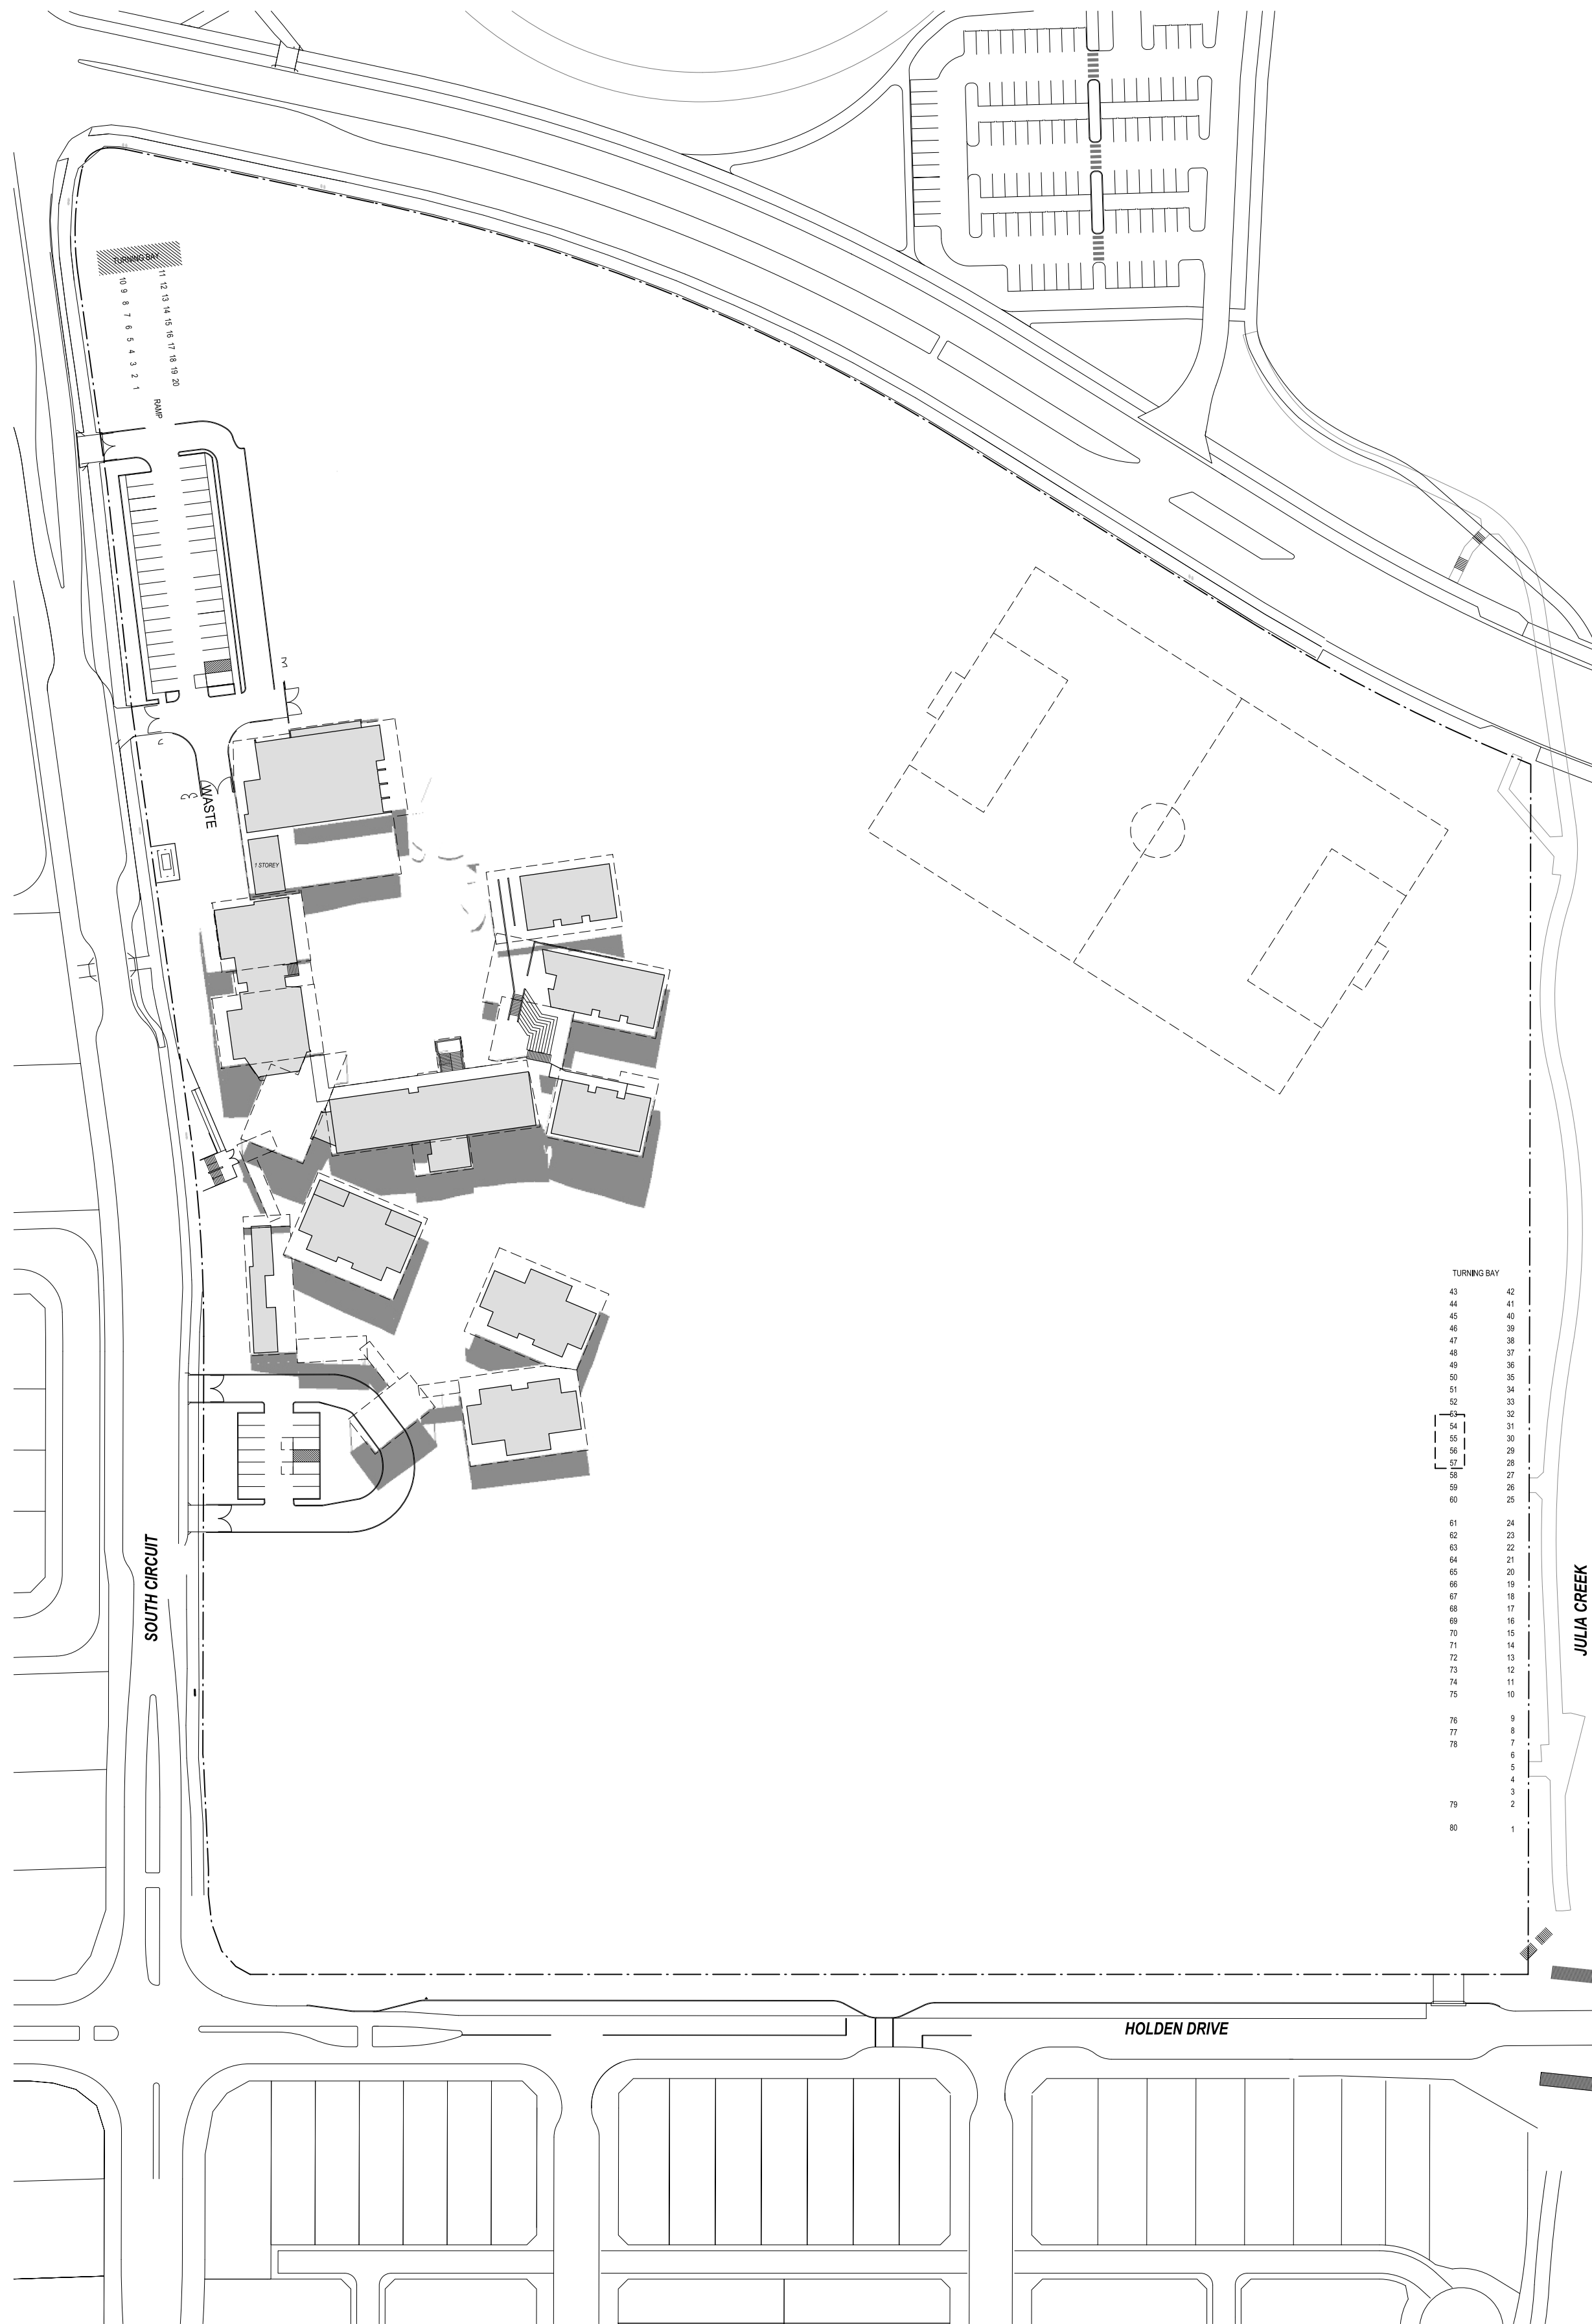

SHADOWS - EXISTING - 21 JUNE 12 PM

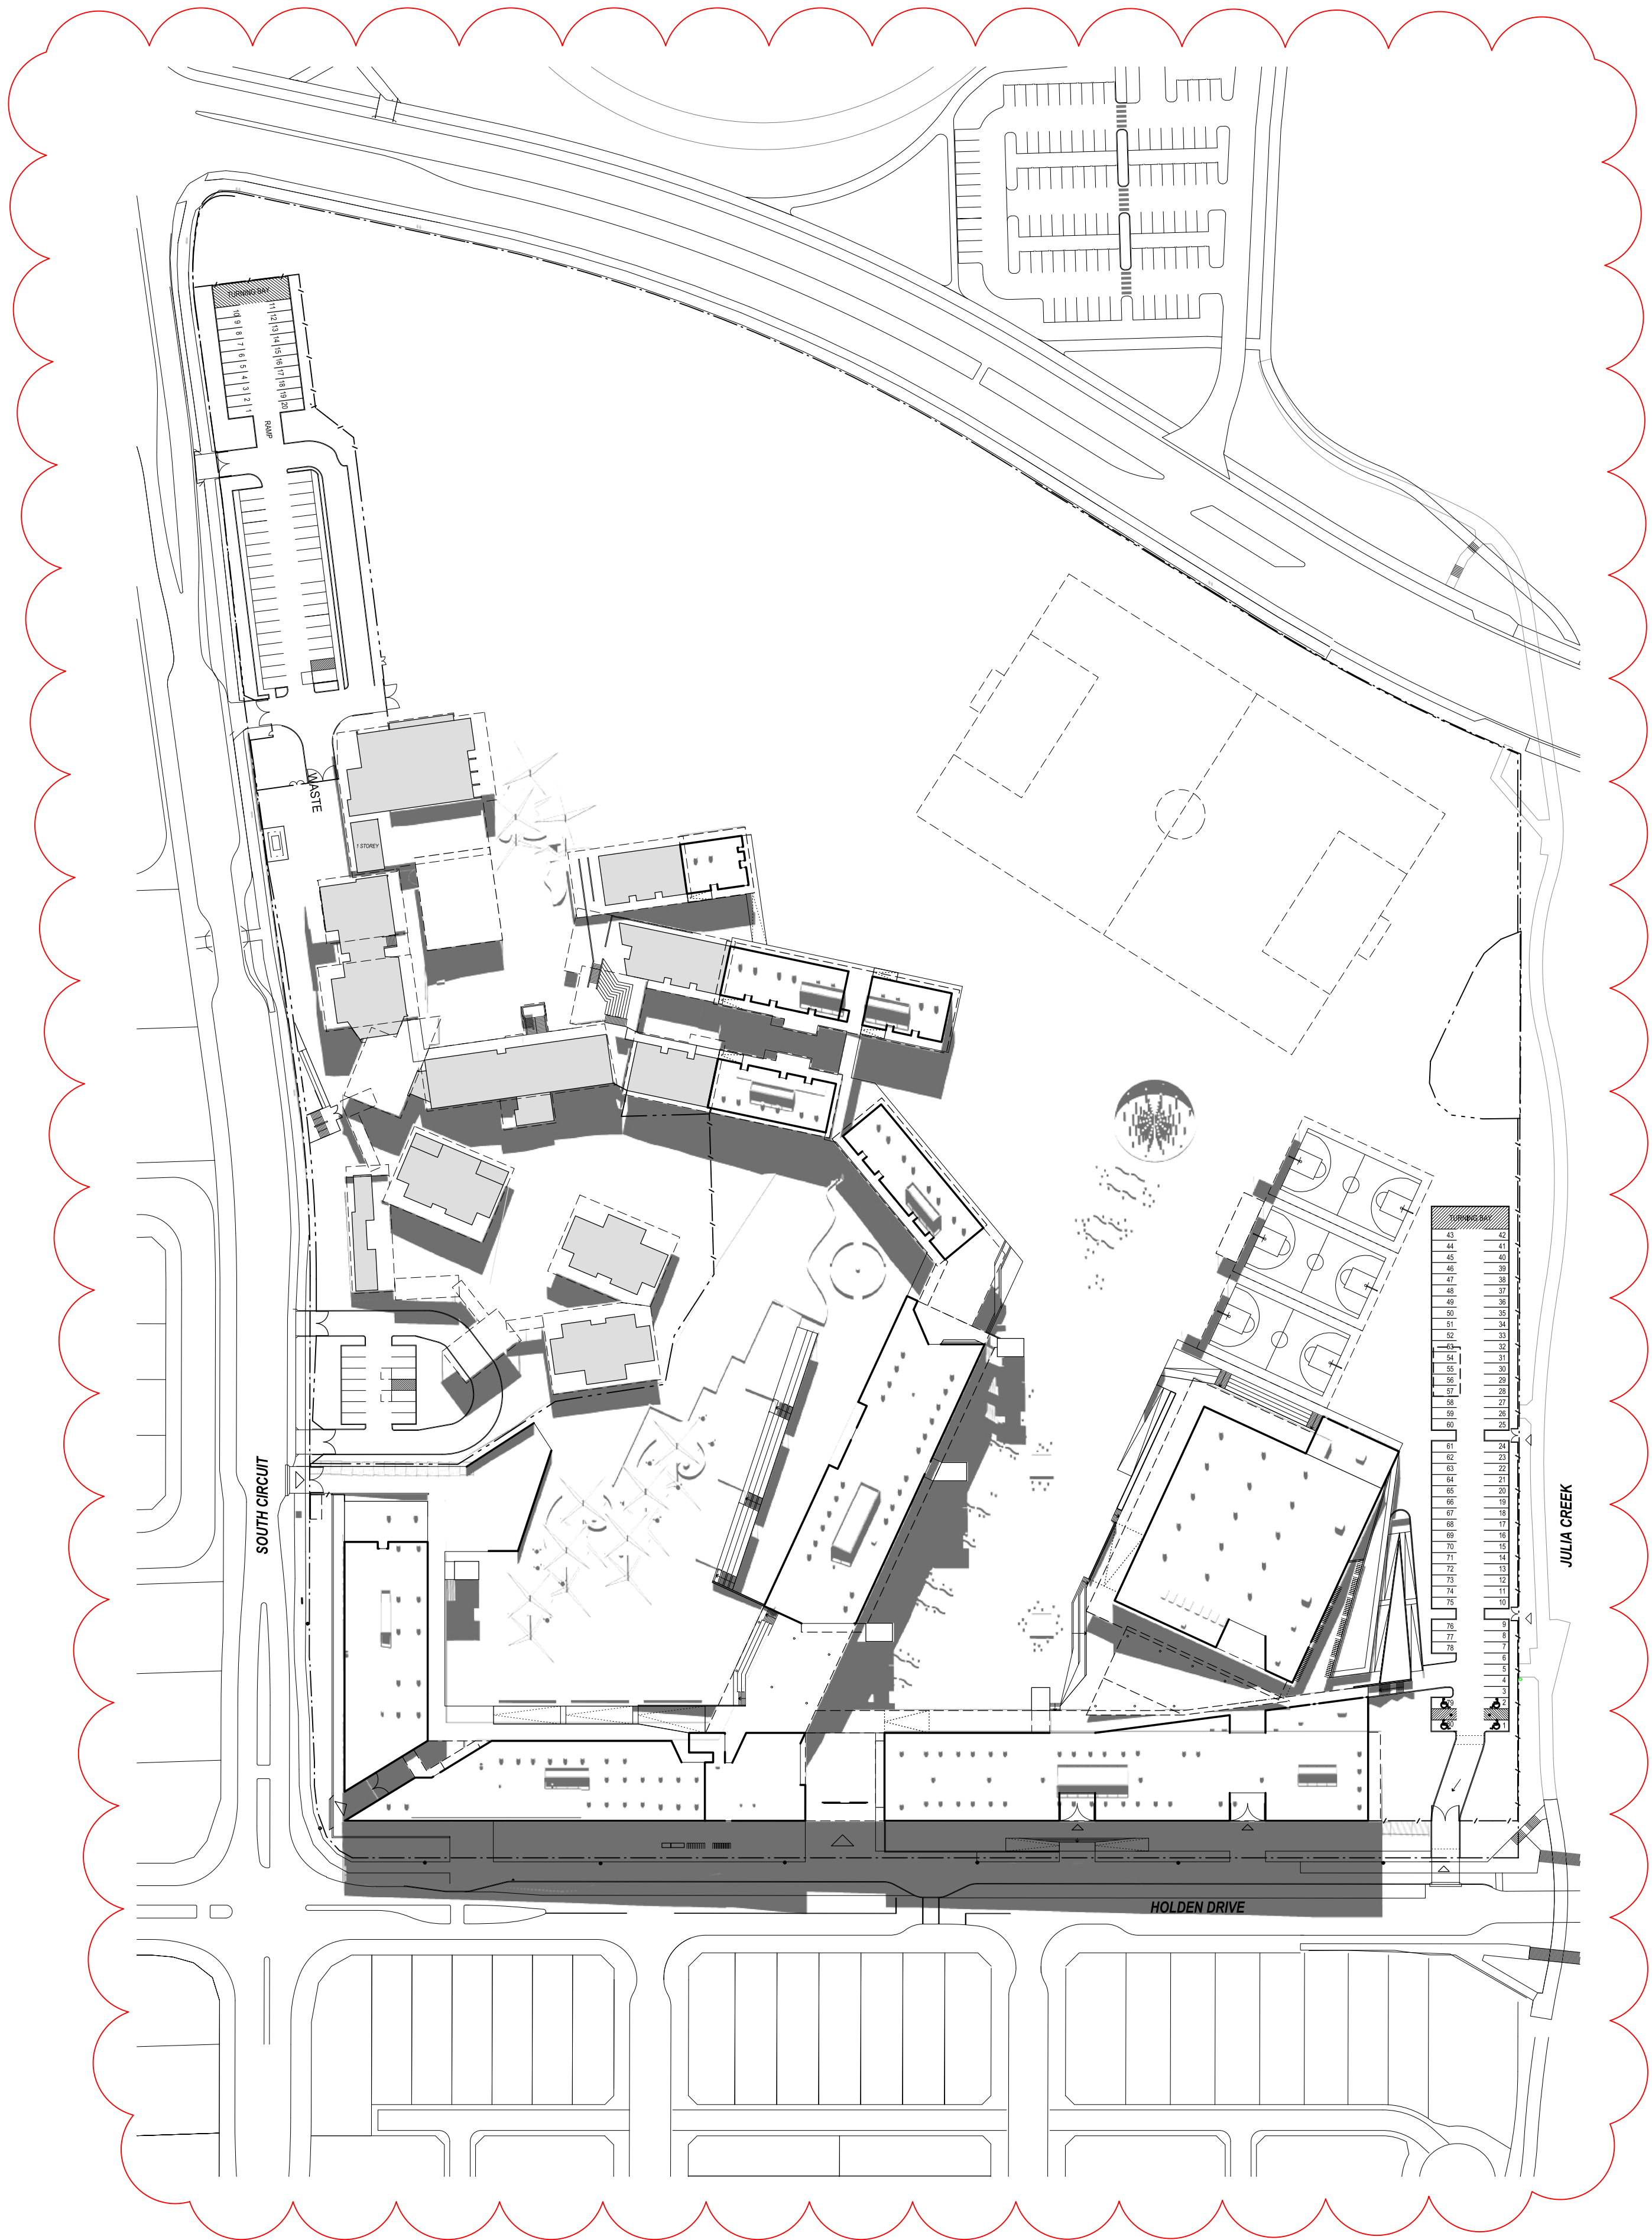

SHADOWS - PROPOSED - 21 JUNE 12 PM

AMENDMENTS			
REV	BY	DATE	DESCRIPTION
A	MT	22.02.17	ISSUED FOR SSD APPROVAL
CR	CR	03.04.19	A/C PLATFORMS ADDED, PROPOSED SHADOW UPDATED
B	CR	03.05.19	ISSUE FOR 94.55 APPROVAL

NOTE:
WORK TO FIGURED DIMENSIONS. DO NOT SCALE FROM DRAWING. ANY
DIMENSION DISCREPANCIES TO BE CLARIFIED WITH ARCHITECT.
CONTRACTOR TO VERIFY SITE CONDITIONS PRIOR TO CONSTRUCTION
AND REPORT ANY DISCREPANCIES TO ARCHITECT.
SUBJECT TO ARRANGE ALL NECESSARY PROTECTING,
ALL ASPECTS OF CONSTRUCTION TO COMPLY WITH BCA AND ALL
RELEVANT AUSTRALIAN STANDARDS.
DRAWING TO BE READ IN CONJUNCTION WITH THE TOTAL PACKAGE
INCLUDING BUT NOT LIMITED TO ANY AUTHORITY CONSENT AND
CONDITIONS OF STATEMENT, SPECIAL SURVEY SPECIFICATION,
FEATURES & FINISHES SCHEDULE AND TENDER FORMS.


LEGEND
DA1.2.. CONCRETE (TYPE)
CO.2.. EXTERNAL CLADDING (TYPE)
DR.. DOWNPIPE
FB1.2.. FACE BRICK (TYPE)
G.. GUTTER
GL1.2.. GLASS LOUVER
MR1.2.. METAL ROOF (TYPE)
VL.. VERTICAL LOUVER
EX1.2.. EXISTING FENCE TO BE RETAINED
NEW FENCE
NOTE: FOR FINISHES CODES REFER TO FINISHES BOARD IN DESIGN ANALYSIS REPORT




PERUMAL PEDAVOLI ARCHITECTS
T: +61 2 9291 0000
WEB: www.ppa.com.au
Nominated Architect:
Vince Pedavoli NSW reg No. 5045

PERUMAL
PEDAVOLI
ARCHITECTS


ORAN PARK HIGH SCHOOL
& PRIMARY SCHOOL
SOUTH CIRCUIT & HOLDEN DRIVE
ORAN PARK NSW 2570
PLAN - SHADOWS - 21 JUNE 12 PM

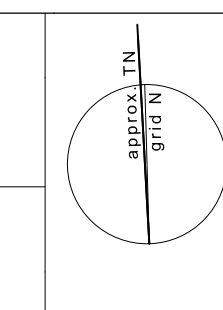

DRAWING NUMBER			
PROJECT	DISCIPLINE	PHASE	SHEET NUMBER
3191	ARC	AD	_20_002
SCALE 1:1000 @ A1			REVISION
03 MAY 2017			B

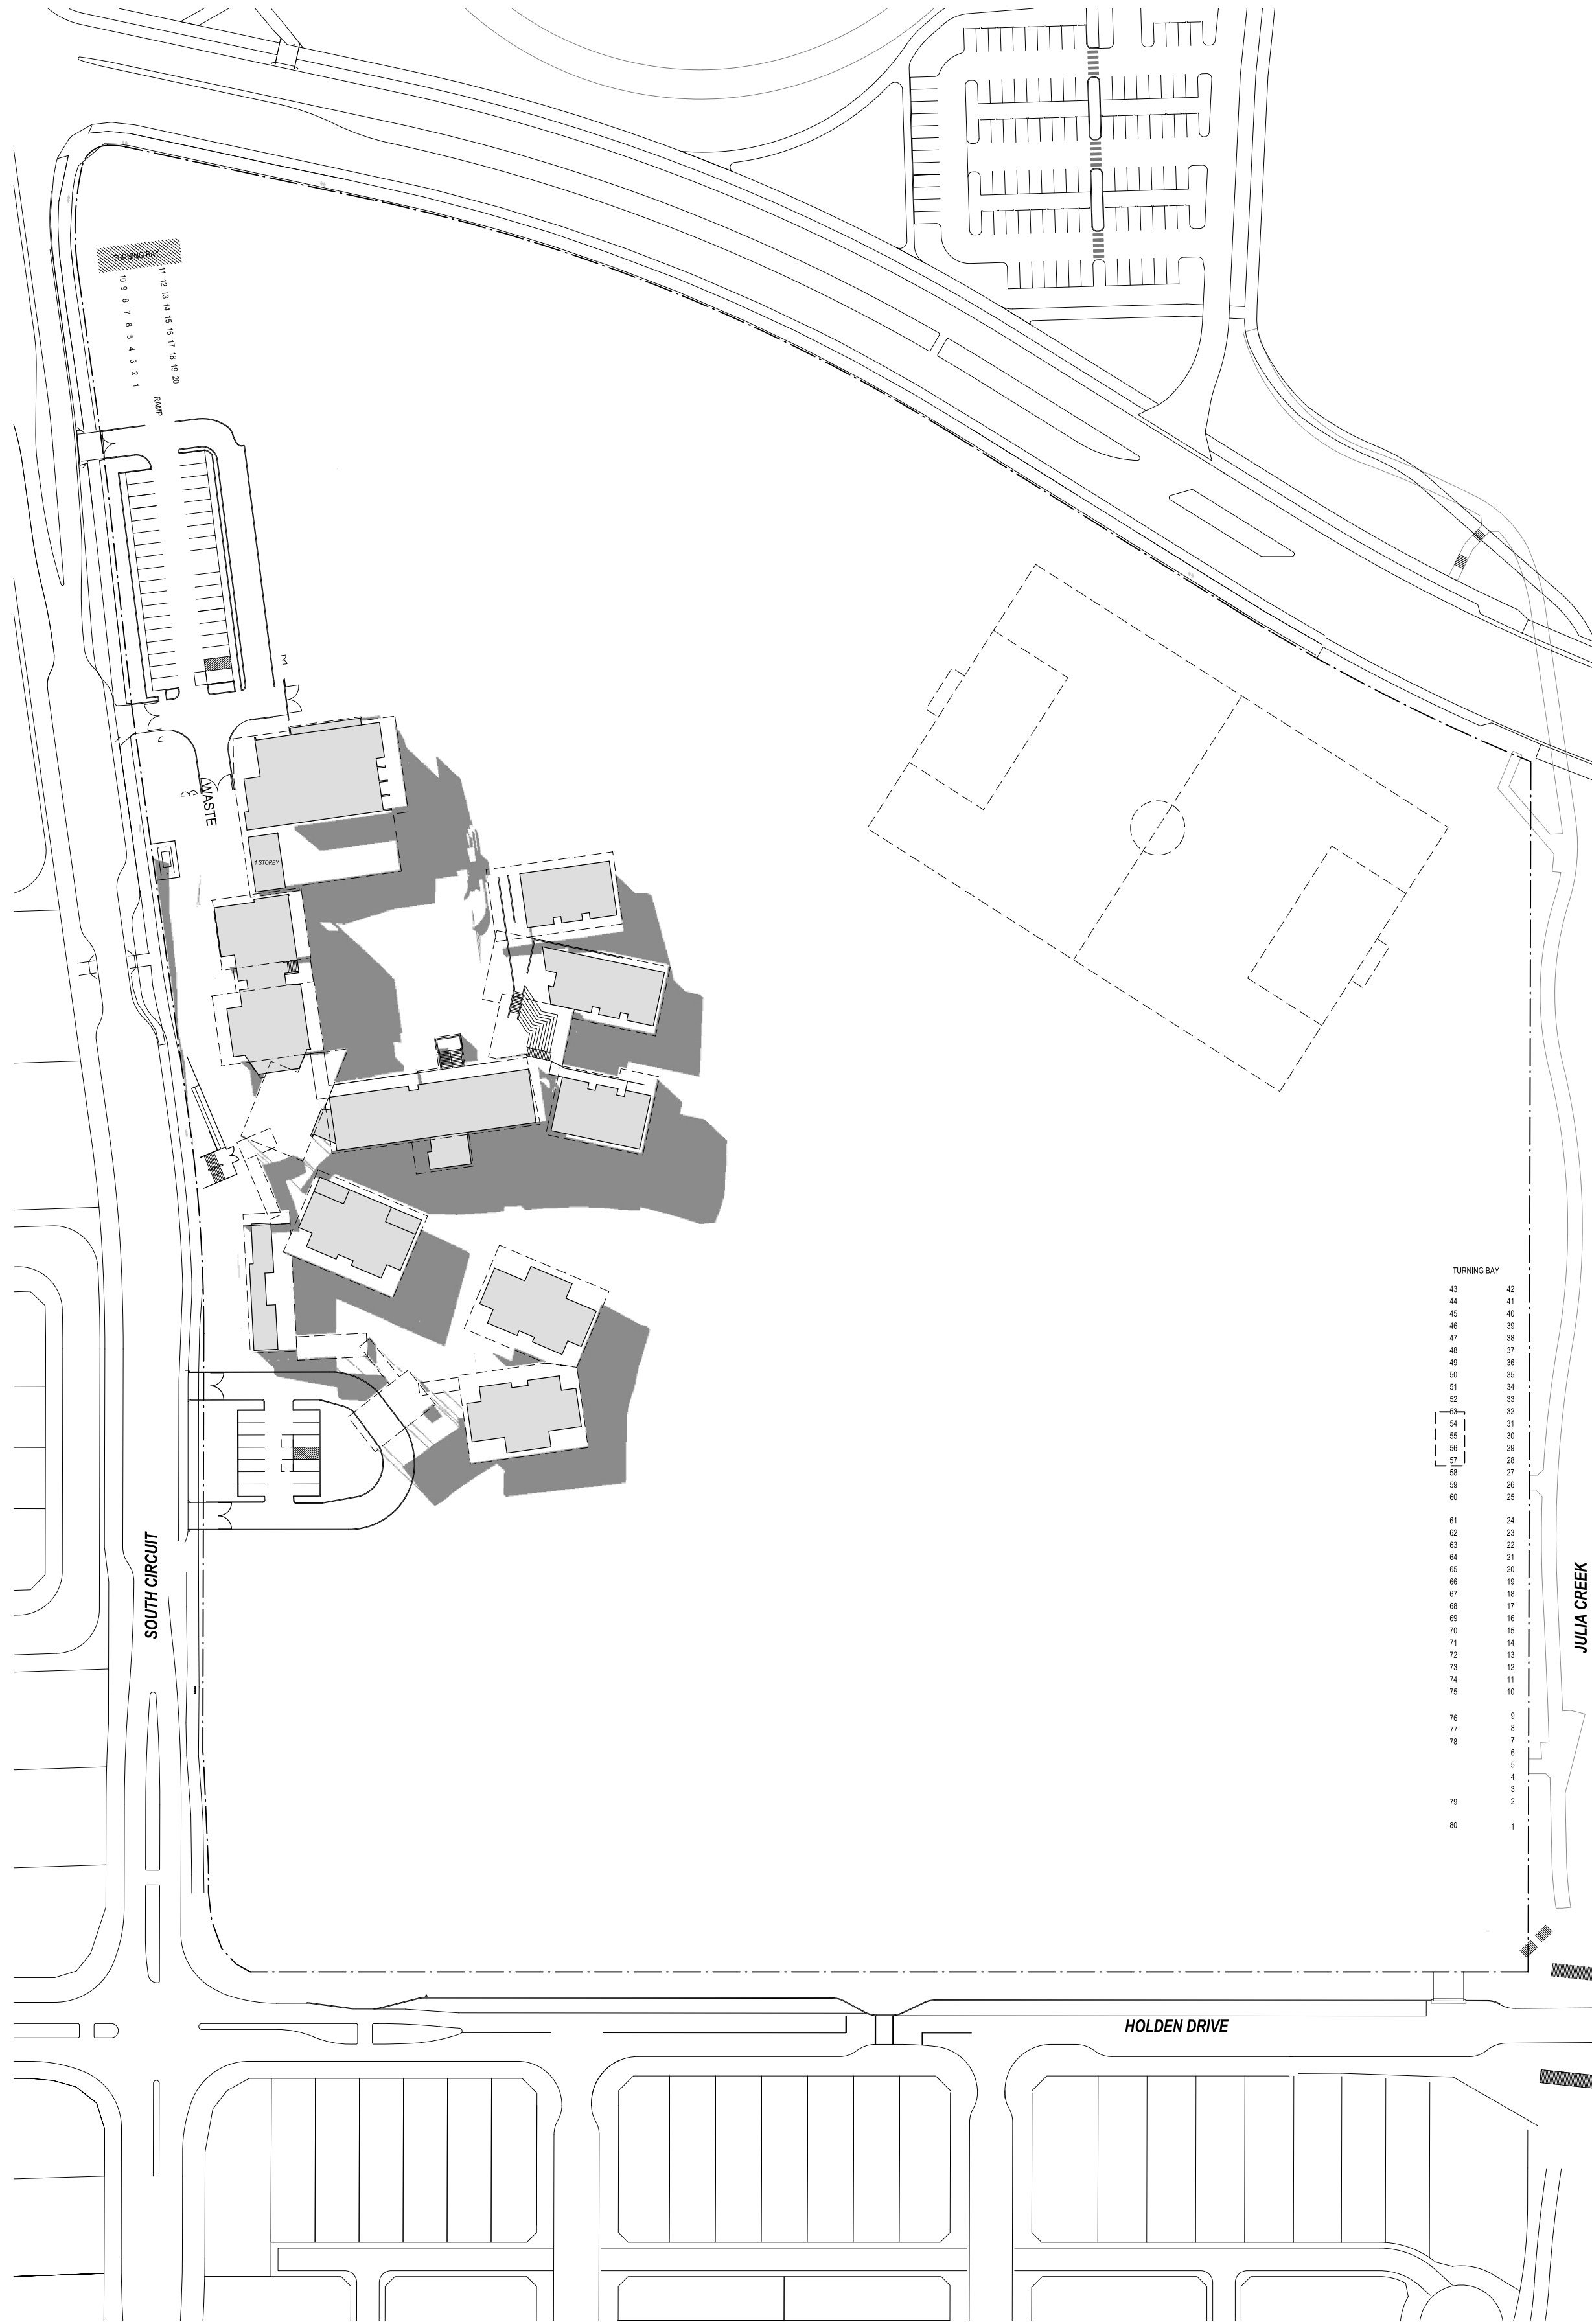

SHADOWS - EXISTING - 21 JUNE 3 PM

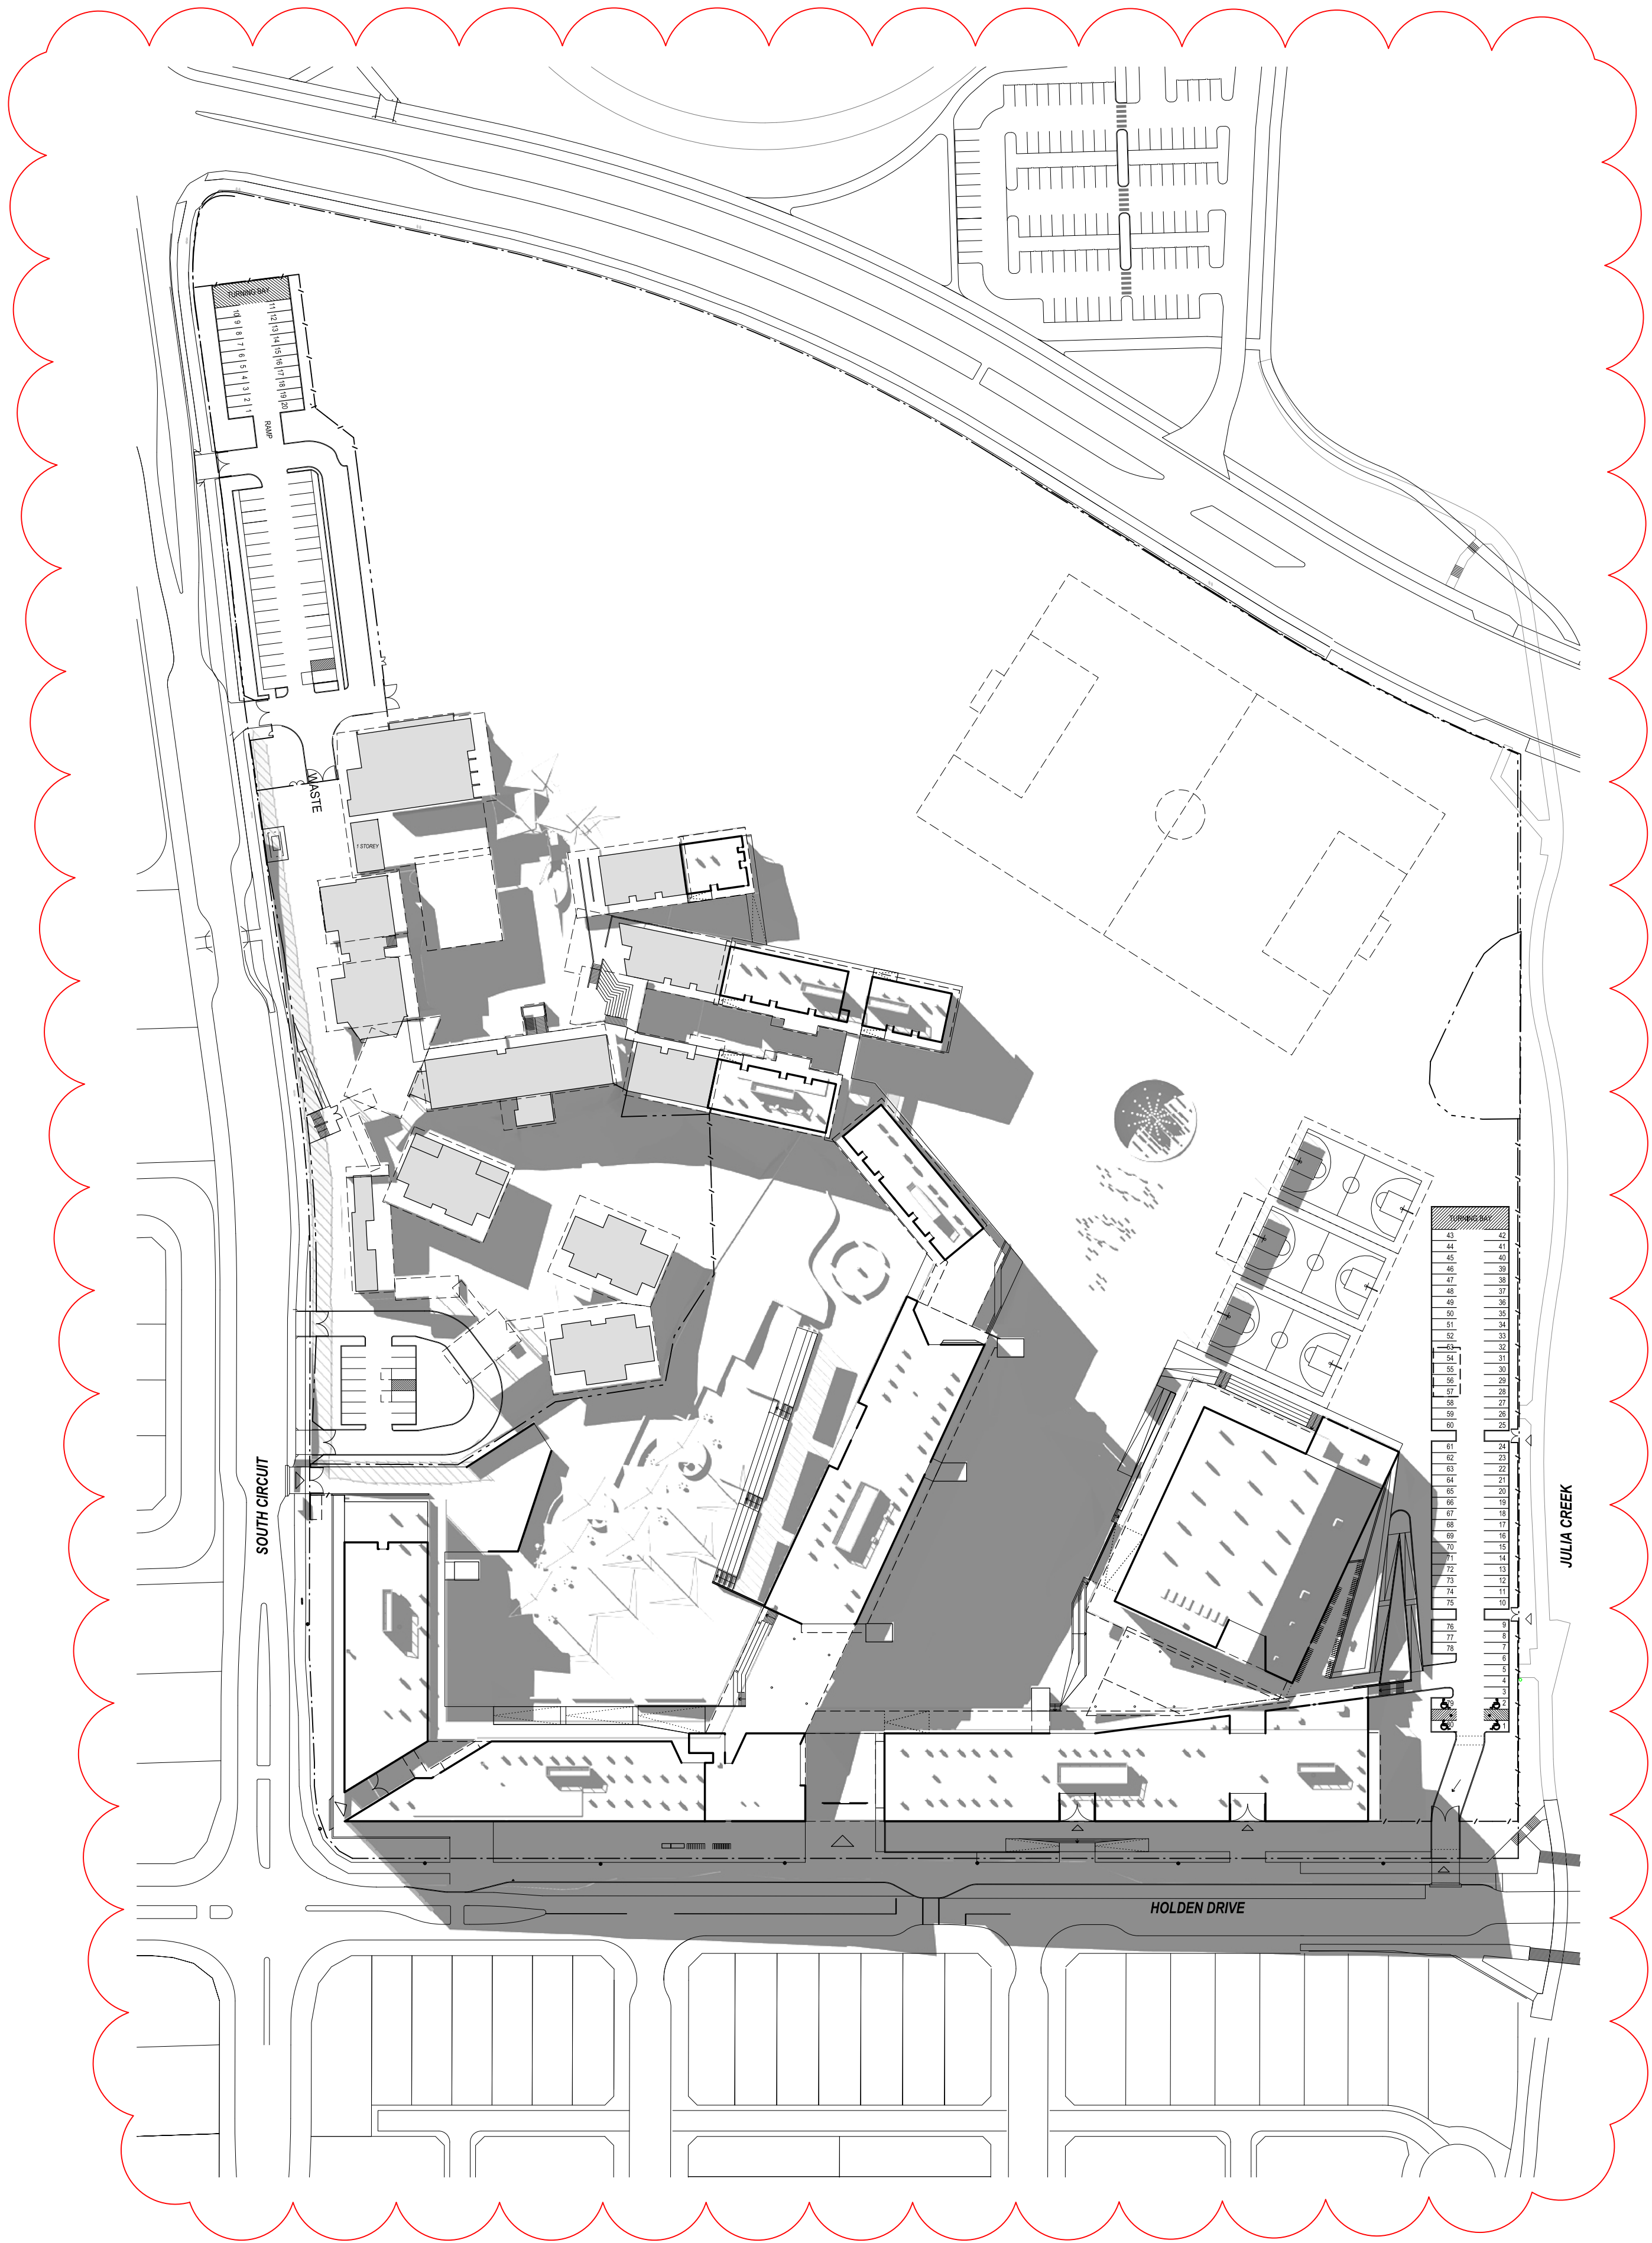

SHADOWS - PROPOSED - 21 JUNE 3 PM

AMENDMENTS			
REV	BY	DATE	DESCRIPTION
A	MT	22.02.17	ISSUED FOR SSD APPROVAL
CR	CR	03.04.19	A/C PLATFORMS ADDED, PROPOSED SHADOW UPDATED
B	CR	03.05.19	ISSUE FOR \$4.55 APPROVAL

NOTE:
WORK TO FIGURED DIMENSIONS. DO NOT SCALE FROM DRAWING. ANY
DIMENSION DISCREPANCIES TO BE CLARIFIED WITH ARCHITECT.
CONTRACTOR TO VERIFY SITE CONDITIONS PRIOR TO CONSTRUCTION
AND REPORT ANY DISCREPANCIES TO ARCHITECT.
RELEVANT TO ARRANGE ALL NECESSARY PROTECTIVE FENCING.
ALL ASPECTS OF CONSTRUCTION TO COMPLY WITH BCA AND ALL
RELEVANT AUSTRALIAN STANDARDS.
DRAWINGS TO BE MADE IN CONFORMANCE WITH THE TOTAL PACKAGE
INCLUDING BUT NOT LIMITED TO ANY AUTHORITY CONSENT AND
CONSTRUCTION ACT STATEMENT, DESIGN, SURVEY, SPECIFICATION,
FINISHES & FINISHES SCHEDULE AND TENDER FORMS.


LEGEND
DA1.2... CONCRETE (TYPE) CL.2... EXTERNAL GLAZING (TYPE) DOWNPIPE FB1.2... FACE BRICK (TYPE) GUTTER GLASS LOUVER METAL ROOF (TYPE) VERTICAL LOUVER EXISTING FENCE TO BE RETAINED NEW FENCE
NOTE: FOR FINISHES CODES REFER TO FINISHES BOARD IN DESIGN ANALYSIS REPORT



PERUMAL PEDAVOLI ARCHITECTS
T: +61 2 9291 0000
WEB: www.ppa.com.au
Nominated Architect:
Vince Pedavoli NSW reg No. 5045

PERUMAL
PEDAVOLI
ARCHITECTS

ORAN PARK HIGH SCHOOL
& PRIMARY SCHOOL
SOUTH CIRCUIT & HOLDEN DRIVE
ORAN PARK NSW 2570
PLAN - SHADOWS - 21 JUNE 3 PM

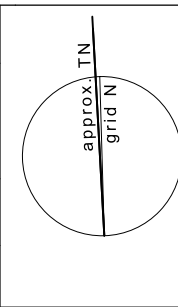

DRAWING NUMBER			
PROJECT	DISCIPLINE	PHASE	SHEET NUMBER
3191	ARC	AD	_20_003
SCALE 1:1000 @ A1			REVISION
03 MAY 2017			B

