




ERM


APPENDIX E

DETAILED MAPS AND PLANS

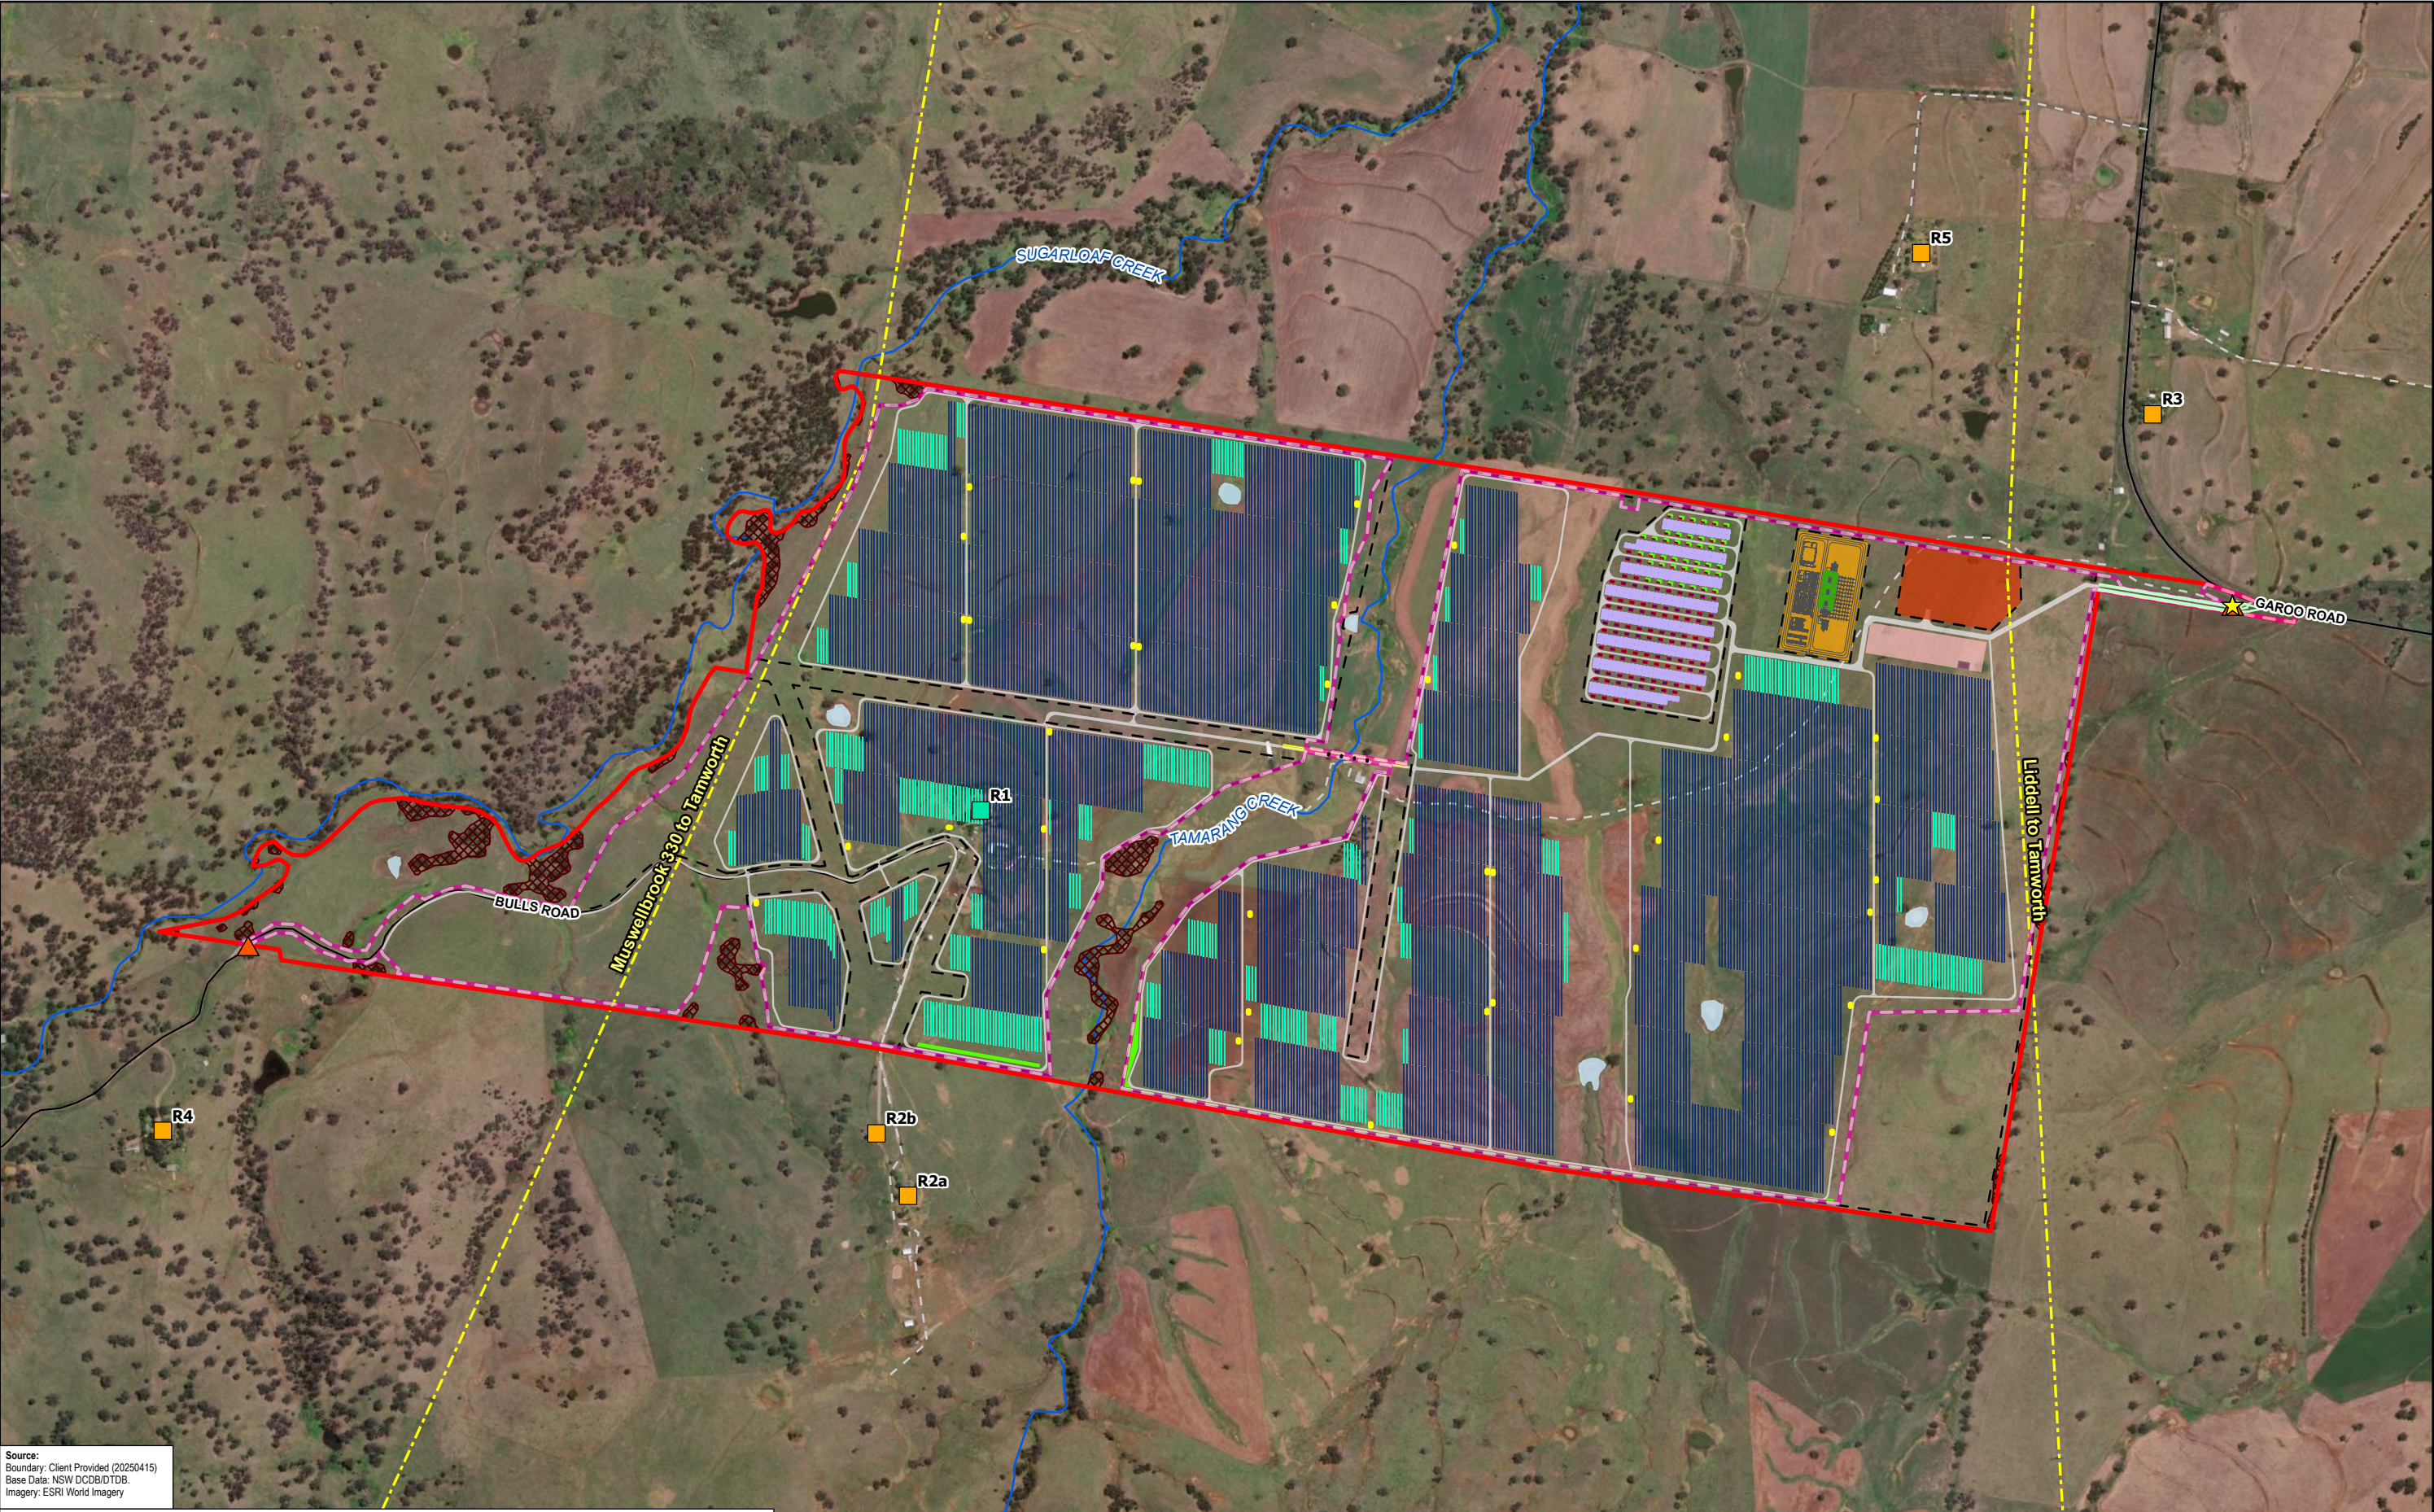

Source:
Boundary: Client Provided (20250415)
Base Data: NSW DCDB/DTDB
Imagery: ESRI World Imagery

Legend					
Project Area	Transmission Lines (existing)	PV (Mounting Structure - Half Table)	Customer Substation Area	Strategic Road Upgrade	Noise Wall - High Voltage Transformer
Development Footprint	Maintained Existing Water Dams	PV (Mounting Structure - Full Table)	Transgrid Substation Area	Fence	Mitigation Planting Areas
Preferred access point	Avoidance Area	Associated Dwelling	Inverters	O&M Building	Local Road
Emergency Access point	Non-Associated Dwelling	Internal Road	Bridge	Bridge Piers	Local Track-Vehicular
		Parking and Laydown Area	OHL Interconnection	Noise Walls - PCS Stations	PCS Station
			BESS Container		

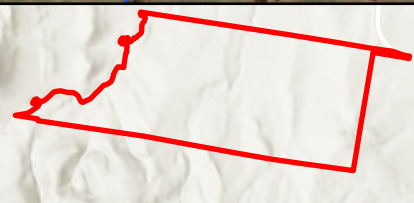


Coordinate System:
GDA2020 MGA Zone 56
Date: 30/01/2026
Created By: NB
Drawing Size: A3
0 400m



1:12,000

F3-1 Project Layout
Map 1 of 7
Garoo Solar Farm and BESS
Environmental Impact Assessment



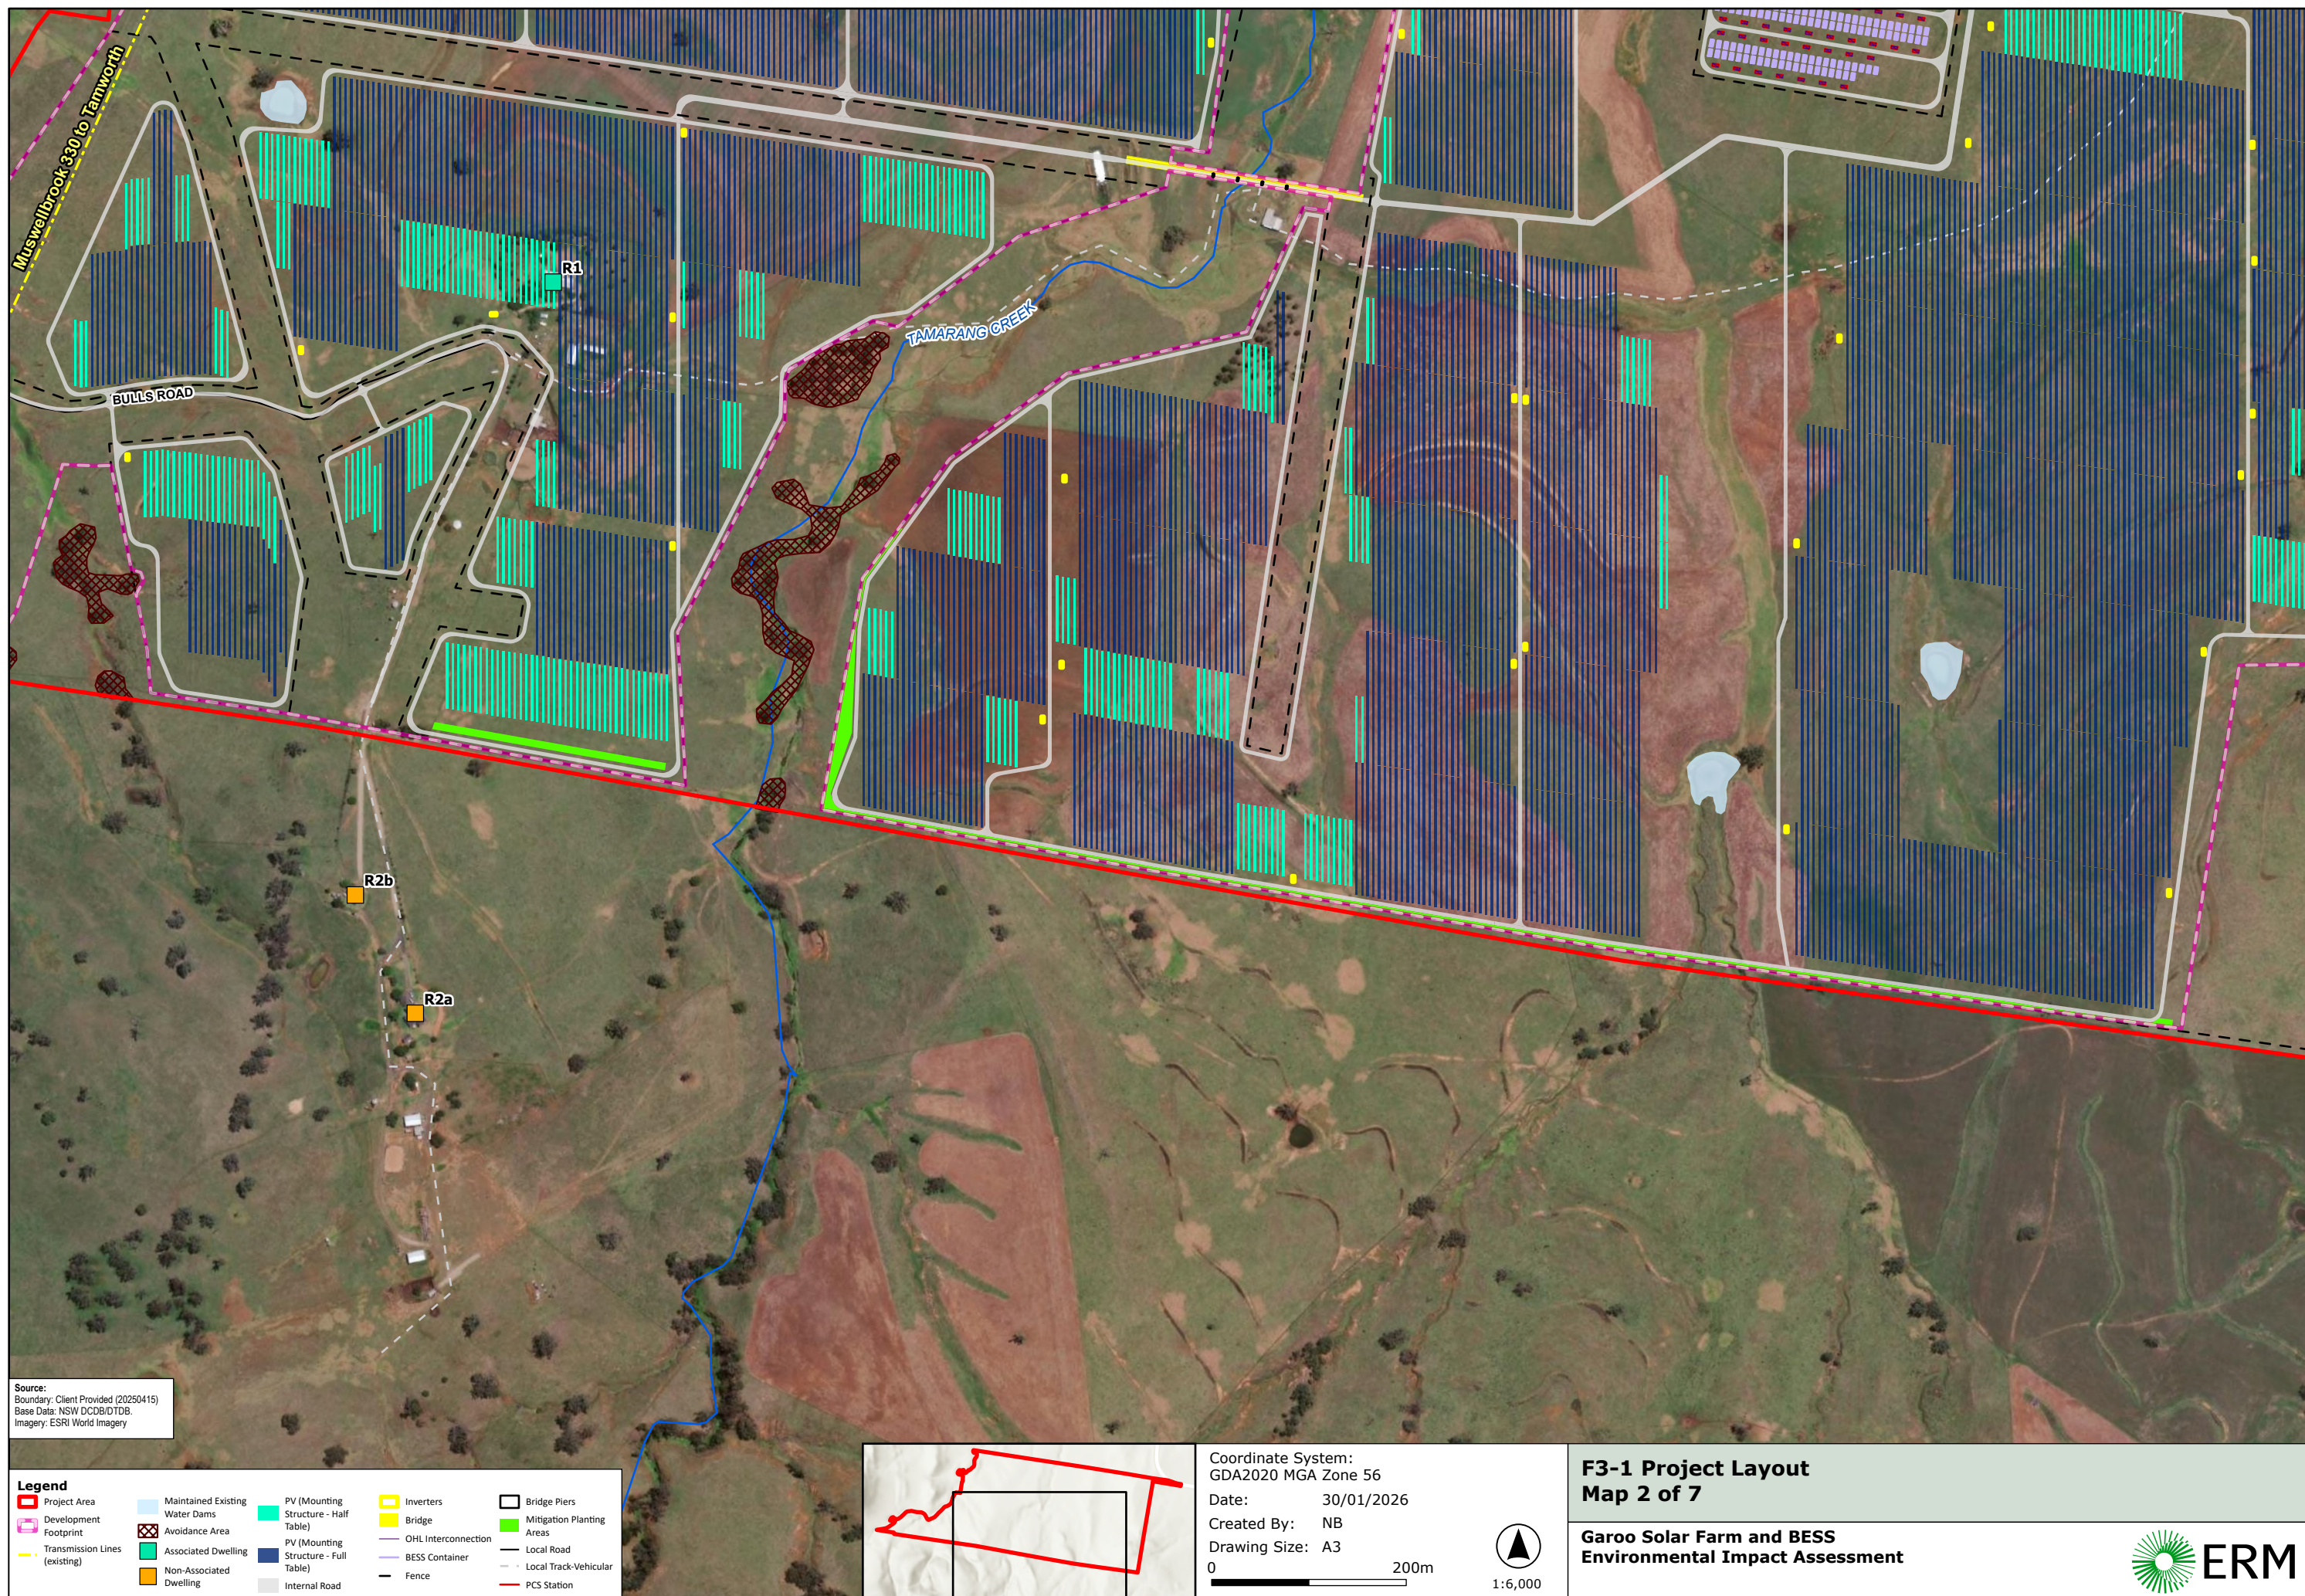




Source:
Boundary: Client Provided (20250415)
Base Data: NSW DCDB/DTDB
Imagery: ESRI World Imagery

Legend

	Project Area		Emergency Access point		Local Track-Vehicular
	Development Footprint		Strategic Road Upgrade		PCS Station
	Preferred access point		Local Road		

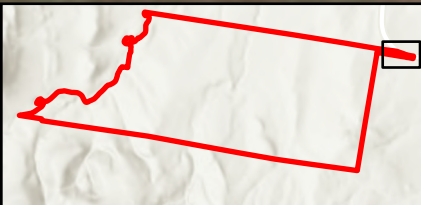

Coordinate System:
GDA2020 MGA Zone 56
Date: 30/01/2026
Created By: NB
Drawing Size: A3
0 30m





1:1,000


**F3-1 Project Layout
Map 3 of 7**

**Garoo Solar Farm and BESS
Environmental Impact Assessment**



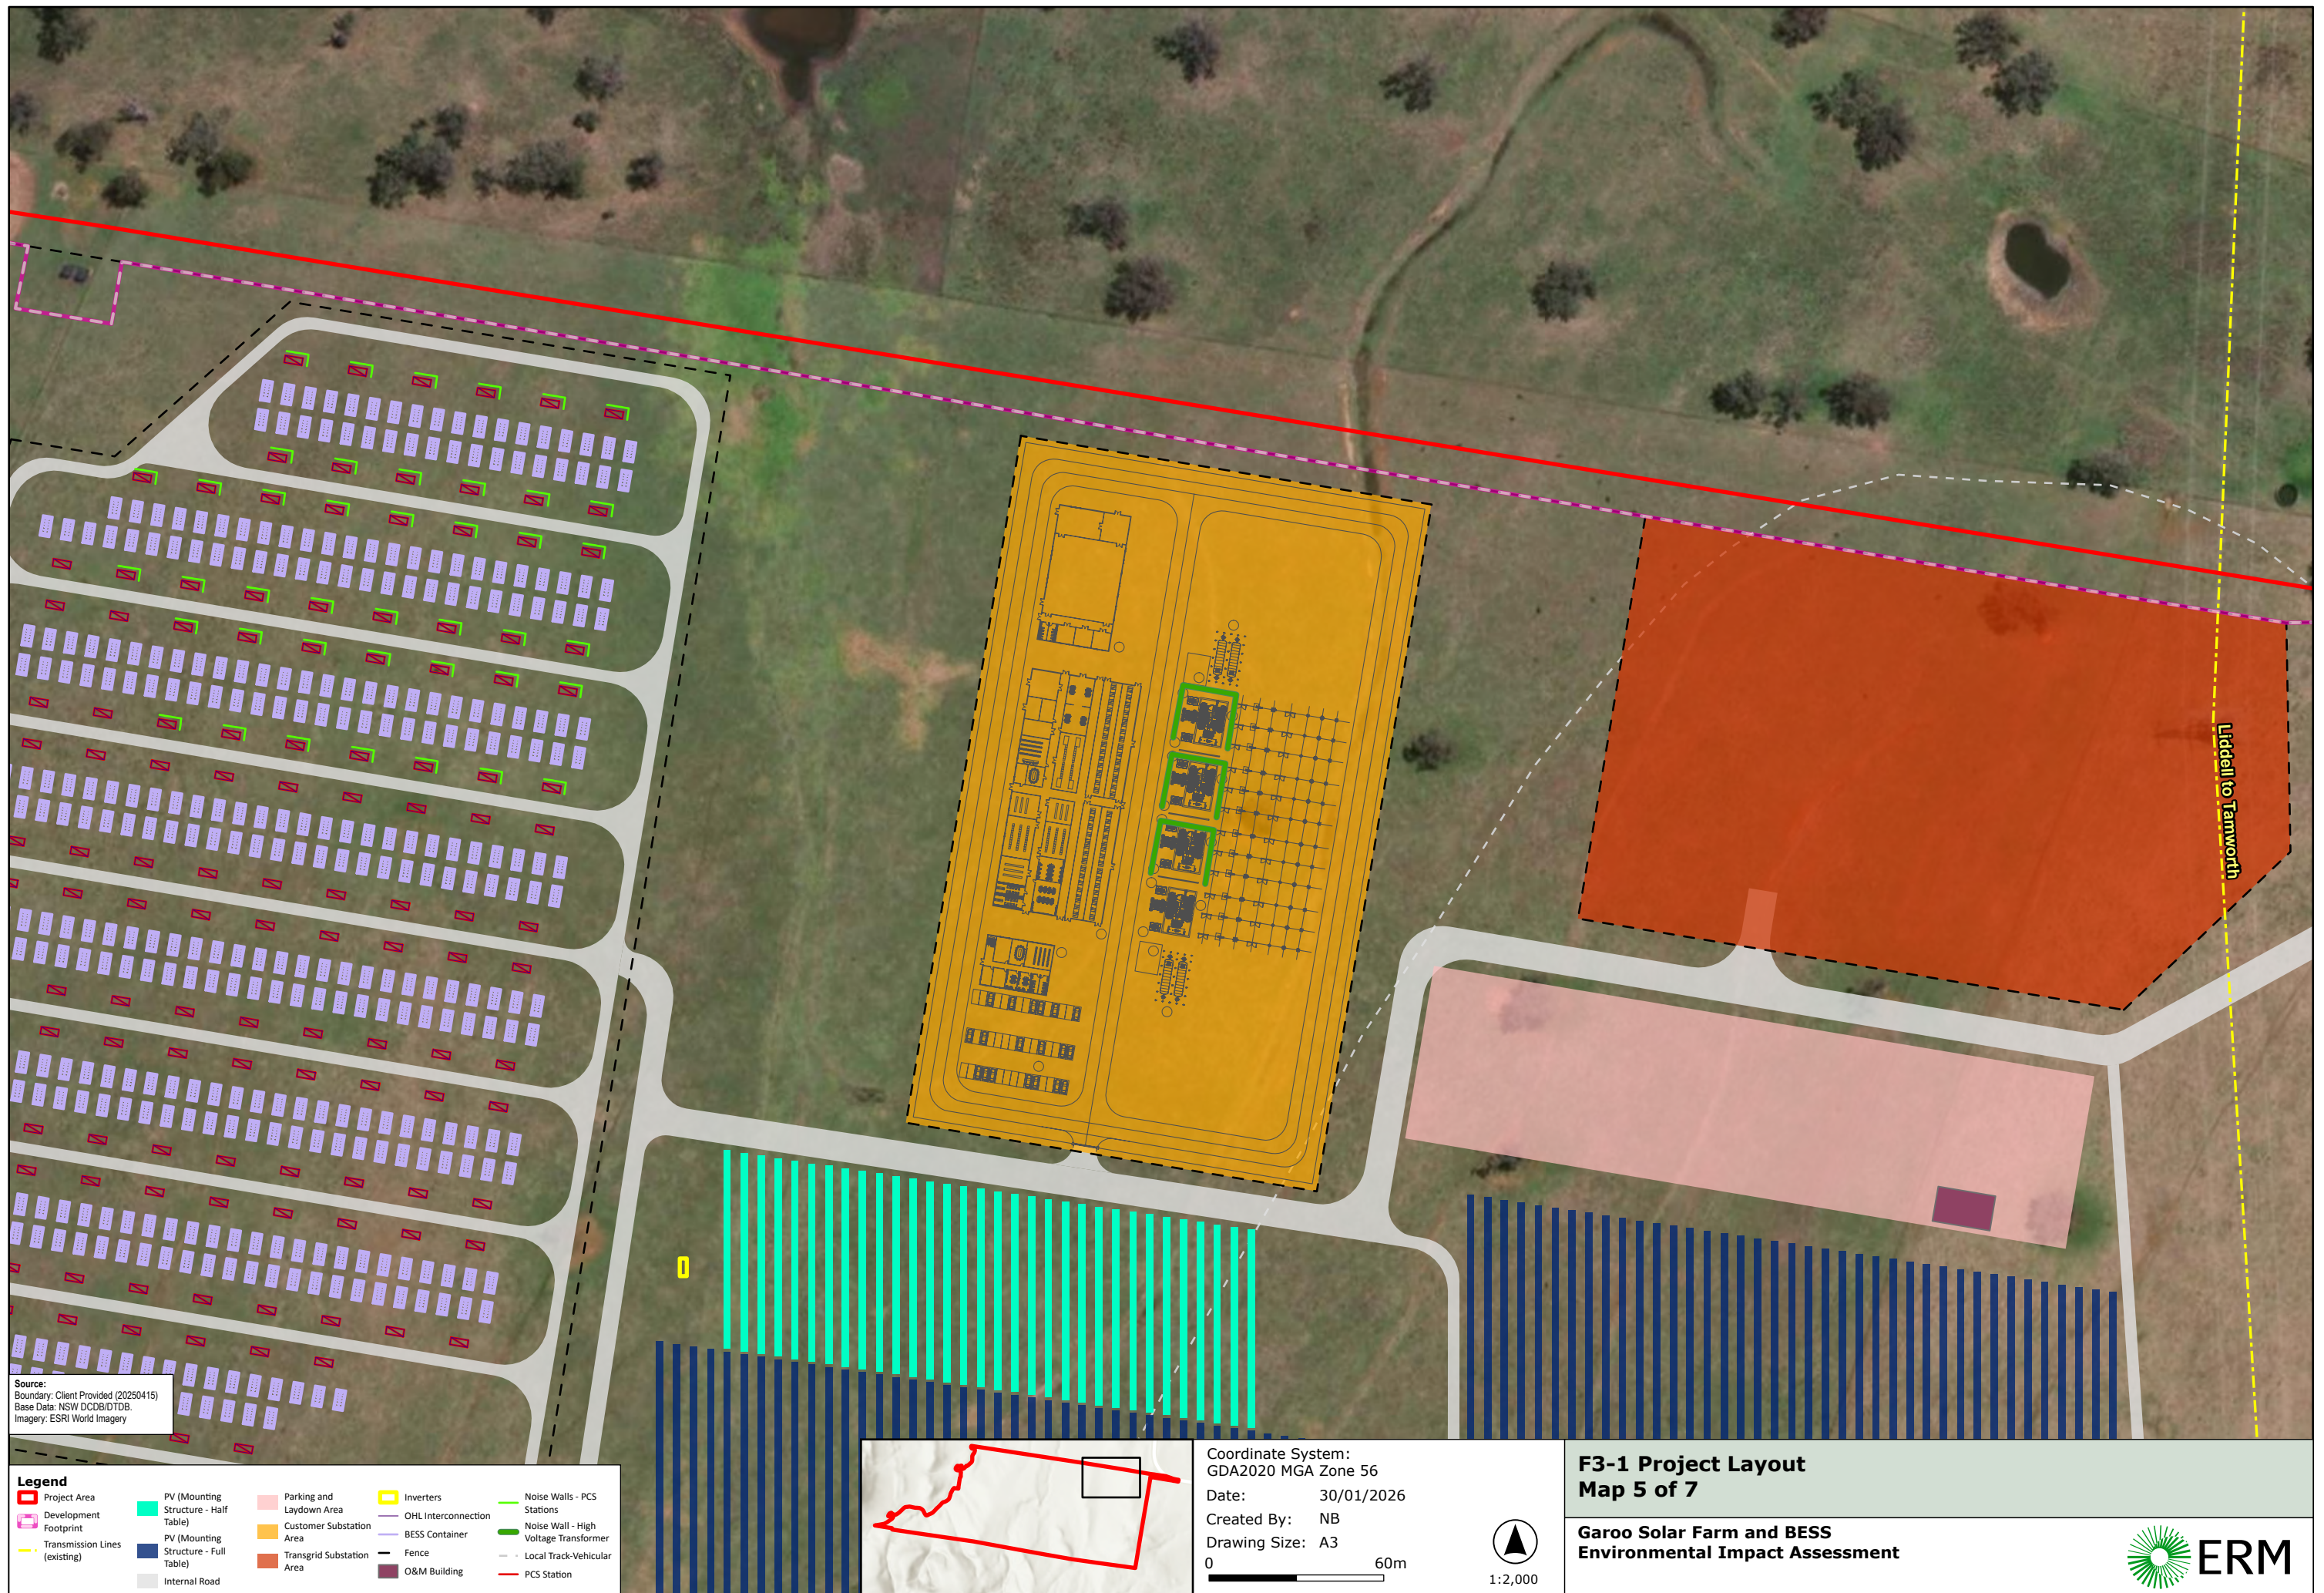

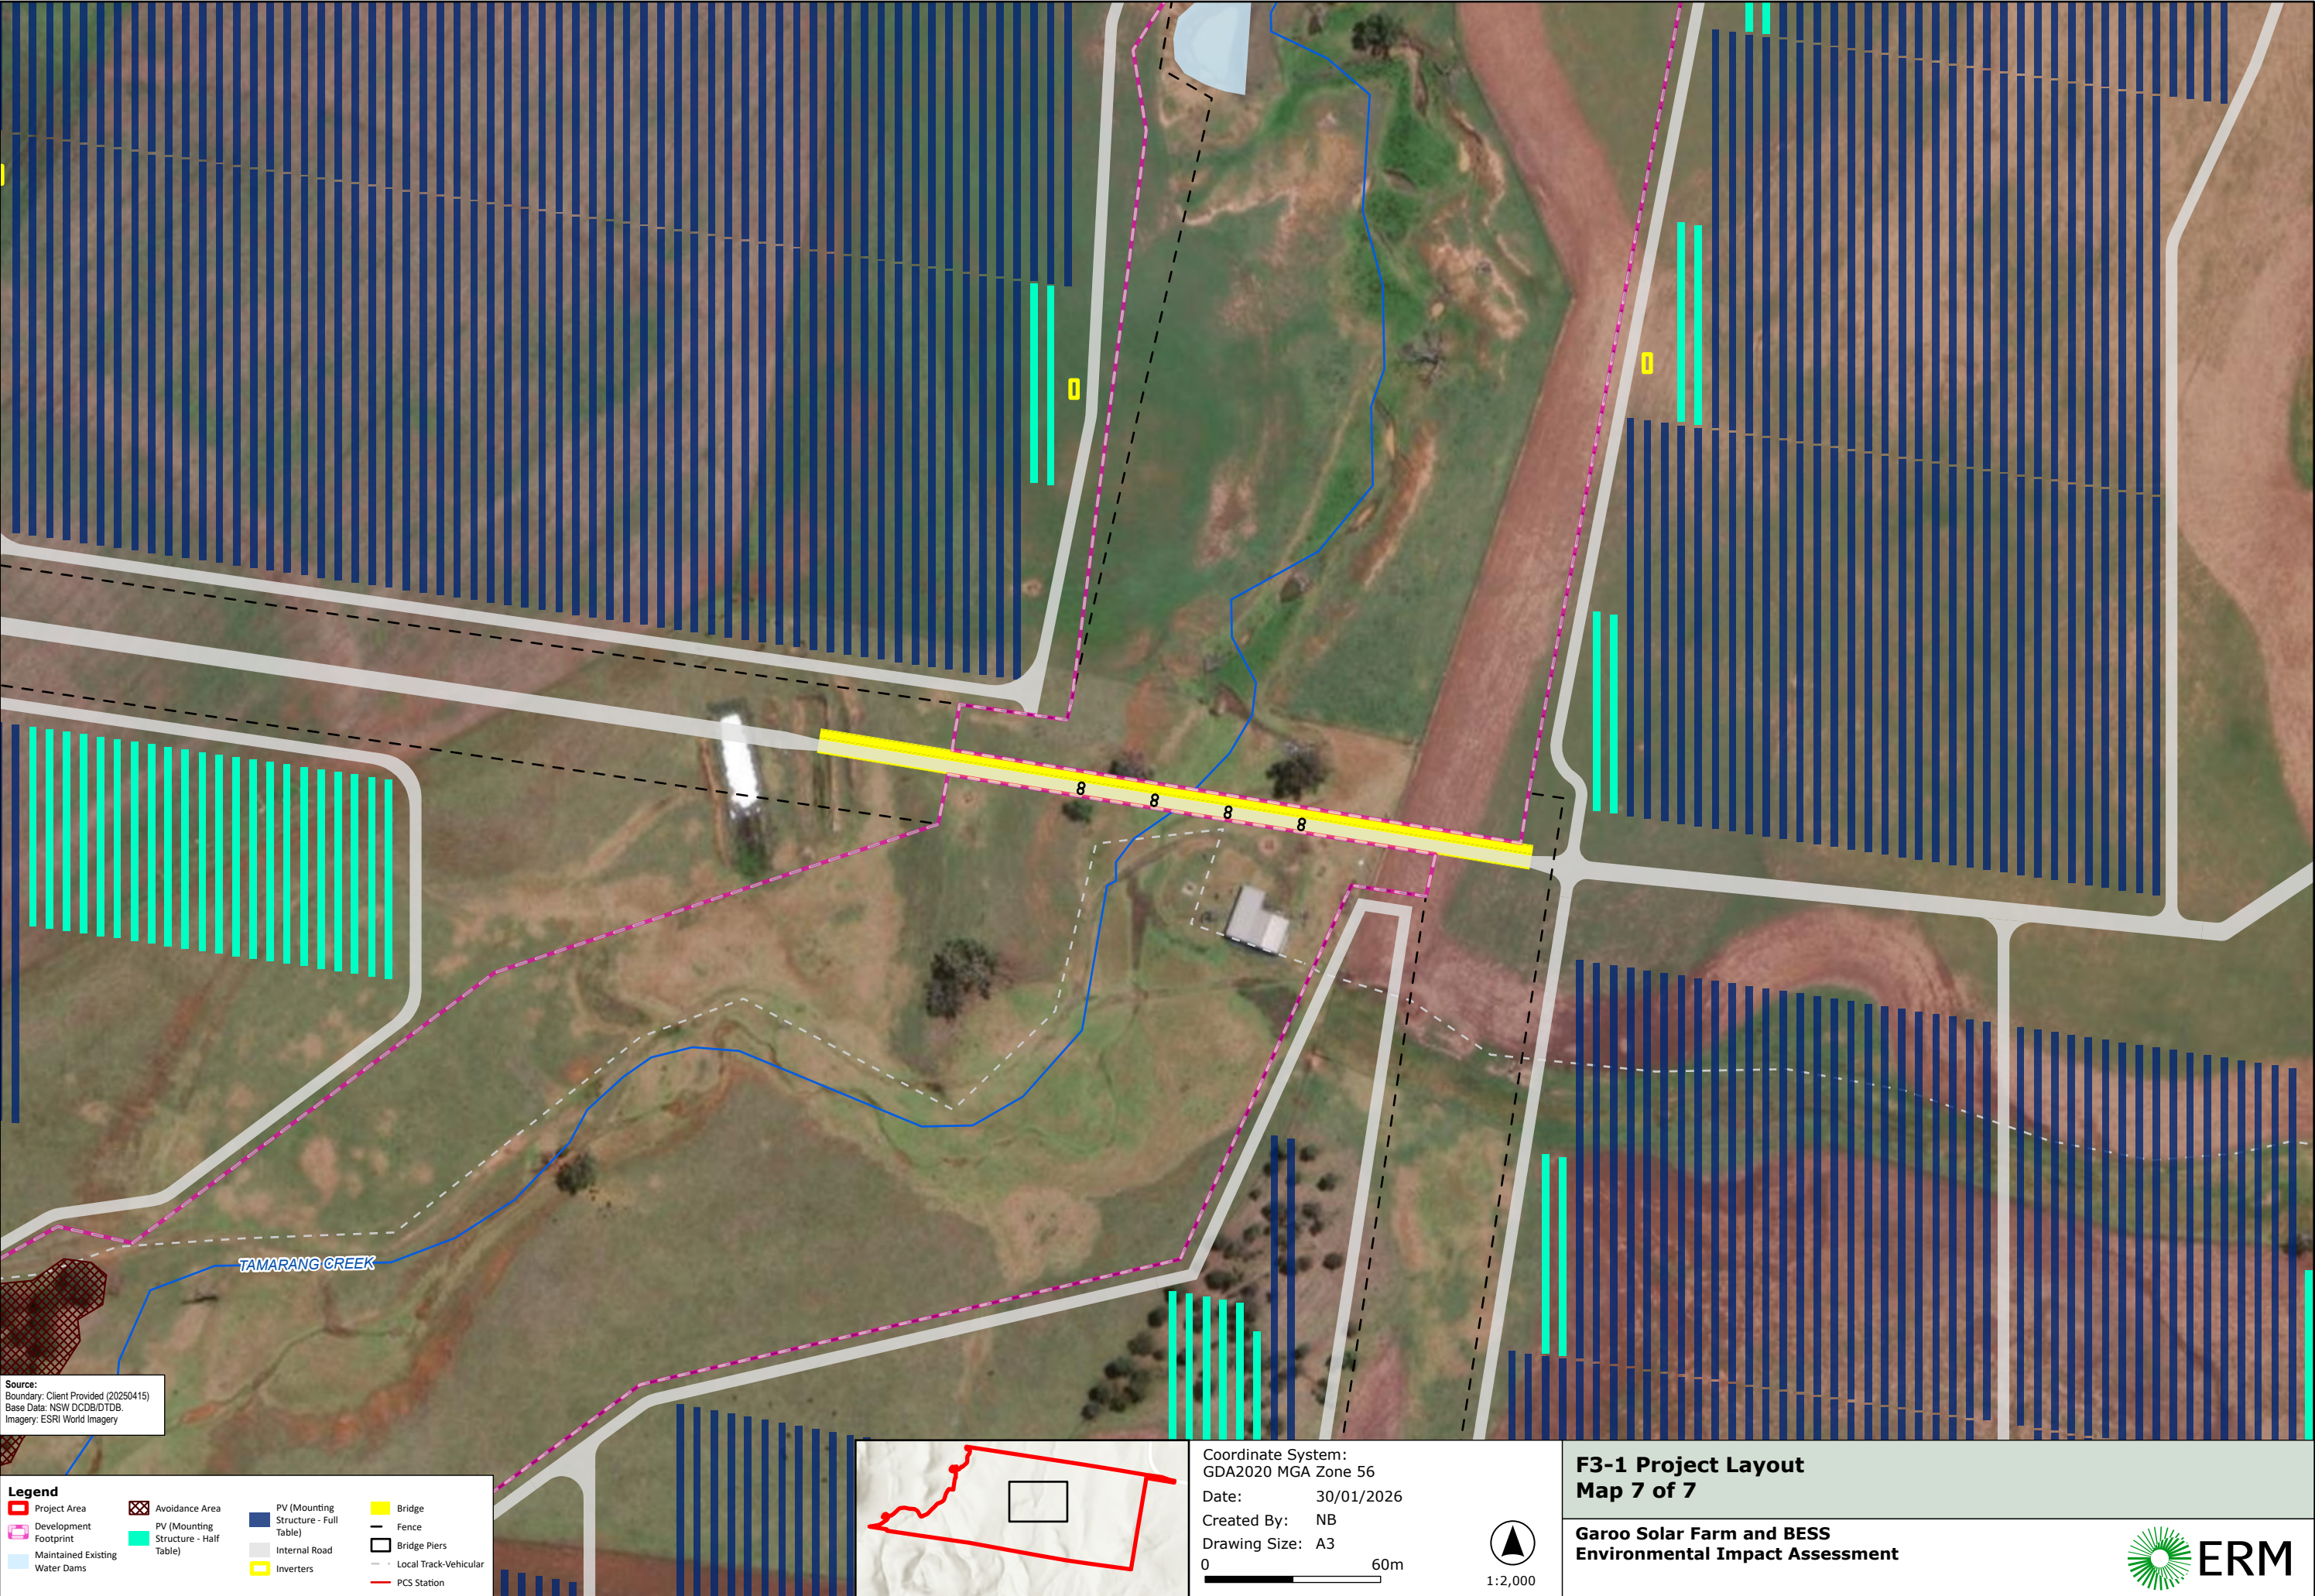

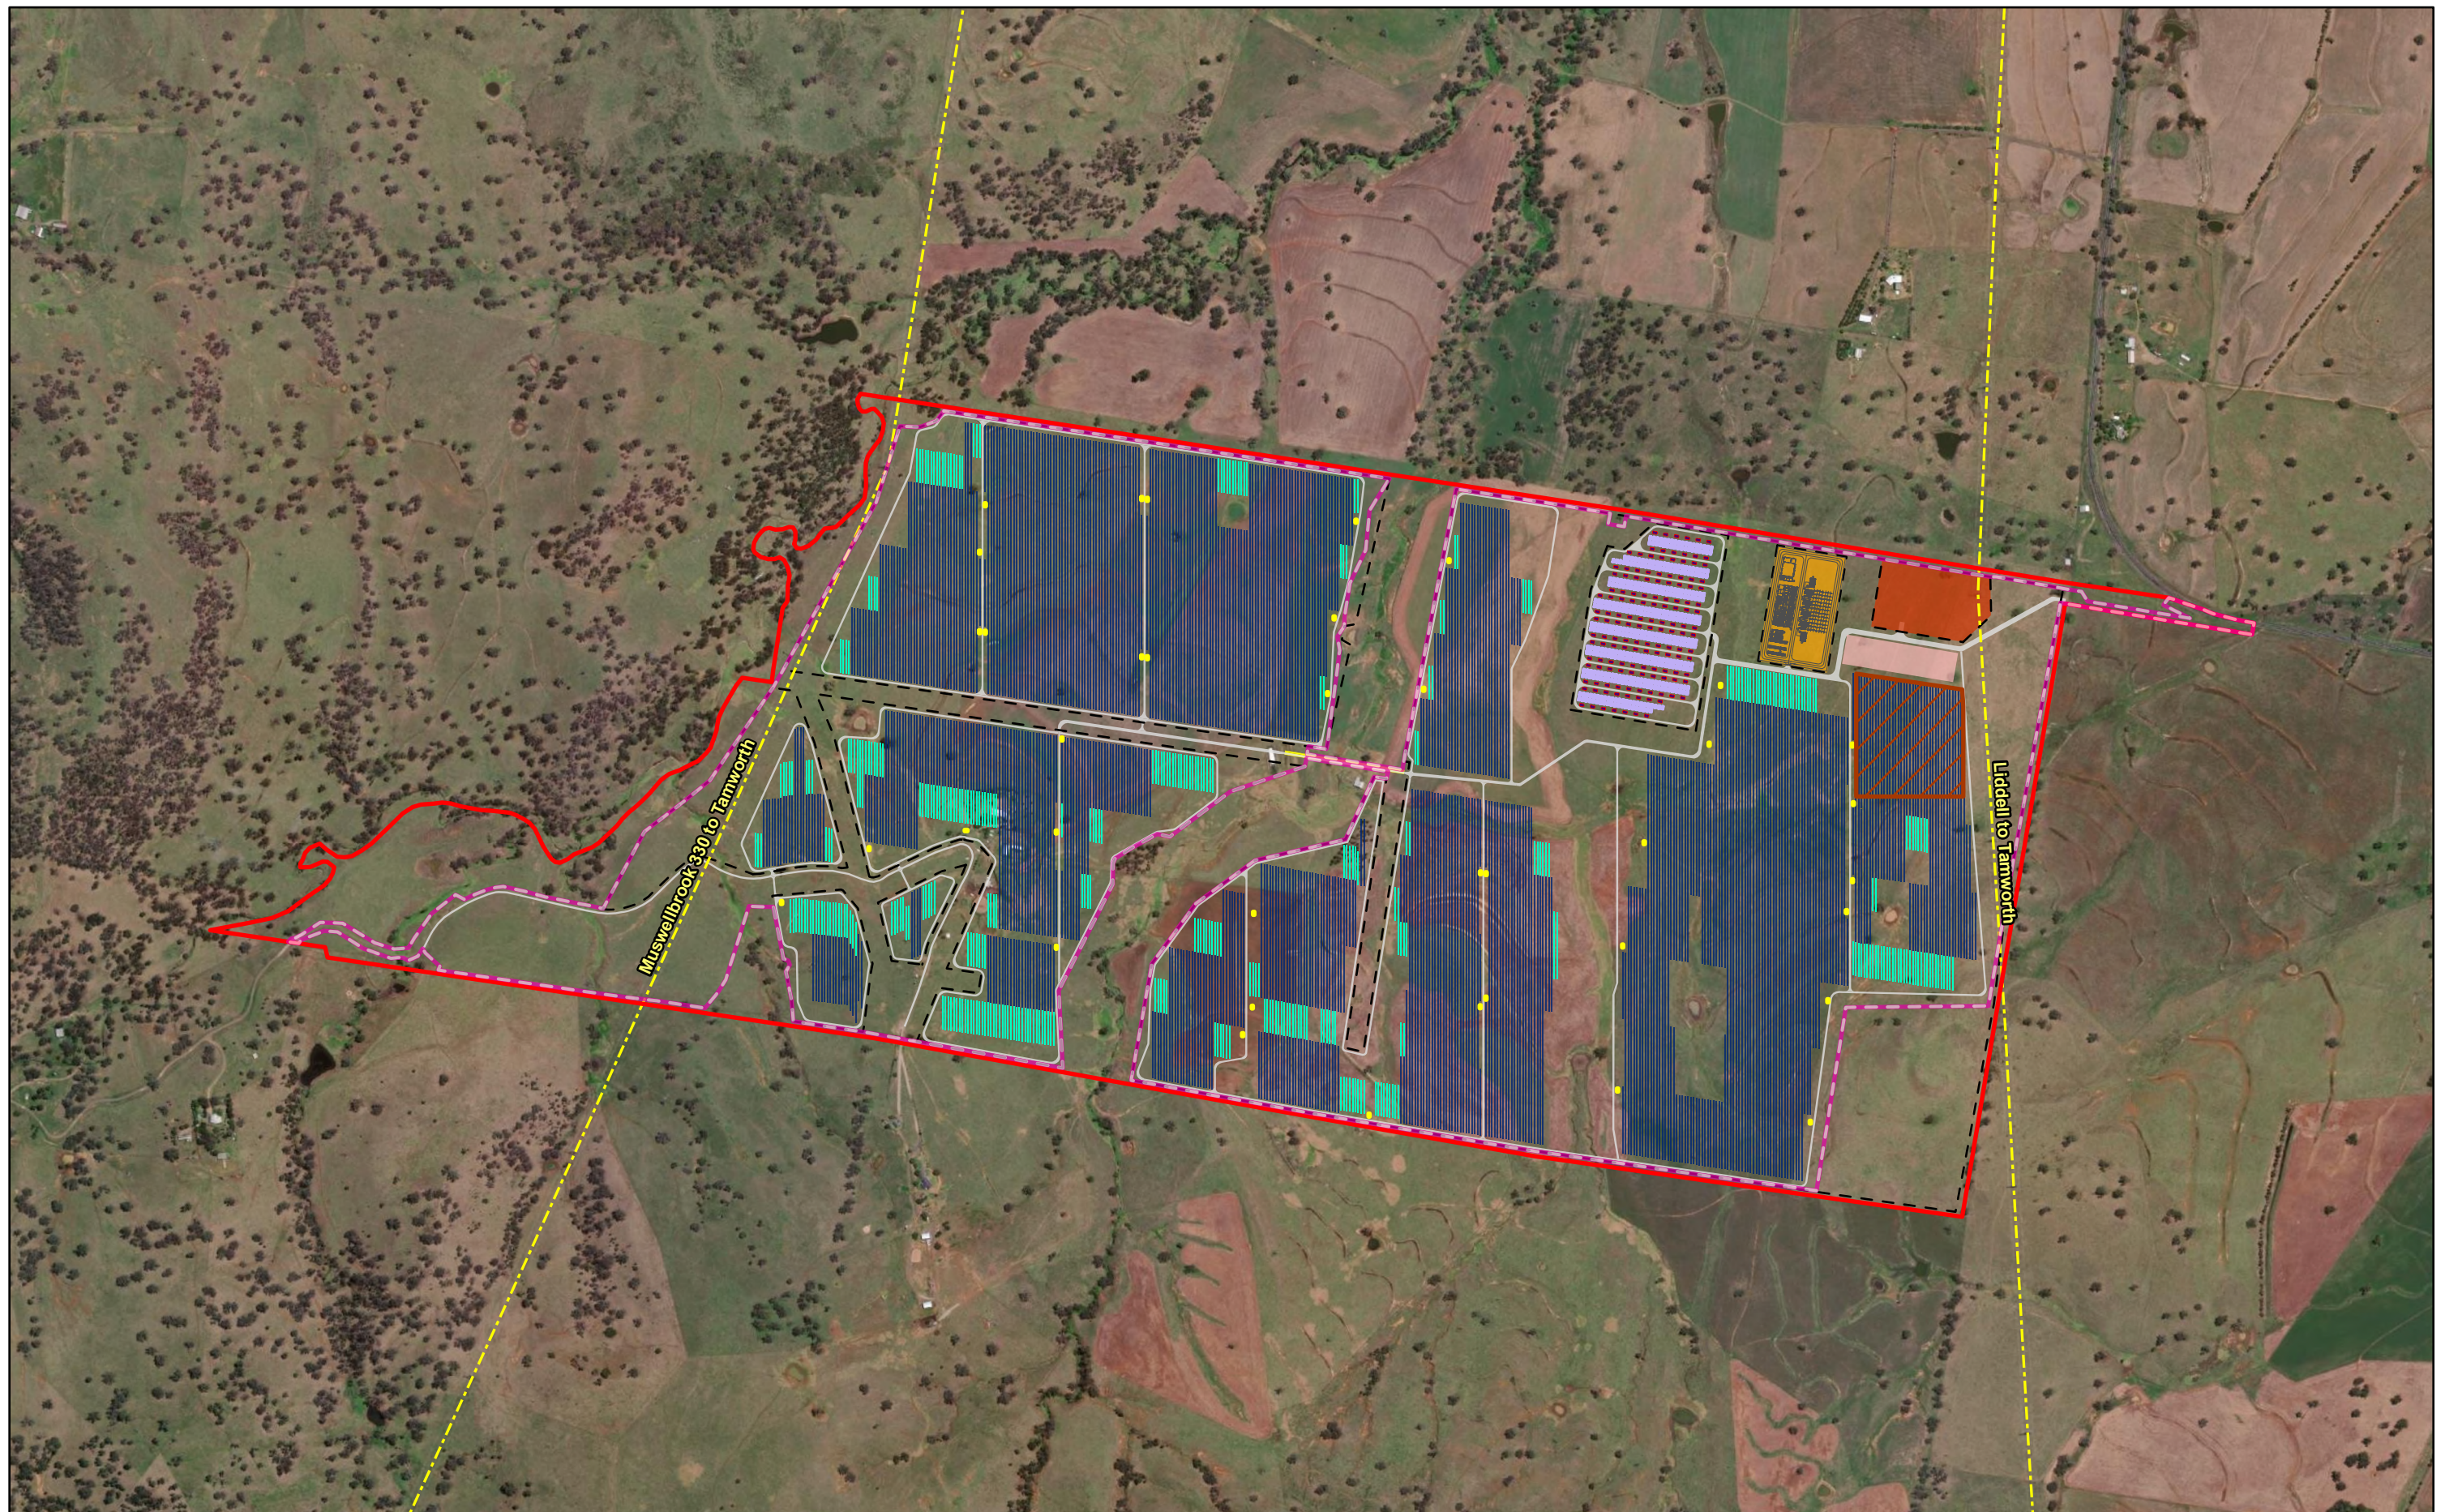

Legend <table border="0"> <tr> <td> Project Area</td> <td> PV (Mounting Structure - Full Table)</td> <td> Transgrid Substation Area</td> <td> BESS Container</td> </tr> <tr> <td> Development Footprint</td> <td> Internal Road</td> <td> Inverters</td> <td> Fence</td> </tr> <tr> <td> Transmission Lines (existing)</td> <td> Parking and Laydown Area</td> <td> Bridge</td> <td> Temporary Workers Accommodation Camp</td> </tr> <tr> <td> PV (Mounting Structure - Half Table)</td> <td> Customer Substation Area</td> <td> PCS Station</td> <td> OHL Interconnection</td> </tr> </table>	Project Area	PV (Mounting Structure - Full Table)	Transgrid Substation Area	BESS Container	Development Footprint	Internal Road	Inverters	Fence	Transmission Lines (existing)	Parking and Laydown Area	Bridge	Temporary Workers Accommodation Camp	PV (Mounting Structure - Half Table)	Customer Substation Area	PCS Station	OHL Interconnection	Source: Boundary: Client Provided (20250415) Base Data: NSW DCDB/DTDB Imagery: ESRI World Imagery		Coordinate System: GDA2020 MGA Zone 56 Date: 29/01/2026 Created By: NB Drawing Size: A3 0 480m 1:12,500	F3-2 Temporary Workforce Accommodation Camp Location Garoo Solar Farm and BESS Environmental Impact Assessment
Project Area	PV (Mounting Structure - Full Table)	Transgrid Substation Area	BESS Container																	
Development Footprint	Internal Road	Inverters	Fence																	
Transmission Lines (existing)	Parking and Laydown Area	Bridge	Temporary Workers Accommodation Camp																	
PV (Mounting Structure - Half Table)	Customer Substation Area	PCS Station	OHL Interconnection																	



Legend

Project Area

Development Footprint

Transmission Lines (existing)

Internal Road

Admin & First Aid

Verandah

Fire Hydrant

Loading Area

Accommodation Area

Amenities & Services

Smoking Area

WWTP

Car Parking

Fence

Accommodation Area

Waste Area

Machinery Area

Fire Suppression

Gas hazard area

Generators and fuel store

Maintenance containers

Potable Water

Source:
Boundary: Client Provided (20250415)
Base Data: NSW DCDB/DTDB.
Imagery: ESRI World Imagery

Coordinate System:
GDA2020 MGA Zone 56

Date: 29/01/2026

Created By: NB

Drawing Size: A3


050m

1:1,300

F3-2 Temporary Workforce Accommodation Area

Garoo Solar Farm and BESS
Environmental Impact Assessment

ERM

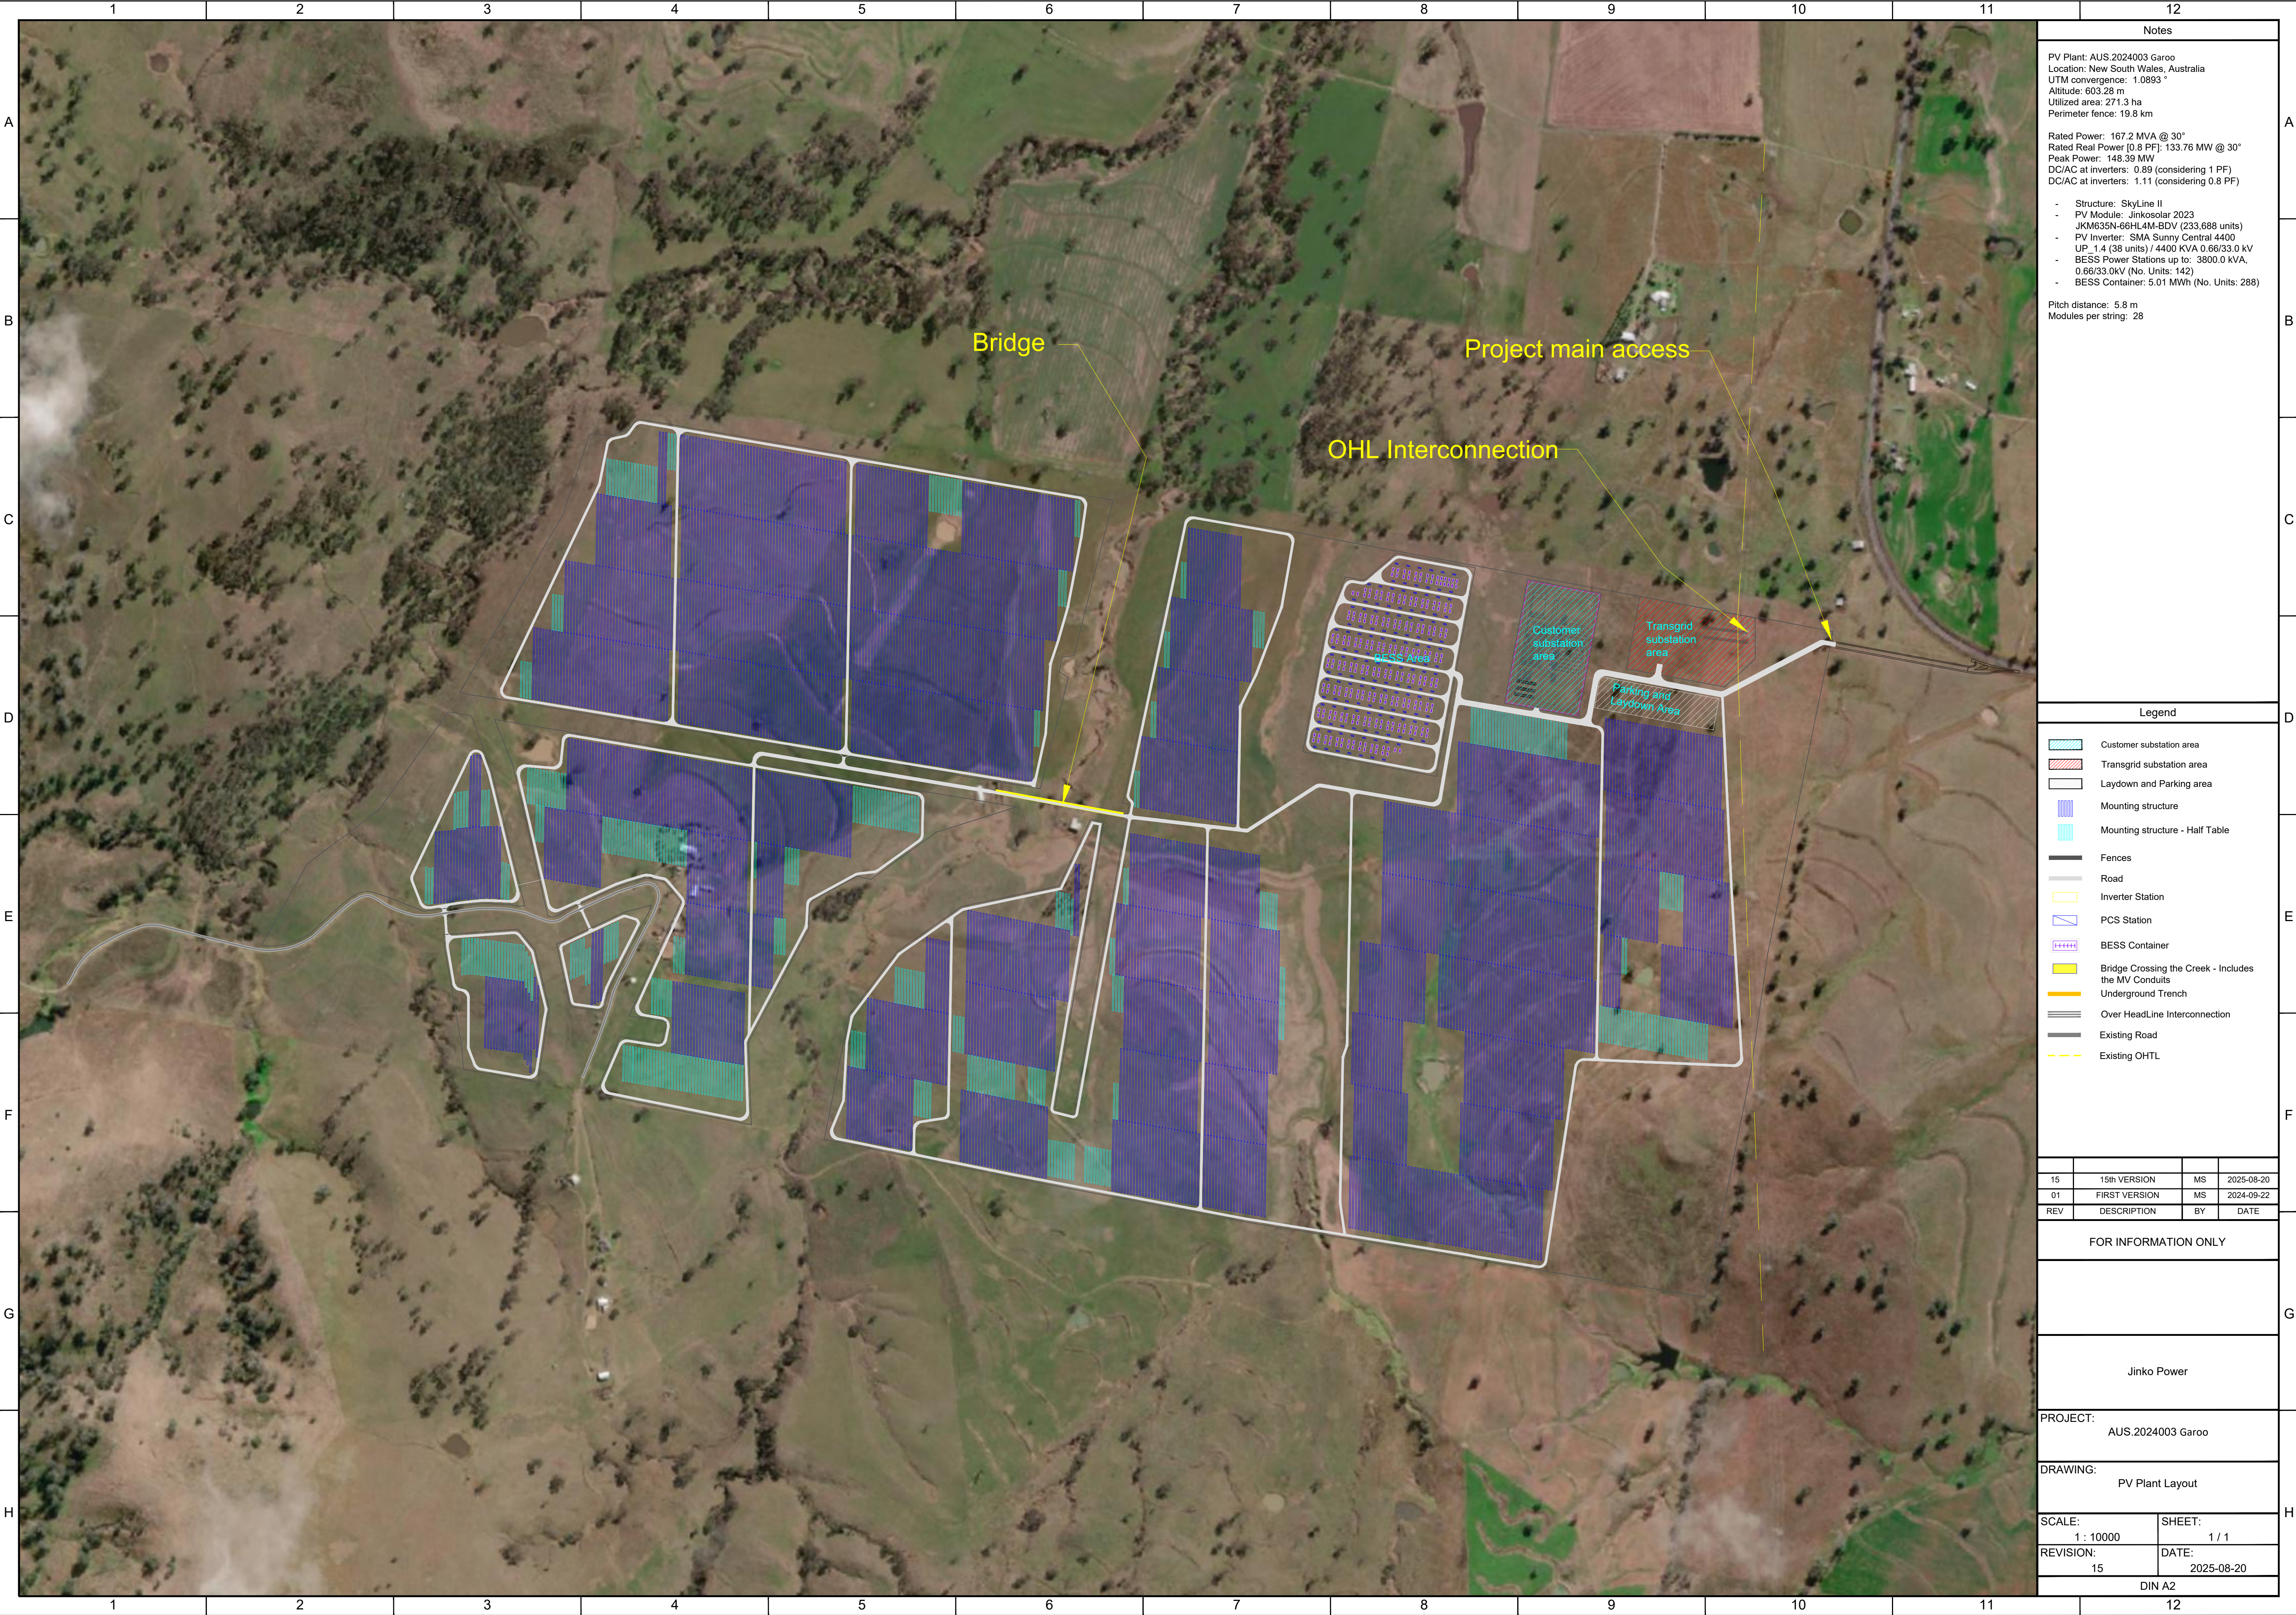

Notes

PV Plant: AUS.2024003 Garoo
Location: New South Wales, Australia
UTM convergence: 1.0893 °
Altitude: 603.28 m
Utilized area: 271.3 ha
Perimeter fence: 19.8 km

Rated Power: 167.2 MVA @ 30°
Rated Real Power [0.8 PF]: 133.76 MW @ 30°
Peak Power: 148.39 MW
DC/AC at inverters: 0.89 (considering 1 PF)
DC/AC at inverters: 1.11 (considering 0.8 PF)

- Structure: SkyLine II
- PV Module: Jinkosolar 2023
- JKM635N-66HL4M-BDV (233,688 units)
- PV Inverter: SMA Sunny Central 4400
- UP 1.4 (38 units) / 4400 KVA 0.66/33.0 kV
- BESS Power Stations up to: 3800.0 kVA, 0.66/33.0kV (No. Units: 142)
- BESS Container: 5.01 MWh (No. Units: 288)

Pitch distance: 5.8 m
Modules per string: 28

- Legend
- Customer substation area
 - Transgrid substation area
 - Laydown and Parking area
 - Mounting structure
 - Mounting structure - Half Table
 - Fences
 - Road
 - Inverter Station
 - PCS Station
 - BESS Container
 - Bridge Crossing the Creek - Includes the MV Conduits
 - Underground Trench
 - Over HeadLine Interconnection
 - Existing Road
 - Existing OHTL

15	15th VERSION	MS	2025-08-20
01	FIRST VERSION	MS	2024-09-22
REV	DESCRIPTION	BY	DATE

FOR INFORMATION ONLY

Jinko Power


PROJECT: AUS.2024003 Garoo

DRAWING: PV Plant Layout


SCALE: 1 : 10000	SHEET: 1 / 1
REVISION: 15	DATE: 2025-08-20

DIN A2


Creek Crossing Bridge Side View:

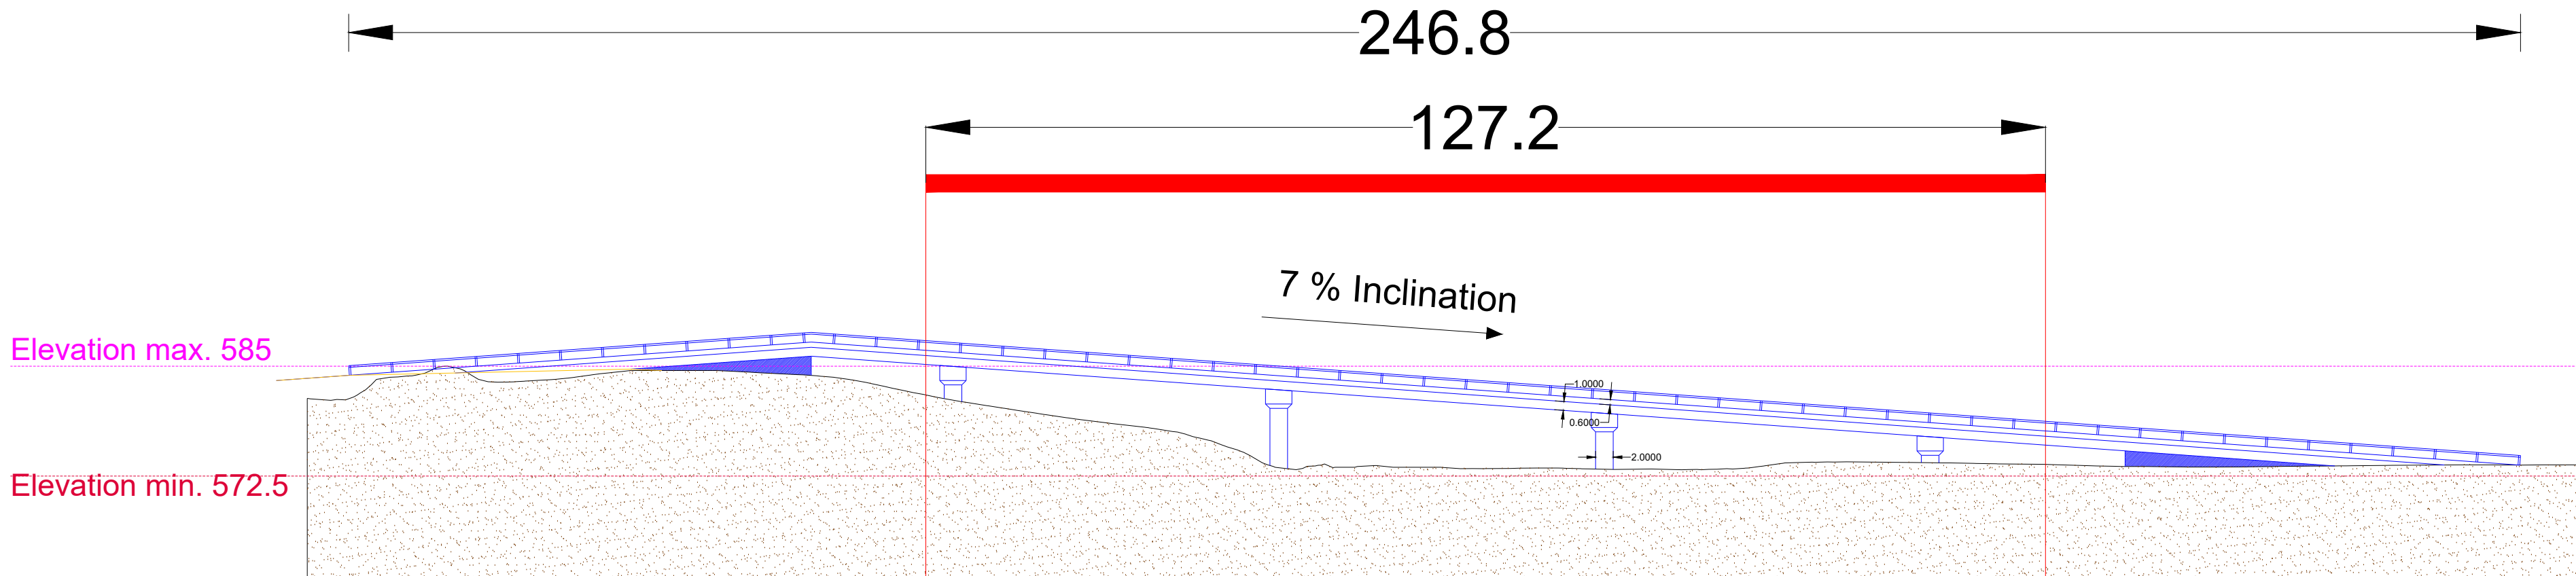

Creek Crossing Bridge Top View:

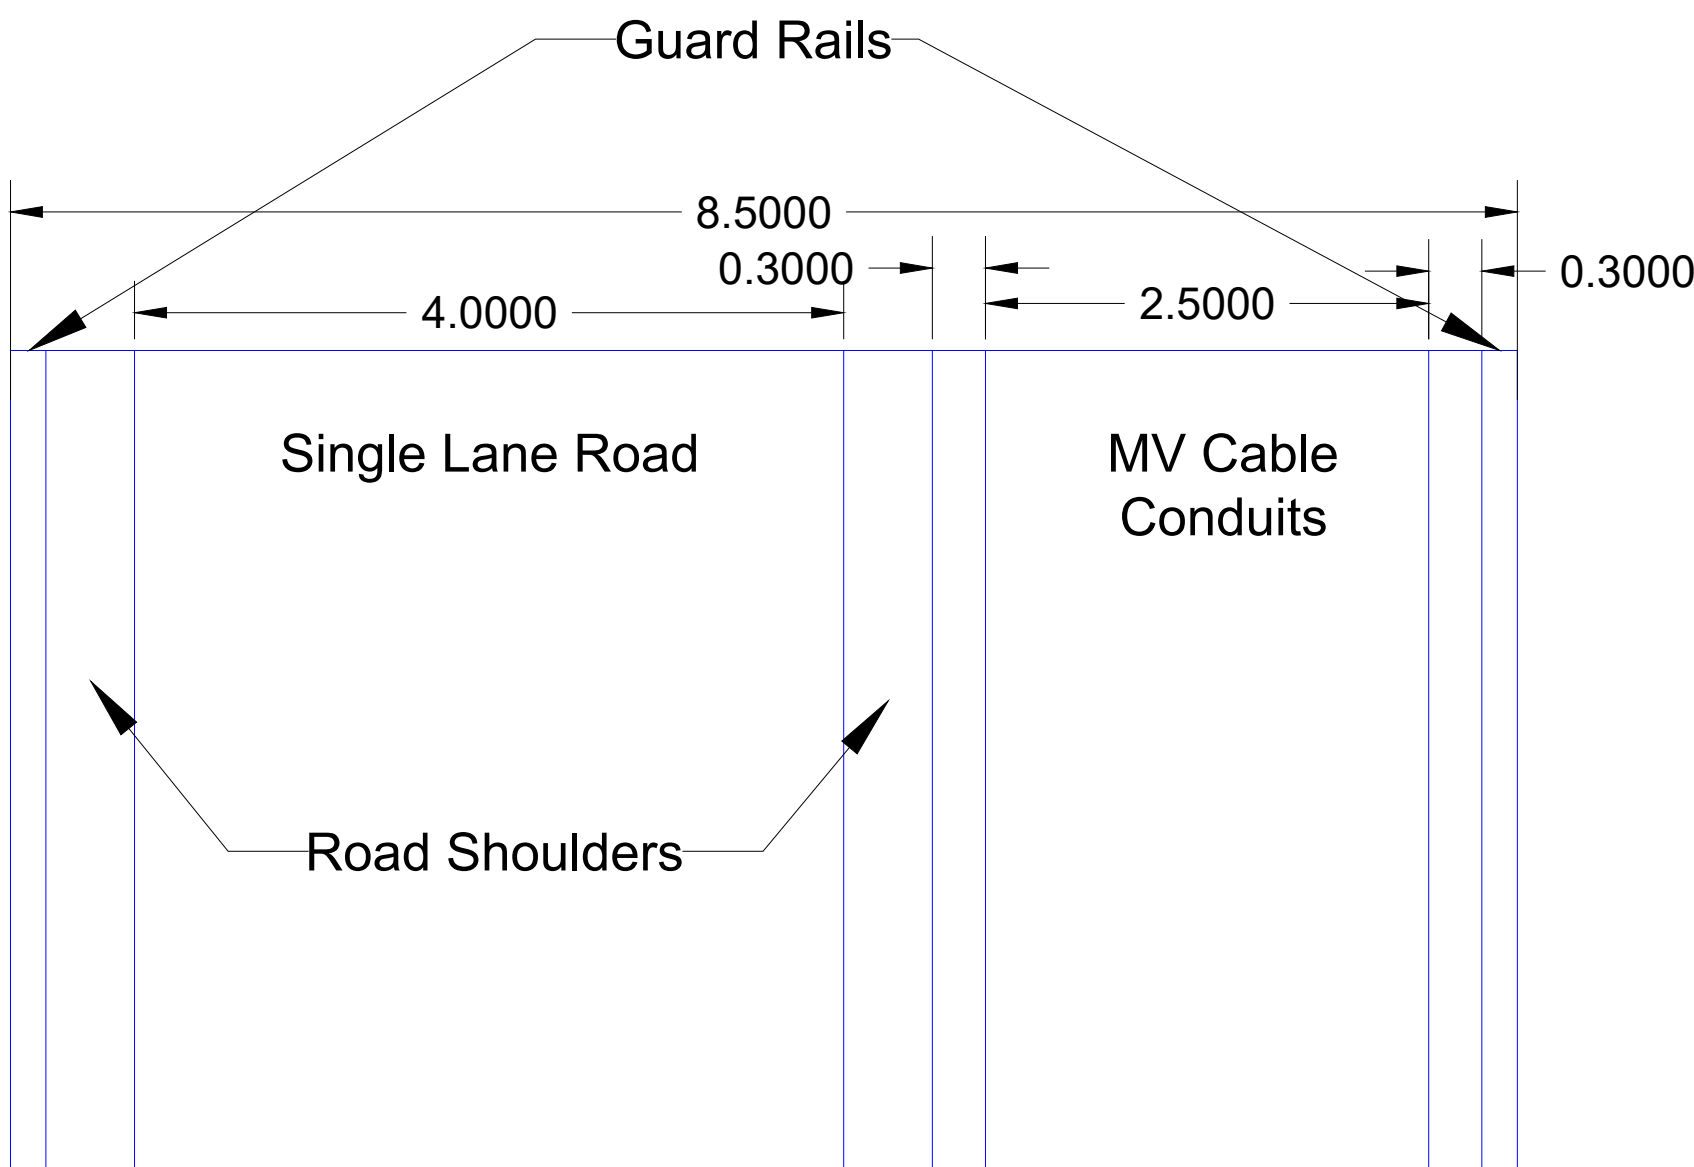

Creek Crossing Bridge Pier Configuration:

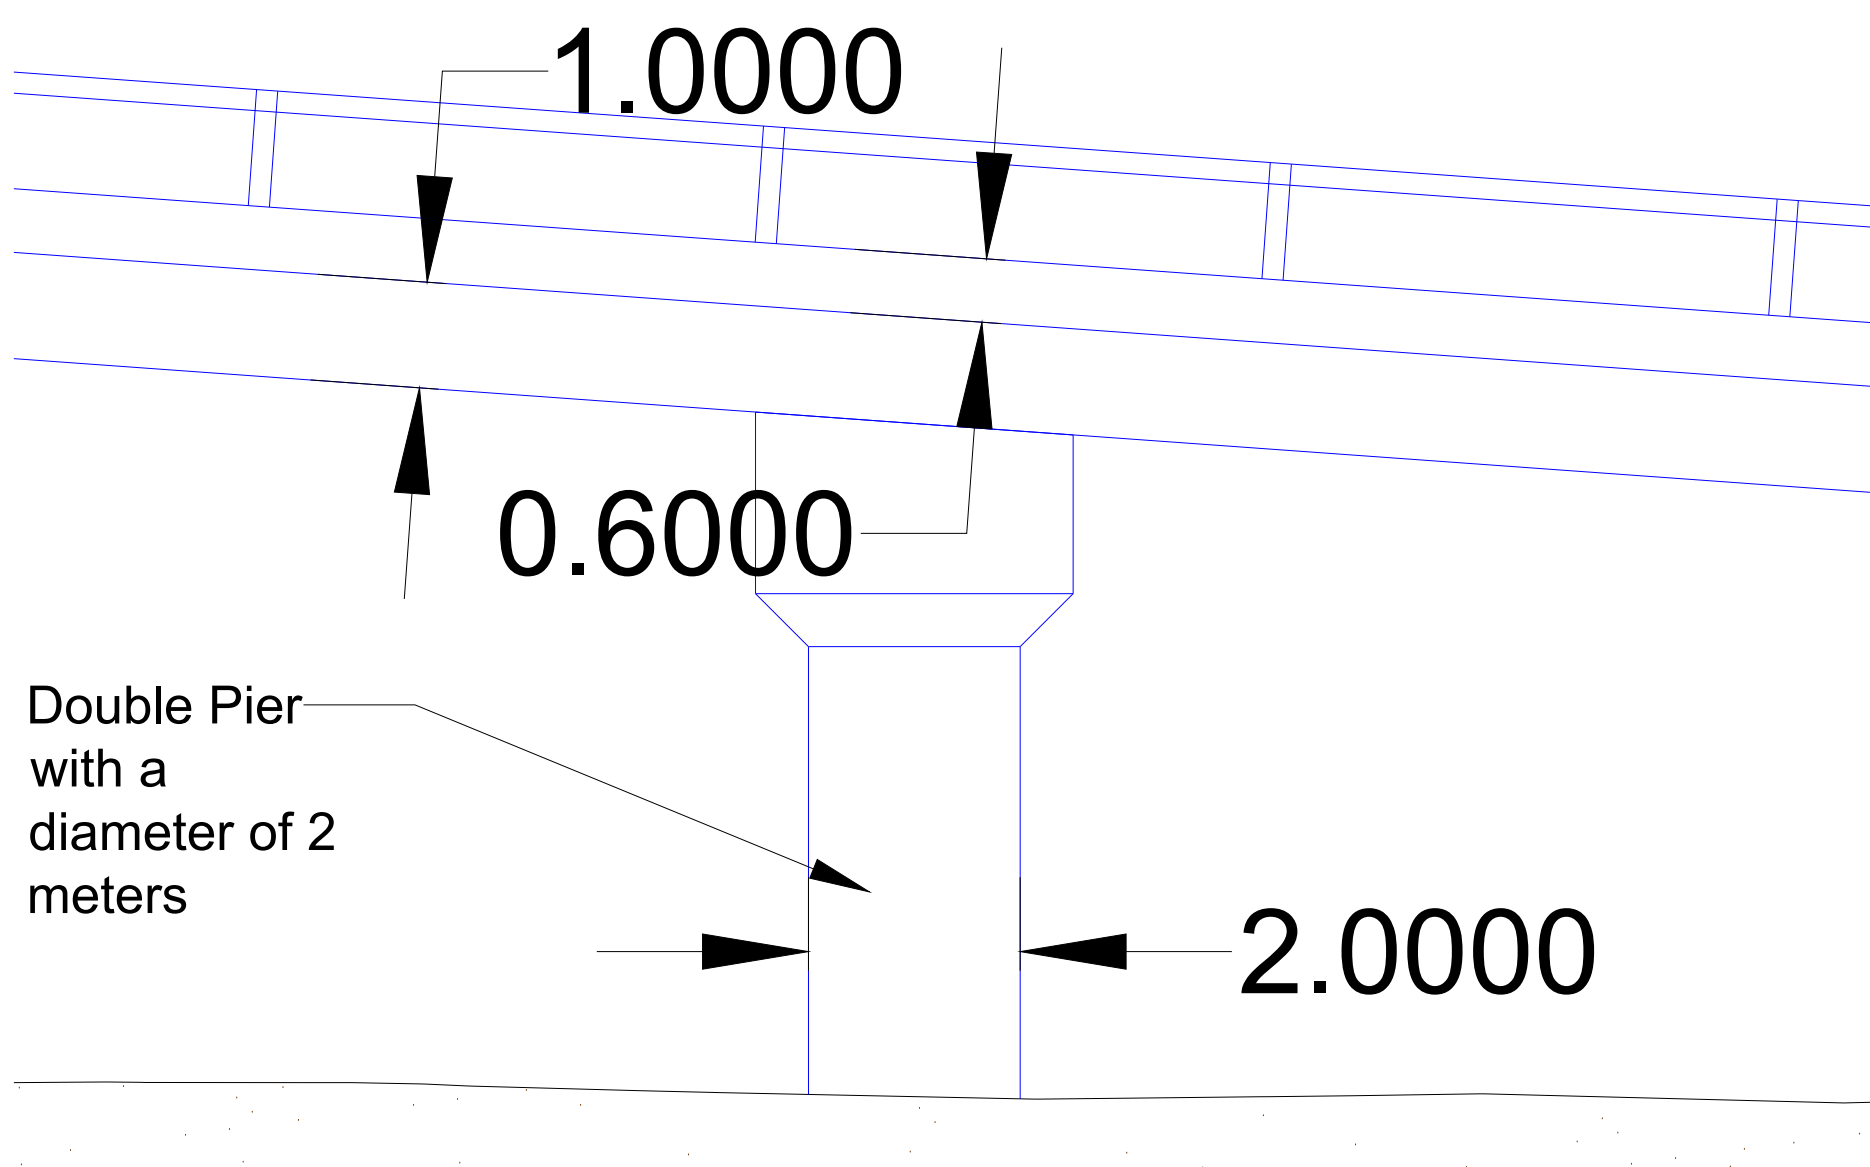

Notes

This drawing and the associated design are part of a preliminary and conceptual study prepared for early planning purposes only and does not constitute a final or approved construction document. The information herein is subject to change and shall be reviewed and updated during the detailed engineering phase of the project.

BRIDGE DESIGN SUMMARY

PV Plant: AUS.2024003 Garoo
Location: New South Wales, Australia
Bridge use: Single-lane heavy vehicle bridge with MV cable integration
Bridge Span: 150 m (4 spans x 35 m)
Deck Width: 8.5 m
Gradient (Slope): 7% - Sloping West to East

BRIDGE SECTION ELEMENTS:

- Carriageway: 4 m (single lane)
- Shoulders: 0.5 m (each side)
- Barriers: TL-4, 1.1 m height
- MV Trench: 2.5 m width x 0.6 m depth

- Deck Type: To be confirmed
- Piers: 2.0 m dia. double circular piers with deep pile foundations to be defined based on the geotechnical study

Legend

Bridge
Finish Ground Level
Creek Stream Flood Constraints

REV	DESCRIPTION	BY	DATE
01	FIRST VERSION	MS	2025-07-15

FOR INFORMATION ONLY


Jinko Power

PROJECT: AUS.2024003 Garoo

DRAWING: Preliminary & Conceptual Creek Bridge Layout

SCALE: 1 : 10000	SHEET: 1 / 1
REVISION: 1	DATE: 2025-07-15

DIN A2

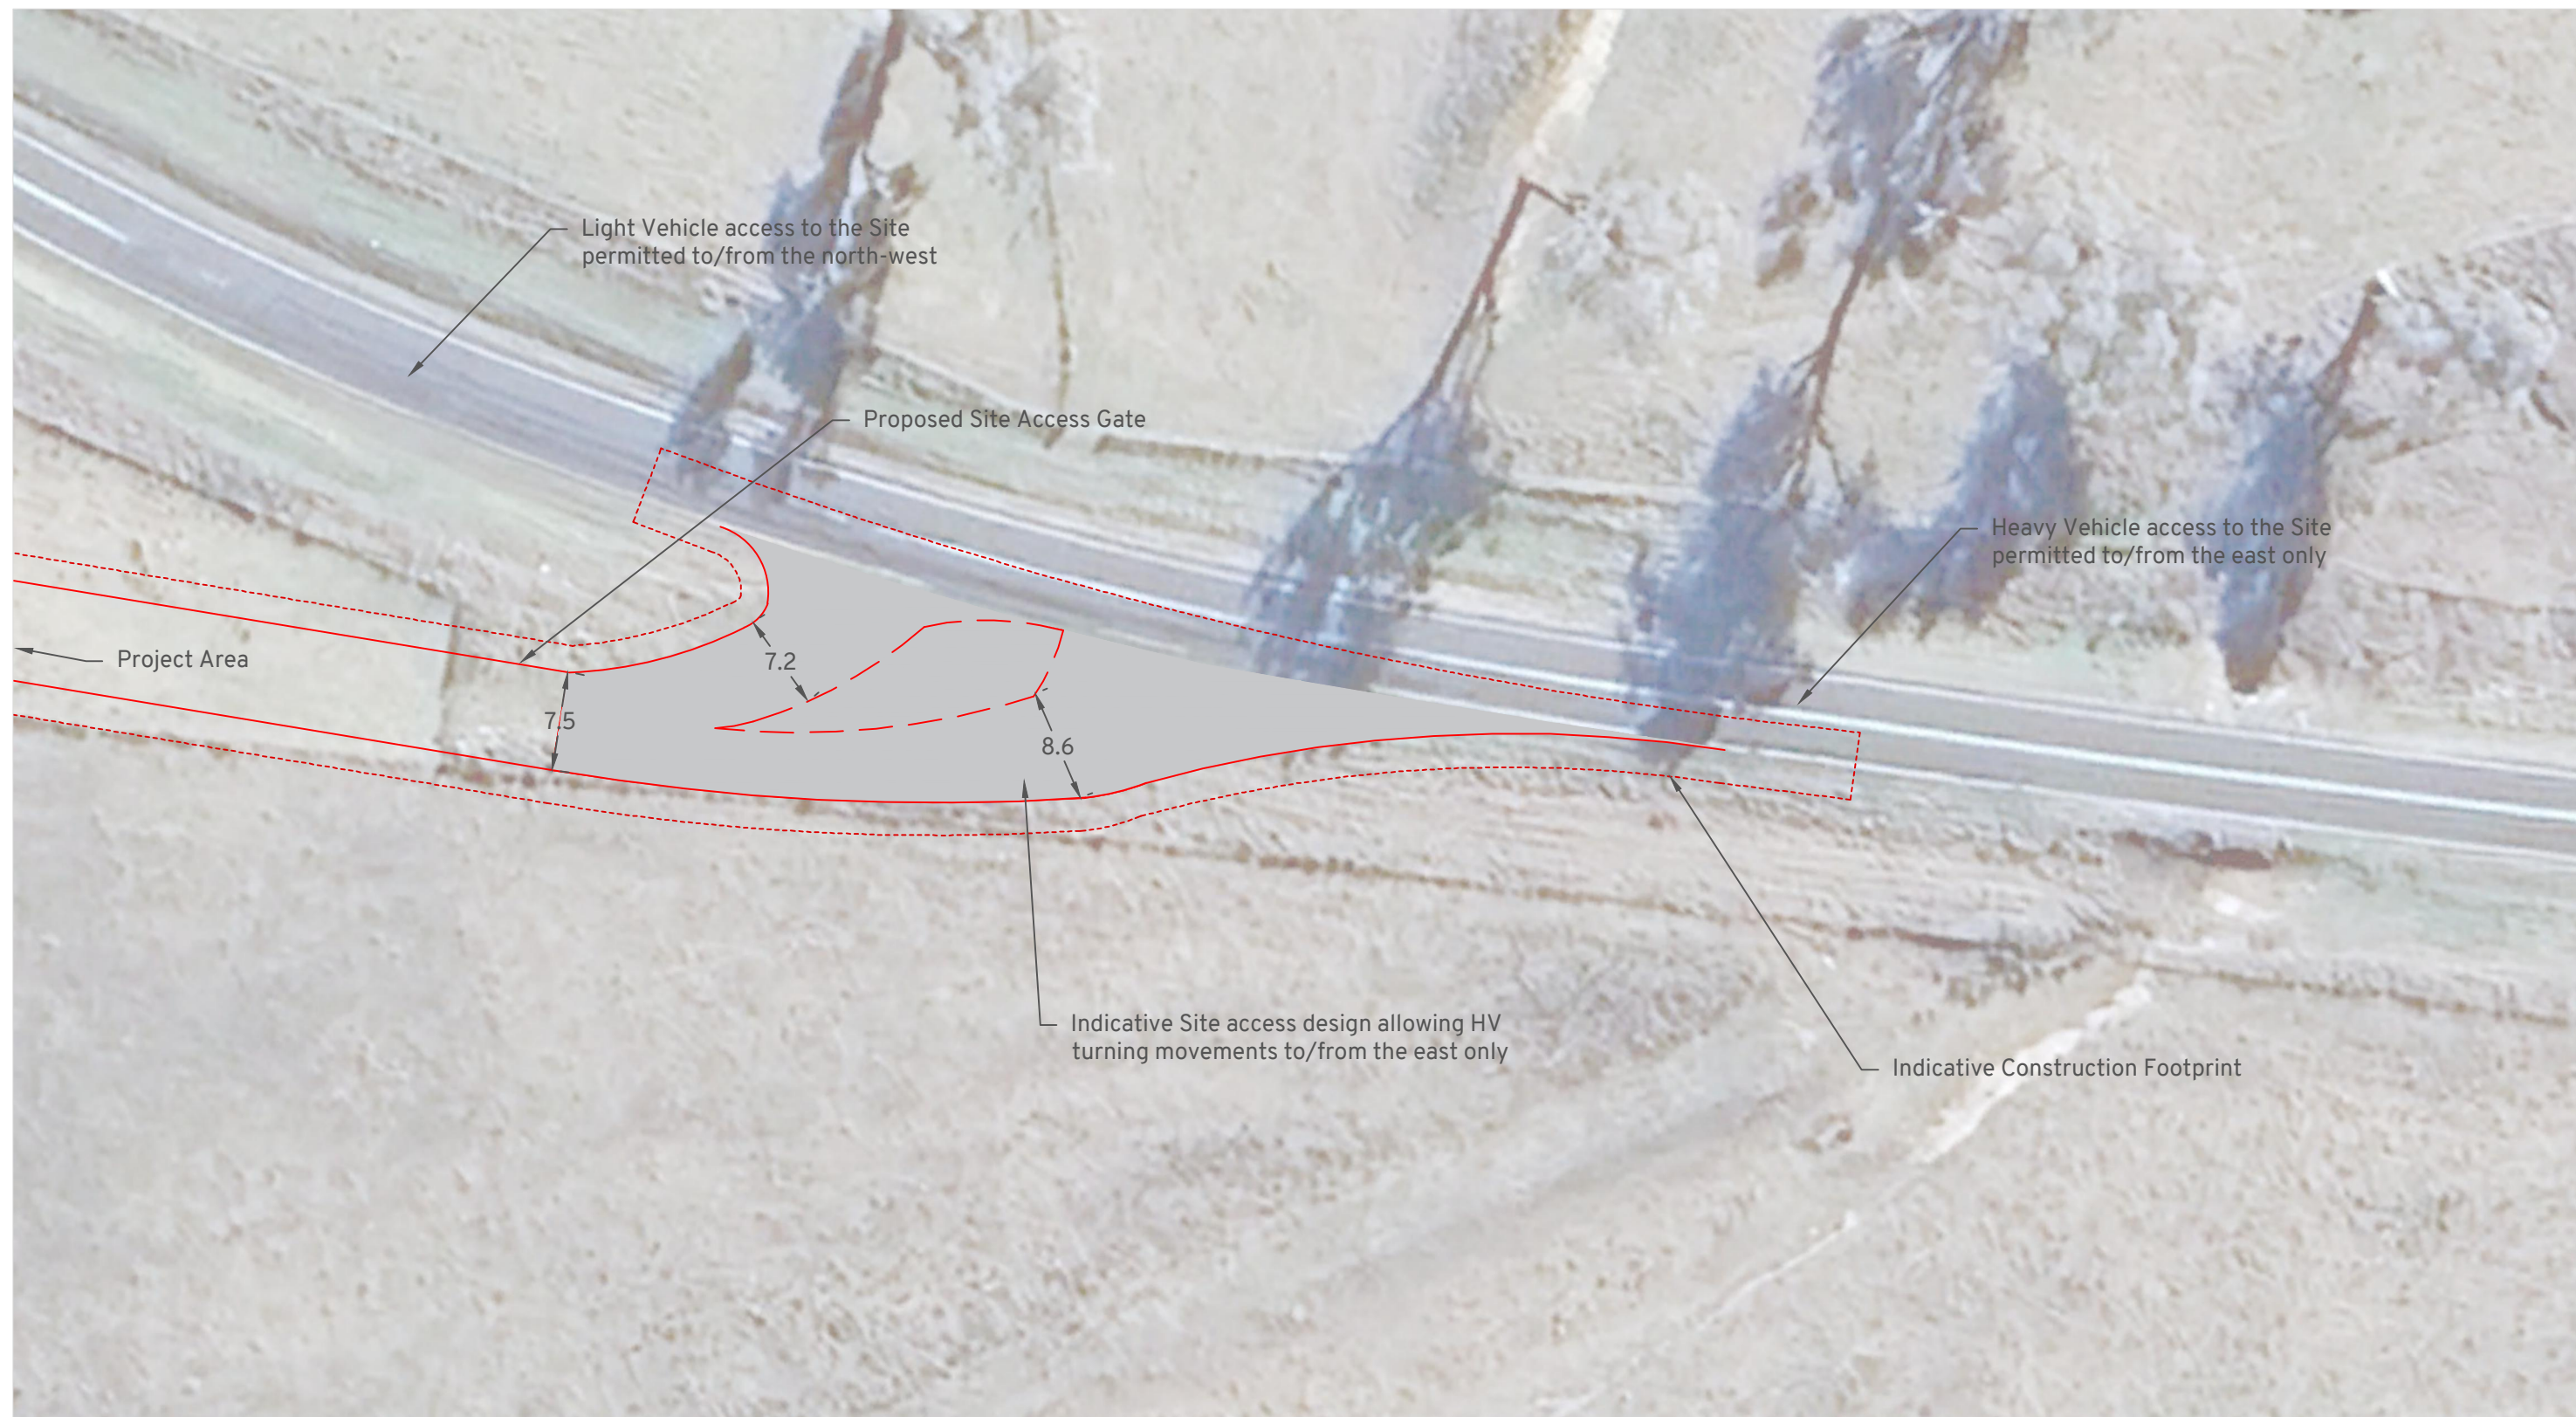


Garoo Solar Farm And BESS
Garoo Road, Garoo
Site Access Strategic Design

DRAWN: TD
DATE: 19/08/2025
DWG NO: 1056 SD04A
SCALE at A3: 1:500m



Vehicle Envelope
 500mm Clearance
 Reverse Manoeuvre
 Min. Design Speed 5km/h

26.0m B-Double

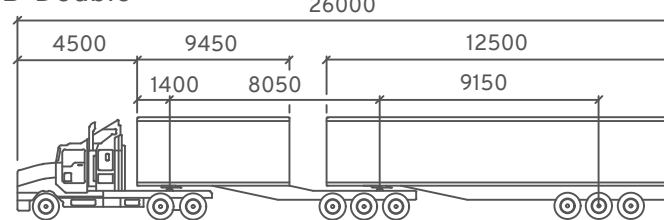

Tractor Width : 2500 mm
 Trailer Width : 2500
 Tractor Track : 2500
 Trailer Track : 2500
 Lock to Lock : 6.0s
 Steering Angle : 22.2
 Articulating Angle 70.0




Garoo Solar Farm And BESS
 Garoo Road, Garoo
 Site Access Swept Path Assessment

DRAWN: TD
 DATE: 19/08/2025
 DWG NO: 1056 SD04A
 SCALE at A3: 1:500m

GAROO SOLAR FARM

LANDSCAPE CONCEPT PLAN


GAROO, NSW 2340

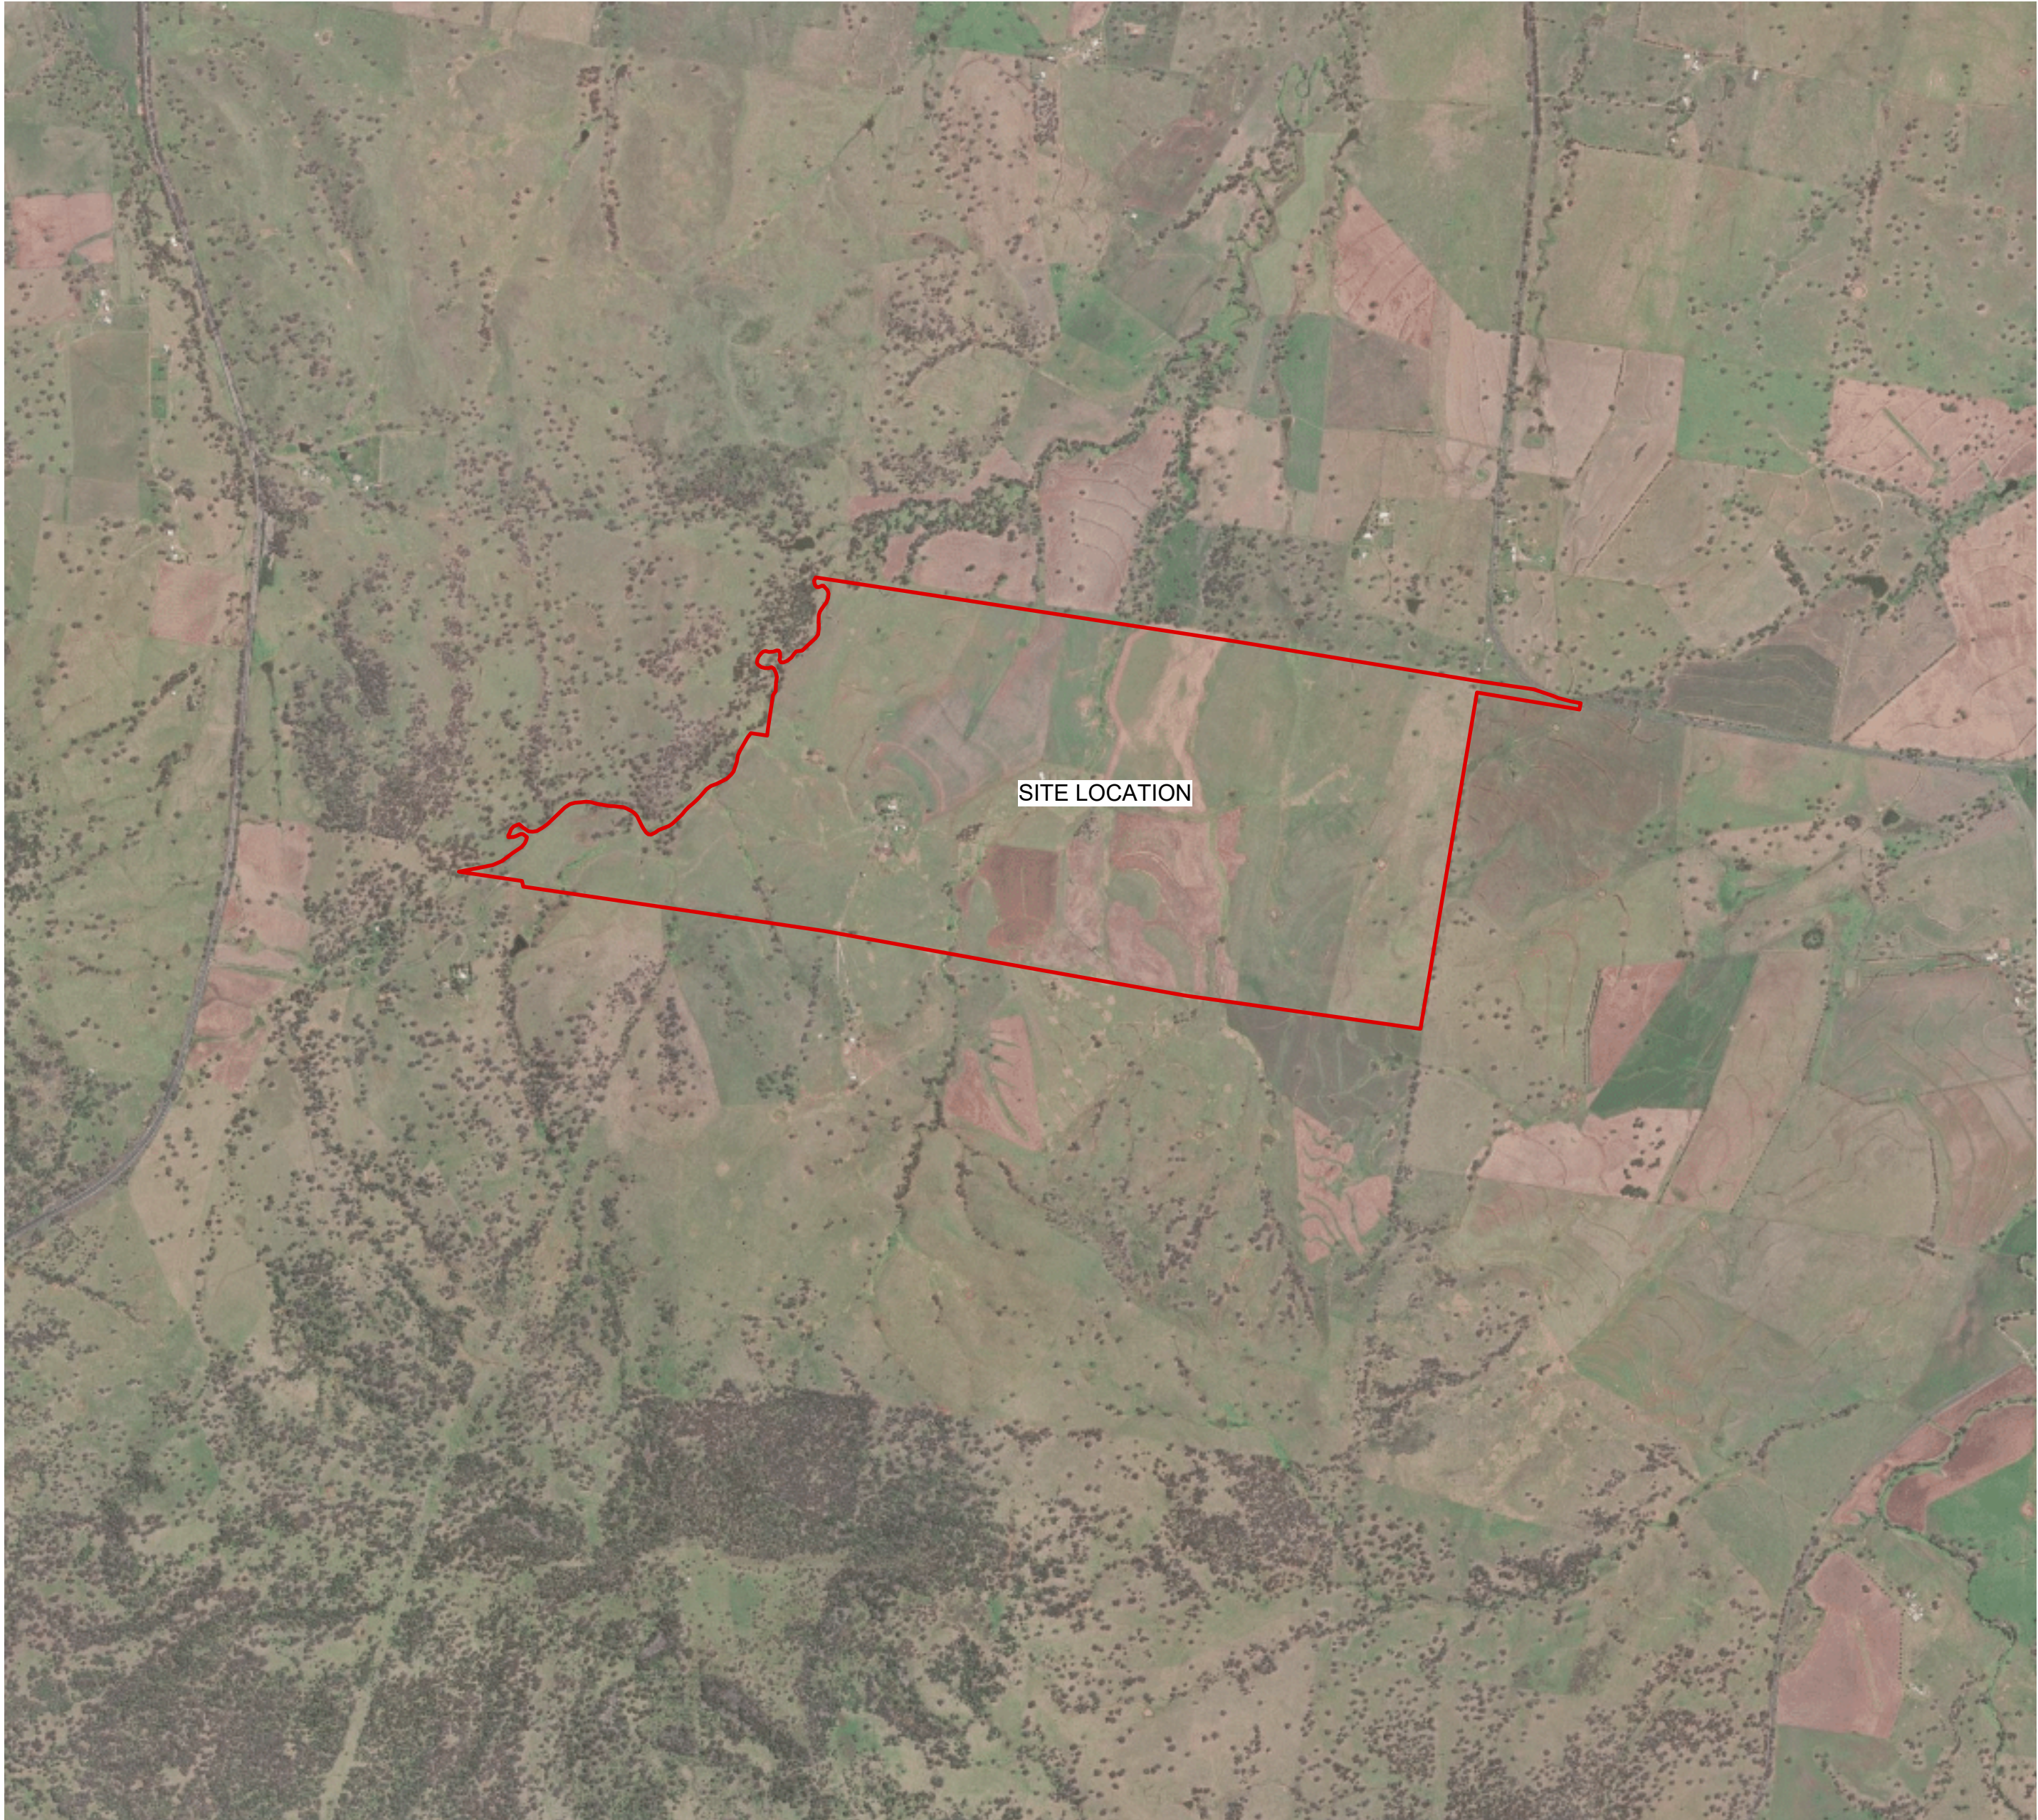

LOCALITY PLAN Source: Esri, 2022
Scale 1:20,000

Sheet No.	Drawing Title
LCP01	COVER SHEET
LCP02	SITE PLAN
LCP03	DETAILS

Revision	Date
B	11/08/2025
B	11/08/2025
B	11/08/2025

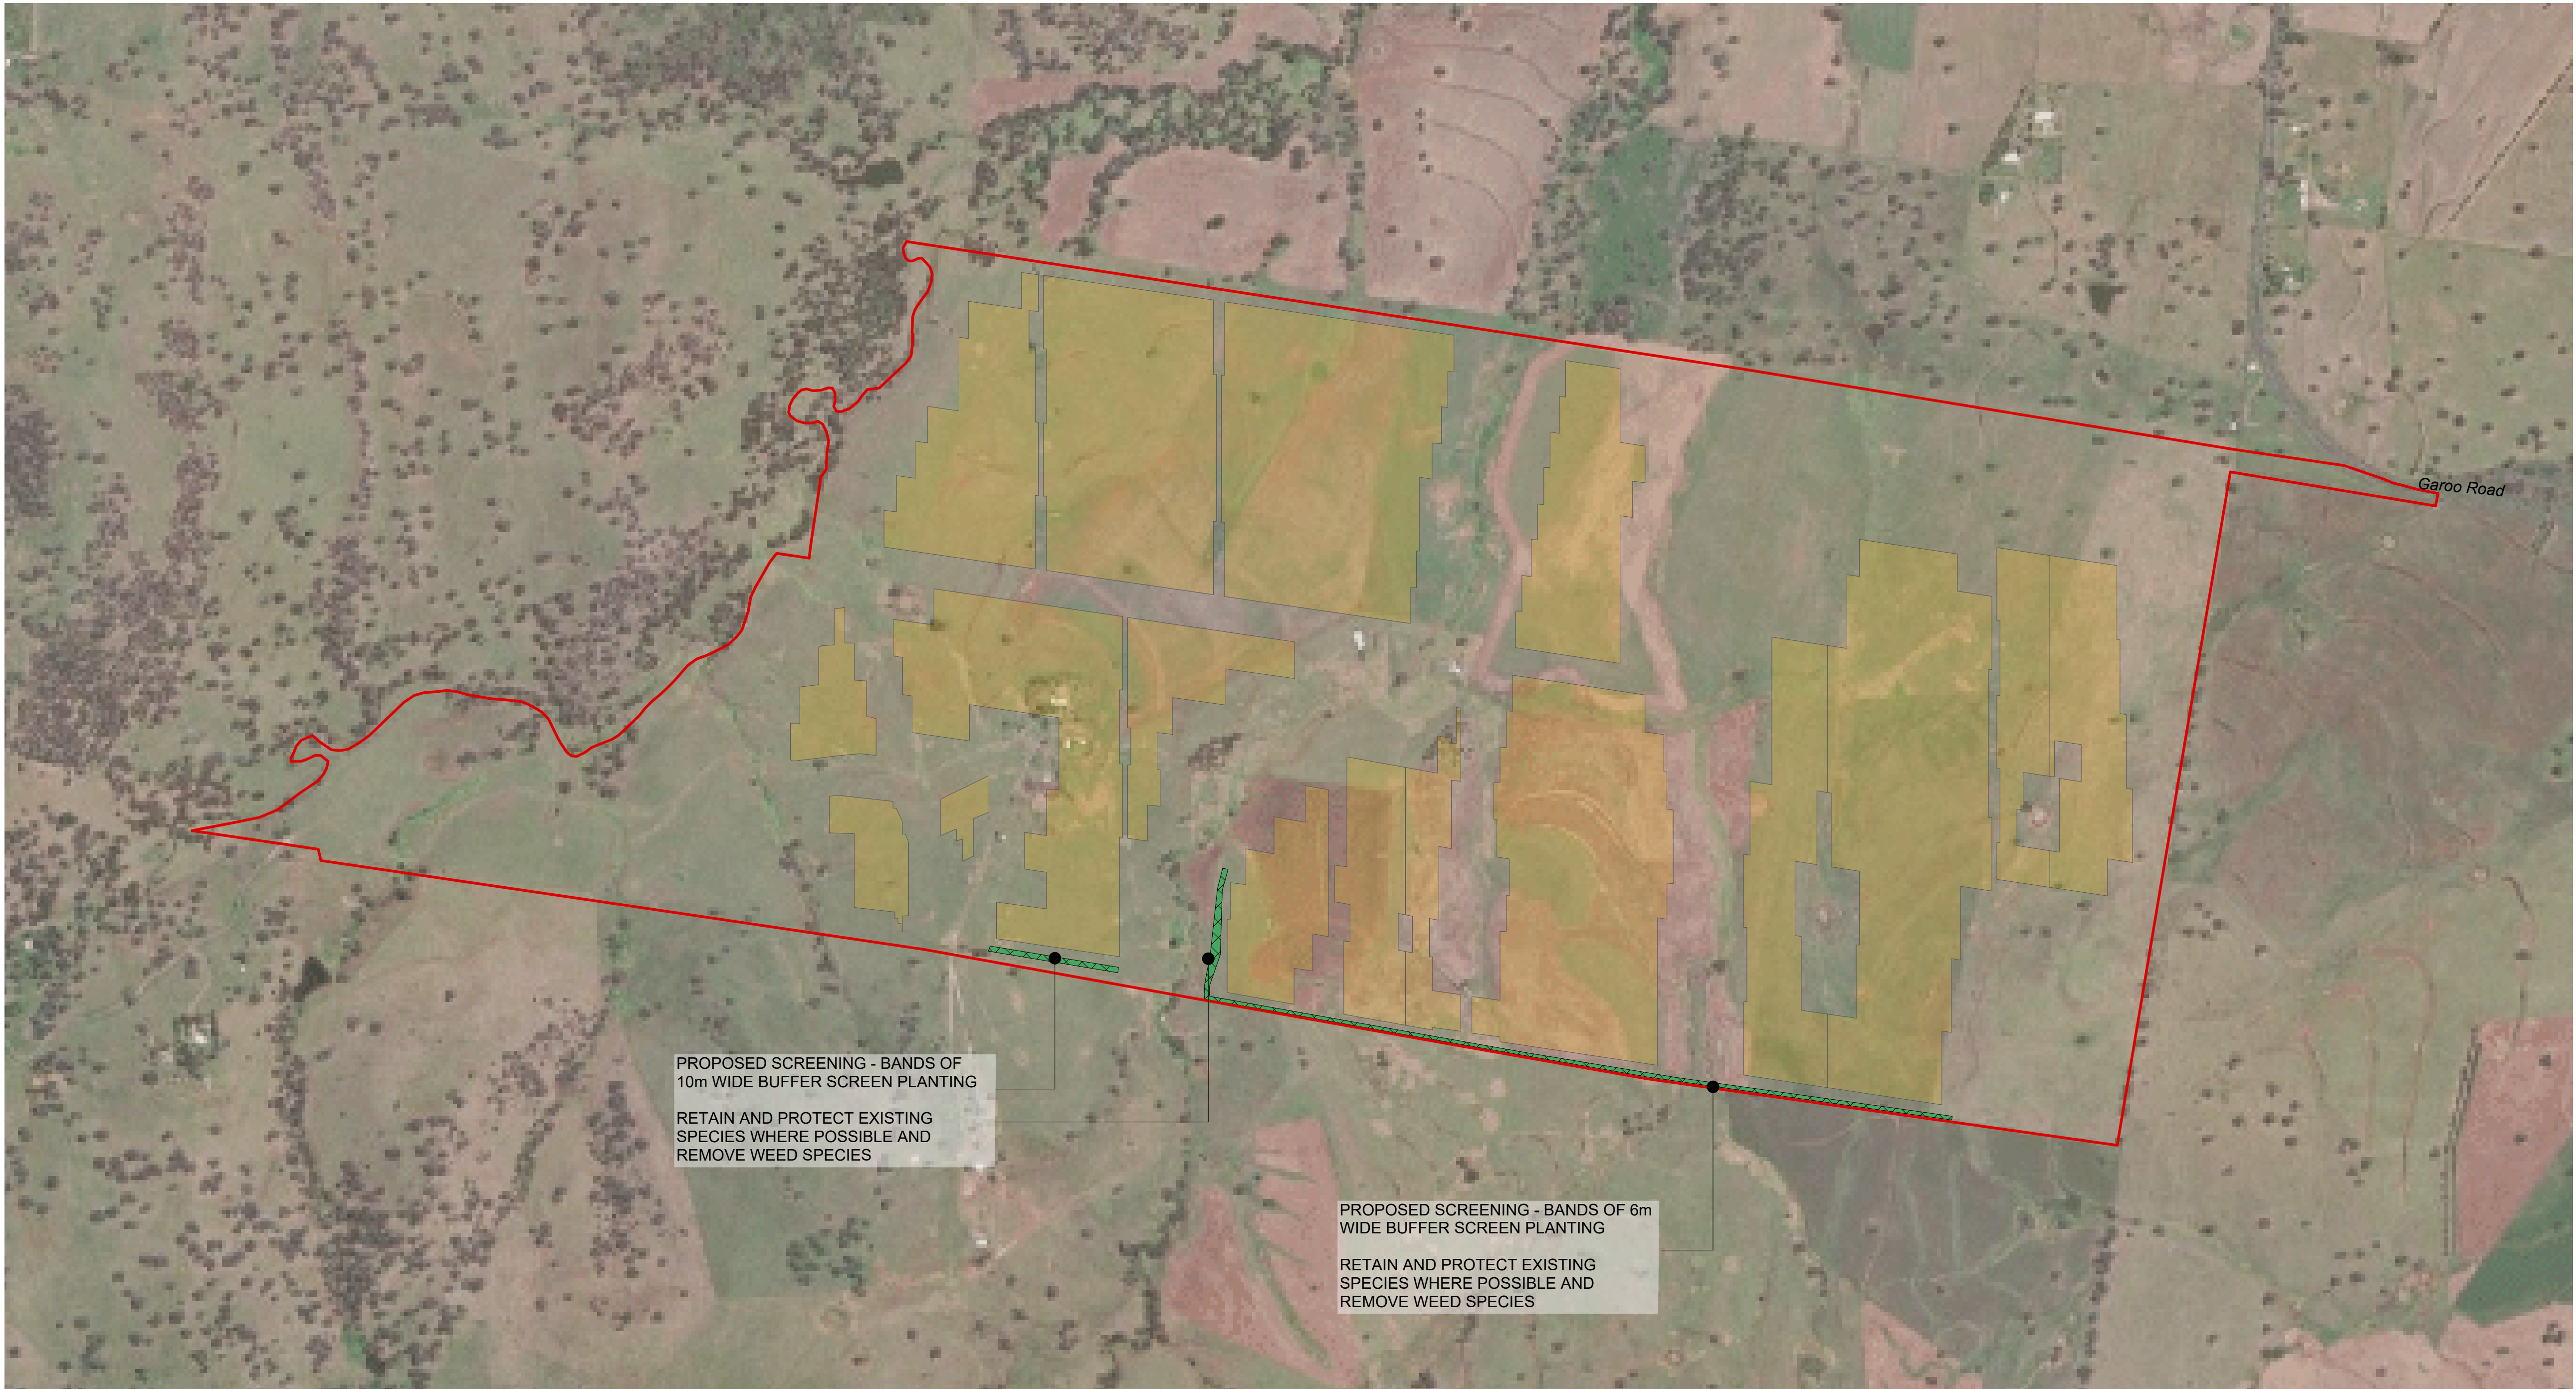


LEGEND


Project Boundary

Solar Array Area


Proposed Planting

SITE PLAN
Scale: 1:7000

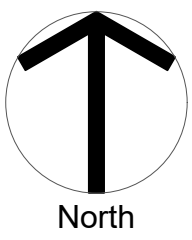


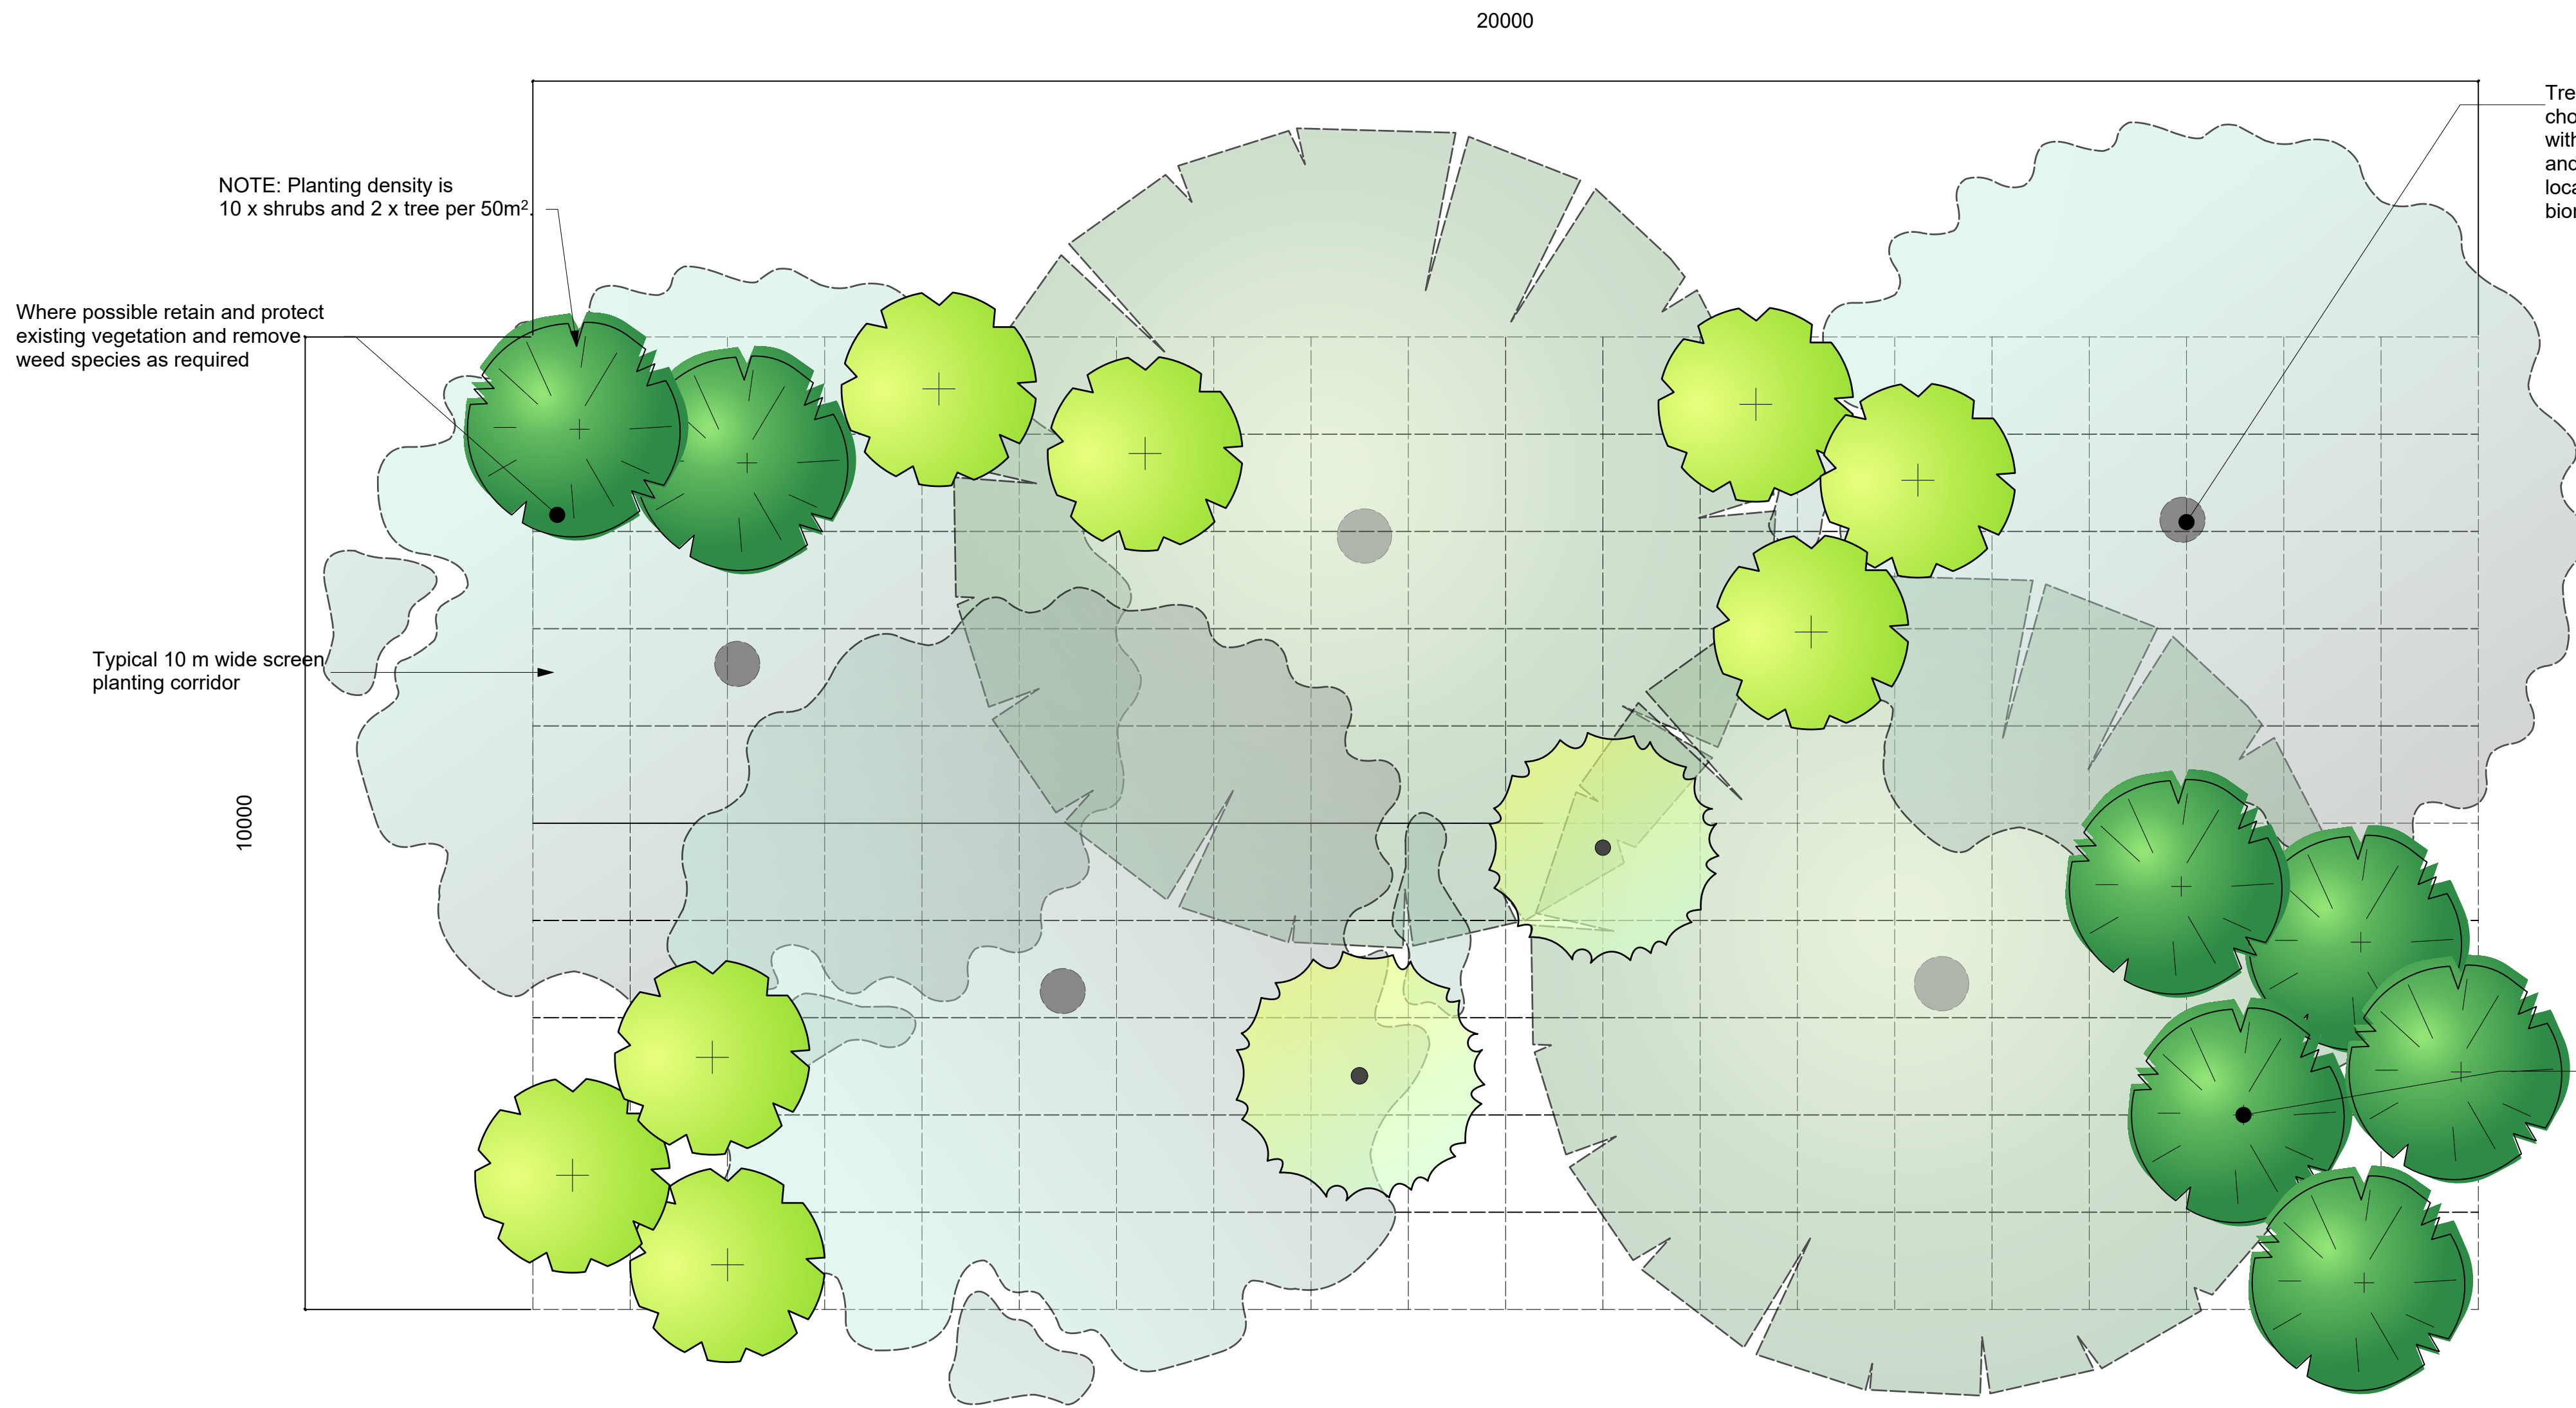

PLANTING DETAIL - TYPICAL PLANTING DETAIL (10m wide)
Scale: 1:50

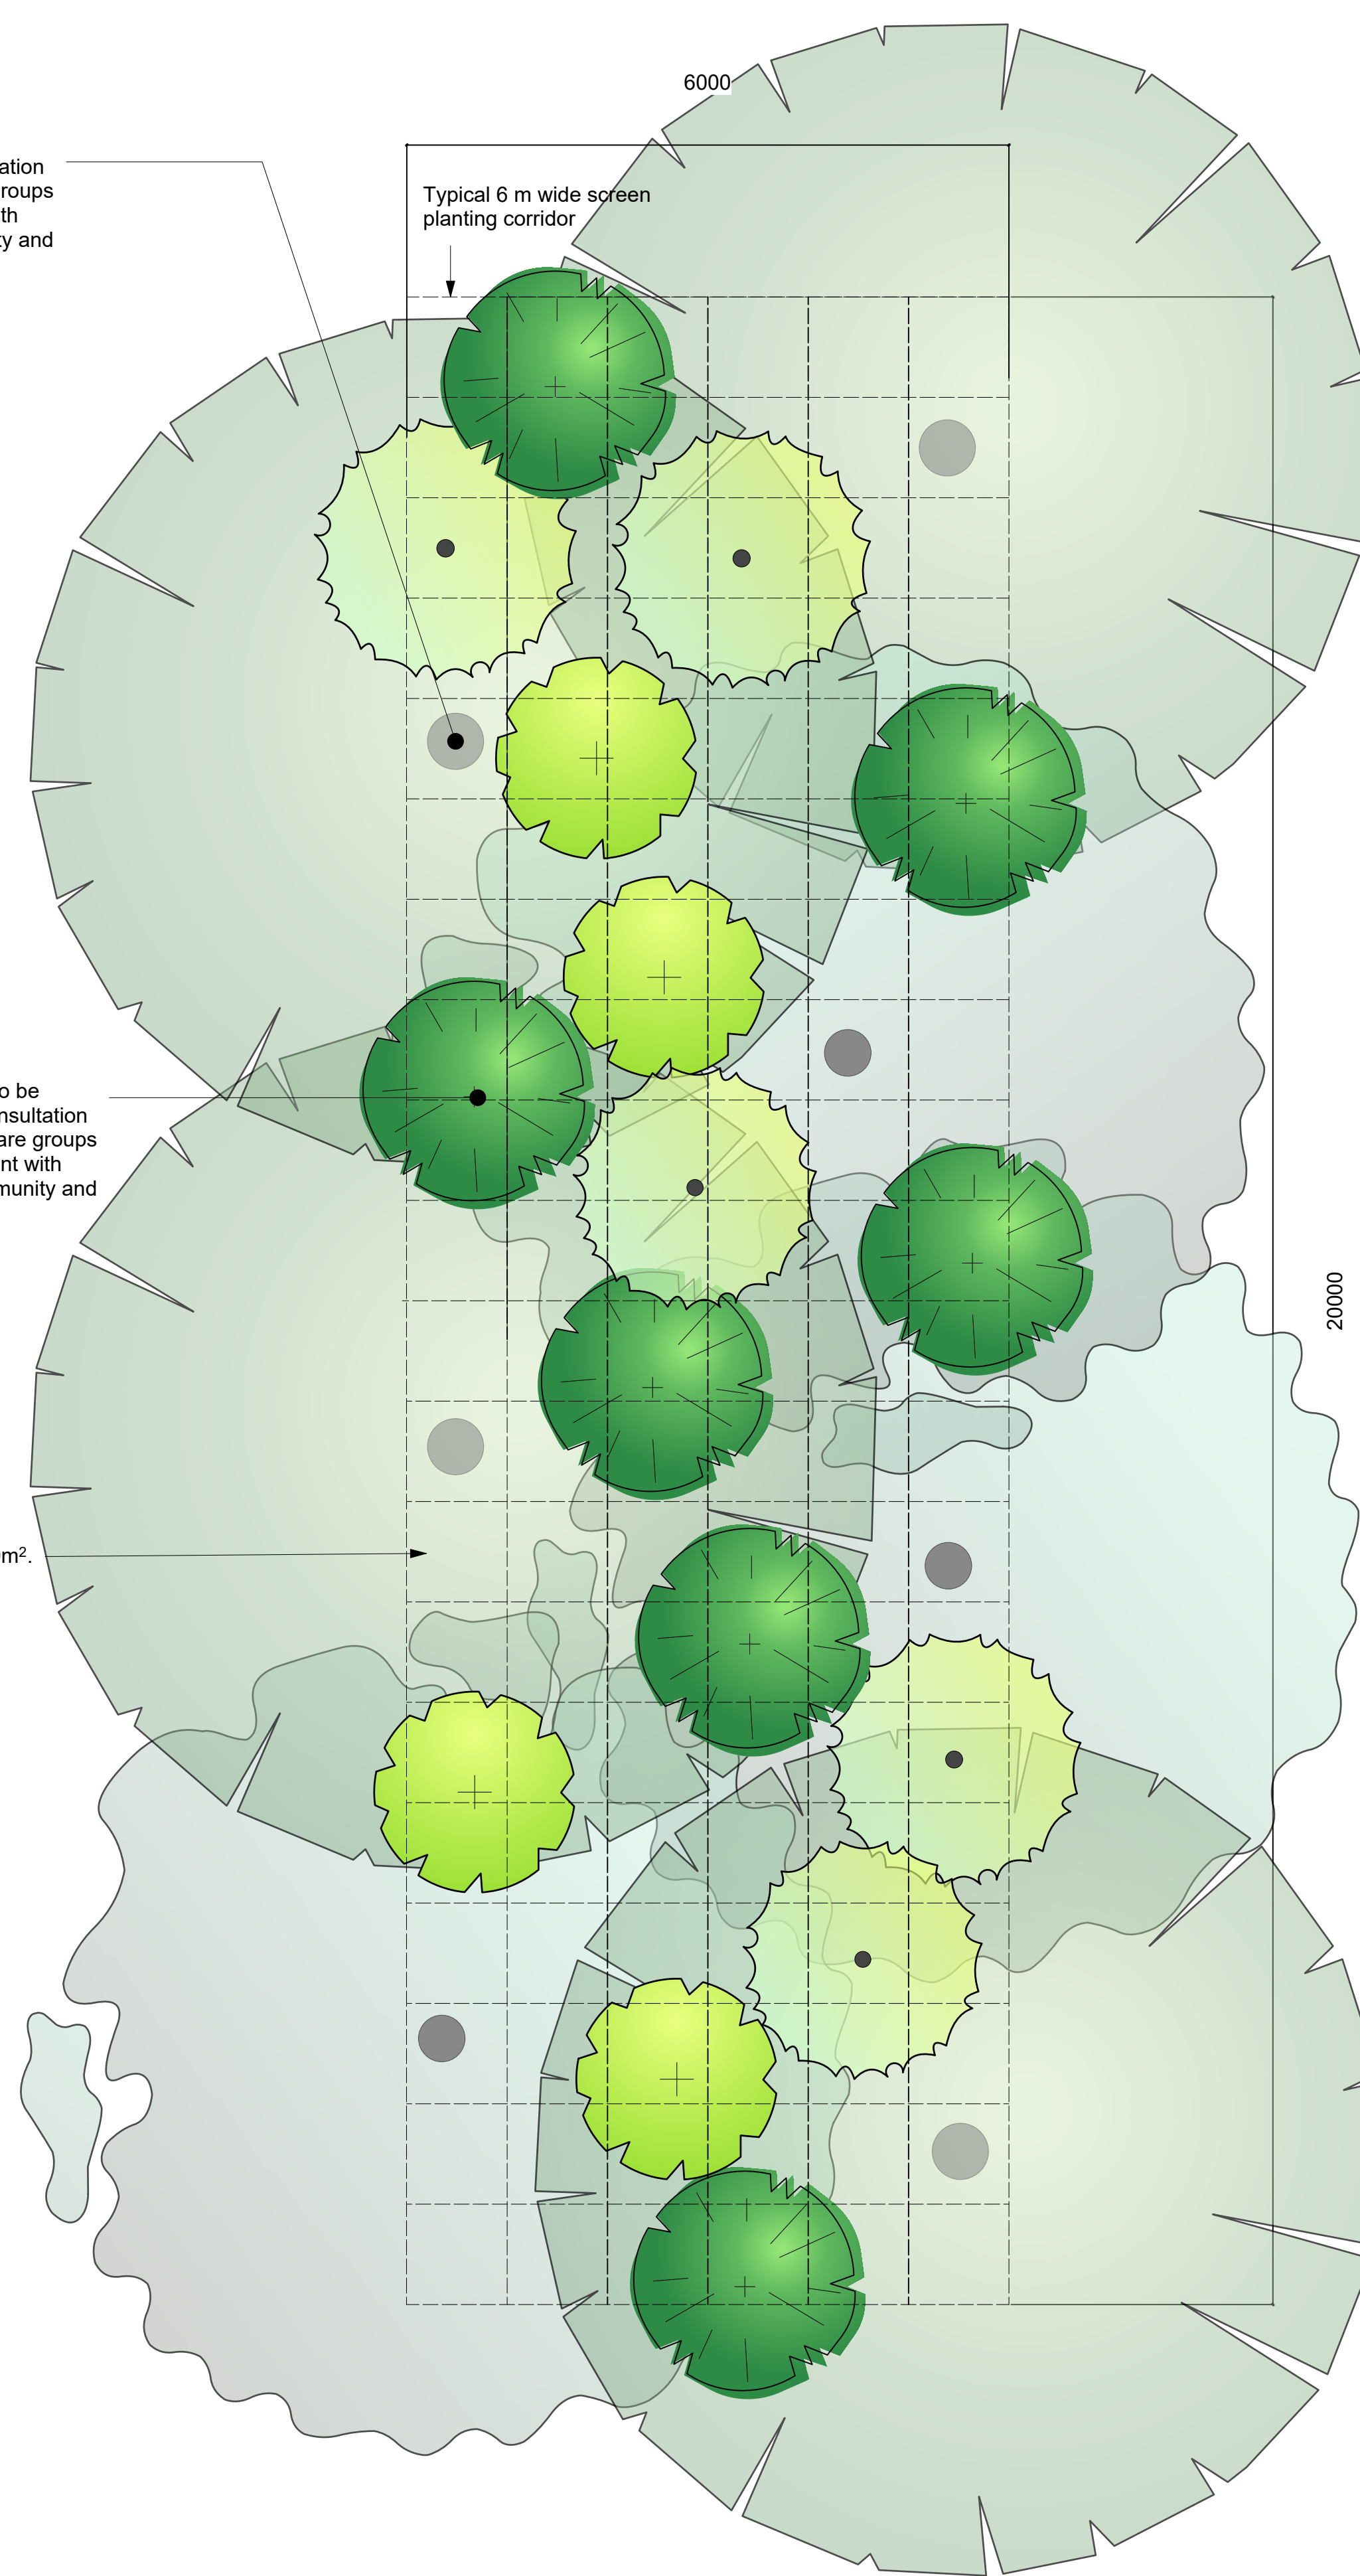


PLANTING DETAIL - TYPICAL PLANTING DETAIL (6m wide)
Scale: 1:50

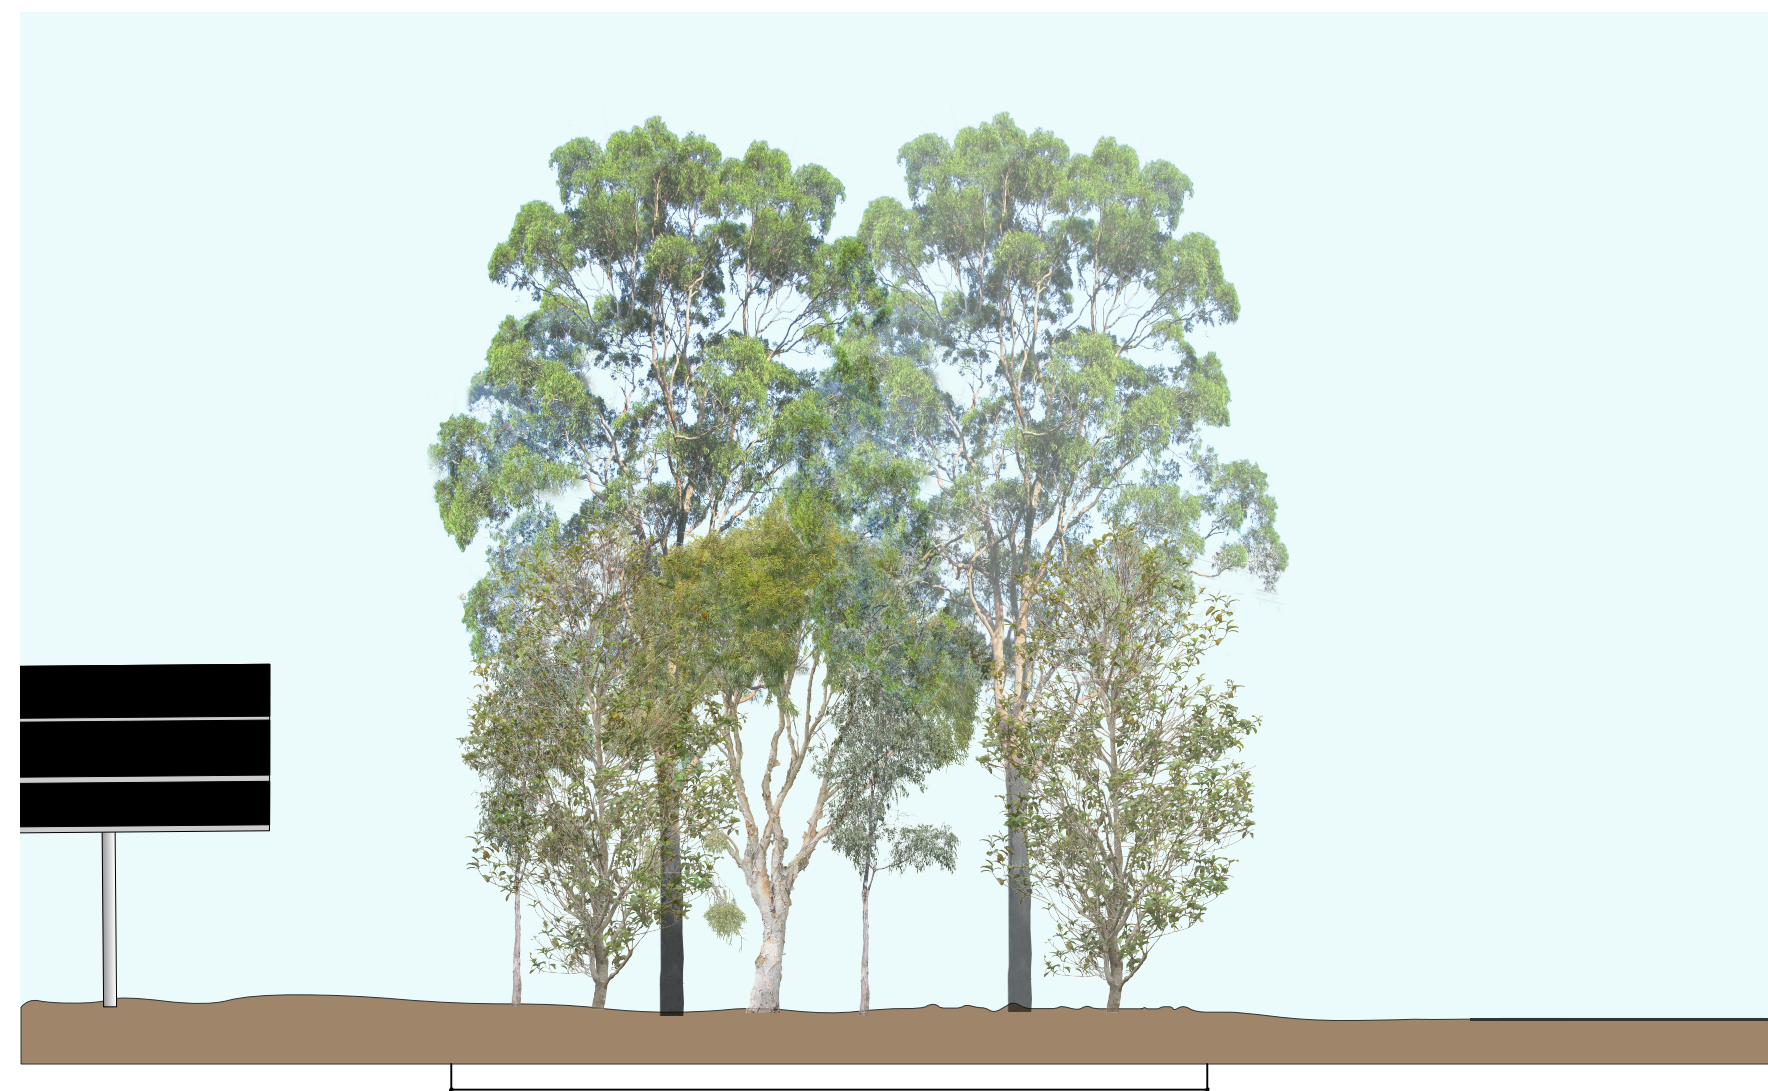

Proposed Solar Farm

Typical 10 m wide screen planting corridor

PLANTING DETAIL - TYPICAL SECTION
Scale: 1:100

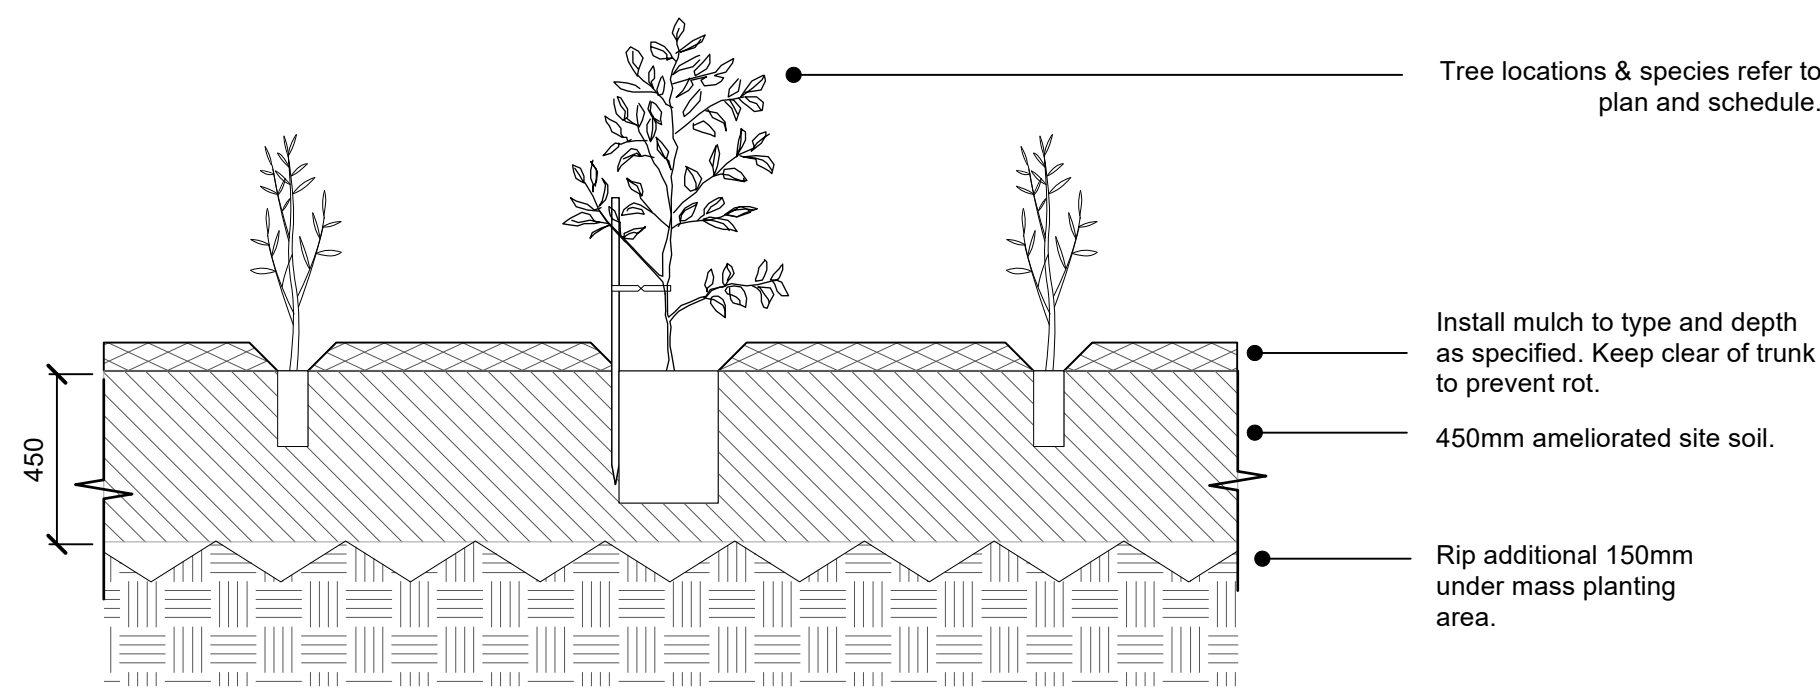

TREE AND SHRUB PLANTING DETAIL
Scale: 1:20



88 Fern Street
Islington NSW 2296
Phone (02) 4965 3500
admin@moir.com.au
www.moir.com.au

CLIENT:
ERM

No: A
DATE: 13/6/2025
B 11/08/2025

REVISION:
DRAFT FOR REVIEW
DRAFT FOR REVIEW

BY: CD
CD

PROJECT:
Garoo Solar Farm
Kamilaroi Country
Garoo, New South Wales 2340

Status: DRAFT

NOTE: DRAWING PURPOSES FOR APPROVAL ONLY. NOT FOR CONSTRUCTION.

DETAILS

SCALE: AS NOTED

ORIGINAL DRAWING AT A1.

Drawn By: CD

Checked By: AR

Approved By: AR

Project No.

2639

Drawing No.

LCP03

Rev

B

North