

10 Missenden Road

Reference Design

Sheet Number	Sheet Name
RD0001	Cover
RD0010	Site Plan
RD2003	Basement 3
RD2004	Basement 2
RD2005	Basement 1
RD2006	Lower Ground
RD2007	Mid Ground
RD2008	Upper Ground
RD2009	Level 1
RD2010	Level 2
RD2011	Level 3 (Theatres / Recovery)
RD2012	Level 4 (ICU / CCU Rooms)
RD2013	Level 5 - 7 (30 Bed Ward)
RD2014	Level 8
RD2015	Level 9 - 10
RD2016	Level 11
RD3001	Section 1 - East West
RD3002	Section 2 & 3 - North South

°architectus™

Architectus Australia Pty Ltd is the owner of the copyright subsisting in these drawings, plans, designs and specifications. They must not be used, reproduced or copied, in whole or in part, nor may the information, ideas and concepts therein contained (which are confidential to Architectus Australia Pty Ltd) be disclosed to any person without the prior written consent of that company.

Do not scale drawings. Verify all dimensions on site

[illegible]

architectus™

Australian Capital Territory
New South Wales
Queensland
South Australia
Victoria
Western Australia

Gadigal Country
Level 17, 25 Martin Place
Sydney NSW 2000
T (61 2) 8252 8400
sydney@architectus.com.au
Nominated Architect Ray Brown 6539
ABN 90 131 245 684

approved	scale	1 : 500 @A3
	AD	@A1
prepared	project no	
	NM	240519

APPROVAL

project

10 MISSENDEN ROAD


drawing

Cover

_____ drawing no. _____ revision _____

RD0001 DD

11/08/2025 3:53:40 PM

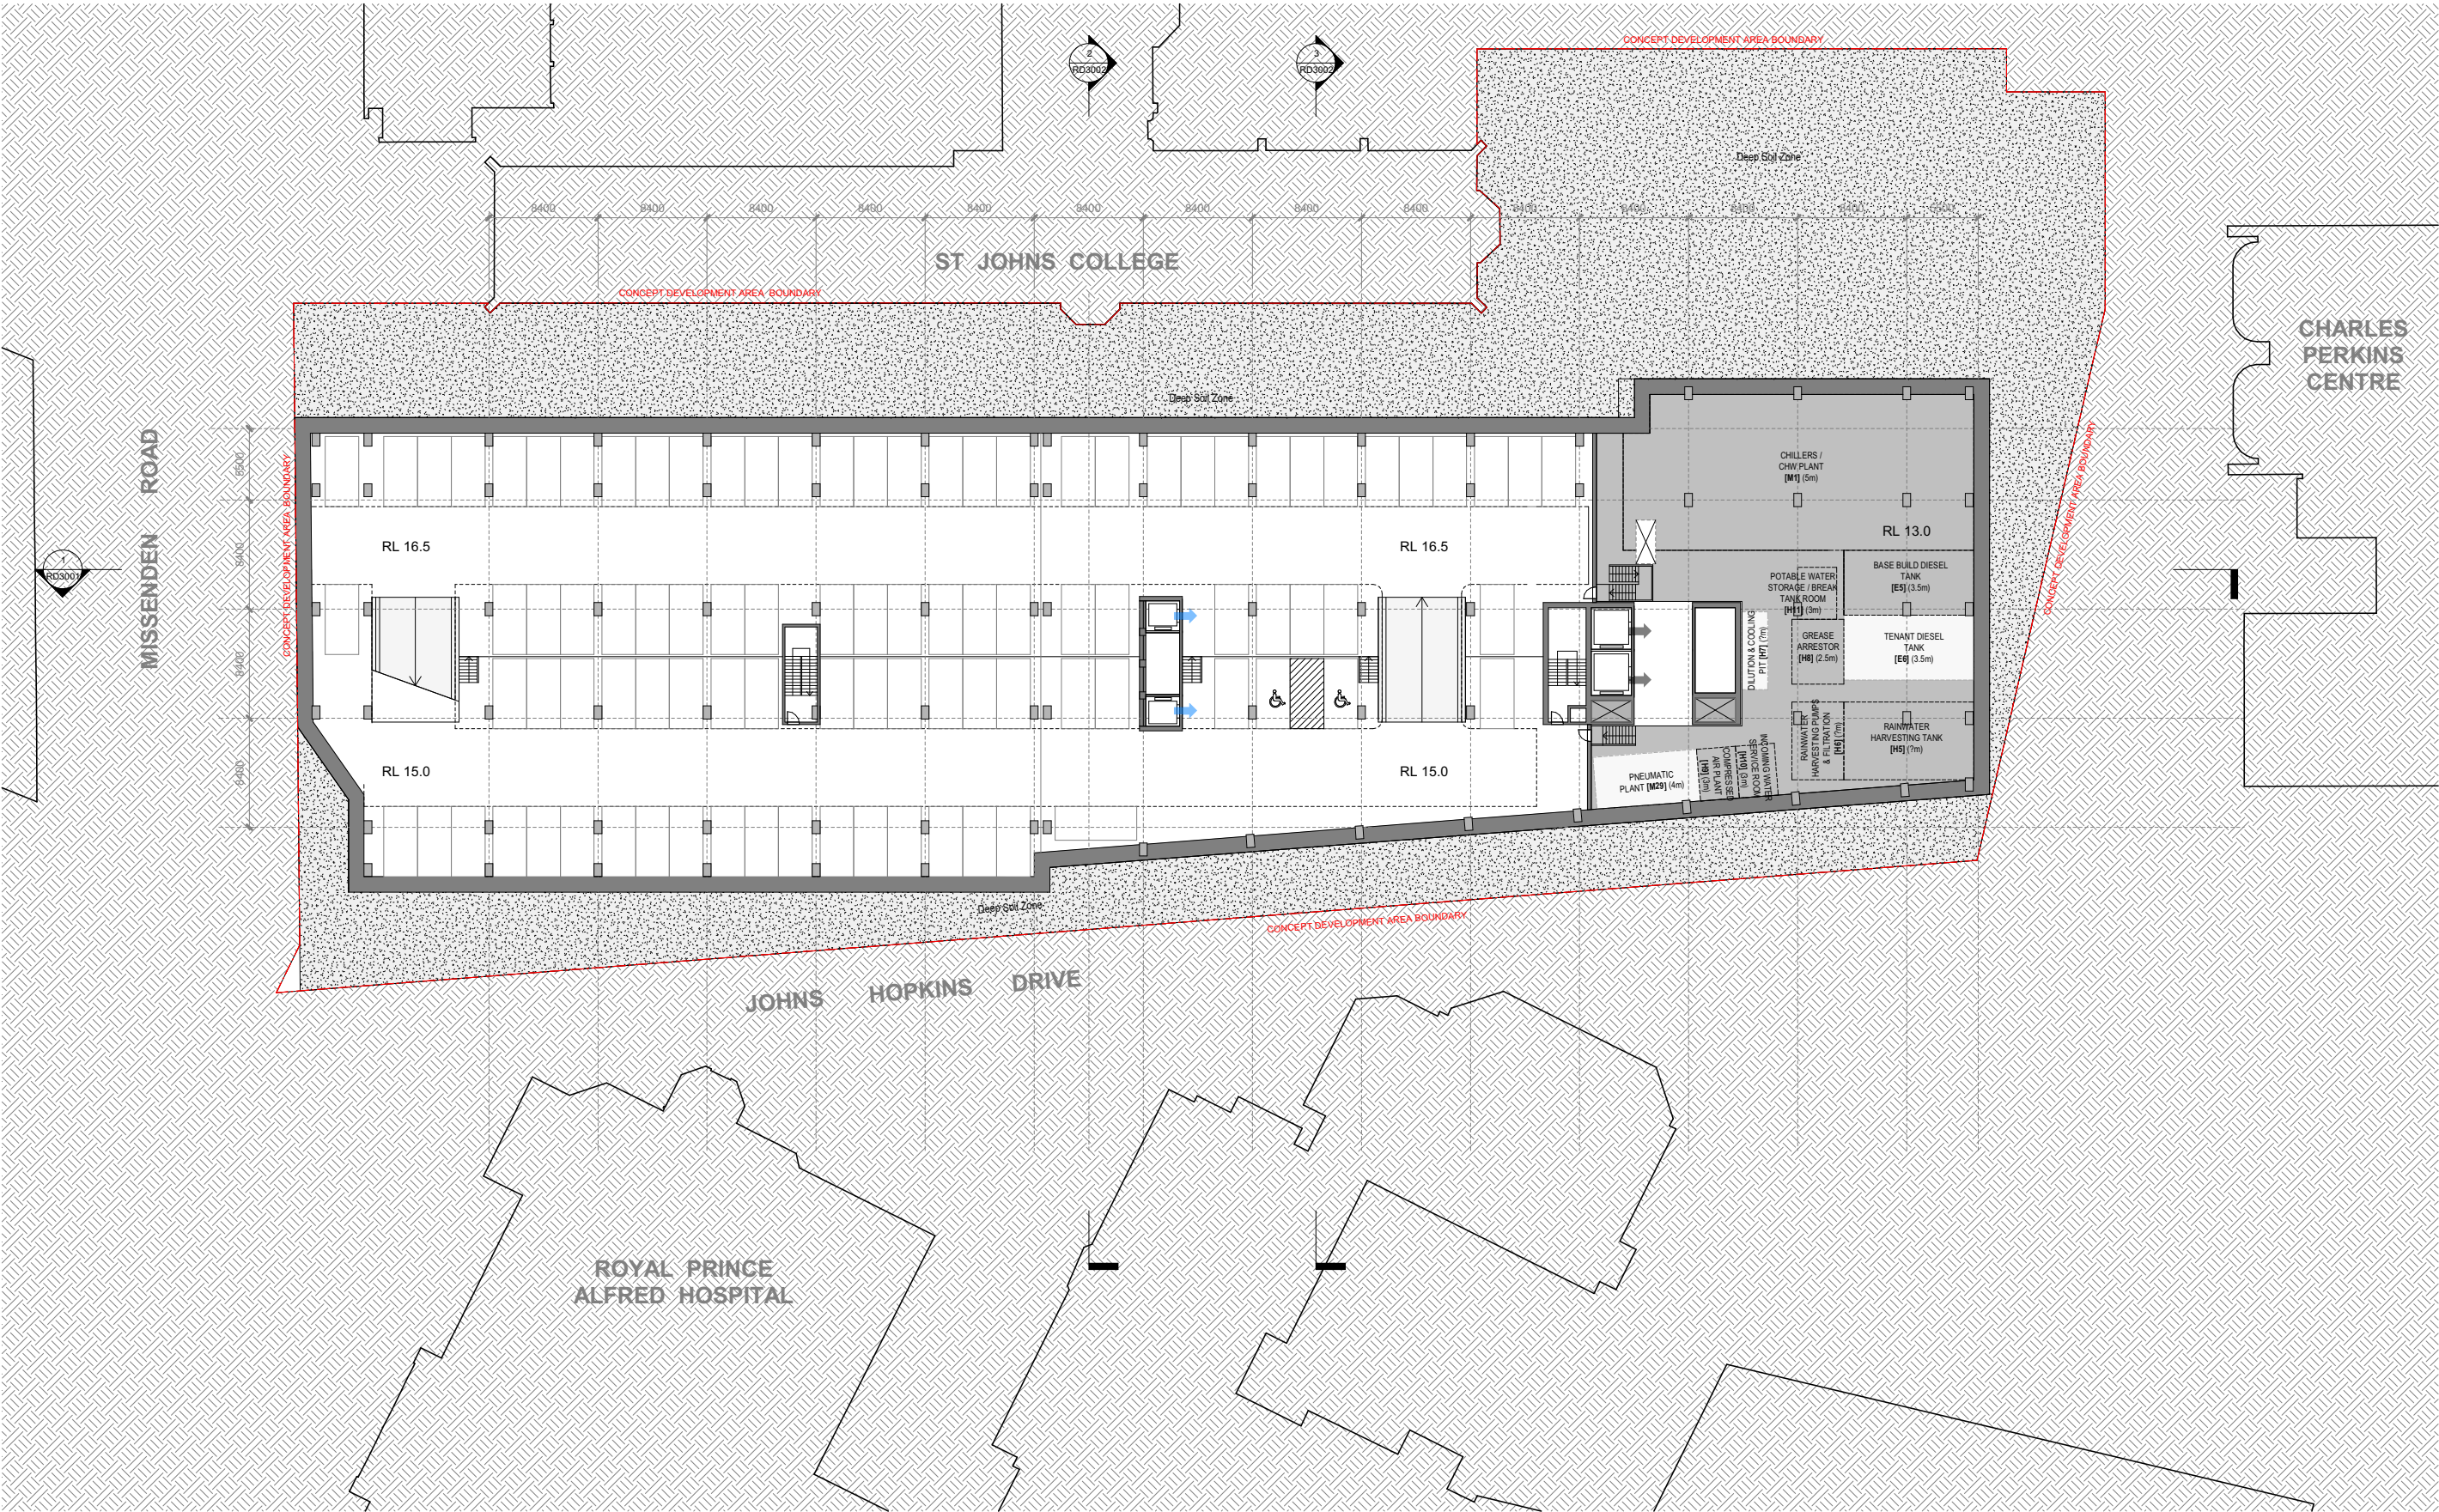


architectus

Architectus Australia Pty Ltd is the owner of the copyright subsisting in these drawings, plans, designs and specifications. They must not be used, reproduced or copied, in whole or in part, nor may the information, ideas and concepts therein contained (which are confidential to Architectus Australia Pty Ltd) be disclosed to any person without the prior written consent of that company.

Do not scale drawings. Verify all dimensions on site

revision	purpose of issue	checked	date
O	PDA GFA Client Updates		07/05/25
P	Final Eng Coord		07/05/25
Q	Draft Reference Design		09/05/25
R	PDA Client Reissue		12/05/25
S	Reference Design		16/05/25
T	TPZ Overlay Review		21/05/25
U	TPZ Overlay Review		27/05/25
W	Reference Design Update		30/05/25
X	Reference Design Update		01/06/25
Y	Reference Design Update		06/06/25
Z	Reference Design Update		18/06/25
AA	TFA Area Measure		03/07/25
BB	Reference Design Study		11/07/25
CC	Reference Design Update - Boundary		28/07/25
DD	Reference Design Update - Boundary		31/07/25

 

Australian Capital Territory
New South Wales
Queensland
South Australia
Victoria
Western Australia

Gedigal Country
Level 17, 25 Martin Place
Sydney NSW 2000
T (61 2) 8252 8400
sydney@architectus.com.au
Nominated Architect Ray Brown 6539
ABN 90 131 245 684

approved	AD	scale	1 : 500 @A3 1 : 250 @A1
prepared	DR JD ZT	project no	240519

APPROVAL

project
10 MISSENDEN ROAD


drawing

Basement 3

drawing no. revision

RD2003 DD

11/08/2025 3:53:57 PM

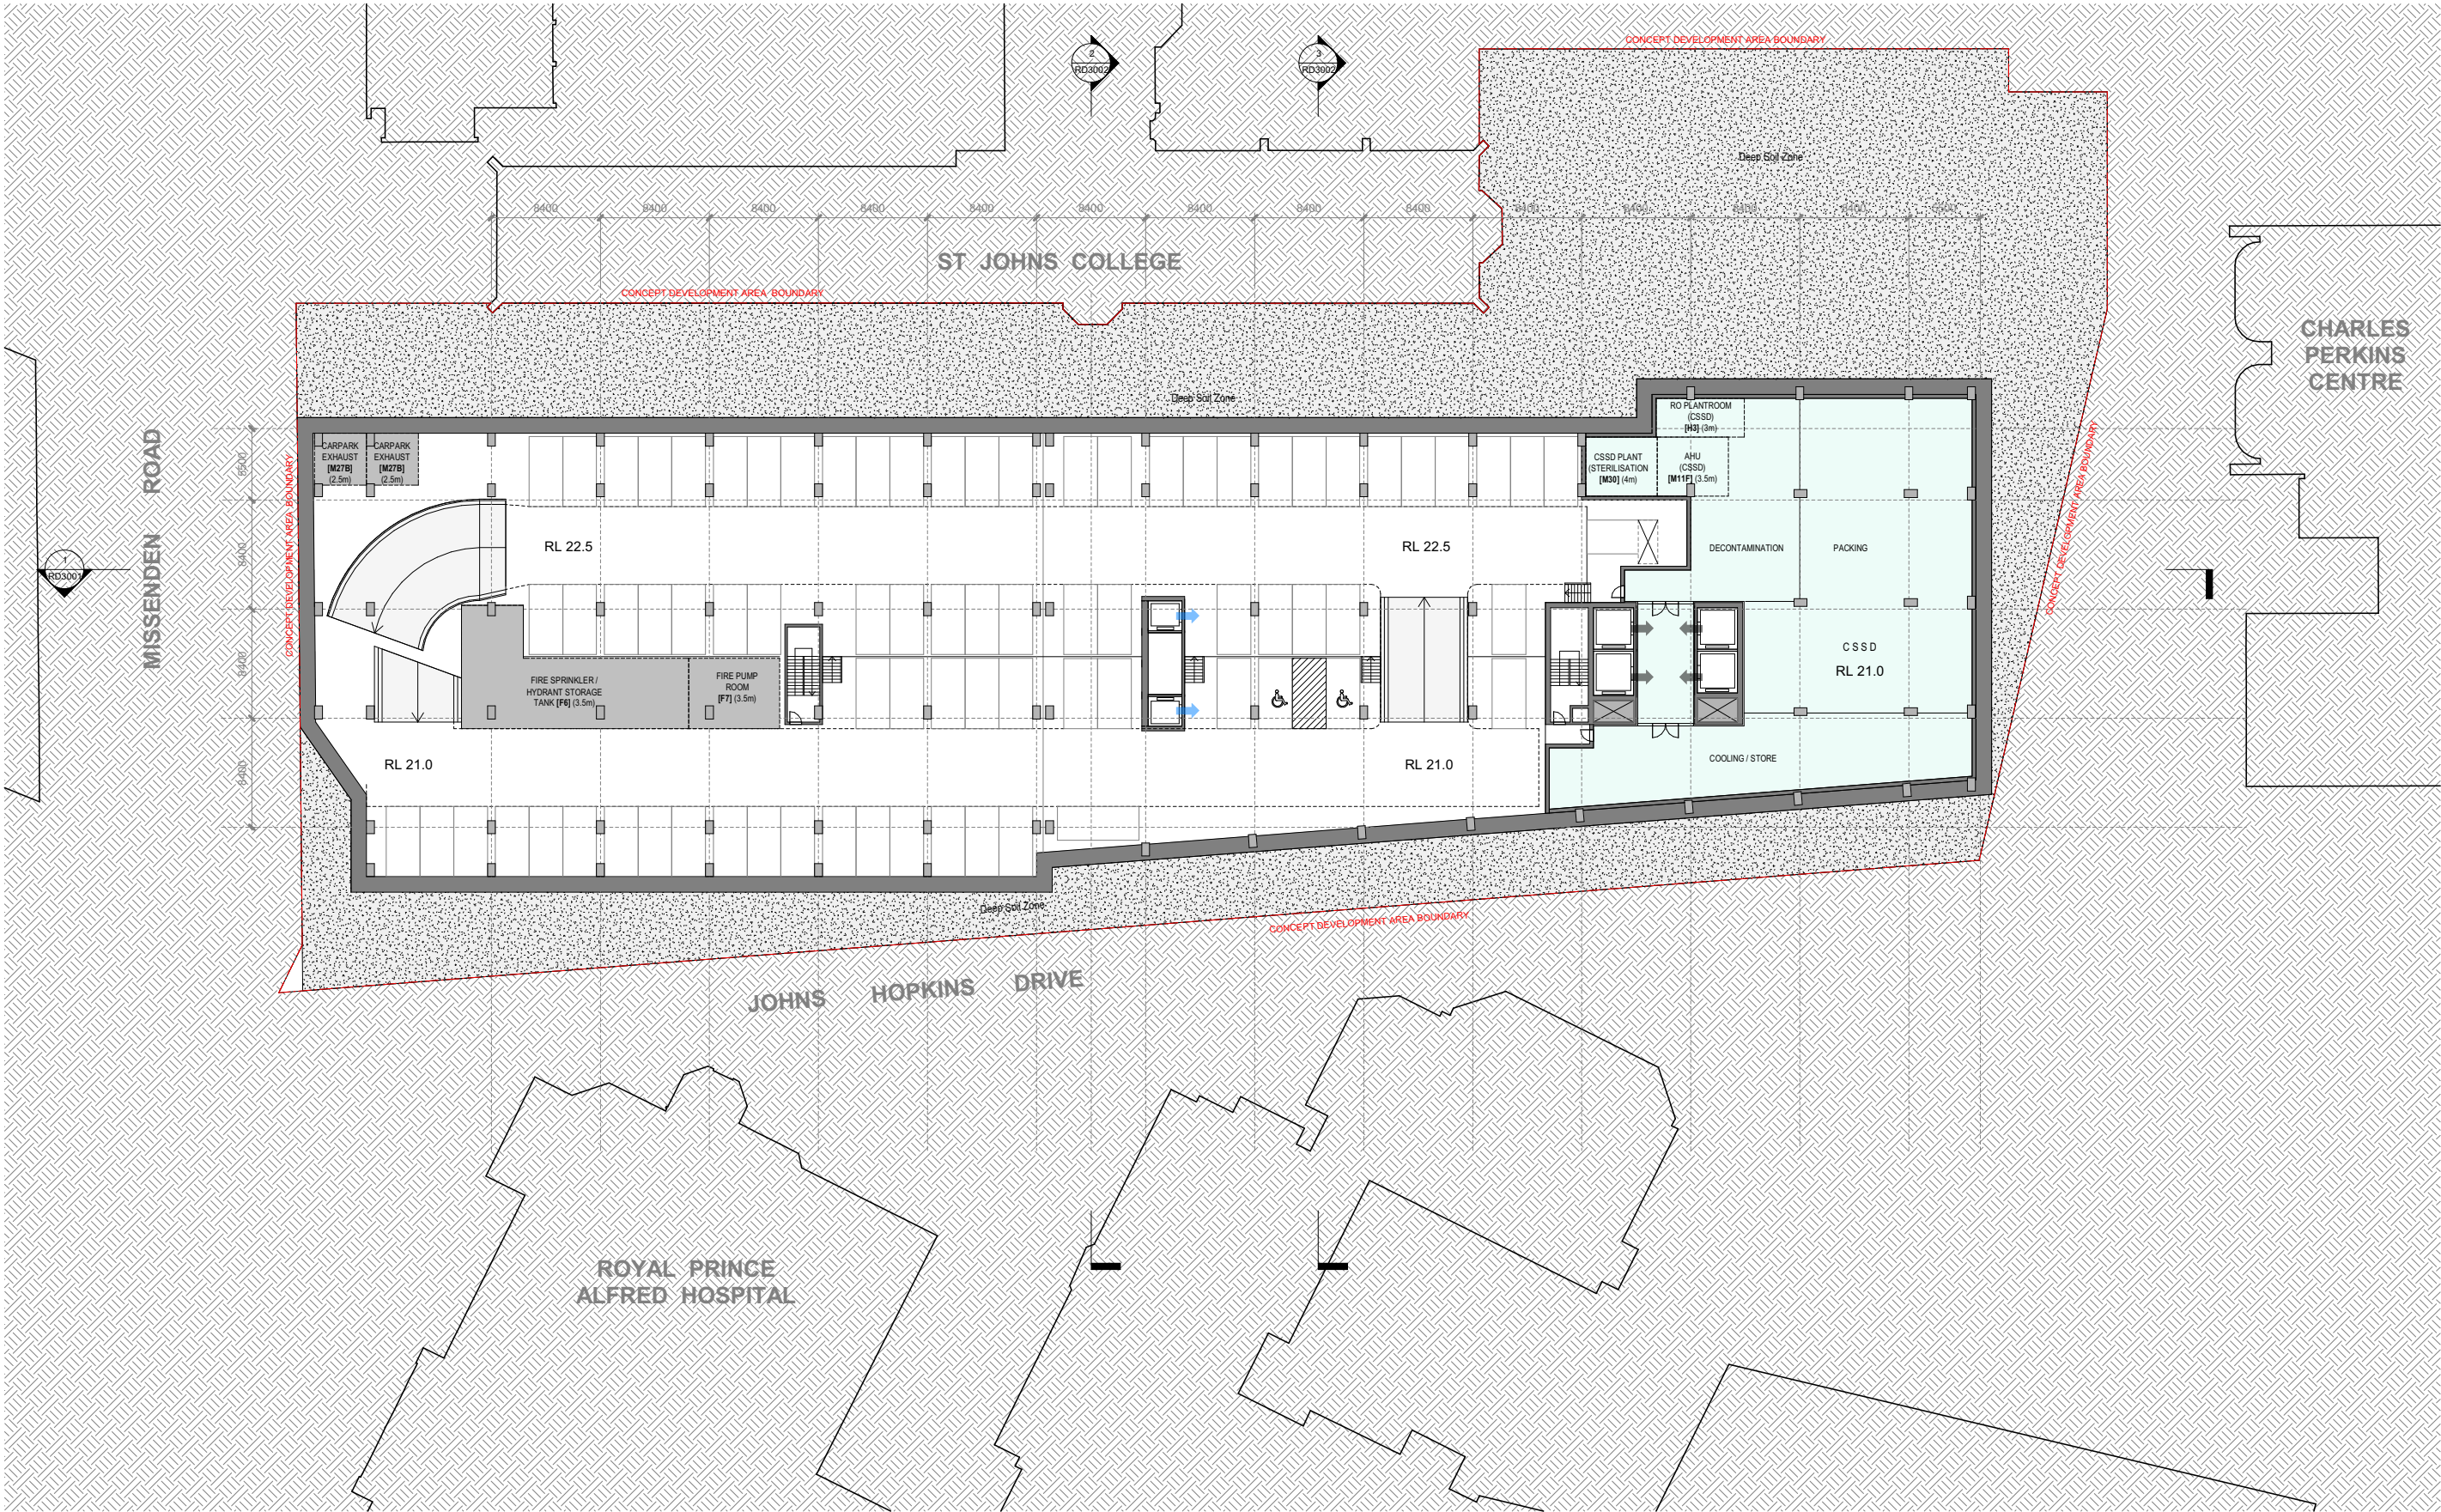


architectus

Architectus Australia Pty Ltd is the owner of the copyright subsisting in these drawings, plans, designs and specifications. They must not be used, reproduced or copied, in whole or in part, nor may the information, ideas and concepts therein contained (which are confidential to Architectus Australia Pty Ltd) be disclosed to any person without the prior written consent of that company.

Do not scale drawings. Verify all dimensions on site

revision	purpose of issue	checked	date
O	PDA GFA Client Updates		07/05/25
P	Fire Eng Coord		07/05/25
Q	Draft Reference Design		09/05/25
R	PDA Client Reissue		12/05/25
S	Reference Design		16/05/25
T	TPZ Overlay Review		21/05/25
U	TPZ Overlay Review		27/05/25
W	Reference Design Update		30/05/25
X	Reference Design Update		01/06/25
Y	Reference Design Update		06/06/25
Z	Reference Design Update		18/06/25
AA	TFA Area Measure		03/07/25
BB	Reference Design Study		11/07/25
CC	Reference Design Update - Boundary		28/07/25
DD	Reference Design Update - Boundary		31/07/25

 

Australian Capital Territory
New South Wales
Queensland
South Australia
Victoria
Western Australia

Gadigal Country
Level 17, 25 Martin Place
Sydney NSW 2000
T (61 2) 8252 8400
sydney@architectus.com.au
Nominated Architect Ray Brown 6539
ABN 90 131 245 684

approved	AD	scale	1 : 500 @A3
prepared	DR JD ZT	project no	240519


APPROVAL

10 MISSENDEN ROAD

Basement 1

project		revision	
drawing		drawing no.	RD2005
		revision	DD

11/08/2025 3:54:01 PM

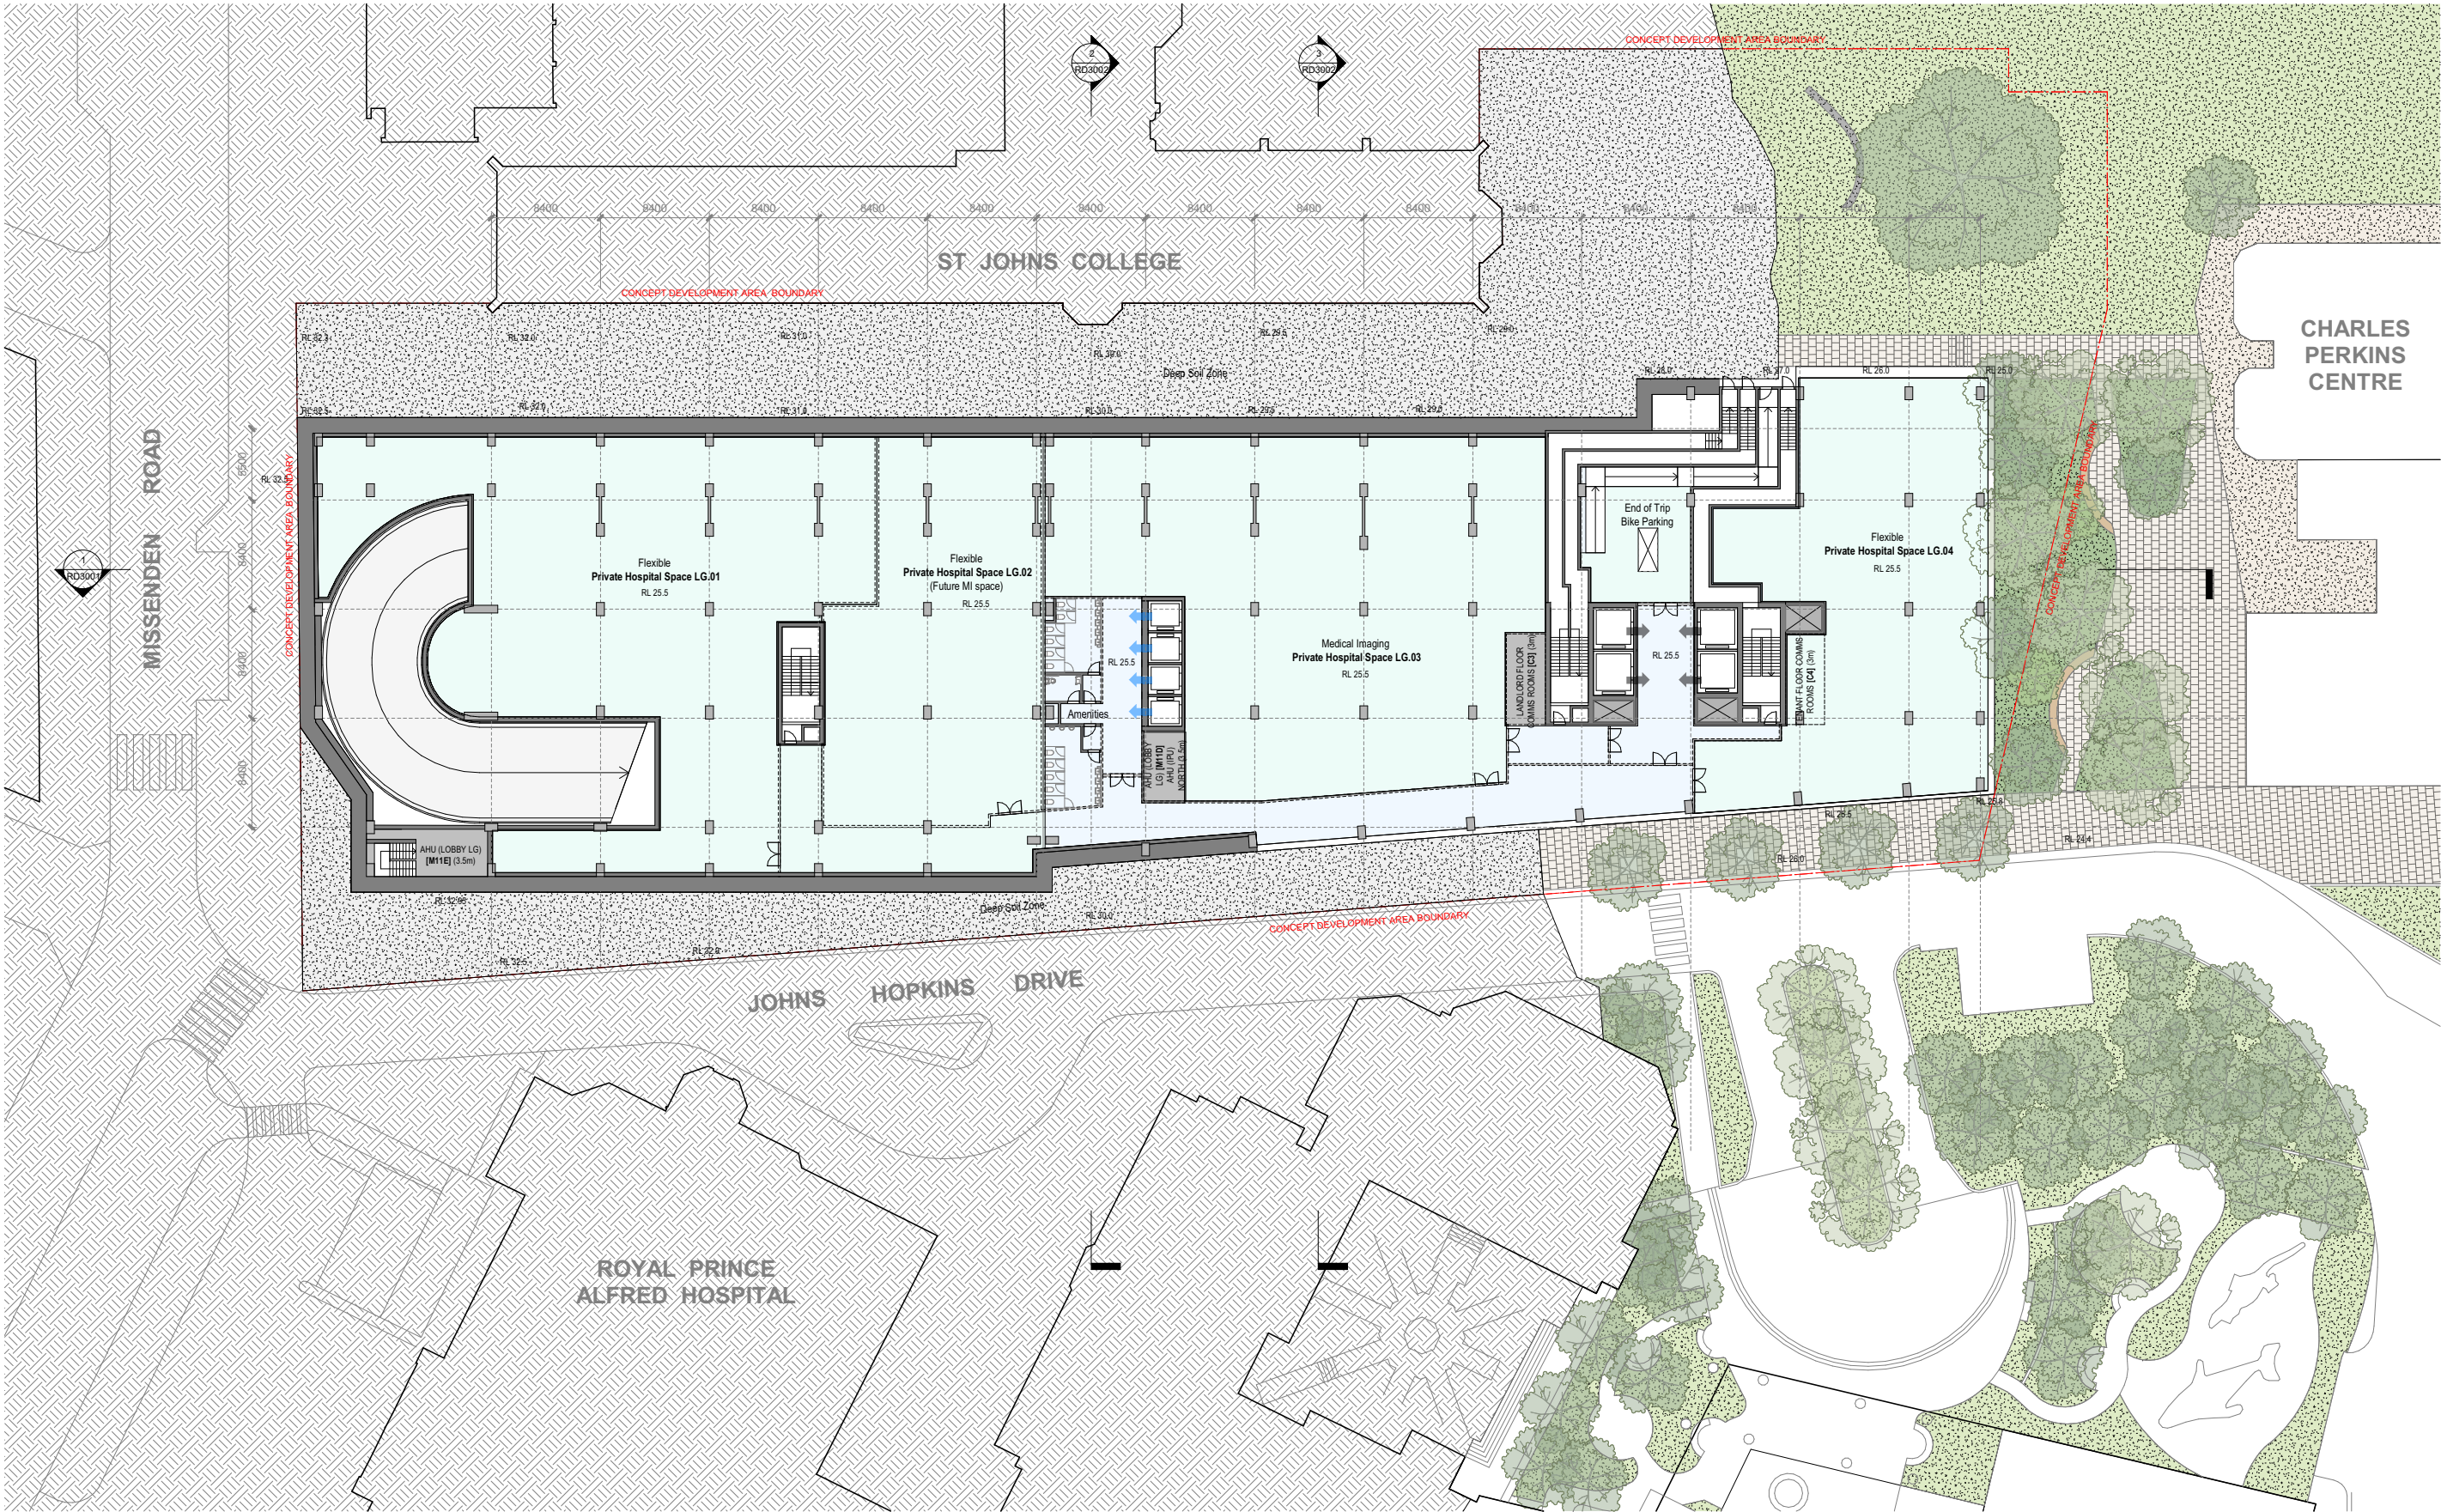


architectus

Architectus Australia Pty Ltd is the owner of the copyright subsisting in these drawings, plans, designs and specifications. They must not be used, reproduced or copied, in whole or in part, nor may the information, ideas and concepts therein contained (which are confidential to Architectus Australia Pty Ltd) be disclosed to any person without the prior written consent of that company.

Do not scale drawings. Verify all dimensions on site

revision	purpose of issue	checked	date
O	PDA GFA Client Updates		07/05/25
P	Fire Eng Coord		07/05/25
Q	Draft Reference Design		09/05/25
R	PDA Client Reissue		12/05/25
S	Reference Design		16/05/25
T	TPZ Overlay Review		21/05/25
U	TPZ Overlay Review		27/05/25
W	Reference Design Update		30/05/25
X	Reference Design Update		01/06/25
Y	Reference Design Update		06/06/25
Z	Reference Design Update		18/06/25
AA	TFA Area Measure		03/07/25
BB	Reference Design Study		11/07/25
CC	Reference Design Update - Boundary		28/07/25
DD	Reference Design Update - Boundary		31/07/25

 

Australian Capital Territory
New South Wales
Queensland
South Australia
Victoria
Western Australia

approved AD scale 1 : 500 @A3
1 : 250 @A1
prepared DR JD ZT project no 240519

architectus™

Gadigal Country
Level 17, 25 Martin Place
Sydney NSW 2000
T (61 2) 8252 8400
sydney@architectus.com.au
Nominated Architect Ray Brown 6539
ABN 90 131 245 684


APPROVAL

10 MISSENDEN ROAD

Lower Ground

project	revision
10 MISSENDEN ROAD	
drawing no.	revision
RD2006	DD

11/08/2025 3:54:09 PM

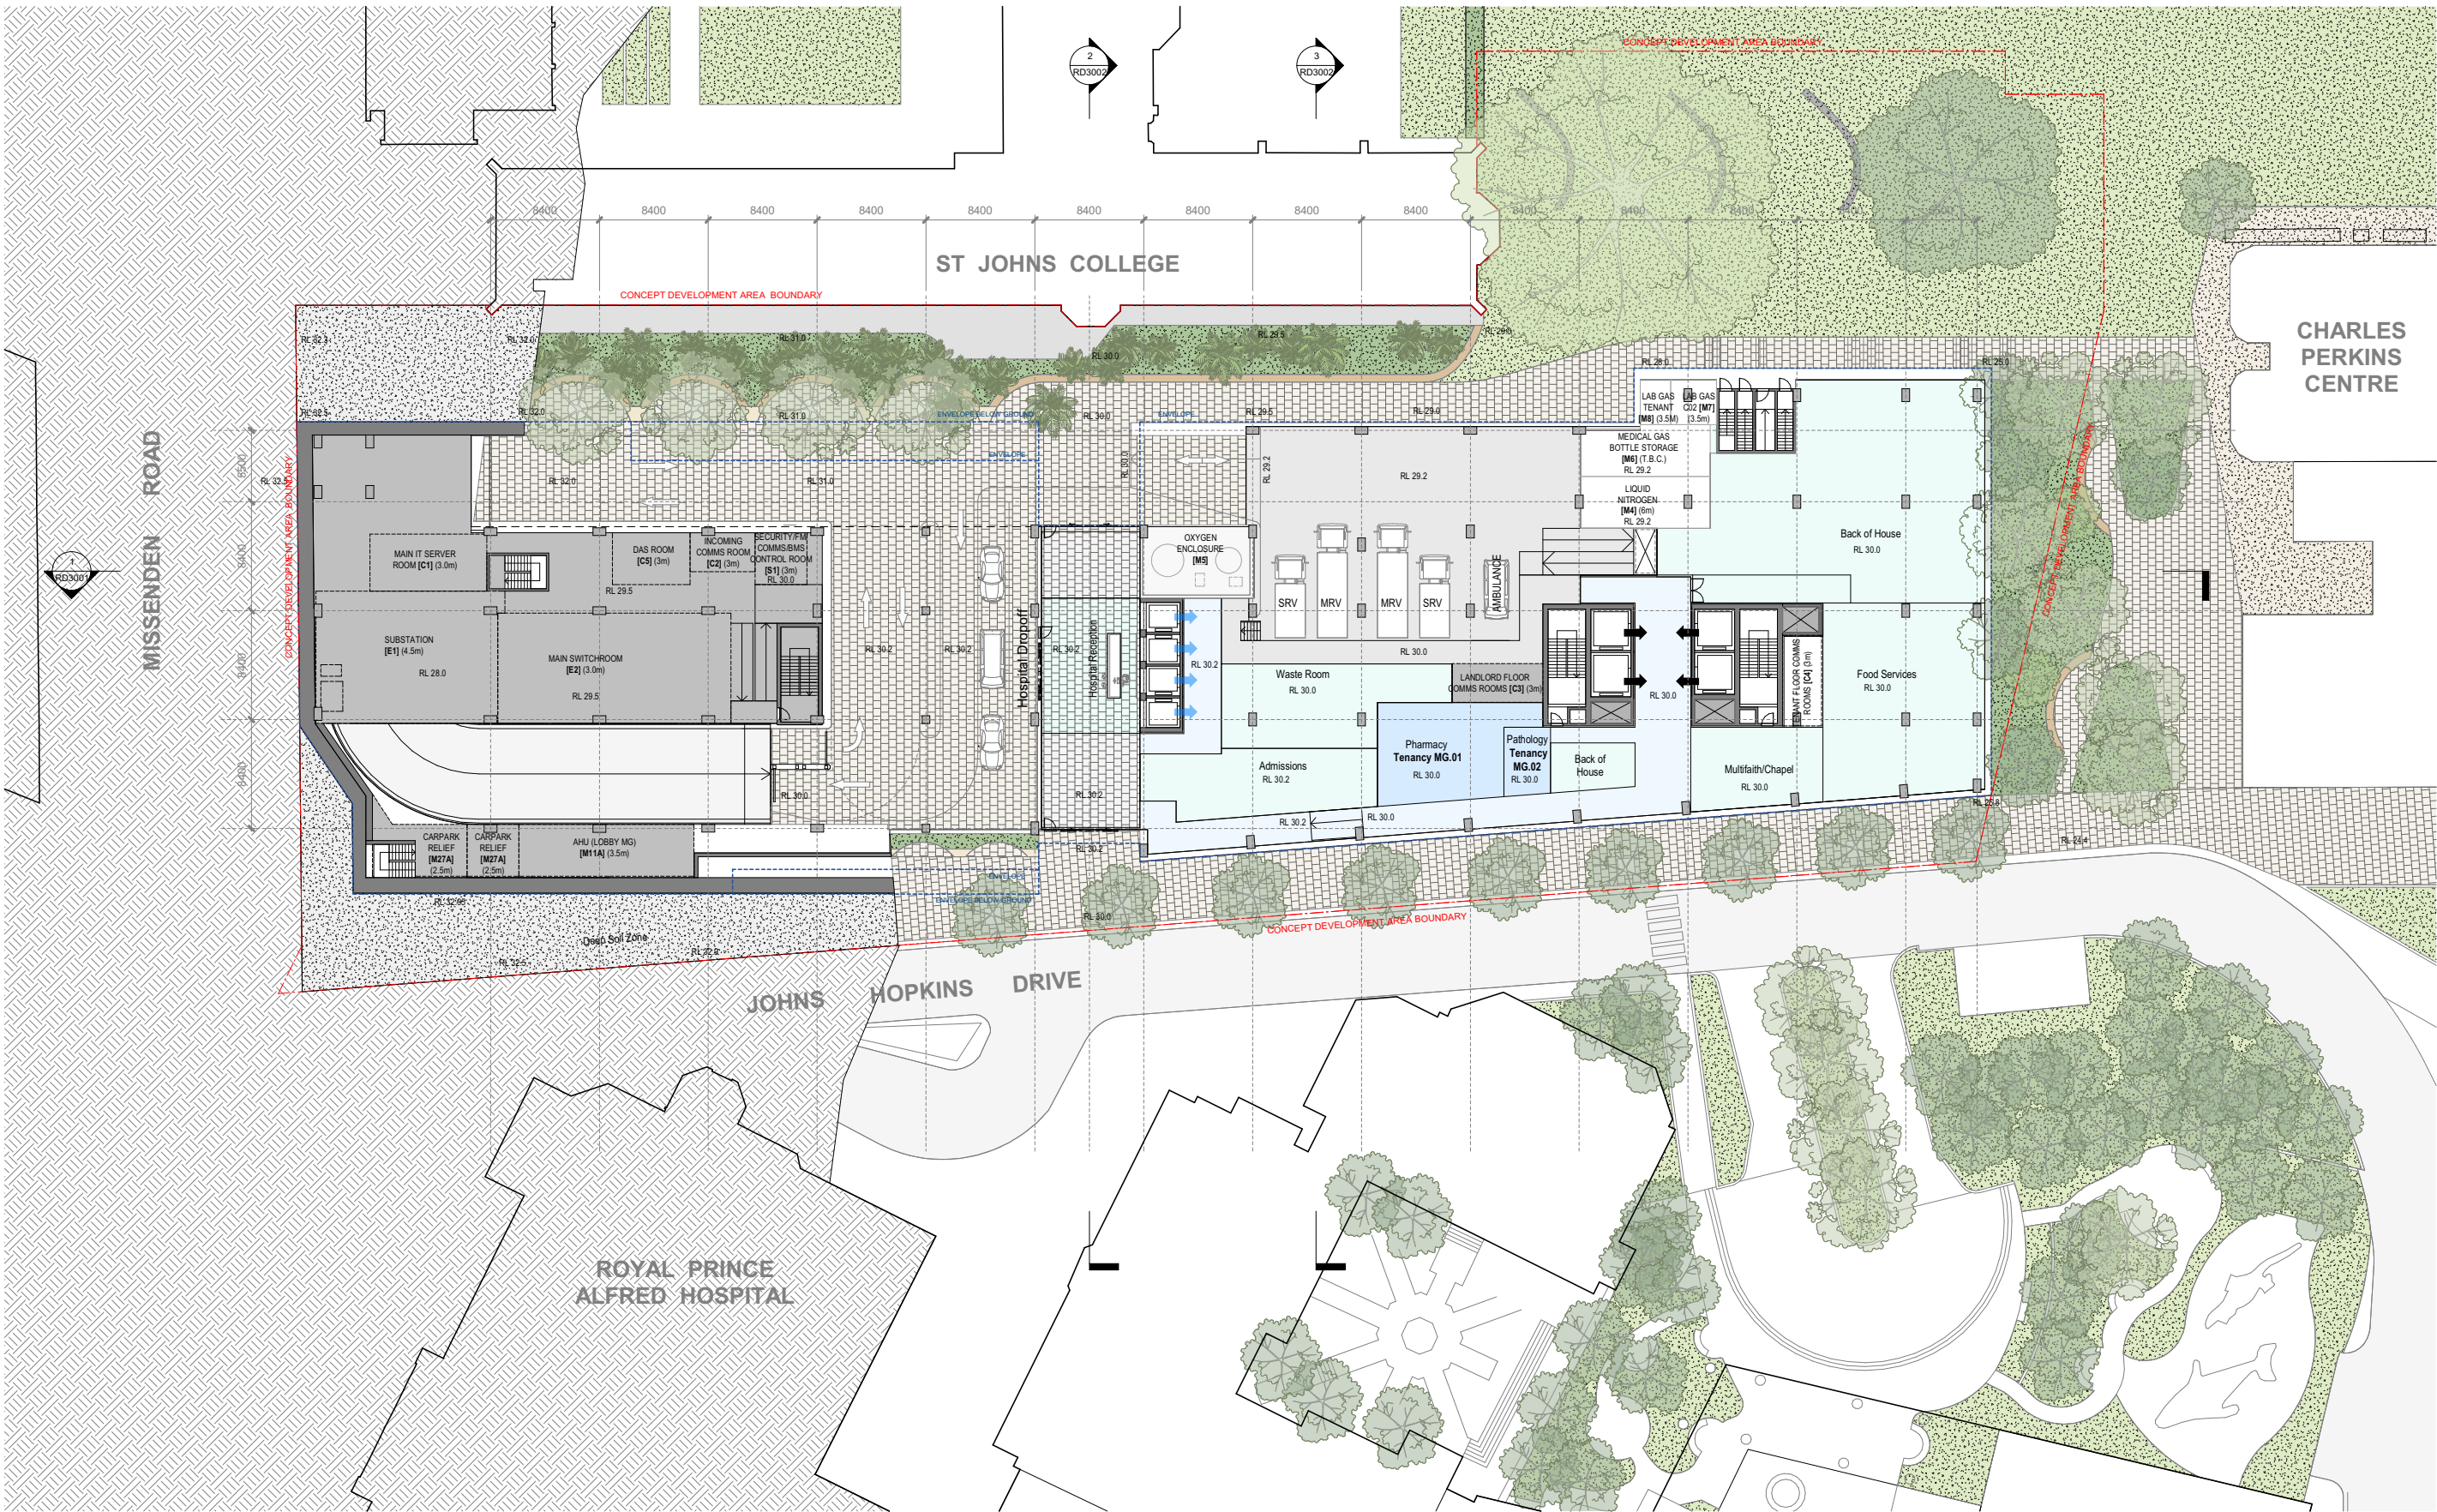


architectus

Architectus Australia Pty Ltd is the owner of the copyright subsisting in these drawings, plans, designs and specifications. They must not be used, reproduced or copied, in whole or in part, nor may the information, ideas and concepts therein contained (which are confidential to Architectus Australia Pty Ltd) be disclosed to any person without the prior written consent of that company.

Do not scale drawings. Verify all dimensions on site

revision	purpose of issue	checked	date
O	PDA GFA Client Updates		07/05/25
P	Final Eng Coord		07/05/25
Q	Draft Reference Design		09/05/25
R	PDA Client Reissue		12/05/25
S	Reference Design		16/05/25
T	TPZ Overlay Review		21/05/25
U	TPZ Overlay Review		27/05/25
W	Reference Design Update		30/05/25
X	Reference Design Update		01/06/25
Y	Reference Design Update		06/06/25
Z	Reference Design Update		18/06/25
AA	TFA Area Measure		03/07/25
BB	Reference Design Study		11/07/25
CC	Reference Design Update - Boundary		28/07/25
DD	Reference Design Update - Boundary		31/07/25

 

Australian Capital Territory
New South Wales
Queensland
South Australia
Victoria
Western Australia

approved AD scale 1 : 500 @A3
prepared DR JD ZT project no 240519

architectus™

Gedigal Country
Level 17, 25 Martin Place
Sydney NSW 2000
T (61 2) 8252 8400
sydney@architectus.com.au
Nominated Architect Ray Brown 6539
ABN 90 131 245 684


APPROVAL

10 MISSENDEN ROAD

Mid Ground

project	drawing no.	revision
RD2007		DD

11/08/2025 3:54:29 PM

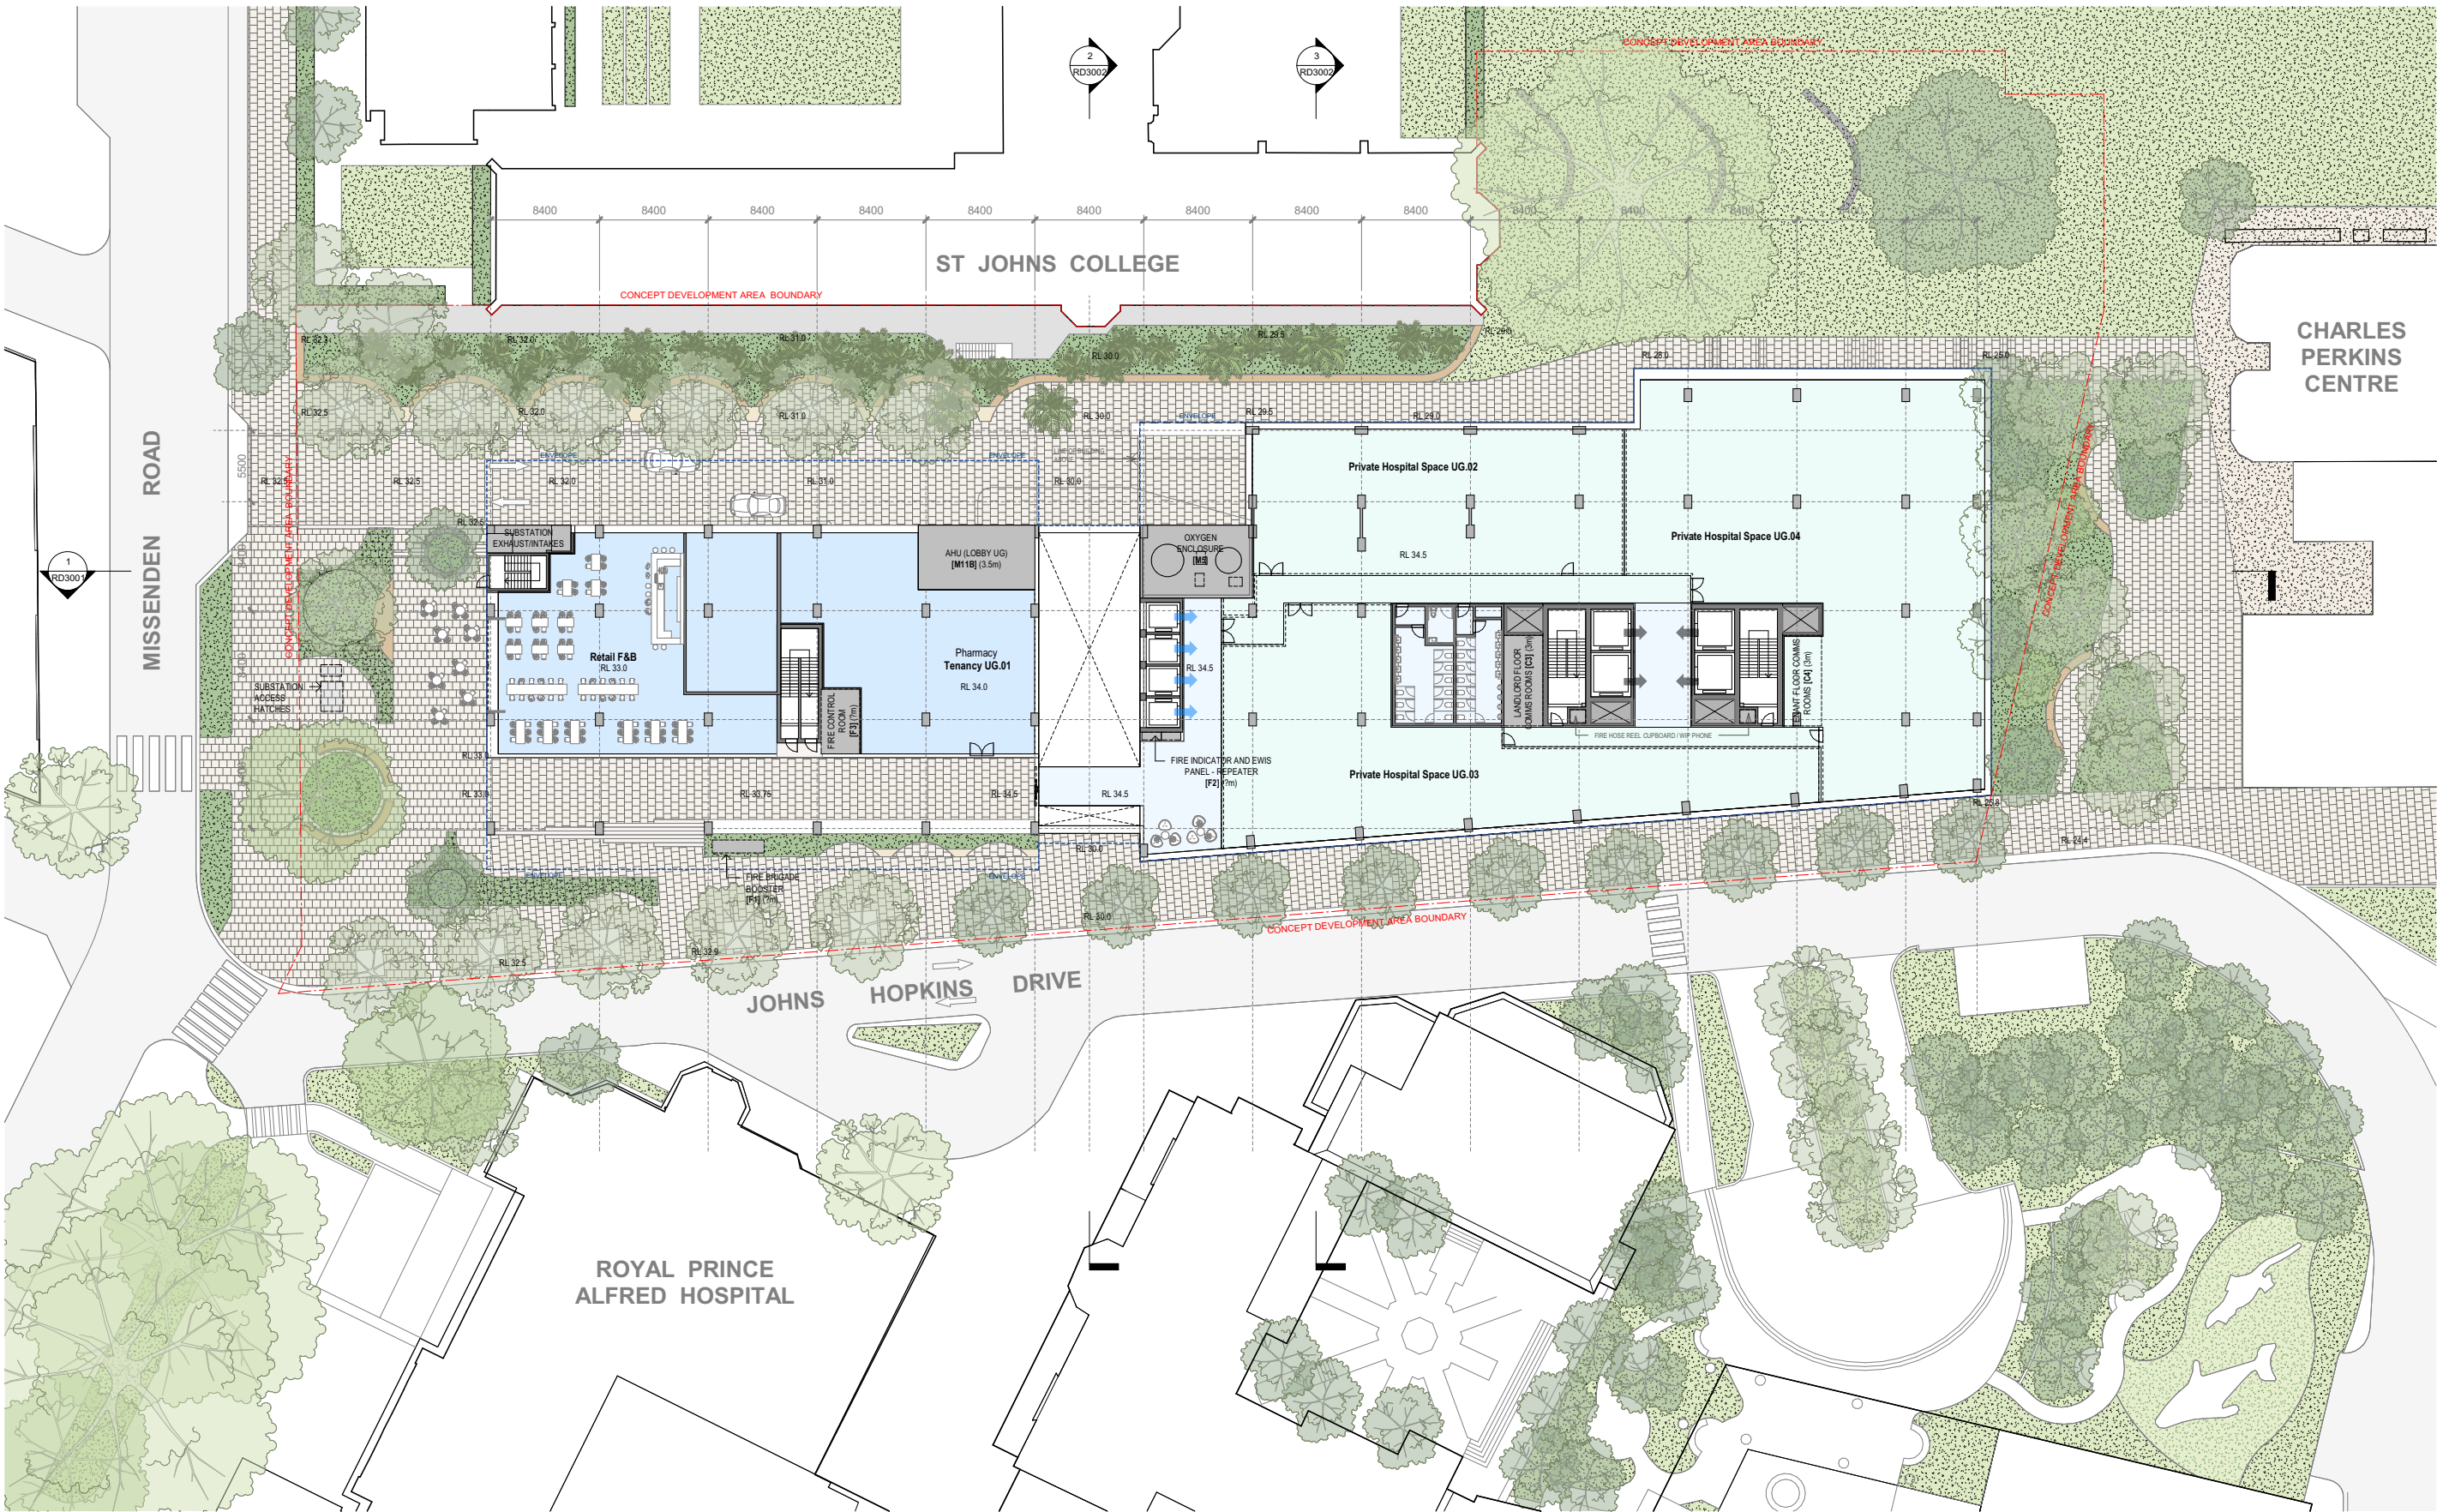


architectus

Architectus Australia Pty Ltd is the owner of the copyright subsisting in these drawings, plans, designs and specifications. They must not be used, reproduced or copied, in whole or in part, nor may the information, ideas and concepts therein contained (which are confidential to Architectus Australia Pty Ltd) be disclosed to any person without the prior written consent of that company.

Do not scale drawings. Verify all dimensions on site

revision	purpose of issue	checked	date
O	PDA GFA Client Updates		07/05/25
P	Fire Eng Coord		07/05/25
Q	Draft Reference Design		09/05/25
R	PDA Client Reissue		12/05/25
S	Reference Design		16/05/25
T	TPZ Overlay Review		21/05/25
U	TPZ Overlay Review		27/05/25
W	Reference Design Update		30/05/25
X	Reference Design Update		01/06/25
Y	Reference Design Update		06/06/25
Z	Reference Design Update		18/06/25
AA	TFA Area Measure		03/07/25
BB	Reference Design Study		11/07/25
CC	Reference Design Update - Boundary		28/07/25
DD	Reference Design Update - Boundary		31/07/25

 

Australian Capital Territory
New South Wales
Queensland
South Australia
Victoria
Western Australia

approved AD scale 1 : 500 @A3
prepared DR JD ZT project no 240519

architectus™

Gedigal Country
Level 17, 25 Martin Place
Sydney NSW 2000
T (61 2) 8252 8400
sydney@architectus.com.au
Nominated Architect Ray Brown 6539
ABN 90 131 245 684

APPROVAL

10 MISSENDEN ROAD

Upper Ground

project

drawing


drawing no.

RD2008

revision

DD


11/08/2025 3:54:53 PM

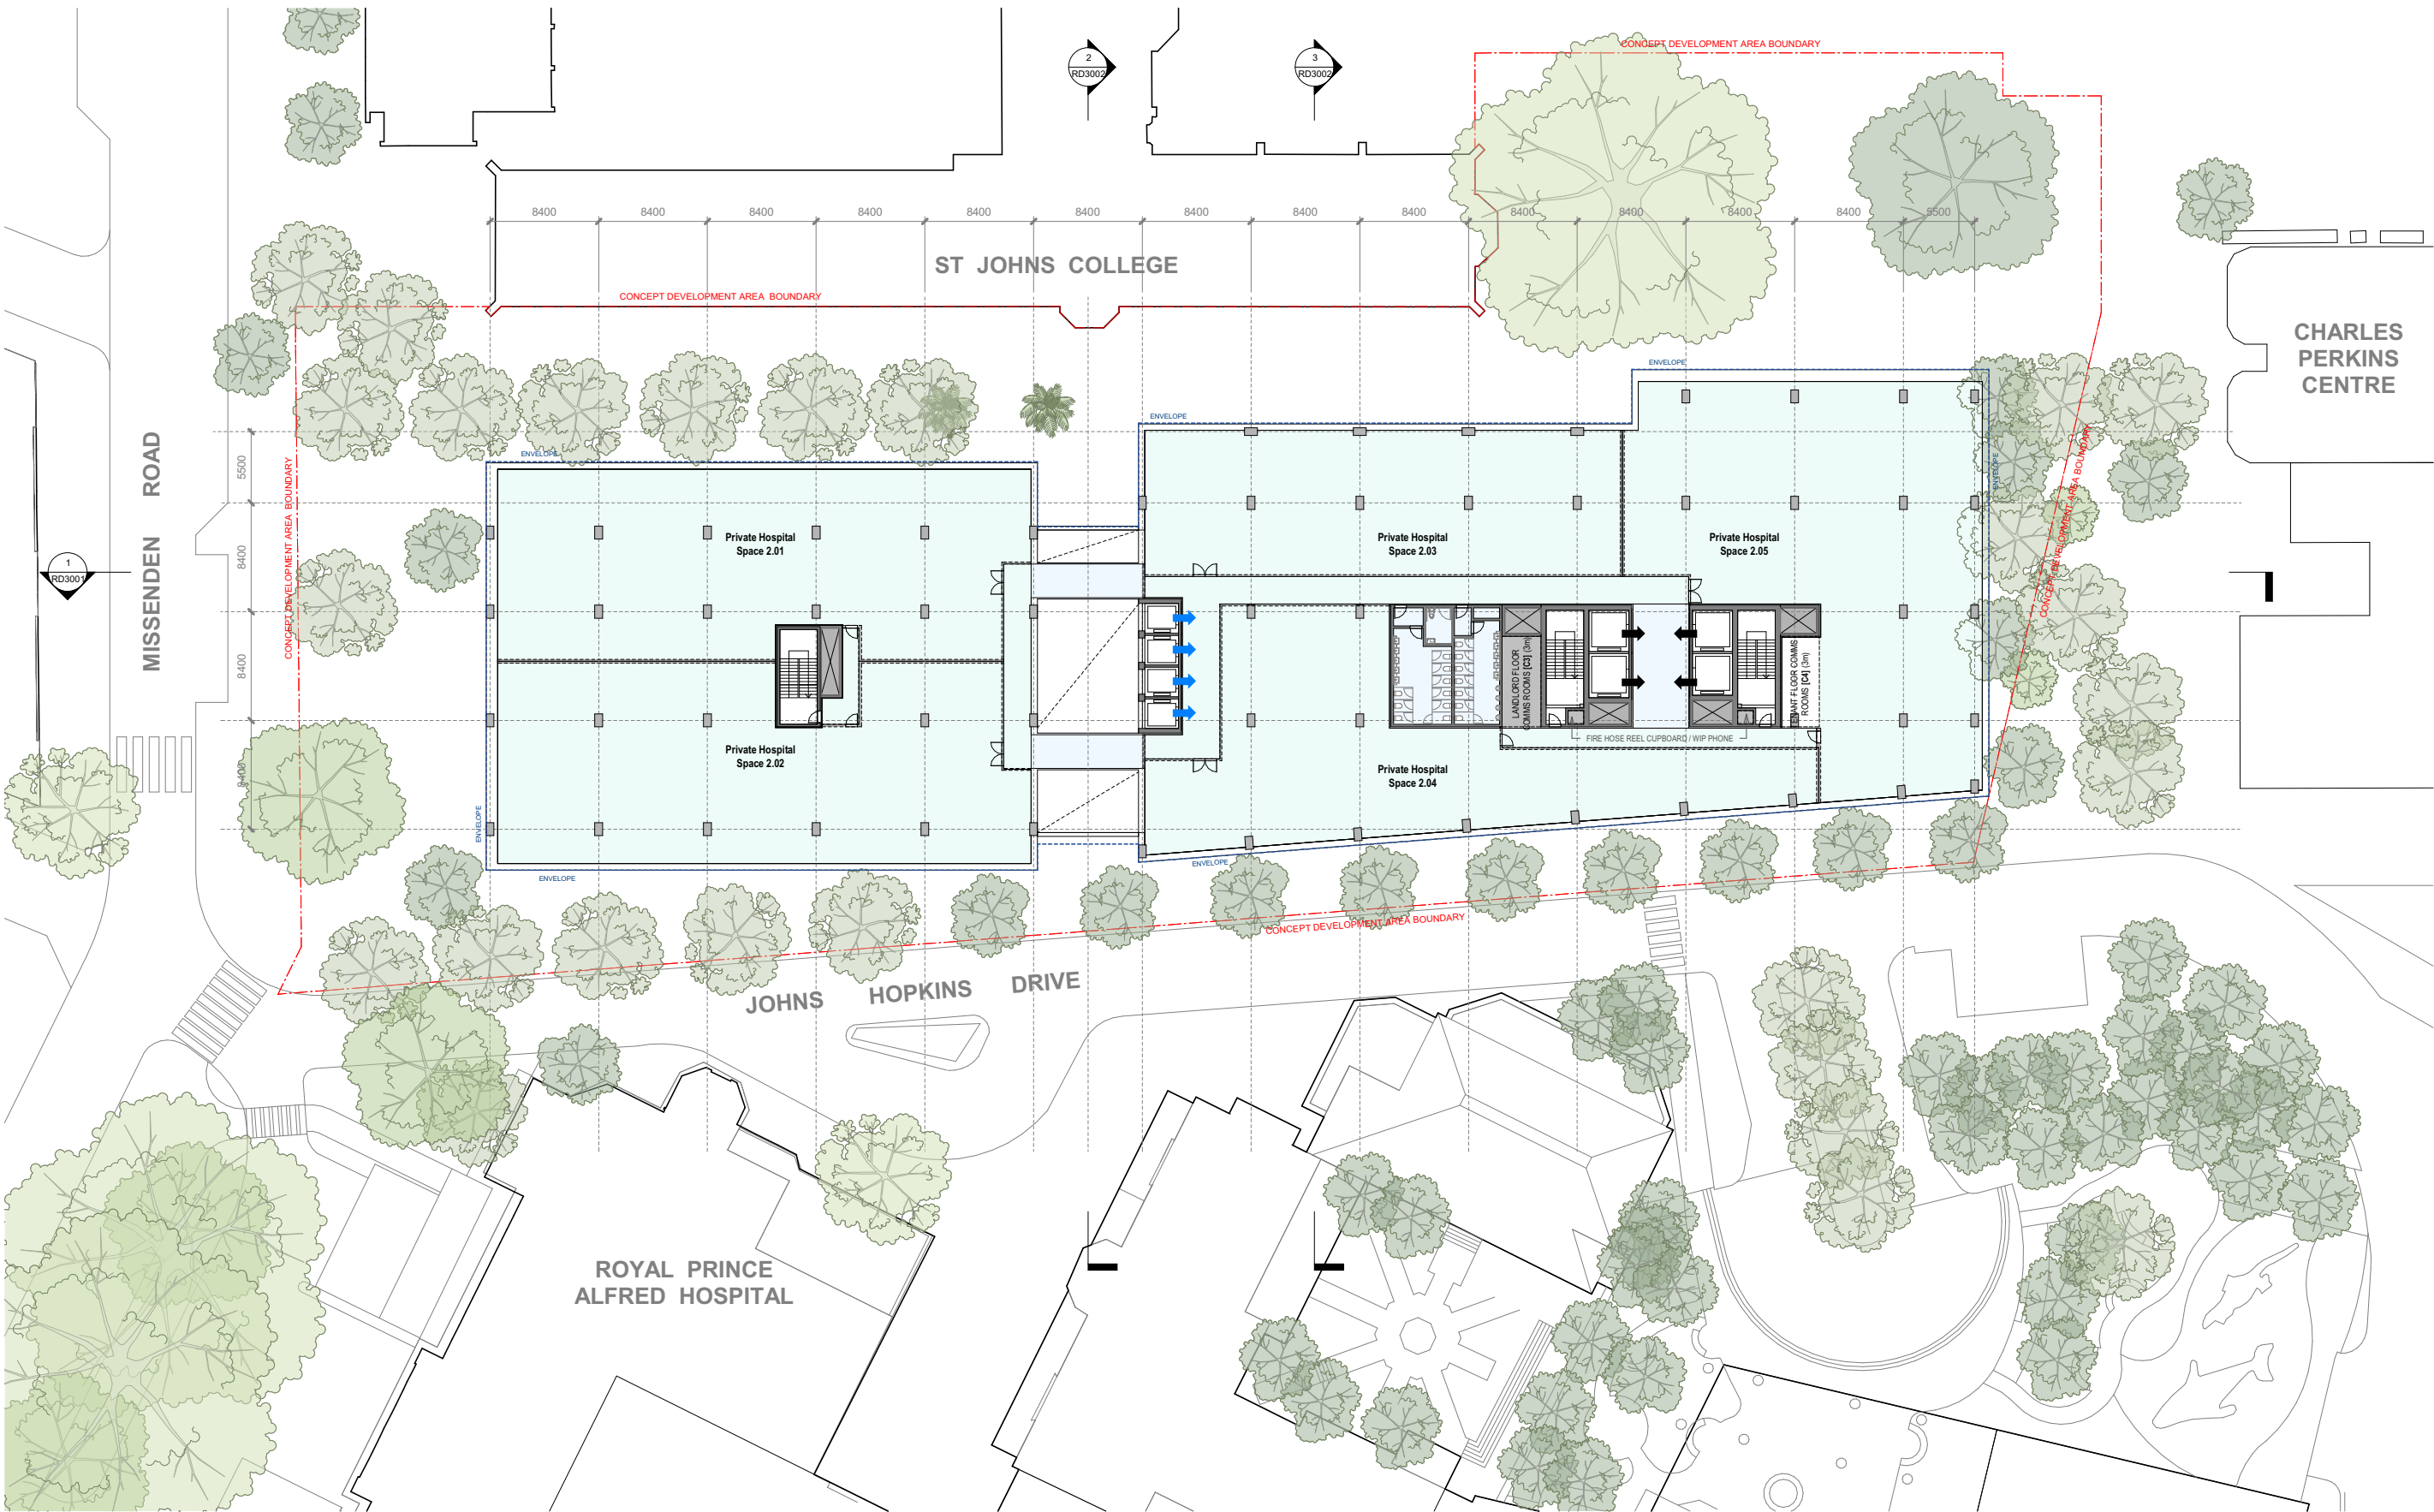

architectus
Architectus Australia Pty Ltd is the owner of the copyright subsisting in these drawings, plans, designs and specifications. They must not be used, reproduced or copied, in whole or in part, nor may the information, ideas and concepts therein contained (which are confidential to Architectus Australia Pty Ltd) be disclosed to any person without the prior written consent of that company.

Do not scale drawings. Verify all dimensions on site

revision	purpose of issue	checked	date
M	PDA GFA Review		06/05/25
N	Facade Zones Dimensioned		07/05/25
O	PDA GFA Client Updates		07/05/25
P	Fire Eng Co-ord		07/05/25
Q	Draft Reference Design		09/05/25
R	PDA Client Reissue		12/05/25
S	Reference Design		16/05/25
W	Reference Design Update		30/05/25
X	Reference Design Update		01/06/25
Y	Reference Design Update		06/06/25
Z	Reference Design Update		18/06/25
AA	TFA Area Measure		03/07/25
BB	Reference Design Study		11/07/25
CC	Reference Design Update - Boundary		28/07/25
DD	Reference Design Update - Boundary		31/07/25

 

APPROVAL

10 MISSENDEN ROAD

Level 2

DD

project

drawing no.

RD2010

approved

AD

scale 1 : 500 @A3

1 : 250 @A1

prepared

DR JD JT

project no 240519

architectus™

Australian Capital Territory

New South Wales

Queensland

South Australia

Victoria

Western Australia

Gadigal Country

Level 17, 25 Martin Place

Sydney NSW 2000

T (61 2) 8252 8400

sydney@architectus.com.au

Nominated Architect Ray Brown 6539

ABN 90 131 245 684

11/08/2025 3:55:11 PM




architectus

Architectus Australia Pty Ltd is the owner of the copyright subsisting in these drawings, plans, designs and specifications. They must not be used, reproduced or copied, in whole or in part, nor may the information, ideas and concepts therein contained (which are confidential to Architectus Australia Pty Ltd) be disclosed to any person without the prior written consent of that company.

Do not scale drawings. Verify all dimensions on site

revision	purpose of issue	checked	date
M	PDA GFA Review		06/05/25
N	Facade Zones Dimensioned		07/05/25
O	PDA GFA Client Updates		07/05/25
P	Fire Eng Co-ord		07/05/25
Q	Draft Reference Design		09/05/25
R	PDA Client Reissue		12/05/25
S	Reference Design		16/05/25
W	Reference Design Update		30/05/25
X	Reference Design Update		01/06/25
Y	Reference Design Update		06/06/25
Z	Reference Design Update		18/06/25
AA	TFA Area Measure		03/07/25
BB	Reference Design Study		11/07/25
CC	Reference Design Update - Boundary		28/07/25
DD	Reference Design Update - Boundary		31/07/25

 

architectus™

Australian Capital Territory
New South Wales
Queensland
South Australia
Victoria
Western Australia

Gadigal Country
Level 17, 25 Martin Place
Sydney NSW 2000
T (61 2) 8252 8400
sydney@architectus.com.au
Nominated Architect Ray Brown 6539
ABN 90 131 245 684

approved	AD	scale	1 : 500 @A3 1 : 250 @A1
prepared	DR JD ZT	project no	240519

APPROVAL

10 MISSENDEN ROAD


Level 3 (Theatres / Recovery)

RD2011

DD

11/08/2025 3:55:20 PM

1/08/2025 3:55:29 PM

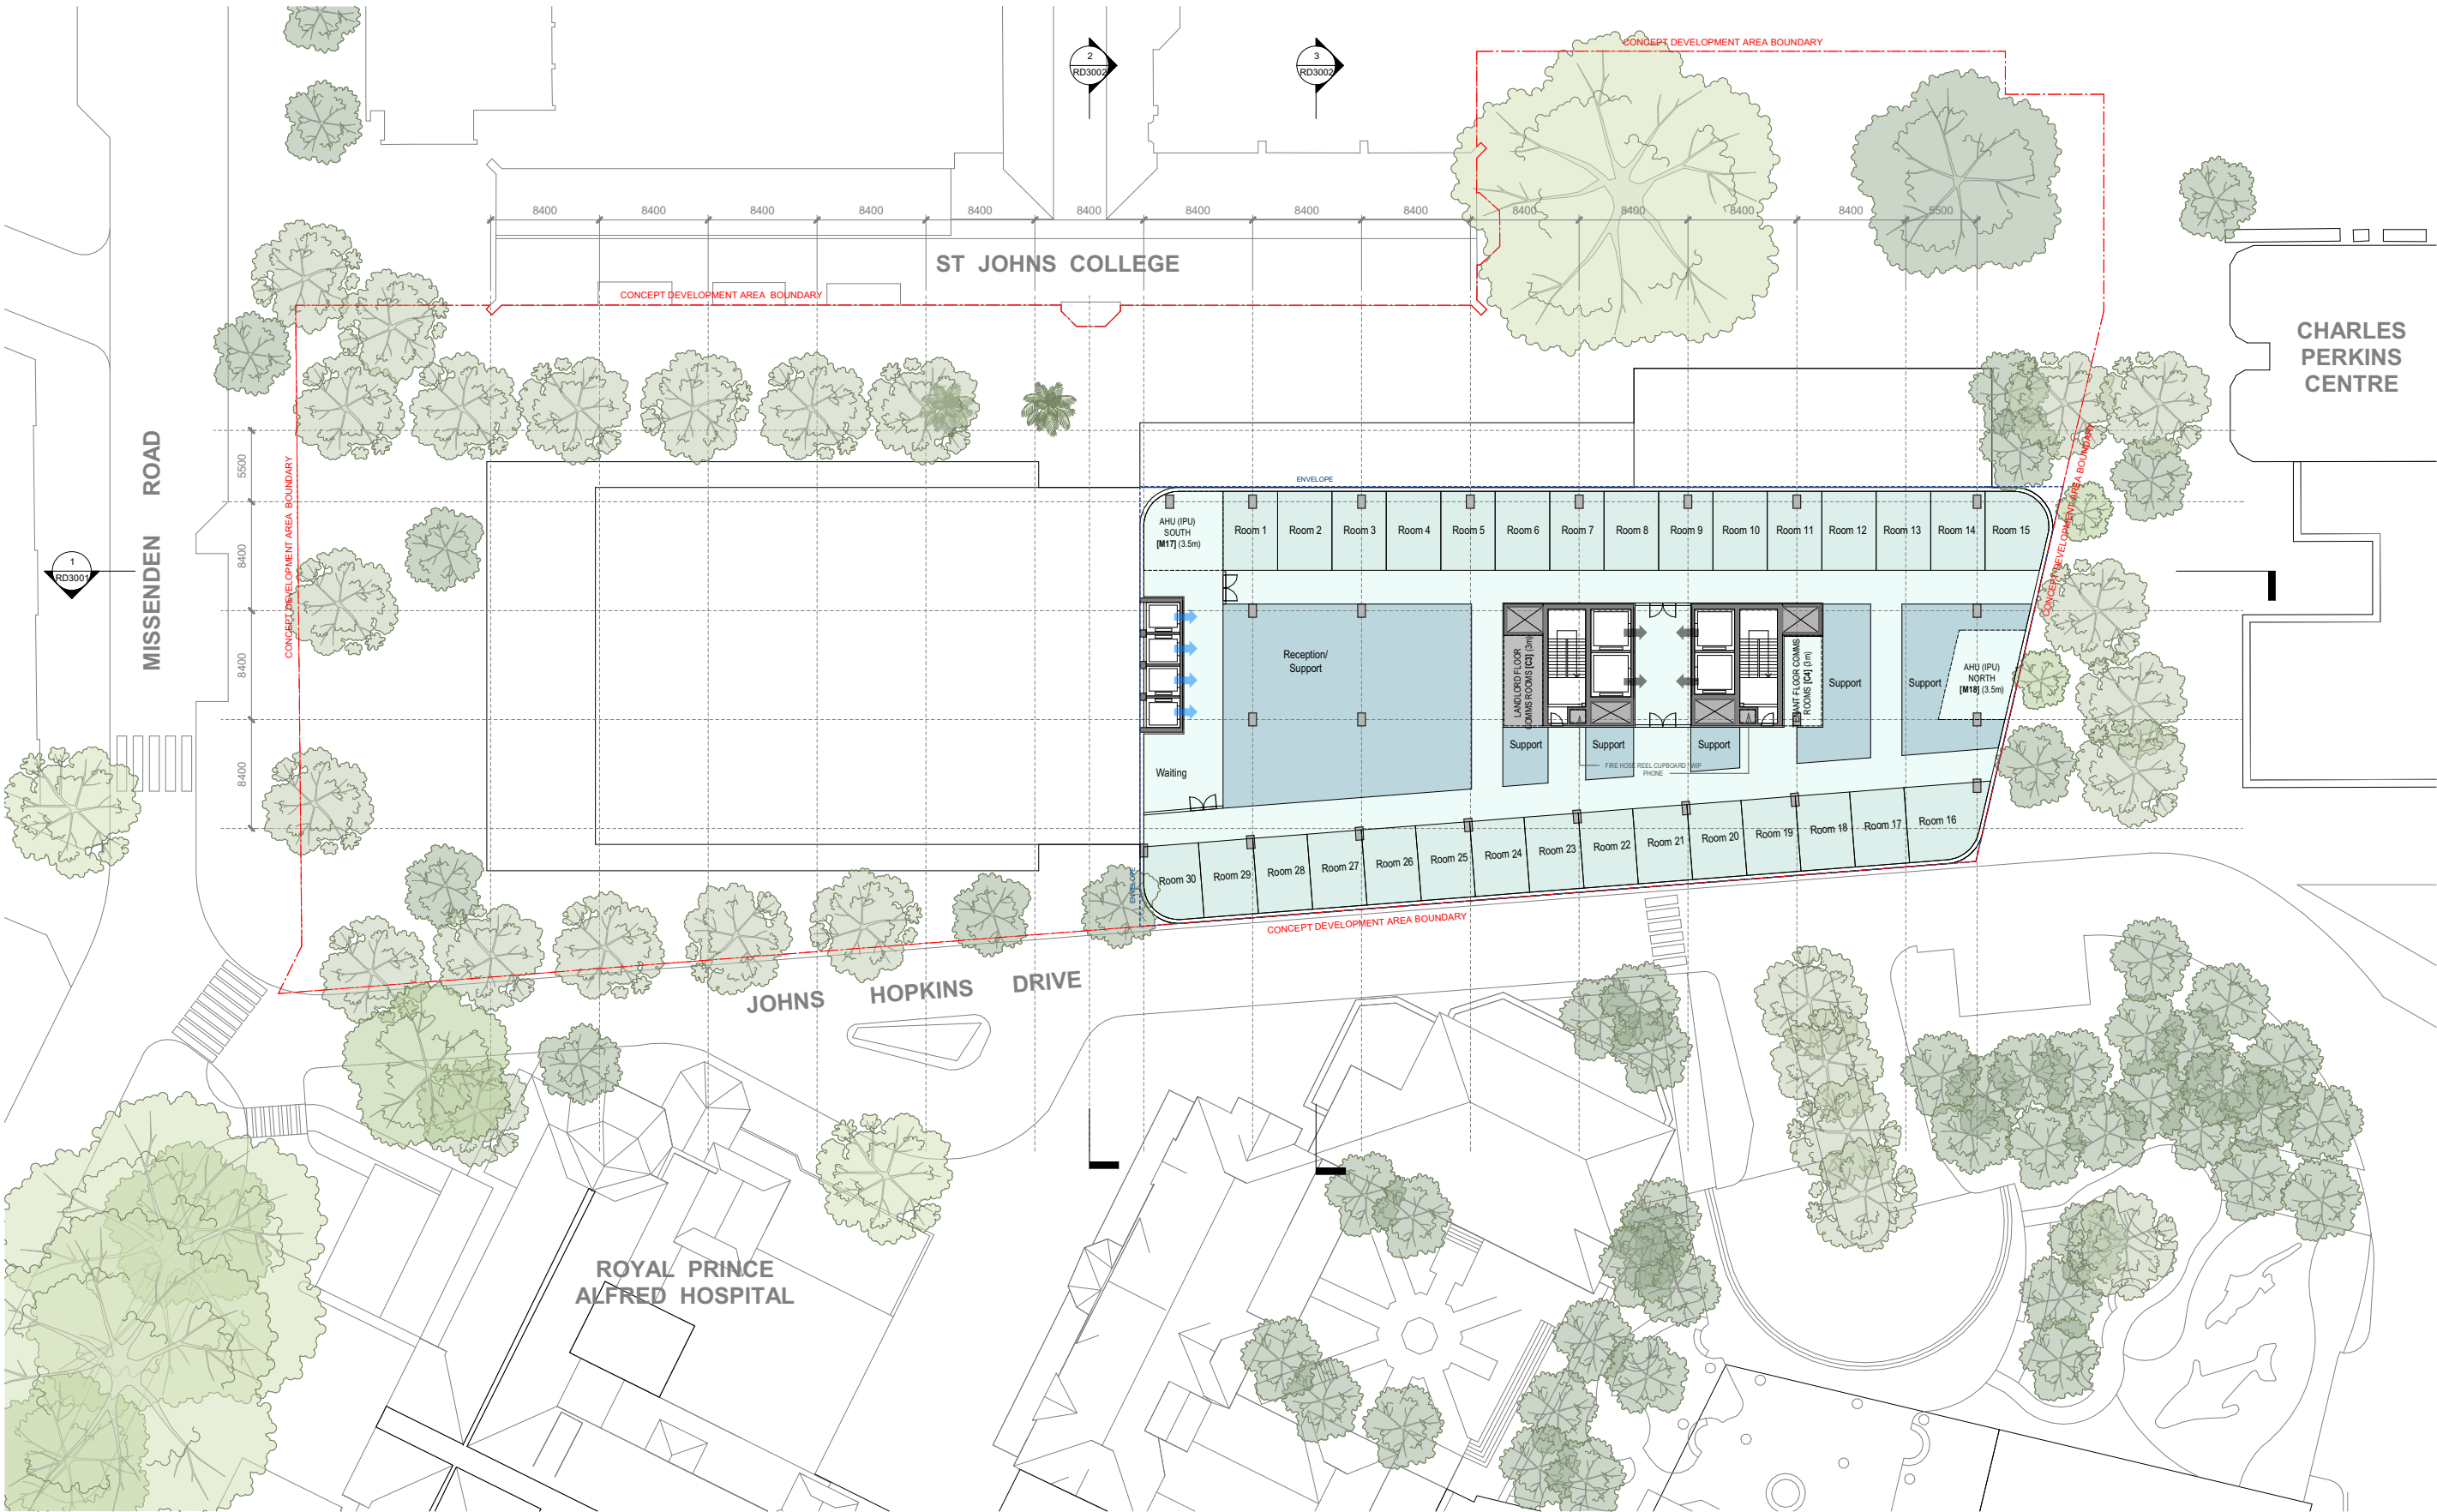


architectus

Architectus Australia Pty Ltd is the owner of the copyright subsisting in these drawings, plans, designs and specifications. They must not be used, reproduced or copied, in whole or in part, nor may the information, ideas and concepts therein contained (which are confidential to Architectus Australia Pty Ltd) be disclosed to any person without the prior written consent of that company.

Do not scale drawings. Verify all dimensions on site

revision	purpose of issue	checked	date
M	PDA GFA Review		06/05/25
N	Facade Zones Dimensioned		07/05/25
O	PDA GFA Client Updates		07/05/25
P	Fire Eng Co-ord		07/05/25
Q	Draft Reference Design		09/05/25
R	PDA Client Reissue		12/05/25
S	Reference Design		16/05/25
W	Reference Design Update		30/05/25
X	Reference Design Update		06/06/25
Y	Reference Design Update		06/06/25
Z	Reference Design Update		18/06/25
AA	TFA Area Measure		03/07/25
BB	Reference Design Study		11/07/25
CC	Reference Design Update - Boundary		28/07/25
DD	Reference Design Update - Boundary		31/07/25

 

architectus™

Australian Capital Territory
New South Wales
Queensland
South Australia
Victoria
Western Australia

Gadigal Country
Level 17, 25 Martin Place
Sydney NSW 2000
T (61 2) 8252 8400
sydney@architectus.com.au
Nominated Architect Ray Brown 6539
ABN 90 131 245 684

approved	AD	scale	1 : 500 @A3
prepared	DR JD ZT	project no	240519

APPROVAL


10 MISSENDEN ROAD

Level 5 - 7 (30 Bed Ward)

RD2013

DD


11/08/2025 3:55:37 PM

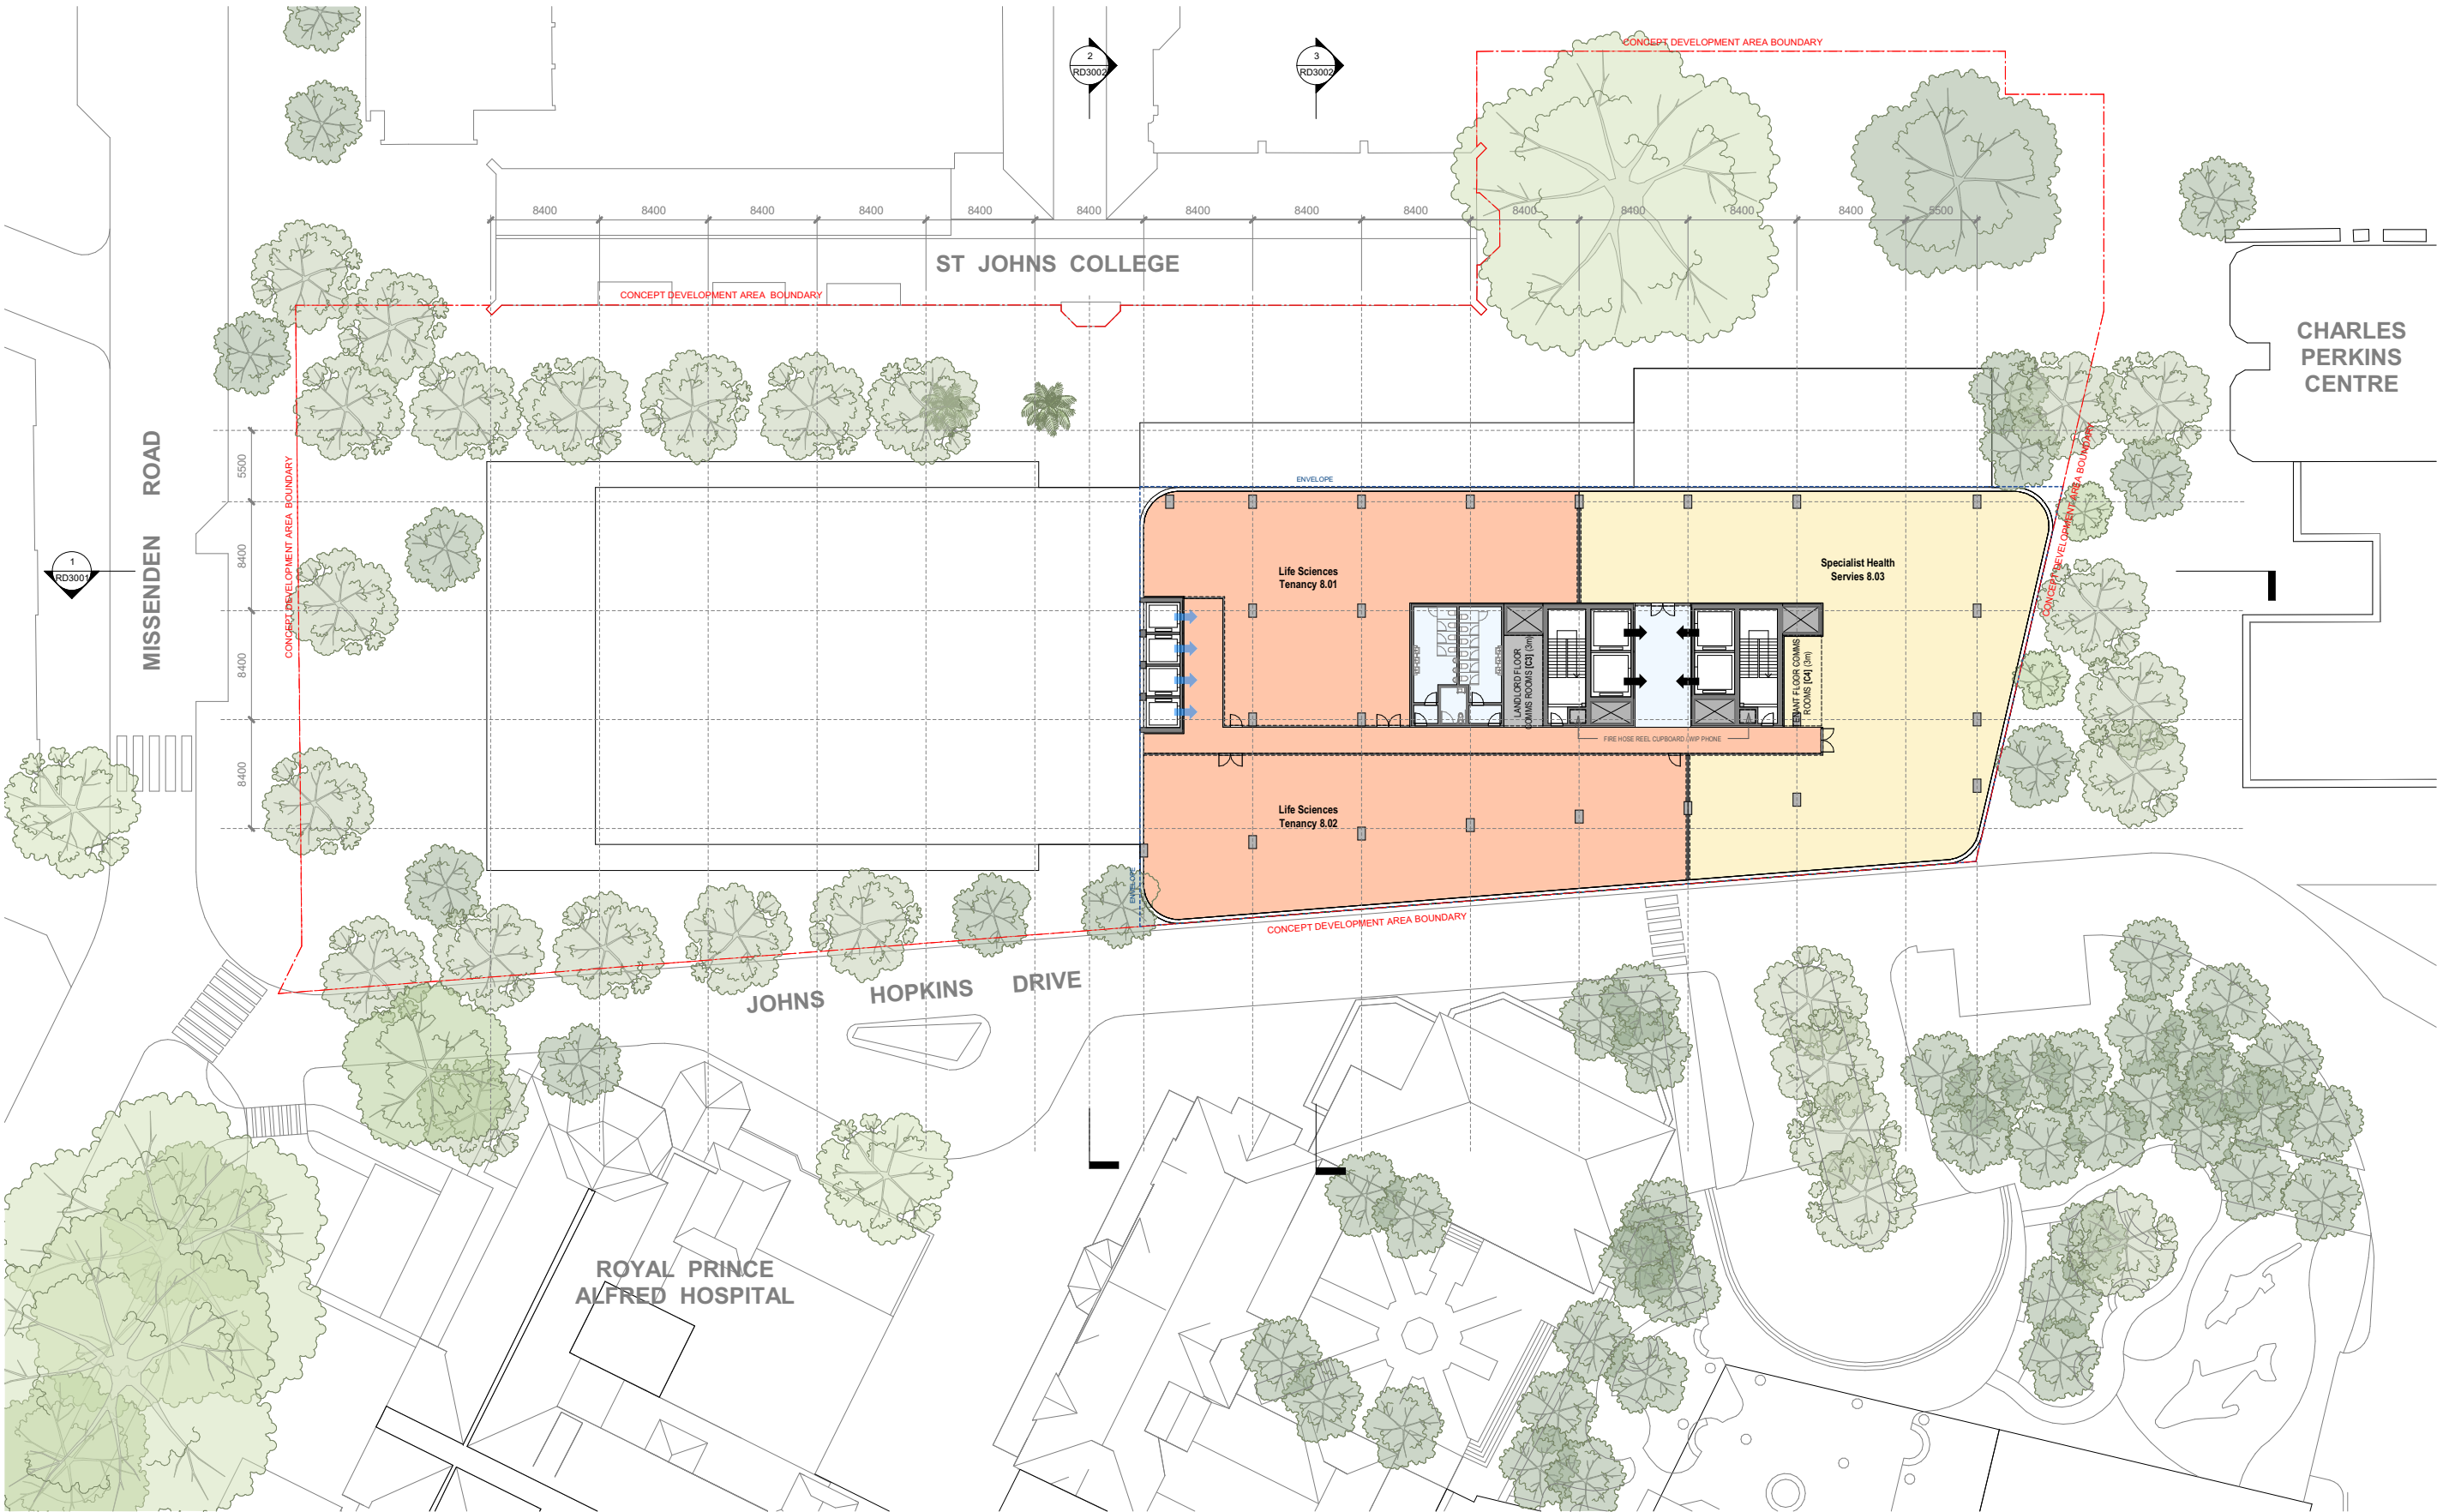

architectus
Architectus Australia Pty Ltd is the owner of the copyright subsisting in these drawings, plans, designs and specifications. They must not be used, reproduced or copied, in whole or in part, nor may the information, ideas and concepts therein contained (which are confidential to Architectus Australia Pty Ltd) be disclosed to any person without the prior written consent of that company.

Do not scale drawings. Verify all dimensions on site

revision	purpose of issue	checked	date
N	Facade Zones Dimensioned		07/05/25
O	PDA GFA Client Updates		07/05/25
P	Fire Eng Co-ord		07/05/25
Q	Draft Reference Design		09/05/25
R	PDA Client Reissue		12/05/25
S	Reference Design		16/05/25
W	Reference Design Update		30/05/25
X	Reference Design Update		4/06/25
Y	Reference Design Update		06/06/25
Z	Reference Design Update		18/06/25
AA	TFA Area Measure		03/07/25
BB	Reference Design Study		11/07/25
CC	Reference Design Update - Boundary		28/07/25
DD	Reference Design Update - Boundary		31/07/25
EE	Traffic / Waste		06/08/25

 

Australian Capital Territory
New South Wales
Queensland
South Australia
Victoria
Western Australia

approved AD scale 1 : 500 @A3
prepared DR JD ZT project no 240519

architectusTM

Gedligal Country
Level 17, 25 Martin Place
Sydney NSW 2000
T (61 2) 8252 8400
sydney@architectus.com.au
Nominated Architect Ray Brown 6539
ABN 90 131 245 684


APPROVAL

10 MISSENDEN ROAD

Level 8

project	
drawing	
drawing no.	RD2014
revision	EE

11/08/2025 4:20:13 PM

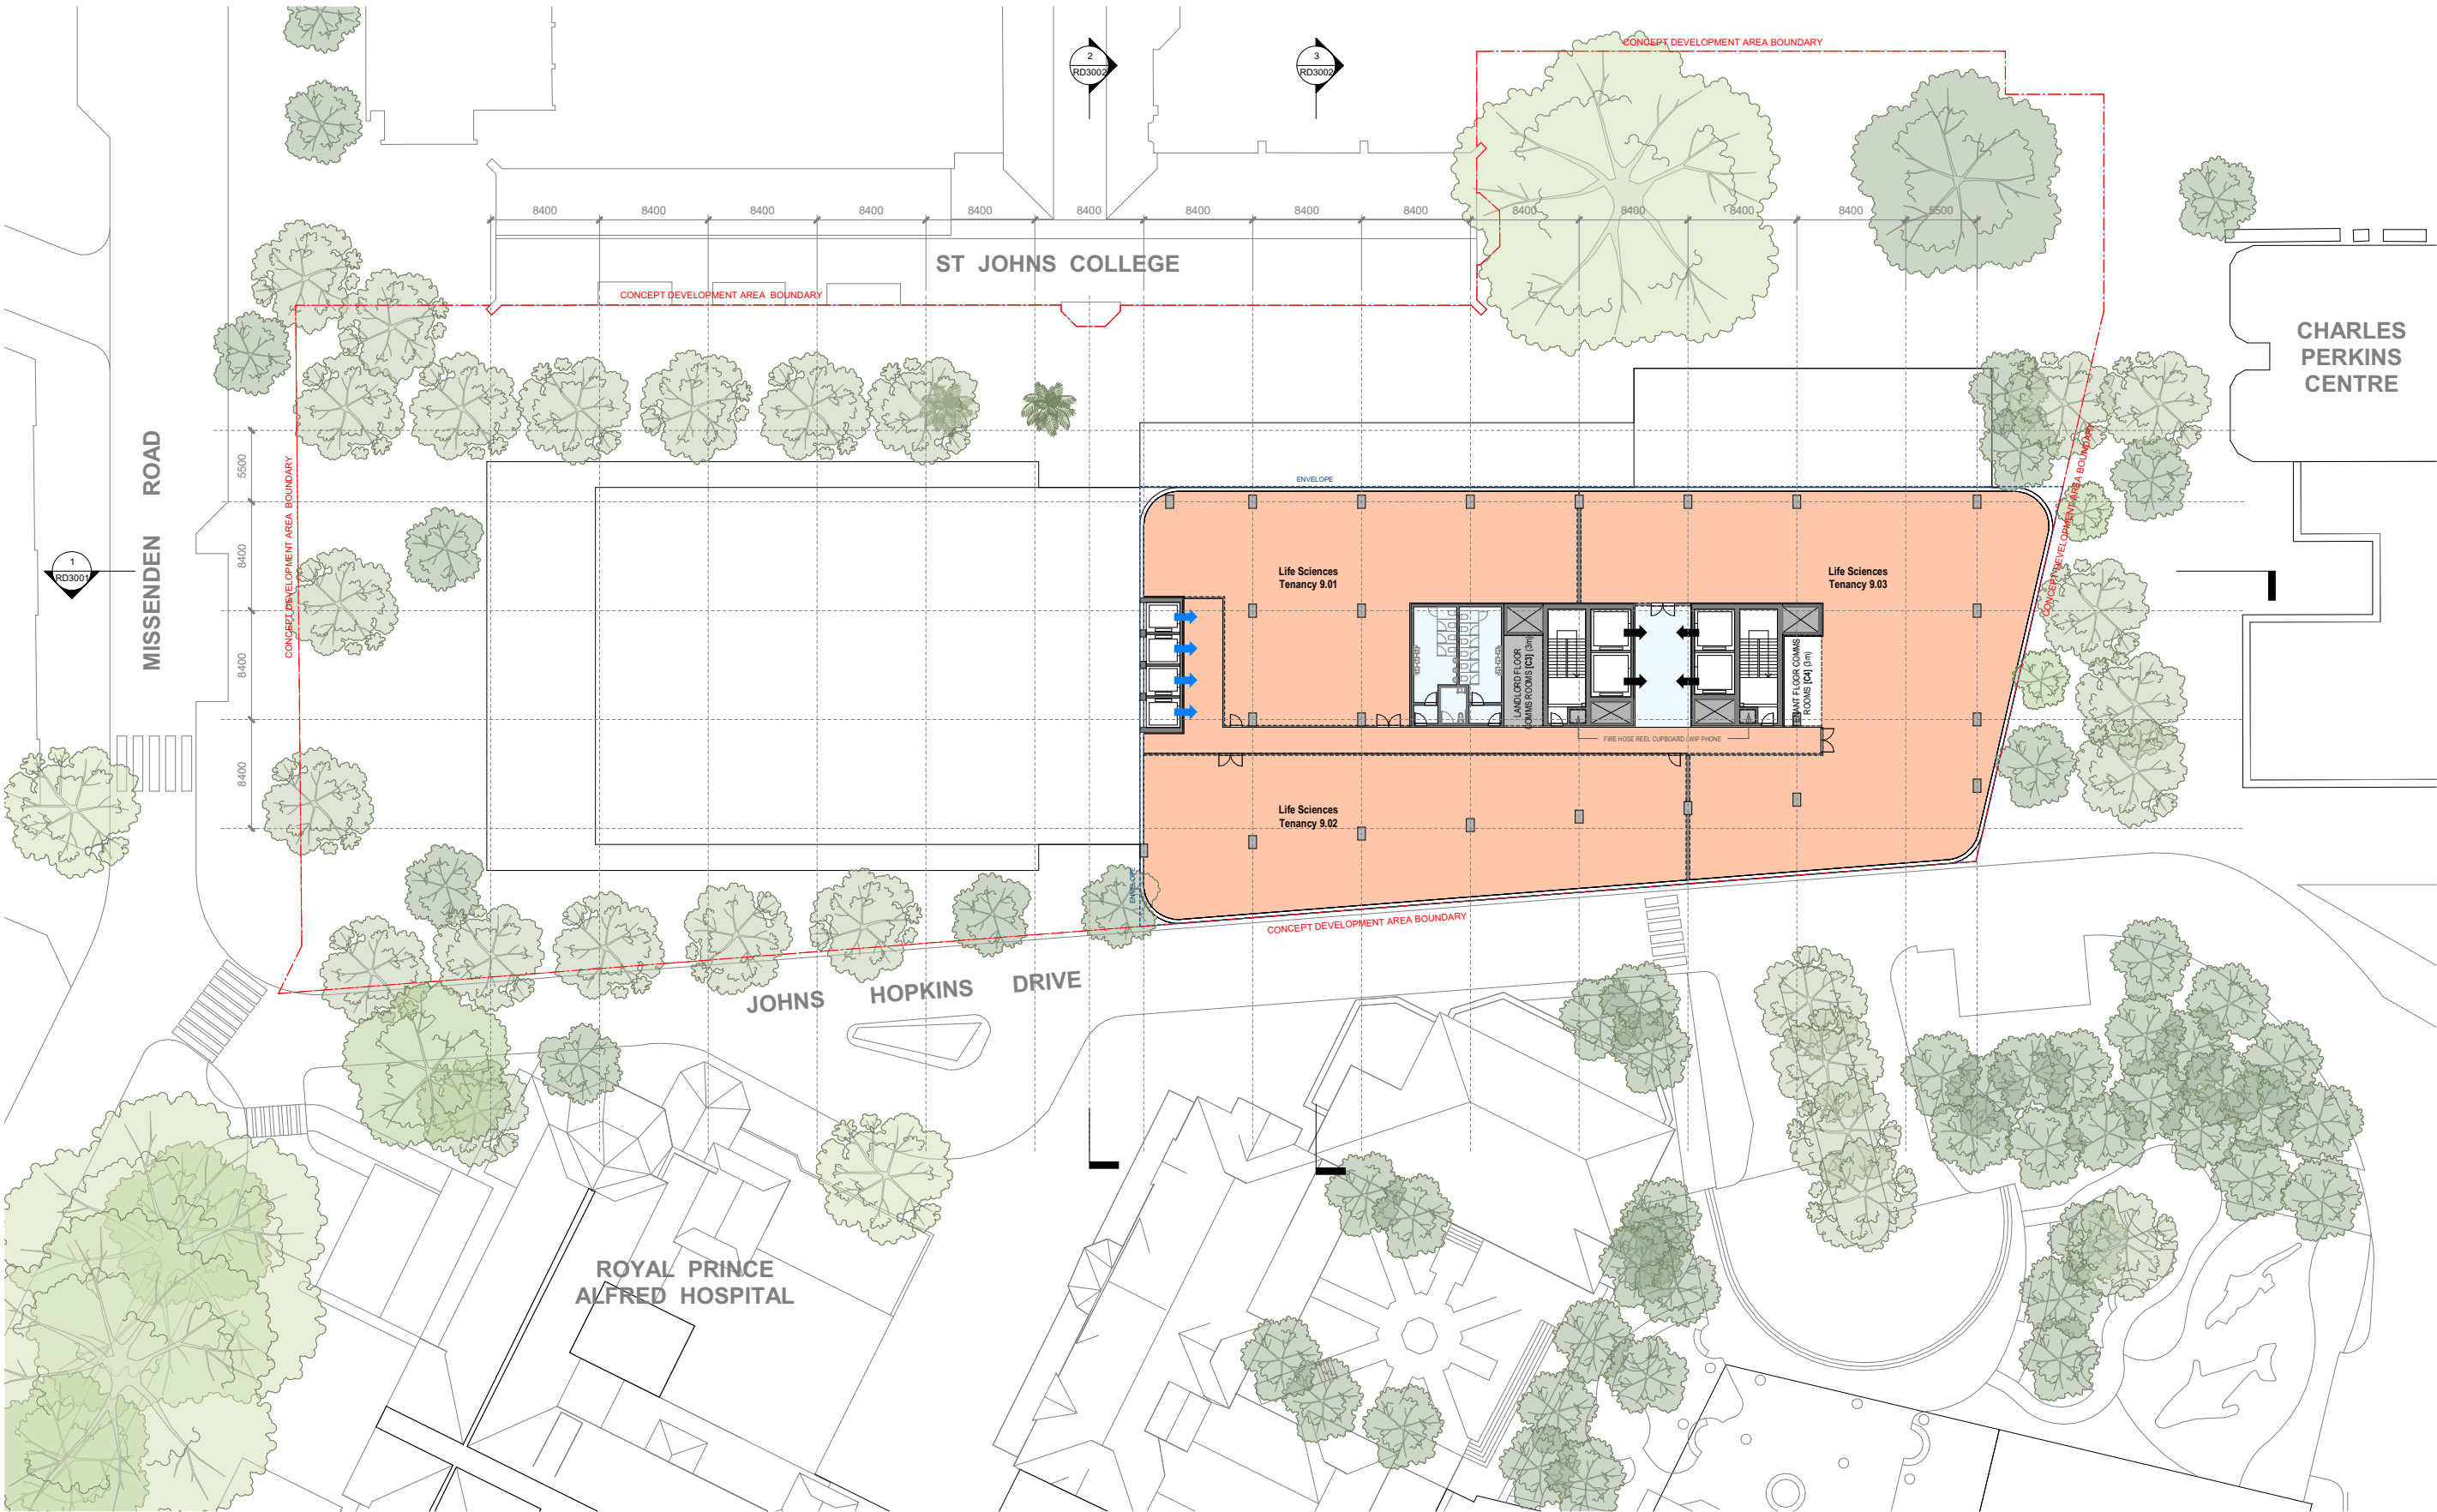


architectus

Architectus Australia Pty Ltd is the owner of the copyright subsisting in these drawings, plans, designs and specifications. They must not be used, reproduced or copied, in whole or in part, nor may the information, ideas and concepts therein contained (which are confidential to Architectus Australia Pty Ltd) be disclosed to any person without the prior written consent of that company.

Do not scale drawings. Verify all dimensions on site

revision	purpose of issue	checked	date
M	PDA GFA Review		06/05/25
N	Facade Zones Dimensioned		07/05/25
O	PDA GFA Client Updates		07/05/25
P	Fire Eng Co-ord		07/05/25
Q	Draft Reference Design		09/05/25
R	PDA Client Reissue		12/05/25
S	Reference Design		16/05/25
W	Reference Design Update		30/05/25
X	Reference Design Update		01/06/25
Y	Reference Design Update		06/06/25
Z	Reference Design Update		18/06/25
AA	TFA Area Measure		03/07/25
BB	Reference Design Study		11/07/25
CC	Reference Design Update - Boundary		28/07/25
DD	Reference Design Update - Boundary		31/07/25

 

Australian Capital Territory
New South Wales
Queensland
South Australia
Victoria
Western Australia

Gedligal Country
Level 17, 25 Martin Place
Sydney NSW 2000
T (61 2) 8252 8400
sydney@architectus.com.au
Nominated Architect Ray Brown 6539
ABN 90 131 245 684

approved	AD	scale	1 : 500 @A3 1 : 250 @A1
prepared	DR JD ZT	project no	240519


APPROVAL

10 MISSENDEN ROAD

Level 9 - 10

project	
drawing	
drawing no.	RD2015
revision	DD


11/08/2025 3:55:53 PM

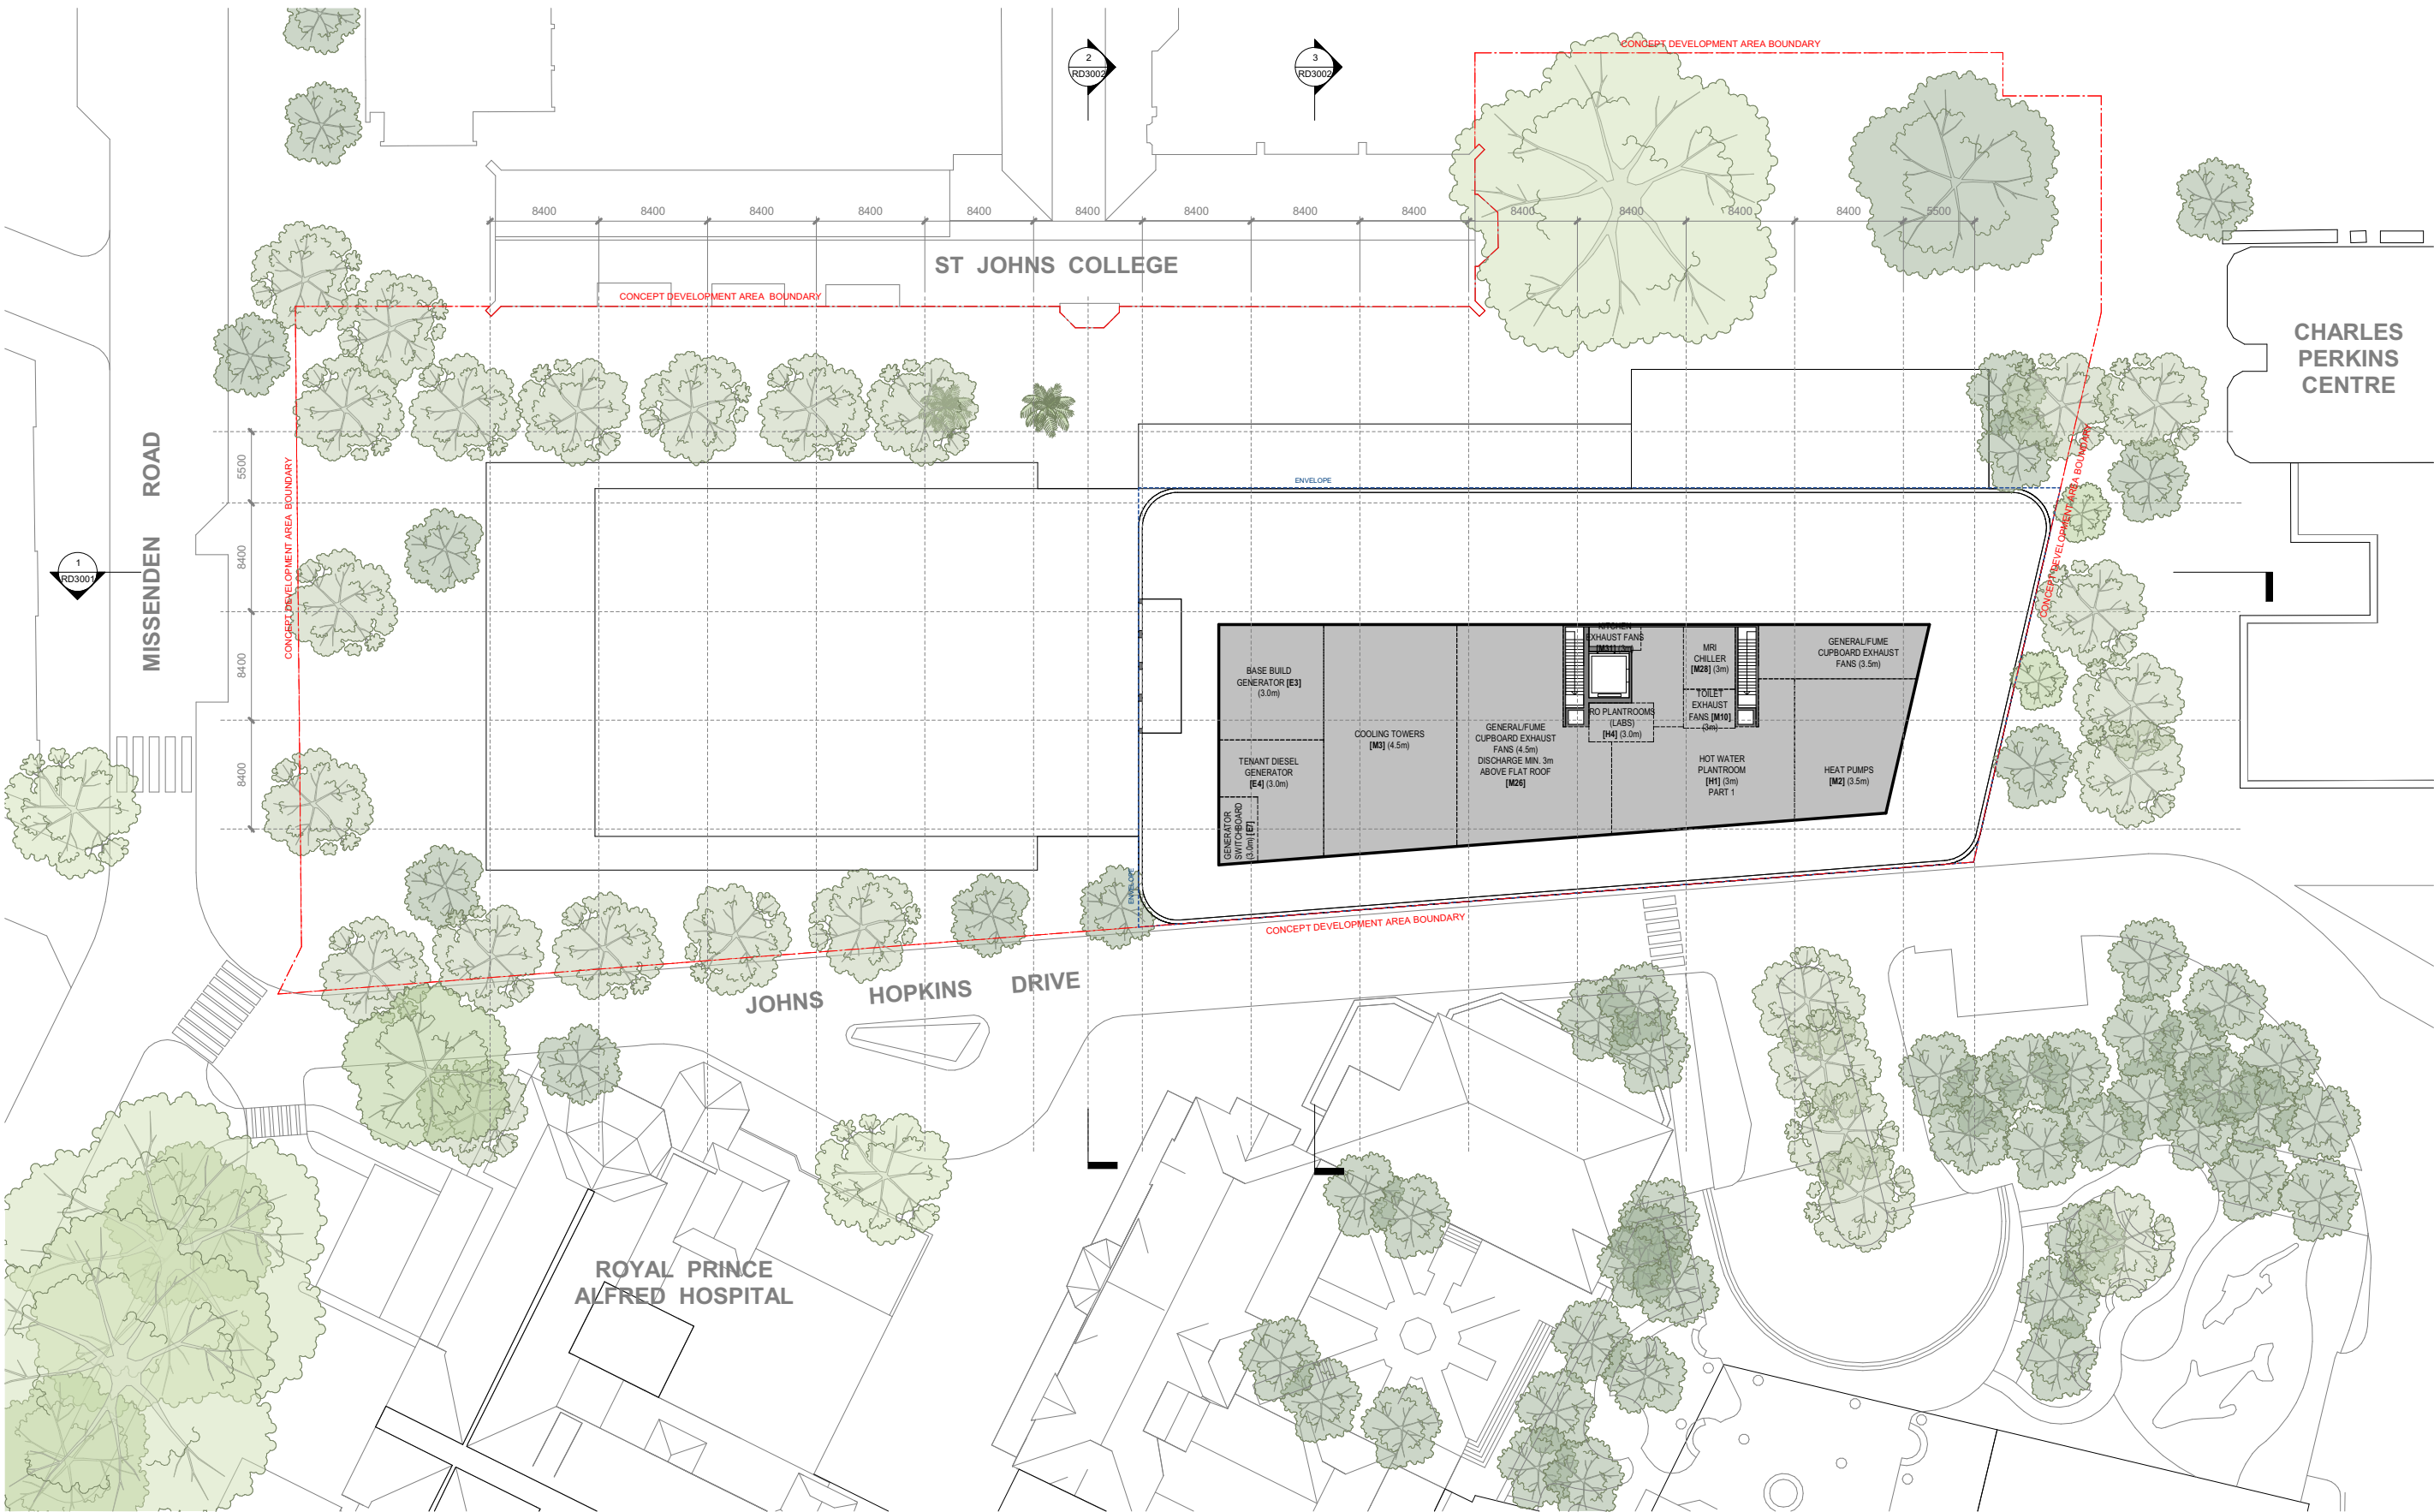

architectus
Architectus Australia Pty Ltd is the owner of the copyright subsisting in these drawings, plans, designs and specifications. They must not be used, reproduced or copied, in whole or in part, nor may the information, ideas and concepts therein contained (which are confidential to Architectus Australia Pty Ltd) be disclosed to any person without the prior written consent of that company.

Do not scale drawings. Verify all dimensions on site

revision	purpose of issue	checked	date
M	PDA GFA Review		06/05/25
N	Facade Zones Dimensioned		07/05/25
O	PDA GFA Client Updates		07/05/25
P	Fire Eng Co-ord		07/05/25
Q	Draft Reference Design		09/05/25
R	PDA Client Reissue		12/05/25
S	Reference Design		16/05/25
W	Reference Design Update		30/05/25
X	Reference Design Update		01/06/25
Y	Reference Design Update		06/06/25
Z	Reference Design Update		18/06/25
AA	TFA Area Measure		03/07/25
BB	Reference Design Study		11/07/25
CC	Reference Design Update - Boundary		28/07/25
DD	Reference Design Update - Boundary		31/07/25

 

Australian Capital Territory
New South Wales
Queensland
South Australia
Victoria
Western Australia


Gedigal Country
Level 17, 25 Martin Place
Sydney NSW 2000
T (61 2) 8252 8400
sydney@architectus.com.au
Nominated Architect Ray Brown 6539
ABN 90 131 245 684

approved	AD	scale	1 : 500 @A3 1 : 250 @A1
prepared	DR JD ZT	project no	240519

project	10 MISSENDEN ROAD
drawing no.	RD2016
revision	DD

Level 11

11/08/2025 3:56:02 PM

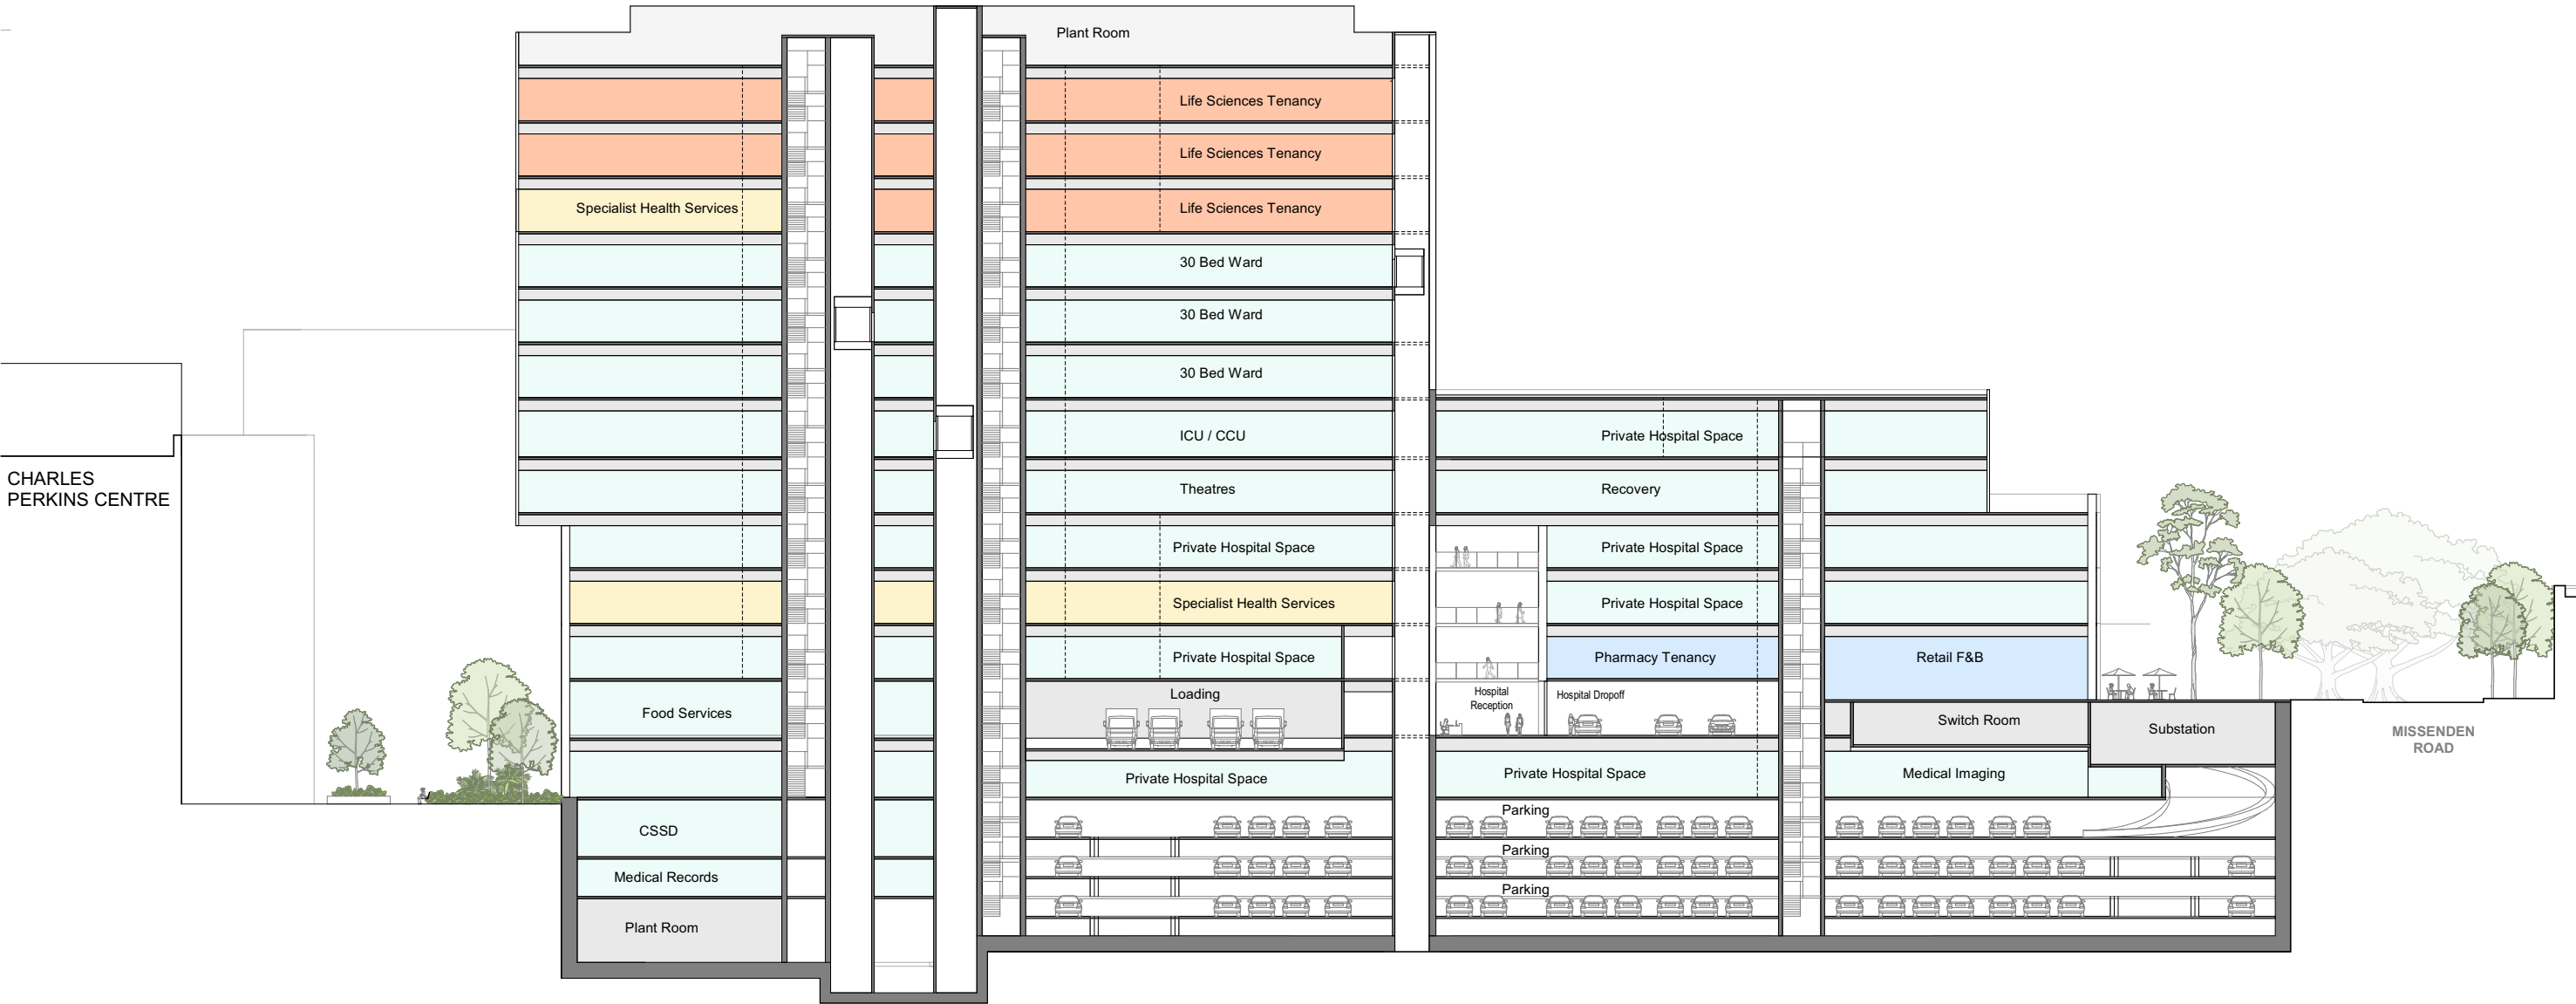

1 Section A - East West
1 : 250

architectus
Architectus Australia Pty Ltd is the owner of the copyright subsisting in these drawings, plans, designs and specifications. They must not be used, reproduced or copied, in whole or in part, nor may the information, ideas and concepts therein contained (which are confidential to Architectus Australia Pty Ltd) be disclosed to any person without the prior written consent of that company.

Do not scale drawings. Verify all dimensions on site

revision	purpose of issue	checked	date
B	For Review		2/10/24
C	For Review		17/10/24
D	For Review		25/10/24
E	WIP Issue for Services Brief		27/11/24
F	Final Services Co-ordination		12/12/24
G	For Clinical Planning Review		13/12/24
H	Tenancy NLA Review		24/01/25
P	Fire Eng Co-ord		07/05/25
S	Reference Design		16/05/25
W	Reference Design Update		30/05/25
X	Reference Design Update		4/06/25
Y	Reference Design Update		06/06/25
Z	Reference Design Update		18/06/25
CC	Reference Design Update - Boundary		28/07/25
DD	Reference Design Update - Boundary		31/07/25

APPROVAL

10 MISSENDEN ROAD

Section 1 - East West

DD

architectus™

Australian Capital Territory
New South Wales
Queensland
South Australia
Victoria
Western Australia

Gadigal Country
Level 17, 25 Martin Place
Sydney NSW 2000
T (61 2) 8252 8400
sydney@architectus.com.au
Nominated Architect Ray Brown 6539
ABN 90 131 245 684

approved

AD

scale

1 : 500 @A3
1 : 250 @A1

prepared

DR JD ZT

project no

240519


project

drawing no.


RD3001

revision

11/08/2025 3:56:06 PM

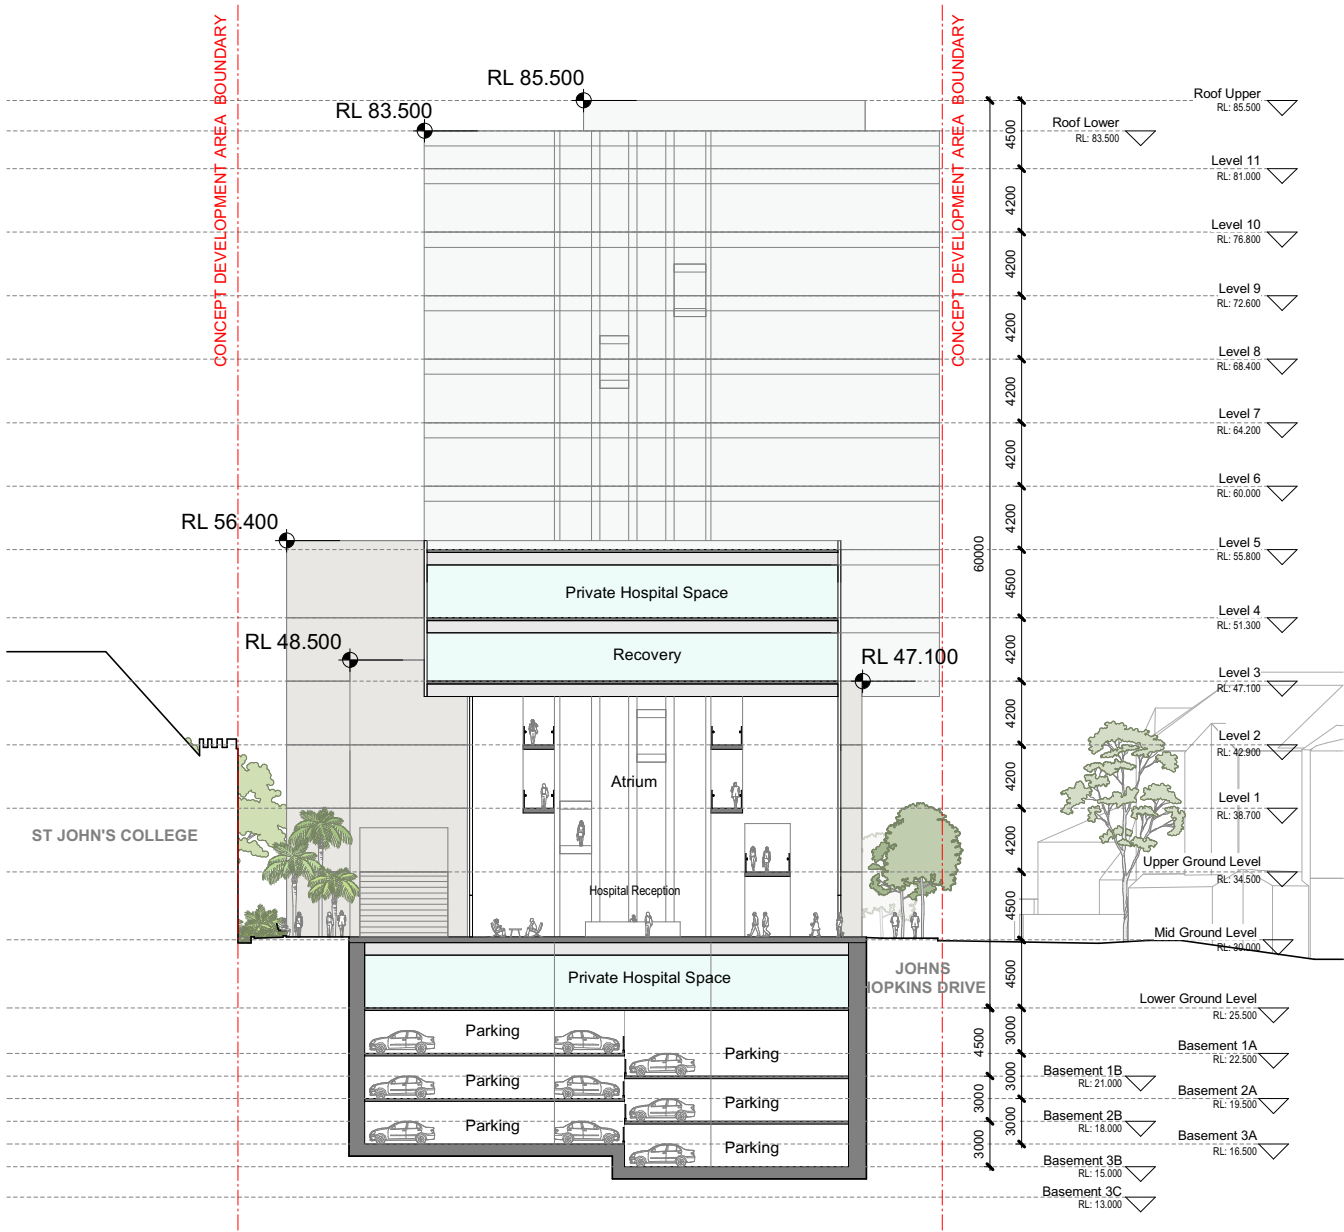

2 Section - North South - Atrium
1 : 250

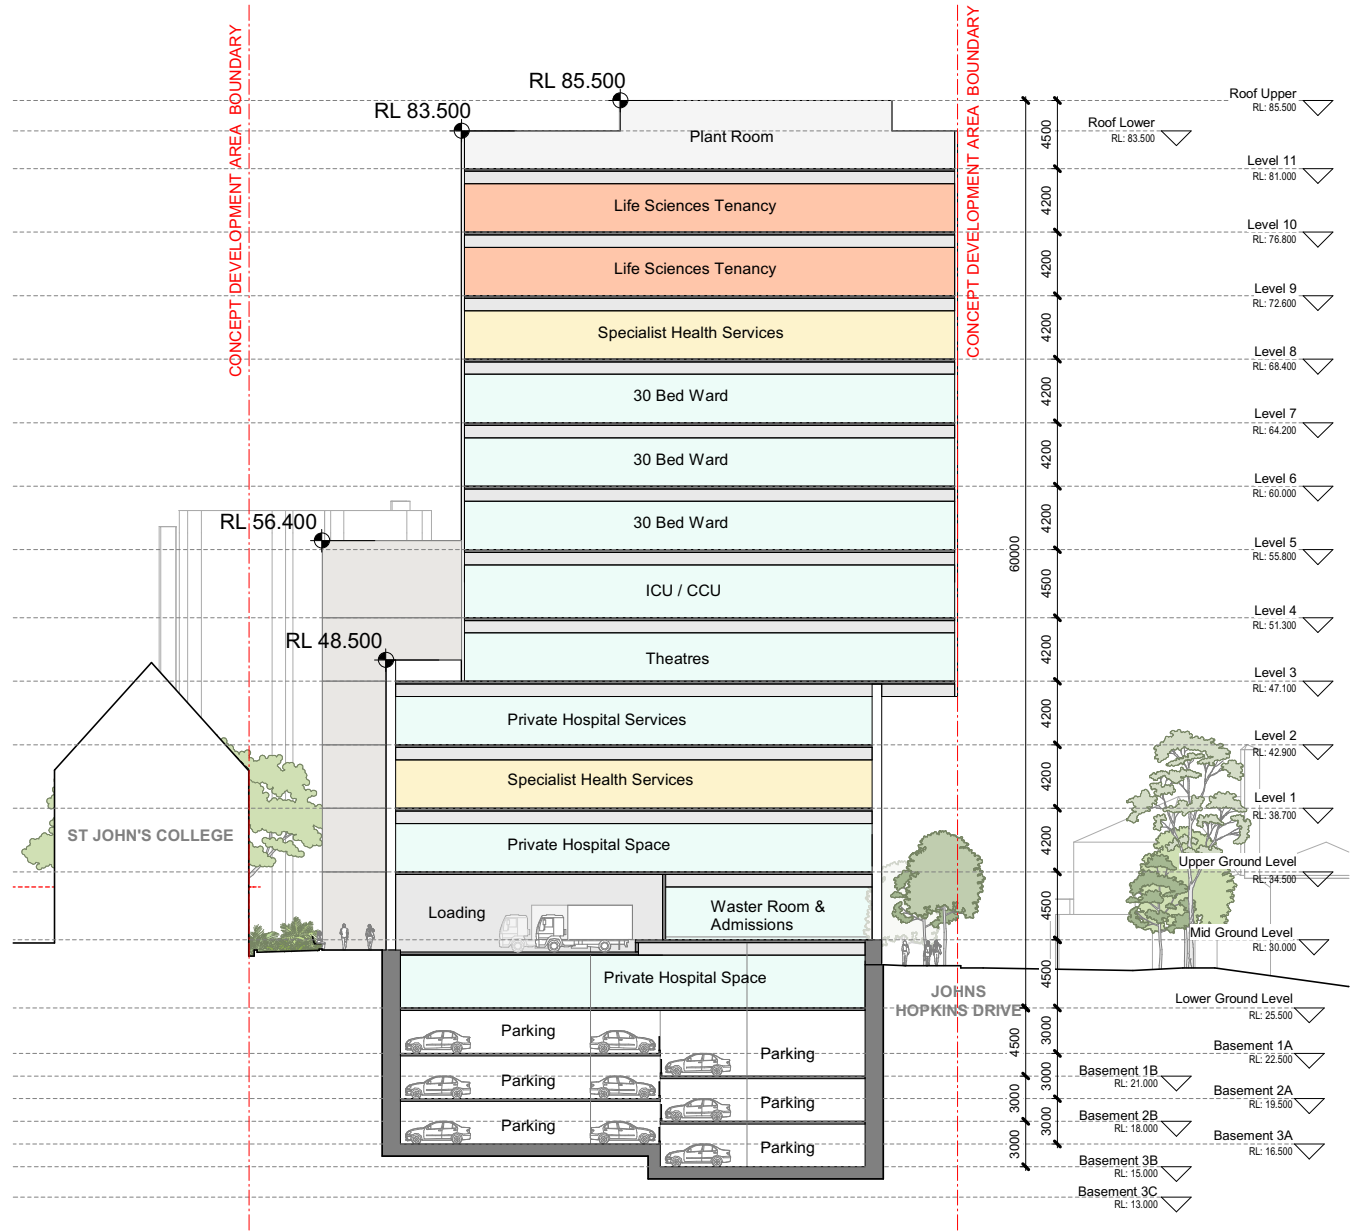

3 Section - North South - Tower
1 : 250

architectus

Architectus Australia Pty Ltd is the owner of the copyright subsisting in these drawings, plans, designs and specifications. They must not be used, reproduced or copied, in whole or in part, nor may the information, ideas and concepts therein contained (which are confidential to Architectus Australia Pty Ltd) be disclosed to any person without the prior written consent of that company.

Do not scale drawings. Verify all dimensions on site

revision	purpose of issue	checked	date
A	Preliminary		25/09/24
B	For Review		27/10/24
C	For Review		17/10/24
D	For Review		25/10/24
E	WIP Issue for Services Brief		27/11/24
F	Final Services Co-ordination		12/12/24
G	For Clinical Planning Review		13/12/24
H	Tenancy NLA Review		24/01/25
S	Reference Design		16/05/25
W	Reference Design Update		30/05/25
X	Reference Design Update		4/06/25
Y	Reference Design Update		06/06/25
Z	Reference Design Update		18/06/25
CC	Reference Design Update - Boundary		28/07/25
DD	Reference Design Update - Boundary		31/07/25

architectus™

Australian Capital Territory
New South Wales
Queensland
South Australia
Victoria
Western Australia

Gadigal Country
Level 17, 25 Martin Place
Sydney NSW 2000
T (61 2) 8252 8400
sydney@architectus.com.au
Nominated Architect Ray Brown 6539
ABN 90 131 245 684

approved	AD	scale	1 : 500 @A3
prepared	DR JD ZT	project no	240519

APPROVAL

10 MISSENDEN ROAD

Section 2 & 3 - North South

RD3002

DD

11/08/2025 3:56:10 PM