

SJB Architects


Honeysuckle
50 Honeysuckle Drive, Newcastle
NSW 2300


SJB Architects
Level 2, 490 Crown Street
Surry Hills NSW
2010 Australia
T 61 2 9380 9911
F 61 2 9380 9922

Project Number:5485
Date: 30.11.17
Client: DOMA Group

Contents

DRAWING LIST			
Sheet Number	Sheet Name	Current Revision	Date
0001	COVER	13	30.11.17
0101	CONTEXT PLAN	13	30.11.17
0103	SITE PLAN/ SITE ANALYSIS	13	30.11.17
0200	BASEMENT PLAN	13	30.11.17
0201	GROUND FLOOR PLAN	13	30.11.17
0202	LEVEL 01 FLOOR PLAN	13	30.11.17
0203	LEVEL 02 FLOOR PLAN	13	30.11.17
0204	LEVEL 03 - 06 FLOOR PLAN	13	30.11.17
0205	ROOF PLAN	13	30.11.17
0220	APARTMENT TYPES - 1 BEDS	13	30.11.17
0221	APARTMENT TYPES - 2 BEDS	13	30.11.17
0222	APARTMENT TYPES - 3 BEDS	13	30.11.17
0250	ADAPTABLE APARTMENTS	13	30.11.17
0501	SITE ELEVATIONS	13	30.11.17
0502	INTERNAL ELEVATIONS	13	30.11.17
0601	SITE SECTIONS	13	30.11.17
3000	SHADOW ANALYSIS - PROPOSED	13	30.11.17
3001	SHADOW ANALYSIS - COMPLIANT	13	30.11.17
3101	GFA ANALYSIS	13	30.11.17
3201	SEPP 65 ANALYSIS - SOLAR	13	30.11.17
3202	SEPP 65 ANALYSIS - VENTILATION	13	30.11.17
3203	SEPP 65 ANALYSIS - DEEP SOIL	13	30.11.17
4000	EXTERNAL FINISHES	13	30.11.17
4101	PHOTOMONTAGE	13	30.11.17
4102	PHOTOMONTAGE	13	30.11.17
4103	PHOTOMONTAGE	13	30.11.17
5000	FACADE DETAIL	13	30.11.17

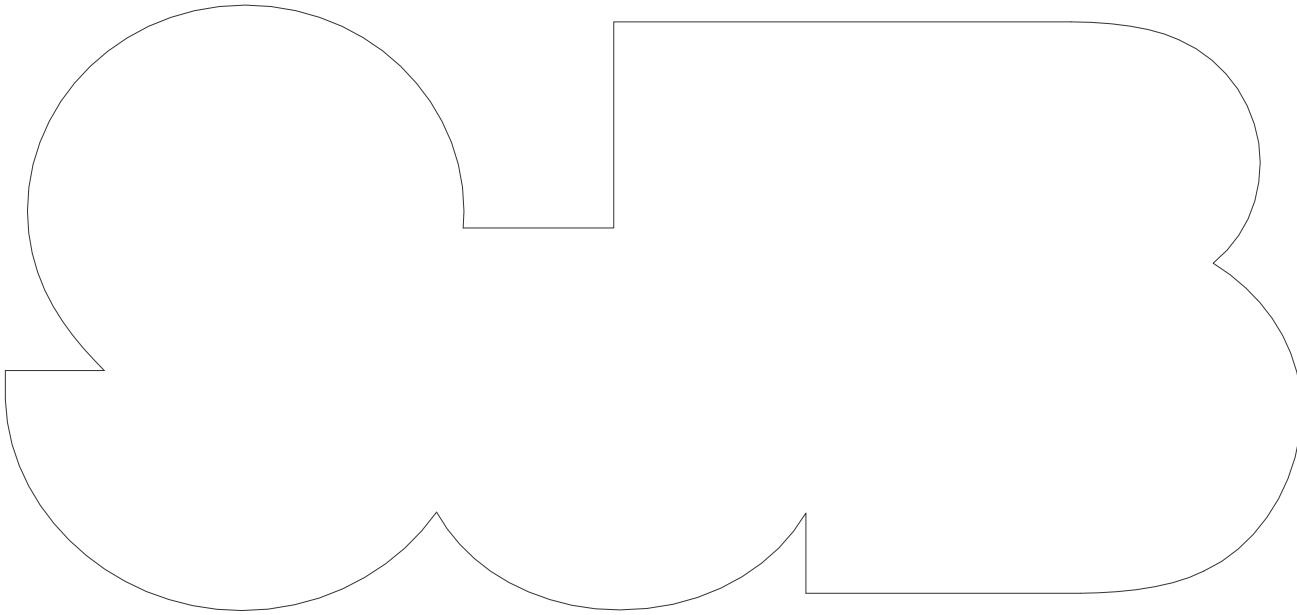

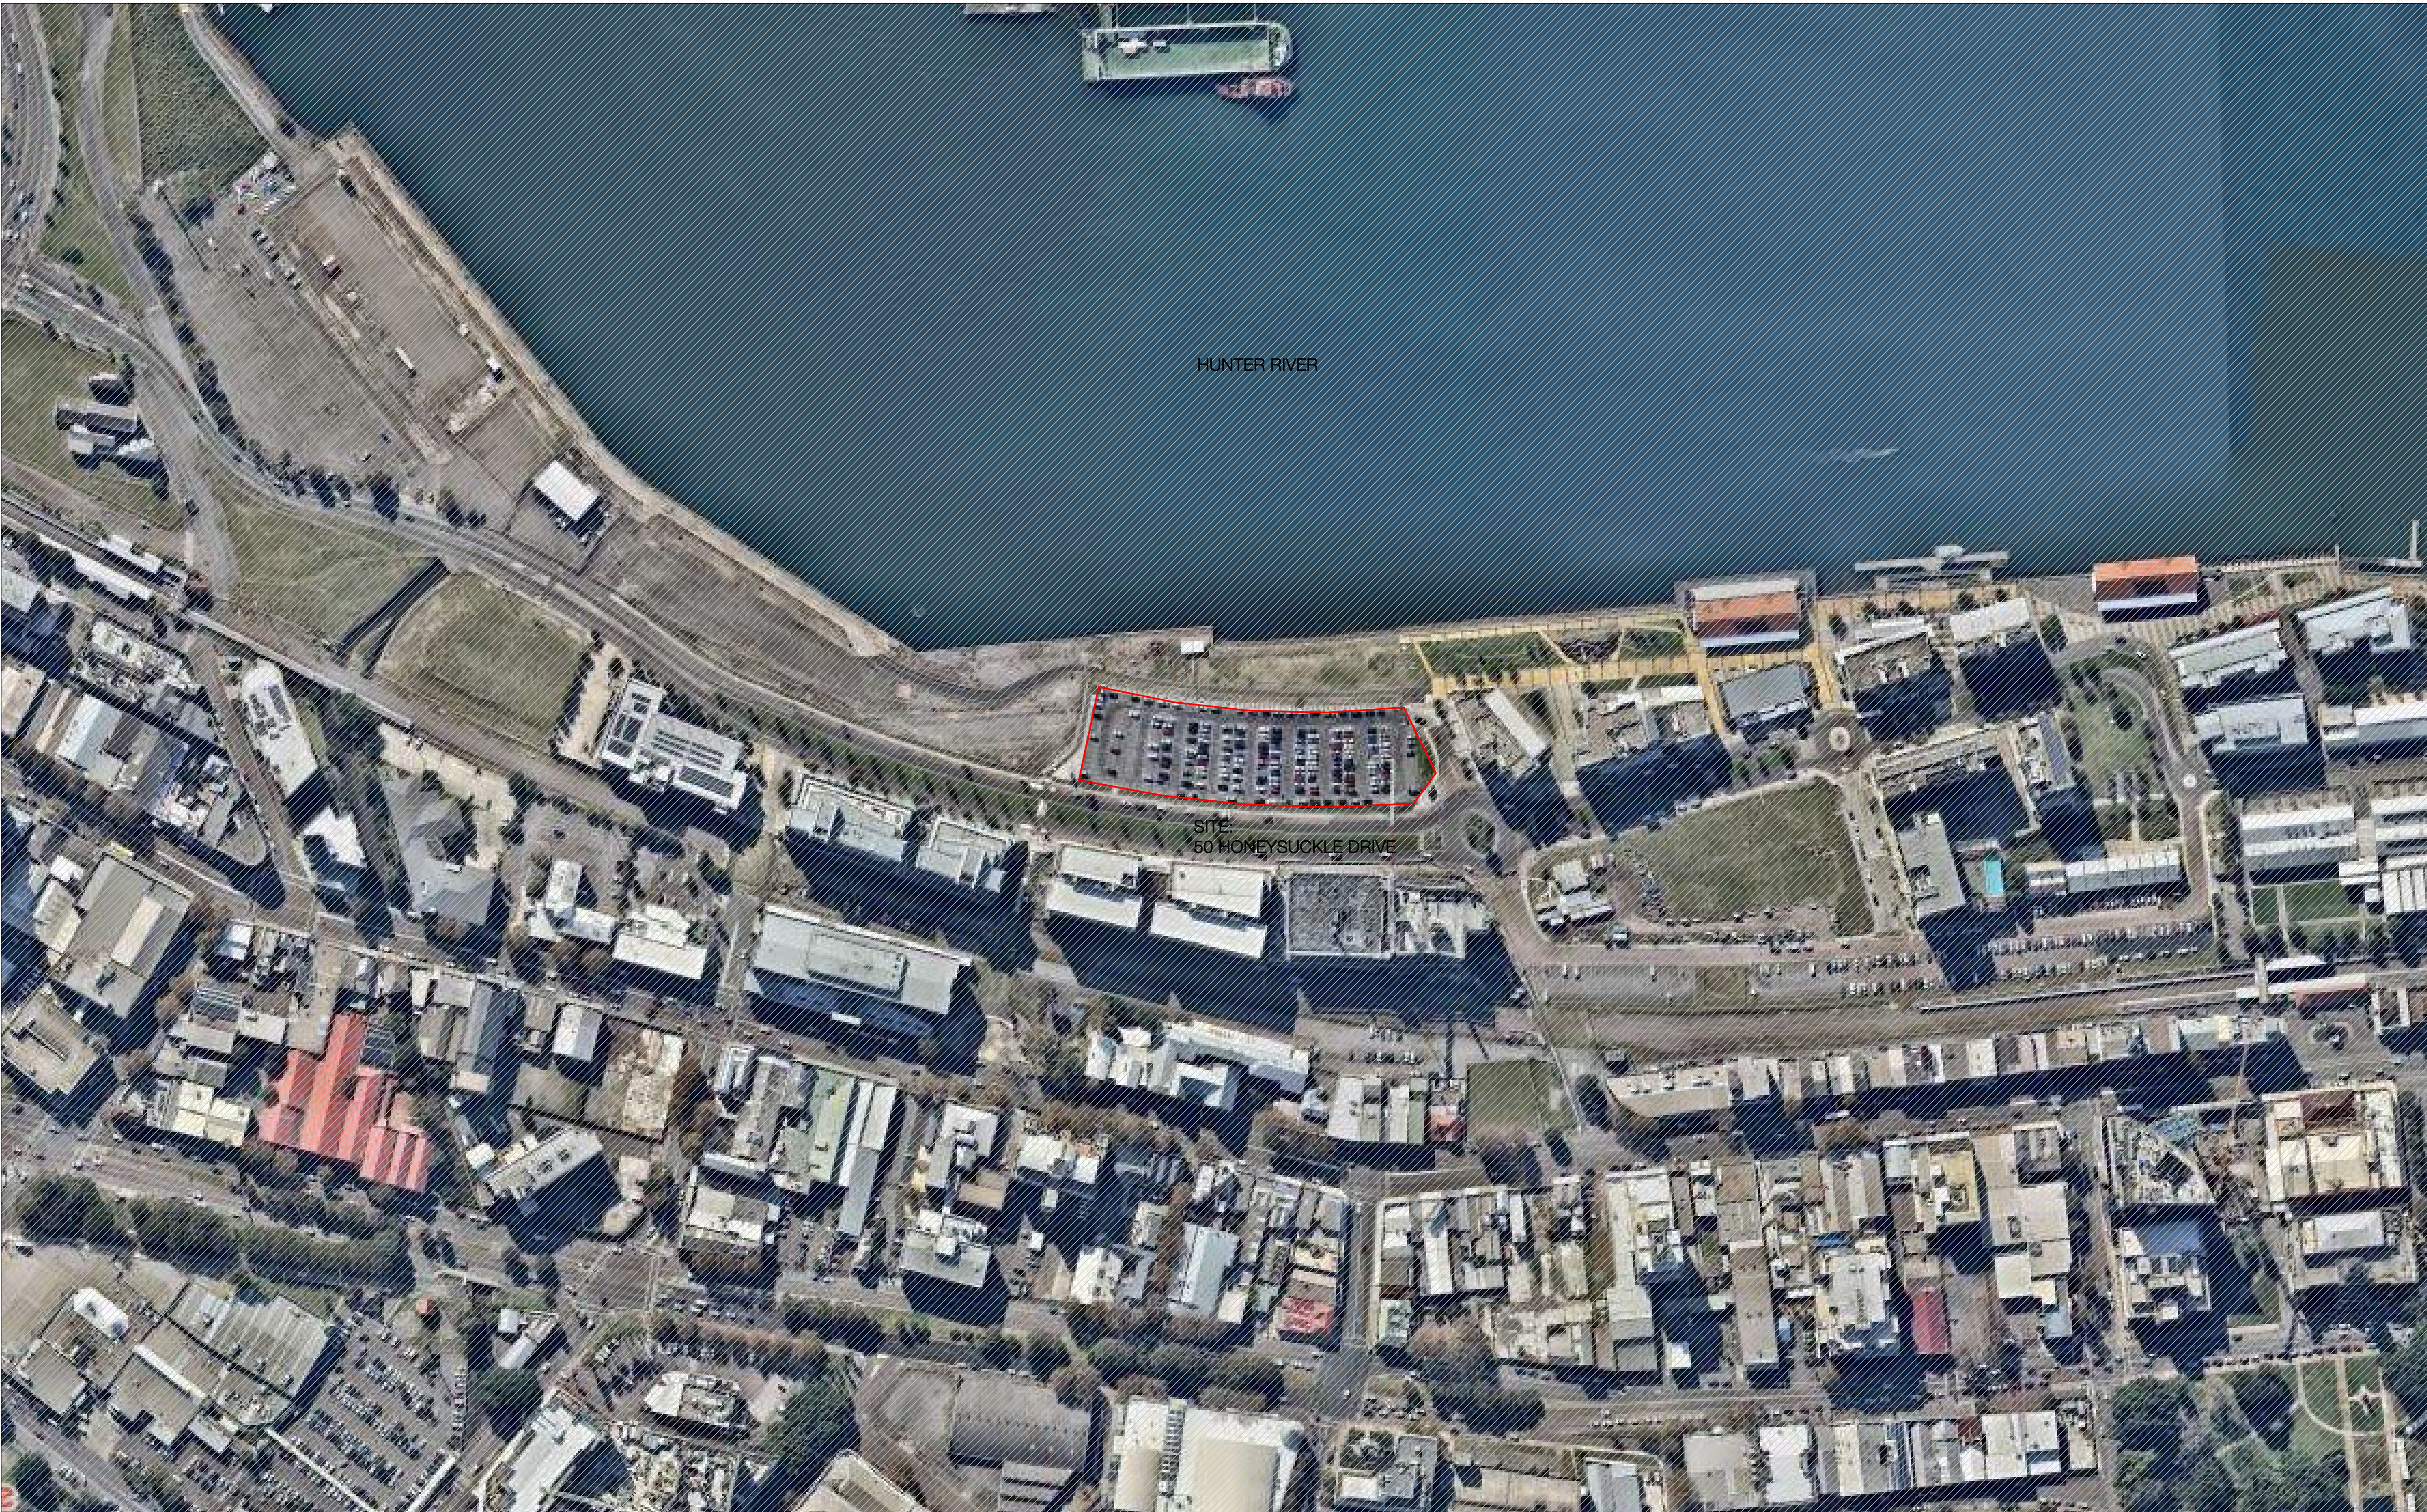

In accepting and utilising this document the recipient agrees that SJB Architecture (NSW) Pty. Ltd. ACN 081 094 724 T/A SJB Architects, retain all common law, statutory law and other rights including copyright and intellectual property rights. The recipient agrees not to use this document for any purpose other than its intended use; to waive all claims against SJB Architects resulting from unauthorised changes; or to reuse the document on other projects without the prior written consent of SJB Architects. Under no circumstances shall transfer of this document be deemed a sale. SJB Architects makes no warranties of fitness for any purpose. The Builder/Contractor shall verify job dimensions prior to any work commencing. Use figured dimensions only. Do not scale drawings.

Nominated Architects: Adam Haddow-7188 | John Pradel-7004

FOR INFORMATION

Rev	Date	Revision	By	Chk.
1	17.03.17	DEVELOPMENT APPLICATION ISSUE		
4	10.04.17	DA SUBMISSION		
10	29.05.17	ISSUED FOR DA	JO	ML
13	30.11.17	REVISED DA ISSUE		

Client

DOMAGROUP


Project

Honeysuckle

50 Honeysuckle Drive,
Newcastle NSW 2300

Drawing Name

CONTEXT PLAN

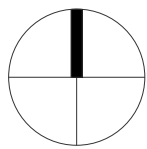

Date	Scale	Sheet Size
30.11.17	N/A	@ A1

Drawn	Chk.
JO	ML

Job No.	Drawing No.	Revision
5485	DA-0101	/ 13



SJB Architects
Level 2
490 Crown Street
Surry Hills NSW
2010 Australia
T 61 2 9380 9911
F 61 2 9380 9922
www.sjb.com.au




In accepting and utilising this document the recipient agrees that SJB Architecture (NSW) Pty. Ltd. ACN 081 094 724 T/A SJB Architects, retain all common law, statutory law and other rights including copyright and intellectual property rights. The recipient agrees not to use this document for any purpose other than its intended use; to waive all claims against SJB Architects resulting from unauthorised changes; or to reuse the document on other projects without the prior written consent of SJB Architects. Under no circumstances shall transfer of this document be deemed a sale. SJB Architects makes no warranties of fitness for any purpose. The Builder/Contractor shall verify job dimensions prior to any work commencing. Use figured dimensions only. Do not scale drawings.

Nominated Architects: Adam Haddow-7188 | John Pradel-7004

FOR INFORMATION

Rev	Date	Revision	By	Chk.
1	17.03.17	DEVELOPMENT APPLICATION ISSUE		
4	10.04.17	DA SUBMISSION		
10	29.05.17	ISSUED FOR DA	JO	ML
12	09.11.17	REVISED DA ISSUE		
13	30.11.17	REVISED DA ISSUE		

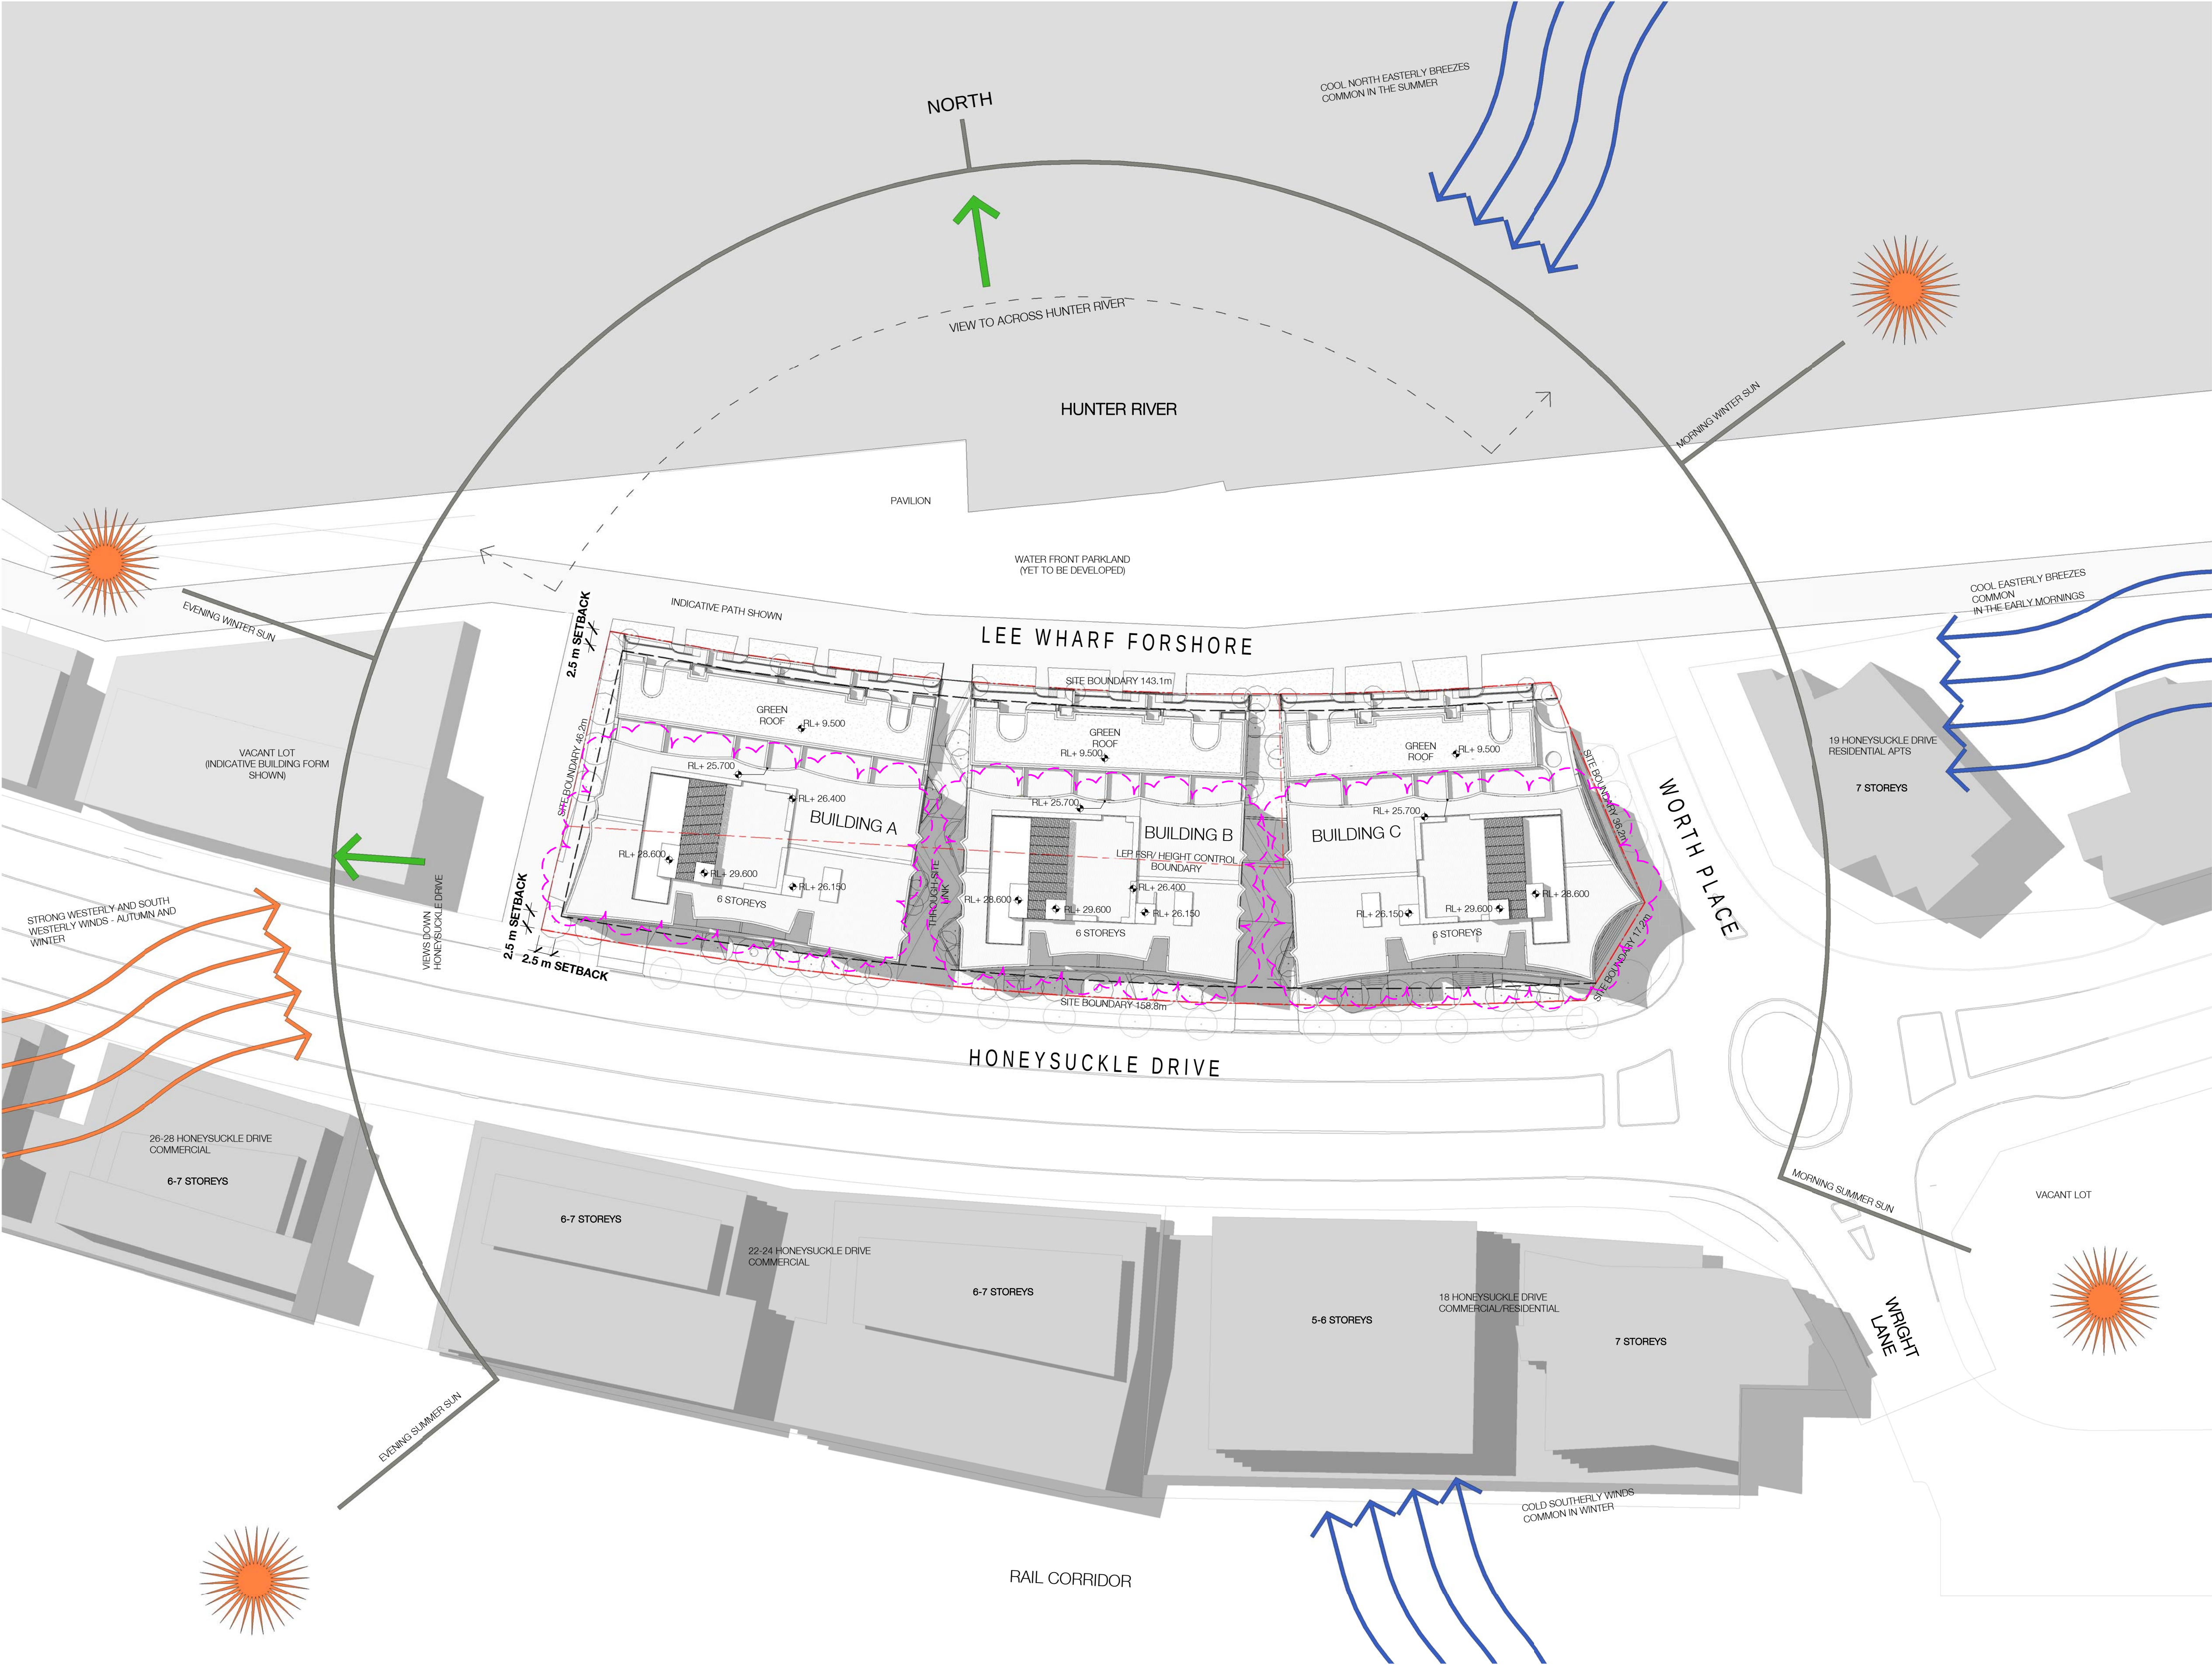

Client

DOMAGROUP

Project

Honeysuckle

50 Honeysuckle Drive,
Newcastle NSW 2300

Drawing Name

SITE PLAN/ SITE ANALYSIS

Date 30.11.17 Scale 1 : 500 Sheet Size @ A1

Drawn JO Chk. ML

Job No. 5485 Drawing No. DA-0103 Revision / 13




SJB Architects
Level 2
490 Crown Street
Surry Hills NSW
2010 Australia
T 61 2 9380 9911
F 61 2 9380 9922
www.sjb.com.au



Nominated Architects: Adam Haddow-7188 | John Pradel-7004

FOR INFORMATION

Rev	Date	Revision	By	Chk.
1	17.03.17	DEVELOPMENT APPLICATION ISSUE		
3	23.03.17	REVISED CAR PARK NUMBER		
4	10.04.17	DA SUBMISSION		
6	25.05.17	FOR COORDINATION		
10	29.05.17	ISSUED FOR DA	JO	ML
11	04.07.17	FOR COORDINATION	JO	ML
13	30.11.17	REVISED DA ISSUE		

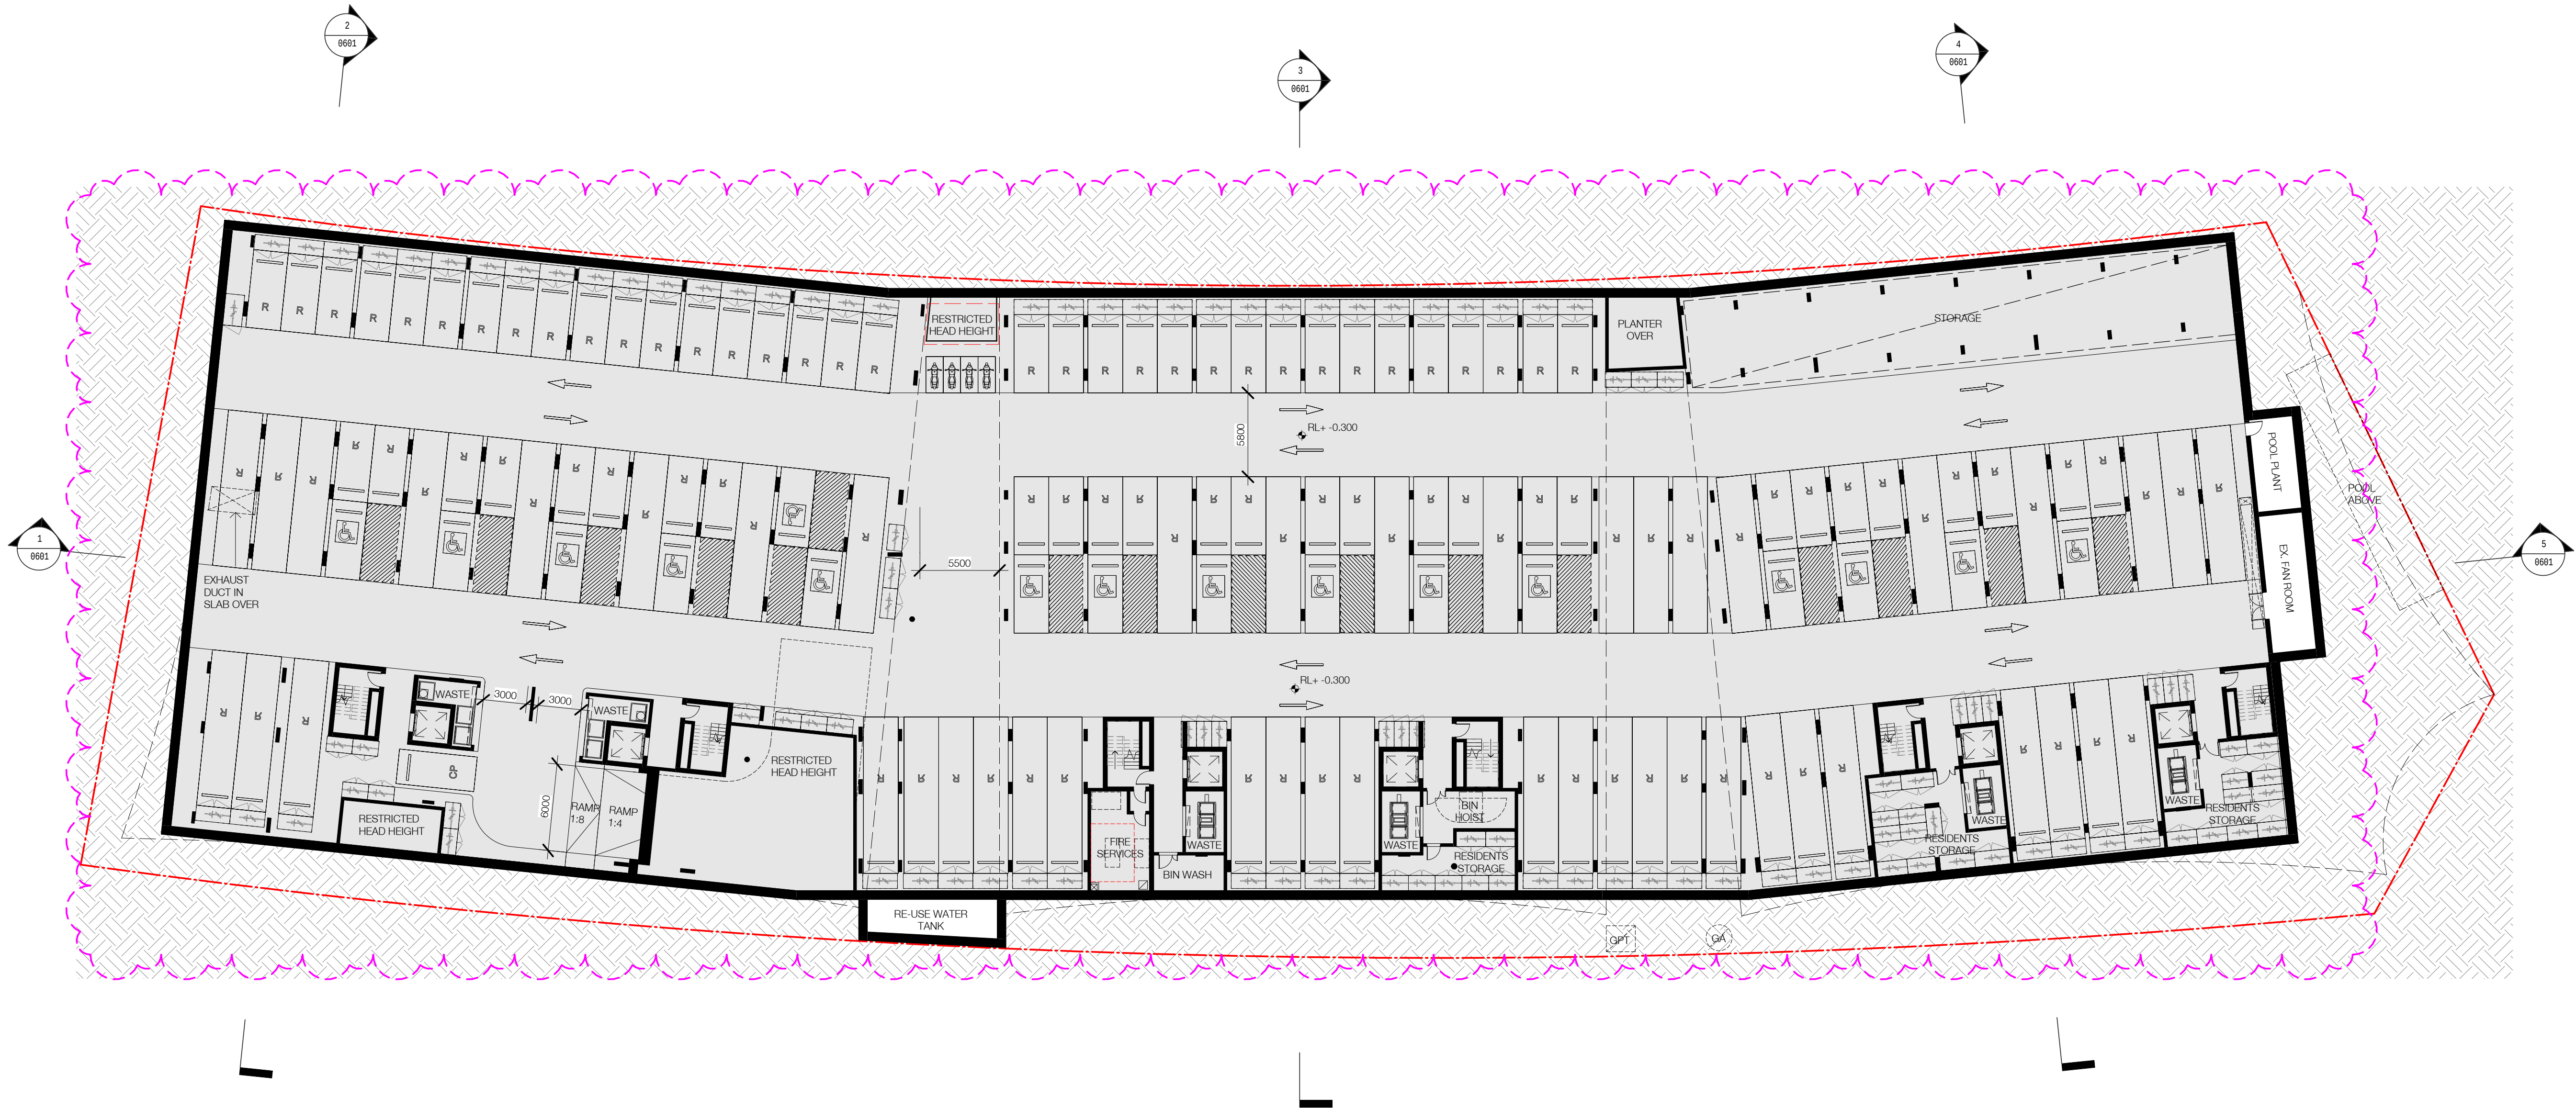

Client

DOMAGROUP


Project

Honeysuckle

50 Honeysuckle Drive,
Newcastle NSW 2300

Drawing Name

BASEMENT PLAN

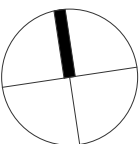

Date 30.11.17 Scale 1 : 250 Sheet Size @ A1

Drawn JO Chk. ML

Job No. 5485 Drawing No. DA-0200 Revision / 13



FOR INFORMATION

Rev	Date	Revision	By	Chk.
1	17.03.17	DEVELOPMENT APPLICATION ISSUE		
3	23.03.17	REVISED CAR PARK NUMBER		
4	10.04.17	DA SUBMISSION		
5	22.05.17	FOR COORDINATION		
10	29.05.17	ISSUED FOR DA	JO	ML
11	04.07.17	FOR COORDINATION	JO	ML
13	30.11.17	REVISED DA ISSUE		



PARKING CALCULATIONS (TOTAL)

PARKING TYPE	NO.
ACCESSIBLE	16
RESIDENTIAL	138
RETAIL	5
VISITOR	31
TOTAL	190

Client

DOMAGROUP

Project

Honeysuckle

50 Honeysuckle Drive,
Newcastle NSW 2300

Drawing Name

GROUND FLOOR PLAN

Date Scale Sheet Size
30.11.17 1 : 250 @ A1

Drawn Chk.
JO ML

Job No. Drawing No. Revision
5485 DA-0201 / 13



FOR INFORMATION

Rev	Date	Revision	By	Chk.
1	17.03.17	DEVELOPMENT APPLICATION ISSUE		
2	23.03.17	REVISED DA ISSUE - ROOM NUMBER		
4	10.04.17	DA SUBMISSION		
10	29.05.17	ISSUED FOR DA	JO	ML
11	04.07.17	FOR COORDINATION	JO	ML
13	27.11.17	REVISED DA ISSUE		



Client

DOMAGROUP

Project

Honeysuckle

50 Honeysuckle Drive,
Newcastle NSW 2300


Drawing Name

LEVEL 01 FLOOR PLAN

Date 27.11.17 Scale 1 : 250 Sheet Size @ A1

Drawn JO Chk. ML

Job No. 5485 Drawing No. DA-0202 Revision / 13

 

FOR INFORMATION

Rev	Date	Revision	By	Chk.
1	17.03.17	DEVELOPMENT APPLICATION ISSUE		
4	10.04.17	DA SUBMISSION		
10	29.05.17	ISSUED FOR DA	JO	ML
11	04.07.17	FOR COORDINATION	JO	ML
13	27.11.17	REVISED DA ISSUE		



Client

DOMAGROUP

Project

Honeysuckle

50 Honeysuckle Drive,
Newcastle NSW 2300


Drawing Name

LEVEL 02 FLOOR PLAN

Date 27.11.17 Scale 1 : 250 Sheet Size @ A1

Drawn JO Chk. ML

Job No. 5485 Drawing No. DA-0203 Revision / 13

 

Nominated Architects: Adam Haddow-7188 | John Pradel-7004

FOR INFORMATION

Rev	Date	Revision	By	Chk.
1	17.03.17	DEVELOPMENT APPLICATION ISSUE		
4	10.04.17	DA SUBMISSION		
10	29.05.17	ISSUED FOR DA	JO	ML
11	04.07.17	FOR COORDINATION	JO	ML
13	27.11.17	REVISED DA ISSUE		



Client

DOMAGROUP

Project

Honeysuckle

50 Honeysuckle Drive,
Newcastle NSW 2300

Drawing Name

LEVEL 03 - 06 FLOOR PLAN

Date 27.11.17 Scale 1 : 250 Sheet Size @ A1

Drawn JO Chk. ML


Job No. 5485 Drawing No. DA-0204 Revision / 13



Nominated Architects: Adam Haddow-7188 | John Pradel-7004

FOR INFORMATION

Rev	Date	Revision	By	Chk.
1	17.03.17	DEVELOPMENT APPLICATION ISSUE		
4	10.04.17	DA SUBMISSION		
10	29.05.17	ISSUED FOR DA	JO	ML
11	04.07.17	FOR COORDINATION	JO	ML
12	09.11.17	REVISED DA ISSUE		
13	27.11.17	REVISED DA ISSUE		

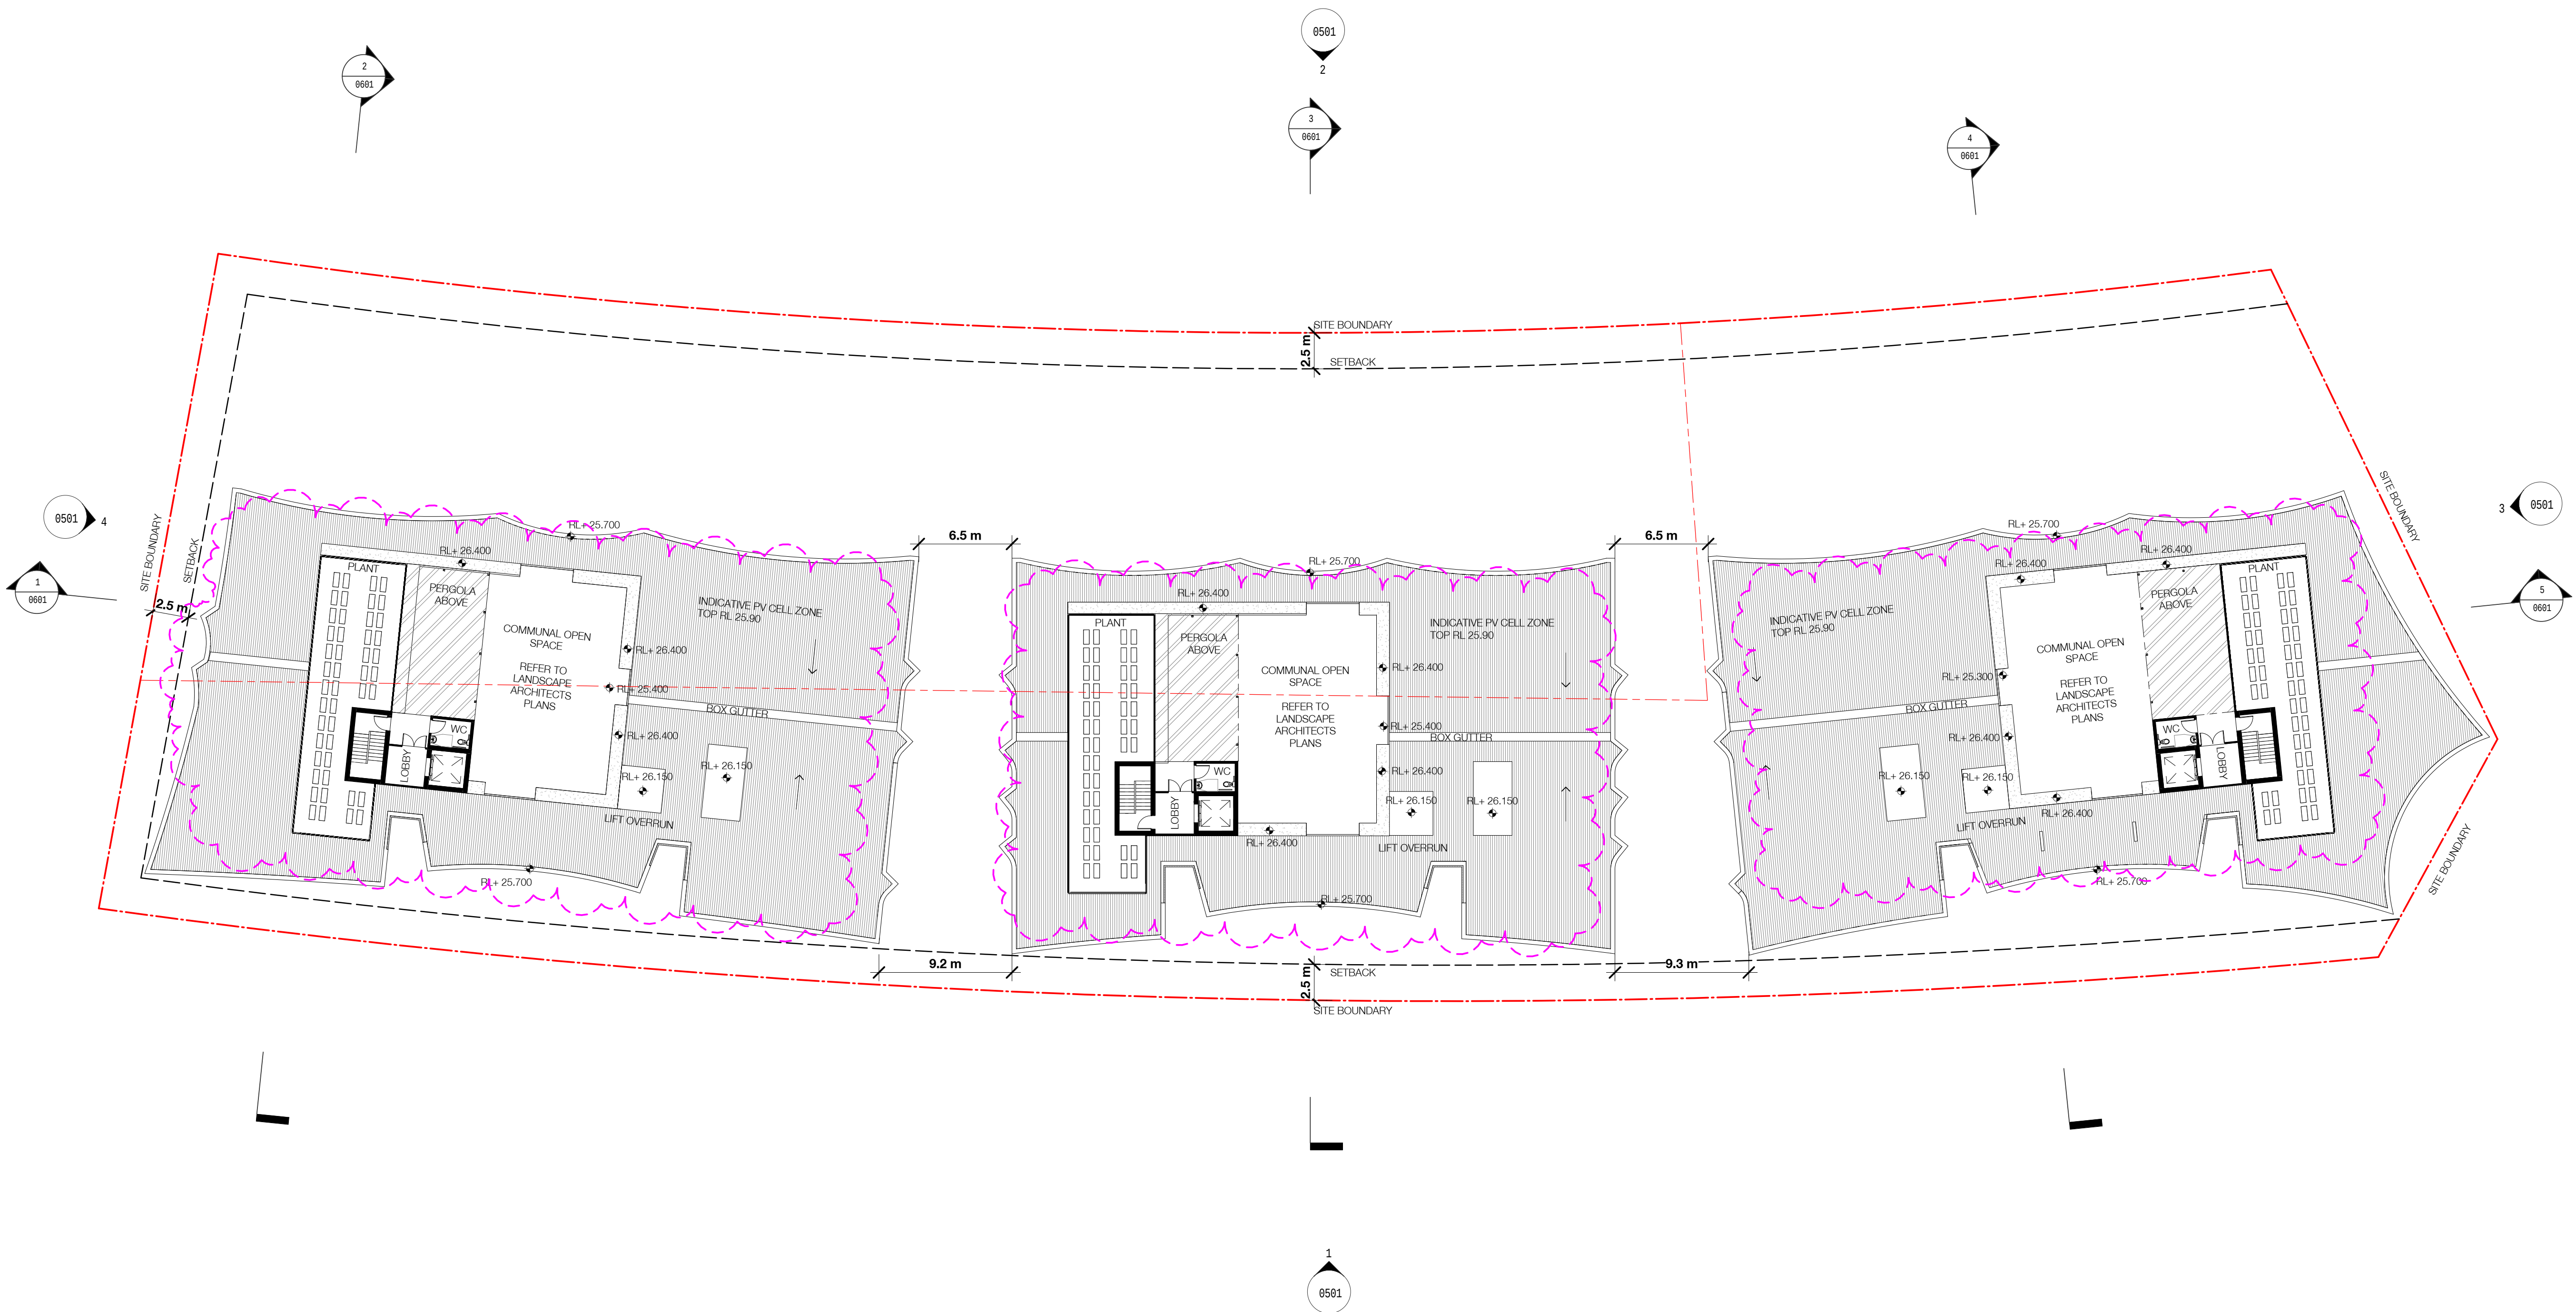

Client

DOMAGROUP


Project

Honeysuckle

50 Honeysuckle Drive,
Newcastle NSW 2300

Drawing Name

ROOF PLAN

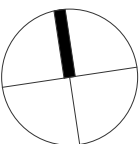


Date 27.11.17 Scale 1 : 250 Sheet Size @ A1

Drawn Chk.

JO ML

Job No. Drawing No. Revision

5485 DA-0205 / 13

 


SJB Architects
Level 2
490 Crown Street
Surry Hills NSW
2010 Australia
T 61 2 9380 9911
F 61 2 9380 9922
www.sjb.com.au



FOR INFORMATION

Rev	Date	Revision	By	Chk.
1	17.03.17	DEVELOPMENT APPLICATION ISSUE		
4	10.04.17	DA SUBMISSION		
10	29.05.17	ISSUED FOR DA	JO	ML
11	04.07.17	FOR COORDINATION	JO	ML
13	27.11.17	REVISED DA ISSUE		

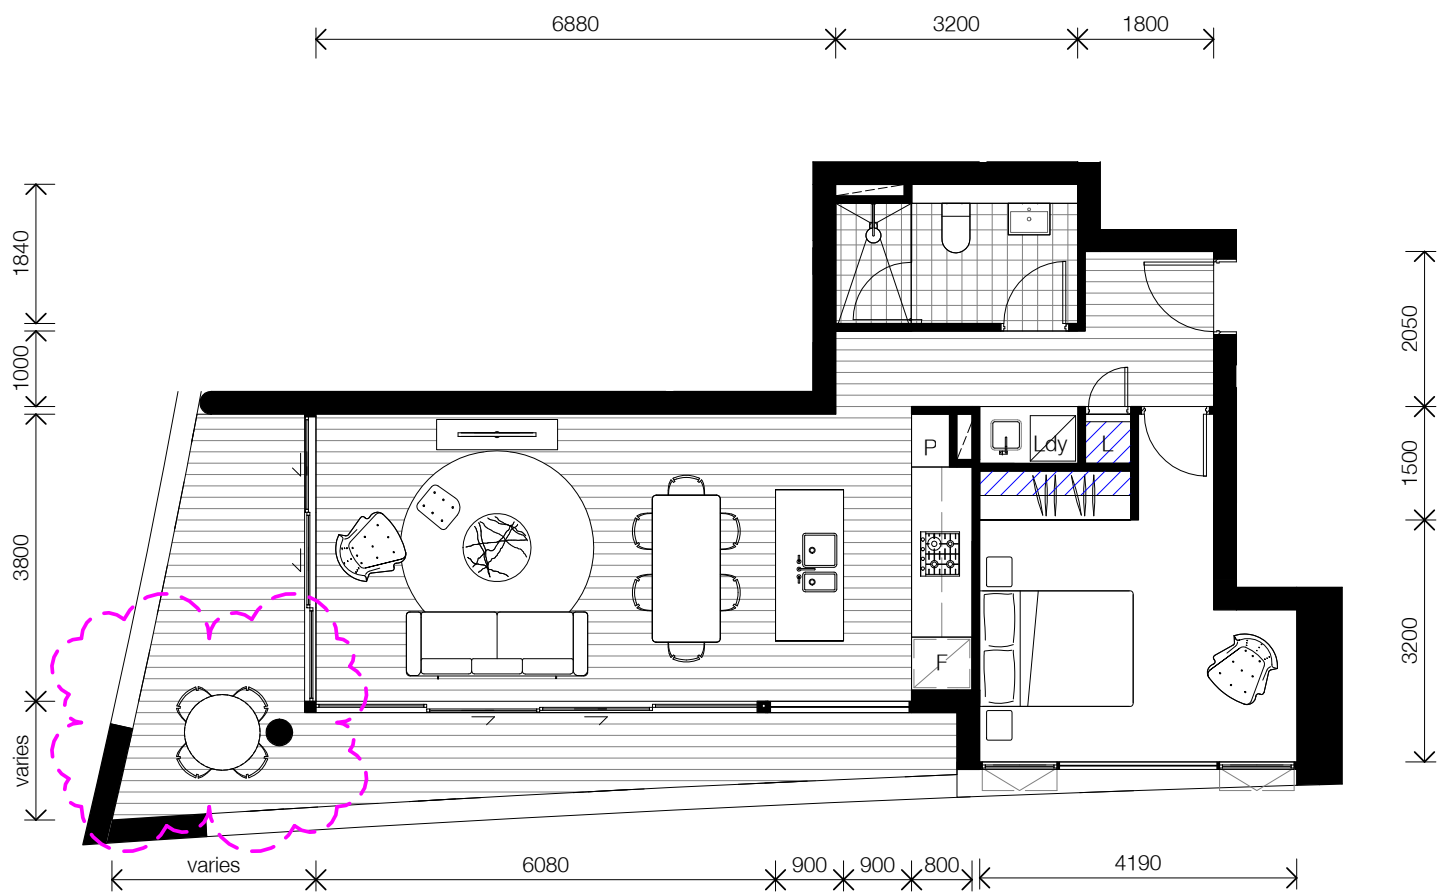

1 BED TYPE 01-A


1:100

1 BED_TYPE 01

Area
Internal: 64m²
External: 20m²

Storage
Internal: 1.8m³
External: 3.9m³

Count 6

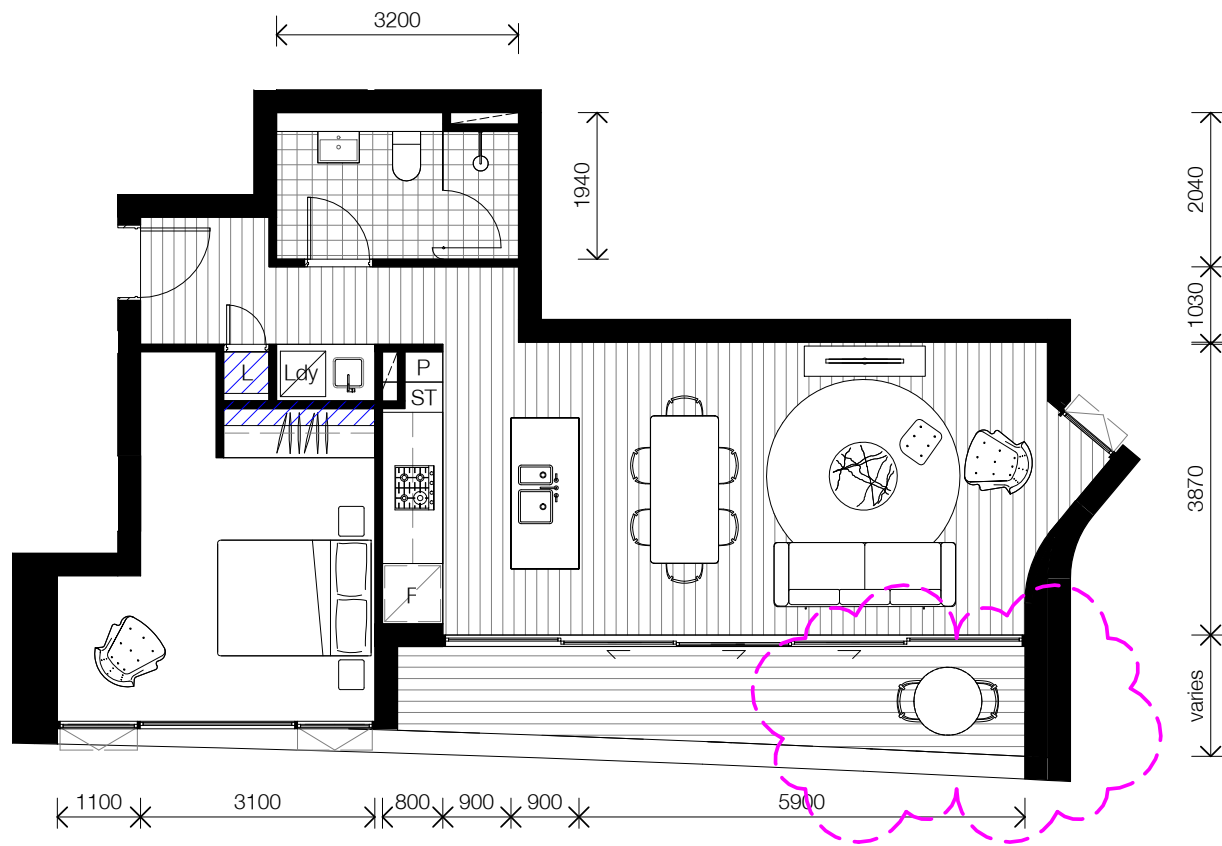

1 BED TYPE 02


1:100

1 BED_TYPE 02

Area
Internal: 66m²
External: 12m²

Storage
Internal: 1.8m³
External: 3.9m³

Count 12

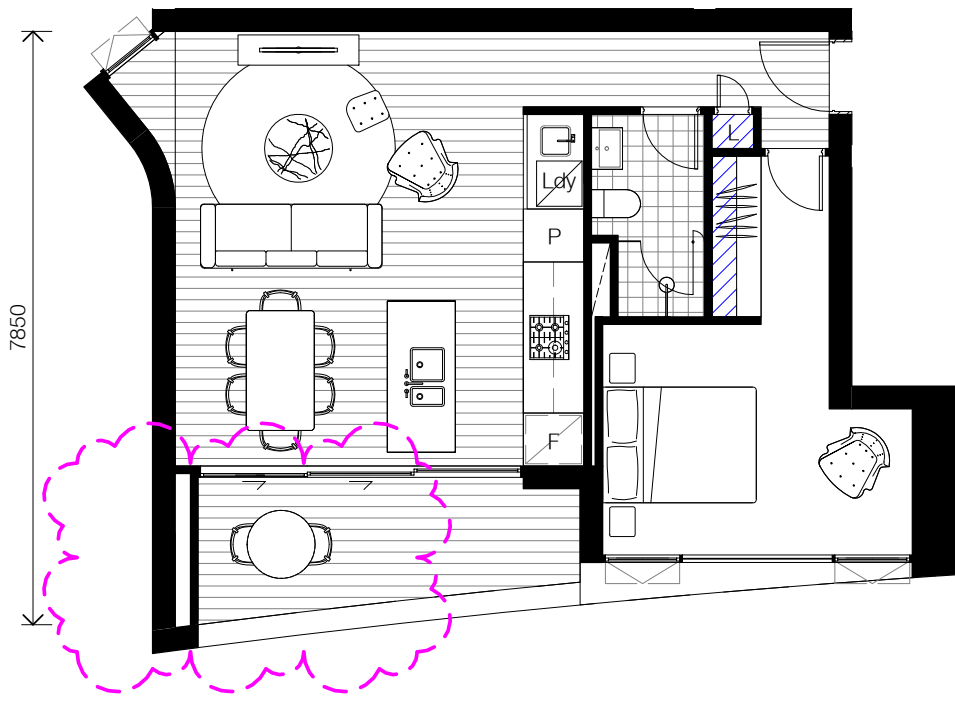

1 BED TYPE 03


1:100

1 BED_TYPE 03

Area
Internal: 57sqm²
External: 9sqm²

Storage
Internal: 1.8m³
External: 3.9m³

Count 12

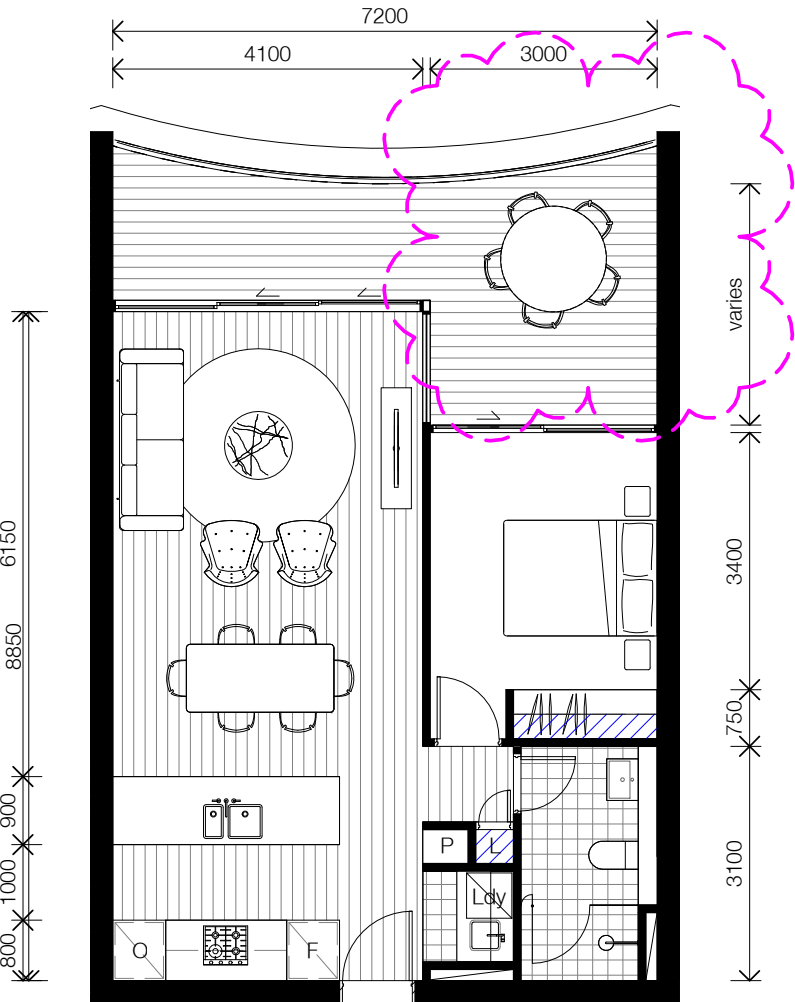

1 BED TYPE 04


1:100

1 BED_TYPE 04

Area
Internal: 59m²
External: 21m²

Storage
Internal: 1.6m³
External: 3.9m³

Count 12

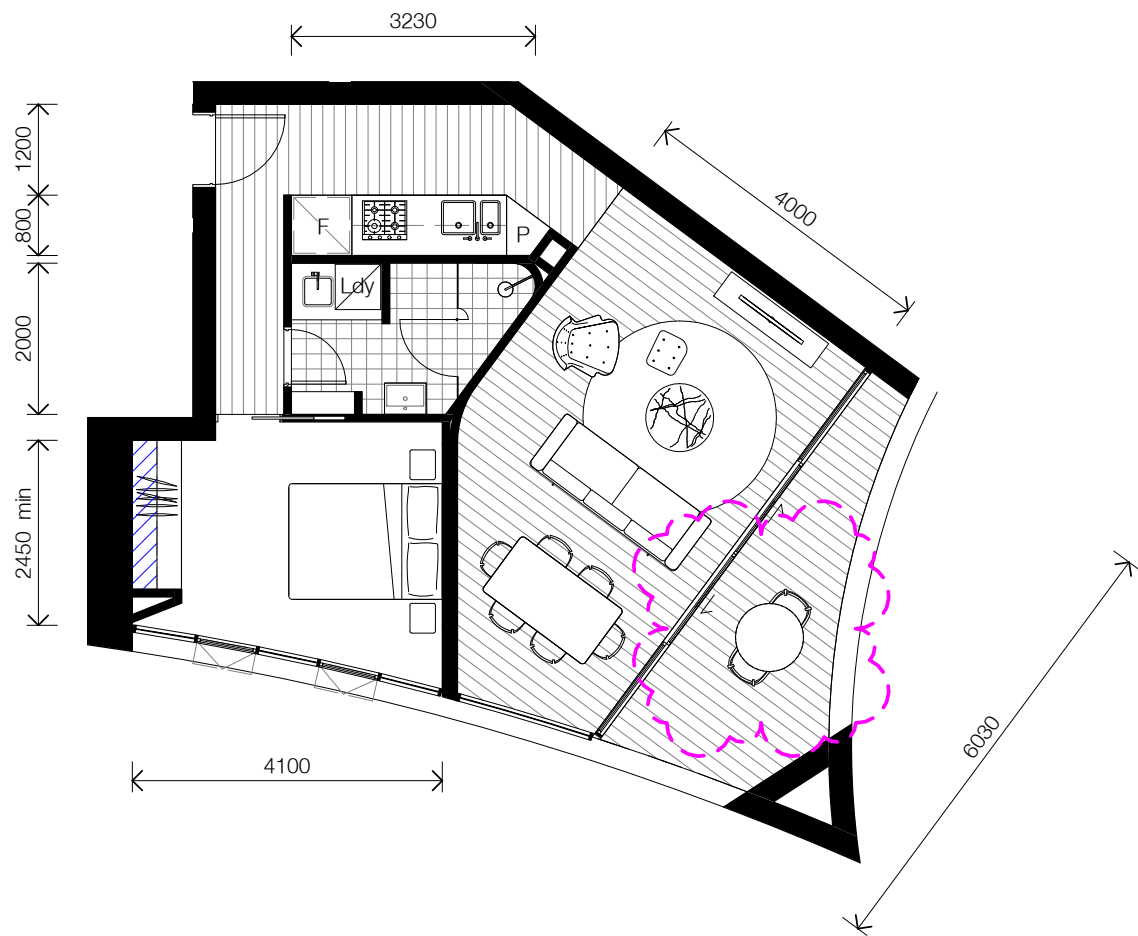

1 BED TYPE 05

1:100

1 BED_TYPE 05

Area
Internal: 54m²
External: 9m²

Storage
Internal: .7m³
External: 3.9m³

Count 6

Client

DOMAGROUP

Project

Honeysuckle

50 Honeysuckle Drive,
Newcastle NSW 2300

Drawing Name

APARTMENT TYPES - 1 BEDS

Date Scale Sheet Size

27.11.17 1 : 100 @ A1

Drawn Chk.

JO ML

Job No. Drawing No. Revision

5485 DA-0220 / 13



SJB Architects
Level 2
490 Crown Street
Surry Hills NSW
2010 Australia
T 61 2 9380 9911
F 61 2 9380 9922
www.sjb.com.au



Nominated Architects: Adam Haddow-7188 | John Pradel-7004

Rev	Date	Revision	By	Chk.
1	17.03.17	DEVELOPMENT APPLICATION ISSUE		
4	10.04.17	DA SUBMISSION		
10	29.05.17	ISSUED FOR DA	JO	ML
11	04.07.17	FOR COORDINATION	JO	ML
13	27.11.17	REVISED DA ISSUE		



Count 24



Count 12

Client

Project

50 Honeysuckle Drive,
Newcastle NSW 2300

Drawing Name

APARTMENT TYPES - 2 BEDS

Date	Scale	Sheet Siz
27.11.17	1 : 100	@ A1

Drawn	Chk.
JO	ML


Job No. _____ Drawing No. _____ Revision _____

5485 DA-0221 / 13




Nominated Architects: Adam Haddow-7188 | John Pradel-7004


Rev	Date	Revision	By	Chk.
1	17.03.17	DEVELOPMENT APPLICATION ISSUE		
4	10.04.17	DA SUBMISSION		
10	29.05.17	ISSUED FOR DA	JO	ML
11	04.07.17	FOR COORDINATION	JO	ML
13	27.11.17	REVISED DA ISSUE		

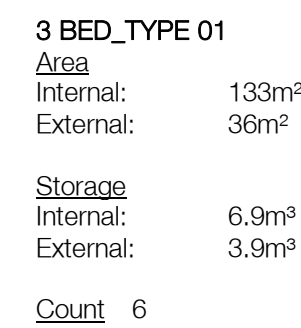


1:100

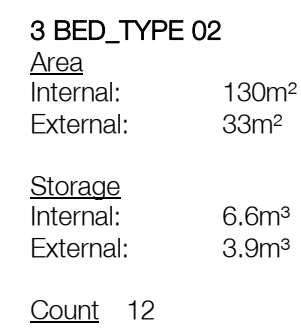

1:100

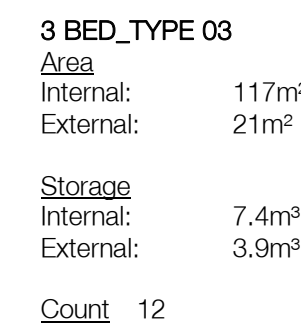

1:100

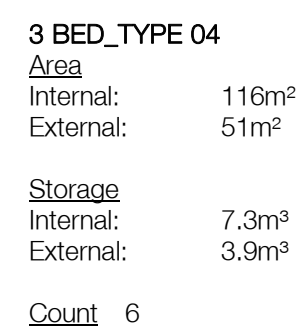

1:100

Client

Project

Honeysuckle

50 Honeysuckle Drive,
Newcastle NSW 2300


Drawing Name

APARTMENT TYPES - 3 BEDS

Date	Scale	Sheet Size
27.11.17	1 : 100	@ A1

Drawn	Chk.
JO	ML

Job No.	Drawing No.	Revision
5485	DA-0222	/ 13

 

SJB Architects
Level 2
490 Crown Street
Surry Hills NSW
2010 Australia
T 61 2 9380 9911
F 61 2 9380 9922
www.sjb.com.au



Nominated Architects: Adam Haddow-7188 | John Pradel-7004

Rev	Date	Revision	By	Chk.
1	17.03.17	DEVELOPMENT APPLICATION ISSUE		
4	10.04.17	DA SUBMISSION		
10	29.05.17	ISSUED FOR DA	JO	ML
13	27.11.17	REVISED DA ISSUE		



Count 6



Count 24



Count 12



Client

DOMAGROUP

Project

Honeysuckle

50 Honeysuckle Drive,
Newcastle NSW 2300

Drawing Name

ADAPTABLE APARTMENTS

Date	Scale	Sheet Size
27.11.17	1 : 100	@ A1

Drawn	Chk.
JO	EM

Job No.	Drawing No.	Revision
5485	DA-0250	/ 13



SJB Architects
Level 2
490 Crown Street
Surry Hills NSW
2010 Australia
T 61 2 9380 9999
F 61 2 9380 9999
www.sjb.com.au




In accepting and utilising this document the recipient agrees that SJB Architecture (NSW) Pty. Ltd. ACN 081 094 724 T/A SJB Architects, retain all common law, statutory law and other rights including copyright and intellectual property rights. The recipient agrees not to use this document for any purpose other than its intended use; to waive all claims against SJB Architects resulting from unauthorised changes; or to reuse the document on other projects without the prior written consent of SJB Architects. Under no circumstances shall transfer of this document be deemed a sale. SJB Architects makes no warranties of fitness for any purpose. The Builder/Contractor shall verify job dimensions prior to any work commencing. Use figured dimensions only. Do not scale drawings.

Nominated Architects: Adam Haddow-7188 | John Pradel-7004

FOR INFORMATION

Rev	Date	Revision	By	Chk.
1	17.03.17	DEVELOPMENT APPLICATION ISSUE		
4	10.04.17	DA SUBMISSION		
10	29.05.17	ISSUED FOR DA	JO	ML
12	09.11.17	REVISED DA ISSUE		
13	27.11.17	REVISED DA ISSUE		

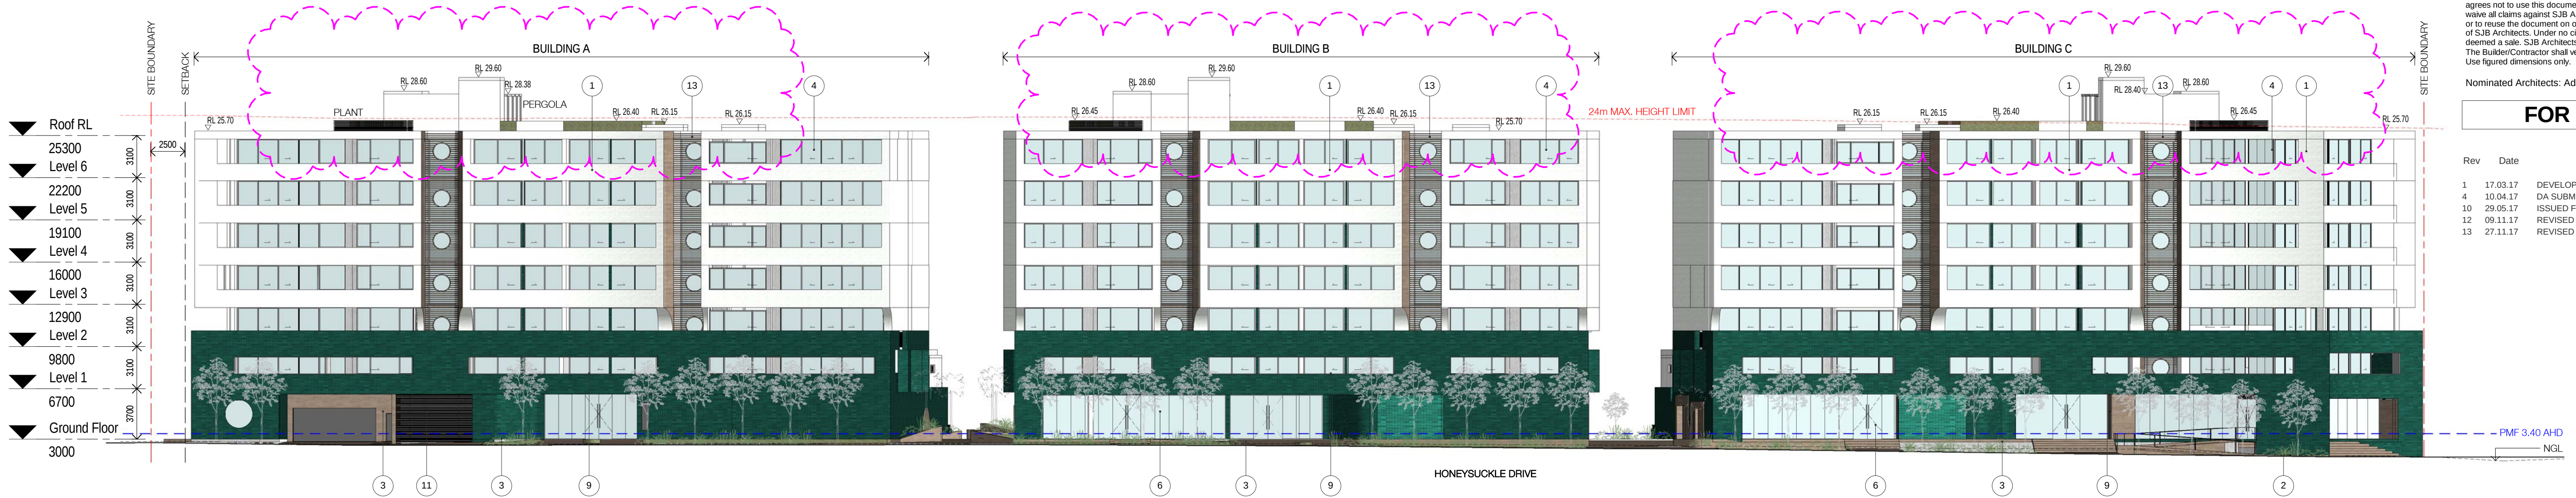

1 SOUTH ELEVATION

0201 1:250




2 NORTH ELEVATION

0201 1:250



3 EAST ELEVATION

0201 1:250

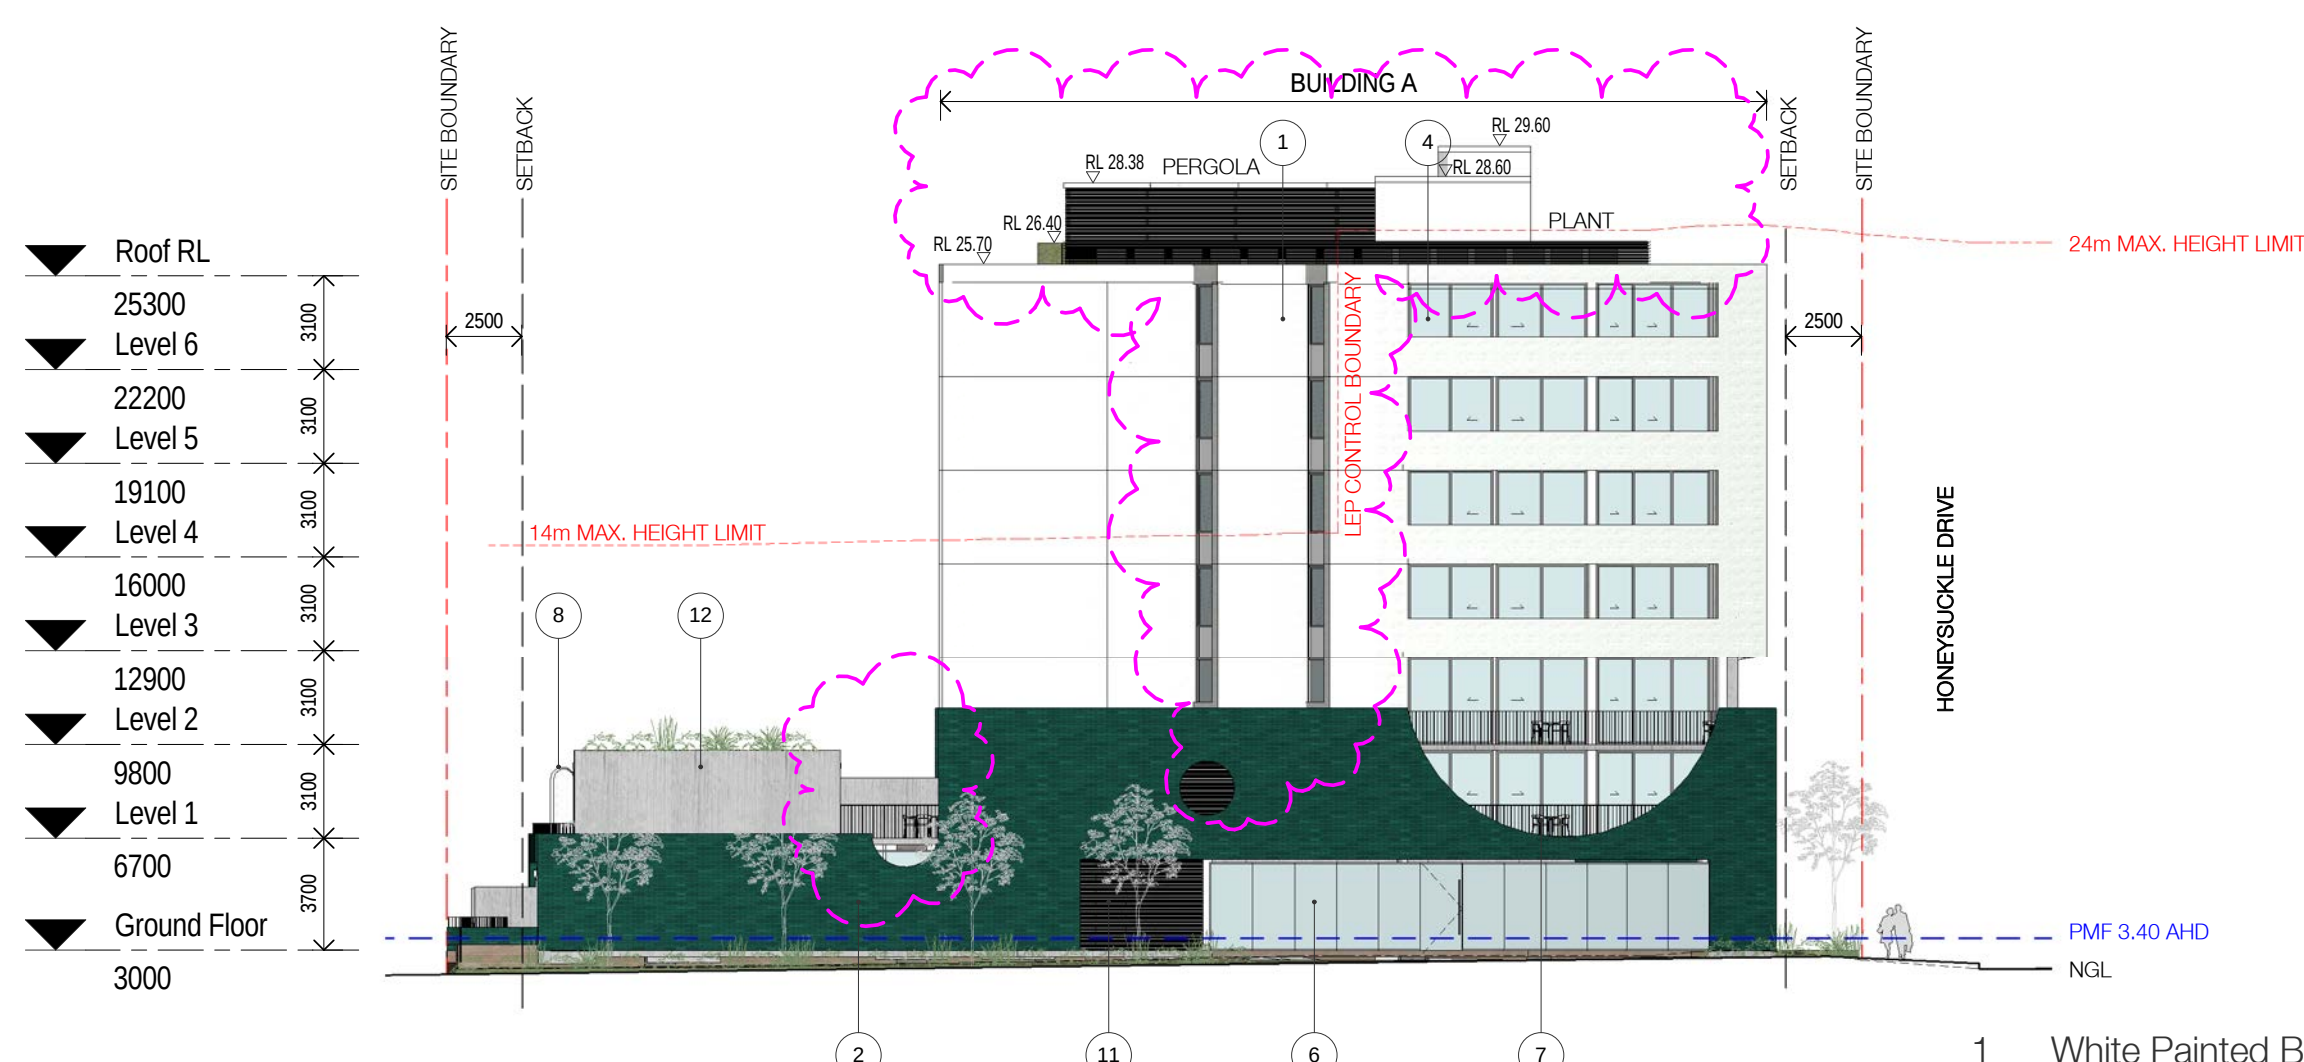

4 WEST ELEVATION

0201 1:250

- White Painted Brick
- Turquoise Glazed Brick
- Terracotta Brick
- Residential Glazing
- Swimming Pool Glazed Balustrade
- Commercial Glazing
- Metalwork - Gates Railings Balustrades
- Marble Privacy Screen
- White Metal Panels
- Aluminium Louvre Wall
- Off-form concrete
- Brick Screen
- Hit and Miss Terracotta Brick

Client

DOMAGROUP

Project

Honeysuckle

50 Honeysuckle Drive,
Newcastle NSW 2300

Drawing Name

SITE ELEVATIONS

Date Scale Sheet Size
27.11.17 1 : 250 @ A1

Drawn Chk.
JO ML

Job No. Drawing No. Revision
5485 DA-0501 / 13



SJB Architects
Level 2
490 Crown Street
Surry Hills NSW
2010 Australia
T 61 2 9380 9911
F 61 2 9380 9922
www.sjb.com.au




In accepting and utilising this document the recipient agrees that SJB Architecture (NSW) Pty. Ltd. ACN 081 094 724 T/A SJB Architects, retain all common law, statutory law and other rights including copyright and intellectual property rights. The recipient agrees not to use this document for any purpose other than its intended use; to waive all claims against SJB Architects resulting from unauthorised changes; or to reuse the document on other projects without the prior written consent of SJB Architects. Under no circumstances shall transfer of this document be deemed a sale. SJB Architects makes no warranties of fitness for any purpose. The Builder/Contractor shall verify job dimensions prior to any work commencing. Use figured dimensions only. Do not scale drawings.

Nominated Architects: Adam Haddow-7188 | John Pradel-7004


FOR INFORMATION

Rev	Date	Revision	By	Chk.
1	17.03.17	DEVELOPMENT APPLICATION ISSUE		
4	10.04.17	DA SUBMISSION		
10	29.05.17	ISSUED FOR DA	JO	ML
12	09.11.17	REVISED DA ISSUE		
13	27.11.17	REVISED DA ISSUE		

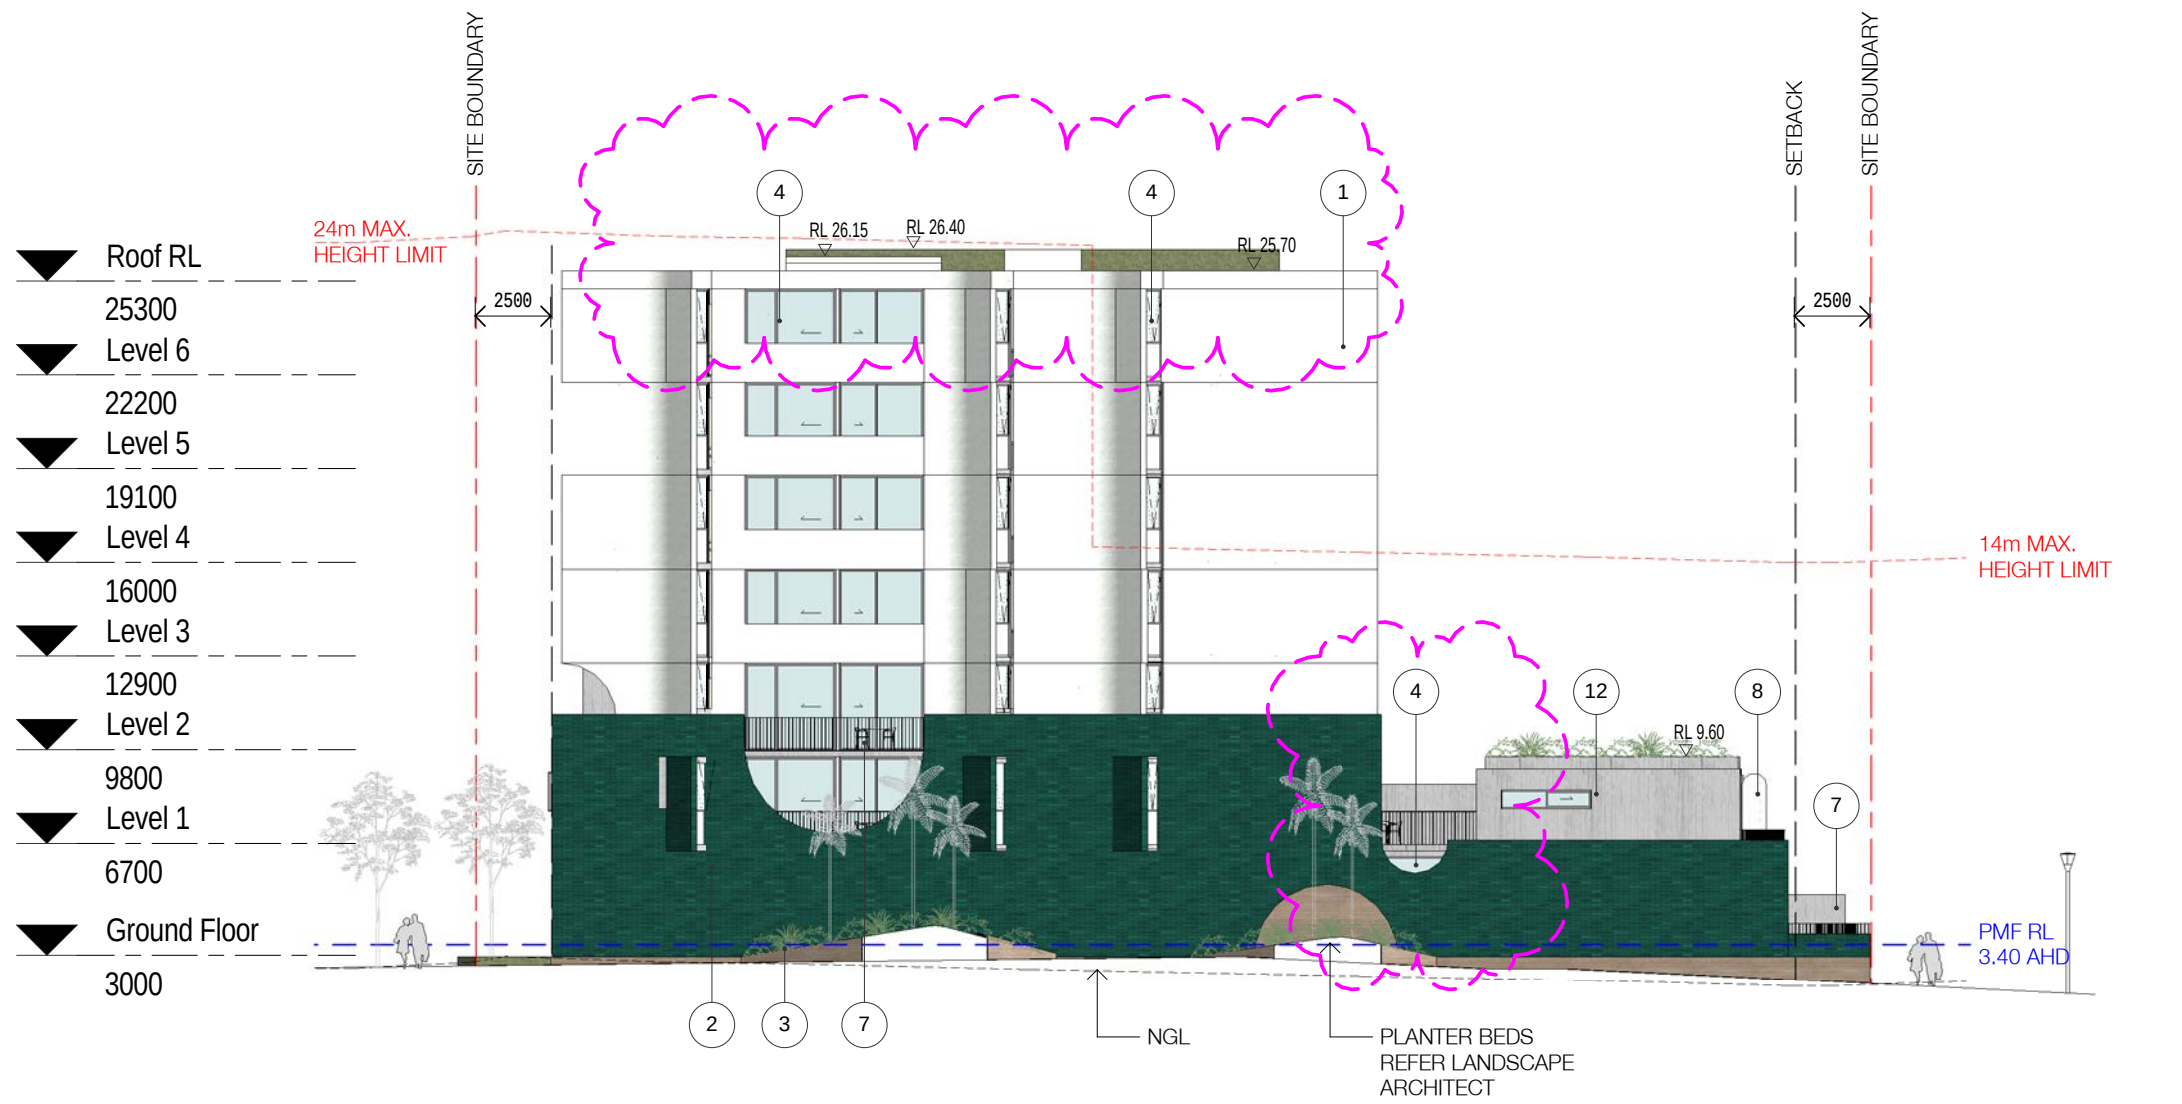


1 BUILDING A EAST ELEVATION

0201 1:250

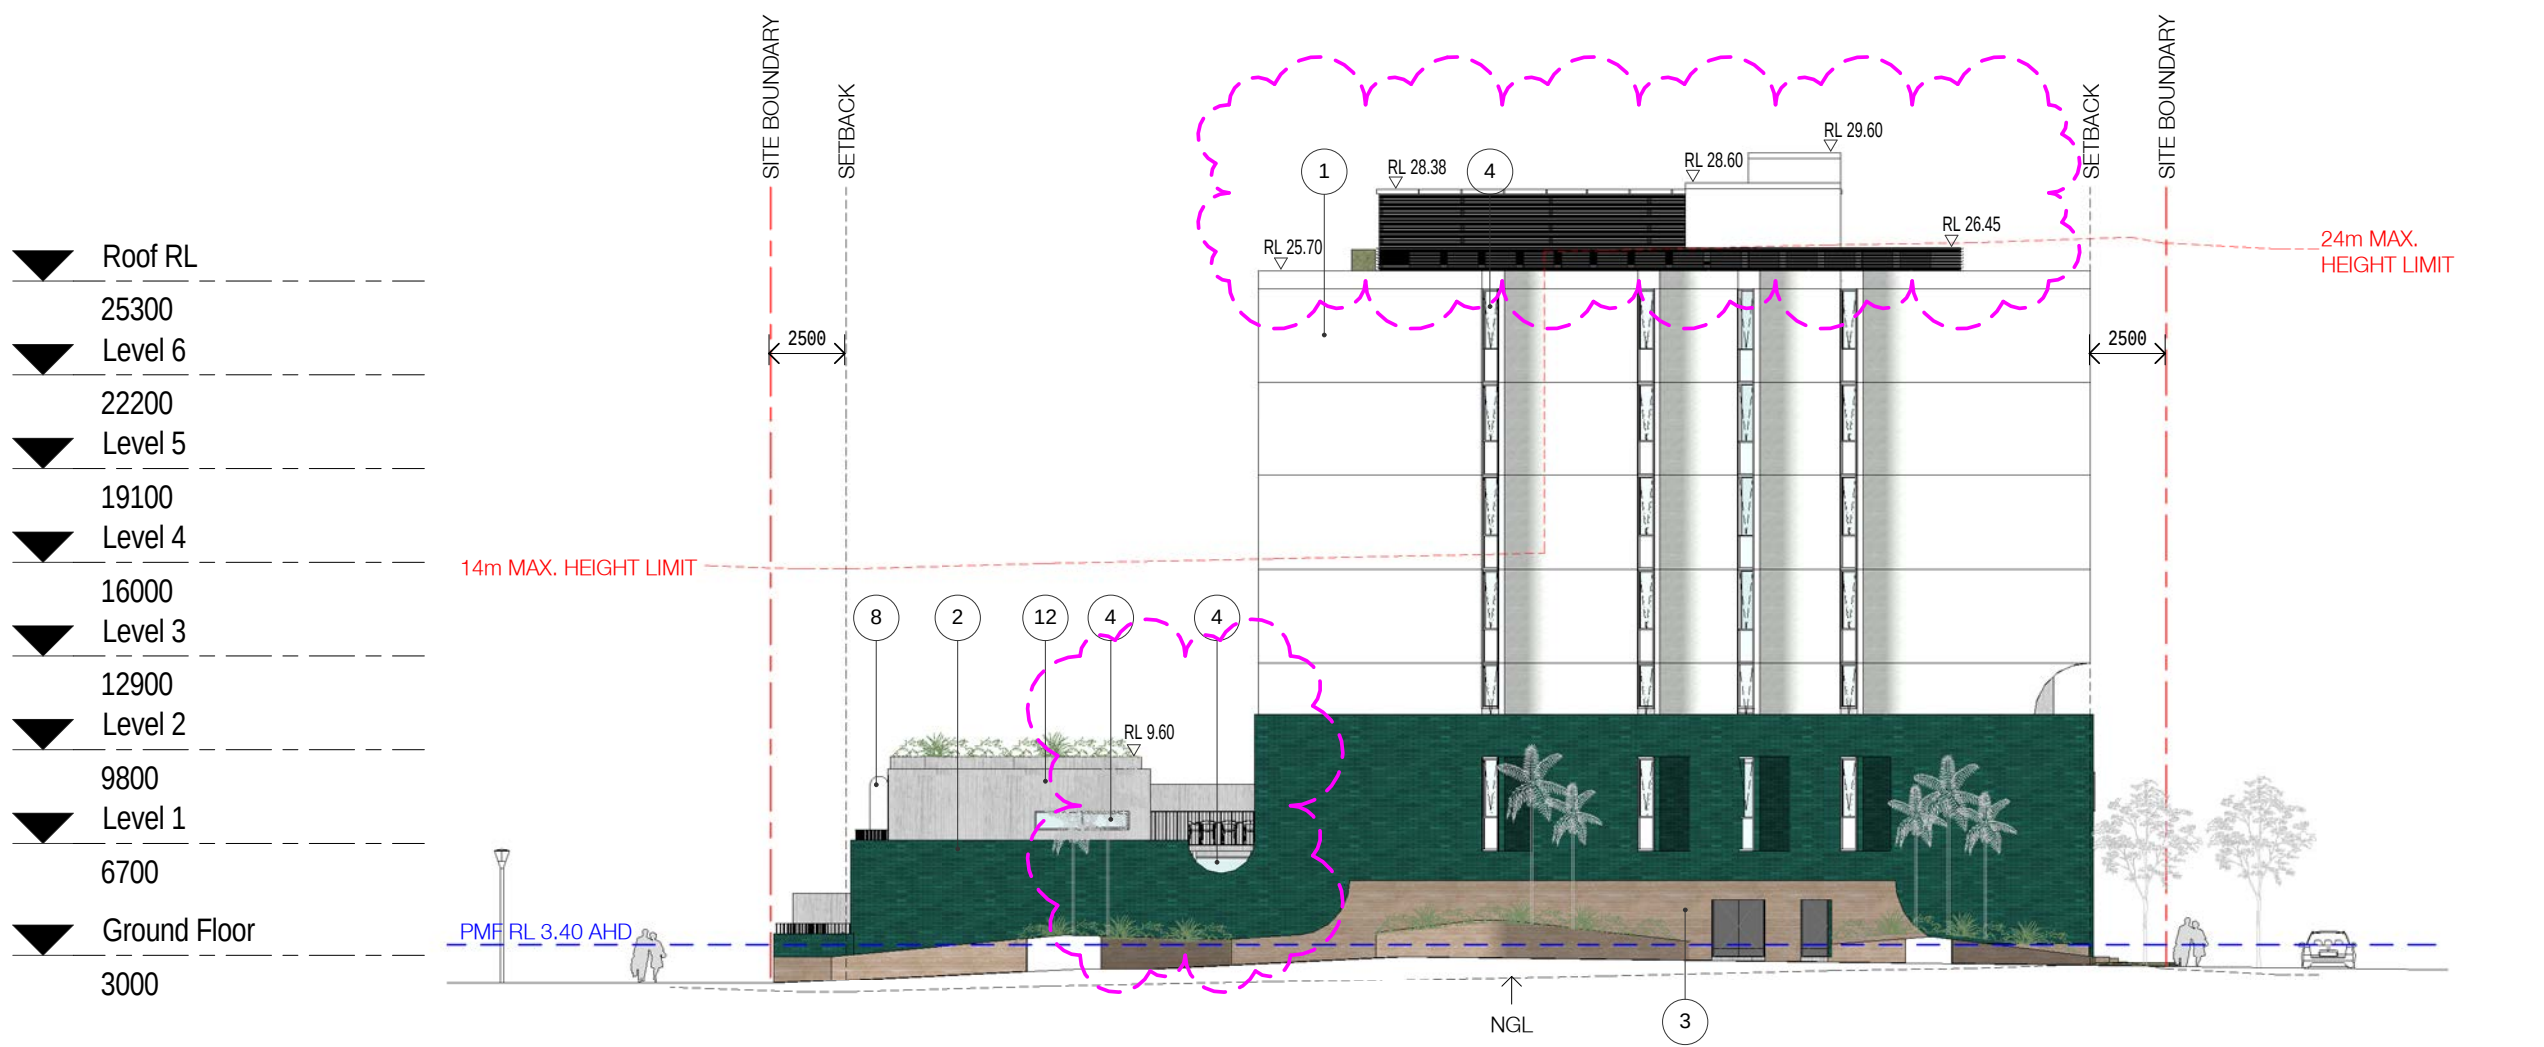

2 BUILDING B WEST ELEVATION

0201 1:250

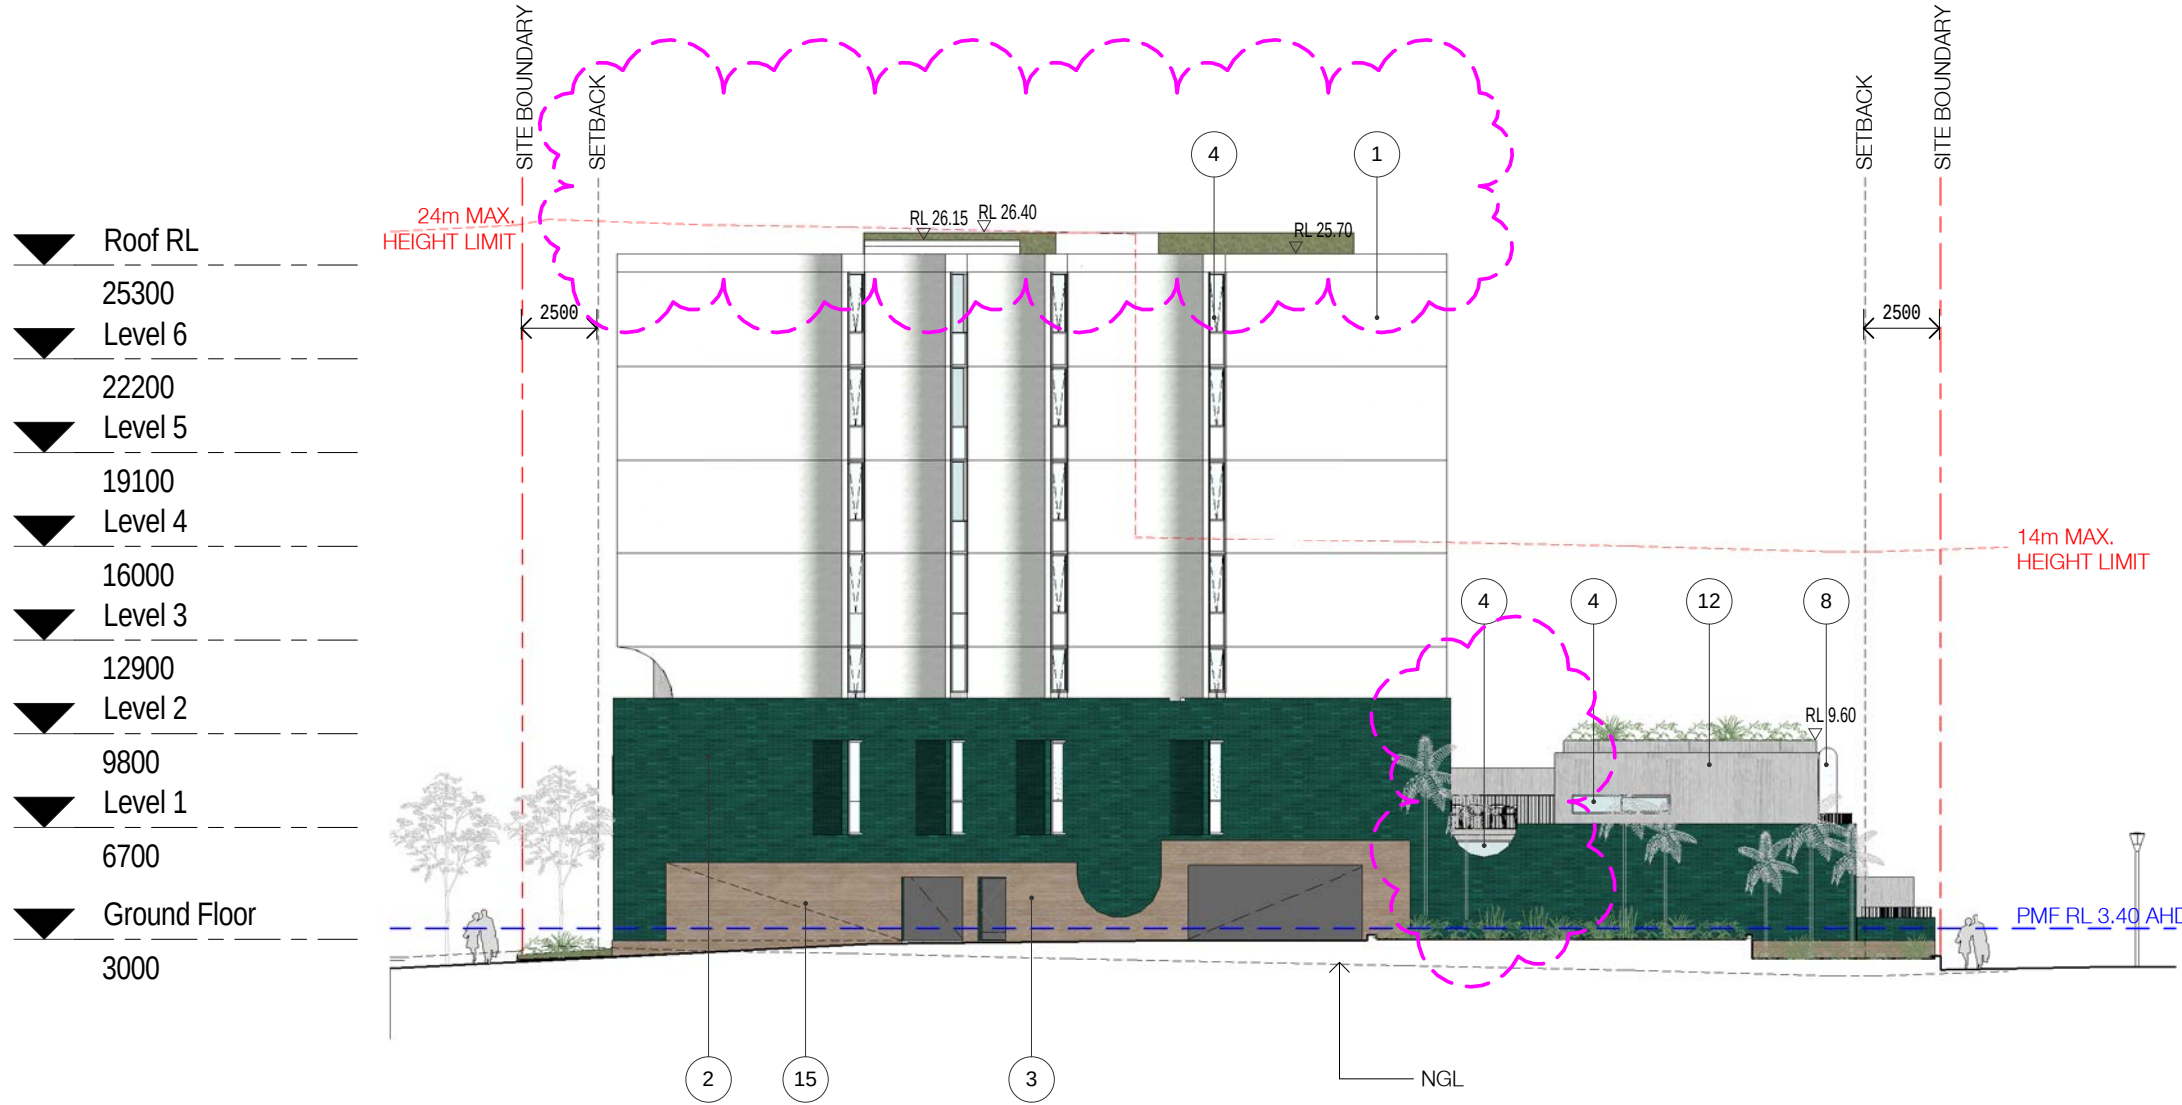

3 BUILDING B EAST ELEVATION

0201 1:250



4 BUILDING C WEST ELEVATION

0201 1:250

Client

DOMAGROUP

Project

Honeysuckle

50 Honeysuckle Drive,
Newcastle NSW 2300

Drawing Name

INTERNAL ELEVATIONS

- White Painted Brick
- Turquoise Glazed Brick
- Terracotta Brick
- Residential Glazing
- Swimming Pool Glazed Balustrade
- Commercial Glazing
- Metalwork - Gates Railings Balustrades
- Marble Privacy Screen
- White Metal Panels
- Aluminium Louvre Wall
- Off-form concrete
- Brick Screen
- Hit and Miss Terracotta Brick

Date 27.11.17 Scale 1 : 250 Sheet Size @ A1

Drawn JO Chk. ML

Job No. 5485 Drawing No. DA-0502 Revision / 13



SJB Architects
Level 2
490 Crown Street
Surry Hills NSW
2010 Australia
T 61 2 9380 9911
F 61 2 9380 9922
www.sjb.com.au







In accepting and utilising this document the recipient agrees that SJB Architecture (NSW) Pty. Ltd. ACN 081 094 724 T/A SJB Architects, retain all common law, statutory law and other rights including copyright and intellectual property rights. The recipient agrees not to use this document for any purpose other than its intended use; to waive all claims against SJB Architects resulting from unauthorised changes; or to reuse the document on other projects without the prior written consent of SJB Architects. Under no circumstances shall transfer of this document be deemed a sale. SJB Architects makes no warranties of fitness for any purpose. The Builder/Contractor shall verify job dimensions prior to any work commencing. Use figured dimensions only. Do not scale drawings.

Nominated Architects: Adam Haddow-7188 | John Pradel-7004

FOR INFORMATION

Rev	Date	Revision	By	Chk.
1	17.03.17	DEVELOPMENT APPLICATION ISSUE		
4	10.04.17	DA SUBMISSION		
10	29.05.17	ISSUED FOR DA	JO	ML
12	09.11.17	REVISED DA ISSUE		
13	27.11.17	REVISED DA ISSUE		

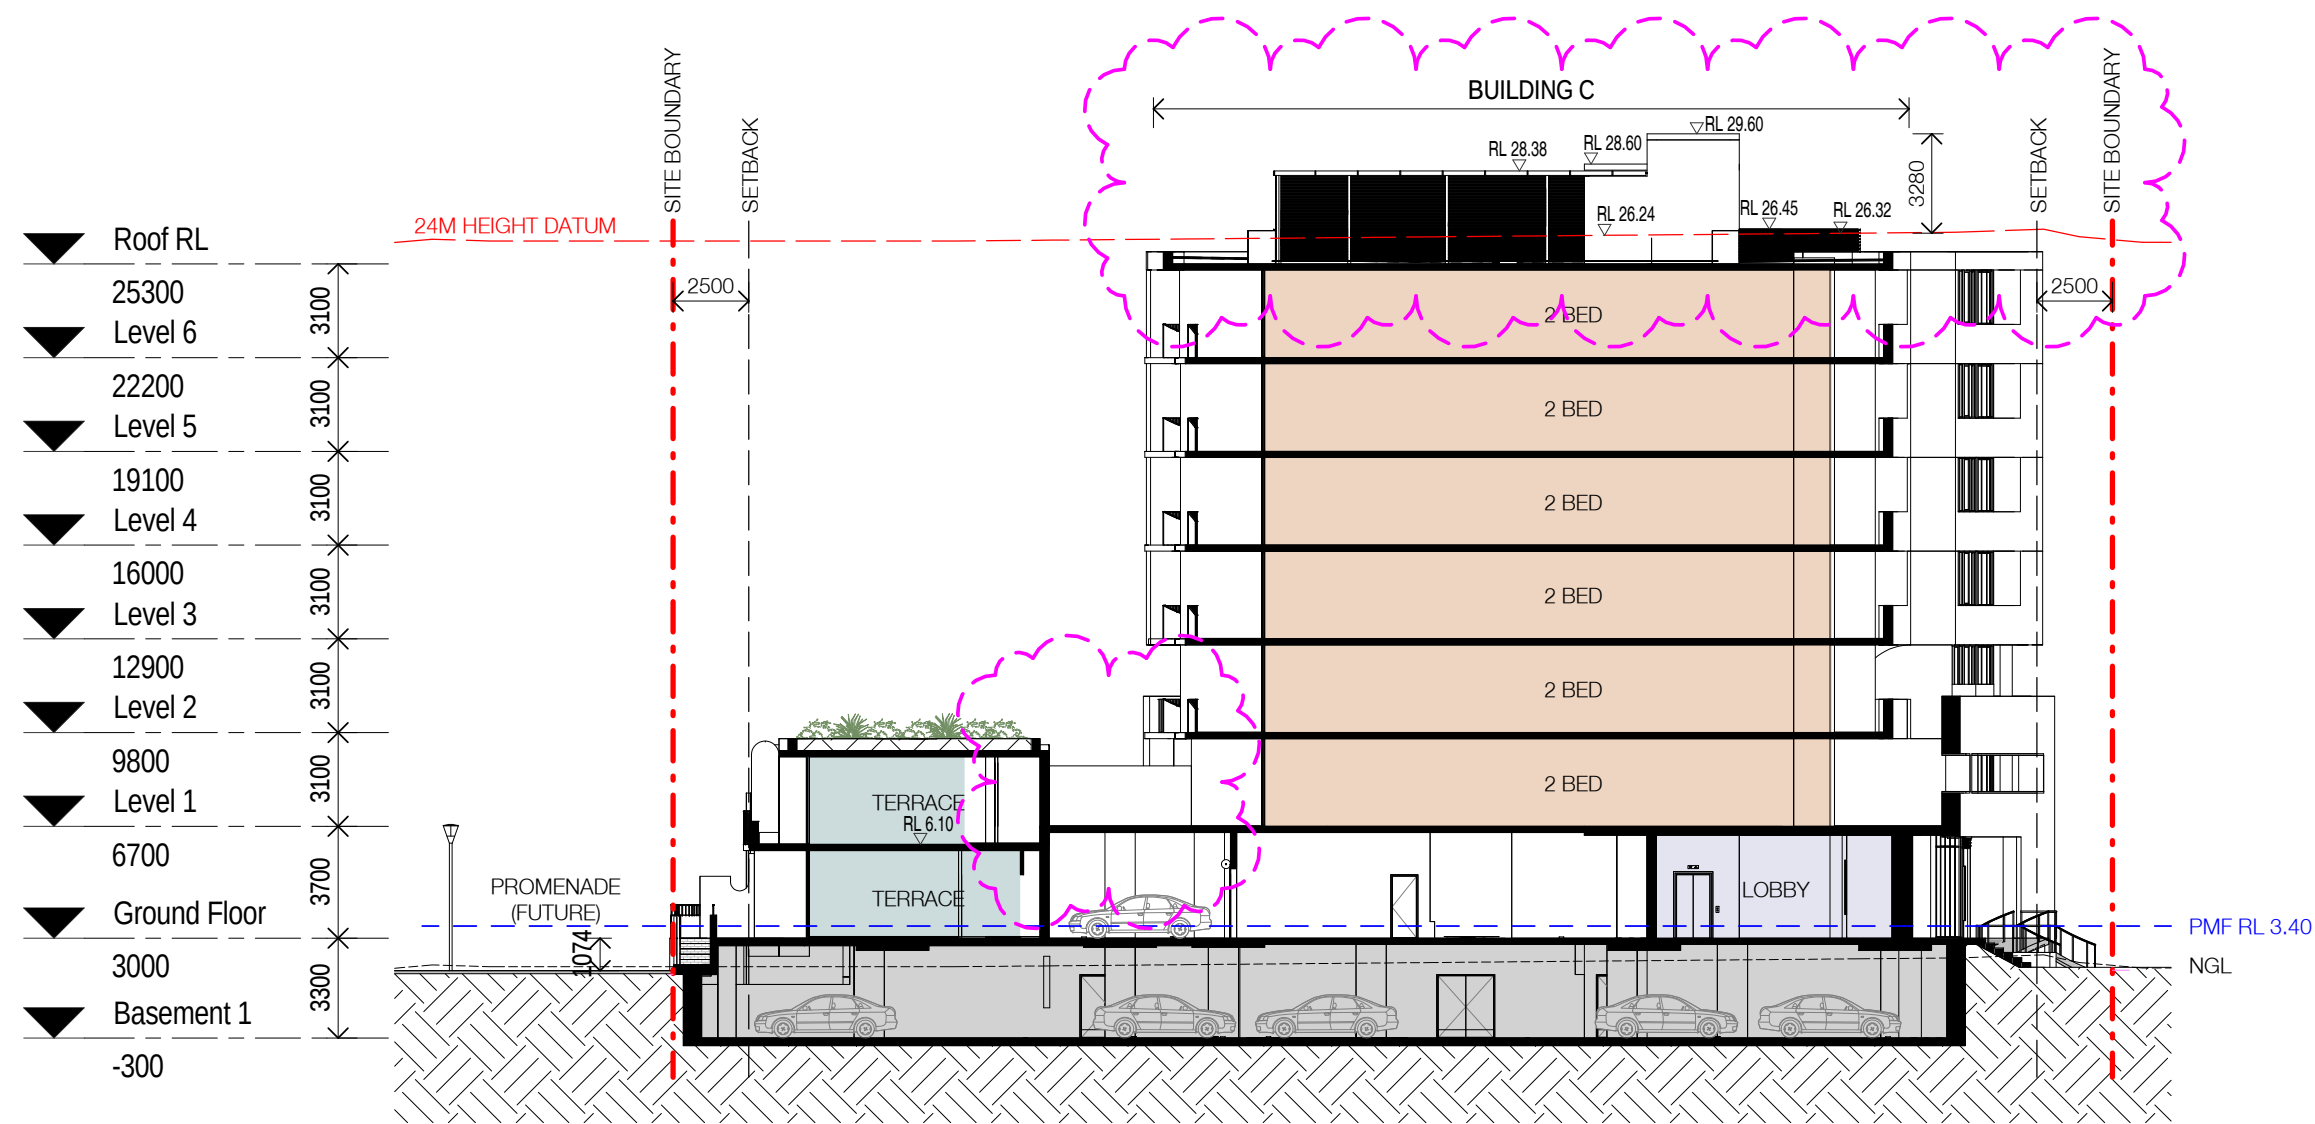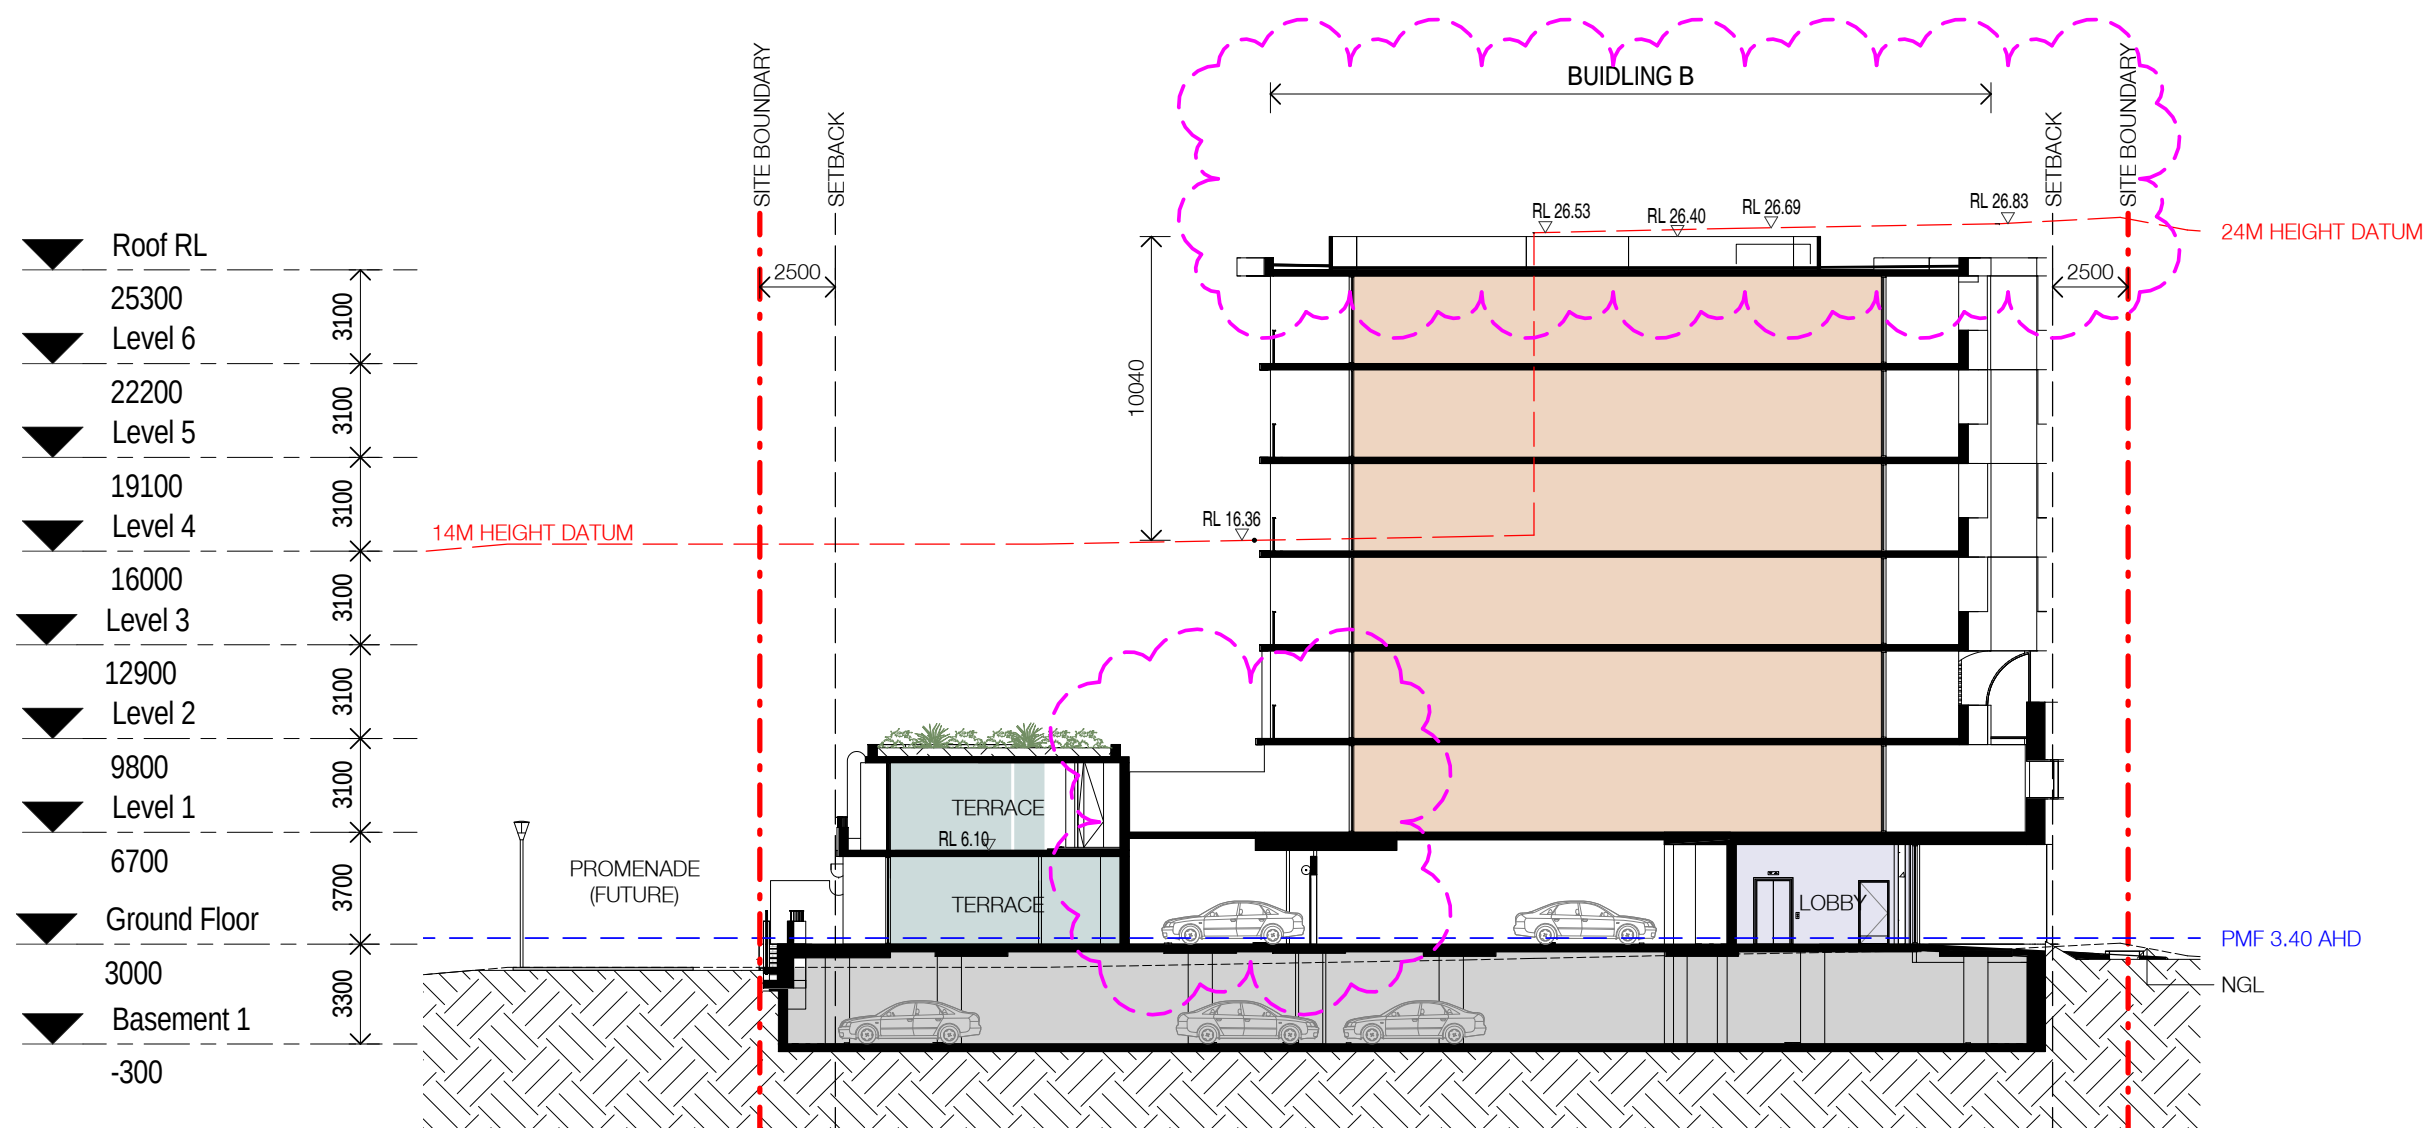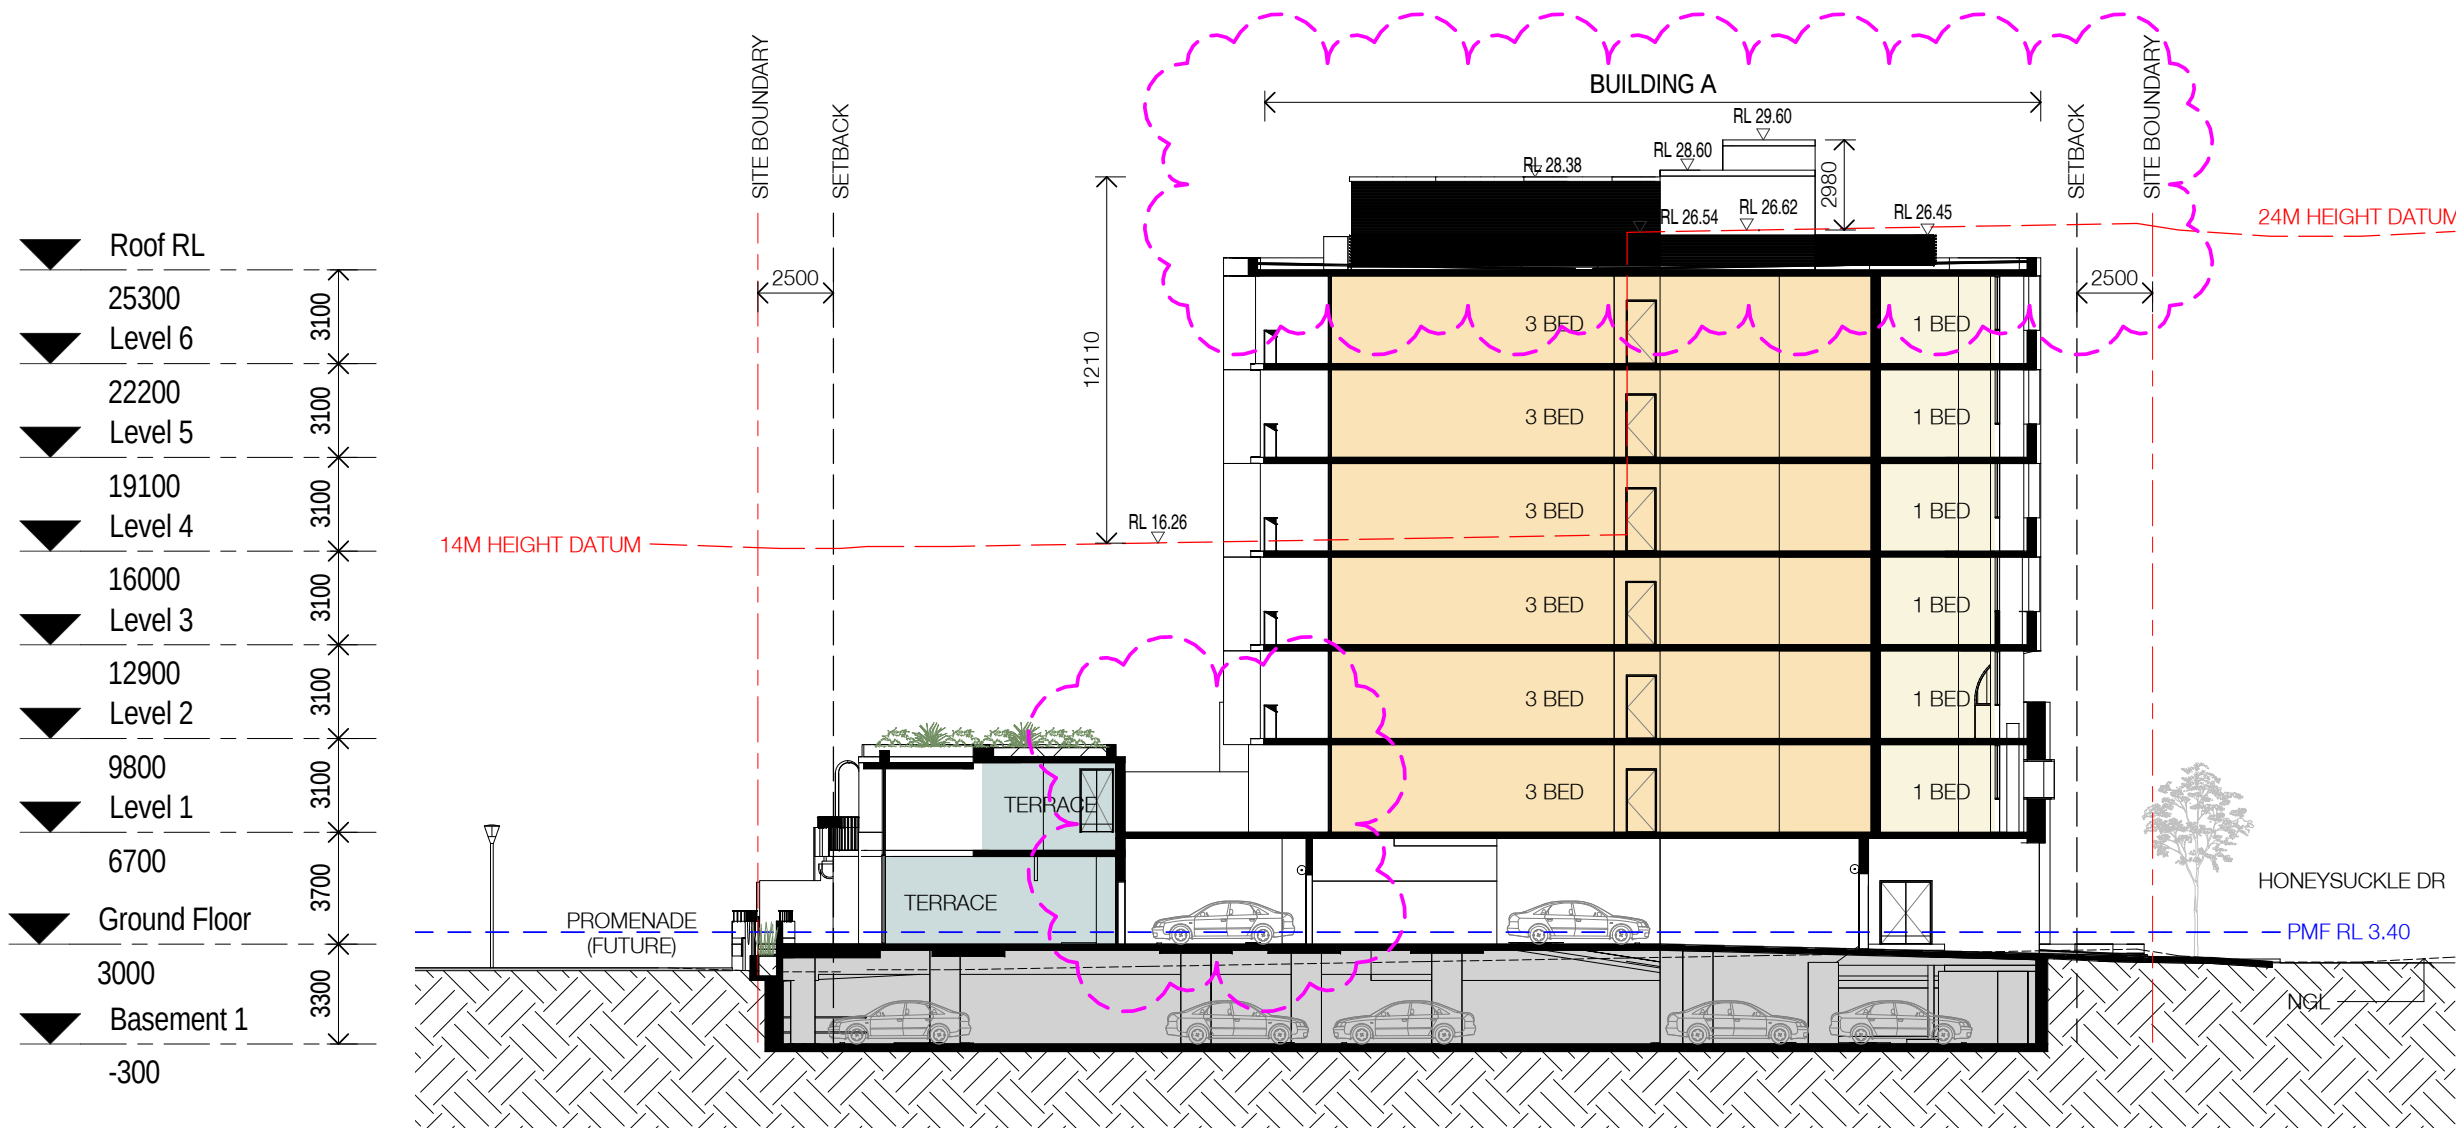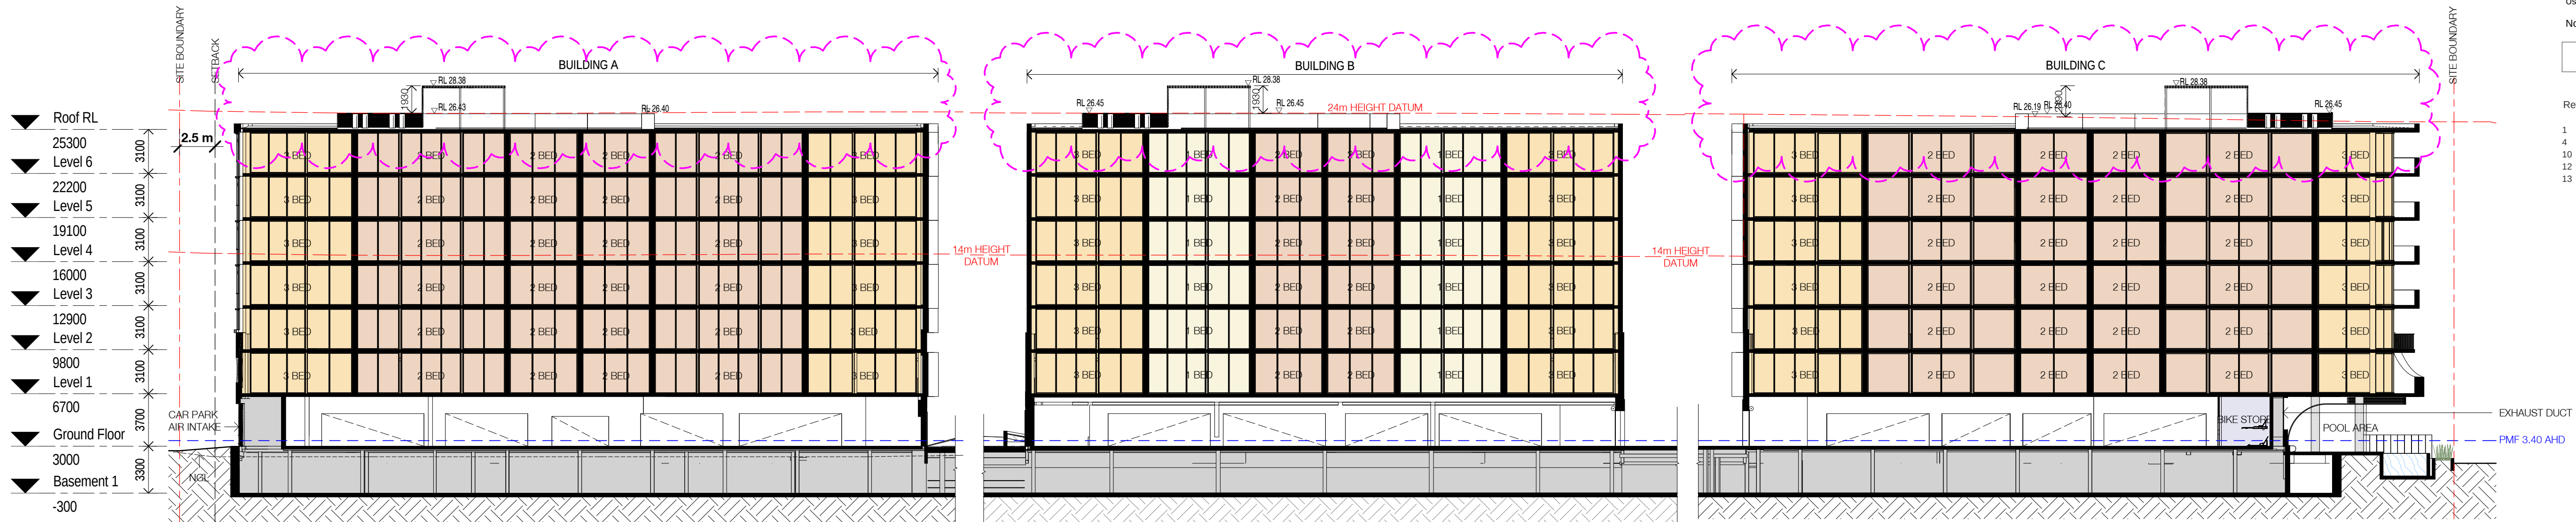

Client

DOMAGROUP

Project

Honeysuckle

50 Honeysuckle Drive,
Newcastle NSW 2300

Drawing Name

SITE SECTIONS

Date Scale Sheet Size
27.11.17 1 : 250 @ A1

Drawn Chk.
JO ML

Job No. Drawing No. Revision
5485 DA-0601 / 13

0 5 10 20m
1:250

SJB Architects
Level 2
490 Crown Street
Surry Hills NSW
2010 Australia
T 61 2 9380 9911
F 61 2 9380 9922
www.sjb.com.au





SHADOW ANALYSIS - 9AM JUNE 21



SHADOW ANALYSIS - 10AM JUNE 21



SHADOW ANALYSIS - 11AM JUNE 21



SHADOW ANALYSIS - 12PM JUNE 21



SHADOW ANALYSIS - 1PM JUNE 21



SHADOW ANALYSIS - 2PM JUNE 21



SHADOW ANALYSIS - 3PM JUNE 21

In accepting and utilising this document the recipient agrees that SJB Architecture (NSW) Pty. Ltd. ACN 081 094 724 T/A SJB Architects, retain all common law, statutory law and other rights including copyright and intellectual property rights. The recipient agrees not to use this document for any purpose other than its intended use; to waive all claims against SJB Architects resulting from unauthorised changes; or to reuse the document on other projects without the prior written consent of SJB Architects. Under no circumstances shall transfer of this document be deemed a sale. SJB Architects makes no warranties of fitness for any purpose. The Builder/Contractor shall verify job dimensions prior to any work commencing. Use figured dimensions only. Do not scale drawings.

Nominated Architects: Adam Haddow-7188 | John Pradel-7004

FOR INFORMATION

Rev	Date	Revision	By	Chk.
1	17.03.17	DEVELOPMENT APPLICATION ISSUE		
4	10.04.17	DA SUBMISSION		
10	29.05.17	ISSUED FOR DA	JO	ML
12	09.11.17	REVISED DA ISSUE		
13	27.11.17	REVISED DA ISSUE		

Client

DOMAGROUP


Project

Honeysuckle

50 Honeysuckle Drive,
Newcastle NSW 2300

Drawing Name


SHADOW ANALYSIS -
PROPOSED

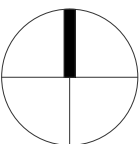

Date 27.11.17 Scale 1 : 1500 Sheet Size @ A1


Drawn JO Chk. ML

Job No. 5485 Drawing No. DA-3000 Revision / 13

 


SJB Architects
Level 2
490 Crown Street
Surry Hills NSW
2010 Australia
T 61 2 9380 9911
F 61 2 9380 9922
www.sjb.com.au




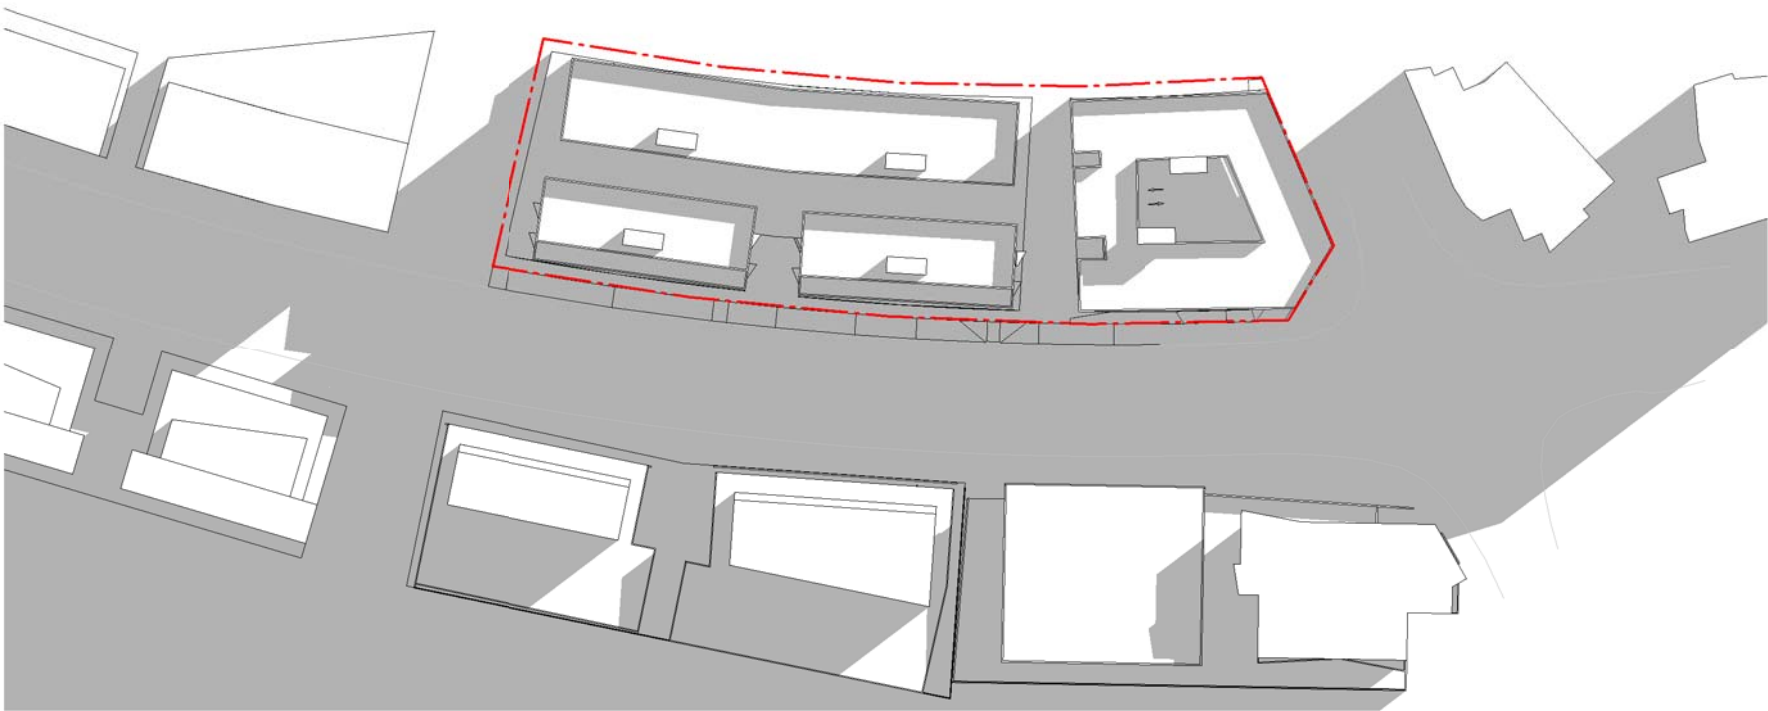


COMPLIANT - SHADOW ANALYSIS -
9AM JUNE 21

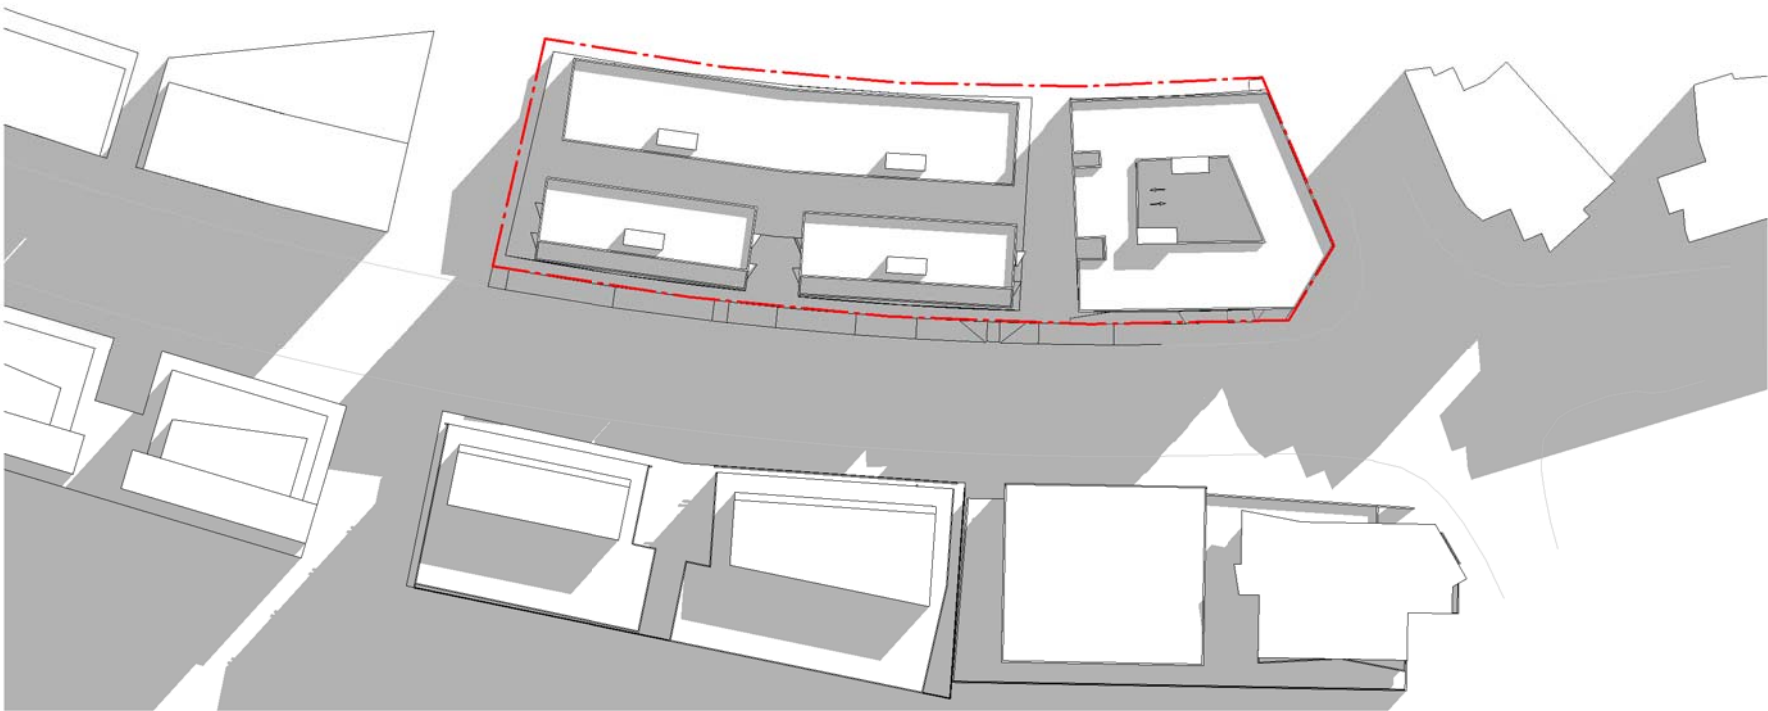


COMPLIANT - SHADOW ANALYSIS -
10AM JUNE 21

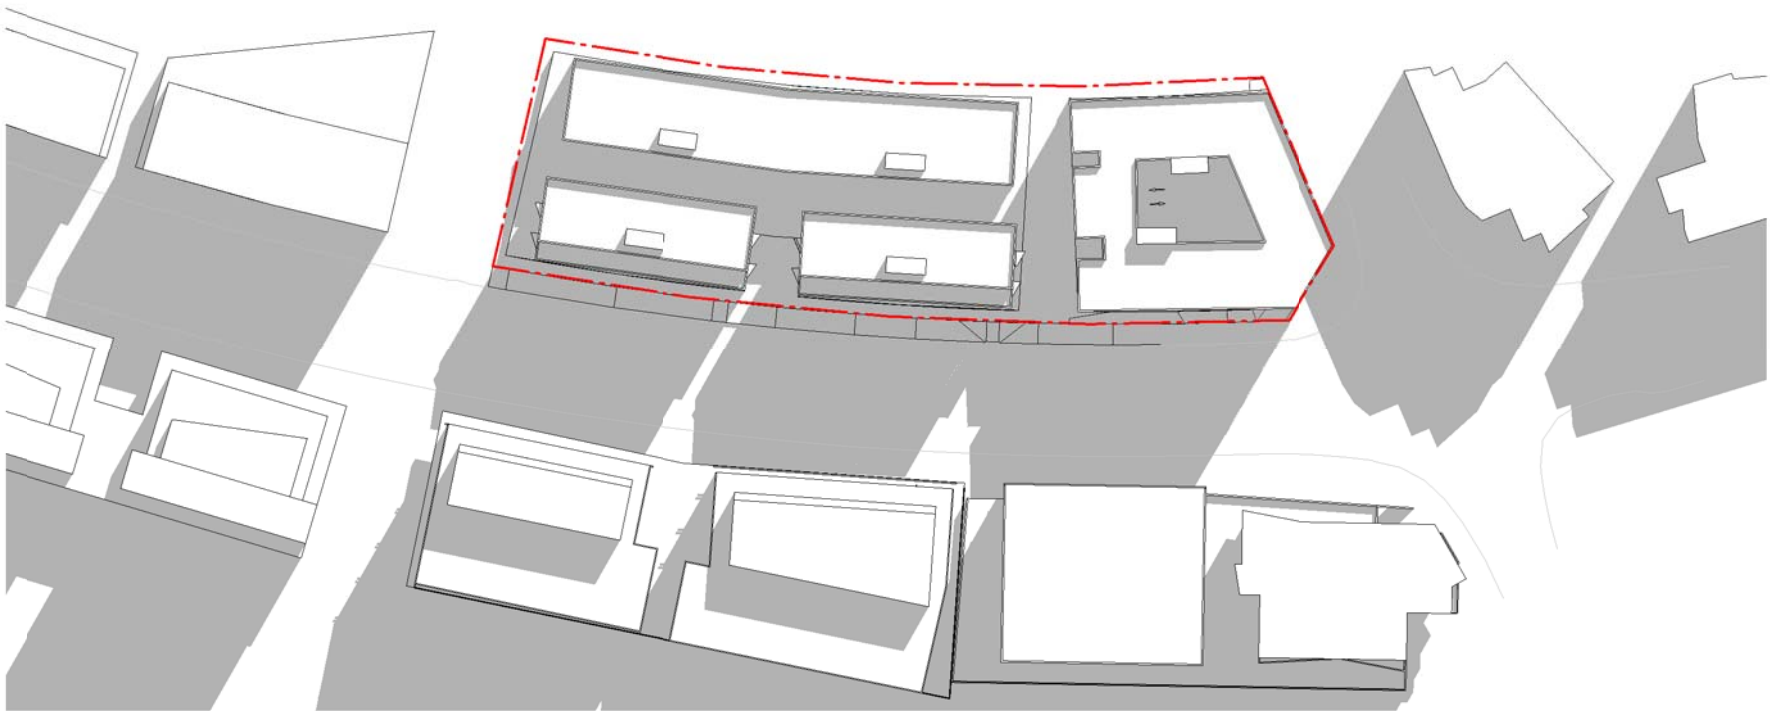


COMPLIANT - SHADOW ANALYSIS -
11AM JUNE 21

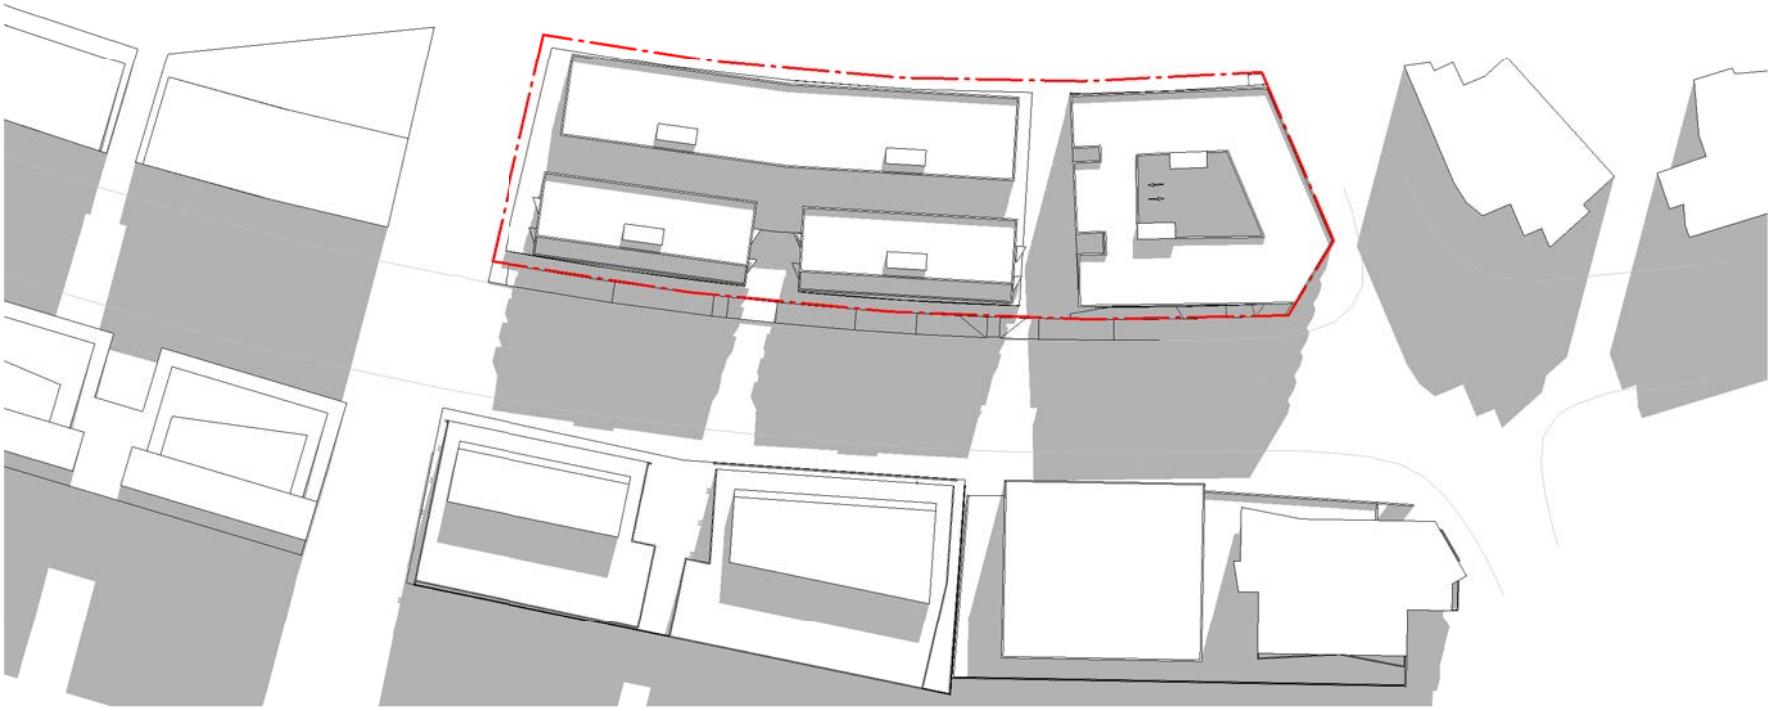

COMPLIANT - SHADOW ANALYSIS -
12PM JUNE 21

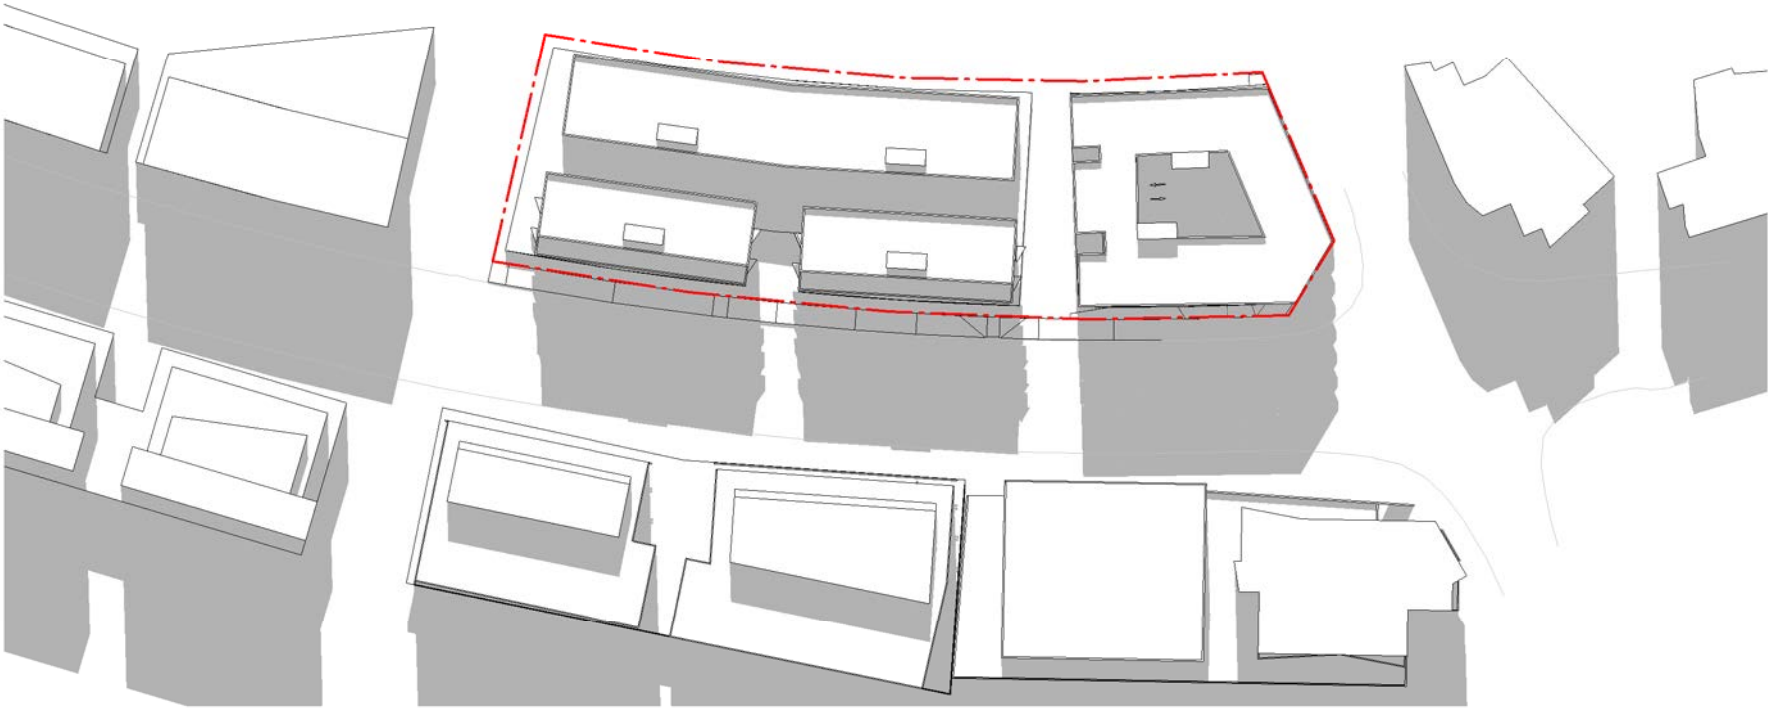

COMPLIANT - SHADOW ANALYSIS -
1PM JUNE 21

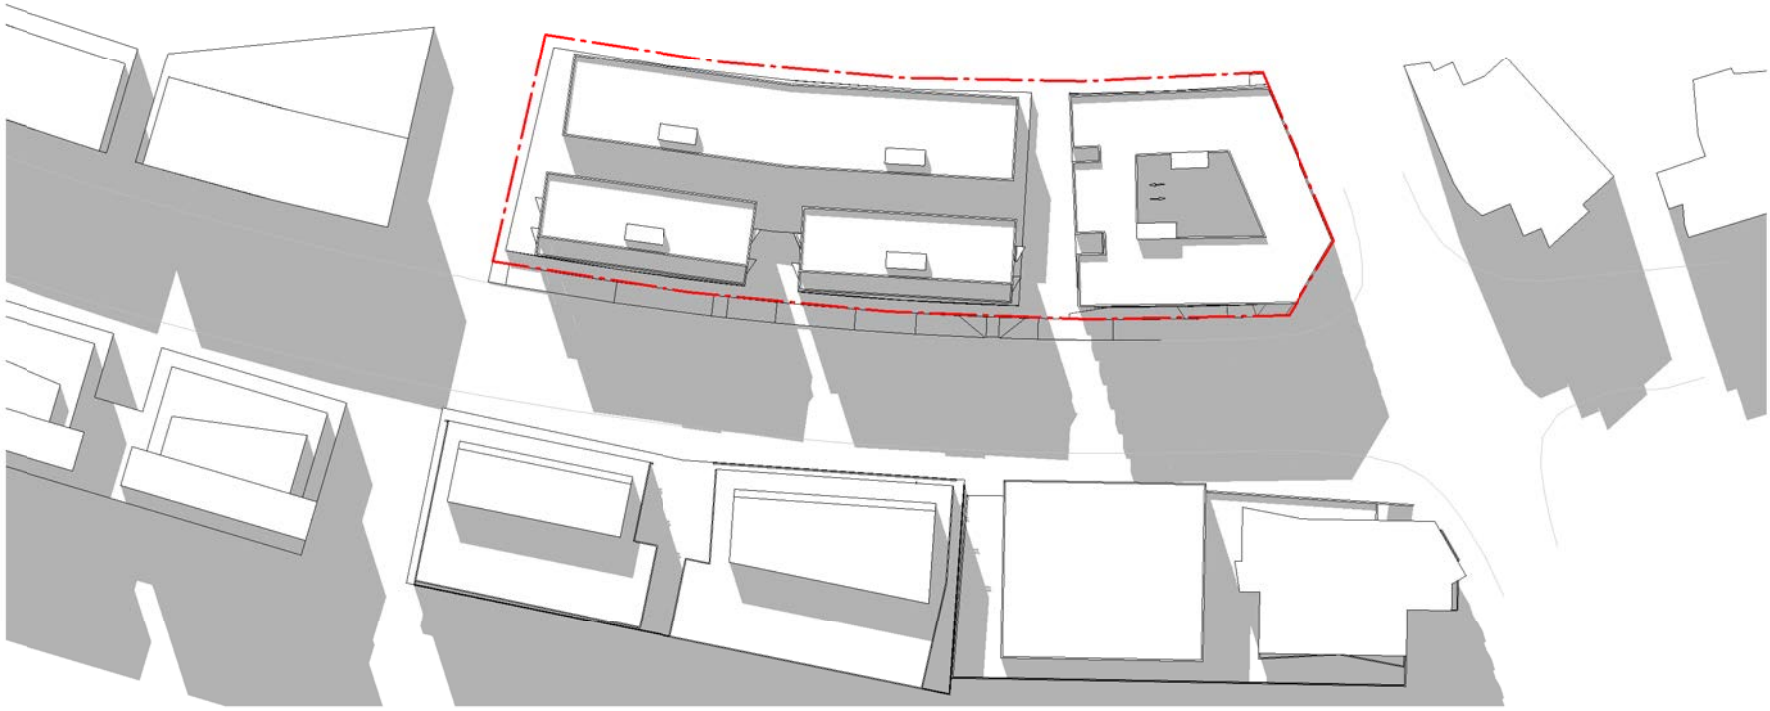

COMPLIANT - SHADOW ANALYSIS -
2PM JUNE 21



COMPLIANT - SHADOW ANALYSIS -
3PM JUNE 21

In accepting and utilising this document the recipient agrees that SJB Architecture (NSW) Pty. Ltd. ACN 081 094 724 T/A SJB Architects, retain all common law, statutory law and other rights including copyright and intellectual property rights. The recipient agrees not to use this document for any purpose other than its intended use; to waive all claims against SJB Architects resulting from unauthorised changes; or to reuse the document on other projects without the prior written consent of SJB Architects. Under no circumstances shall transfer of this document be deemed a sale. SJB Architects makes no warranties of fitness for any purpose. The Builder/Contractor shall verify job dimensions prior to any work commencing. Use figured dimensions only. Do not scale drawings.

Nominated Architects: Adam Haddow-7188 | John Pradel-7004

FOR INFORMATION

Rev	Date	Revision	By	Chk.
1	17.03.17	DEVELOPMENT APPLICATION ISSUE		
10	29.05.17	ISSUED FOR DA	JO	ML
13	27.11.17	REVISED DA ISSUE		

Client

DOMAGROUP


Project

Honeysuckle

50 Honeysuckle Drive,
Newcastle NSW 2300

Drawing Name


SHADOW ANALYSIS -
COMPLIANT

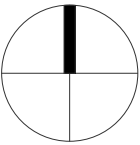

Date	Scale	Sheet Size
27.11.17	1 : 1500	@ A1

Drawn	Chk.
JO	ML

Job No.	Drawing No.	Revision
5485	DA-3001	/ 13

 

SJB Architects
Level 2
490 Crown Street
Surry Hills NSW
2010 Australia
T 61 2 9380 9911
F 61 2 9380 9922
www.sjb.com.au



In accepting and utilising this document the recipient agrees that SJB Architecture (NSW) Pty. Ltd. ACN 081 094 724 T/A SJB Architects, retain all common law, statutory law and other rights including copyright and intellectual property rights. The recipient agrees not to use this document for any purpose other than its intended use; to waive all claims against SJB Architects resulting from unauthorised changes; or to reuse the document on other projects without the prior written consent of SJB Architects. Under no circumstances shall transfer of this document be deemed a sale. SJB Architects makes no warranties of fitness for any purpose. The Builder/Contractor shall verify job dimensions prior to any work commencing. Use figured dimensions only. Do not scale drawings.

Nominated Architects: Adam Haddow-7188 | John Pradel-7004

FOR INFORMATION

Rev	Date	Revision	By	Chk.
1	17.03.17	DEVELOPMENT APPLICATION ISSUE		
4	10.04.17	DA SUBMISSION		
10	29.05.17	ISSUED FOR DA	JO	ML
12	09.11.17	REVISED DA ISSUE		
13	27.11.17	REVISED DA ISSUE		

GFA CALCULATIONS

Ground Floor	1687 m ²
Level 1	3218 m ²
Level 2	2375 m ²
Level 3	2386 m ²
Level 4	2386 m ²
Level 5	2386 m ²
Level 6	2386 m ²
Roof RL	38 m ²
TOTAL	16863 m ²

Client

DOMAGROUP

Project

Honeysuckle

50 Honeysuckle Drive,
Newcastle NSW 2300

Drawing Name

GFA ANALYSIS

Date 27.11.17 Scale 1 : 500 Sheet Size @ A1

Drawn JO Chk. ML


Job No. 5485 Drawing No. DA-3101 Revision / 13

0 10 20 40m
1:500


SJB Architects
Level 2
490 Crown Street
Surry Hills NSW
2010 Australia
T 61 2 9380 9911
F 61 2 9380 9922
www.sjb.com.au




Ground Floor

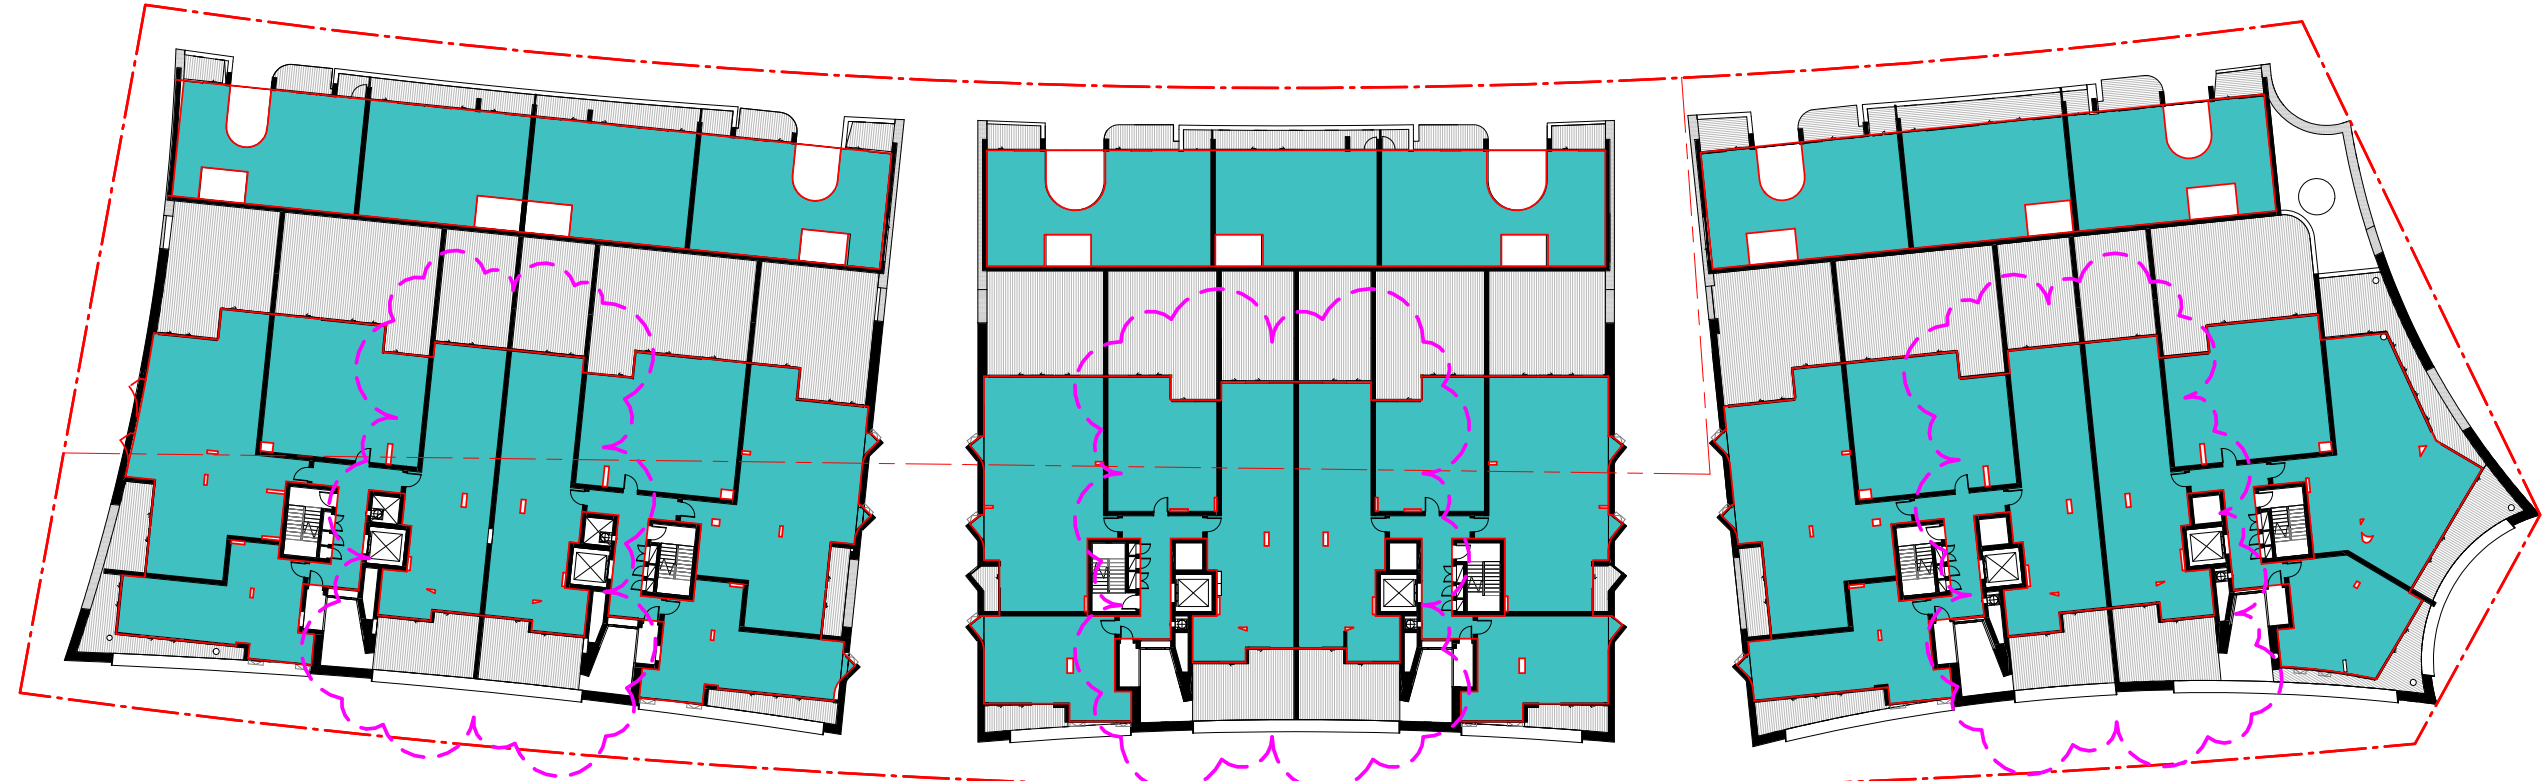


Level 1

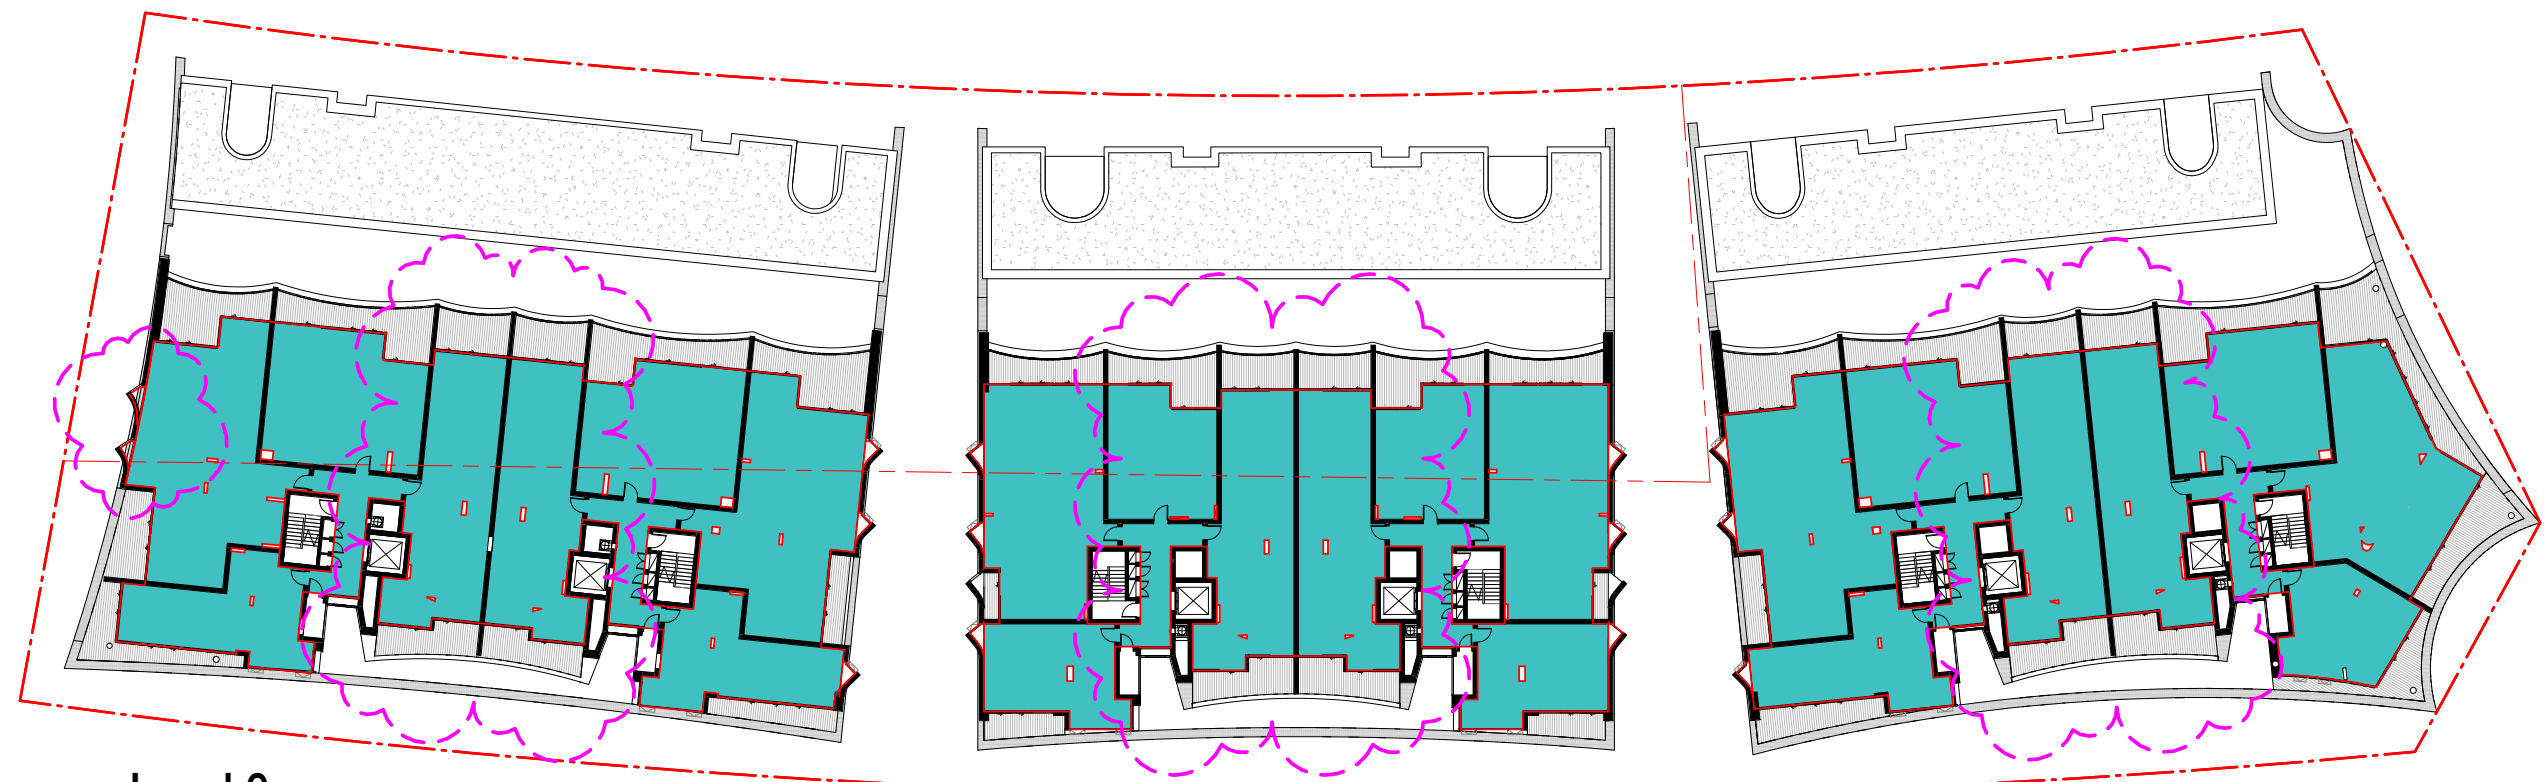


Level 2

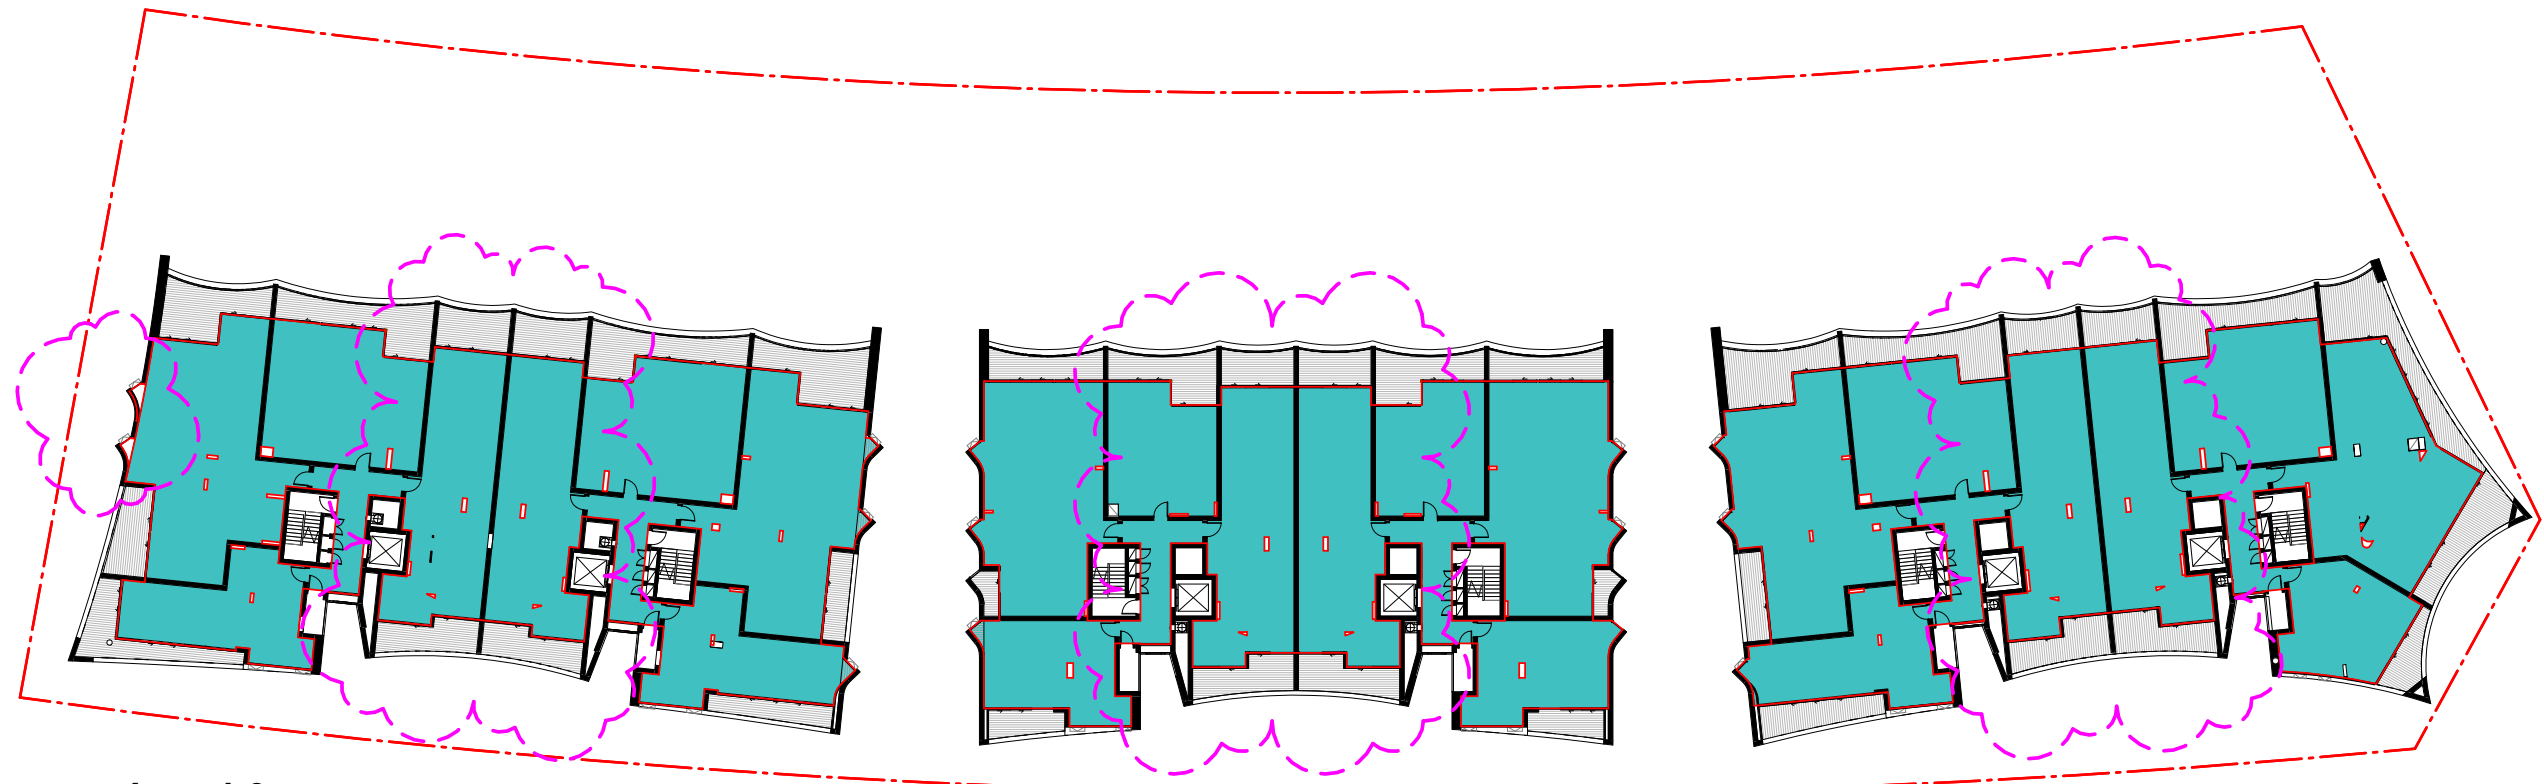


Level 3

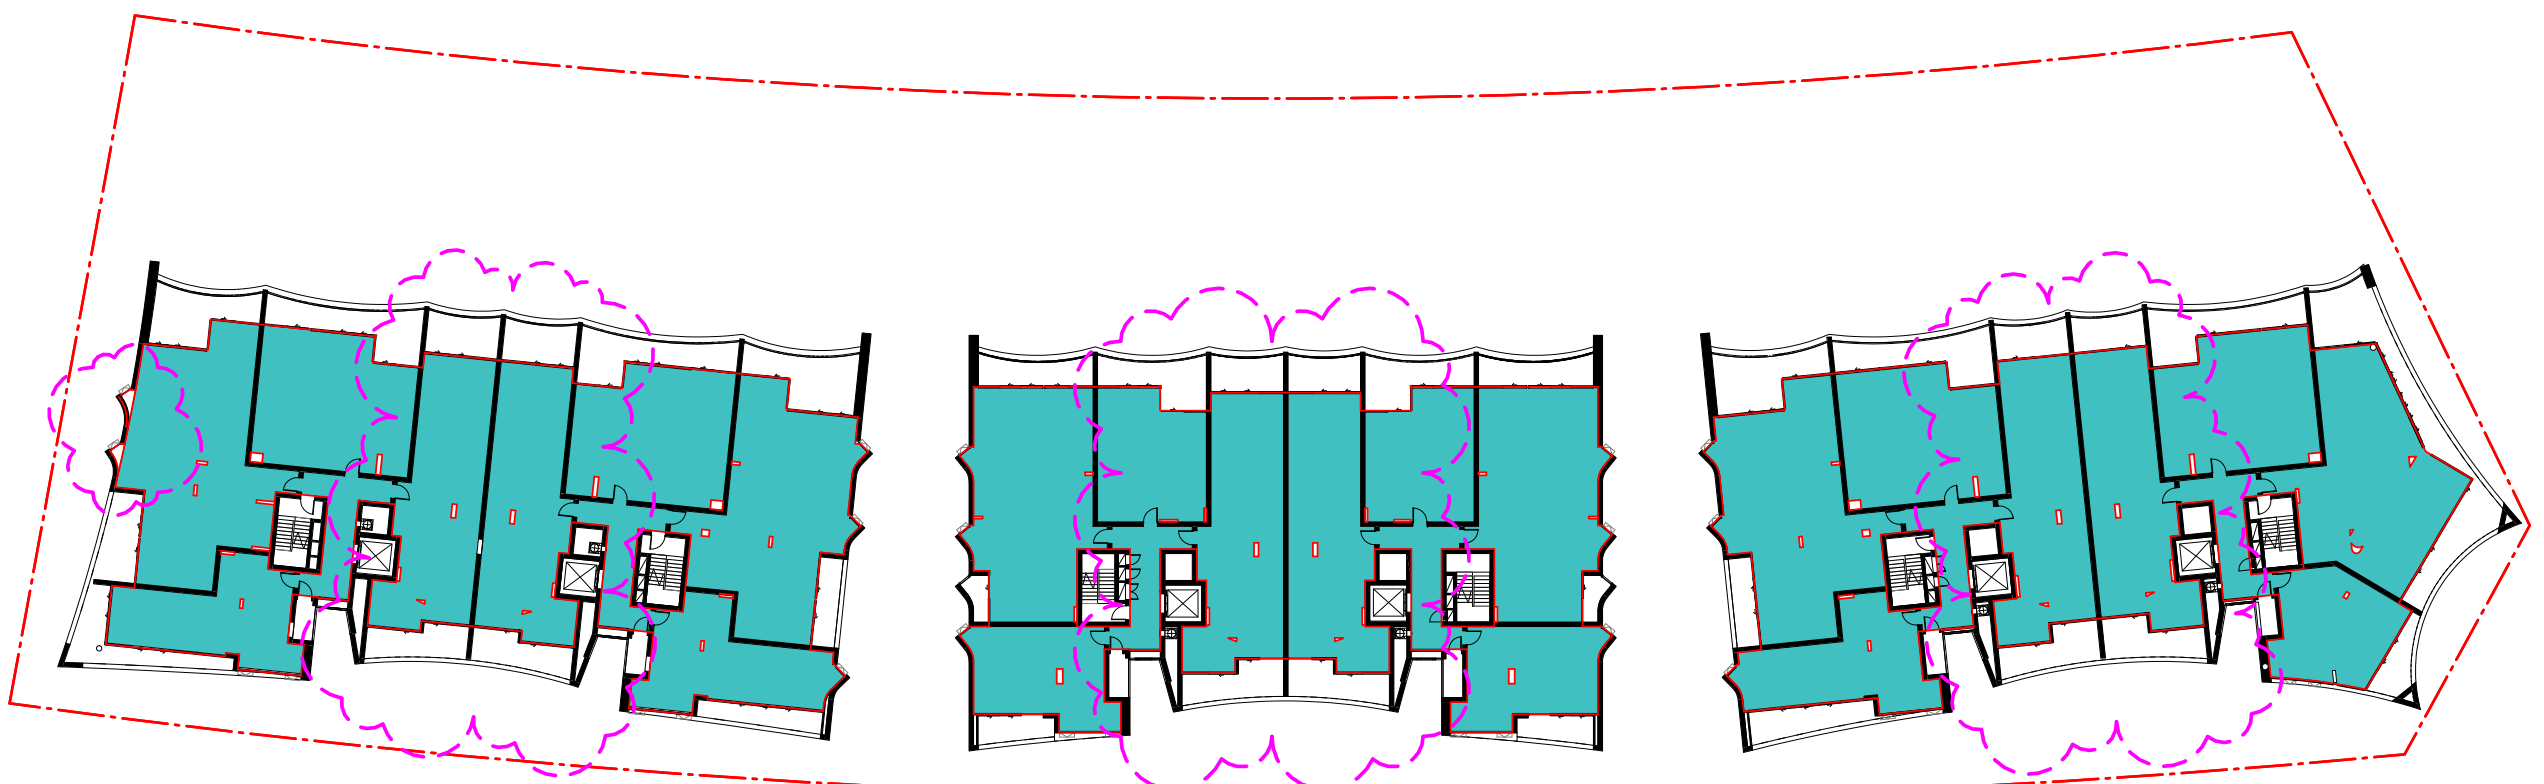


Level 4

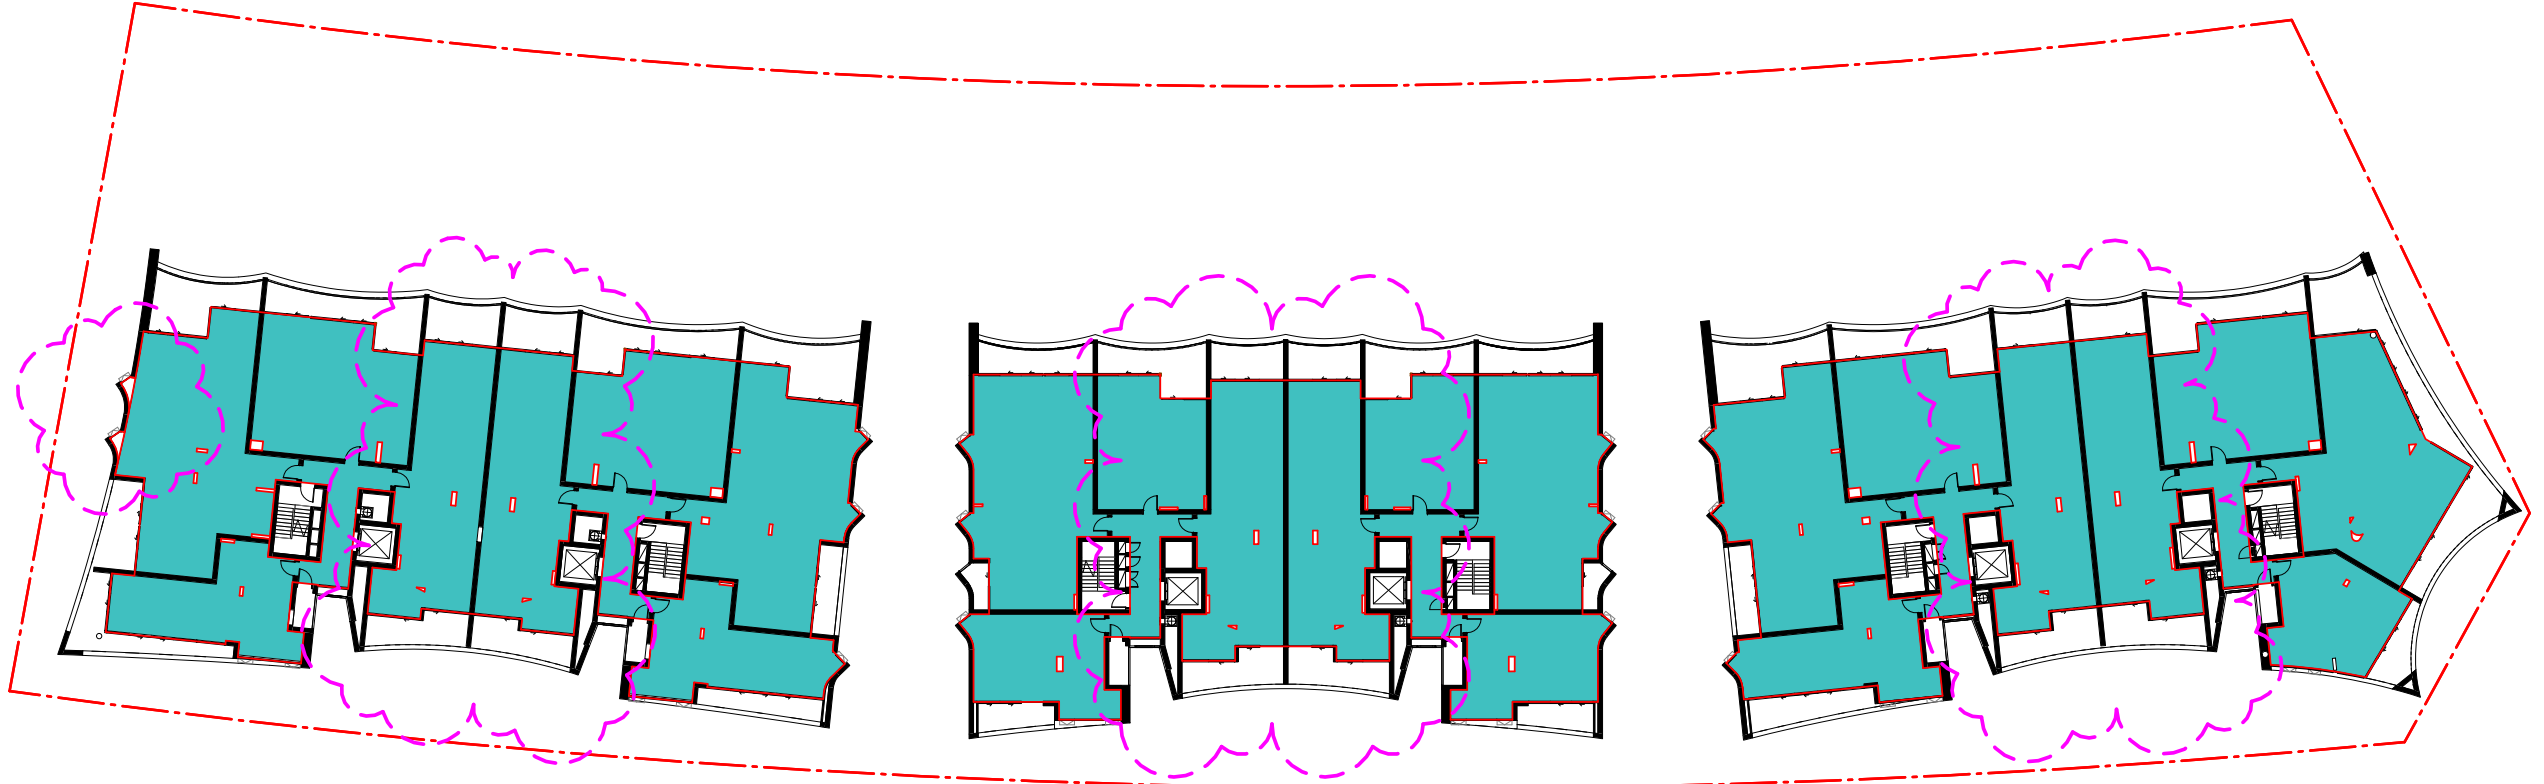

Level 5

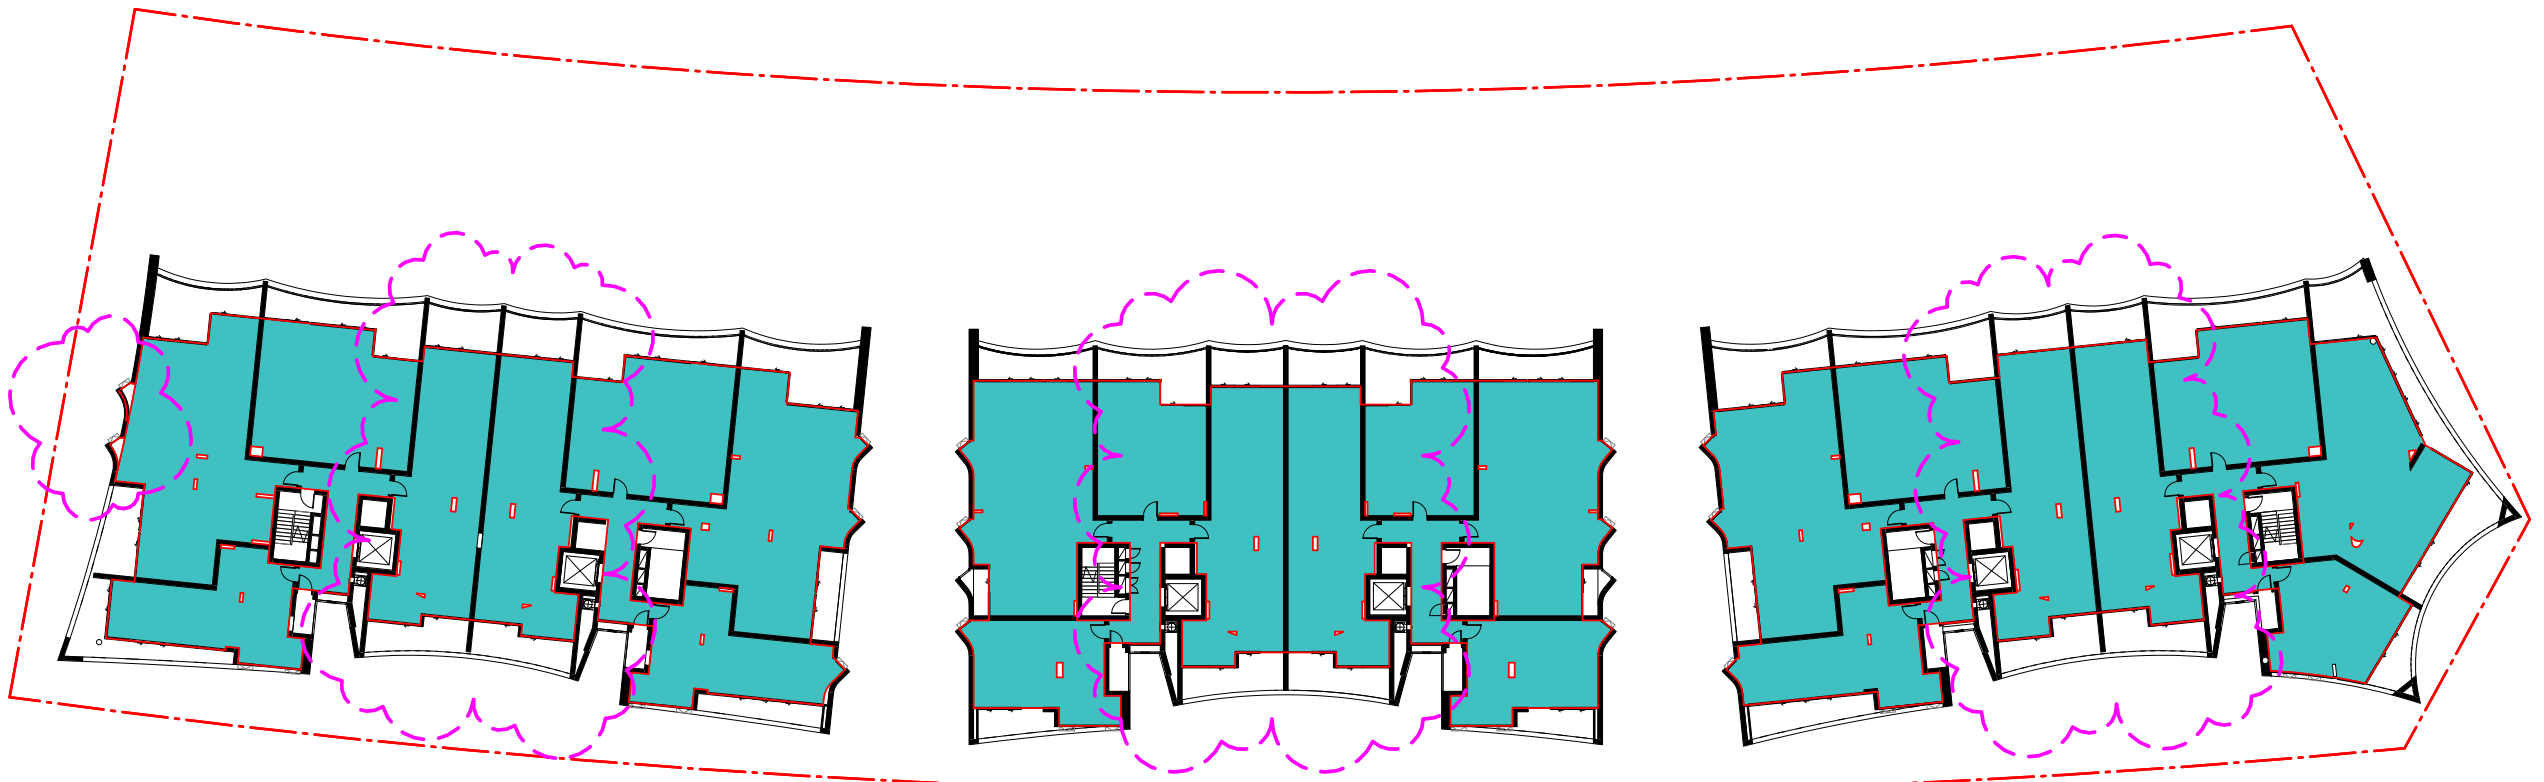


Level 6

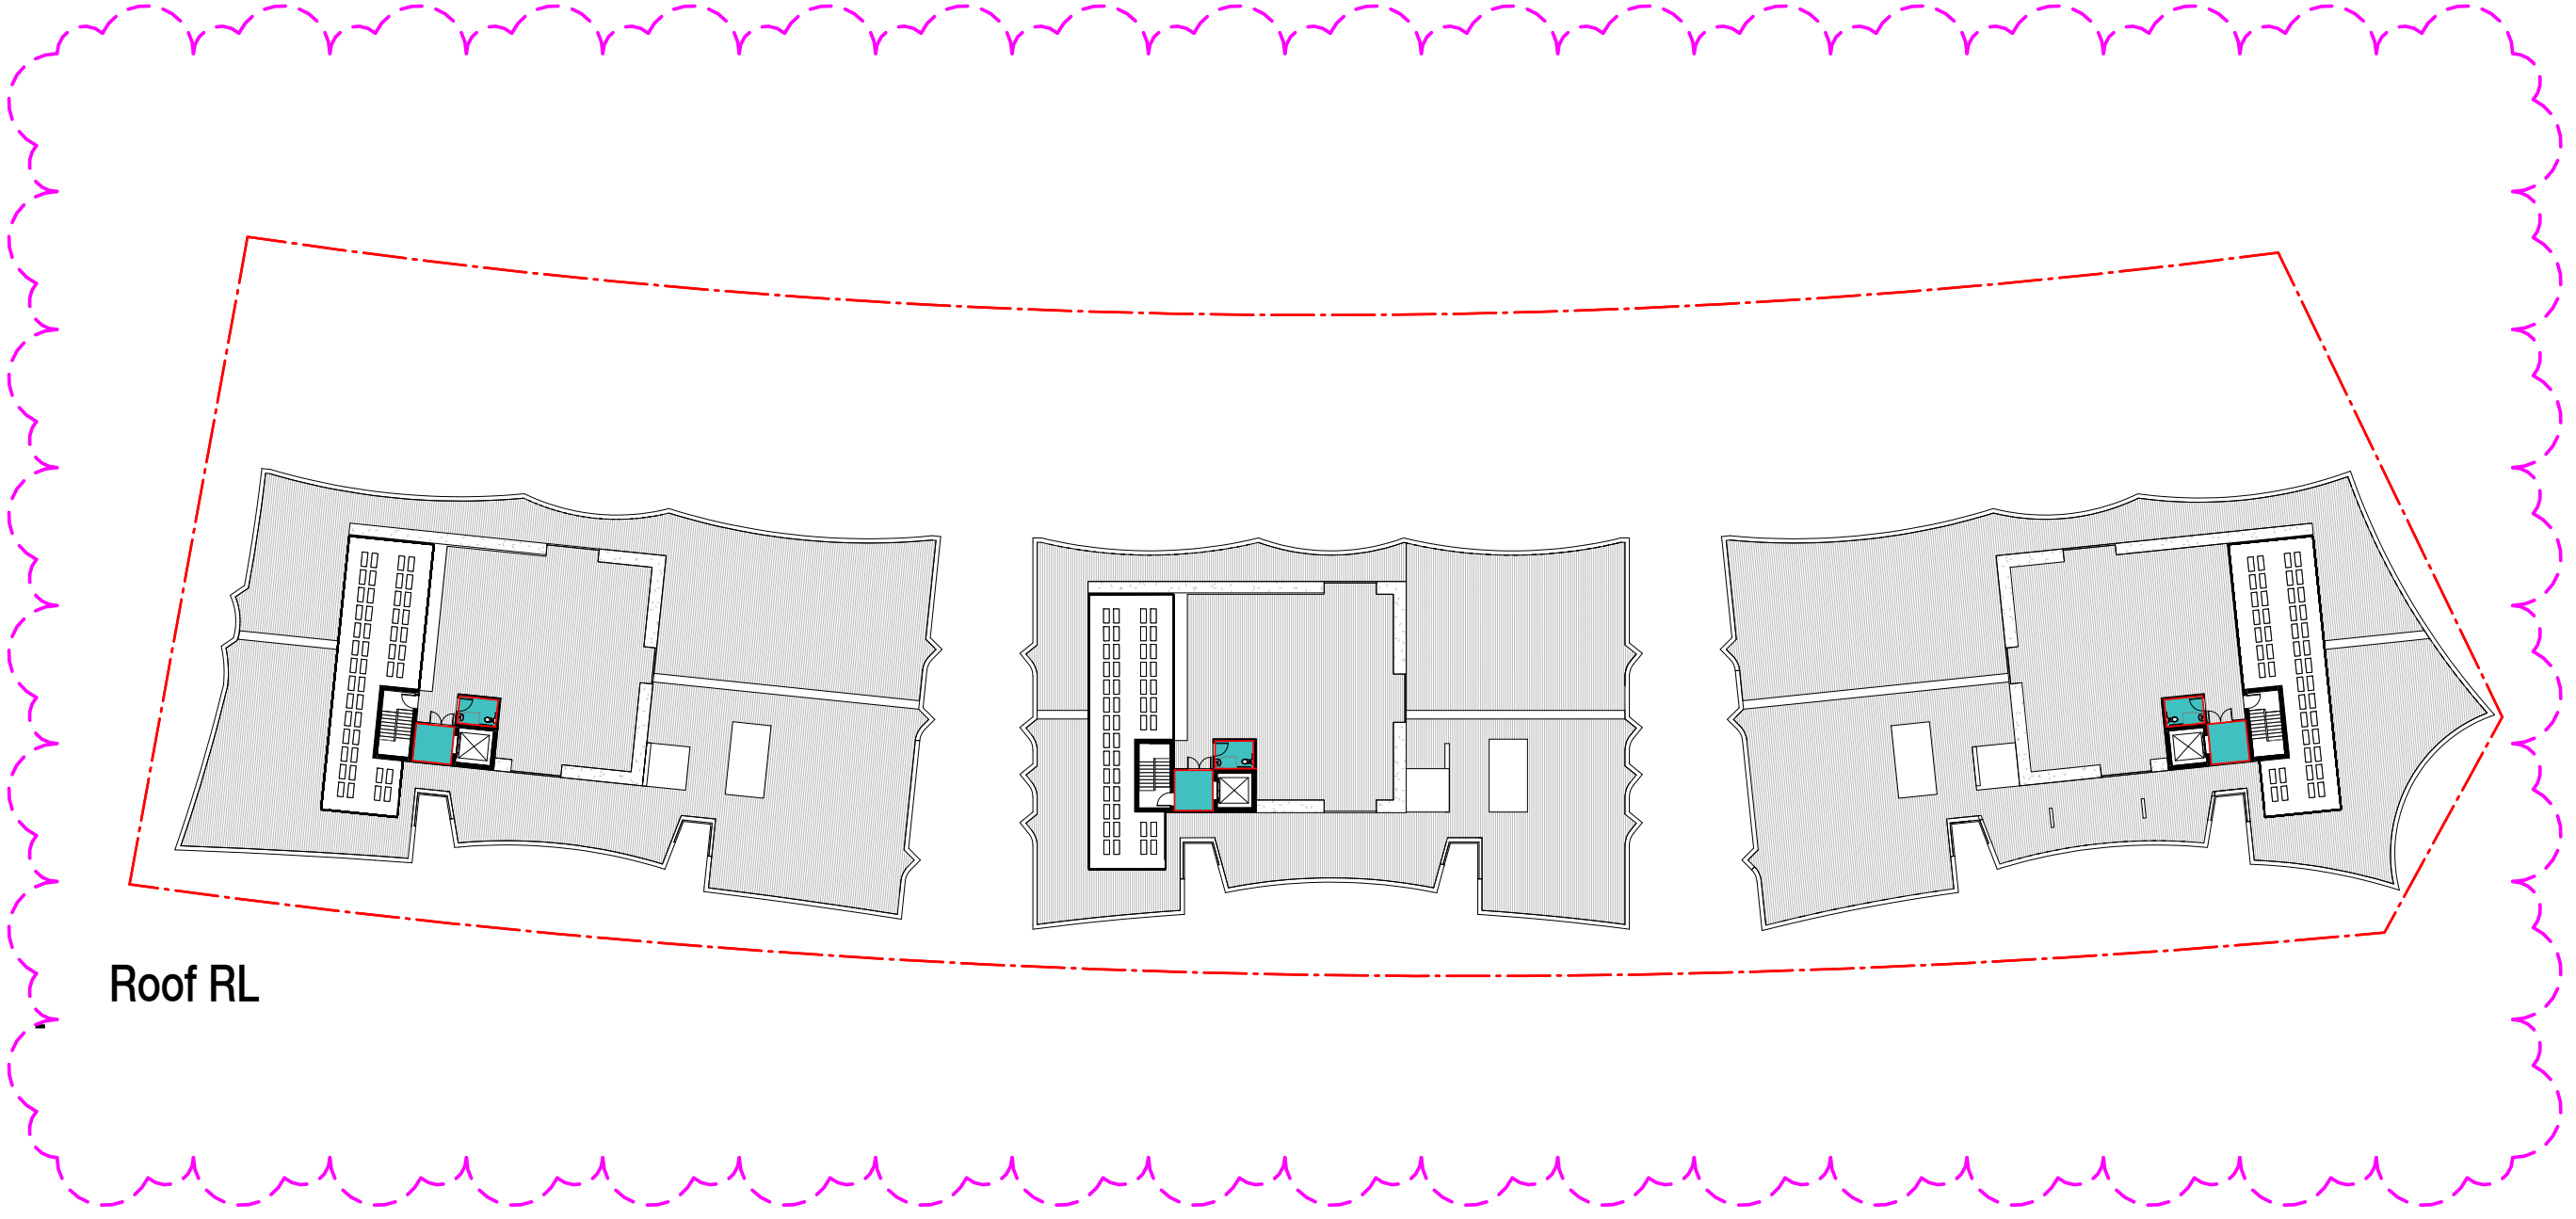


Roof RL




SEPP 65 SOLAR - Ground

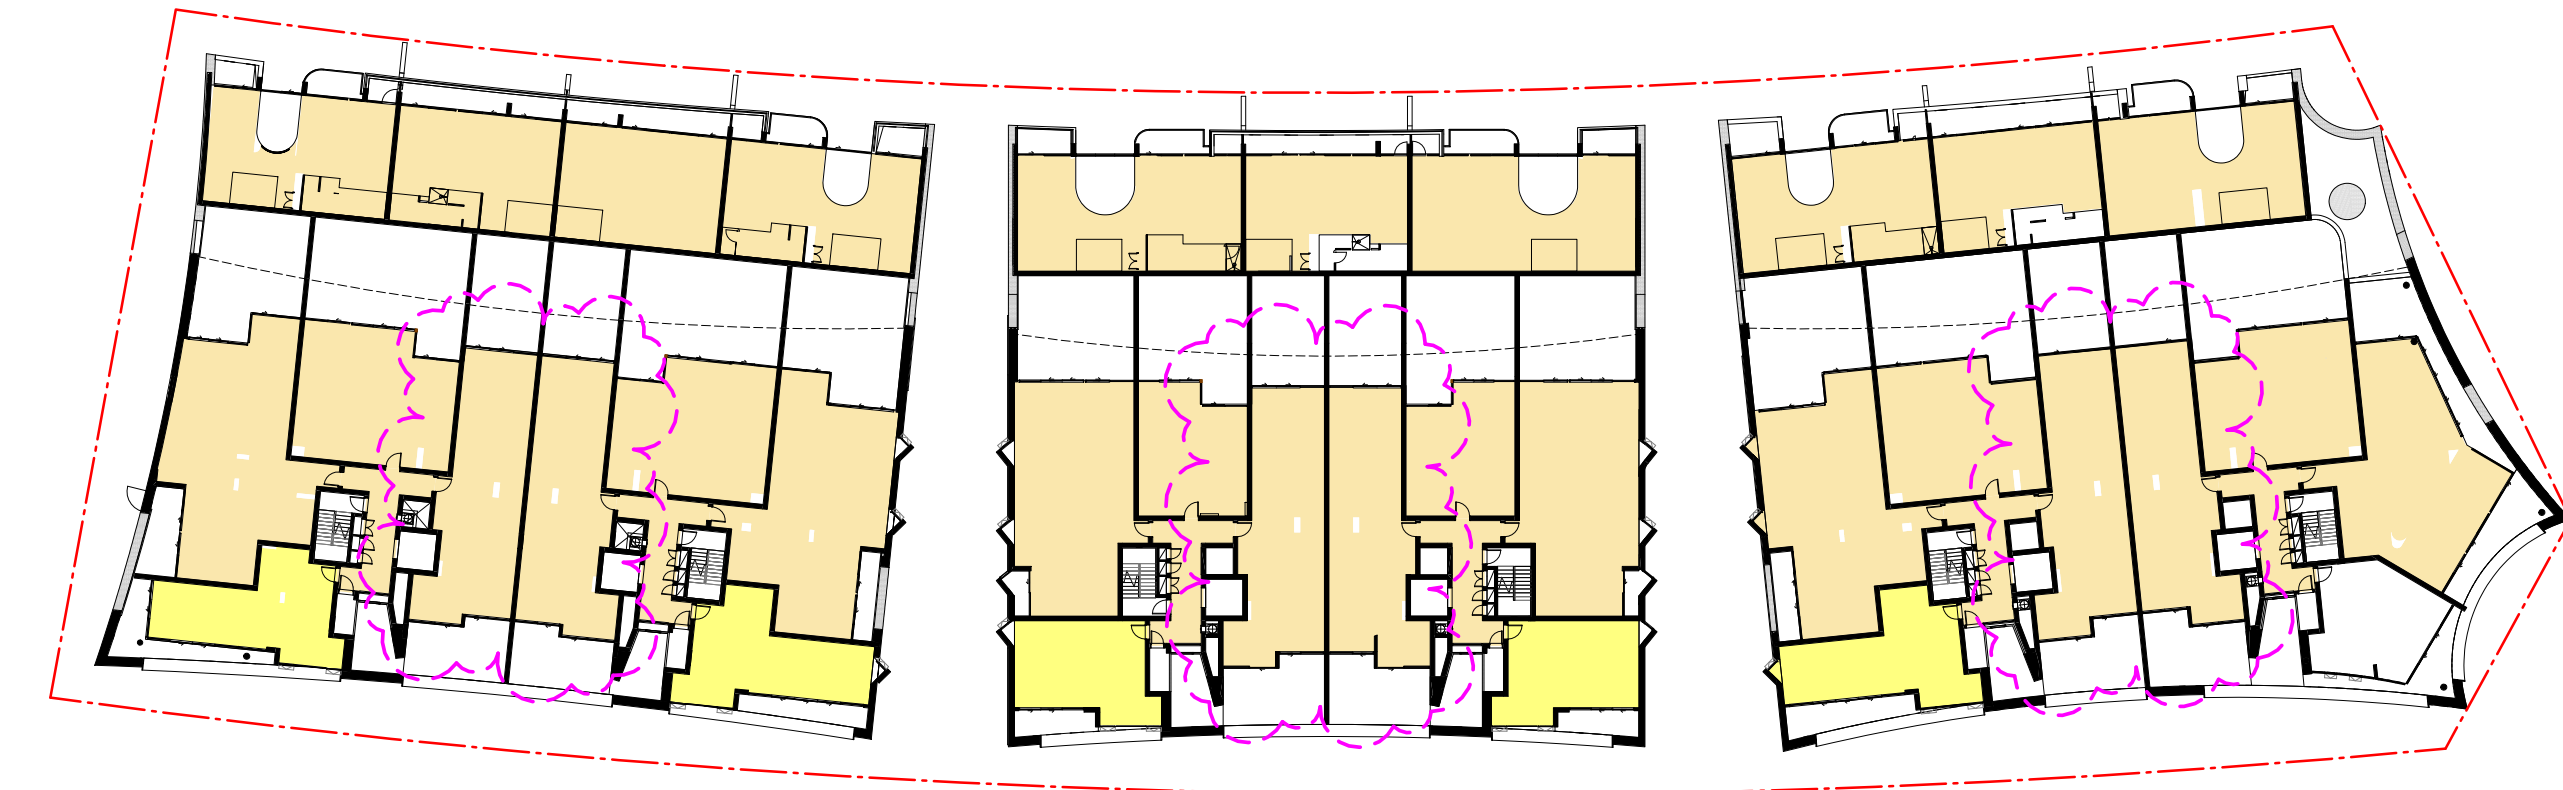


SEPP 65 SOLAR - Level 1

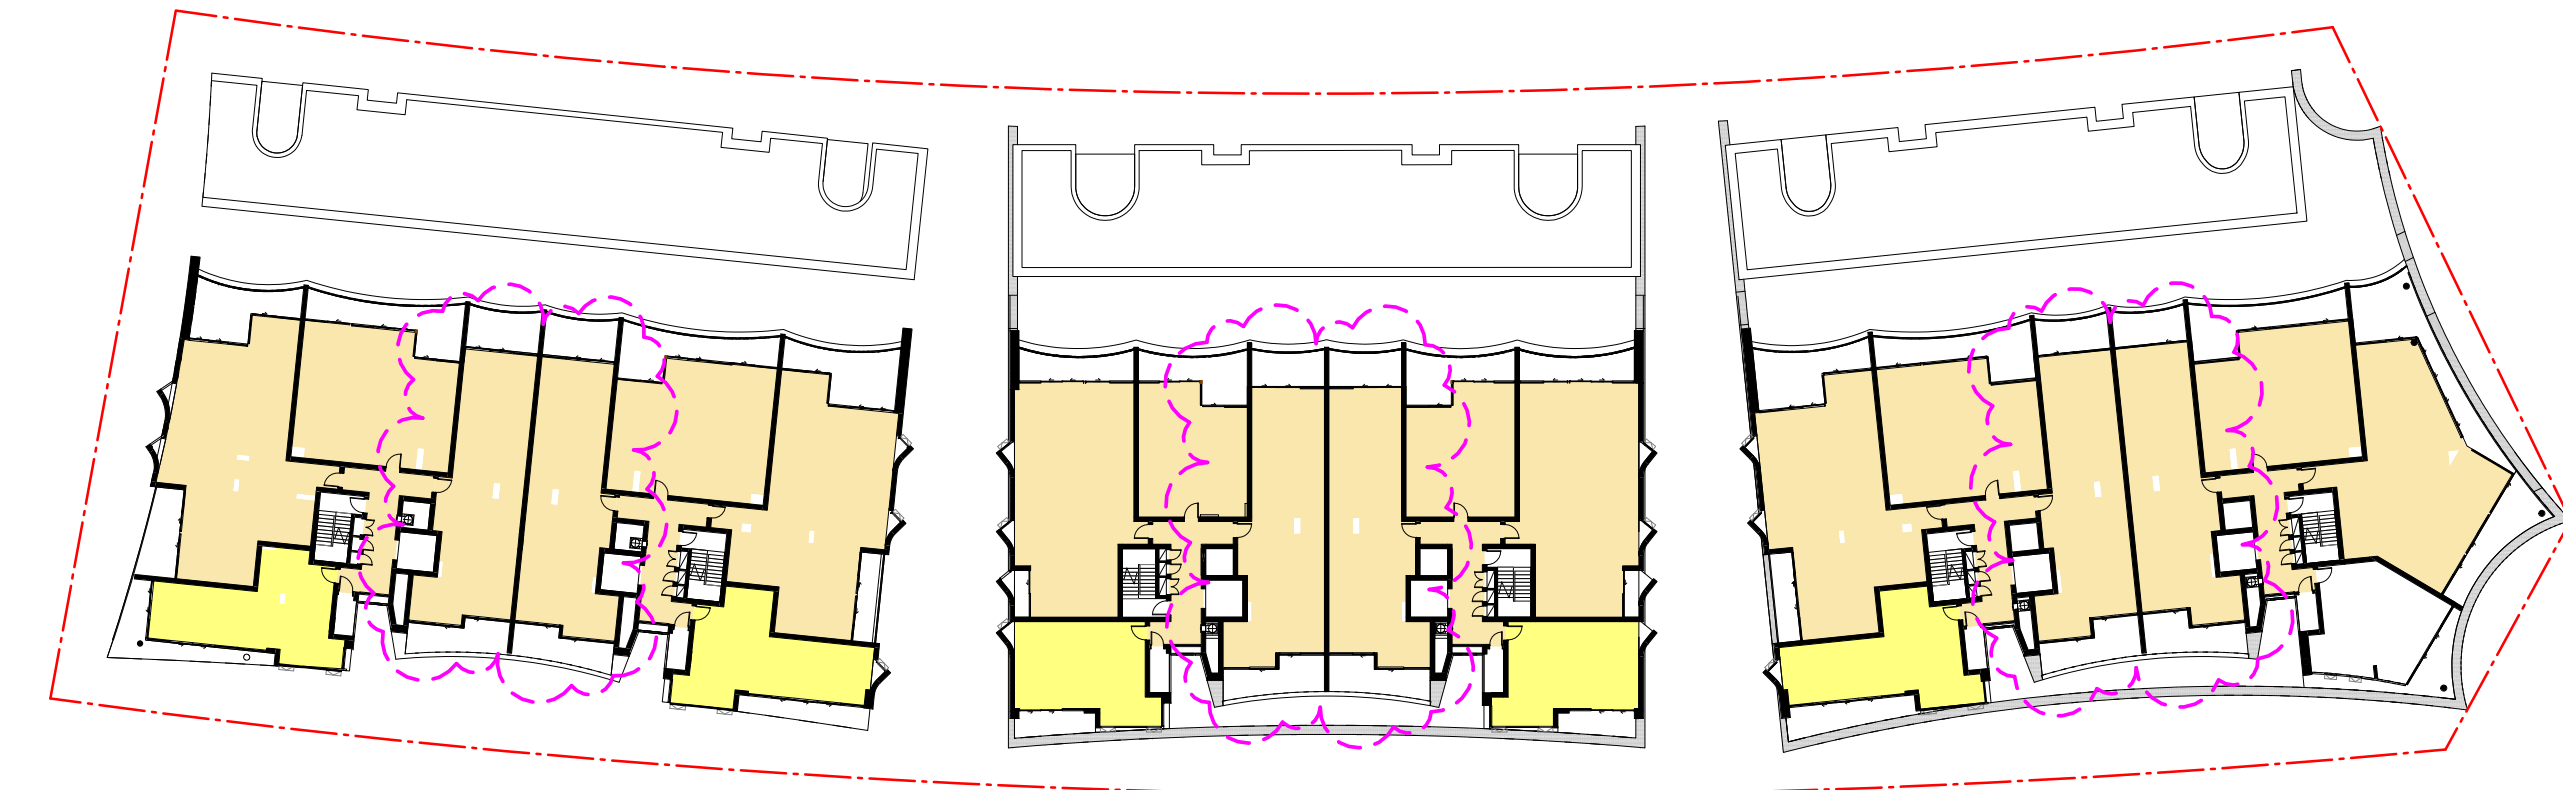


SEPP 65 SOLAR - Level 2

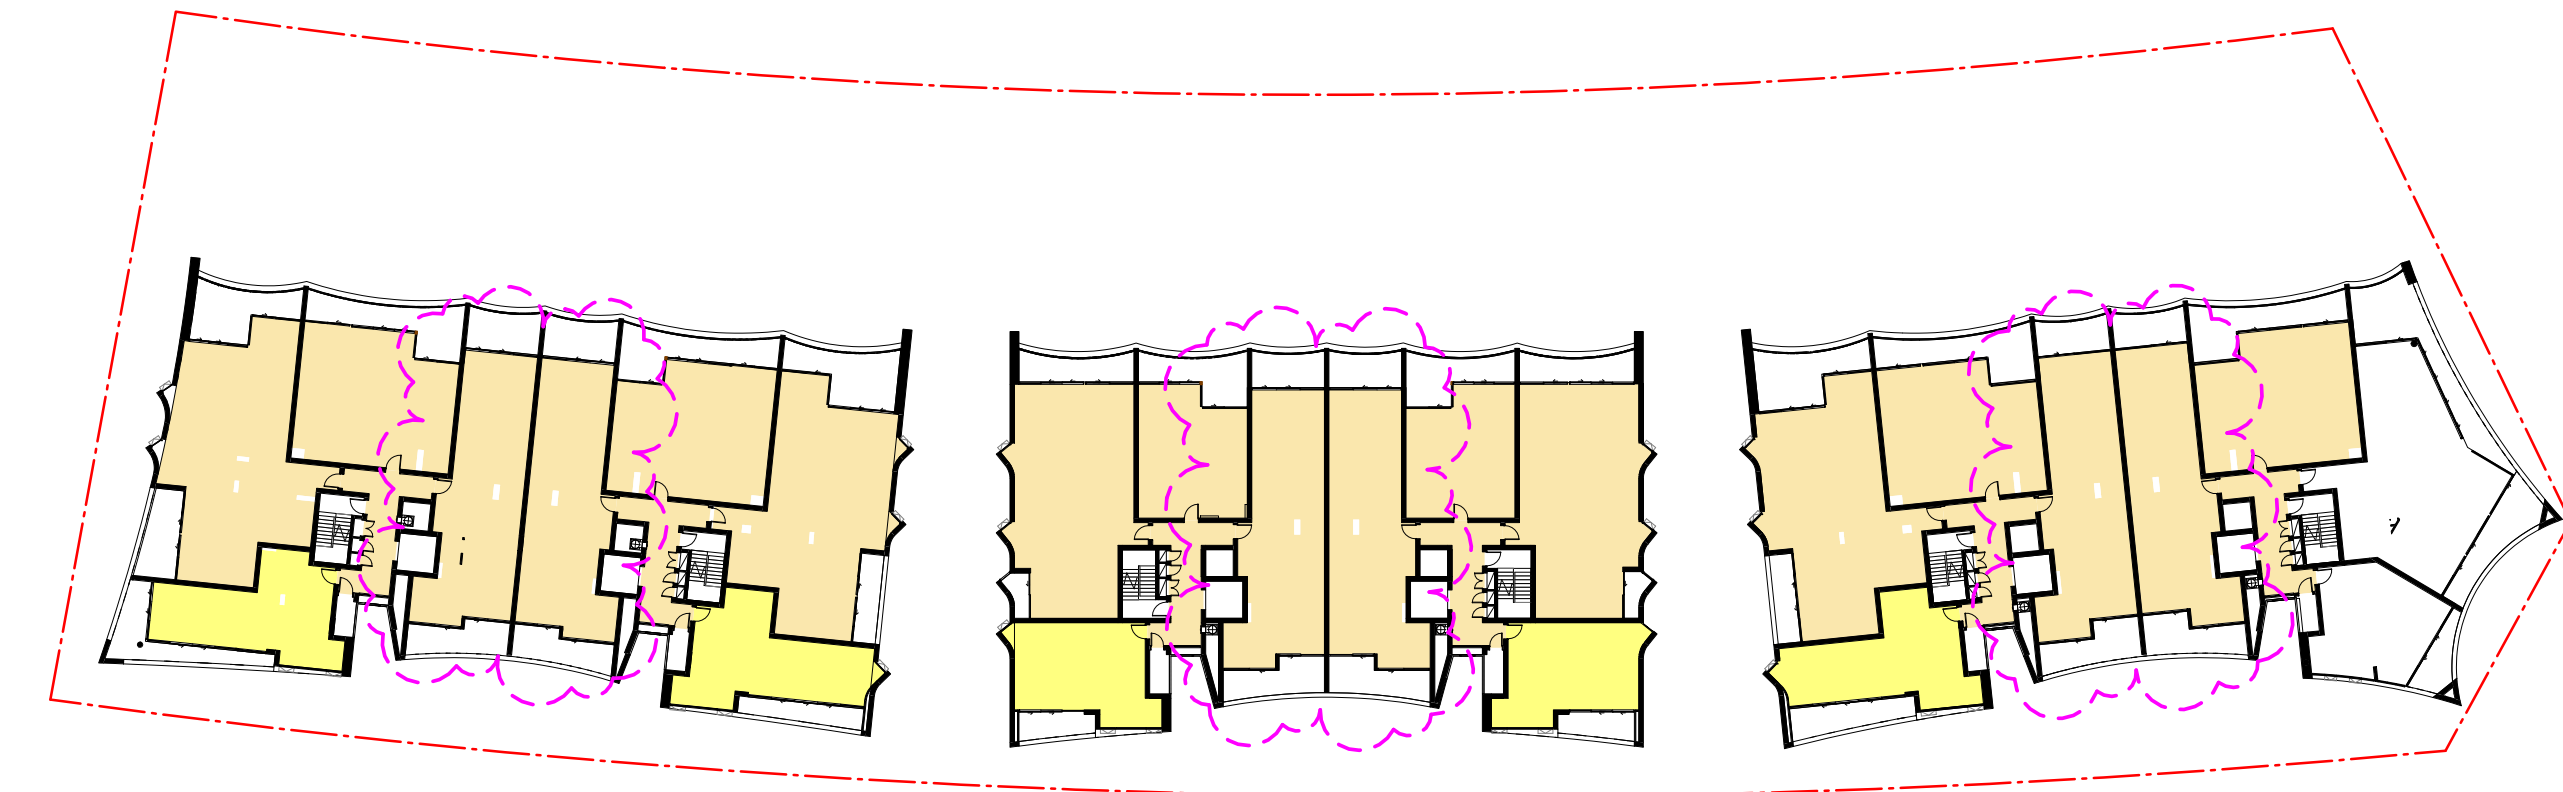


SEPP 65 SOLAR - Level 3

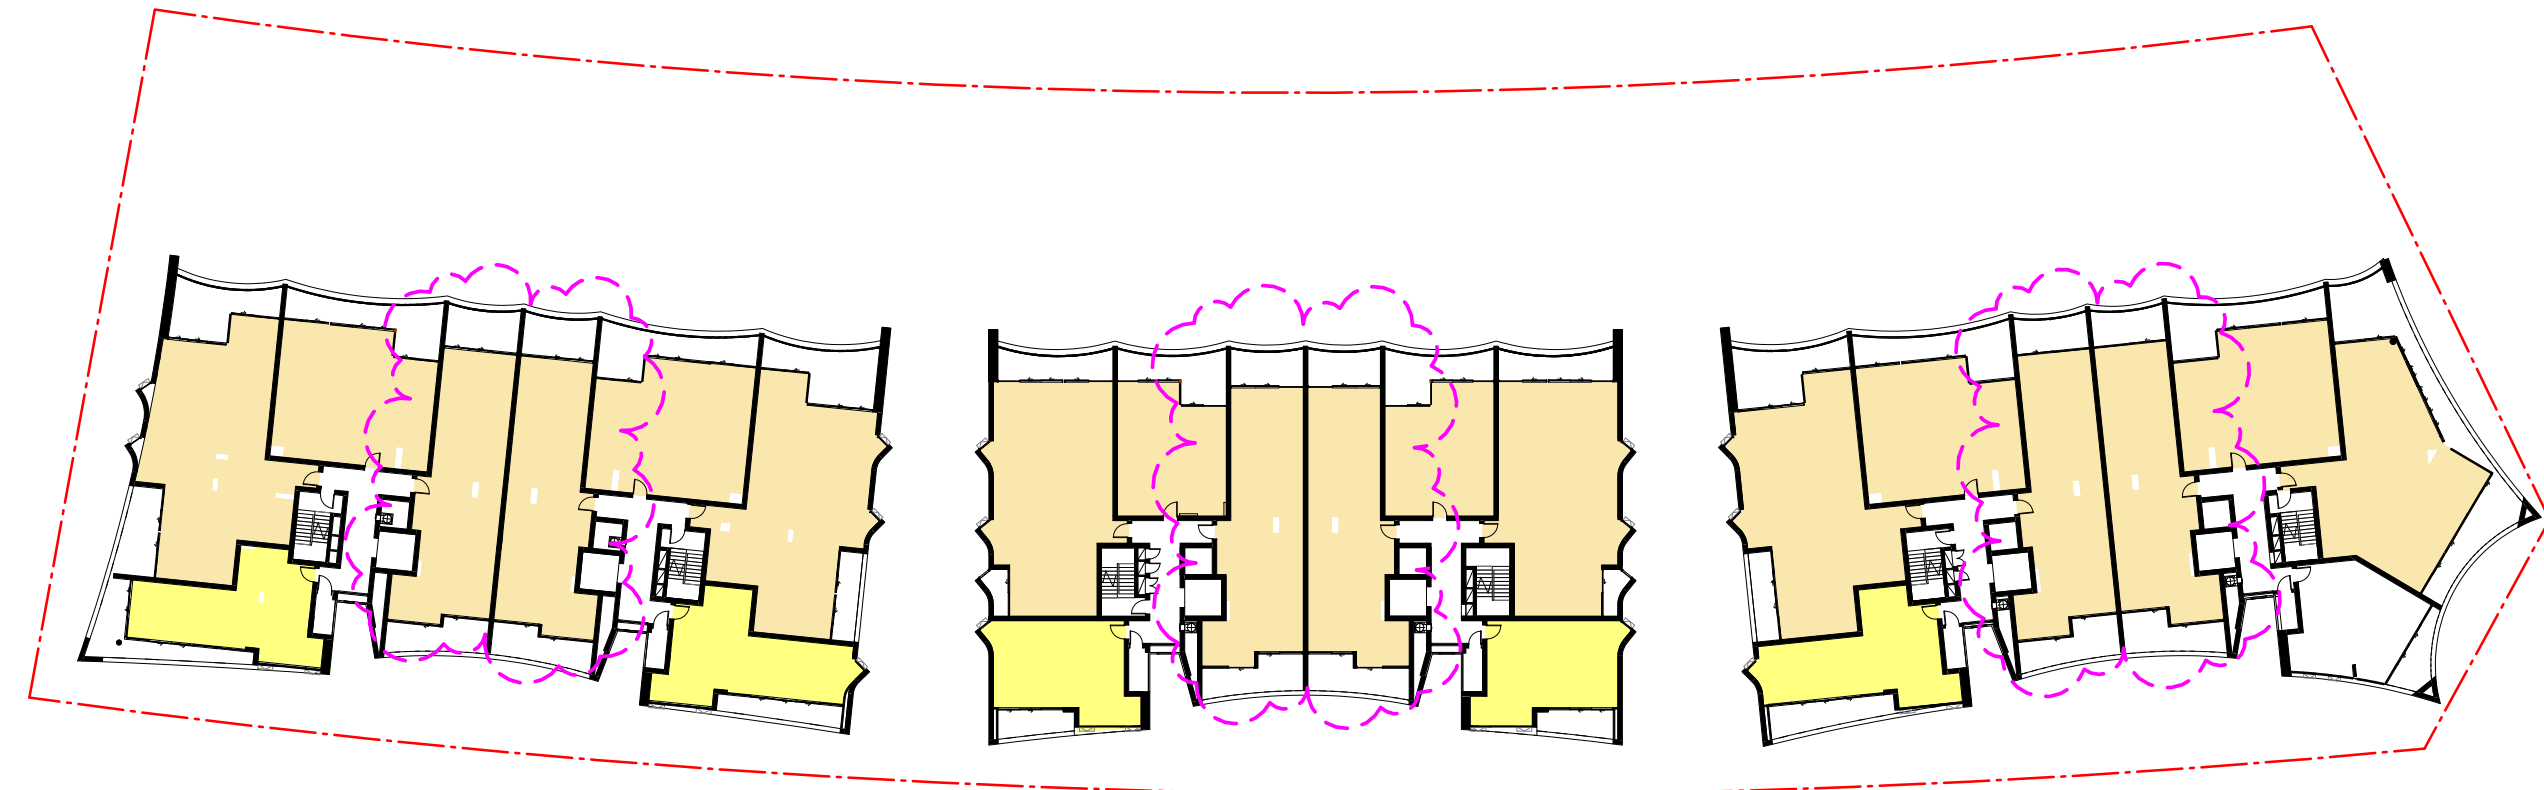

SEPP 65 SOLAR - Level 4

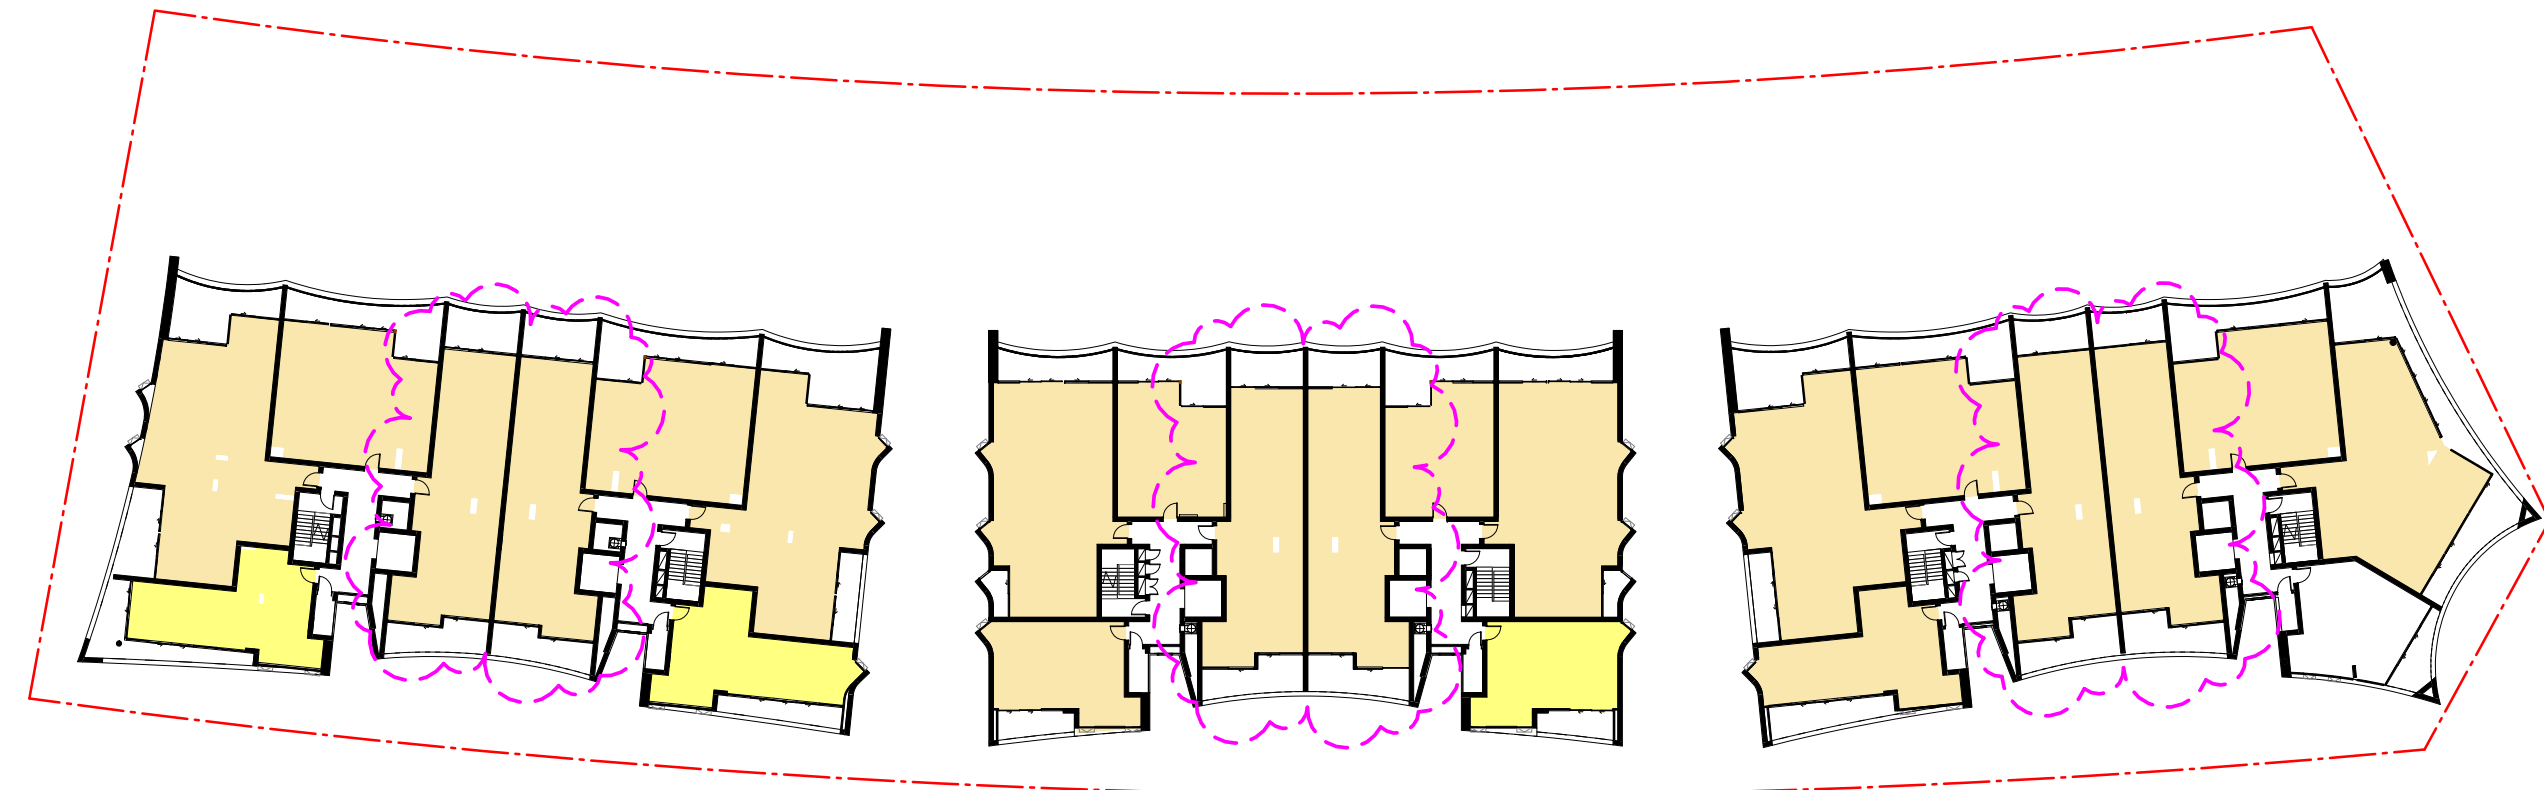

SEPP 65 SOLAR - Level 5

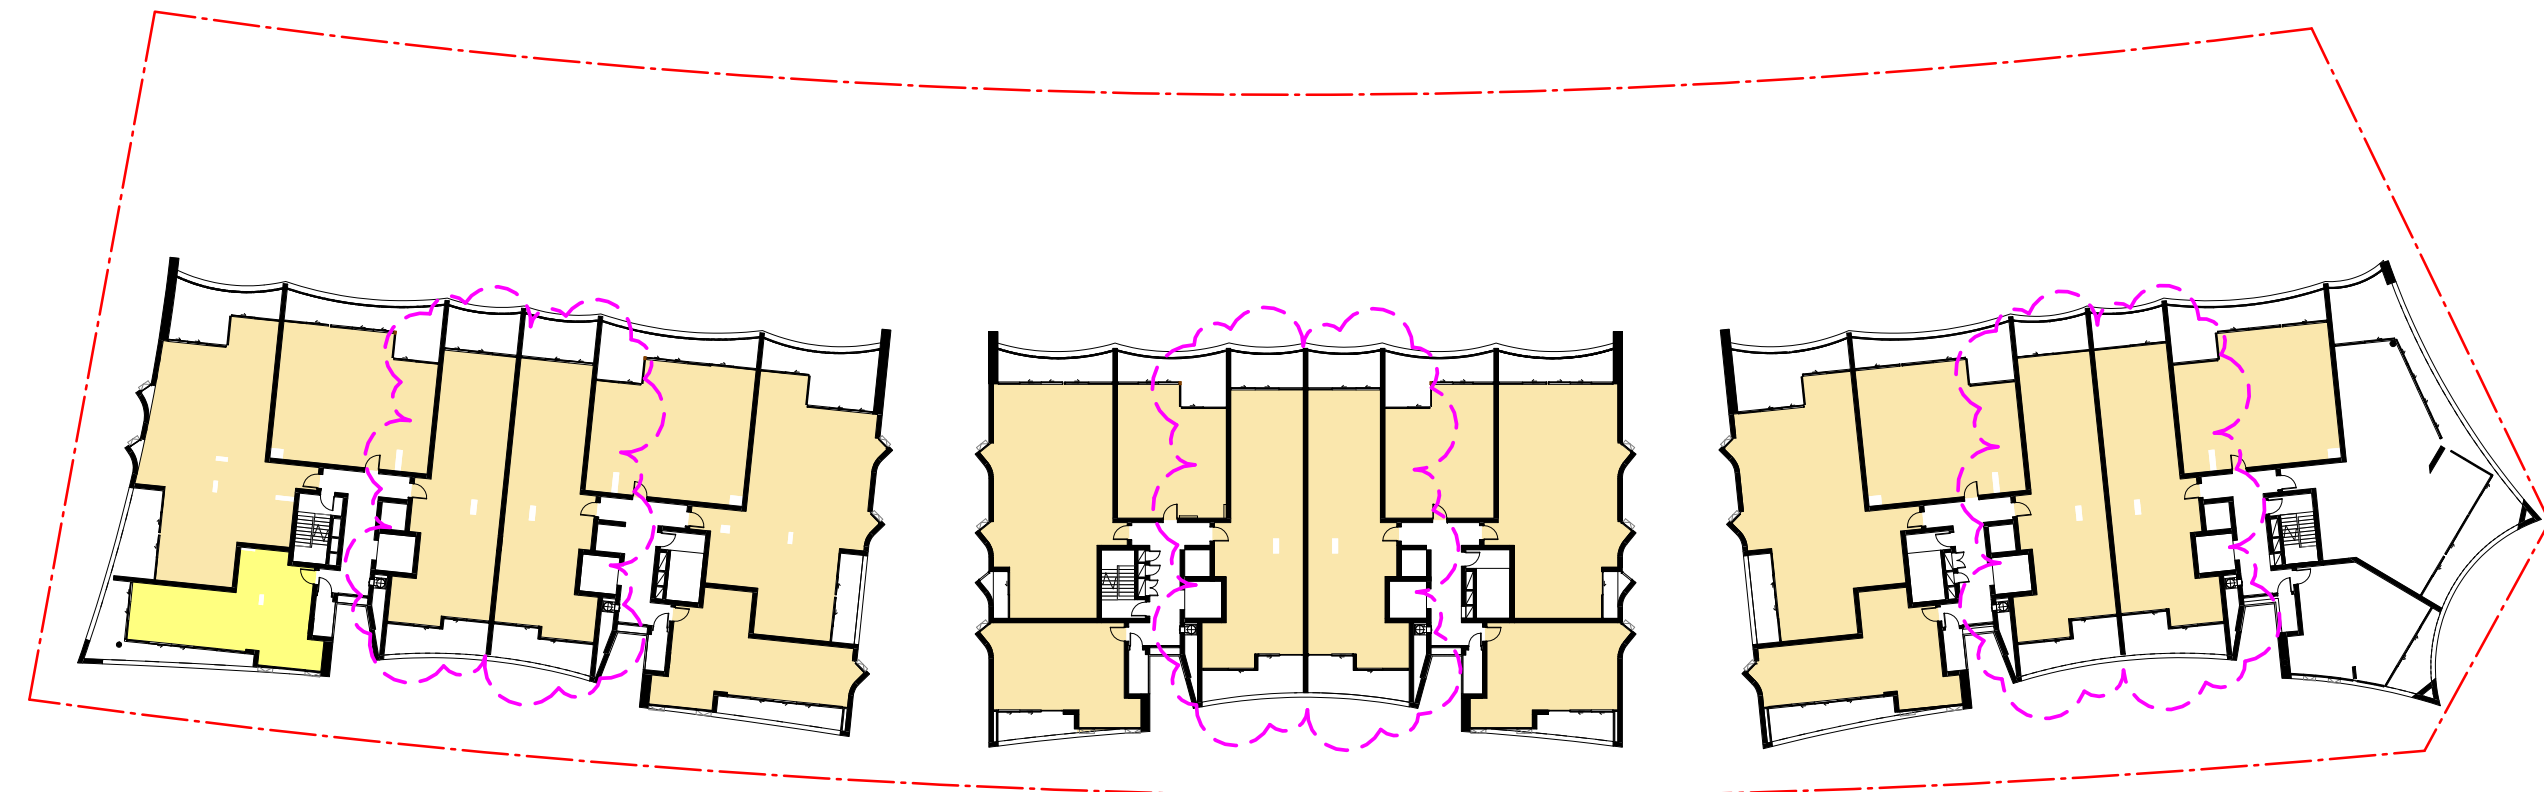

SEPP 65 SOLAR - Level 6

APARTMENT SOLAR ACCESS COMPLIANCE:
2 HOURS OR MORE SUNLIGHT = 124 (80%)
15 MINUTES OF SUNLIGHT = 22 (14%)

In accepting and utilising this document the recipient agrees that SJB Architecture (NSW) Pty. Ltd. ACN 081 094 724 T/A SJB Architects, retain all common law, statutory law and other rights including copyright and intellectual property rights. The recipient agrees not to use this document for any purpose other than its intended use; to waive all claims against SJB Architects resulting from unauthorised changes; or to reuse the document on other projects without the prior written consent of SJB Architects. Under no circumstances shall transfer of this document be deemed a sale. SJB Architects makes no warranties of fitness for any purpose. The Builder/Contractor shall verify job dimensions prior to any work commencing. Use figured dimensions only. Do not scale drawings.

Nominated Architects: Adam Haddow-7188 | John Pradel-7004

FOR INFORMATION

Rev	Date	Revision	By	Chk.
1	17.03.17	DEVELOPMENT APPLICATION ISSUE		
4	10.04.17	DA SUBMISSION		
10	29.05.17	ISSUED FOR DA	JO	ML
13	27.11.17	REVISED DA ISSUE		

Client

DOMAGROUP

Project

Honeysuckle

50 Honeysuckle Drive,
Newcastle NSW 2300

Drawing Name

SEPP 65 ANALYSIS - SOLAR

Date 27.11.17 Scale 1 : 500 Sheet Size @ A1

Drawn JO Chk. ML

Job No. 5485 Drawing No. DA-3201 Revision / 13

0 10 20 40m
1:500

SJB Architects
Level 2
490 Crown Street
Surry Hills NSW
2010 Australia
T 61 2 9380 9911
F 61 2 9380 9922
www.sjb.com.au




FOR INFORMATION

Rev	Date	Revision	By	Chk.
1	17.03.17	DEVELOPMENT APPLICATION ISSUE		
4	10.04.17	DA SUBMISSION		
10	29.05.17	ISSUED FOR DA	JO	ML
13	27.11.17	REVISED DA ISSUE		


APARTMENT CROSS VENTILATION COMPLIANCE:
COMPLIANT = 113 (74%)




SEPP 65 VENTILATION - Ground

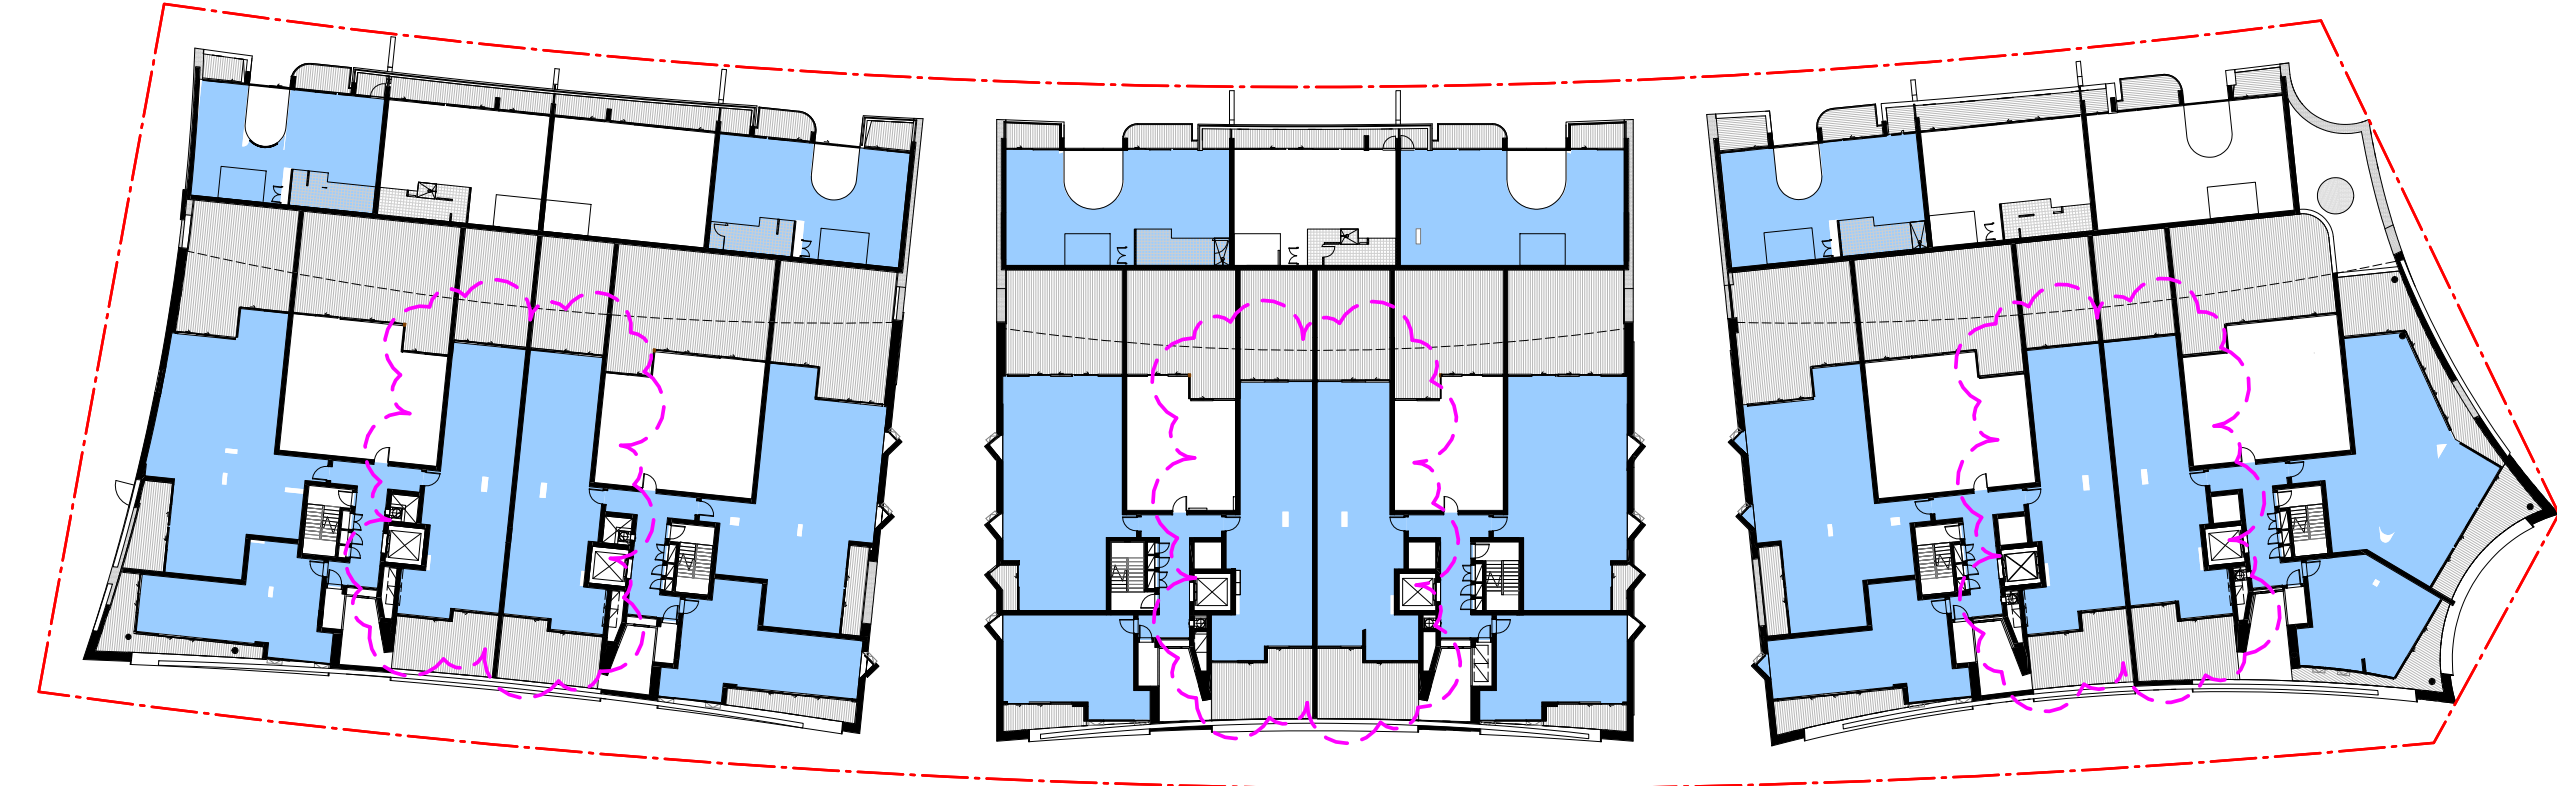


SEPP 65 VENTILATION - Level 1

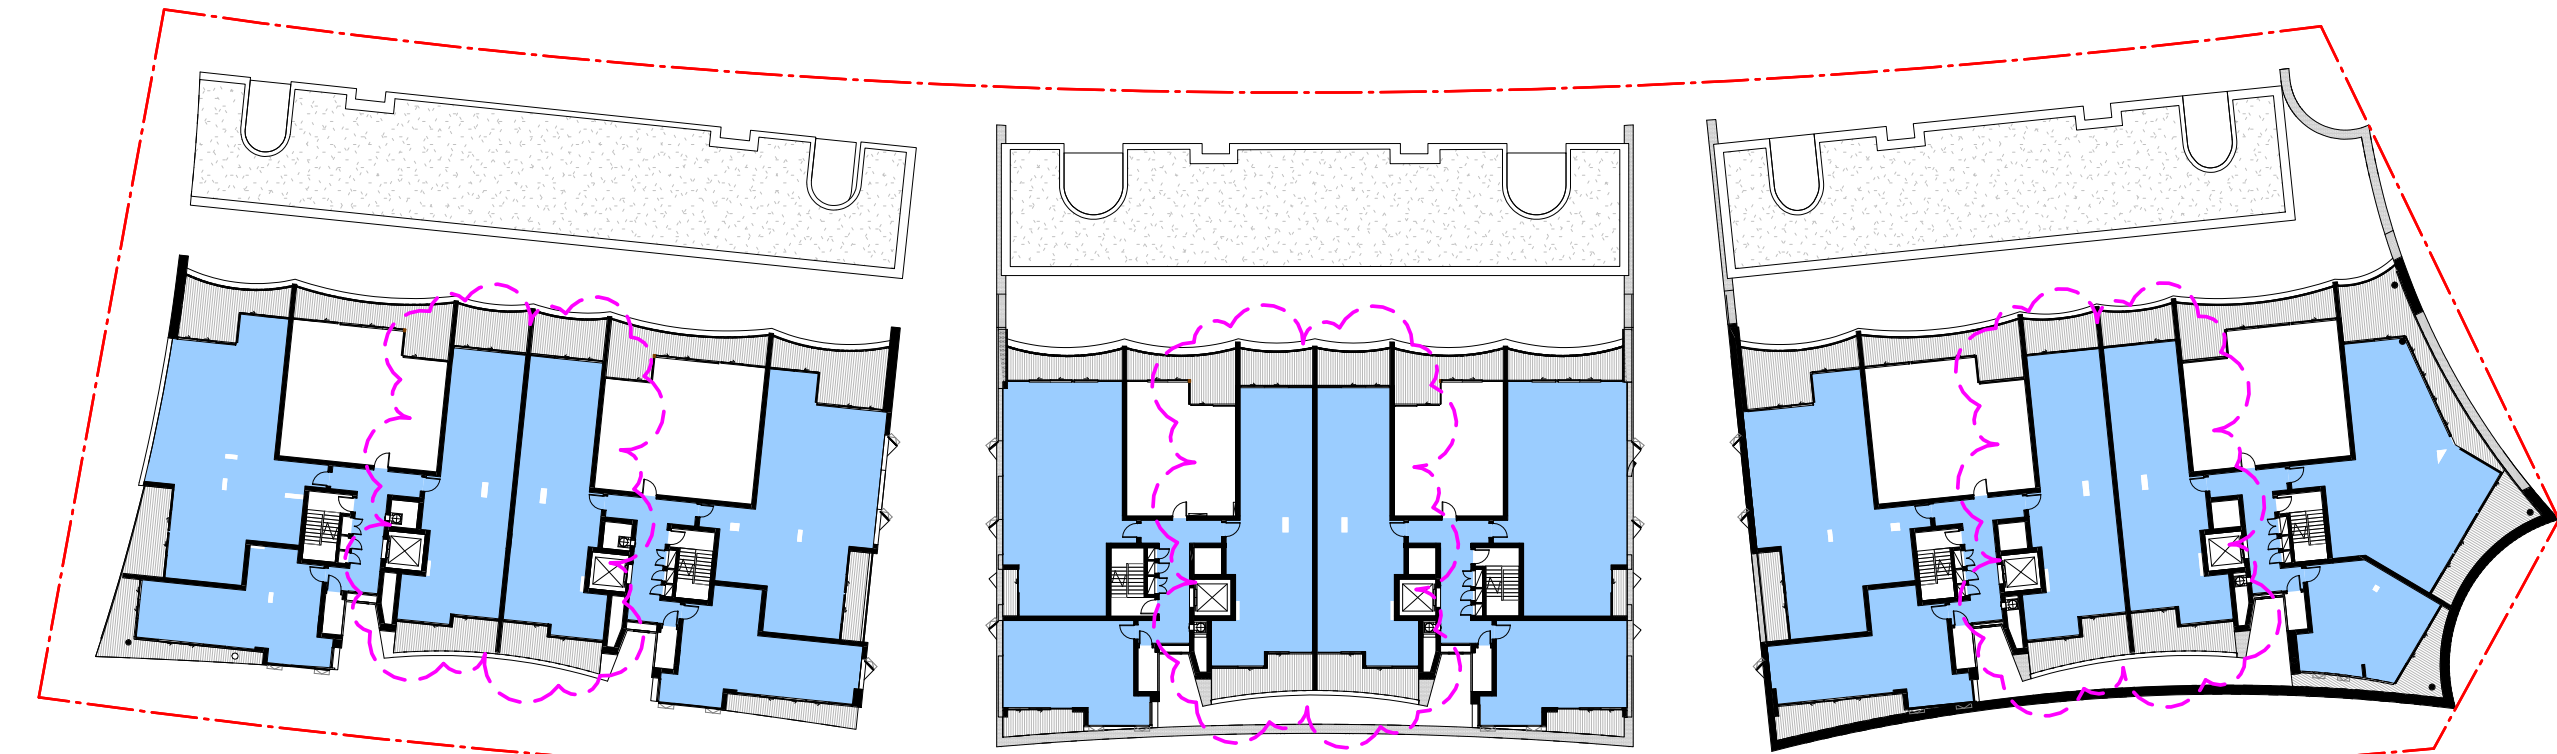


SEPP 65 VENTILATION - Level 2

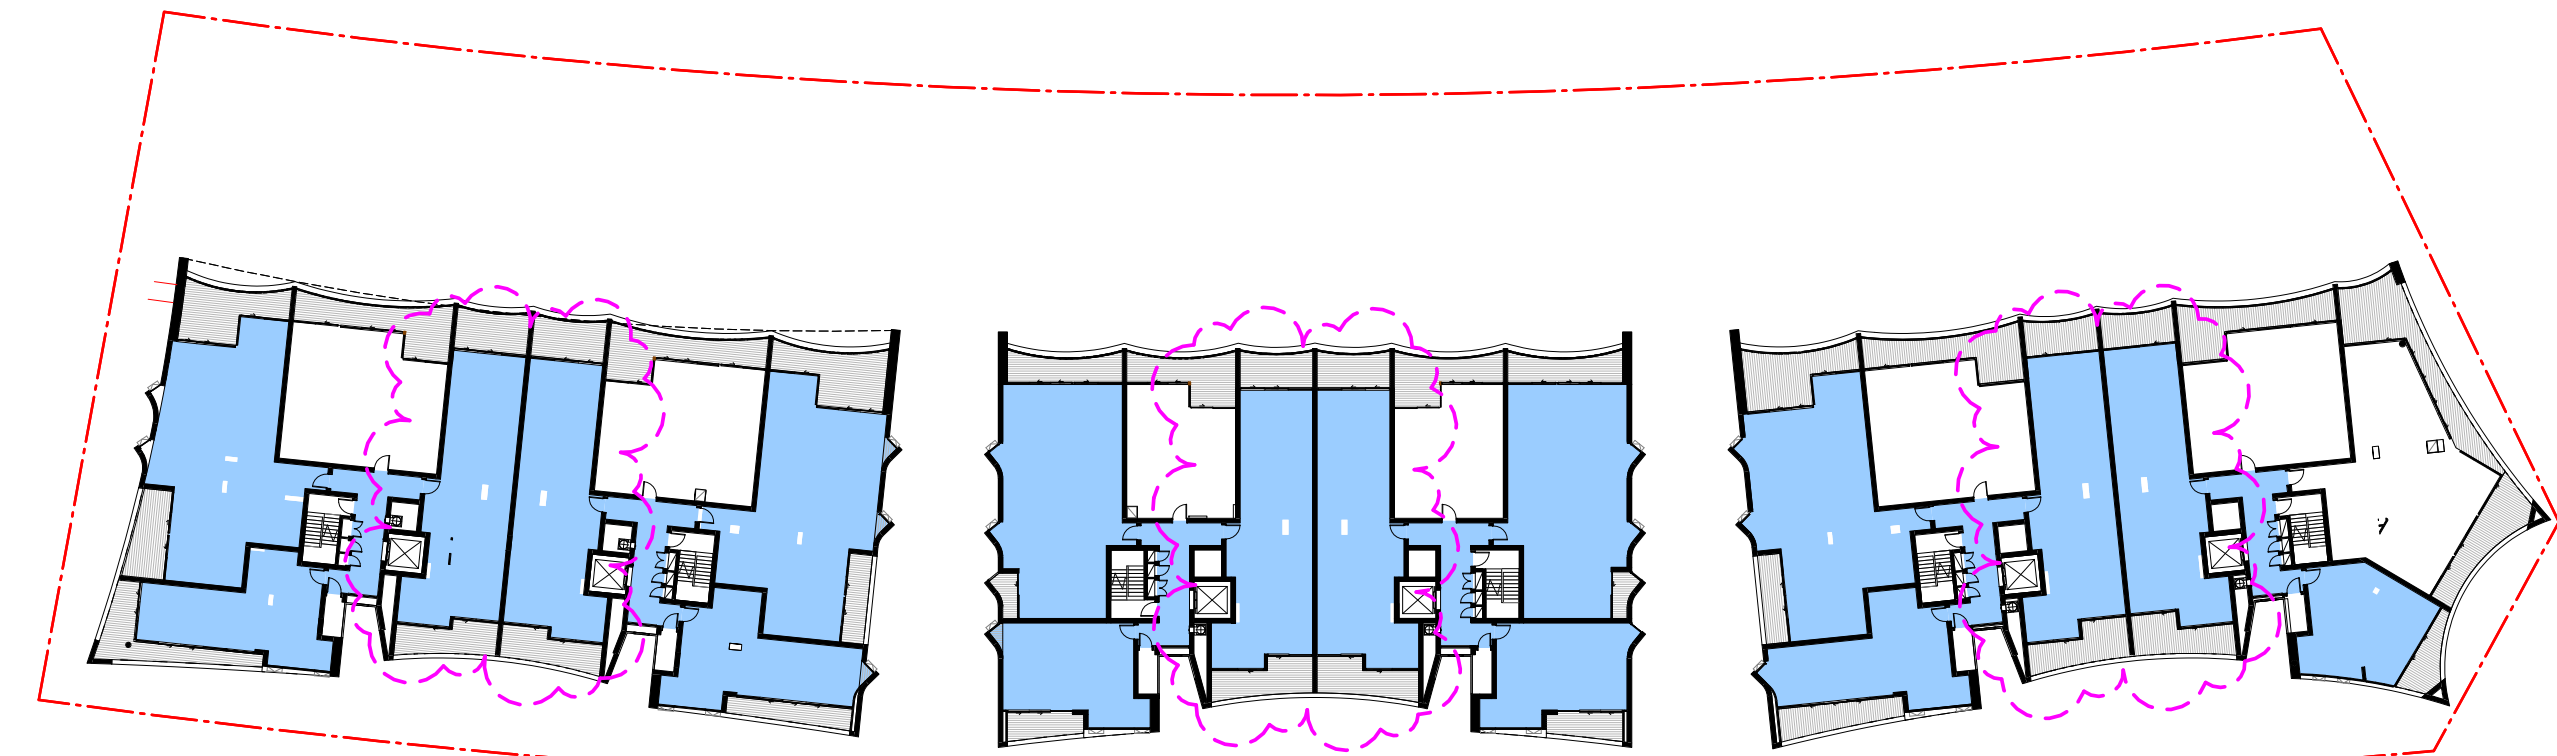


SEPP 65 VENTILATION - Level 3

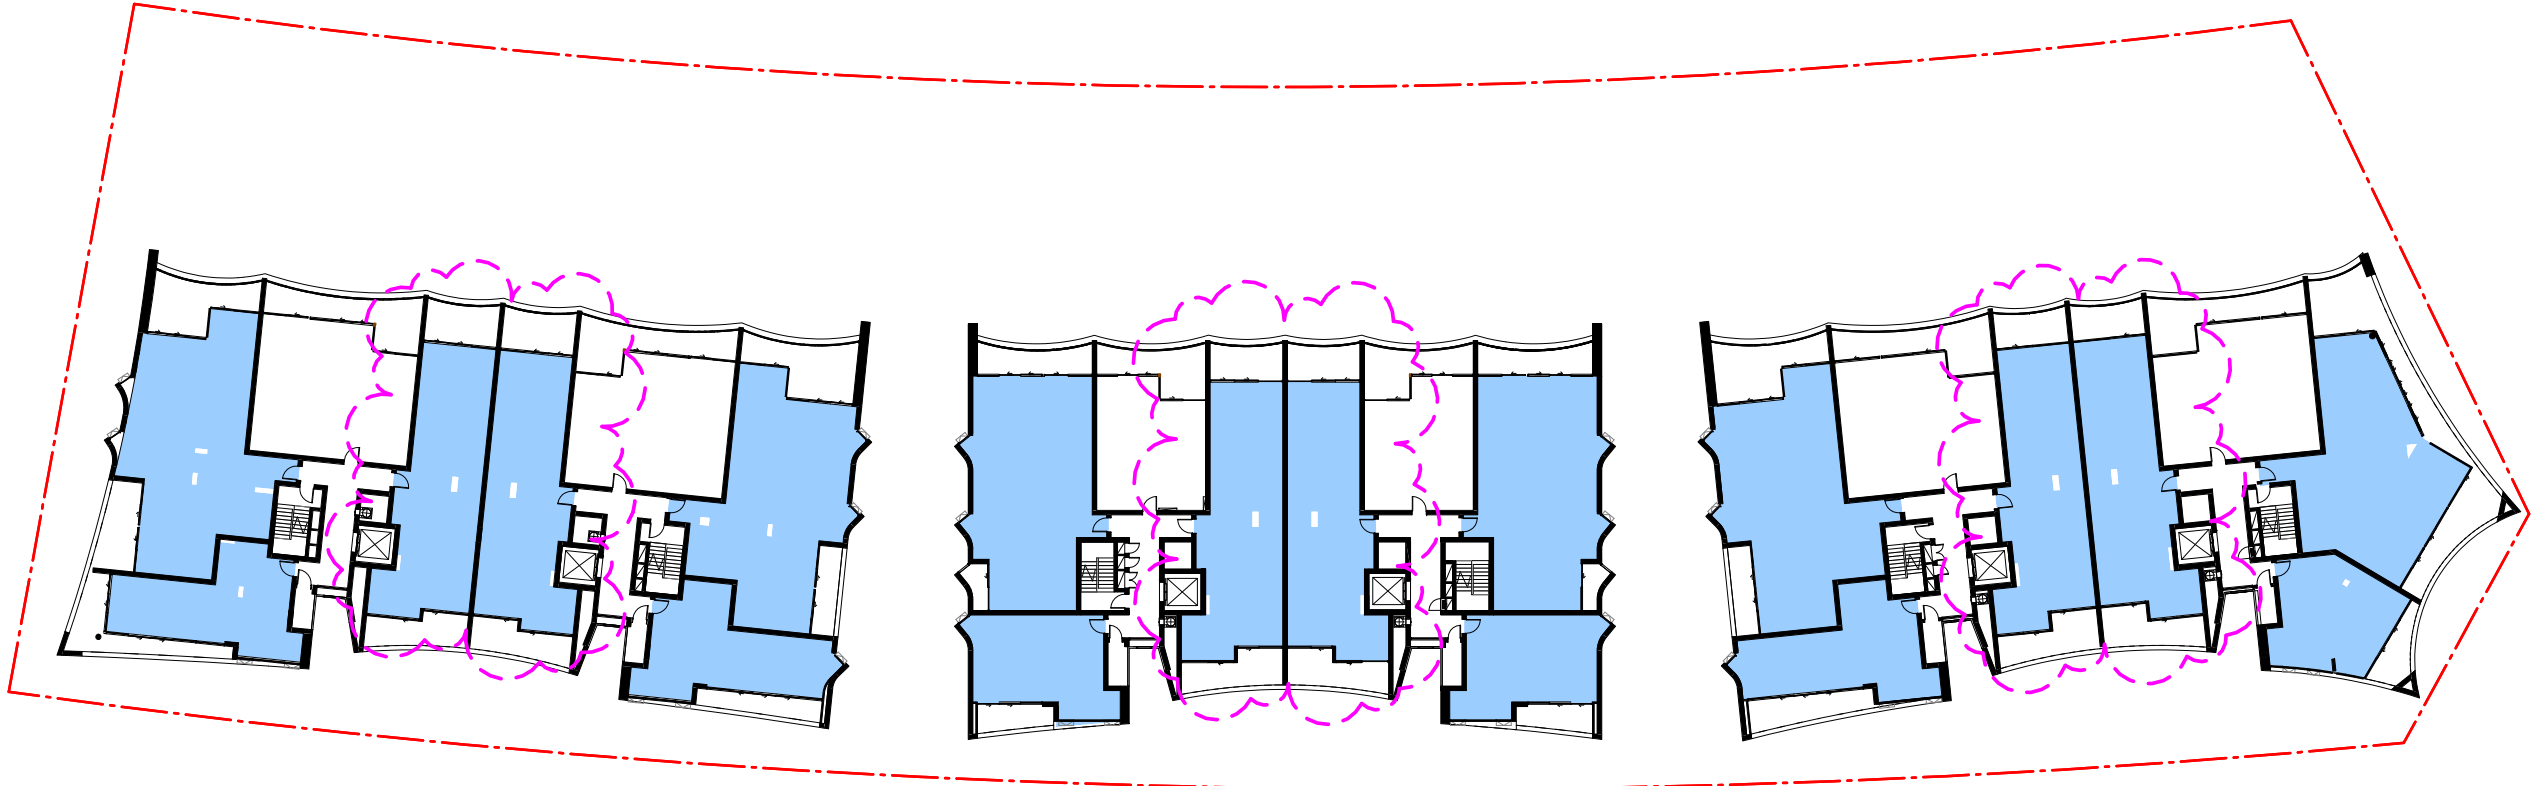

SEPP 65 VENTILATION - Level 4

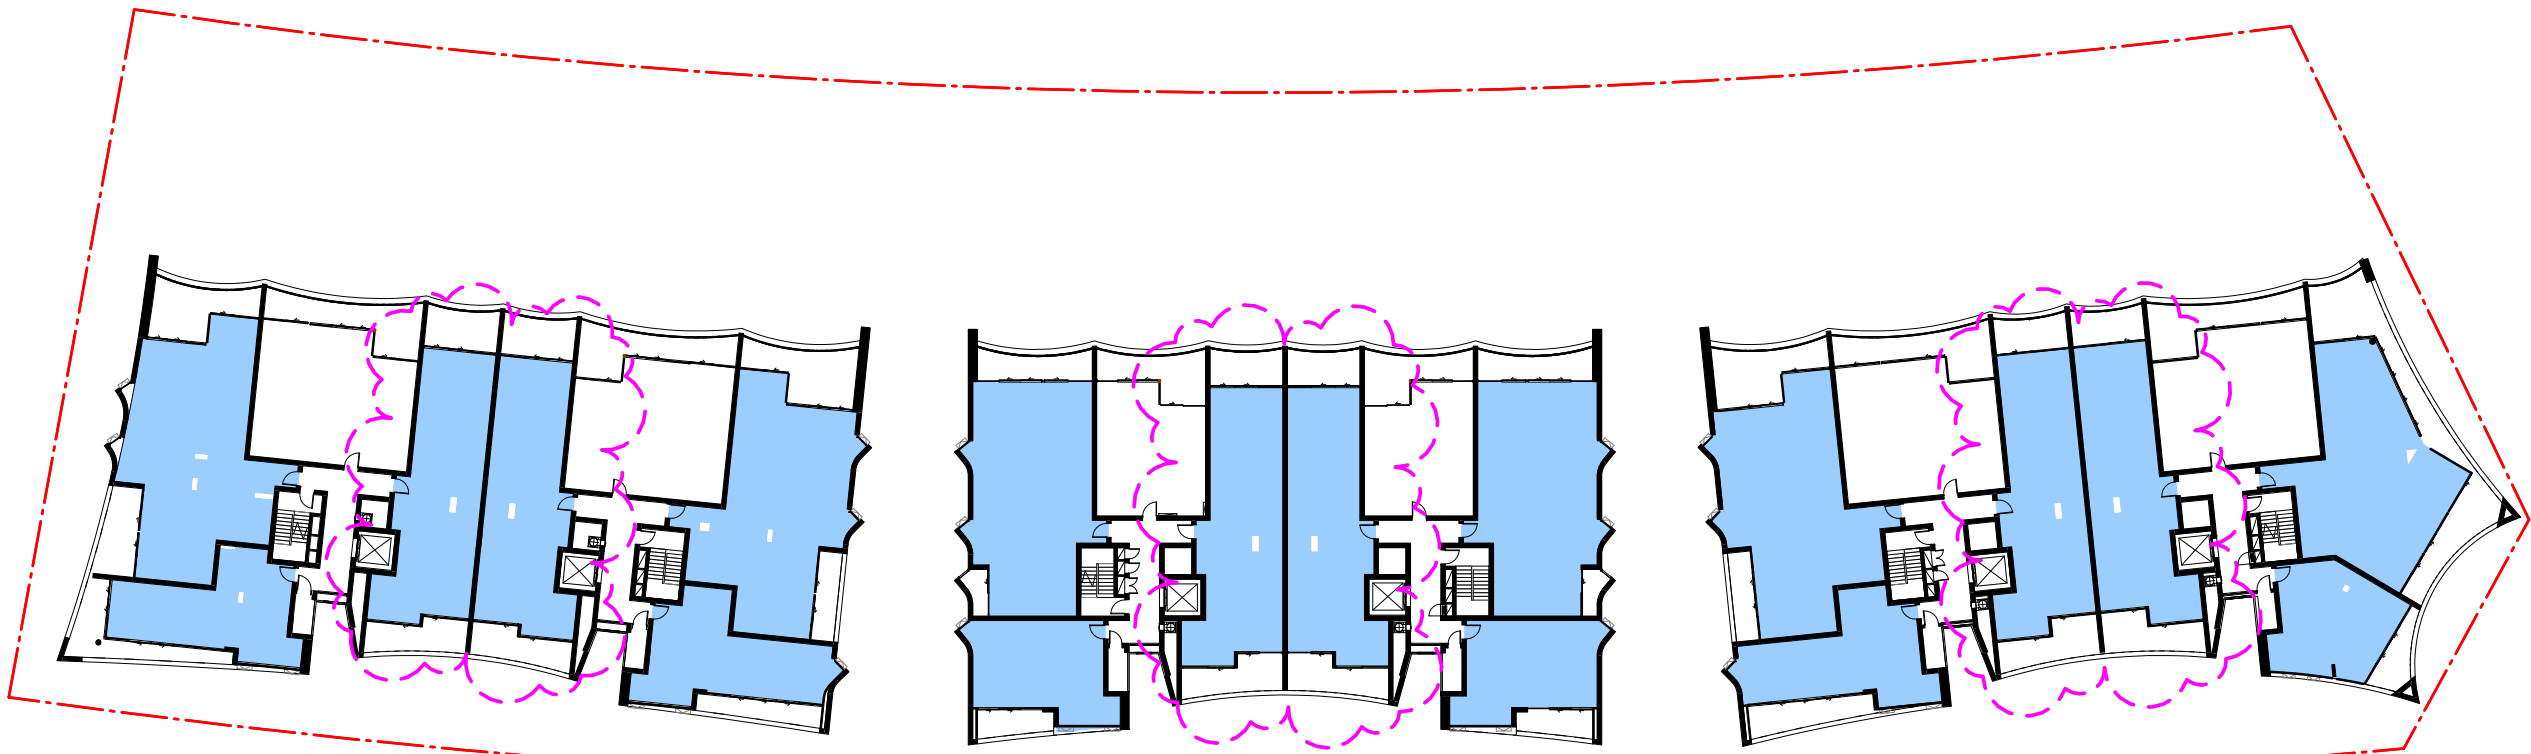

SEPP 65 VENTILATION - Level 5

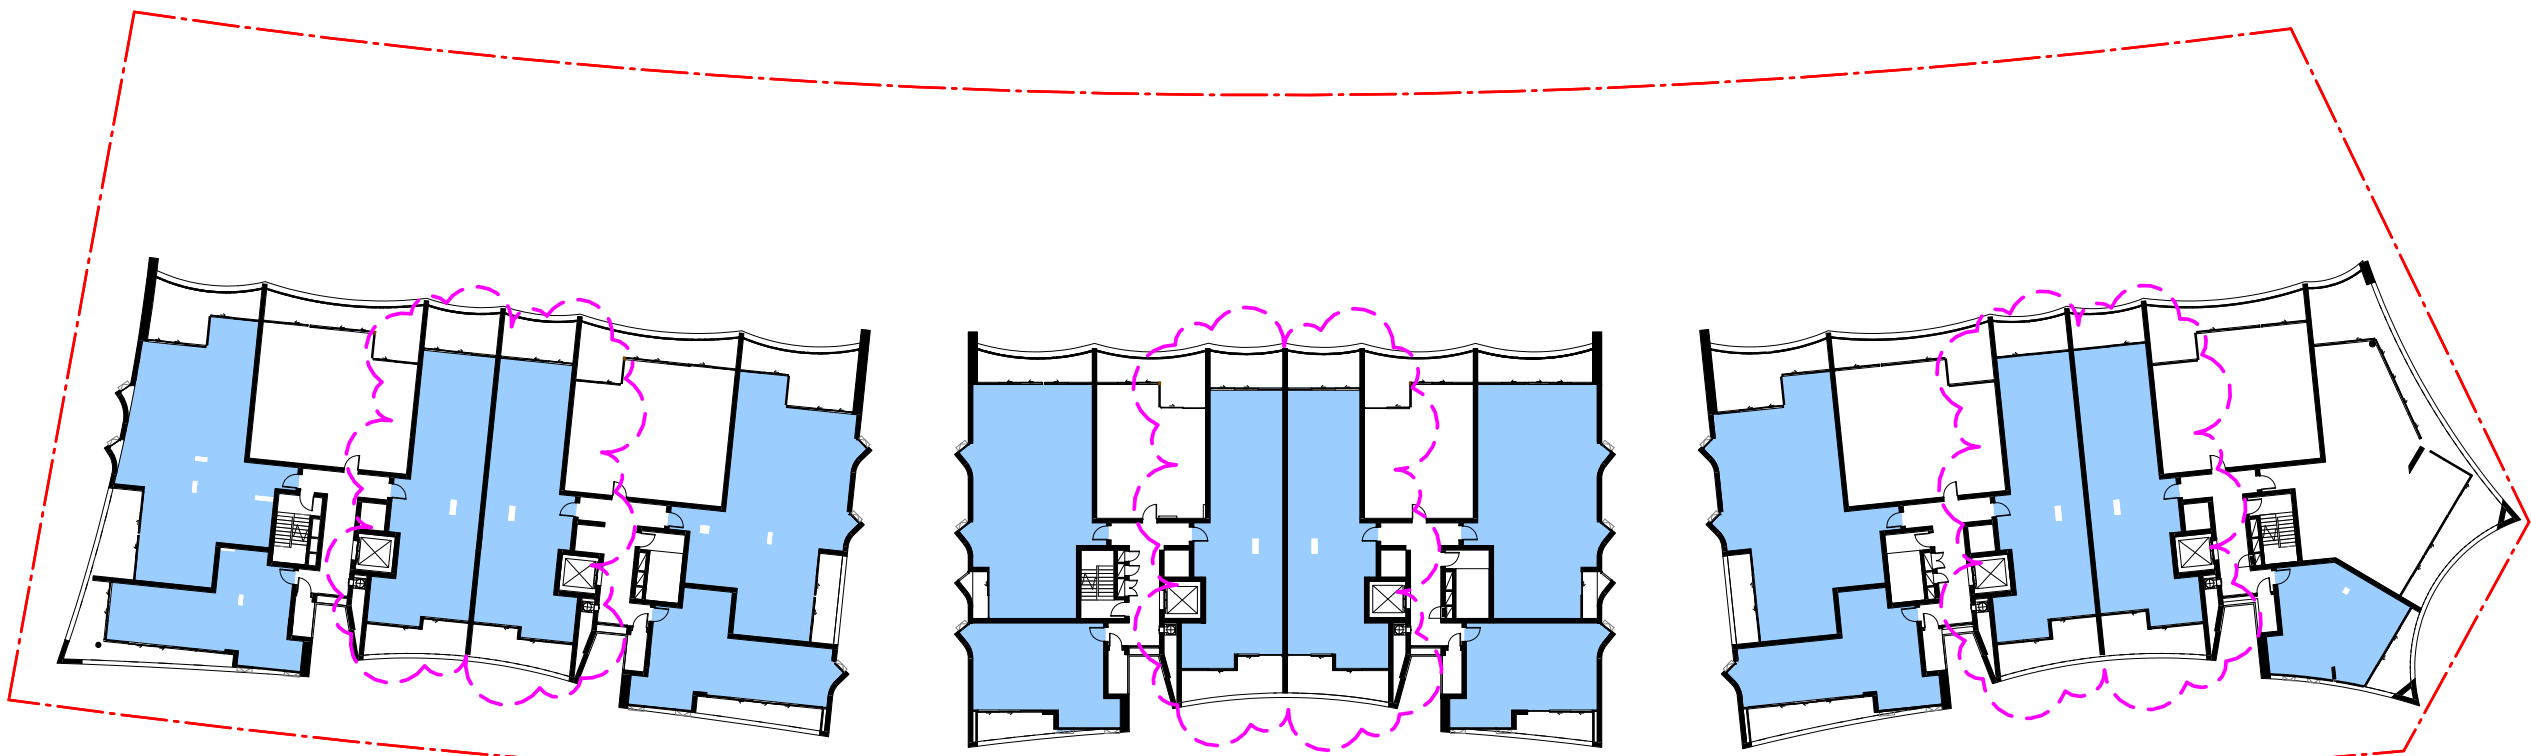

SEPP 65 VENTILATION - Level 6

Client

DOMAGROUP


Project

Honeysuckle

50 Honeysuckle Drive,
Newcastle NSW 2300

Drawing Name


SEPP 65 ANALYSIS -
VENTILATION

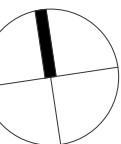

Date 27.11.17 Scale 1 : 500 Sheet Size @ A1

Drawn JO Chk. ML


Job No. 5485 Drawing No. DA-3202 Revision / 13

 

FOR INFORMATION

DEEP SOIL COMPLIANCE:
SITE AREA = 7292SQM
DEEP SOIL ZONE = 419SQM (5.7%)

Rev	Date	Revision	By	Chk.
1	17.03.17	DEVELOPMENT APPLICATION ISSUE		
4	10.04.17	DA SUBMISSION		
10	29.05.17	ISSUED FOR DA	JO	ML
13	27.11.17	REVISED DA ISSUE		

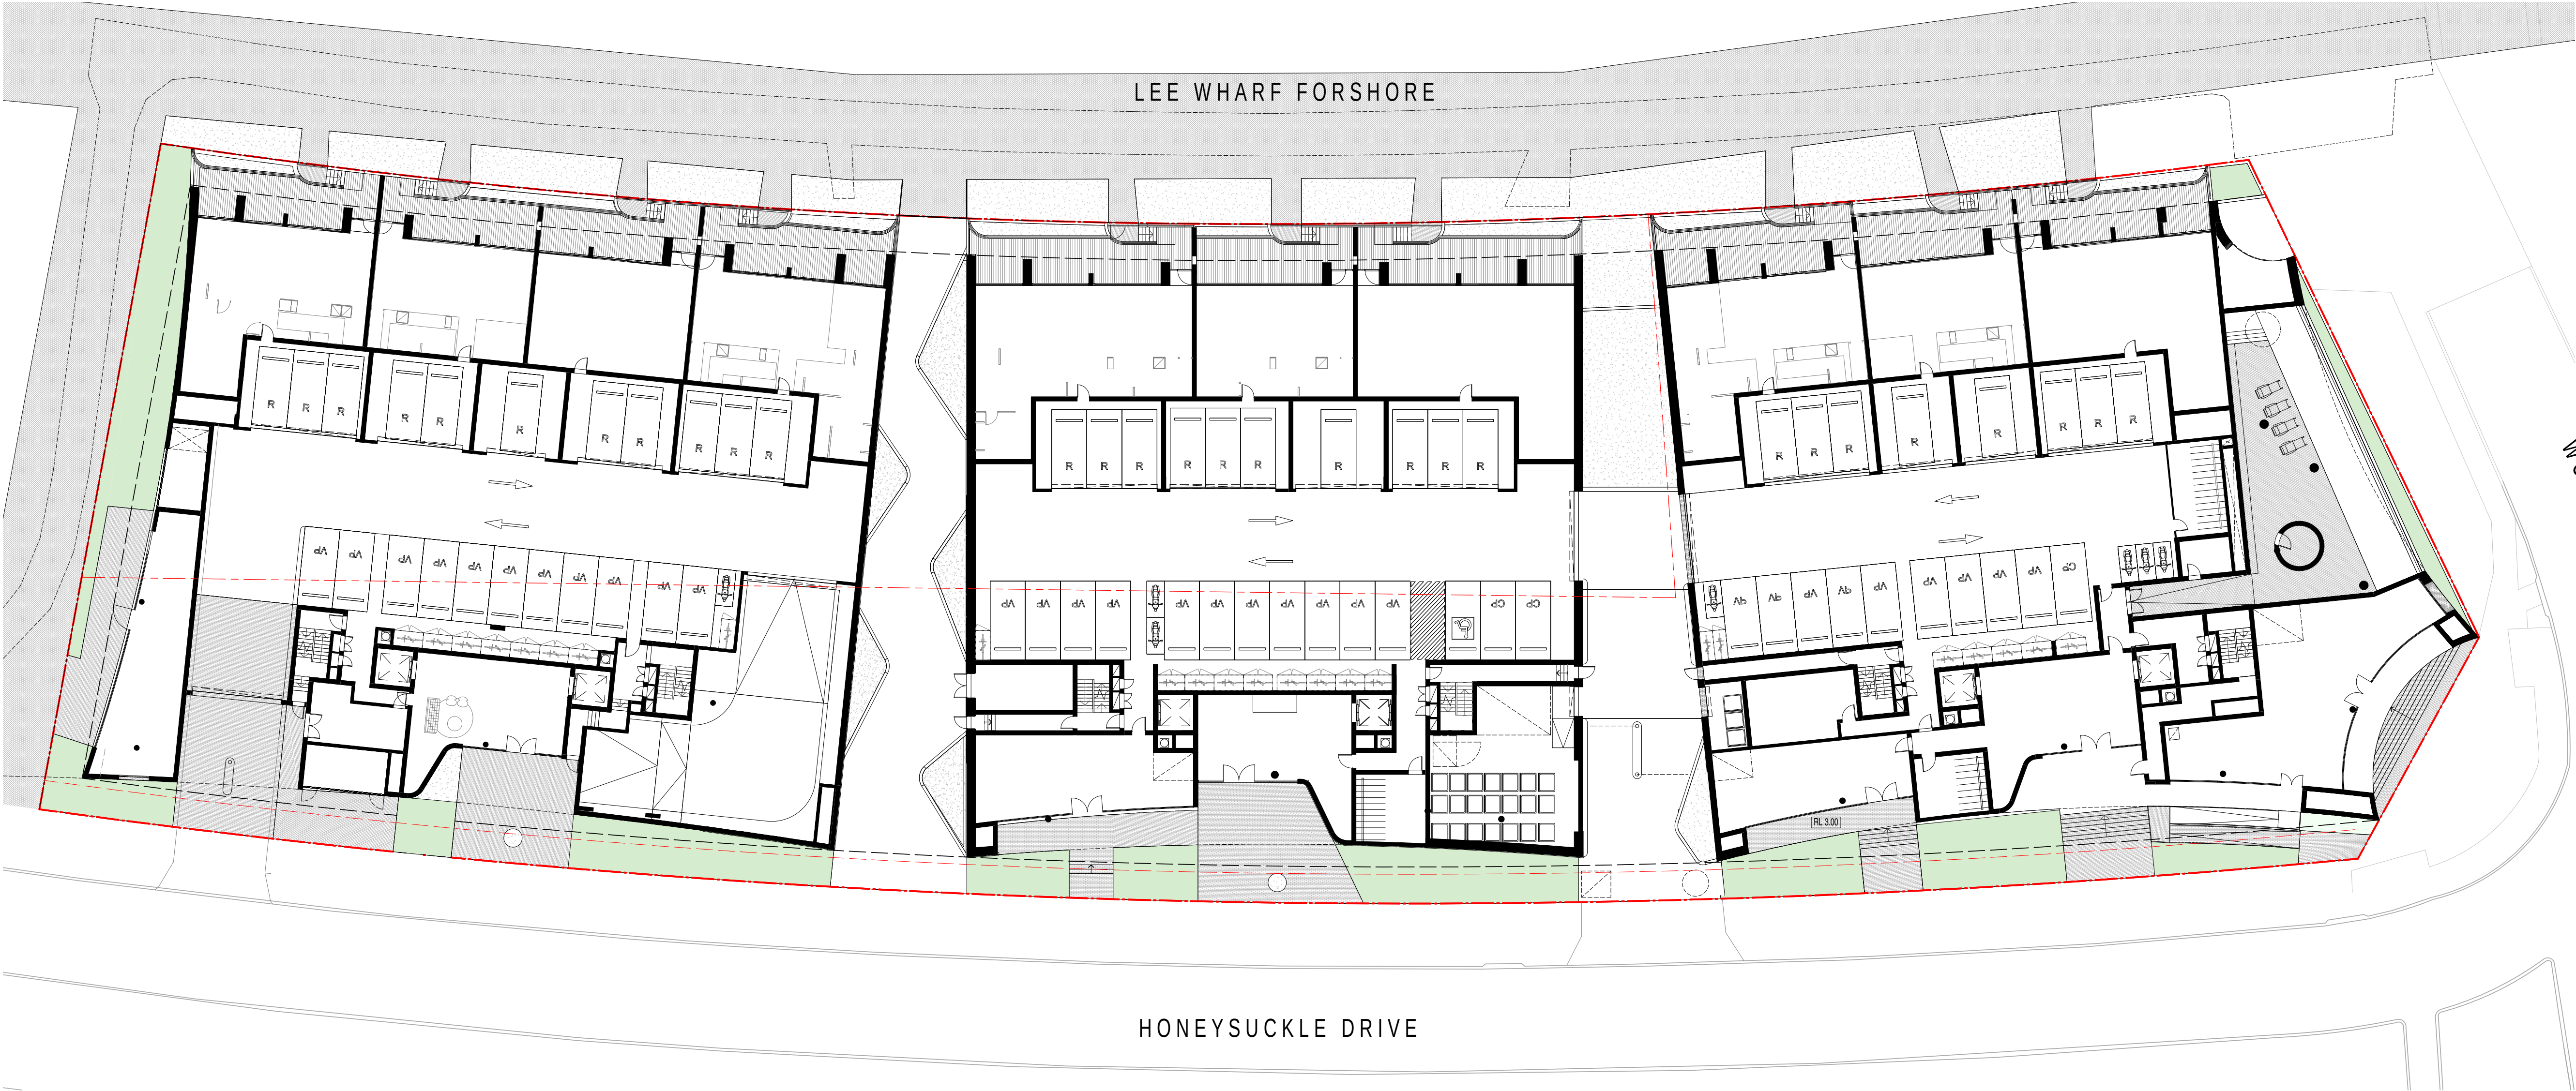

Client

DOMAGROUP


Project

Honeysuckle

50 Honeysuckle Drive,
Newcastle NSW 2300

Drawing Name


SEPP 65 ANALYSIS - DEEP SOIL

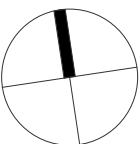

Date 27.11.17 Scale 1 : 250 Sheet Size @ A1

Drawn JO Chk. ML

Job No. 5485 Drawing No. DA-3203 Revision / 13

 

SJB Architects
Level 2
490 Crown Street
Surry Hills NSW
2010 Australia
T 61 2 9380 9911
F 61 2 9380 9922
www.sjb.com.au



FOR INFORMATION

Rev	Date	Revision	By	Chk.
4	10.04.17	DA SUBMISSION		
10	29.05.17	ISSUED FOR DA	JO	ML
13	27.11.17	REVISED DA ISSUE		

Materials

Metalwork Fence



Clear Glazing



Vertical Metal Screen



Torquoise Glazed Brick



White Painted Brick



Terracotta Brick



Client

DOMAGROUP

Project

Honeysuckle

50 Honeysuckle Drive,
Newcastle NSW 2300

Drawing Name

EXTERNAL FINISHES

Date 27.11.17 Scale N/A Sheet Size @ A1

Drawn JO Chk. ML

Job No. 5485 Drawing No. DA-4000 Revision / 13



In accepting and utilising this document the recipient agrees that SJB Architecture (NSW) Pty. Ltd. ACN 081 094 724 T/A SJB Architects, retain all common law, statutory law and other rights including copyright and intellectual property rights. The recipient agrees not to use this document for any purpose other than its intended use; to waive all claims against SJB Architects resulting from unauthorised changes; or to reuse the document on other projects without the prior written consent of SJB Architects. Under no circumstances shall transfer of this document be deemed a sale. SJB Architects makes no warranties of fitness for any purpose. The Builder/Contractor shall verify job dimensions prior to any work commencing. Use figured dimensions only. Do not scale drawings.

Nominated Architects: Adam Haddow-7188 | John Pradel-7004

FOR INFORMATION

Rev	Date	Revision	By	Chk.
4	10.04.17	DA SUBMISSION		
10	29.05.17	ISSUED FOR DA	JO	ML
13	27.11.17	REVISED DA ISSUE		



Client

DOMAGROUP

Project

Honeysuckle

50 Honeysuckle Drive,
Newcastle NSW 2300


Drawing Name

PHOTOMONTAGE

Date 27.11.17 Scale N/A Sheet Size @ A1

Drawn JO Chk. ML

Job No. 5485 Drawing No. DA-4101 Revision / 13

 

SJB Architects
Level 2
490 Crown Street
Surry Hills NSW
2010 Australia
T 61 2 9380 9911
F 61 2 9380 9922
www.sjb.com.au



In accepting and utilising this document the recipient agrees that SJB Architecture (NSW) Pty. Ltd. ACN 081 094 724 T/A SJB Architects, retain all common law, statutory law and other rights including copyright and intellectual property rights. The recipient agrees not to use this document for any purpose other than its intended use; to waive all claims against SJB Architects resulting from unauthorised changes; or to reuse the document on other projects without the prior written consent of SJB Architects. Under no circumstances shall transfer of this document be deemed a sale. SJB Architects makes no warranties of fitness for any purpose. The Builder/Contractor shall verify job dimensions prior to any work commencing. Use figured dimensions only. Do not scale drawings.

Nominated Architects: Adam Haddow-7188 | John Pradel-7004

FOR INFORMATION

Rev	Date	Revision	By	Chk.
1	17.03.17	DEVELOPMENT APPLICATION ISSUE		
4	10.04.17	DA SUBMISSION		
10	29.05.17	ISSUED FOR DA	JO	ML
13	27.11.17	REVISED DA ISSUE		



Client

DOMAGROUP

Project

Honeysuckle

50 Honeysuckle Drive,
Newcastle NSW 2300


Drawing Name

PHOTOMONTAGE

Date 27.11.17 Scale N/A Sheet Size @ A1

Drawn JO Chk. ML

Job No. 5485 Drawing No. DA-4102 Revision / 13

 

SJB Architects
Level 2
490 Crown Street
Surry Hills NSW
2010 Australia
T 61 2 9380 9911
F 61 2 9380 9922
www.sjb.com.au





In accepting and utilising this document the recipient agrees that SJB Architecture (NSW) Pty. Ltd. ACN 081 094 724 T/A SJB Architects, retain all common law, statutory law and other rights including copyright and intellectual property rights. The recipient agrees not to use this document for any purpose other than its intended use; to waive all claims against SJB Architects resulting from unauthorised changes; or to reuse the document on other projects without the prior written consent of SJB Architects. Under no circumstances shall transfer of this document be deemed a sale. SJB Architects makes no warranties of fitness for any purpose. The Builder/Contractor shall verify job dimensions prior to any work commencing. Use figured dimensions only. Do not scale drawings.

Nominated Architects: Adam Haddow-7188 | John Pradel-7004

FOR INFORMATION

Rev	Date	Revision	By	Chk.
1	17.03.17	DEVELOPMENT APPLICATION ISSUE		
4	10.04.17	DA SUBMISSION		
10	29.05.17	ISSUED FOR DA	JO	ML
13	27.11.17	REVISED DA ISSUE		

Client

DOMAGROUP

Project

Honeysuckle

50 Honeysuckle Drive,
Newcastle NSW 2300


Drawing Name

PHOTOMONTAGE

Date	Scale	Sheet Size
27.11.17	N/A	@ A1

Drawn	Chk.
JO	ML

Job No.	Drawing No.	Revision
5485	DA-4103	/ 13

 


SJB Architects
Level 2
490 Crown Street
Surry Hills NSW
2010 Australia
T 61 2 9380 9911
F 61 2 9380 9922
www.sjb.com.au



Nominated Architects: Adam Haddow-7188 | John Pradel-7004


FOR INFORMATION

Rev	Date	Revision	By	Chk.
10	29.05.17	ISSUED FOR DA	JO	ML
13	27.11.17	REVISED DA ISSUE		

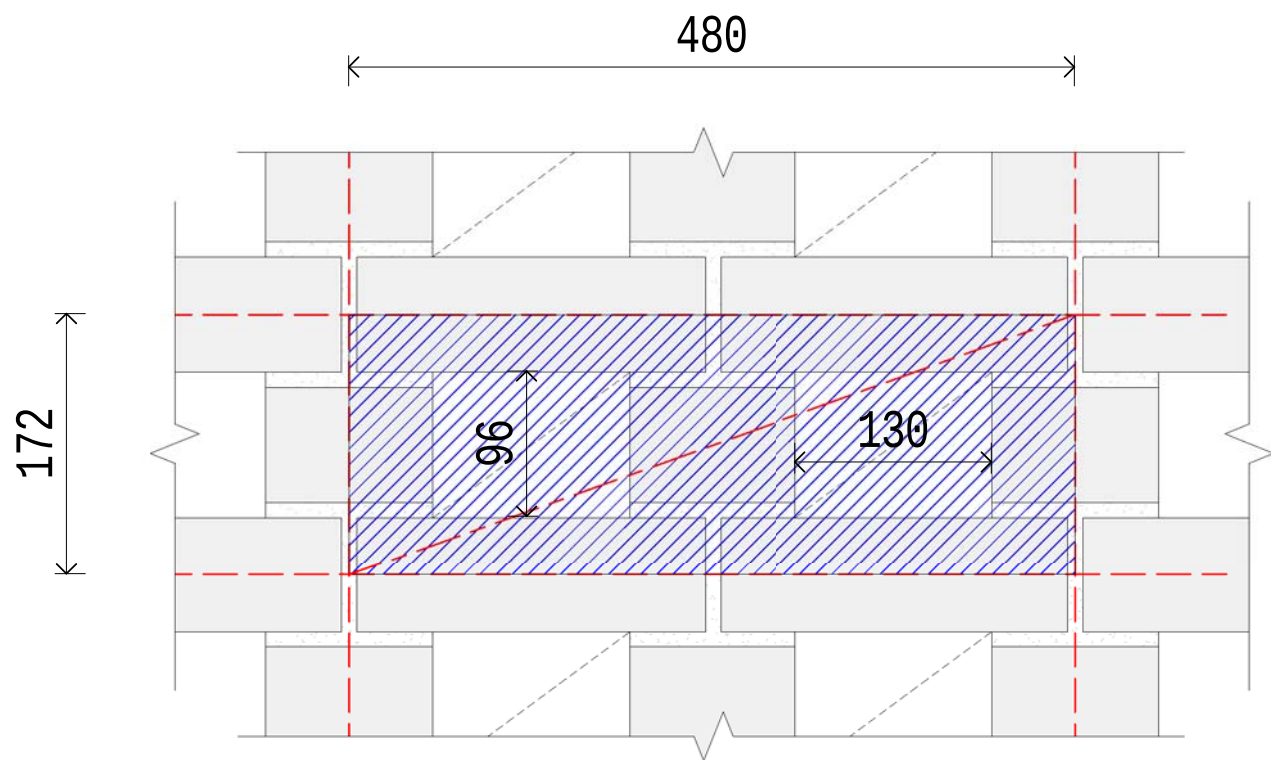

1 Hit & Miss Brick Detail

1:5

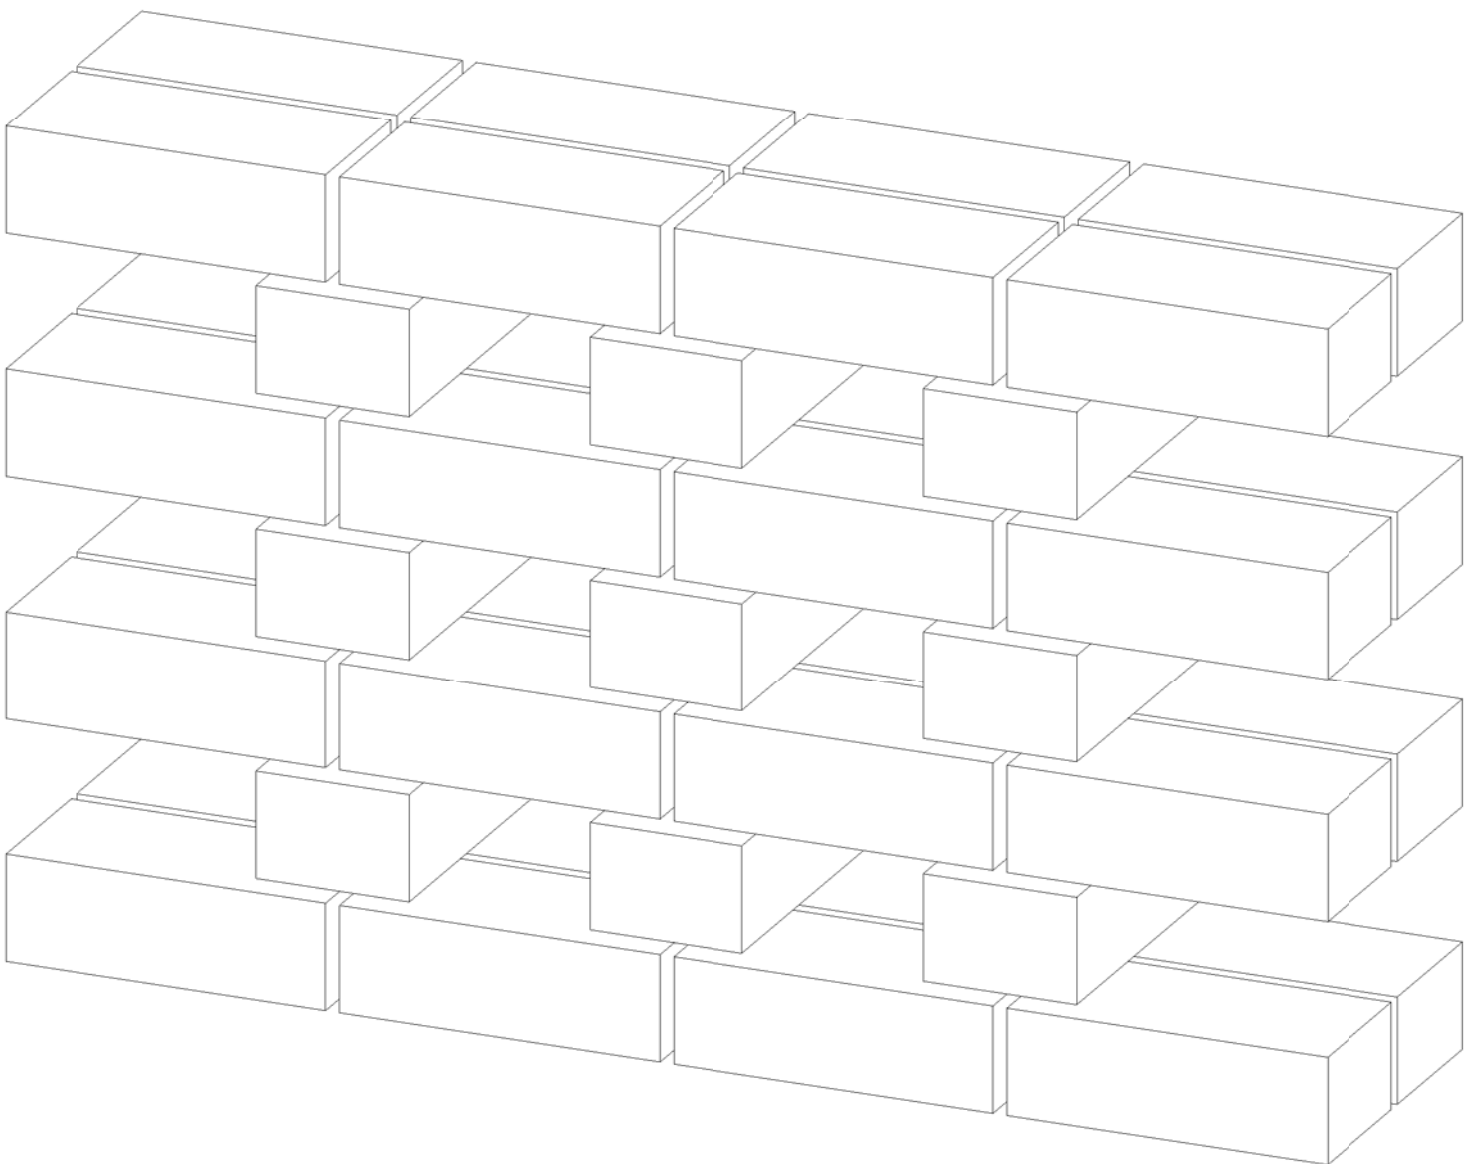

2 Hit & Miss Brick Axo

Client

DOMAGROUP


Project

Honeysuckle

50 Honeysuckle Drive,
Newcastle NSW 2300

Drawing Name

FACADE DETAIL

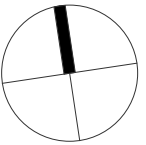


Date 27.11.17 Scale 1 : 5 Sheet Size @ A1

Drawn Chk.

JO ML

Job No. Drawing No. Revision


5485 DA-5000 / 13

 



The background features a large, light grey 'F' shape on the left side. To the right of the 'F' is a solid grey rectangle. The text 'Views From the Sun' is centered within the grey rectangle.

Views From the Sun



1.1 Views From The Sun - Winter Solstice - 21/06/2017

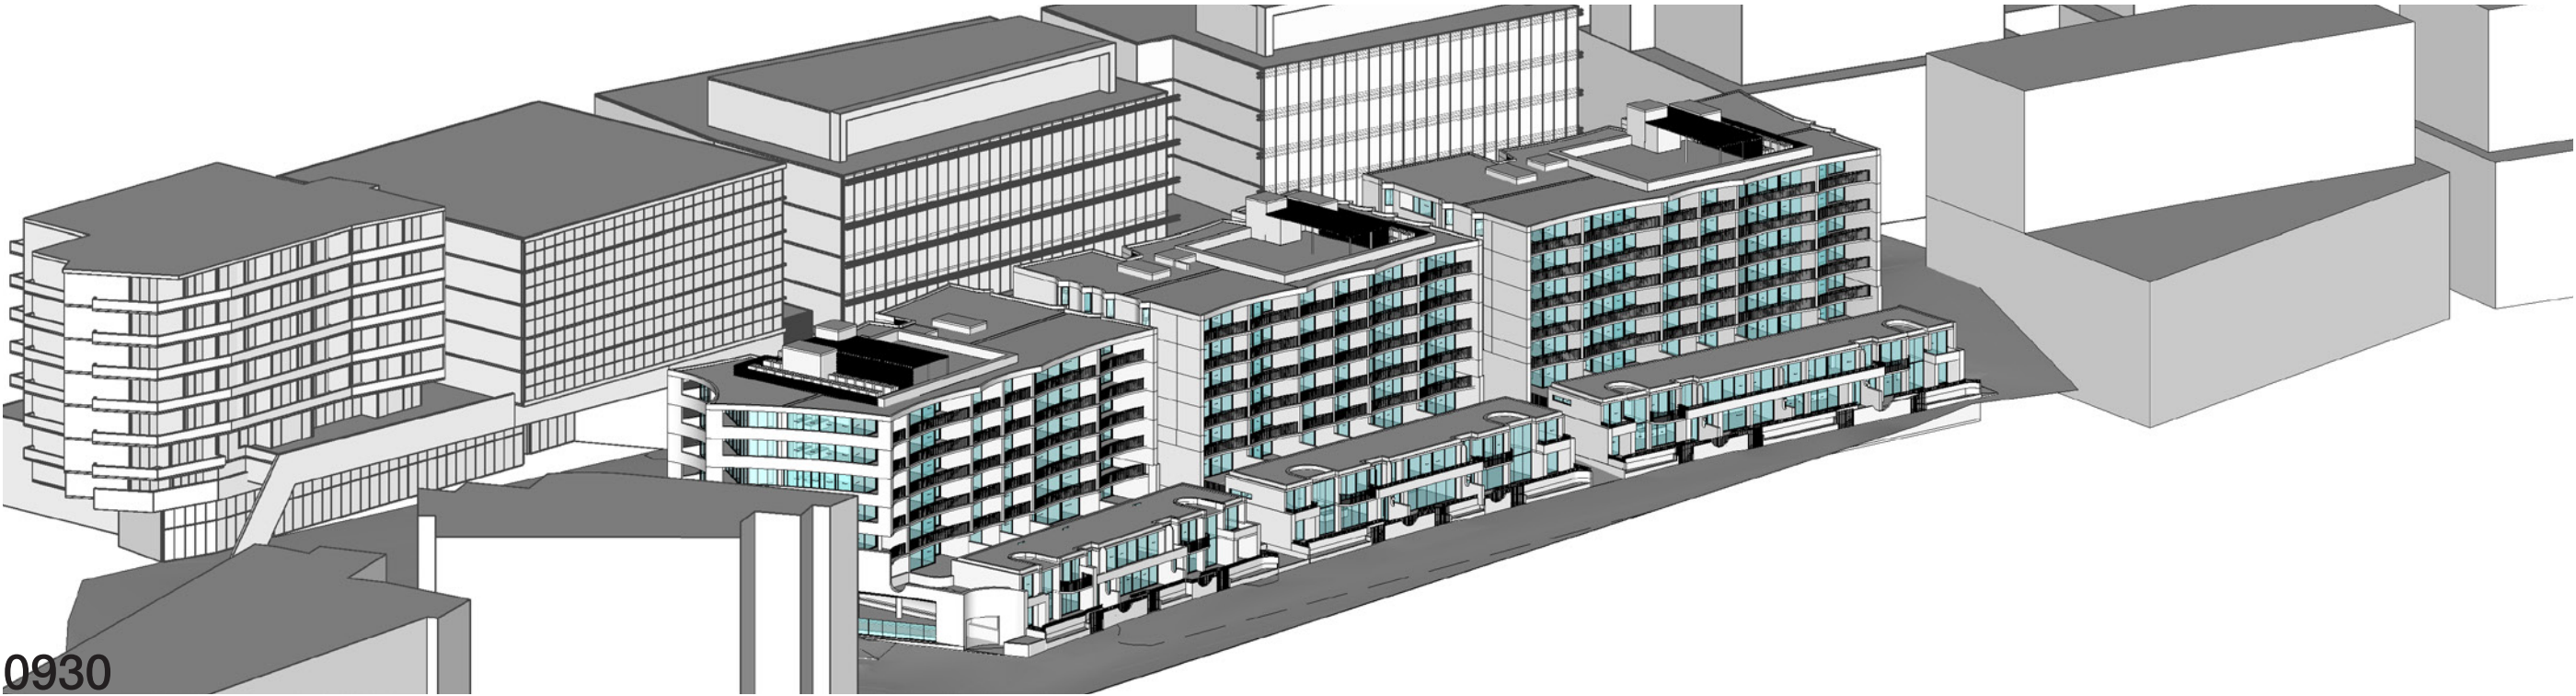

1.2 Views From The Sun - Winter Solstice - 21/06/2017

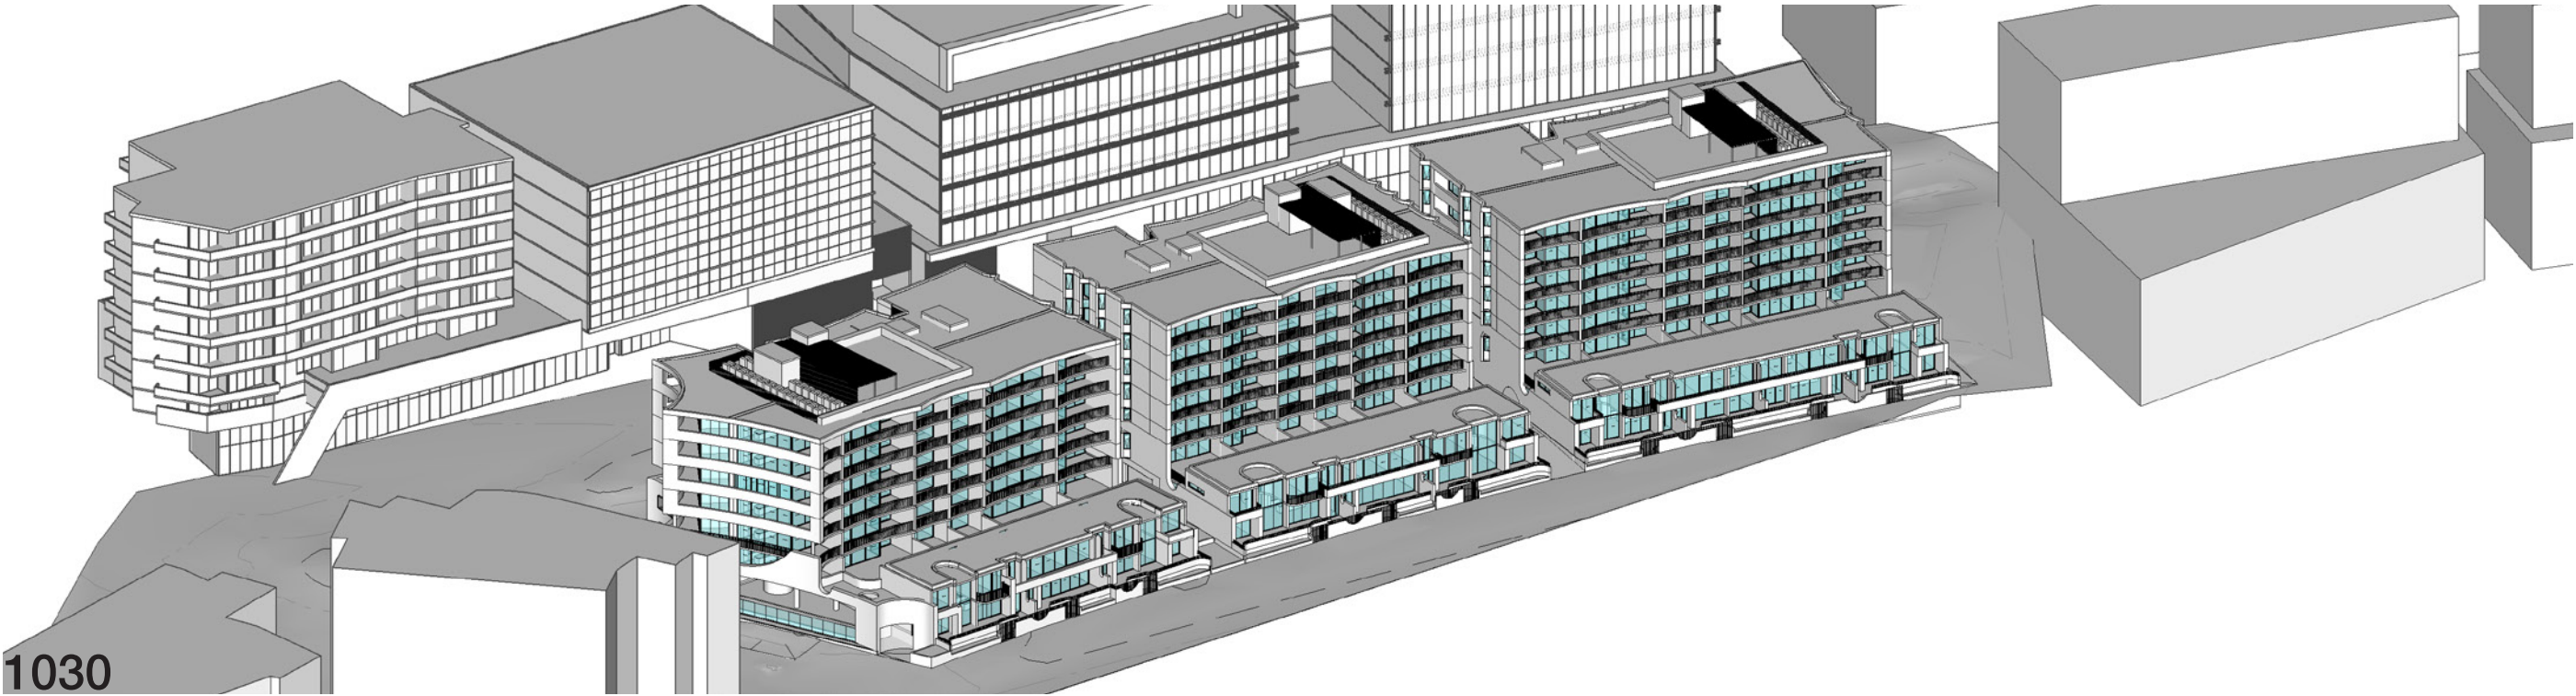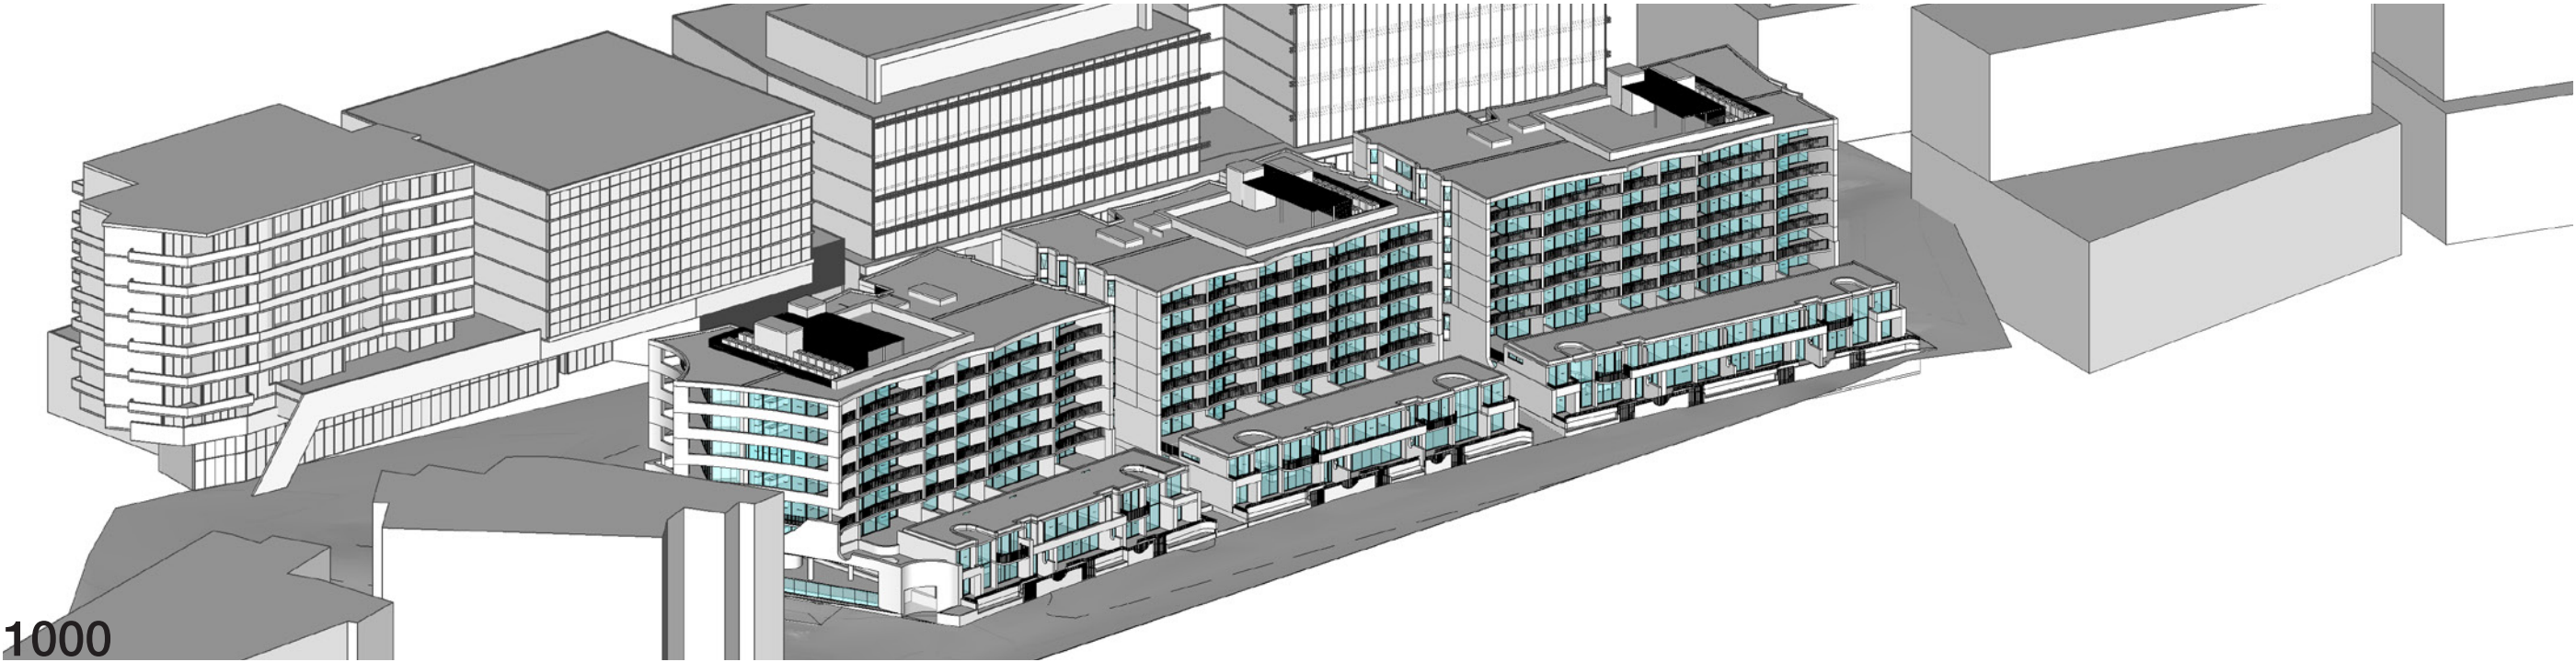

1.3 Views From The Sun - Winter Solstice - 21/06/2017

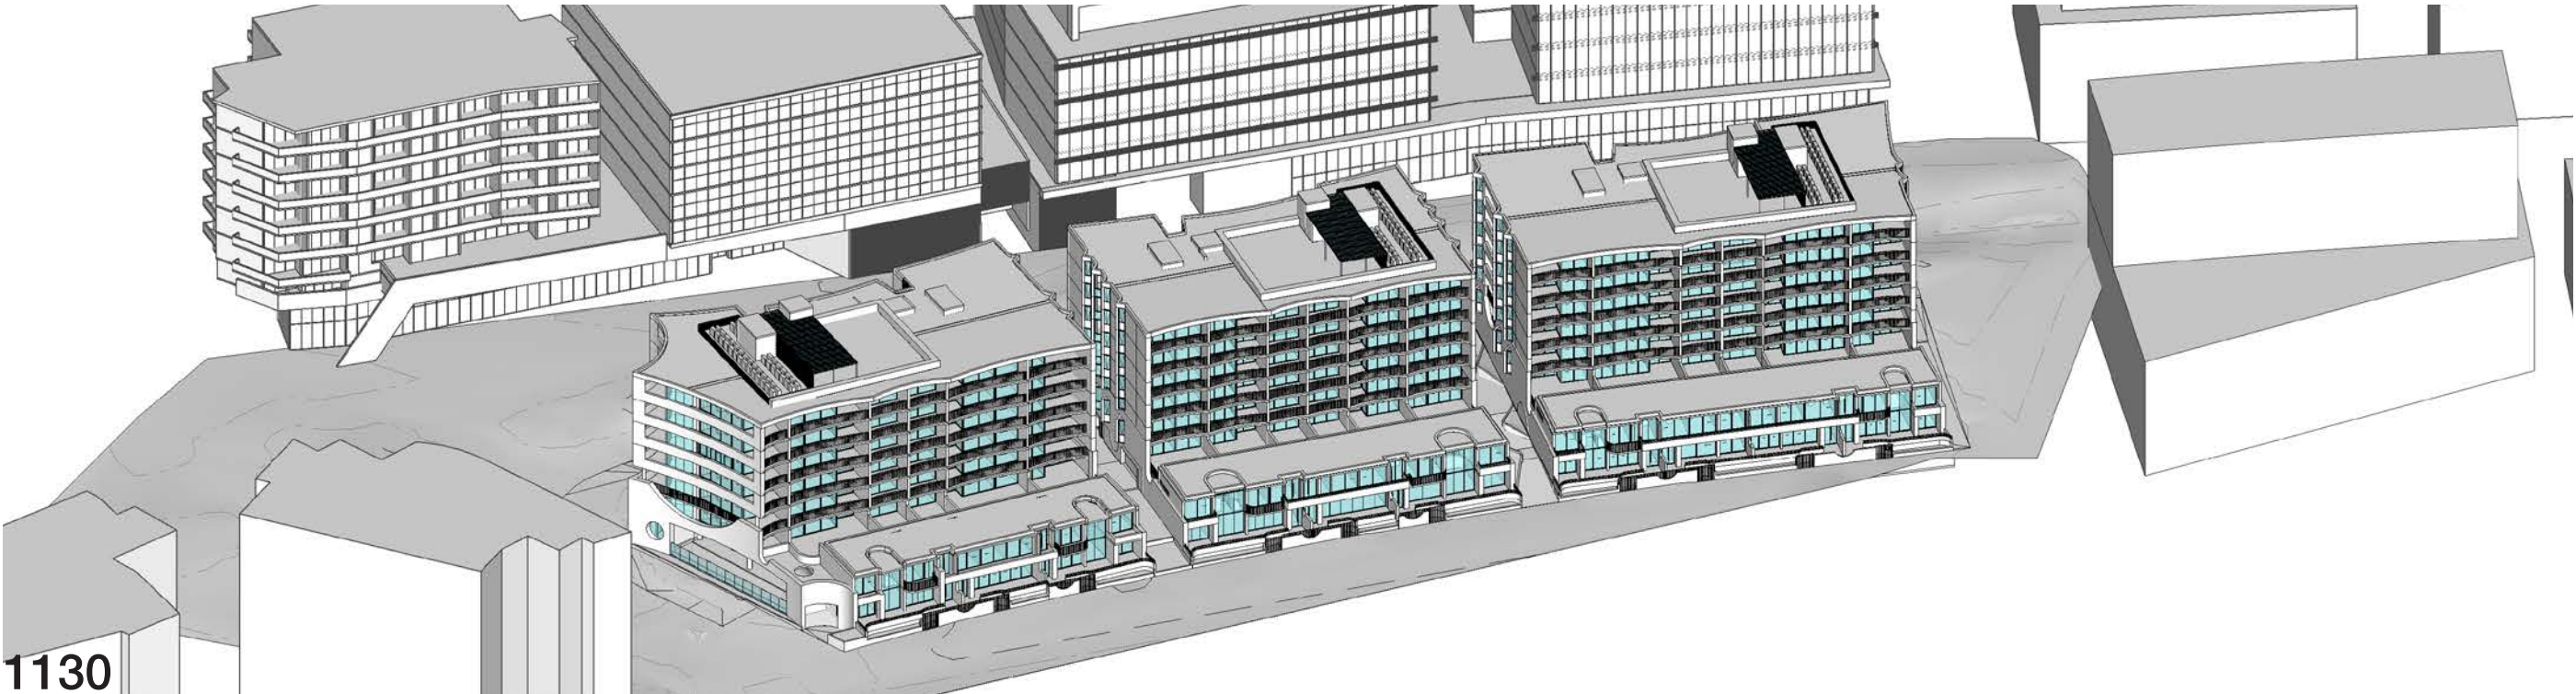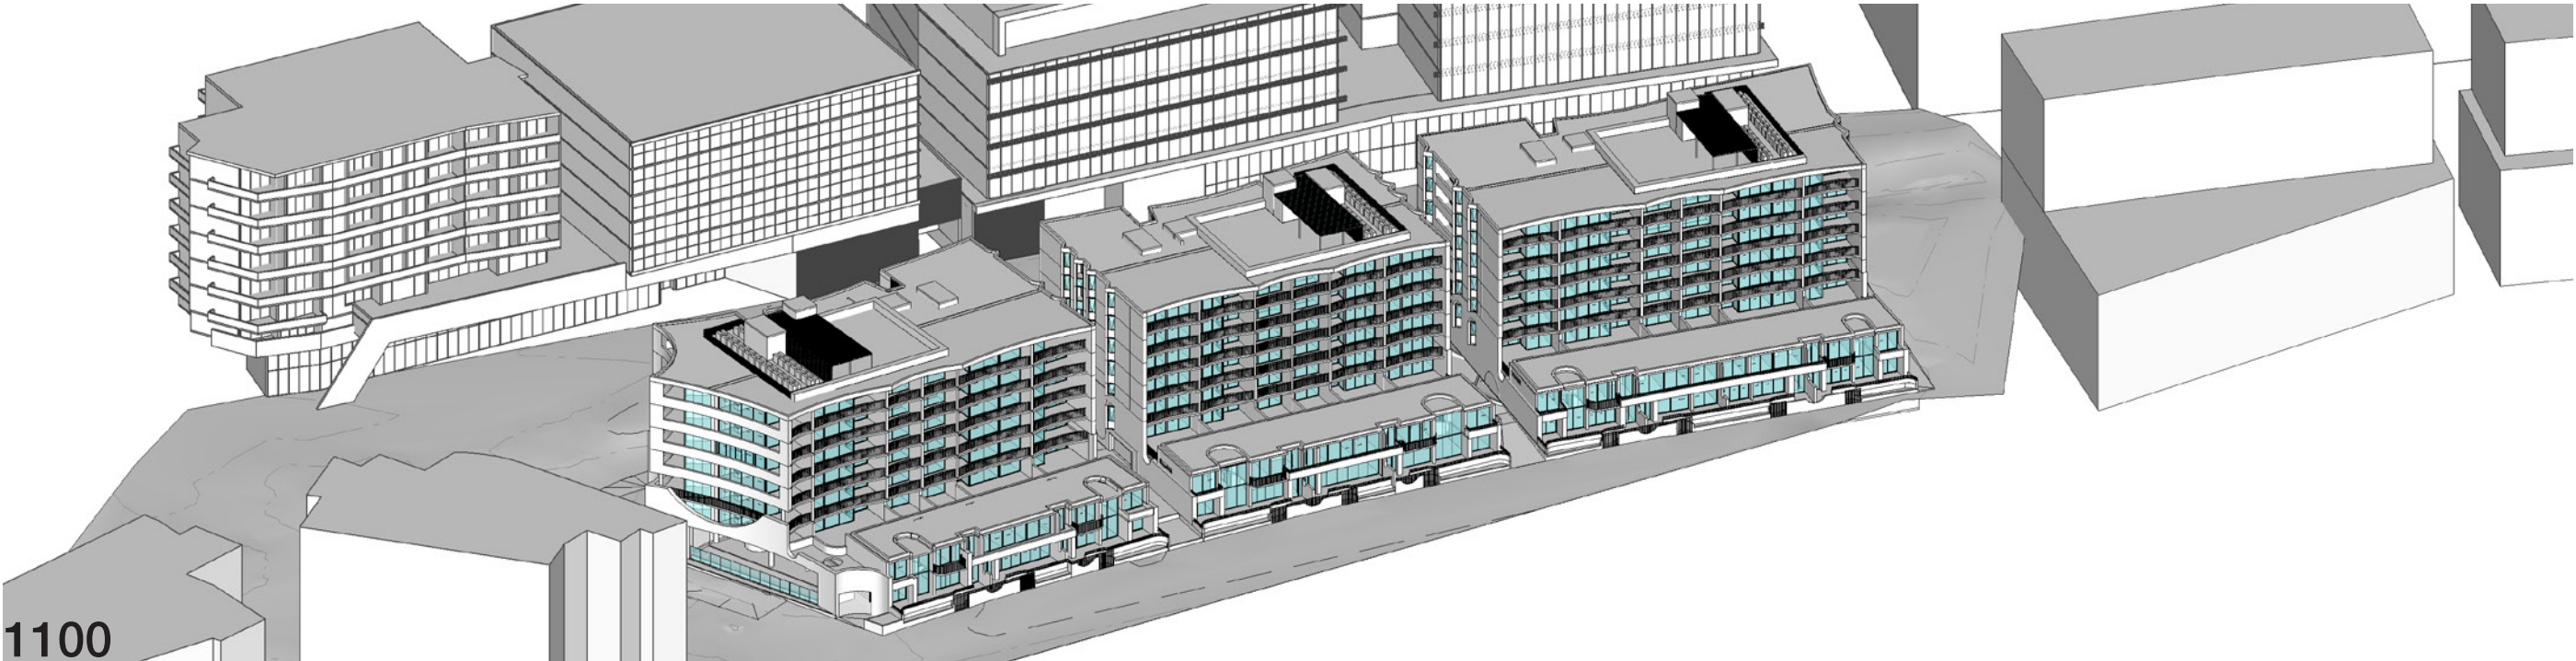


1.4 Views From The Sun - Winter Solstice - 21/06/2017



1.5 Views From The Sun - Winter Solstice - 21/06/2017




1300

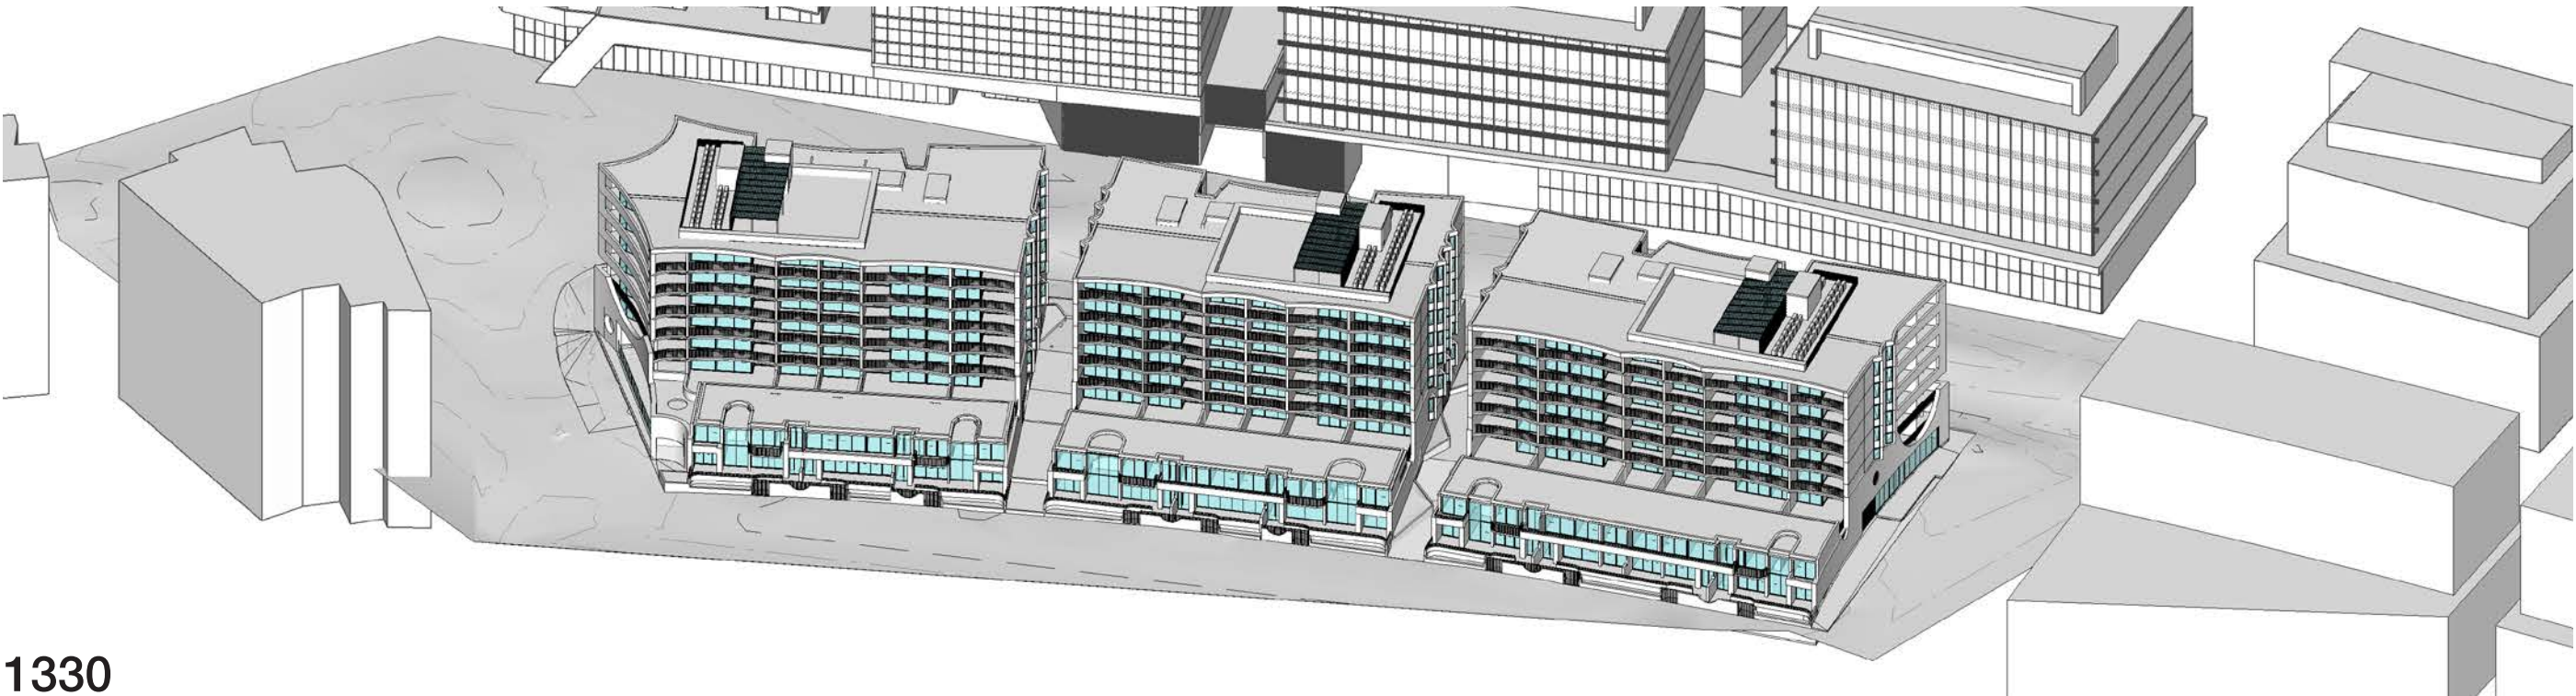


1330

1.6 Views From The Sun - Winter Solstice - 21/06/2017

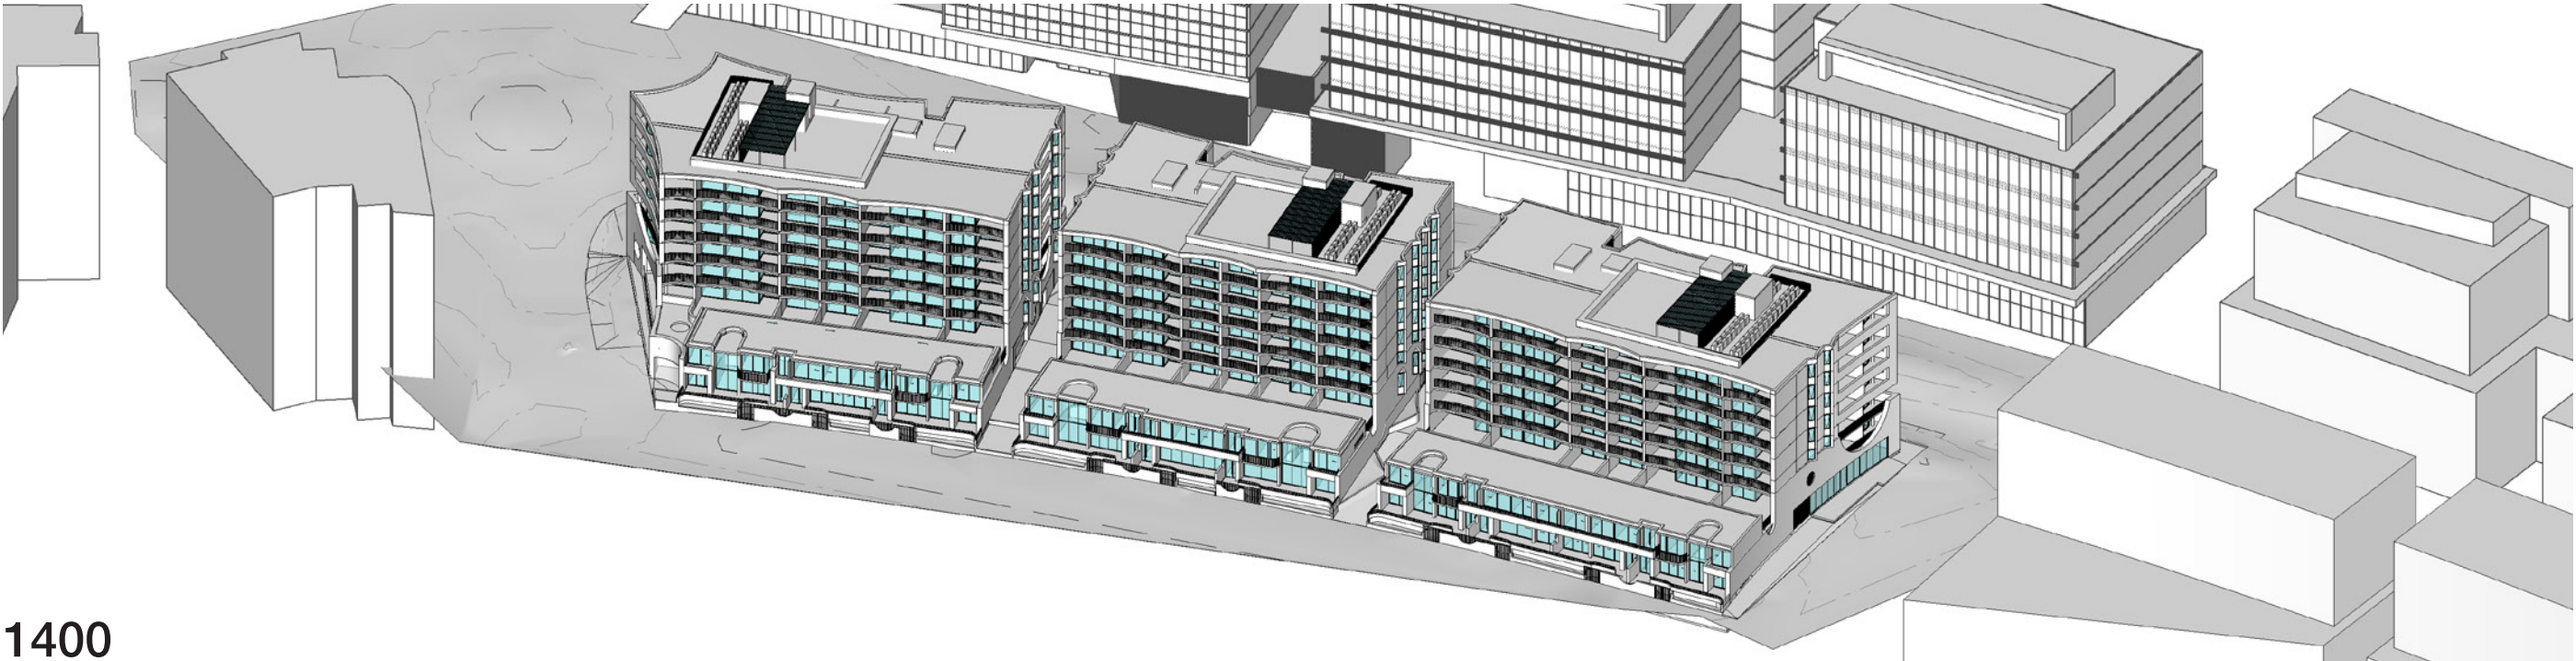


1400

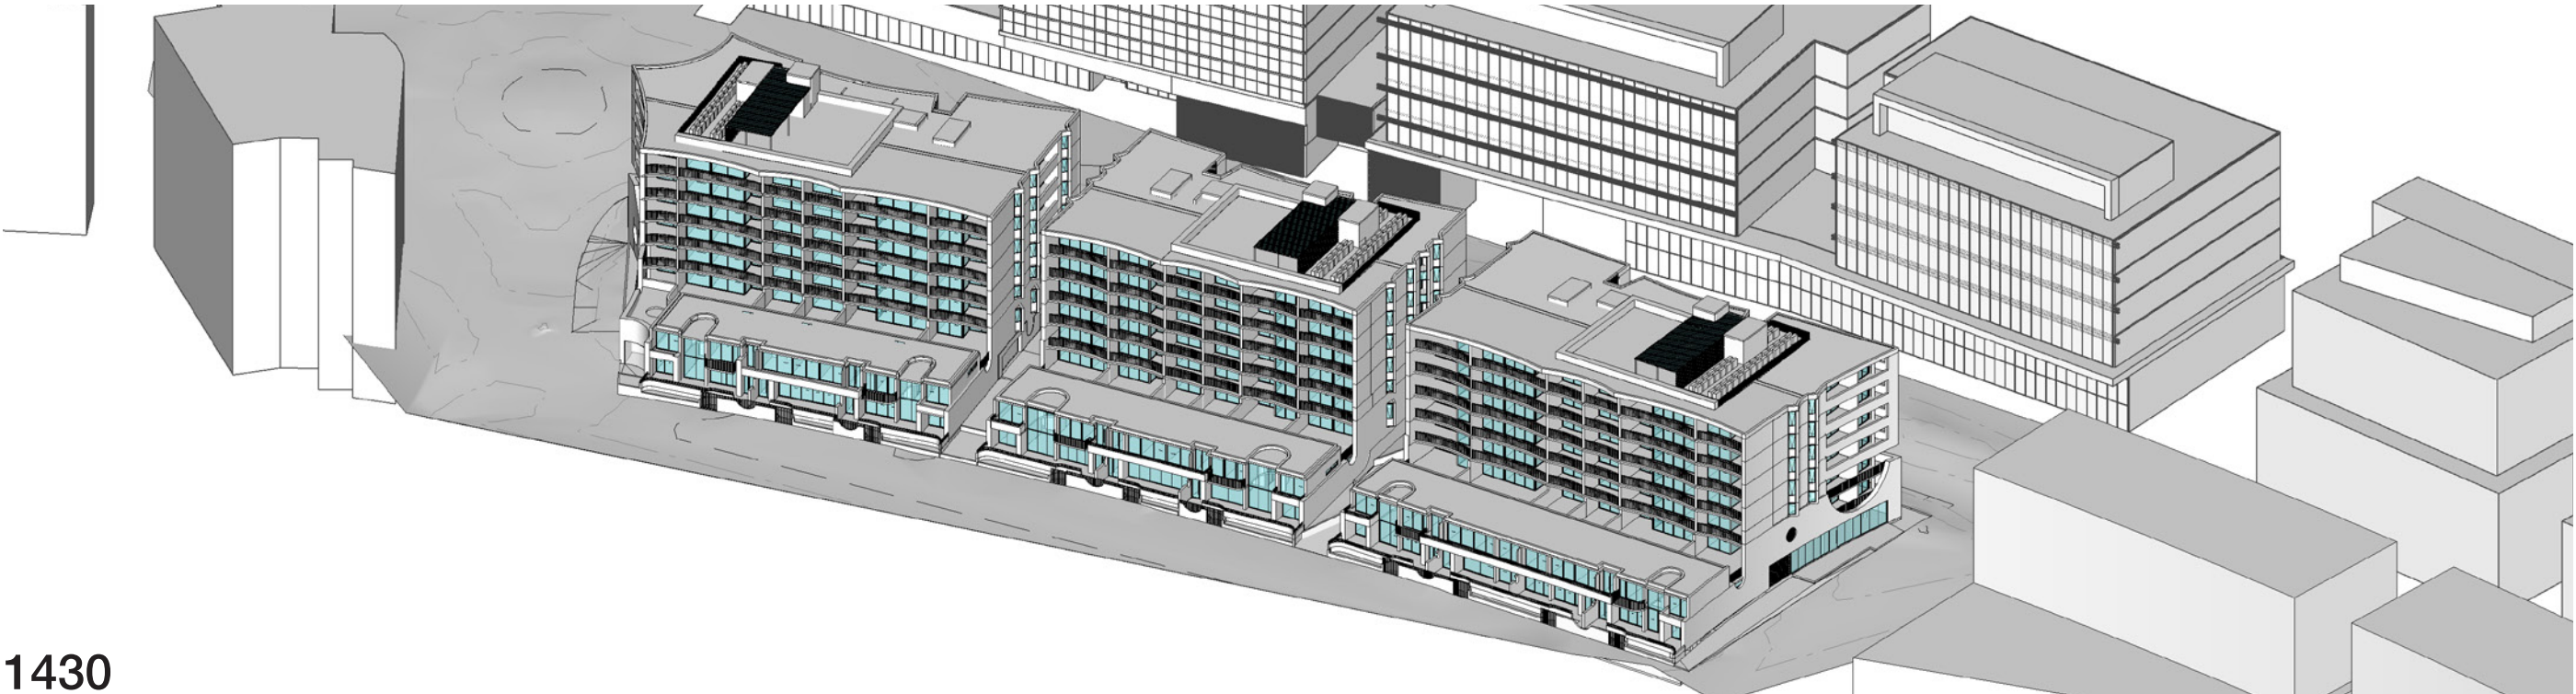

1430

1.7 Views From The Sun - Winter Solstice - 21/06/2017

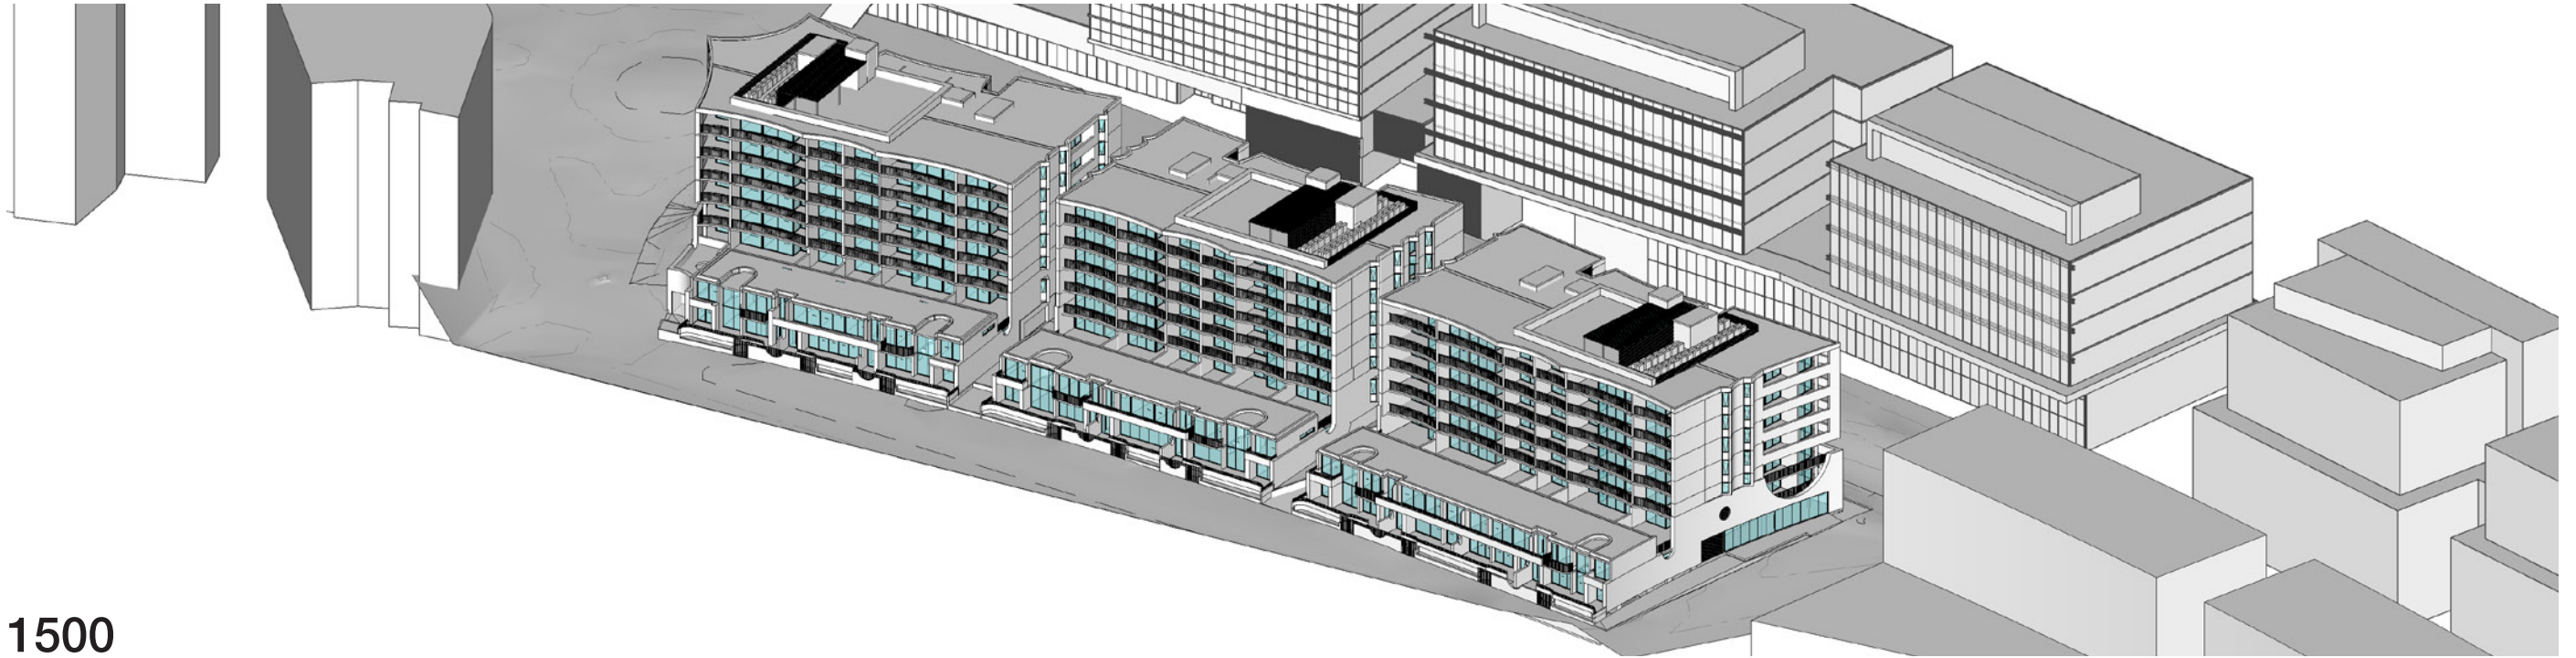

1500