

| ARCHITECTURAL DRAWINGS   |            |       |              |                                                        |            |                  |
|--------------------------|------------|-------|--------------|--------------------------------------------------------|------------|------------------|
| Project                  | Discipline | Stage | Sheet Number | Sheet Name                                             | Scale @ A1 | Current Revision |
| 00 - DRAWING LIST        |            |       |              |                                                        |            |                  |
| WL                       | AR         | SSDA  | 0001         | COVER SHEET & DRAWING LIST                             | NTS        | 2                |
| 01 - RENDERERS           |            |       |              |                                                        |            |                  |
| WL                       | AR         | SSDA  | 0101         | RENDER 1                                               | NTS        | 1                |
| WL                       | AR         | SSDA  | 0102         | RENDER 2                                               | NTS        | 1                |
| WL                       | AR         | SSDA  | 0103         | RENDER 3                                               | NTS        | 1                |
| WL                       | AR         | SSDA  | 0104         | RENDER 4                                               | NTS        | 1                |
| WL                       | AR         | SSDA  | 0105         | RENDER 5                                               | NTS        | 1                |
| 10 - GA FLOOR PLANS      |            |       |              |                                                        |            |                  |
| WL                       | AR         | SSDA  | 1000         | FLOOR PLAN - PARCEL 2 & 3 - LEVEL 00                   | 1:250      | 2                |
| WL                       | AR         | SSDA  | 1001         | FLOOR PLAN - PARCEL 2 & 3 - LEVEL 01                   | 1:250      | 2                |
| WL                       | AR         | SSDA  | 1002         | FLOOR PLAN - PARCEL 2 & 3 - LEVEL 02                   | 1:250      | 2                |
| WL                       | AR         | SSDA  | 1003         | FLOOR PLAN - PARCEL 2 & 3 - LEVEL 03                   | 1:250      | 2                |
| WL                       | AR         | SSDA  | 1004         | FLOOR PLAN - PARCEL 2 & 3 - LEVEL 04                   | 1:250      | 2                |
| WL                       | AR         | SSDA  | 1005         | FLOOR PLAN - PARCEL 2 & 3 - LEVEL 05                   | 1:250      | 2                |
| WL                       | AR         | SSDA  | 1006         | FLOOR PLAN - PARCEL 2 & 3 - LEVEL 06                   | 1:250      | 2                |
| WL                       | AR         | SSDA  | 1007         | FLOOR PLAN - PARCEL 2 & 3 - LEVEL 07                   | 1:250      | 2                |
| WL                       | AR         | SSDA  | 1008         | FLOOR PLAN - PARCEL 2 & 3 - LEVEL 08-12                | 1:250      | 2                |
| WL                       | AR         | SSDA  | 1014         | FLOOR PLAN - PARCEL 2 & 3 - LEVEL 14                   | 1:250      | 2                |
| WL                       | AR         | SSDA  | 1015         | FLOOR PLAN - PARCEL 2 & 3 - LEVEL 15-21                | 1:250      | 2                |
| WL                       | AR         | SSDA  | 1022         | FLOOR PLAN - PARCEL 2 & 3 - LEVEL 22-34                | 1:250      | 2                |
| WL                       | AR         | SSDA  | 1035         | FLOOR PLAN - PARCEL 2 & 3 - LEVEL 35                   | 1:250      | 1                |
| WL                       | AR         | SSDA  | 1036         | FLOOR PLAN - PARCEL 2 & 3 - LEVEL 36 ROOF              | 1:250      | 1                |
| WL                       | AR         | SSDA  | 1037         | FLOOR PLAN - PARCEL 2 & 3 - BASEMENT 01                | 1:250      | 1                |
| WL                       | AR         | SSDA  | 1038         | FLOOR PLAN - PARCEL 2 & 3 - BASEMENT 02                | 1:250      | 1                |
| 14 - ELEVATIONS          |            |       |              |                                                        |            |                  |
| WL                       | AR         | SSDA  | 1401         | ELEVATIONS - PARCEL 2 - NORTH                          | 1:250      | 1                |
| WL                       | AR         | SSDA  | 1402         | ELEVATIONS - PARCEL 2 - SOUTH                          | 1:250      | 1                |
| WL                       | AR         | SSDA  | 1403         | ELEVATIONS - PARCEL 2 - EAST                           | 1:250      | 1                |
| WL                       | AR         | SSDA  | 1404         | ELEVATIONS - PARCEL 2 - WEST                           | 1:250      | 1                |
| WL                       | AR         | SSDA  | 1405         | ELEVATIONS - PARCEL 3 - NORTH                          | 1:250      | 1                |
| WL                       | AR         | SSDA  | 1406         | ELEVATIONS - PARCEL 3 - SOUTH                          | 1:250      | 1                |
| WL                       | AR         | SSDA  | 1407         | ELEVATIONS - PARCEL 3 - WEST - COMMUNAL                | 1:250      | 1                |
| WL                       | AR         | SSDA  | 1408         | ELEVATIONS - PARCEL 3 - EAST - COMMUNAL                | 1:250      | 1                |
| 15 - SECTIONS            |            |       |              |                                                        |            |                  |
| WL                       | AR         | SSDA  | 1501         | SECTIONS - PARCEL 2 - SHEET 1                          | 1:250      | 2                |
| WL                       | AR         | SSDA  | 1502         | SECTIONS - PARCEL 3 - SHEET 1                          | 1:250      | 2                |
| 40 - APARTMENTS          |            |       |              |                                                        |            |                  |
| WL                       | AR         | SSDA  | 4051         | CITY STARTER APARTMENTS - PARCEL 2 & 3 - SHEET 1       | 1:100      | 1                |
| WL                       | AR         | SSDA  | 4052         | 1 BED APARTMENTS - PARCEL 2 & 3 - SHEET 1              | 1:100      | 1                |
| WL                       | AR         | SSDA  | 4053         | 2 BED APARTMENTS - PARCEL 2 & 3 - SHEET 1              | 1:100      | 1                |
| WL                       | AR         | SSDA  | 4054         | 2 BED APARTMENTS - PARCEL 2 & 3 - SHEET 2              | 1:100      | 1                |
| WL                       | AR         | SSDA  | 4055         | 3 BED APARTMENTS - PARCEL 2 & 3 - SHEET 1              | 1:100      | 1                |
| 80 - COMPLIANCE DRAWINGS |            |       |              |                                                        |            |                  |
| WL                       | AR         | SSDA  | 8051         | COMPLIANCE DRAWINGS - PARCEL 2 & 3 - SOLAR ACCESS      | 1:850      | 1                |
| WL                       | AR         | SSDA  | 8052         | COMPLIANCE DRAWINGS - PARCEL 2 & 3 - CROSS VENTILATION | 1:850      | 1                |
| 81 - AREA PLANS          |            |       |              |                                                        |            |                  |
| WL                       | AR         | SSDA  | 8101         | AREA PLANS - PARCEL 2 & 3 - GFA                        | 1:750      | 2                |
| WL                       | AR         | SSDA  | 8102         | AREA PLANS - PARCEL 2 & 3 - GFA                        | 1:750      | 2                |
| Grand total: 41          |            |       |              |                                                        |            |                  |



In accepting and utilising this document, the recipient agrees that Bates Smart retain all common law, statutory law and other rights including copyright and intellectual property rights. The recipient agrees not to use this document for any purpose other than its intended use, to waive all claims against Bates Smart resulting from unauthorised changes, or to reuse the document on other projects without the prior written consent of Bates Smart. Under no circumstances shall transfers of this document be deemed a sale. Bates Smart makes no warranties of fitness for any purpose. The builder/contractor shall verify job dimensions prior to any work commencing. Use figured dimensions only. Do not scale drawings. Print in Colour.


PRELIMINARY

| Rev | Date     | Revision            | By | Chk. |
|-----|----------|---------------------|----|------|
| 1   | 29/08/25 | For SSDA Submission |    |      |
| 2   | 23/09/25 | ToA Updates         |    |      |
|     |          |                     |    |      |
|     |          |                     |    |      |
Client



Key Plan

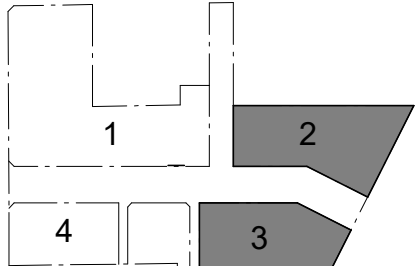

Parcel 1 + 4  
SJB Architects  
Level 2, 490 Crown Street,  
Sunny Hills NSW 2010  
T 61 2 9380 9911  
sjb.com.au  
Nominated Architects:  
Adam Haddow 7188 | John Pradel 7004



Parcel 4 Only  
Curious Practice  
24/526 Hunter Street,  
Newcastle NSW 2300  
T 61 4 1182 4000  
curiouspractice.com  
Nominated Architects:  
Greg Lee 10997 | Warren Haasnoot 9852

**BATESSMART.**

Parcel 2 + 3  
Bates Smart  
43 Brisbane Street  
Sunny Hills NSW 2010  
T 02 8554 5100  
batesmart.com.au  
Nominated Architects:  
Guy Lake 7119 | Matt Allen 8498

**CHENCHOW LITTLE**

Parcel 3 Only  
Chenchow Little  
6 Belmore Street  
Sunny Hills NSW 2010  
T 02 9357 4333  
chenchowlittle.com  
Nominated Architects:  
Anthony Chenchow 6123

Project

Waterloo Mixed Use Development (HDA)  
881-885 Bourke Street, Waterloo NSW 2017

Drawing Name

COVER SHEET & DRAWING LIST

Date

23/09/25

Scale

Chk.

Sheet Size

A1

Drawing No.

0001

Revision

1/2





In accepting and utilising this document, the recipient agrees that Bates Smart retain all common law, statutory law and other rights including copyright and intellectual property rights. The recipient agrees not to use this document for any purpose other than its intended use, to waive all claims against Bates Smart resulting from unauthorised changes, or to reuse the document on other projects without the prior written consent of Bates Smart. Under no circumstances shall transfers of this document be deemed a sale. Bates Smart makes no warranties of fitness for any purpose. The builder/contractor shall verify job dimensions prior to any work commencing. Use figured dimensions only. Do not scale drawings. Print in Colour.


PRELIMINARY

| Rev | Date     | Revision            | By | Chk. |
|-----|----------|---------------------|----|------|
| 1   | 29/08/25 | For SSDA Submission |    |      |
|     |          |                     |    |      |
|     |          |                     |    |      |
Client



Key Plan

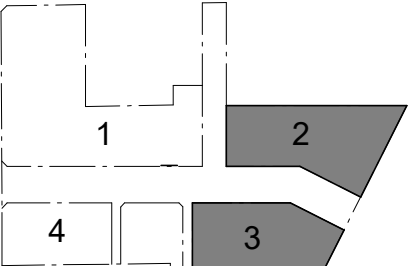

Parcel 1 + 4  
SJB Architects  
Level 2, 490 Crown Street,  
Surry Hills NSW 2010  
T 61 2 9380 9911  
sjb.com.au  
Nominated Architects:  
Adam Haddow 7188 | John Pradel 7004



Parcel 4 Only  
Curious Practice  
24/526 Hunter Street,  
Newcastle NSW 2300  
T 61 4 1182 4000  
curiouspractice.com  
Nominated Architects:  
Greg Lee 10997 | Warren Haasnoot 9852

**BATESSMART.**

Parcel 2 + 3  
Bates Smart  
43 Brisbane Street  
Surry Hills NSW 2010  
T 02 8354 5100  
batesmart.com.au  
Nominated Architects:  
Guy Lake 7119 | Matt Allen 8498

**CHENCHOW LITTLE**

Parcel 3 Only  
Chenchow Little  
6 Belmore Street  
Surry Hills NSW 2010  
T 02 9357 4333  
chenchowlittle.com  
Nominated Architects:  
Anthony Chenchow 6123

Project

Waterloo Mixed Use Development (HDA)  
881-885 Bourke Street, Waterloo NSW 2017

Drawing Name

RENDER 1

Date

29/08/25

Scale

Chk.

Sheet Size

A1

Drawing No.

0101

Revision

/ 1





In accepting and utilising this document, the recipient agrees that Bates Smart retain all common law, statutory law and other rights including copyright and intellectual property rights. The recipient agrees not to use this document for any purpose other than its intended use, to waive all claims against Bates Smart resulting from unauthorised changes, or to reuse the document on other projects without the prior written consent of Bates Smart. Under no circumstances shall transfers of this document be deemed a sale. Bates Smart makes no warranties of fitness for any purpose. The builder/contractor shall verify job dimensions prior to any work commencing. Use figured dimensions only. Do not scale drawings. Print in Colour.


PRELIMINARY

| Rev | Date     | Revision            | By | Chk. |
|-----|----------|---------------------|----|------|
| 1   | 29/08/25 | For SSDA Submission |    |      |
|     |          |                     |    |      |
|     |          |                     |    |      |
Client



Key Plan

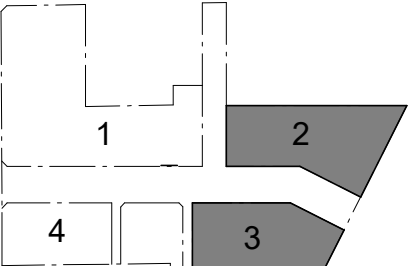

Parcel 1 + 4  
**SJB Architects**  
Level 2, 490 Crown Street,  
Sunny Hills NSW 2010  
T 61 2 9380 9911  
sjb.com.au  
Nominated Architects:  
Adam Haddow 7188 | John Pradel 7004



Parcel 4 Only  
**Curious Practice**  
24/526 Hunter Street,  
Newcastle NSW 2300  
T 61 4 1182 4000  
curiouspractice.com  
Nominated Architects:  
Greg Lee 10997 | Warren Haasnoot 9852

**BATESSMART.**

Parcel 2 + 3  
**Bates Smart**  
43 Brisbane Street  
Sunny Hills NSW 2010  
T 02 8354 5100  
batesmart.com.au  
Nominated Architects:  
Guy Lake 7119 | Matt Allen 8498

**CHENCHOW LITTLE**

Parcel 3 Only  
**Chen Chow Little**  
6 Belmore Street  
Sunny Hills NSW 2010  
T 02 9357 4333  
chenchowlittle.com  
Nominated Architects:  
Anthony Chen Chow 6123

Project

Waterloo Mixed Use Development (HDA)  
881-885 Bourke Street, Waterloo NSW 2017

Drawing Name

RENDER 2

Date

29/08/25

Scale

Chk.

Sheet Size

A1

Drawing No.

0102

Revision

/ 1





In accepting and utilising this document, the recipient agrees that Bates Smart retain all common law, statutory law and other rights including copyright and intellectual property rights. The recipient agrees not to use this document for any purpose other than its intended use, to waive all claims against Bates Smart resulting from unauthorised changes, or to reuse the document on other projects without the prior written consent of Bates Smart. Under no circumstances shall transfers of this document be deemed a sale. Bates Smart makes no warranties of fitness for any purpose. The builder/contractor shall verify job dimensions prior to any work commencing. Use figured dimensions only. Do not scale drawings. Print in Colour.


PRELIMINARY

| Rev | Date     | Revision            | By | Chk. |
|-----|----------|---------------------|----|------|
| 1   | 29/08/25 | For SSDA Submission |    |      |
|     |          |                     |    |      |
|     |          |                     |    |      |
Client



Key Plan

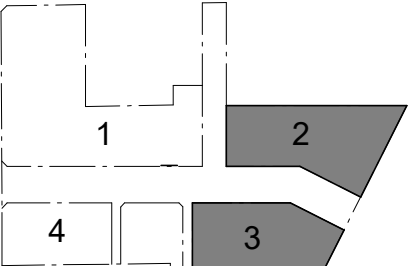

Parcel 1 + 4  
SJB Architects  
Level 2, 490 Crown Street,  
Surry Hills NSW 2010  
T 61 2 9380 9911  
sjb.com.au  
Nominated Architects:  
Adam Haddow 7188 | John Pradel 7004



Parcel 4 Only  
Curious Practice  
24/526 Hunter Street,  
Newcastle NSW 2300  
T 61 4 1182 4000  
curiouspractice.com  
Nominated Architects:  
Greg Lee 10997 | Warren Haasnoot 9852

#### BATESSMART.

Parcel 2 + 3  
Bates Smart  
43 Brisbane Street  
Surry Hills NSW 2010  
T 02 8354 5100  
batesmart.com.au  
Nominated Architects:  
Guy Lake 7119 | Matt Allen 8498

#### CHENCHOW LITTLE

Parcel 3 Only  
Chenchow Little  
6 Belmore Street  
Surry Hills NSW 2010  
T 02 9357 4333  
chenchowlittle.com  
Nominated Architects:  
Anthony Chenchow 6123

Project

Waterloo Mixed Use Development (HDA)  
881-885 Bourke Street, Waterloo NSW 2017

Drawing Name

RENDER 3

Date

29/08/25

Scale

Chk.

Sheet Size

A1

Drawing No.

0103

Revision

/ 1





In accepting and utilising this document, the recipient agrees that Bates Smart retain all common law, statutory law and other rights including copyright and intellectual property rights. The recipient agrees not to use this document for any purpose other than its intended use, to waive all claims against Bates Smart resulting from unauthorised changes, or to reuse the document on other projects without the prior written consent of Bates Smart. Under no circumstances shall transfers of this document be deemed a sale. Bates Smart makes no warranties of fitness for any purpose. The builder/contractor shall verify job dimensions prior to any work commencing. Use figured dimensions only. Do not scale drawings. Print in Colour.


PRELIMINARY

| Rev | Date     | Revision            | By | Chk. |
|-----|----------|---------------------|----|------|
| 1   | 29/08/25 | For SSDA Submission |    |      |
|     |          |                     |    |      |
|     |          |                     |    |      |
Client



Key Plan

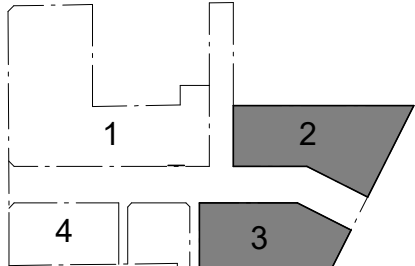

Parcel 1 + 4  
SJB Architects  
Level 2, 490 Crown Street,  
Surry Hills NSW 2010  
T 61 2 9380 9911  
sjb.com.au  
Nominated Architects:  
Adam Haddow 7188 | John Pradel 7004



Parcel 4 Only  
Curious Practice  
24/526 Hunter Street,  
Newcastle NSW 2300  
T 61 4 1182 4000  
curiouspractice.com  
Nominated Architects:  
Greg Lee 10997 | Warren Haasnoot 8952

**BATESSMART.**

Parcel 2 + 3  
Bates Smart  
43 Brisbane Street  
Surry Hills NSW 2010  
T 02 8554 5100  
batesmart.com.au  
Nominated Architects:  
Guy Lake 7119 | Matt Allen 8498

**CHENCHOW LITTLE**

Parcel 3 Only  
Chen Chow Little  
6 Belmore Street  
Surry Hills NSW 2010  
T 02 9357 4333  
chenchowlittle.com  
Nominated Architects:  
Anthony Chen Chow 6123

Project

Waterloo Mixed Use Development (HDA)  
881-885 Bourke Street, Waterloo NSW 2017

Drawing Name

RENDER 4

Date

29/08/25

Scale

Chk.

Sheet Size

A1

Drawing No.

0104

Revision

/ 1





In accepting and utilising this document, the recipient agrees that Bates Smart retain all common law, statutory law and other rights including copyright and intellectual property rights. The recipient agrees not to use this document for any purpose other than its intended use, to waive all claims against Bates Smart resulting from unauthorised changes, or to reuse the document on other projects without the prior written consent of Bates Smart. Under no circumstances shall transfers of this document be deemed a sale. Bates Smart makes no warranties of fitness for any purpose. The builder/contractor shall verify job dimensions prior to any work commencing. Use figured dimensions only. Do not scale drawings. Print in Colour.


PRELIMINARY

| Rev | Date     | Revision            | By | Chk. |
|-----|----------|---------------------|----|------|
| 1   | 29/08/25 | For SSDA Submission |    |      |
|     |          |                     |    |      |
|     |          |                     |    |      |
Client



Key Plan

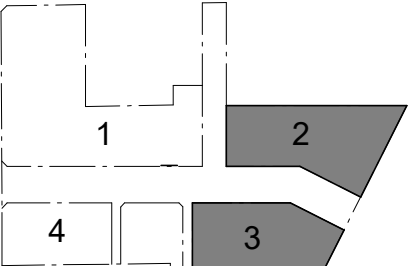

Parcel 1 + 4  
SJB Architects  
Level 2, 490 Crown Street,  
Surry Hills NSW 2010  
T 61 2 9380 9911  
sjb.com.au  
Nominated Architects:  
Adam Haddow 7188 | John Pradel 7004



Parcel 4 Only  
Curious Practice  
24/526 Hunter Street,  
Newcastle NSW 2300  
T 61 4 1182 4000  
curiouspractice.com  
Nominated Architects:  
Greg Lee 10997 | Warren Haasnoot 9852



Parcel 2 + 3  
Bates Smart  
43 Brisbane Street  
Surry Hills NSW 2010  
T 02 8554 5100  
batesmart.com.au  
Nominated Architects:  
Guy Lake 7119 | Matt Allen 8498



Parcel 3 Only  
Chenchow Little  
6 Belmore Street  
Surry Hills NSW 2010  
T 02 9357 4333  
chenchowlittle.com  
Nominated Architects:  
Anthony Chenchow 6123

Project

Waterloo Mixed Use Development (HDA)  
881-885 Bourke Street, Waterloo NSW 2017

Drawing Name

RENDER 5

Date Scale Sheet Size


29/08/25 A1

Drawn Chk.

Drawing No. Revision


0105 / 1



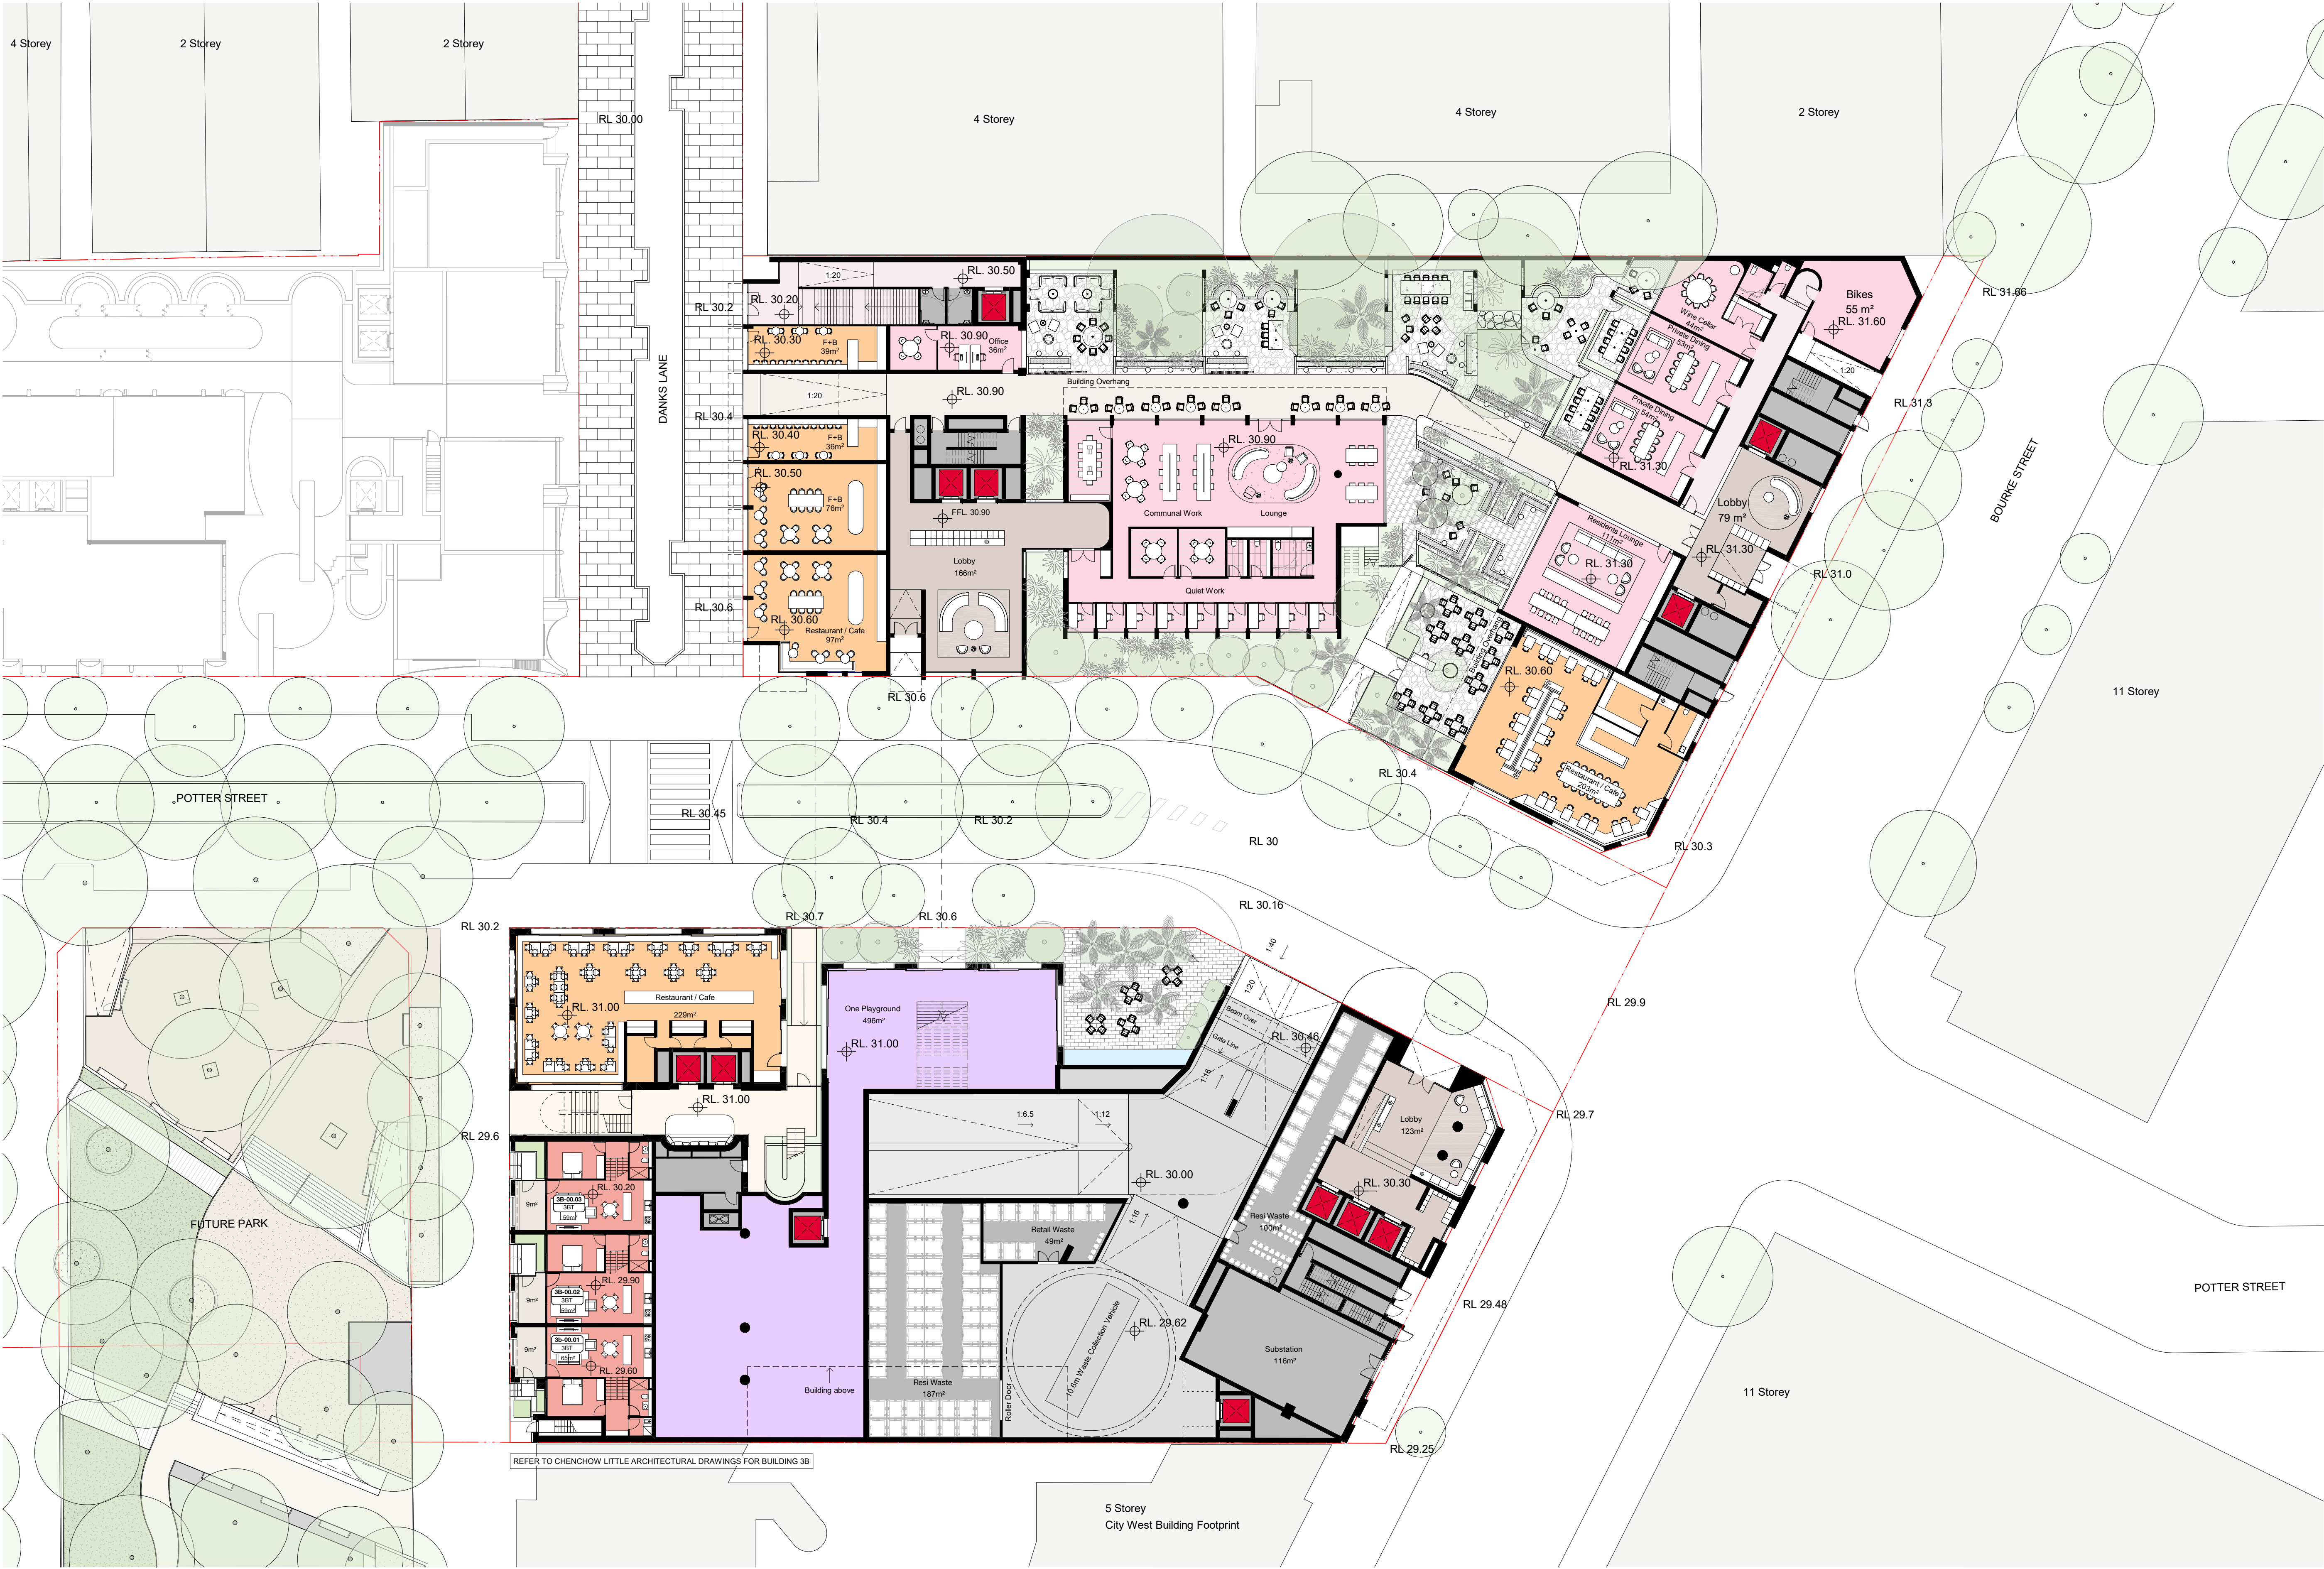

In accepting and utilising this document, the recipient agrees that Bates Smart retain all common law, statutory law and other rights including copyright and intellectual property rights. The recipient agrees not to use this document for any purpose other than its intended use, to waive all claims against Bates Smart resulting from unauthorized changes, or to reuse the document on other projects without the prior written consent of Bates Smart. Under no circumstances shall transfers of this document be deemed a sale. Bates Smart makes no warranties of fitness for any purpose. The builder/contractor shall verify job dimensions prior to any work commencing. Use figured dimensions only. Do not scale drawings. Print in Colour.

PRELIMINARY

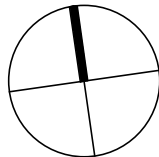


0 2.5 5 12.5m  
1:250 @A1

| Rev | Date     | Revision            | By | Chk. |
|-----|----------|---------------------|----|------|
| 1   | 29/08/25 | For SSDA Submission |    |      |
| 2   | 23/09/25 | ToA Updates         |    |      |
|     |          |                     |    |      |
|     |          |                     |    |      |
Client



Key Plan

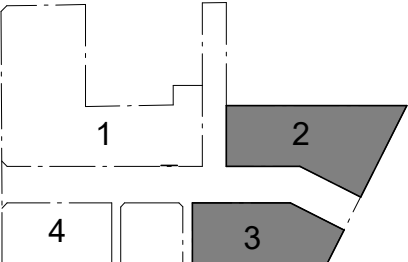

Parcel 1 + 4  
SJB Architects  
Level 2, 490 Crown Street,  
Sydney NSW 2010  
T 61 2 9380 9911  
sjb.com.au  
Nominated Architects:  
Adam Haddow 7188 | John Pradel 7004



Parcel 4 Only  
Curious Practice  
Level 2, 490 Crown Street,  
Newcastle NSW 2300  
T 61 4 1182 4000  
curiouspractice.com  
Nominated Architects:  
Greg Lee 10997 | Warren Haasnoot 9852

BATESSMART.

Parcel 2 + 3  
Bates Smart  
43 Brisbane Street  
Sydney Hills NSW 2010  
T 02 8554 5100  
batesmart.com.au  
Nominated Architects:  
Guy Lake 7119 | Matt Allen 8498

CHENCHOW LITTLE

Parcel 3 Only  
Chen Chow Little  
6 Belmore Street  
Sydney Hills NSW 2010  
T 02 9357 4333  
chenchowlittle.com  
Nominated Architects:  
Anthony Chen Chow 6123

Project

Waterloo Mixed Use Development (HDA)  
881-885 Bourke Street, Waterloo NSW 2017

Drawing Name

FLOOR PLAN - PARCEL 2 & 3 - LEVEL 00


| Date        | Scale    | Sheet Size |
|-------------|----------|------------|
| 23/09/25    | 1 : 250  | A1         |
| Drawn       | Chk.     |            |
| SH/KS       | WM       |            |
| Drawing No. | Revision |            |
| 1000        | 1/2      |            |





In accepting and utilising this document, the recipient agrees that Bates Smart retain all common law, statutory law and other rights including copyright and intellectual property rights. The recipient agrees not to use this document for any purpose other than its intended use, to waive all claims against Bates Smart resulting from unauthorised changes, or to reuse the document on any projects without the prior written consent of Bates Smart. Under no circumstances shall transfers of this document be deemed a sale. Bates Smart makes no warranties of fitness for any purpose. The builder/contractor shall verify job dimensions prior to any work commencing. Use figured dimensions only. Do not scale drawings. Print in Colour.

PRELIMINARY

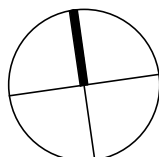


0 2.5 5 12.5m  
1:250 @A1

| Rev | Date     | Revision            | By | Chk. |
|-----|----------|---------------------|----|------|
| 1   | 29/08/25 | For SSDA Submission |    |      |
| 2   | 23/09/25 | ToA Updates         |    |      |
|     |          |                     |    |      |
|     |          |                     |    |      |
Client



Key Plan

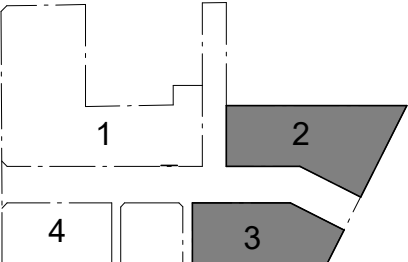

Parcel 1 + 4  
SJB Architects  
Level 2, 490 Crown Street,  
Surry Hills NSW 2010  
T 61 2 9380 9911  
sjb.com.au  
Nominated Architects:  
Adam Haddow 7188 | John Pradel 7004



Parcel 3 Only  
Curious Practice  
Level 2, 490 Crown Street,  
Surry Hills NSW 2010  
T 61 2 9380 9911  
curiouspractice.com  
Nominated Architects:  
Greg Lee 10997 | Warren Haasnoot 8498

**BATESSMART.**

Parcel 2 + 3  
Bates Smart  
43 Brisbane Street  
Surry Hills NSW 2010  
T 02 8554 5100  
batesmart.com.au  
Nominated Architects:  
Guy Lake 7119 | Matt Allen 8498

**CHENCHOW LITTLE**

Parcel 3 Only  
Chenchow Little  
6 Belmore Street  
Surry Hills NSW 2010  
T 02 9357 4333  
chenchowlittle.com  
Nominated Architects:  
Anthony Chenchow 6123

Project

Waterloo Mixed Use Development (HDA)  
881-885 Bourke Street, Waterloo NSW 2017

Drawing Name

FLOOR PLAN - PARCEL 2 & 3 - LEVEL 01

Date

23/09/25

Scale

1:250

Sheet Size

A1

Drawn

SH/KS

Chk.

WM


Drawing No.

1001


Revision

/ 2



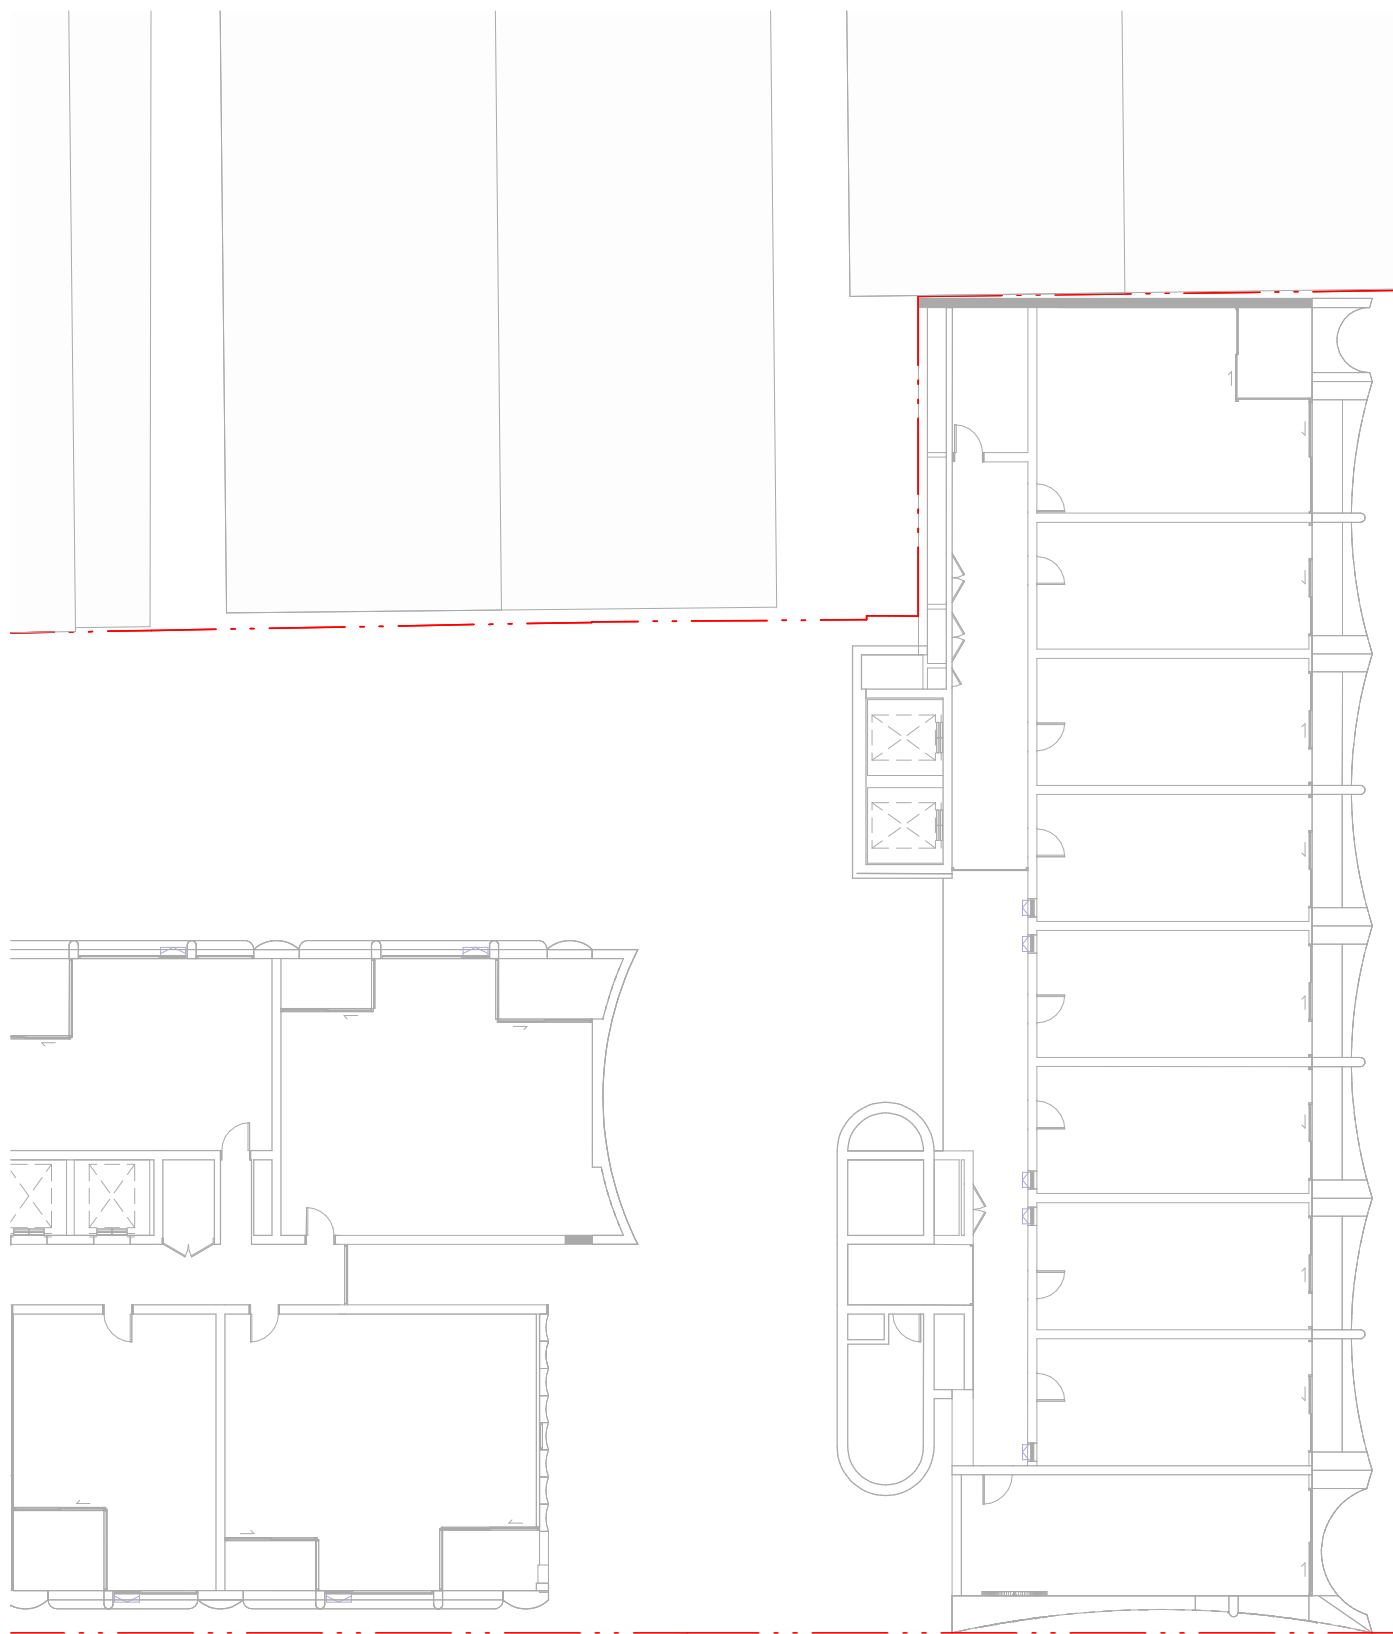

BUILDING 2B

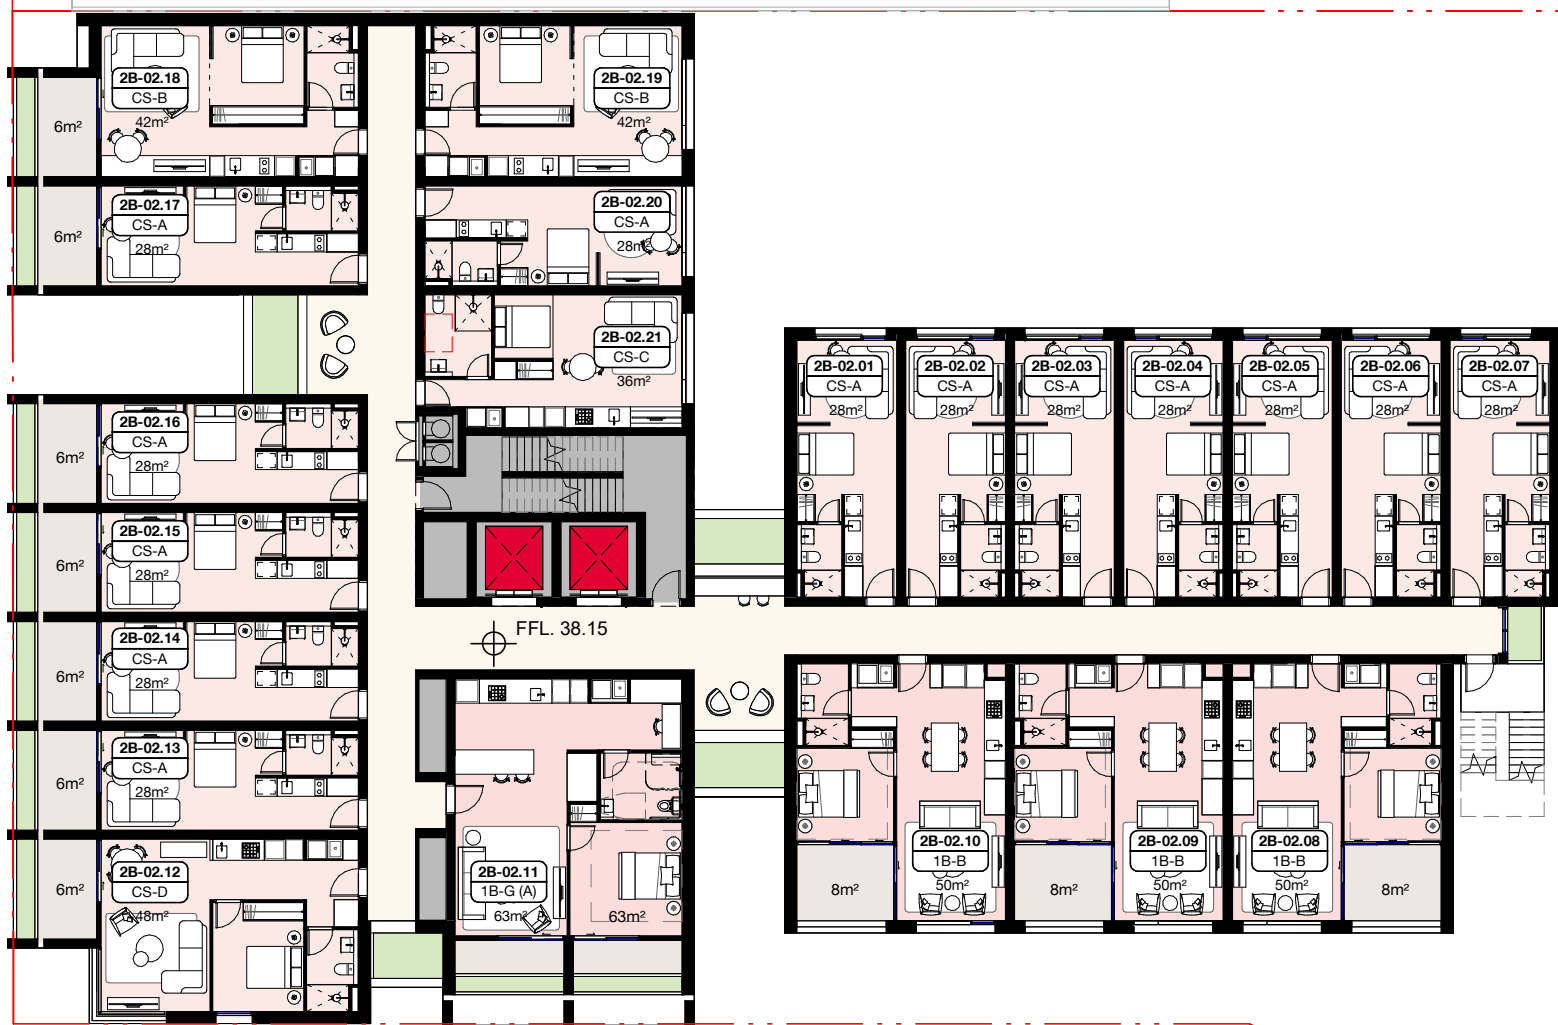

BUILDING 2A



BUILDING 3B



BUILDING 3A





REFER TO CHENCHOW LITTLE ARCHITECTURAL DRAWINGS FOR BUILDING 3B

**Key**

| Build-to-Rent | Affordable |
|---------------|------------|
| City Starter  | 1 Bed      |
| 1 Bed         | 2 Bed      |
| 2 Bed         | 3 Bed      |
| 3 Bed         |            |

In accepting and utilising this document, the recipient agrees that Bates Smart retain all common law, statutory law and other rights including copyright and intellectual property rights. The recipient agrees not to use this document for any purpose other than its intended use, to waive all claims against Bates Smart resulting from unauthorized changes, or to reuse the document on other projects without the prior written consent of Bates Smart. Under no circumstances shall transfers of this document be deemed a sale. Bates Smart makes no warranties of fitness for any purpose. The builder/contractor shall verify job dimensions prior to any work commencing. Use figured dimensions only. Do not scale drawings. Print in Colour.

PRELIMINARY

 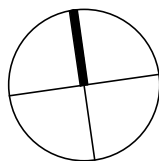


| Rev | Date     | Revision            | By | Chk. |
|-----|----------|---------------------|----|------|
| 1   | 29/08/25 | For SSDA Submission |    |      |
| 2   | 23/09/25 | ToA Updates         |    |      |
|     |          |                     |    |      |
|     |          |                     |    |      |
Client



Key Plan

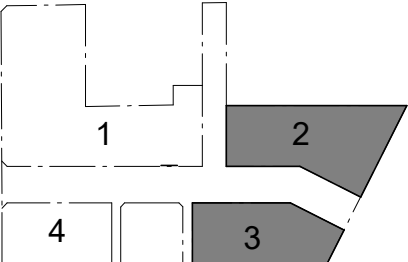

Parcel 1 + 4  
SJB Architects  
Level 2, 490 Crown Street,  
Surrey Hills NSW 2010  
T 61 2 9380 9911  
sjb.com.au  
Nominated Architects:  
Adam Haddow 7188 | John Pradel 7004



Parcel 4 Only  
Curious Practice  
Level 2, 490 Crown Street,  
Surrey Hills NSW 2010  
T 61 2 9380 9911  
curiouspractice.com  
Nominated Architects:  
Greg Lee 10997 | Warren Haasnoot 9852

BATESSMART.

Parcel 2 + 3  
Bates Smart  
43 Brisbane Street  
Surrey Hills NSW 2010  
T 02 8554 5100  
batesmart.com.au  
Nominated Architects:  
Guy Lake 7119 | Matt Allen 8498

CHENCHOW LITTLE

Parcel 3 Only  
Chen Chow Little  
6 Belmore Street  
Surrey Hills NSW 2010  
T 02 9357 4333  
chenchowlittle.com  
Nominated Architects:  
Anthony Chen Chow 6123

Project

Waterloo Mixed Use Development (HDA)  
881-885 Bourke Street, Waterloo NSW 2017

Drawing Name

FLOOR PLAN - PARCEL 2 & 3 - LEVEL 02

Date

23/09/25

Scale

1:250

Sheet Size

A1

Drawn

SH/KS

Chk.

WM


Drawing No.

1002


Revision

/2



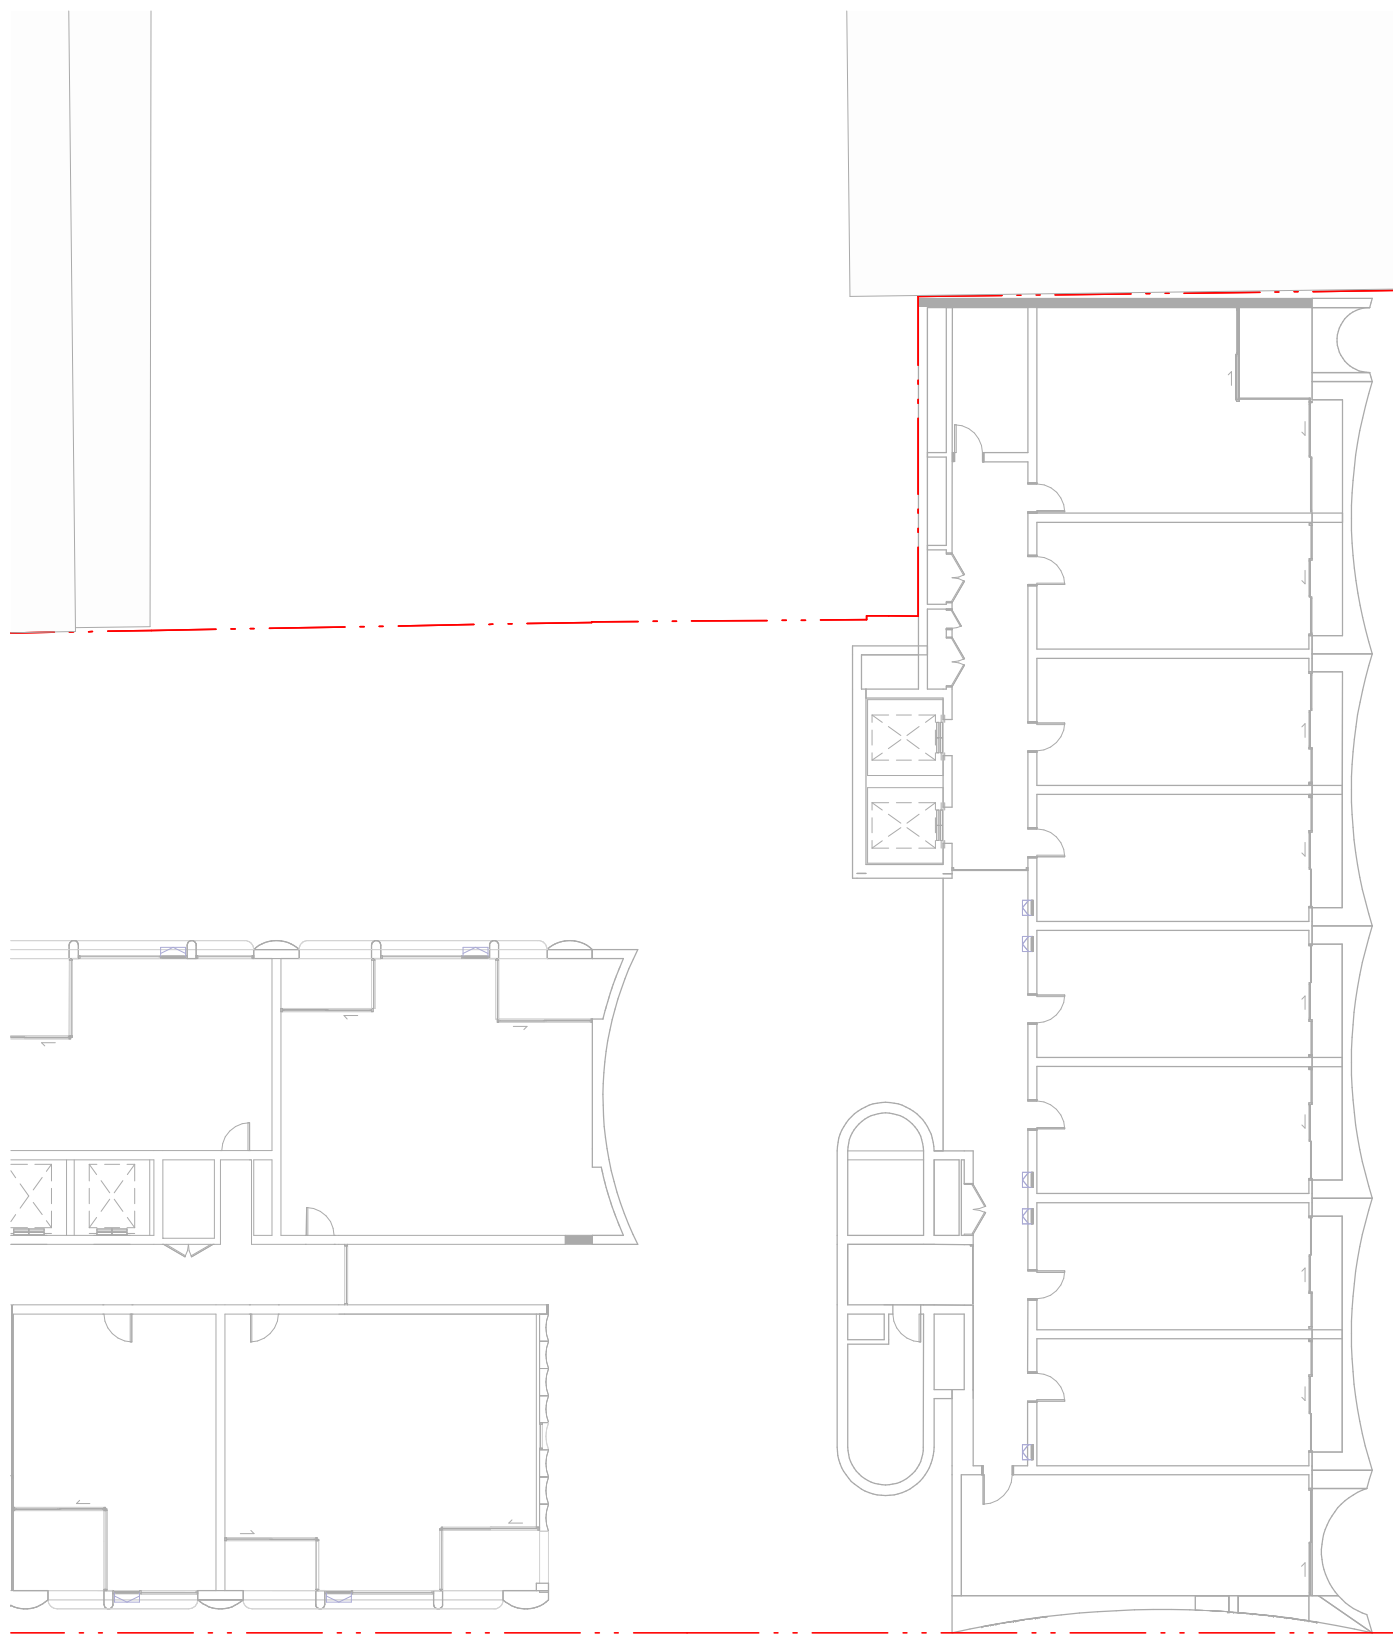


BUILDING 2B

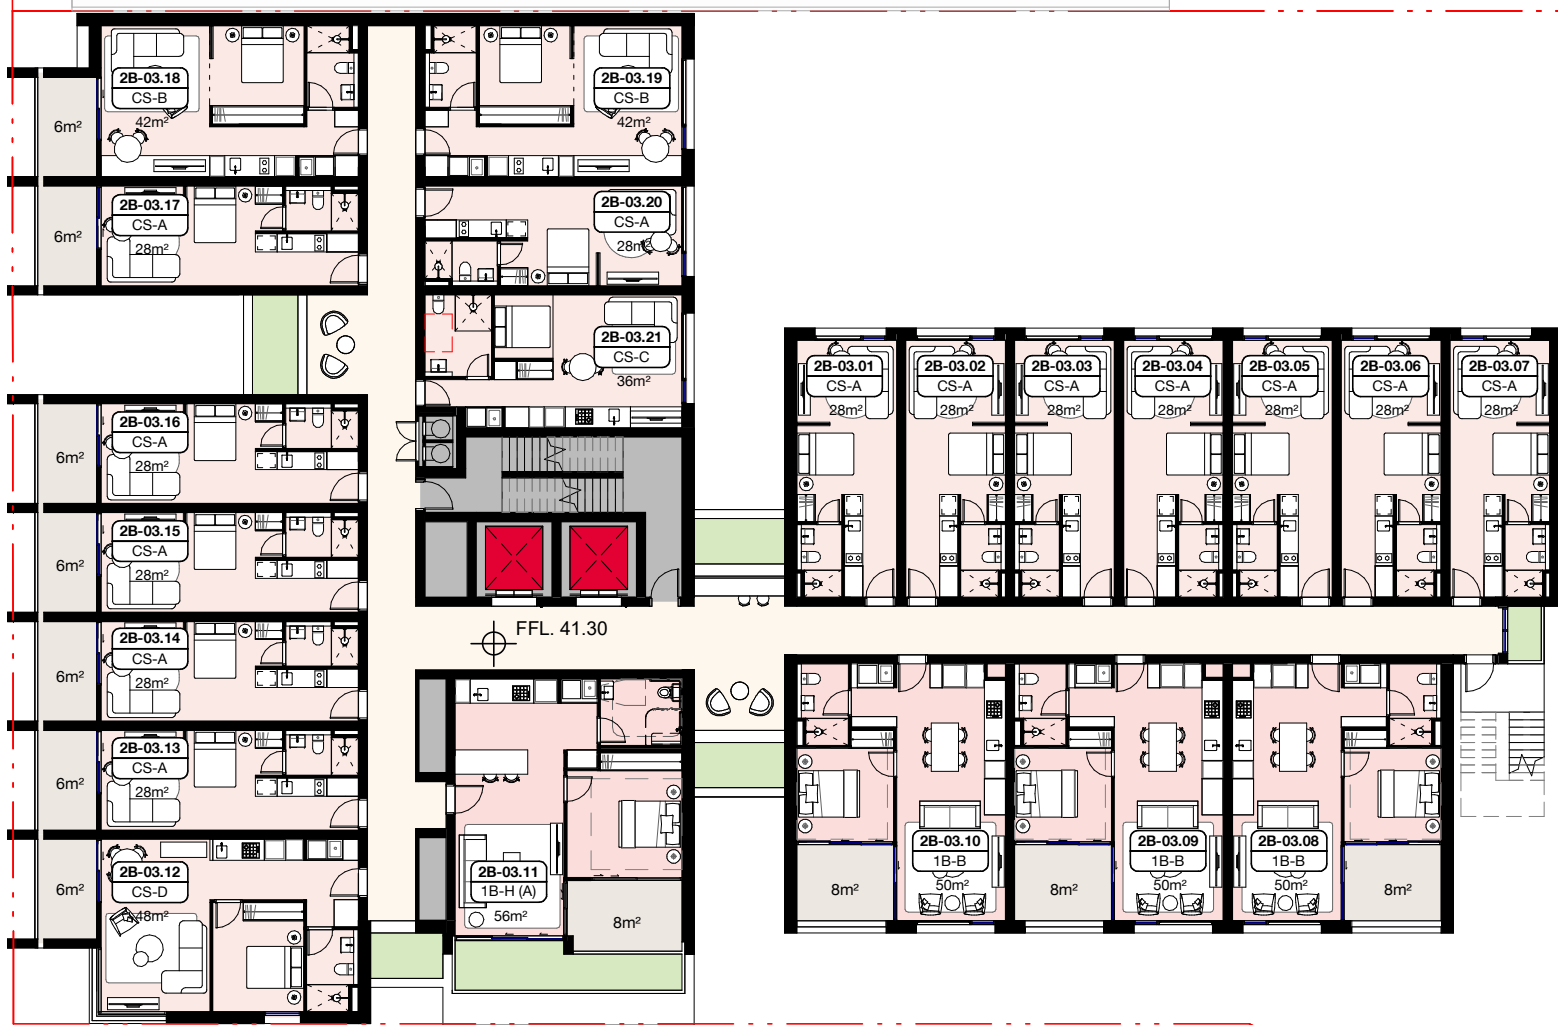

BUILDING 2A



BUILDING 3B

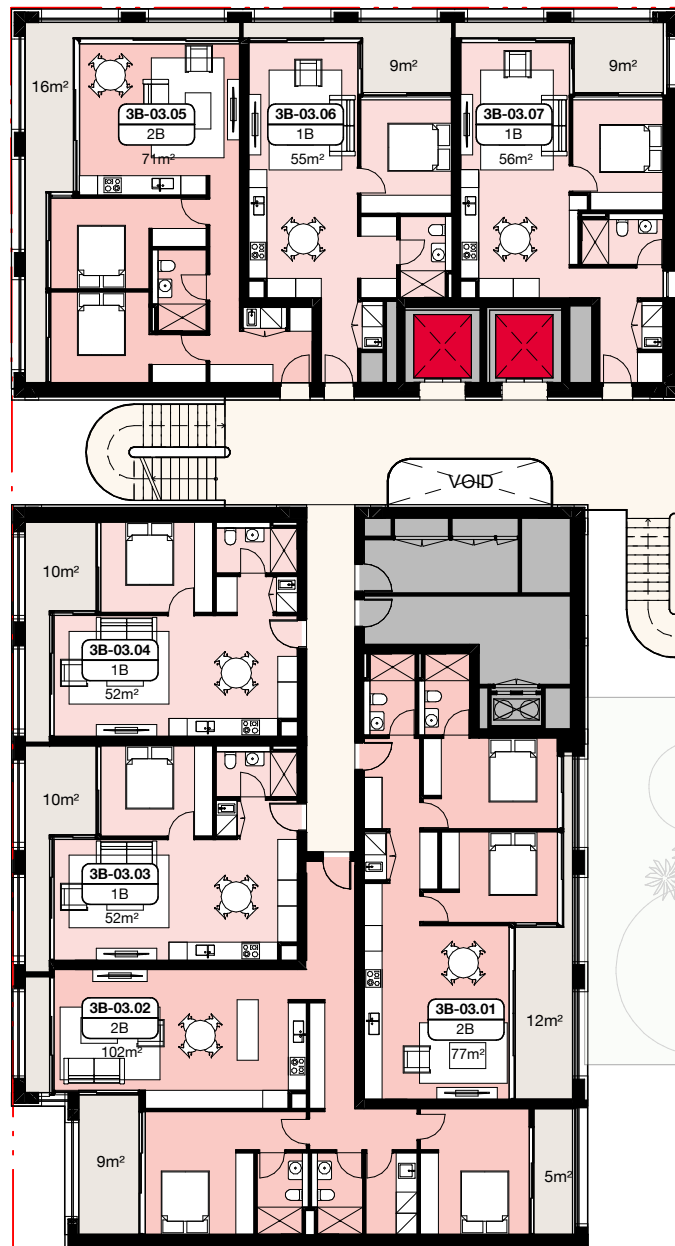

BUILDING 3A





REFER TO CHENCHOW LITTLE ARCHITECTURAL DRAWINGS FOR BUILDING 3B

**Key**

|                      |                   |
|----------------------|-------------------|
| <b>Build-to-Rent</b> | <b>Affordable</b> |
| City Starter         | 1 Bed             |
| 1 Bed                | 2 Bed             |
| 2 Bed                | 3 Bed             |
| 3 Bed                |                   |

In accepting and utilising this document, the recipient agrees that Bates Smart retain all common law, statutory law and other rights including copyright and intellectual property rights. The recipient agrees not to use this document for any purpose other than its intended use, to waive all claims against Bates Smart resulting from unauthorised changes, or to reuse the document on other projects without the prior written consent of Bates Smart. Under no circumstances shall transfers of this document be deemed a sale. Bates Smart makes no warranties of fitness for any purpose. The builder/contractor shall verify job dimensions prior to any work commencing. Use figured dimensions only. Do not scale drawings. Print in Colour.

PRELIMINARY

 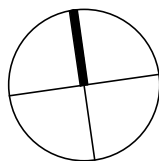


| Rev | Date     | Revision            | By | Chk. |
|-----|----------|---------------------|----|------|
| 1   | 29/08/25 | For SSDA Submission |    |      |
| 2   | 29/09/25 | ToA Updates         |    |      |
|     |          |                     |    |      |
|     |          |                     |    |      |
Client



Key Plan

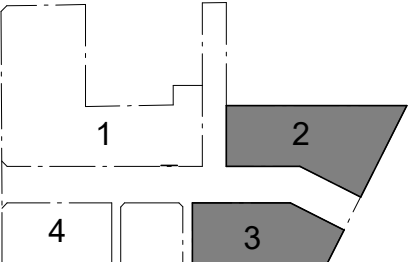

Parcel 1 + 4  
SJB Architects  
Level 2, 490 Crown Street,  
Sunny Hills NSW 2010  
T 61 2 9380 9911  
sjb.com.au  
Nominated Architects:  
Adam Haddow 7188 | John Pradel 7004



Parcel 4 Only  
Curious Practice  
24/526 Hunter Street,  
Newcastle NSW 2300  
T 61 4 1182 4000  
curiouspractice.com  
Nominated Architects:  
Greg Lee 10997 | Warren Haasnoot 9852

BATES SMART

Parcel 2 + 3  
Bates Smart  
43 Brisbane Street  
Sunny Hills NSW 2010  
T 02 8554 5100  
batesmart.com.au  
Nominated Architects:  
Guy Lake 7119 | Matt Allen 8498

CHENCHOW LITTLE

Parcel 3 Only  
Chen Chow Little  
6 Belmore Street  
Sunny Hills NSW 2010  
T 02 9357 4333  
chenchowlittle.com  
Nominated Architects:  
Anthony Chen Chow 6123

Project

Waterloo Mixed Use Development (HDA)  
881-885 Bourke Street, Waterloo NSW 2017

Drawing Name

FLOOR PLAN - PARCEL 2 & 3 - LEVEL 03

Date

23/09/25

Scale

1:250

Sheet Size

A1

Drawn

SH/KS

Chk.

WM


Drawing No.

1003

Revision

2





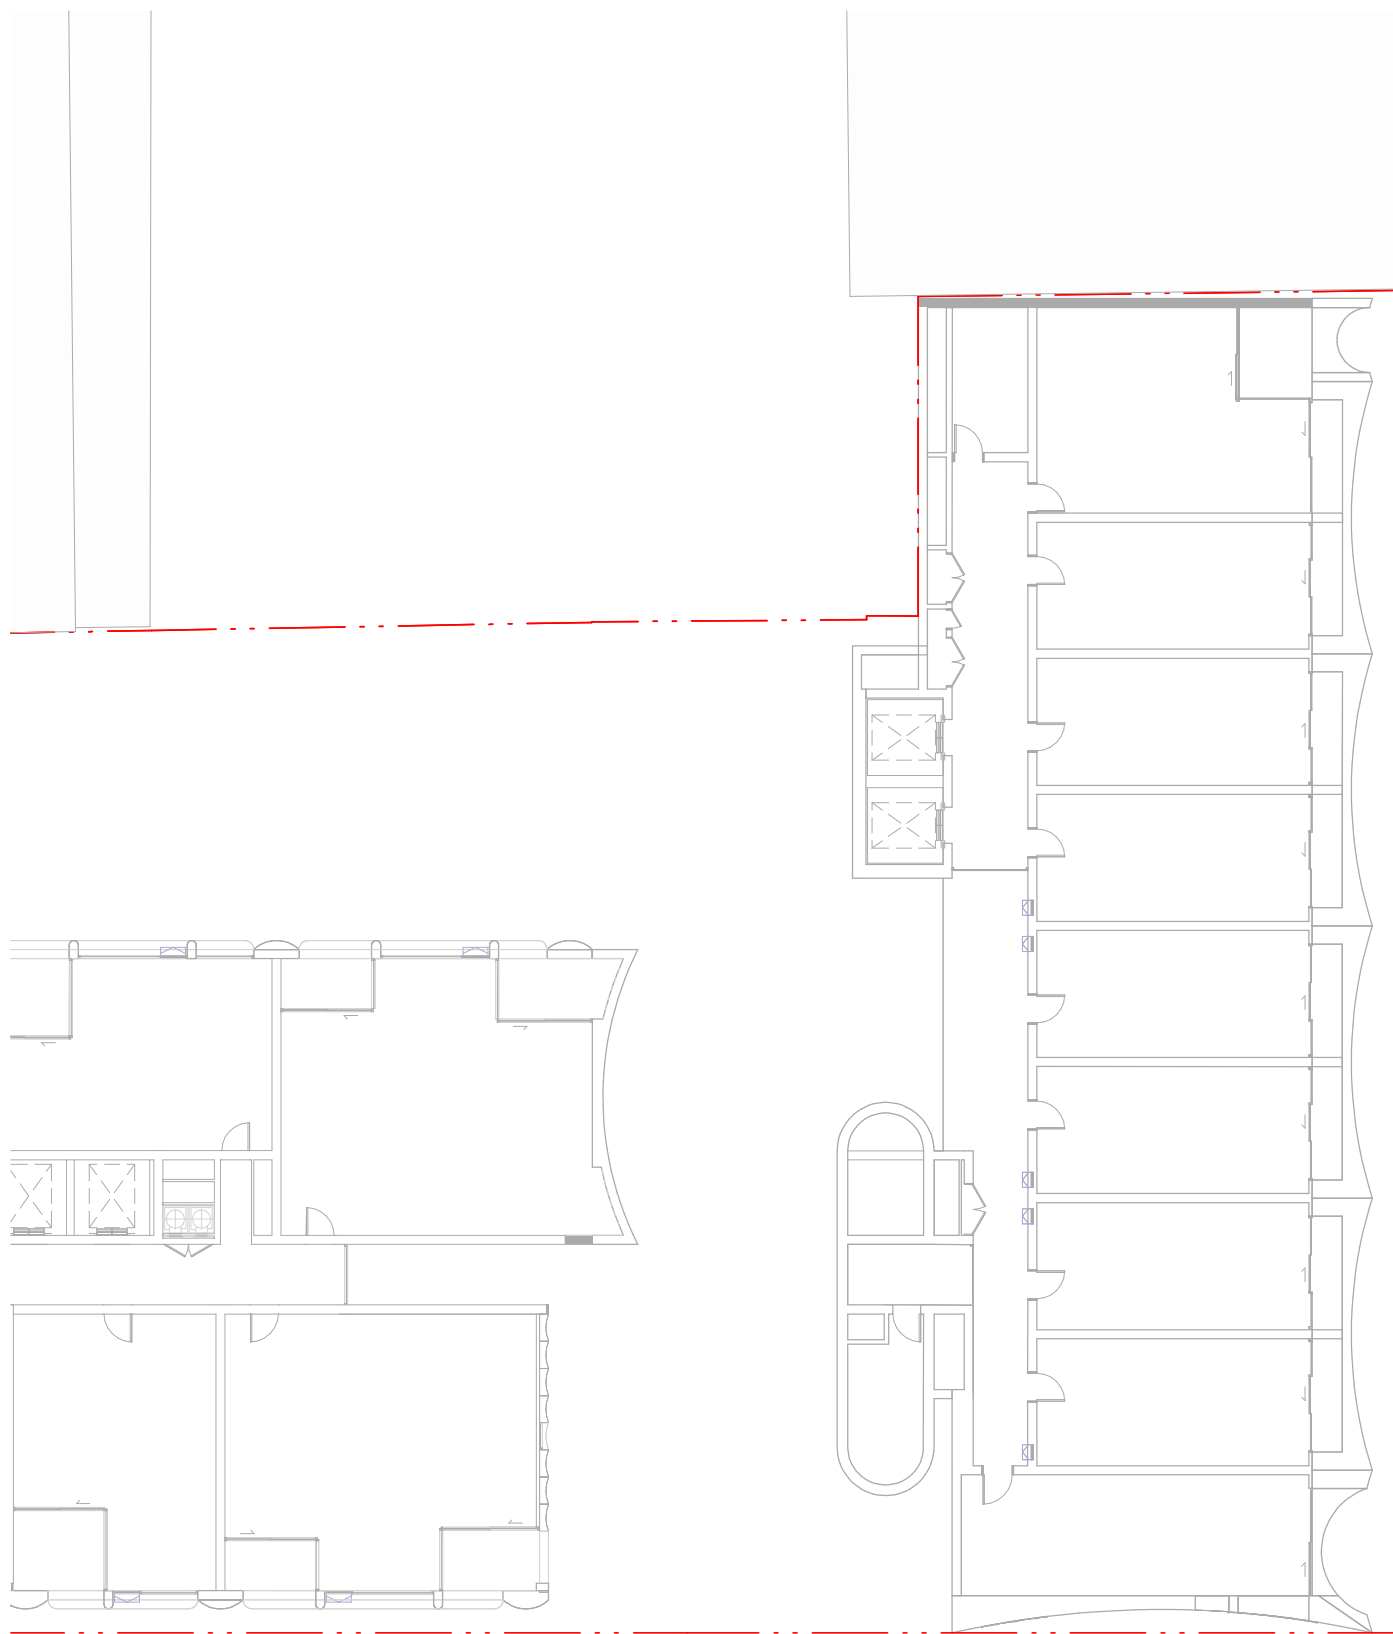

| Key           |            |
|---------------|------------|
| Build-to-Rent | Affordable |
| City Starter  | 1 Bed      |
| 1 Bed         | 2 Bed      |
| 2 Bed         | 3 Bed      |
| 3 Bed         |            |

In accepting and utilising this document, the recipient agrees that Bates Smart retain all common law, statutory law and other rights including copyright and intellectual property rights. The recipient agrees not to use this document for any purpose other than its intended use, to waive all claims against Bates Smart resulting from unauthorised changes, or to reuse the document on other projects without the prior written consent of Bates Smart. Under no circumstances shall transfers of this document be deemed a sale. Bates Smart makes no warranties of fitness for any purpose. The builder/contractor shall verify job dimensions prior to any work commencing. Use figured dimensions only. Do not scale drawings. Print in Colour.

PRELIMINARY

 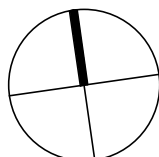


| Rev | Date     | Revision            | By | Chk. |
|-----|----------|---------------------|----|------|
| 1   | 29/08/25 | For SSDA Submission |    |      |
| 2   | 23/09/25 | ToA Updates         |    |      |
|     |          |                     |    |      |
|     |          |                     |    |      |
Client



Key Plan

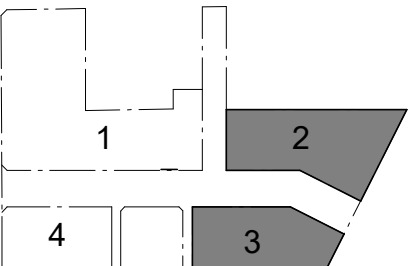

Parcel 1 + 4  
SJB Architects  
Level 2, 490 Crown Street,  
Sunny Hills NSW 2010  
T 61 2 9380 9911  
sjb.com.au  
Nominated Architects:  
Adam Haddow 7188 | John Pradel 7004



Parcel 4 Only  
Curious Practice  
Level 2, 490 Crown Street,  
Sunny Hills NSW 2010  
T 61 4 1182 4000  
curiouspractice.com  
Nominated Architects:  
Greg Lee 10997 | Warren Haasnoot 9582

**BATESSMART.**

Parcel 2 + 3  
Bates Smart  
43 Brisbane Street  
Sunny Hills NSW 2010  
T 02 8554 5100  
batesmart.com.au  
Nominated Architects:  
Guy Lake 7119 | Matt Allen 8498

**CHENCHOW LITTLE**

Parcel 3 Only  
Chenchow Little  
6 Belmore Street  
Sunny Hills NSW 2010  
T 02 9357 4333  
chenchowlittle.com  
Nominated Architects:  
Anthony Chenchow 6123

Project

Waterloo Mixed Use Development (HDA)  
881-885 Bourke Street, Waterloo NSW 2017

Drawing Name

FLOOR PLAN - PARCEL 2 & 3 - LEVEL 04

Date

23/09/25

Scale

1:250

Sheet Size

A1

Drawn

SH/KS

Chk.

WM

Drawing No.

1004

Revision


/ 2





In accepting and utilising this document, the recipient agrees that Bates Smart retain all common law, statutory law and other rights including copyright and intellectual property rights. The recipient agrees not to use this document for any purpose other than its intended use, to waive all claims against Bates Smart resulting from unauthorized changes, or to reuse the document on other projects without the prior written consent of Bates Smart. Under no circumstances shall transfers of this document be deemed a sale. Bates Smart makes no warranties of fitness for any purpose. The builder/contractor shall verify job dimensions prior to any work commencing. Use figured dimensions only. Do not scale drawings. Print in Colour.

PRELIMINARY

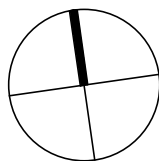


0 2.5 5 12.5m  
1:250 @A1

| Rev | Date     | Revision            | By | Chk. |
|-----|----------|---------------------|----|------|
| 1   | 29/08/25 | For SSDA Submission |    |      |
| 2   | 23/09/25 | ToA Updates         |    |      |
|     |          |                     |    |      |
|     |          |                     |    |      |
Client



Key Plan

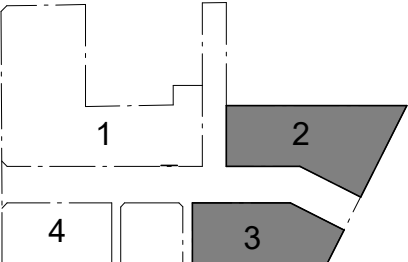

Parcel 1 + 4  
SJB Architects  
Level 2, 490 Crown Street,  
Sunny Hills NSW 2010  
T 61 2 9380 9911  
sjb.com.au  
Nominated Architects:  
Adam Haddow 7188 | John Pradel 7004



Parcel 4 Only  
Curious Practice  
Level 2, 490 Crown Street,  
Sunny Hills NSW 2010  
T 61 4 1182 4000  
curiouspractice.com  
Nominated Architects:  
Greg Lee 10997 | Warren Haasnoot 9852



Parcel 2 + 3  
Bates Smart  
43 Brisbane Street  
Sunny Hills NSW 2010  
T 02 8554 5100  
batesmart.com.au  
Nominated Architects:  
Guy Lake 7119 | Matt Allen 8498



Parcel 3 Only  
Chenchow Little  
6 Belmore Street  
Sunny Hills NSW 2010  
T 02 9357 4333  
chenchowlittle.com  
Nominated Architects:  
Anthony Chenchow 6123

Project

Waterloo Mixed Use Development (HDA)  
881-885 Bourke Street, Waterloo NSW 2017

Drawing Name

FLOOR PLAN - PARCEL 2 & 3 - LEVEL 05

Date

23/09/25

Scale

1:250

Sheet Size

A1

Drawn

SH/KS

Chk.

WM

Drawing No.

1005

Revision



/2





In accepting and utilising this document, the recipient agrees that Bates Smart retain all common law, statutory law and other rights including copyright and intellectual property rights. The recipient agrees not to use this document for any purpose other than its intended use, to waive all claims against Bates Smart resulting from unauthorised changes, or to reuse the document on other projects without the prior written consent of Bates Smart. Under no circumstances shall transfers of this document be deemed a sale. Bates Smart makes no warranties of fitness for any purpose. The builder/contractor shall verify job dimensions prior to any work commencing. Use figured dimensions only. Do not scale drawings. Print in Colour.

PRELIMINARY

 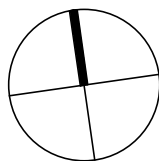


| Rev | Date     | Revision            | By | Chk. |
|-----|----------|---------------------|----|------|
| 1   | 29/08/25 | For SSDA Submission |    |      |
| 2   | 23/09/25 | ToA Updates         |    |      |
|     |          |                     |    |      |
|     |          |                     |    |      |
Client



Key Plan

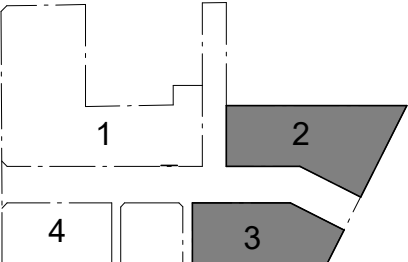

Parcel 1 + 4  
SJB Architects  
Level 2, 490 Crown Street,  
Surry Hills NSW 2010  
T 61 2 9380 9911  
sjb.com.au  
Nominated Architects:  
Adam Haddow 7188 | John Pradel 7004



Parcel 4 Only  
Curious Practice  
Level 2, 490 Crown Street,  
Surry Hills NSW 2010  
T 61 2 9380 9911  
curiouspractice.com  
Nominated Architects:  
Greg Lee 10997 | Warren Haasnoot 9852

**BATESSMART.**

Parcel 2 + 3  
Bates Smart  
43 Brisbane Street  
Surry Hills NSW 2010  
T 02 8554 5100  
batesmart.com.au  
Nominated Architects:  
Guy Lake 7119 | Matt Allen 8498

**CHENCHOW LITTLE**

Parcel 3 Only  
Chenchow Little  
6 Belmore Street  
Surry Hills NSW 2010  
T 02 9357 4333  
chenchowlittle.com  
Nominated Architects:  
Anthony Chenchow 6123

Project

Waterloo Mixed Use Development (HDA)  
881-885 Bourke Street, Waterloo NSW 2017

Drawing Name

FLOOR PLAN - PARCEL 2 & 3 - LEVEL 06

Date

23/09/25

Scale

1:250

Sheet Size

A1

Drawn

SH/KS

Chk.

WM


Drawing No.

1006

Revision



2



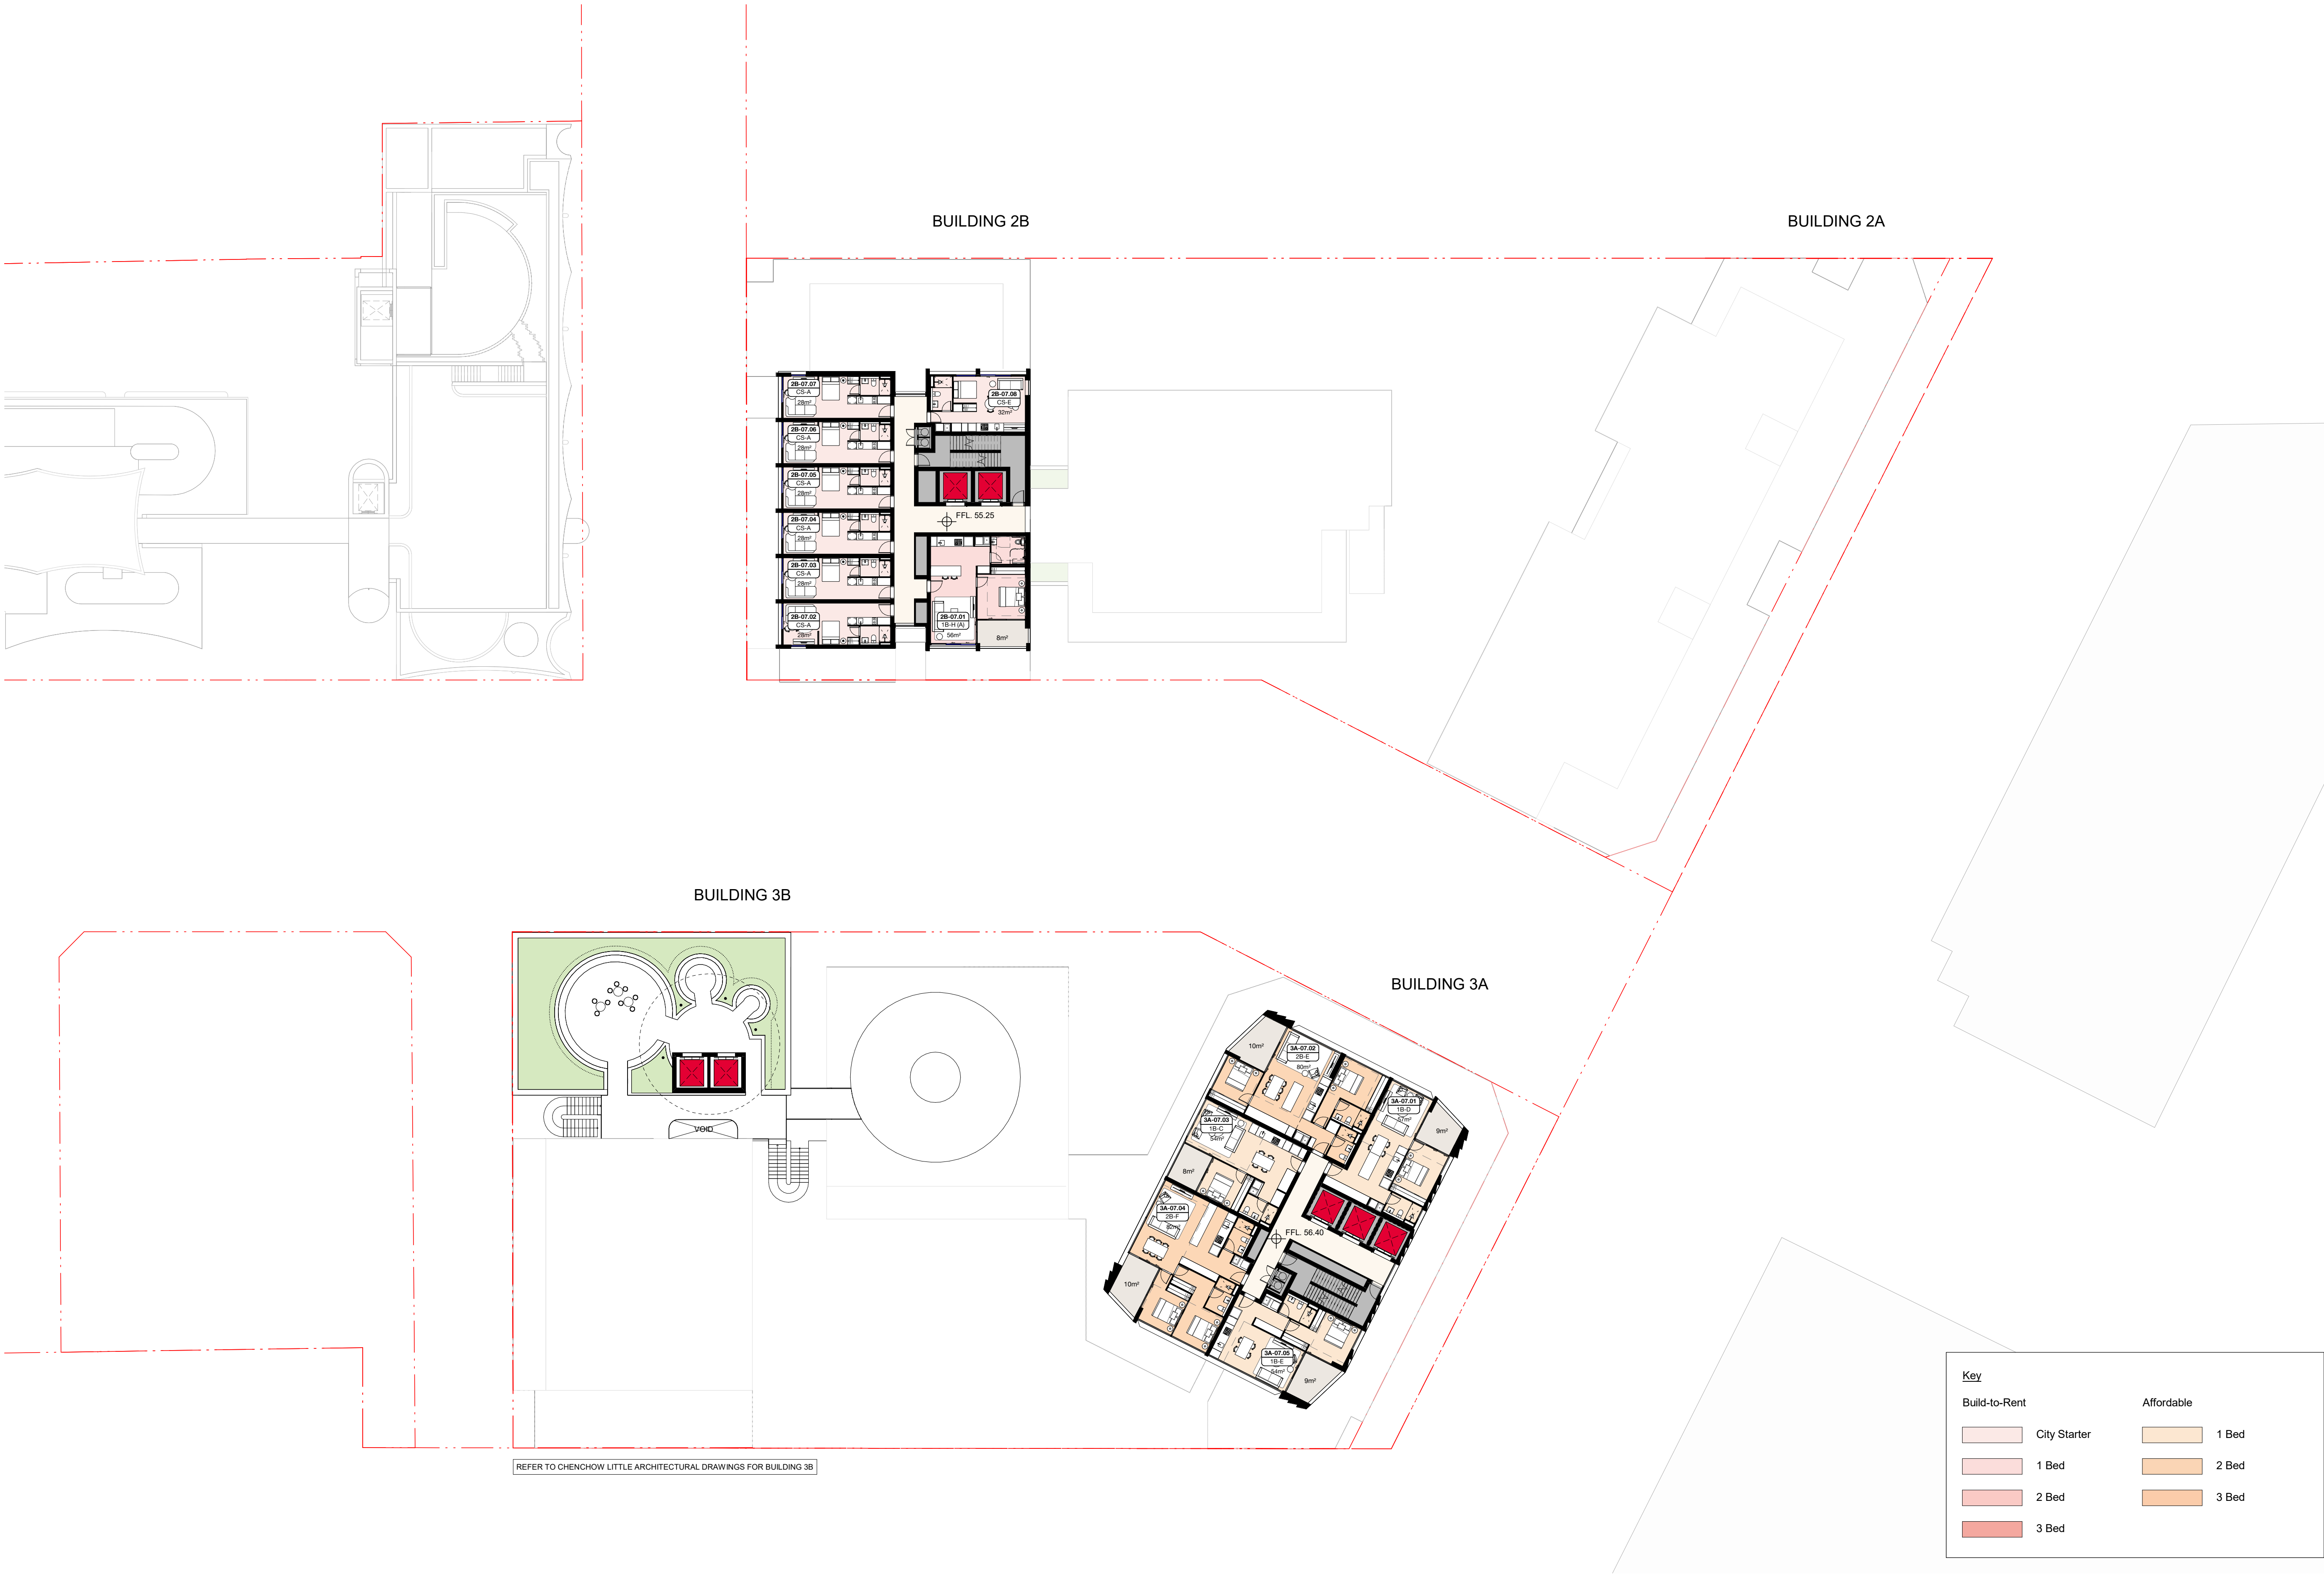

In accepting and utilising this document, the recipient agrees that Bates Smart retain all common law, statutory law and other rights including copyright and intellectual property rights. The recipient agrees not to use this document for any purpose other than its intended use, to waive all claims against Bates Smart resulting from unauthorised changes, or to reuse the document on other projects without the prior written consent of Bates Smart. Under no circumstances shall transfers of this document be deemed a sale. Bates Smart makes no warranties of fitness for any purpose. The builder/contractor shall verify job dimensions prior to any work commencing. Use figured dimensions only. Do not scale drawings. Print in Colour.

PRELIMINARY

 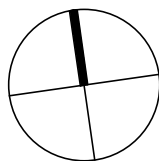


| Rev | Date     | Revision            | By | Chk. |
|-----|----------|---------------------|----|------|
| 1   | 29/08/25 | For SSDA Submission |    |      |
| 2   | 23/09/25 | ToA Updates         |    |      |
|     |          |                     |    |      |
|     |          |                     |    |      |
Client



Key Plan

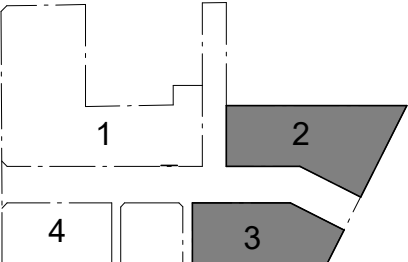

Parcel 1 + 4  
SJB Architects  
Level 2, 490 Crown Street,  
Surry Hills NSW 2010  
T 61 2 9380 9911  
sjb.com.au  
Nominated Architects:  
Adam Haddow 7188 | John Pradel 7004



Parcel 4 Only  
Curious Practice  
24/526 Hunter Street,  
Newcastle NSW 2300  
T 61 4 1182 4000  
curiouspractice.com  
Nominated Architects:  
Greg Lee 10997 | Warren Haasnoot 9852

BATESSMART.

Parcel 2 + 3  
Bates Smart  
43 Brisbane Street  
Surry Hills NSW 2010  
T 02 8554 5100  
batesmart.com.au  
Nominated Architects:  
Guy Lake 7119 | Matt Allen 8498

CHENCHOW LITTLE

Parcel 3 Only  
Chenchow Little  
6 Belmore Street  
Surry Hills NSW 2010  
T 02 9357 4333  
chenchowlittle.com  
Nominated Architects:  
Anthony Chenchow 6123

Project

Waterloo Mixed Use Development (HDA)  
881-885 Bourke Street, Waterloo NSW 2017

Drawing Name

FLOOR PLAN - PARCEL 2 & 3 - LEVEL 07

Date

23/09/25

Scale

1:250

Sheet Size

A1

Drawn

SH/KS

Chk.

WM

Drawing No.

1007

Revision



2





In accepting and utilising this document, the recipient agrees that Bates Smart retain all common law, statutory law and other rights including copyright and intellectual property rights. The recipient agrees not to use this document for any purpose other than its intended use, to waive all claims against Bates Smart resulting from unauthorised changes, or to reuse the document on other projects without the prior written consent of Bates Smart. Under no circumstances shall transfers of this document be deemed a sale. Bates Smart makes no warranties of fitness for any purpose. The builder/contractor shall verify job dimensions prior to any work commencing. Use figured dimensions only. Do not scale drawings. Print in Colour.

PRELIMINARY

 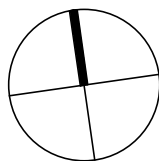


| Rev | Date     | Revision            | By | Chk. |
|-----|----------|---------------------|----|------|
| 1   | 29/08/25 | For SSDA Submission |    |      |
| 2   | 23/09/25 | ToA Updates         |    |      |
|     |          |                     |    |      |
|     |          |                     |    |      |
Client



Key Plan

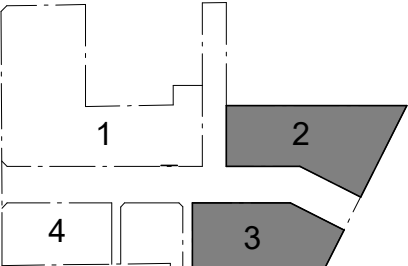

Parcel 1 + 4  
SJB Architects  
Level 2, 490 Crown Street,  
Surry Hills NSW 2010  
T 61 2 9380 9911  
sjb.com.au  
Nominated Architects:  
Adam Haddow 7188 | John Pradel 7004



Parcel 4 Only  
Curious Practice  
24/526 Hunter Street,  
Newcastle NSW 2300  
T 61 4 1182 4000  
curiouspractice.com  
Nominated Architects:  
Greg Lee 10997 | Warren Haasnoot 9852

BATESSMART.

Parcel 2 + 3  
Bates Smart  
43 Brisbane Street  
Surry Hills NSW 2010  
T 02 8554 5100  
batesmart.com.au  
Nominated Architects:  
Guy Lake 7119 | Matt Allen 8498

CHENCHOW LITTLE

Parcel 3 Only  
Chenchow Little  
6 Belmore Street  
Surry Hills NSW 2010  
T 02 9357 4333  
chenchowlittle.com  
Nominated Architects:  
Anthony Chenchow 6123

Project

Waterloo Mixed Use Development (HDA)  
881-885 Bourke Street, Waterloo NSW 2017

Drawing Name

FLOOR PLAN - PARCEL 2 & 3 - LEVEL 08-12

Date

23/09/25

Scale

1:250

Sheet Size

A1

Drawn

SH/KS

Chk.

WM

Drawing No.

1008

Revision

/ 2







| Key                      |                   |
|--------------------------|-------------------|
| Build-to-Rent            | Affordable        |
| <div></div> City Starter | <div></div> 1 Bed |
| <div></div> 1 Bed        | <div></div> 2 Bed |
| <div></div> 2 Bed        | <div></div> 3 Bed |
| <div></div> 3 Bed        |                   |

In accepting and utilising this document, the recipient agrees that Bates Smart retain all common law, statutory law and other rights including copyright and intellectual property rights. The recipient agrees not to use this document for any purpose other than its intended use, to waive all claims against Bates Smart resulting from unauthorised changes, or to reuse the document on other projects without the prior written consent of Bates Smart. Under no circumstances shall transfers of this document be deemed a sale. Bates Smart makes no warranties of fitness for any purpose. The builder/contractor shall verify job dimensions prior to any work commencing. Use figured dimensions only. Do not scale drawings. Print in Colour.

PRELIMINARY

 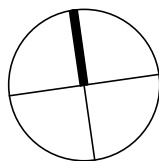


| Rev | Date     | Revision            | By | Chk. |
|-----|----------|---------------------|----|------|
| 1   | 29/08/25 | For SSDA Submission |    |      |
| 2   | 23/09/25 | ToA Updates         |    |      |
|     |          |                     |    |      |
|     |          |                     |    |      |
Client



Key Plan

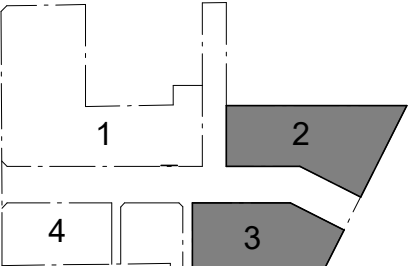

Parcel 1 + 4  
SJB Architects  
Level 2, 490 Crown Street,  
Surry Hills NSW 2010  
T 61 2 9380 9911  
sjb.com.au  
Nominated Architects:  
Adam Haddow 7188 | John Pradel 7004



Parcel 4 Only  
Curious Practice  
24/526 Hunter Street,  
Newcastle NSW 2300  
T 61 4 1182 4000  
curiouspractice.com  
Nominated Architects:  
Greg Lee 10997 | Warren Haasnoot 9852

BATESSMART.

Parcel 2 + 3  
Bates Smart  
43 Brisbane Street  
Surry Hills NSW 2010  
T 02 8554 5100  
batesmart.com.au  
Nominated Architects:  
Guy Lake 7119 | Matt Allen 8498

CHENCHOW LITTLE

Parcel 3 Only  
Chenchow Little  
6 Belmore Street  
Surry Hills NSW 2010  
T 02 9357 4333  
chenchowlittle.com  
Nominated Architects:  
Anthony Chenchow 6123

Project

Waterloo Mixed Use Development (HDA)  
881-885 Bourke Street, Waterloo NSW 2017

Drawing Name

FLOOR PLAN - PARCEL 2 & 3 - LEVEL 14

Date

23/09/25

Scale

1:250

Sheet Size

A1

Drawn

SH/KS

Chk.

WM


Drawing No.

1014

Revision



/ 2



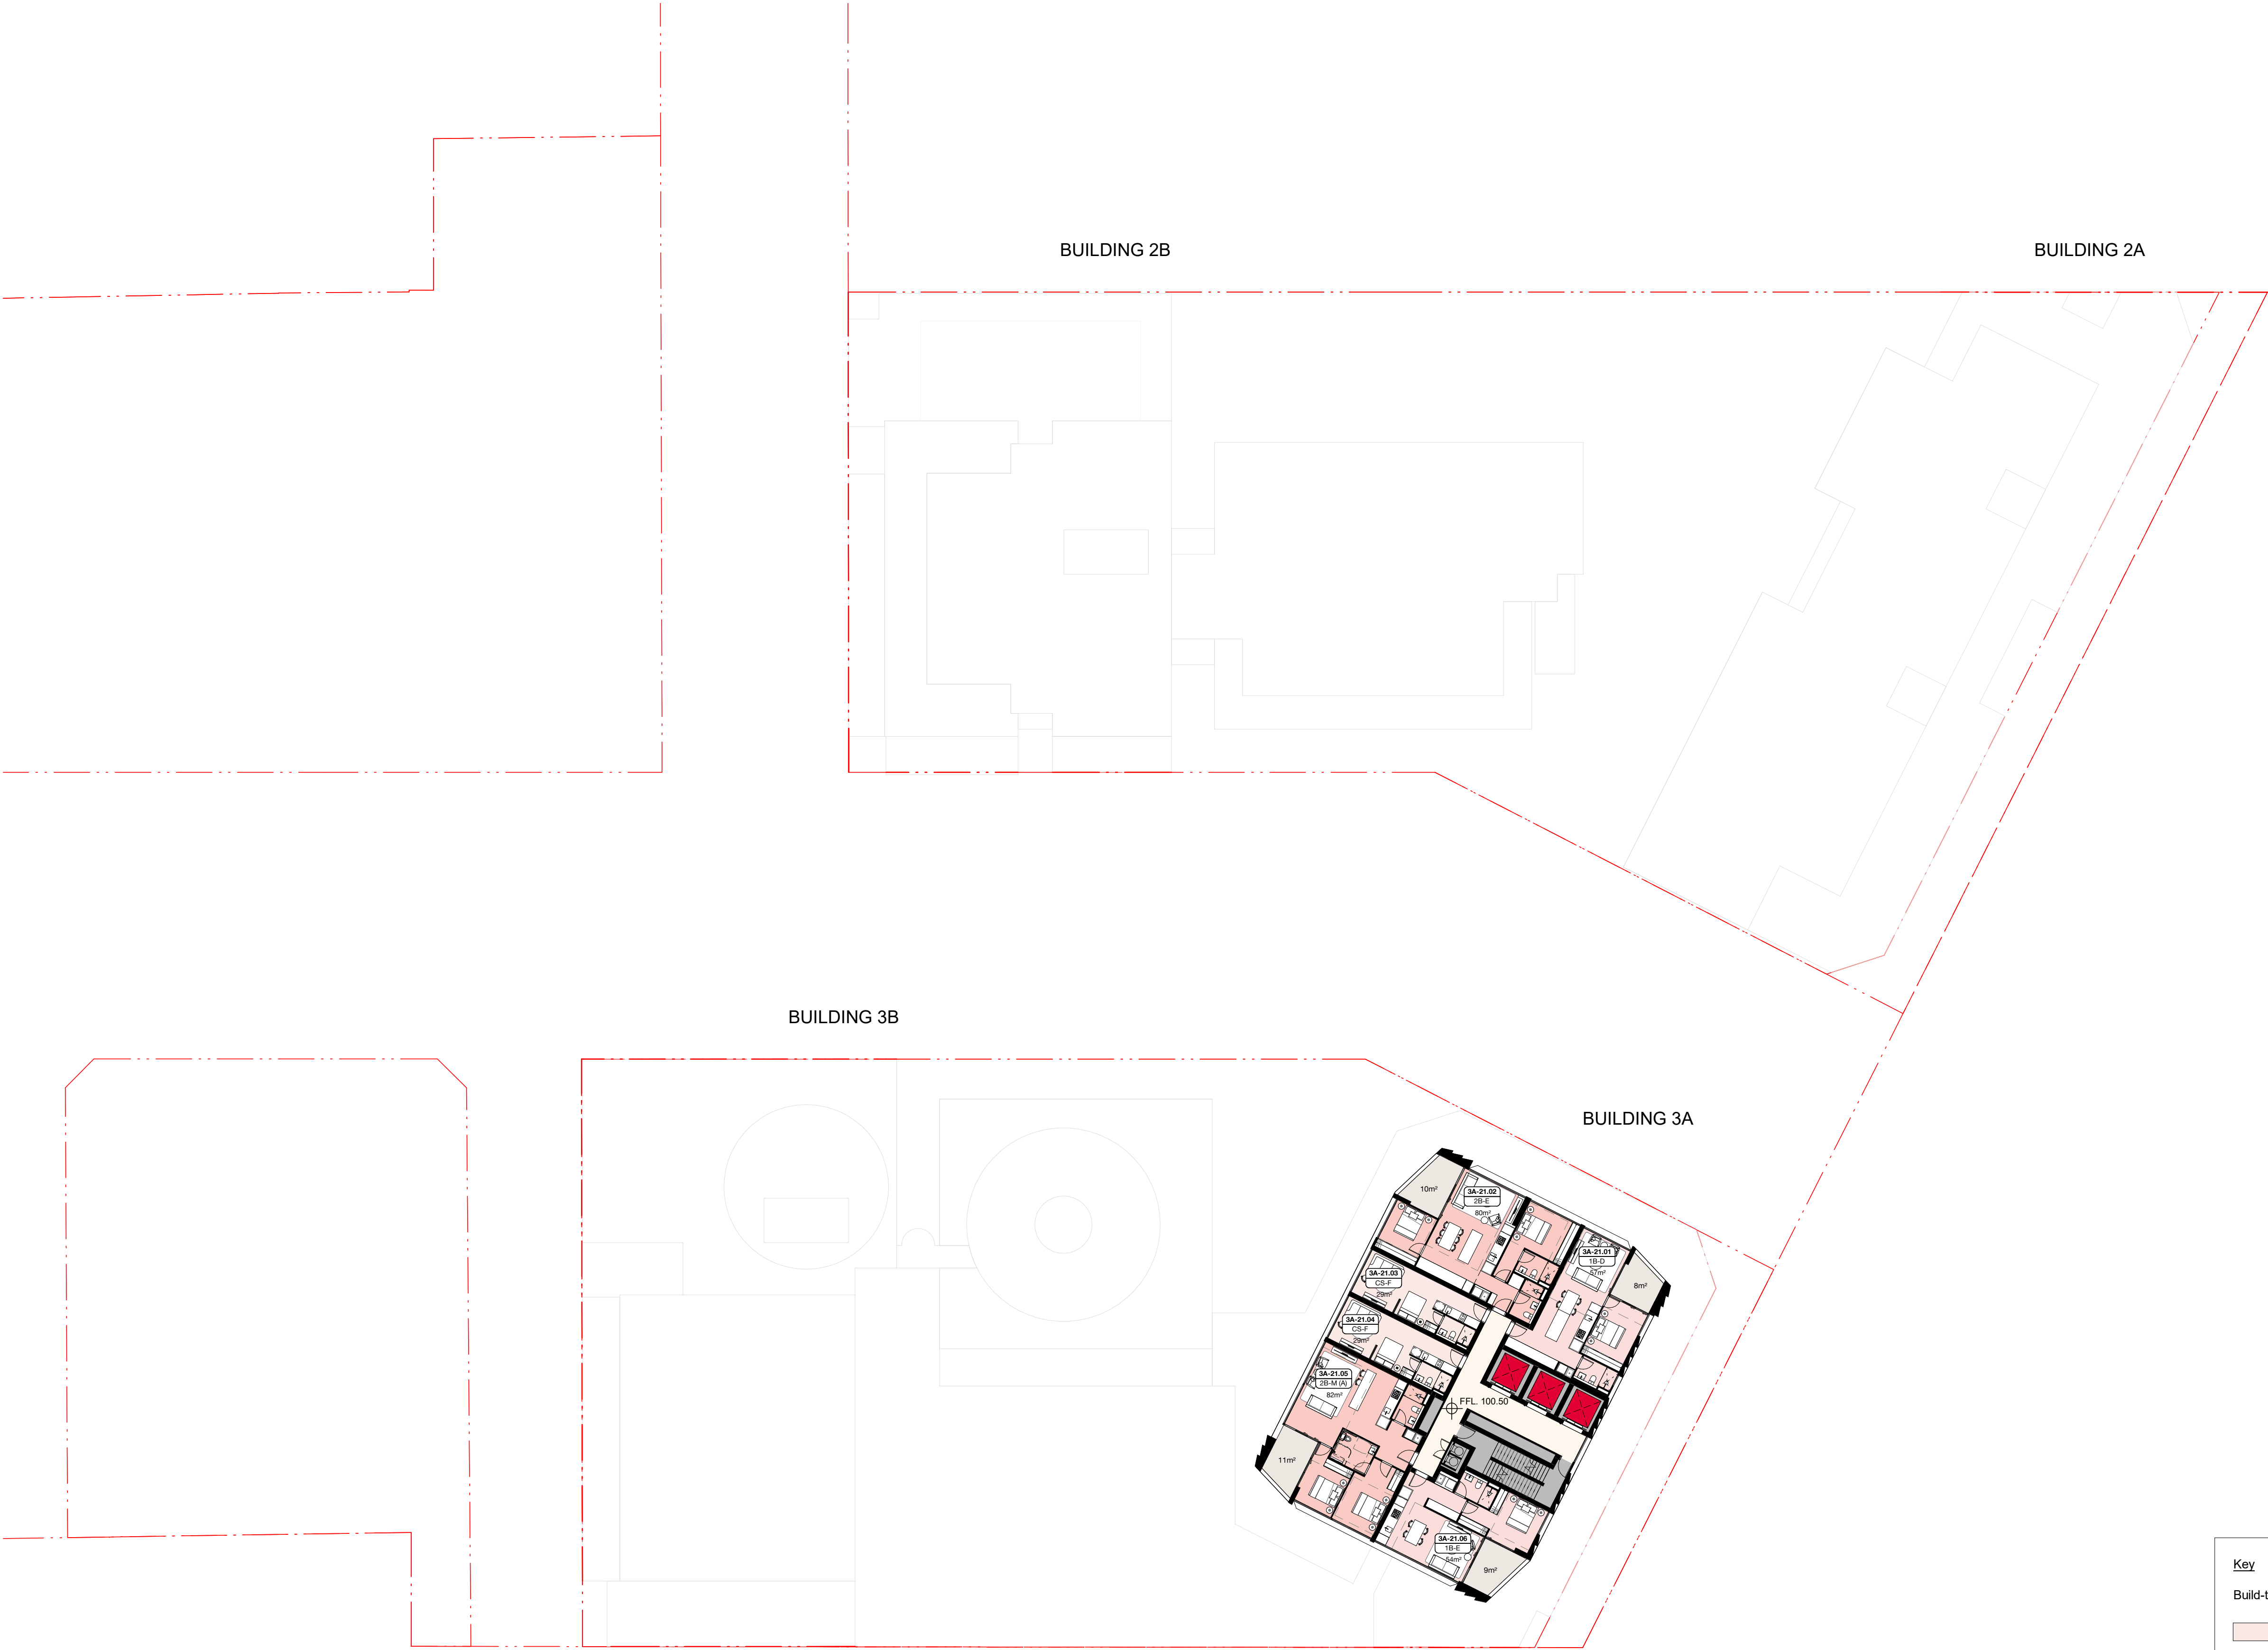

In accepting and utilising this document, the recipient agrees that Bates Smart retain all common law, statutory law and other rights including copyright and intellectual property rights. The recipient agrees not to use this document for any purpose other than its intended use, to waive all claims against Bates Smart resulting from unauthorised changes, or to reuse the document on other projects without the prior written consent of Bates Smart. Under no circumstances shall transfers of this document be deemed a sale. Bates Smart makes no warranties of fitness for any purpose. The builder/contractor shall verify job dimensions prior to any work commencing. Use figured dimensions only. Do not scale drawings. Print in Colour.

PRELIMINARY

 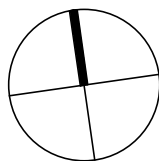


| Rev | Date     | Revision            | By | Chk. |
|-----|----------|---------------------|----|------|
| 1   | 29/08/25 | For SSDA Submission |    |      |
| 2   | 23/09/25 | ToA Updates         |    |      |
|     |          |                     |    |      |
|     |          |                     |    |      |
Client



Key Plan

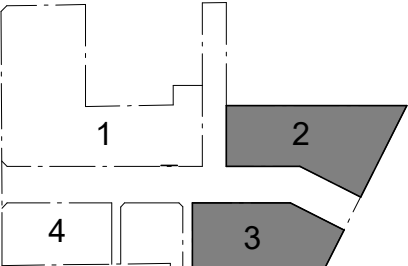

Parcel 1 + 4  
SJB Architects  
Level 2, 490 Crown Street,  
Surry Hills NSW 2010  
T 61 2 9380 9911  
sjb.com.au  
Nominated Architects:  
Adam Haddow 7188 | John Pradel 7004



Parcel 4 Only  
Curious Practice  
24/526 Hunter Street,  
Newcastle NSW 2300  
T 61 4 1182 4000  
curiouspractice.com  
Nominated Architects:  
Greg Lee 10997 | Warren Haasnoot 9852



Parcel 2 + 3  
Bates Smart  
43 Brisbane Street  
Surry Hills NSW 2010  
T 02 8554 5100  
batesmart.com.au  
Nominated Architects:  
Guy Lake 7119 | Matt Allen 8498



Parcel 3 Only  
Chen Chow Little  
6 Belmore Street  
Surry Hills NSW 2010  
T 02 9357 4333  
chenchowlittle.com  
Nominated Architects:  
Anthony Chenchow 6123

Project

Waterloo Mixed Use Development (HDA)  
881-885 Bourke Street, Waterloo NSW 2017

Drawing Name

FLOOR PLAN - PARCEL 2 & 3 - LEVEL 15-21

Date

23/09/25

Scale

1:250

Sheet Size

A1

Drawn

SH/KS

Chk.

WM


Drawing No.

1015

Revision

/ 2





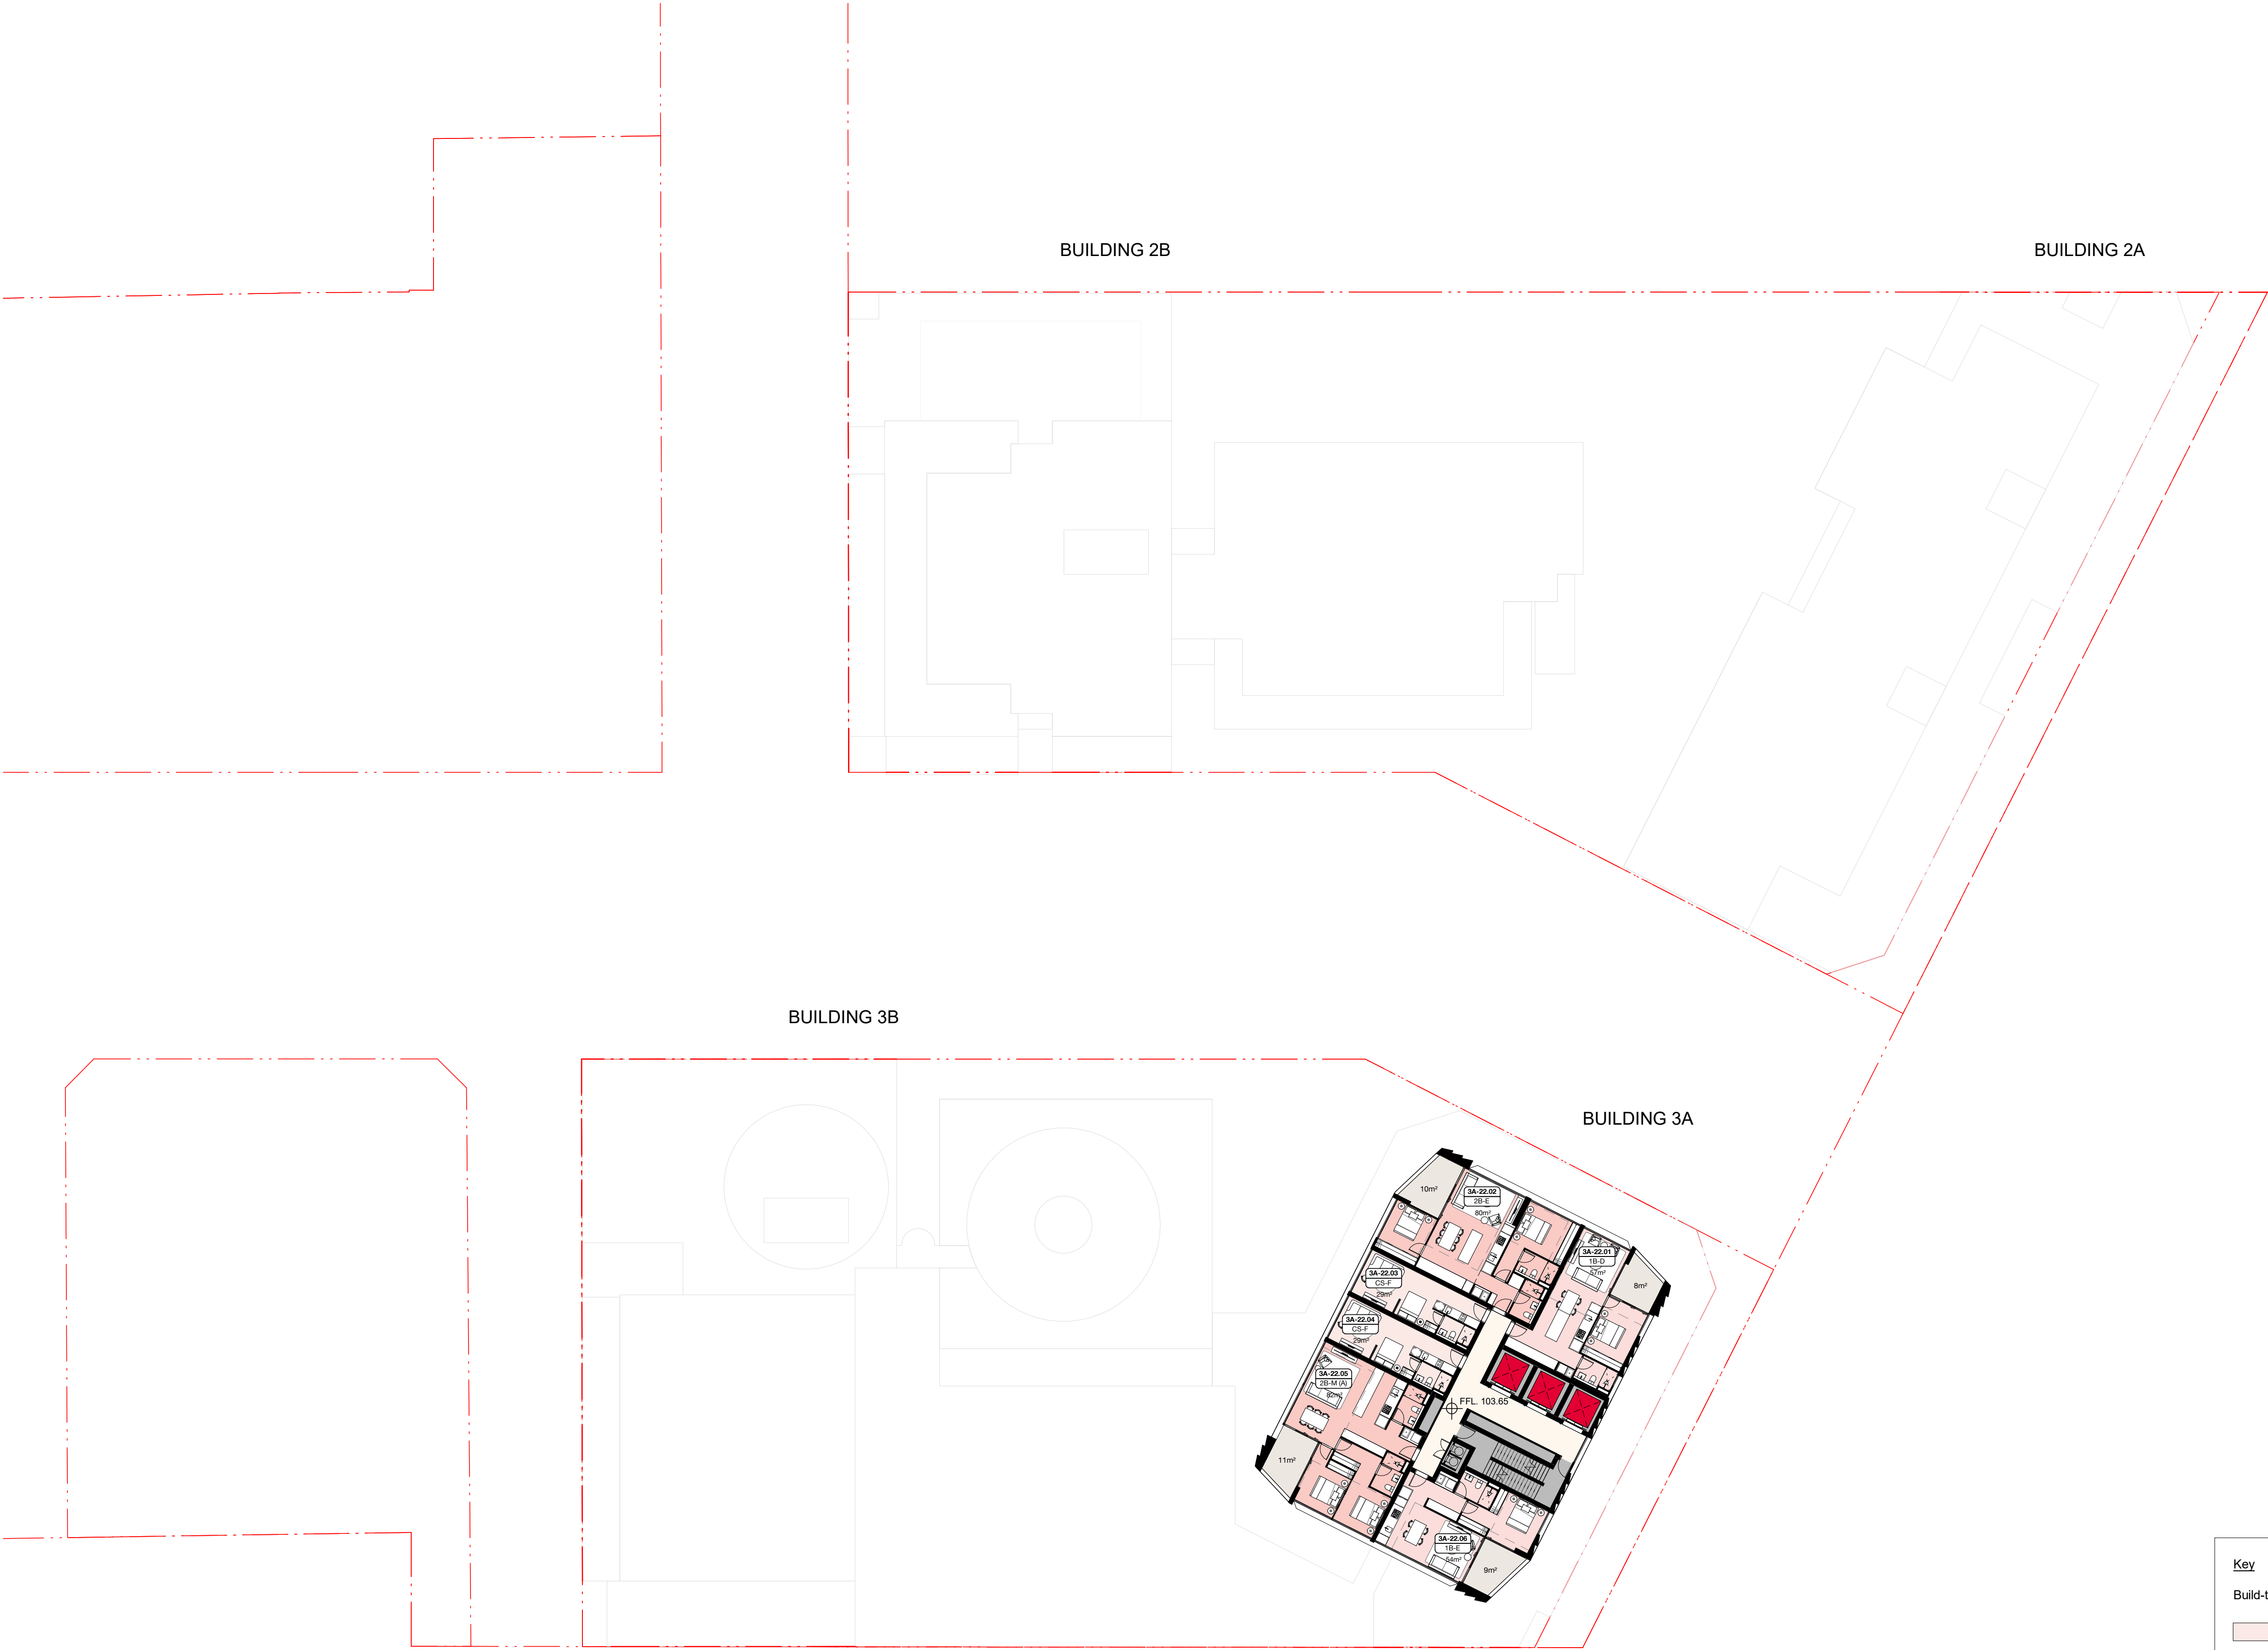


**Key**

| Build-to-Rent    |              | Affordable         |       |
|------------------|--------------|--------------------|-------|
| [Pink Box]       | City Starter | [Light Orange Box] | 1 Bed |
| [Light Pink Box] | 1 Bed        | [Orange Box]       | 2 Bed |
| [Red Box]        | 2 Bed        | [Dark Orange Box]  | 3 Bed |
| [Dark Red Box]   | 3 Bed        |                    |       |

In accepting and utilising this document, the recipient agrees that Bates Smart retain all common law, statutory law and other rights including copyright and intellectual property rights. The recipient agrees not to use this document for any purpose other than its intended use, to waive all claims against Bates Smart resulting from unauthorised changes, or to reuse the document on other projects without the prior written consent of Bates Smart. Under no circumstances shall transfers of this document be deemed a sale. Bates Smart makes no warranties of fitness for any purpose. The builder/contractor shall verify job dimensions prior to any work commencing. Use figured dimensions only. Do not scale drawings. Print in Colour.

 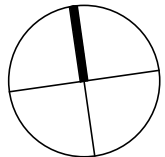

| Rev | Date     | Revision            | By | Chk. |
|-----|----------|---------------------|----|------|
| 1   | 29/08/25 | For SSDA Submission |    |      |
| 2   | 23/09/25 | ToA Updates         |    |      |
|     |          |                     |    |      |
|     |          |                     |    |      |
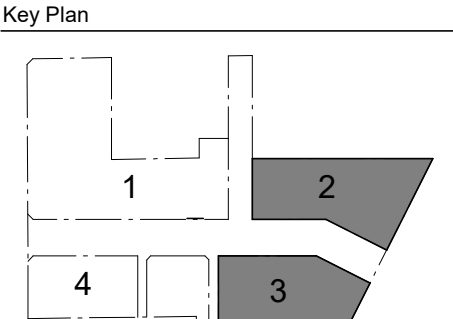

Parcel 1 + 4  
SJB Architects  
Level 2, 490 Crown Street,  
Surry Hills NSW 2010  
T 61 2 9380 9911  
sjb.com.au  
Nominated Architects:  
Adam Haddow 7188 | John Pradel 7004



Parcel 4 Only  
Curious Practice  
24/526 Hunter Street,  
Newcastle NSW 2300  
T 61 4 1182 4000  
curiouspractice.com  
Nominated Architects:  
Greg Lee 10997 | Warren Haasnoot 9852



Parcel 2 + 3  
Bates Smart  
43 Brisbane Street  
Surry Hills NSW 2010  
T 02 8554 5100  
batesmart.com.au  
Nominated Architects:  
Guy Lake 7119 | Matt Allen 8498




Parcel 3 Only  
Chenchow Little  
6 Belmore Street  
Surry Hills NSW 2010  
T 02 9357 4333  
chenchowlittle.com  
Nominated Architects:  
Anthony Chenchow 6123

Project  
Waterloo Mixed Use Development (HDA)  
881-885 Bourke Street, Waterloo NSW 2017

Drawing Name  
FLOOR PLAN - PARCEL 2 & 3 - LEVEL 22-34



| Date        | Scale    | Sheet Size |
|-------------|----------|------------|
| 23/09/25    | 1:250    | A1         |
| Drawn       | Chk.     |            |
| SH/KS       | WM       |            |
| Drawing No. | Revision |            |
| 1022        | / 2      |            |



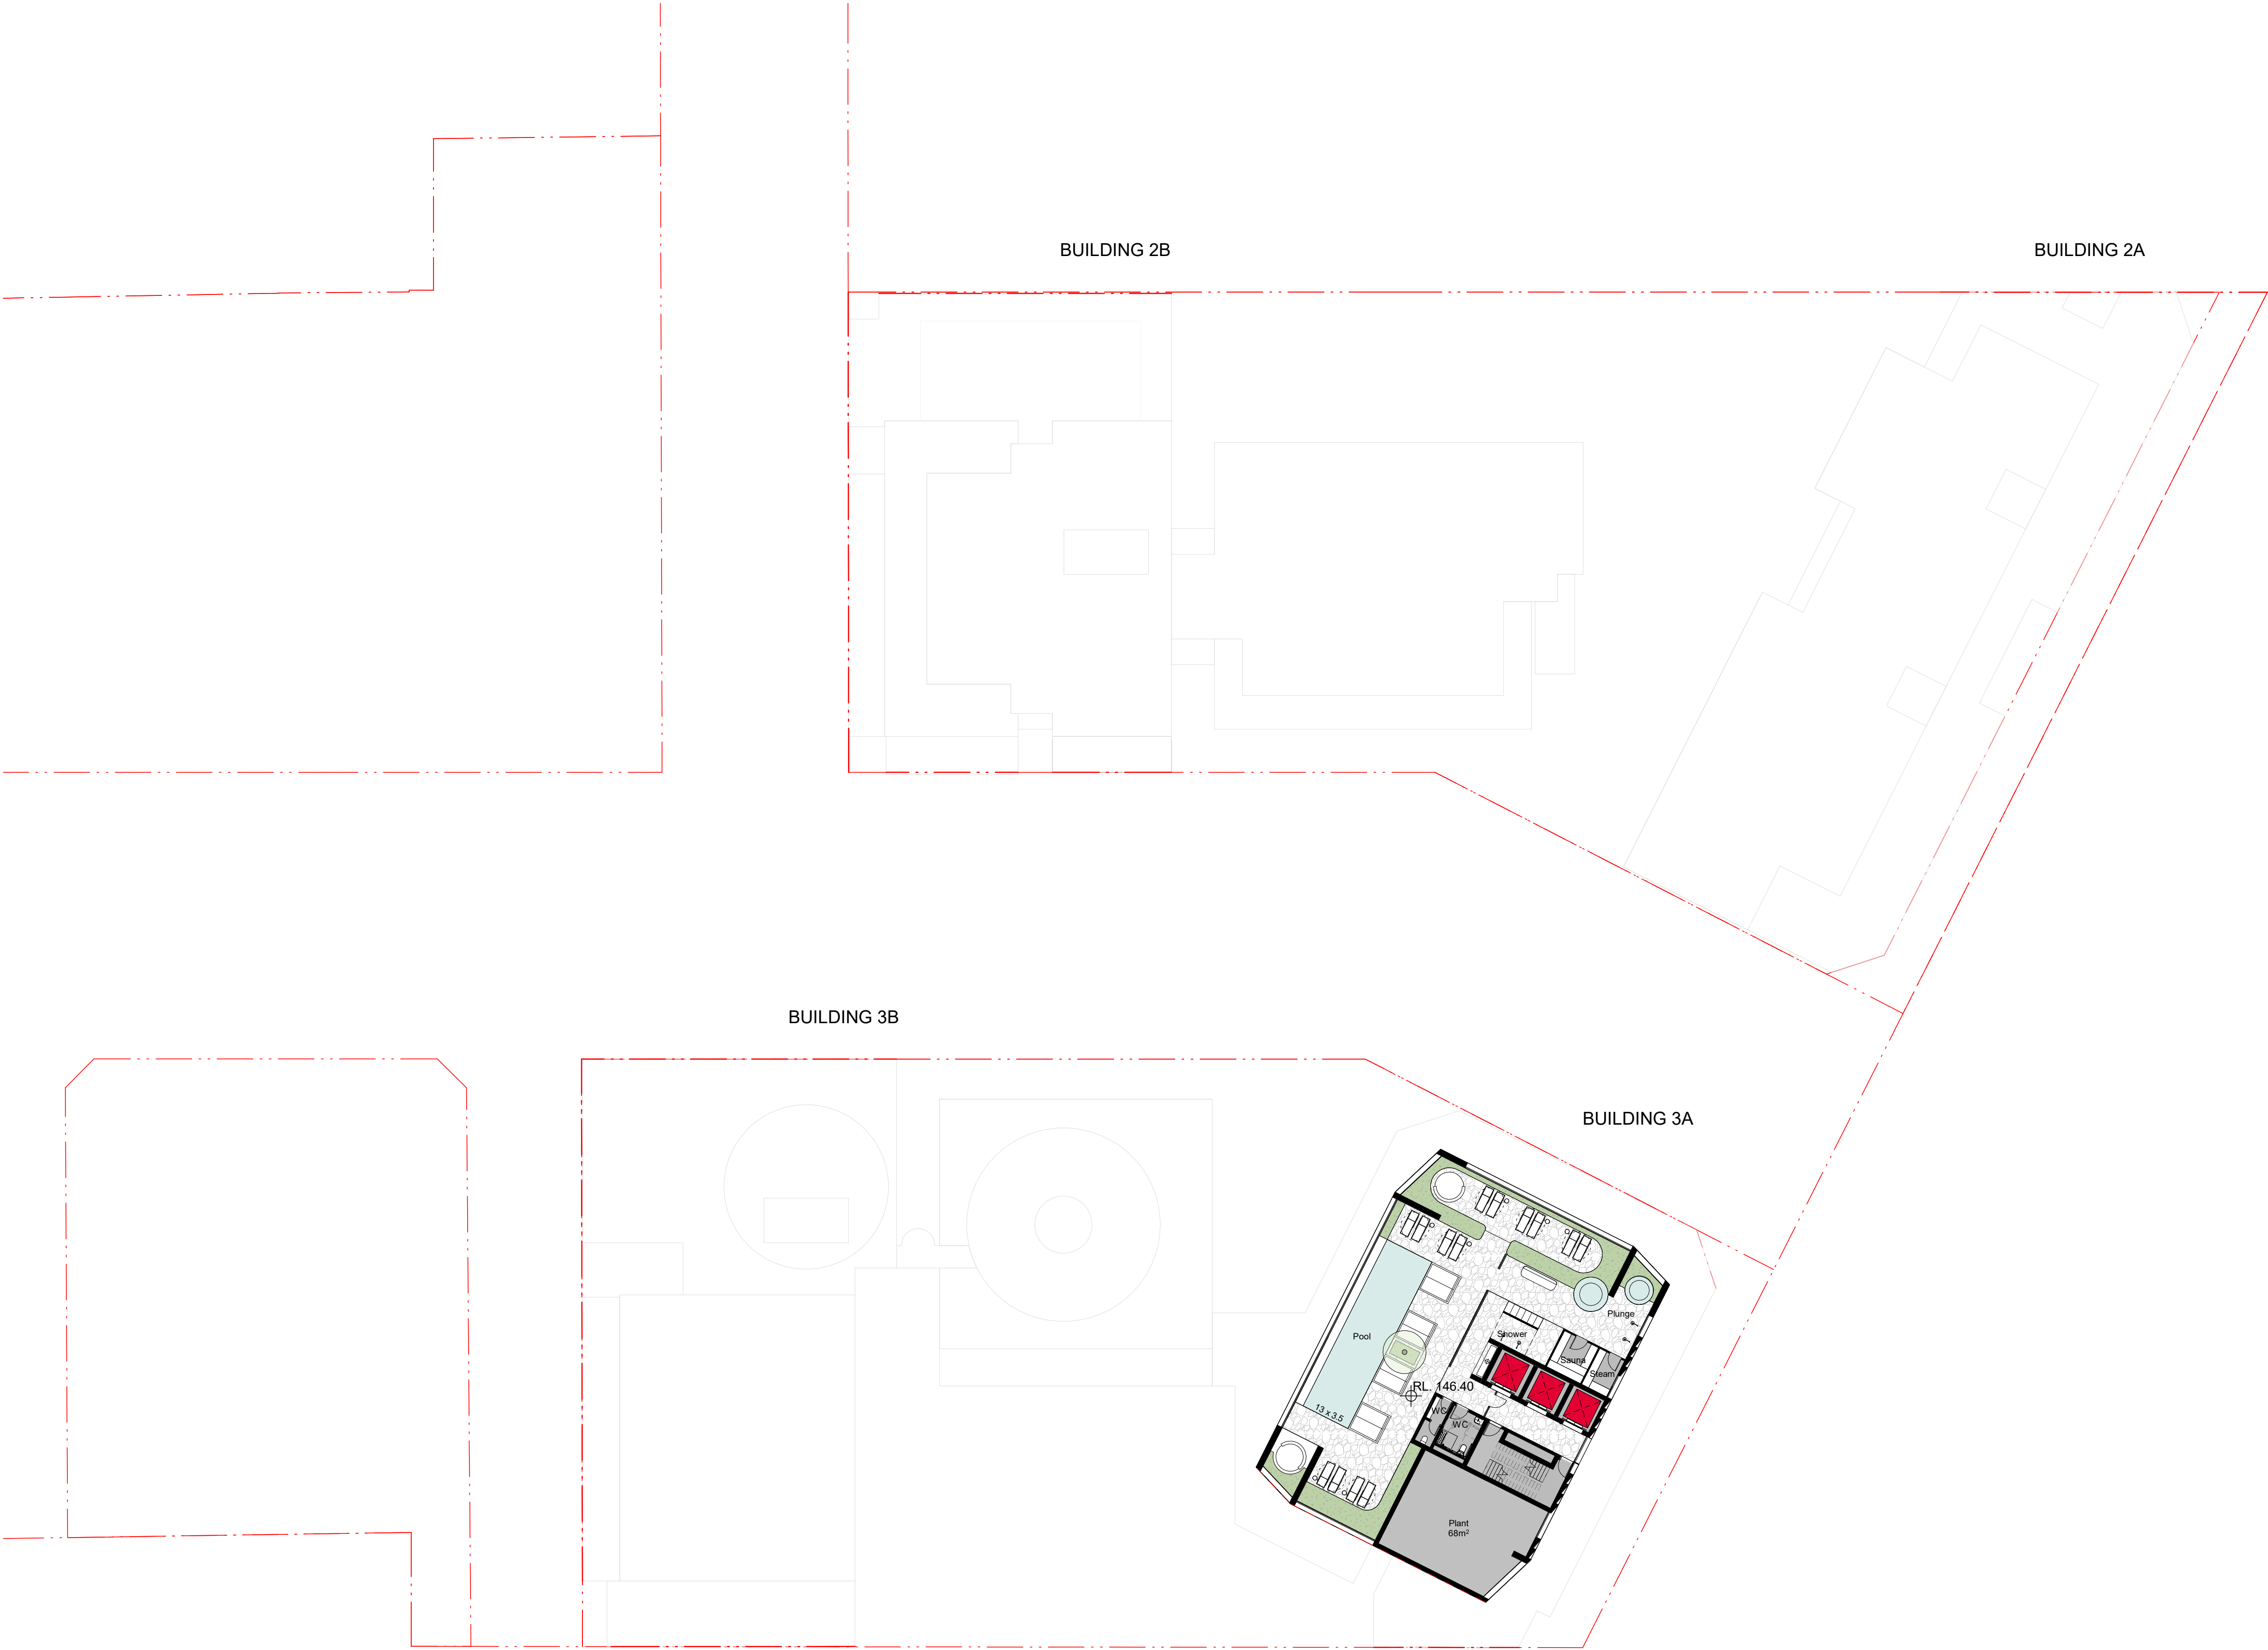

In accepting and utilising this document, the recipient agrees that Bates Smart retain all common law, statutory law and other rights including copyright and intellectual property rights. The recipient agrees not to use this document for any purpose other than its intended use, to waive all claims against Bates Smart resulting from unauthorised changes, or to reuse the document on other projects without the prior written consent of Bates Smart. Under no circumstances shall transfers of this document be deemed a sale. Bates Smart makes no warranties of fitness for any purpose. The builder/contractor shall verify job dimensions prior to any work commencing. Use figured dimensions only. Do not scale drawings. Print in Colour.

PRELIMINARY

 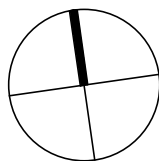


| Rev | Date     | Revision            | By | Chk. |
|-----|----------|---------------------|----|------|
| 1   | 29/08/25 | For SSDA Submission |    |      |
|     |          |                     |    |      |
|     |          |                     |    |      |
Client



Key Plan

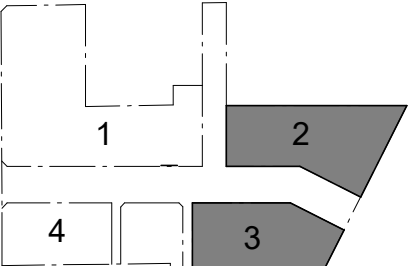

Parcel 1 + 4  
SJB Architects  
Level 2, 490 Crown Street,  
Surry Hills NSW 2010  
T 61 2 9380 9911  
sjb.com.au  
Nominated Architects:  
Adam Haddow 7188 | John Pradel 7004



Parcel 4 Only  
Curious Practice  
24/526 Hunter Street,  
Newcastle NSW 2300  
T 61 4 1182 4000  
curiouspractice.com  
Nominated Architects:  
Greg Lee 10997 | Warren Haasnoot 9852



Parcel 2 + 3  
Bates Smart  
43 Brisbane Street  
Surry Hills NSW 2010  
T 02 8554 5100  
batesmart.com.au  
Nominated Architects:  
Guy Lake 7119 | Matt Allen 8498



Parcel 3 Only  
Chenchow Little  
6 Belmore Street  
Surry Hills NSW 2010  
T 02 9357 4333  
chenchowlittle.com  
Nominated Architects:  
Anthony Chenchow 6123

Project

Waterloo Mixed Use Development (HDA)  
881-885 Bourke Street, Waterloo NSW 2017

Drawing Name

FLOOR PLAN - PARCEL 2 & 3 - LEVEL 35

Date

29/08/25

Scale

1 : 250

Sheet Size

A1

Drawn

SH/KS

Chk.

WM


Drawing No.

1035

Revision


/ 1



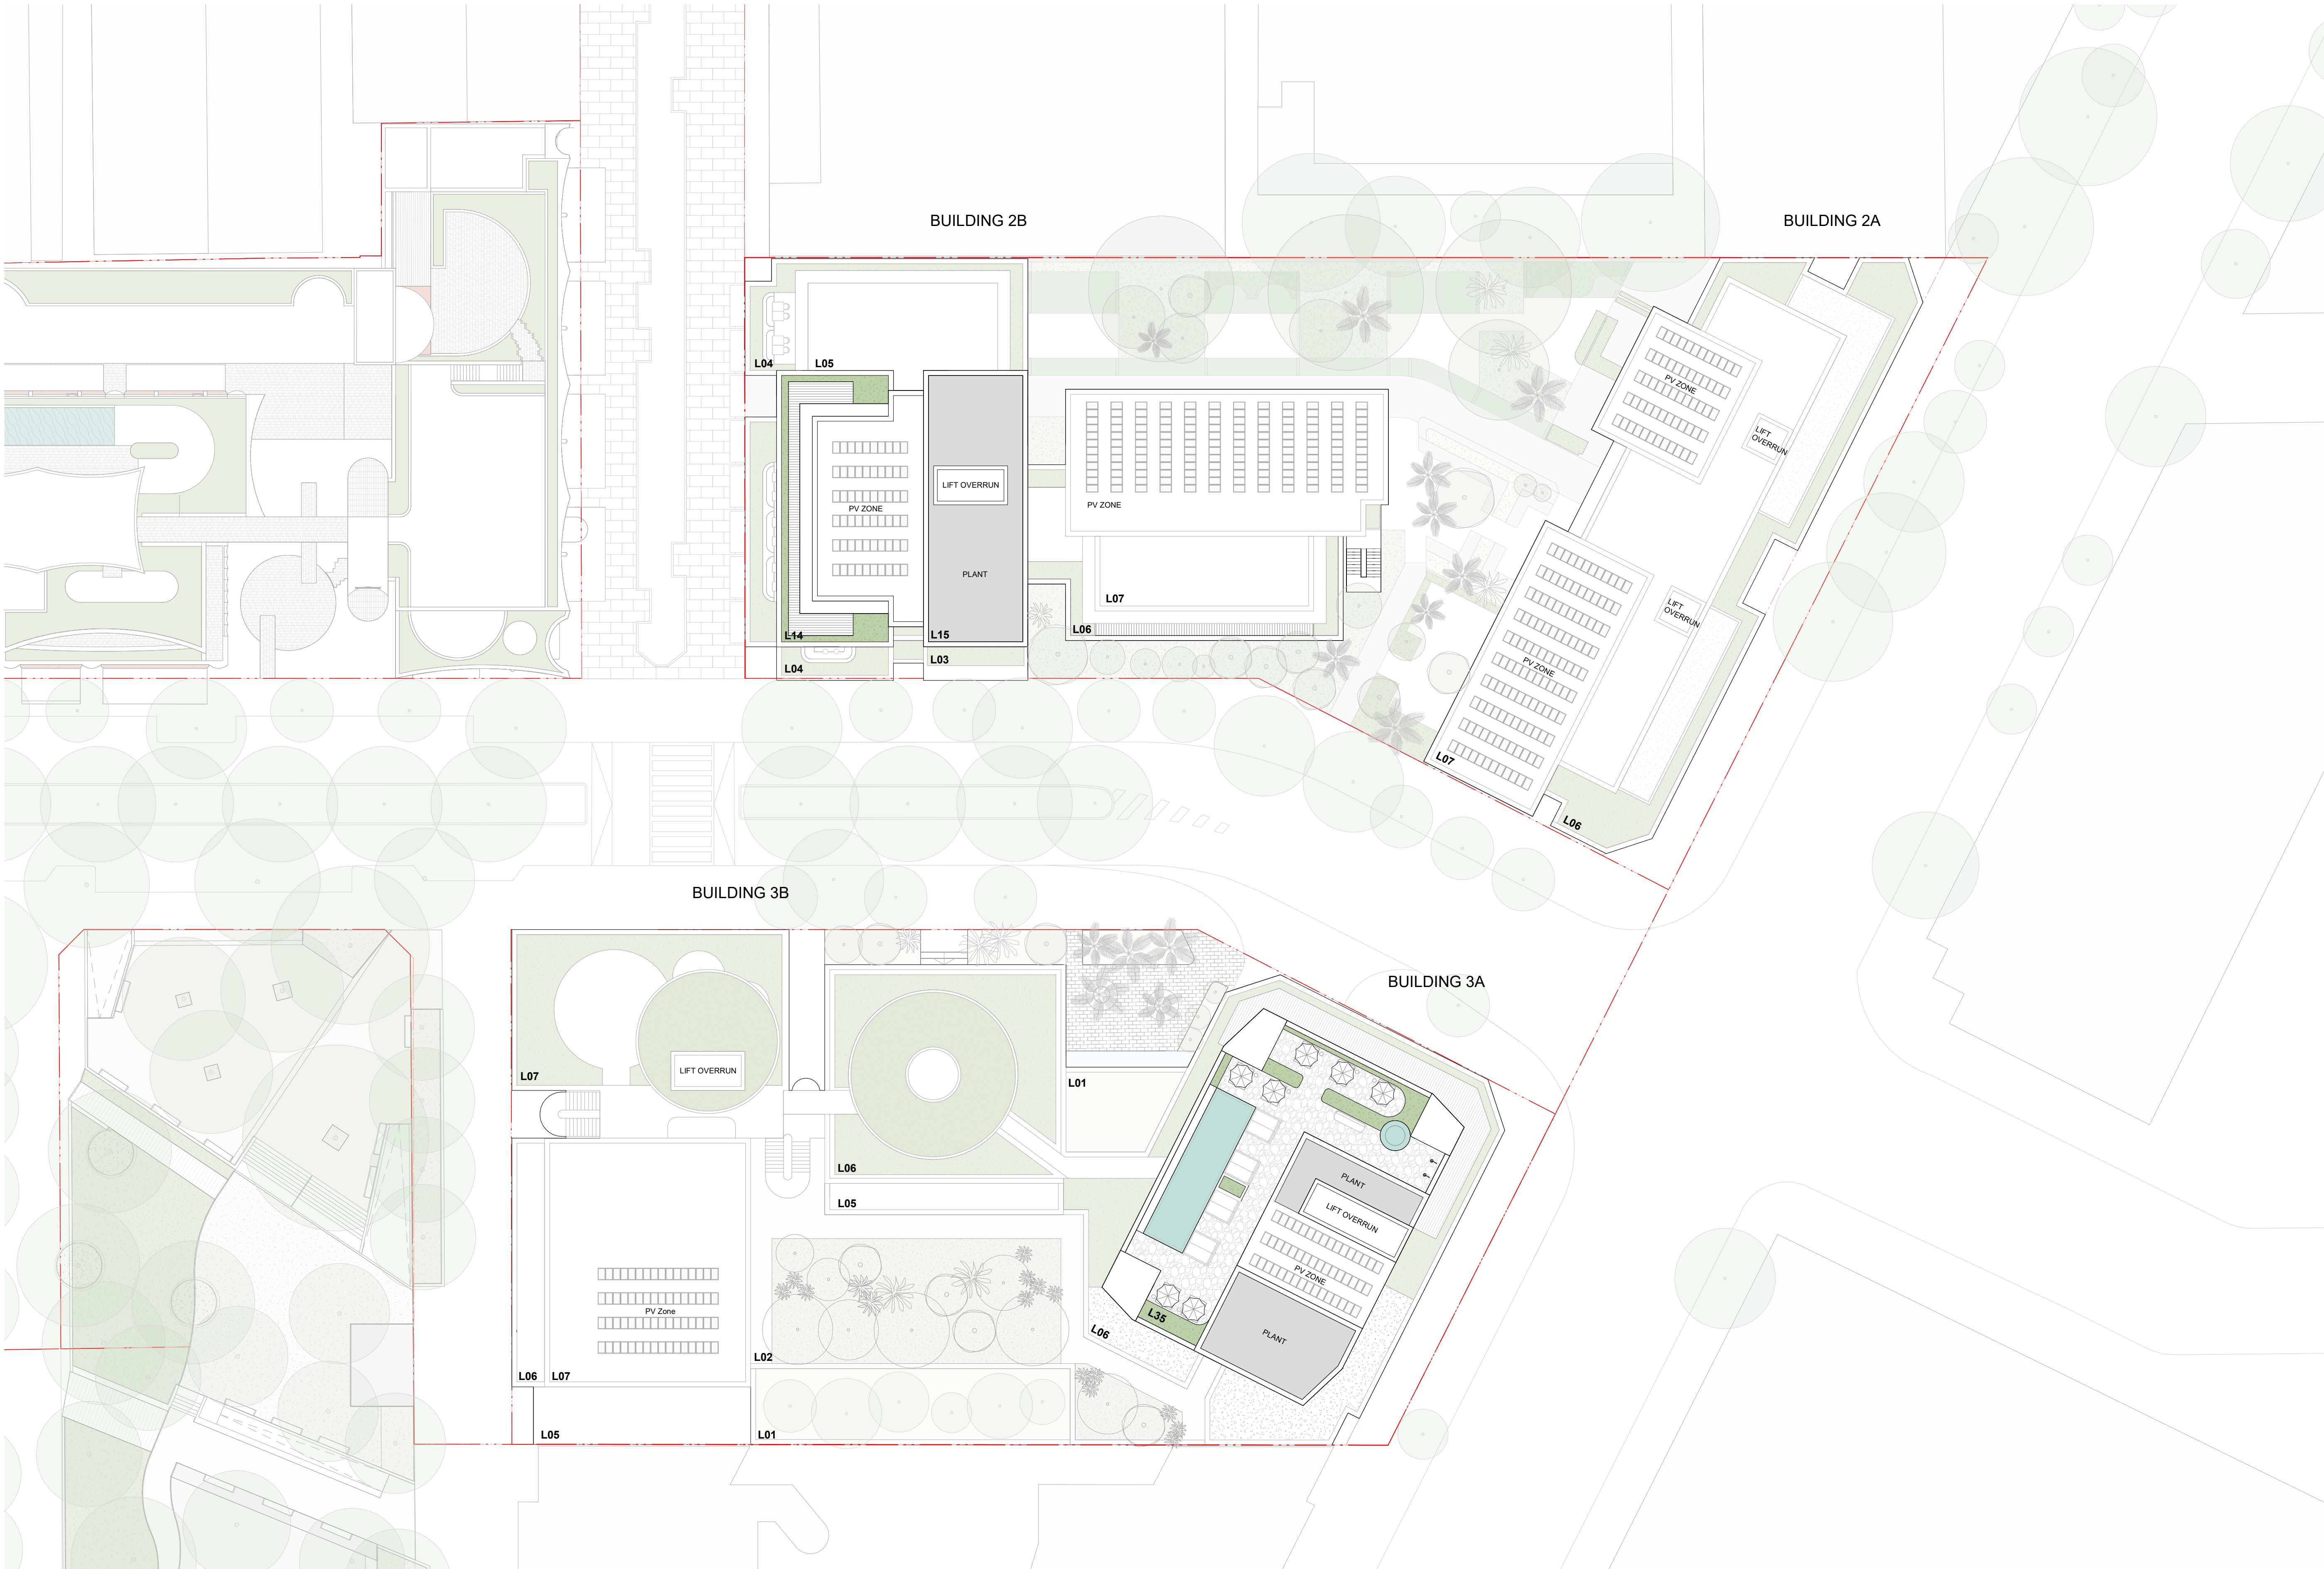

In accepting and utilising this document, the recipient agrees that Bates Smart retain all common law, statutory law and other rights including copyright and intellectual property rights. The recipient agrees not to use this document for any purpose other than its intended use, to waive all claims against Bates Smart resulting from unauthorised changes, or to reuse the document on other projects without the prior written consent of Bates Smart. Under no circumstances shall transfers of this document be deemed a sale. Bates Smart makes no warranties of fitness for any purpose. The builder/contractor shall verify job dimensions prior to any work commencing. Use figured dimensions only. Do not scale drawings. Print in Colour.

PRELIMINARY

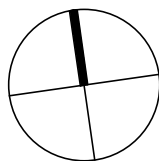


0 2.5 5 12.5m  
1:250 @A1

| Rev | Date     | Revision            | By | Chk. |
|-----|----------|---------------------|----|------|
| 1   | 29/08/25 | For SSDA Submission |    |      |
|     |          |                     |    |      |
|     |          |                     |    |      |
Client



Key Plan

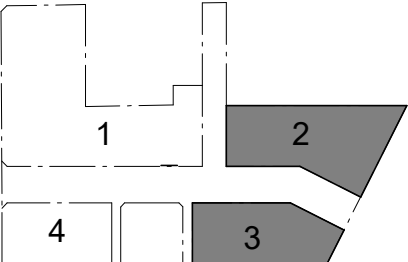

Parcel 1 + 4  
SJB Architects  
Level 2, 490 Crown Street,  
Surry Hills NSW 2010  
T 61 2 9380 9911  
sjb.com.au  
Nominated Architects:  
Adam Haddow 7188 | John Pradel 7004



Parcel 4 Only  
Curious Practice  
24/526 Hunter Street,  
Newcastle NSW 2300  
T 61 4 1182 4000  
curiouspractice.com  
Nominated Architects:  
Greg Lee 10997 | Warren Haasnoot 9852



Parcel 2 + 3  
Bates Smart  
43 Brisbane Street  
Surry Hills NSW 2010  
T 02 8554 5100  
batesmart.com.au  
Nominated Architects:  
Guy Lake 7119 | Matt Allen 8498



Parcel 3 Only  
Chen Chow Little  
6 Belmore Street  
Surry Hills NSW 2010  
T 02 9357 4333  
chenchowlittle.com  
Nominated Architects:  
Anthony Chen Chow 6123

Project

Waterloo Mixed Use Development (HDA)  
881-885 Bourke Street, Waterloo NSW 2017

Drawing Name

FLOOR PLAN - PARCEL 2 & 3 - LEVEL 36 ROOF

| Date        | Scale    | Sheet Size |
|-------------|----------|------------|
| 29/08/25    | 1 : 250  | A1         |
| Drawn       | Chk.     |            |
| SH/KS       | WM       |            |
| Drawing No. | Revision |            |
| 1036        | 1        |            |





REFER TO SJB ARCHITECTURAL DRAWINGS FOR REMAINING EXTENT OF BASEMENT 01



In accepting and utilising this document, the recipient agrees that Bates Smart retain all common law, statutory law and other rights including copyright and intellectual property rights. The recipient agrees not to use this document for any purpose other than its intended use, to waive all claims against Bates Smart resulting from unauthorised changes, or to reuse the document on other projects without the prior written consent of Bates Smart. Under no circumstances shall transfers of this document be deemed a sale. Bates Smart makes no warranties of fitness for any purpose. The builder/contractor shall verify job dimensions prior to any work commencing. Use figured dimensions only. Do not scale drawings. Print in Colour.

PRELIMINARY

 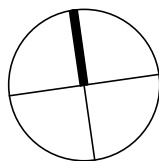


| Rev | Date     | Revision            | By | Chk. |
|-----|----------|---------------------|----|------|
| 1   | 29/08/25 | For SSDA Submission |    |      |
|     |          |                     |    |      |
|     |          |                     |    |      |
Client



Key Plan

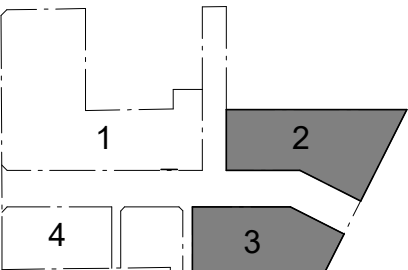

Parcel 1 + 4  
SJB Architects  
Level 2, 490 Crown Street,  
Surry Hills NSW 2010  
T 61 2 9380 9911  
sjb.com.au  
Nominated Architects:  
Adam Haddow 7188 | John Pradel 7004



Parcel 4 Only  
Curious Practice  
24/526 Hunter Street,  
Newcastle NSW 2300  
T 61 4 1182 4000  
curiouspractice.com  
Nominated Architects:  
Greg Lee 10997 | Warren Haasnoot 9852

**BATESSMART.**

Parcel 2 + 3  
Bates Smart  
43 Brisbane Street  
Surry Hills NSW 2010  
T 02 8554 5100  
batesmart.com.au  
Nominated Architects:  
Guy Lake 7119 | Matt Allen 8498

**CHENCHOW LITTLE**

Parcel 3 Only  
Chen Chow Little  
6 Belmore Street  
Surry Hills NSW 2010  
T 02 9357 4333  
chenchowlittle.com  
Nominated Architects:  
Anthony Chen Chow 6123

Project

Waterloo Mixed Use Development (HDA)  
881-885 Bourke Street, Waterloo NSW 2017

Drawing Name

FLOOR PLAN - PARCEL 2 & 3 - BASEMENT 01

Date

29/08/25

Scale

1 : 250

Sheet Size

A1

Drawn

SH/KS

Chk.

WM

Drawing No.


1037

Revision

/ 1





REFER TO SJB ARCHITECTURAL DRAWINGS FOR EXTENT OF BASEMENT 02

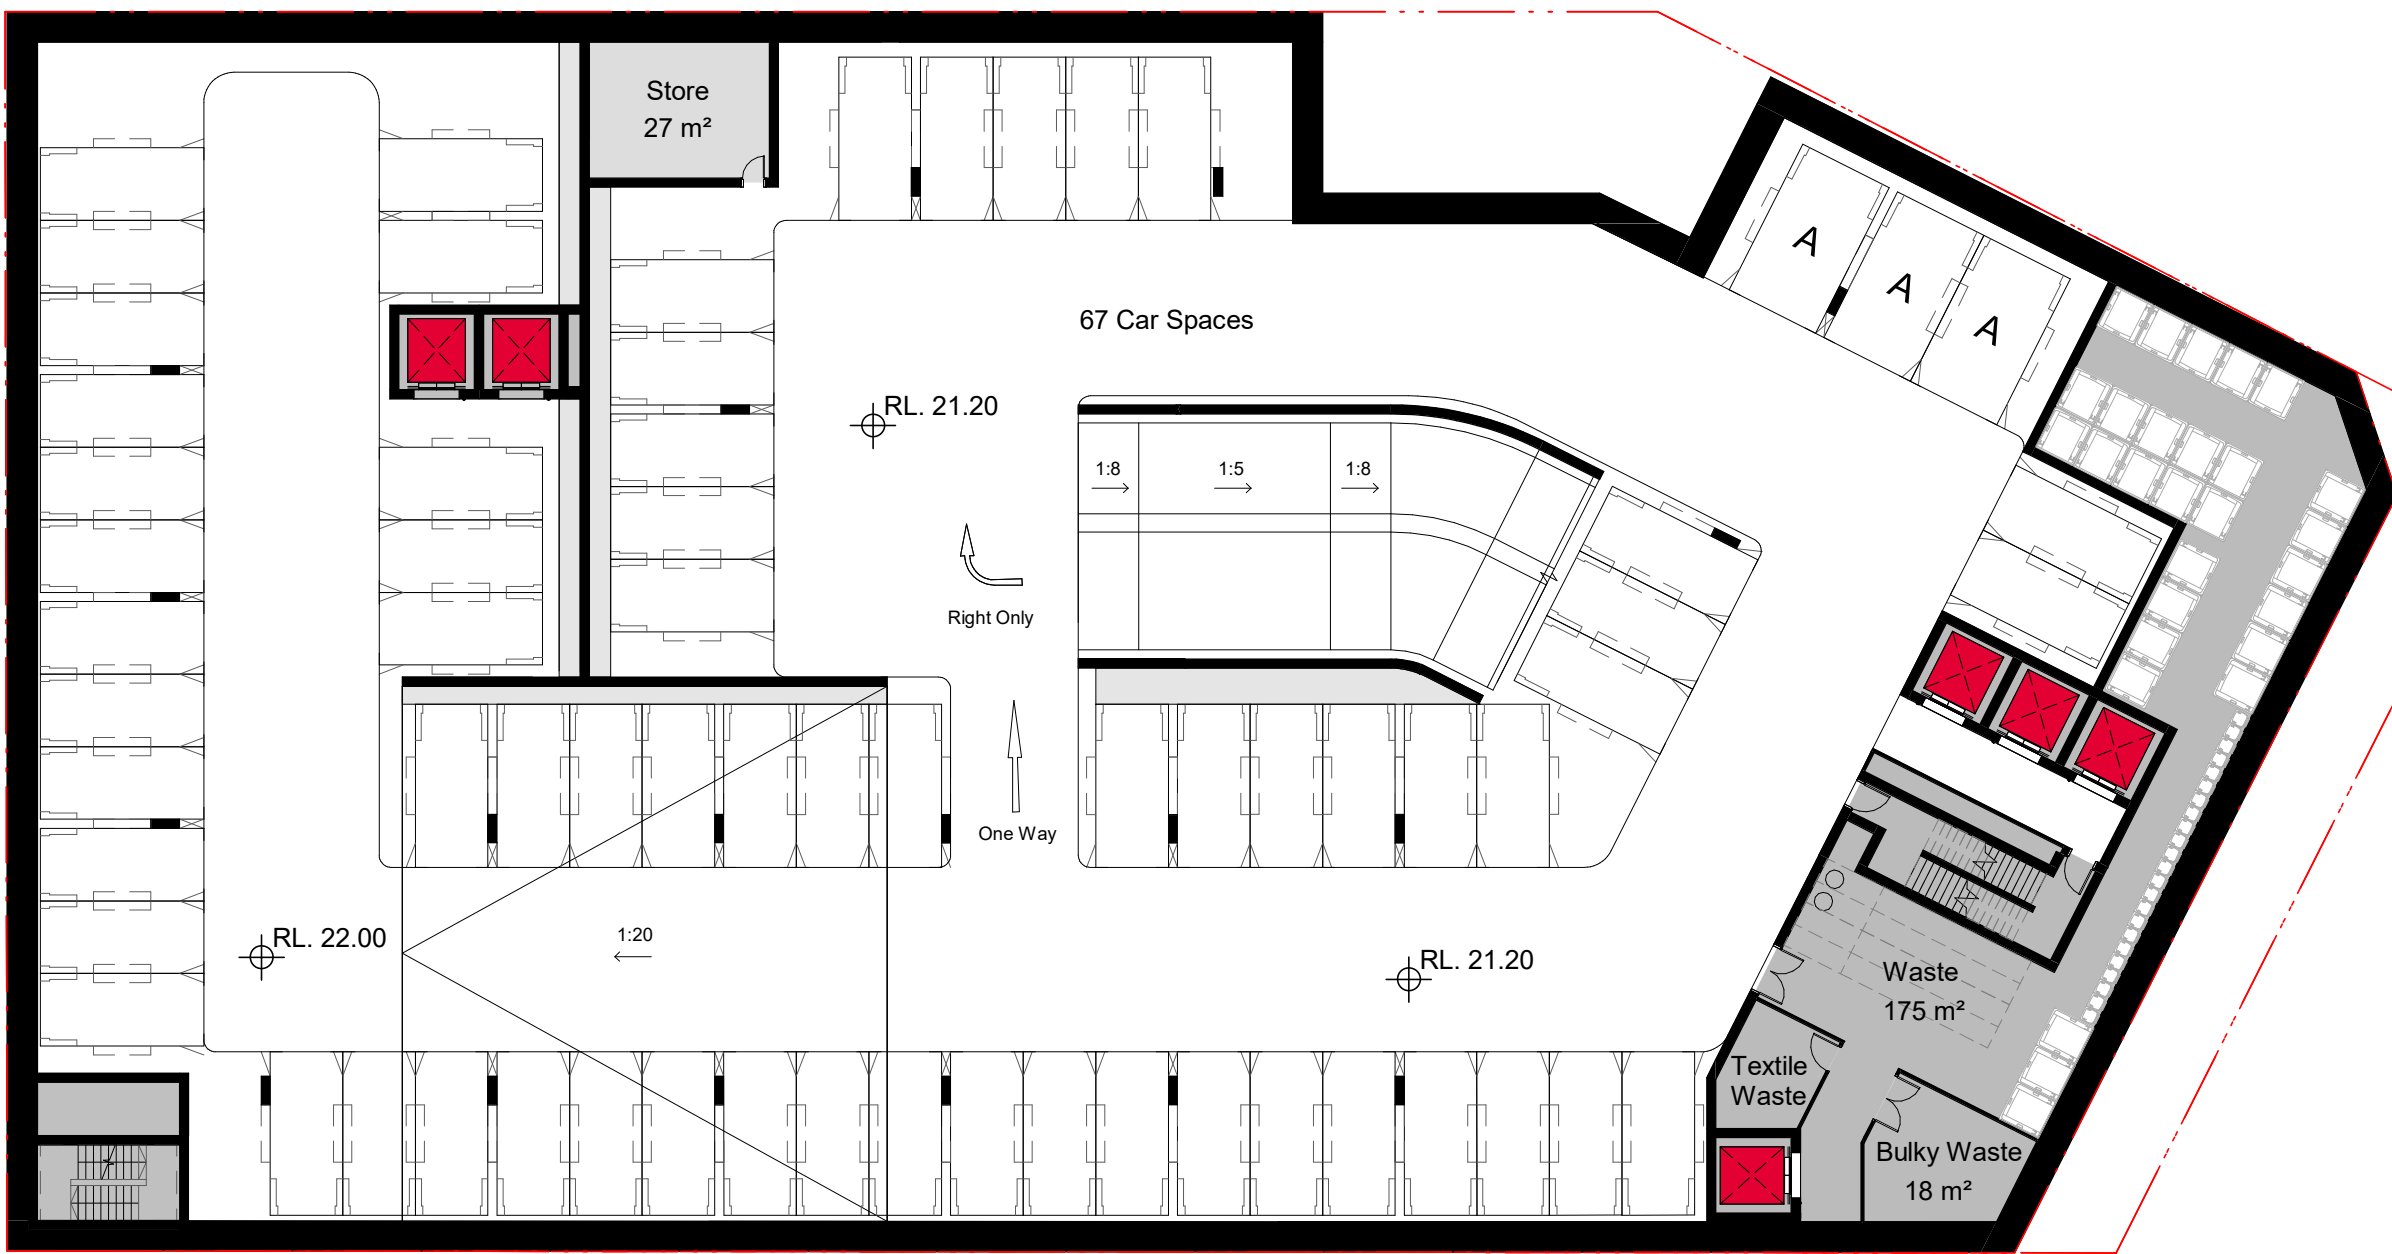

In accepting and utilising this document, the recipient agrees that Bates Smart retain all common law, statutory law and other rights including copyright and intellectual property rights. The recipient agrees not to use this document for any purpose other than its intended use, to waive all claims against Bates Smart resulting from unauthorised changes, or to reuse the document on other projects without the prior written consent of Bates Smart. Under no circumstances shall transfers of this document be deemed a sale. Bates Smart makes no warranties of fitness for any purpose. The builder/contractor shall verify job dimensions prior to any work commencing. Use figured dimensions only. Do not scale drawings. Print in Colour.

PRELIMINARY

 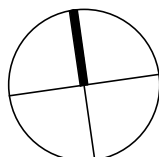


| Rev | Date     | Revision            | By | Chk. |
|-----|----------|---------------------|----|------|
| 1   | 29/08/25 | For SSDA Submission |    |      |
|     |          |                     |    |      |
|     |          |                     |    |      |
Client



Key Plan

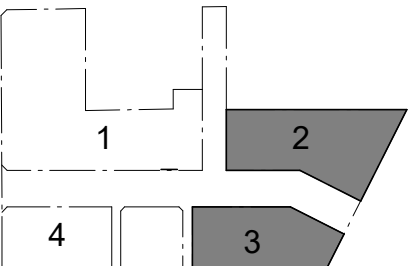

Parcel 1 + 4  
SJB Architects  
Level 2, 490 Crown Street,  
Surry Hills NSW 2010  
T 61 2 9380 9911  
sjb.com.au  
Nominated Architects:  
Adam Haddow 7188 | John Pradel 7004



Parcel 4 Only  
Curious Practice  
24/526 Hunter Street,  
Newcastle NSW 2300  
T 61 4 1182 4000  
curiouspractice.com  
Nominated Architects:  
Greg Lee 10997 | Warren Haasnoot 9852

BATESSMART.

Parcel 2 + 3  
Bates Smart  
43 Brisbane Street  
Surry Hills NSW 2010  
T 02 8554 5100  
batesmart.com.au  
Nominated Architects:  
Guy Lake 7119 | Matt Allen 8498

CHENCHOW LITTLE

Parcel 3 Only  
Chen Chow Little  
6 Belmore Street  
Surry Hills NSW 2010  
T 02 9357 4333  
chenchowlittle.com  
Nominated Architects:  
Anthony Chen Chow 6123

Project

Waterloo Mixed Use Development (HDA)  
881-885 Bourke Street, Waterloo NSW 2017

Drawing Name

FLOOR PLAN - PARCEL 2 & 3 - BASEMENT 02

Date

29/08/25

Scale

1 : 250

Sheet Size

A1

Drawn

SH/KS

Chk.

WM


Drawing No.

1038

Revision

/ 1



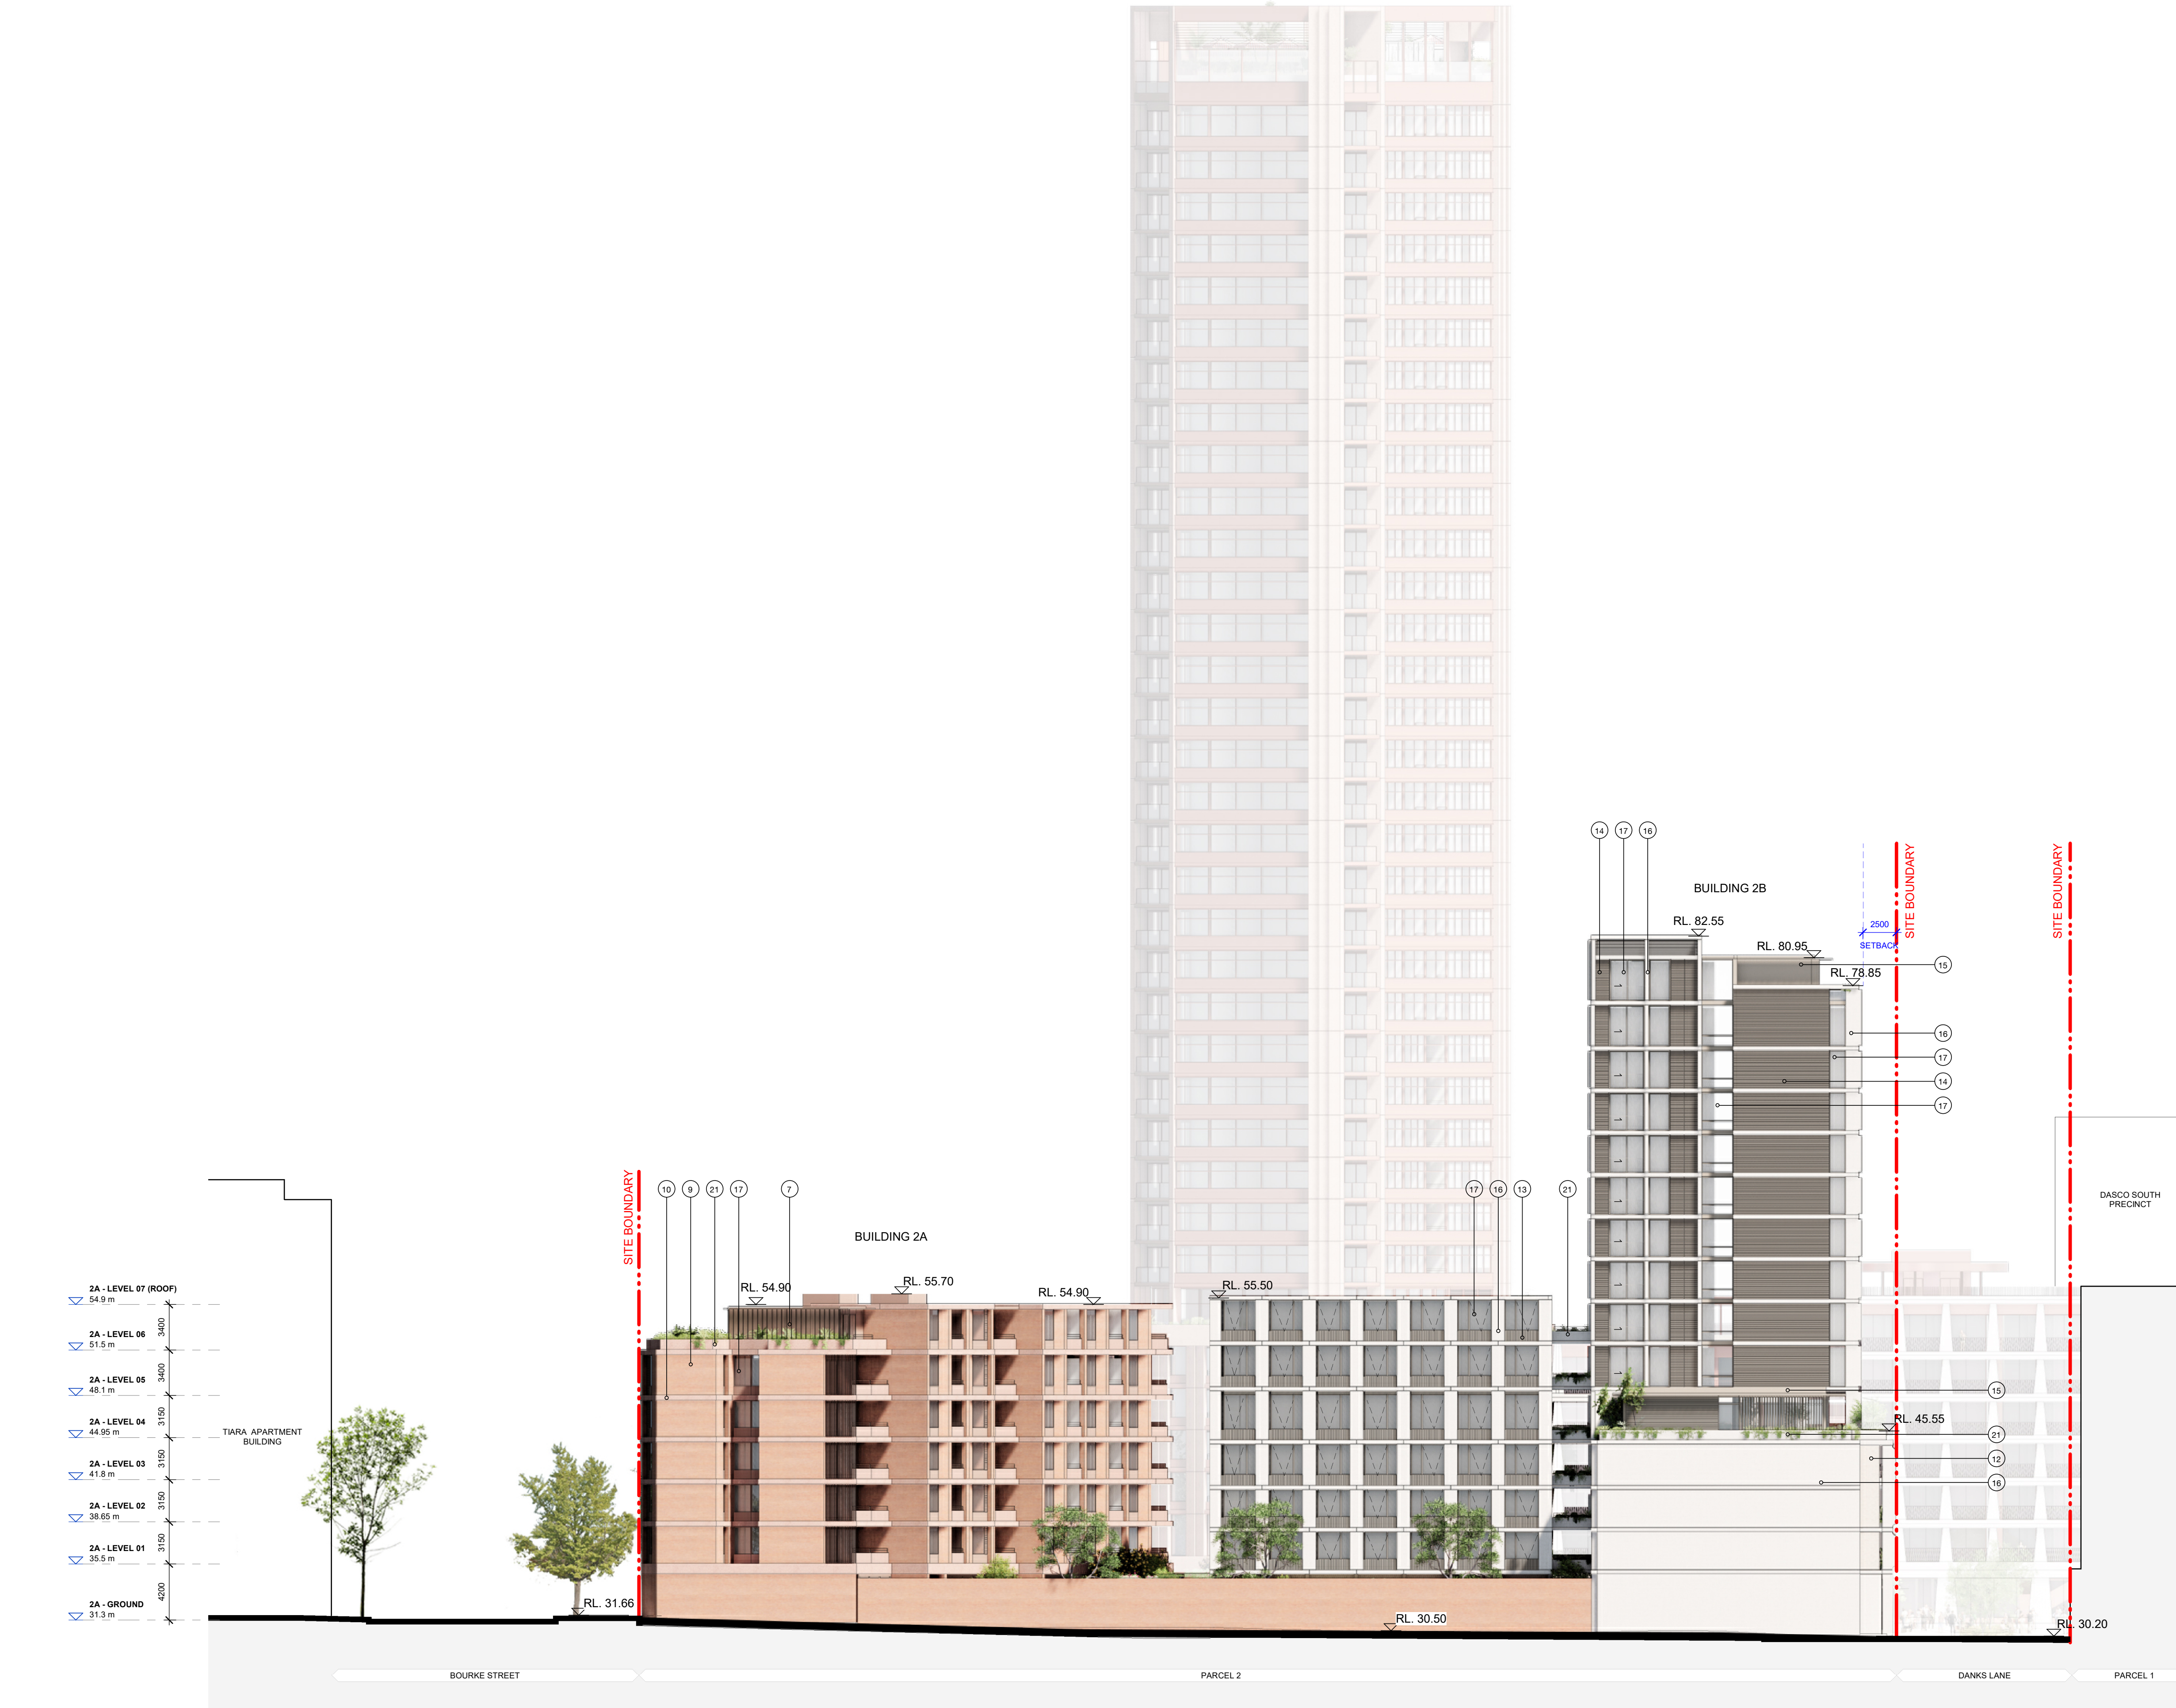


Materials

- Red-toned metal
- Red-toned metal louvres
- Deep red semi-gloss brick
- Muted red-toned metal
- Red-toned terrazzo
- Perforated metal
- Muted red, profiled metal
- Hit and miss red brick
- Red brick
- Pigmented concrete
- Serrated, pigmented precast concrete
- Beige-toned brick
- Beige-toned, profiled precast concrete
- Beige-toned, profiled metal
- Champagne-toned metal
- Precast concrete
- Vision glass
- Metal balustrade
- Charcoal metal
- Green striped fabric awnings
- Integrated planters
- Dark green metal laneway awning

In accepting and utilising this document, the recipient agrees that Bates Smart retain all common law, statutory law and other rights including copyright and intellectual property rights. The recipient agrees not to use this document for any purpose other than its intended use, to waive all claims against Bates Smart resulting from unauthorised changes, or to reuse the document on other projects without the prior written consent of Bates Smart. Under no circumstances shall transfers of this document be deemed a sale. Bates Smart makes no warranties of fitness for any purpose. The builder/contractor shall verify job dimensions prior to any work commencing. Use figured dimensions only. Do not scale drawings. Print in Colour.

PRELIMINARY

 


| Rev | Date     | Revision            | By | Chk. |
|-----|----------|---------------------|----|------|
| 1   | 29/08/25 | For SSDA Submission |    |      |
|     |          |                     |    |      |
|     |          |                     |    |      |
Client



Key Plan

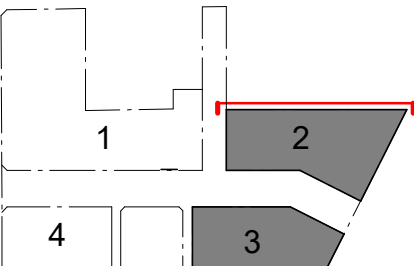

Parcel 1 + 4  
SJB Architects  
Level 2, 490 Crown Street,  
Surry Hills NSW 2010  
T 61 2 9380 9911  
sjb.com.au  
Nominated Architects:  
Adam Haddow 7188 | John Pradel 7004



Parcel 4 Only  
Curious Practice  
24/526 Hunter Street,  
Newcastle NSW 2300  
T 61 4 1182 4000  
curiouspractice.com  
Nominated Architects:  
Greg Lee 10997 | Warren Haasnoot 9852

BATESSMART.

Parcel 2 + 3  
Bates Smart  
43 Brisbane Street  
Surry Hills NSW 2010  
T 02 8554 5100  
batesmart.com.au  
Nominated Architects:  
Guy Lake 7119 | Matt Allen 8498

CHENCHOW LITTLE

Parcel 3 Only  
Chenchow Little  
6 Belmore Street  
Surry Hills NSW 2010  
T 02 9357 4333  
chenchowlittle.com  
Nominated Architects:  
Anthony Chenchow 6123

Project

Waterloo Mixed Use Development (HDA)  
881-885 Bourke Street, Waterloo NSW 2017

Drawing Name

ELEVATIONS - PARCEL 2 - NORTH

Date

29/08/25

Scale

As indicated

Sheet Size

A1

Drawn

Chk.

ZB

WM

Drawing No.

1401

Revision

/ 1






Materials

- Red-toned metal
- Red-toned metal louvres
- Deep red semi-gloss brick
- Muted red-toned metal
- Red-toned terrazzo
- Perforated metal
- Muted red, profiled metal
- Hit and miss red brick
- Red brick
- Pigmented concrete
- Serrated, pigmented precast concrete
- Beige-toned brick
- Beige-toned, profiled precast concrete
- Beige-toned, profiled metal
- Champagne-toned metal
- Precast concrete
- Vision glass
- Metal balustrade
- Charcoal metal
- Green striped fabric awnings
- Integrated planters
- Dark green metal laneway awning

In accepting and utilising this document, the recipient agrees that Bates Smart retain all common law, statutory law and other rights including copyright and intellectual property rights. The recipient agrees not to use this document for any purpose other than its intended use, to waive all claims against Bates Smart resulting from unauthorised changes, or to reuse the document on other projects without the prior written consent of Bates Smart. Under no circumstances shall transfers of this document be deemed a sale. Bates Smart makes no warranties of fitness for any purpose. The builder/contractor shall verify job dimensions prior to any work commencing. Use figured dimensions only. Do not scale drawings. Print in Colour.

PRELIMINARY

 


| Rev | Date     | Revision            | By | Chk. |
|-----|----------|---------------------|----|------|
| 1   | 29/08/25 | For SSDA Submission |    |      |
|     |          |                     |    |      |
|     |          |                     |    |      |
Client



Key Plan

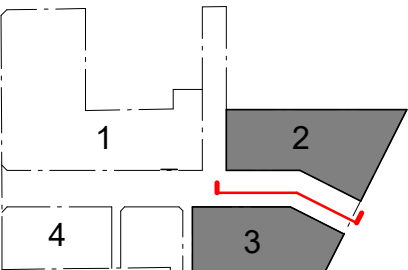

Parcel 1 + 4  
SJB Architects  
Level 2, 490 Crown Street,  
Surry Hills NSW 2010  
T 61 2 9380 9911  
sjb.com.au  
Nominated Architects:  
Adam Haddow 7188 | John Pradel 7004



Parcel 4 Only  
Curious Practice  
24/526 Hunter Street,  
Newcastle NSW 2300  
T 61 4 1182 4000  
curiouspractice.com  
Nominated Architects:  
Greg Lee 10997 | Warren Haasnoot 9852

**BATESSMART.**

Parcel 2 + 3  
Bates Smart  
43 Brisbane Street  
Surry Hills NSW 2010  
T 02 8554 5100  
batesmart.com.au  
Nominated Architects:  
Guy Lake 7119 | Matt Allen 8498

**CHENCHOW LITTLE**

Parcel 3 Only  
Chenchow Little  
6 Belmore Street  
Surry Hills NSW 2010  
T 02 9357 4333  
chenchowlittle.com  
Nominated Architects:  
Anthony Chenchow 6123

Project

Waterloo Mixed Use Development (HDA)  
881-885 Bourke Street, Waterloo NSW 2017

Drawing Name

ELEVATIONS - PARCEL 2 - SOUTH

Date

29/08/25

Scale

As indicated

Sheet Size

A1

Drawn

Chk.

ZB

WM

Drawing No.

1402

Revision

/ 1






Materials



- Red-toned metal
- Red-toned metal louvres
- Deep red semi-gloss brick
- Muted red-toned metal
- Red-toned terrazzo
- Perforated metal
- Muted red, profiled metal
- Hit and miss red brick
- Red brick
- Pigmented concrete
- Serrated, pigmented precast concrete
- Beige-toned brick
- Beige-toned, profiled precast concrete
- Beige-toned, profiled metal
- Champagne-toned metal
- Precast concrete
- Vision glass
- Metal balustrade
- Charcoal metal
- Green striped fabric awnings
- Integrated planters
- Dark green metal laneway awning

In accepting and utilising this document, the recipient agrees that Bates Smart retain all common law, statutory law and other rights including copyright and intellectual property rights. The recipient agrees not to use this document for any purpose other than its intended use, to waive all claims against Bates Smart resulting from unauthorised changes, or to reuse the document on other projects without the prior written consent of Bates Smart. Under no circumstances shall transfers of this document be deemed a sale. Bates Smart makes no warranties of fitness for any purpose. The builder/contractor shall verify job dimensions prior to any work commencing. Use figured dimensions only. Do not scale drawings. Print in Colour.

PRELIMINARY

 

| Rev | Date     | Revision            | By | Chk. |
|-----|----------|---------------------|----|------|
| 1   | 29/08/25 | For SSDA Submission |    |      |
|     |          |                     |    |      |
|     |          |                     |    |      |
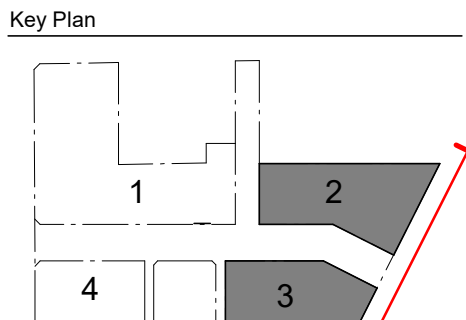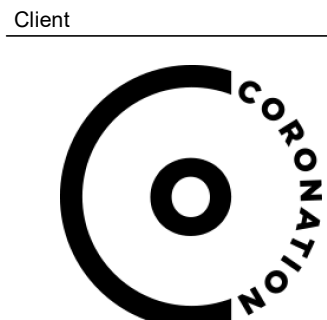

**SJB**  
Parcel 1 + 4  
SJB Architects  
Level 2, 490 Crown Street,  
Surry Hills NSW 2010  
T 61 2 9380 9911  
sjb.com.au  
Nominated Architects:  
Adam Haddow 7188 | John Pradel 7004

**CURIOUS PRACTICE**  
Parcel 4 Only  
Curious Practice  
24/526 Hunter Street,  
Newcastle NSW 2300  
T 61 4 1182 4000  
curiouspractice.com  
Nominated Architects:  
Greg Lee 10997 | Warren Haasnoot 9852

**BATESSMART.**  
Parcel 2 + 3  
Bates Smart  
43 Brisbane Street  
Surry Hills NSW 2010  
T 02 8554 5100  
batesmart.com.au  
Nominated Architects:  
Guy Lake 7119 | Matt Allen 8498


**CHENCHOW LITTLE**  
Parcel 3 Only  
Chen Chow Little  
6 Belmore Street  
Surry Hills NSW 2010  
T 02 9357 4333  
chenchowlittle.com  
Nominated Architects:  
Anthony Chen Chow 6123

Project  
Waterloo Mixed Use Development (HDA)  
881-885 Bourke Street, Waterloo NSW 2017

Drawing Name  
ELEVATIONS - PARCEL 2 - EAST

| Date        | Scale        | Sheet Size |
|-------------|--------------|------------|
| 29/08/25    | As indicated | A1         |
| Drawn       | Chk.         |            |
| ZB          | WM           |            |
| Drawing No. | Revision     |            |
| 1403        | / 1          |            |



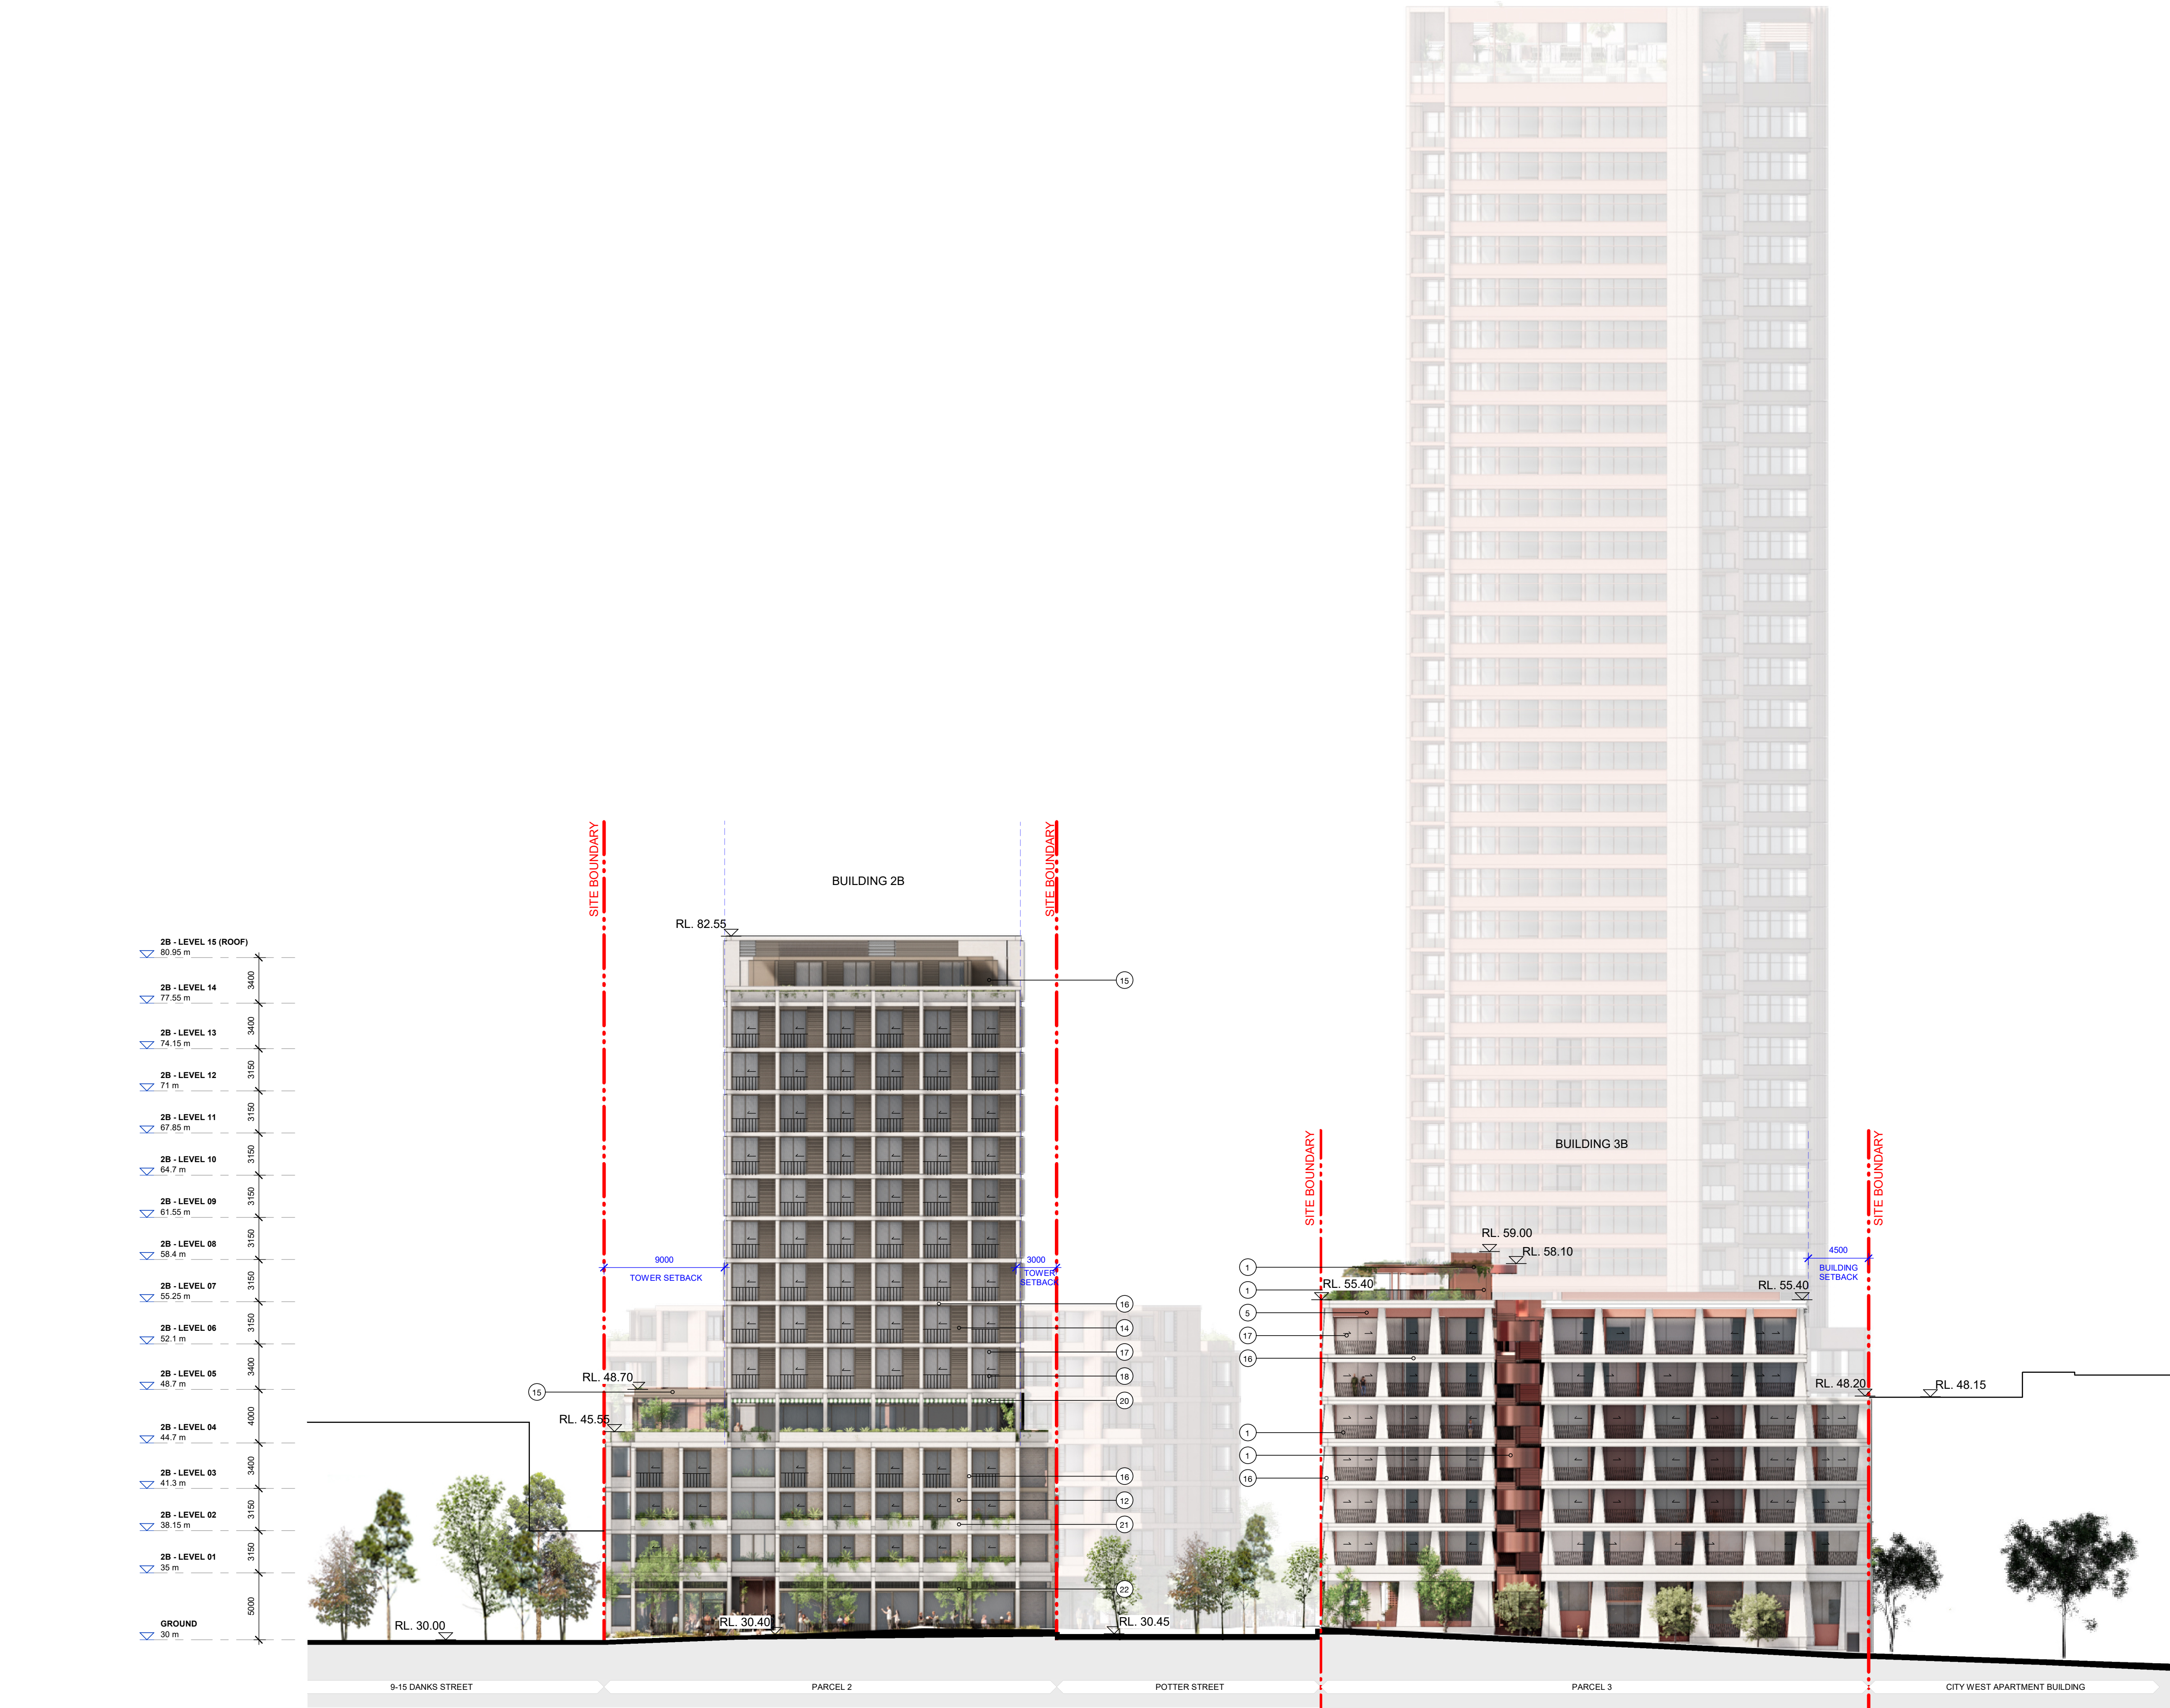


Materials

- Red-toned metal
- Red-toned metal louvres
- Deep red semi-gloss brick
- Muted red-toned metal
- Red-toned terrazzo
- Perforated metal
- Muted red, profiled metal
- Hit and miss red brick
- Red brick
- Pigmented concrete
- Serrated, pigmented precast concrete
- Beige-toned brick
- Beige-toned, profiled precast concrete
- Beige-toned, profiled metal
- Champagne-toned metal
- Precast concrete
- Vision glass
- Metal balustrade
- Charcoal metal
- Green striped fabric awnings
- Integrated planters
- Dark green metal laneway awning

In accepting and utilising this document, the recipient agrees that Bates Smart retain all common law, statutory law and other rights including copyright and intellectual property rights. The recipient agrees not to use this document for any purpose other than its intended use, to waive all claims against Bates Smart resulting from unauthorised changes, or to reuse the document on other projects without the prior written consent of Bates Smart. Under no circumstances shall transfers of this document be deemed a sale. Bates Smart makes no warranties of fitness for any purpose. The builder/contractor shall verify job dimensions prior to any work commencing. Use figured dimensions only. Do not scale drawings. Print in Colour.

PRELIMINARY

 


| Rev | Date     | Revision            | By | Chk. |
|-----|----------|---------------------|----|------|
| 1   | 29/08/25 | For SSDA Submission |    |      |

Client



Key Plan

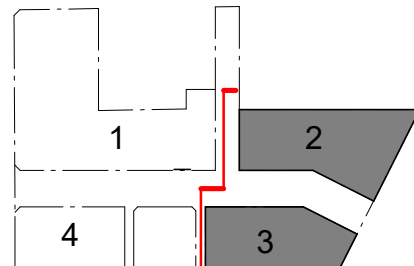

Parcel 1 + 4  
SJB Architects  
Level 2, 490 Crown Street,  
Sunny Hills NSW 2010  
T 61 2 9380 9911  
sjb.com.au  
Nominated Architects:  
Adam Haddow 7188 | John Pradel 7004



Parcel 4 Only  
Curious Practice  
24/526 Hunter Street,  
Newcastle NSW 2300  
T 61 4 1182 4000  
curiouspractice.com  
Nominated Architects:  
Greg Lee 10997 | Warren Haasnoot 9852

BATESSMART.

Parcel 2 + 3  
Bates Smart  
43 Brisbane Street  
Sunny Hills NSW 2010  
T 02 8354 5100  
batesmart.com.au  
Nominated Architects:  
Guy Lake 7119 | Matt Allen 8498

CHENCHOW LITTLE

Parcel 3 Only  
Chenchow Little  
6 Belmore Street  
Sunny Hills NSW 2010  
T 02 9357 4333  
chenchowlittle.com  
Nominated Architects:  
Anthony Chenchow 6123

Project

Waterloo Mixed Use Development (HDA)  
881-885 Bourke Street, Waterloo NSW 2017

Drawing Name

ELEVATIONS - PARCEL 2 - WEST

Date

29/08/25

Scale

As indicated

Sheet Size

A1

Drawn

Chk.

ZB

WM


Drawing No.

1404

Revision

1



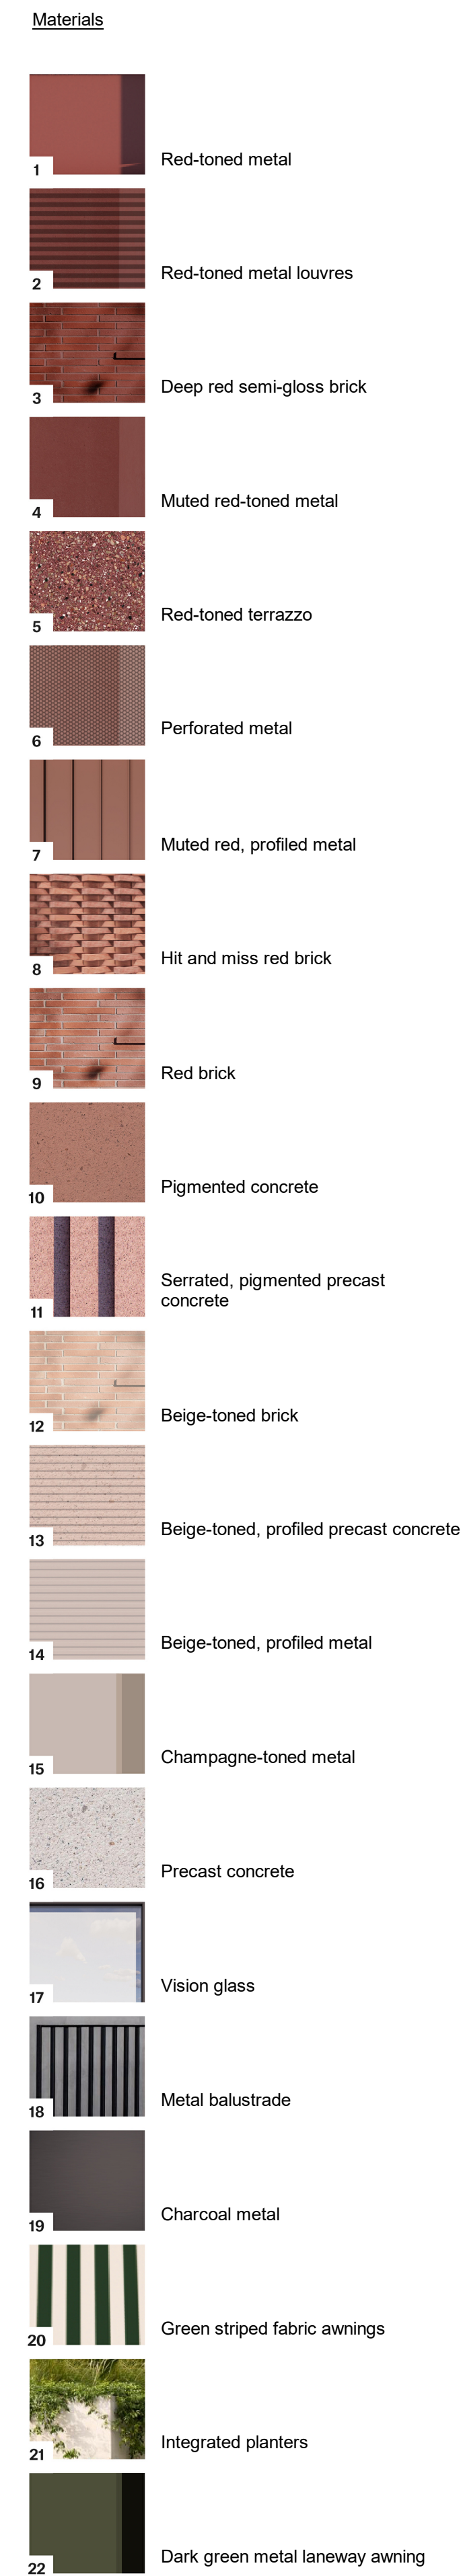

|             |              |            |
|-------------|--------------|------------|
| Date        | Scale        | Sheet Size |
| 29/08/25    | As indicated | A1         |
| Drawn       | Chk.         |            |
| ZB          | WM           |            |
| Drawing No. |              | Revision   |
| 1405        |              | / 1        |




## RL. 152.00

**BOUNDARY**



In accepting and using this document, the recipient agrees that Bates Smart retain all common law, statutory law and other rights including copyright and intellectual property rights. The recipient agrees not to use this document for any purpose other than its intended use; to waive all claims against Bates Smart resulting from unauthorised changes; or to reuse the document on other projects without the prior written consent of Bates Smart. Under no circumstances shall transfers of this document be deemed a sale. Bates Smart makes no warranties of fitness for any purpose. The builder/contractor shall verify job dimensions prior to any work commencing. Use figured dimensions only. Do not scale drawings. Print in Colour.


## PRELIMINARY

 [illegible]

Client



### Key Plan

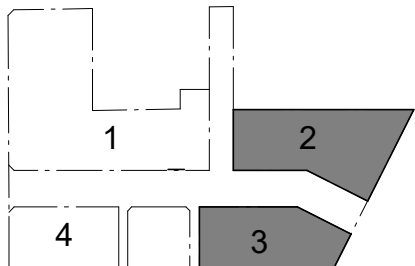

Parcel 1 + 4

---

**SJB Architects**  
Level 2, 490 Crown Street,  
Surry Hills NSW 2010  
T 61 2 9380 9911  
sjb.com.au

**Nominated Architects:**  
Adam Haddow 7188 | John Pradel 7004



Parcel 4 Only  
**Curious Practice**  
24/526 Hunter Street,  
Newcastle NSW 2300  
T 61 4 1182 4600  
curiouspractice.com

**Nominated Architects:**  
Greg Lee 10997 | Warren Haasnoot 9852

**BATESSMART.**

Parcel 2 + 3  
**Bates Smart**  
43 Brisbane Street  
Surry Hills NSW 2010  
T 02 8354 5100  
batesmart.com.au  
**Nominated Architects:**  
Gurr Lake 7119 | Matt Allen 8498

**CHENCHOW LITTLE**

**Parcel 3 Only**  
**Chenchow Little**  
 6 Belmore Street  
 Surry Hills NSW 2010  
 T 02 9357 4333  
 chenchowlittle.com  
**Nominated Architects:**  
 Anthony Chenchow 6123

Project

Waterloo Mixed Use Development (HDA)  
881-885 Bourke Street, Waterloo NSW 2017

Drawing Name

### ELEVATIONS - PARCEL 3 - SOUTH

Date \_\_\_\_\_ Scale \_\_\_\_\_ Sheet Size \_\_\_\_\_

29/08/25 As indicated

Drawn Chk

ZB WM

Drawing No.

1406

### Sheet Size

A1

## Revision


/ 1







In accepting and utilising this document, the recipient agrees that Bates Smart retain all common law, statutory law and other rights including copyright and intellectual property rights. The recipient agrees not to use this document for any purpose other than its intended use, to waive all claims against Bates Smart resulting from unauthorised changes, or to reuse the document on other projects without the prior written consent of Bates Smart. Under no circumstances shall transfers of this document be deemed a sale. Bates Smart makes no warranties of fitness for any purpose. The builder/contractor shall verify job dimensions prior to any work commencing. Use figured dimensions only. Do not scale drawings. Print in Colour.

**PRELIMINARY**

 

| Rev | Date     | Revision            | By | Chk. |
|-----|----------|---------------------|----|------|
| 1   | 29/08/25 | For SSDA Submission |    |      |
|     |          |                     |    |      |
|     |          |                     |    |      |
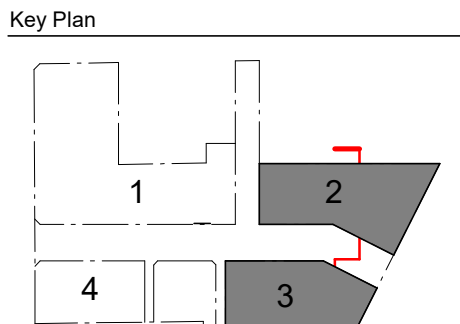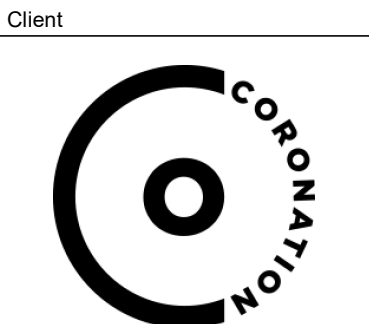

**SJB Architects**  
Level 2, 490 Crown Street,  
Surry Hills NSW 2010  
T 61 2 9380 9911  
sjb.com.au  
Nominated Architects:  
Adam Haddow 7188 | John Pradel 7004

**CURIOUS PRACTICE**  
Parcel 4 Only  
Curious Practice  
24/526 Hunter Street,  
Newcastle NSW 2300  
T 61 4 1182 4000  
curiouspractice.com  
Nominated Architects:  
Greg Lee 10997 | Warren Haasnoot 9852

**BATESSMART.**  
Parcel 2 + 3  
Bates Smart  
43 Brisbane Street  
Surry Hills NSW 2010  
T 02 8554 5100  
batesmart.com.au  
Nominated Architects:  
Guy Lake 7119 | Matt Allen 8498


**CHENCHOW LITTLE**  
Parcel 3 Only  
Chenchow Little  
6 Belmore Street  
Surry Hills NSW 2010  
T 02 9357 4333  
chenchowlittle.com  
Nominated Architects:  
Anthony Chenchow 6123

Project  
Waterloo Mixed Use Development (HDA)  
881-885 Bourke Street, Waterloo NSW 2017

Drawing Name  
**ELEVATIONS - PARCEL 3 - WEST - COMMUNAL**


| Date        | Scale        | Sheet Size |
|-------------|--------------|------------|
| 29/08/25    | As indicated | A1         |
| Drawn       | Chk.         |            |
| ZB          | WM           |            |
| Drawing No. |              | Revision   |
| 1407        |              | / 1        |



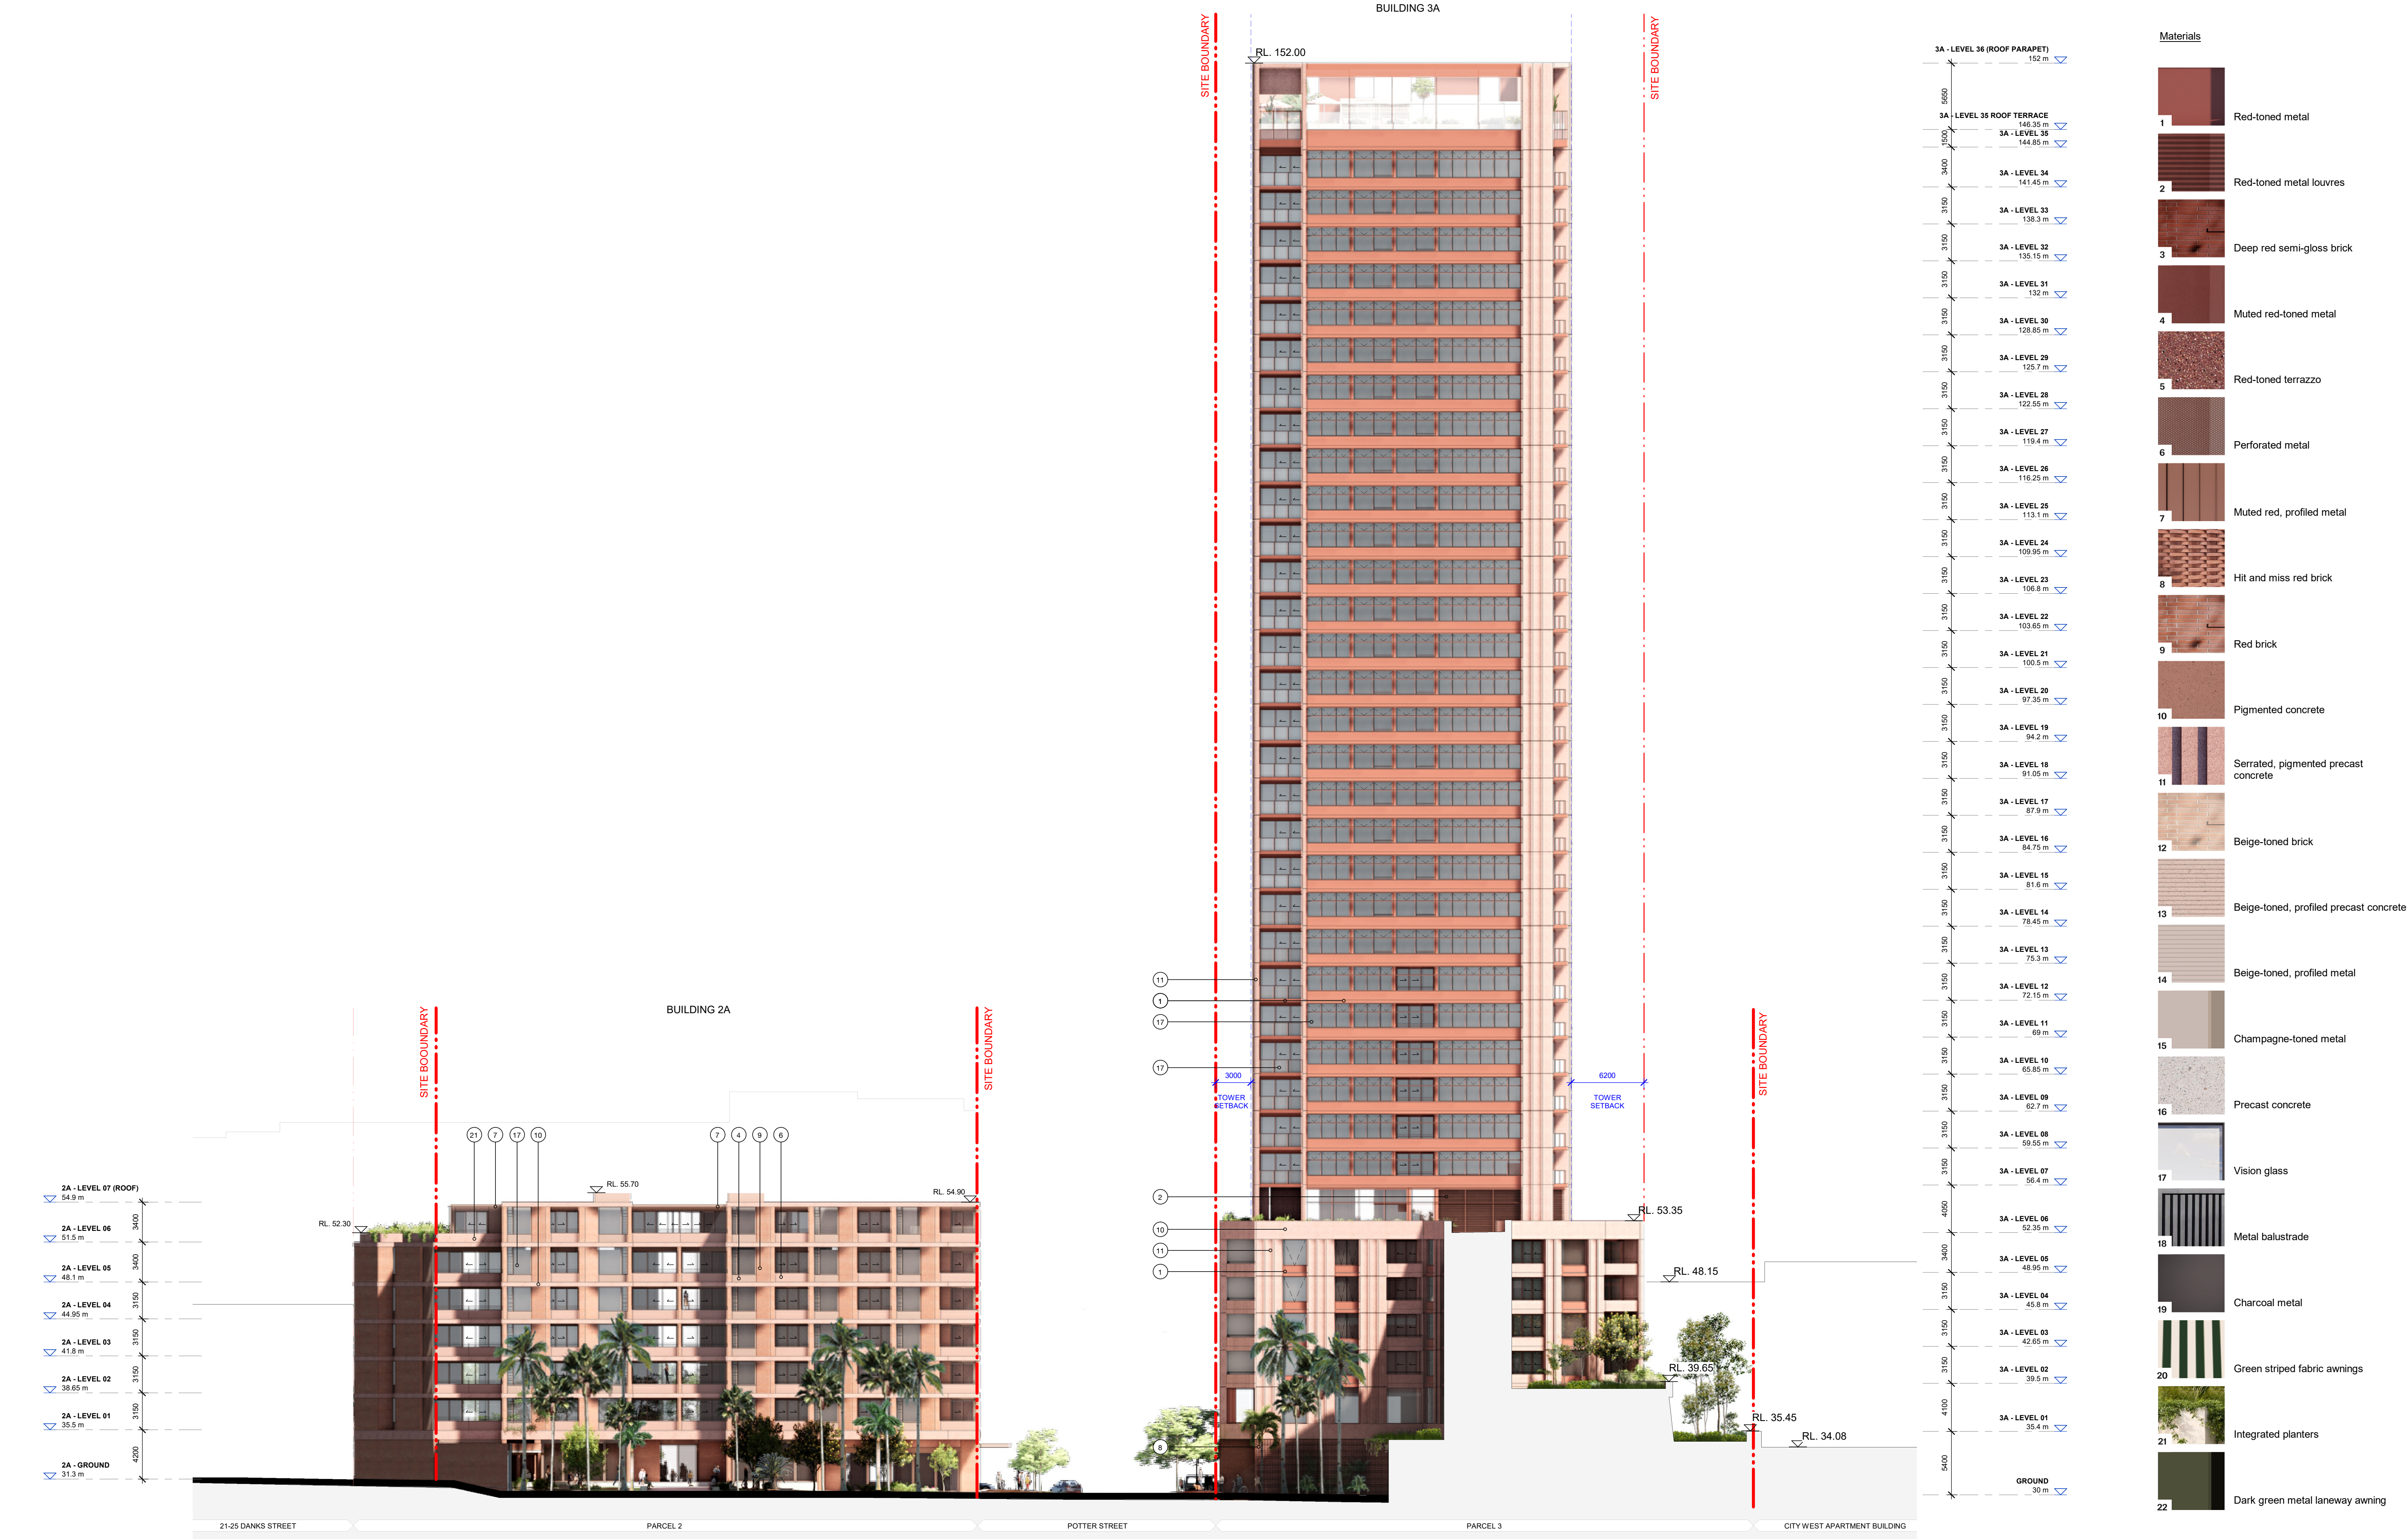

In accepting and utilising this document, the recipient agrees that Bates Smart retain all common law, statutory law and other rights including copyright and intellectual property rights. The recipient agrees not to use this document for any purpose other than its intended use, to waive all claims against Bates Smart resulting from unauthorised changes, or to reuse the document on other projects without the prior written consent of Bates Smart. Under no circumstances shall transfers of this document be deemed a sale. Bates Smart makes no warranties of fitness for any purpose. The builder/contractor shall verify job dimensions prior to any work commencing. Use figured dimensions only. Do not scale drawings. Print in Colour.

PRELIMINARY

 


| Rev | Date     | Revision            | By | Chk. |
|-----|----------|---------------------|----|------|
| 1   | 29/08/25 | For SSDA Submission |    |      |
|     |          |                     |    |      |
|     |          |                     |    |      |
Client



Key Plan

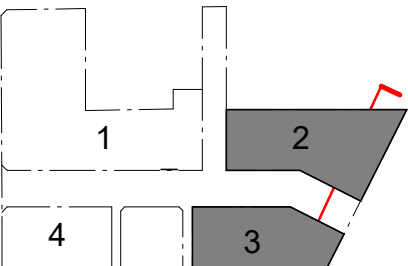

Parcel 1 + 4  
SJB Architects  
Level 2, 490 Crown Street,  
Sunny Hills NSW 2010  
T 61 2 9380 9911  
sjb.com.au  
Nominated Architects:  
Adam Haddow 7188 | John Pradel 904



Parcel 2 Only  
Curious Practice  
24/526 Hunter Street,  
Newcastle NSW 2300  
T 61 4 1182 4000  
curiouspractice.com  
Nominated Architects:  
Greg Lee 10997 | Warren Haasnoot 9852

BATESSMART.

Parcel 2 + 3  
Bates Smart  
43 Brisbane Street  
Sunny Hills NSW 2010  
T 02 8554 5100  
batesmart.com.au  
Nominated Architects:  
Guy Lake 7119 | Matt Allen 8498

CHENCHOW LITTLE

Parcel 3 Only  
Chen Chow Little  
6 Belmore Street  
Sunny Hills NSW 2010  
T 02 9357 4333  
chenchowlittle.com  
Nominated Architects:  
Anthony Chenchow 6123

Project

Waterloo Mixed Use Development (HDA)  
881-885 Bourke Street, Waterloo NSW 2017

Drawing Name

ELEVATIONS - PARCEL 3 - EAST - COMMUNAL

Date

29/08/25

Scale

As indicated

Sheet Size

A1

Drawn

ZB

Chk.

WM

Drawing No.


1408

Revision

/ 1



| Key           |              |             |       |
|---------------|--------------|-------------|-------|
| Build-to-Rent |              | Affordable  |       |
| <div></div>   | City Starter | <div></div> | 1 Bed |
| <div></div>   | 1 Bed        | <div></div> | 2 Bed |
| <div></div>   | 2 Bed        | <div></div> | 3 Bed |
| <div></div>   | 3 Bed        |             |       |

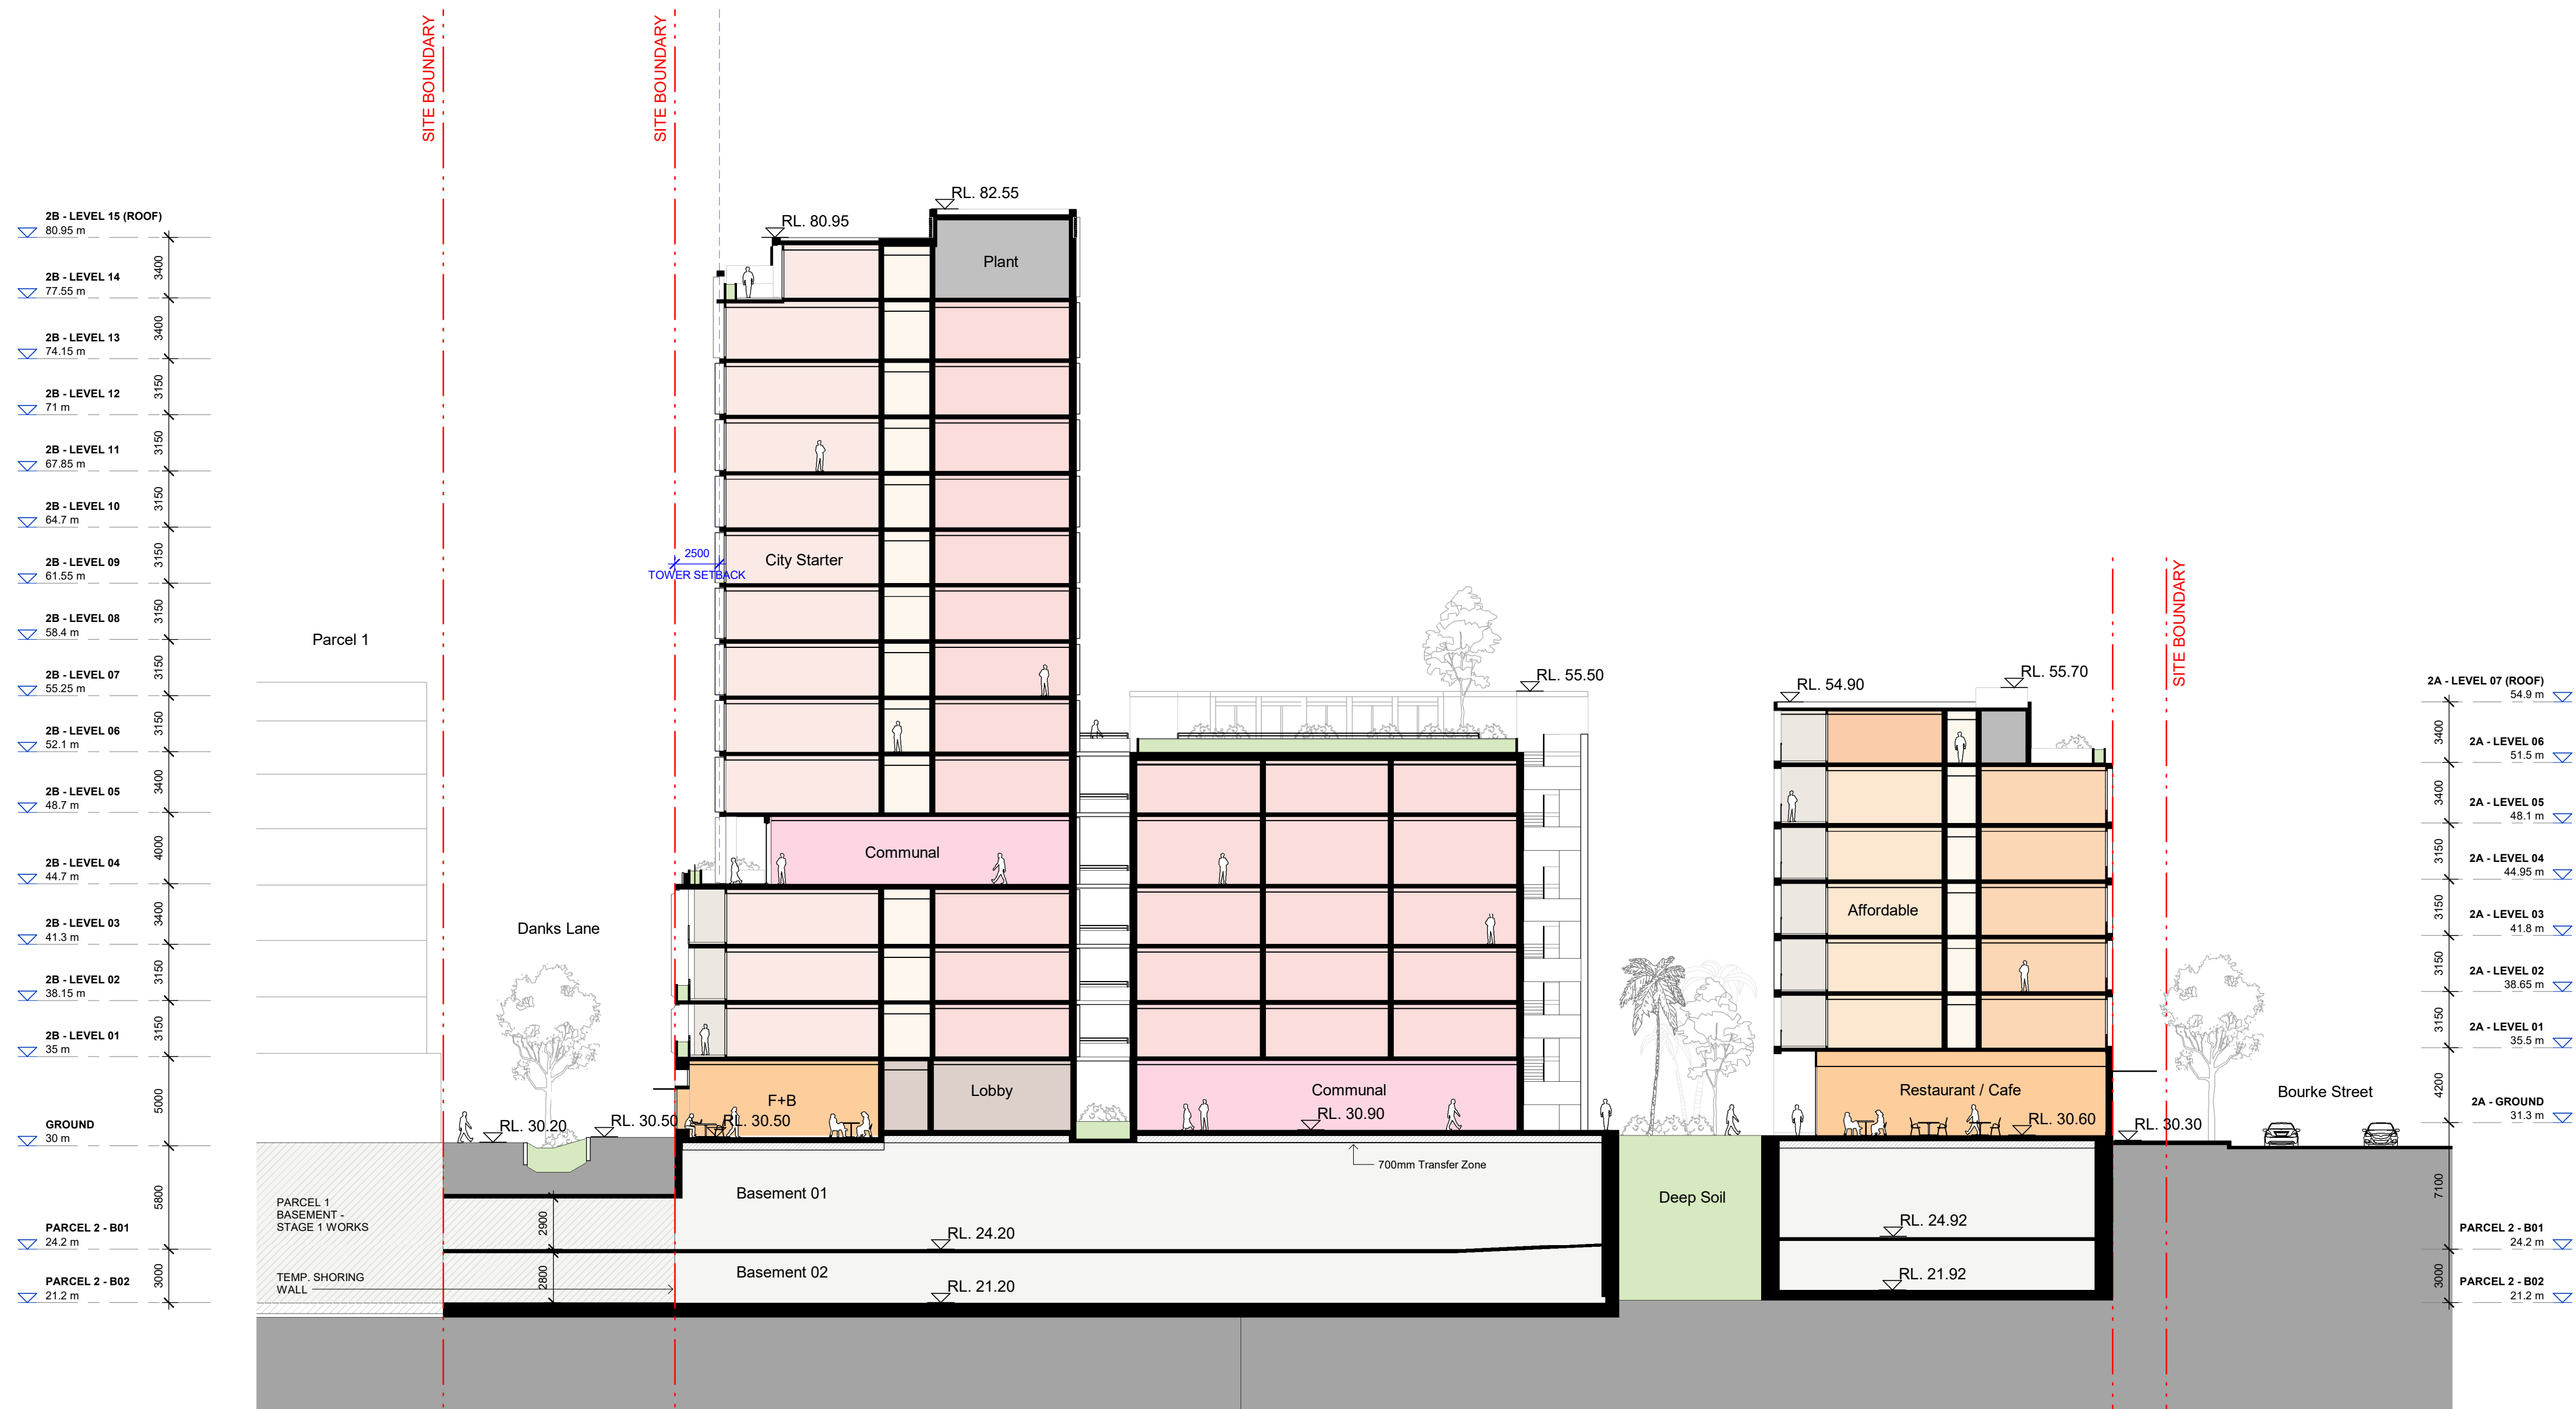

In accepting and utilising this document, the recipient agrees that Bates Smart retain all common law, statutory law and other rights including copyright and intellectual property rights. The recipient agrees not to use this document for any purpose other than its intended use, to waive all claims against Bates Smart resulting from unauthorized changes, or to reuse the document on other projects without the prior written consent of Bates Smart. Under no circumstances shall transfers of this document be deemed a sale. Bates Smart makes no warranties of fitness for any purpose. The builder/contractor shall verify job dimensions prior to any work commencing. Use figured dimensions only. Do not scale drawings. Print in Colour.


PRELIMINARY

| Rev | Date     | Revision            | By | Chk. |
|-----|----------|---------------------|----|------|
| 1   | 29/08/25 | For SSDA Submission |    |      |
| 2   | 23/09/25 | ToA Updates         |    |      |
|     |          |                     |    |      |
|     |          |                     |    |      |
Client



Key Plan

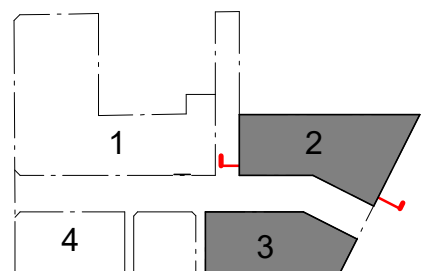

Parcel 1 + 4  
SJB Architects  
Level 2, 490 Crown Street,  
Surry Hills NSW 2010  
T 61 2 9380 9911  
sjb.com.au  
Nominated Architects:  
Adam Haddow 7188 | John Pradel 7004



Parcel 4 Only  
Curious Practice  
24/526 Hunter Street,  
Newcastle NSW 2300  
T 61 4 1182 4000  
curiouspractice.com  
Nominated Architects:  
Greg Lee 10997 | Warren Haasnoot 9852

BATESSMART.

Parcel 2 + 3  
Bates Smart  
43 Brisbane Street  
Surry Hills NSW 2010  
T 02 8554 5100  
batesmart.com.au  
Nominated Architects:  
Guy Lake 7119 | Matt Allen 8498

CHENCHOW LITTLE

Parcel 3 Only  
Chen Chow Little  
6 Belmore Street  
Surry Hills NSW 2010  
T 02 9357 4333  
chenchowlittle.com  
Nominated Architects:  
Anthony Chen Chow 6123

Project

Waterloo Mixed Use Development (HDA)  
881-885 Bourke Street, Waterloo NSW 2017

Drawing Name

SECTIONS - PARCEL 2 - SHEET 1

Date

23/09/25

Scale

1:250

Sheet Size

A1

Drawn

KS/ZB

Chk.

WM

Drawing No.

1501


Revision

/ 2







**PRELIMINARY**

 

| Item | Date     | Description         |
|------|----------|---------------------|
| 1    | 29/08/25 | For SSDA Submission |
| 2    | 23/09/25 | ToA Updates         |

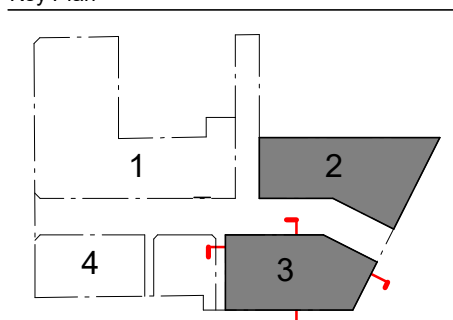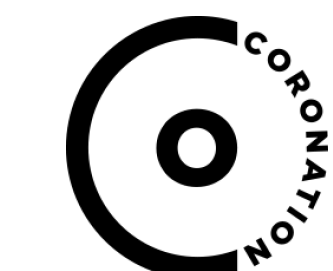

**SJB**

Parcel 1 + 4

---

**SJB Architects**  
Level 2, 490 Crown Street,  
Surry Hills NSW 2010  
T 61 2 9380 9911  
[sjb.com.au](http://sjb.com.au)

**Nominated Architects:**  
Adam Haddow 7188 | John Pradel 7004

**CURIOUS  
PRACTICE**

Parcel 4 Only

**Curious Practice**  
24/526 Hunter Street,  
Newcastle NSW 2300  
T 61 4 1182 4600  
[curiouspractice.com](http://curiouspractice.com)

**Nominated Architects:**  
Greg Lee 10997 | Warren Haasnoot 9852

**BATESSMART.**

Parcel 2 + 3

**Bates Smart**  
43 Brisbane Street  
Surry Hills NSW 2010  
T 02 8354 5100  
batesmart.com.au

**Nominated Architects:**  
Guy Lake 7119 | Matt Allen 8498

**CHENCHOW LITTLE**

Parcel 3 Only

**Chenchow Little**  
6 Belmore Street  
Surry Hills NSW 2010  
T 02 9357 4333  
[chenchowlittle.com](http://chenchowlittle.com)

**Nominated Architects:**  
Anthony Chenchow 6123


Waterloo Mixed Use Development (HDA)  
881-885 Bourke Street, Waterloo NSW 2017

SECTIONS - PARCEL 3 - SHEET 1

|             |       |          |
|-------------|-------|----------|
| 23/09/25    | 1:250 | A1       |
| Drawn       | Chk.  |          |
| KS/ZB       | WM    |          |
| Drawing No. |       | Revision |
| 1502        |       | / 2      |




\*Note: Includes balcony to units facing the through-site link on L01-L03 (shown dashed)

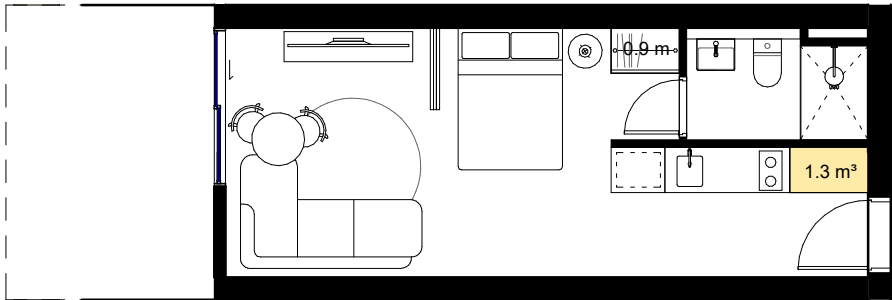


1 UNIT TYPE\_CS-A 1 : 100

| Apartment Type - CS-A |                |                      |       |
|-----------------------|----------------|----------------------|-------|
| Type                  | Apartment Area | Location             | Count |
| CS-A                  | 28 m²          | Building 2B (L01-13) | 114   |

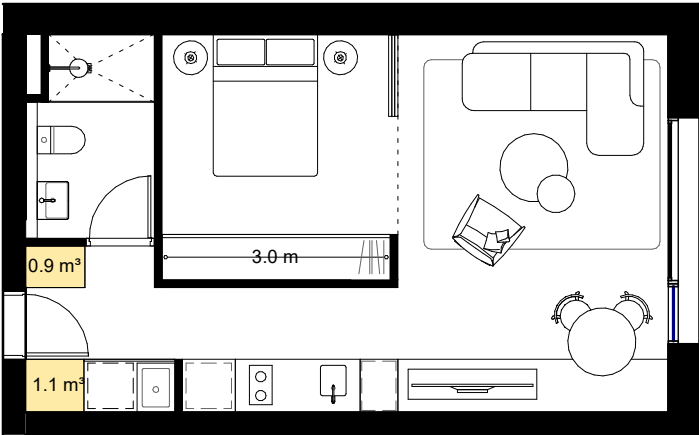


2 UNIT TYPE\_CS-B 1 : 100

| Apartment Type - CS-B |                |                      |       |
|-----------------------|----------------|----------------------|-------|
| Type                  | Apartment Area | Location             | Count |
| CS-B                  | 42 m²          | Building 2B (L01-03) | 6     |

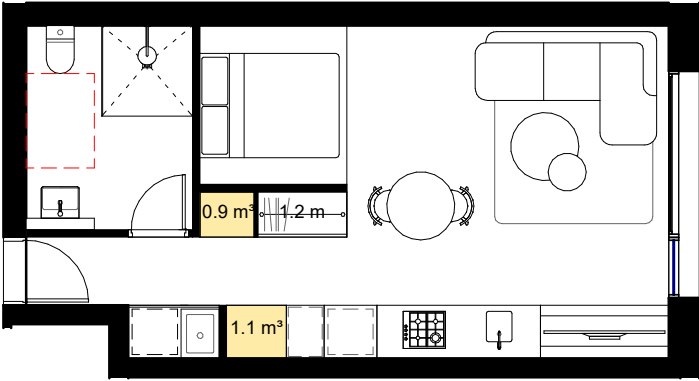


3 UNIT TYPE\_CS-C 1 : 100

| Apartment Type - CS-C |                |                      |       |
|-----------------------|----------------|----------------------|-------|
| Type                  | Apartment Area | Location             | Count |
| CS-C                  | 36 m²          | Building 2B (L01-03) | 3     |

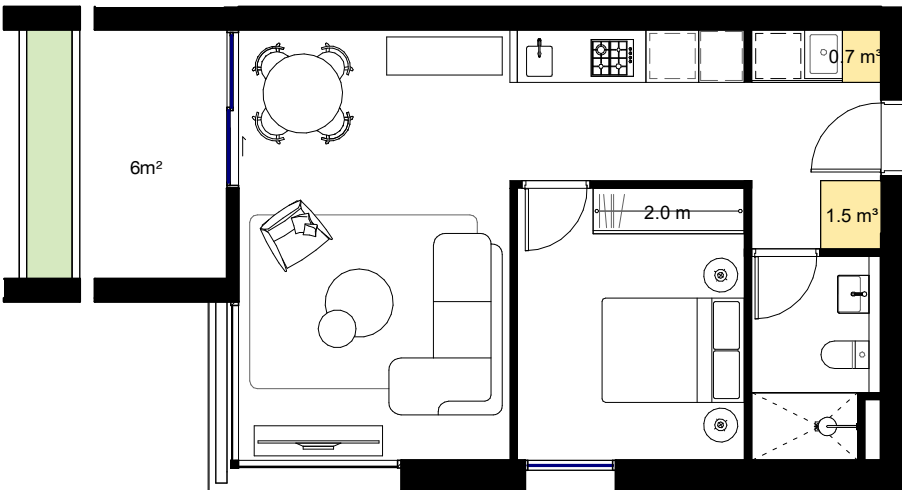


4 UNIT TYPE\_CS-D 1 : 100

| Apartment Type - CS-D |                |                      |       |
|-----------------------|----------------|----------------------|-------|
| Type                  | Apartment Area | Location             | Count |
| CS-D                  | 48 m²          | Building 2B (L01-03) | 3     |

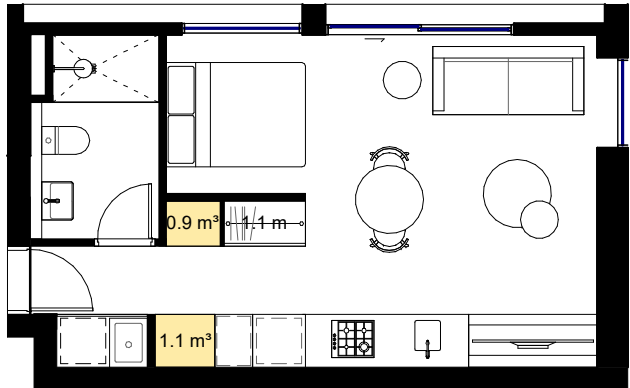

5 UNIT TYPE\_CS-E 1 : 100

| Apartment Type - CS-E |                |                      |       |
|-----------------------|----------------|----------------------|-------|
| Type                  | Apartment Area | Location             | Count |
| CS-E                  | 32 m²          | Building 2B (L05-14) | 10    |

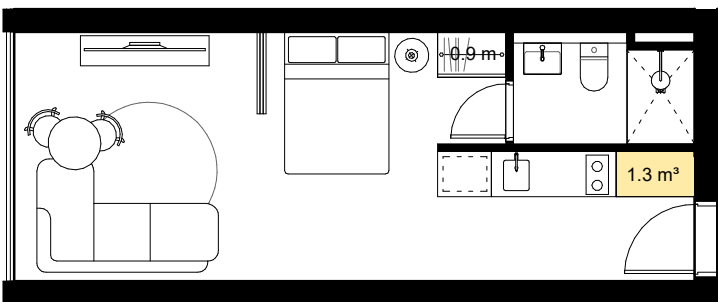


6 UNIT TYPE\_CS-F 1 : 100

| Apartment Type - CS-F |                |                      |       |
|-----------------------|----------------|----------------------|-------|
| Type                  | Apartment Area | Location             | Count |
| CS-F                  | 29 m²          | Building 3A (L13-34) | 44    |

In accepting and utilising this document, the recipient agrees that Bates Smart retain all common law, statutory law and other rights including copyright and intellectual property rights. The recipient agrees not to use this document for any purpose other than its intended use, to waive all claims against Bates Smart resulting from unauthorised changes, or to reuse the document on other projects without the prior written consent of Bates Smart. Under no circumstances shall transfers of this document be deemed a sale. Bates Smart makes no warranties of fitness for any purpose. The builder/contractor shall verify job dimensions prior to any work commencing. Use figured dimensions only. Do not scale drawings. Print in Colour.

PRELIMINARY

 


| Rev | Date     | Revision            | By | Chk. |
|-----|----------|---------------------|----|------|
| 1   | 29/08/25 | For SSDA Submission |    |      |
|     |          |                     |    |      |
|     |          |                     |    |      |
Client



Key Plan

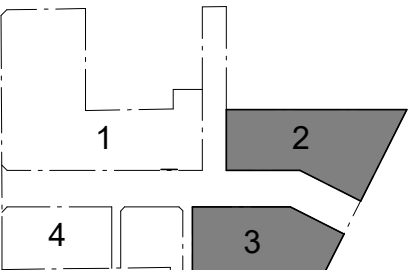

Parcel 1 + 4  
SJB Architects  
Level 2, 490 Crown Street,  
Surry Hills NSW 2010  
T 61 2 9380 9911  
sjb.com.au  
Nominated Architects:  
Adam Haddow 7188 | John Pradel 7004



Parcel 4 Only  
Curious Practice  
24/526 Hunter Street,  
Newcastle NSW 2300  
T 61 4 1182 4000  
curiouspractice.com  
Nominated Architects:  
Greg Lee 10997 | Warren Haasnoot 9852



Parcel 2 + 3  
Bates Smart  
43 Brisbane Street  
Surry Hills NSW 2010  
T 02 8554 5100  
batesmart.com.au  
Nominated Architects:  
Guy Lake 7119 | Matt Allen 8498



Parcel 3 Only  
Chen Chow Little  
6 Belmore Street  
Surry Hills NSW 2010  
T 02 9357 4333  
chenchowlittle.com  
Nominated Architects:  
Anthony Chenchow 6123

Project

Waterloo Mixed Use Development (HDA)  
881-885 Bourke Street, Waterloo NSW 2017

Drawing Name

CITY STARTER APARTMENTS - PARCEL 2 & 3 -  
SHEET 1

Date

29/08/25

Scale

1 : 100

Sheet Size

A1

Drawn

KS

Chk.

WM


Drawing No.

4051

Revision


/ 1



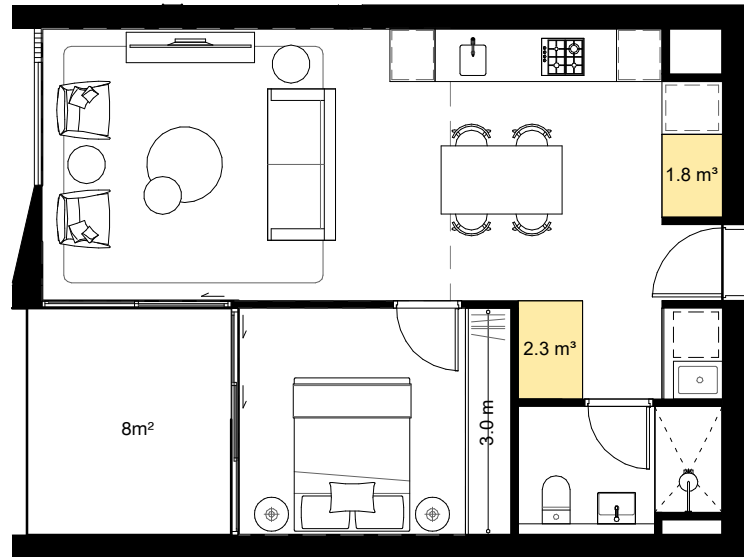


1 UNIT TYPE\_1B-A  
1 : 100

| Apartment Type - 1B-A |                |                   |                  |                      |       |
|-----------------------|----------------|-------------------|------------------|----------------------|-------|
| Type                  | Apartment Area | Balcony Area      | Storage Volume   | Location             | Count |
| 1B-A                  | 52 m²          | Achieves min. 8m2 | Achieves min 3m3 | Building 2A (L01-06) | 16    |

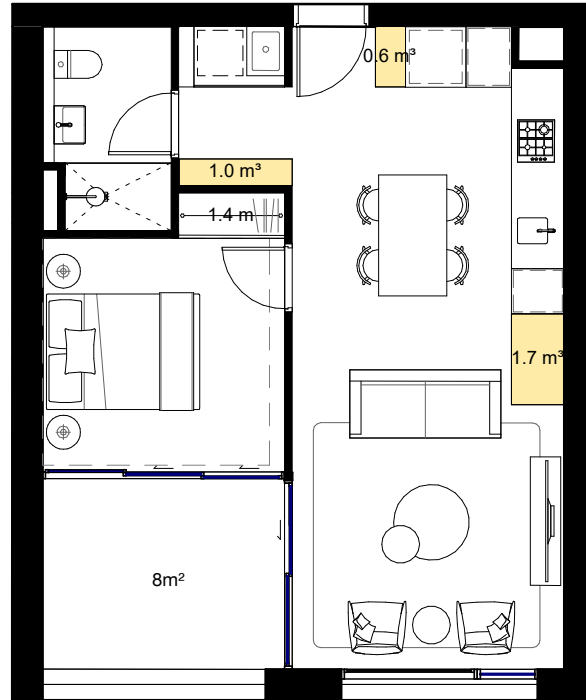


2 UNIT TYPE\_1B-B  
1 : 100

| Apartment Type - 1B-B |                |                   |                  |                      |       |
|-----------------------|----------------|-------------------|------------------|----------------------|-------|
| Type                  | Apartment Area | Balcony Area      | Storage Volume   | Location             | Count |
| 1B-B                  | 50 m²          | Achieves min. 8m2 | Achieves min 3m3 | Building 2B (L01-05) | 15    |

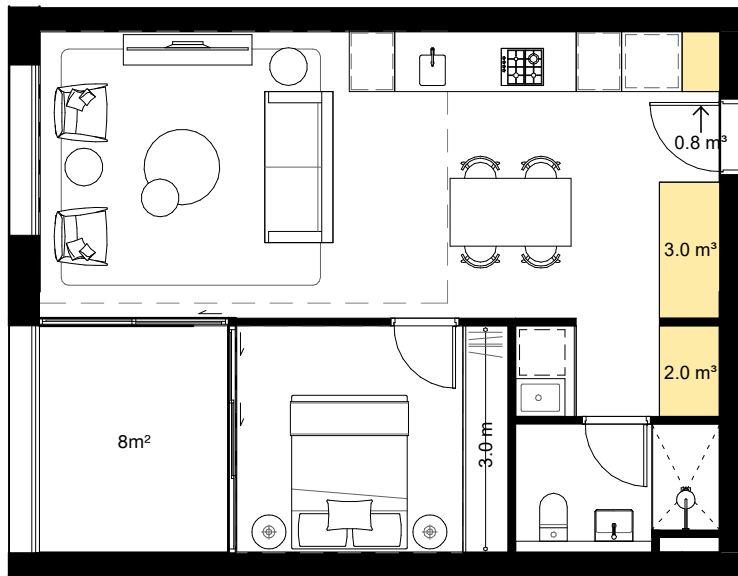


3 UNIT TYPE\_1B-C  
1 : 100

| Apartment Type - 1B-C |                |                   |                  |                      |       |
|-----------------------|----------------|-------------------|------------------|----------------------|-------|
| Type                  | Apartment Area | Balcony Area      | Storage Volume   | Location             | Count |
| 1B-C                  | 54 m²          | Achieves min. 8m2 | Achieves min 3m3 | Building 3A (L07-12) | 6     |

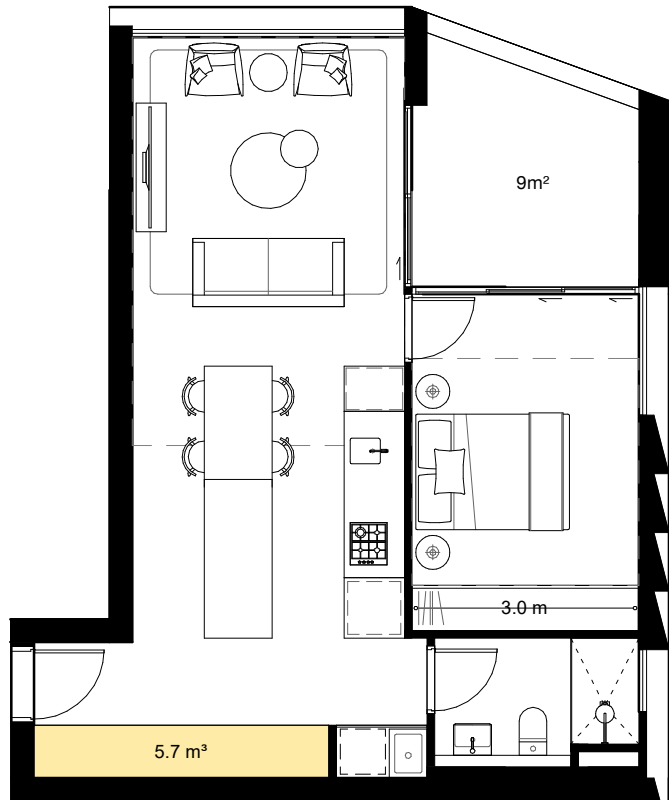


4 UNIT TYPE\_1B-D  
1 : 100

| Apartment Type - 1B-D |                |                   |                  |                      |       |
|-----------------------|----------------|-------------------|------------------|----------------------|-------|
| Type                  | Apartment Area | Balcony Area      | Storage Volume   | Location             | Count |
| 1B-D                  | 57 m²          | Achieves min. 8m2 | Achieves min 3m3 | Building 3A (L07-12) | 28    |

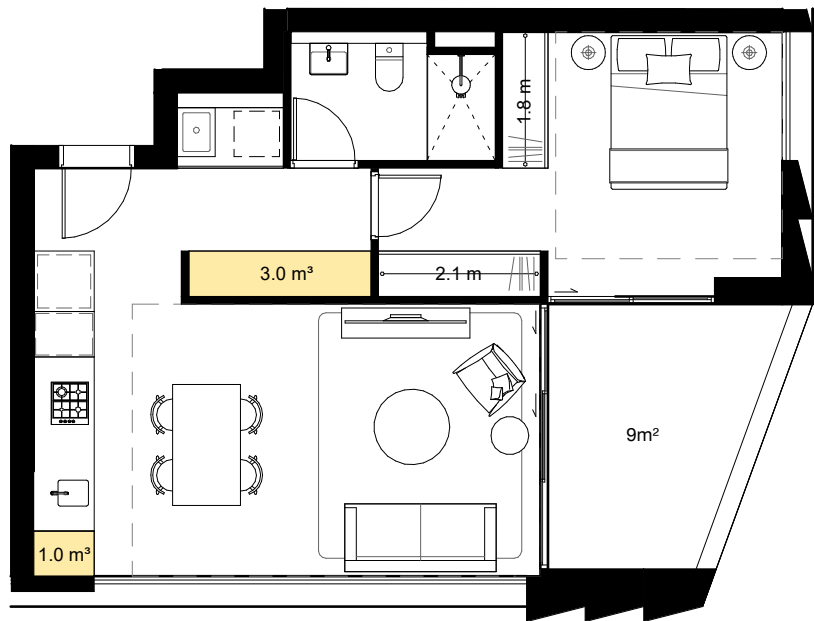


5 UNIT TYPE\_1B-E  
1 : 100

| Apartment Type - 1B-E |                |                   |                  |                      |       |
|-----------------------|----------------|-------------------|------------------|----------------------|-------|
| Type                  | Apartment Area | Balcony Area      | Storage Volume   | Location             | Count |
| 1B-E                  | 54 m²          | Achieves min. 8m2 | Achieves min 3m3 | Building 3A (L07-12) | 28    |

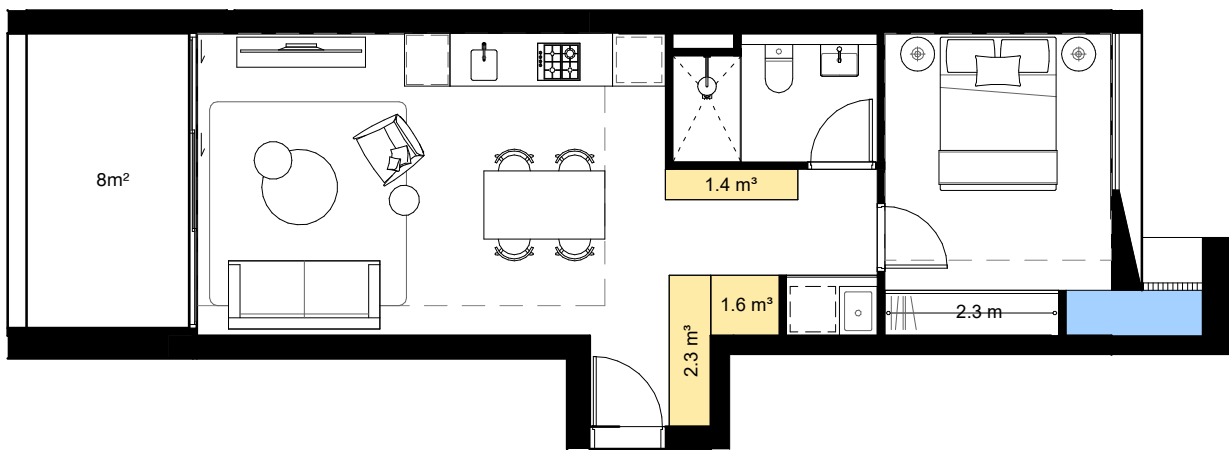


6 UNIT TYPE\_1B-F  
1 : 100

| Apartment Type - 1B-F |                |                   |                  |                      |       |
|-----------------------|----------------|-------------------|------------------|----------------------|-------|
| Type                  | Apartment Area | Balcony Area      | Storage Volume   | Location             | Count |
| 1B-F                  | 50 m²          | Achieves min. 8m2 | Achieves min 3m3 | Building 2A (L01-05) | 5     |

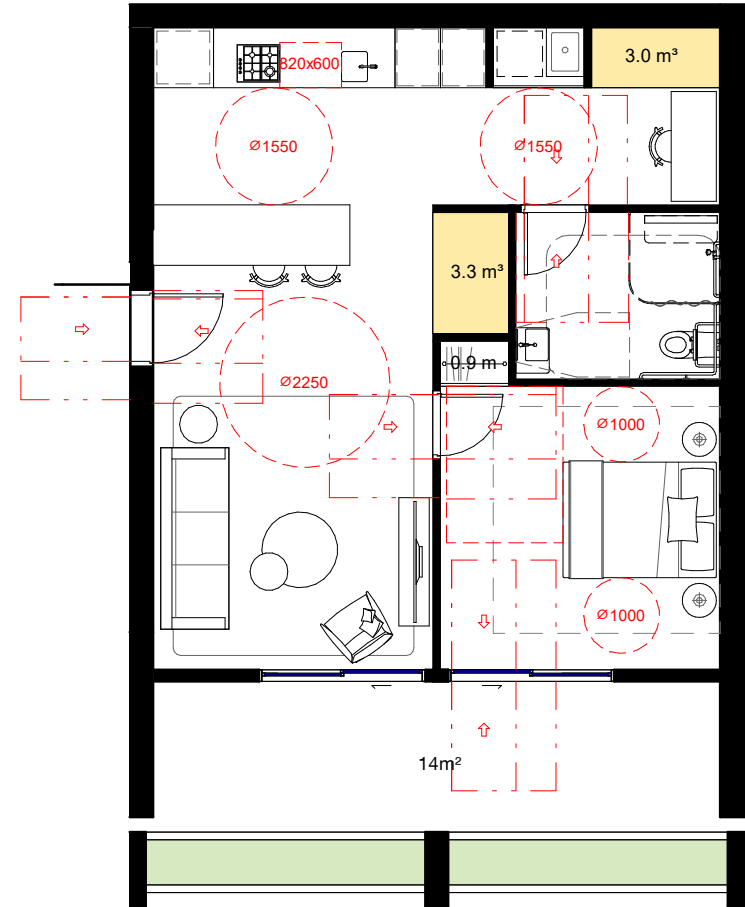

7 UNIT TYPE\_1B-G (A)  
1 : 100

| Apartment Type - 1B-G (ADAPTED) |                |                   |                  |                      |       |
|---------------------------------|----------------|-------------------|------------------|----------------------|-------|
| Type                            | Apartment Area | Balcony Area      | Storage Volume   | Location             | Count |
| 1B-G (A)                        | 63 m²          | Achieves min. 8m2 | Achieves min 3m3 | Building 2B (L01-02) | 2     |

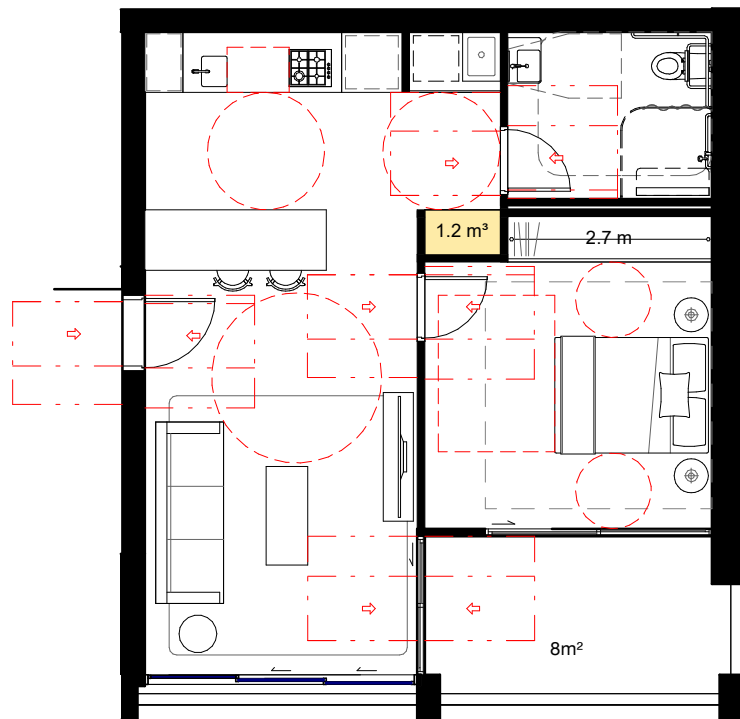


8 UNIT TYPE\_1B-H (A)  
1 : 100



| Apartment Type - 1B-H (ADAPTED) |                |                   |                |                          |       |
|---------------------------------|----------------|-------------------|----------------|--------------------------|-------|
| Type                            | Apartment Area | Balcony Area      | Storage Volume | Location                 | Count |
| 1B-H (A)                        | 56 m²          | Achieves min. 8m2 |                | Building 2B (L03,L05-13) | 10    |

In accepting and utilising this document, the recipient agrees that Bates Smart retain all common law, statutory law and other rights including copyright and intellectual property rights. The recipient agrees not to use this document for any purpose other than its intended use, to waive all claims against Bates Smart resulting from unauthorised changes, or to reuse the document on other projects without the prior written consent of Bates Smart. Under no circumstances shall transfers of this document be deemed a sale. Bates Smart makes no warranties of fitness for any purpose. The builder/contractor shall verify job dimensions prior to any work commencing. Use figured dimensions only. Do not scale drawings. Print in Colour.

PRELIMINARY

 

| Rev | Date     | Revision            | By | Chk. |
|-----|----------|---------------------|----|------|
| 1   | 29/08/25 | For SSDA Submission |    |      |
|     |          |                     |    |      |
|     |          |                     |    |      |
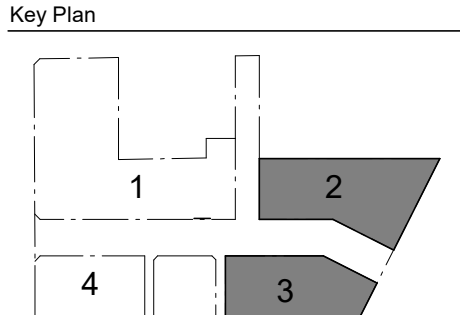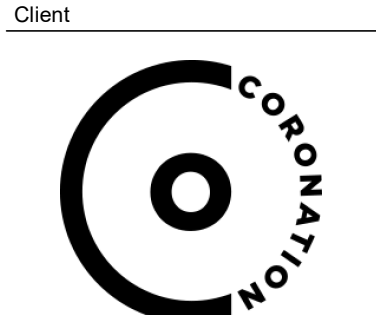

**SJB Architects**  
Level 2, 490 Crown Street,  
Surry Hills NSW 2010  
T 61 2 9380 9911  
sjb.com.au  
Nominated Architects:  
Adam Haddow 7188 | John Pradel 7004

**CURIOUS PRACTICE**  
Parcel 4 Only  
Curious Practice  
24/526 Hunter Street,  
Newcastle NSW 2300  
T 61 4 1182 4000  
curiouspractice.com  
Nominated Architects:  
Greg Lee 10997 | Warren Haasnoot 9852

**BATESSMART.**  
Parcel 2 + 3  
Bates Smart  
43 Brisbane Street  
Surry Hills NSW 2010  
T 02 8554 5100  
batesmart.com.au  
Nominated Architects:  
Guy Lake 7119 | Matt Allen 8498

**CHENCHOW LITTLE**  
Parcel 3 Only  
Chenchow Little  
6 Belmore Street  
Surry Hills NSW 2010  
T 02 9357 4333  
chenchowlittle.com  
Nominated Architects:  
Anthony Chenchow 6123

Project  
Waterloo Mixed Use Development (HDA)  
881-885 Bourke Street, Waterloo NSW 2017  
Drawing Name  
1 BED APARTMENTS - PARCEL 2 & 3 - SHEET 1


Date  
29/08/25  
Scale  
1 : 100  
Sheet Size  
A1  
Drawn  
KS  
Chk.  
WM  
Drawing No.  
4052  
Revision  
/ 1





1 UNIT TYPE\_2B-A  
1 : 100

| Apartment Type - 2B-A |                |                    |                  |                      |       |
|-----------------------|----------------|--------------------|------------------|----------------------|-------|
| Type                  | Apartment Area | Balcony Area       | Storage Volume   | Location             | Count |
| 2B-A                  | 106 m²         | Achieves min. 10m2 | Achieves min 4m3 | Building 2A (L01-05) | 5     |

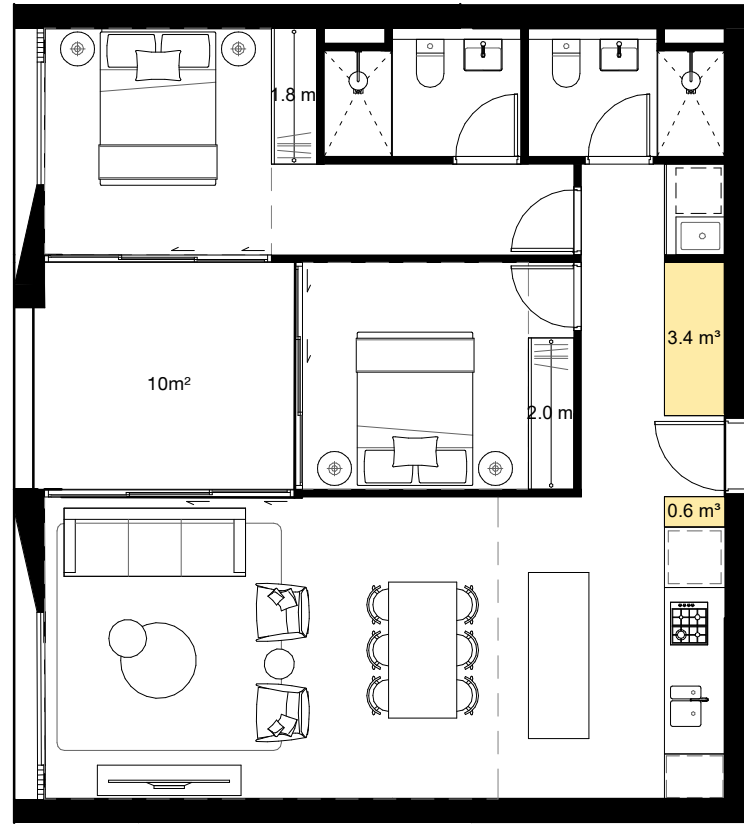


2 UNIT TYPE\_2B-B  
1 : 100

| Apartment Type - 2B-B |                |                    |                  |                      |       |
|-----------------------|----------------|--------------------|------------------|----------------------|-------|
| Type                  | Apartment Area | Balcony Area       | Storage Volume   | Location             | Count |
| 2B-B                  | 80 m²          | Achieves min. 10m2 | Achieves min 4m3 | Building 2A (L01-05) | 5     |




3 UNIT TYPE\_2B-C  
1 : 100

| Apartment Type - 2B-C |                |                    |                  |                      |       |
|-----------------------|----------------|--------------------|------------------|----------------------|-------|
| Type                  | Apartment Area | Balcony Area       | Storage Volume   | Location             | Count |
| 2B-C                  | 81 m²          | Achieves min. 10m2 | Achieves min 4m3 | Building 2A (L01-05) | 5     |

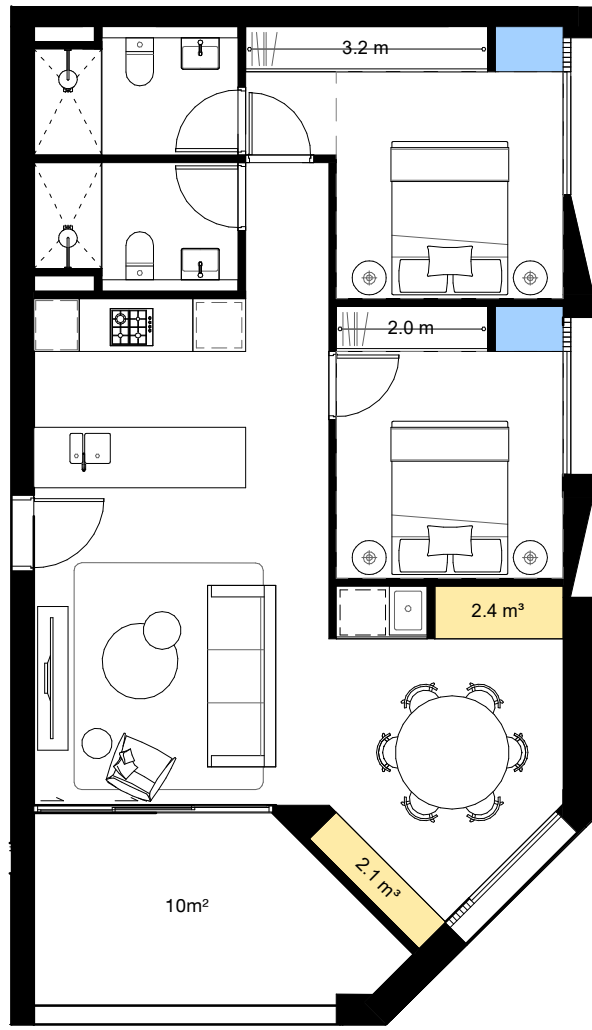

4 UNIT TYPE\_2B-D  
1 : 100

| Apartment Type - 2B-D |                |                    |                  |                      |       |
|-----------------------|----------------|--------------------|------------------|----------------------|-------|
| Type                  | Apartment Area | Balcony Area       | Storage Volume   | Location             | Count |
| 2B-D                  | 75 m²          | Achieves min. 10m2 | Achieves min 4m3 | Building 2A (L01-05) | 5     |

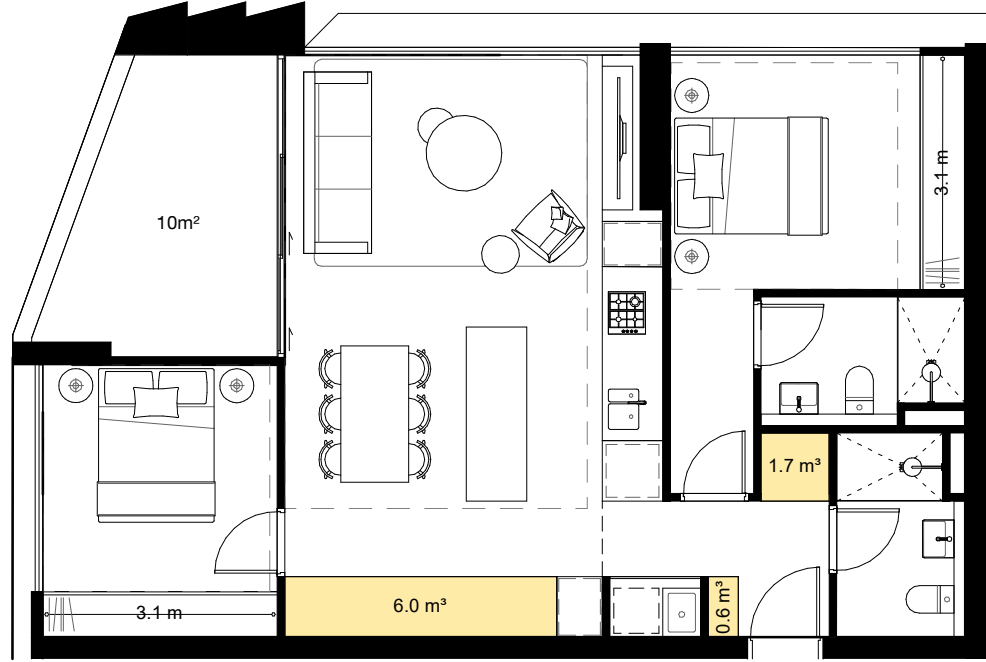


5 UNIT TYPE\_2B-E  
1 : 100

| Apartment Type - 2B-E |                |                    |                  |                      |       |
|-----------------------|----------------|--------------------|------------------|----------------------|-------|
| Type                  | Apartment Area | Balcony Area       | Storage Volume   | Location             | Count |
| 2B-E                  | 80 m²          | Achieves min. 10m2 | Achieves min 4m3 | Building 3A (L07-12) | 28    |



6 UNIT TYPE\_2B-F  
1 : 100

| Apartment Type - 2B-F |                |                    |                  |                             |       |
|-----------------------|----------------|--------------------|------------------|-----------------------------|-------|
| Type                  | Apartment Area | Balcony Area       | Storage Volume   | Location                    | Count |
| 2B-F                  | 82 m²          | Achieves min. 10m2 | Achieves min 4m3 | Building 3A (L07-13,L23-34) | 19    |

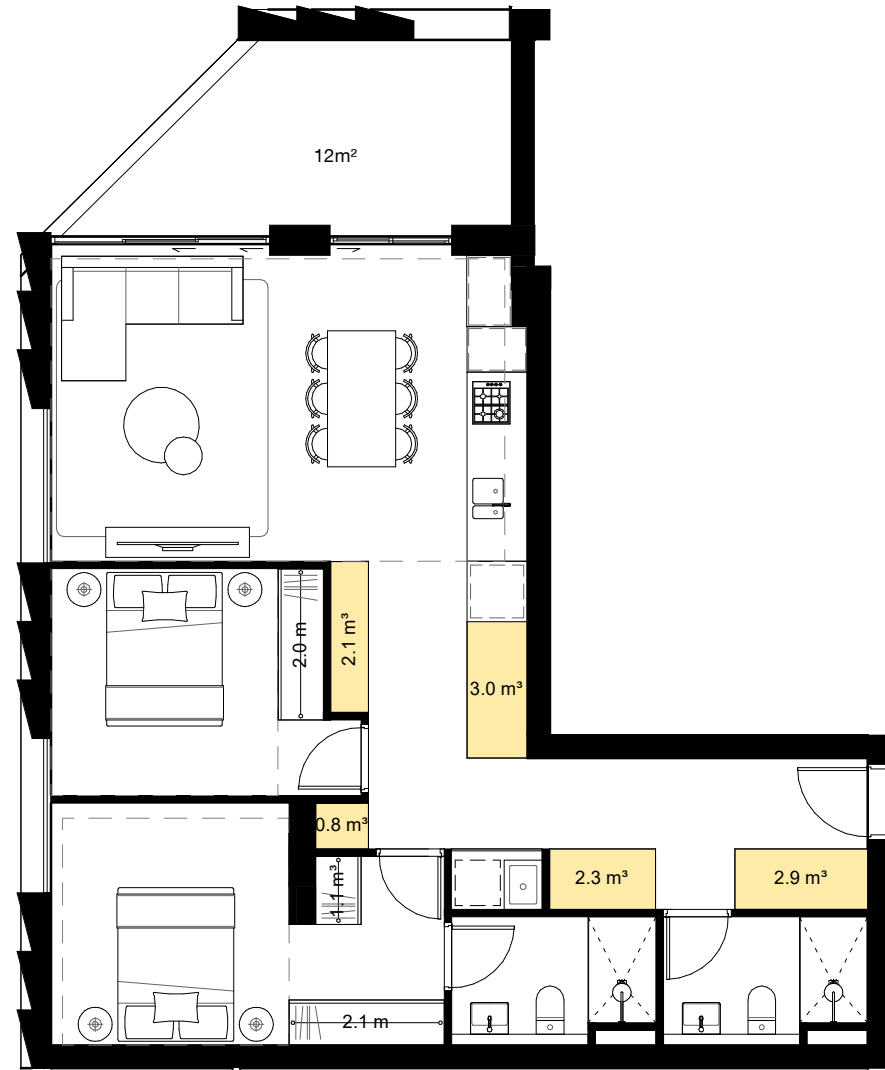

7 UNIT TYPE\_2B-G  
1 : 100

| Apartment Type - 2B-G |                |                    |                  |                      |       |
|-----------------------|----------------|--------------------|------------------|----------------------|-------|
| Type                  | Apartment Area | Balcony Area       | Storage Volume   | Location             | Count |
| 2B-G                  | 83 m²          | Achieves min. 10m2 | Achieves min 4m3 | Building 3A (L02-05) | 4     |




8 UNIT TYPE\_2B-H  
1 : 100


| Apartment Type - 2B-H |                |                    |                  |                      |       |
|-----------------------|----------------|--------------------|------------------|----------------------|-------|
| Type                  | Apartment Area | Balcony Area       | Storage Volume   | Location             | Count |
| 2B-H                  | 80 m²          | Achieves min. 10m2 | Achieves min 4m3 | Building 3A (L02-05) | 4     |

In accepting and utilising this document, the recipient agrees that Bates Smart retain all common law, statutory law and other rights including copyright and intellectual property rights. The recipient agrees not to use this document for any purpose other than its intended use, to waive all claims against Bates Smart resulting from unauthorised changes, or to reuse the document on other projects without the prior written consent of Bates Smart. Under no circumstances shall transfers of this document be deemed a sale. Bates Smart makes no warranties of fitness for any purpose. The builder/contractor shall verify job dimensions prior to any work commencing. Use figured dimensions only. Do not scale drawings. Print in Colour.

PRELIMINARY

 

| Rev | Date     | Revision            | By | Chk. |
|-----|----------|---------------------|----|------|
| 1   | 29/08/25 | For SSDA Submission |    |      |
|     |          |                     |    |      |
|     |          |                     |    |      |
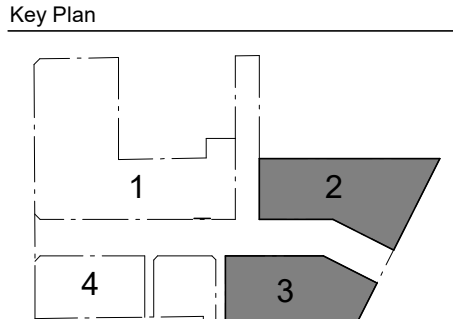

Parcel 1 + 4  
SJB Architects  
Level 2, 490 Crown Street,  
Surry Hills NSW 2010  
T 61 2 9380 9911  
sjb.com.au  
Nominated Architects:  
Adam Haddow 7188 | John Pradel 7004



Parcel 2 Only  
Curious Practice  
24/526 Hunter Street,  
Newcastle NSW 2300  
T 61 4 1182 4800  
curiouspractice.com  
Nominated Architects:  
Greg Lee 10997 | Warren Haasnoot 9852



Parcel 2 + 3  
Bates Smart  
43 Brisbane Street  
Surry Hills NSW 2010  
T 02 8554 5100  
batesmart.com.au  
Nominated Architects:  
Guy Lake 7119 | Matt Allen 8498



Parcel 3 Only  
Chen Chow Little  
6 Belmore Street  
Surry Hills NSW 2010  
T 02 9357 4333  
chenchowlittle.com  
Nominated Architects:  
Anthony Chenchow 6123

|              |                                                                                  |  |  |
|--------------|----------------------------------------------------------------------------------|--|--|
| Project      | Waterloo Mixed Use Development (HDA)<br>881-885 Bourke Street, Waterloo NSW 2017 |  |  |
| Drawing Name | 2 BED APARTMENTS - PARCEL 2 & 3 - SHEET 1                                        |  |  |

|             |          |            |
|-------------|----------|------------|
| Date        | Scale    | Sheet Size |
| 29/08/25    | 1 : 100  | A1         |
| Drawn       | Chk.     |            |
| KS          | WM       |            |
| Drawing No. | Revision |            |
| 4053        | / 1      |            |





1 UNIT TYPE\_2B-I 1 : 100

| Apartment Type - 2B-I |                |                    |                  |                      |       |
|-----------------------|----------------|--------------------|------------------|----------------------|-------|
| Type                  | Apartment Area | Balcony Area       | Storage Volume   | Location             | Count |
| 2B-I                  | 90 m²          | Achieves min. 10m2 | Achieves min 4m3 | Building 3A (L02-05) | 4     |



2 UNIT TYPE\_2B-J 1 : 100

| Apartment Type - 2B-J |                |                    |                  |                      |       |
|-----------------------|----------------|--------------------|------------------|----------------------|-------|
| Type                  | Apartment Area | Balcony Area       | Storage Volume   | Location             | Count |
| 2B-J                  | 88 m²          | Achieves min. 10m2 | Achieves min 4m3 | Building 3A (L02-05) | 4     |




3 UNIT TYPE\_2B-K 1 : 100

| Apartment Type - 2B-K |                |                    |                  |                   |       |
|-----------------------|----------------|--------------------|------------------|-------------------|-------|
| Type                  | Apartment Area | Balcony Area       | Storage Volume   | Location          | Count |
| 2B-K                  | 78 m²          | Achieves min. 10m2 | Achieves min 4m3 | Building 2A (L06) | 1     |



4 UNIT TYPE\_2B-L 1 : 100

| Apartment Type - 2B-L |                |                    |                  |                   |       |
|-----------------------|----------------|--------------------|------------------|-------------------|-------|
| Type                  | Apartment Area | Balcony Area       | Storage Volume   | Location          | Count |
| 2B-L                  | 82 m²          | Achieves min. 10m2 | Achieves min 4m3 | Building 2A (L14) | 1     |

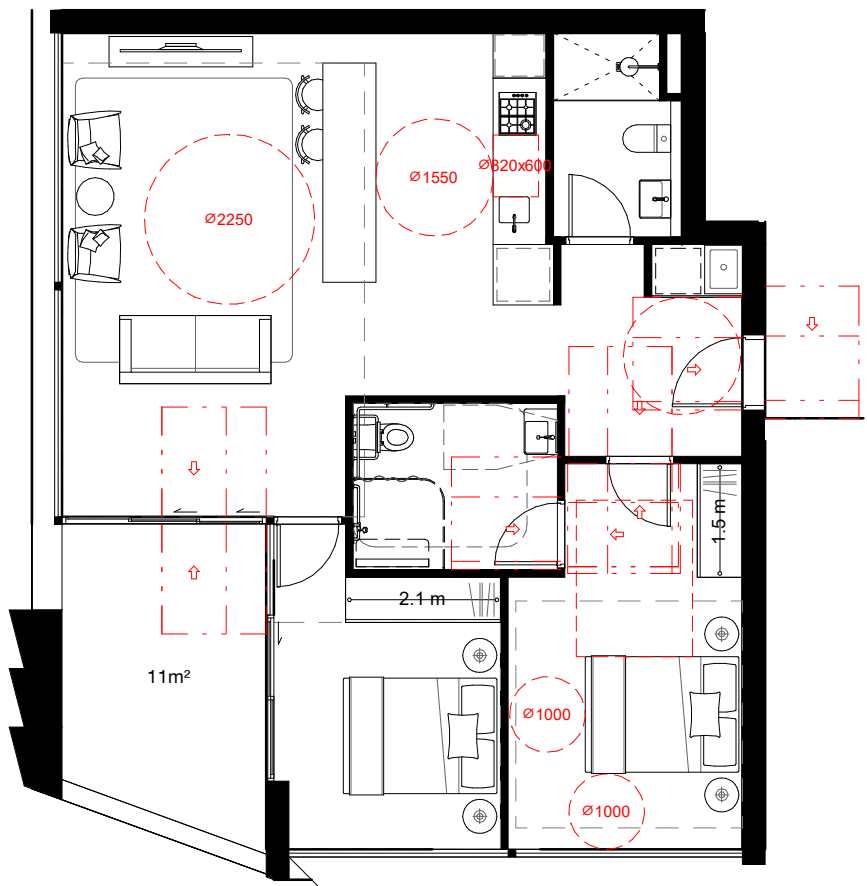


5 UNIT TYPE\_2B-M (A) 1 : 100

| Apartment Type - 2B-M (A) |                |                    |                |                      |       |
|---------------------------|----------------|--------------------|----------------|----------------------|-------|
| Type                      | Apartment Area | Balcony Area       | Storage Volume | Location             | Count |
| 2B-M (A)                  | 82 m²          | Achieves min. 10m2 |                | Building 3A (L14-22) | 9     |

In accepting and utilising this document, the recipient agrees that Bates Smart retain all common law, statutory law and other rights including copyright and intellectual property rights. The recipient agrees not to use this document for any purpose other than its intended use, to waive all claims against Bates Smart resulting from unauthorised changes, or to reuse the document on other projects without the prior written consent of Bates Smart. Under no circumstances shall transfers of this document be deemed a sale. Bates Smart makes no warranties of fitness for any purpose. The builder/contractor shall verify job dimensions prior to any work commencing. Use figured dimensions only. Do not scale drawings. Print in Colour.

PRELIMINARY

 


| Rev | Date     | Revision            | By | Chk. |
|-----|----------|---------------------|----|------|
| 1   | 29/08/25 | For SSDA Submission |    |      |
|     |          |                     |    |      |
|     |          |                     |    |      |
Client



Key Plan

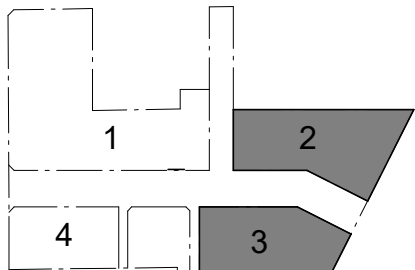

Parcel 1 + 4  
SJB Architects  
Level 2, 490 Crown Street,  
Surry Hills NSW 2010  
T 61 2 9380 9911  
sjb.com.au  
Nominated Architects:  
Adam Haddow 7188 | John Pradel 7004



Parcel 4 Only  
Curious Practice  
24/526 Hunter Street,  
Newcastle NSW 2300  
T 61 4 1182 4800  
curiouspractice.com  
Nominated Architects:  
Greg Lee 10997 | Warren Haasnoot 9852



Parcel 2 + 3  
Bates Smart  
43 Brisbane Street  
Surry Hills NSW 2010  
T 02 8554 5100  
batesmart.com.au  
Nominated Architects:  
Guy Lake 7119 | Matt Allen 8498



Parcel 3 Only  
Chen Chow Little  
6 Belmore Street  
Surry Hills NSW 2010  
T 02 9357 4333  
chenchowlittle.com  
Nominated Architects:  
Anthony Chenchow 6123

Project

Waterloo Mixed Use Development (HDA)  
881-885 Bourke Street, Waterloo NSW 2017

Drawing Name

2 BED APARTMENTS - PARCEL 2 & 3 - SHEET 2

Date

29/08/25

Scale

1 : 100

Sheet Size

A1

Drawn

KS

Chk.

WM

Drawing No.

4054

Revision

1






1 UNIT TYPE\_3B-A  
1 : 100

| Apartment Type - 3B-A |                |                    |                  |                      |       |
|-----------------------|----------------|--------------------|------------------|----------------------|-------|
| Type                  | Apartment Area | Balcony Area       | Storage Volume   | Location             | Count |
| 3B-A                  | 100 m²         | Achieves min. 12m2 | Achieves min 5m3 | Building 3A (L02-05) | 4     |




2 UNIT TYPE\_3B-B  
1 : 100

| Apartment Type - 3B-B |                |                    |                  |                      |       |
|-----------------------|----------------|--------------------|------------------|----------------------|-------|
| Type                  | Apartment Area | Balcony Area       | Storage Volume   | Location             | Count |
| 3B-B                  | 105 m²         | Achieves min. 12m2 | Achieves min 5m3 | Building 3A (L02-05) | 4     |

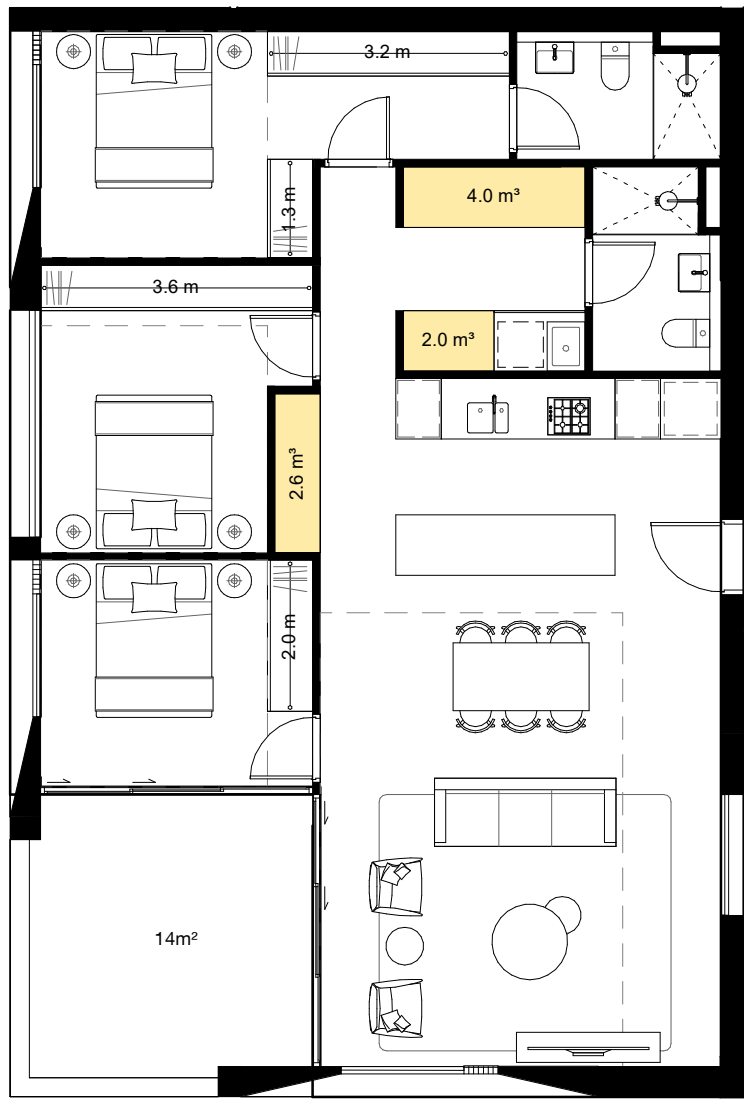


3 UNIT TYPE\_3B-C  
1 : 100

| Apartment Type - 3B-C |                |                    |                  |                   |       |
|-----------------------|----------------|--------------------|------------------|-------------------|-------|
| Type                  | Apartment Area | Balcony Area       | Storage Volume   | Location          | Count |
| 3B-C                  | 109 m²         | Achieves min. 12m2 | Achieves min 5m3 | Building 2A (L06) | 1     |

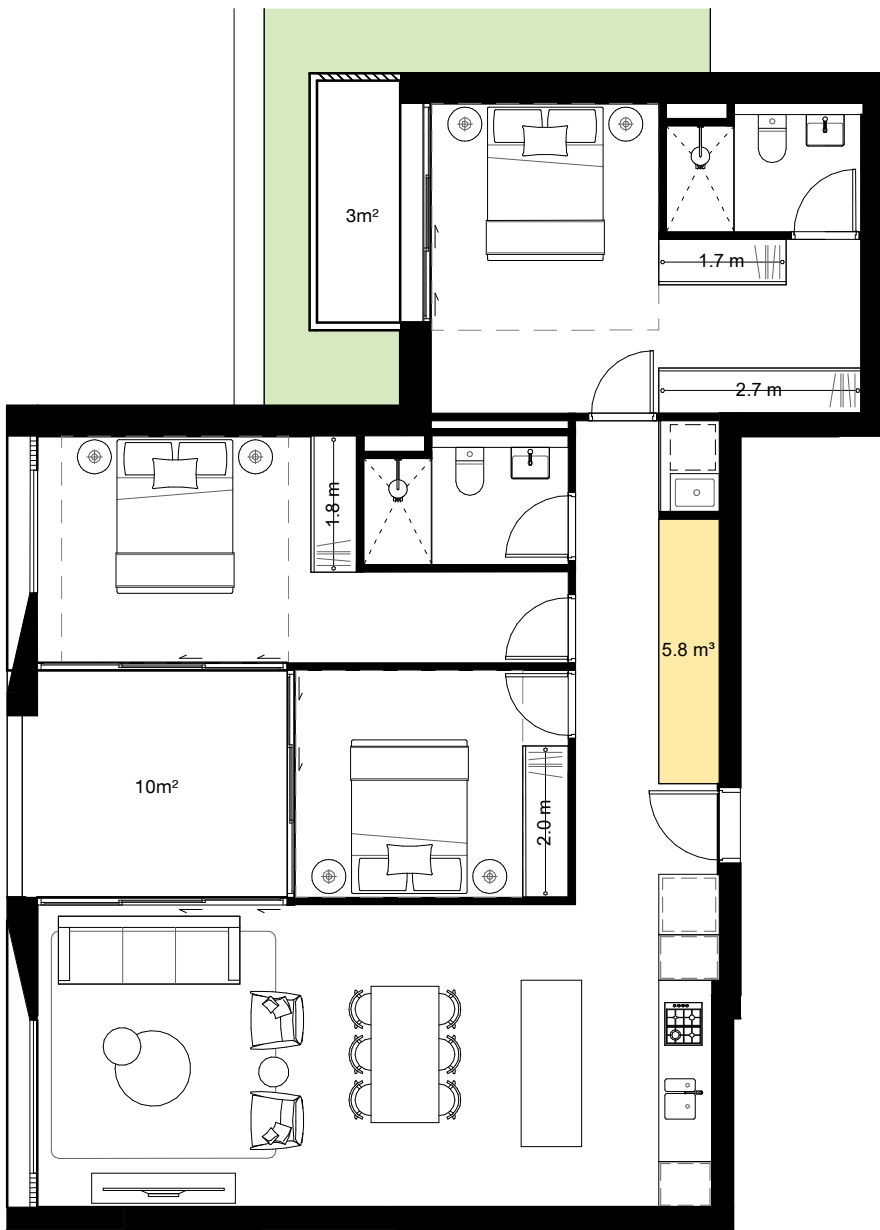

4 UNIT TYPE\_3B-D  
1 : 100

| Apartment Type - 3B-D |                |                    |                  |                   |       |
|-----------------------|----------------|--------------------|------------------|-------------------|-------|
| Type                  | Apartment Area | Balcony Area       | Storage Volume   | Location          | Count |
| 3B-D                  | 105 m²         | Achieves min. 12m2 | Achieves min 5m3 | Building 2A (L06) | 1     |

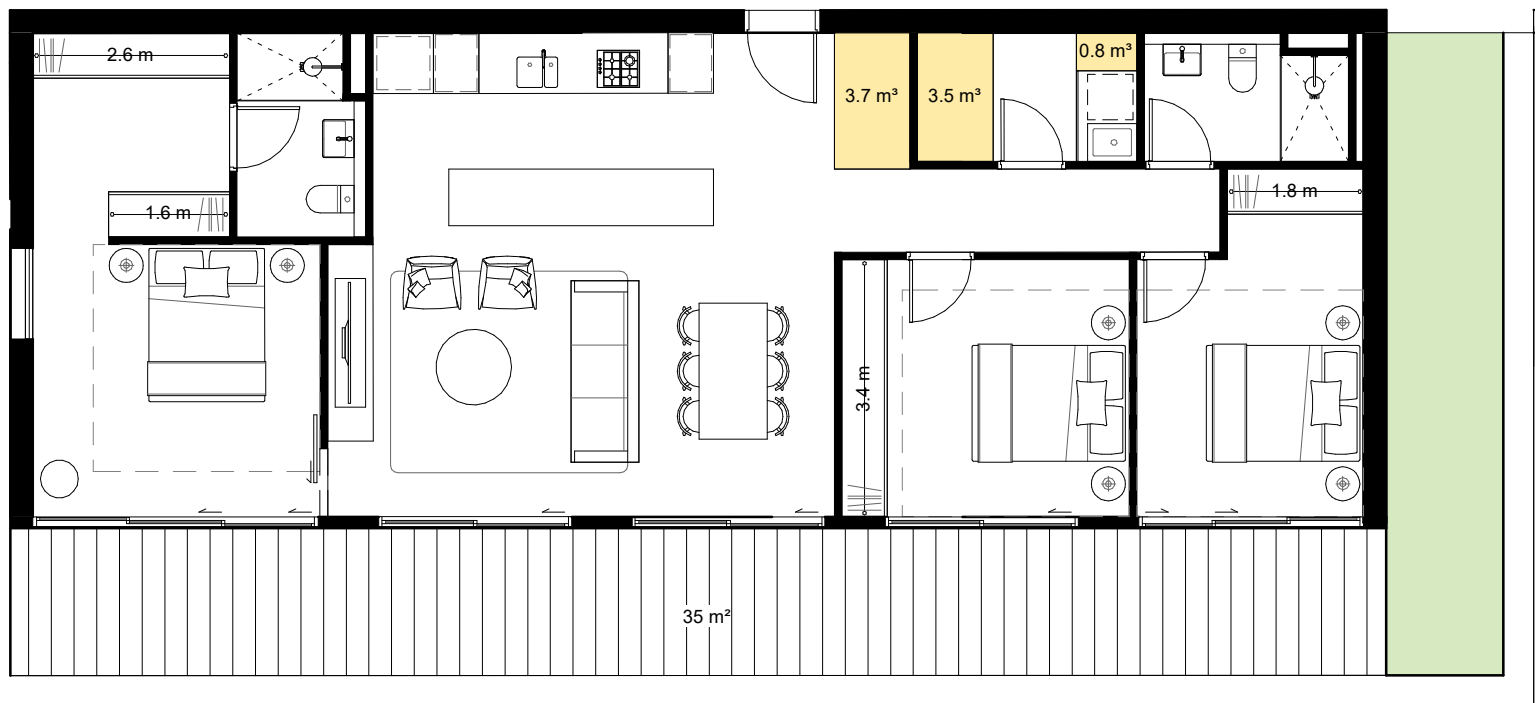


5 UNIT TYPE\_3B-E  
1 : 100

| Apartment Type - 3B-E |                |                    |                  |                   |       |
|-----------------------|----------------|--------------------|------------------|-------------------|-------|
| Type                  | Apartment Area | Balcony Area       | Storage Volume   | Location          | Count |
| 3B-E                  | 112 m²         | Achieves min. 12m2 | Achieves min 5m3 | Building 2B (L06) | 1     |

In accepting and utilising this document, the recipient agrees that Bates Smart retain all common law, statutory law and other rights including copyright and intellectual property rights. The recipient agrees not to use this document for any purpose other than its intended use, to waive all claims against Bates Smart resulting from unauthorised changes, or to reuse the document on other projects without the prior written consent of Bates Smart. Under no circumstances shall transfers of this document be deemed a sale. Bates Smart makes no warranties of fitness for any purpose. The builder/contractor shall verify job dimensions prior to any work commencing. Use figured dimensions only. Do not scale drawings. Print in Colour.

PRELIMINARY

 


| Rev | Date     | Revision            | By | Chk. |
|-----|----------|---------------------|----|------|
| 1   | 29/08/25 | For SSDA Submission |    |      |
|     |          |                     |    |      |
|     |          |                     |    |      |
Client



Key Plan

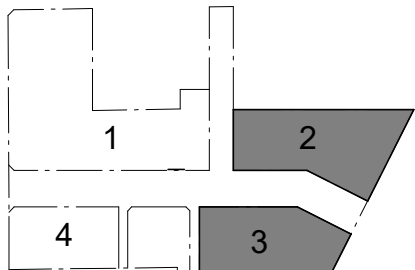

Parcel 1 + 4  
SJB Architects  
Level 2, 490 Crown Street,  
Surry Hills NSW 2010  
T 61 2 9380 9911  
sjb.com.au  
Nominated Architects:  
Adam Haddow 7188 | John Pradel 7004



Parcel 3 Only  
Curious Practice  
24/526 Hunter Street,  
Newcastle NSW 2300  
T 61 4 1182 4000  
curiouspractice.com  
Nominated Architects:  
Greg Lee 10997 | Warren Haasnoot 9852



Parcel 2 + 3  
Bates Smart  
43 Brisbane Street  
Surry Hills NSW 2010  
T 02 8554 5100  
batesmart.com.au  
Nominated Architects:  
Guy Lake 7119 | Matt Allen 8498



Parcel 3 Only  
Chenchow Little  
6 Belmore Street  
Surry Hills NSW 2010  
T 02 9357 4333  
chenchowlittle.com  
Nominated Architects:  
Anthony Chenchow 6123

Project

Waterloo Mixed Use Development (HDA)  
881-885 Bourke Street, Waterloo NSW 2017

Drawing Name

3 BED APARTMENTS - PARCEL 2 & 3 - SHEET 1

Date

29/08/25

Scale

1 : 100

Sheet Size

A1

Drawn

KS

Chk.

WM










Drawing No.

4055

Revision

/ 1



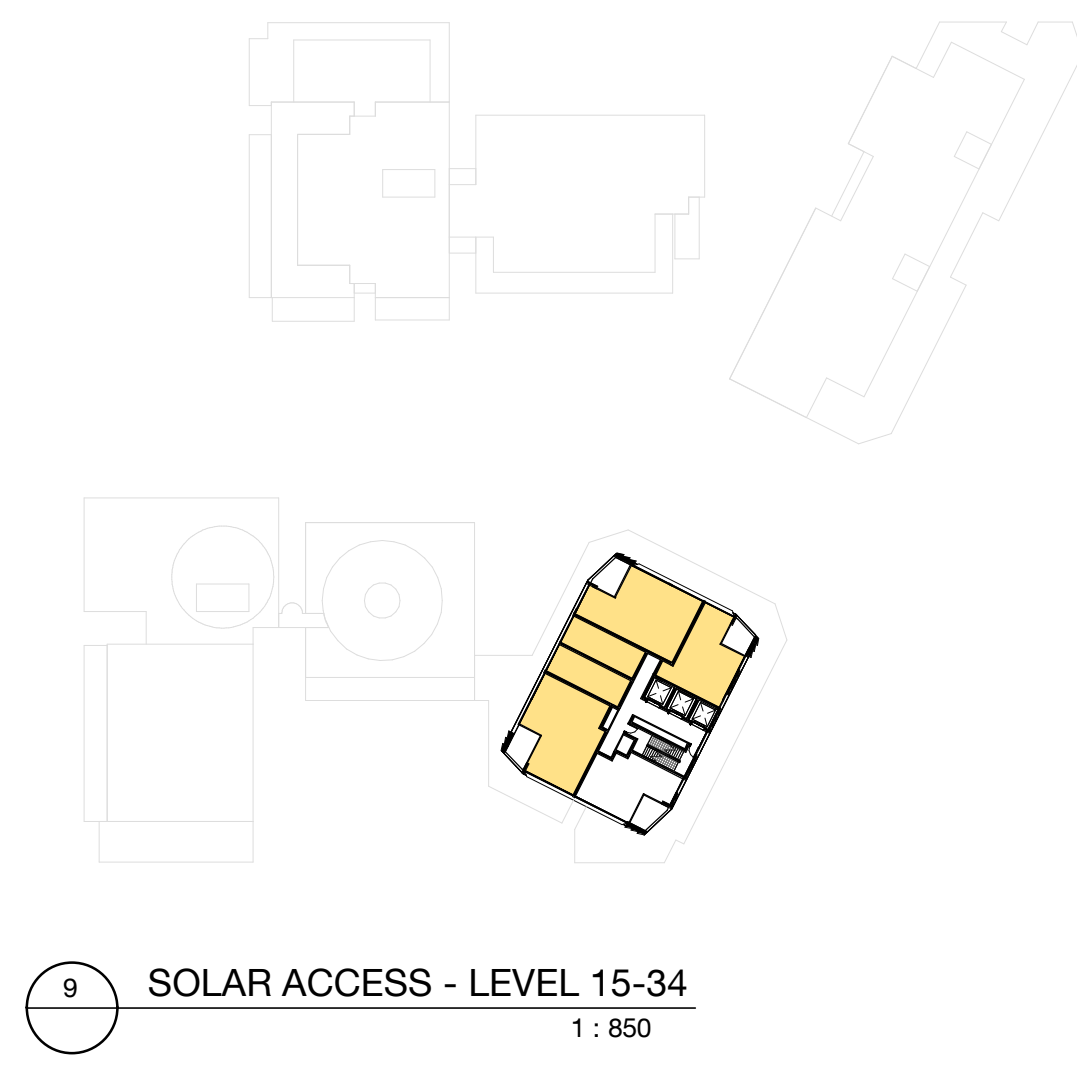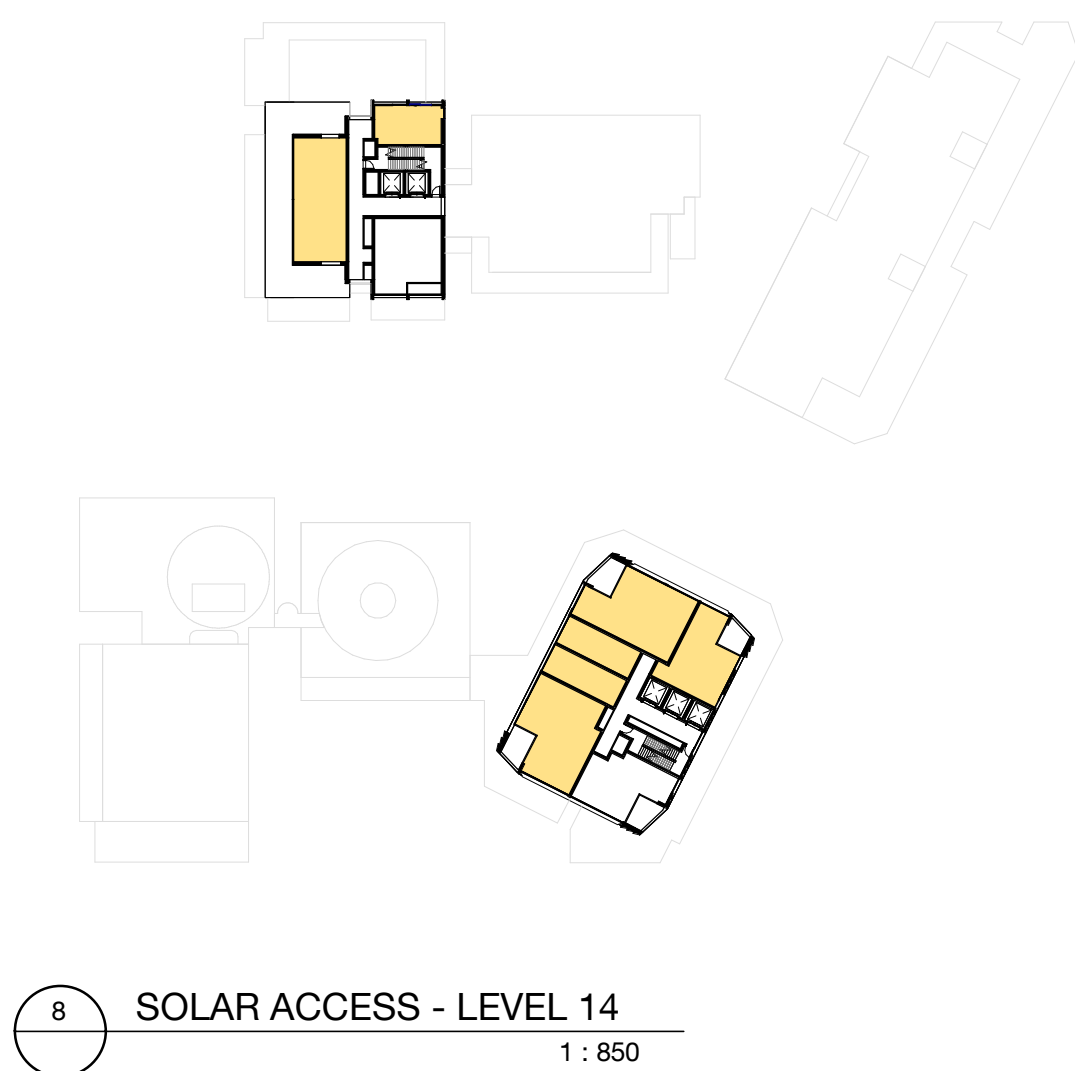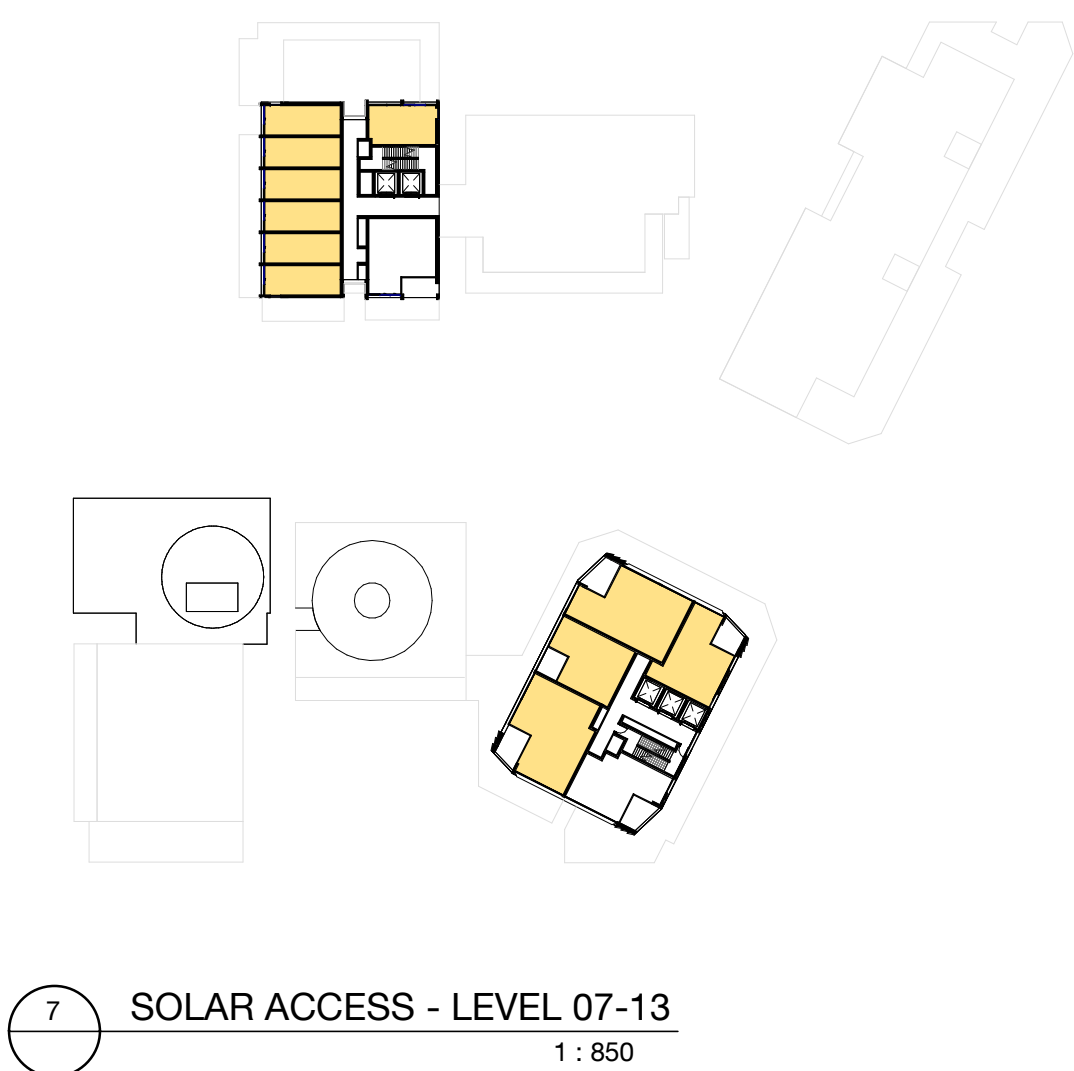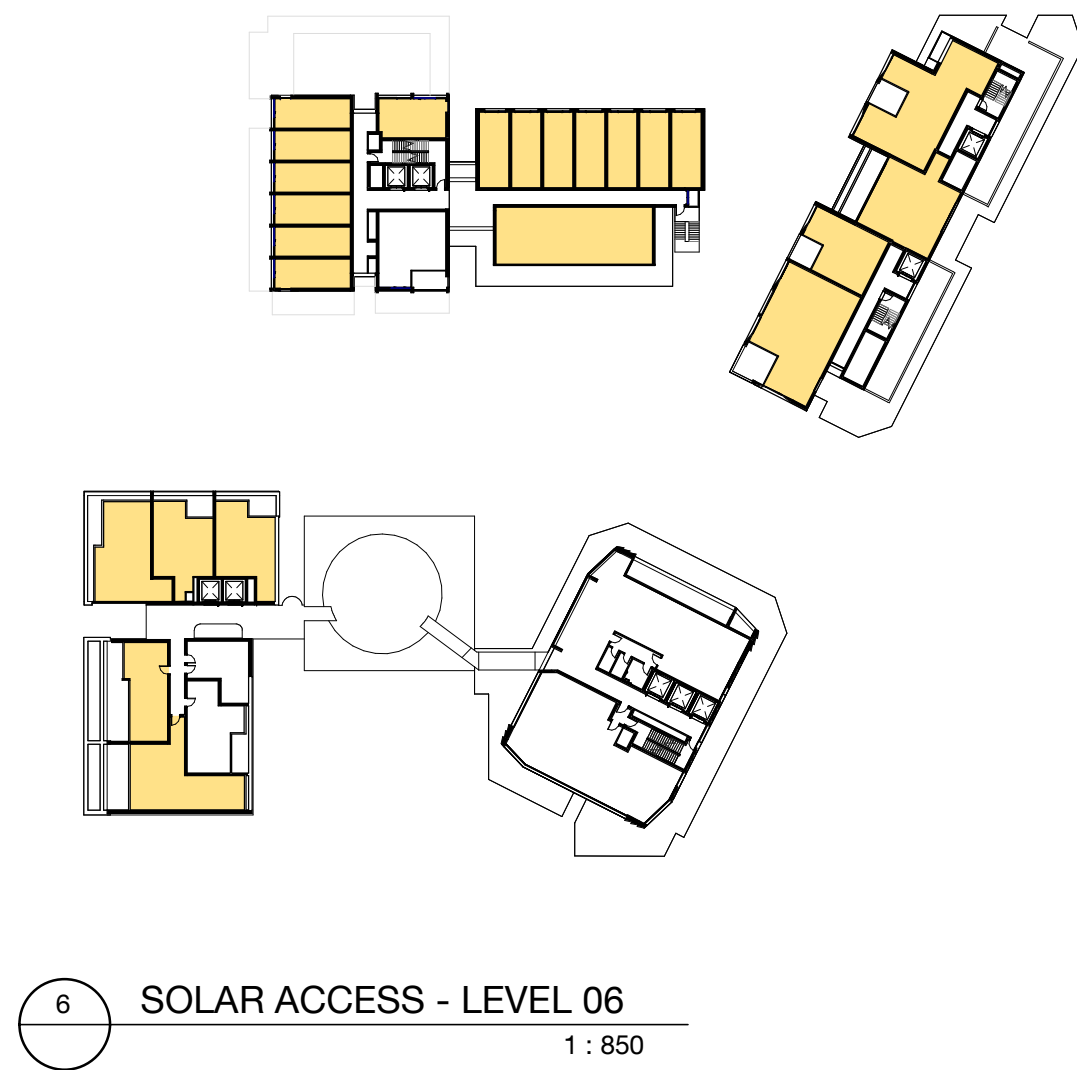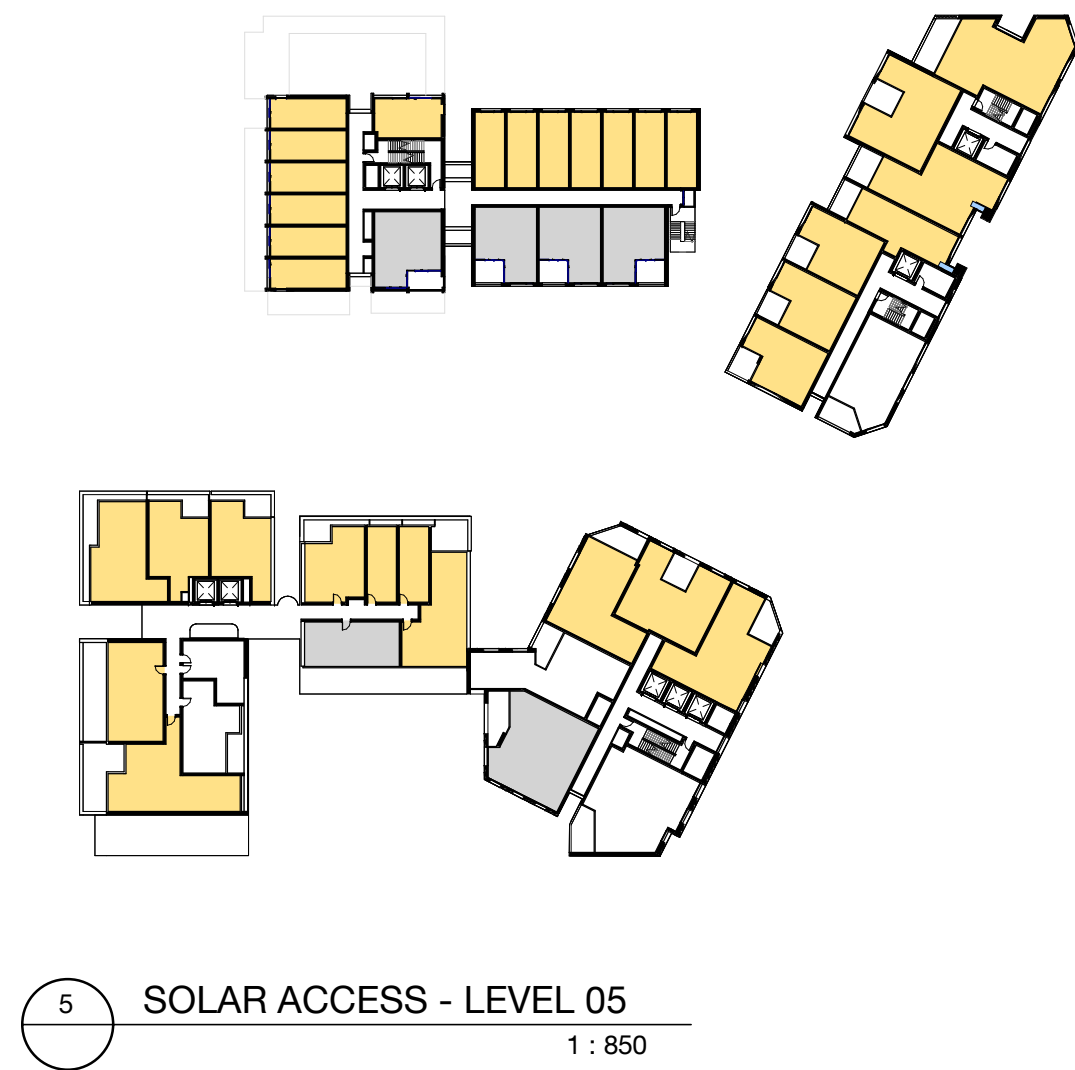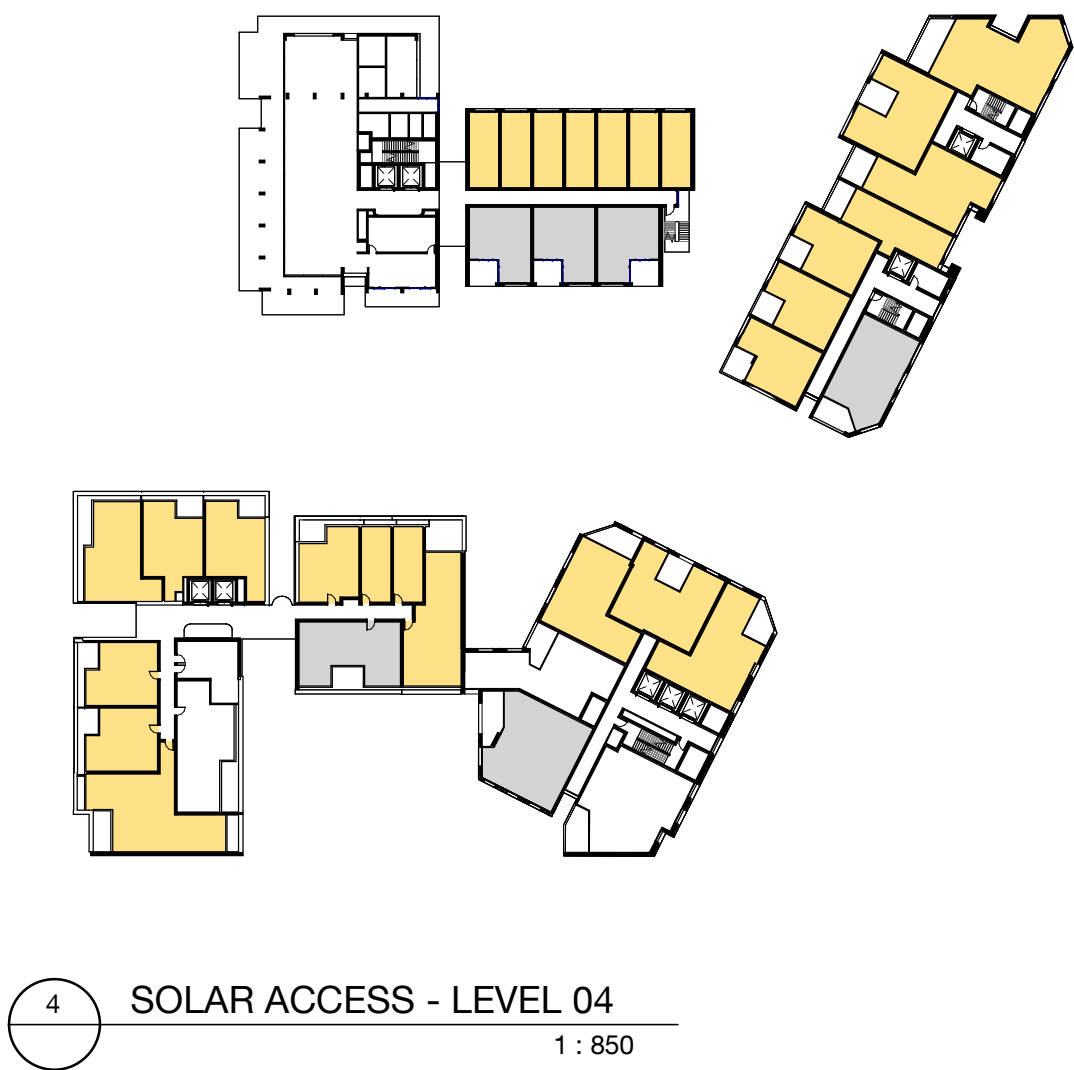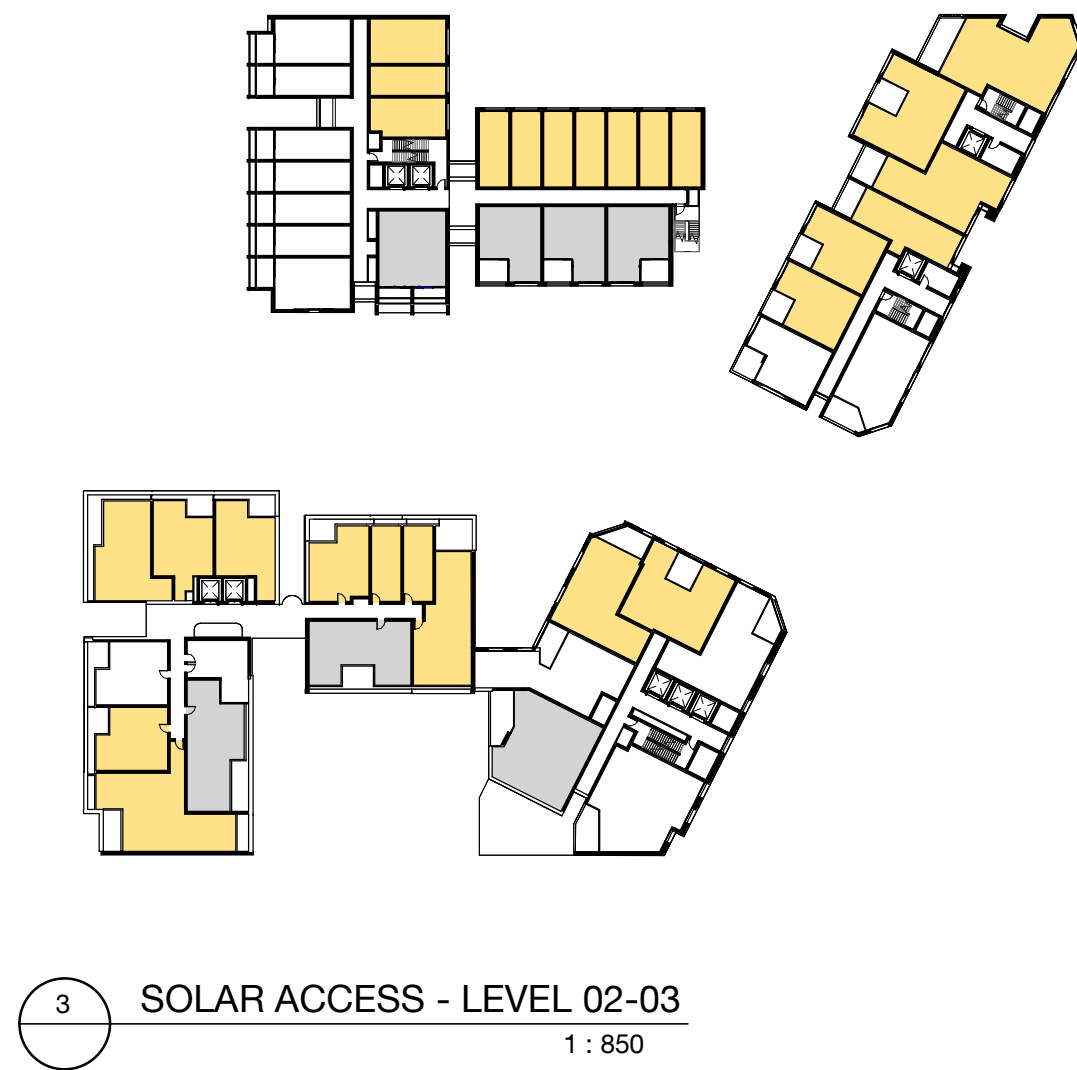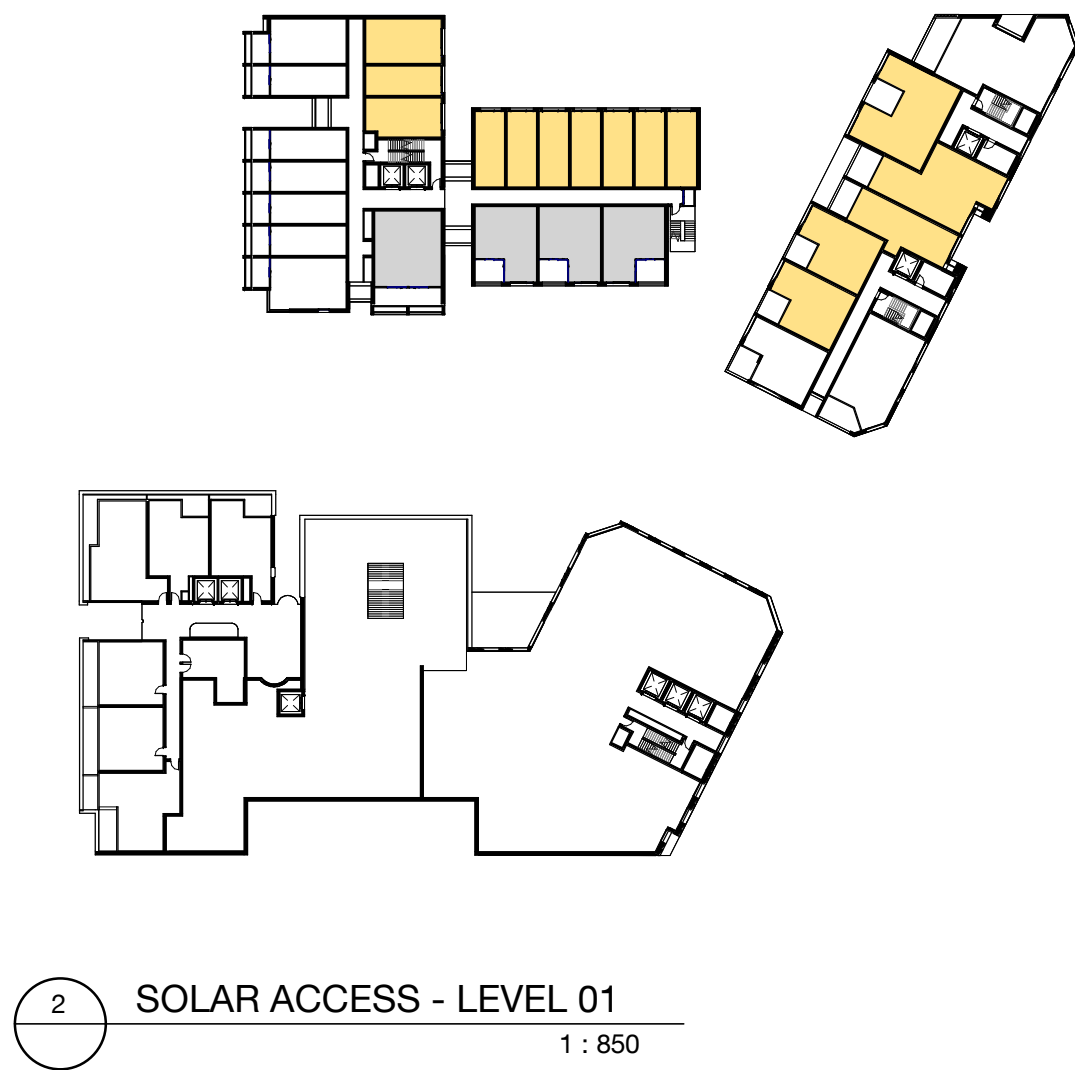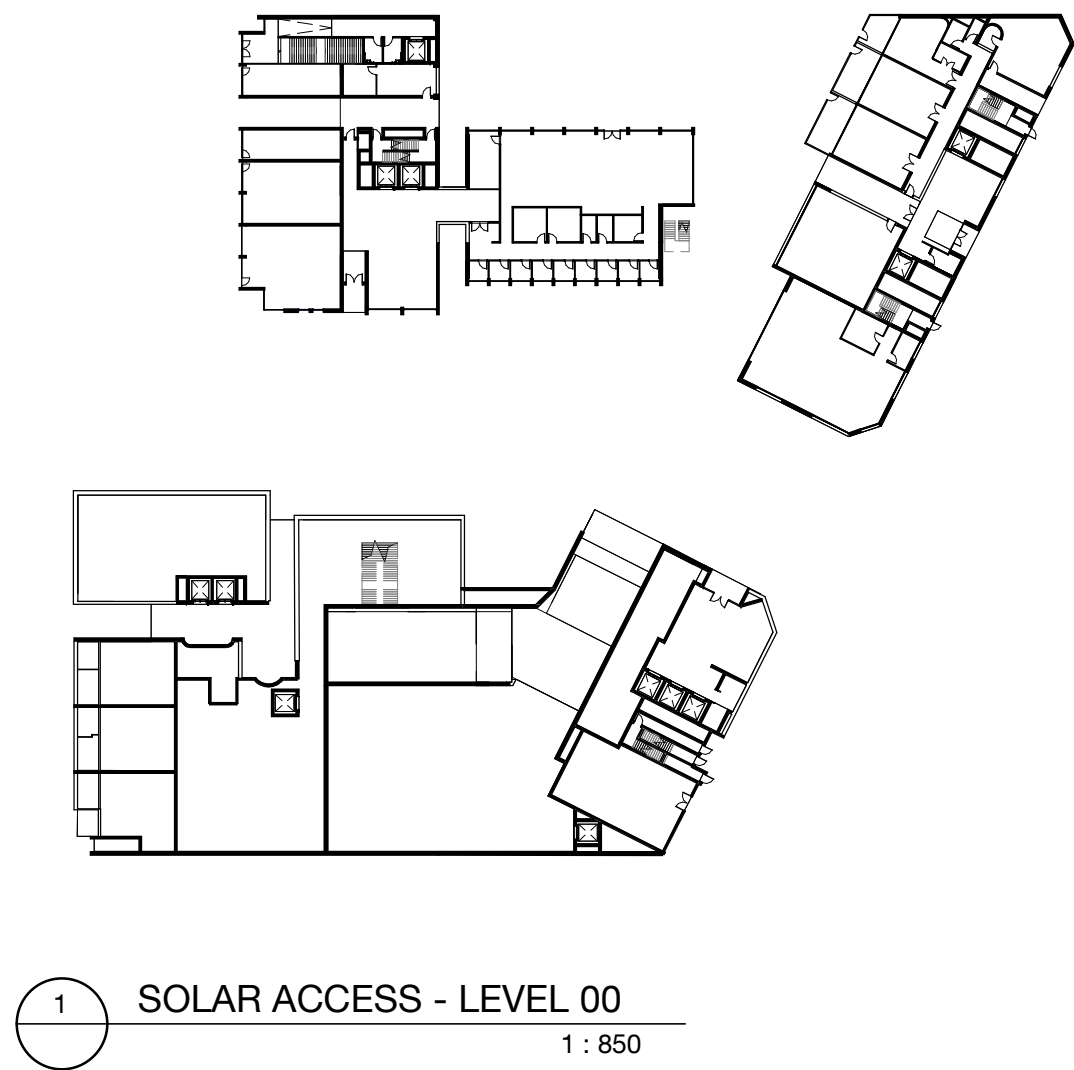

| Parcel | Building | Dwellings | 2 Hrs Sun | % (min70%) | Sth Facing | % (max 15%) |
|--------|----------|-----------|-----------|------------|------------|-------------|
|        | 2a       | 43        | 34        | 79%        | 0          | 0%          |
|        | 2b       | 165       | 117       | 71%        | 19         | 12%         |
| 2      | Total    | 208       | 151       | 73%        | 19         | 9%          |
|        | 3a       | 186       | 143       | 77%        | 4          | 2%          |
|        | 3b       | 59        | 43        | 73%        | 6          | 10%         |
| 3      | Total    | 245       | 186       | 76%        | 10         | 4%          |

| Summary      | Dwellings | 2 Hrs Sun | % (min70%) | Sth Facing | % (max 15%) |
|--------------|-----------|-----------|------------|------------|-------------|
| parcel 2 + 3 | 453       | 337       | 74%        | 29         | 6%          |


**KEY**

2 hours direct sun in mid winter



No hours direct sun in mid winter

In accepting and utilising this document, the recipient agrees that Bates Smart retain all common law, statutory law and other rights including copyright and intellectual property rights. The recipient agrees not to use this document for any purpose other than its intended use, to waive all claims against Bates Smart resulting from unauthorised changes, or to reuse the document on other projects without the prior written consent of Bates Smart. Under no circumstances shall transfers of this document be deemed a sale. Bates Smart makes no warranties of fitness for any purpose. The builder/contractor shall verify job dimensions prior to any work commencing. Use figured dimensions only. Do not scale drawings. Print in Colour.

PRELIMINARY

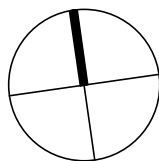

| Rev | Date     | Revision            | By | Chk. |
|-----|----------|---------------------|----|------|
| 1   | 29/08/25 | For SSDA Submission |    |      |
|     |          |                     |    |      |
|     |          |                     |    |      |
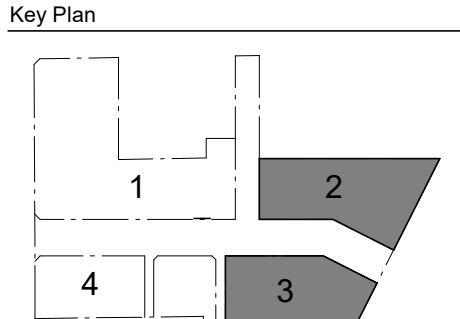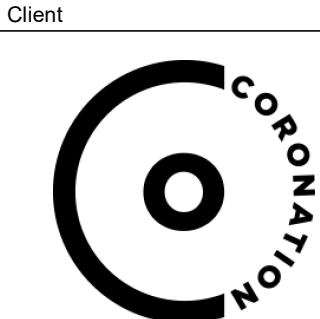

**Parcel 1 + 4**  
SJB Architects  
Level 2, 490 Crown Street,  
Surry Hills NSW 2010  
T 61 2 9380 9911  
sjb.com.au  
Nominated Architects:  
Adam Haddow 7188 | John Pradel 9804

**CURIOUS PRACTICE**  
Parcel 4 Only  
Curious Practice  
24/526 Hunter Street,  
Newcastle NSW 2300  
T 61 4 1182 4000  
batesmart.com.au  
Nominated Architects:  
Greg Lee 10997 | Warren Haasnoot 9852

**BATESSMART.**  
Parcel 2 + 3  
Bates Smart  
43 Brisbane Street  
Surry Hills NSW 2010  
T 02 8554 5100  
batesmart.com.au  
Nominated Architects:  
Guy Lake 7119 | Matt Allen 8498

**CHENCHOW LITTLE**  
Parcel 3 Only  
Chenchow Little  
6 Belmore Street  
Surry Hills NSW 2010  
T 02 9357 4333  
chenchowlittle.com  
Nominated Architects:  
Anthony Chenchow 6123

Project  
Waterloo Mixed Use Development (HDA)  
881-885 Bourke Street, Waterloo NSW 2017

Drawing Name  
COMPLIANCE DRAWINGS - PARCEL 2 & 3 - SOLAR ACCESS

Date  
29/08/25

Scale  
As indicated

Sheet Size  
A1










Drawn  
KS

Chk.  
WM

Drawing No.  
8051

Revision  
/ 1



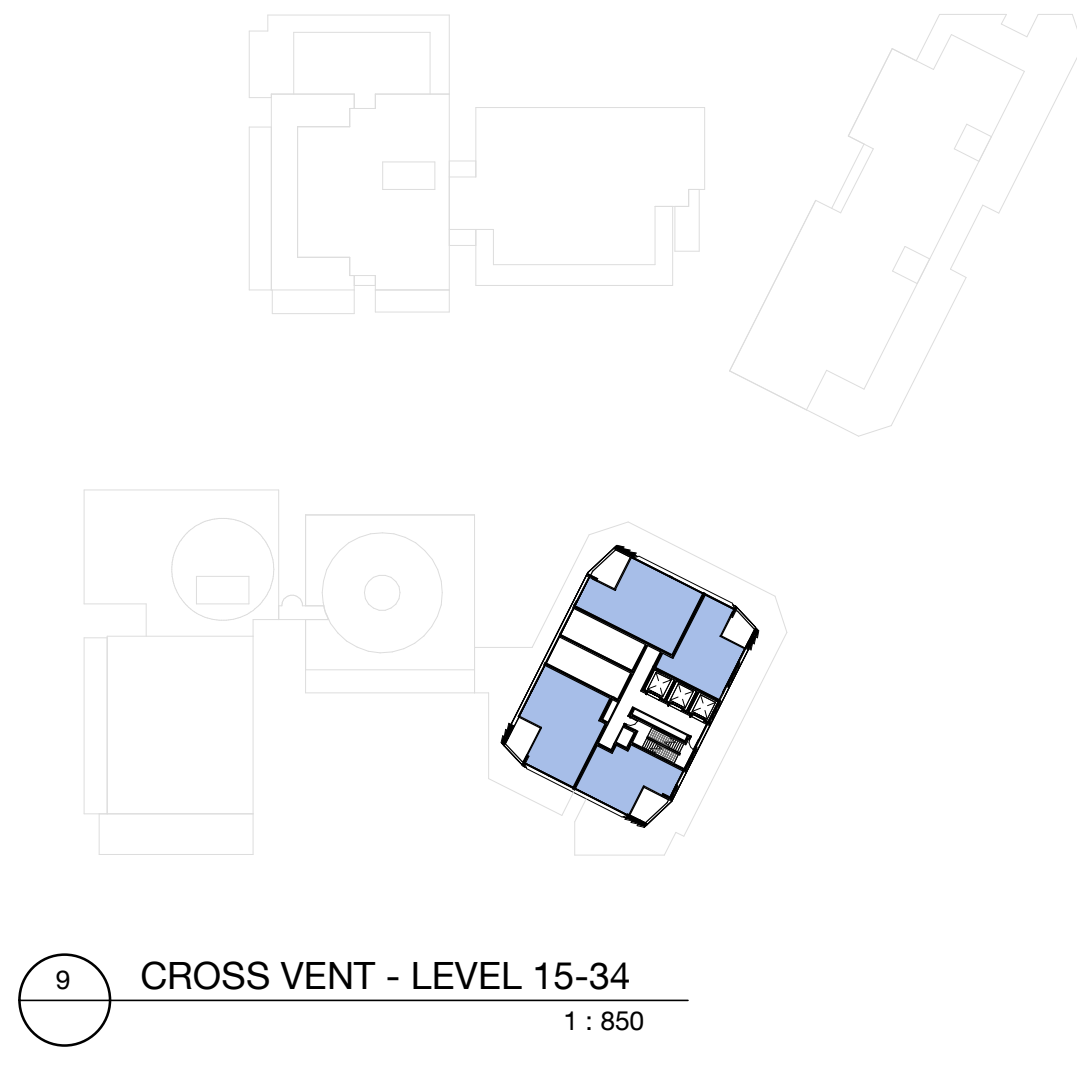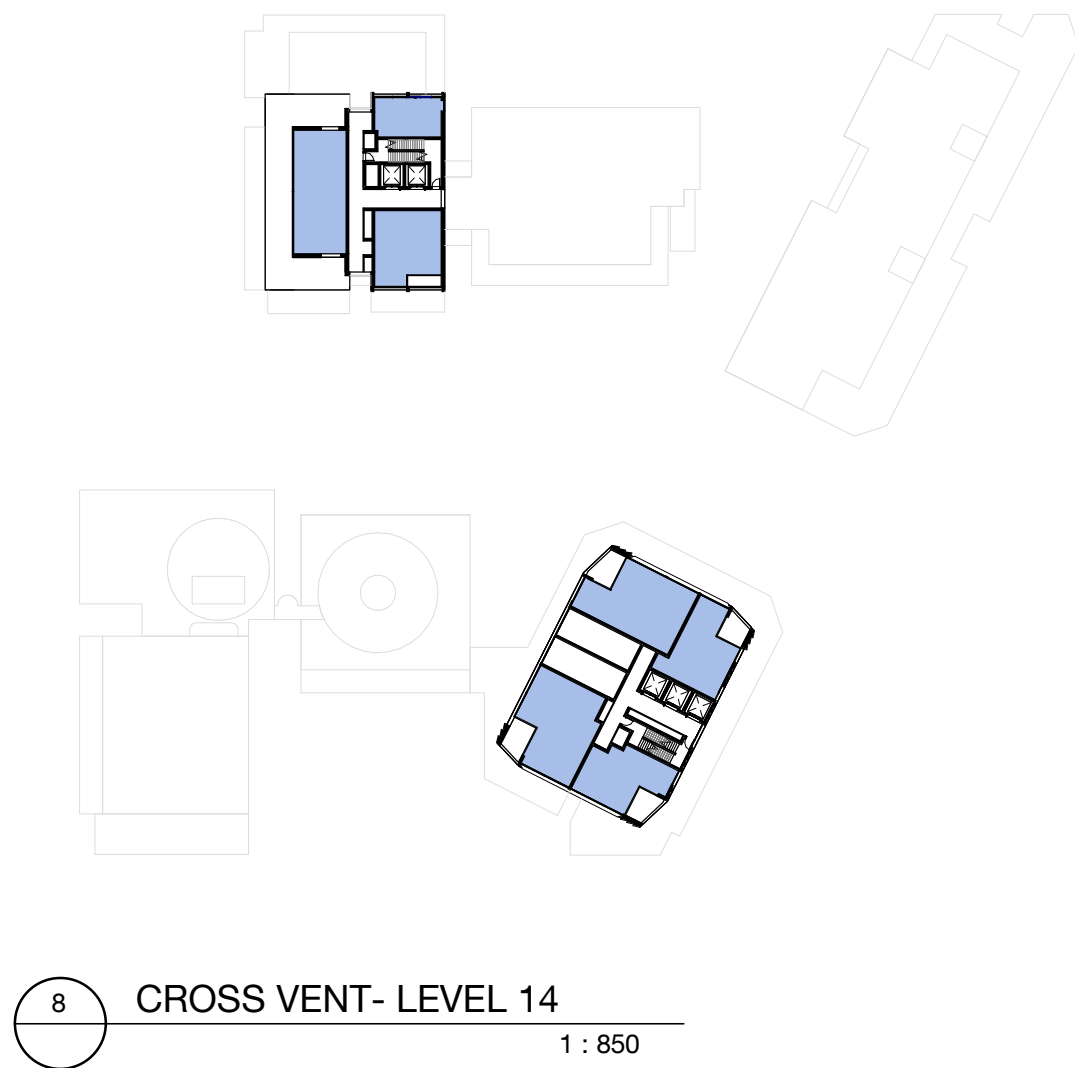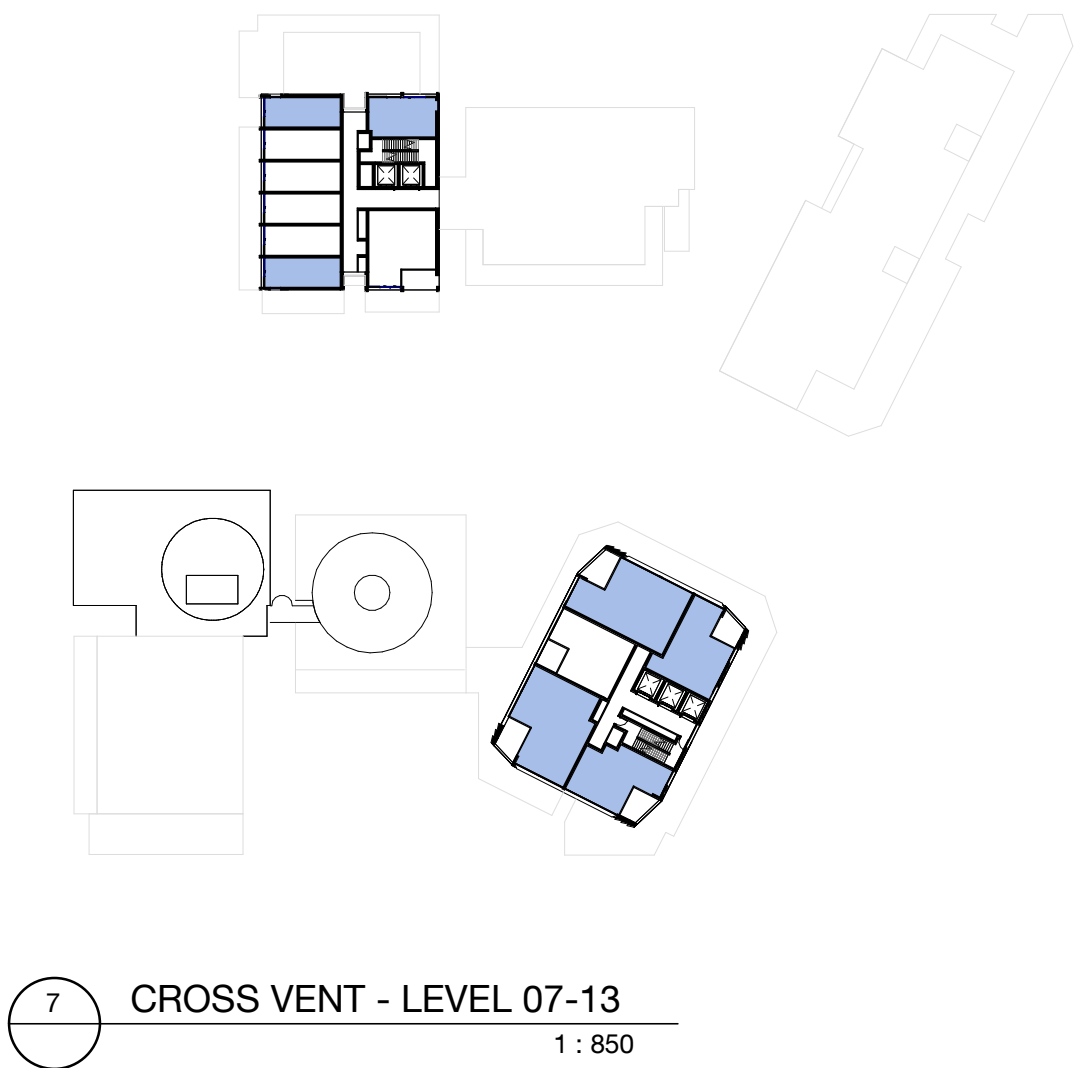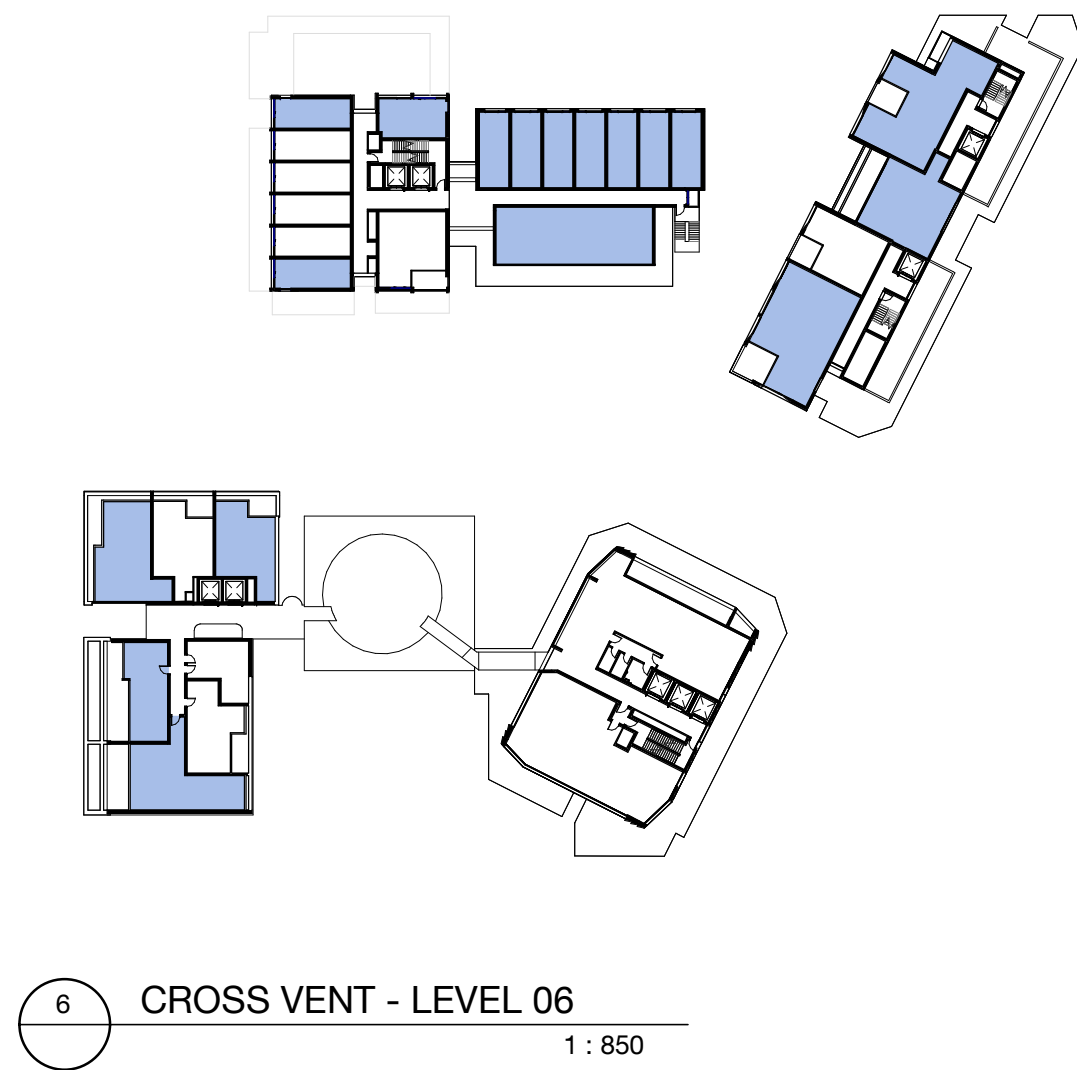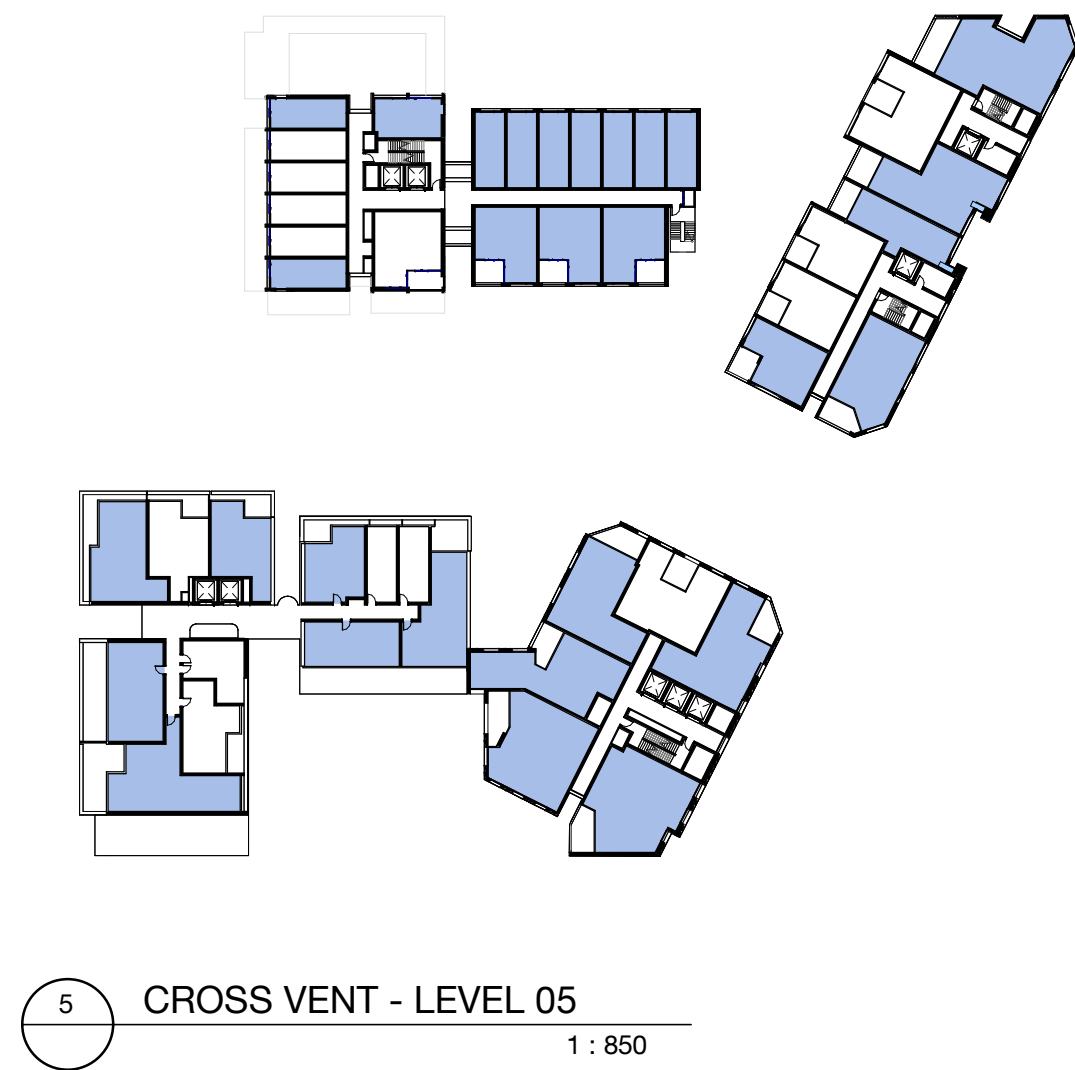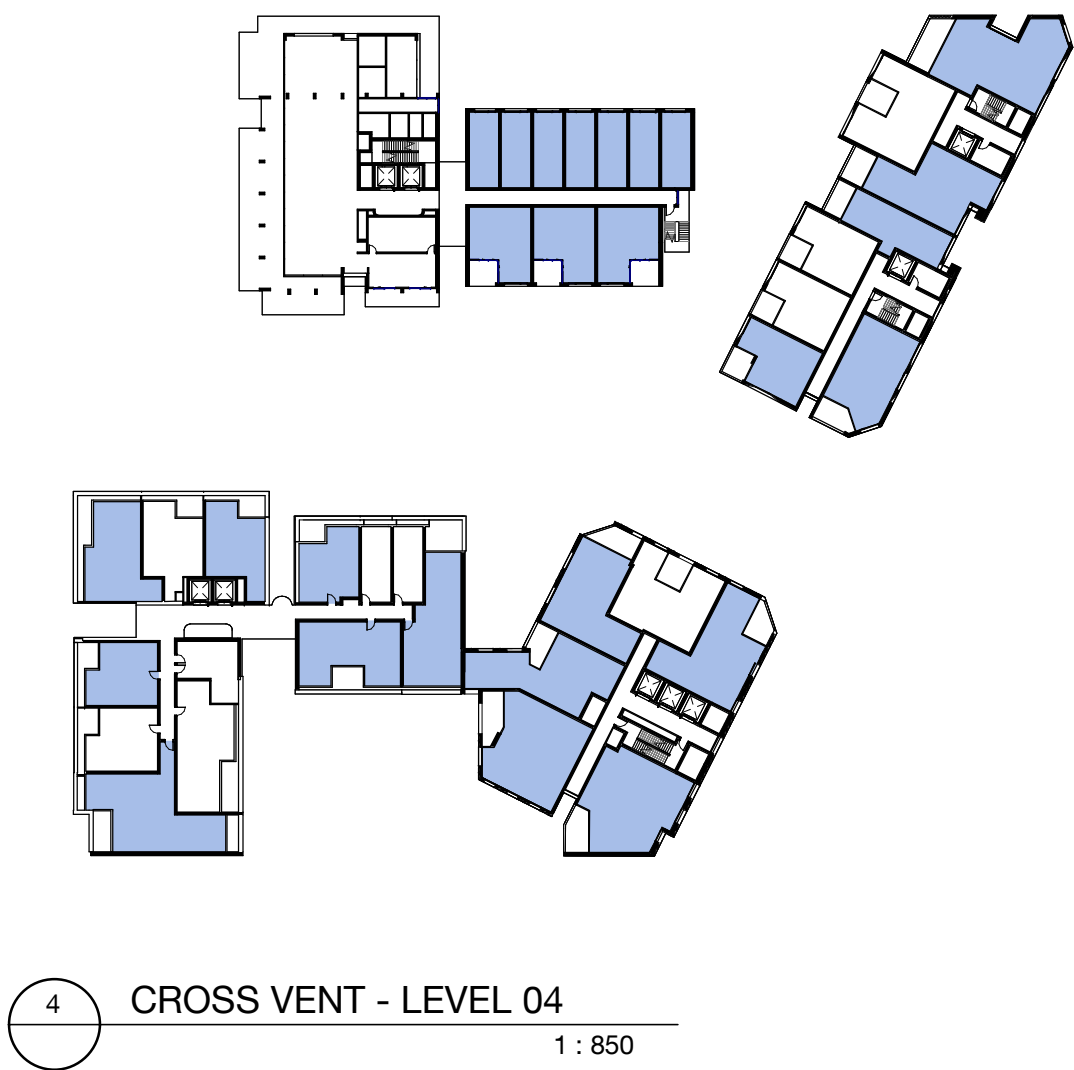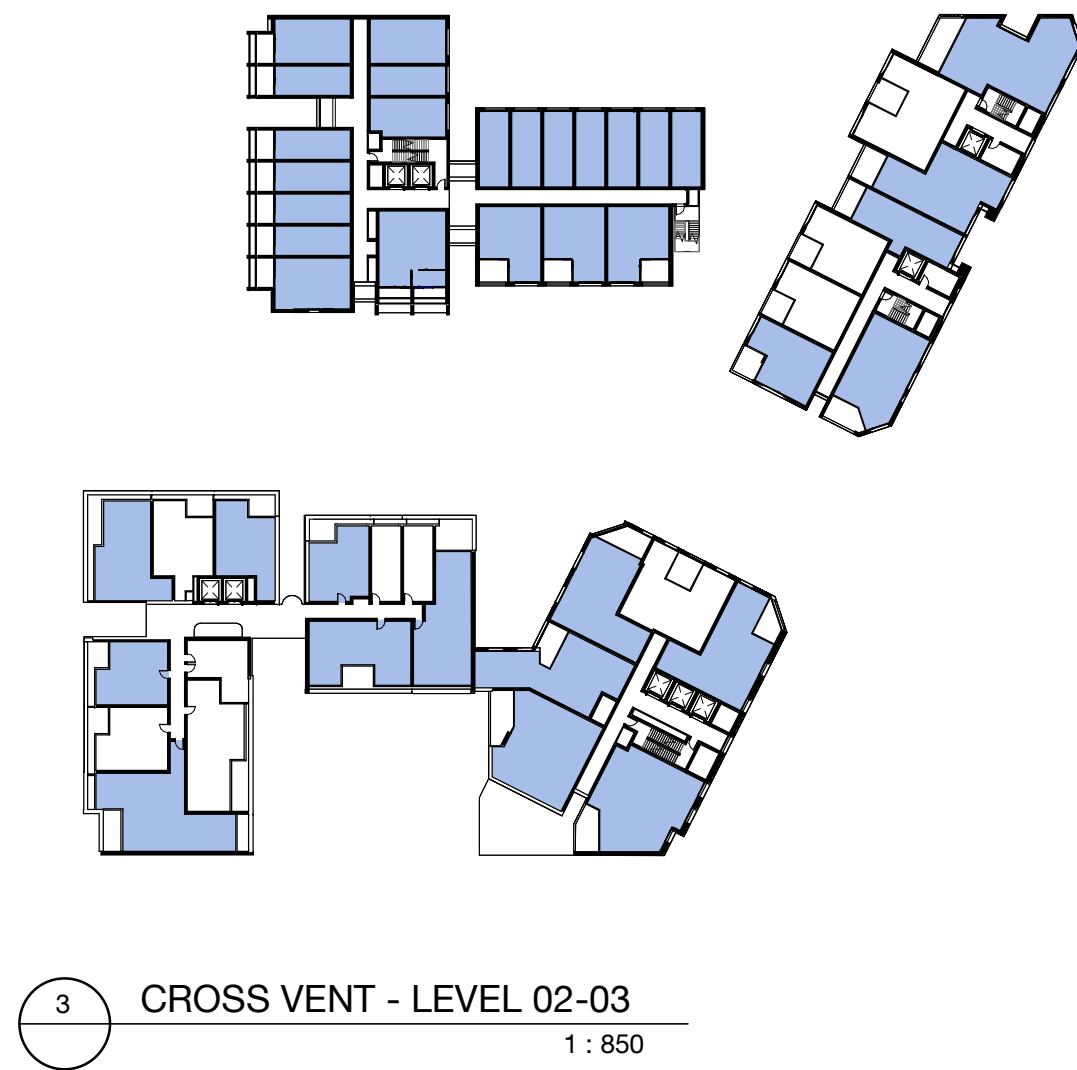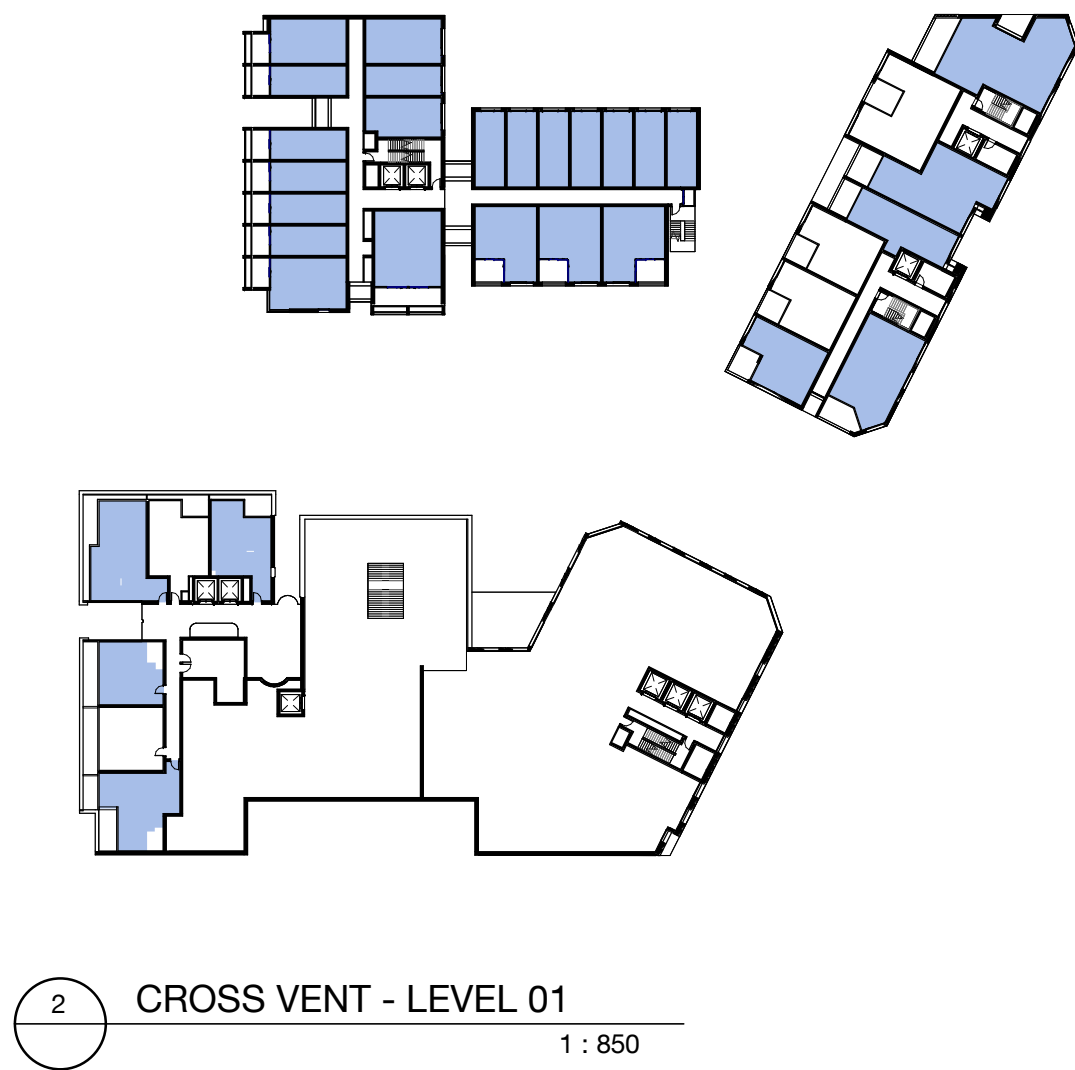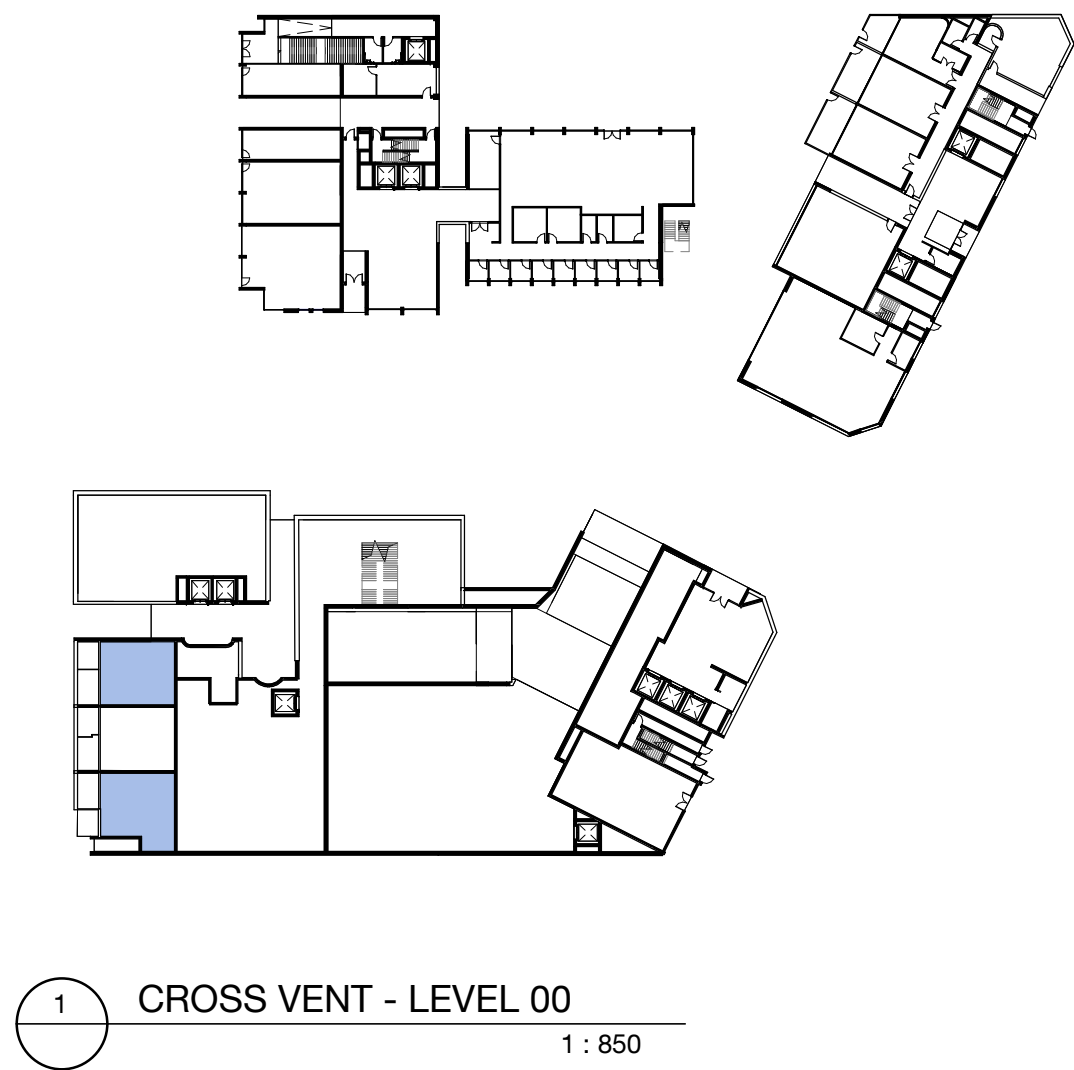


| Parcel | Building       | Dwellings >I9 | Cross Vent >I9 | % (min60%) |
|--------|----------------|---------------|----------------|------------|
| 2      | 2a             | 43            | 28             | 65%        |
|        | 2b             | 115           | 94             | 82%        |
|        | <b>2 Total</b> | <b>158</b>    | <b>122</b>     | <b>77%</b> |
| 3      | 3a             | 29            | 24             | 83%        |
|        | 3b             | 59            | 36             | 61%        |
|        | <b>3 Total</b> | <b>88</b>     | <b>60</b>      | <b>68%</b> |

| Summary      | Dwellings >I9 | Cross Vent >I9 | % (min60%) |
|--------------|---------------|----------------|------------|
| parcel 2 + 3 | 246           | 182            | 74%        |


KEY  
Cross vent compliant

In accepting and utilising this document, the recipient agrees that Bates Smart retain all common law, statutory law and other rights including copyright and intellectual property rights. The recipient agrees not to use this document for any purpose other than its intended use, to waive all claims against Bates Smart resulting from unauthorised changes, or to reuse the document on other projects without the prior written consent of Bates Smart. Under no circumstances shall transfers of this document be deemed a sale. Bates Smart makes no warranties of fitness for any purpose. The builder/contractor shall verify job dimensions prior to any work commencing. Use figured dimensions only. Do not scale drawings. Print in Colour.

PRELIMINARY

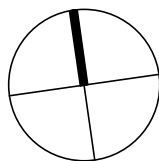

| Rev | Date     | Revision            | By | Chk. |
|-----|----------|---------------------|----|------|
| 1   | 29/08/25 | For SSDA Submission |    |      |
|     |          |                     |    |      |
|     |          |                     |    |      |
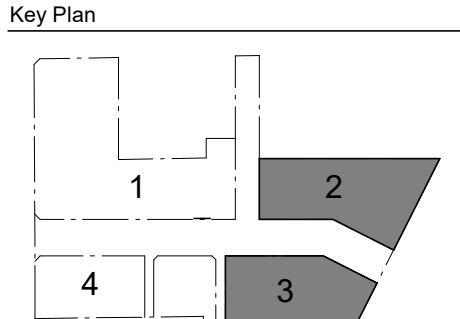

**SJB**  
Parcel 1 + 4  
SJB Architects  
Level 2, 490 Crown Street,  
Surry Hills NSW 2010  
T 61 2 9380 9911  
sjb.com.au  
Nominated Architects:  
Adam Haddow 7188 | John Pradel 9804

**CURIOUS PRACTICE**  
Parcel 4 Only  
Curious Practice  
24/526 Hunter Street,  
Newcastle NSW 2300  
T 61 4 1182 4000  
curiouspractice.com  
Nominated Architects:  
Greg Lee 10997 | Warren Haasnoot 9852

**BATESSMART.**  
Parcel 2 + 3  
Bates Smart  
43 Brisbane Street  
Surry Hills NSW 2010  
T 02 8554 5100  
batesmart.com.au  
Nominated Architects:  
Guy Lake 7119 | Matt Allen 8498


**CHENCHOW LITTLE**  
Parcel 3 Only  
Chenchow Little  
6 Belmore Street  
Surry Hills NSW 2010  
T 02 9357 4333  
chenchowlittle.com  
Nominated Architects:  
Anthony Chenchow 6123

Project  
Waterloo Mixed Use Development (HDA)  
881-885 Bourke Street, Waterloo NSW 2017


Drawing Name  
COMPLIANCE DRAWINGS - PARCEL 2 & 3 - CROSS VENTILATION

| Date        | Scale        | Sheet Size |
|-------------|--------------|------------|
| 29/08/25    | As indicated | A1         |
| Drawn       | Chk.         |            |
| KS          | WM           |            |
| Drawing No. | Revision     |            |
| 8052        | 1            |            |



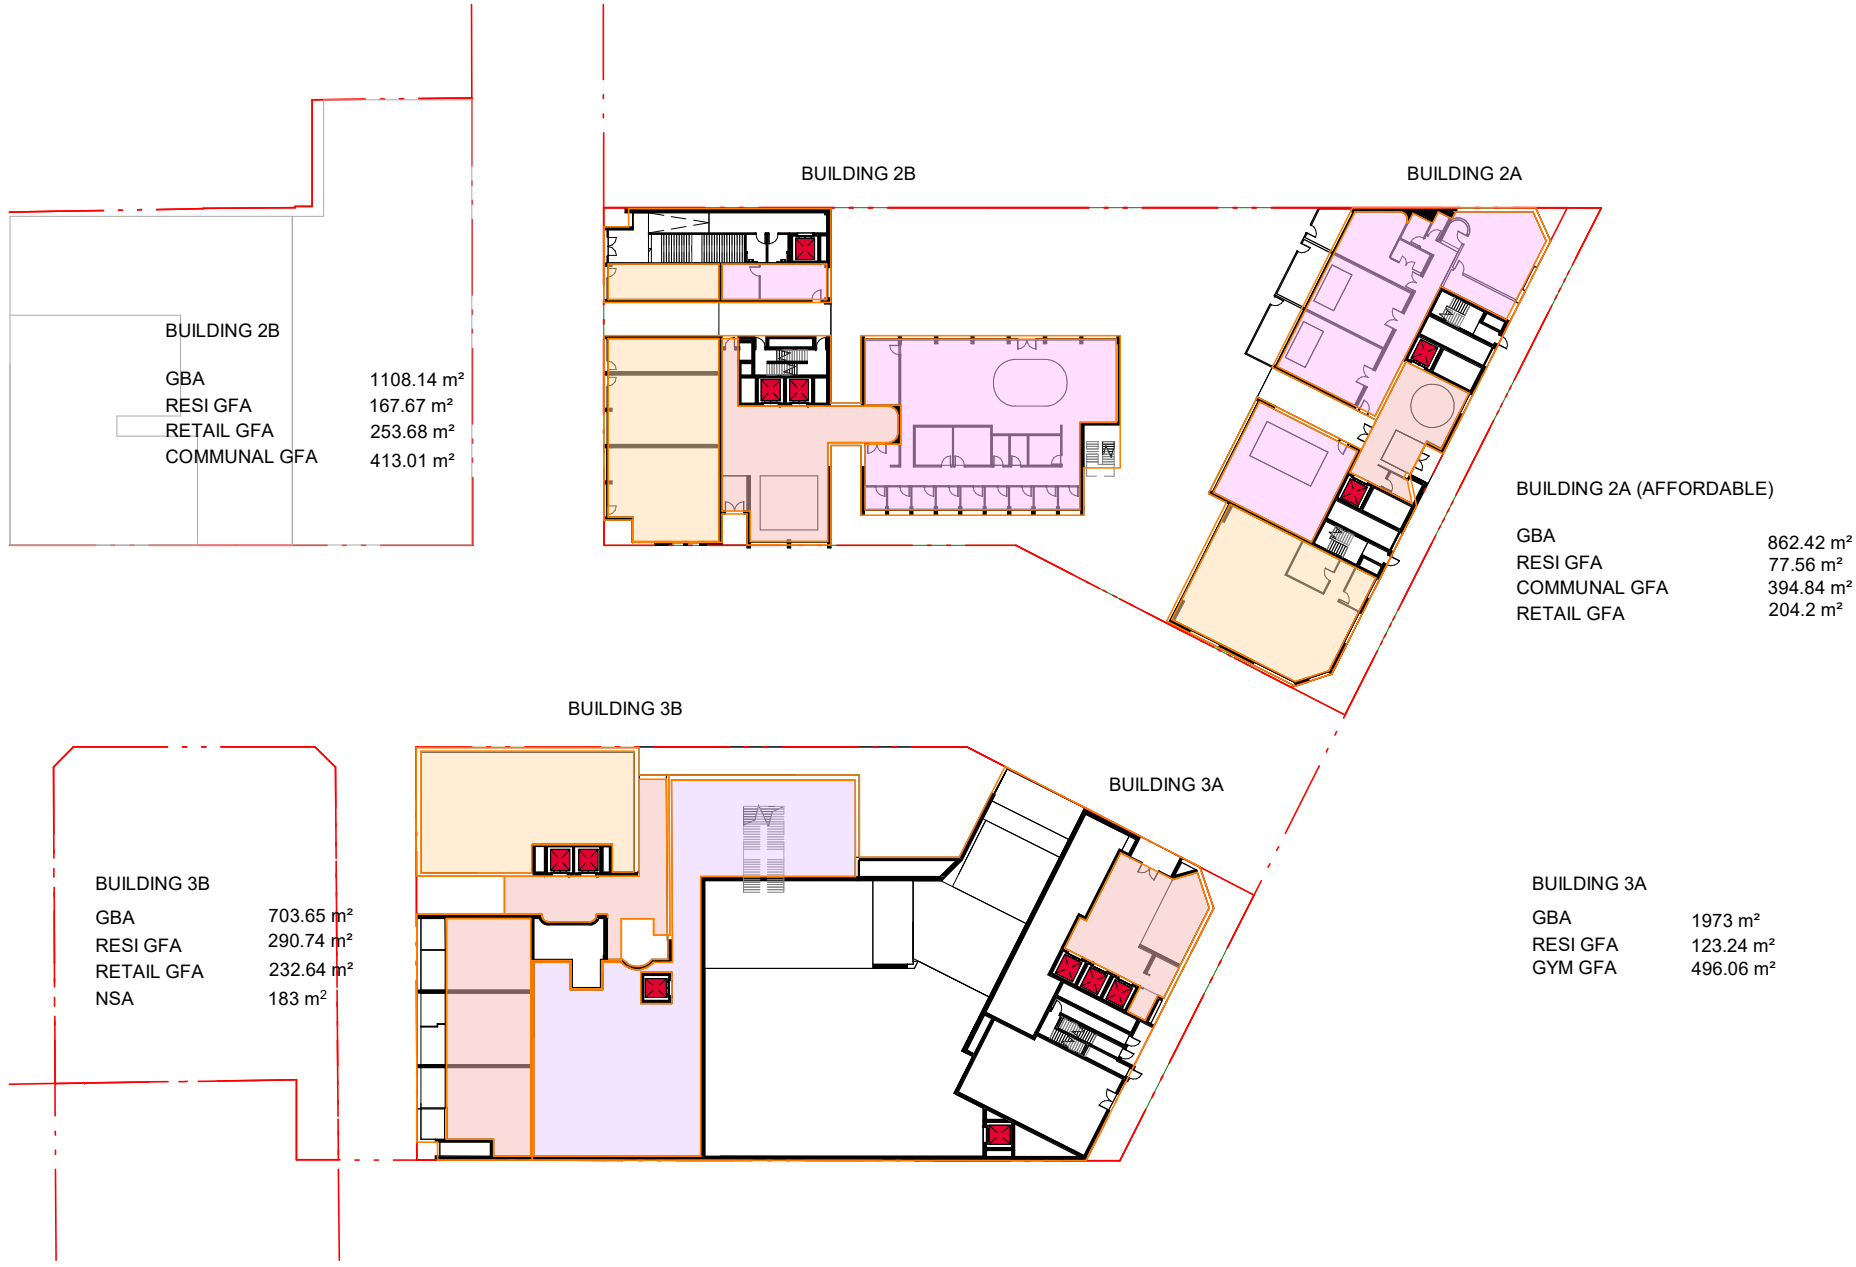

1 GFA - LEVEL 00 1 : 750

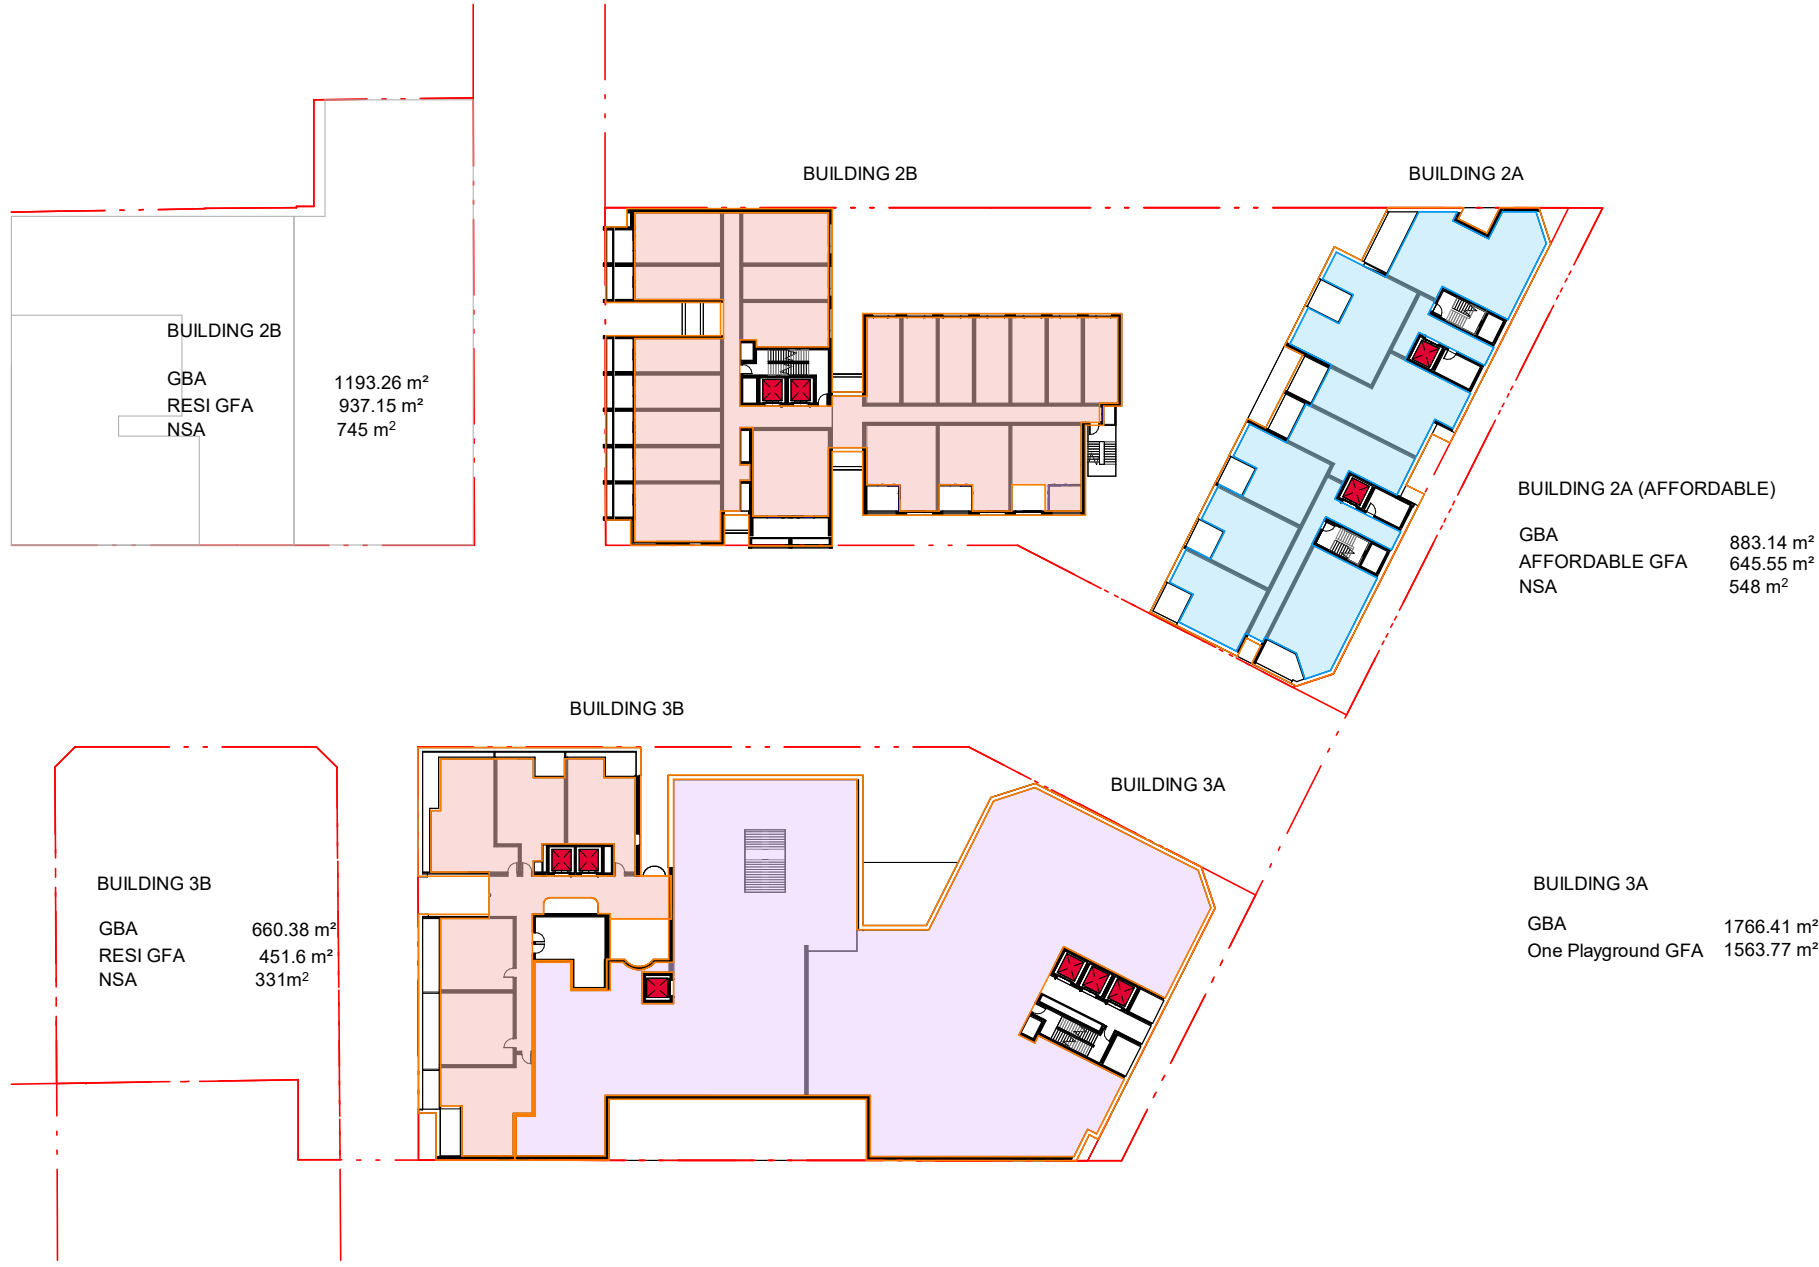

2 GFA - LEVEL 01 1 : 750




3 GFA - LEVEL 02-03 1 : 750



4 GFA - LEVEL 04 1 : 750



5 GFA - LEVEL 05 1 : 750

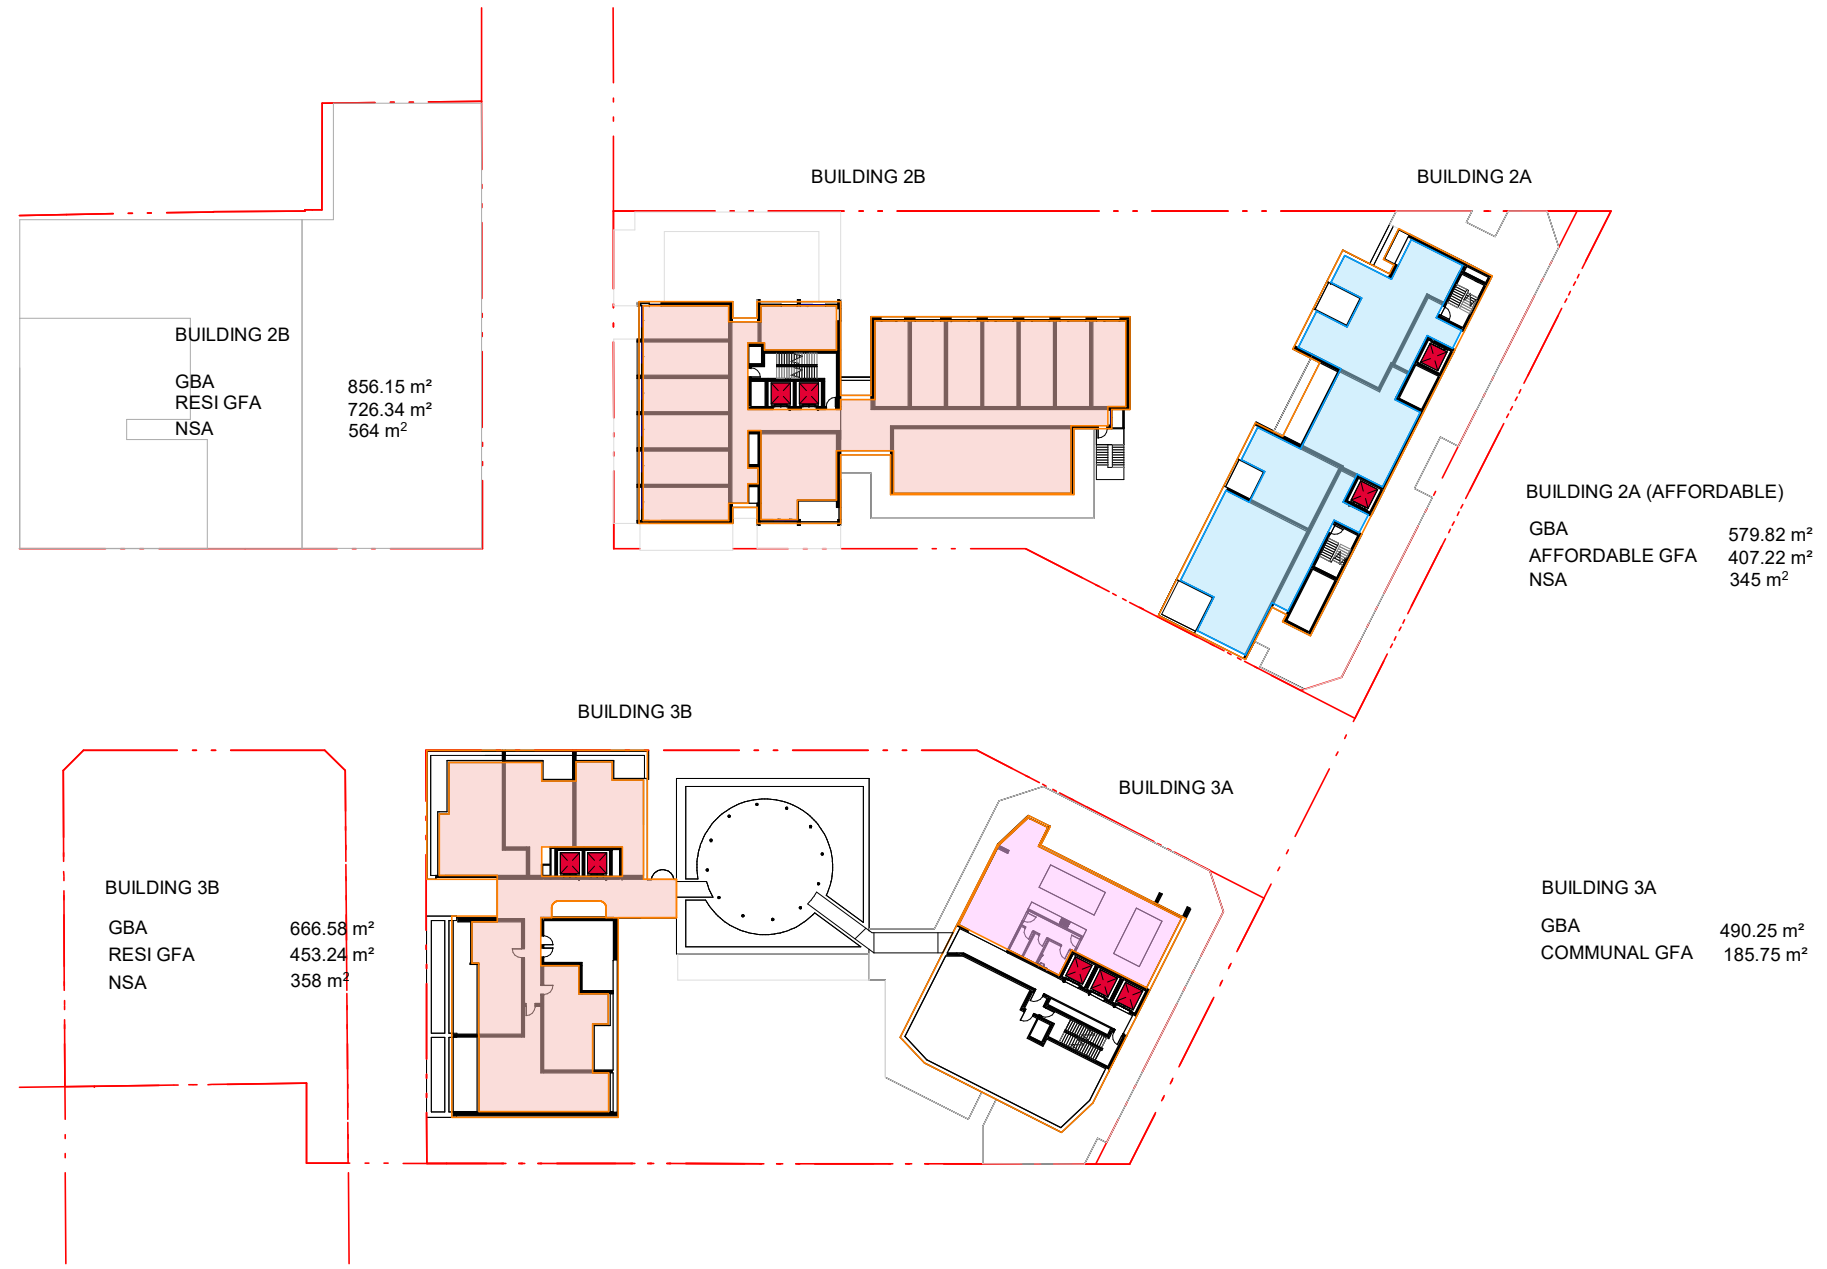


6 GFA - LEVEL 06 1 : 750

| Key |                            |
|-----|----------------------------|
|     | Residential Affordable GFA |
|     | Residential BTR GFA        |
|     | Non-Residential GFA        |
|     | BTR Amenities GFA          |

In accepting and utilising this document, the recipient agrees that Bates Smart retain all common law, statutory law and other rights including copyright and intellectual property rights. The recipient agrees not to use this document for any purpose other than its intended use, to waive all claims against Bates Smart resulting from unauthorized changes, or to reuse the document on other projects without the prior written consent of Bates Smart. Under no circumstances shall transfers of this document be deemed a sale. Bates Smart makes no warranties of fitness for any purpose. The builder/contractor shall verify job dimensions prior to any work commencing. Use figured dimensions only. Do not scale drawings. Print in Colour.

PRELIMINARY

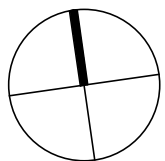


| Rev | Date     | Revision            | By | Chk. |
|-----|----------|---------------------|----|------|
| 1   | 29/08/25 | For SSDA Submission |    |      |
| 2   | 23/09/25 | ToA Updates         |    |      |
|     |          |                     |    |      |
|     |          |                     |    |      |
Client



Key Plan

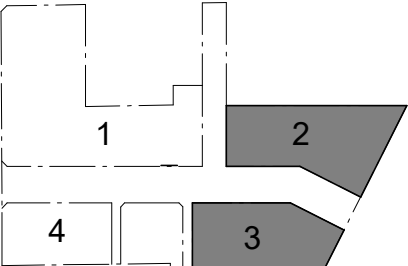

Parcel 1 + 4  
SJB Architects  
Level 2, 490 Crown Street,  
Surry Hills NSW 2010  
T 61 2 9380 9911  
sjb.com.au  
Nominated Architects:  
Adam Haddow 7188 | John Pradel 7004



Parcel 4 Only  
Curious Practice  
24/526 Hunter Street,  
Newcastle NSW 2300  
T 61 4 1182 4000  
curiouspractice.com  
Nominated Architects:  
Greg Lee 10997 | Warren Haasnoot 9852



Parcel 2 + 3  
Bates Smart  
43 Brisbane Street  
Surry Hills NSW 2010  
T 02 8554 5100  
batesmart.com.au  
Nominated Architects:  
Guy Lake 7119 | Matt Allen 8498



Parcel 3 Only  
Chen Chow Little  
6 Belmore Street  
Surry Hills NSW 2010  
T 02 9357 4333  
chenchowlittle.com  
Nominated Architects:  
Anthony Chenchow 6123

Project

Waterloo Mixed Use Development (HDA)  
881-885 Bourke Street, Waterloo NSW 2017

Drawing Name

AREA PLANS - PARCEL 2 & 3 - GFA

Date

23/09/25

Scale

As indicated

Sheet Size

A1

Drawn

Chk.

ZB

WM


Drawing No.

8101


Revision

1/2




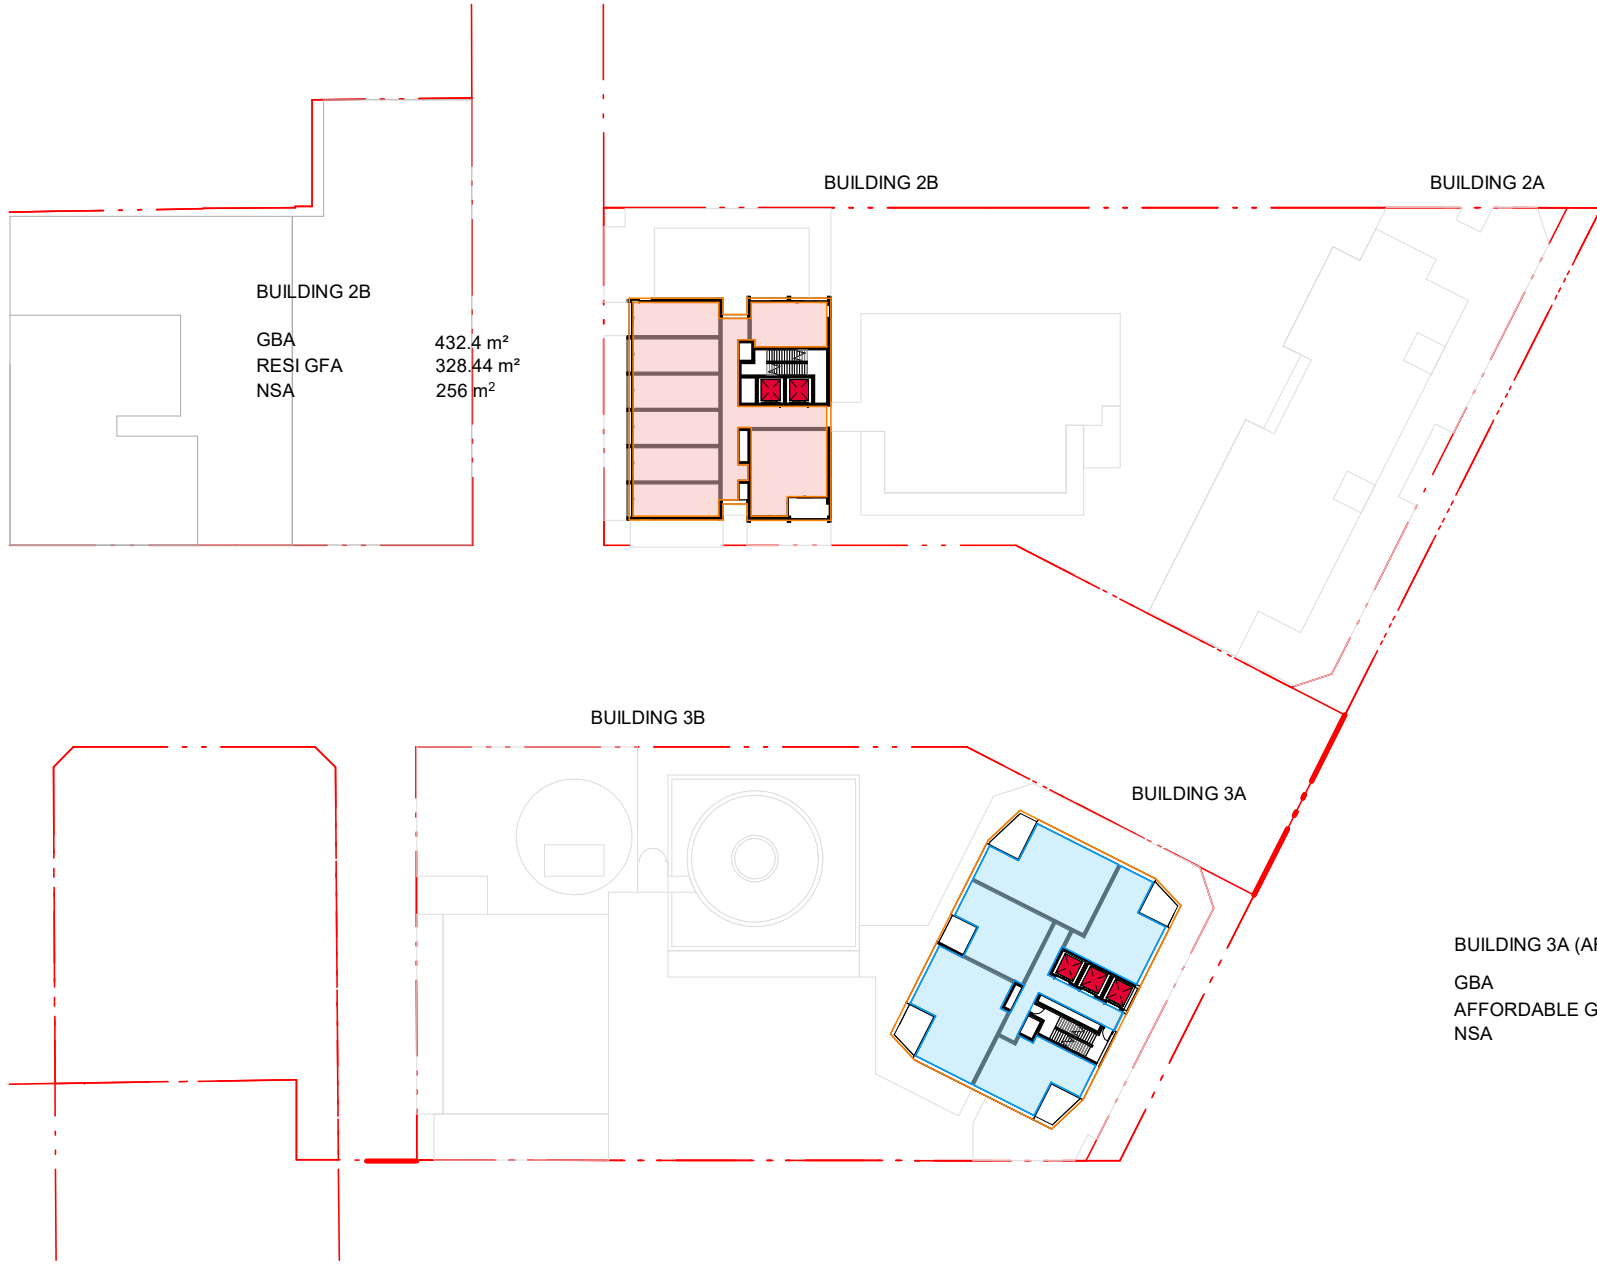


1 GFA - LEVEL 07-12  
1 : 750

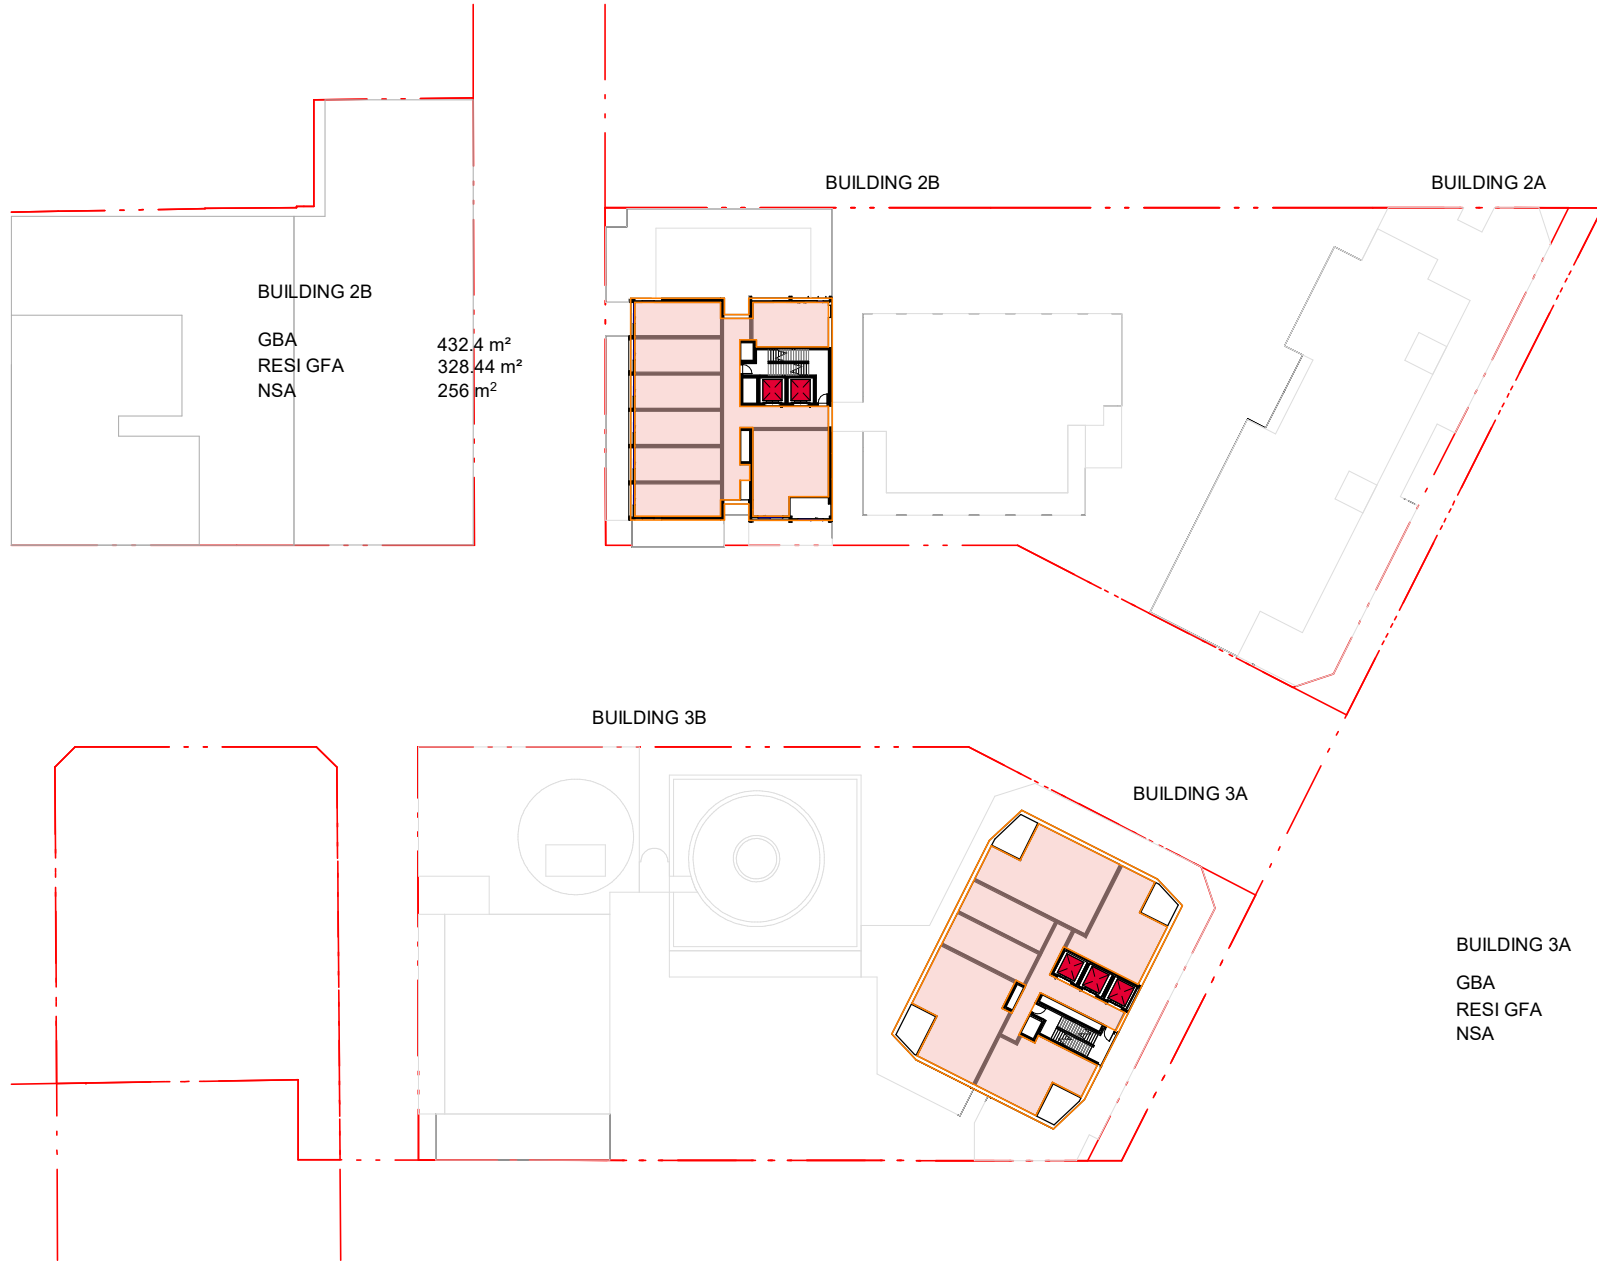


2 GFA - LEVEL 13  
1 : 750

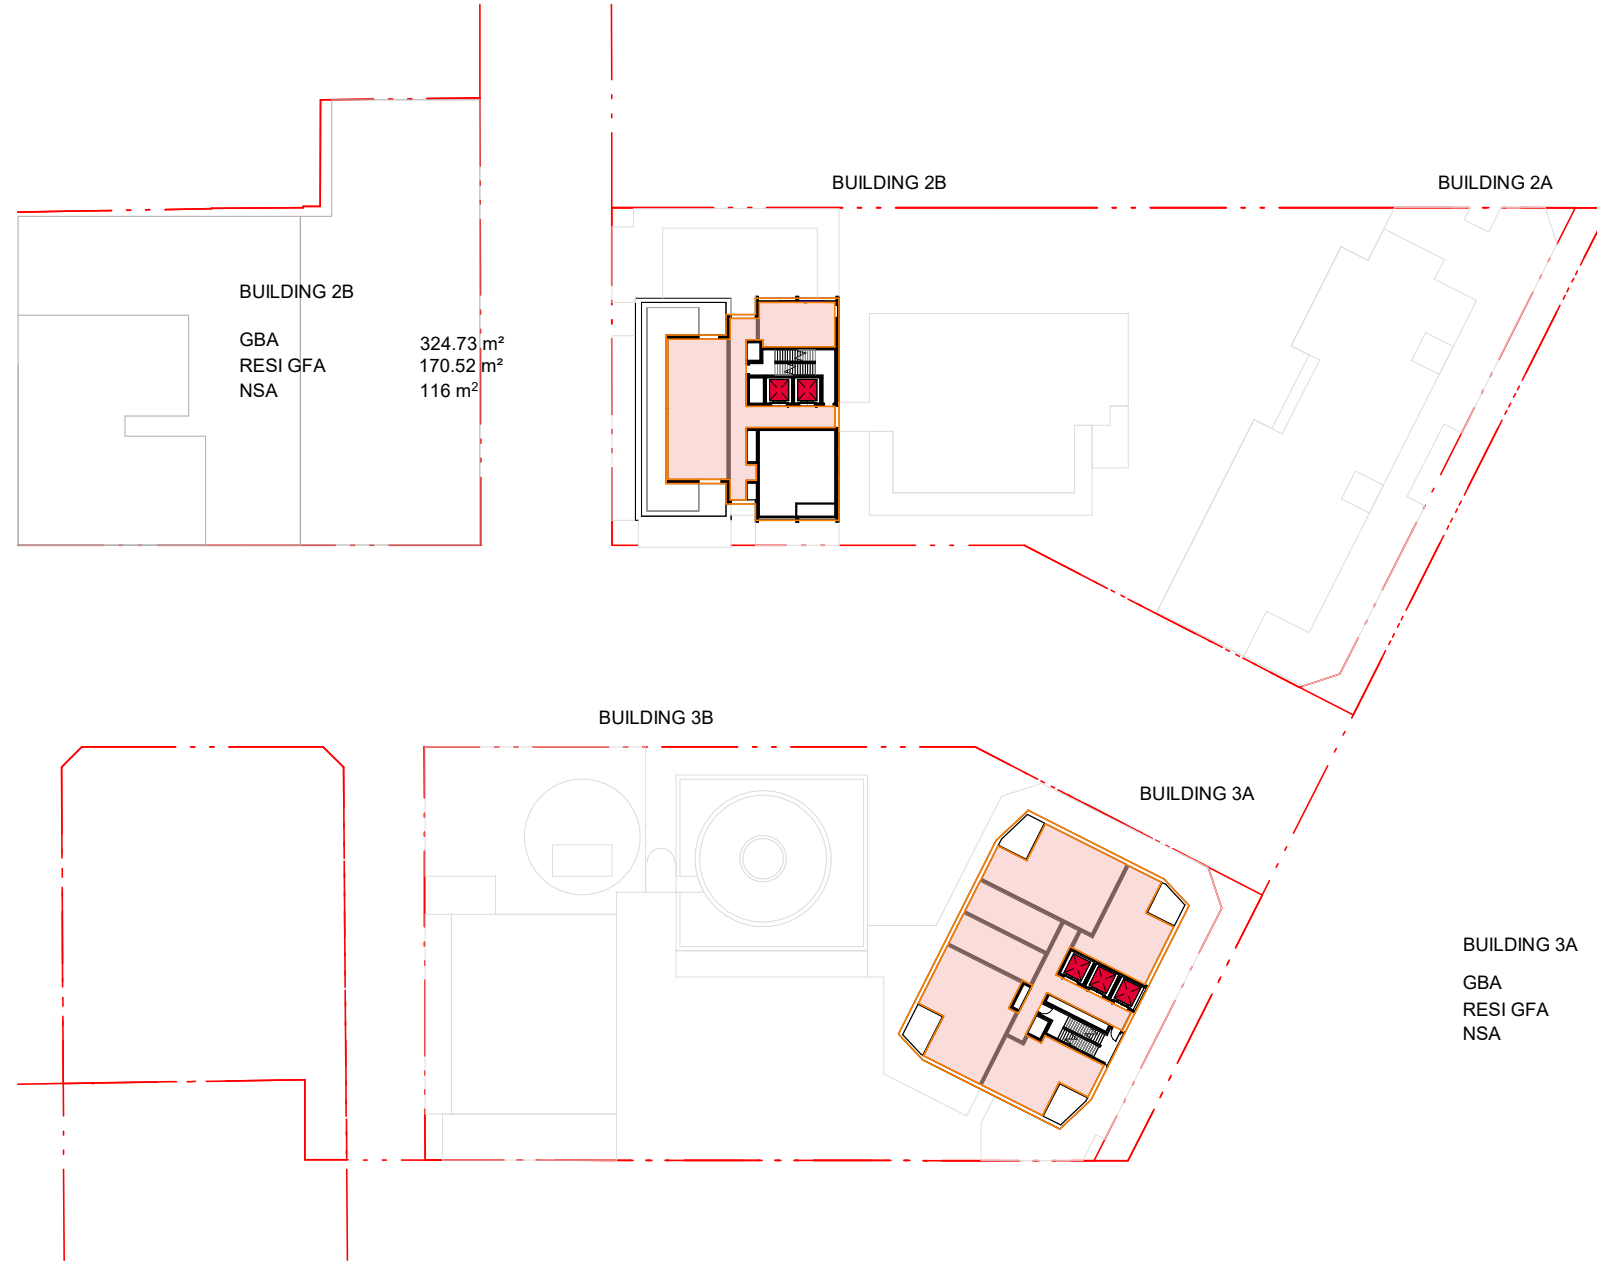

3 GFA - LEVEL 14  
1 : 750

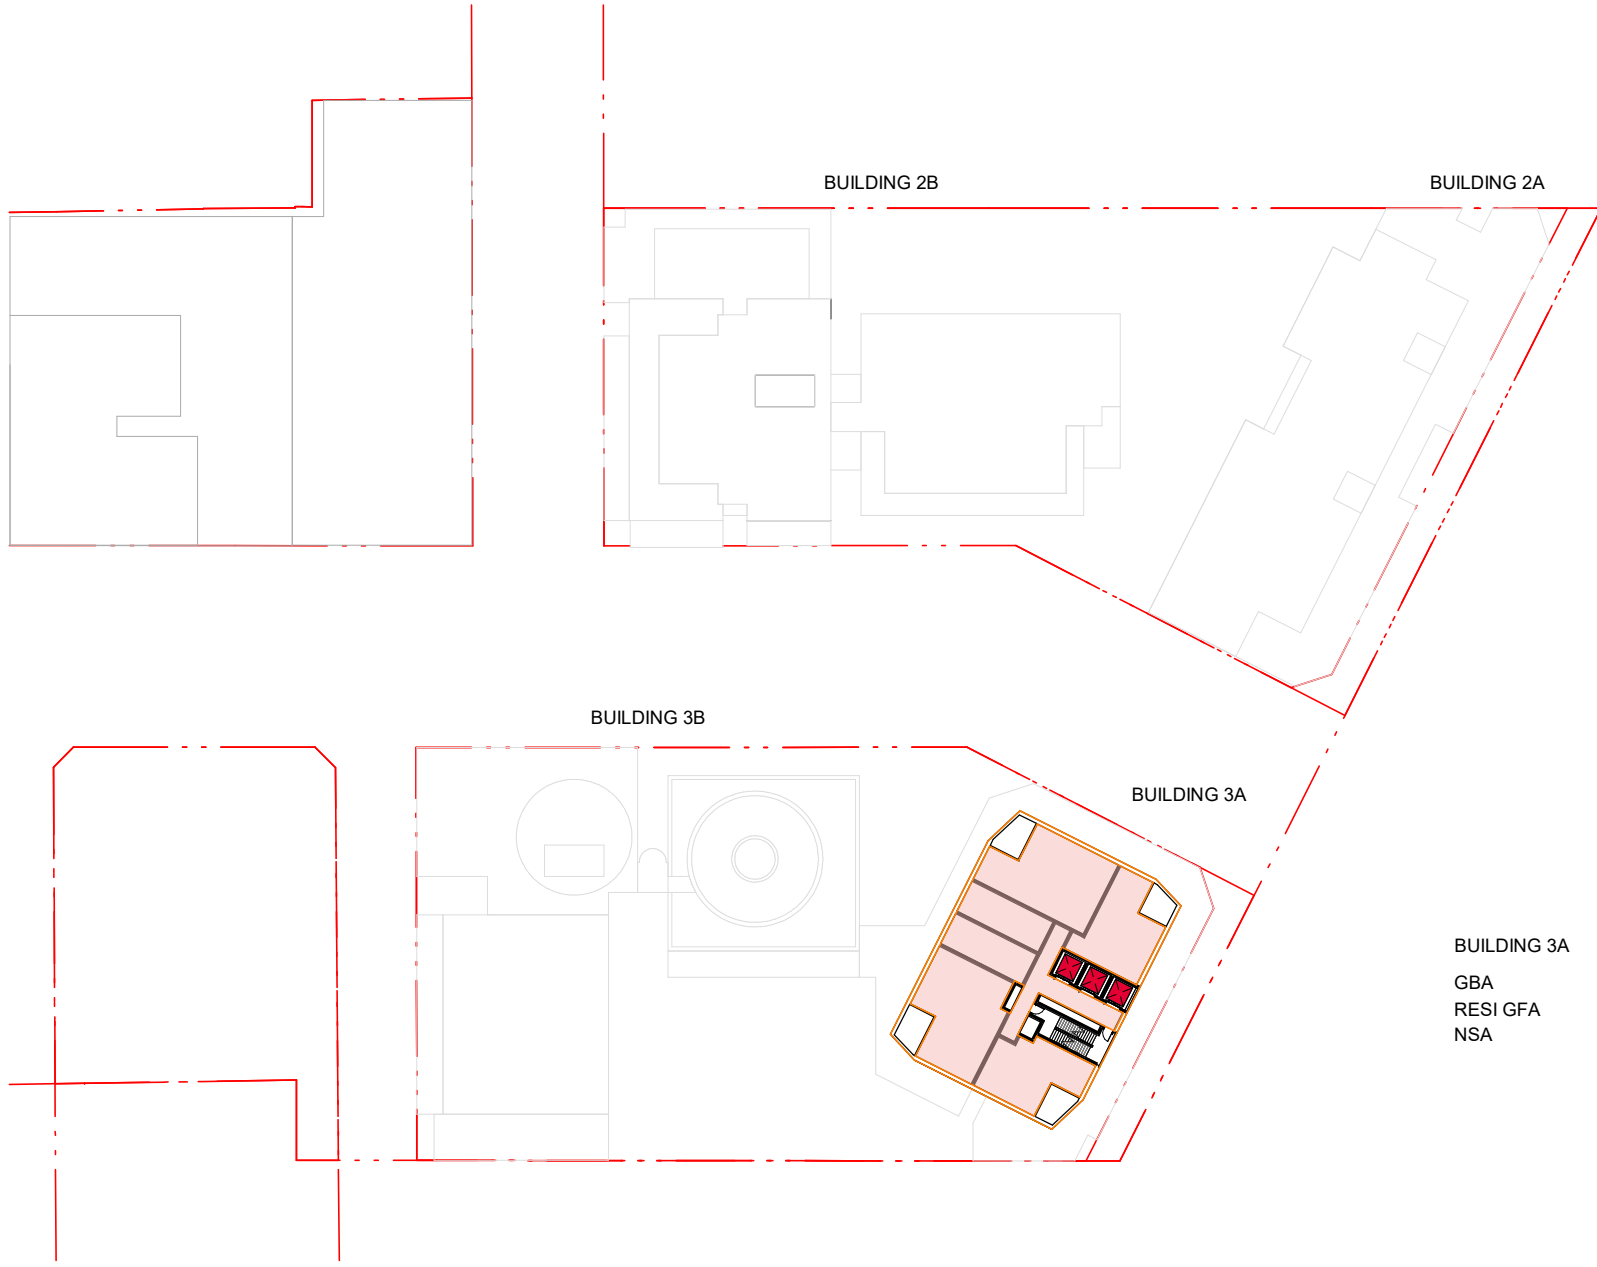

4 GFA - LEVEL 15-34  
1 : 750

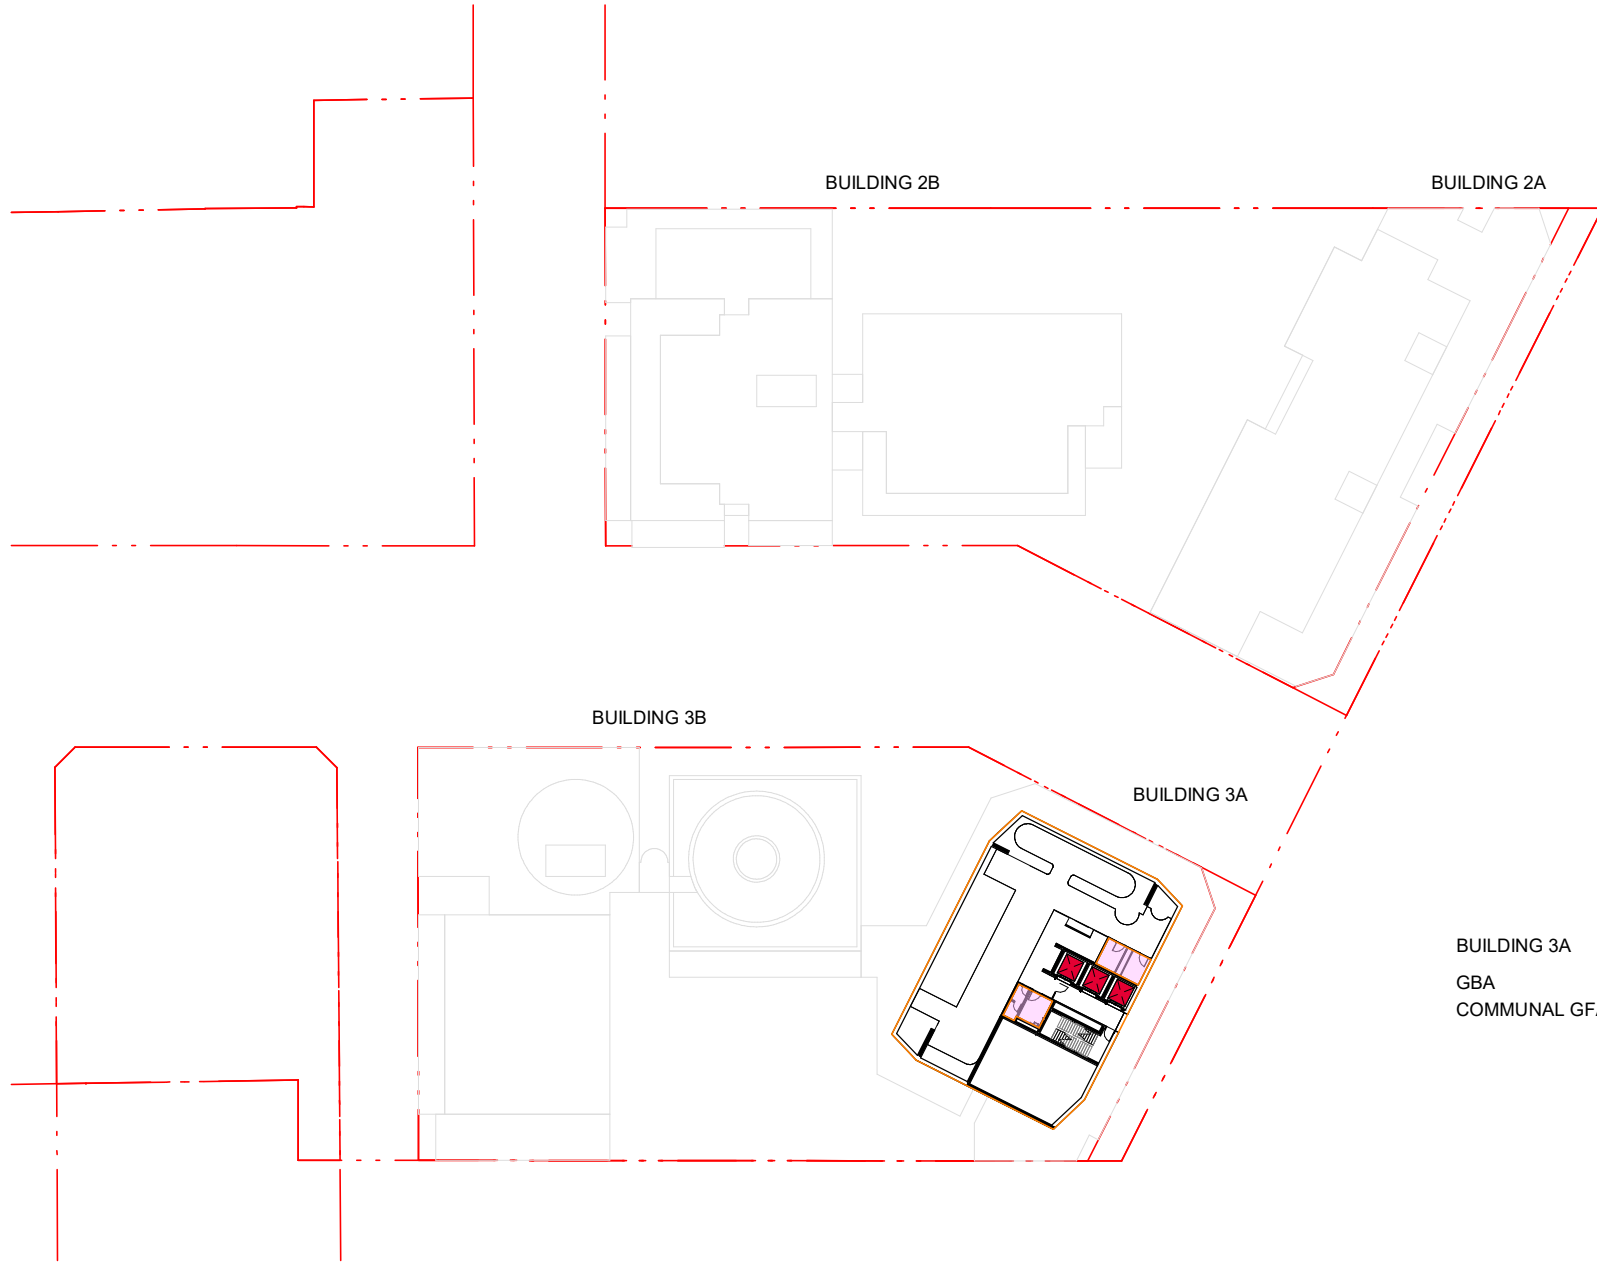


5 3A - LEVEL 35 ROOF TERRACE  
1 : 750



- Key**
- Residential Affordable GFA
  - Residential BTR GFA
  - Non-Residential GFA
  - BTR Amenities GFA

In accepting and utilising this document, the recipient agrees that Bates Smart retain all common law, statutory law and other rights including copyright and intellectual property rights. The recipient agrees not to use this document for any purpose other than its intended use, to waive all claims against Bates Smart resulting from unauthorized changes, or to reuse the document on other projects without the prior written consent of Bates Smart. Under no circumstances shall transfers of this document be deemed a sale. Bates Smart makes no warranties of fitness for any purpose. The builder/contractor shall verify job dimensions prior to any work commencing. Use figured dimensions only. Do not scale drawings. Print in Colour.

PRELIMINARY

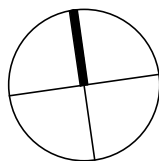

| Rev | Date     | Revision            | By | Chk. |
|-----|----------|---------------------|----|------|
| 1   | 29/08/25 | For SSDA Submission |    |      |
| 2   | 23/09/25 | ToA Updates         |    |      |
|     |          |                     |    |      |
|     |          |                     |    |      |
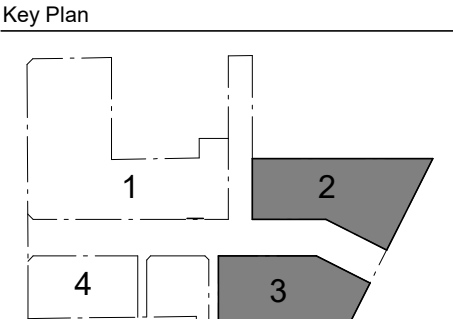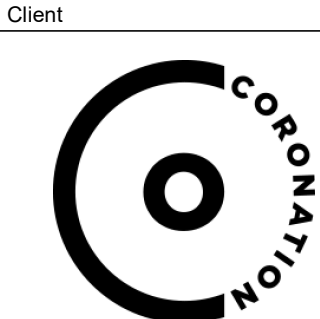

Parcel 1 + 4  
SJB Architects  
Level 2, 490 Crown Street,  
Surry Hills NSW 2010  
T 61 2 9380 9911  
sjb.com.au  
Nominated Architects:  
Adam Haddow 7188 | John Pradel 7004



Parcel 4 Only  
Curious Practice  
Level 2, 490 Crown Street,  
Surry Hills NSW 2010  
T 61 4 1182 4000  
curiouspractice.com  
Nominated Architects:  
Greg Lee 10997 | Warren Haasnoot 9852



Parcel 2 + 3  
Bates Smart  
43 Brisbane Street  
Surry Hills NSW 2010  
T 02 8354 5100  
batesmart.com.au  
Nominated Architects:  
Guy Lake 7119 | Matt Allen 8498



Parcel 3 Only  
Chenchow Little  
6 Belmore Street  
Surry Hills NSW 2010  
T 02 9357 4333  
chenchowlittle.com  
Nominated Architects:  
Anthony Chenchow 6123

Project  
Waterloo Mixed Use Development (HDA)  
881-885 Bourke Street, Waterloo NSW 2017

Drawing Name  
AREA PLANS - PARCEL 2 & 3 - GFA

| Date        | Scale        | Sheet Size |
|-------------|--------------|------------|
| 23/09/25    | As indicated | A1         |
| Drawn       | Chk.         |            |
| ZB          | WM           |            |
| Drawing No. | Revision     |            |
| 8102        | / 2          |            |