


Materiality | Sandstone Pixel

Conceptually, the stone of the project aims to connect the building to the rest of the city with the existing examples of Australian sandstone, appearing in other neighboring buildings.

In reality, the stone pixels fall into two categories: actual sandstone masonry (deployed at the ground level and in areas close to human contact, for an authentic tactile experience) and simulated composite stone (for practical weight, installation, and maintenance reasons, currently being selected for color and weathering match). For a refined appearance the color of the stone throughout keeps to a lighter cream or off-white range, rather than a heavier, saturated yellow shade.



Partial Elevation

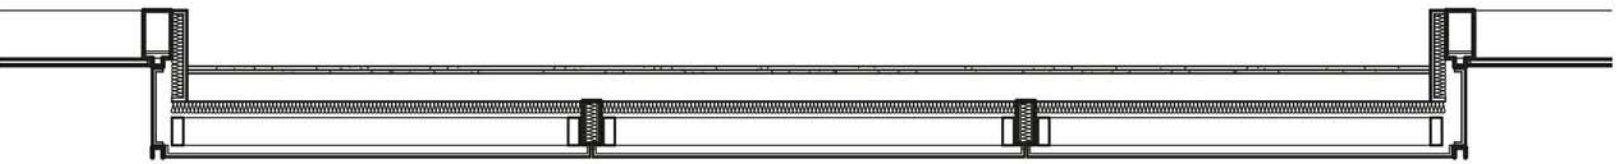


Partial Plan




Materiality | Vegetated Pixel

As a key way of introducing nature into the project, but according to the overall building concept, the vegetation also appears on the building in the same, consistent series of pixels. Carefully selected indigenous species are chosen to match available light and air conditions—flowering, and non-flowering alike, and to minimize water requirements and maintenance.


The system is a non-custom, standard construction build-up, modularized for easy replacement as needed. Experientially, the planted pixels bring color, texture, and humanity to the lower half of the building, primarily at the west and south facades—expressing the building as garden architecture, emerging from and combining both the city and nature.

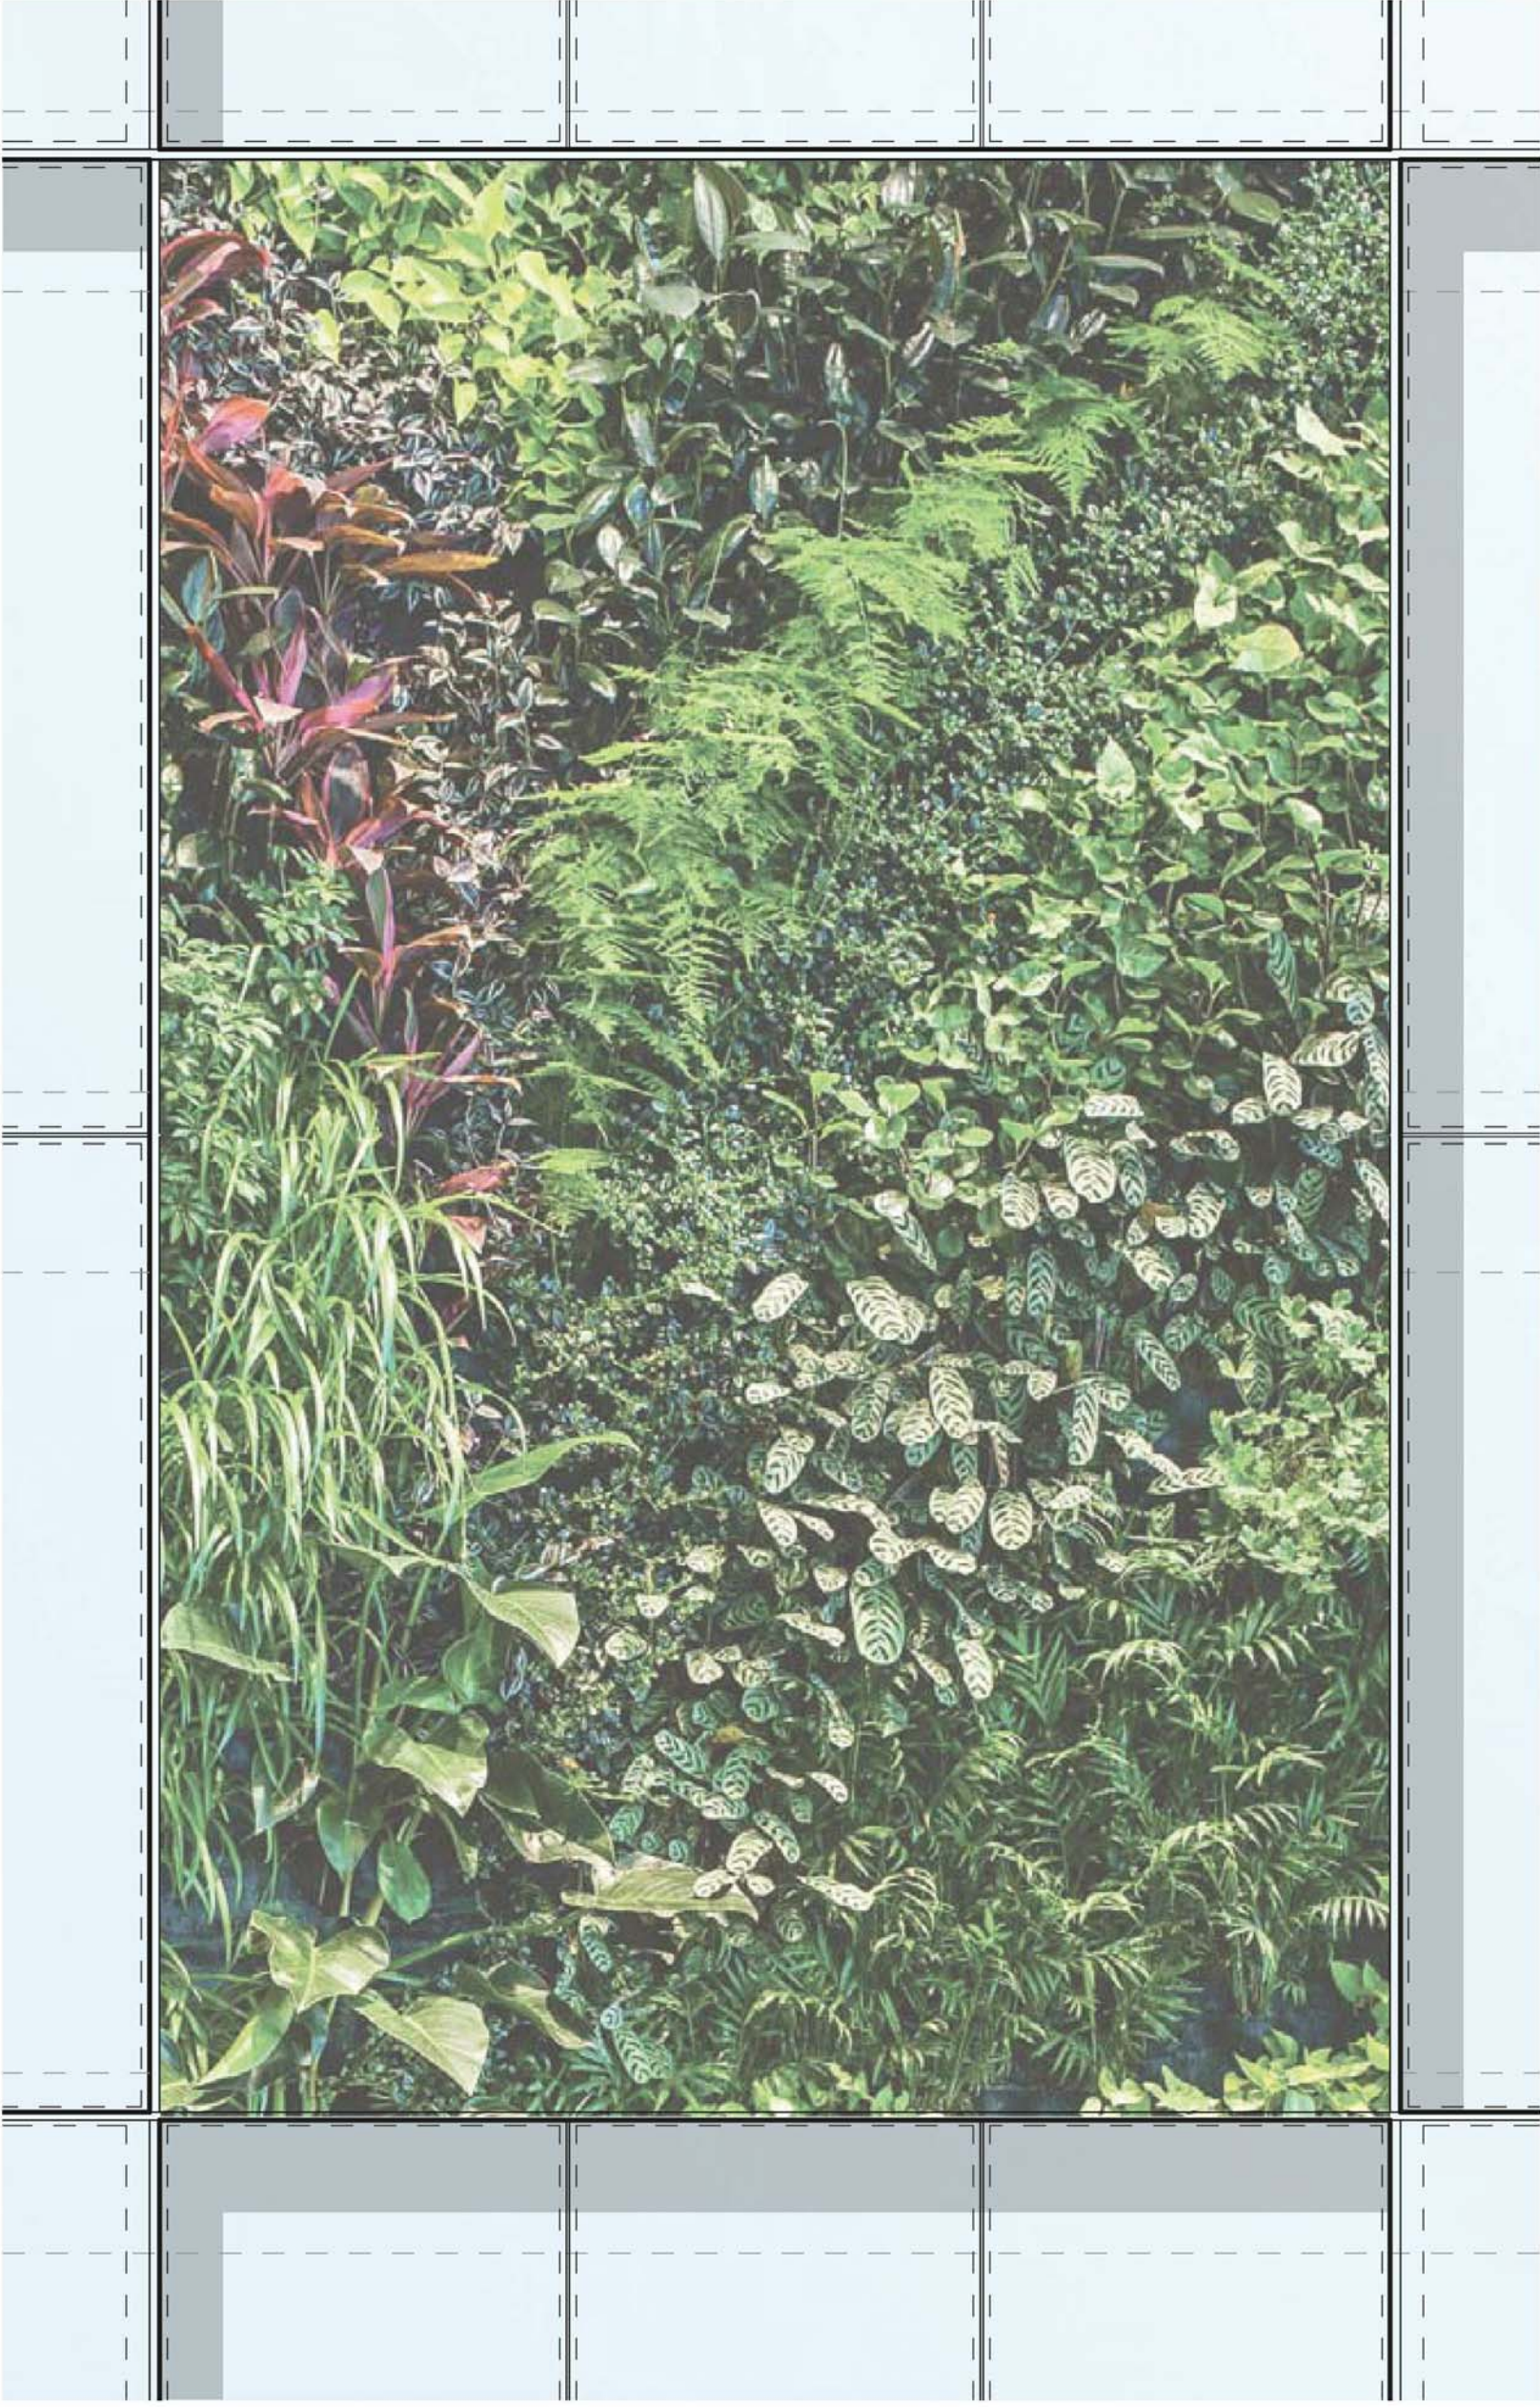


Partial Elevation

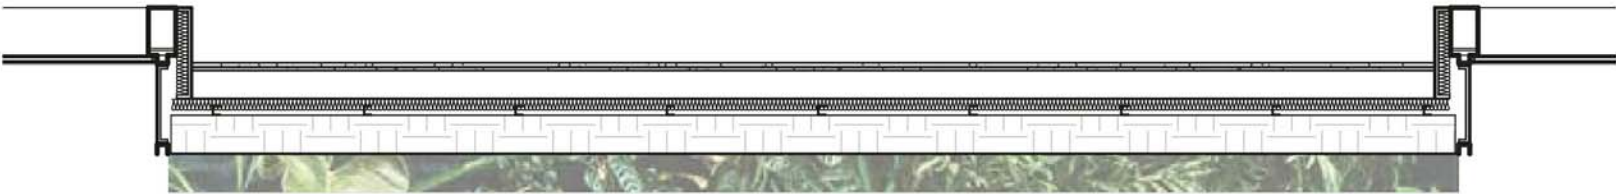

Partial Plan

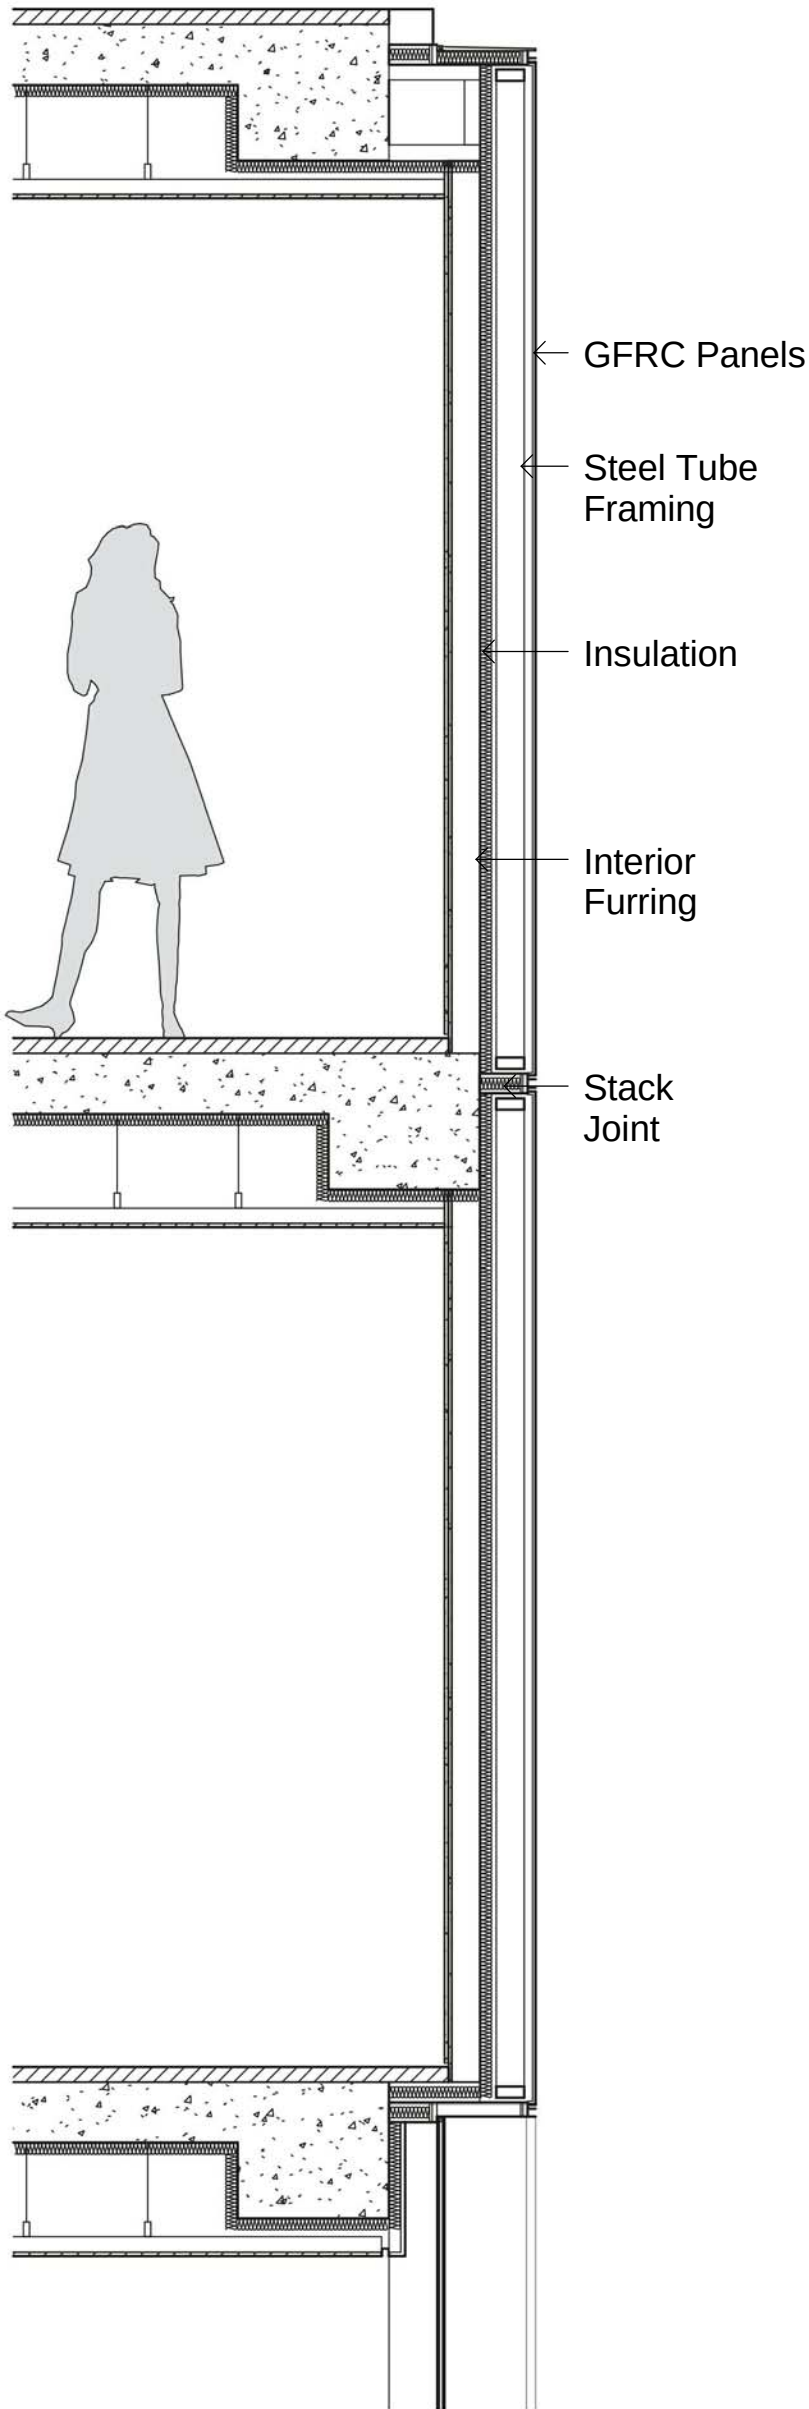

Partial Wall Section

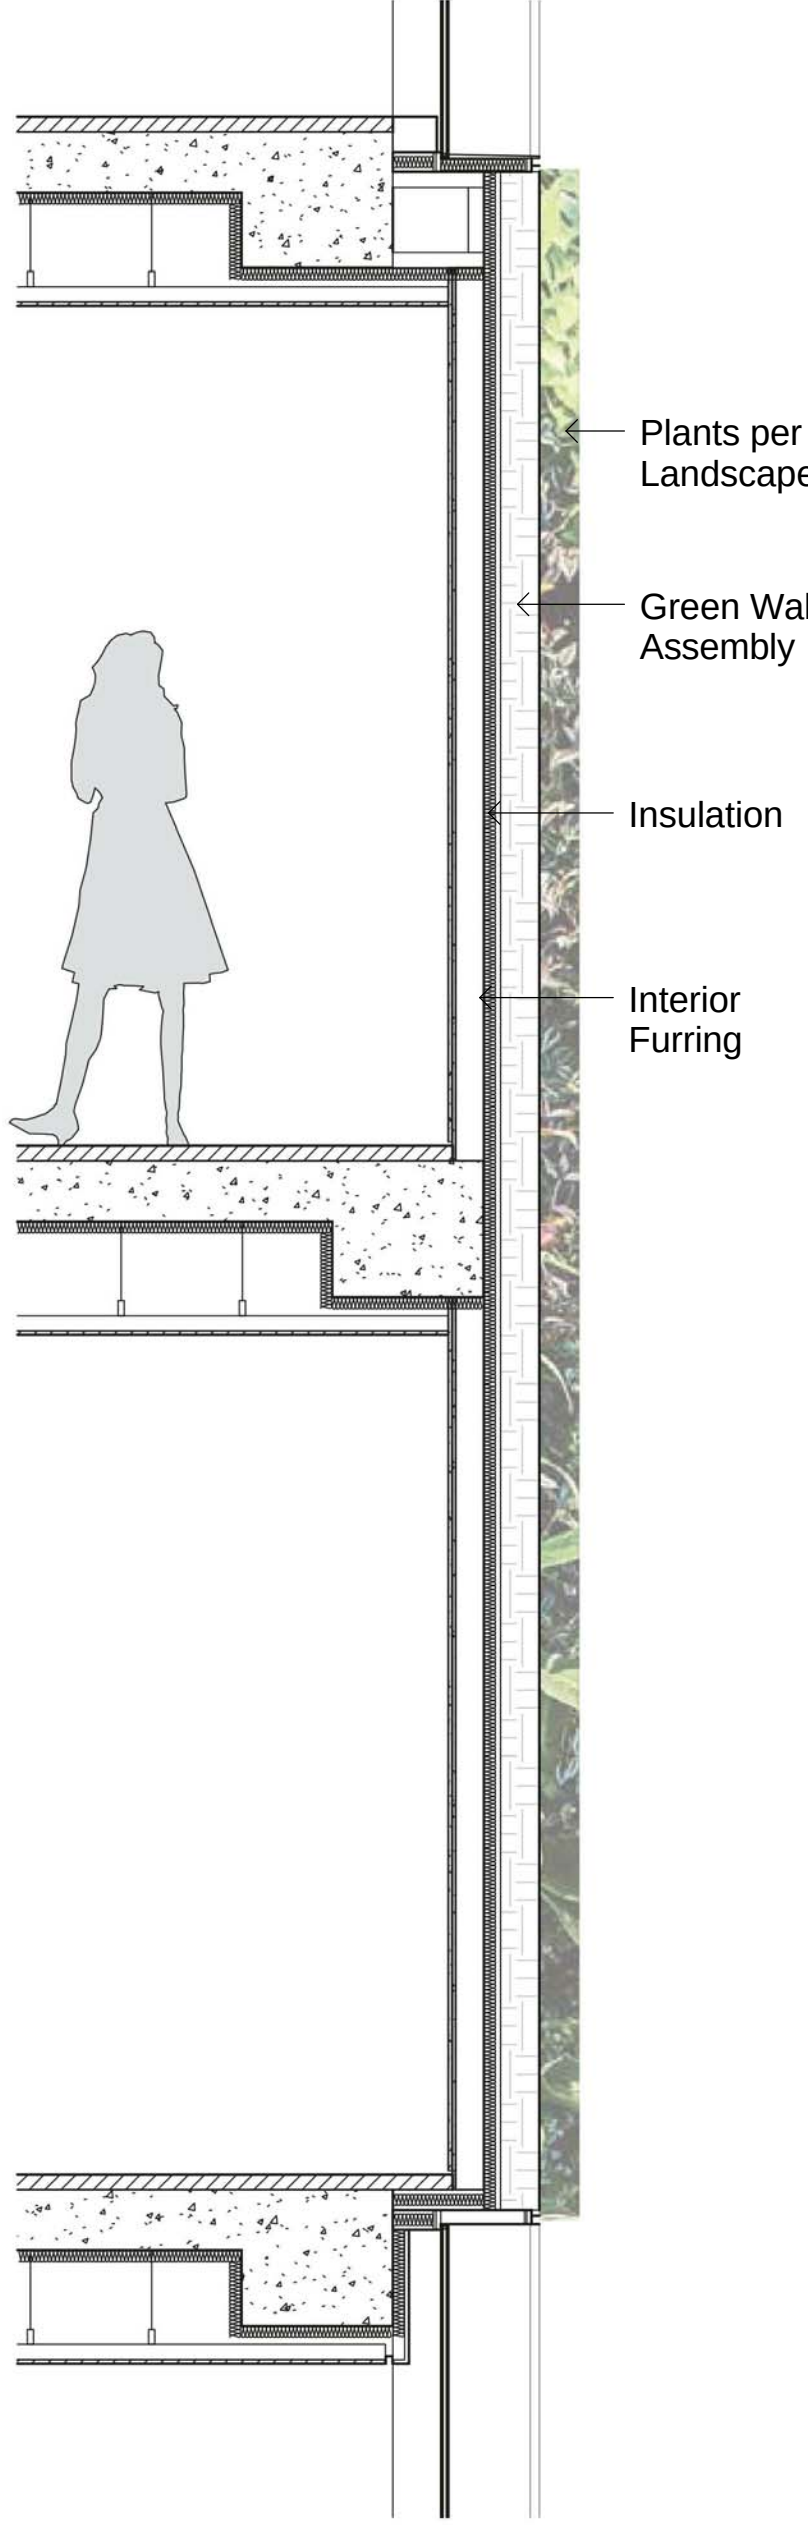

Partial Wall Section

CLIENT:



ARUP


ENGINEERS
ARUP

O C U L U S

LANDSCAPE
OCULUS



PLANNER
URBIS

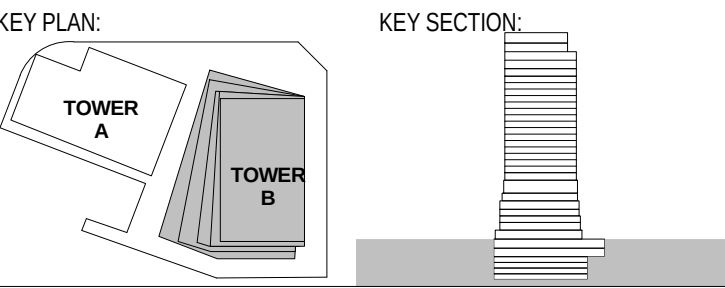

PROJECT:

Wanda Vista Sydney

1 Alfred Street Sydney NSW 2000

A	28.10.2016	ISSUED FOR STAGE 2 DEVELOPMENT APPLICATION	SH
ISSUE	DATE	REVISION	BY

DRAWING TITLE:


FACADE DETAILS

DATE:	SCALE:	DRAWING No:	REV:
17.10.2016	@A1		
DRAWN BY:	PROJECT NO:	2009	A
KKAA, CRONE	CA3054		

DA ISSUE

NOTES:
All dimensions and setbacks to be verified prior to commencement, omissions or discrepancies to be notified to the architect.
COPYRIGHT:
The copyright of this drawing together with any other documents prepared by crone partners architecture studios, pty ltd (cp) remains the property of cp. crone partners grants licence for the use of this document for the purpose for which they are intended. The licence is not transferable without the permission of cp.

NORTH

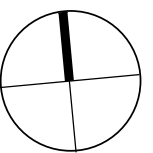

DO NOT SCALE

