

DA - DEVELOPMENT APPLICATION

AUSTRAL, PARKLANDS



DEVELOPMENT SUMMARY

SITE TOTAL AREA: 19129 SQM
SITE DEVELOPABLE AREA: 12016 SQM
ACHIEVED GFA: 45316 SQM
ACHIEVED FSR (TOTAL AREA) : 2.37:1
ACHIEVED FSR (DEVELOPABLE AREA) : 3.77:1

NO. OF APARTMENTS: 445
CAR PARKING: 550


LAYOUT NUMBER	DRAWING NAME
PLA-A-6110 UNIVERSAL LHA TYPOLOGIES	
PLA-A-6110	UNIVERSAL LHA SILVER TYPOLOGIES - SHEET 01
PLA-A-6111	UNIVERSAL LHA SILVER TYPOLOGIES - SHEET 02
PLA-A-6112	UNIVERSAL LHA GOLD TYPOLOGIES - SHEET 01
PLA-A-6113	UNIVERSAL LHA PLATINUM TYPOLOGIES - SHEET 01
PLA-DA-0000 PRELIMINARIES	
PLA-DA-0000	COVER SHEET
PLA-DA-0100	SITE SURVEY (EXISTING SITE PLAN)
PLA-DA-0200	DEMOLITION PLAN
PLA-DA-0300	PROPOSED SITE PLAN
PLA-DA-0400	STAGING PLAN
PLA-DA-1000 GENERAL FLOOR PLANS	
PLA-DA-10B1	GENERAL FLOOR PLAN - BASEMENT 01
PLA-DA-10B2	GENERAL FLOOR PLAN - BASEMENT 02
PLA-DA-1000	GENERAL FLOOR PLAN - GROUND 00
PLA-DA-1001	GENERAL FLOOR PLAN - LEVEL 01
PLA-DA-1002	GENERAL FLOOR PLAN - LEVEL 02
PLA-DA-1003	GENERAL FLOOR PLAN - LEVEL 03
PLA-DA-1004	GENERAL FLOOR PLAN - LEVEL 04
PLA-DA-1005	GENERAL FLOOR PLAN - LEVEL 05-11
PLA-DA-1012	GENERAL FLOOR PLAN - LEVEL 12
PLA-DA-1013	GENERAL FLOOR PLAN - LEVEL 13-14
PLA-DA-1015	GENERAL FLOOR PLAN - ROOF
PLA-DA-2000 ELEVATIONS	
PLA-DA-2000	WEST ELEVATIONS - SHEET 01
PLA-DA-2001	EAST ELEVATIONS - SHEET 02
PLA-DA-2002	NORTH ELEVATIONS - SHEET 03
PLA-DA-2003	SOUTH ELEVATIONS - SHEET 04
PLA-DA-2004	INTERNAL SOUTH ELEVATIONS - SHEET 05
PLA-DA-2005	INTERNAL NORTH ELEVATIONS - SHEET 06
PLA-DA-3000 SECTIONS	
PLA-DA-3000	SECTIONS - SHEET 01
PLA-DA-3001	SECTIONS - SHEET 02
PLA-DA-3002	SECTIONS - SHEET 03
PLA-DA-3003	SECTIONS - SHEET 04
PLA-DA-3004	SECTIONS - SHEET 05
PLA-DA-3005	SECTIONS - SHEET 06
PLA-DA-3006	SECTIONS - SHEET 07
PLA-DA-4000 SUN EYE VIEWS	
PLA-DA-4000	SUN EYE VIEW - SHEET 01
PLA-DA-4001	SUN EYE VIEW - SHEET 02
PLA-DA-4100 SHADOW DIAGRAMS	
PLA-DA-4100	SHADOW DIAGRAMS - SHEET 01
PLA-DA-4101	SHADOW DIAGRAMS - SHEET 02
PLA-DA-4200 SOLAR AMENITY DIAGRAMS	
PLA-DA-4200	SOLAR AMENITY DIAGRAMS - SHEET 01
PLA-DA-4201	SOLAR AMENITY DIAGRAMS - SHEET 02
PLA-DA-4300 CROSS VENTILATION DIAGRAM	
PLA-DA-4200	CROSS VENTILATION DIAGRAM - SHEET 01
PLA-DA-4201	CROSS VENTILATION DIAGRAM - SHEET 02
PLA-DA-5000 AREA & AMENITIES DIAGRAM	
PLA-DA-5000	AREA & AMENITIES DIAGRAM (GFA) - SHEET 01
PLA-DA-5400	AREA & AMENITIES DIAGRAM (OPEN SPACE) - SHEET 01
PLA-DA-6000 TYPOLOGIES	
PLA-A-6100	UNIVERSAL LHA DIAGRAM - SHEET 01
PLA-A-6101	UNIVERSAL LHA DIAGRAM - SHEET 02
PLA-A-6102	UNIVERSAL LHA DIAGRAM - SHEET 03
PLA-A-6200	AFFORDABLE DIAGRAM - SHEET 01
PLA-A-6201	AFFORDABLE DIAGRAM - SHEET 02
PLA-A-6203	AFFORDABLE DIAGRAM - SHEET 03
PLA-DA-7000 MATERIAL SCHEDULE	
PLA-DA-4200	MATERIAL SCHEDULE - SHEET 01
PLA-DA-4201	MATERIAL SCHEDULE - SHEET 02
PLA-DA-8000 PERSPECTIVES	
PLA-DA-4200	PERSPECTIVE - SHEET 01
PLA-DA-4201	PERSPECTIVE - SHEET 02
PLA-DA-4202	PERSPECTIVE - SHEET 03
PLA-DA-4203	PERSPECTIVE - SHEET 04

DATE		REVISION DESCRIPTION		BY	CHK											DRAWING TITLE	
A	4/05/2026	FOR SSDA SUBMISSION		CS	HN	Project manager CREATIVE VISION 02 9300 0525 cvision.com.au	Landscape Architect LANDFX 0424 769 049 www.landfx.com.au	Traffic Engineer ASON GROUP 02 9083 6601 www.asongroup.com.au	Structural Engineer PALANTIR CONSULTING 02 9037 6427 www.palantirconsulting.com.au	BCA Consultant CERTITUDE 02 9299 8058 www.certitude.com.au	ESD Consultant ASPIRE SUSTAINABILITY CONSULTING 02 8068 1378 www.aspiresc.com.au	NORTH POINT	SCALE 12000, 10.71@ A1 Size	ARCHITECT EORA / SYDNEY Geelong Country Level 4, 222 Clarence Street Sydney NSW 2000 Australia +612 8823 7000 sydney@plusstudio.co	PROJECT TITLE AUSTRAL PARKLAND 184-186 FIFTH AVENUE, AUSTRAL, NSW 2179		COVER SHEET
PLUS STUDIO																	
					Urban Planning COLLIERS 02 9556 6962 www.colliers.com.au	Civil Engineer ADP CONSULTING 02 8203 5447 www.adpconsulting.com	Services Engineer NEURON BUILD 0401 222 862 www.neuronbuild	Access Consultant ACCESS LINK CONSULTING 02 7232 0808 www.accesslink.com.au	Fire Engineering INNOVASERVICES AUSTRALIA 1300 882 262 www.innovaservices.com.au	Waste Consultant ELEPHANTS FOOT 1300 435 374 www.elephantsfoot.com.au	DISCLAIMER In accepting and utilising this document, the recipient agrees that Plus Studio, retain all common law, statutory law and other rights including copyright and intellectual property rights. The recipient agrees not to use this document for any purpose other than its intended use, to waive all claims against Plus Studio resulting from unauthorised changes, or to reuse the document on other projects without the prior written consent of Plus Studio. Under no circumstances shall transfer of this document be deemed a sale. Plus Studio makes no warranties of fitness for any purpose. The Builder/Contractor shall verify all dimensions prior to any work commencing. Finaired dimensions shall take precedence over scaled work.			Nominated Architects Gabriel Duxue 1622 4/01/2026 Pido Pin 11296 Plus Architecture Pty Ltd ABN 40 091690 336 plusstudio.co © 2025 © Plus Architecture International Pty Ltd. All Rights Reserved. Plus Studio Pty Ltd is a trademark of Plus Architecture International Pty Ltd.	CLIENT 21 DERWENT RD PTY LTD	PROJECT NUMBER 20833	STAGE DA
					APPROVED ####	CHECKED HN	DRAWN CS	DRAWING NUMBER PLA-DA-0000			REVISION A						



DRAWING NUMBDER : 12929-19_DET_V3
SUVERYOR COMPANY: C&ASURVEYORS

REV	DATE	REVISION DESCRIPTION	BY	CHK										
A	4/05/2026	FOR SSDA SUBMISSION	CS	HN										
Project manager CREATIVE VISION 02 9300 0525 cvision.com.au					Landscape Architect LANDFX 0424 769 049 www.landfx.com.au					Traffic Engineer ASON GROUP 02 9083 6601 www.asongroup.com.au				
Urban Planning COLLIERS 02 9556 6962 www.colliers.com.au					Civil Engineer ADP CONSULTING 02 8203 5447 www.adpconsulting.com					Services Engineer NEURON BUILD 0401 222 862 www.neuronbuild				
					Structural Engineer PALANTIR CONSULTING 02 9037 6427 www.palantirconsulting.com.au					Access Consultant ACCESS LINK CONSULTING 02 7232 0808 www.accesslink.com.au				
					BCA Consultant CERTITUDE 02 9299 8058 www.certitude.com.au					Fire Engineering INNOVASERVICES AUSTRALIA 1300 882 262 www.innovaservices.com.au				
					ESD Consultant ASPRE SUSTAINABILITY CONSULTING 02 8068 1378 www.aspres.com.au					Waste Consultant ELEPHANTS FOOT 1300 435 374 www.elephantsfoot.com.au				
					ARCHITECT EORA / SYDNEY Gosford Country Level 4, 222 Clarence Street Sydney NSW 2000 Australia +612 9823 7000 sydney@plusstudio.co					DISCLAIMER In accepting and utilising this document, the recipient agrees that Plus Studio, retain all common law, statutory law and other rights including copyright and intellectual property rights. The recipient agrees not to use this document for any purpose other than its intended use, to waive all claims against Plus Studio resulting from unauthorised changes or to reuse the document on other projects without the prior written consent of Plus Studio. Under no circumstances shall transfer of this document be deemed a sale. Plus Studio makes no warranties of fitness for any purpose. The Builder/Contractor shall verify all dimensions prior to any work commencing. Finaured dimensions shall take precedence over scaled work.				
					Plus Studio 2025 © Plus Architecture International Pty Ltd. All Rights Reserved. Plus Architecture is a trademark of Plus Architecture and is used under license.					PROJECT TITLE AUSTRAL PARKLAND 184-186 FIFTH AVENUE, AUSTRAL, NSW 2179				
					NORTH POINT 					CLIENT 21 DERWENT RD PTY LTD				
					SCALE 1500 @ A1 Size					PROJECT NUMBER 20833				
					APPROVED HN					DRAWING NUMBER PLA-DA-0100				
					CHECKED HN					STAGE DA				
					DRAWN CS					REVISION A				

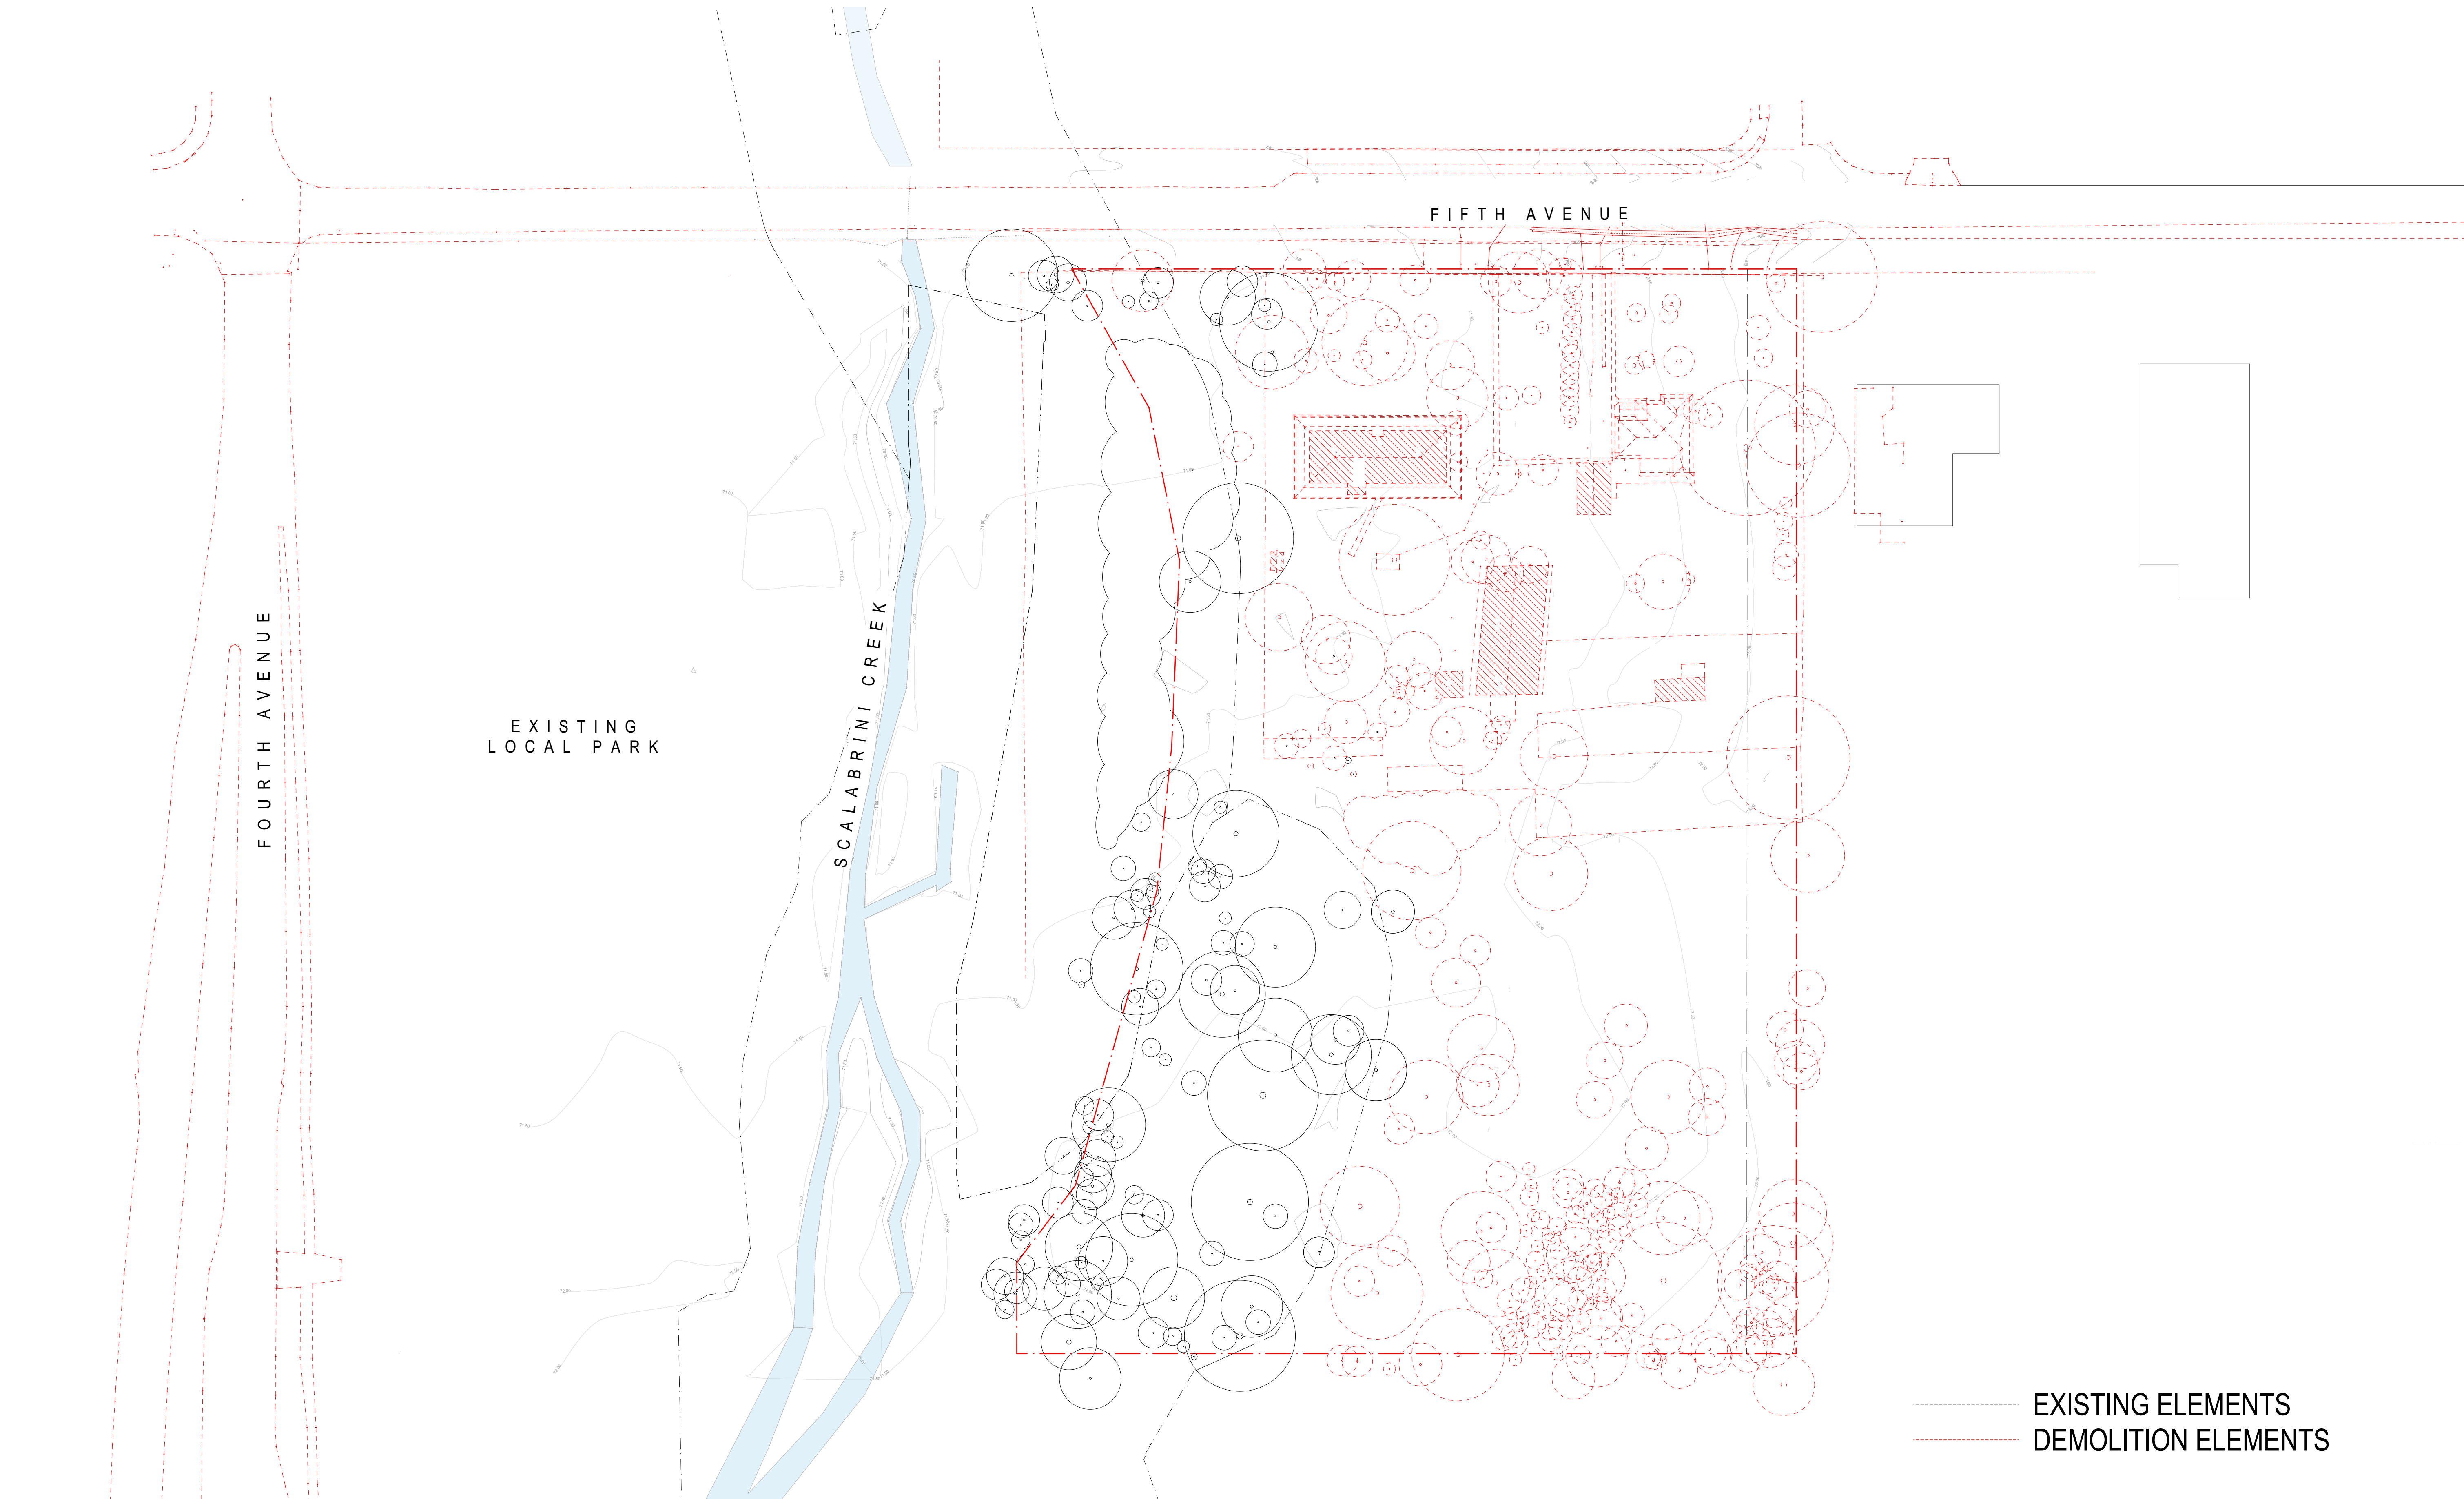


----- EXISTING ELEMENTS
- - - - - DEMOLITION ELEMENTS


REV	DATE	REVISION DESCRIPTION	BY	CHK	Project manager	Landscape Architect	Traffic Engineer	Structural Engineer	BCA Consultant	ESD Consultant	ARCHITECT	PROJECT TITLE	DRAWING TITLE
A	4/05/2026	FOR SSDA SUBMISSION	CS	HN	CREATIVE VISION 02 9300 0525 cvision.com.au	LANDFX 0424 769 049 www.landfx.com.au	ASON GROUP 02 9083 6601 www.asongroup.com.au	PALANTIR CONSULTING 02 9037 6427 www.palantirconsulting.com.au	CERTITUDE 02 9299 8058 www.certitude.com.au	ASPIRE SUSTAINABILITY CONSULTING 02 8068 1378 www.aspiresc.com.au	EORA / SYDNEY Gosford Country Level 4, 222 Clarence Street Sydney NSW 2000 Australia +612 9823 7000 sydney@plusstudio.co	AUSTRAL PARKLAND 184-186 FIFTH AVENUE, AUSTRAL, NSW 2179	DEMOLITION PLAN
					Urban Planning COLLIERS 02 9956 6962 www.colliers.com.au	Civil Engineer ADP CONSULTING 02 8203 5447 www.adpconsulting.com	Services Engineer NEURON BUILD 0401 222 862 www.neuronbuild	Access Consultant ACCESS LINK CONSULTING 02 7232 0808 www.accesslink.com.au	Fire Engineering INNOVASERVICES AUSTRALIA 1300 882 262 www.innovaseservices.com.au	Waste Consultant ELEPHANTS FOOT 1300 435 374 www.elephantsfoot.com.au	Plus Architecture Pty Ltd ABN 40 091690 336 plusstudio.co © 2025 Plus Architecture International Pty Ltd. All Rights Reserved. Plus Architecture is a trademark of Plus Architecture International Pty Ltd.	CLIENT 21 DERWENT RD PTY LTD	PROJECT NUMBER 20833
					APPROVED HN	CHECKED HN	DRAWN CS				STAGE DA	DRAWING NUMBER PLA-DA-0200	REVISION A



DATE		REVISION DESCRIPTION		BY	CHK	Project manager		Landscape Architect		Traffic Engineer		Structural Engineer		BCA Consultant		ESD Consultant		NORTH POINT		SCALE		ARCHITECT		PROJECT TITLE		DRAWING TITLE	
A	4/05/2026	FOR SSDA SUBMISSION		CS	HN	CREATIVE VISION		LANDFX		ASON GROUP		PALANTIR CONSULTING		CERTITUDE		ASPIRE SUSTAINABILITY CONSULTING				1500 @ A1 size		EORA / SYDNEY		AUSTRAL PARKLAND		PROPOSED SITE PLAN	
						02 9300 0525		0424 769 049		02 9083 6601		02 9037 6427		02 9299 8058		02 8068 1378						Gadigal Country		184-186 FIFTH AVENUE, AUSTRAL, NSW 2179			
						ovision.com.au		www.landfx.com.au		www.asongroup.com.au		www.palantirconsulting.com.au		www.certitude.com.au		www.aspiresc.com.au						Sydney NSW 2000 Australia					
																						+612 9823 7000 sydney@plustudio.co		CLIENT		PROJECT NUMBER	
						Urban Planning		Civil Engineer		Services Engineer		Access Consultant		Fire Engineering		Waste Consultant		DISCLAIMER				Nominated Architects:		21 DERWENT RD PTY LTD		STAGE	
						COLLIERS		ADP CONSULTING		NEURON BUILD		ACCESS LINK CONSULTING		INNOVA SERVICES AUSTRALIA		ELEPHANTS FOOT		In accepting and utilising this document, the recipient agrees that Plus Studio, retain all common law, statutory law and other rights including copyright and intellectual property rights. The recipient agrees not to use this document for any purpose other than its intended use. To waive all claims against Plus Studio resulting from unauthorised changes, or to reuse the document on other projects without the prior written consent of Plus Studio. Under no circumstances shall transfer of this document be deemed a sale. Plus Studio makes no warranties of fitness for any purpose. The Builder/Contractor shall verify all dimensions prior to any work commencing. Finaired dimensions shall take precedence over scaled work.				Gabriel Douque 1622 4 April 2024 10002 Plado Pin 11286		DA			
						02 9356 6962		02 8203 5447		0401 222 862		02 7232 0808		1300 436 374		1300 436 374						Plus Architecture Pty Ltd ABN 40 091690 336 plustudio.co		APPROVED		PROJECT NUMBER	
						www.colliers.com.au		www.adpconsulting.com		www.neuronbuild		www.accesslink.com.au		www.innovaservices.com.au		www.elephantsfoot.com.au						© 2025 © Plus Architecture International Pty Ltd. All Rights Reserved. Plus Architecture Pty Ltd is a trademark of Plus Architecture International Pty Ltd		HN		20833	
																						CHECKED		DRAWN		REVISION	
																						HN		CS		A	
																								PLA-DA-0300			

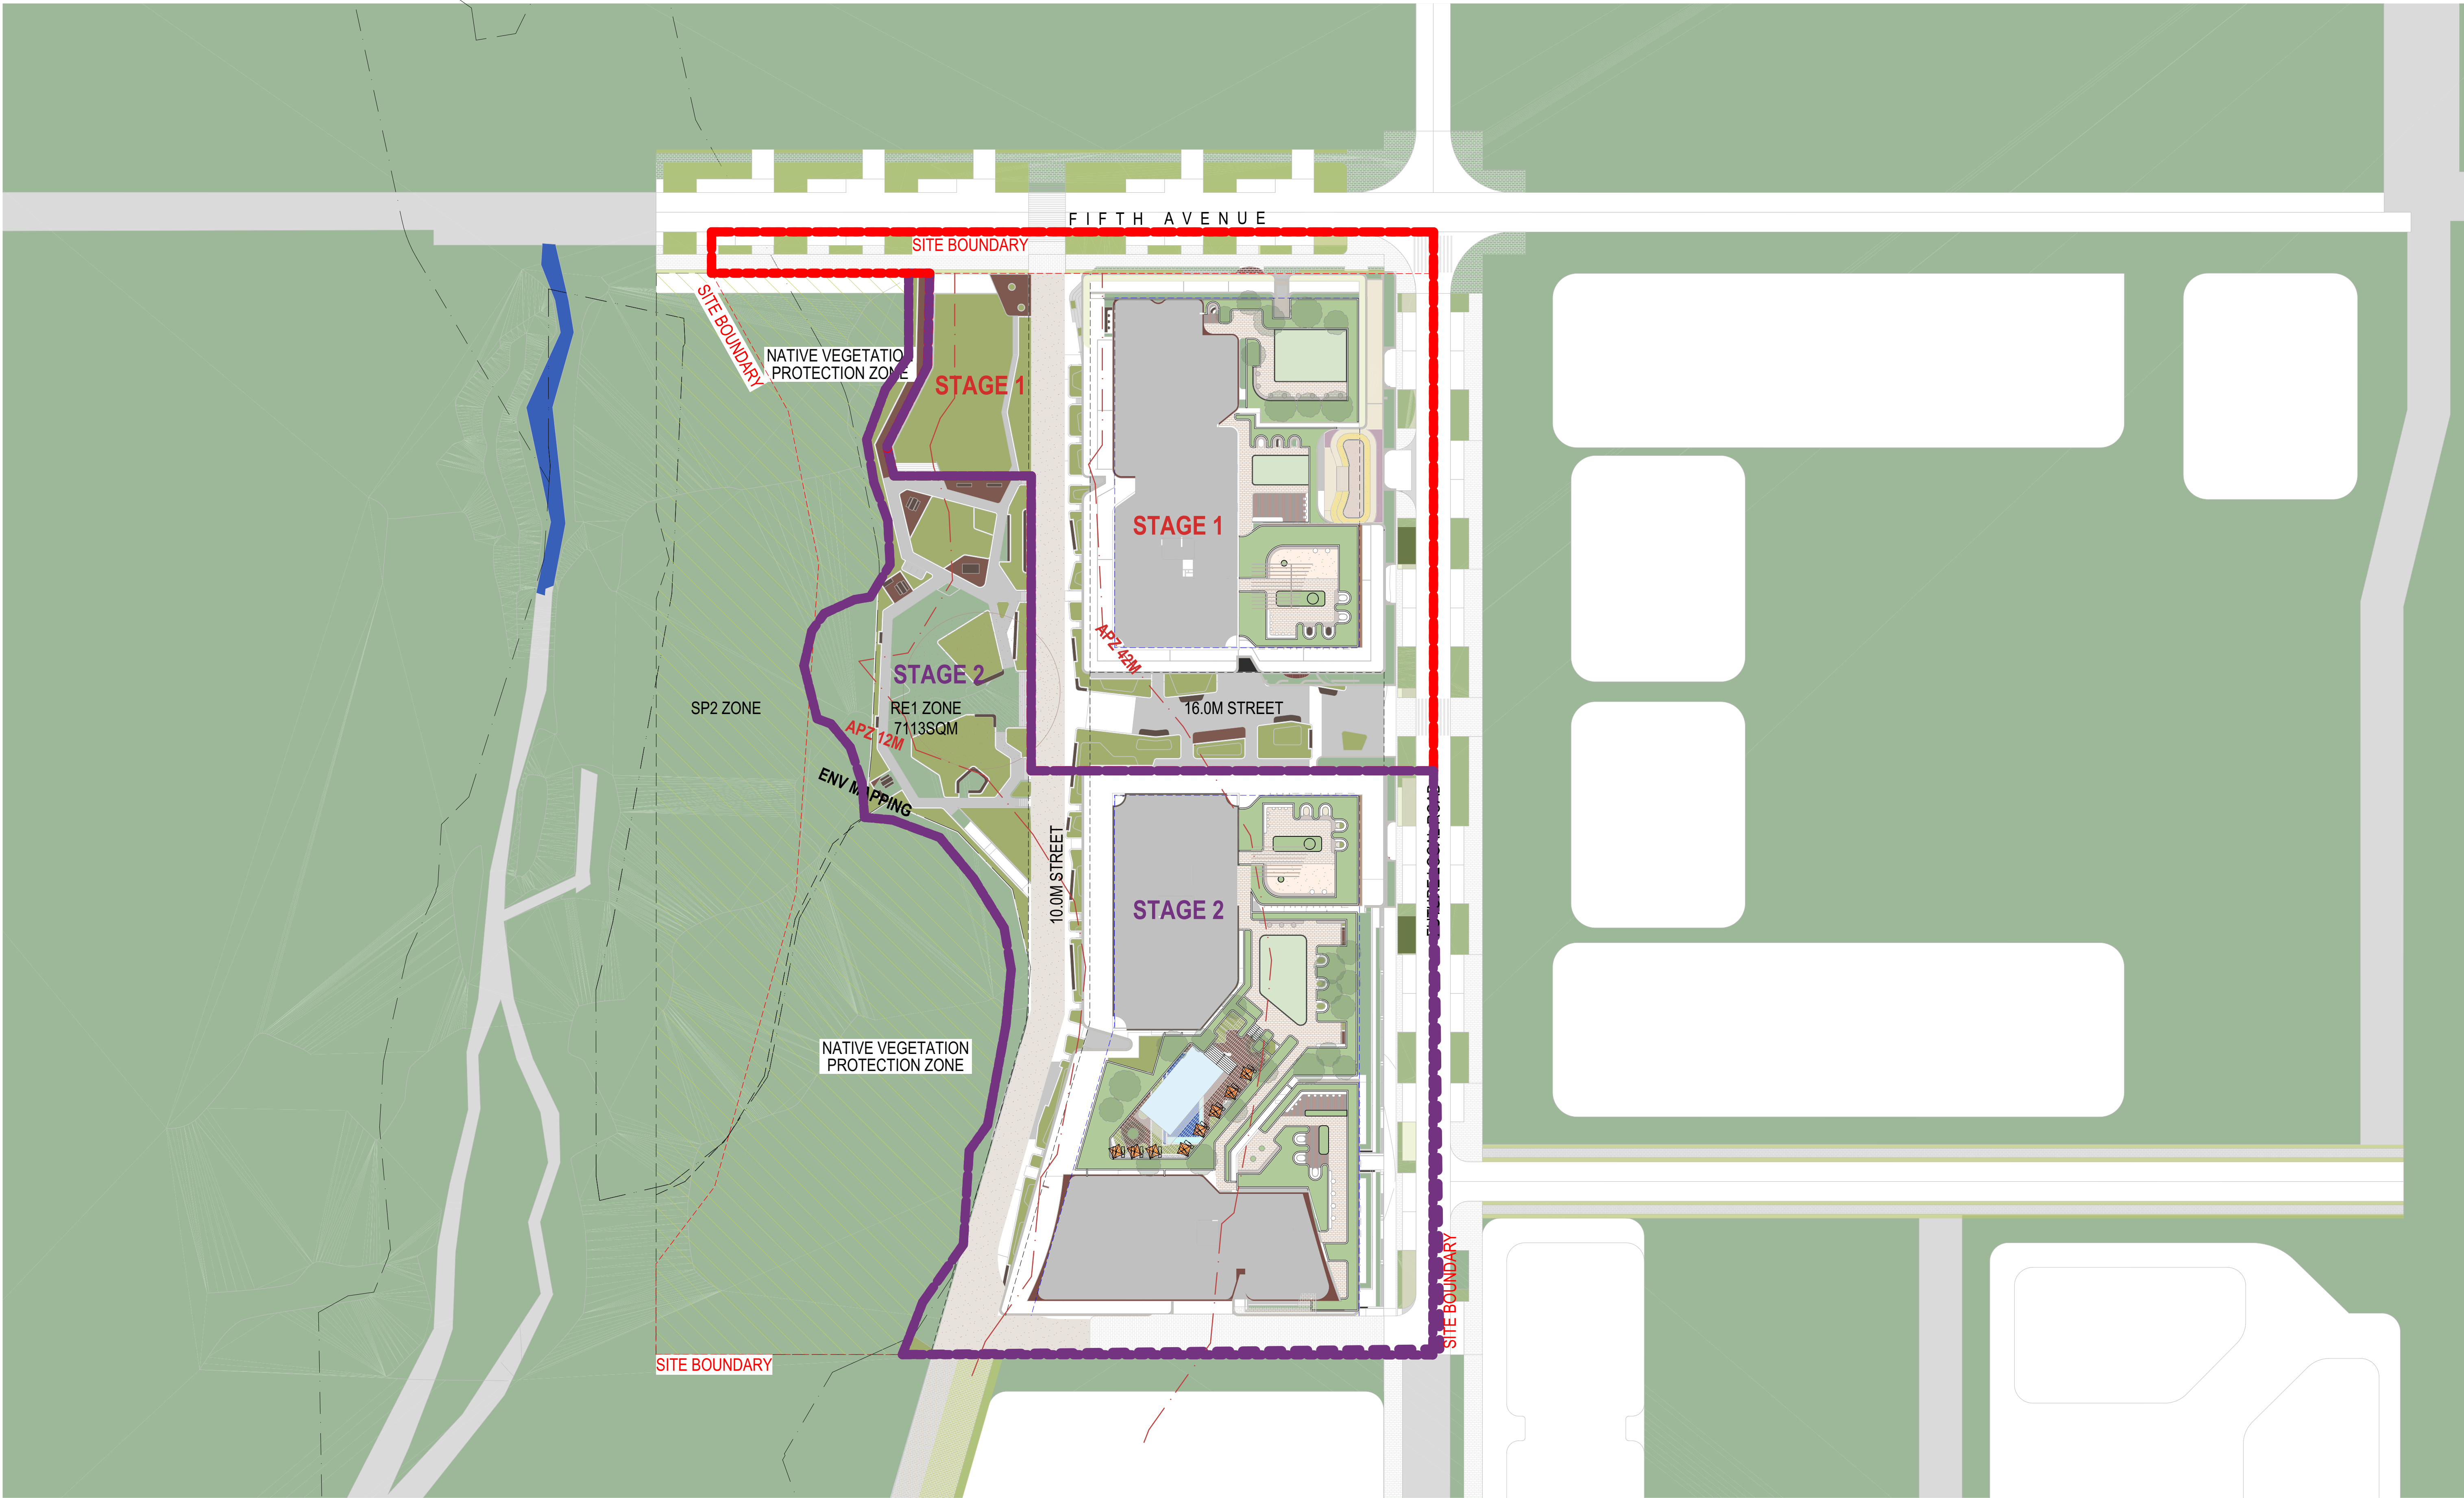

REV	DATE	REVISION DESCRIPTION	BY	CHK	Project manager	Landscape Architect	Traffic Engineer	Structural Engineer	BCA Consultant	ESD Consultant	NORTH POINT	SCALE	ARCHITECT	PROJECT TITLE	DRAWING TITLE		
A	4/05/2026	FOR SSDA SUBMISSION	CS	HN	CREATIVE VISION 02 9300 0525 ovision.com.au	LANDFX 0424 769 049 www.landfx.com.au	ASON GROUP 02 9083 6601 www.asongroup.com.au	PALANTIR CONSULTING 02 9037 6427 www.palantirconsulting.com.au	CERTATUDE 02 9299 8058 www.certatude.com.au	ASPIRE SUSTAINABILITY CONSULTING 02 8068 1378 www.aspiresc.com.au		1500 @ A1 Size	EORA / SYDNEY Gadigal Country Level 4, 222 Clarence Street Sydney NSW 2000 Australia +61 2 9823 7000 sydney@plusstudio.co	AUSTRAL PARKLAND 184-186 FIFTH AVENUE, AUSTRAL, NSW 2179	STAGING PLAN		
					Urban Planning COLLIERS 02 9566 6962 www.colliers.com.au	Civil Engineer ADP CONSULTING 0401 222 862 www.adpconsulting.com	Services Engineer NEURON BUILD 0401 222 862 www.neuronbuild	Access Consultant ACCESS LINK CONSULTING 02 7232 0808 www.accesslink.com.au	Fire Engineering INNOVASERVICES AUSTRALIA 1300 882 262 www.innovaservices.com.au	Waste Consultant ELEPHANTS FOOT 1300 435 374 www.elephantsfoot.com.au	DISCLAIMER In accepting and utilising this document, the recipient agrees that Plus Studio, retain all common law, statutory law and other rights including copyright and intellectual property rights. The recipient agrees not to use this document for any purpose other than its intended use. To waive all claims against Plus Studio resulting from unauthorised changes, or to reuse the document on other projects without the prior written consent of Plus Studio. Under no circumstances shall transfer of this document be deemed a sale. Plus Studio makes no warranties of fitness for any purpose. The Builder/Contractor shall verify all dimensions prior to any work commencing. Finaired dimensions shall take precedence over scaled work.			Nominated Architects Gabriel Douque 1622 4th Jul 2022 Rdo Pin 11296 Plus Architecture Pty Ltd ABN 40 091690 336 plusstudio.co © 2025 © Plus Architecture International Pty Ltd. All Rights Reserved. Plus Architecture Pty Ltd is a trademark of Plus Architecture International Pty Ltd.	CLIENT 21 DERWENT RD PTY LTD	PROJECT NUMBER 20833	STAGE DA
					APPROVED ####	CHECKED HN	DRAWN CS	DRAWING NUMBER PLA-DA-0400			REVISION A						

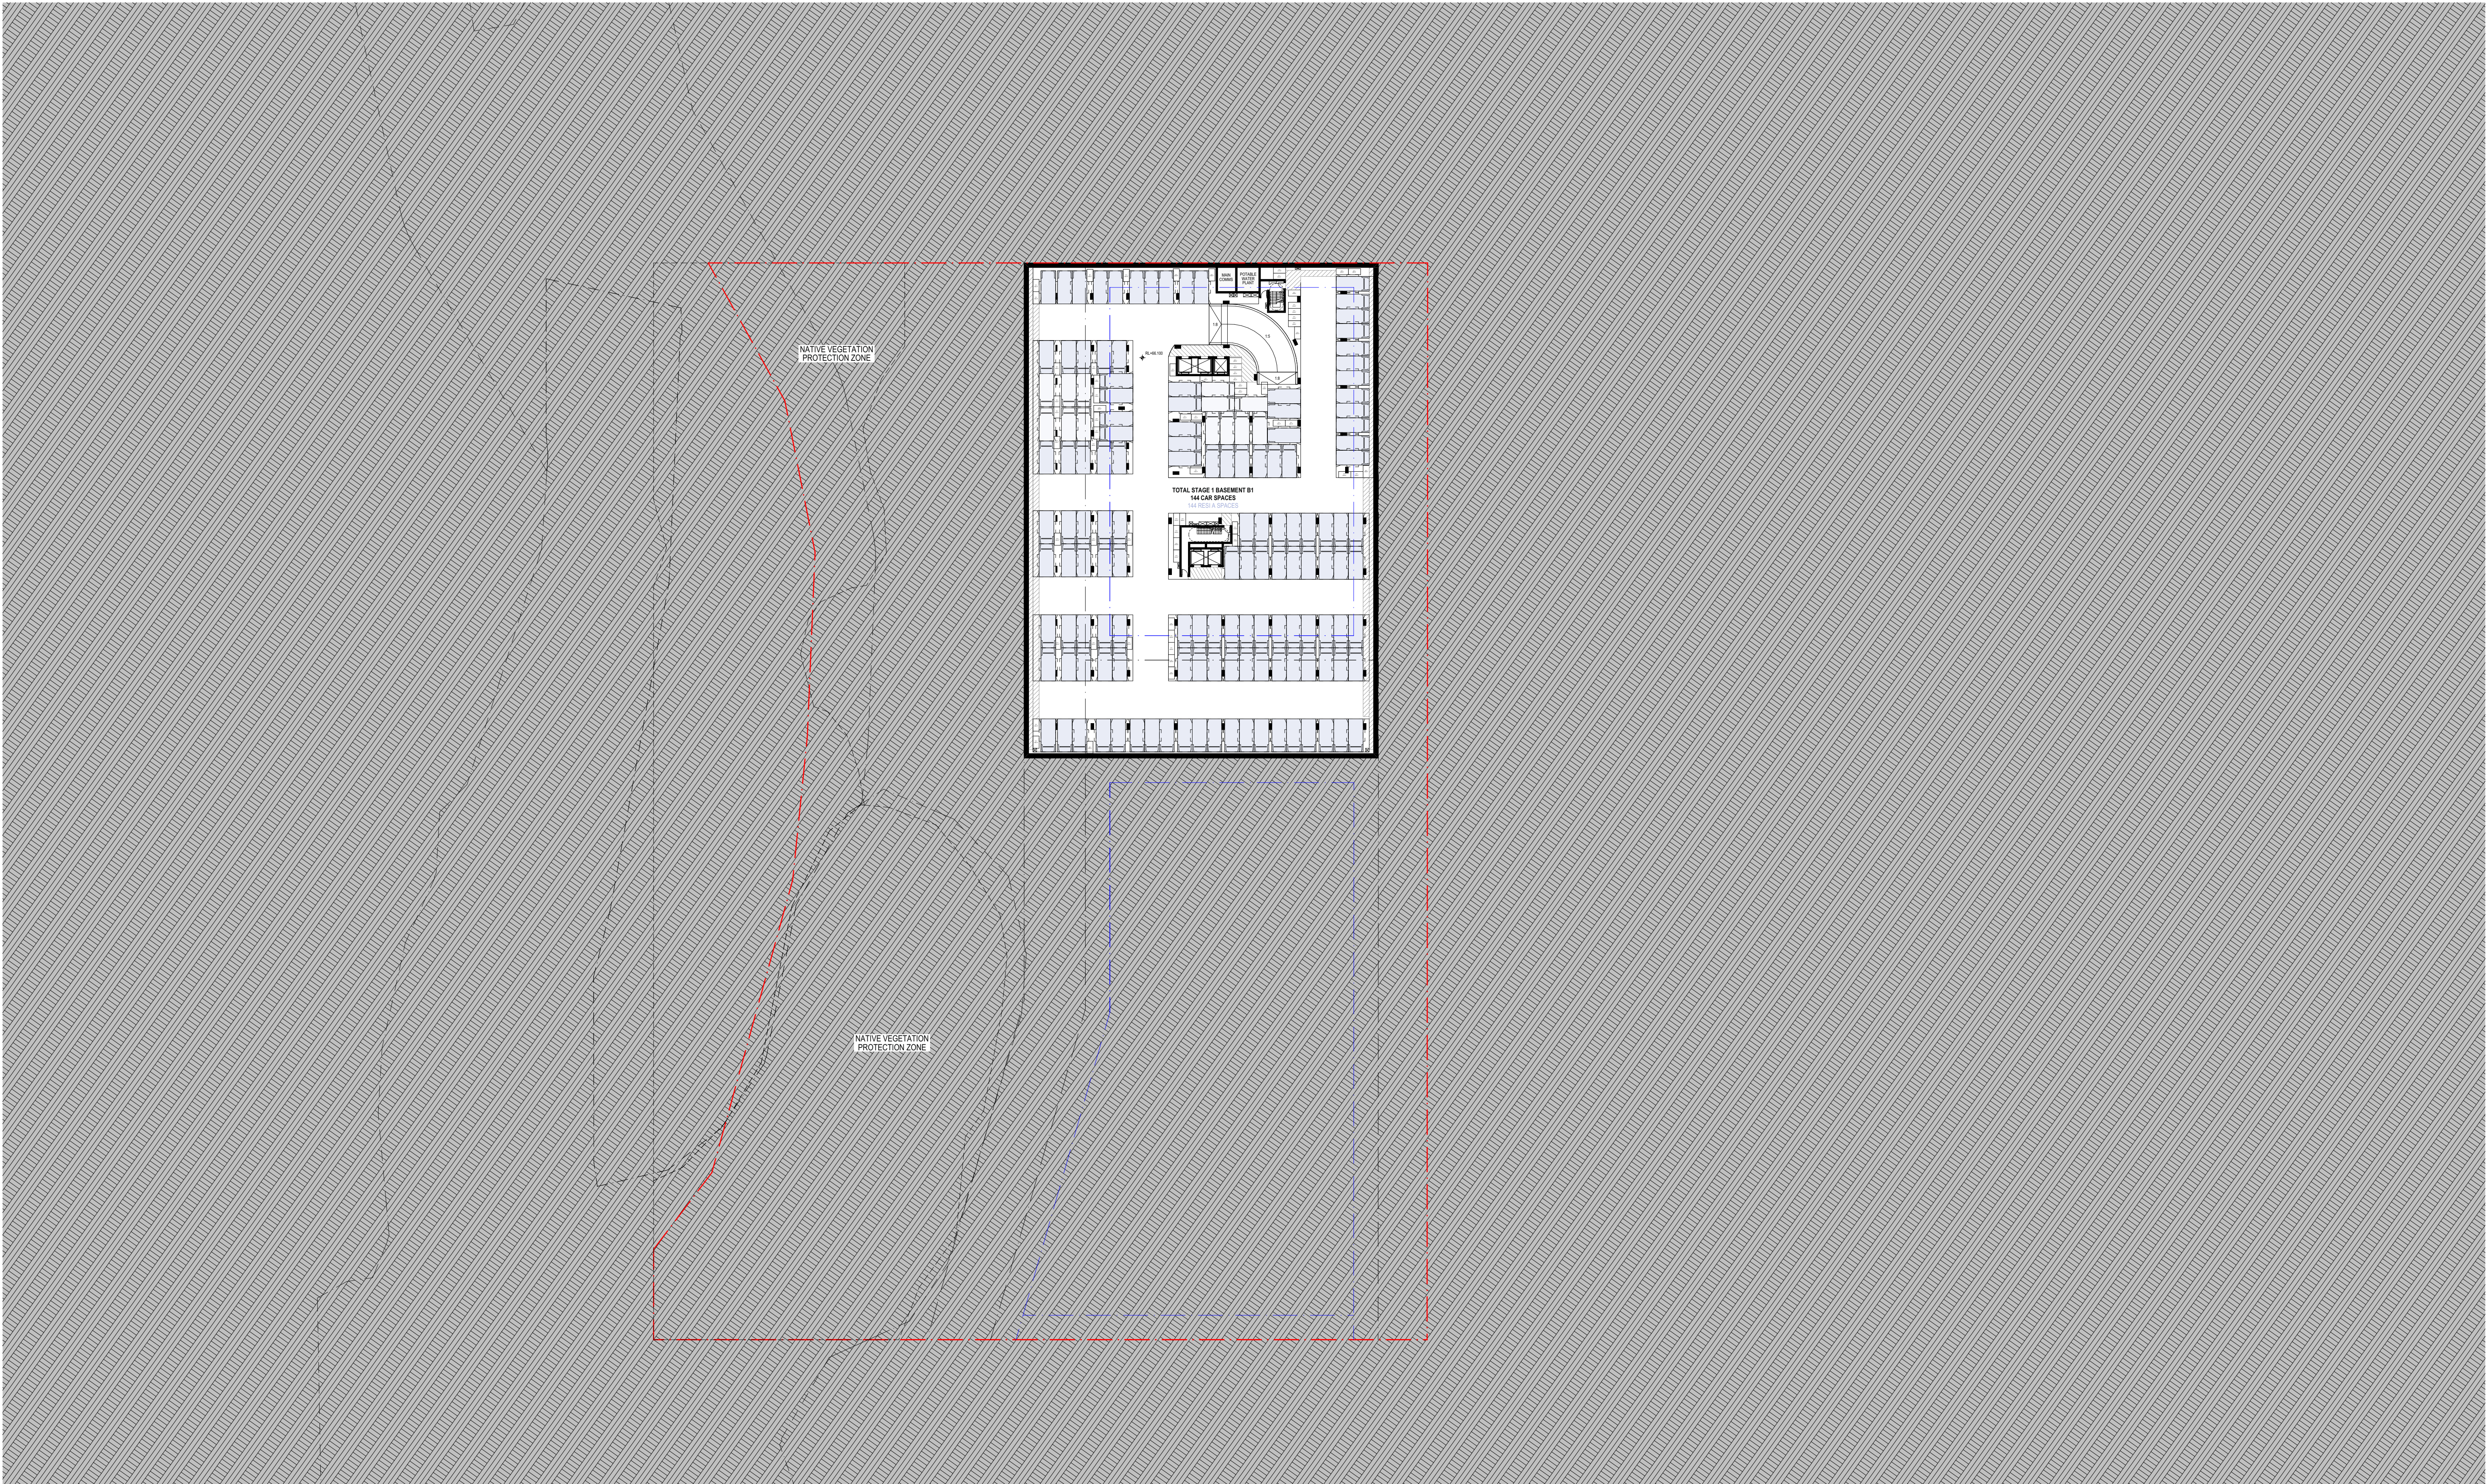

REV	DATE	REVISION DESCRIPTION
A	4/05/2026	FOR SSDA SUBMISSION

BY	CHK
CS	HN

Project manager
CREATIVE VISION
02 9300 0625
cvision.com.au

Landscape Architect
LANDFX
0424 769 049
www.landfx.com.au


Traffic Engineer
ASON GROUP
02 9083 6601
www.asongroup.com.au

Structural Engineer
PALANTIR CONSULTING
02 9037 6427
www.palantirconsulting.com.au

BCA Consultant
CERTITUDE
02 9299 8058
www.certitude.com.au

ESD Consultant
ASPIRE SUSTAINABILITY
CONSULTING
02 8068 1378
www.aspiresc.com.au

NORTH POINT
SCALE
1500 @ A1 Size

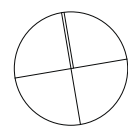

ARCHITECT
EOA / SYDNEY
Gardiner Country
Level 4, 222 Clarence Street
Sydney NSW 2000
Australia

+612 8823 7000
sydney@plustudio.co
Nominated Architects
Gabriel Duxue 1622
April Julia 10022
Pido Pin 11286
Plus Architecture Pty Ltd
ABN 40 091690 336
plustudio.co
©2025 © Plus Architecture International Pty Ltd. All Rights Reserved.
Plus Studio Pty Ltd is a trademark of Plus Architecture International Pty Ltd.

**PLUS
STUDIO**

PROJECT TITLE
AUSTRAL PARKLAND
184-186 FIFTH AVENUE, AUSTRAL,
NSW 2179

CLIENT
21 DERWENT RD PTY
LTD

APPROVED
HN

CHECKED
HN

DRAWN
CS

DRAWING TITLE
GENERAL FLOOR
PLAN - BASEMENT
02

PROJECT NUMBER
20833

DRAWING NUMBER
PLA-DA-10B2

STAGE
DA

REVISION
A

DISCLAIMER

In accepting and utilizing this document, the recipient agrees that Plus Studio, retain all common law, statutory law and other rights including copyright and intellectual property rights. The recipient agrees not to use this document for any purpose other than its intended use, to waive all claims against Plus Studio resulting from unauthorised changes or to reuse the document on other projects without the prior written consent of Plus Studio. Under no circumstances shall transfer of this document be deemed a sale. Plus Studio makes no warranties of fitness for any purpose. The Builder/Contractor shall verify all dimensions prior to any work commencing. Finaured dimensions shall take precedence over scaled work.



REV	DATE	REVISION DESCRIPTION	BY	CHK
A	4/05/2026	FOR SSDA SUBMISSION	CS	HN

Project manager
CREATIVE VISION
02 9300 0625
ovision.com.au


Landscape Architect
LANDFX
0424 769 049
www.landfx.com.au

Traffic Engineer
ASON GROUP
02 9083 6601
www.asongroup.com.au

Structural Engineer
PALANTIR CONSULTING
02 9037 6427
www.palantirconsulting.com.au

BCA Consultant
CERTITUDE
02 9299 8058
www.certitude.com.au

ESD Consultant
ASPIRE SUSTAINABILITY
CONSULTING
02 8068 1378
www.aspiresc.com.au

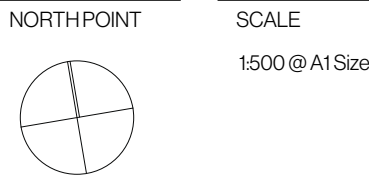

SCALE
1500 @ A1 Size

ARCHITECT
EOA / SYDNEY
Gardiner Country
Level 4, 222 Clarence Street
Sydney NSW 2000
Australia

+612 9823 7000
sydney@plusstudio.co

Nominated Architects:
Gabriel Duxue 1622
April Julia 10022
Pido Pin 11296

Plus Architecture Pty Ltd
ABN 40 091690 336
plusstudio.co
©2025 © Plus Architecture International Pty Ltd. All Rights Reserved.
Plus Studio® is a trademark of Plus Architecture International Pty Ltd.

**PLUS
STUDIO**

PROJECT TITLE
AUSTRAL PARKLAND
184-186 FIFTH AVENUE, AUSTRAL,
NSW 2179

CLIENT
21 DERWENT RD PTY
LTD

APPROVED
HN

CHECKED
HN

DRAWN
CS


DRAWING TITLE
GENERAL FLOOR
PLAN - BASEMENT
01

PROJECT NUMBER
20833


DRAWING NUMBER
PLA-DA-10B1

STAGE
DA

REVISION
A

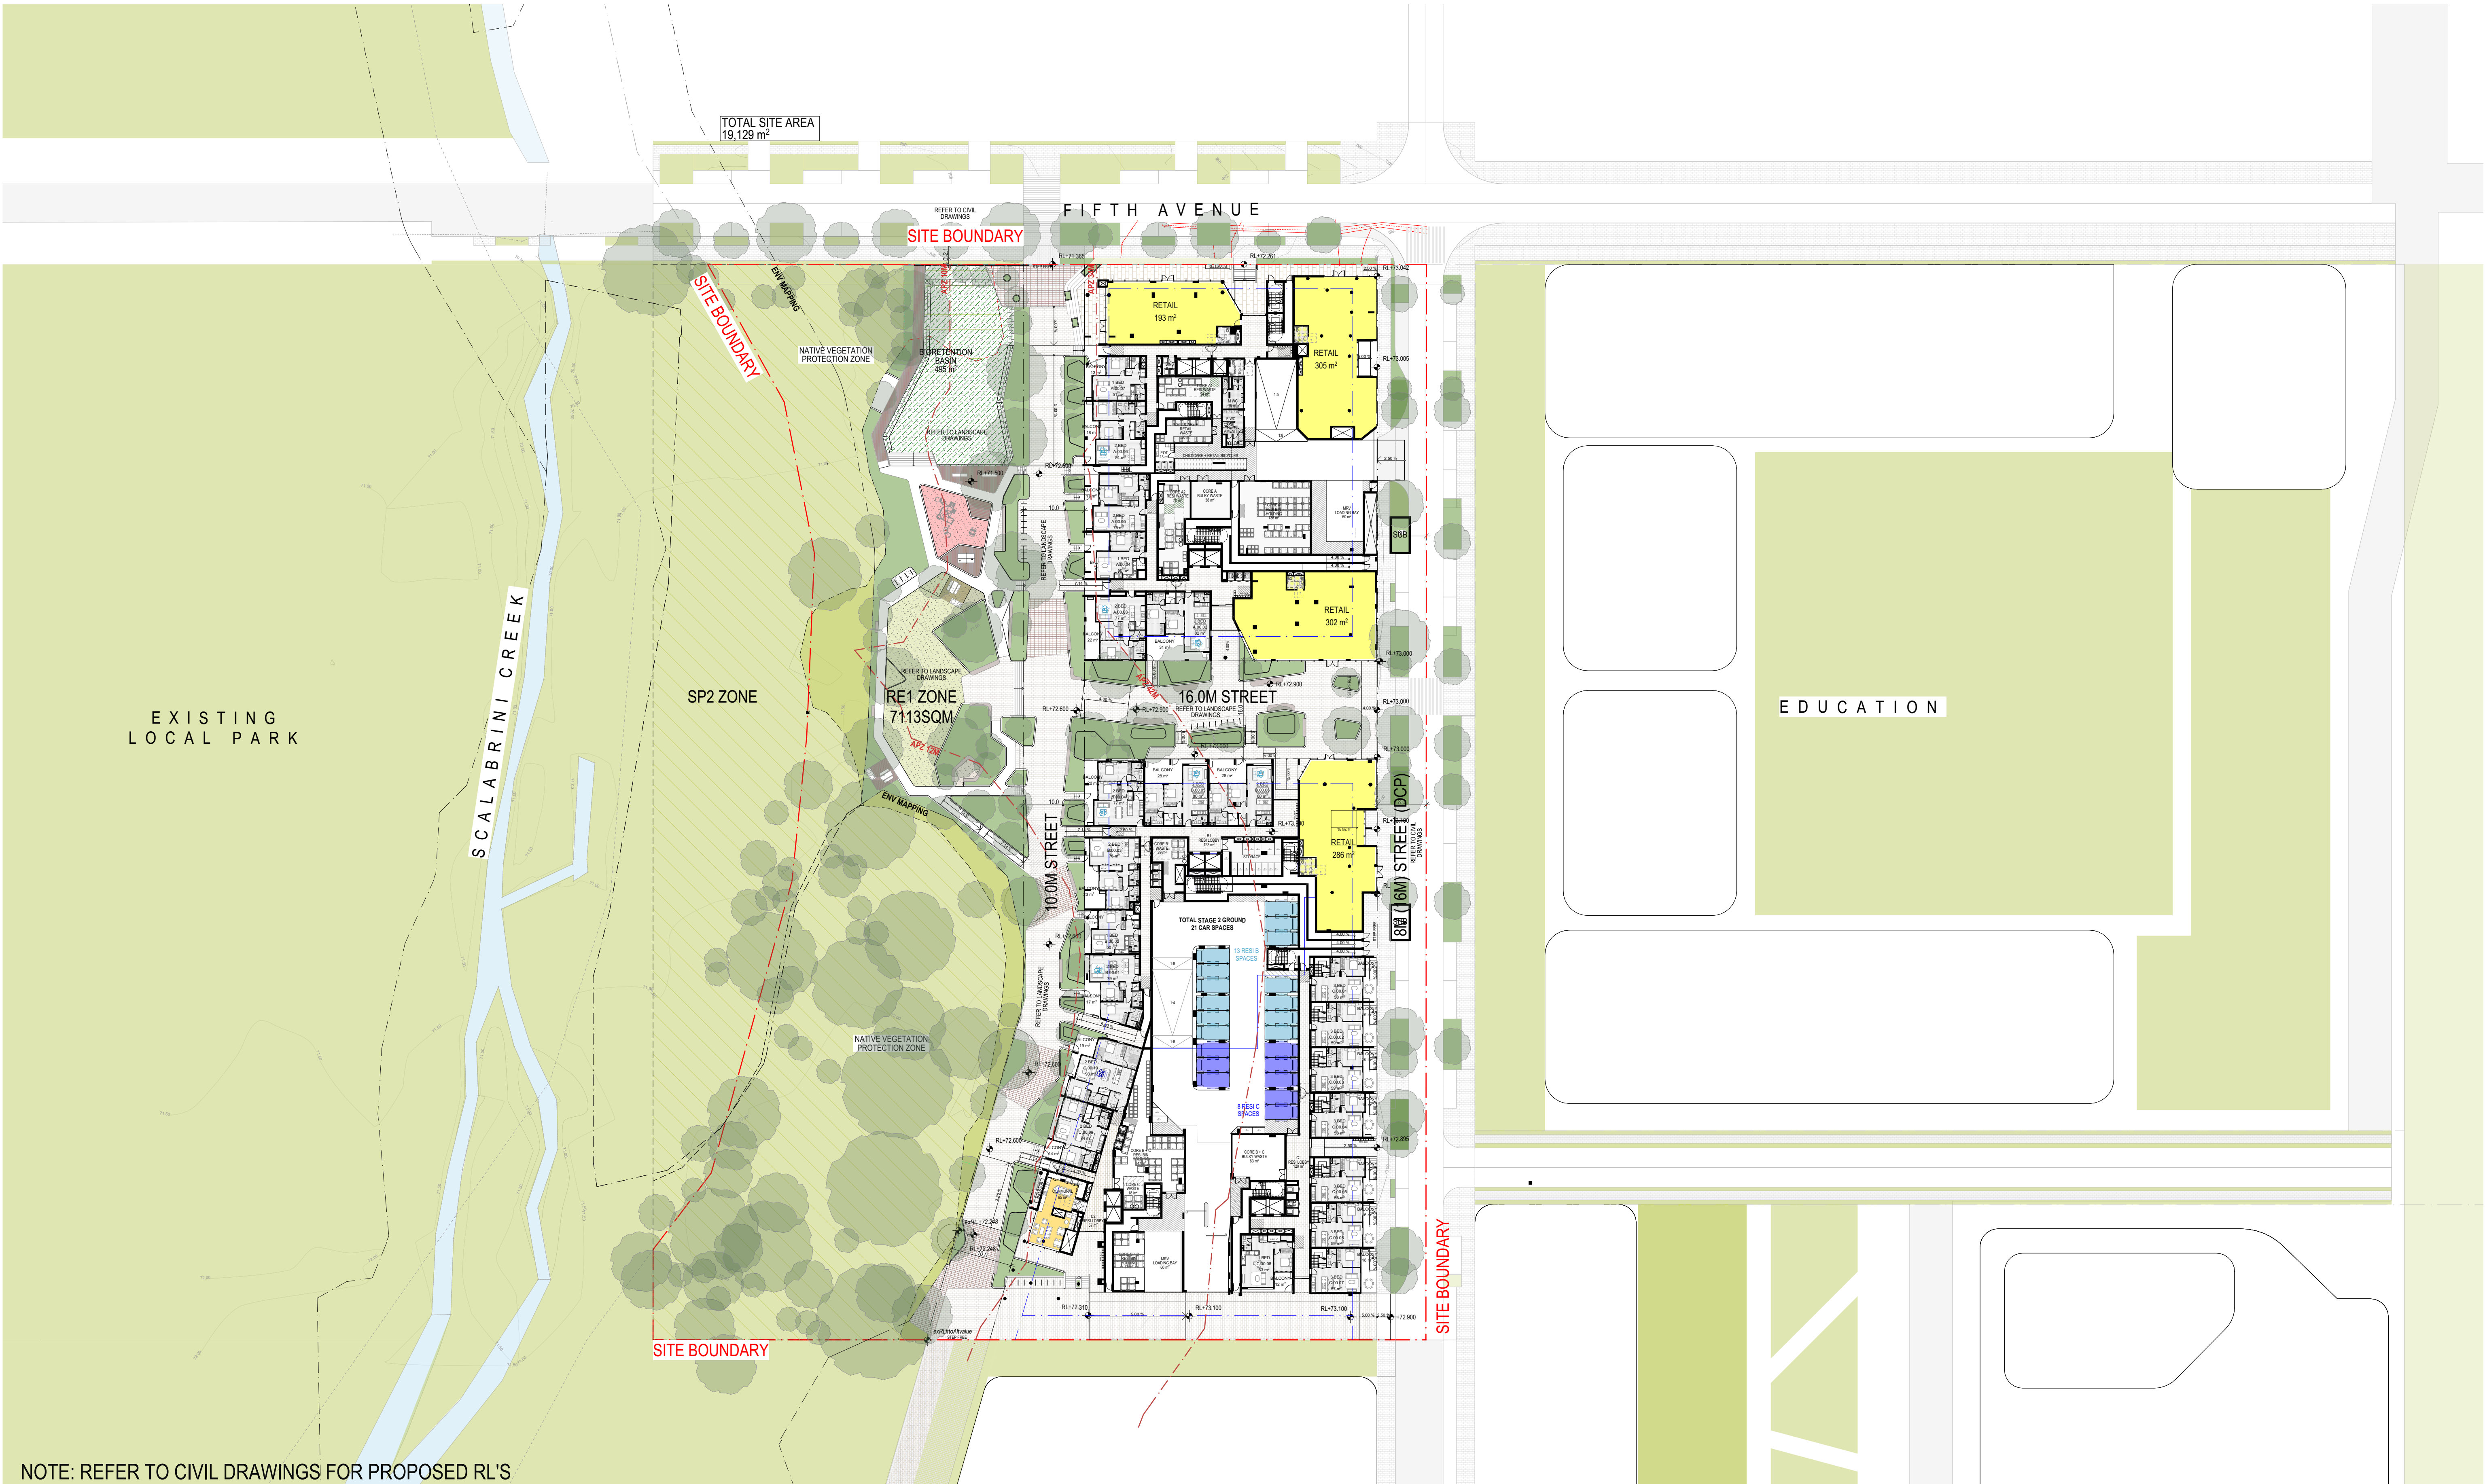

REV	DATE	REVISION DESCRIPTION	BY	CHK	Project manager	Landscape Architect	Traffic Engineer	Structural Engineer	BCA Consultant	ESD Consultant	NORTH POINT	SCALE	ARCHITECT	PROJECT TITLE	DRAWING TITLE	PROJECT NUMBER	STAGE	
A	4/05/2026	FOR SSDA SUBMISSION	CS	HN	CREATIVE VISION 02 9300 0525 ovision.com.au	LANDFX 0424 769 049 www.landfx.com.au	ASON GROUP 02 9083 6601 www.asongroup.com.au	PALANTIR CONSULTING 02 9037 6427 www.palantirconsulting.com.au	CERTITUDE 02 9299 8058 www.certitude.com.au	ASPRE SUSTAINABILITY CONSULTING 02 8068 1378 www.aspres.com.au		1500 @ A1 Size	EORA / SYDNEY Gadigal Country Level 4, 222 Clarence Street Sydney NSW 2000 Australia +612 8823 7000 sydney@plustudio.co	AUSTRAL PARKLAND 184-186 FIFTH AVENUE, AUSTRAL, NSW 2179	GENERAL FLOOR PLAN - GROUND 00	20833	DA	
					Urban Planning COLLIERS 02 9956 6962 www.colliers.com.au	Civil Engineer ADP CONSULTING 02 8203 5447 www.adpconsulting.com	Services Engineer NEURON BUILD 0401 222 862 www.neuronbuild	Access Consultant ACCESS LINK CONSULTING 02 7232 0808 www.accesslink.com.au	Fire Engineering INNOVASERVICES AUSTRALIA 1300 882 262 www.innovaservices.com.au	Waste Consultant ELEPHANTS FOOT 1300 435 374 www.elephantsfoot.com.au	DISCLAIMER In accepting and utilising this document, the recipient agrees that Plus Studio, retain all common law, statutory law and other rights including copyright and intellectual property rights. The recipient agrees not to use this document for any purpose other than its intended use, to waive all claims against Plus Studio resulting from unauthorised changes, or to reuse the document on other projects without the prior written consent of Plus Studio. Under no circumstances shall transfer of this document be deemed a sale. Plus Studio makes no warranties of fitness for any purpose. The Builder/Contractor shall verify all dimensions prior to any work commencing. Finaired dimensions shall take precedence over scaled work.	Nominated Architects: Gabriel Duxue 1622 4th Jul 10022 Pdo Pin 1256 Plus Architecture Pty Ltd ABN 40 091690 336 plustudio.co © 2025 © Plus Architecture International Pty Ltd. All Rights Reserved. Plus Architecture Pty Ltd is a trademark of Plus Architecture International Pty Ltd.	CLIENT 21DERWENT RD PTY LTD	APPROVED HN	CHECKED HN	DRAWN CS	DRAWING NUMBER PLA-DA-1000	REVISION A

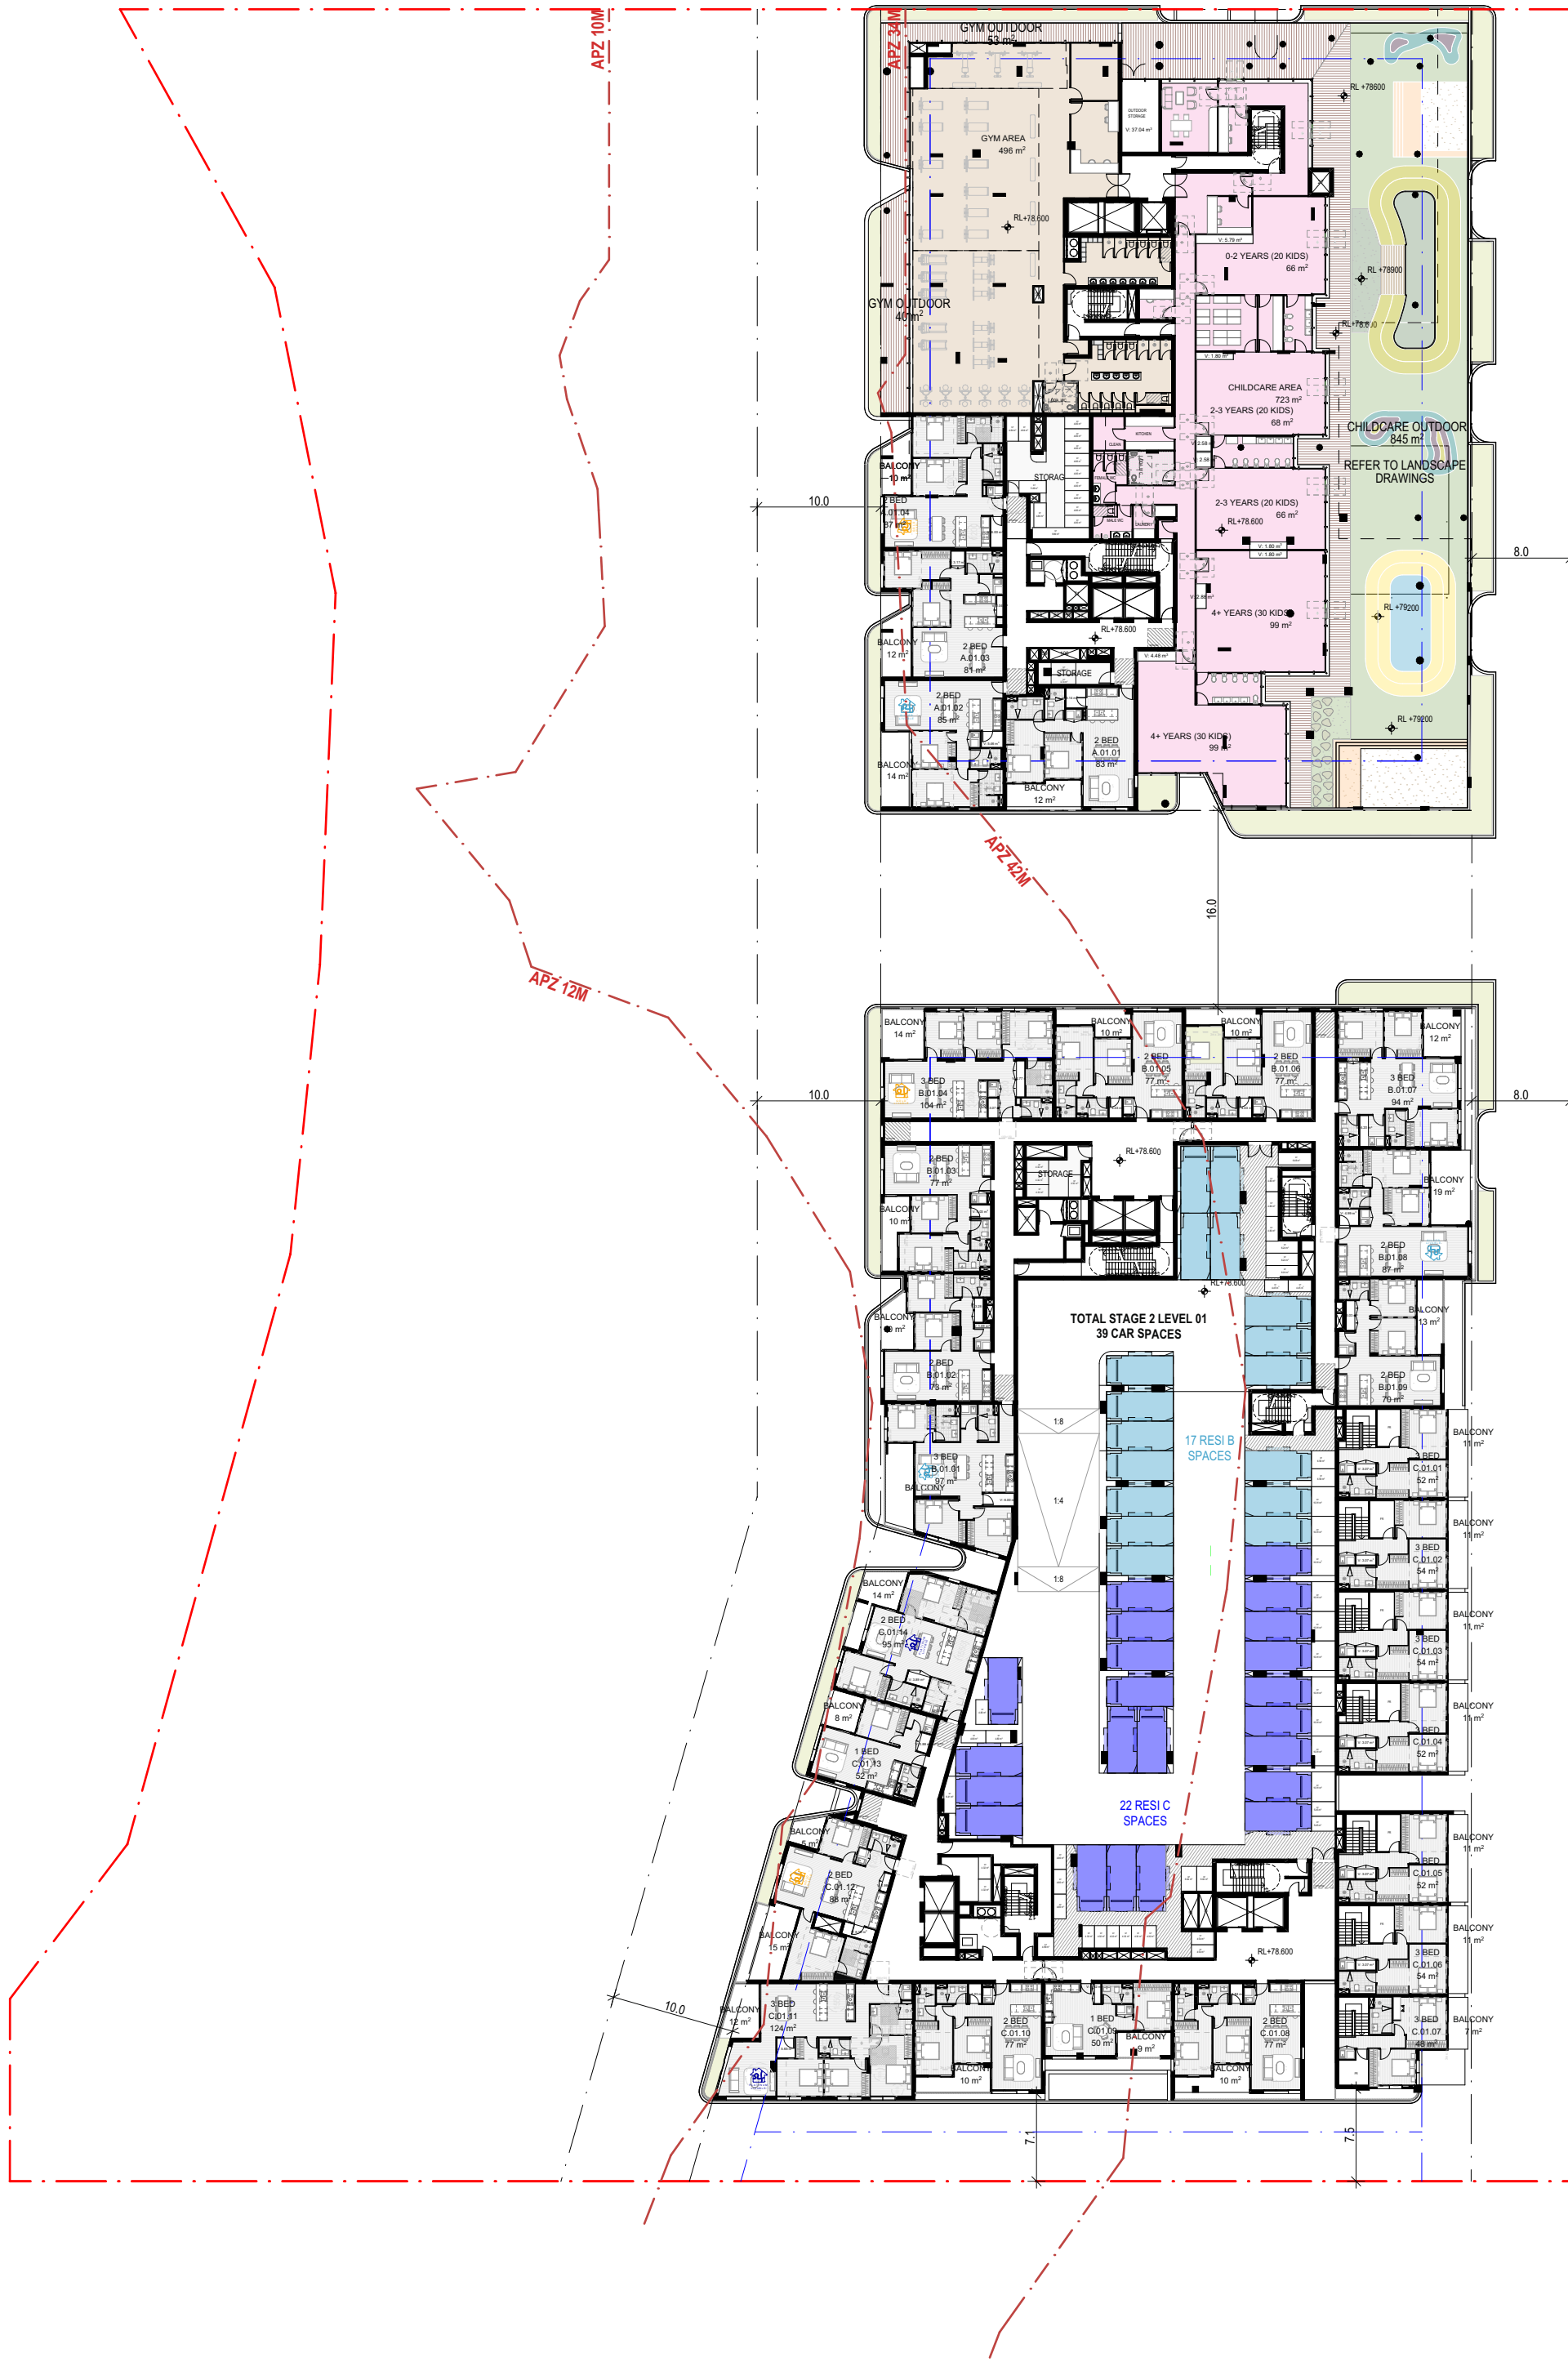

REV	DATE	REVISION DESCRIPTION	BY	CHK
A	4/05/2026	FOR SSDA SUBMISSION	CS	HN

Project manager
CREATIVE VISION
02 9300 0525
cvision.com.au


Landscape Architect
LANDFX
0424 769 049
www.landfx.com.au

Traffic Engineer
ASON GROUP
02 9083 6601
www.asongroup.com.au

Structural Engineer
PALANTIR CONSULTING
02 9037 6427
www.palantirconsulting.com.au

BCA Consultant
CERTITUDE
02 9299 8058
www.certitude.com.au

ESD Consultant
ASPIRE SUSTAINABILITY
CONSULTING
02 8068 1378
www.aspresc.com.au

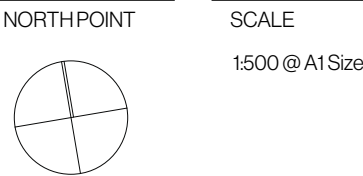

ARCHITECT
EORA / SYDNEY
Gosford Country
Level 4, 222 Clarence Street
Sydney NSW 2000
Australia

+61 2 9823 7000
sydney@plustudio.co

Nominated Architects
Gabriel Duxue 1622
April Julia 10022
Rado Pin 11296

Plus Architecture Pty Ltd
ABN 40 091690336
plustudio.co
© 2025 © Plus Architecture International Pty Ltd. All Rights Reserved.
Plus Architecture is a trademark of Plus Architecture International Pty Ltd.

**PLUS
STUDIO**

PROJECT TITLE
AUSTRAL PARKLAND
184-186 FIFTH AVENUE, AUSTRAL,
NSW 2179

CLIENT
21 DERWENT RD PTY
LTD

APPROVED
HN

CHECKED
HN

DRAWN
CS


DRAWING TITLE
GENERAL FLOOR
PLAN - LEVEL 01

PROJECT NUMBER
20833

DRAWING NUMBER
PLA-DA-1001

STAGE
DA

REVISION
A

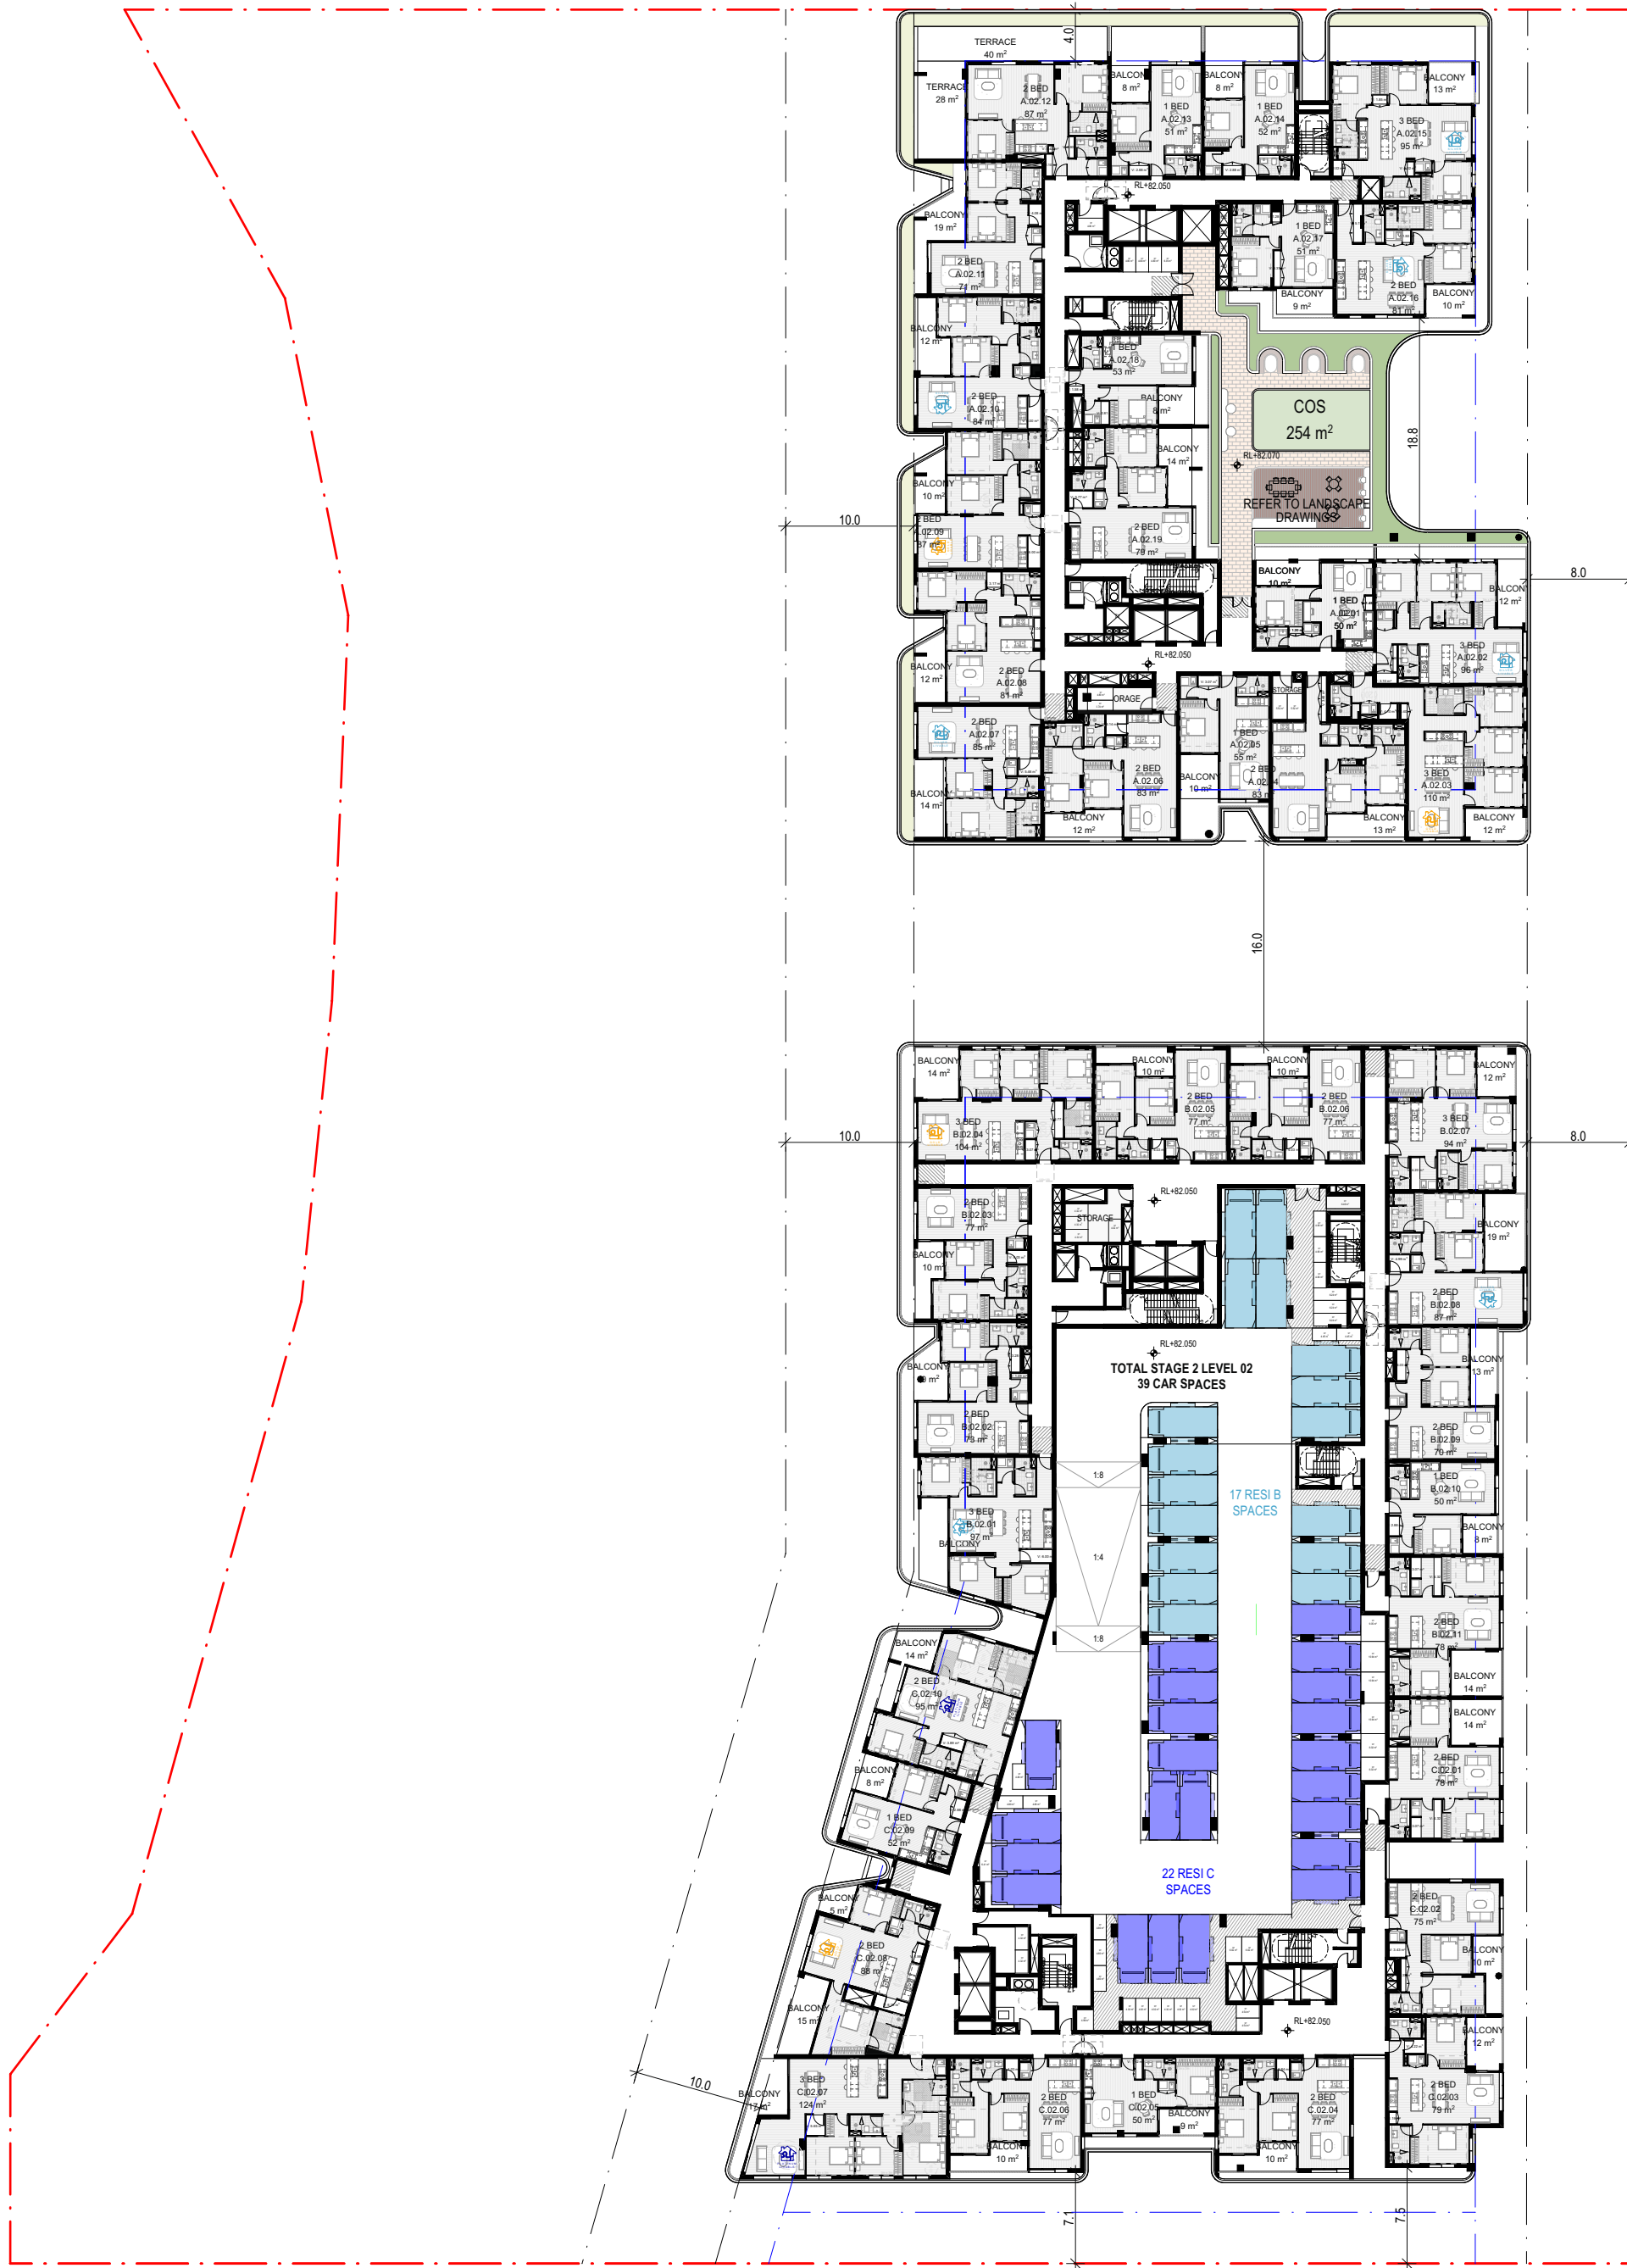

REV	DATE	REVISION DESCRIPTION	BY	CHK
A	4/05/2026	FOR SSDA SUBMISSION	CS	HN

Project manager
CREATIVE VISION
02 9300 0525
cvision.com.au


Landscape Architect
LANDFX
0424 769 049
www.landfx.com.au

Traffic Engineer
ASON GROUP
02 9083 6601
www.asongroup.com.au

Structural Engineer
PALANTIR CONSULTING
02 9037 6427
www.palantirconsulting.com.au

BCA Consultant
CERTITUDE
02 9299 8058
www.certitude.com.au

ESD Consultant
ASPRE SUSTAINABILITY
CONSULTING
02 8068 1378
www.aspresc.com.au

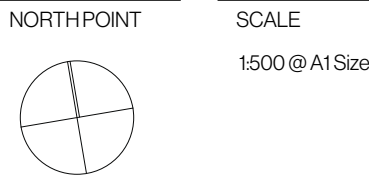

ARCHITECT
EORA / SYDNEY
Gadigal Country
Level 4, 222 Clarence Street
Sydney NSW 2000
Australia

+612 9823 7000
sydney@plustudio.co

Nominated Architects
Gabriel Duxue 1622
April Julia 10022
Rido Pin 11296

Plus Architecture Pty Ltd
ABN 40 091690336
plustudio.co
© 2025 © Plus Architecture International Pty Ltd. All Rights Reserved.
Plus Architecture Pty Ltd is a trademark of Plus Architecture International Pty Ltd.

**PLUS
STUDIO**

PROJECT TITLE
AUSTRAL PARKLAND
184-186 FIFTH AVENUE, AUSTRAL,
NSW 2179

CLIENT
21 DERWENT RD PTY
LTD

APPROVED
HN

CHECKED
HN

DRAWN
CS

DRAWING TITLE
GENERAL FLOOR
PLAN - LEVEL 02

PROJECT NUMBER
20833

DRAWING NUMBER
PLA-DA-1002

STAGE
DA

REVISION
A



REV	DATE	REVISION DESCRIPTION	BY	CHK
A	4/05/2026	FOR SSDA SUBMISSION	CS	HN

Project manager
CREATIVE VISION
02 9300 0525
cvision.com.au


Landscape Architect
LANDFX
0424 769 049
www.landfx.com.au

Traffic Engineer
ASON GROUP
02 9083 6601
www.asongroup.com.au

Structural Engineer
PALANTIR CONSULTING
02 9037 6427
www.palantirconsulting.com.au

BCA Consultant
CERTITUDE
02 9299 8058
www.certitude.com.au

ESD Consultant
ASPRE SUSTAINABILITY
CONSULTING
02 8068 1378
www.aspres.com.au

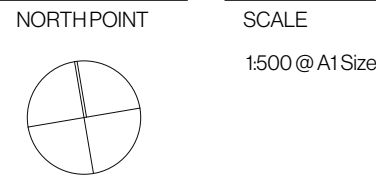

SCALE
1500 @ A1 Size

ARCHITECT
EORA / SYDNEY
Gosford Country
Level 4, 222 Clarence Street
Sydney NSW 2000
Australia

+61 2 9823 7000
sydney@plusstudio.co

Nominated Architects
Gabriel Duxue 1622
April Julia 10022
Rado Pin 11296

Plus Architecture Pty Ltd
ABN 40 091690336
plusstudio.co
© 2025 © Plus Architecture International Pty Ltd. All Rights Reserved.
Plus Architecture Pty Ltd is a trademark of Plus Architecture International Pty Ltd.

**PLUS
STUDIO**

PROJECT TITLE
AUSTRAL PARKLAND
184-186 FIFTH AVENUE, AUSTRAL,
NSW 2179

CLIENT
21 DERWENT RD PTY
LTD

APPROVED
HN

CHECKED
HN

DRAWN
CS


DRAWING TITLE
GENERAL FLOOR
PLAN - LEVEL 03

PROJECT NUMBER
20833

DRAWING NUMBER
PLA-DA-1003

STAGE
DA

REVISION
A

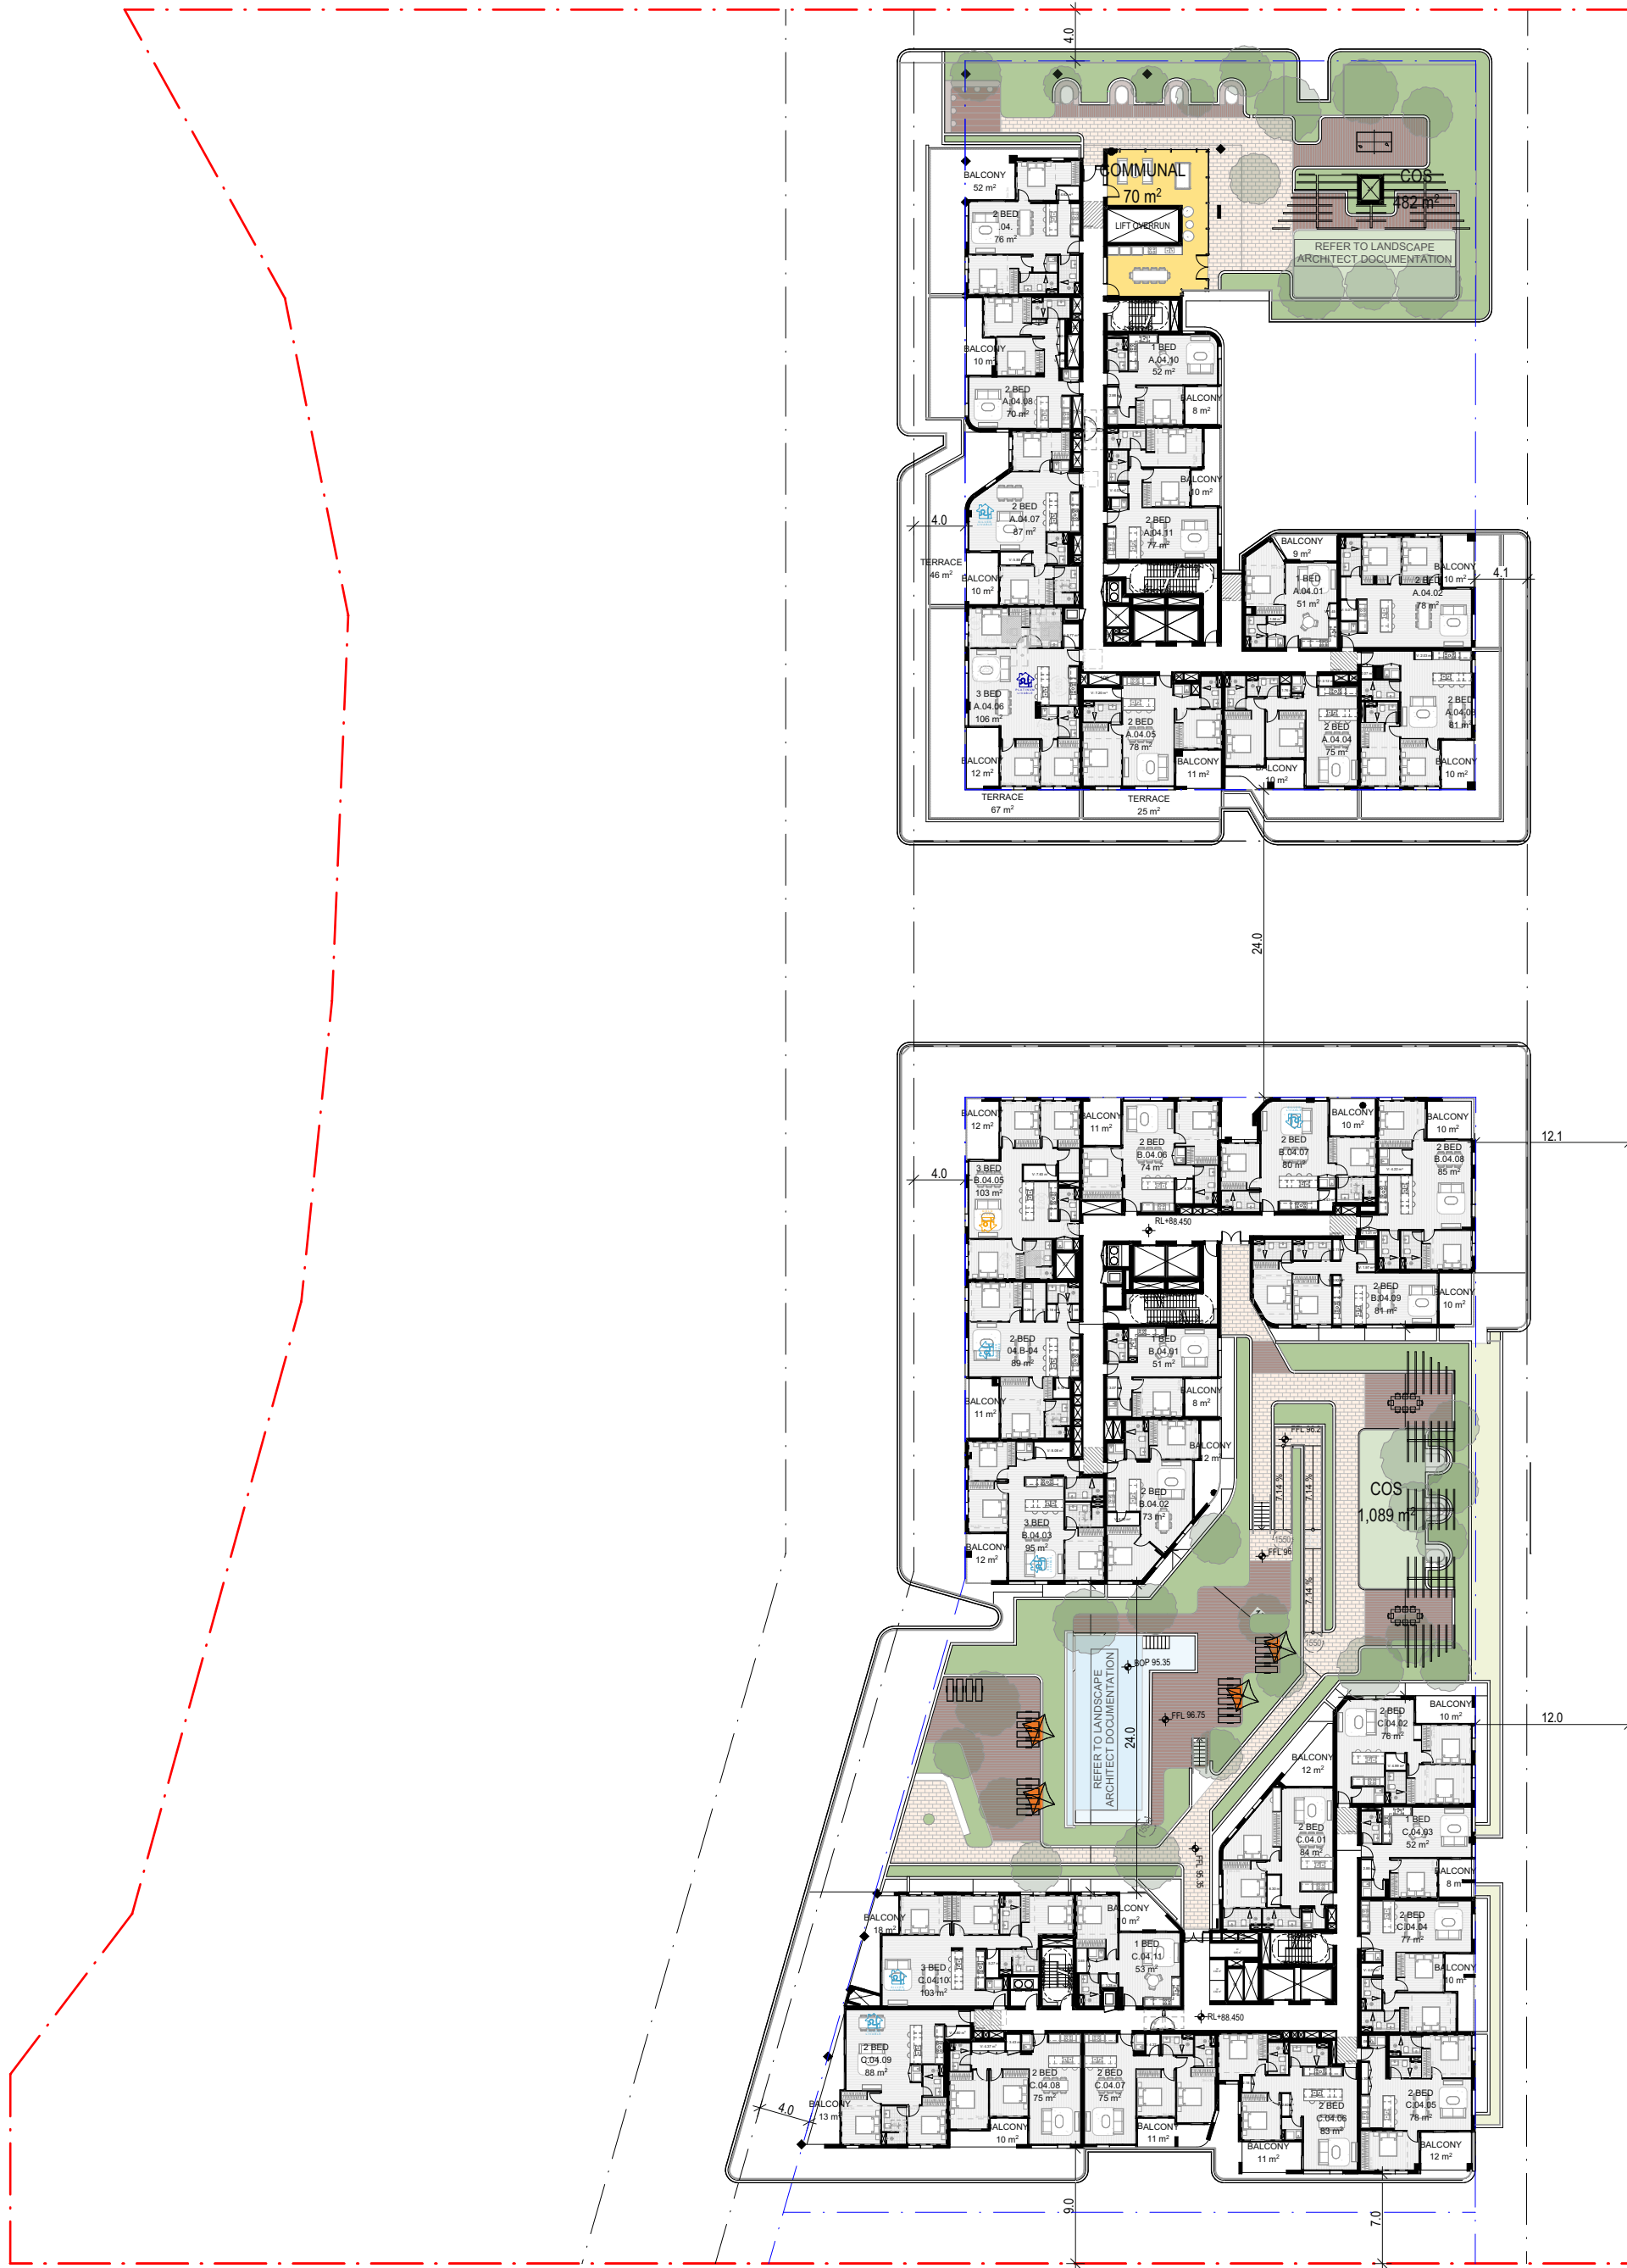

REV	DATE	REVISION DESCRIPTION	BY	CHK
A	4/05/2026	FOR SSDA SUBMISSION	CS	HN

Project manager
CREATIVE VISION
02 9300 0525
cvision.com.au


Landscape Architect
LANDFX
0424 769 049
www.landfx.com.au

Traffic Engineer
ASON GROUP
02 9083 6601
www.asongroup.com.au

Structural Engineer
PALANTIR CONSULTING
02 9037 6427
www.palantirconsulting.com.au

BCA Consultant
CERTITUDE
02 9299 8058
www.certitude.com.au

ESD Consultant
ASPRE SUSTAINABILITY
CONSULTING
02 8068 1378
www.aspresustainability.com.au

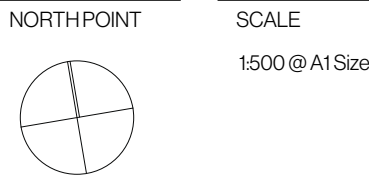

DISCLAIMER
In accepting and utilising this document, the recipient agrees that Plus Studio, retain all common law, statutory law and other rights including copyright and intellectual property rights. The recipient agrees not to use this document for any purpose other than its intended use, to waive all claims against Plus Studio resulting from unauthorised changes or to reuse the document on other projects without the prior written consent of Plus Studio. Under no circumstances shall transfer of this document be deemed a sale. Plus Studio makes no warranties of fitness for any purpose. The Builder/Contractor shall verify all dimensions prior to any work commencing. Finaired dimensions shall take precedence over scaled work.

ARCHITECT
EORA / SYDNEY
Gosford Country
Level 4, 222 Clarence Street
Sydney NSW 2000
Australia

+612 9823 7000
sydney@plusstudio.co
Nominated Architects
Gabriel Duxue 1622
April Julia 10022
Rido Pin 11296
Plus Architecture Pty Ltd
ABN 40 091690336
plusstudio.co
© 2025 © Plus Architecture International Pty Ltd. All Rights Reserved.
Plus Studio Pty Ltd is a trademark of Plus Architecture International Pty Ltd.

**PLUS
STUDIO**

PROJECT TITLE
AUSTRAL PARKLAND
184-186 FIFTH AVENUE, AUSTRAL,
NSW 2179

CLIENT	APPROVED	CHECKED	DRAWN
21 DERWENT RD PTY LTD	HN	HN	CS

DRAWING TITLE
GENERAL FLOOR
PLAN - LEVEL 04

PROJECT NUMBER
20833
DRAWING NUMBER
PLA-DA-1004

STAGE
DA
REVISION
A



REV	DATE	REVISION DESCRIPTION	BY	CHK
A	4/05/2026	FOR SSDA SUBMISSION	CS	HN

Project manager
CREATIVE VISION
02 9300 0525
cvision.com.au

Landscape Architect
LANDFX
0424 769 049
www.landfx.com.au

Traffic Engineer
ASON GROUP
02 9083 6601
www.asongroup.com.au

Structural Engineer
PALANTIR CONSULTING
02 9037 6427
www.palantirconsulting.com.au

BCA Consultant
CERTITUDE
02 9299 8058
www.certitude.com.au

ESD Consultant
ASPRE SUSTAINABILITY
CONSULTING
02 8068 1378
www.aspres.com.au



SCALE
1500 @ A1 Size

ARCHITECT
EORA / SYDNEY
Gosford Country
Level 4, 222 Clarence Street
Sydney NSW 2000
Australia

+61 2 9823 7000
sydney@plusstudio.co
Nominated Architects
Gabriel Duxue 1622
April Julia 10022
Rido Pin 11296
Plus Architecture Pty Ltd
ABN 40 091690 336
plusstudio.co
© 2025 © Plus Architecture International Pty Ltd. All Rights Reserved.
Plus Architecture is a trademark of Plus Architecture International Pty Ltd.

**PLUS
STUDIO**

PROJECT TITLE
**AUSTRAL PARKLAND
184-186 FIFTH AVENUE, AUSTRAL,
NSW 2179**

CLIENT
21 DERWENT RD PTY
LTD

APPROVED
HN

CHECKED
HN

DRAWN
CS

DRAWING TITLE
**GENERAL FLOOR
PLAN - LEVEL 05-
11**

PROJECT NUMBER
20833

DRAWING NUMBER
PLA-DA-1005

STAGE
DA

REVISION
A



DISCLAIMER

In accepting and utilising this document, the recipient agrees that Plus Studio, retain all common law, statutory law and other rights including copyright and intellectual property rights. The recipient agrees not to use this document for any purpose other than its intended use; to waive all claims against Plus Studio resulting from unauthorised changes; or to use the document on other projects without the prior written consent of Plus Studio. Under no circumstances shall transfer of this document be deemed a sale. Plus Studio makes no warranties of fitness for any purpose. The Builder/Contractor shall verify all dimensions; to any work commencing. Figured dimensions shall take precedence over scaled work.

Plus Architecture Pty Ltd
ABN 40 091690 336

plusstudio.co

2025 © Plus Architecture International Pty Ltd. All Rights Reserved
Plus Studio® is a trade mark of Plus Architecture International Pty Ltd

DRAWN
CS

REVISION
A



REV	DATE	REVISION DESCRIPTION	BY	CHK
A	4/05/2026	FOR SSDA SUBMISSION	CS	HN

Project manager
CREATIVE VISION
02 9300 0525
cvision.com.au


Landscape Architect
LANDFX
0424 769 049
www.landfx.com.au

Traffic Engineer
ASON GROUP
02 9083 6601
www.asongroup.com.au

Structural Engineer
PALANTIR CONSULTING
02 9037 6427
www.palantirconsulting.com.au

BCA Consultant
CERTITUDE
02 9299 8058
www.certitude.com.au

ESD Consultant
ASPIRE SUSTAINABILITY
CONSULTING
02 8068 1378
www.aspiresustainability.com.au

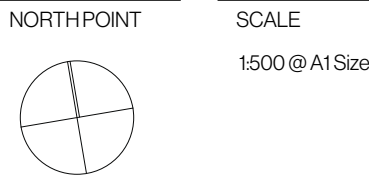

SCALE
1500 @ A1 Size

ARCHITECT
EORA / SYDNEY
Gadigal Country
Level 4, 222 Clarence Street
Sydney NSW 2000
Australia

+61 2 9823 7000
sydney@plusstudio.co
Nominated Architects
Gabriel Duxue 1622
April Julia 10022
Pido Pin 11296
Plus Architecture Pty Ltd
ABN 40 091690336
plusstudio.co
© 2025 © Plus Architecture International Pty Ltd. All Rights Reserved.
Plus is a registered trademark of Plus Architecture International Pty Ltd.

**PLUS
STUDIO**

PROJECT TITLE
**AUSTRAL PARKLAND
184-186 FIFTH AVENUE, AUSTRAL,
NSW 2179**

CLIENT
21 DERWENT RD PTY
LTD

APPROVED
HN

CHECKED
HN

DRAWN
CS


DRAWING TITLE
**GENERAL FLOOR
PLAN - LEVEL 13-
14**

PROJECT NUMBER
20833

DRAWING NUMBER
PLA-DA-1013

STAGE
DA

REVISION
A

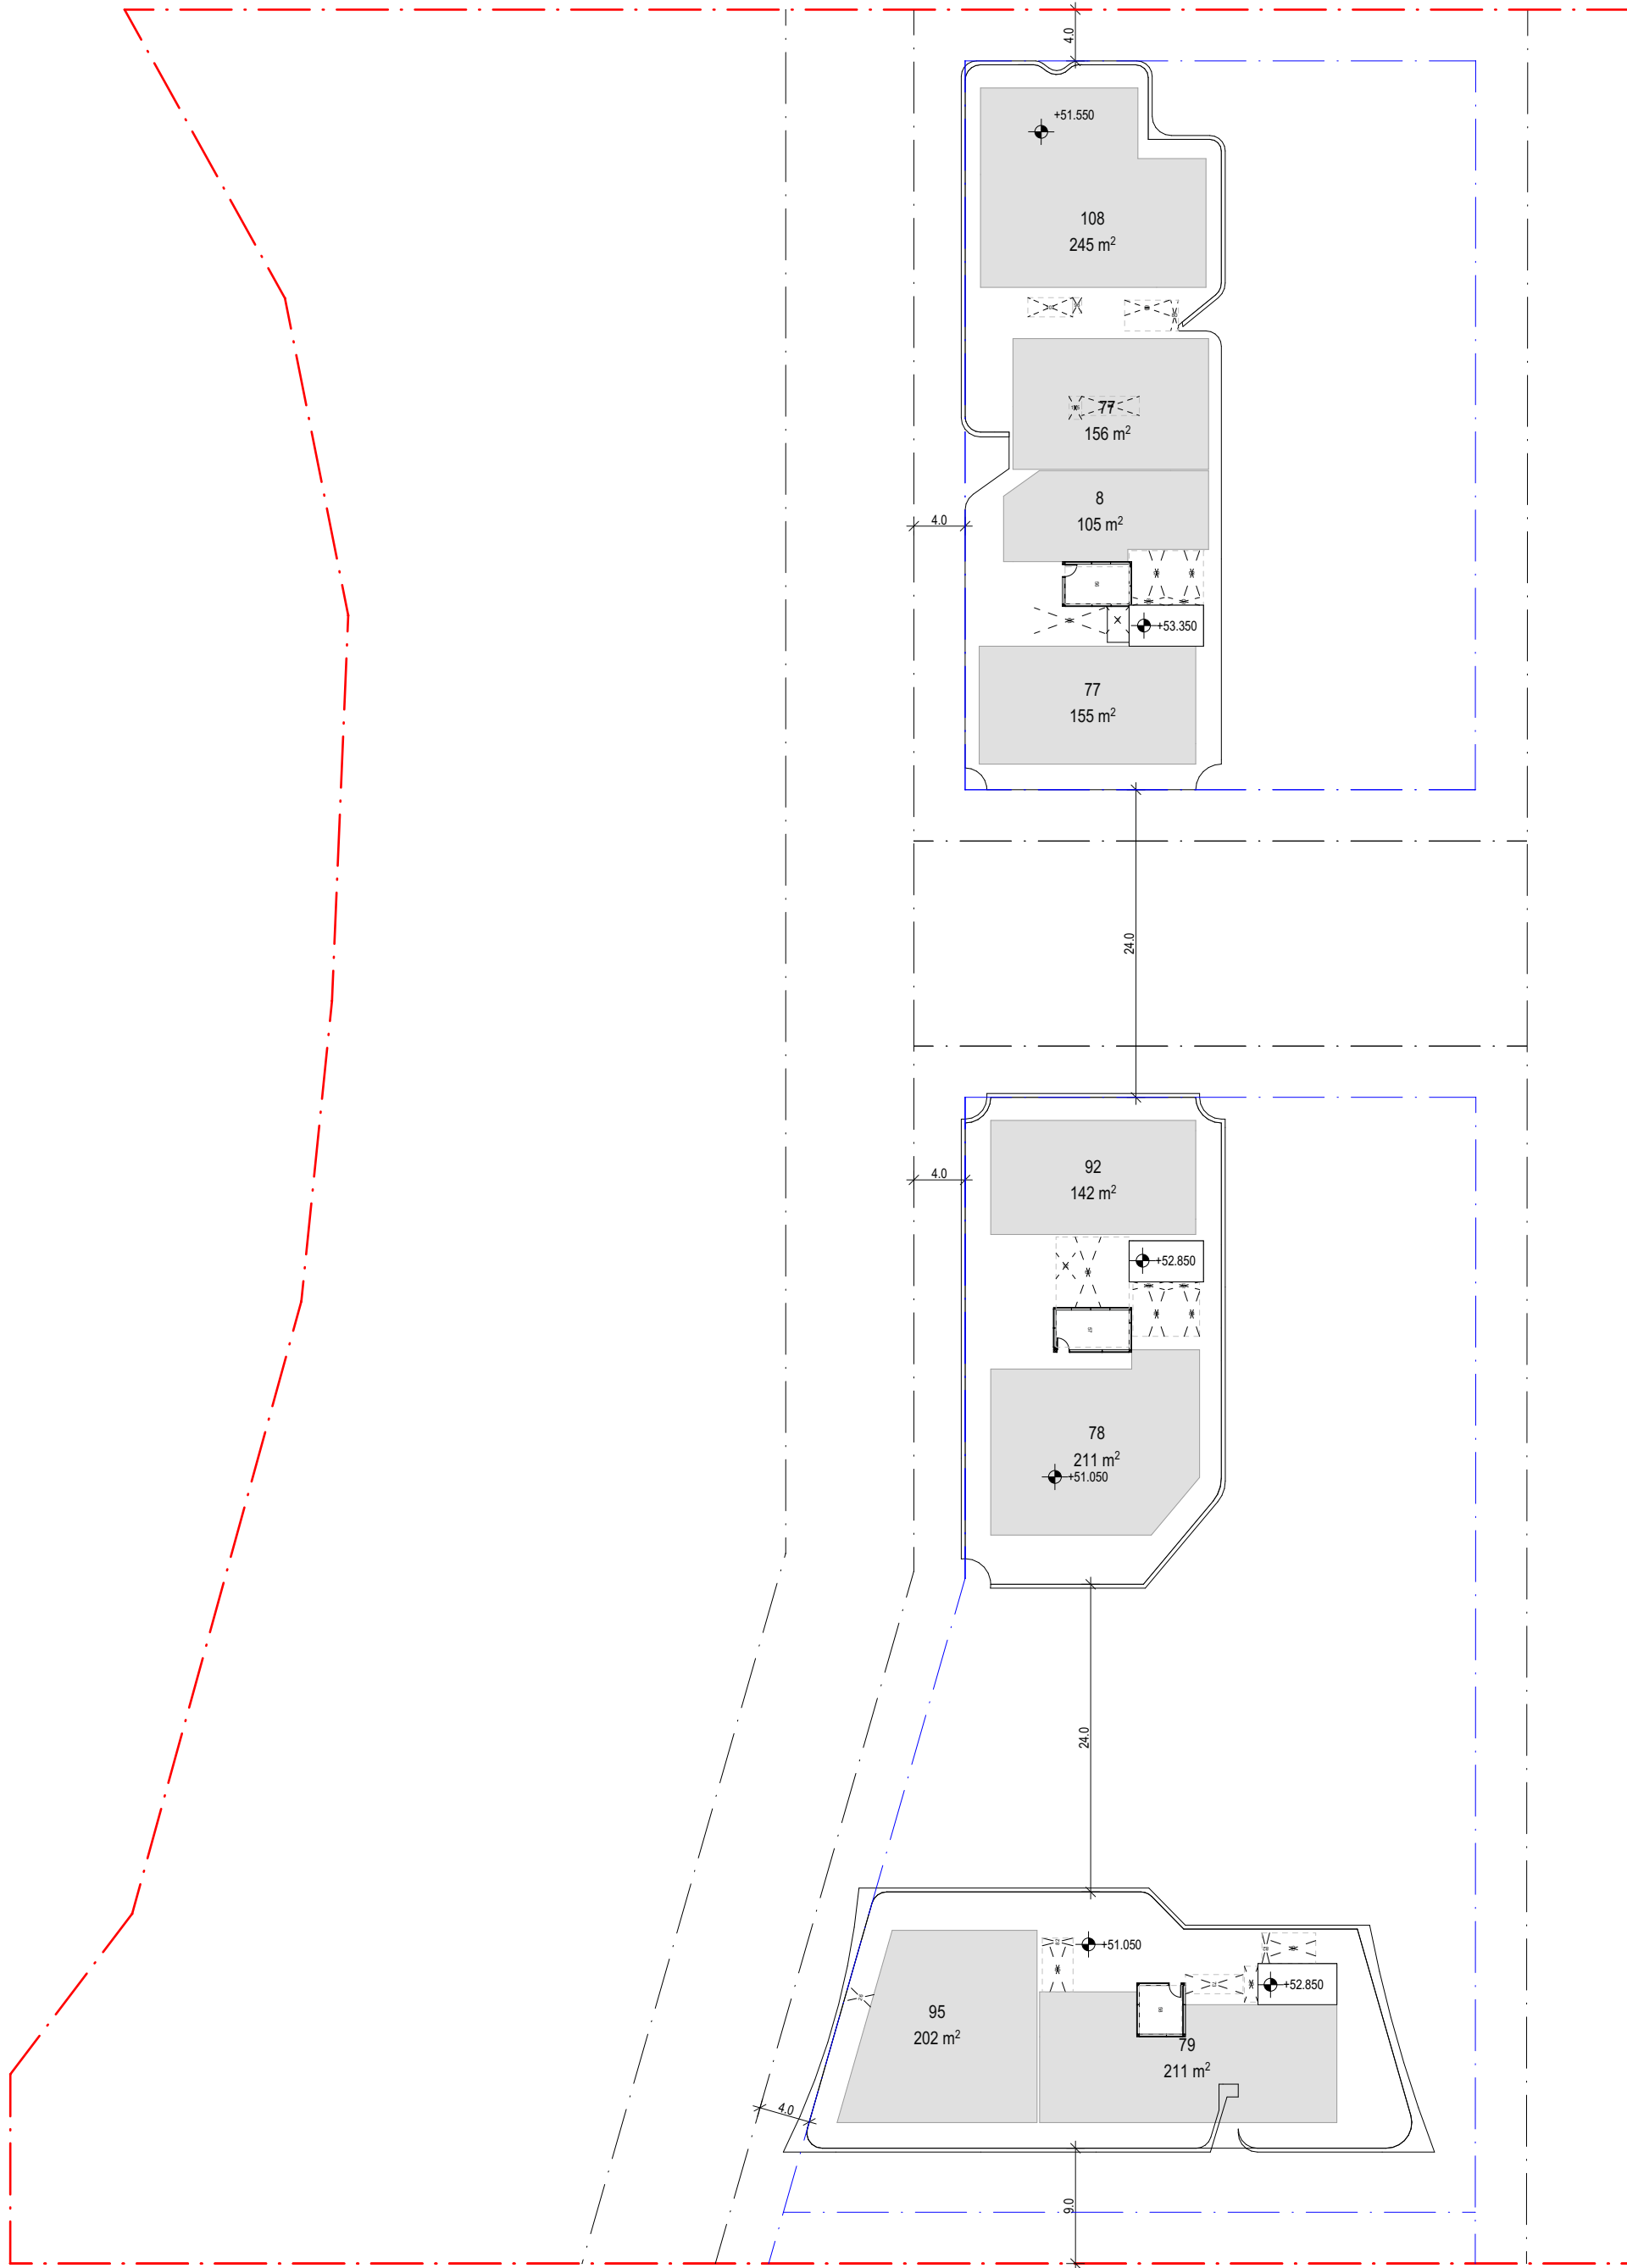

REV	DATE	REVISION DESCRIPTION	BY	CHK
A	4/05/2026	FOR SSDA SUBMISSION	CS	HN

Project manager
CREATIVE VISION
02 9300 0525
cvision.com.au

Landscape Architect
LANDFX
0424 769 049
www.landfx.com.au

Traffic Engineer
ASON GROUP
02 9083 6601
www.asongroup.com.au

Structural Engineer
PALANTIR CONSULTING
02 9037 6427
www.palantirconsulting.com.au

BCA Consultant
CERTITUDE
02 9299 8058
www.certitude.com.au

ESD Consultant
ASPRE SUSTAINABILITY
CONSULTING
02 8068 1378
www.aspresc.com.au



SCALE
1500 @ A1 Size

ARCHITECT
EORA / SYDNEY
Gosford Country
Level 4, 222 Clarence Street
Sydney NSW 2000
Australia

Nominated Architects
Gabriel Duxue 1622
April Julia 10022
Rido Pin 11286
Plus Architecture Pty Ltd
ABN 40 091690336
plusstudio.co
© 2025 © Plus Architecture International Pty Ltd. All Rights Reserved.
Plus Studio Pty Ltd is a trademark of Plus Architecture International Pty Ltd.

**PLUS
STUDIO**

PROJECT TITLE
AUSTRAL PARKLAND
184-186 FIFTH AVENUE, AUSTRAL,
NSW 2179

CLIENT
21 DERWENT RD PTY
LTD

APPROVED
HN

CHECKED
HN

DRAWN
CS

DRAWING TITLE
GENERAL FLOOR
PLAN - ROOF

PROJECT NUMBER
20833


DRAWING NUMBER
PLA-DA-1015

STAGE
DA

REVISION
A

FINISHED LEGEND


CONC01 WHITE SLAB EDGE REDNERED FINISH	CD04 DARK BRONZE FIBRE CEMENT+ SLAB EDGE RENDERED FINISH	MT01 DARK BRONZE MATT FINISH
CD01 DARK MUTED RED WEIGHT CLADDING RENDERED FINISH	CD05 MEDIUM BRONZE FIBRE CEMENT + SLAB EDGE VERTICAL PATTERN	MT02 MUTED RED MATT FINISH
CD02 BEIGE FIBRE CEMENT + SLAB EDGE RENDERED FINISH	CD06 DARK GREY LIGHT WEIGHT CLADDING VERTICAL PATTERN	MT03 DARK GREY MATT FINISH
CD02A BEIGE LIGHT WEIGHT CLADDING VERTICAL PATTERN	CD07 DARK BRONZE LIGHT WEIGHT CLADDING VERTICAL PATTERN	GZ01 CLEAR GLASS
CD03 LIGHT BROWN LIGHT WEIGHT CLADDING VERTICAL PATTERN	PC01 BEIGE PRECAST VERTICAL RIBBED	BK01 OFF WHITE BRICK

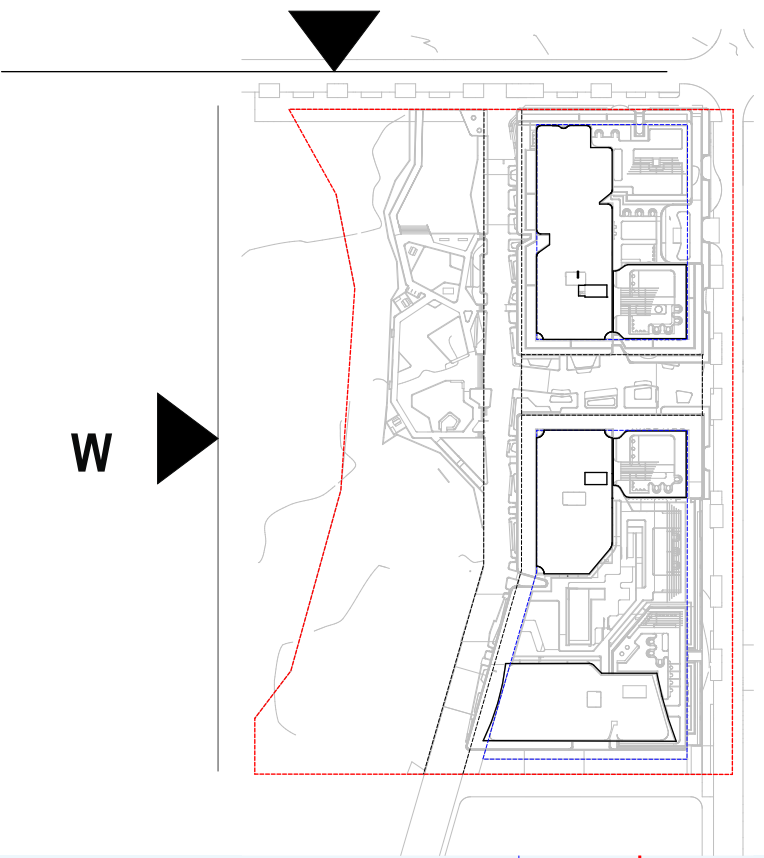

REV A	DATE 4/05/2026	REVISION DESCRIPTION FORSSDA SUBMISSION	BY CS	CHK HN	Project manager CREATIVE VISION 02 9300 0525 ovision.com.au	Landscape Architect LANDFX 0424 769 049 www.landfx.com.au	Traffic Engineer ASON GROUP 02 9083 6601 www.asongroup.com.au	Structural Engineer PALANTIR CONSULTING 02 9037 6427 www.palantirconsulting.com.au	BCA Consultant CERTATUDE 02 9299 8058 www.certatude.com.au	ESD Consultant ASPRE SUSTAINABILITY CONSULTING 02 8068 1378 www.aspresc.com.au	NORTH POINT	SCALE 1:250, 1:22.58, 1:5.14, 1:2000 @ A1 Size	ARCHITECT ORA / SYDNEY Gardajal Country Level 4, 222 Clarence Street Sydney NSW 2000 Australia +612 9823 7000 sydney@plusstudio.co	PROJECT TITLE AUSTRAL PARKLAND 184-186 FIFTH AVENUE, AUSTRAL, NSW 2179	DRAWING TITLE WEST ELEVATIONS - SHEET 01			
					Urban Planning COLLIERS 02 9205 6962 www.colliers.com.au	Civil Engineer ADP CONSULTING 02 8203 5447 www.adpconsulting.com	Services Engineer NEURON BUILD 0401 222 862 www.neuron.build	Access Consultant ACCESS LINK CONSULTING 02 7232 0808 www.accesslink.com.au	Fire Engineering INNOVASERVICES AUSTRALIA 1300 882 262 www.innovaservices.com.au	Waste Consultant ELEPHANTS FOOT 1300 435 374 www.elephantsfoot.com.au	DISCLAIMER In accepting and utilising this document, the recipient agrees that Plus Studio, retain all common law, statutory law and other rights including copyright and intellectual property rights. The recipient agrees not to use this document for any purpose other than its intended use. To waive all claims against Plus Studio resulting from unauthorised changes, or to reuse the document on other projects without the prior written consent of Plus Studio. Under no circumstances shall transfer of this document be deemed a sale. Plus Studio makes no warranties of fitness for any purpose. The Builder/Contractor shall verify all dimensions prior to any work commencing. Floured dimensions shall take precedence over scaled work.	CLIENT 21 DERWENT RD PTY LTD	APPROVED ####	CHECKED HN	DRAWN CS	PROJECT NUMBER 20833	STAGE DA	
																	DRAWING NUMBER PLA-DA-2000	REVISION A

FINISHED LEGEND

CONC01 WHITE SLAB EDGE REDNERED FINISH	CD04 DARK BRONZE FIBRE CEMENT+ SLAB EDGE RENDERED FINISH	MT01 DARK BRONZE MATT FINISH
CD01 DARK MUTED RED WEIGHT CLADDING RENDERED FINISH	CD05 MEDIUM BRONZE FIBRE CEMENT + SLAB EDGE VERTICAL PATTERN	MT02 MUTED RED MATT FINISH
CD02 BEIGE FIBRE CEMENT + SLAB EDGE RENDERED FINISH	CD06 DARK GREY LIGHT WEIGHT CLADDING VERTICAL PATTERN	MT03 DARK GREY MATT FINISH
CD02A BEIGE LIGHT WEIGHT CLADDING VERTICAL PATTERN	CD07 DARK BRONZE LIGHT WEIGHT CLADDING VERTICAL PATTERN	GZ01 CLEAR GLASS
CD03 LIGHT BROWN LIGHT WEIGHT CLADDING VERTICAL PATTERN	PC01 BEIGE PRECAST VERTICAL RIBBED	BK01 OFF WHITE BRICK

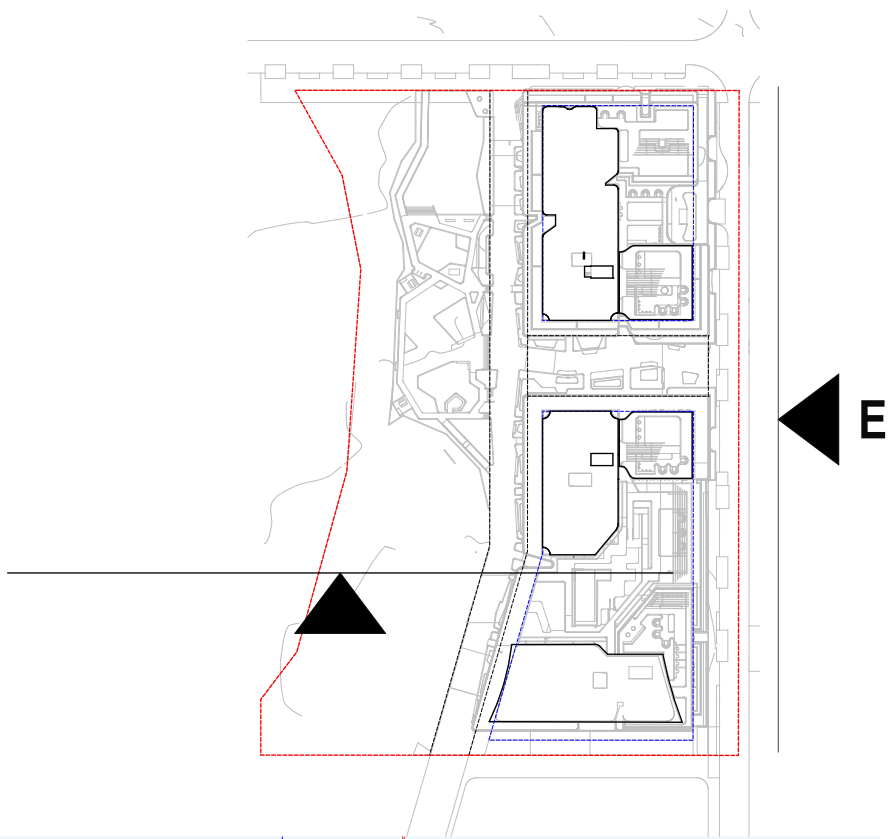

DATE	REVISION DESCRIPTION	BY	CHK							NORTH POINT		SCALE	ARCHITECT	PROJECT TITLE	DRAWING TITLE											
A	4/05/2026	FORSSDA SUBMISSION	CS	HN	Project manager CREATIVEVISION 02 9300 0525 cvision.com.au	Landscape Architect LANDFX 0424 769 049 www.landfx.com.au	Traffic Engineer ASON GROUP 02 9083 6601 www.asongroup.com.au	Structural Engineer PALANTIR CONSULTING 02 9037 6427 www.palantirconsulting.com.au	BCA Consultant CERTITUDE 02 9299 8058 www.certitude.com.au	ESD Consultant ASPIRE SUSTAINABILITY CONSULTING 02 8068 1378 www.aspiresc.com.au	1250,122.58,15.14,12000 @ A1 Size	1250,122.58,15.14,12000 @ A1 Size	EORA/ SYDNEY Gadgil Country Level 4, 222 Clarence Street Sydney NSW 2000 Australia +61 2 8823 7000 sydney@plusstudio.co	AUSTRAL PARKLAND 184-186 FIFTH AVENUE, AUSTRAL, NSW 2179	EAST ELEVATIONS - SHEET 02											
PLUS STUDIO®																										
																Urban Planning COLLIERS 02 9956 6962 www.colliers.com.au	Civil Engineer ADP CONSULTING 02 8203 5447 www.adpconsulting.com	Services Engineer NEURON BUILD 0401 222 862 www.neuron.build	Access Consultant ACCESS LINK CONSULTING 02 7232 0808 www.accesslink.com.au	Fire Engineering INNOVASERVICES AUSTRALIA 1300 882 262 www.innovaservices.com.au	Waste Consultant ELEPHANTS FOOT 1300 435 374 www.elephantsfoot.com.au	DISCLAIMER In accepting and utilising this document, the recipient agrees that Plus Studio, retain all common law, statutory law and other rights including copyright and intellectual property rights. The recipient agrees not to use this document for any purpose other than its intended use, to waive all claims against Plus Studio resulting from unauthorised changes, or to reuse the document on other projects without the prior written consent of Plus Studio. Under no circumstances shall transfer of this document be deemed a sale. Plus Studio makes no warranties of fitness for any purpose. The Builder/Contractor shall verify all dimensions prior to any work commencing. Floured dimensions shall take precedence over scaled work.	Nominated Architects Gabriel Duxue 1622 4th July 10022 Pido Pin 1286 Plus Architecture Pty Ltd ABN 40 091690 336 plusstudio.co © 2025 © Plus Architecture International Pty Ltd. All Rights Reserved. Plus Studio Pty Ltd is a trademark of Plus Architecture International Pty Ltd.	CLIENT 21 DERWENT RD PTY LTD	PROJECT NUMBER 20833	STAGE DA
																APPROVED ####	CHECKED HN	DRAWN CS	DRAWING NUMBER PLA-DA-2001	REVISION A						

FINISHED LEGEND

CONC01 WHITE SLAB EDGE REDNERED FINISH	CD04 DARK BRONZE FIBRE CEMENT+ SLAB EDGE RENDERED FINISH	MT01 DARK BRONZE MATT FINISH
CD01 DARK MUTED RED WEIGHT CLADDING RENDERED FINISH	CD05 MEDIUM BRONZE FIBRE CEMENT + SLAB EDGE VERTICAL PATTERN	MT02 MUTED RED MATT FINISH
CD02 BEIGE FIBRE CEMENT + SLAB EDGE RENDERED FINISH	CD06 DARK GREY LIGHT WEIGHT CLADDING VERTICAL PATTERN	MT03 DARK GREY MATT FINISH
CD02A BEIGE LIGHT WEIGHT CLADDING VERTICAL PATTERN	CD07 DARK BRONZE LIGHT WEIGHT CLADDING VERTICAL PATTERN	GZ01 CLEAR GLASS
CD03 LIGHT BROWN LIGHT WEIGHT CLADDING VERTICAL PATTERN	PC01 BEIGE PRECAST VERTICAL RIBBED	BK01 OFF WHITE BRICK



REV	DATE	REVISION DESCRIPTION	BY	CHK
A	4/05/2026	FOR SSDA SUBMISSION	CS	HN

Project manager
CREATIVE VISION
02 9300 0525
cvision.com.au

Landscape Architect
LANDFX
0424 769 049
www.landfx.com.au

Traffic Engineer
ASON GROUP
02 9083 6601
www.asongroup.com.au

Structural Engineer
PALANTIR CONSULTING
02 9037 6427
www.palantirconsulting.com.au

BCA Consultant
CERTITUDE
02 9299 8058
www.certitude.com.au

ESD Consultant
ASPIRE SUSTAINABILITY
CONSULTING
02 8068 1378
www.aspiresc.com.au

NORTH POINT
SCALE
1:250, 1:22.58, 1:5.14, 1:2000 @
A1 Size

ARCHITECT
EORA / SYDNEY
Gosford Country
Level 4, 222 Clarence Street
Sydney NSW 2000
Australia

+61 2 8823 7000
sydney@plusstudio.co
Nominated Architects
Gabriel Duque 1622
4 April 2022
Rdo Pin 11286
Plus Architecture Pty Ltd
ABN 40 091690 336
plusstudio.co
© 2025 © Plus Architecture International Pty Ltd. All Rights Reserved.
Plus Architecture is a trademark of Plus Architecture International Pty Ltd.

**PLUS
STUDIO**

PROJECT TITLE
AUSTRAL PARKLAND
184-186 FIFTH AVENUE, AUSTRAL,
NSW 2179


CLIENT
21 DERWENT RD PTY
LTD
APPROVED

CHECKED
HN
DRAWN
CS

DRAWING TITLE
NORTH
ELEVATIONS -
SHEET 03


PROJECT NUMBER
20833
DRAWING NUMBER
PLA-DA-2002

STAGE
DA
REVISION
A

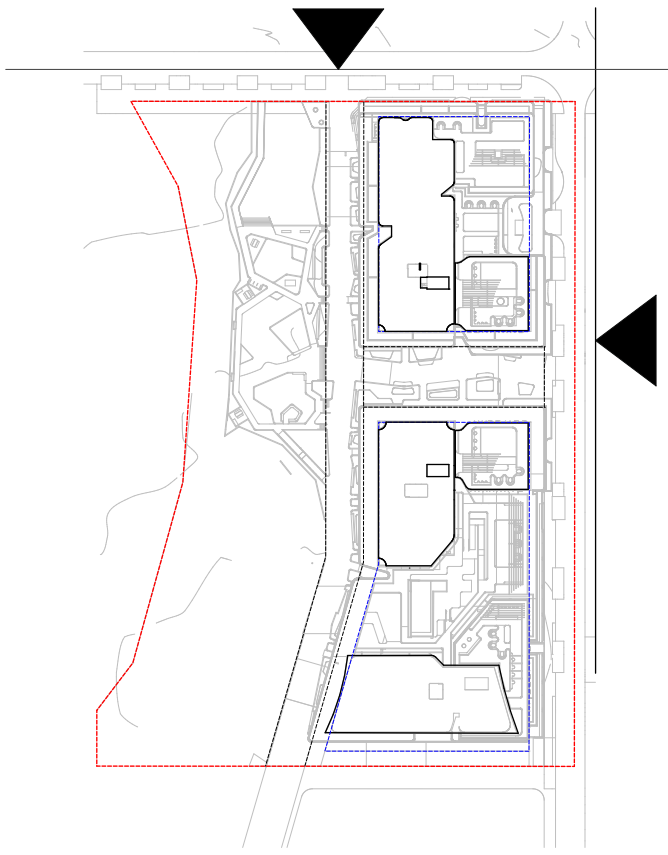

FINISHED LEGEND

CONC01 WHITE SLAB EDGE REDNERED FINISH	CD04 DARK BRONZE FIBRE CEMENT+ SLAB EDGE RENDERED FINISH	MT01 DARK BRONZE MATT FINISH
CD01 DARK MUTED RED WEIGHT CLADDING RENDERED FINISH	CD05 MEDIUM BRONZE FIBRE CEMENT + SLAB EDGE VERTICAL PATTERN	MT02 MUTED RED MATT FINISH
CD02 BEIGE FIBRE CEMENT + SLAB EDGE RENDERED FINISH	CD06 DARK GREY LIGHT WEIGHT CLADDING VERTICAL PATTERN	MT03 DARK GREY MATT FINISH
CD02A BEIGE LIGHT WEIGHT CLADDING VERTICAL PATTERN	CD07 DARK BRONZE LIGHT WEIGHT CLADDING VERTICAL PATTERN	GZ01 CLEAR GLASS
CD03 LIGHT BROWN LIGHT WEIGHT CLADDING VERTICAL PATTERN	PC01 BEIGE PRECAST VERTICAL RIBBED	BK01 OFF WHITE BRICK

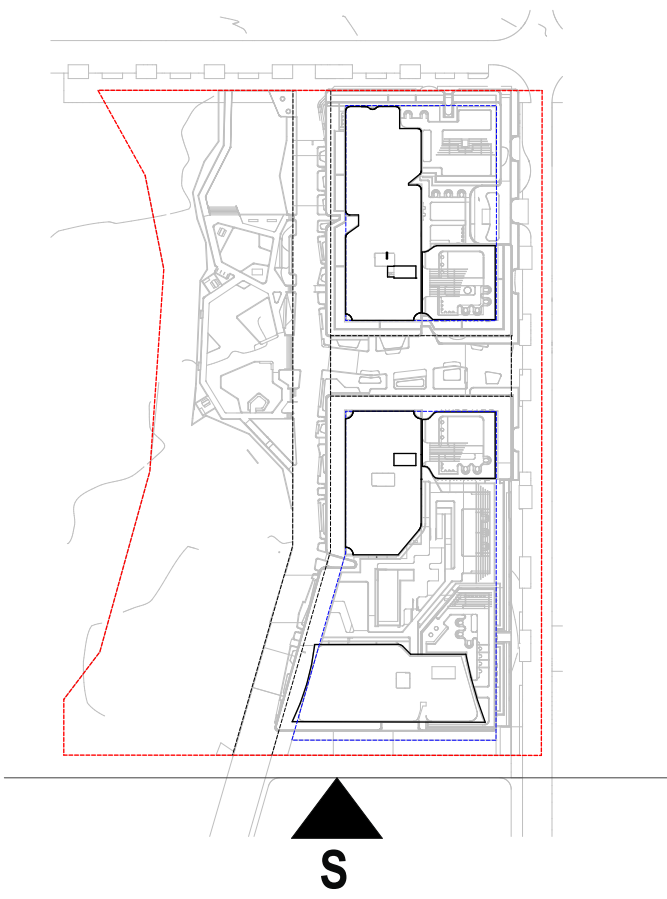

REV	DATE	REVISION DESCRIPTION	BY	CHK
A	4/05/2026	FOR SSDA SUBMISSION	CS	HN

Project manager
CREATIVE VISION
02 9300 0525
cvision.com.au

Landscape Architect
LANDFX
0424 769 049
www.landfx.com.au

Traffic Engineer
ASON GROUP
02 9083 6601
www.asongroup.com.au

Structural Engineer
PALANTIR CONSULTING
02 9037 6427
www.palantirconsulting.com.au

BCA Consultant
CERTATUDE
02 9299 8058
www.certatude.com.au

ESD Consultant
ASPIRE SUSTAINABILITY
CONSULTING
02 8068 1378
www.aspiresc.com.au

NORTH POINT

SCALE
1:250, 1:22.58, 1:5.14, 1:2000 @
A1 Size

ARCHITECT
EORA / SYDNEY
Gadigal Country
Level 4, 222 Clarence Street
Sydney NSW 2000
Australia

+61 2 8823 7000
sydney@plusstudio.co

Nominated Architects
Gabriel Douque 1622
4 April 2024
Plus Architecture Pty Ltd
ABN 40 091690 336
plusstudio.co
© 2025 © Plus Architecture International Pty Ltd. All Rights Reserved.
Plus Architecture is a trademark of Plus Architecture International Pty Ltd.

**PLUS
STUDIO**

PROJECT TITLE
AUSTRAL PARKLAND
184-186 FIFTH AVENUE, AUSTRAL,
NSW 2179

CLIENT 21 DERWENT RD PTY LTD	CHECKED HN	DRAWN CS
APPROVED ####		

DRAWING TITLE
SOUTH
ELEVATIONS -
SHEET 04

PROJECT NUMBER 20833	STAGE DA
DRAWING NUMBER PLA-DA-2003	REVISION A



DISCLAIMER
In accepting and utilising this document, the recipient agrees that Plus Studio, retain all common law, statutory law and other rights including copyright and intellectual property rights. The recipient agrees not to use this document for any purpose other than its intended use, to waive all claims against Plus Studio resulting from unauthorised changes, or to reuse the document on other projects without the prior written consent of Plus Studio. Under no circumstances shall transfer of this document be deemed a sale. Plus Studio makes no warranties of fitness for any purpose. The Builder/Contractor shall verify all dimensions prior to any work commencing. Flatted dimensions shall take precedence over scaled work.

FINISHED LEGEND

- CONC01 WHITE SLAB EDGE REDNERED FINISH
- CD01 DARK MUTED RED WEIGHT CLADDING RENDERED FINISH
- CD02 BEIGE FIBRE CEMENT + SLAB EDGE RENDERED FINISH
- CD02A BEIGE LIGHT WEIGHT CLADDING VERTICAL PATTERN
- CD03 LIGHT BROWN LIGHT WEIGHT CLADDING VERTICAL PATTERN

- CD04 DARK BRONZE FIBRE CEMENT+ SLAB EDGE RENDERED FINISH
- CD05 MEDIUM BRONZE FIBRE CEMENT + SLAB EDGE VERTICAL PATTERN
- CD06 DARK GREY LIGHT WEIGHT CLADDING VERTICAL PATTERN
- CD07 DARK BRONZE LIGHT WEIGHT CLADDING VERTICAL PATTERN
- PC01 BEIGE PRECAST VERTICAL RIBBED

- MT01 DARK BRONZE MATT FINISH
- MT02 MUTED RED MATT FINISH
- MT03 DARK GREY MATT FINISH
- GZ01 CLEAR GLASS
- BK01 OFF WHITE BRICK

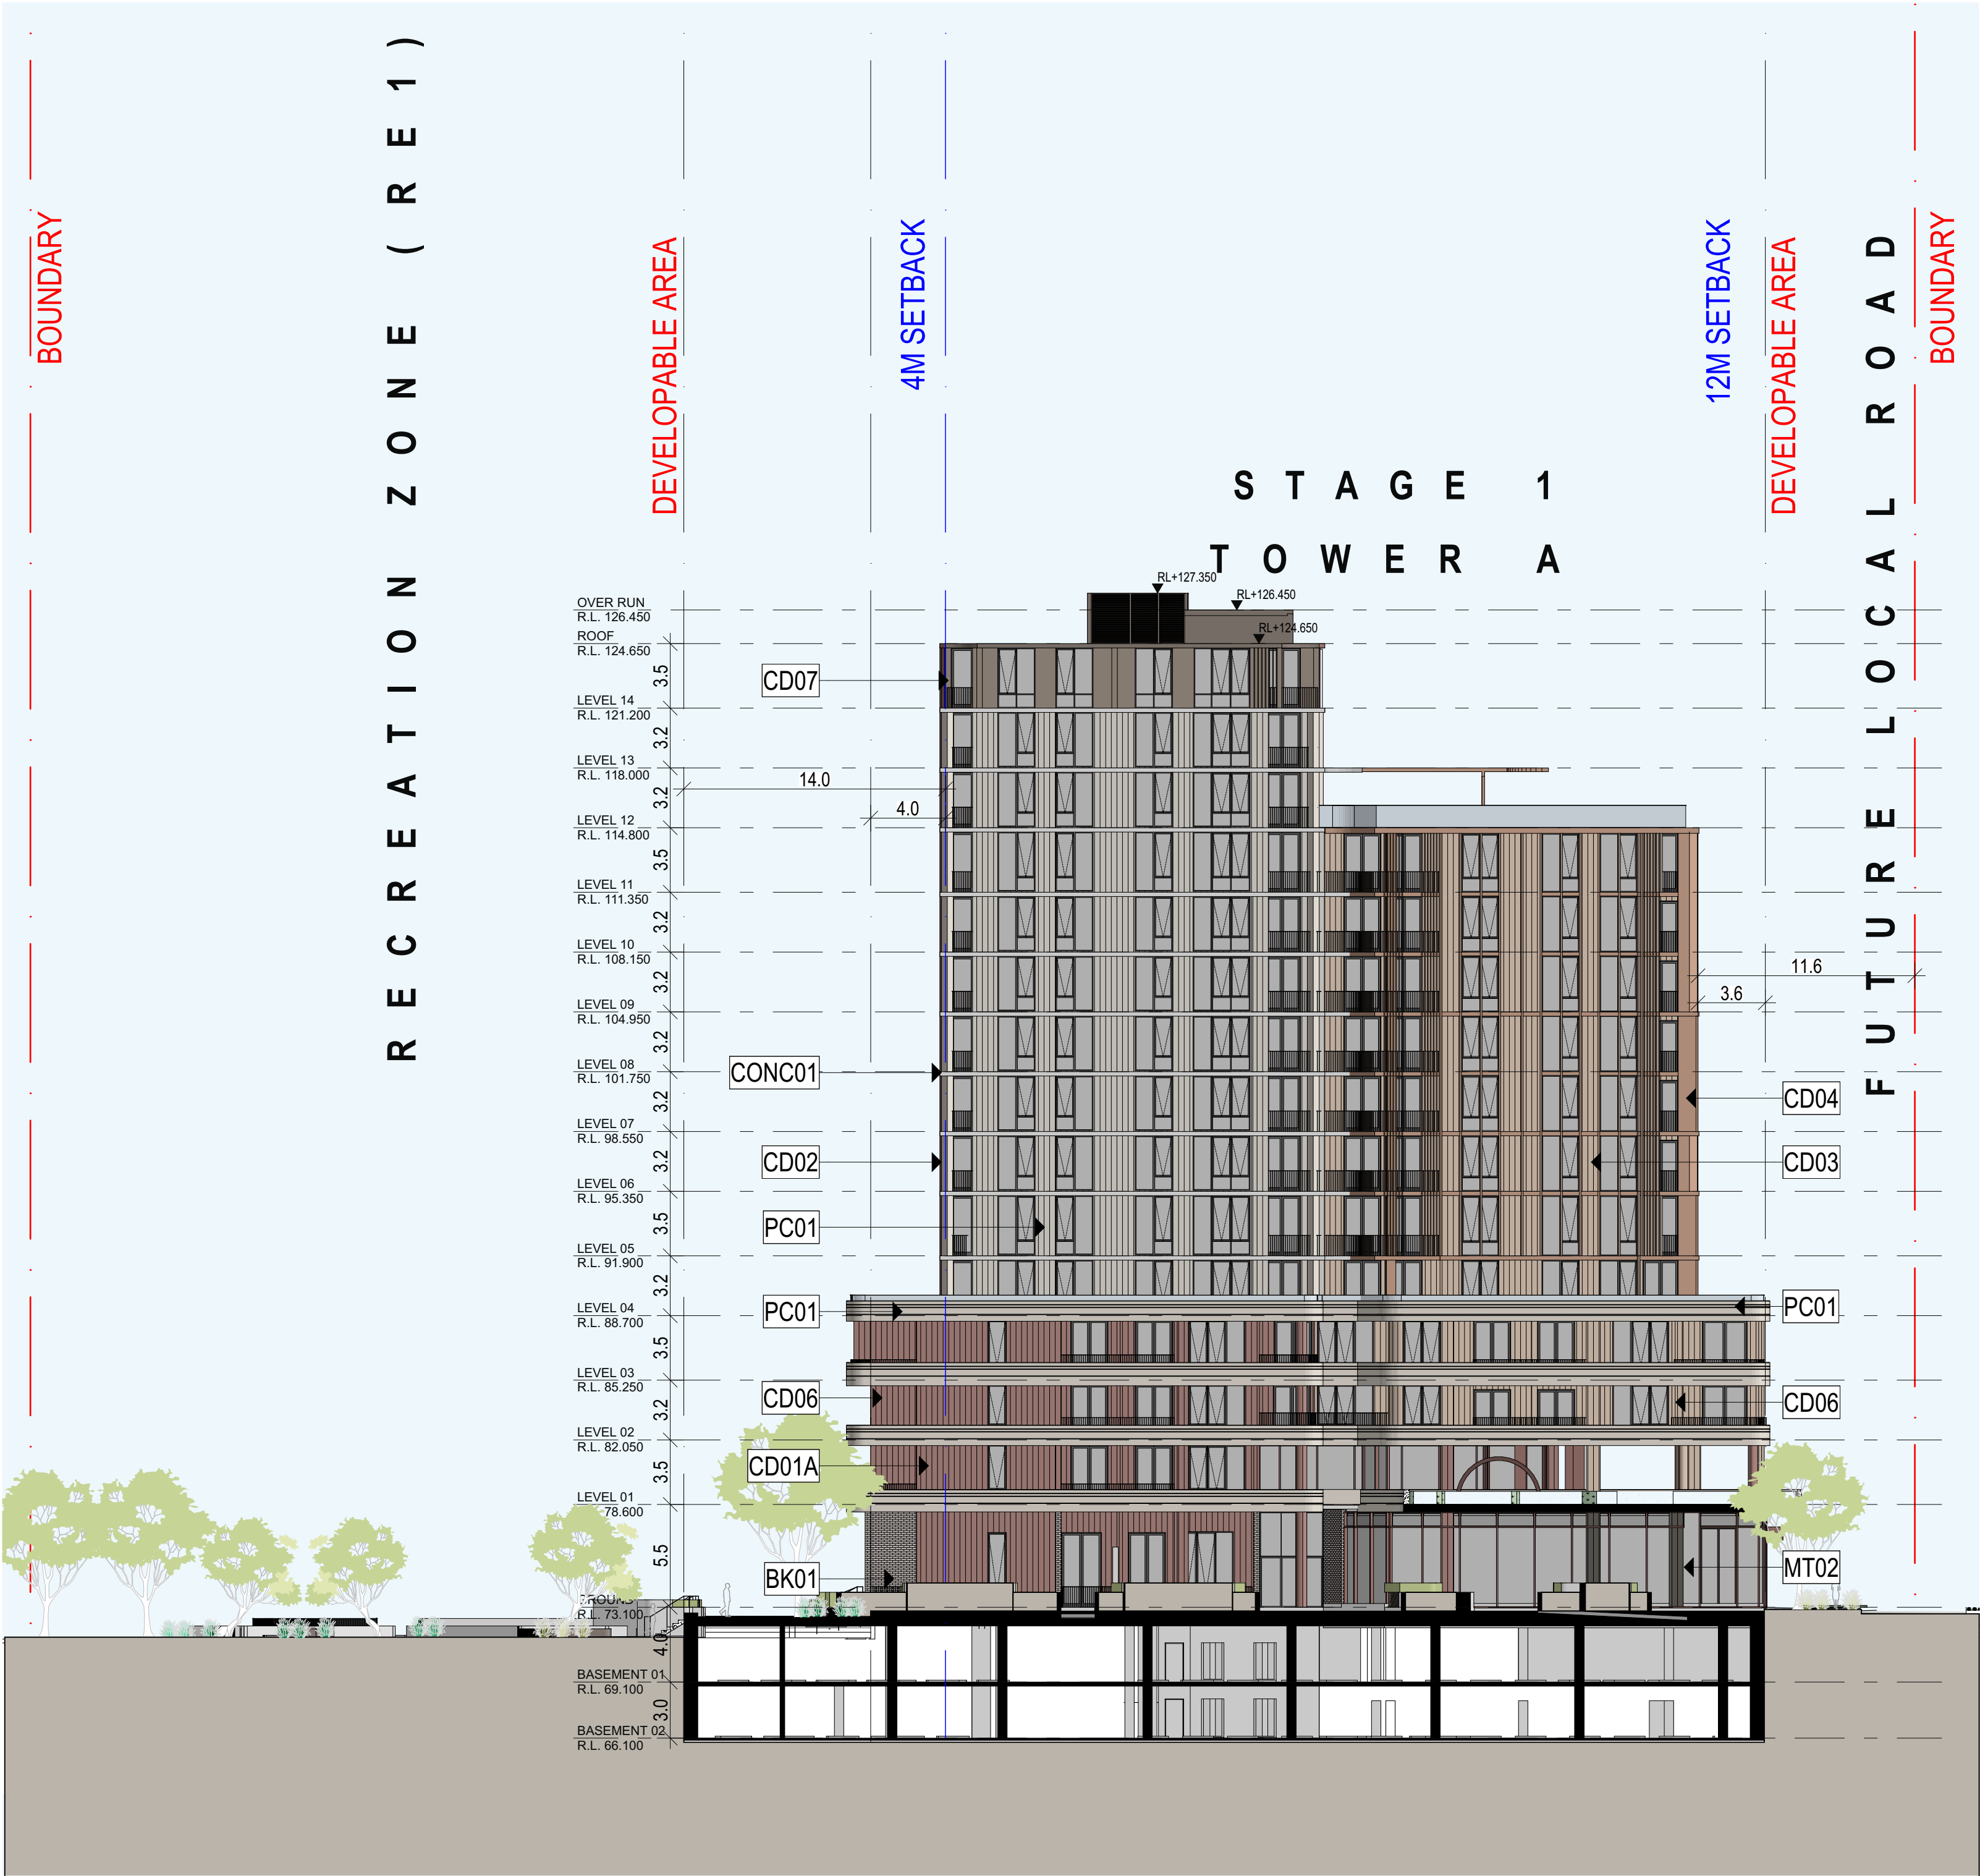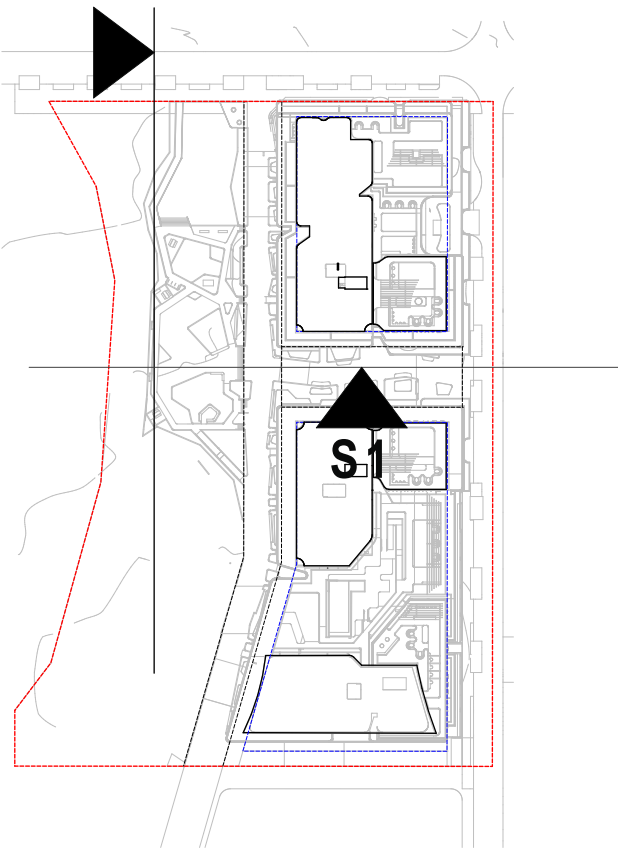

REV	DATE	REVISION DESCRIPTION	BY	CHK
A	4/05/2026	FOR SSDA SUBMISSION	CS	HN

Project manager
CREATIVE VISION
02 9300 0525
cvision.com.au

Landscape Architect
LANDFX
0424 769 049
www.landfx.com.au

Traffic Engineer
ASON GROUP
02 9083 6601
www.asongroup.com.au

Structural Engineer
PALANTIR CONSULTING
02 9037 6427
www.palantirconsulting.com.au

BCA Consultant
CERTITUDE
02 9299 8058
www.certitude.com.au

ESD Consultant
ASPIRE SUSTAINABILITY
CONSULTING
02 8068 1378
www.aspiresc.com.au

NORTH POINT

SCALE
1:250, 1:225, 1:15, 1:14, 1:2000 @
A1 Size

ARCHITECT
EORA / SYDNEY
Gosford Country
Level 4, 222 Clarence Street
Sydney NSW 2000
Australia

+61 2 9823 7000
sydney@plusstudio.co

Nominated Architects
Gabriel Duxue 1622
4m1 Julia 10022
Pido Pin 11286

Plus Architecture Pty Ltd
ABN 40 091690336
plusstudio.co
© 2025 © Plus Architecture International Pty Ltd. All Rights Reserved.
Plus Architecture is a trademark of Plus Architecture and is used under license.

**PLUS
STUDIO**

PROJECT TITLE
AUSTRAL PARKLAND
184-186 FIFTH AVENUE, AUSTRAL,
NSW 2179

CLIENT
21 DERWENT RD PTY
LTD

APPROVED
####

CHECKED
HN

DRAWN
CS

DRAWING TITLE
INTERNAL SOUTH
ELEVATIONS -
SHEET 05

PROJECT NUMBER
20833


DRAWING NUMBER
PLA-DA-2004

STAGE
DA


REVISION
A

DISCLAIMER

In accepting and utilising this document, the recipient agrees that Plus Studio, retain all common law, statutory law and other rights including copyright and intellectual property rights. The recipient agrees not to use this document for any purpose other than its intended use, to waive all claims against Plus Studio resulting from unauthorised changes, or to reuse the document on other projects without the prior written consent of Plus Studio. Under no circumstances shall transfer of this document be deemed a sale. Plus Studio makes no warranties of fitness for any purpose. The Builder/Contractor shall verify all dimensions prior to any work commencing. Finaured dimensions shall take precedence over scaled work.

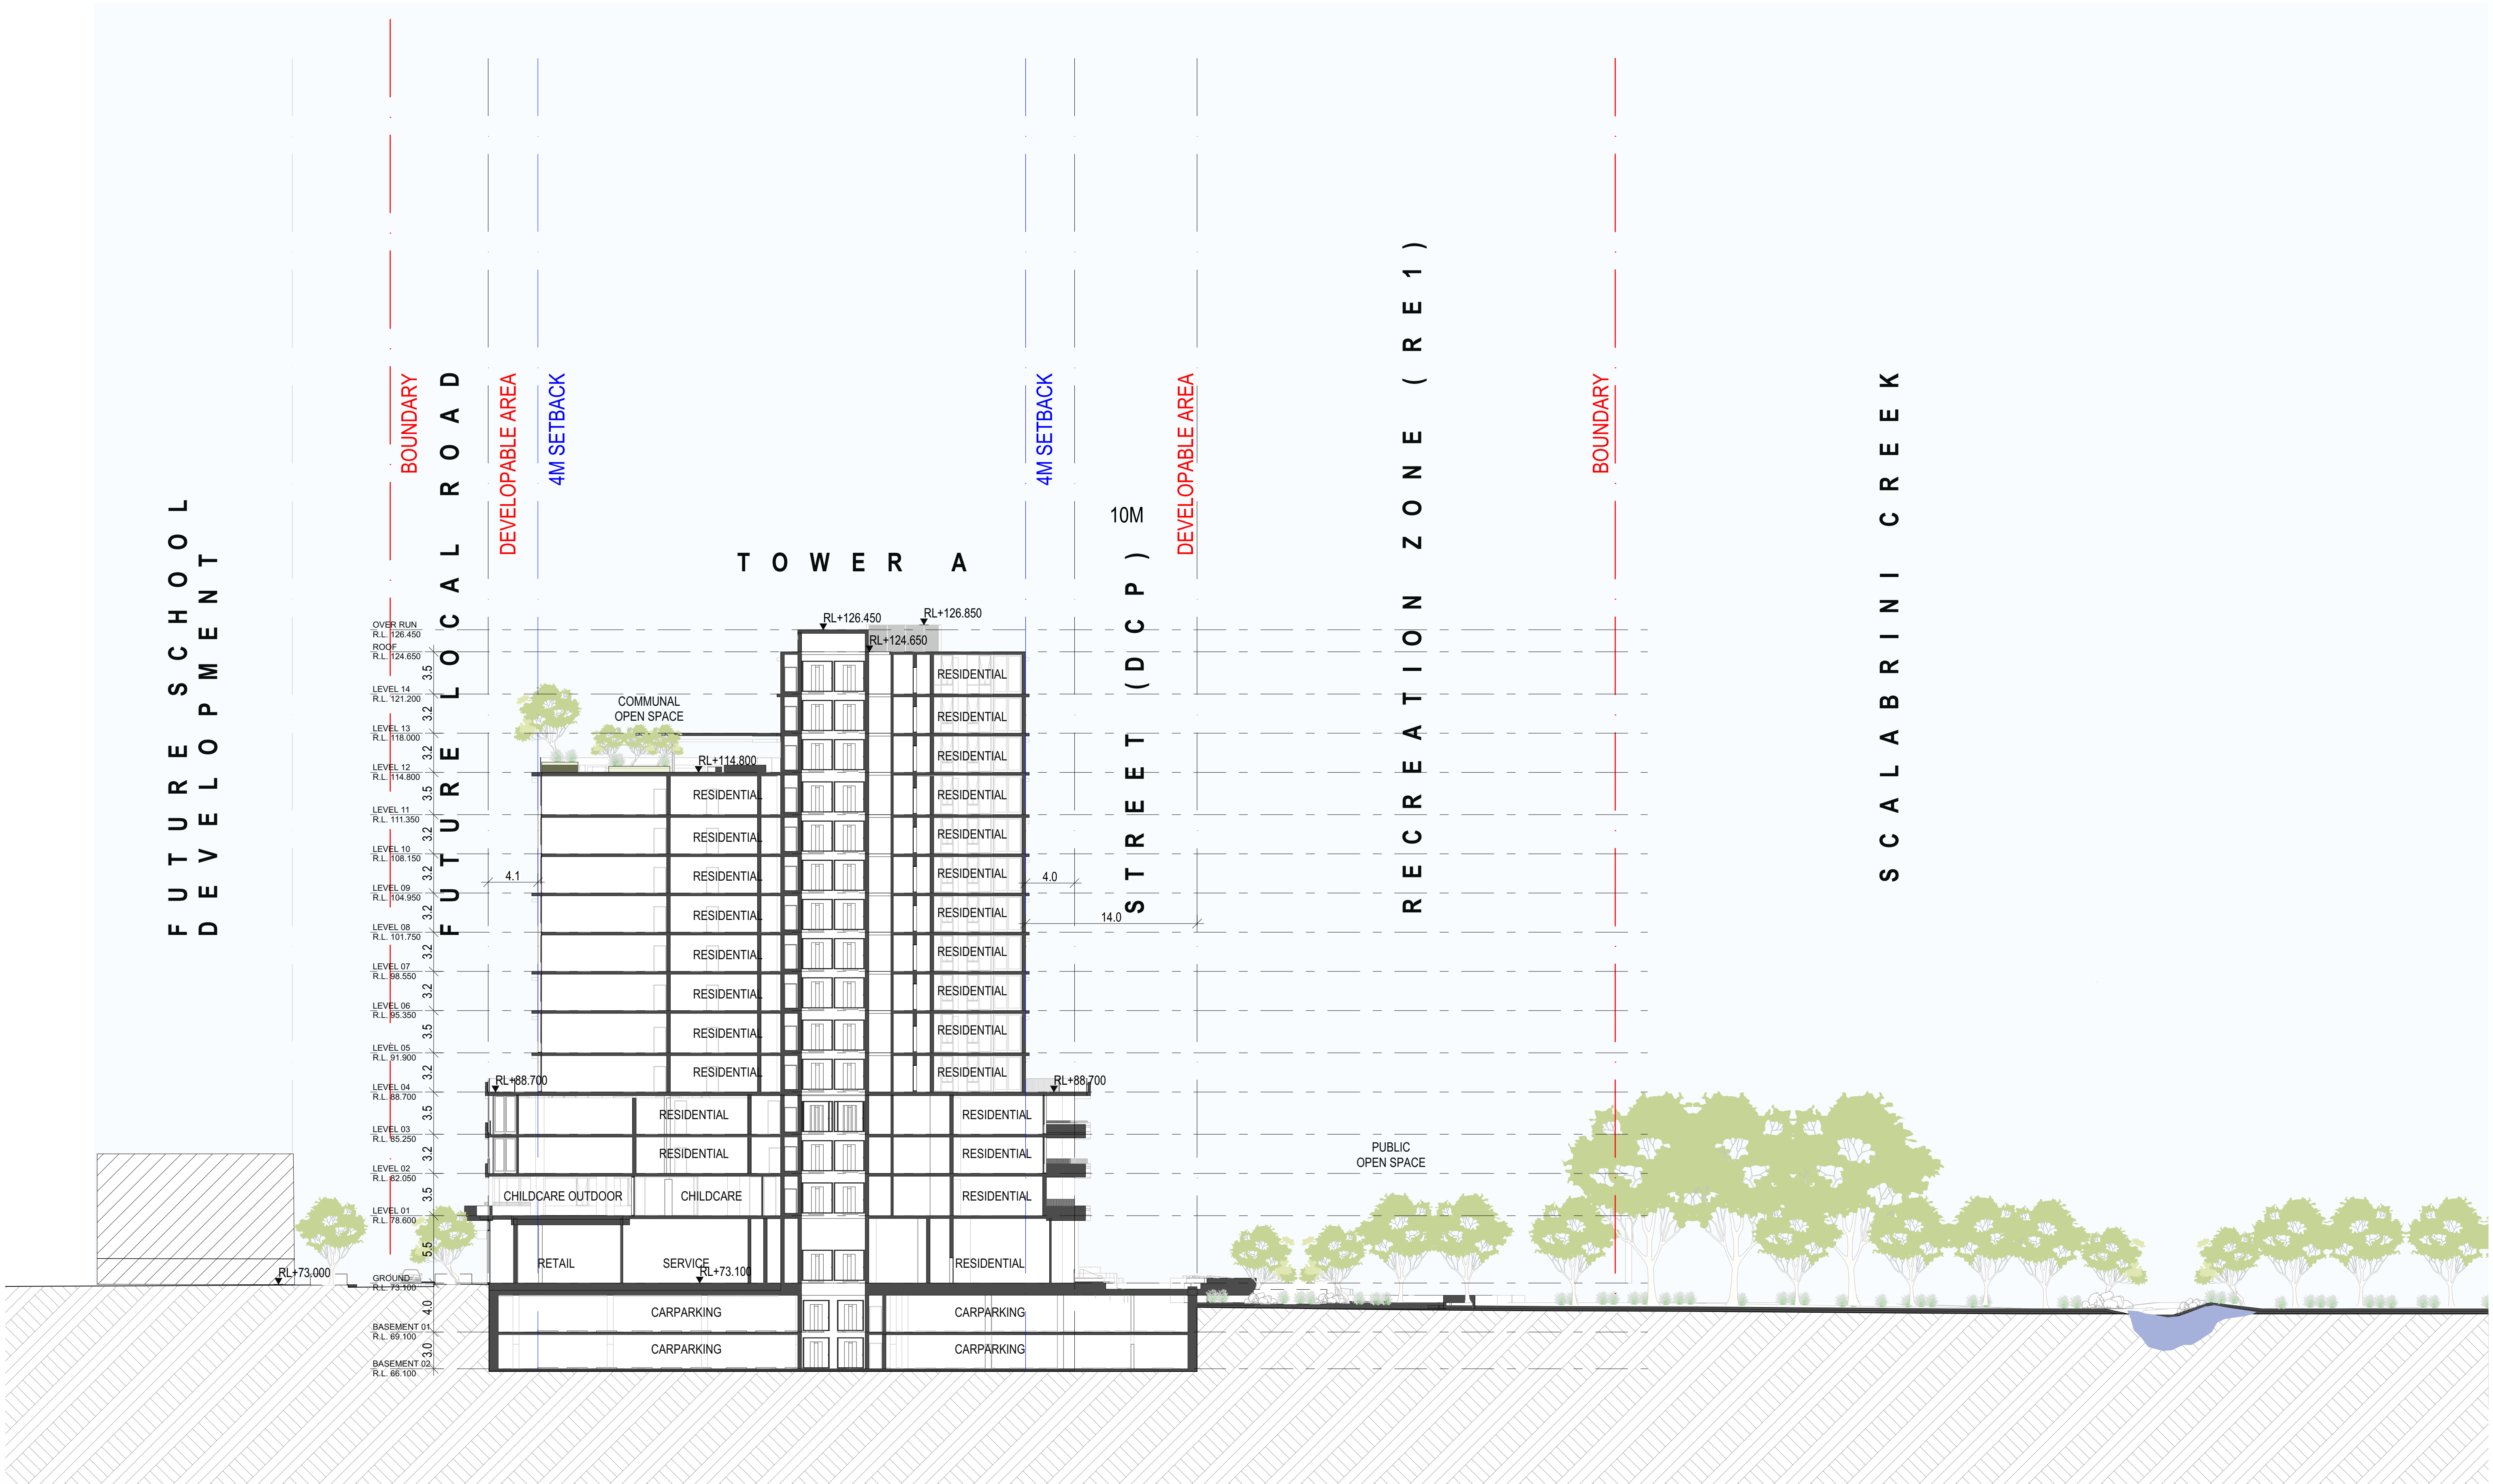

A		DATE	REVISION DESCRIPTION	BY	CHK	Project manager		Landscape Architect	Traffic Engineer	Structural Engineer	BCA Consultant	ESD Consultant	NORTH POINT	SCALE	ARCHITECT	PROJECT TITLE		DRAWING TITLE	
4		05/2026	FOR SSDA SUBMISSION	CS	HN	CREATIVE VISION 02 9300 0525 ovision.com.au		LANDFX 0424 769 049 www.landfx.com.au	ASON GROUP 02 9083 6601 www.asongroup.com.au	PALANTIR CONSULTING 02 9037 6427 www.palantirconsulting.com.au	CERTITUDE 02 9299 8058 www.certitude.com.au	ASPIRE SUSTAINABILITY CONSULTING 02 8068 1378 www.aspiresc.com.au		1250 @ A1 Size	EORA / SYDNEY Gadigal Country Level 4, 222 Clarence Street Sydney NSW 2000 Australia +612 8823 7000 sydney@plusstudio.co	AUSTRAL PARKLAND 184-186 FIFTH AVENUE, AUSTRAL, NSW 2179		SECTIONS - SHEET 01	
						Urban Planning COLLIERS 02 9556 6962 www.colliers.com.au		Civil Engineer ADP CONSULTING 02 8203 5447 www.adpconsulting.com	Services Engineer NEURON BUILD 0401 222 862 www.neuronbuild	Access Consultant ACCESS LINK CONSULTING 02 7232 0808 www.accesslink.com.au	Fire Engineering INNOVASERVICES AUSTRALIA 1300 882 262 www.innovaseservices.com.au	Waste Consultant ELEPHANTS FOOT 1300 435 374 www.elephantsfoot.com.au	DISCLAIMER In accepting and utilising this document, the recipient agrees that Plus Studio, retain all common law, statutory law and other rights including copyright and intellectual property rights. The recipient agrees not to use this document for any purpose other than its intended use, to waive all claims against Plus Studio resulting from unauthorised changes, or to reuse the document on other projects without the prior written consent of Plus Studio. Under no circumstances shall transfer of this document be deemed a sale. Plus Studio makes no warranties of fitness for any purpose. The Builder/Contractor shall verify all dimensions prior to any work commencing. Floured dimensions shall take precedence over scaled work.		CLIENT 21 DERWENT RD PTY LTD		PROJECT NUMBER 20833	STAGE DA	
						APPROVED		CHECKED	DRAWN		DRAWING NUMBER PLA-DA-3000		REVISION A						
						####		HN	CS										

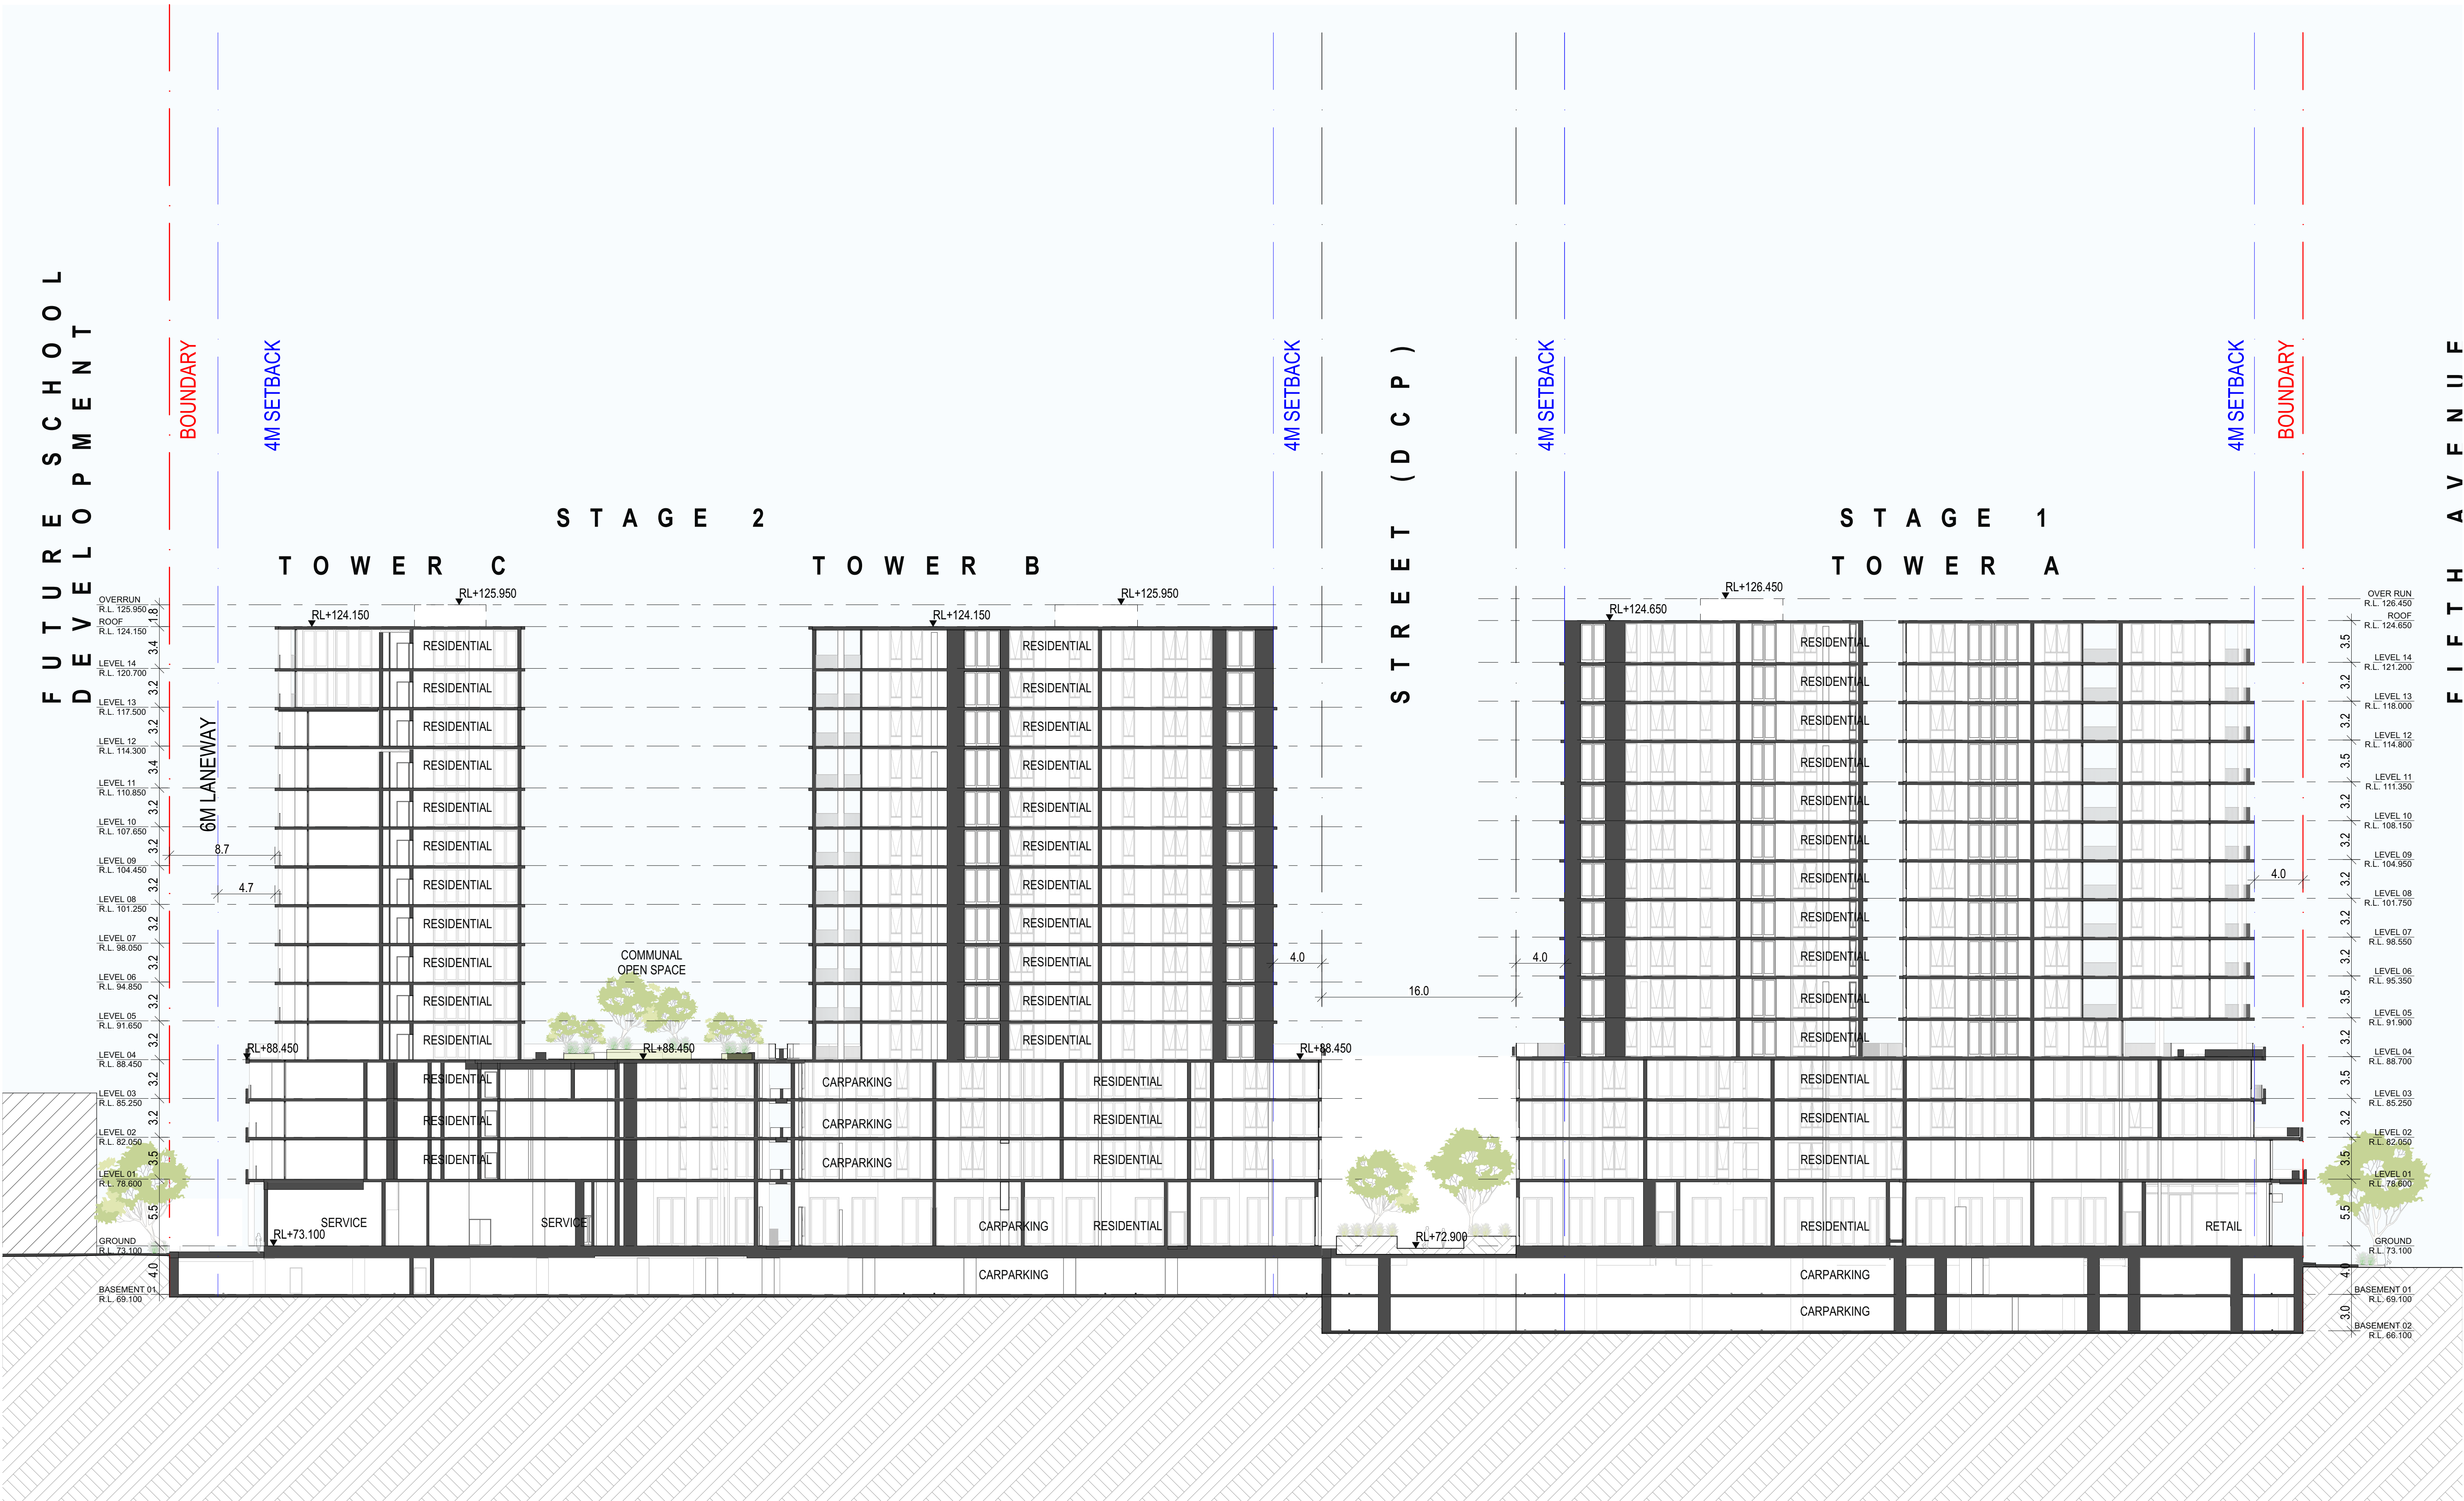

REV	DATE	REVISION DESCRIPTION	BY	CHK
A	4/05/2026	FOR SSDA SUBMISSION	CS	HN

Project manager
CREATIVE VISION
02 9300 0525
cvision.com.au

Landscape Architect
LANDFX
0424 769 049
www.landfx.com.au

Traffic Engineer
ASON GROUP
02 9083 6601
www.asongroup.com.au

Structural Engineer
PALANTIR CONSULTING
02 9037 6427
www.palantirconsulting.com.au

BCA Consultant
CERTITUDE
02 9299 8058
www.certitude.com.au

ESD Consultant
ASPIRE SUSTAINABILITY
CONSULTING
02 8068 1378
www.aspiresustainability.com.au

NORTH POINT
SCALE
1:250 @ A1 Size

ARCHITECT
EORA / SYDNEY
Gordon Country
Level 4, 222 Clarence Street
Sydney NSW 2000
Australia

+61 2 9823 7000
sydney@plusstudio.co
Nominated Architects
Gabriel Duxue 1622
4/01/2026 100/02
Pdo Pin 11286
Plus Architecture Pty Ltd
ABN 40 091690 336
plusstudio.co
© 2025 Plus Architecture International Pty Ltd. All Rights Reserved.
Plus Architecture is a trademark of Plus Architecture International Pty Ltd.

**PLUS
STUDIO**

PROJECT TITLE
AUSTRAL PARKLAND
184-186 FIFTH AVENUE, AUSTRAL,
NSW 2179

CLIENT
21 DERWENT RD PTY
LTD
APPROVED
####


CHECKED
HN

DRAWN
CS


DRAWING TITLE
SECTIONS - SHEET
02

PROJECT NUMBER
20833
DRAWING NUMBER
PLA-DA-3001

STAGE
DA
REVISION
A

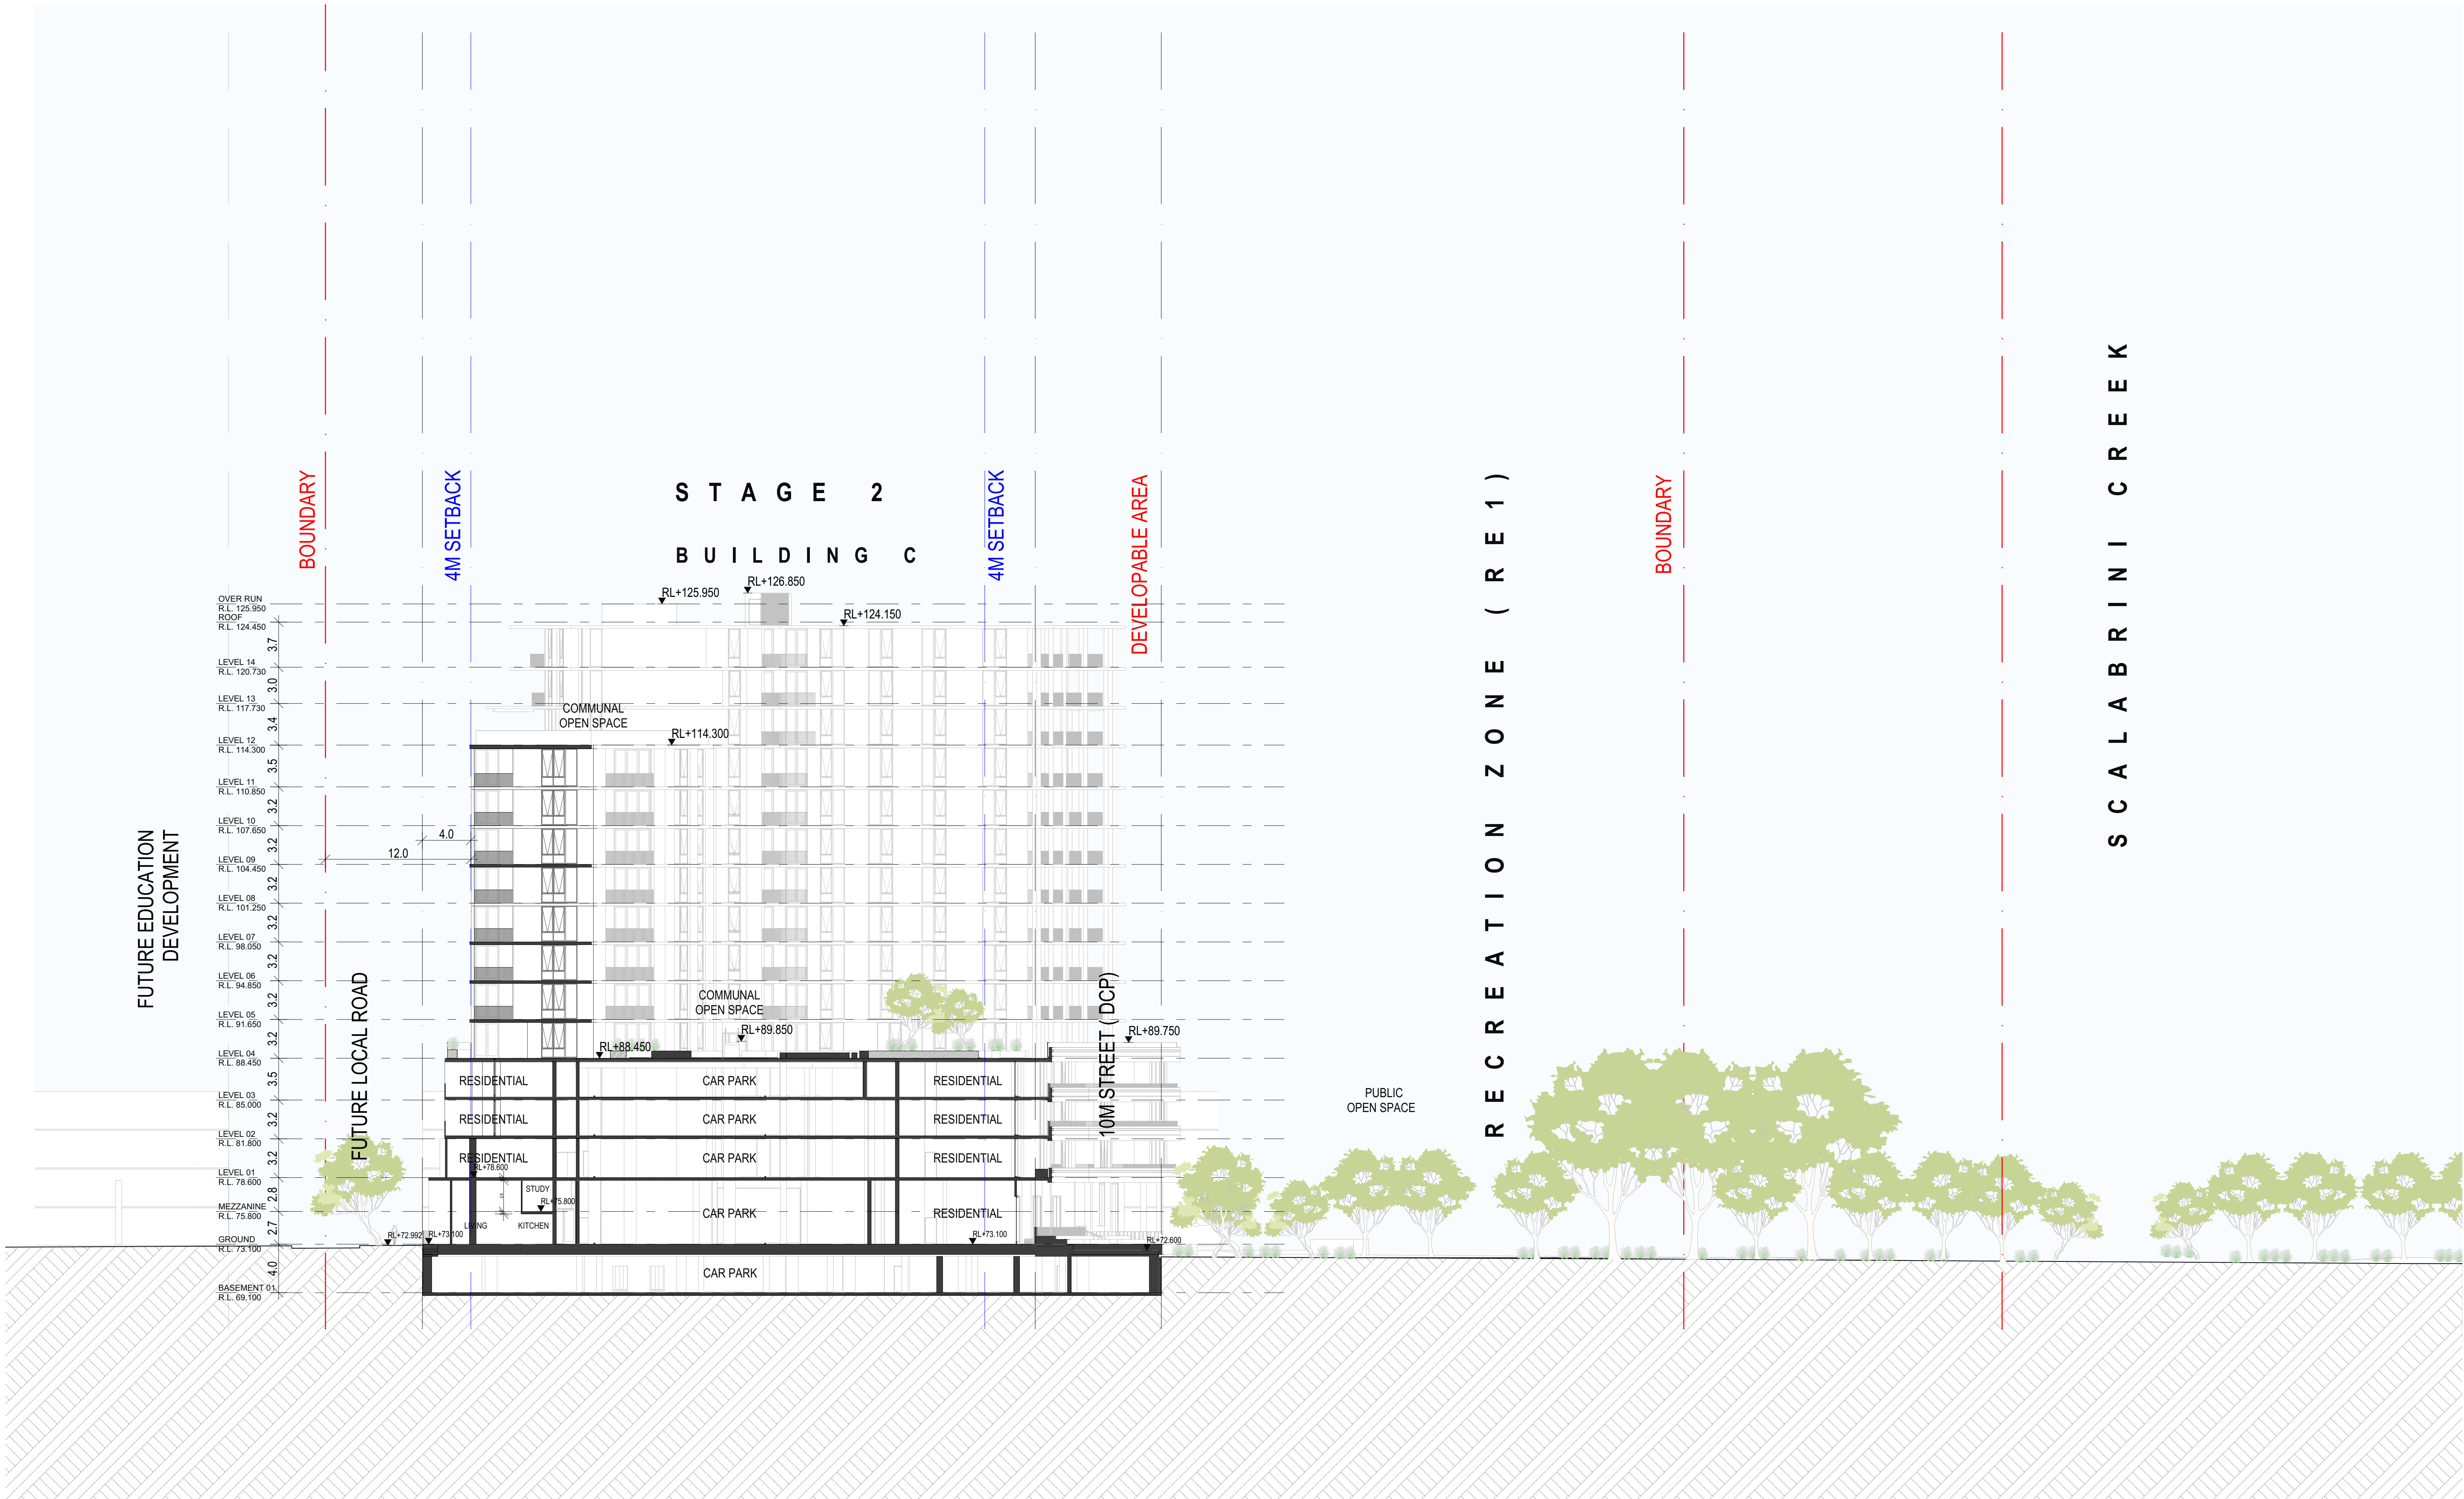

REV	DATE	REVISION DESCRIPTION	BY	CHK	Project manager	Landscape Architect	Traffic Engineer	Structural Engineer	BCA Consultant	ESD Consultant	NORTH POINT	SCALE	ARCHITECT	PROJECT TITLE	DRAWING TITLE			
A	4/05/2026	FOR SSDA SUBMISSION	CS	HN	CREATIVE VISION 02 9300 0525 ovision.com.au	LANDFX 0424 769 049 www.landfx.com.au	ASON GROUP 02 9083 6601 www.asongroup.com.au	PALANTIR CONSULTING 02 9037 6427 www.palantirconsulting.com.au	CERTATUDE 02 9299 8058 www.certatude.com.au	ASPIRE SUSTAINABILITY CONSULTING 02 8068 1378 www.aspiresc.com.au		1:250 @ A1 Size	EORA / SYDNEY Gadigal Country Level 4, 222 Clarence Street Sydney NSW 2000 Australia +61 2 8823 7000 sydney@plusstudio.co	AUSTRAL PARKLAND 184-186 FIFTH AVENUE, AUSTRAL, NSW 2179	SECTIONS - SHEET 03			
					Urban Planning COLLIERS 02 9956 6962 www.colliers.com.au	Civil Engineer ADP CONSULTING 02 8203 5447 www.adpconsulting.com	Services Engineer NEURON BUILD 0401 222 862 www.neuronbuild	Access Consultant ACCESS LINK CONSULTING 02 7232 0808 www.accesslink.com.au	Fire Engineering INNOVASERVICES AUSTRALIA 1300 882 262 www.innovaservices.com.au	Waste Consultant ELEPHANT'S FOOT 1300 435 374 www.elephantsfoot.com.au	DISCLAIMER In accepting and utilising this document, the recipient agrees that Plus Studio, retain all common law, statutory law and other rights including copyright and intellectual property rights. The recipient agrees not to use this document for any purpose other than its intended use, to waive all claims against Plus Studio resulting from unauthorised changes, or to reuse the document on other projects without the prior written consent of Plus Studio. Under no circumstances shall transfer of this document be deemed a sale. Plus Studio makes no warranties of fitness for any purpose. The Builder/Contractor shall verify all dimensions prior to any work commencing. Finaired dimensions shall take precedence over scaled work.				Nominated Architects Gabriel Duxue 1622 4m11 Julia 10022 Rdo Pin 1286 Plus Architecture Pty Ltd ABN 40 091690336 plusstudio.co 2025 © Plus Architecture International Pty Ltd. All Rights Reserved. Plus Architecture is a trademark of Plus Architecture International Pty Ltd.	CLIENT 21 DERWENT RD PTY LTD	PROJECT NUMBER 20833	STAGE DA
					APPROVED ####	CHECKED HN	DRAWN CS									DRAWING NUMBER PLA-DA-3002	REVISION A	

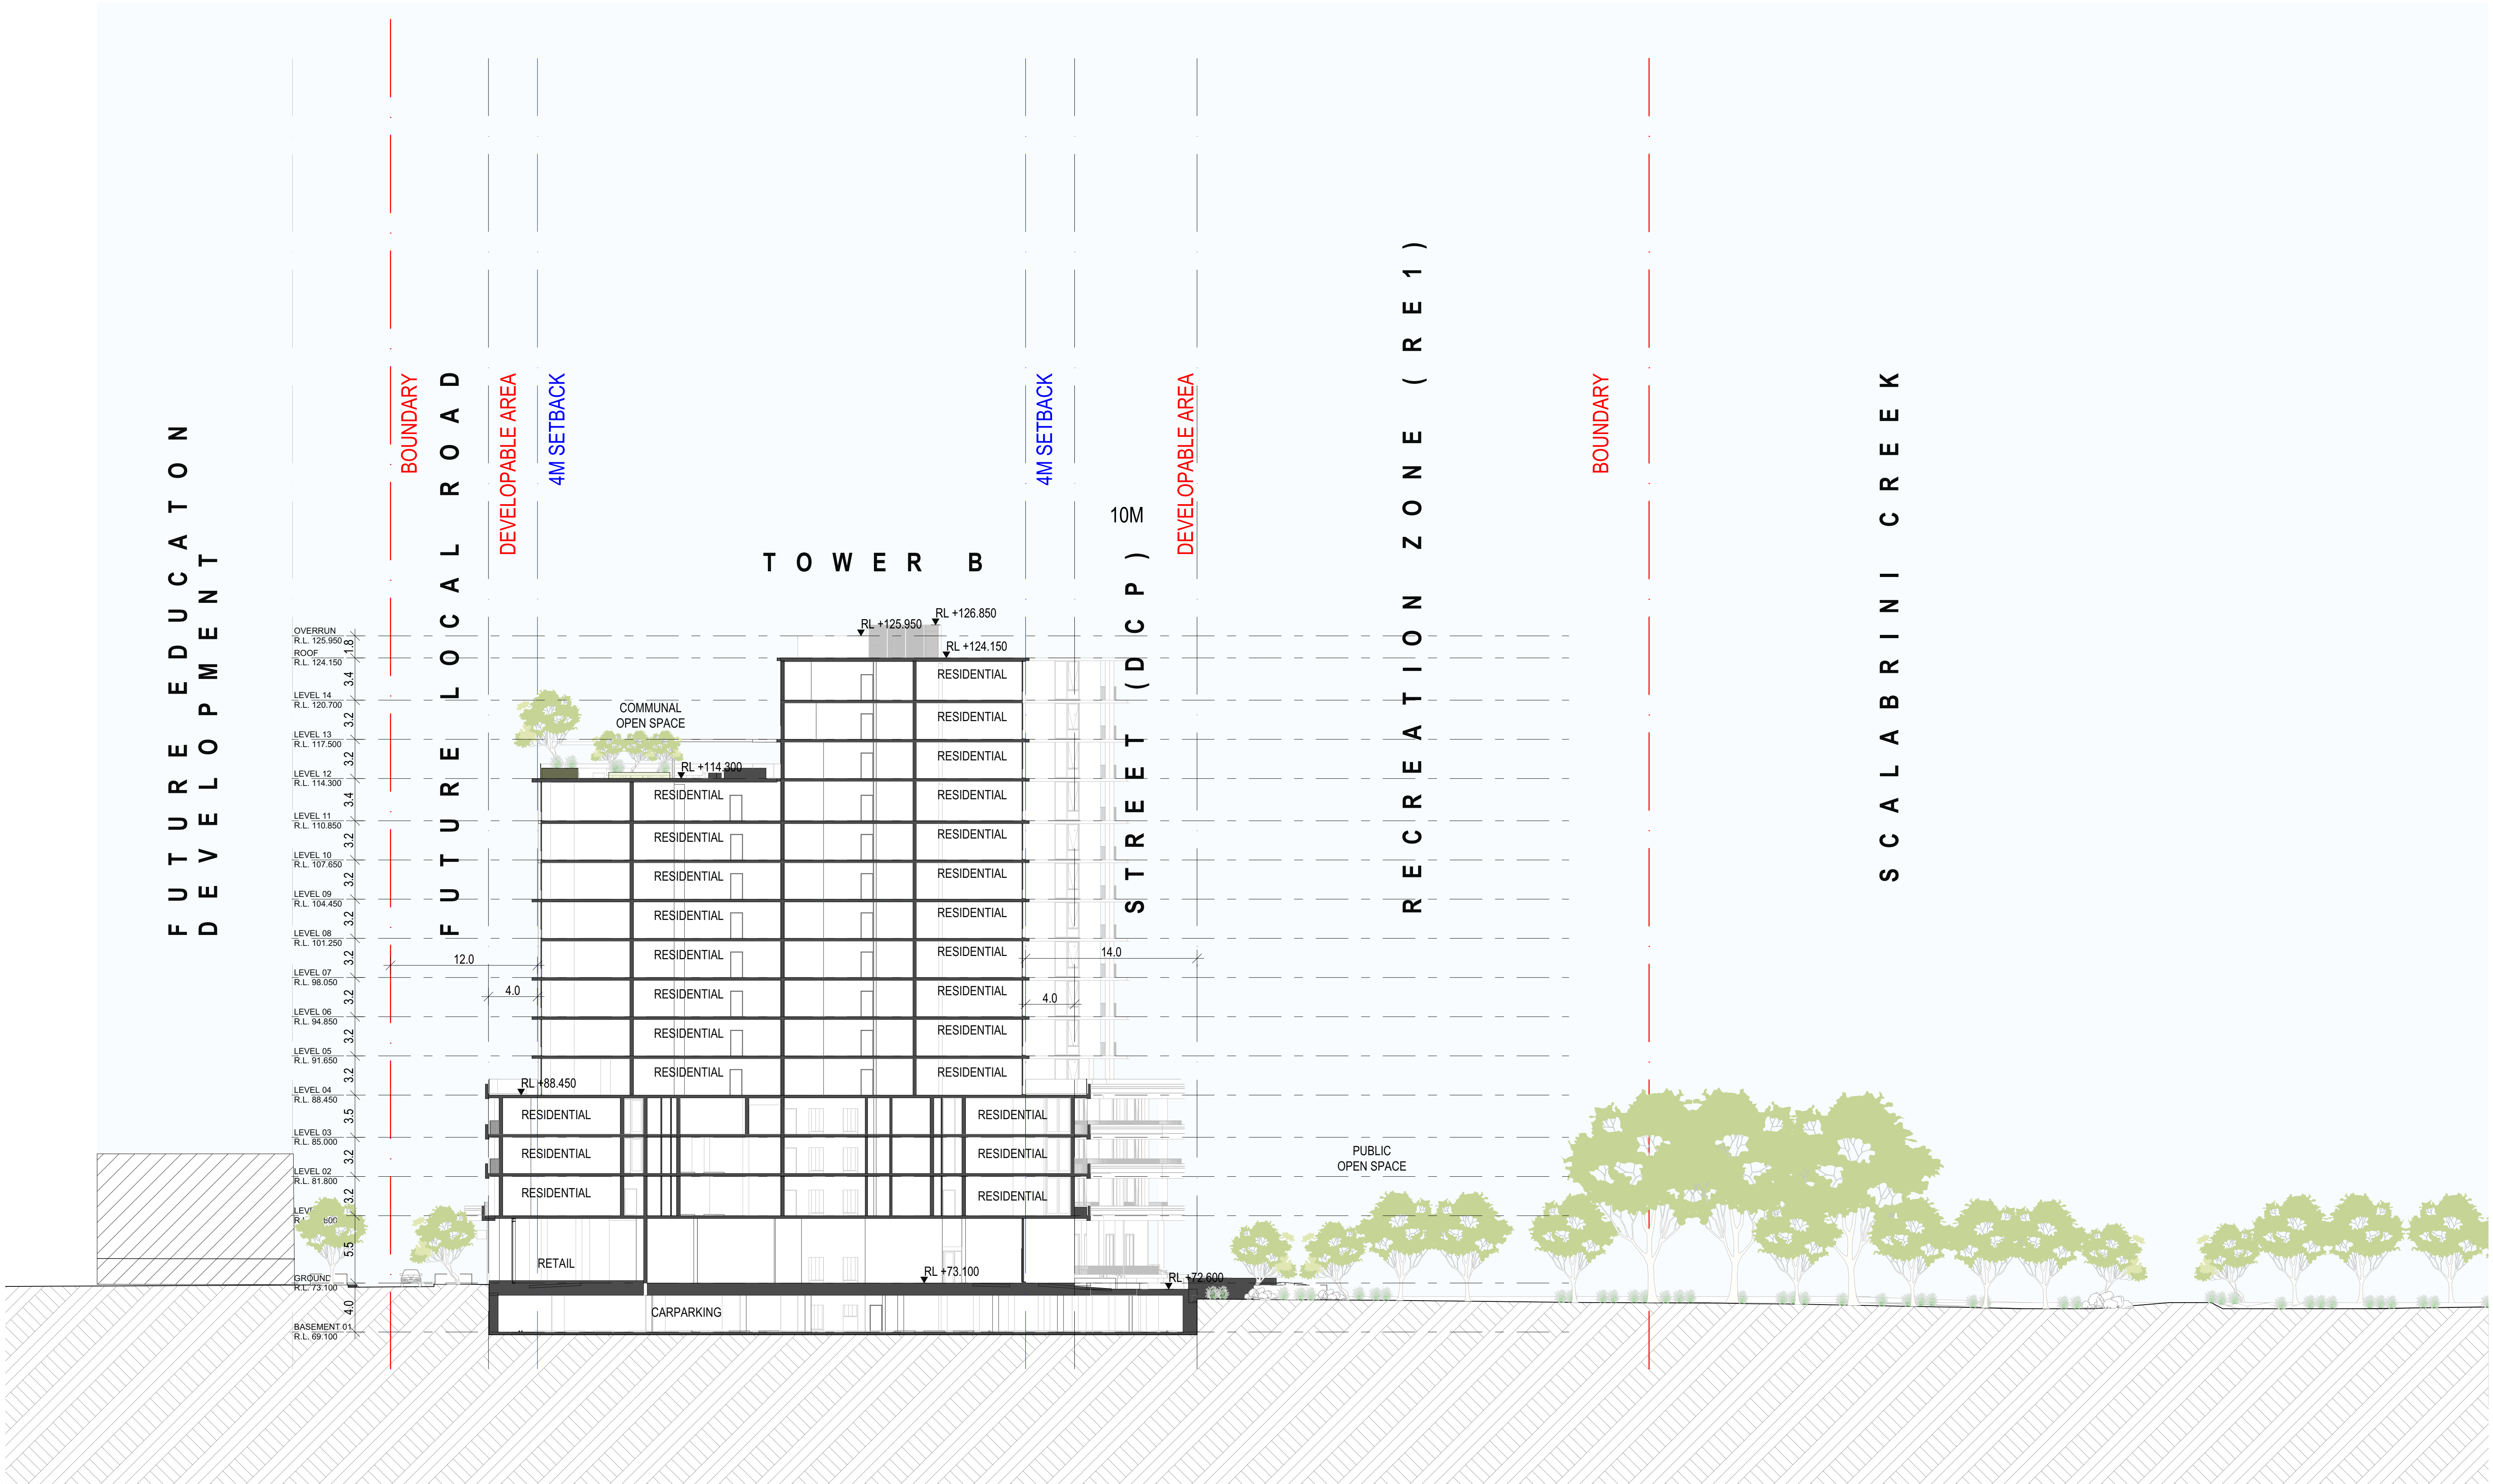

REV	DATE	REVISION DESCRIPTION
A	4/05/2026	FOR SSDA SUBMISSION

BY CHK
CS HN

Project manager
CREATIVE VISION
02 9300 0525
ovision.com.au

Landscape Architect
LANDFX
0424 769 049
www.landfx.com.au

Traffic Engineer
ASON GROUP
02 9083 6601
www.asongroup.com.au

Structural Engineer
PALANTIR CONSULTING
02 9037 6427
www.palantirconsulting.com.au

BCA Consultant
CERTITUDE
02 9299 8058
www.certitude.com.au

ESD Consultant
ASPIRE SUSTAINABILITY
CONSULTING
02 8068 1378
www.aspiresustainability.com.au

NORTH POINT

SCALE
1:250 @ A1 Size

ARCHITECT
EORA / SYDNEY
Gardiner Country
Level 4, 222 Clarence Street
Sydney NSW 2000
Australia

+61 2 9823 7000
sydney@plusstudio.co
Nominated Architects
Gabriel Duxue 1622
4m11 July 10022
Pido Pin 11296
Plus Architecture Pty Ltd
ABN 40 091690 336
plusstudio.co
© 2025 © Plus Architecture International Pty Ltd. All Rights Reserved.
Plus Architecture is a trademark of Plus Architecture International Pty Ltd.

**PLUS
STUDIO**

PROJECT TITLE
AUSTRAL PARKLAND
184-186 FIFTH AVENUE, AUSTRAL,
NSW 2179

CLIENT
21 DERWENT RD PTY
LTD

APPROVED
####

CHECKED
HN

DRAWN
CS

DRAWING TITLE
SECTIONS - SHEET
04

PROJECT NUMBER
20833

DRAWING NUMBER
PLA-DA-3003

STAGE
DA

REVISION
A

DISCLAIMER
In accepting and utilising this document, the recipient agrees that Plus Studio, retain all common law, statutory law and other rights including copyright and intellectual property rights. The recipient agrees not to use this document for any purpose other than its intended use, to waive all claims against Plus Studio resulting from unauthorised changes, or to reuse the document on other projects without the prior written consent of Plus Studio. Under no circumstances shall transfer of this document be deemed a sale. Plus Studio makes no warranties of fitness for any purpose. The Builder/Contractor shall verify all dimensions prior to any work commencing. Floured dimensions shall take precedence over scaled work.



REV	DATE	REVISION DESCRIPTION	BY	CHK
A	0/05/2026	FOR SSQA SUBMISSION	CS	JHN

Project manager	Landscape Architect	Traffic Engineer	Structural Engineer	BGA Consultant	ESD Consultant	NORTH POINT	SCALE	ARCHITECT
CREATIVISION 029300 0525 cvision.com.au	LANDPIX 0424 789 049 www.landpix.com.au	ASON GROUP 02 9083 6601 www.asongroup.com.au	PALANTIR CONSULTING 02 9037 6427 www.palantirconsulting.com.au	CERTITUDE 02 9299 8058 www.certitude.com.au	ASPIRE SUSTAINABILITY CONSULTING 02 8069 1378 www.aspiresc.com.au		1:250 @ A1 Size	EORA / SYDNEY Geographical Location: Level 4, 222 Clarence Street Sydney NSW 2000 Australia +61 2 8823 7000 sydney@plusstudio.co

Urban Planning	Civil Engineer	Services Engineer	Access Consultant	Fire Engineering	Waste Consultant
COLLIERS 02 9996 6962 www.colliers.com.au	ADP CONSULTING 02 8203 5447 www.adpc consulting.com	NEURON BUILD 04 01 222 862 www.neuronbuild	ACCESS LINK CONSULTING 02 7232 0808 www.accesslink.com.au	IMMOVASEVICES AUSTRALIA 1300 882 262 www.immovasevices.com.au	ELEPHANTS FOOT 1300 435 374 www.elephantsfoot.com.au

DISCLAIMER		
In accepting and utilising this document, the recipient agrees that Plus Studio retain all common law, statutory law and other rights including copyright and intellectual property rights. The recipient agrees not to use this document for any purpose other than its intended use to provide claims against Plus Studio resulting from unauthorised changes, or to reuse the document on another project without the prior written consent of Plus Studio. Under no circumstances shall transfer of this document be deemed a sale. Plus Studio makes no warranties of fitness for any purpose. The Builder/Contractor shall verify all dimensions prior to any work commencing. Tolerated dimensions shall take precedence over scaled work.		

PROJECT TITLE		
AUSTRAL PARKLAND 184-186 FIFTH AVENUE, AUSTRAL, NSW 2179		

DRAWING TITLE
SECTIONS - SHEET 06

CUSTOMER	PROJECT NUMBER	STAGE
21DERWRNT RD PTY LTD	20833	DA


APPROVED	CHECKED	DRAWN
####	JHN	CS

DRAWING NUMBER	REVISION
PLA-DA-3005	A

Nominated Architects
Gabriel Dugue 1622
Art's Link 100 02
Rdco Pin 1626

Plus Architecture Pty Ltd
ABIN 40 091 690 336
plustudio.co

© 2025 © Plus Architecture International Pty All Rights Reserved.
It is prohibited to reproduce or further distribute this drawing without the written permission of Plus Architecture International Pty Ltd.

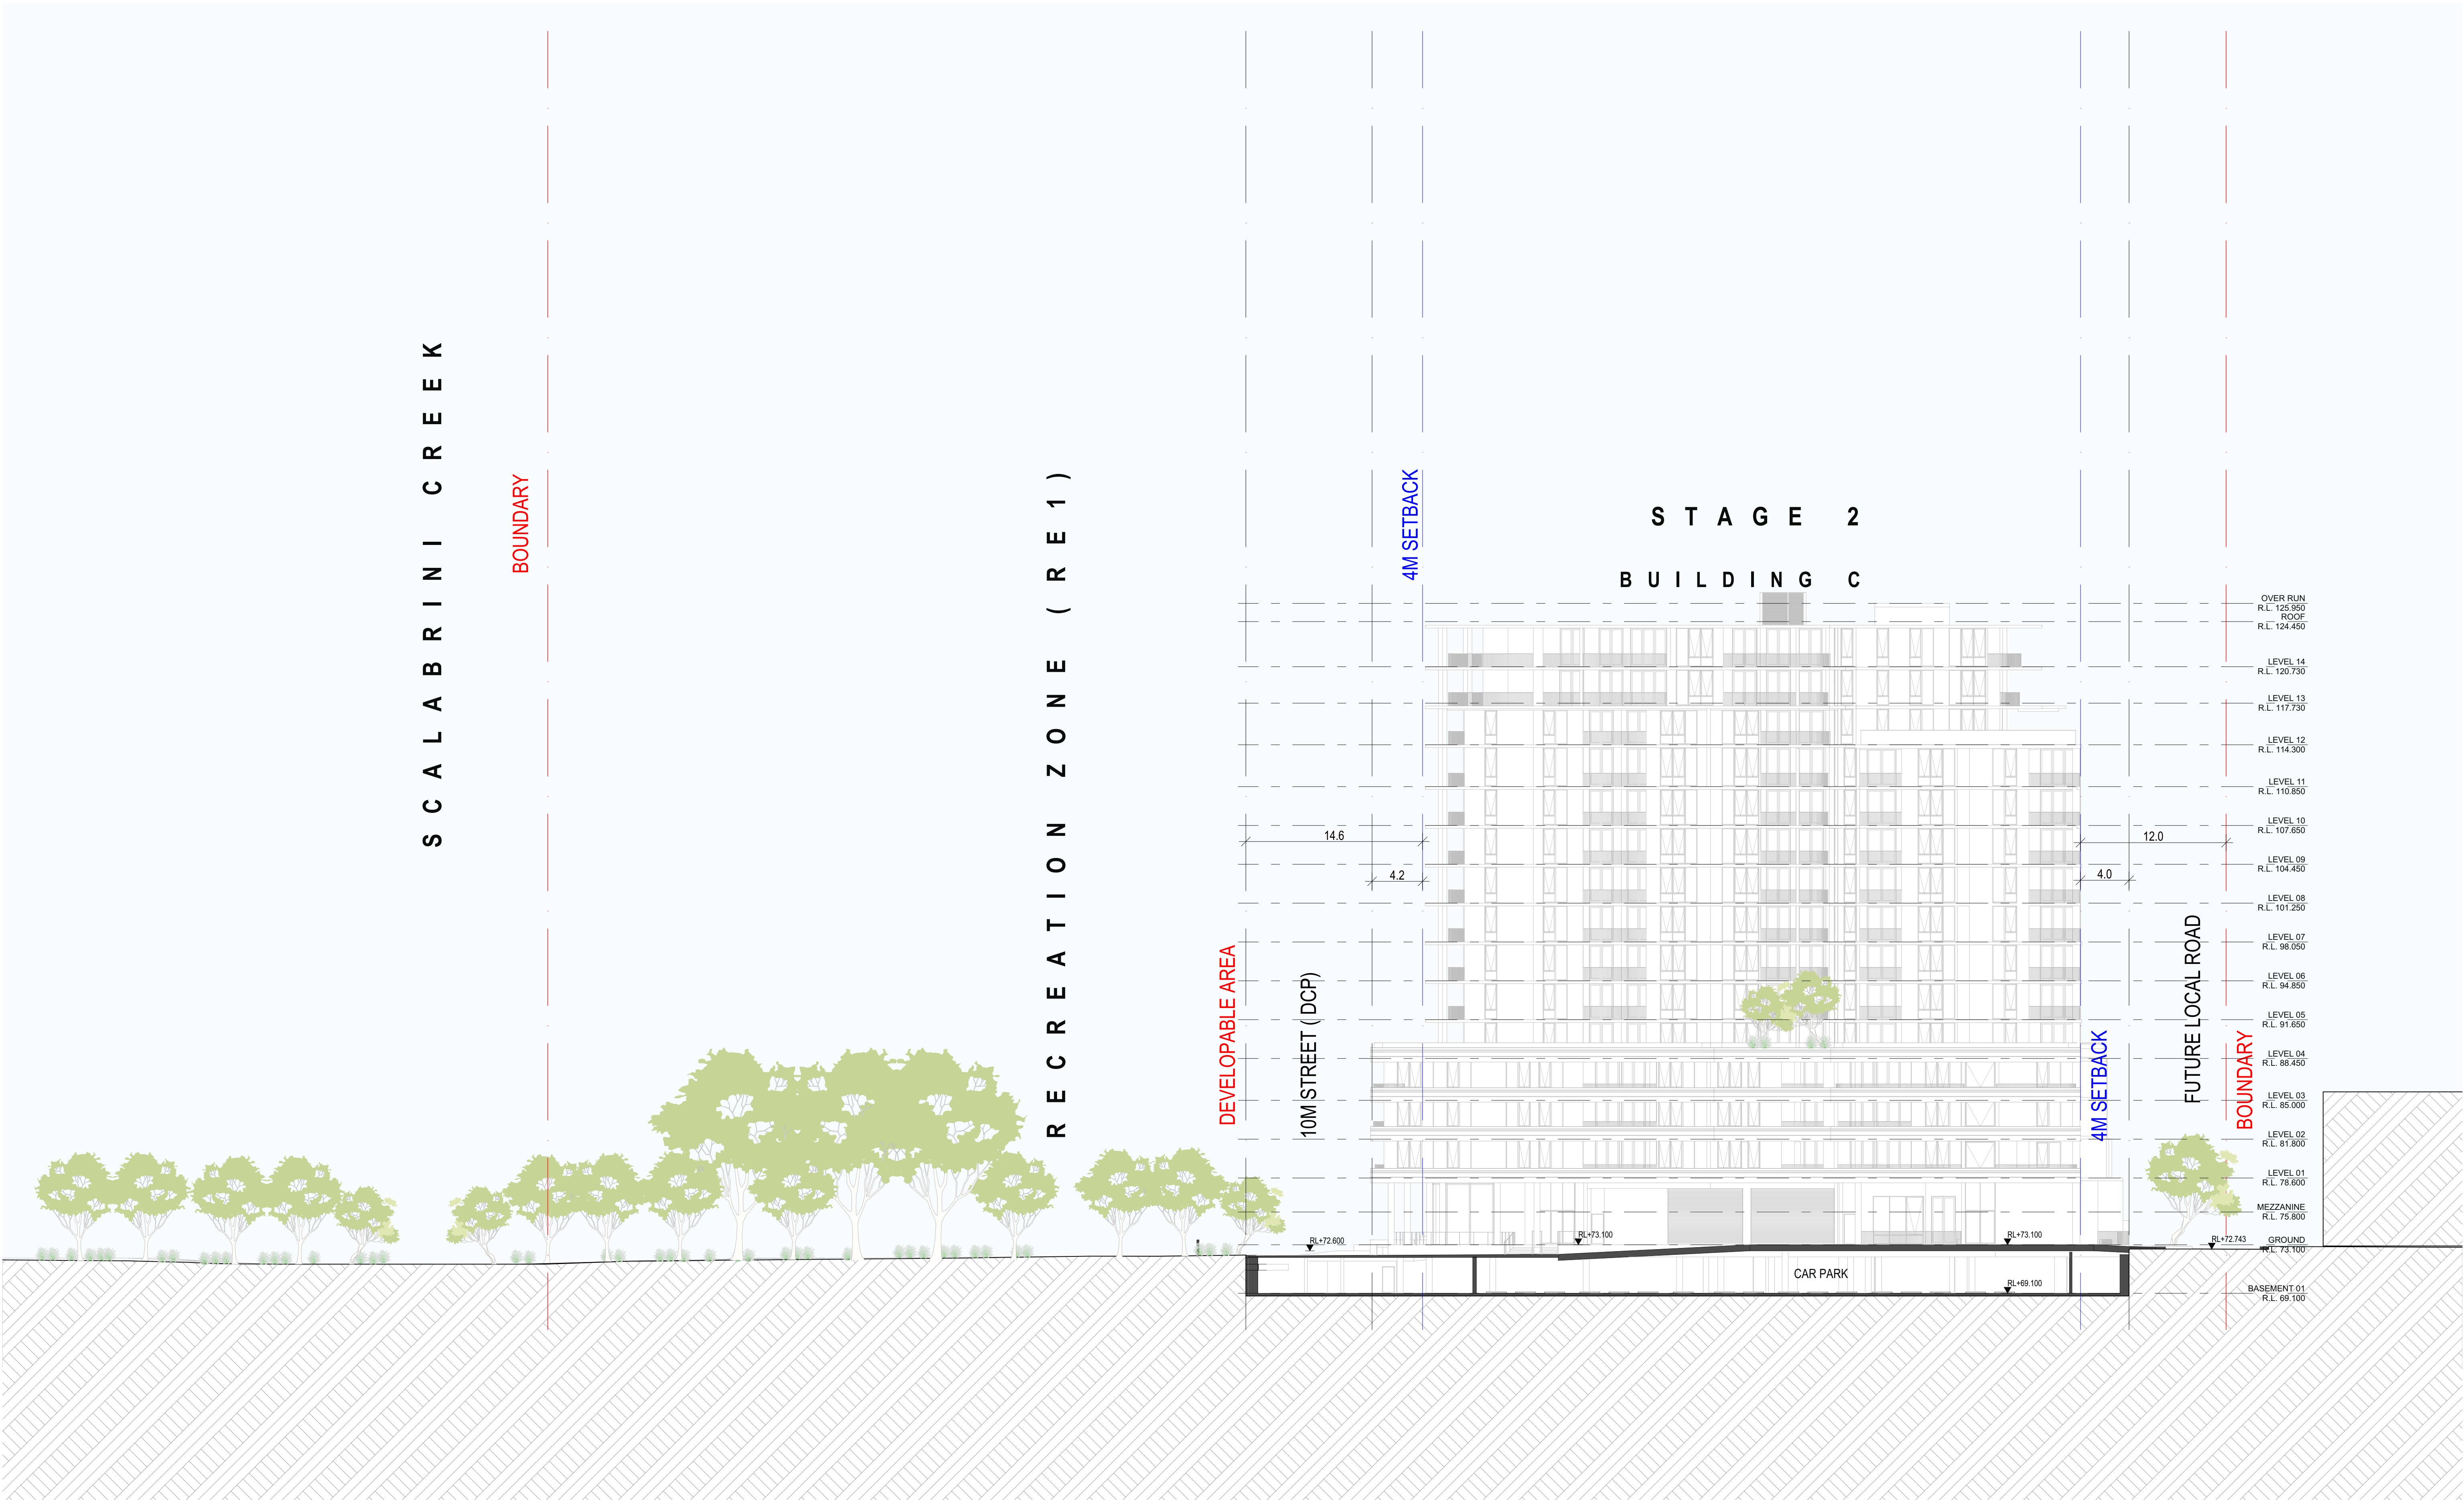

REV	DATE	REVISION DESCRIPTION	BY	CHK
A	4/05/2026	FOR SSDA SUBMISSION	CS	HN

Project manager
CREATIVE VISION
02 9300 0525
cvision.com.au

Landscape Architect
LANDFX
0424 769 049
www.landfx.com.au

Traffic Engineer
ASON GROUP
02 9083 6601
www.asongroup.com.au

Structural Engineer
PALANTIR CONSULTING
02 9037 6427
www.palantirconsulting.com.au

BCA Consultant
CERTITUDE
02 9299 8058
www.certitude.com.au

ESD Consultant
ASPRE SUSTAINABILITY
CONSULTING
02 8068 1378
www.aspresc.com.au

NORTH POINT

SCALE
1:250 @ A1 Size

ARCHITECT
EORA / SYDNEY
Gosford Country
Level 4, 222 Clarence Street
Sydney NSW 2000
Australia

+61 2 9823 7000
sydney@plusstudio.co

Nominated Architects
Gabriel Duxue 1622
4mrl Julia 10022
Pido Pin 1286

Plus Architecture Pty Ltd
ABN 40 091690 336
plusstudio.co
© 2025 © Plus Architecture International Pty Ltd. All Rights Reserved.
Plus Studio Pty Ltd is a trademark of Plus Architecture International Pty Ltd.

**PLUS
STUDIO**

PROJECT TITLE
AUSTRAL PARKLAND
184-186 FIFTH AVENUE, AUSTRAL,
NSW 2179

CLIENT
21 DERWENT RD PTY
LTD

APPROVED

CHECKED
HN

DRAWN
CS

DRAWING TITLE
SECTIONS - SHEET
07

PROJECT NUMBER
20833

DRAWING NUMBER
PLA-DA-3006

STAGE
DA

REVISION
A


DISCLAIMER
In accepting and utilising this document, the recipient agrees that Plus Studio, retain all common law, statutory law and other rights including copyright and intellectual property rights. The recipient agrees not to use this document for any purpose other than its intended use, to waive all claims against Plus Studio resulting from unauthorised changes or to reuse the document on other projects without the prior written consent of Plus Studio. Under no circumstances shall transfer of this document be deemed a sale. Plus Studio makes no warranties of fitness for any purpose. The Builder/Contractor shall verify all dimensions prior to any work commencing. Finaired dimensions shall take precedence over scaled work.




REV	DATE	REVISION DESCRIPTION	BY	CHK	Project manager	Landscape Architect	Traffic Engineer	Structural Engineer	BCA Consultant	ESD Consultant	NORTH POINT	SCALE	ARCHITECT	PROJECT TITLE	DRAWING TITLE
A	4/05/2026	FOR SSDA SUBMISSION	CS	HN	CREATIVE VISION 02 9300 0625 cvision.com.au	LANDFX 0424 769 049 www.landfx.com.au	ASON GROUP 02 9083 6601 www.asongroup.com.au	PALANTIR CONSULTING 02 9037 6427 www.palantirconsulting.com.au	CERTITUDE 02 9299 8058 www.certitude.com.au	ASPIRE SUSTAINABILITY CONSULTING 02 8068 1378 www.aspiresc.com.au		1/50 @ A1 Size	ARCHITECT EORA / SYDNEY Gadagel Country Level 4, 222 Clarence Street Sydney NSW 2000 Australia +612 9823 7000 sydney@plusstudio.co PLUS[®] STUDIO	AUSTRAL PARKLAND 184-186 FIFTH AVENUE, AUSTRAL, NSW 2179	SUN EYE VIEW - SHEET 01
DISCLAIMER In accepting and utilising this document, the recipient agrees that Plus Studio, retain all common law, statutory law and other rights including copyright and intellectual property rights. The recipient agrees not to use this document for any purpose other than its intended use to waive all claims against Plus Studio resulting from unauthorised changes, or to reuse the document on other projects without the prior written consent of Plus Studio. Under no circumstances shall transfer of this document be deemed a sale. Plus Studio makes no warranties of fitness for any purpose. The Builder/Contractor shall verify all dimensions prior to any work commencing. Tolerated dimensions shall follow procedure over scaled work.															
					Urban Planning	Civil Engineer	Services Engineer	Access Consultant	Fire Engineering	Waste Consultant			CLIENT	PROJECT NUMBER	STAGE
					COLLIERS 02 9956 6962 www.colliers.com.au	ADP CONSULTING 02 8203 5447 www.adpconsulting.com	NEURON BUILD 04201 222 962 www.neuronbuild	ACCESS LINK CONSULTING 02 7232 0808 www.accesslink.com.au	IMMOVASERVICES AUSTRALIA 1300 882 262 www.immovaservices.com.au	ELEPHANT'S FOOT 1300 435 374 www.elephantsfoot.com.au			Nominated Architects Gabriel Duque 1622 Amlt Julia 10002 Paco Piu 16286 Plus Architecture Pty Ltd ABN 40 091690 336 plusstudio.co 2025 © Plus Architecture International Pty Ltd. All Rights Reserved. Re-use without permission is prohibited. Reproduction is prohibited.	20833	DA
					APPROVED	CHECKED	DRAWN			REVISION					
					####	HN	CS								




REV		DATE	REVISION DESCRIPTION		BY	CHK	Project manager		Landscape Architect		Traffic Engineer		Structural Engineer		BCA Consultant		ESD Consultant		NORTH POINT		SCALE		ARCHITECT		PROJECT TITLE		DRAWING TITLE						
A		4/05/2026	FORSSDA SUBMISSION		CS	HN	CREATIVE VISION 02 9300 0525 cvision.com.au		LANDFX 0424 769 049 www.landfx.com.au		ASON GROUP 02 9083 6601 www.asongroup.com.au		PALANTIR CONSULTING 02 9037 6427 www.palantirconsulting.com.au		CERTITUDE 02 9299 8058 www.certitude.com.au		ASPIRE SUSTAINABILITY CONSULTING 02 9068 1378 www.aspiresc.com.au				1/750 @ A1 Size		ARCHITECT EORA / SYDNEY Gadag Country Level 4, 222 Clarence Street Sydney NSW 2000 Australia +61 2 9823 7000 sydney@eustudio.co PLUS STUDIO		AUSTRAL PARKLAND 184-186 FIFTH AVENUE, AUSTRAL, NSW 2179		SUN EYE VIEW - SHEET 02						
Urban Planning		Civil Engineer		Services Engineer		Access Consultant		Fire Engineering		Waste Consultant		DISCLAIMER												CLIENT		PROJECT NUMBER		STAGE					
COLLIERS 02 9956 6962 www.colliers.com.au		ADP CONSULTING 02 8203 5447 www.adpconsulting.com		NEURON BUILD 0401 222 662 www.neuronbuild		ACCESS LINK CONSULTING 02 7232 0808 www.accesslink.com.au		IMMOVASE SERVICES AUSTRALIA 1300 435 262 www.immovaseservices.com.au		ELEPHANTS FOOT 1300 435 374 www.elephantsfoot.com.au		In accepting and utilising this document, the recipient agrees that Plus Studio, retain all common law, statutory law and other rights including copyright and intellectual property rights. The recipient agrees not to use this document for any purpose other than its intended use, to waive all claims against Plus Studio resulting from unauthorised changes, or to reuse the document on other projects without the prior written consent of Plus Studio. Under no circumstances shall transfer of this document be deemed a sale. Plus Studio makes no warranties of fitness for any purpose. The Builder/Contractor shall verify all dimensions prior to any work commencing. Tolerated dimensions shall take precedence over scaled work.		Nominated Architects Gabriel Duxue 1622 Aml Julia 10002 Paco Ph 16286 Plus Architecture Pty Ltd ABN 40 091690 336 plusstudio.co 2025 © Plus Architecture International Pty. All Rights Reserved This document is the property of Plus Architecture International Pty Ltd										21DERWENT RD PTY LTD		20833		DA					
APPROVED		CHECKED		DRAWN																				###		HN		CS		DRAWING NUMBER		REVISION	
																												PLA-DA-4001		A			

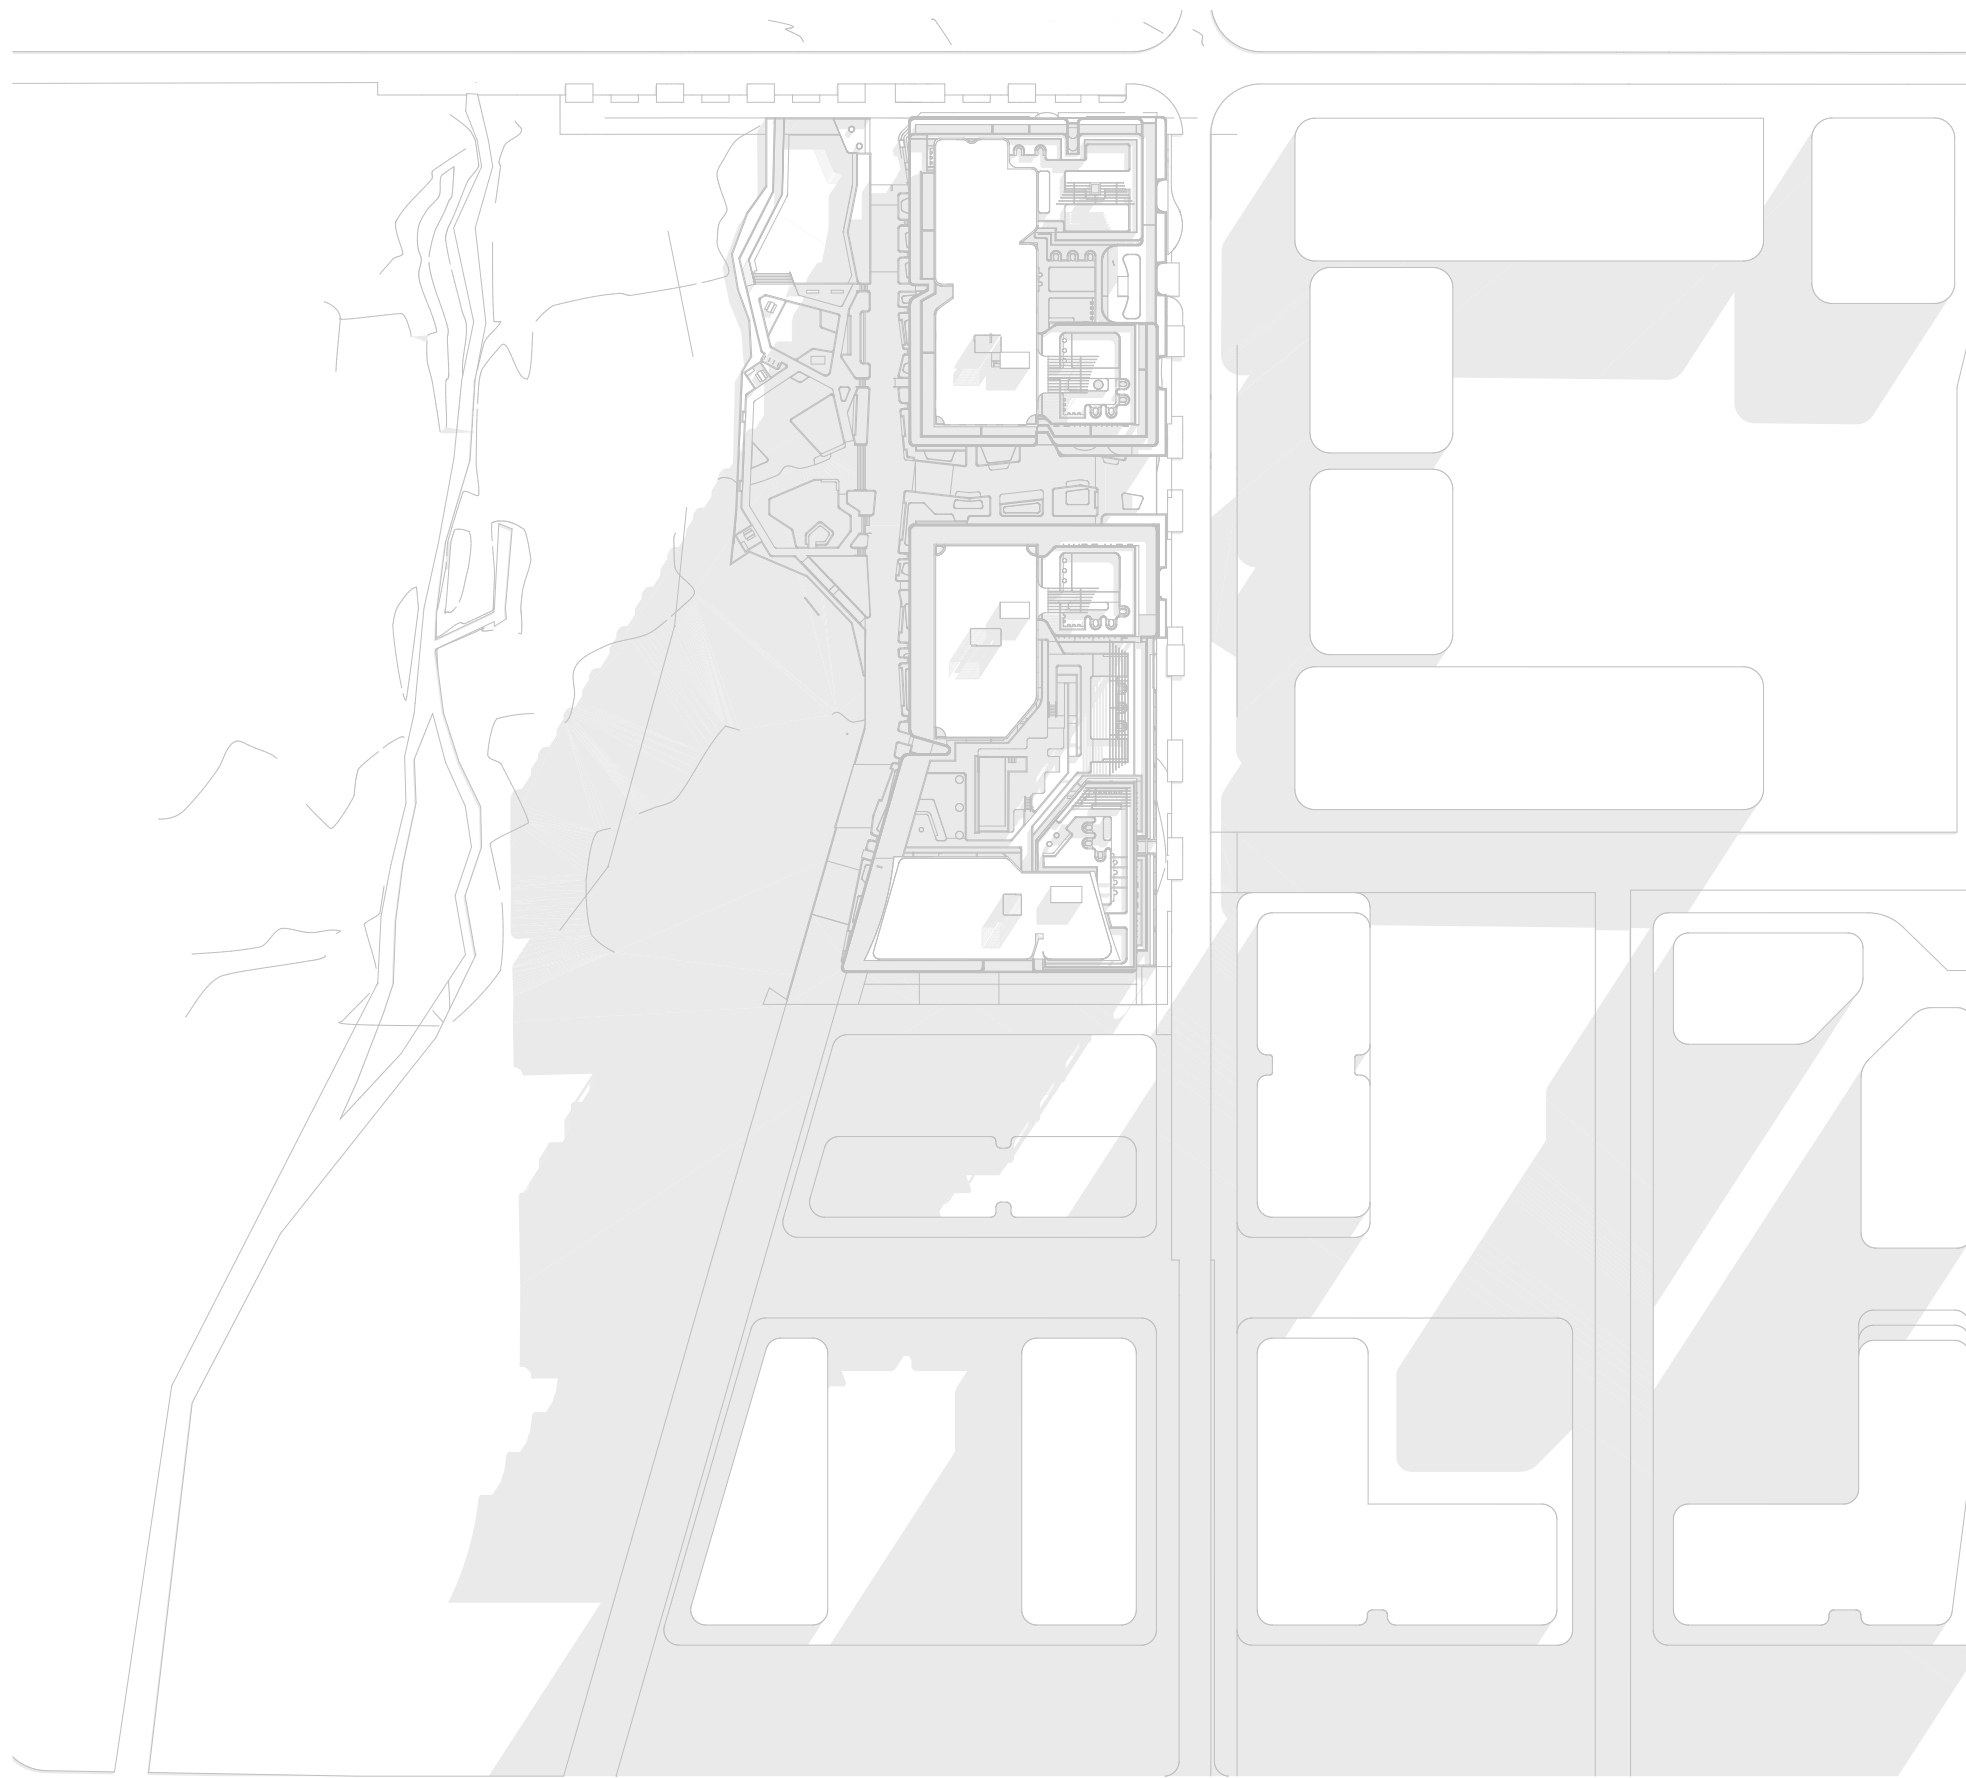

SHADOW DIAGRAM - 21 JUNE-9AM
SCALE: 1:1500@A1

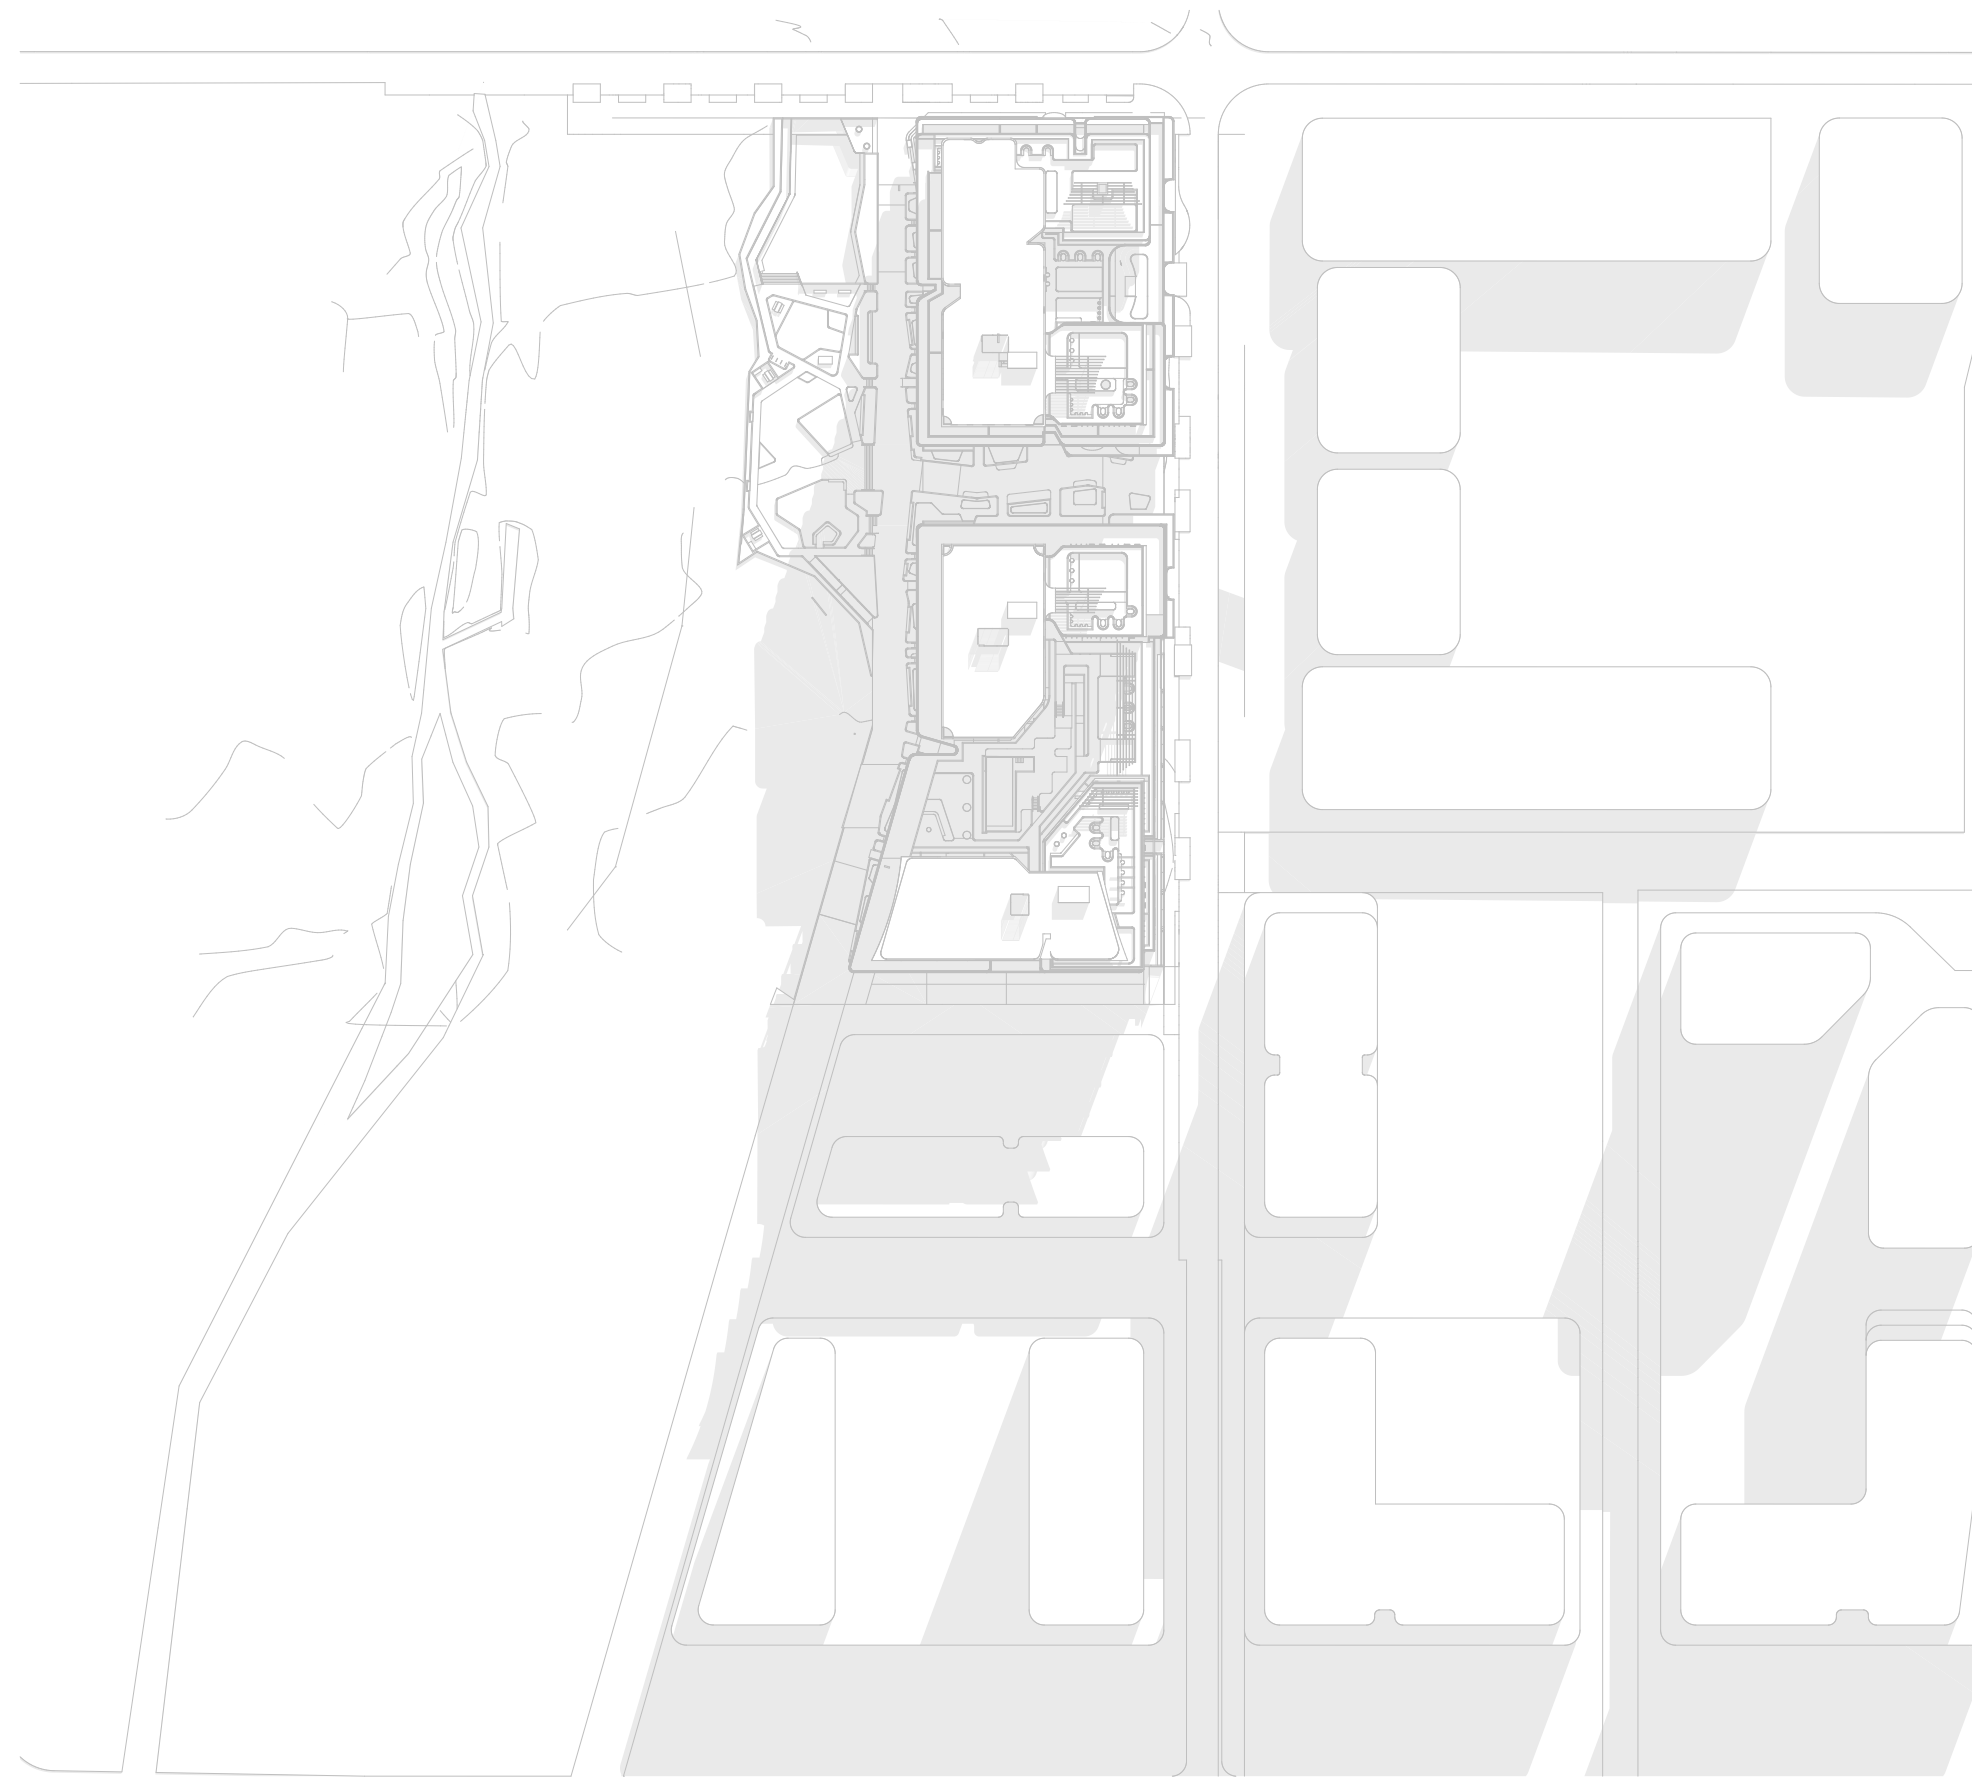

SHADOW DIAGRAM - 21 JUNE-10AM
SCALE: 1:1500@A1

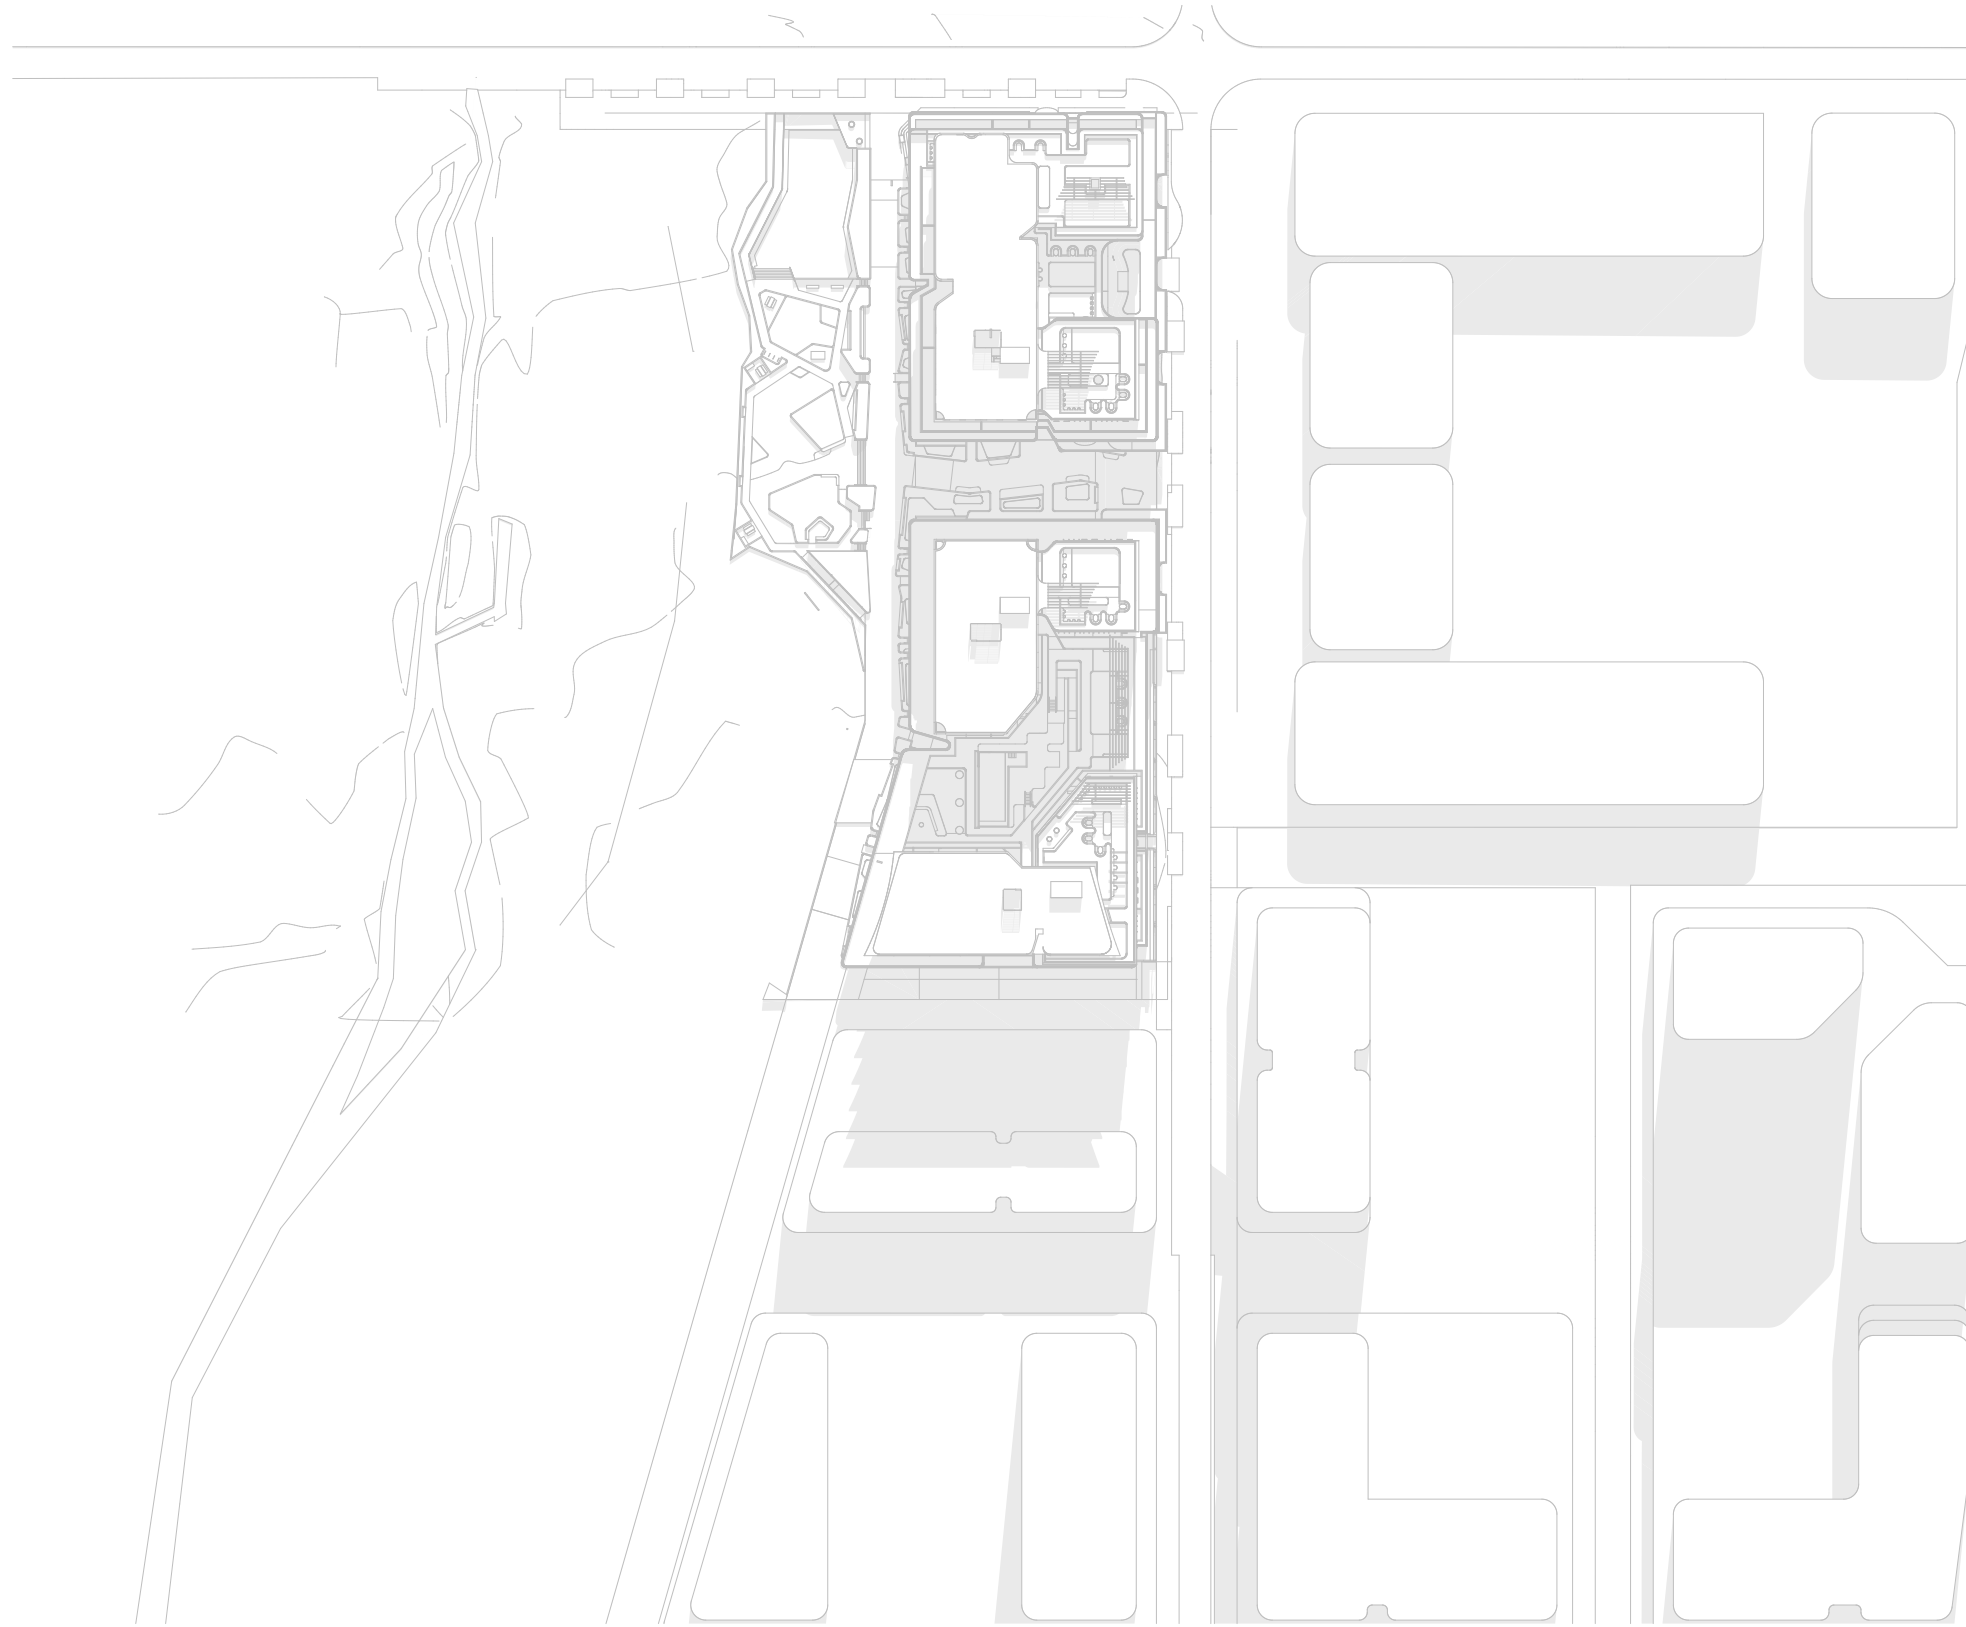

SHADOW DIAGRAM - 21 JUNE-11AM
SCALE: 1:1500@A1



SHADOW DIAGRAM - 21 JUNE-12PM
SCALE: 1:1500@A1

REV	DATE	REVISION DESCRIPTION	BY	CHK
A	4/05/2026	FOR SSDA SUBMISSION	CS	HN

Project manager
CREATIVE VISION
02 9300 0525
cvision.com.au

Landscape Architect
LANDFX
0424 769 049
www.landfx.com.au

Traffic Engineer
ASON GROUP
02 9083 6601
www.asongroup.com.au

Structural Engineer
PALANTIR CONSULTING
02 9037 6427
www.palantirconsulting.com.au

BCA Consultant
CERTITUDE
02 9299 8058
www.certitude.com.au

ESD Consultant
ASPIRE SUSTAINABILITY
CONSULTING
02 8068 1378
www.aspiresc.com.au

NORTH POINT
SCALE
1:1500 @ A1 Size

ARCHITECT
EORA / SYDNEY
Gosford Country
Level 4, 222 Clarence Street
Sydney NSW 2000
Australia
+612 9823 7000
sydney@plusstudio.co

Nominated Architects
Gabriel Duxue 1622
Ami Julia 10022
Pido Pin 11296
Plus Architecture Pty Ltd
ABN 40 091690336
plusstudio.co
© 2025 © Plus Architecture International Pty Ltd. All Rights Reserved.
Plus Studio Pty Ltd is a trademark of Plus Architecture International Pty Ltd.

**PLUS
STUDIO**

PROJECT TITLE
AUSTRAL PARKLAND
184-186 FIFTH AVENUE, AUSTRAL,
NSW 2179

CLIENT
21 DERWENT RD PTY
LTD

APPROVED
####


CHECKED
HN

DRAWN
CS

DRAWING TITLE
SHADOW
DIAGRAMS -
SHEET 01

PROJECT NUMBER
20833
DRAWING NUMBER
PLA-DA-4100


STAGE
DA
REVISION
A

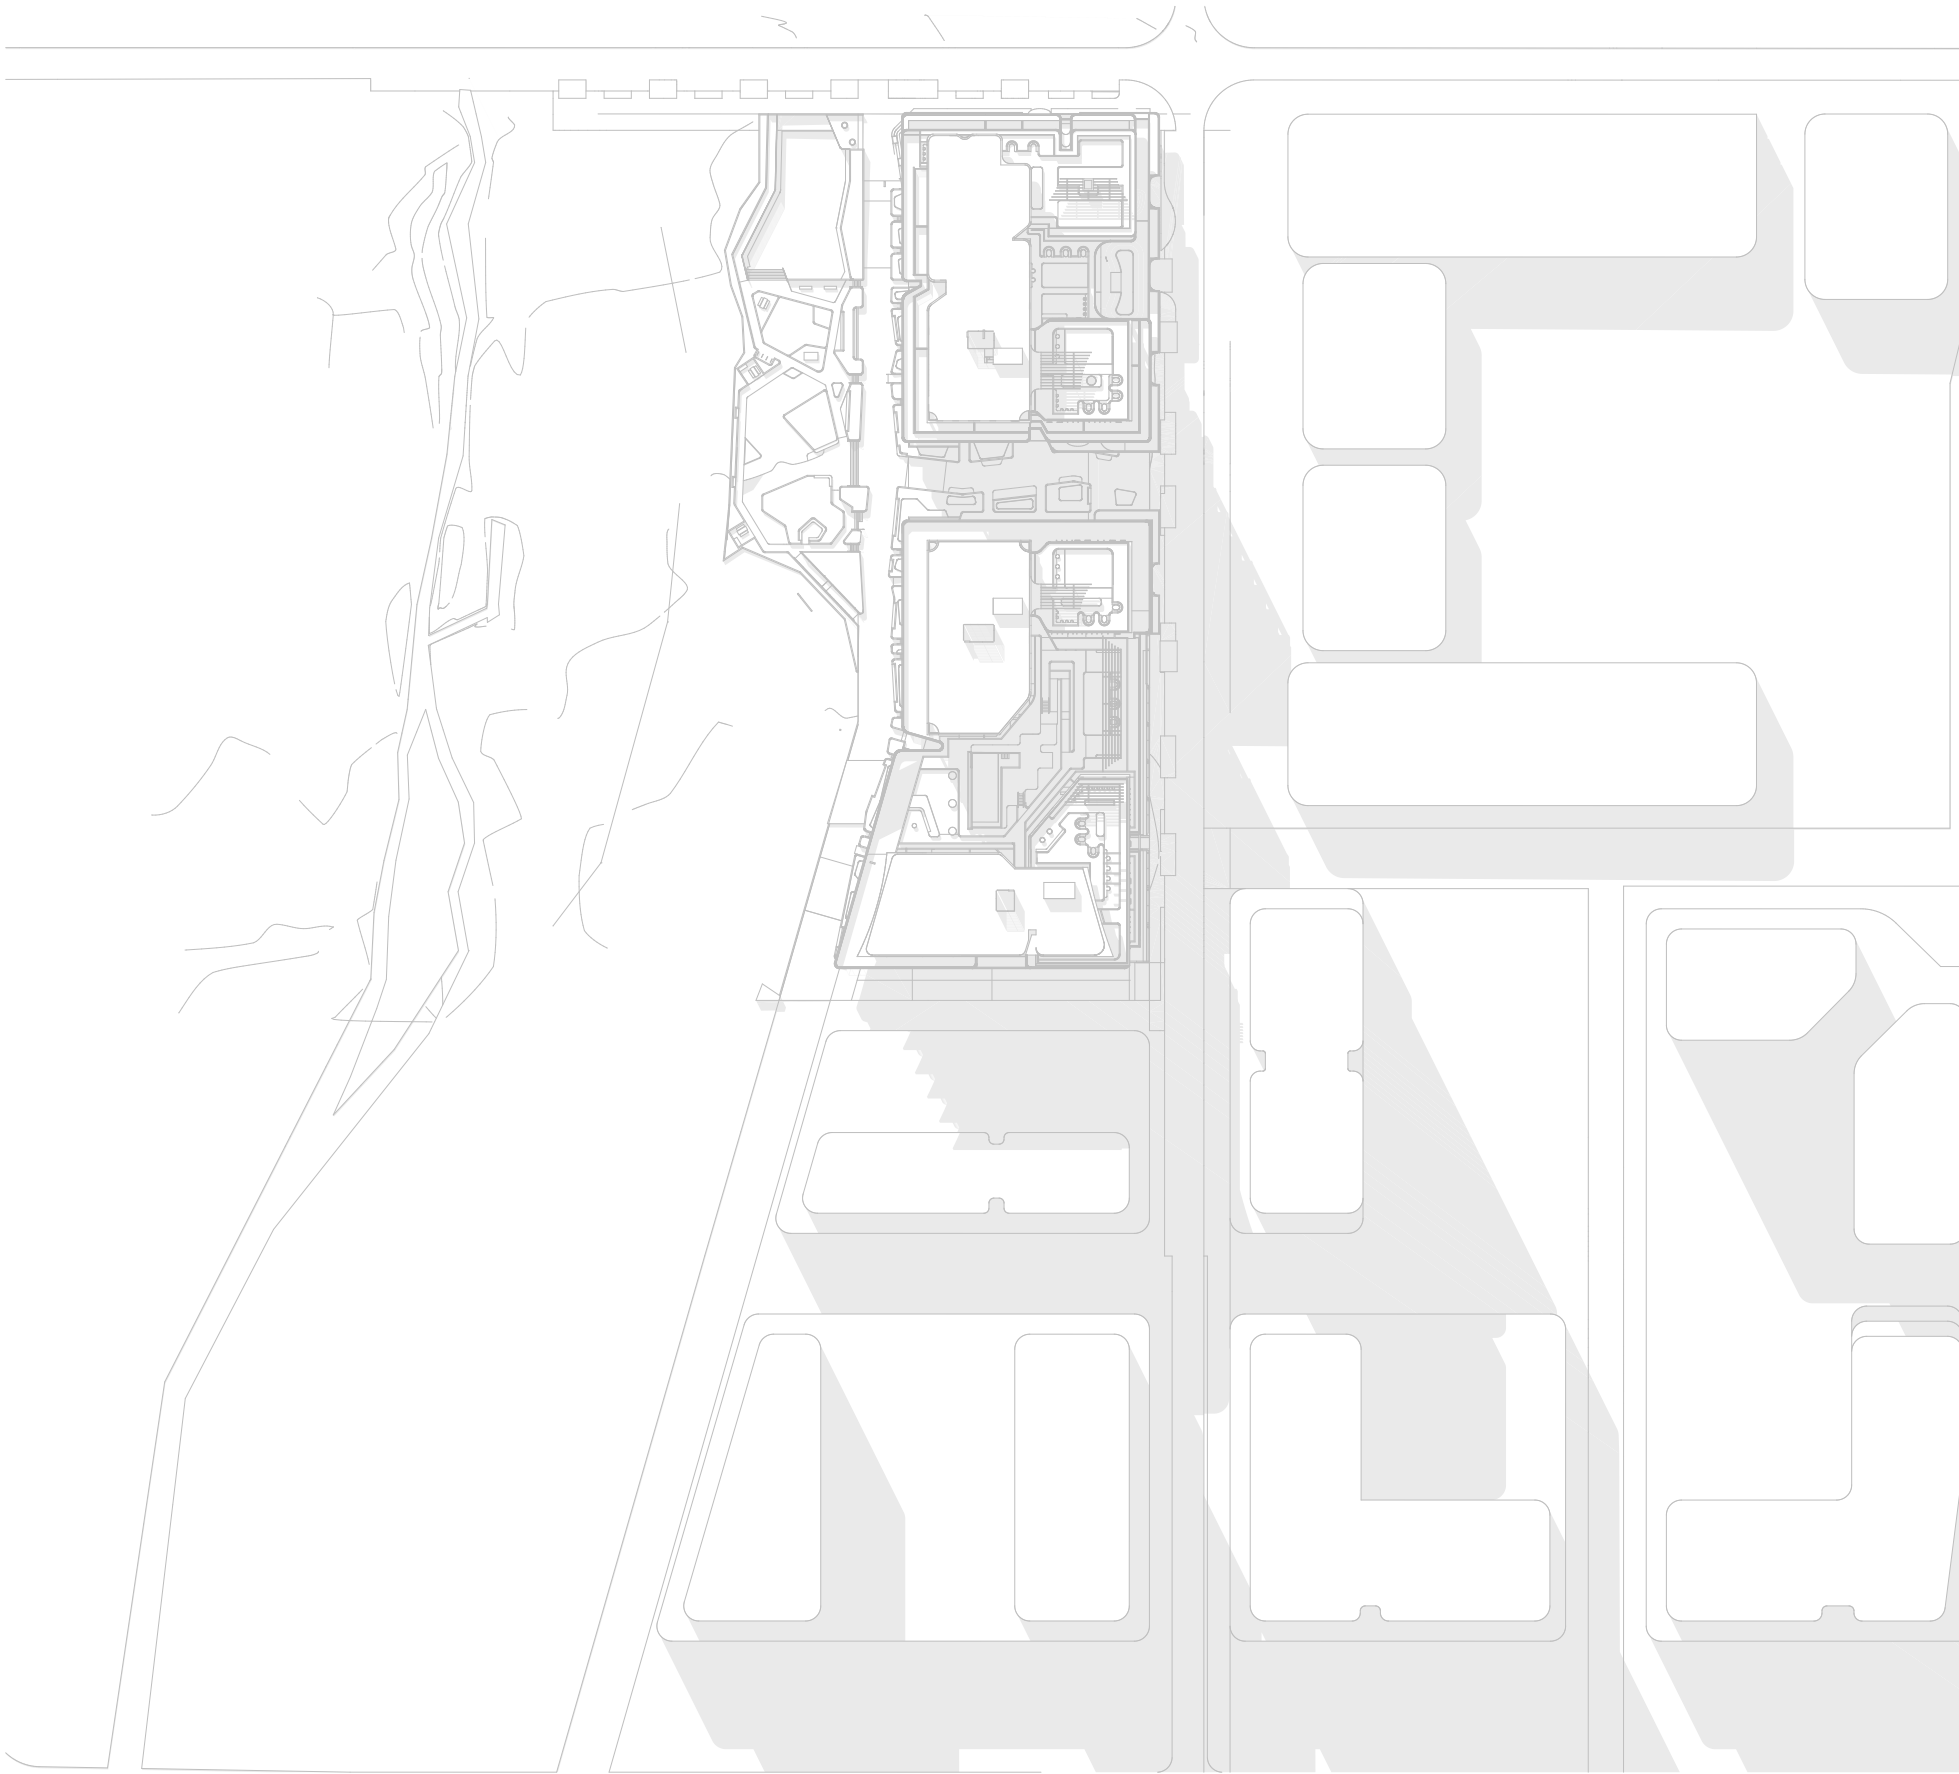

SHADOW DIAGRAM - 21 JUNE-1PM
SCALE: 1:1500@A1



SHADOW DIAGRAM - 21 JUNE-3PM
SCALE: 1:1500@A1

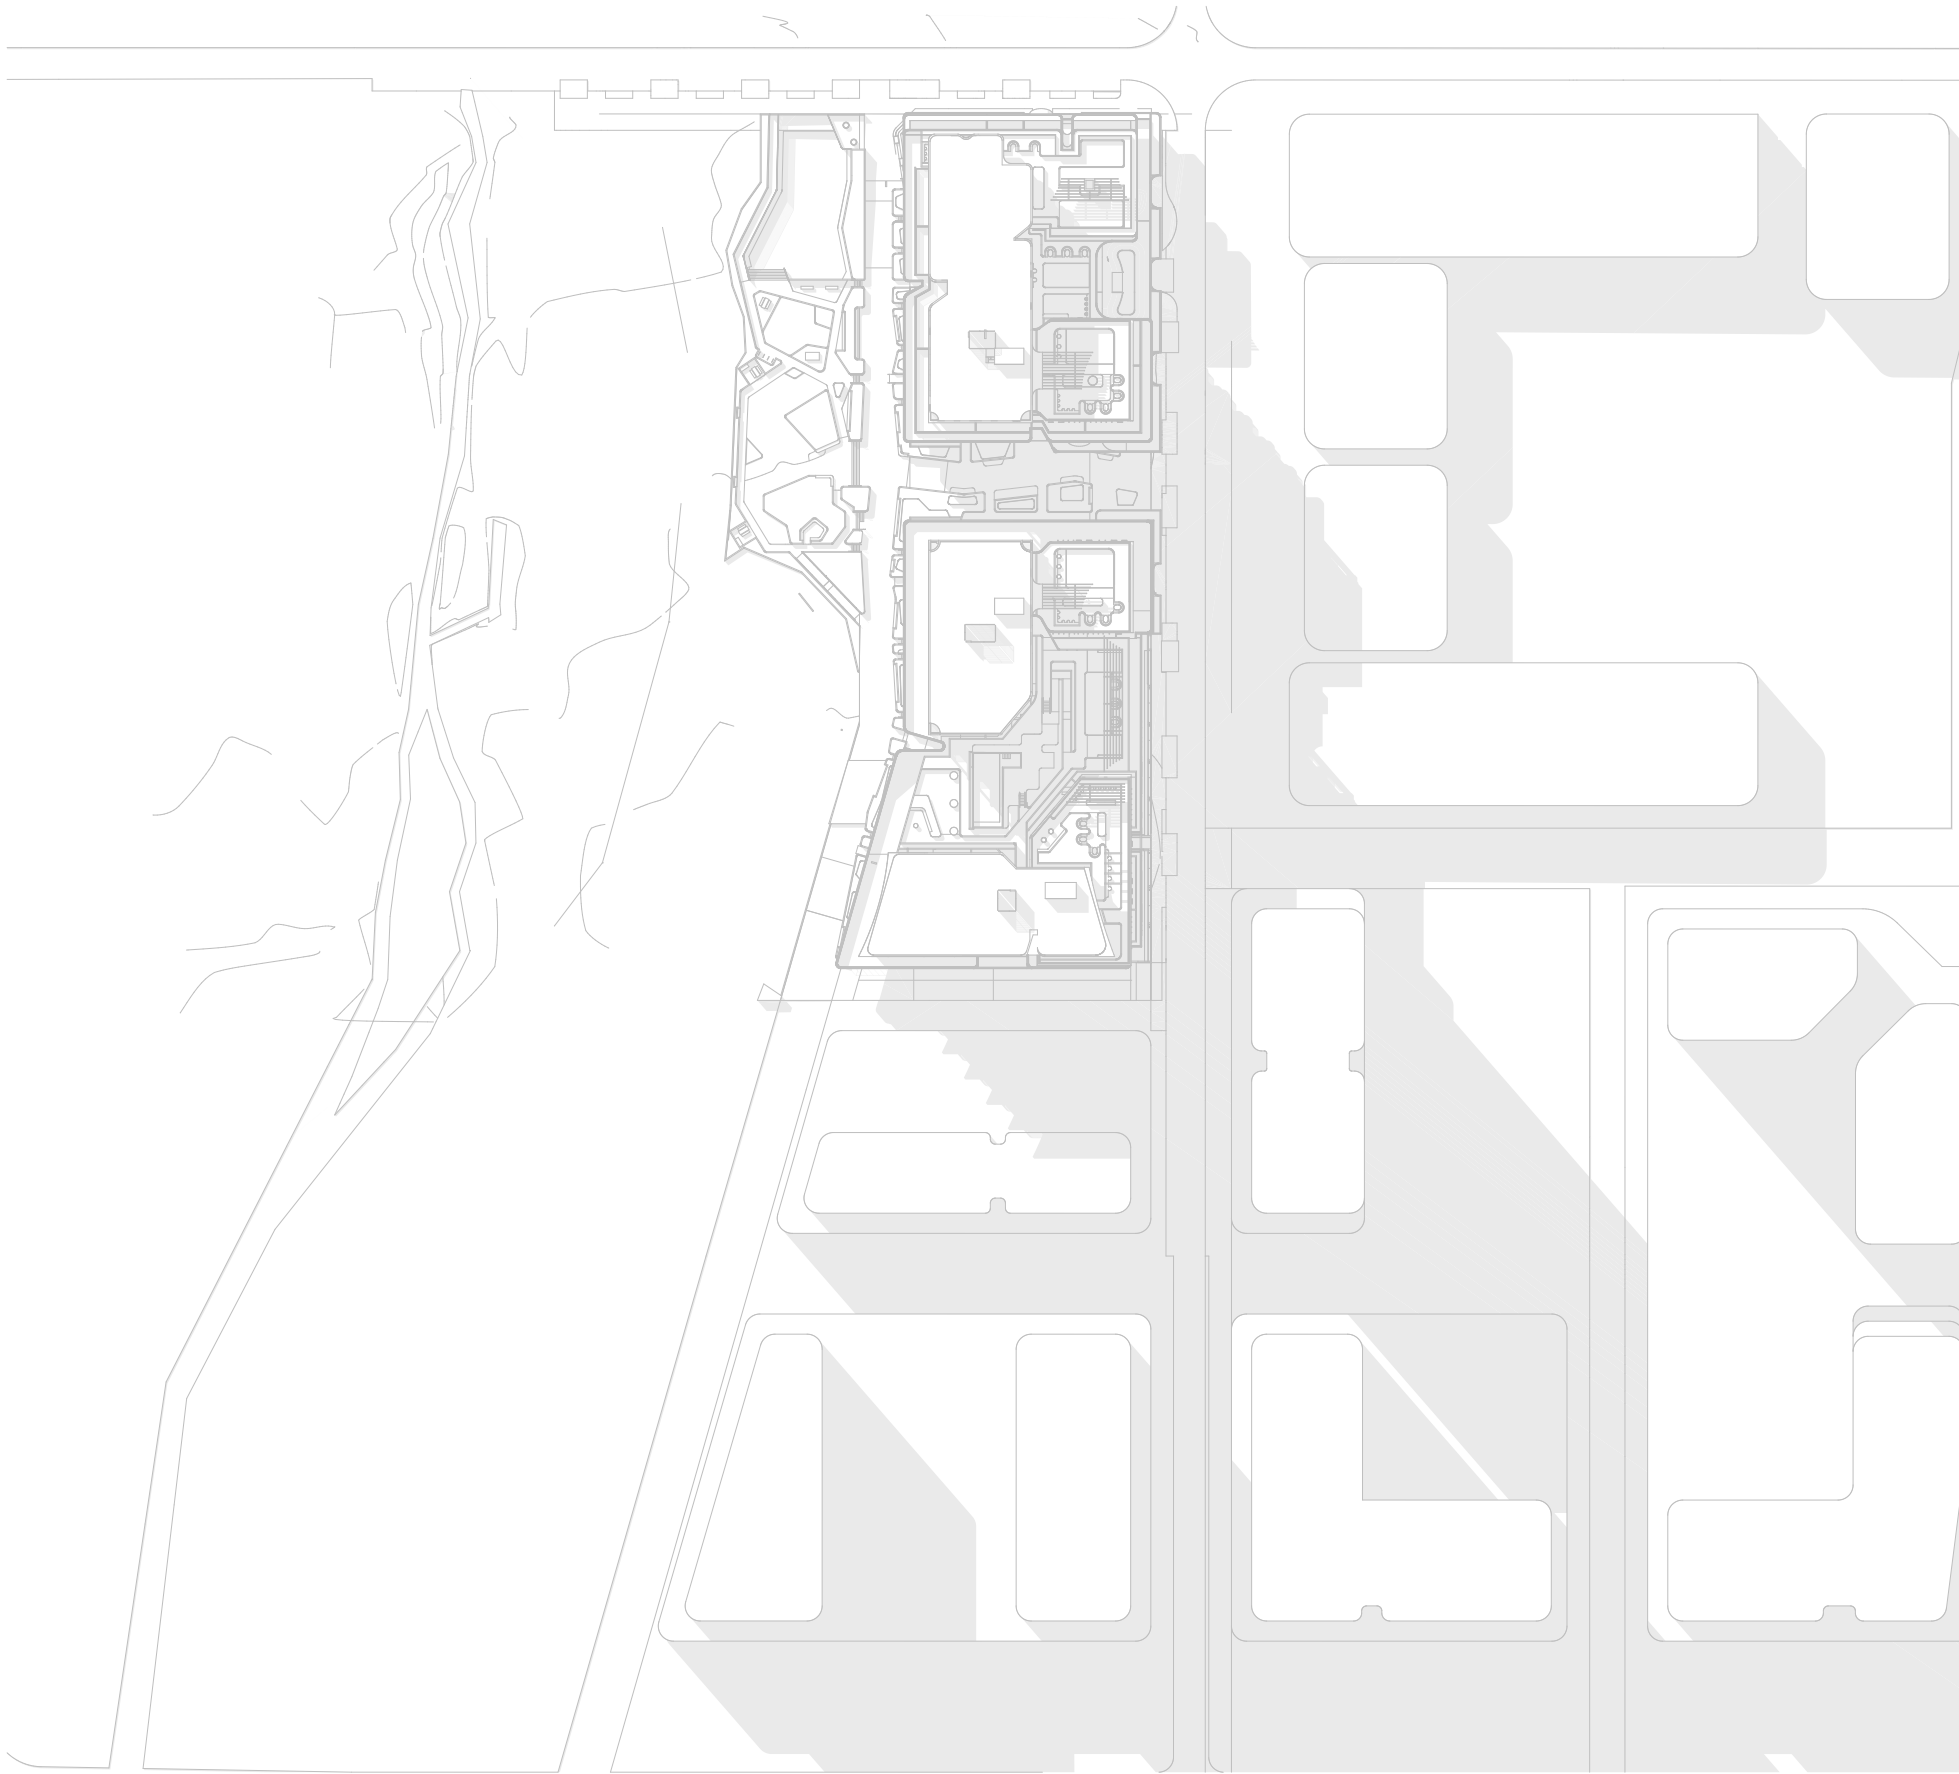

SHADOW DIAGRAM - 21 JUNE-2PM
SCALE: 1:1500@A1

REV	DATE	REVISION DESCRIPTION	BY	CHK
A	4/05/2026	FOR SSDA SUBMISSION	CS	HN

Project manager
CREATIVE VISION
02 9300 0525
cvision.com.au

Landscape Architect
LANDFX
0424 769 049
www.landfx.com.au

Traffic Engineer
ASON GROUP
02 9083 6601
www.asongroup.com.au

Structural Engineer
PALANTIR CONSULTING
02 9037 6427
www.palantirconsulting.com.au

BCA Consultant
CERTITUDE
02 9299 8058
www.certitude.com.au

ESD Consultant
ASPIRE SUSTAINABILITY
CONSULTING
02 8068 1378
www.aspiresc.com.au

NORTH POINT
SCALE
1:1500 @ A1 Size

ARCHITECT
EORA / SYDNEY
Gosford Country
Level 4, 222 Clarence Street
Sydney NSW 2000
Australia

+612 9823 7000
sydney@plustudio.co
Nominated Architects
Gabriel Douque 1622
Amel Jukic 10022
Pido Pin 11296
Plus Architecture Pty Ltd
ABN 40 091690336
plustudio.co
© 2025 © Plus Architecture International Pty Ltd. All Rights Reserved.
Plus Studio Pty Ltd is a trademark of Plus Architecture International Pty Ltd.

**PLUS
STUDIO**

PROJECT TITLE
**AUSTRAL PARKLAND
184-186 FIFTH AVENUE, AUSTRAL,
NSW 2179**

CLIENT
21 DERWENT RD PTY
LTD

APPROVED
####

CHECKED
HN

DRAWN
CS

DRAWING TITLE
**SHADOW
DIAGRAMS -
SHEET 02**

PROJECT NUMBER
20833
DRAWING NUMBER
PLA-DA-4101

STAGE
DA
REVISION
A

6. LEVEL 06
SCALE: 1:850 @A3

SOLAR ACCESS: 24/33
NO SOLAR ACCESS: 08/33

7. LEVEL 07-11
SCALE: 1:850 @A3

SOLAR ACCESS: 24/33
NO SOLAR ACCESS: 08/33

12. LEVEL 12
SCALE: 1:850 @A3

SOLAR ACCESS: 18/21
NO SOLAR ACCESS: 02/21

13. LEVEL 13
SCALE: 1:850 @A3

SOLAR ACCESS: 18/20
NO SOLAR ACCESS: 01/20

14. LEVEL 14
SCALE: 1:850 @A3

SOLAR ACCESS: 19/20
NO SOLAR ACCESS: 0/20

SOLAR ACCESS: 24/33
NO SOLAR ACCESS: 8/33

LEGEND

- 2 HRS SOLAR
○ < 2 HRS SOLAR
● NO SOLAR

SOLAR ACCESS: 344/445 (77%)
REQUIRE MIN. 70%

NO SOLAR ACCESS: 90/445 (20%)
REQUIRE MAX. 15%

REV	DATE	REVISION DESCRIPTION	BY	CHK
A	4/05/2026	FOR SSDA SUBMISSION	CS	HN

Project manager
CREATIVE VISION
02 9300 0525
cvision.com.au


Landscape Architect
LANDFX
0424 769 049
www.landfx.com.au

Traffic Engineer
ASON GROUP
02 9083 6601
www.asongroup.com.au

Structural Engineer
PALANTIR CONSULTING
02 9037 6427
www.palantirconsulting.com.au

BCA Consultant
CERTITUDE
02 9299 8058
www.certitude.com.au

ESD Consultant
ASPIRE SUSTAINABILITY
CONSULTING
02 8068 1378
www.aspiresc.com.au

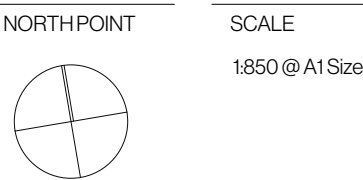

ARCHITECT
EORA / SYDNEY
Gosford Country
Level 4, 222 Clarence Street
Sydney NSW 2000
Australia
4911 Julia 10022
Rdo Pin 11296

Nominated Architects
Gabriel Duxue 1622
4911 Julia 10022
Rdo Pin 11296
Plus Architecture Pty Ltd
ABN 40 091690 336
plusstudio.co
© 2025 © Plus Architecture International Pty Ltd. All Rights Reserved.
Plus Studio Pty Ltd is a trademark of Plus Architecture International Pty Ltd.

PLUS
STUDIO

PROJECT TITLE
AUSTRAL PARKLAND
184-186 FIFTH AVENUE, AUSTRAL,
NSW 2179

CLIENT
21 DERWENT RD PTY
LTD

APPROVED
HN

CHECKED
HN

DRAWN
CS

DRAWING TITLE
SOLAR AMENITY
DIAGRAMS -
SHEET 02

PROJECT NUMBER
20833
DRAWING NUMBER
PLA-DA-4201

STAGE
DA
REVISION
A

Urban Planning
COLLIERS
02 9566 6962
www.colliers.com.au


Civil Engineer
ADP CONSULTING
02 8203 5447
www.adpconsulting.com

Services Engineer
NEURON BUILD
0401 222 862
www.neuronbuild

Access Consultant
ACCESS LINK CONSULTING
02 7232 0808
www.accesslink.com.au

Fire Engineering
INNOVA SERVICES
AUSTRALIA
1300 882 262
www.innovaservices.com.au

Waste Consultant
ELEPHANTS FOOT
1300 435 374
www.elephantsfoot.com.au

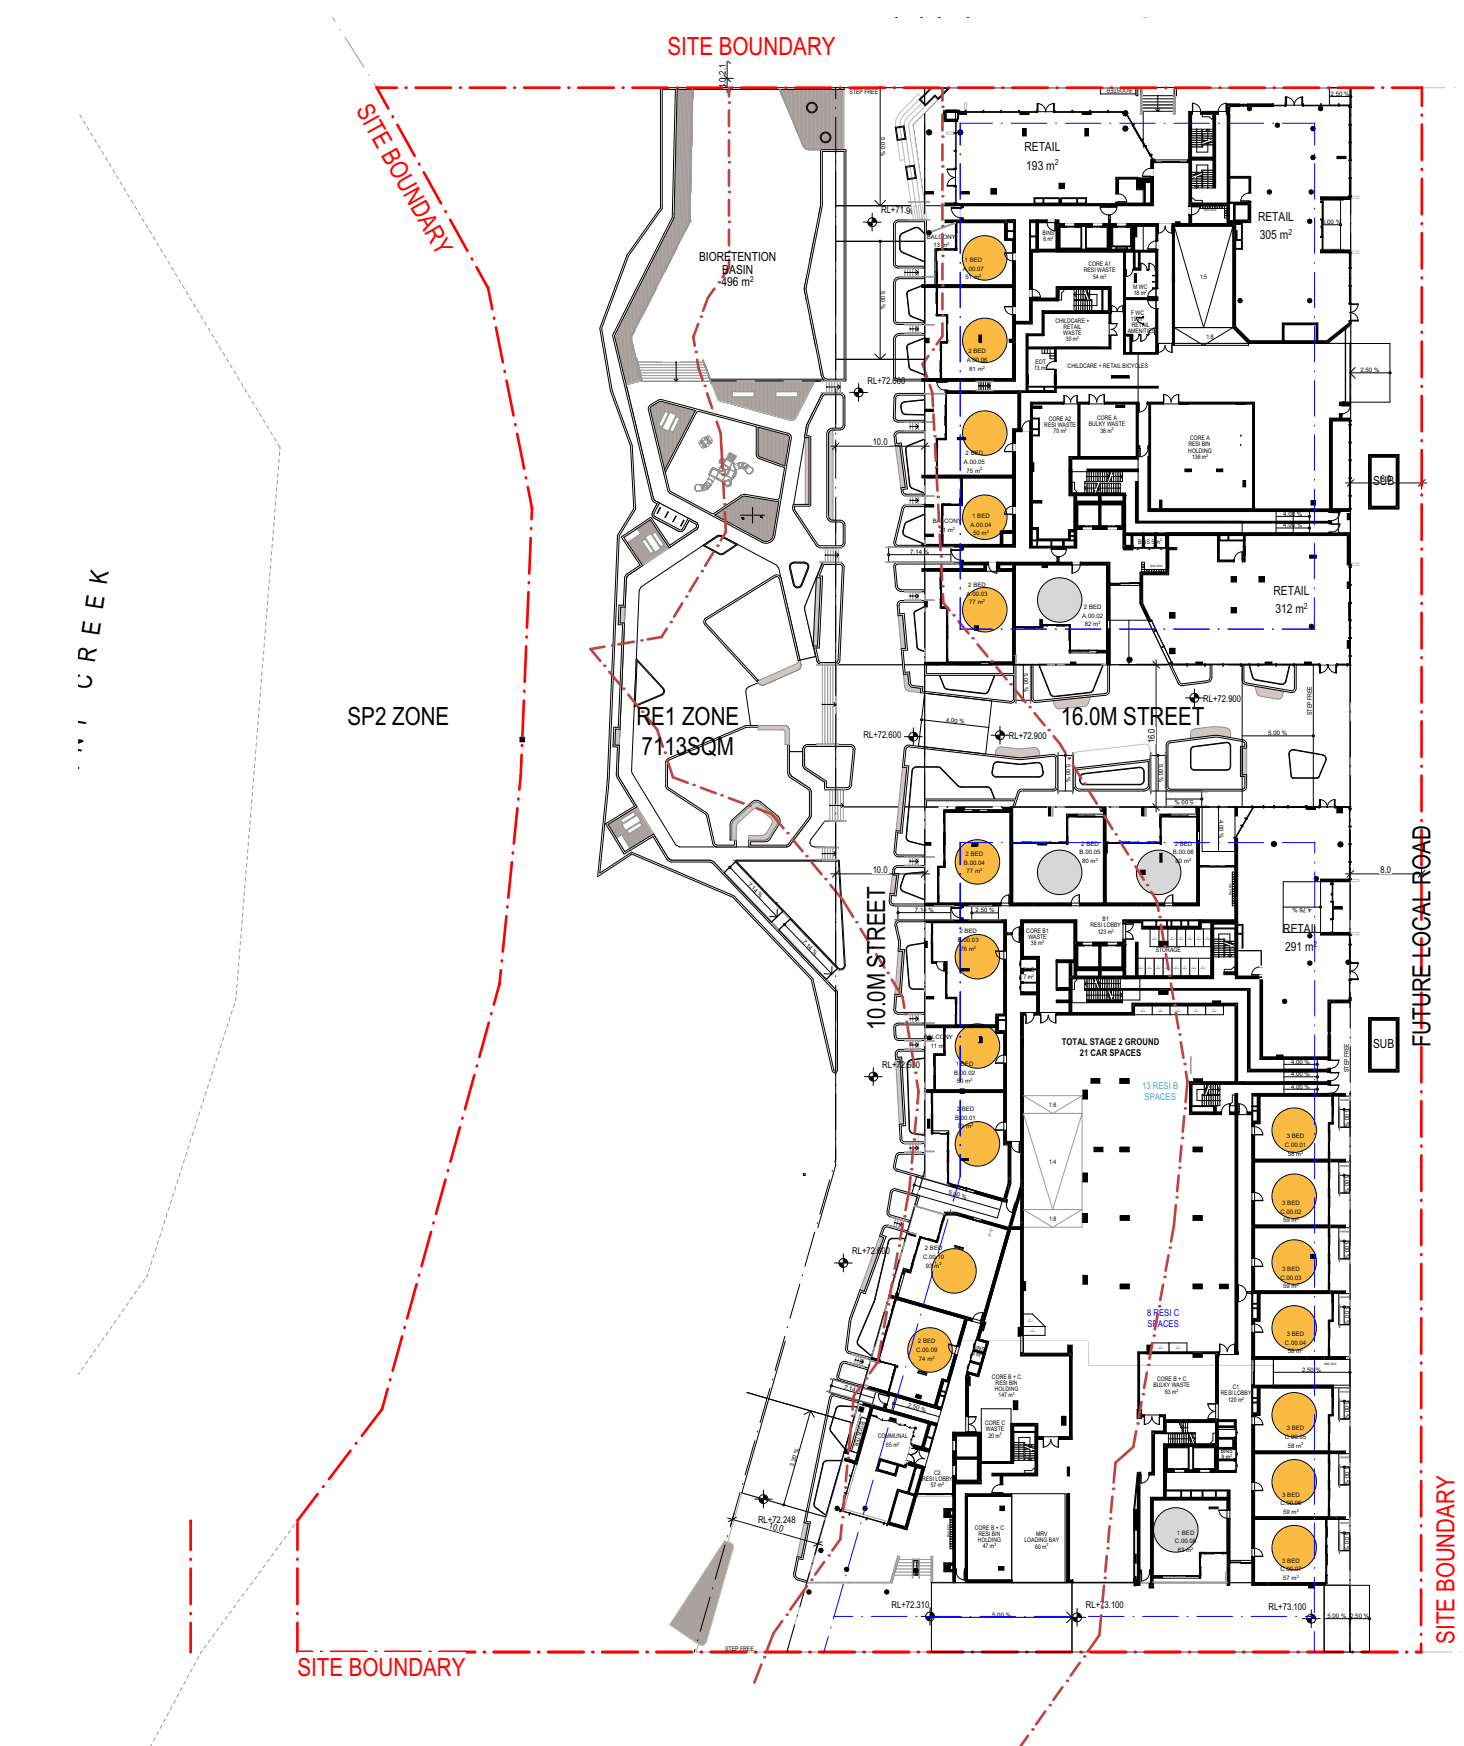

0. GROUND 00
SCALE: 1:850 @A3


SOLAR ACCESS: 18/22
NO SOLAR ACCESS: 04/22

1. LEVEL 01
SCALE: 1:850 @A3

SOLAR ACCESS: 14/20
NO SOLAR ACCESS: 05/20

2. LEVEL 02
SCALE: 1:850 @A3

SOLAR ACCESS: 29/40
NO SOLAR ACCESS: 10/40

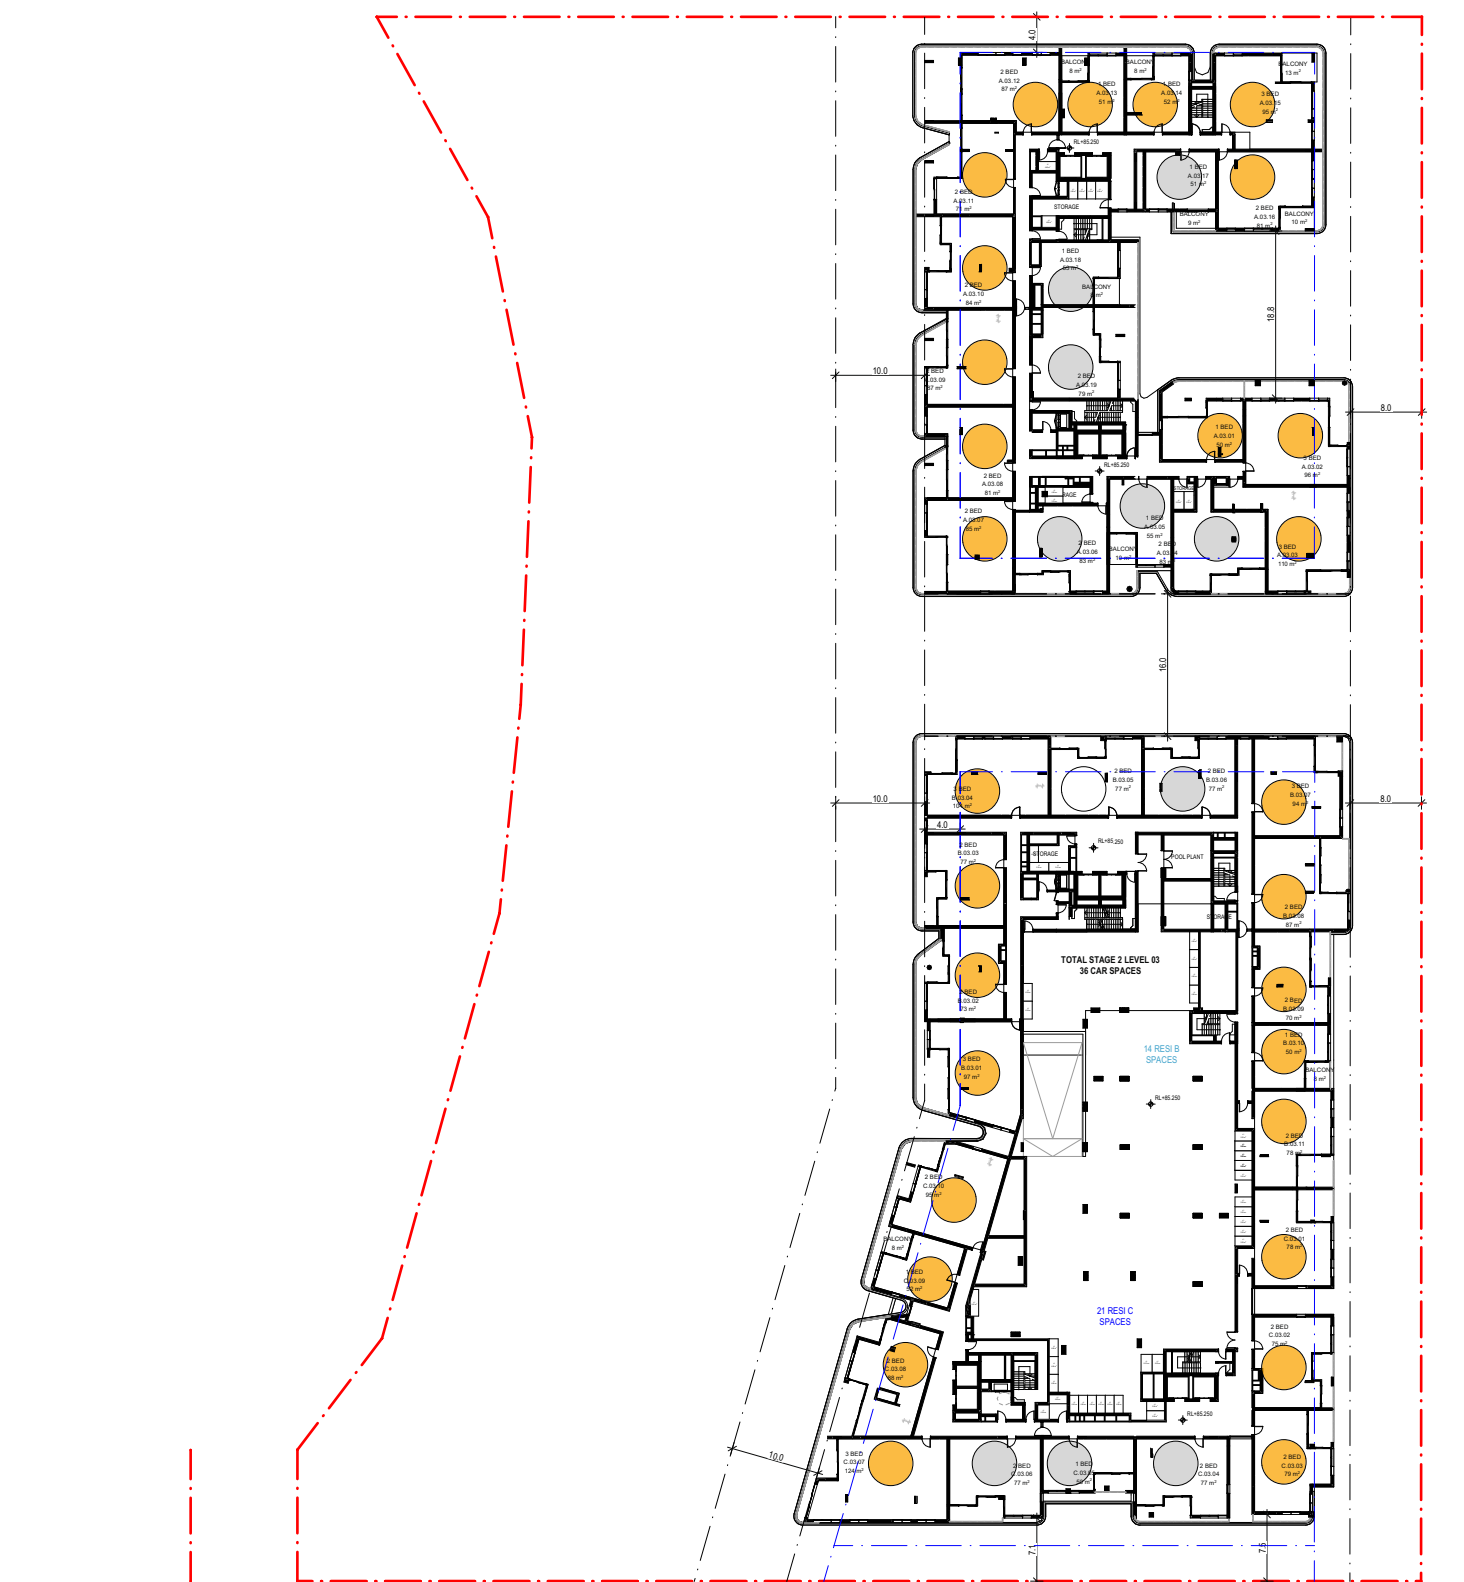

3. LEVEL 03
SCALE: 1:850 @A3

SOLAR ACCESS: 29/40
NO SOLAR ACCESS: 10/40

4. LEVEL 04
SCALE: 1:850 @A3

SOLAR ACCESS: 22/31
NO SOLAR ACCESS: 08/31

5. LEVEL 05
SCALE: 1:850 @A3

SOLAR ACCESS: 24/33
NO SOLAR ACCESS: 8/33

LEGEND

- 2 HRS SOLAR
- < 2 HRS SOLAR
- NO SOLAR

SOLAR ACCESS: 344/445 (77%)
REQUIRE MIN. 70%

NO SOLAR ACCESS: 90/445 (20%)
REQUIRE MAX. 15%

REV	DATE	REVISION DESCRIPTION	BY	CHK
A	4/05/2026	FOR SSDA SUBMISSION	CS	HN

Project manager
CREATIVE VISION
02 9300 0525
ovision.com.au

Landscape Architect
LANDFX
0424 769 049
www.landfx.com.au

Traffic Engineer
ASON GROUP
02 9083 6601
www.asongroup.com.au

Structural Engineer
PALANTIR CONSULTING
02 9037 6427
www.palantirconsulting.com.au

BCA Consultant
CERTITUDE
02 9299 8058
www.certitude.com.au

ESD Consultant
ASPIRE SUSTAINABILITY
CONSULTING
02 8068 1378
www.aspiresustainability.com.au

NORTH POINT
SCALE
1:850 @ A1 Size

ARCHITECT
EORA / SYDNEY
Geological Country
Level 4, 222 Clarence Street
Sydney NSW 2000
Australia

+612 9823 7000
sydney@plusstudio.co
Nominated Architects
Gabriel Douque 1622
4 April 2024 10:02
Pdo Pin 11296
Plus Architecture Pty Ltd
ABN 40 091690336
plusstudio.co
© 2025 © Plus Architecture International Pty Ltd. All Rights Reserved.
Plus Architecture Pty Ltd is a trademark of Plus Architecture International Pty Ltd.

**PLUS
STUDIO**

PROJECT TITLE
AUSTRAL PARKLAND
184-186 FIFTH AVENUE, AUSTRAL,
NSW 2179

CLIENT
21 DERWENT RD PTY
LTD

APPROVED
HN


CHECKED
HN

DRAWN
CS

DRAWING TITLE
SOLAR AMENITY
DIAGRAMS -
SHEET 01

PROJECT NUMBER
20833
DRAWING NUMBER
PLA-DA-4200

STAGE
DA
REVISION
A

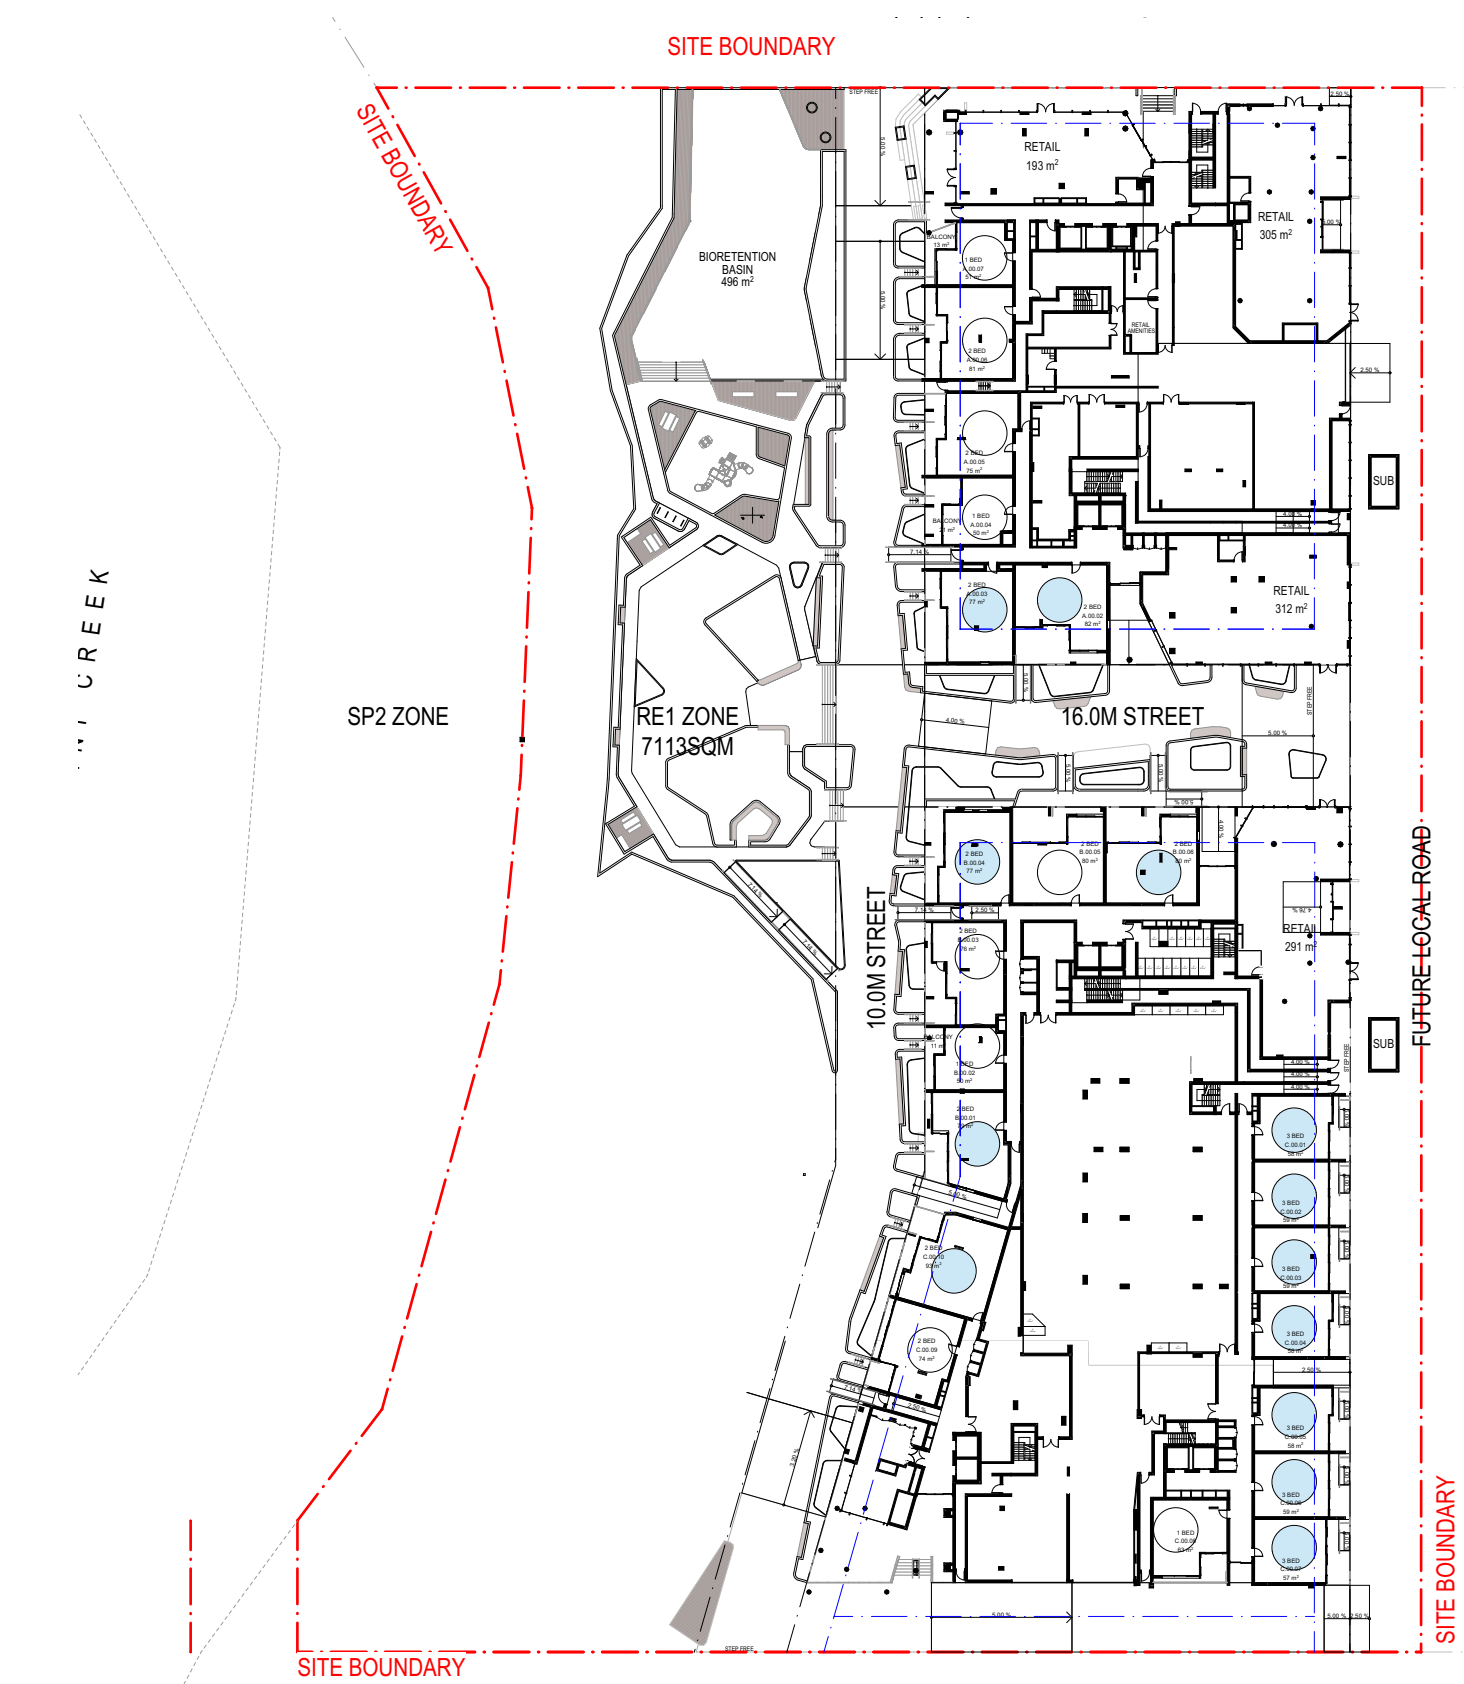

0. GROUND 00
SCALE: 1:850 @A3

CROSS VENTILATION: 13/23

1. LEVEL 01
SCALE: 1:850 @A3

CROSS VENTILATION: 11/20

2. LEVEL 02
SCALE: 1:850 @A3

CROSS VENTILATION: 22/40

3. LEVEL 03
SCALE: 1:850 @A3

CROSS VENTILATION: 23/40

4. LEVEL 04
SCALE: 1:850 @A3

CROSS VENTILATION: 20/31

5. LEVEL 05
SCALE: 1:850 @A3

CROSS VENTILATION: 21/33

LEGEND

- CROSS VENTILATION ACHIEVED
○ CROSS VENTILATION NOT ACHIEVED

ACHIEVED UNIT
CROSS VENTILATION: 173/285 (61%)
REQUIRED MIN. 60%

REV	DATE	REVISION DESCRIPTION	BY	CHK
A	4/05/2026	FOR SSDA SUBMISSION	CS	HN

Project manager
CREATIVE VISION
02 9300 0525
ovision.com.au

Landscape Architect
LANDFX
0424 769 049
www.landfx.com.au


Traffic Engineer
ASON GROUP
02 9083 6601
www.asongroup.com.au

Structural Engineer
PALANTIR CONSULTING
02 9037 6427
www.palantirconsulting.com.au

BCA Consultant
CERTITUDE
02 9299 8058
www.certitude.com.au

ESD Consultant
ASPIRE SUSTAINABILITY
CONSULTING
02 8068 1378
www.aspiresc.com.au

NORTH POINT
SCALE
1:850 @ A1 Size

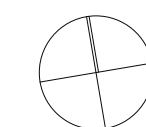

DISCLAIMER

In accepting and utilising this document, the recipient agrees that Plus Studio, retain all common law, statutory law and other rights including copyright and intellectual property rights. The recipient agrees not to use this document for any purpose other than its intended use, to waive all claims against Plus Studio resulting from unauthorised changes or to reuse the document on other projects without the prior written consent of Plus Studio. Under no circumstances shall transfer of this document be deemed a sale. Plus Studio makes no warranties of fitness for any purpose. The Builder/Contractor shall verify all dimensions prior to any work commencing. Foured dimensions shall take precedence over scaled work.

ARCHITECT
EORA / SYDNEY
Geological Country
Level 4, 222 Clarence Street
Sydney NSW 2000
Australia
+612 9823 7000
sydney@plusstudio.co
Nominated Architects
Gabriel Douque 1622
4m11 Julia 10022
Rdo Pin 11286
Plus Architecture Pty Ltd
ABN 40 091690336
plusstudio.co
©2025 © Plus Architecture International Pty Ltd. All Rights Reserved.
Plus Studio® is a trademark of Plus Architecture International Pty Ltd.

**PLUS
STUDIO**

PROJECT TITLE
AUSTRAL PARKLAND
184-186 FIFTH AVENUE, AUSTRAL,
NSW 2179

CLIENT
21 DERWENT RD PTY
LTD

APPROVED
HN

CHECKED
HN

DRAWN
CS

DRAWING TITLE
**CROSS
VENTILATION
DIAGRAM - SHEET
01**

PROJECT NUMBER
20833
DRAWING NUMBER
PLA-DA-4200

STAGE
DA
REVISION
A

6. LEVEL 06
SCALE: 1:850 @A3

CROSS VENTILATION: 21/33

7. LEVEL 07
SCALE: 1:850 @A3

CROSS VENTILATION: 21/33

8. LEVEL 08
SCALE: 1:850 @A3

CROSS VENTILATION: 21/33

LEGEND

- CROSSVENTILATION ACHIEVED
○ CROSSVENTILATION NOT ACHIEVED

ACHIEVED UNIT
CROSS VENTILATION: 173/285 (61%)
REQUIRED MIN. 60%

REV	DATE	REVISION DESCRIPTION	BY	CHK
A	4/05/2026	FOR SSDA SUBMISSION	CS	HN

Project manager
CREATIVE VISION
02 9300 0525
cvision.com.au

Landscape Architect
LANDFX
0424 769 049
www.landfx.com.au


Traffic Engineer
ASON GROUP
02 9083 6601
www.asongroup.com.au

Structural Engineer
PALANTIR CONSULTING
02 9037 6427
www.palantirconsulting.com.au

BCA Consultant
CERTITUDE
02 9299 8058
www.certitude.com.au

ESD Consultant
ASPIRE SUSTAINABILITY
CONSULTING
02 8068 1378
www.aspresc.com.au

NORTH POINT
SCALE
1:850 @ A1 Size

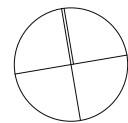

DISCLAIMER

In accepting and utilising this document, the recipient agrees that Plus Studio, retain all common law, statutory law and other rights including copyright and intellectual property rights. The recipient agrees not to use this document for any purpose other than its intended use, to waive all claims against Plus Studio resulting from unauthorised changes, or to reuse the document on other projects without the prior written consent of Plus Studio. Under no circumstances shall transfer of this document be deemed a sale. Plus Studio makes no warranties of fitness for any purpose. The Builder/Contractor shall verify all dimensions prior to any work commencing. Foured dimensions shall take precedence over scaled work.

ARCHITECT
EORA / SYDNEY
Gosford Country
Level 4, 222 Clarence Street
Sydney NSW 2000
Australia

+61 2 8823 7000
sydney@plusstudio.co

Nominated Architects
Gabriel Douque 1622
Amel Jukka 10022
Rado Pin 11286

Plus Architecture Pty Ltd
ABN 40 091690 336
plusstudio.co

© 2025 © Plus Architecture International Pty Ltd. All Rights Reserved.
Plus Studio Pty Ltd is a trademark of Plus Architecture International Pty Ltd.

**PLUS
STUDIO**

PROJECT TITLE
AUSTRAL PARKLAND
184-186 FIFTH AVENUE, AUSTRAL,
NSW 2179

CLIENT
21 DERWENT RD PTY
LTD

APPROVED
HN

CHECKED
HN

DRAWN
CS







DRAWING TITLE
**CROSS
VENTILATION
DIAGRAM - SHEET
02**

PROJECT NUMBER
20833

DRAWING NUMBER
PLA-DA-4201

STAGE
DA

REVISION
A

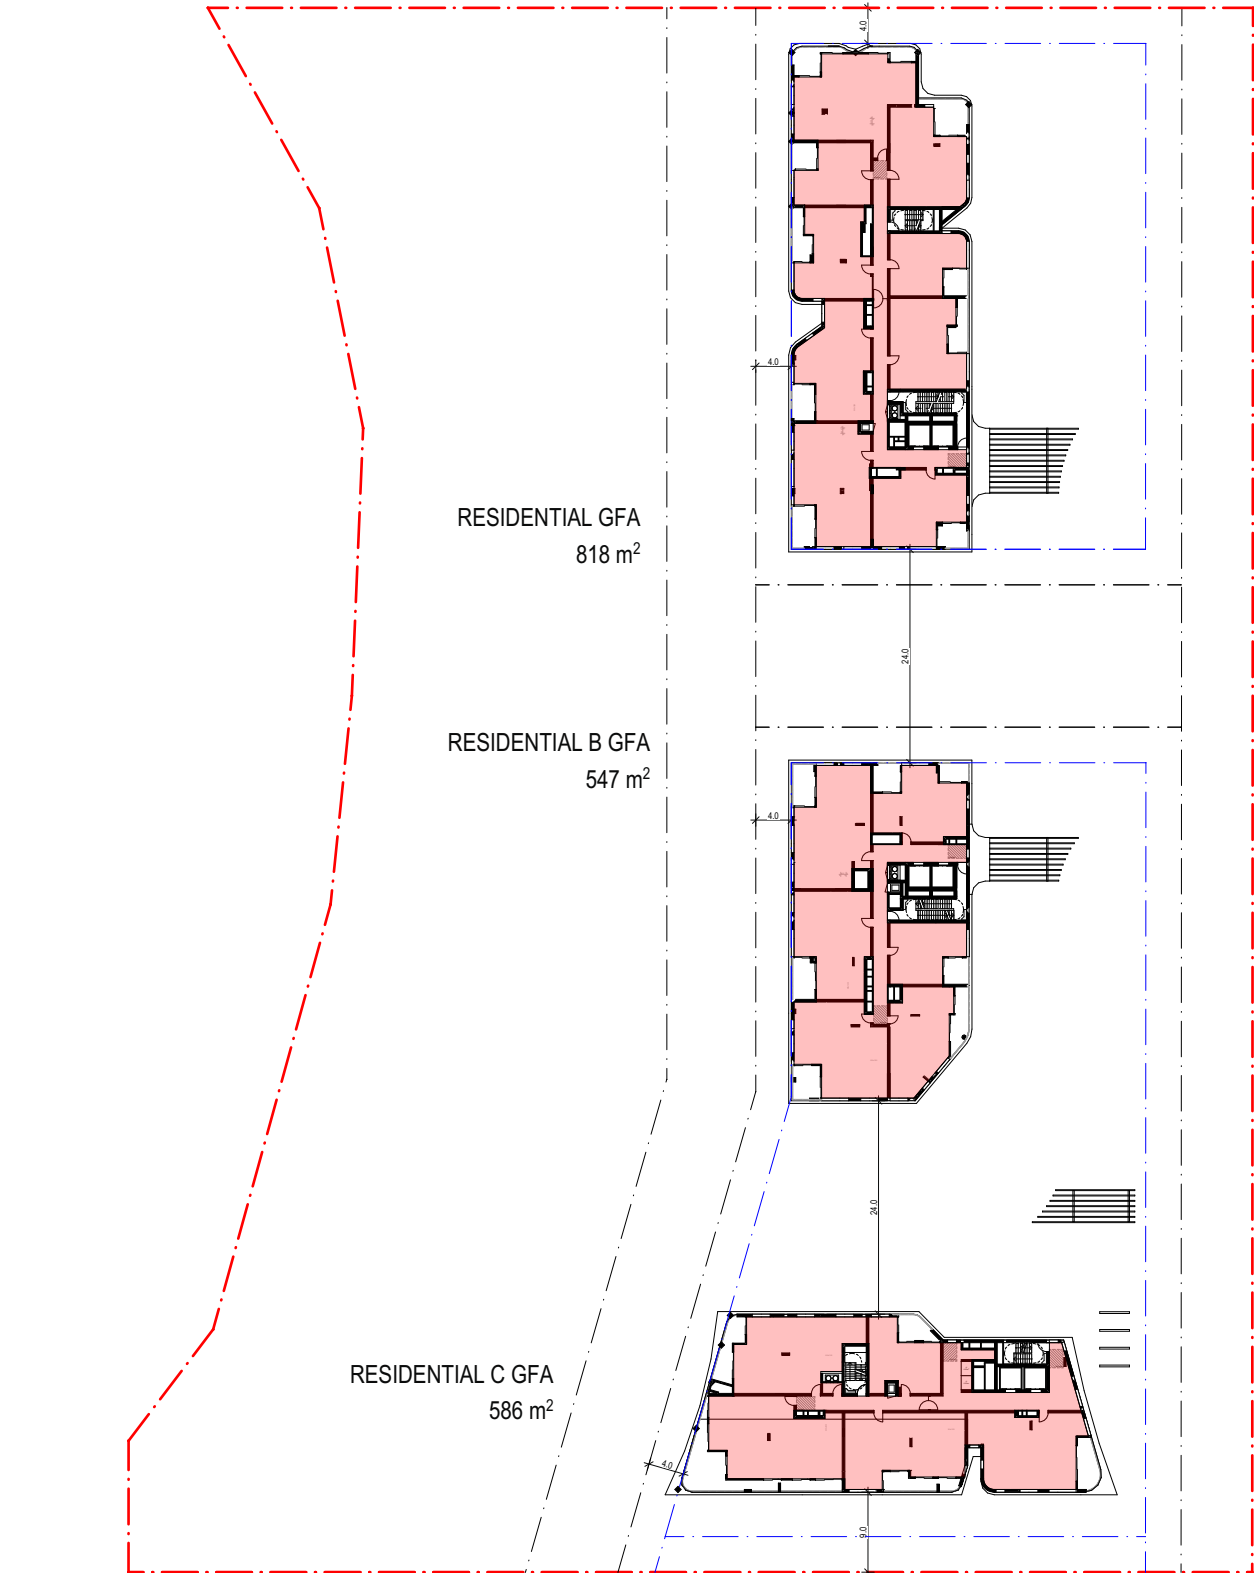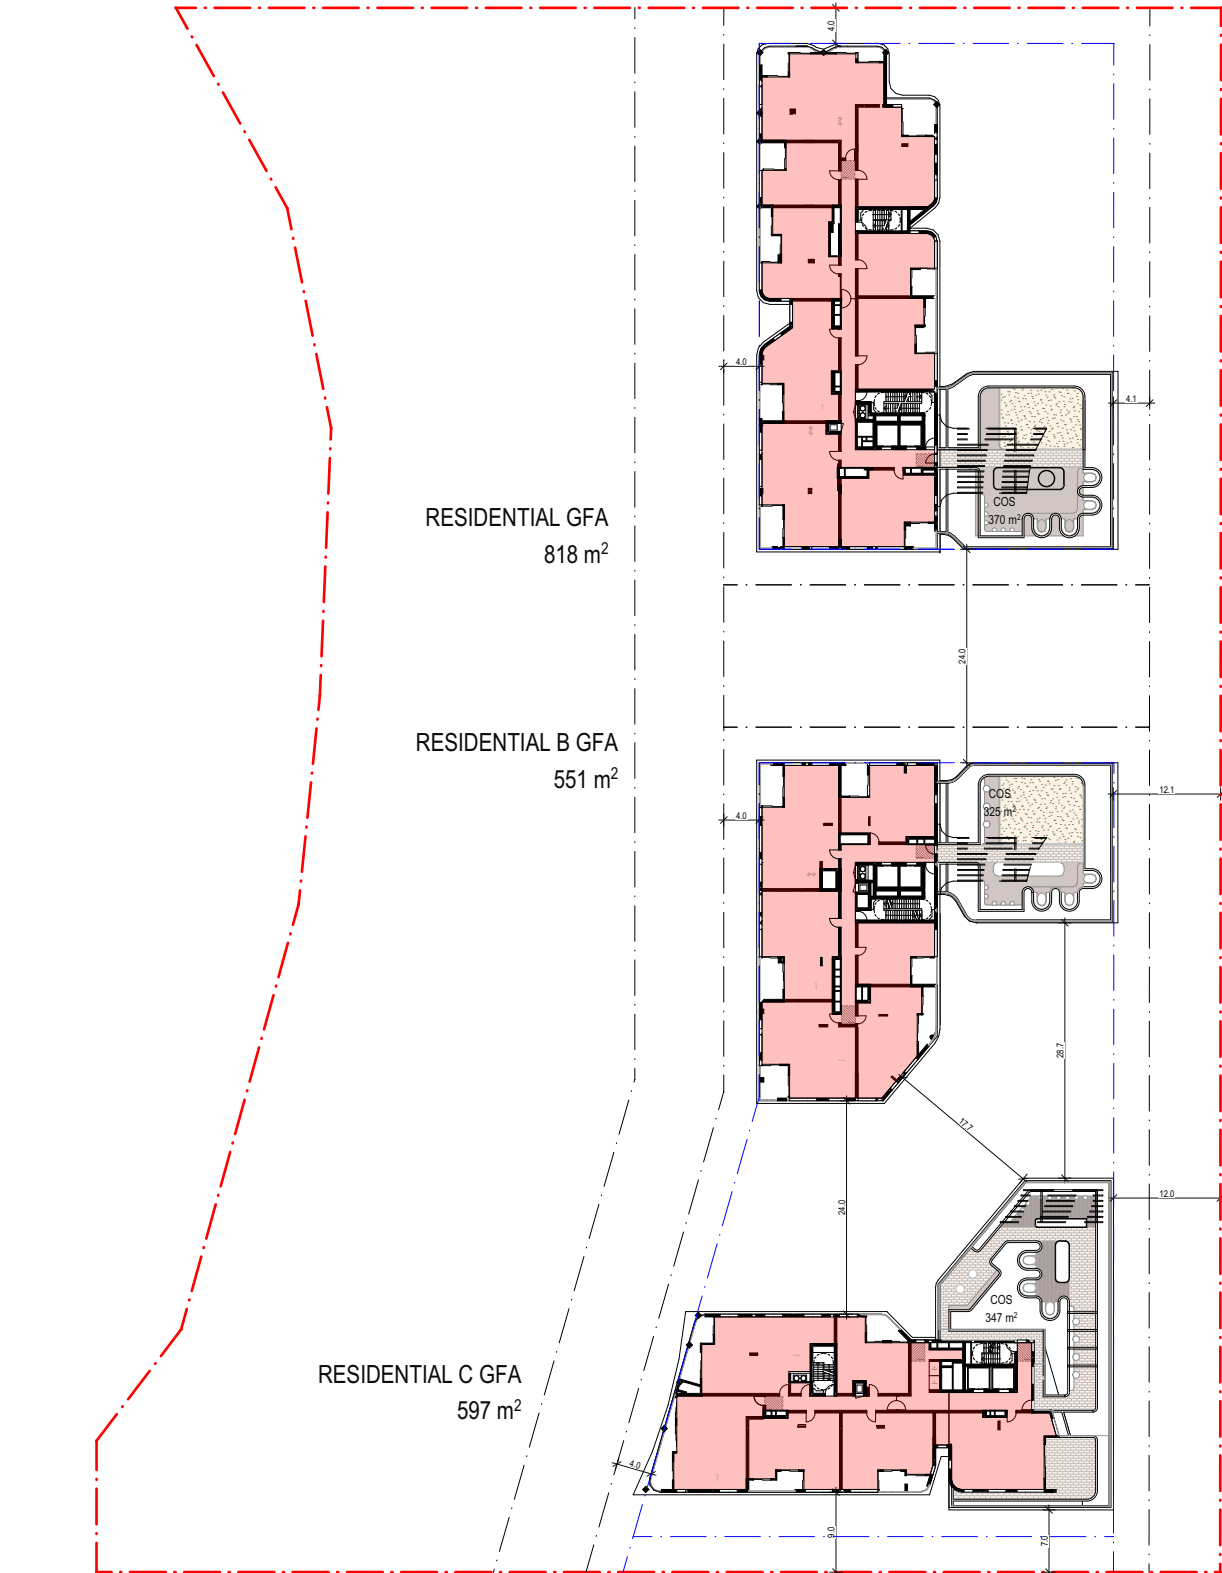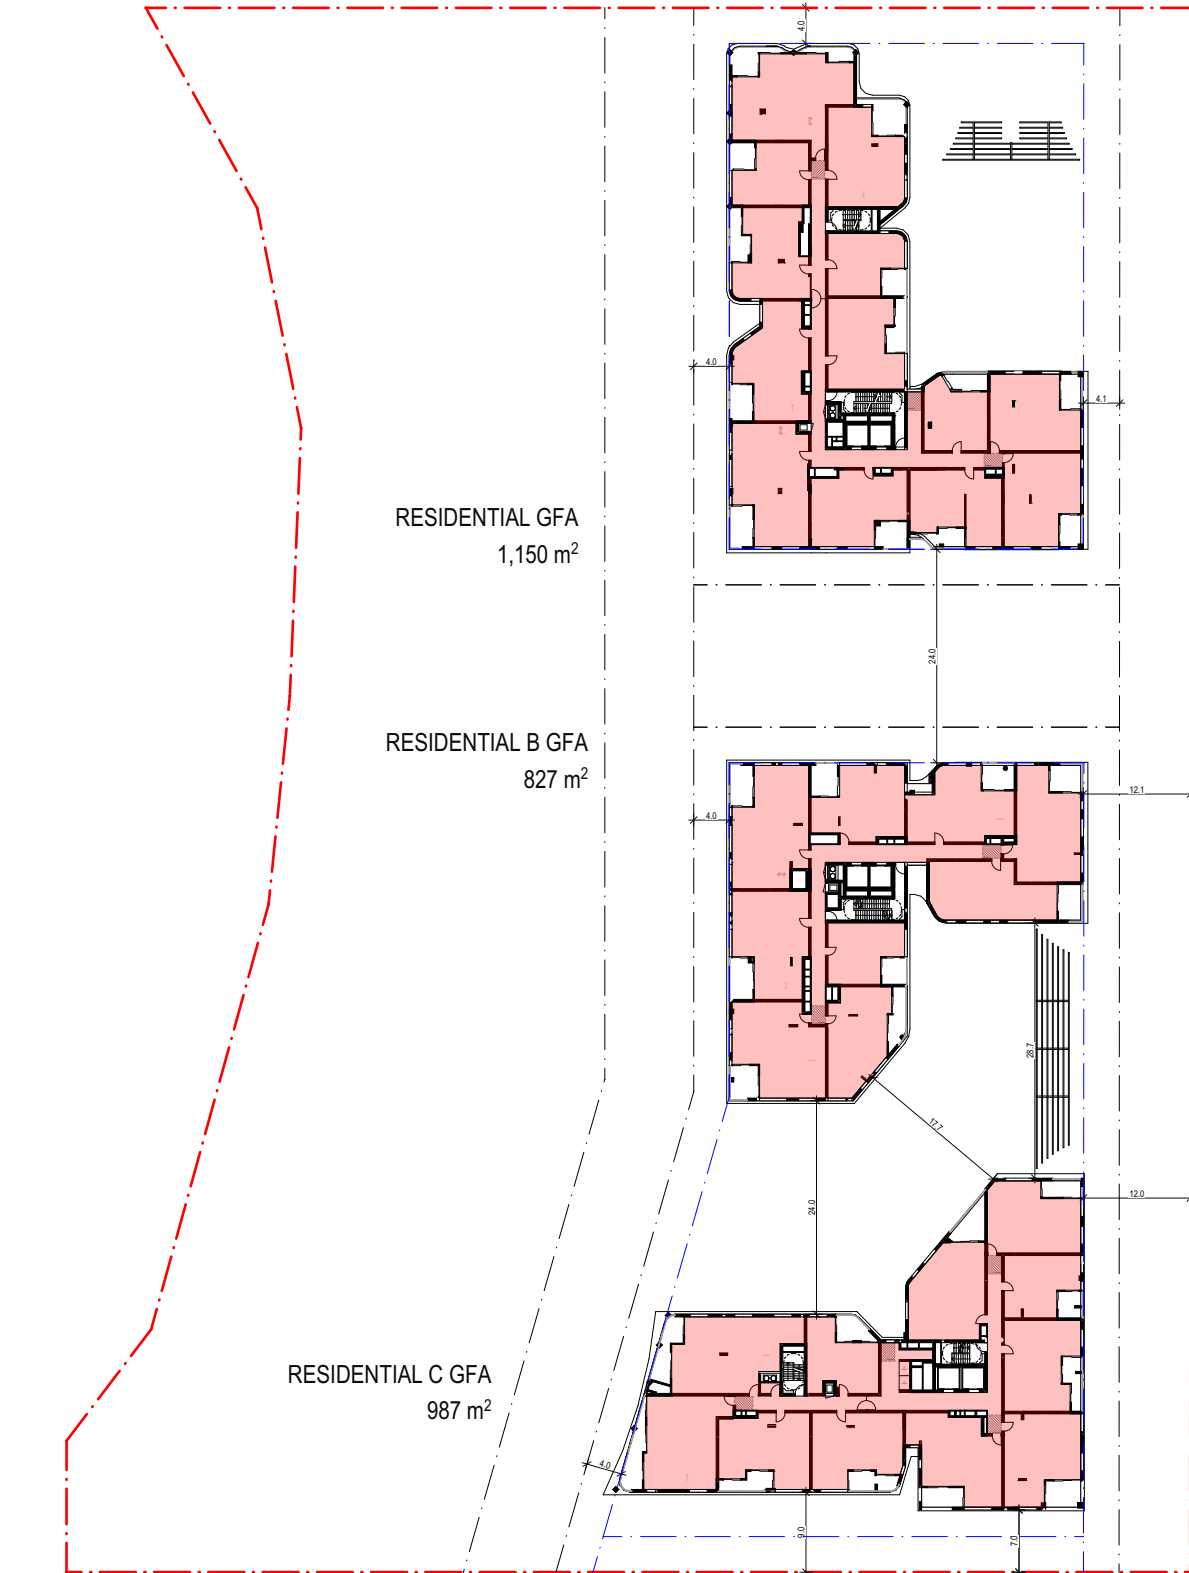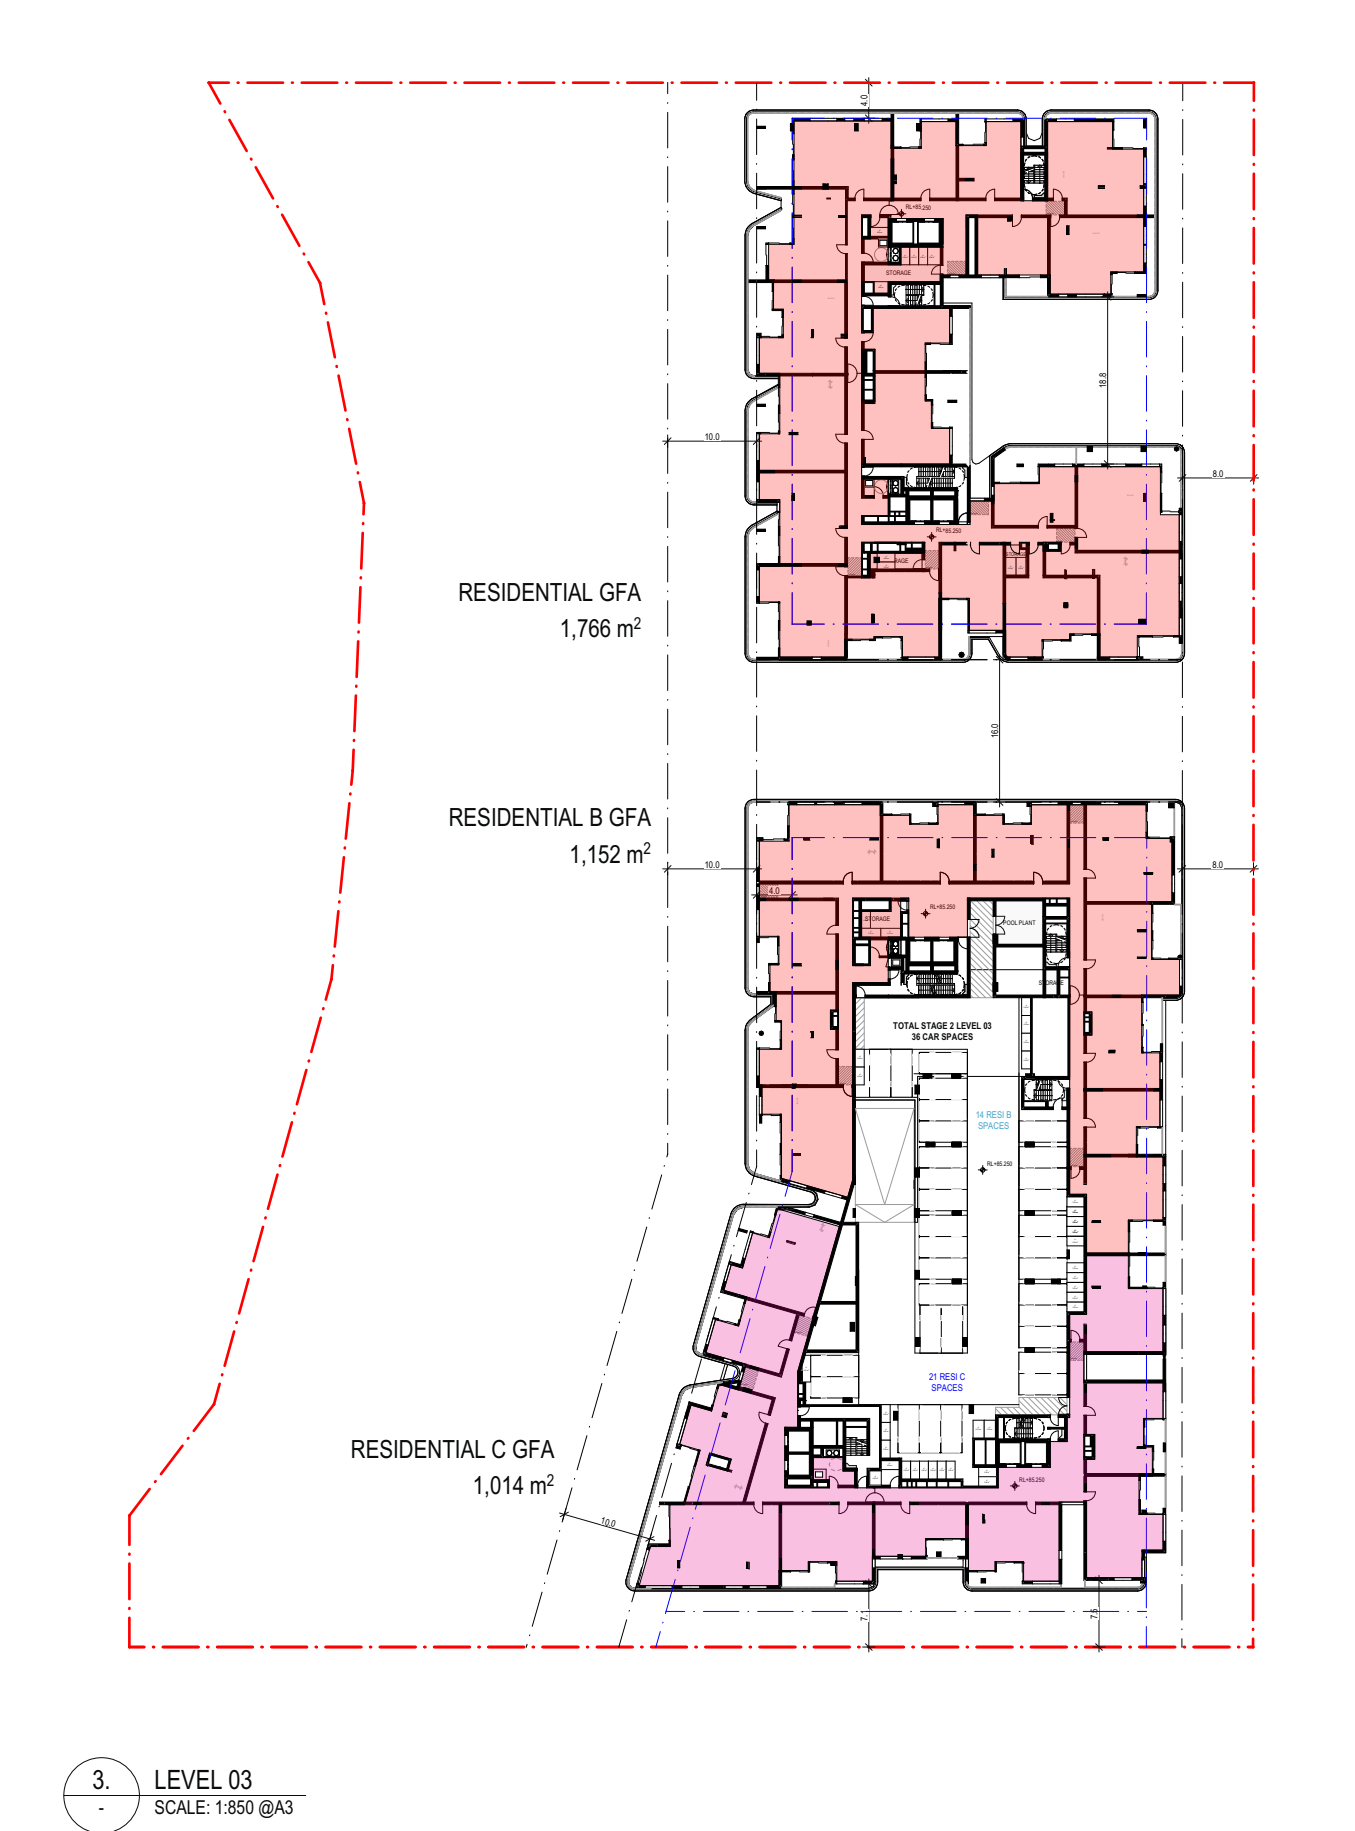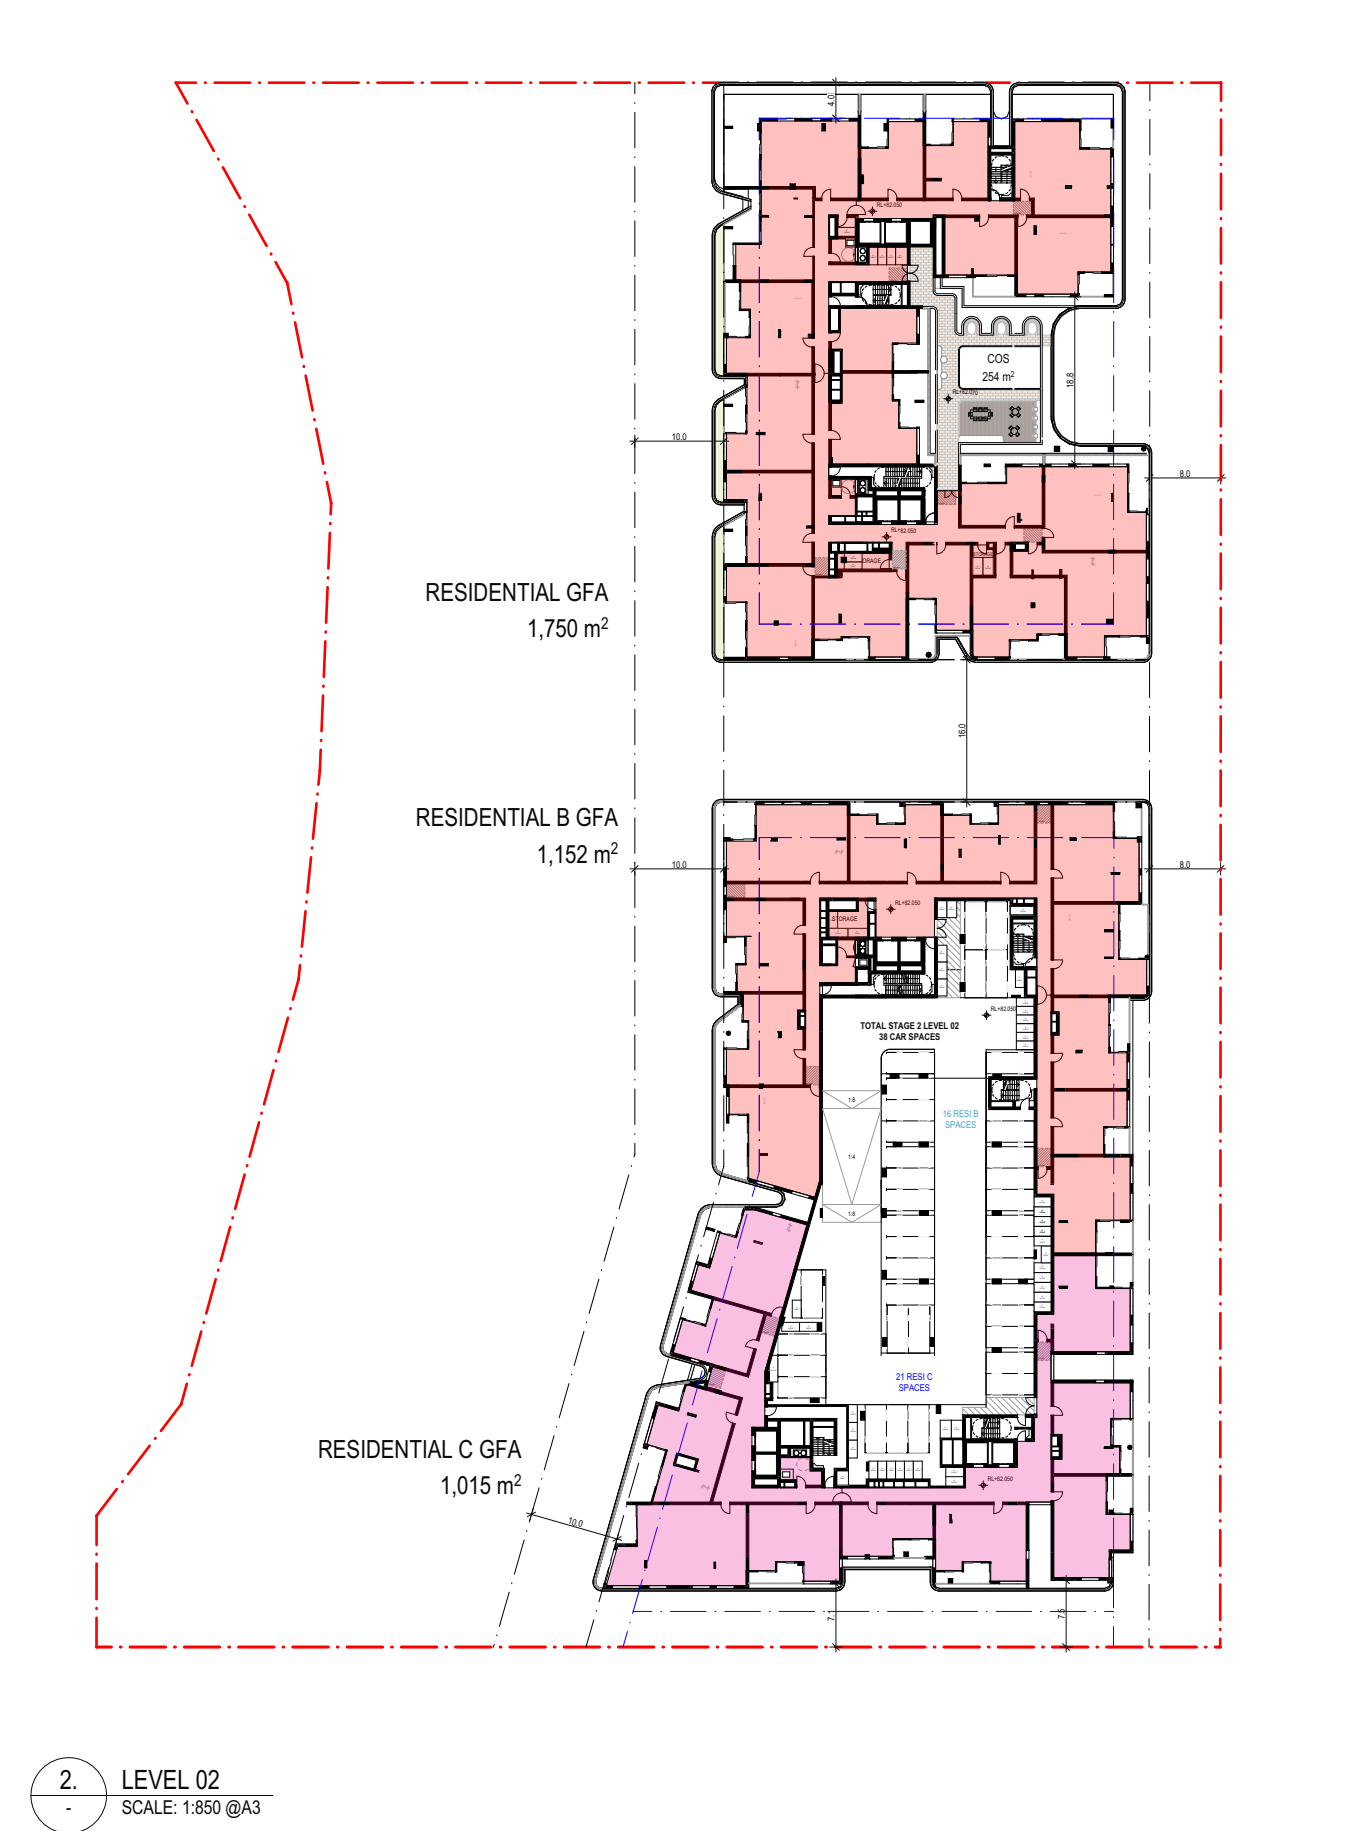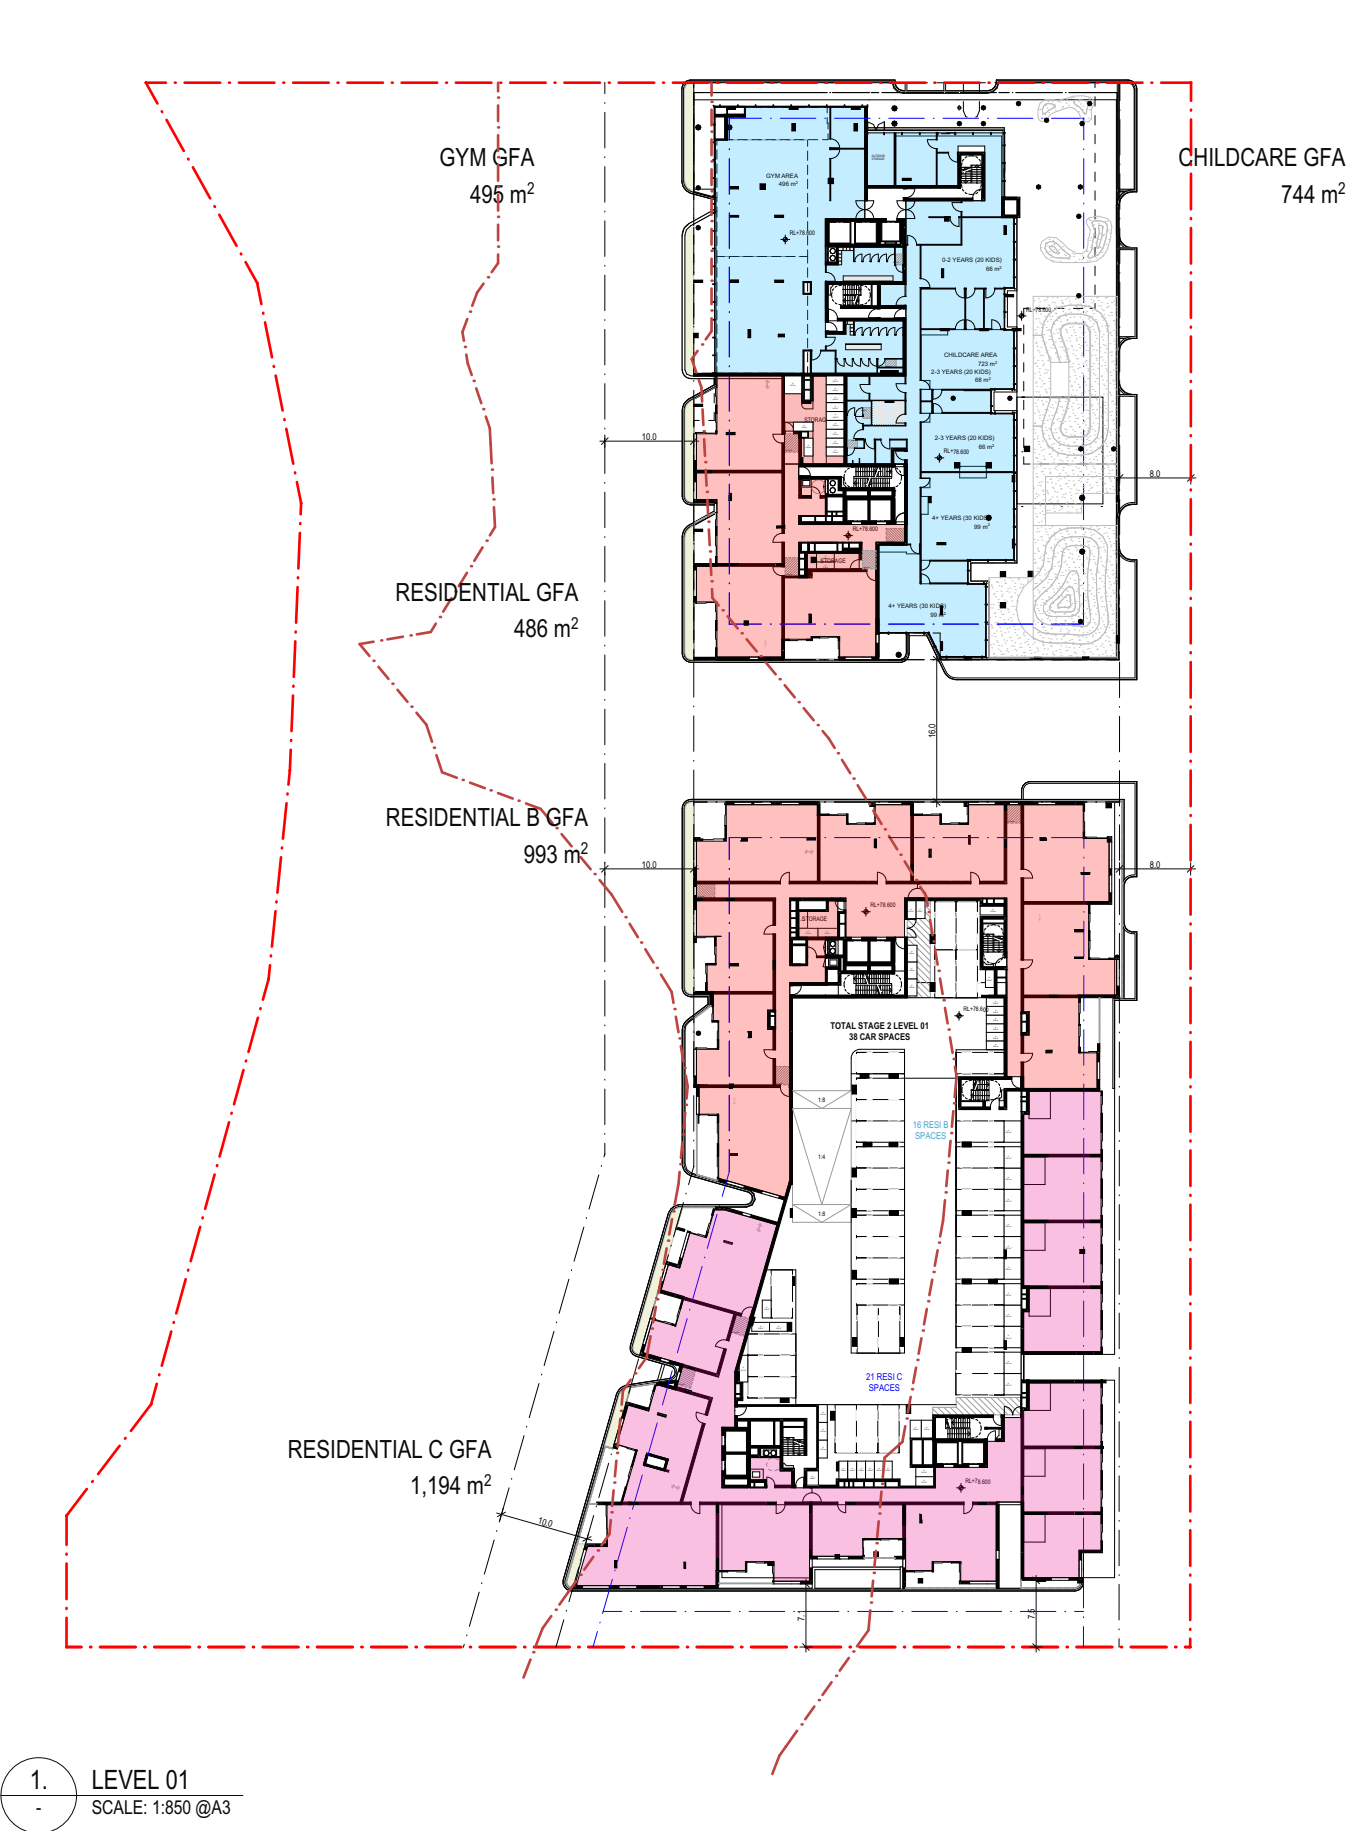

NON RESIDENTIAL GFA
RESIDENTIAL GFA
RESIDENTIAL GFA (BLD C PODIUM)

REV	DATE	REVISION DESCRIPTION	BY	CHK
A	4/05/2026	FOR SSDA SUBMISSION	CS	HN

Project manager CREATIVE VISION 02 9300 0525 cvision.com.au	Landscape Architect LANDFX 0424 769 049 www.landfx.com.au	Traffic Engineer ASON GROUP 02 9083 6601 www.asongroup.com.au	Structural Engineer PALANTIR CONSULTING 02 9037 6427 www.palantirconsulting.com.au	BCA Consultant CERTITUDE 02 9299 8058 www.certitude.com.au	ESD Consultant ASPIRE SUSTAINABILITY CONSULTING 02 8068 1378 www.aspiresc.com.au	Civil Engineer ADP CONSULTING 02 9566 6962 www.adpconsulting.com	Services Engineer NEURON BUILD 0401 222 862 www.neuronbuild	Access Consultant ACCESS LINK CONSULTING 02 7232 0808 www.accesslink.com.au	Fire Engineering INNOVASERVICES AUSTRALIA 1300 882 262 www.innovaservices.com.au	Waste Consultant ELEPHANTS FOOT 1300 435 374 www.elephantsfoot.com.au
---	---	---	--	--	--	--	---	---	--	---

Urban Planning COLLIERS 02 9566 6962 www.colliers.com.au
--

Project manager CREATIVE VISION 02 9300 0525 cvision.com.au	Landscape Architect LANDFX 0424 769 049 www.landfx.com.au	Traffic Engineer ASON GROUP 02 9083 6601 www.asongroup.com.au	Structural Engineer PALANTIR CONSULTING 02 9037 6427 www.palantirconsulting.com.au	BCA Consultant CERTITUDE 02 9299 8058 www.certitude.com.au	ESD Consultant ASPIRE SUSTAINABILITY CONSULTING 02 8068 1378 www.aspiresc.com.au	Civil Engineer ADP CONSULTING 02 9566 6962 www.adpconsulting.com	Services Engineer NEURON BUILD 0401 222 862 www.neuronbuild	Access Consultant ACCESS LINK CONSULTING 02 7232 0808 www.accesslink.com.au	Fire Engineering INNOVASERVICES AUSTRALIA 1300 882 262 www.innovaservices.com.au	Waste Consultant ELEPHANTS FOOT 1300 435 374 www.elephantsfoot.com.au
---	---	---	--	--	--	--	---	---	--	---

Urban Planning COLLIERS 02 9566 6962 www.colliers.com.au
--

NORTH POINT

SCALE
1:850, 1:1056 @ A1 Size

ARCHITECT
EORA / SYDNEY
Sydney Country
Level 4, 222 Clarence Street
Sydney NSW 2000
Australia
+612 9823 7000
sydney@plusstudio.co

Nominated Architects
Gabriel Duque 1622
4th July 10022
Pido Pin 1296

Plus Architecture Pty Ltd
ABN 40 091690336
plusstudio.co

© 2025 © Plus Architecture International Pty Ltd. All Rights Reserved.
Plus Architecture is a trademark of Plus Architecture International Pty Ltd.

PLUS STUDIO

DISCLAIMER
In accepting and utilising this document, the recipient agrees that Plus Studio, retain all common law, statutory law and other rights including copyright and intellectual property rights. The recipient agrees not to use the document for any purpose other than its intended use, to waive all claims against Plus Studio resulting from unauthorised changes or to reuse the document on other projects without the prior written consent of Plus Studio. Under no circumstances shall transfer of this document be deemed a sale. Plus Studio makes no warranties of fitness for any purpose. The Builder/Contractor shall verify all dimensions prior to any work commencing. Finaired dimensions shall take precedence over scaled work.


PROJECT TITLE			DRAWING TITLE		
AUSTRAL PARKLAND 184-186 FIFTH AVENUE, AUSTRAL, NSW 2179			AREA & AMENITIES DIAGRAM (GFA) - SHEET 01		
CLIENT 21 DERWENT RD PTY LTD			PROJECT NUMBER 20833		STAGE DA
APPROVED	CHECKED	DRAWN	DRAWING NUMBER		REVISION
HN	HN	CS	PLA-DA-5000		A




0. GROUND 00
SCALE: 1:850 @A3



2. LEVEL 02
SCALE: 1:850 @A3

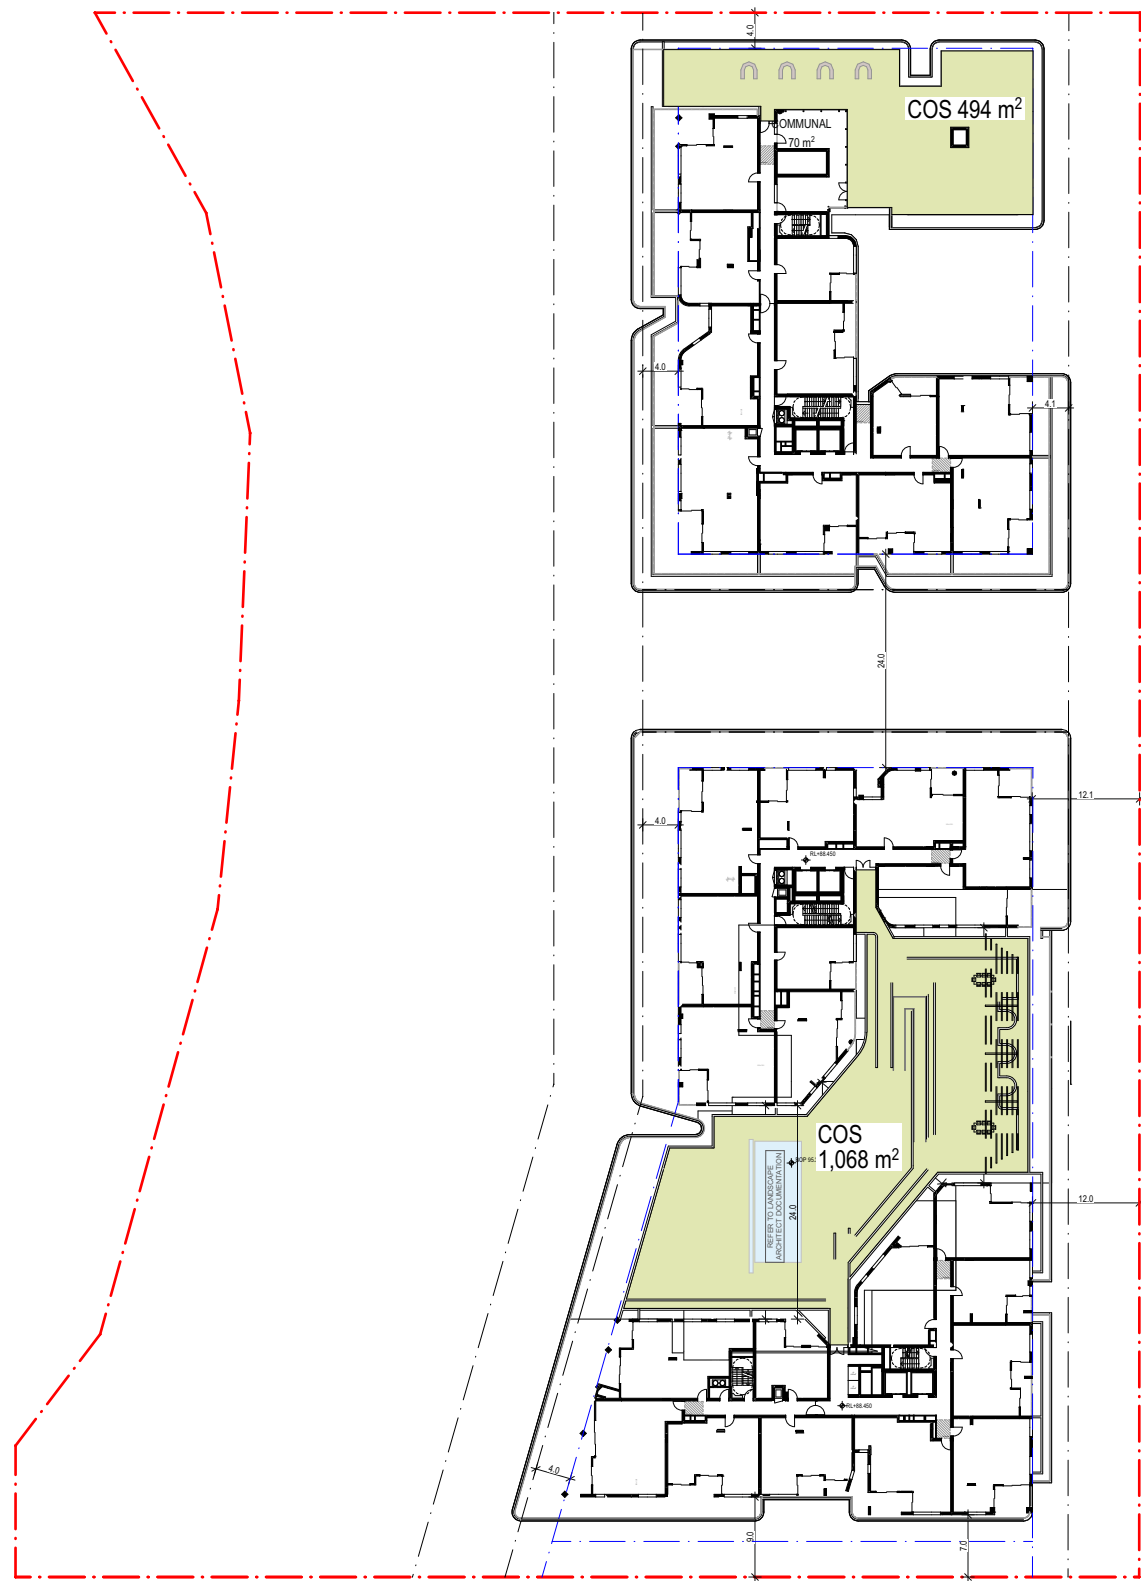

4. LEVEL 04
SCALE: 1:850 @A3

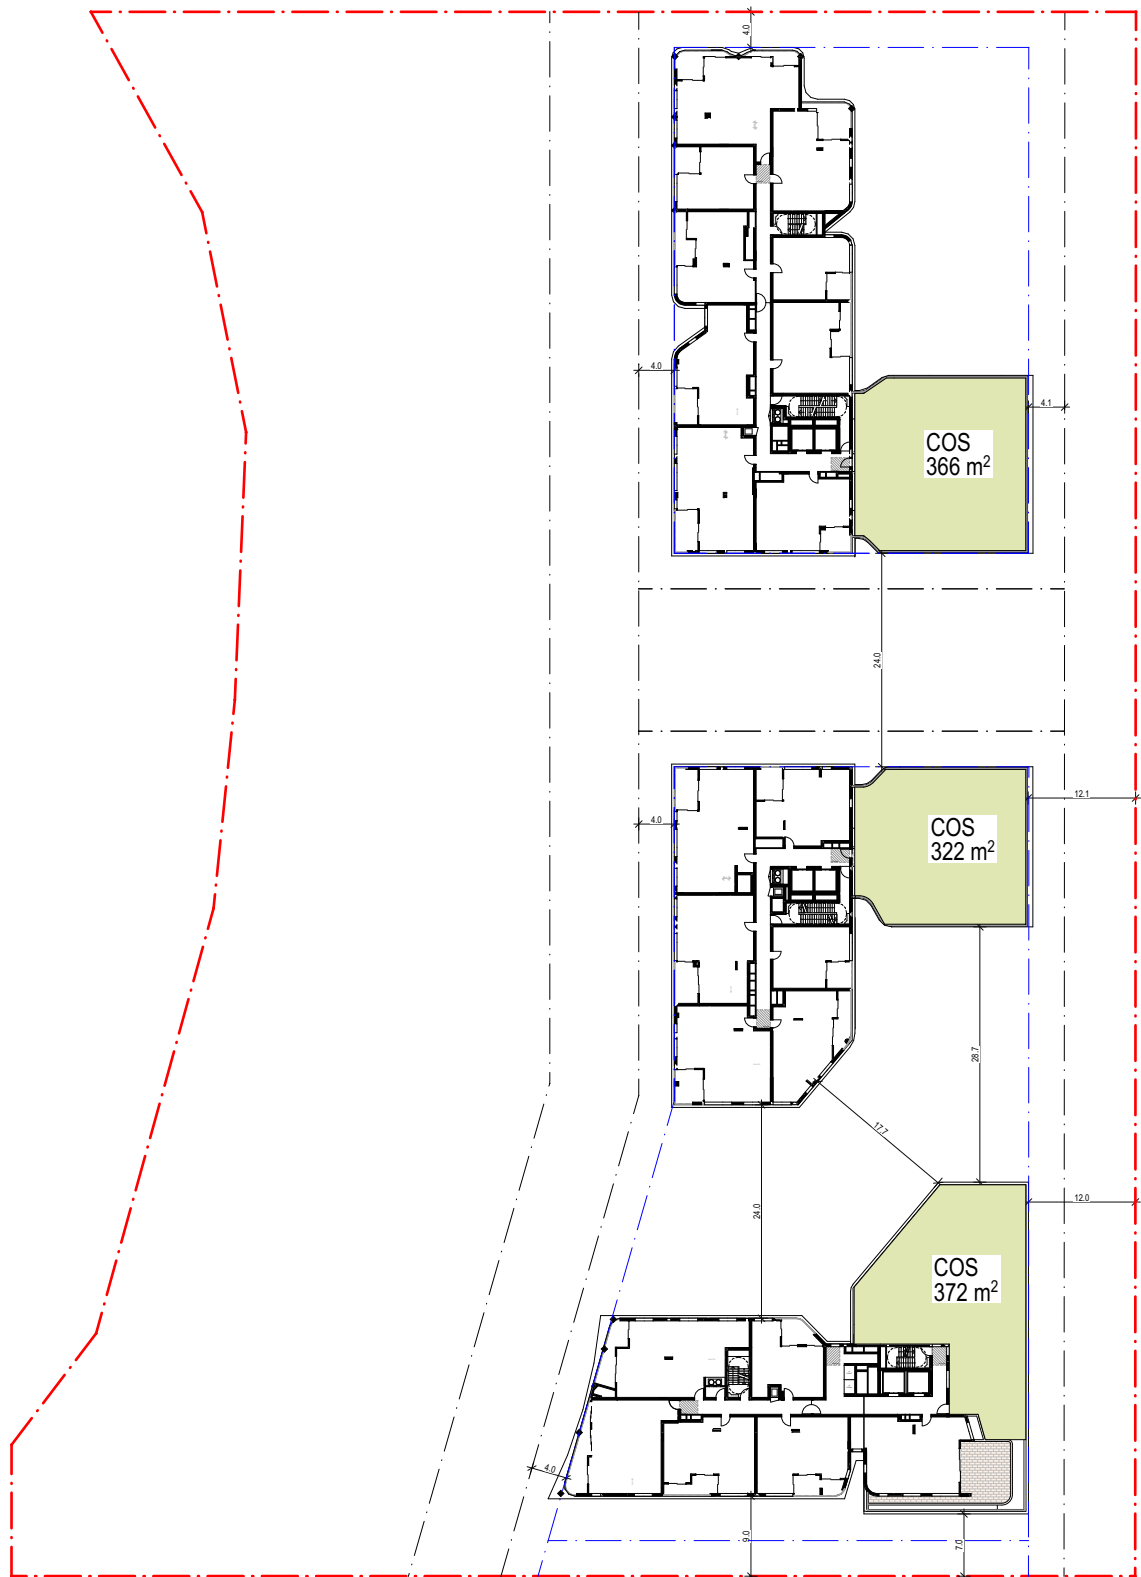

12. LEVEL 12
SCALE: 1:850 @A3

DEVELOPABLE SITE AREA excluding Council Dedicated Roads	8,828 m2
PROPOSED COMMUNAL OPEN SPACE	2,873 m2 (33%)
TOTAL SITE AREA	19,129 m2
PROPOSED PUBLIC OPEN SPACE	11,541 m2 (60%)

REV	DATE	REVISION DESCRIPTION	BY	CHK
A	4/05/2026	FOR SSDA SUBMISSION	CS	HN

Project manager
CREATIVE VISION
02 9300 0525
cvision.com.au

Landscape Architect
LANDFX
0424 769 049
www.landfx.com.au


Traffic Engineer
ASON GROUP
02 9083 6601
www.asongroup.com.au

Structural Engineer
PALANTIR CONSULTING
02 9037 6427
www.palantirconsulting.com.au

BCA Consultant
CERTITUDE
02 9299 8058
www.certitude.com.au

ESD Consultant
ASPIRE SUSTAINABILITY
CONSULTING
02 8068 1378
www.aspiresc.com.au

NORTH POINT
SCALE
1:850 @ A1 Size

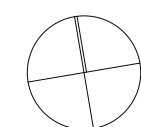

DISCLAIMER

In accepting and utilising this document, the recipient agrees that Plus Studio, retain all common law, statutory law and other rights including copyright and intellectual property rights. The recipient agrees not to use this document for any purpose other than its intended use, to waive all claims against Plus Studio resulting from unauthorised changes or to reuse the document on other projects without the prior written consent of Plus Studio. Under no circumstances shall transfer of this document be deemed a sale. Plus Studio makes no warranties of fitness for any purpose. The Builder/Contractor shall verify all dimensions prior to any work commencing. Floured dimensions shall take precedence over scaled work.

ARCHITECT
EORA / SYDNEY
Gosford Country
Level 4, 222 Clarence Street
Sydney NSW 2000
Australia
+61 2 8823 7000
sydney@plusstudio.co

Nominated Architects
Gabriel Duxue 1622
4/mt Julia 10022
Rdo Pin 11296
Plus Architecture Pty Ltd
ABN 40 091690336
plusstudio.co
© 2025 © Plus Architecture International Pty Ltd. All Rights Reserved.
Plus Studio Pty Ltd is a trademark of Plus Architecture International Pty Ltd.

**PLUS
STUDIO**

PROJECT TITLE
**AUSTRAL PARKLAND
184-186 FIFTH AVENUE, AUSTRAL,
NSW 2179**

CLIENT
21 DERWENT RD PTY
LTD

APPROVED
HN

CHECKED
HN


DRAWN
CS

DRAWING TITLE
**AREA & AMENITIES
DIAGRAM (OPEN
SPACE) - SHEET 01**

PROJECT NUMBER
20833
DRAWING NUMBER
PLA-DA-5400

STAGE
DA
REVISION
A

SITE BOUNDARY

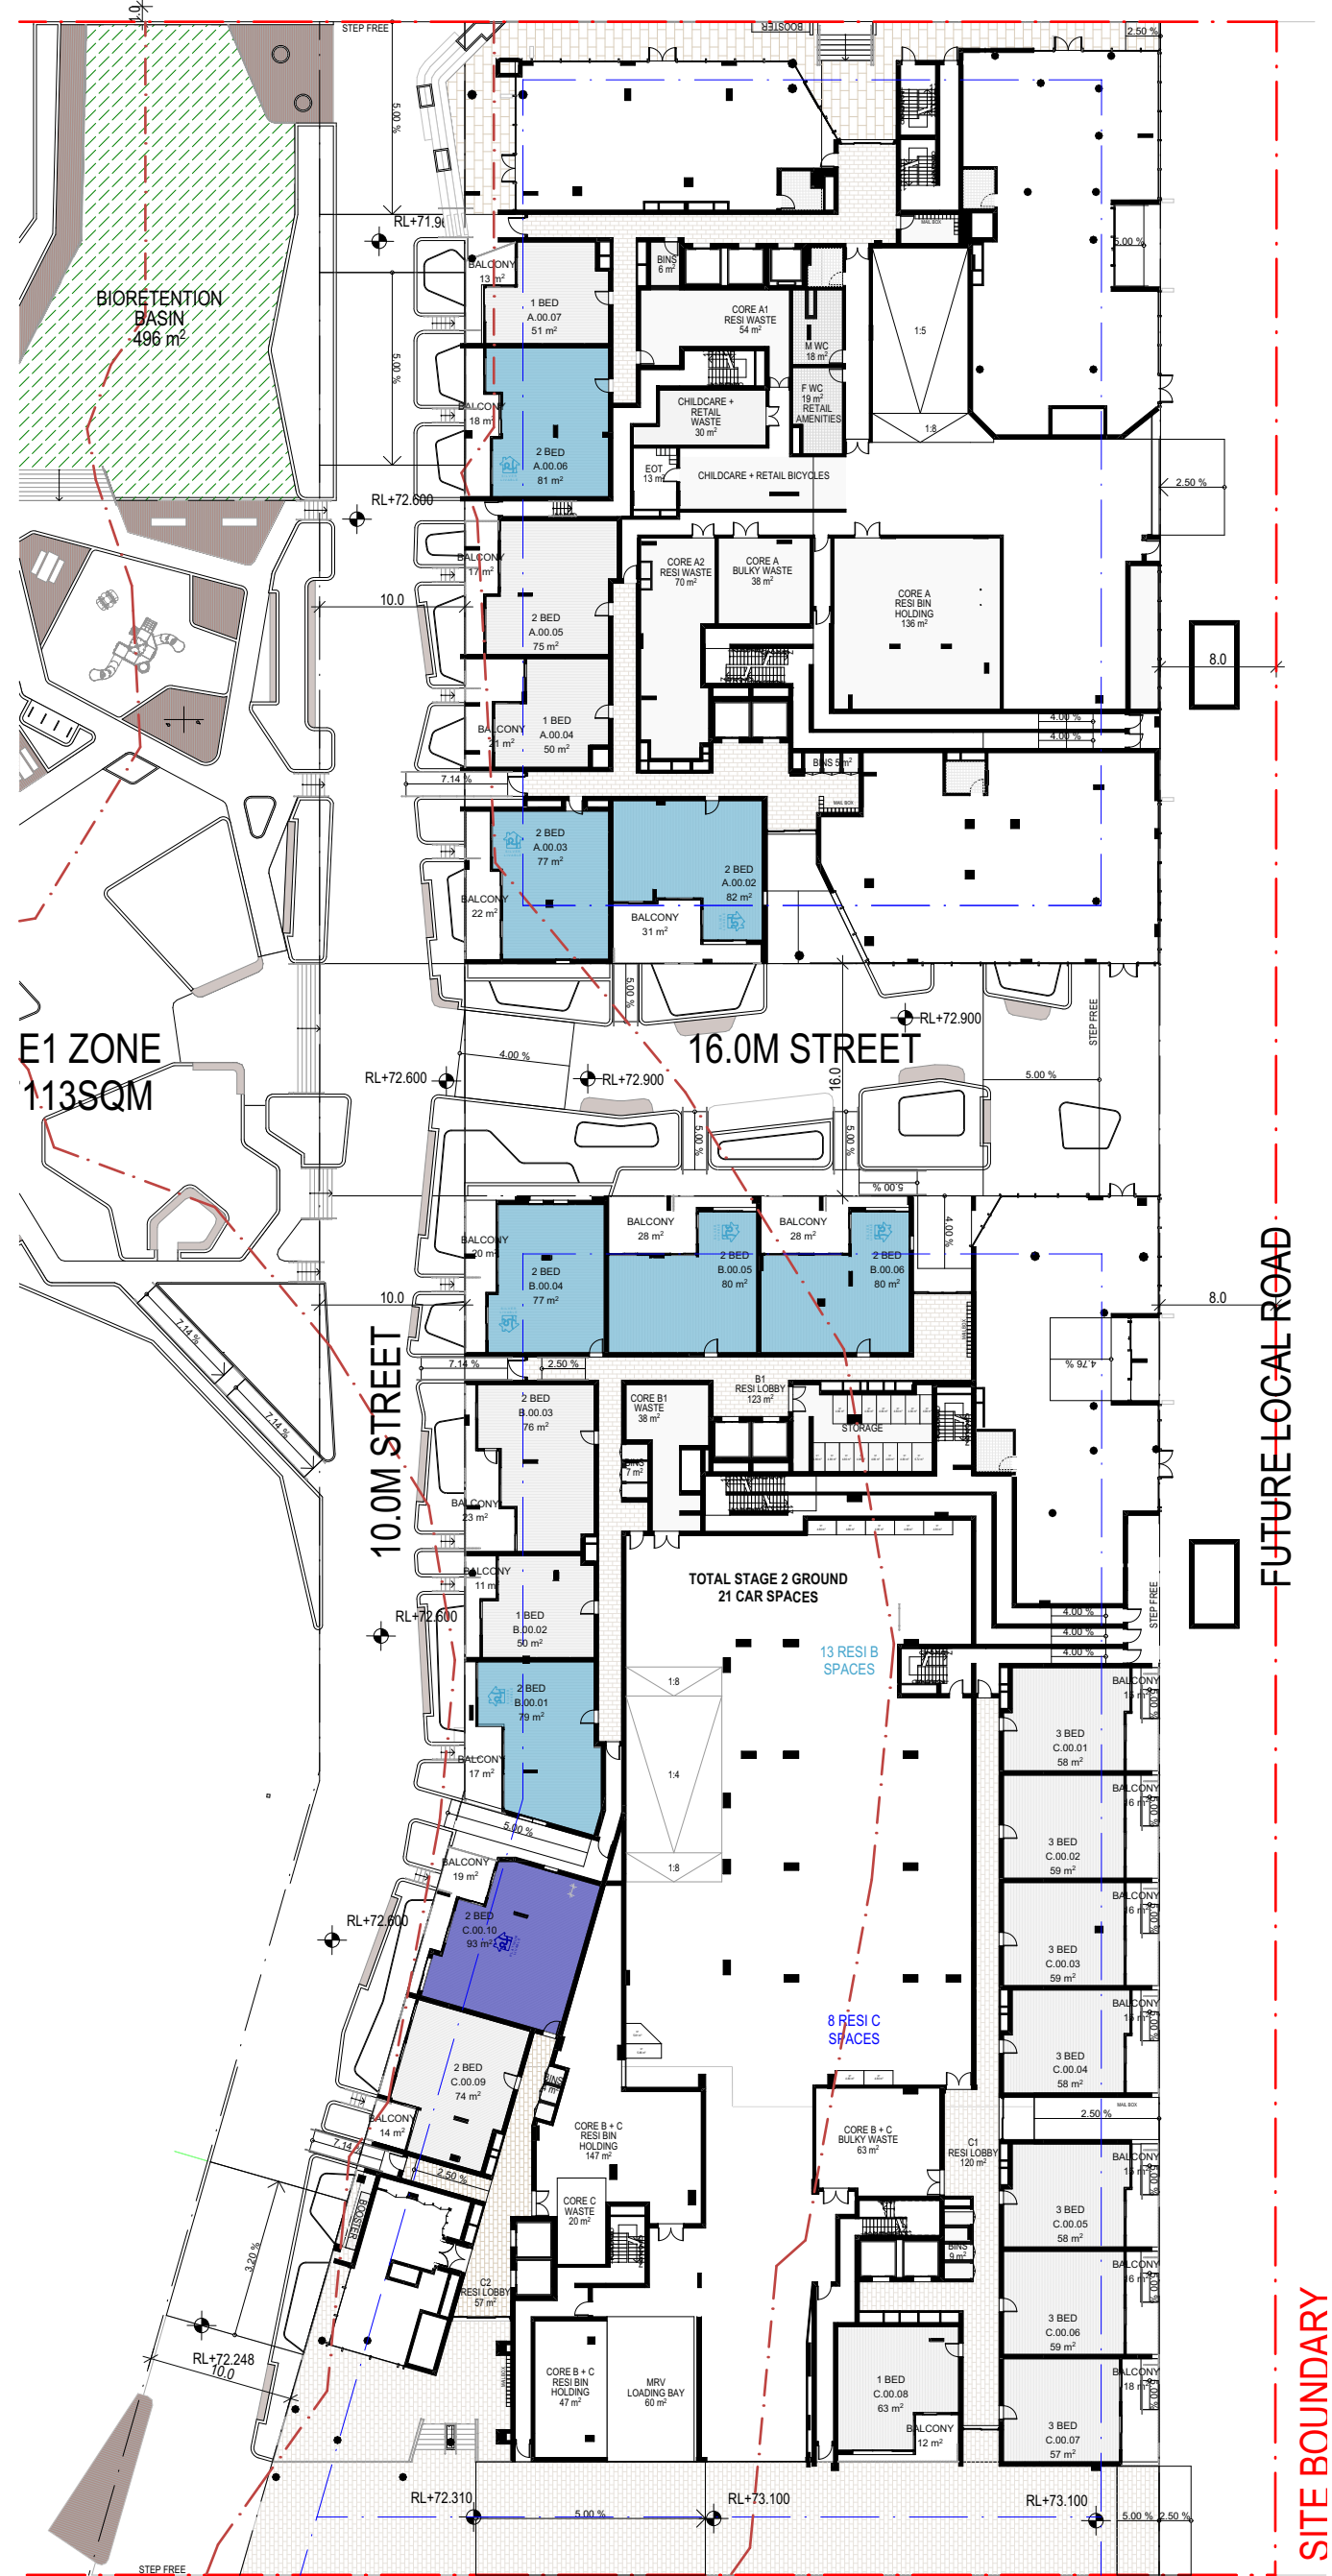0. GROUND 00
SCALE: 1:500@A1

	BUILDING A	BUILDING B	BUILDING C
SILVER	3	4	0
GOLD	0	0	0
PLATINUM	0	0	1

	SILVER		GOLD		PLATINUM
--	--------	--	------	--	----------

1. LEVEL 01
SCALE: 1:500@A1

	BUILDING A	BUILDING B	BUILDING C
SILVER	1	2	0
GOLD	1	1	1
PLATINUM	0	0	2

2. LEVEL 02
SCALE: 1:500@A1

	BUILDING A	BUILDING B	BUILDING C
SILVER	5	2	0
GOLD	2	1	1
PLATINUM	0	0	2

3. LEVEL 03
SCALE: 1:500@A1

	BUILDING A	BUILDING B	BUILDING C
SILVER	5	2	0
GOLD	2	1	1
PLATINUM	0	0	2



4. LEVEL 04
SCALE: 1:500@A1

	BUILDING A	BUILDING B	BUILDING C
SILVER	1	3	2
GOLD	0	1	0
PLATINUM	1	0	0

SILVER

GOLD

PLATINUM



5. LEVEL 05
SCALE: 1:500@A1

	BUILDING A	BUILDING B	BUILDING C
SILVER	2	3	2
GOLD	0	1	0
PLATINUM	2	0	0



6. LEVEL 06
SCALE: 1:500@A1

	BUILDING A	BUILDING B	BUILDING C
SILVER	1	3	2
GOLD	0	1	0
PLATINUM	2	0	0




7. LEVEL 07- 11
SCALE: 1:500@A1

	BUILDING A	BUILDING B	BUILDING C
SILVER	5	15	10
GOLD	0	5	0
PLATINUM	10	0	0

DISCLAIMER

In accepting and utilising this document, the recipient agrees that Plus Studio, retain all common law, statutory law and other rights including copyright and intellectual property rights. The recipient agrees not to use this document for any purpose other than its intended use, to waive all claims against Plus Studio resulting from unauthorised changes, or to reuse the document on other projects without the prior written consent of Plus Studio. Under no circumstances shall transfer of this document be deemed a sale. Plus Studio makes no warranties of fitness for any purpose. The Builder/Contractor shall verify all dimensions prior to any work commencing. Finaired dimensions shall take precedence over scaled work.

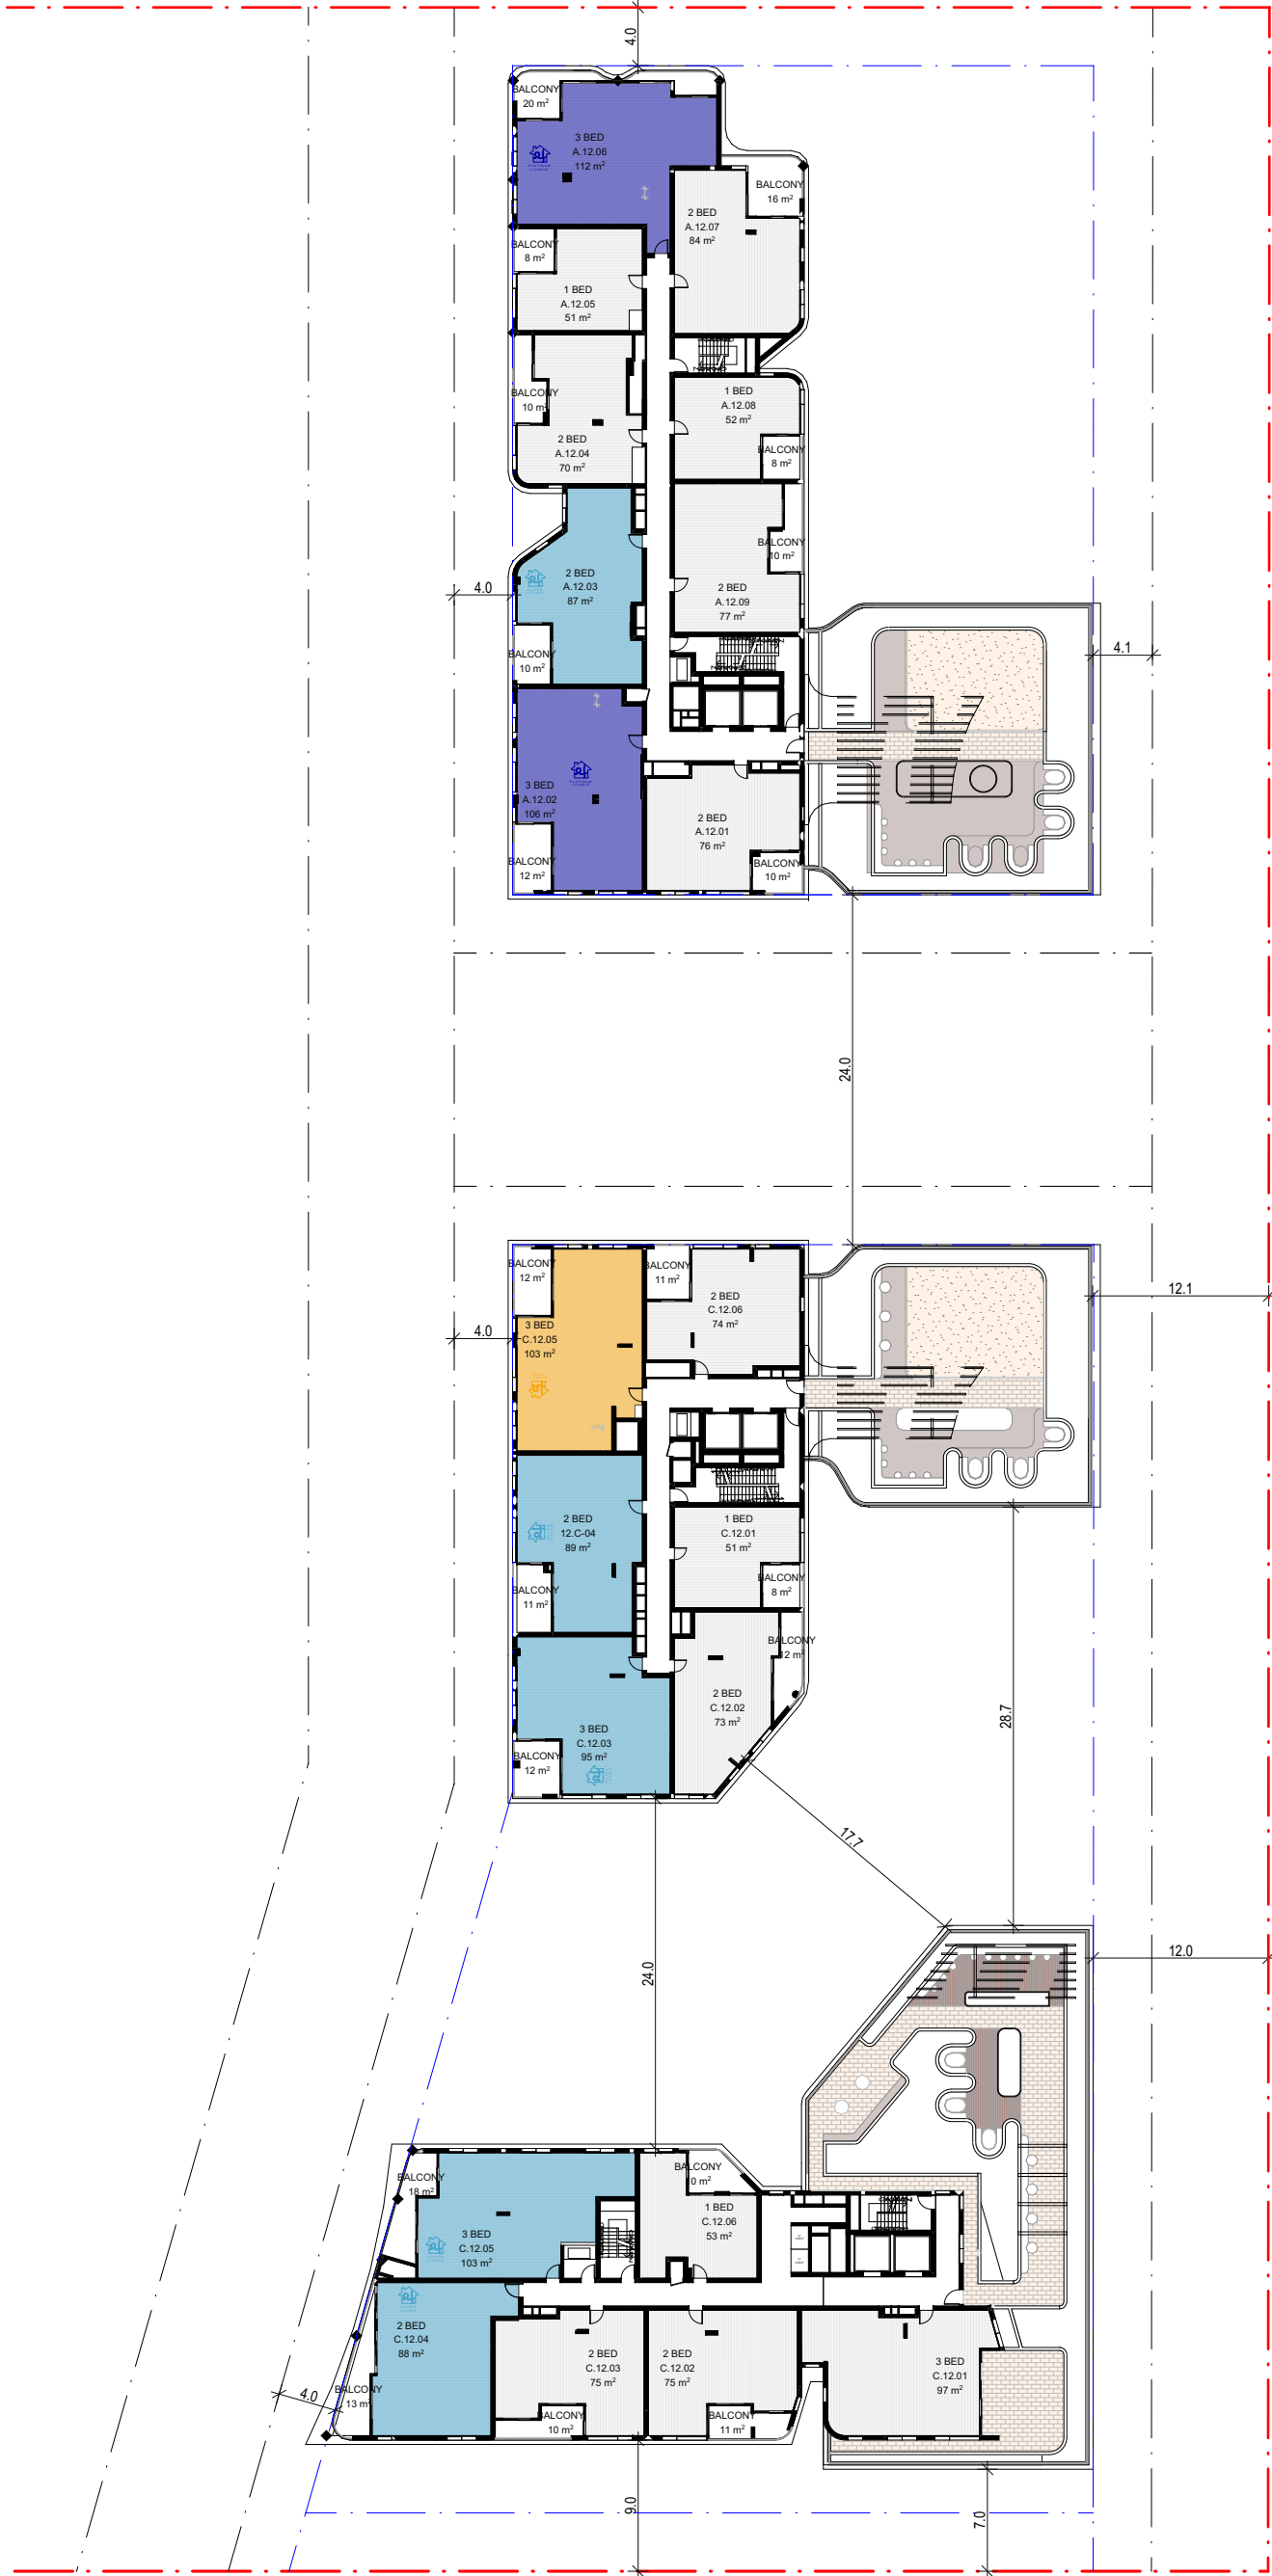

12. LEVEL 12
SCALE: 1:500@A1

	BUILDING A	BUILDING B	BUILDING C
SILVER	1	2	2
GOLD	0	1	0
PLATINUM	2	0	0

SILVER

GOLD

PLATINUM




14. LEVEL 13-14
SCALE: 1:500@A1

	BUILDING A	BUILDING B	BUILDING C
SILVER	2	4	6
GOLD	0	2	0
PLATINUM	4	0	0


	BUILDING A	BUILDING B	BUILDING C	TOTAL	%
SILVER	26	40	24	90	20%
GOLD	5	14	3	22	5%
PLATINUM	21	0	5	26	6%

138	31%
-----	-----


of 445 units

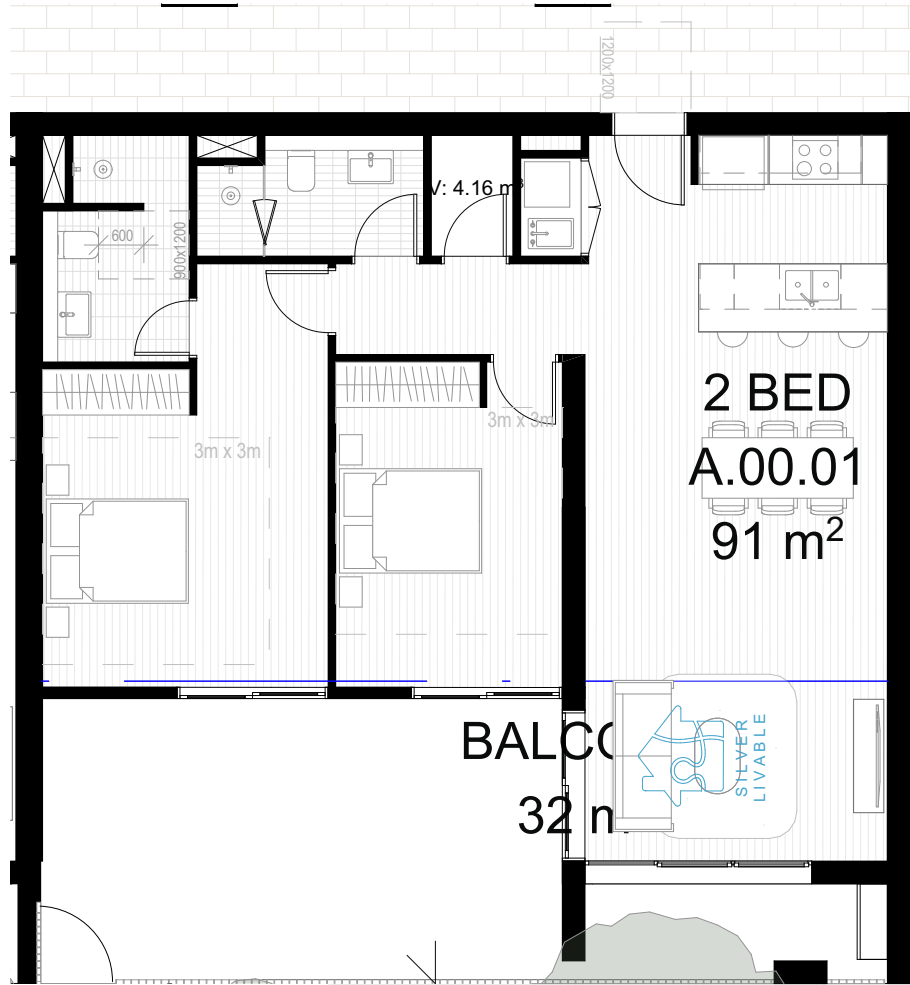


LHA SILVER TYPE 1
A.00.01

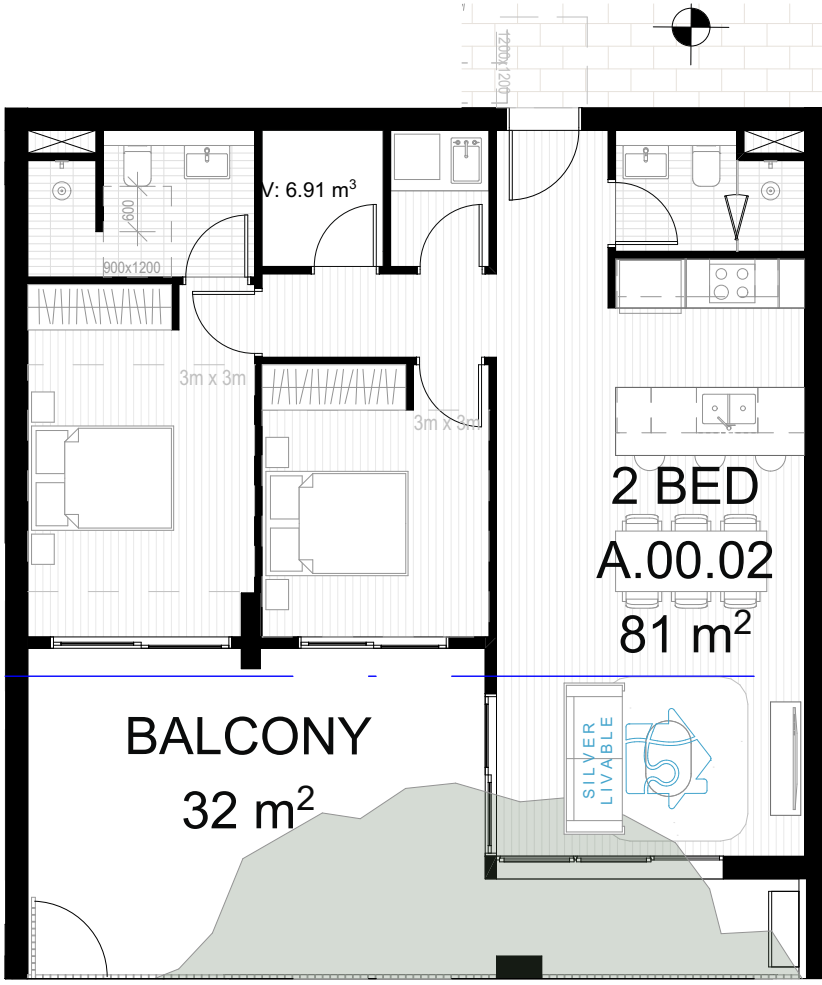


LHA SILVER TYPE 2
A.00.02
B.00.05
B.00.06

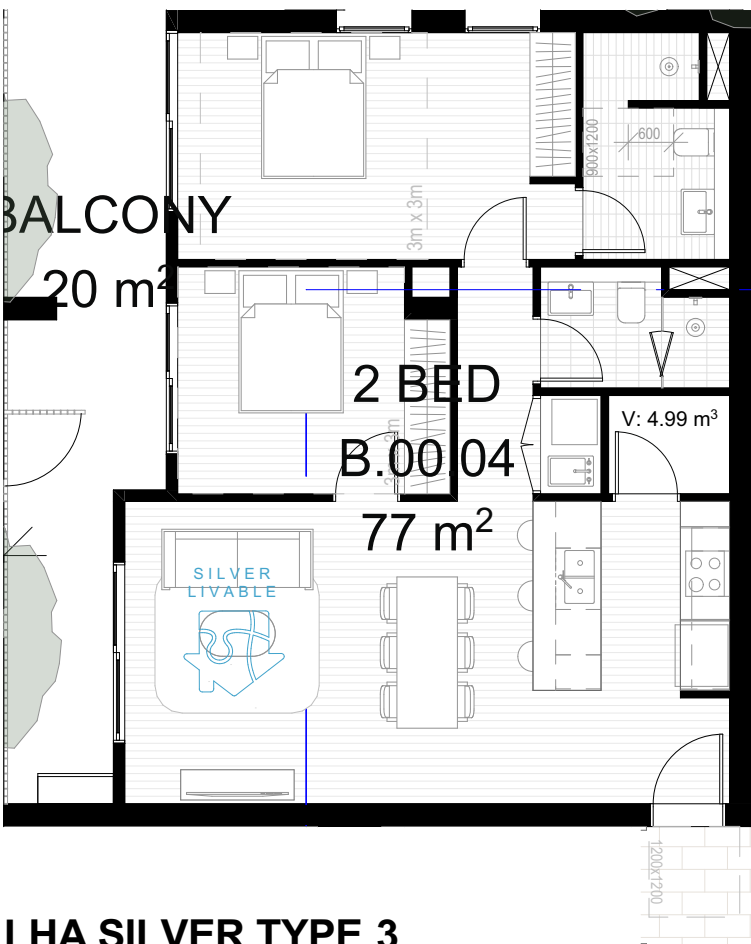


LHA SILVER TYPE 3
A.00.03
B.00.04

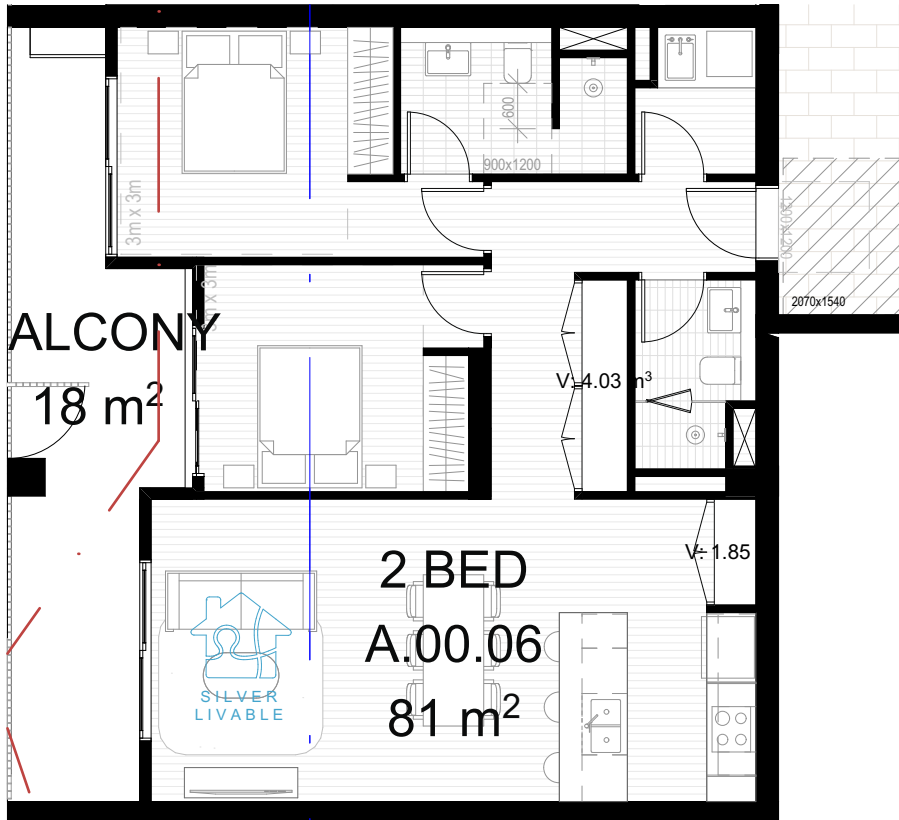


LHA SILVER TYPE 4
A.00.06

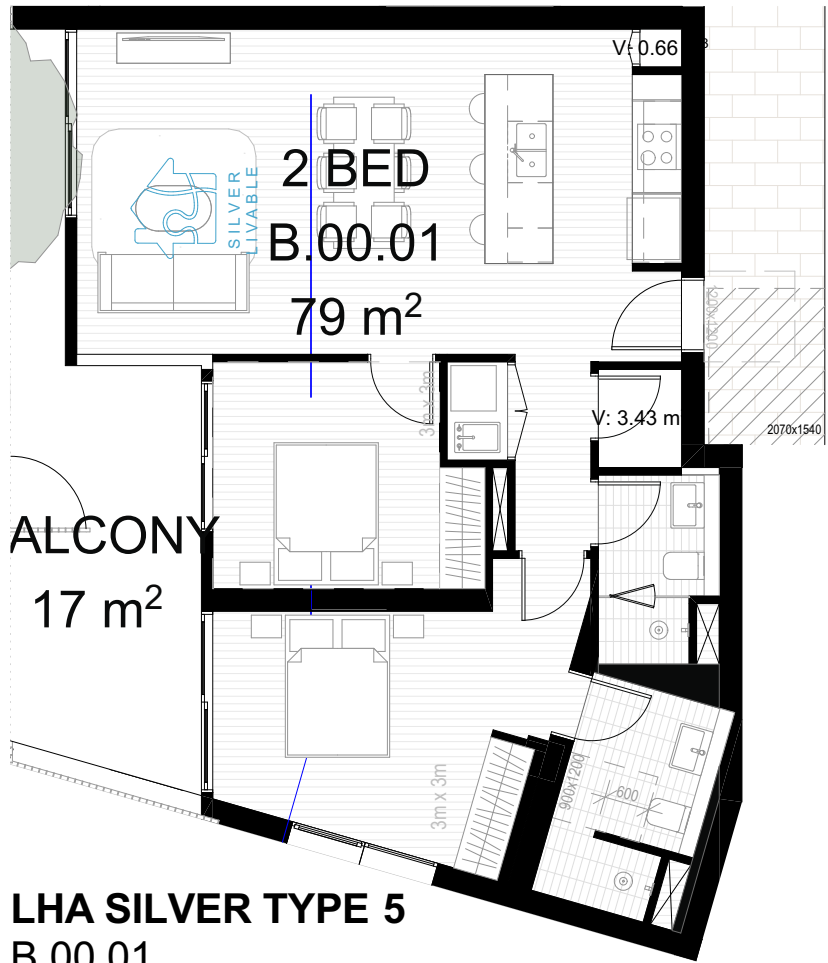


LHA SILVER TYPE 5
B.00.01

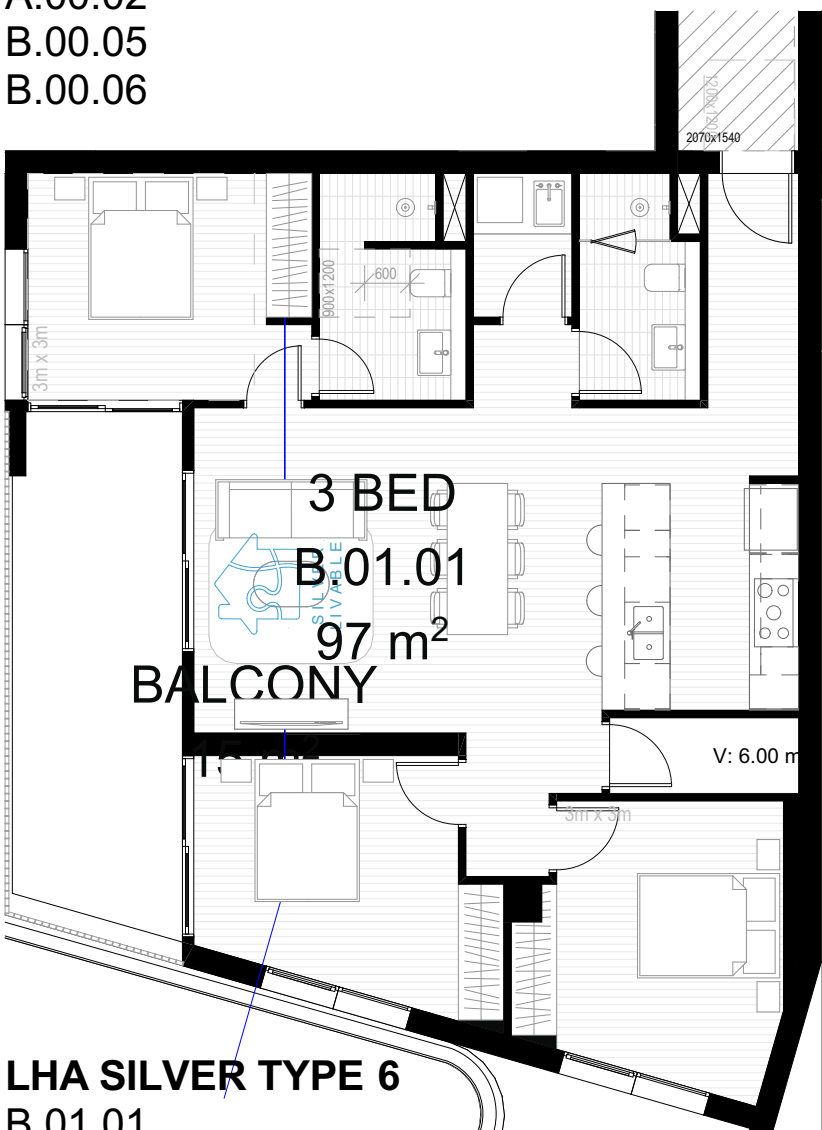


LHA SILVER TYPE 6
B.01.01
B.02.01
B.03.01

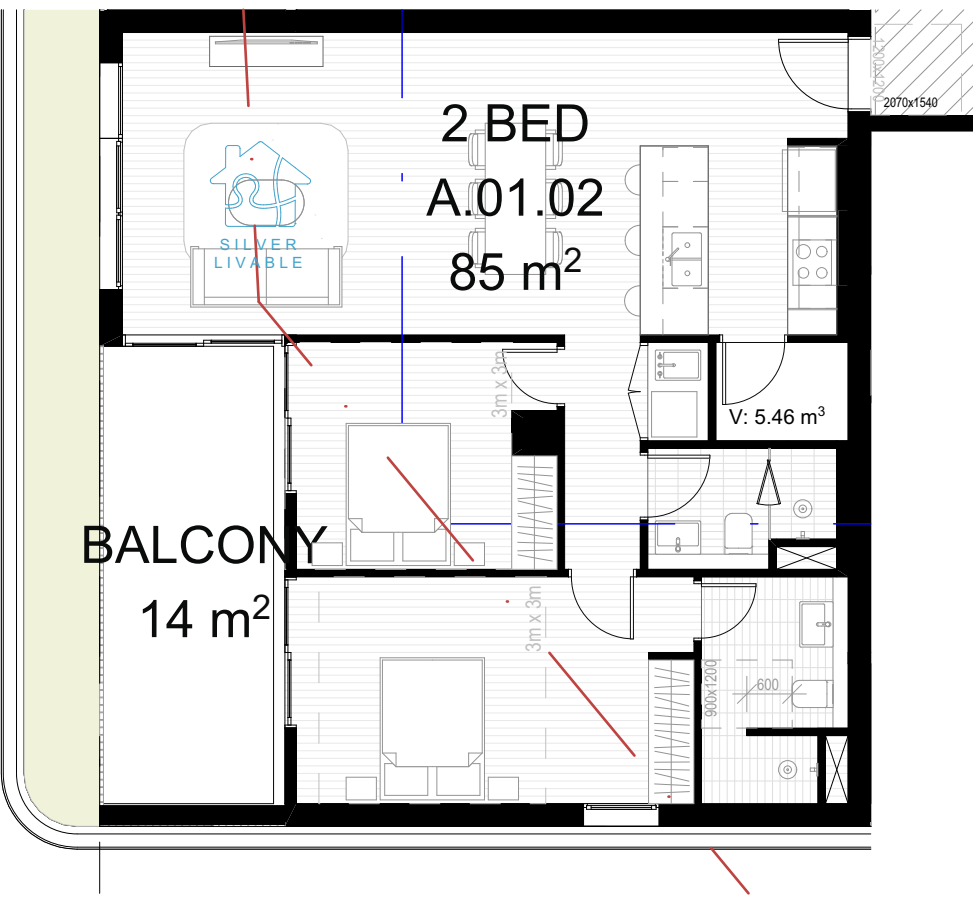


LHA SILVER TYPE 7
A.01.02
A.02.07

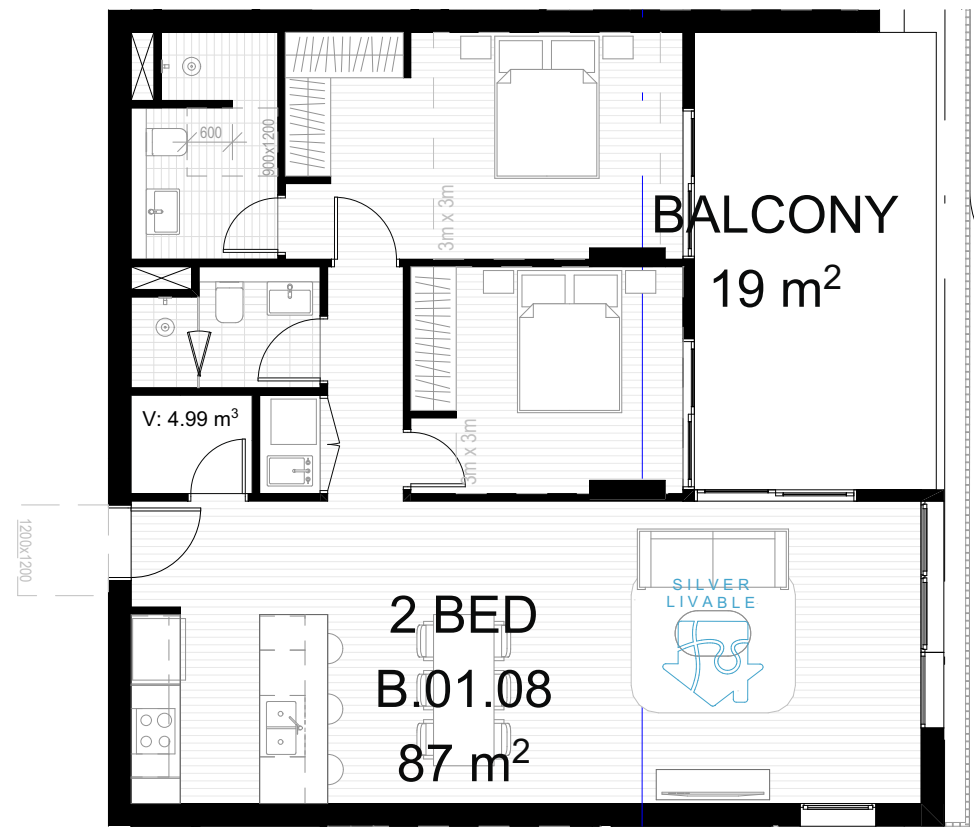


LHA SILVER TYPE 8
B.01.08
B.02.08
B.03.08

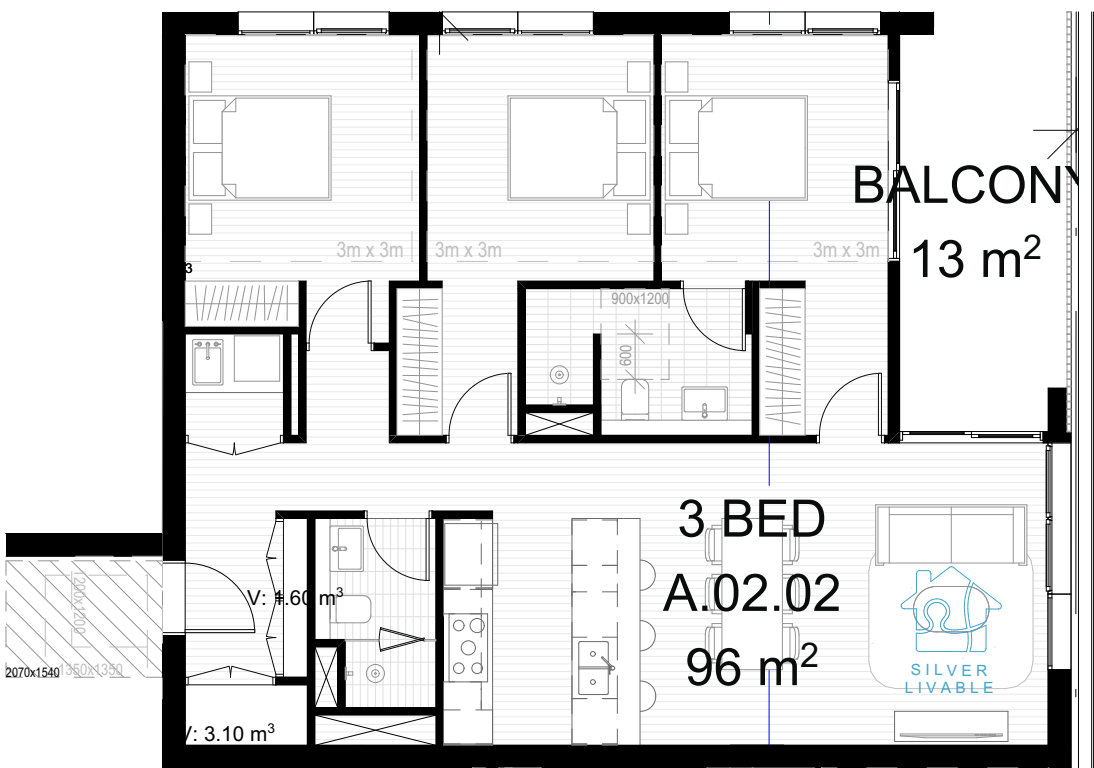


LHA SILVER TYPE 9
A.02.02

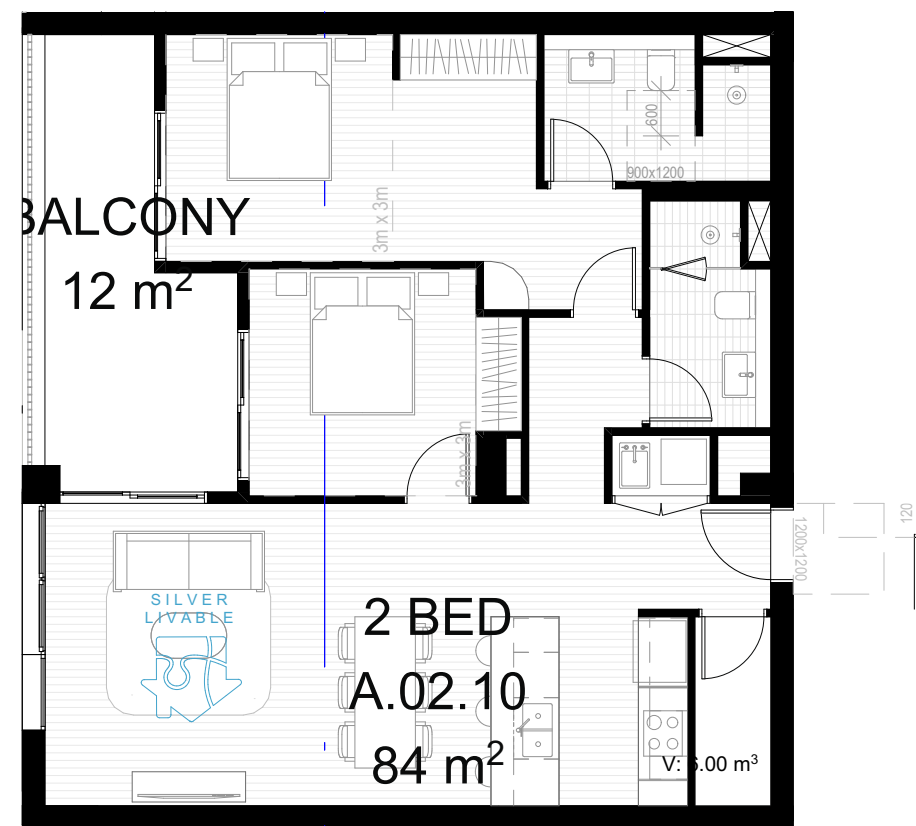

LHA SILVER TYPE 10
A.02.10

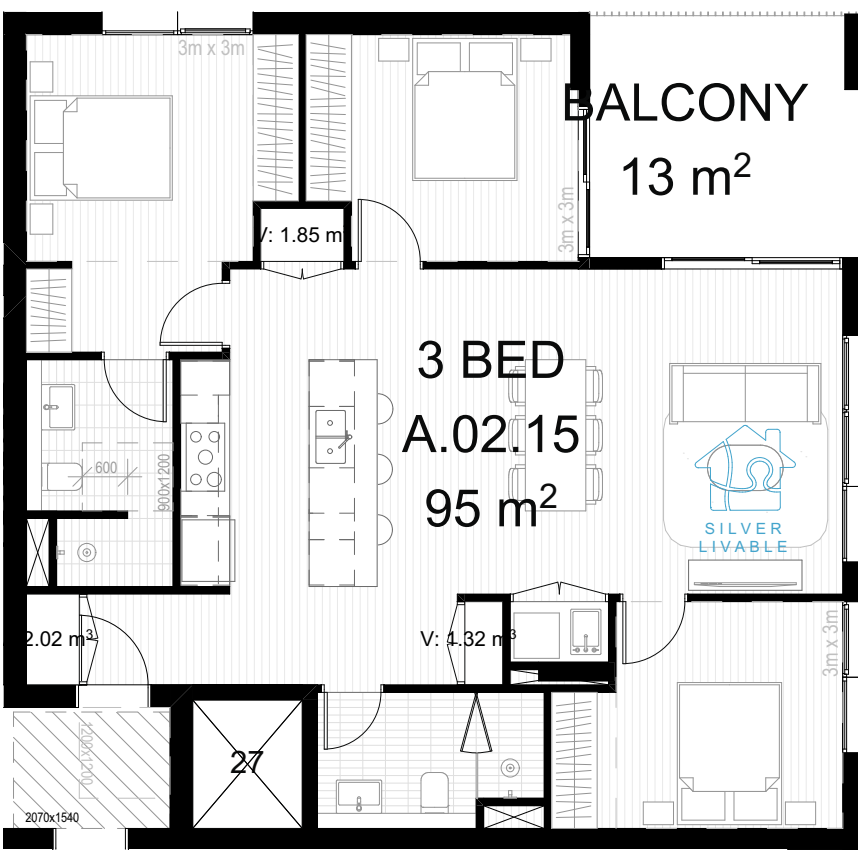

LHA SILVER TYPE 11
A.02.15

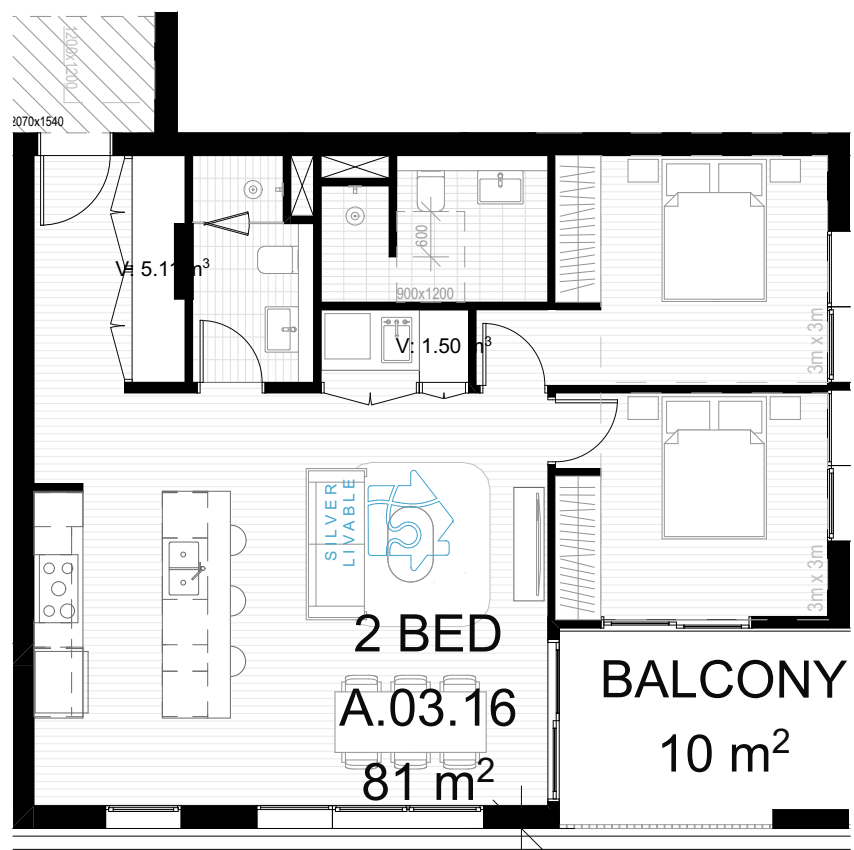

LHA SILVER TYPE 12
A.02.16
A.03.16

REV	DATE	REVISION DESCRIPTION	BY	CHK
A	4/05/2026	FOR SSDA SUBMISSION	CS	HN

Project manager
CREATIVE VISION
02 9300 0525
ovision.com.au

Urban Planning
COLLIERS
02 9566 6962
www.colliers.com.au

Landscape Architect
LANDFX
0424 769 049
www.landfx.com.au

Civil Engineer
ADP CONSULTING
02 8203 5447
www.adpconsulting.com

Traffic Engineer
ASON GROUP
02 9083 6601
www.asongroup.com.au

Services Engineer
NEURON BUILD
0401 222 862
www.neuronbuild

Structural Engineer
PALANTIR CONSULTING
02 9037 6427
www.palantirconsulting.com.au

Access Consultant
ACCESS LINK CONSULTING
02 7232 0808
www.accesslink.com.au

BCA Consultant
CERTITUDE
02 9299 8058
www.certitude.com.au

Fire Engineering
INNOVASERVICES
AUSTRALIA
1300 882 262
www.innovaservices.com.au

ESD Consultant
ASPRE SUSTAINABILITY
CONSULTING
02 8068 1378
www.aspresc.com.au

Waste Consultant
ELEPHANTS FOOT
1300 435 374
www.elephantsfoot.com.au

NORTH POINT



DISCLAIMER

In accepting and utilising this document, the recipient agrees that Plus Studio, retain all common law, statutory law and other rights including copyright and intellectual property rights. The recipient agrees not to use this document for any purpose other than its intended use, to waive all claims against Plus Studio resulting from unauthorised changes or to reuse the document on other projects without the prior written consent of Plus Studio. Under no circumstances shall transfer of this document be deemed a sale. Plus Studio makes no warranties of fitness for any purpose. The Builder/Contractor shall verify all dimensions prior to any work commencing. Finaired dimensions shall take precedence over scaled work.

SCALE

1:100 @ A1 Size

ARCHITECT
EORA / SYDNEY
Gosford Country
Level 4, 222 Clarence Street
Sydney NSW 2000
Australia

+61 2 9823 7000
sydney@plusstudio.co

Nominated Architects
Gabriel Duxue 1622
4/111 Julia 10022
Pado Pin 11296

Plus Architecture Pty Ltd
ABN 40 091690336
plusstudio.co

© 2025 © Plus Architecture International Pty Ltd. All Rights Reserved.
Plus Architecture is a trademark of Plus Architecture International Pty Ltd.

**PLUS
STUDIO**

PROJECT TITLE

**AUSTRAL PARKLAND
184-186 FIFTH AVENUE, AUSTRAL,
NSW 2179**

CLIENT

21 DERWENT RD PTY
LTD

APPROVED

HN

CHECKED

HN

DRAWN

CS

DRAWING TITLE

**UNIVERSAL LHA
SILVER
TYPOLOGIES -
SHEET 01**

PROJECT NUMBER

20833

DRAWING NUMBER


PLA-A-6110

STAGE


DA

REVISION


A

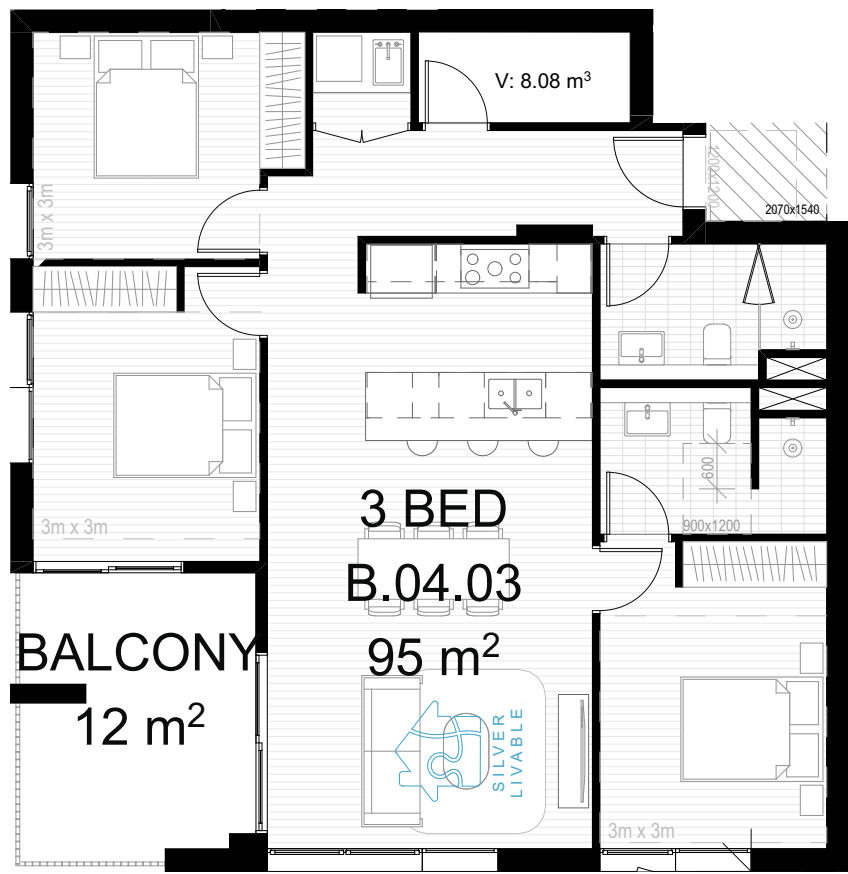


LHA SILVER TYPE 13
B.04.03 - B.14.03 (X11 UNITS)

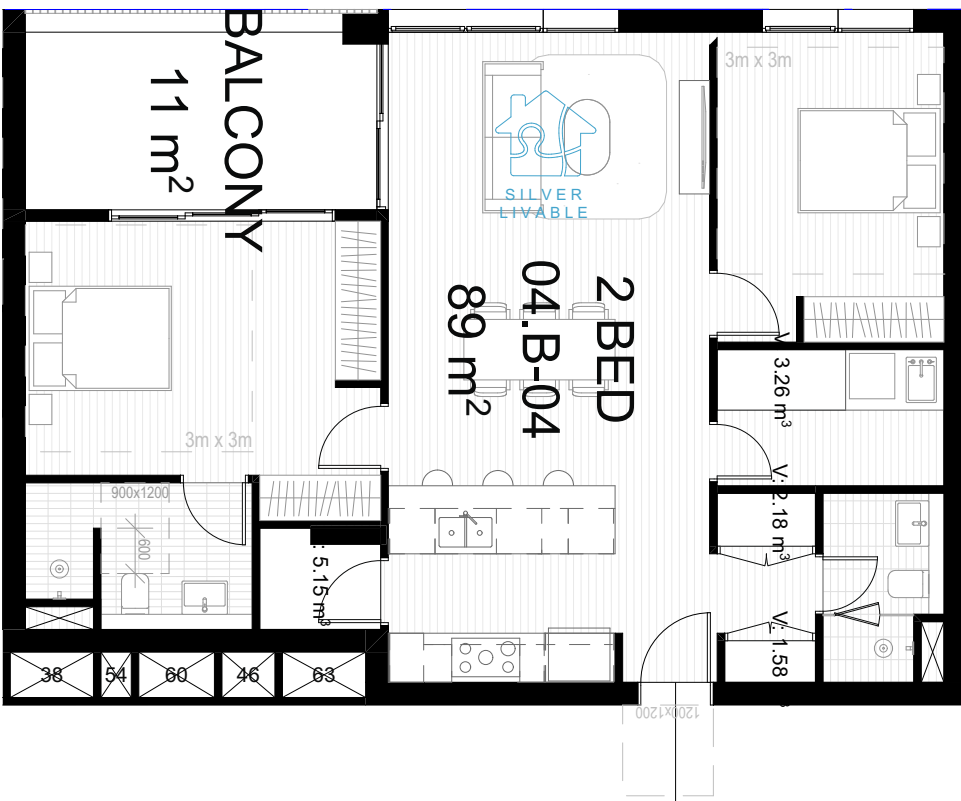


LHA SILVER TYPE 14
B.04.04 - B.14.04 (X11 UNITS)

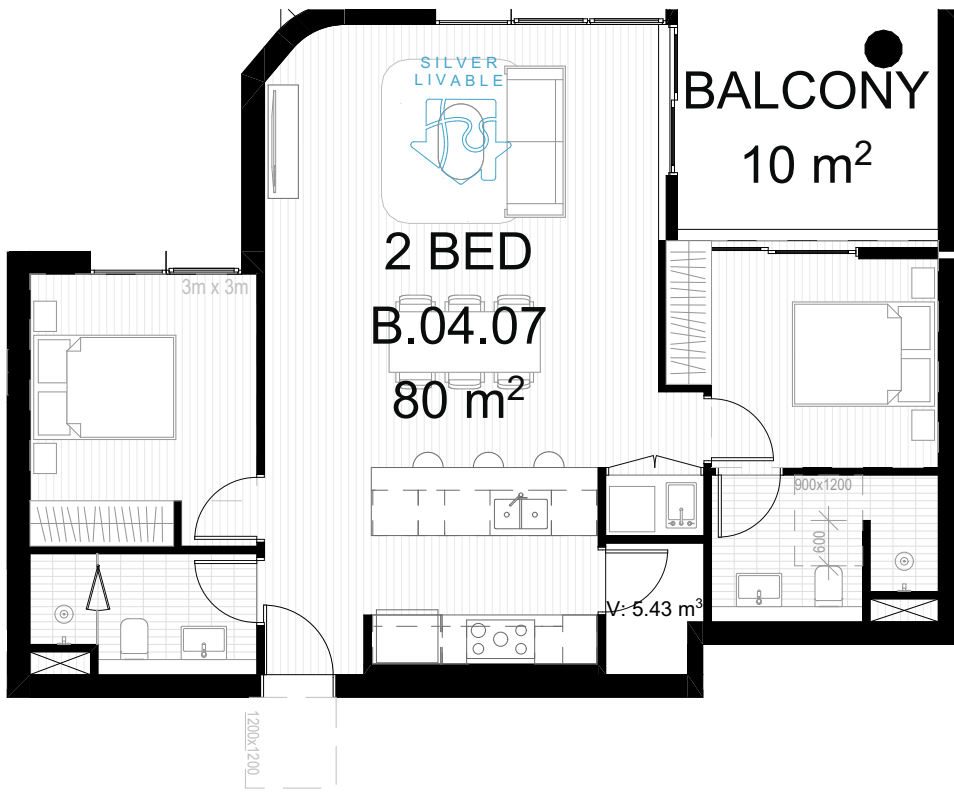


LHA SILVER TYPE 15
B.04.07 - B.11.07 (X8 UNITS)

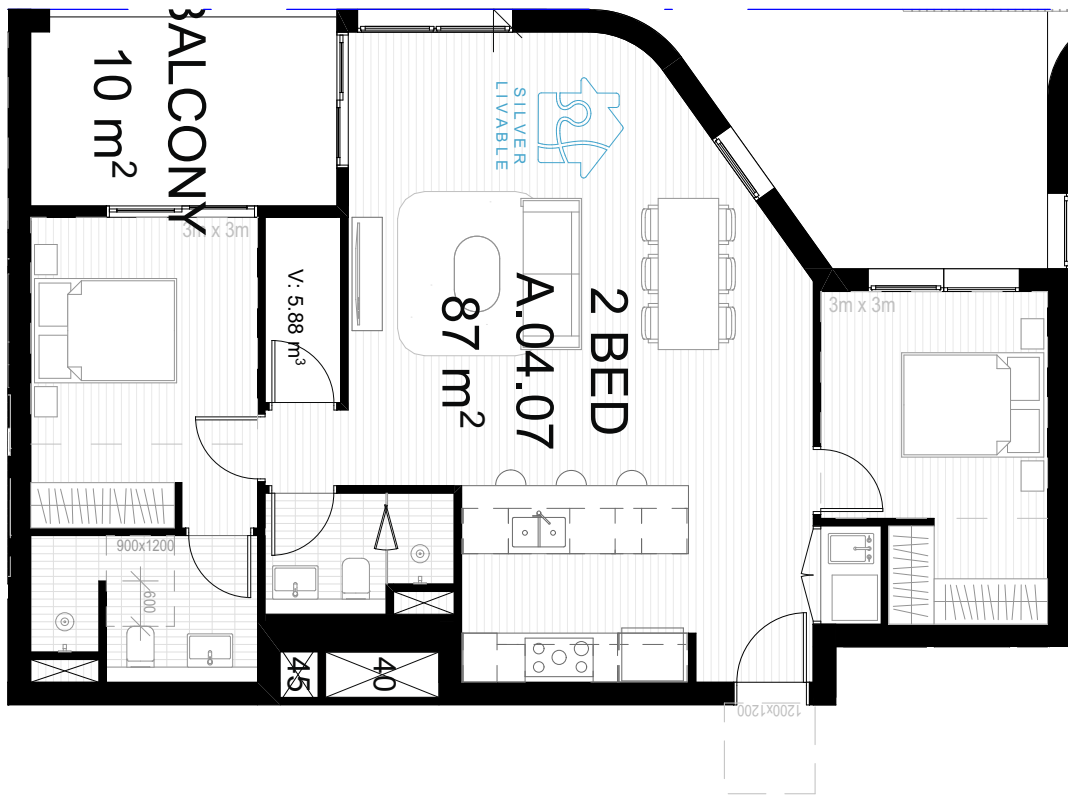


LHA SILVER TYPE 16
A.04.08
A.05.07- A.14.07 (X10 UNITS)

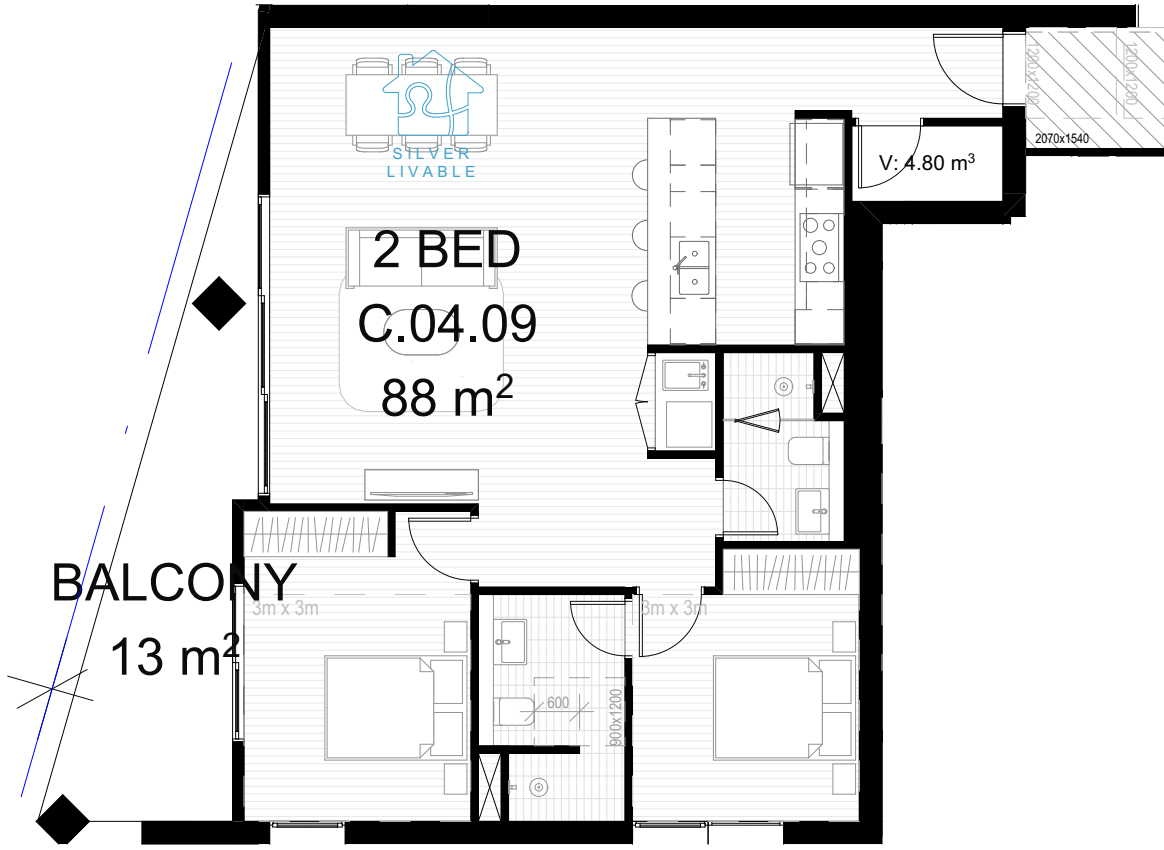


LHA SILVER TYPE 17
C.04.09 - C.11.09 (X8 UNITS)
C.12.04

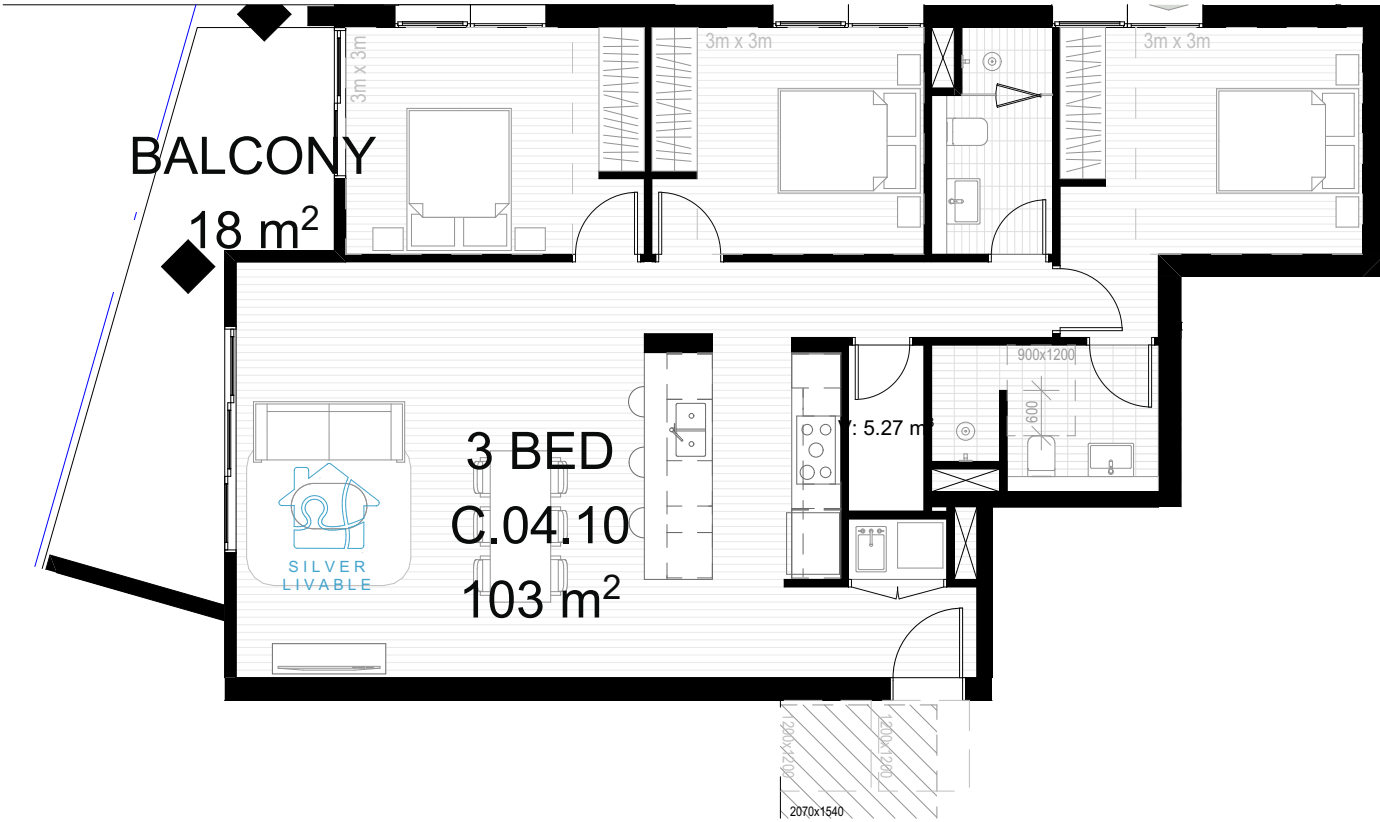


LHA SILVER TYPE 18
C.04.10 - C.04.11 (X8 UNITS)
C.12.05
C.13.04
C.14.04

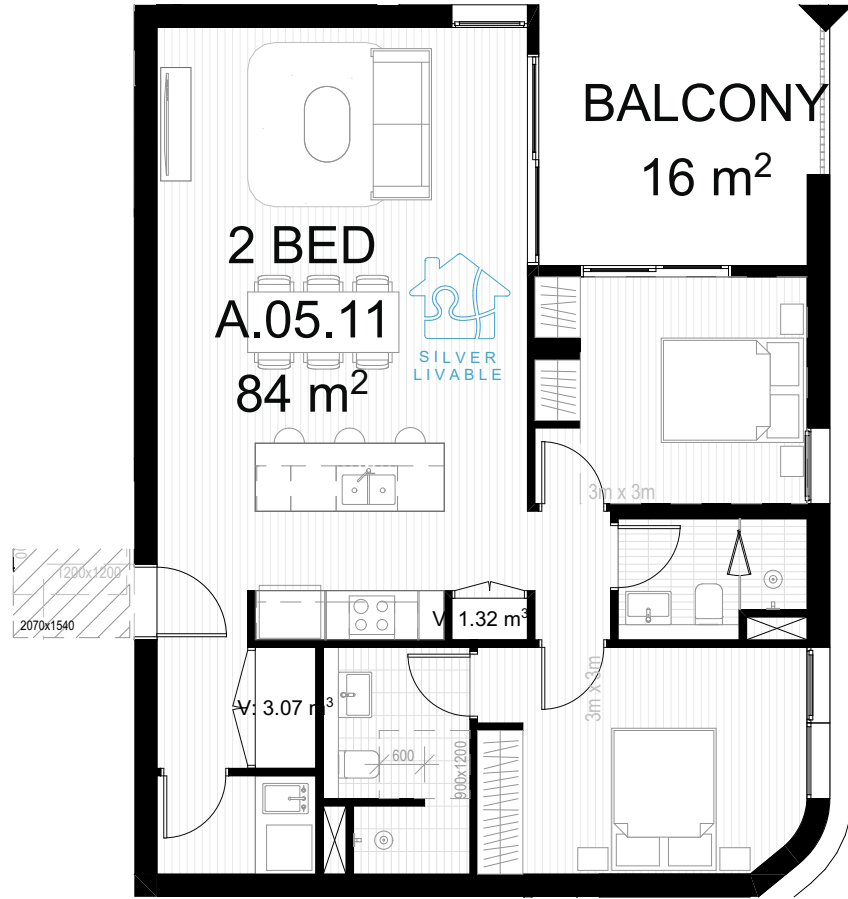

LHA SILVER TYPE 20
A.05.11

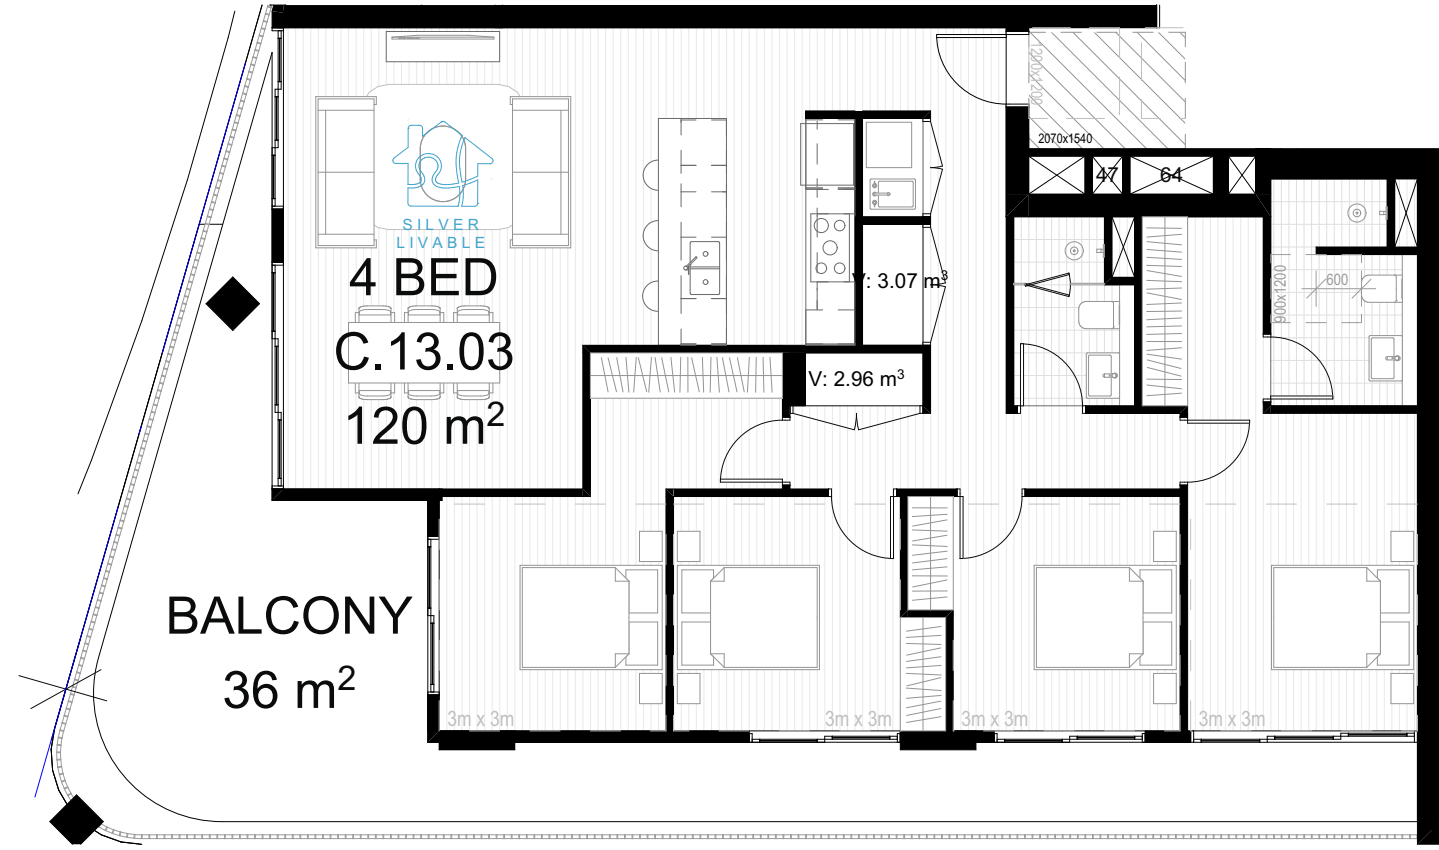


LHA SILVER TYPE 22
C.13.03
C.14.03

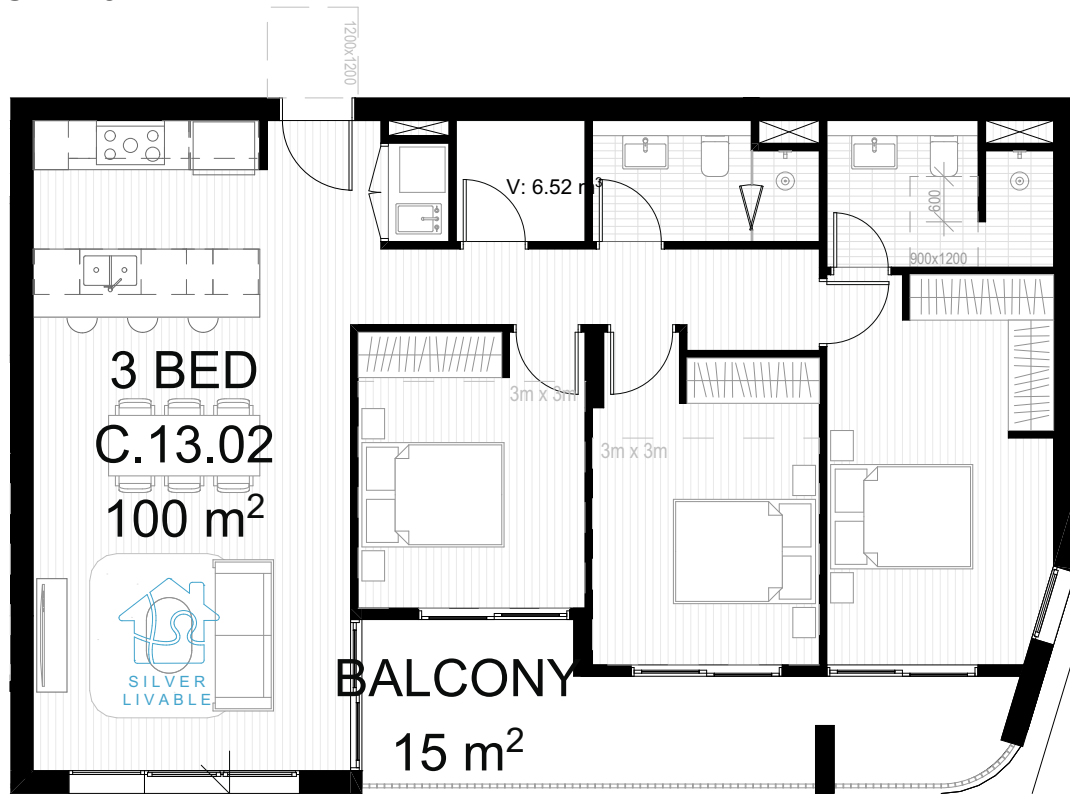


LHA SILVER TYPE 21
C.13.02
C.14.02


REV	DATE	REVISION DESCRIPTION	BY	CHK	Project manager	Landscape Architect	Traffic Engineer	Structural Engineer	BCA Consultant	ESD Consultant	NORTH POINT	SCALE	ARCHITECT	PROJECT TITLE	DRAWING TITLE	PROJECT NUMBER	STAGE
A	4/05/2026	FOR SSDA SUBMISSION		CS	HN	CREATIVE VISION 02 9300 0525 ovision.com.au	LANDFX 0424 769 049 www.landfx.com.au	ASON GROUP 02 9083 6601 www.asongroup.com.au	PALANTIR CONSULTING 02 9037 6427 www.palantirconsulting.com.au	CERTATUDE 02 9299 8058 www.certatude.com.au	ASPIRE SUSTAINABILITY CONSULTING 02 8068 1378 www.aspresc.com.au	 1:100 @ A1 Size	EORA / SYDNEY Gadigal Country Level 4, 222 Clarence Street Sydney NSW 2000 Australia +612 8823 7000 sydney@plusstudio.co	AUSTRAL PARKLAND 184-186 FIFTH AVENUE, AUSTRAL, NSW 2179	UNIVERSAL LHA SILVER TYPOLOGIES - SHEET 02	20833	DA
					Urban Planning COLLIERS 02 9566 6962 www.colliers.com.au	Civil Engineer ADP CONSULTING 04101 222 862 www.adpconsulting.com	Services Engineer NEURON BUILD 0401 222 862 www.neuron.build	Access Consultant ACCESS LINK CONSULTING 02 7232 0808 www.accesslink.com.au	Fire Engineering INNOVASERVICES AUSTRALIA 1300 882 262 www.innovaservices.com.au	Waste Consultant ELEPHANTS FOOT 1300 435 374 www.elephantsfoot.com.au	DISCLAIMER In accepting and utilising this document, the recipient agrees that Plus Studio, retain all common law, statutory law and other rights including copyright and intellectual property rights. The recipient agrees not to use this document for any purpose other than its intended use, to waive all claims against Plus Studio resulting from unauthorised changes, or to reuse the document on other projects without the prior written consent of Plus Studio. Under no circumstances shall transfer of this document be deemed a sale. Plus Studio makes no warranties of fitness for any purpose. The Builder/Contractor shall verify all dimensions prior to any work commencing. Floured dimensions shall take precedence over scaled work.	Nominated Architects Gabriel Douque 1622 4m11 Julia 10022 Rido Pin 11286 Plus Architecture Pty Ltd ABN 40 091690336 plusstudio.co © 2025 © Plus Architecture International Pty Ltd. All Rights Reserved. Plus Architecture is a trademark of Plus Architecture International Pty Ltd.	CLIENT 21 DERWENT RD PTY LTD	DRAWING NUMBER PLA-A-6111	REVISION A		
														APPROVED HN	CHECKED HN	DRAWN CS	

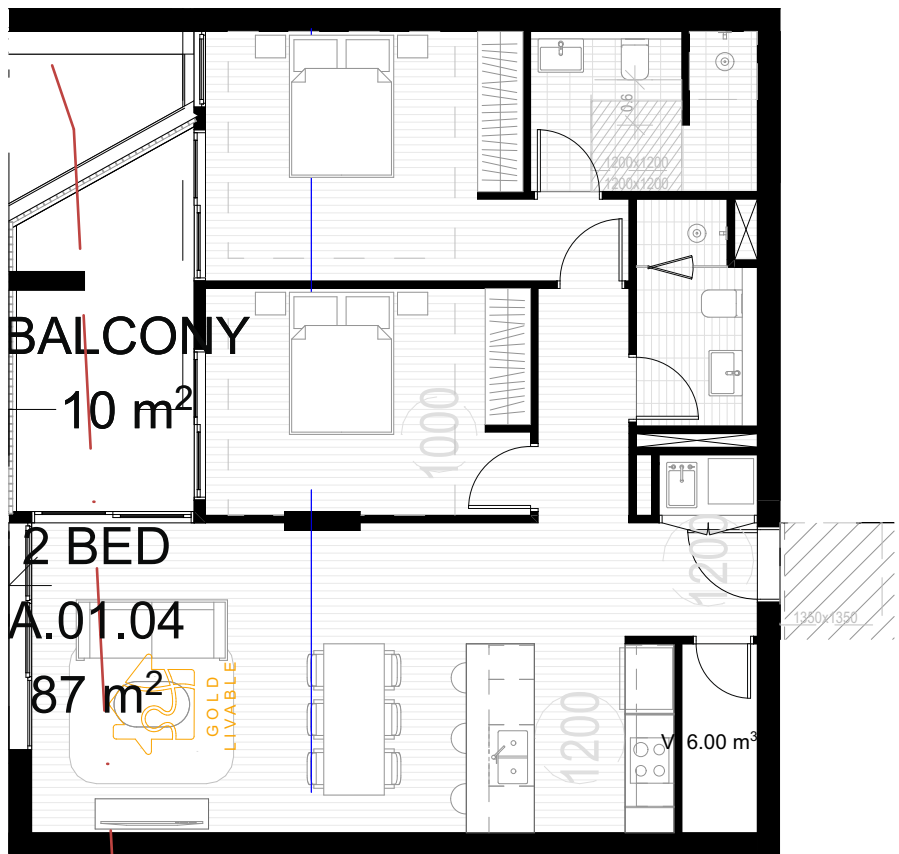


LHA GOLD TYPE 1
A.01.04
A.02.09
A.03.09

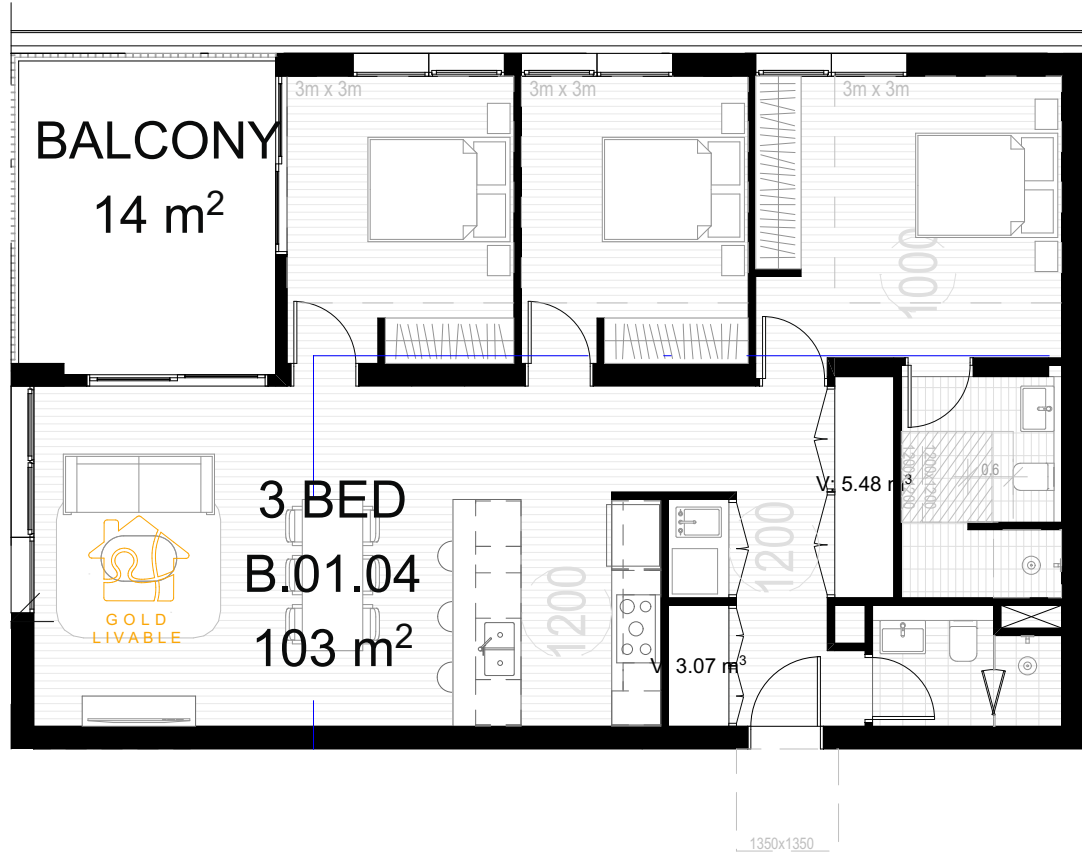


LHA GOLD TYPE 2
B.01.04
B.02.04
B.03.04

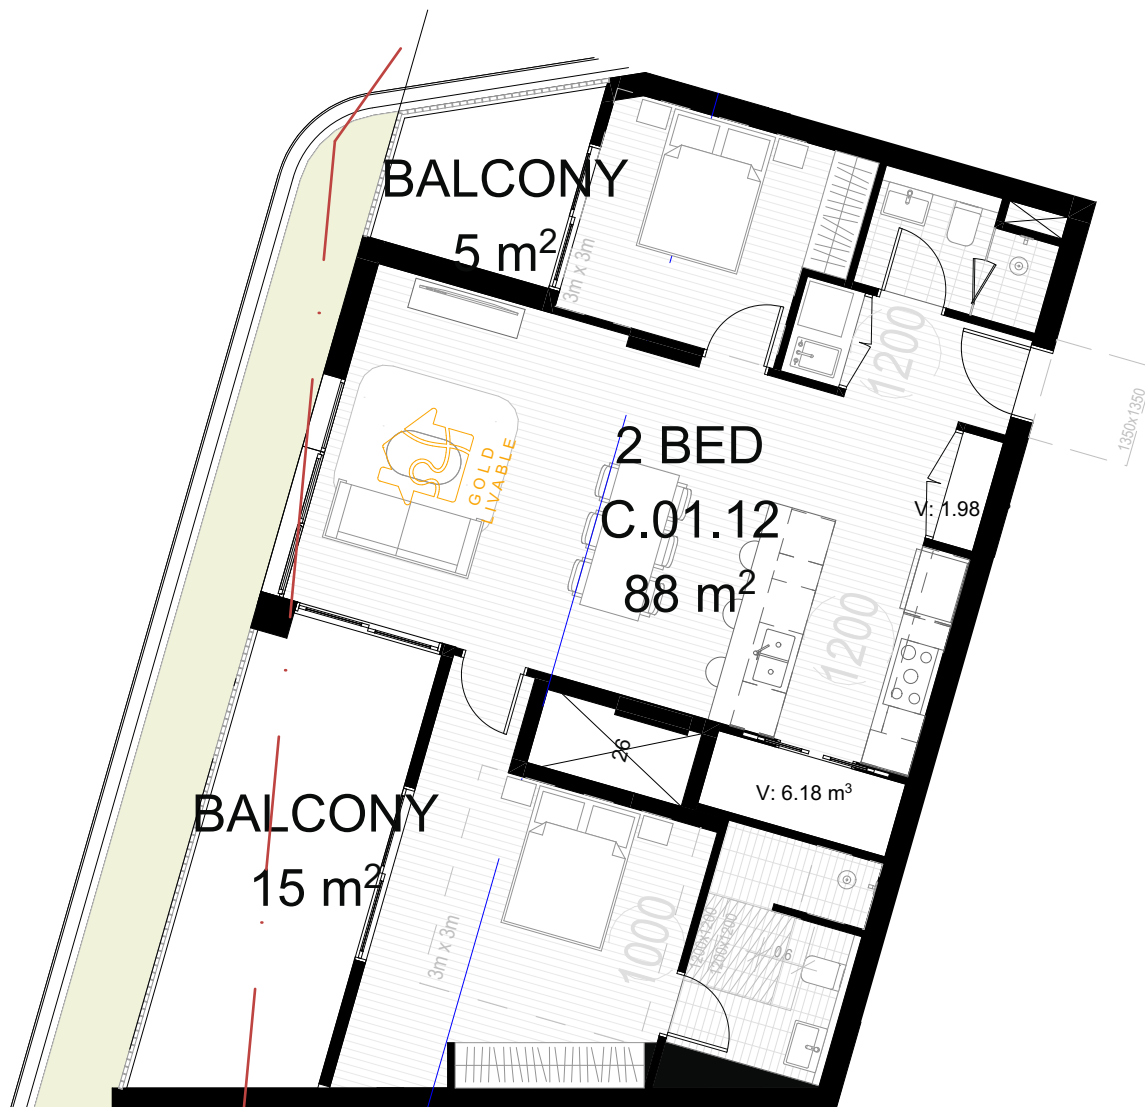

LHA GOLD TYPE 3
C.01.12
C.02.08
C.03.08

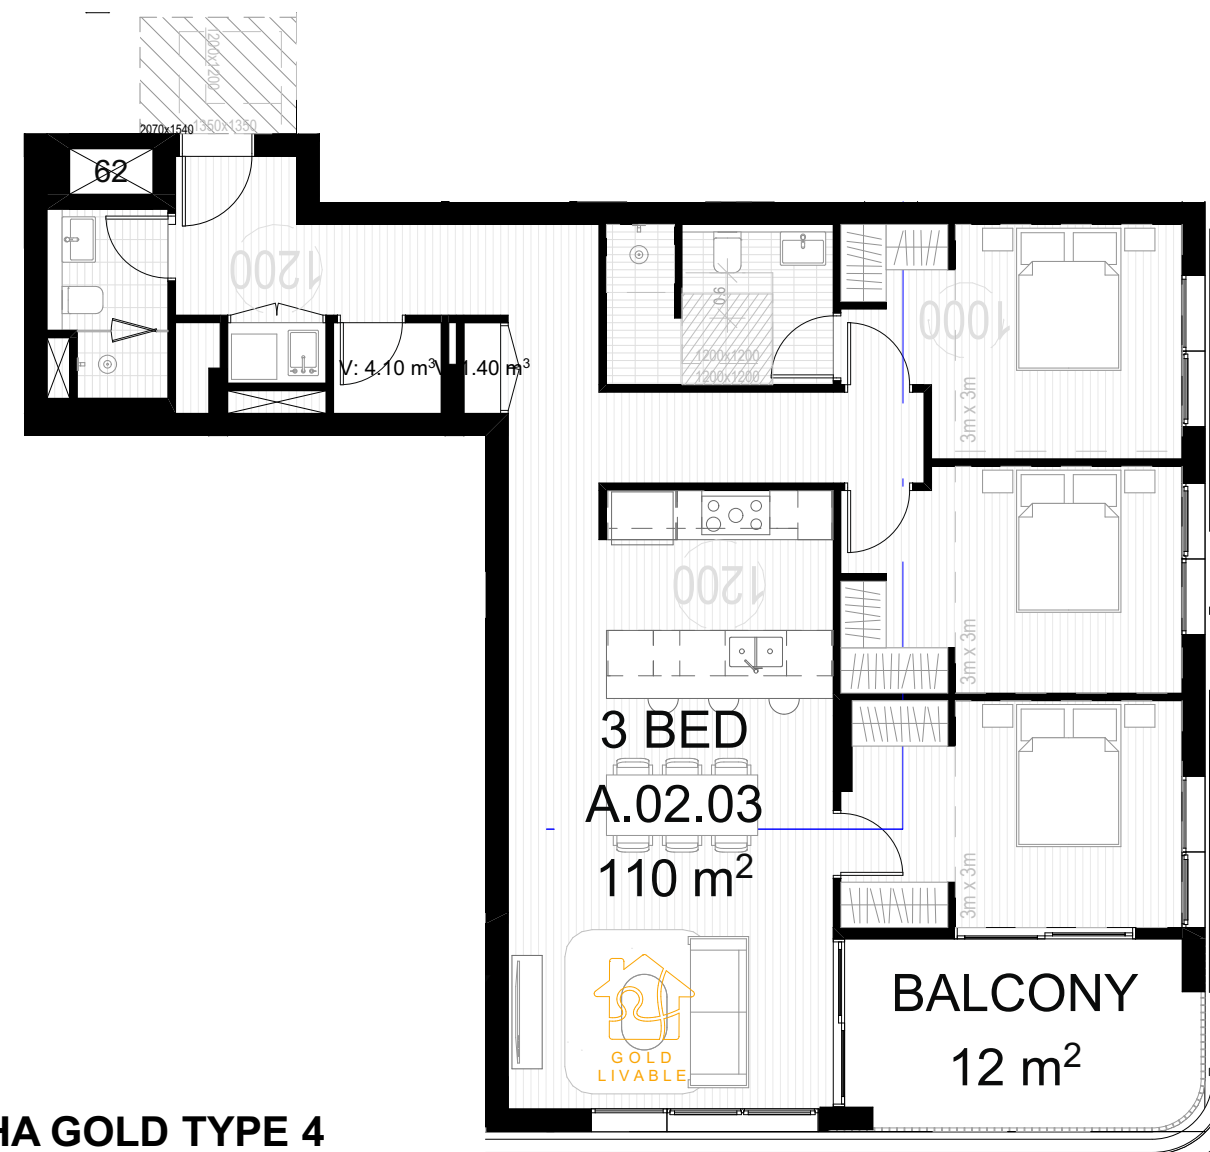

LHA GOLD TYPE 4
A.02.03
A.03.03

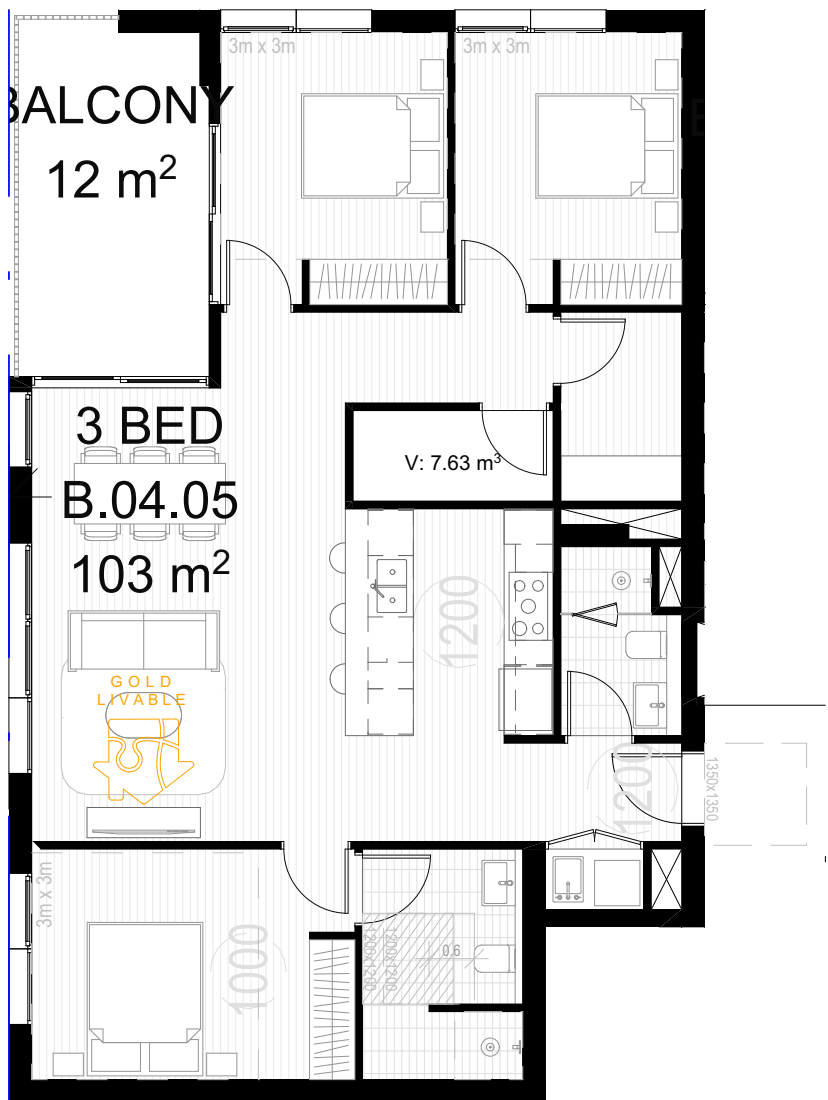

LHA GOLD TYPE 5
B.04.05 - B.14.05 (X11 UNITS)

REV	DATE	REVISION DESCRIPTION	BY	CHK
A	4/05/2026	FOR SSDA SUBMISSION	CS	HN

Project manager
CREATIVE VISION
02 9300 0525
cvision.com.au

Urban Planning
COLLIERS
02 9956 6962
www.colliers.com.au

Landscape Architect
LANDFX
0424 769 049
www.landfx.com.au

Civil Engineer
ADP CONSULTING
02 8203 5447
www.adpconsulting.com

Traffic Engineer
ASON GROUP
02 9083 6601
www.asongroup.com.au

Services Engineer
NEURON BUILD
0401 222 862
www.neuron.build

Structural Engineer
PALANTIR CONSULTING
02 9037 6427
www.palantirconsulting.com.au

Access Consultant
ACCESS LINK CONSULTING
02 7232 0808
www.accesslink.com.au


BCA Consultant
CERTITUDE
02 9299 8058
www.certitude.com.au

Fire Engineering
INNOVASERVICES AUSTRALIA
1300 882 262
www.innovaservices.com.au

ESD Consultant
ASPIRE SUSTAINABILITY CONSULTING
02 8068 1378
www.aspresc.com.au

Waste Consultant
ELEPHANTS FOOT
1300 435 374
www.elephantsfoot.com.au

NORTH POINT
SCALE
1:100 @ A1 Size

 

DISCLAIMER
In accepting and utilising this document, the recipient agrees that Plus Studio, retain all common law, statutory law and other rights including copyright and intellectual property rights. The recipient agrees not to use this document for any purpose other than its intended use, to waive all claims against Plus Studio resulting from unauthorised changes, or to reuse the document on other projects without the prior written consent of Plus Studio. Under no circumstances shall transfer of this document be deemed a sale. Plus Studio makes no warranties of fitness for any purpose. The Builder/Contractor shall verify all dimensions prior to any work commencing. Finaired dimensions shall take precedence over scaled work.

ARCHITECT
EORA / SYDNEY
Gosford Country
Level 4, 222 Clarence Street
Sydney NSW 2000
Australia

+61 2 9823 7000
sydney@plusstudio.co

Nominated Architects
Gabriel Douque 1622
4/mt Julia 10022
Rdco Pin 11296

Plus Architecture Pty Ltd
ABN 40 091690336
plusstudio.co

2025 © Plus Architecture International Pty Ltd. All Rights Reserved.
Plus Architecture is a trademark of Plus Architecture International Pty Ltd.

**PLUS
STUDIO**

PROJECT TITLE
AUSTRAL PARKLAND
184-186 FIFTH AVENUE, AUSTRAL,
NSW 2179

CLIENT
21 DERWENT RD PTY LTD

APPROVED
HN

CHECKED
HN


DRAWN
CS

DRAWING TITLE
UNIVERSAL LHA
GOLD
TYPOLOGIES -
SHEET 01


PROJECT NUMBER
20833
DRAWING NUMBER
PLA-A-6112

STAGE
DA


REVISION
A

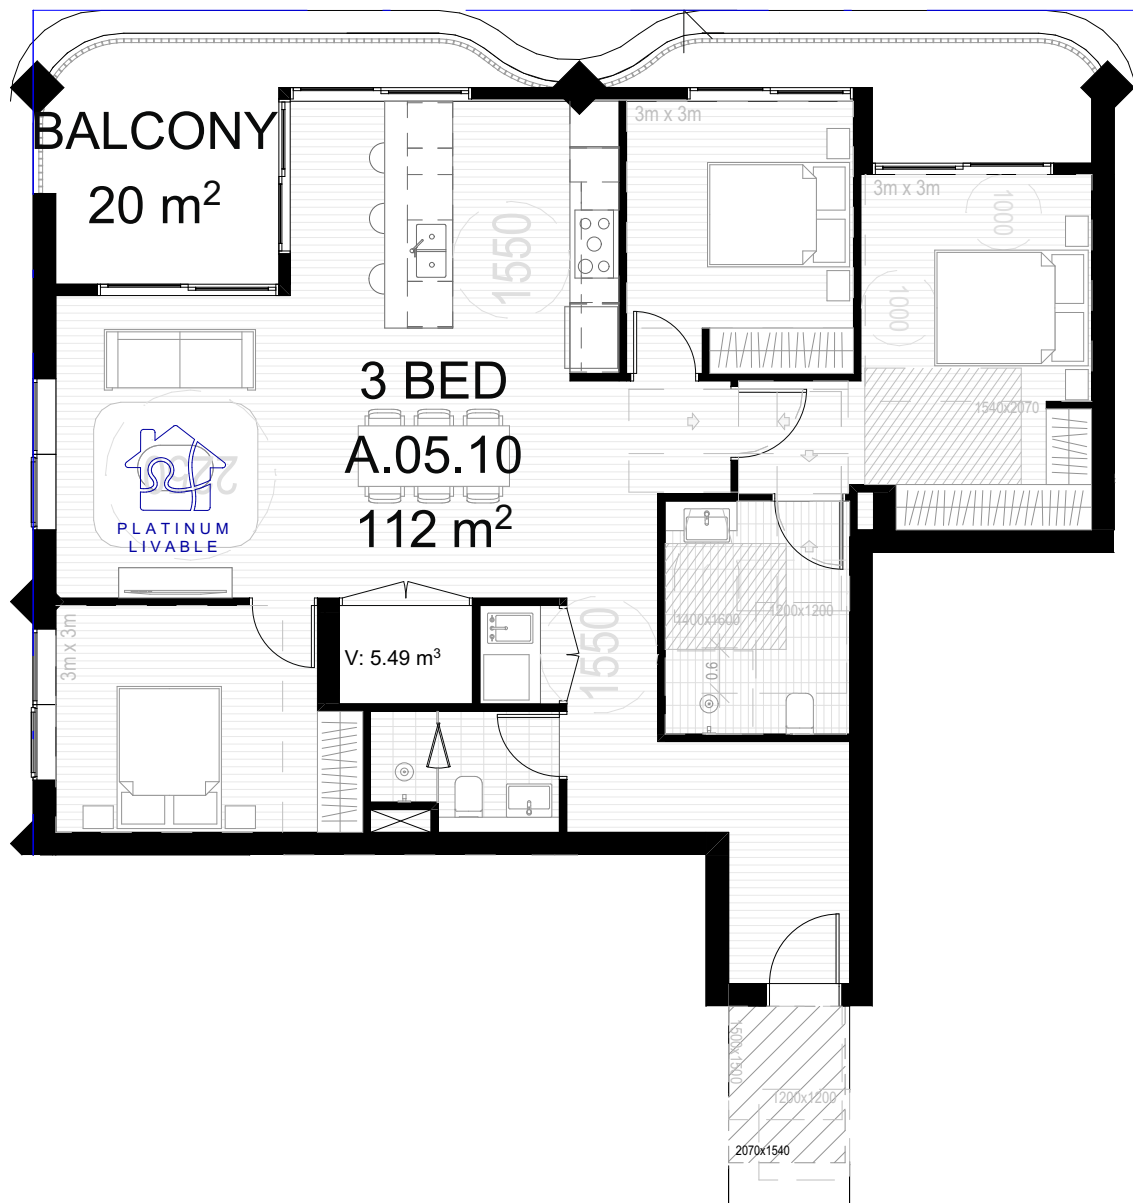


LHA PLATINUM TYPE 1
A.05.10 - A.14.10 (X10 UNITS)

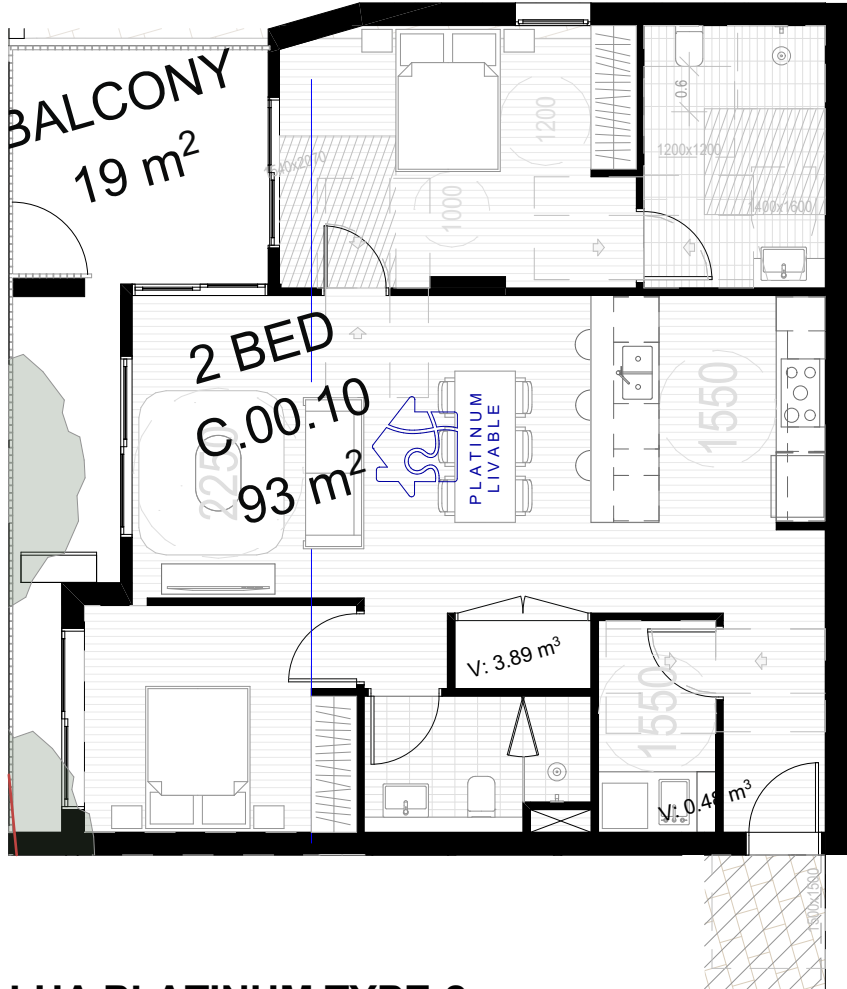


LHA PLATINUM TYPE 2
C.00.10

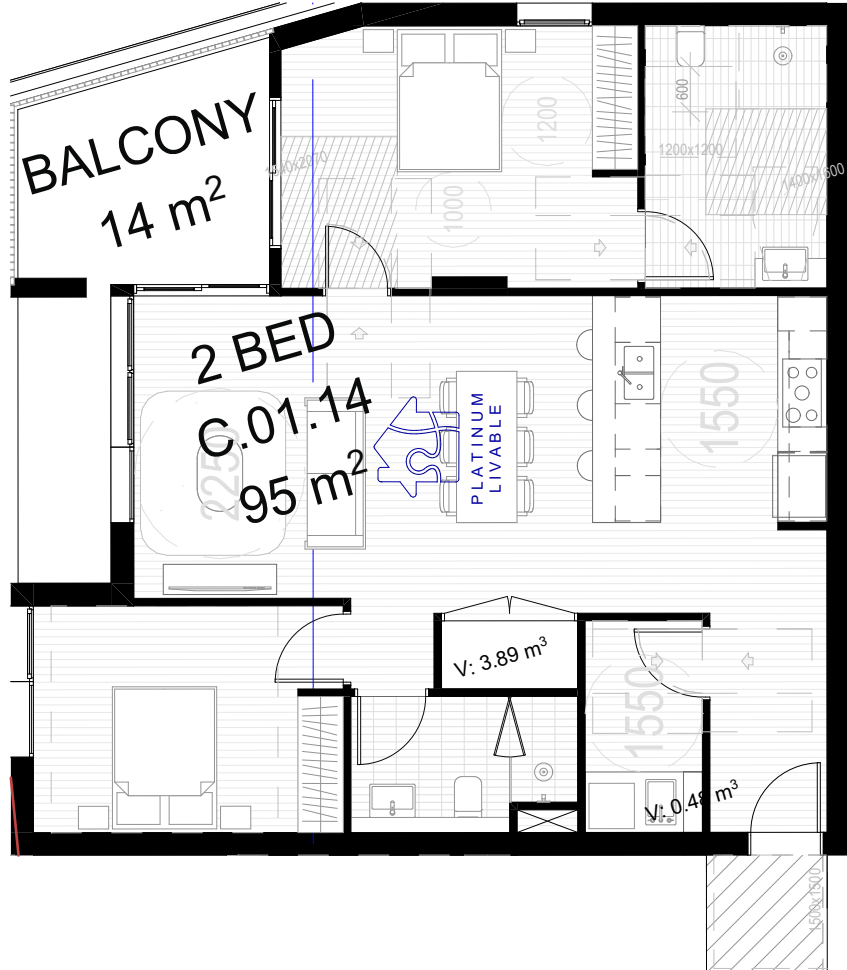

LHA PLATINUM TYPE 3
C.01.14
C.02.10
C.03.10

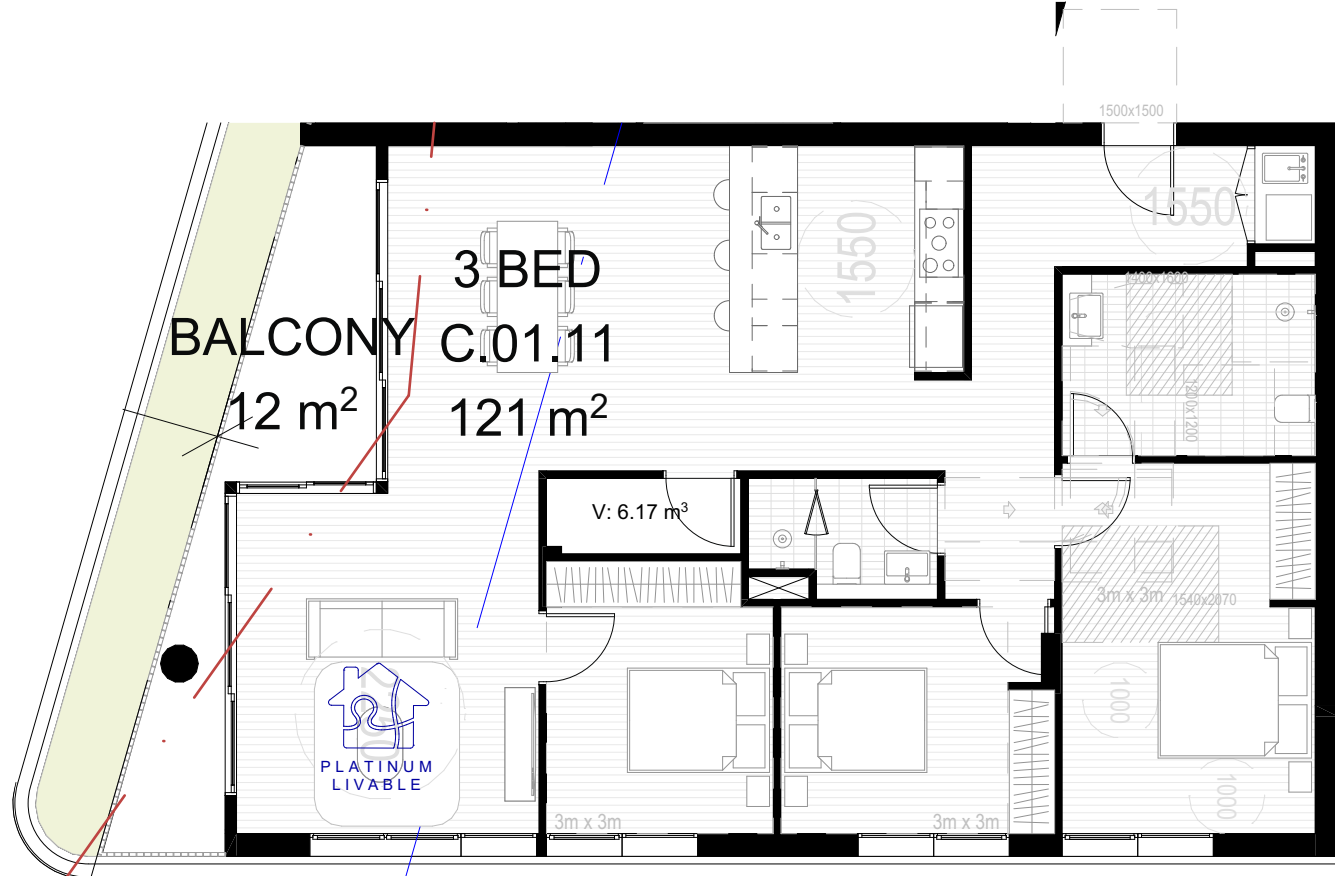

LHA PLATINUM TYPE 4
C.01.11
C.02.07
C.03.07

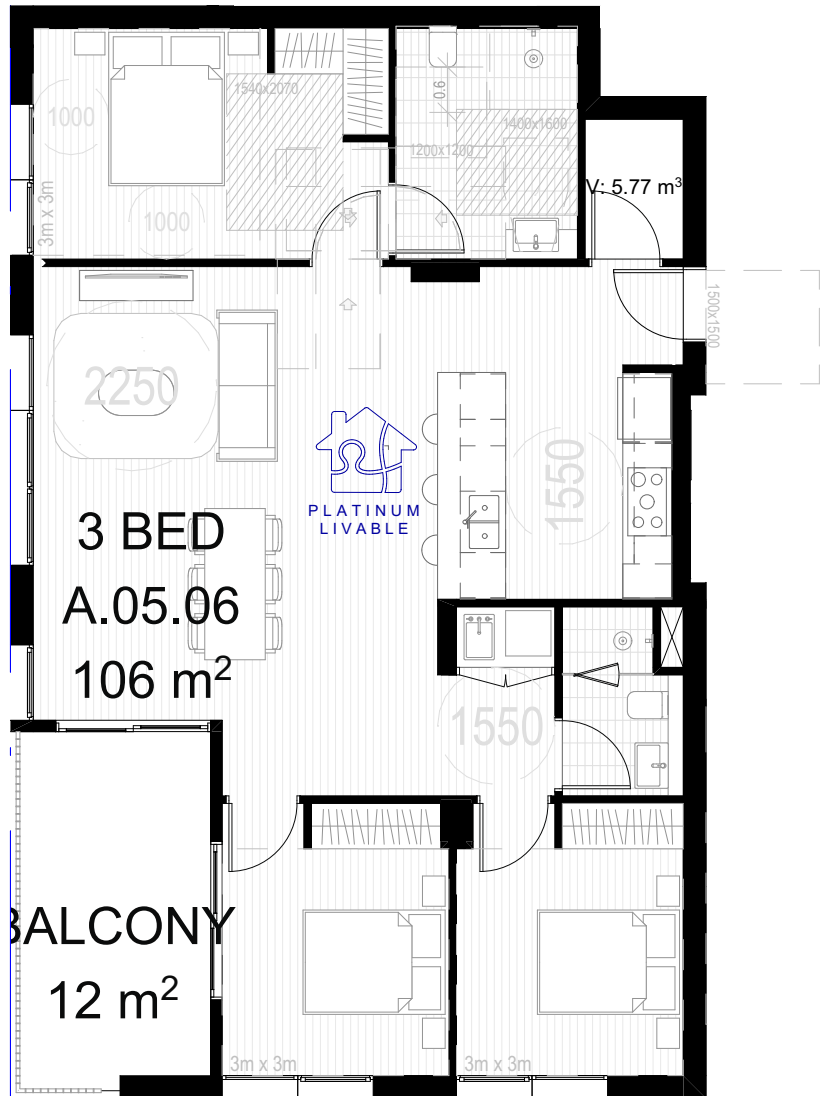

LHA PLATINUM TYPE 5
A.04.07 - A.14.07 (X11 UNITS)

REV	DATE	REVISION DESCRIPTION	BY	CHK
A	4/05/2026	FOR SSDA SUBMISSION	CS	HN

Project manager
CREATIVE VISION
02 9300 0525
cvision.com.au


Landscape Architect
LANDFX
0424 769 049
www.landfx.com.au

Traffic Engineer
ASON GROUP
02 9083 6601
www.asongroup.com.au

Structural Engineer
PALANTIR CONSULTING
02 9037 6427
www.palantirconsulting.com.au

BCA Consultant
CERTITUDE
02 9299 8058
www.certitude.com.au

ESD Consultant
ASPIRE SUSTAINABILITY
CONSULTING
02 8068 1378
www.aspiresc.com.au

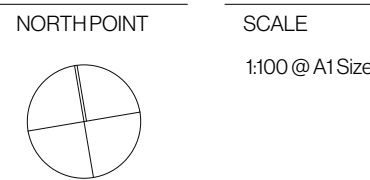


DISCLAIMER
In accepting and utilising this document, the recipient agrees that Plus Studio, retain all common law, statutory law and other rights including copyright and intellectual property rights. The recipient agrees not to use this document for any purpose other than its intended use, to waive all claims against Plus Studio resulting from unauthorised changes, or to reuse the document on other projects without the prior written consent of Plus Studio. Under no circumstances shall transfer of this document be deemed a sale. Plus Studio makes no warranties of fitness for any purpose. The Builder/Contractor shall verify all dimensions prior to any work commencing. Foured dimensions shall take precedence over scaled work.

ARCHITECT
EORA / SYDNEY
Gosford Country
Level 4, 222 Clarence Street
Sydney NSW 2000
Australia
+612 9823 7000
sydney@plusstudio.co
Nominated Architects
Gabriel Duxue 1622
April Julia 10022
Rido Pin 11296
Plus Architecture Pty Ltd
ABN 40 091690336
plusstudio.co
©2025 © Plus Architecture International Pty Ltd. All Rights Reserved.
Plus is a registered trademark of Plus Architecture International Pty Ltd.

**PLUS
STUDIO**

PROJECT TITLE		
AUSTRAL PARKLAND 184-186 FIFTH AVENUE, AUSTRAL, NSW 2179		
CLIENT		
21 DERWENT RD PTY LTD		
APPROVED	CHECKED	DRAWN
HN	HN	CS


DRAWING TITLE		STAGE
UNIVERSAL LHA PLATINUM TYPOLOGIES - SHEET 01		DA
PROJECT NUMBER		REVISION
20833		A
DRAWING NUMBER		
PLA-A-6113		

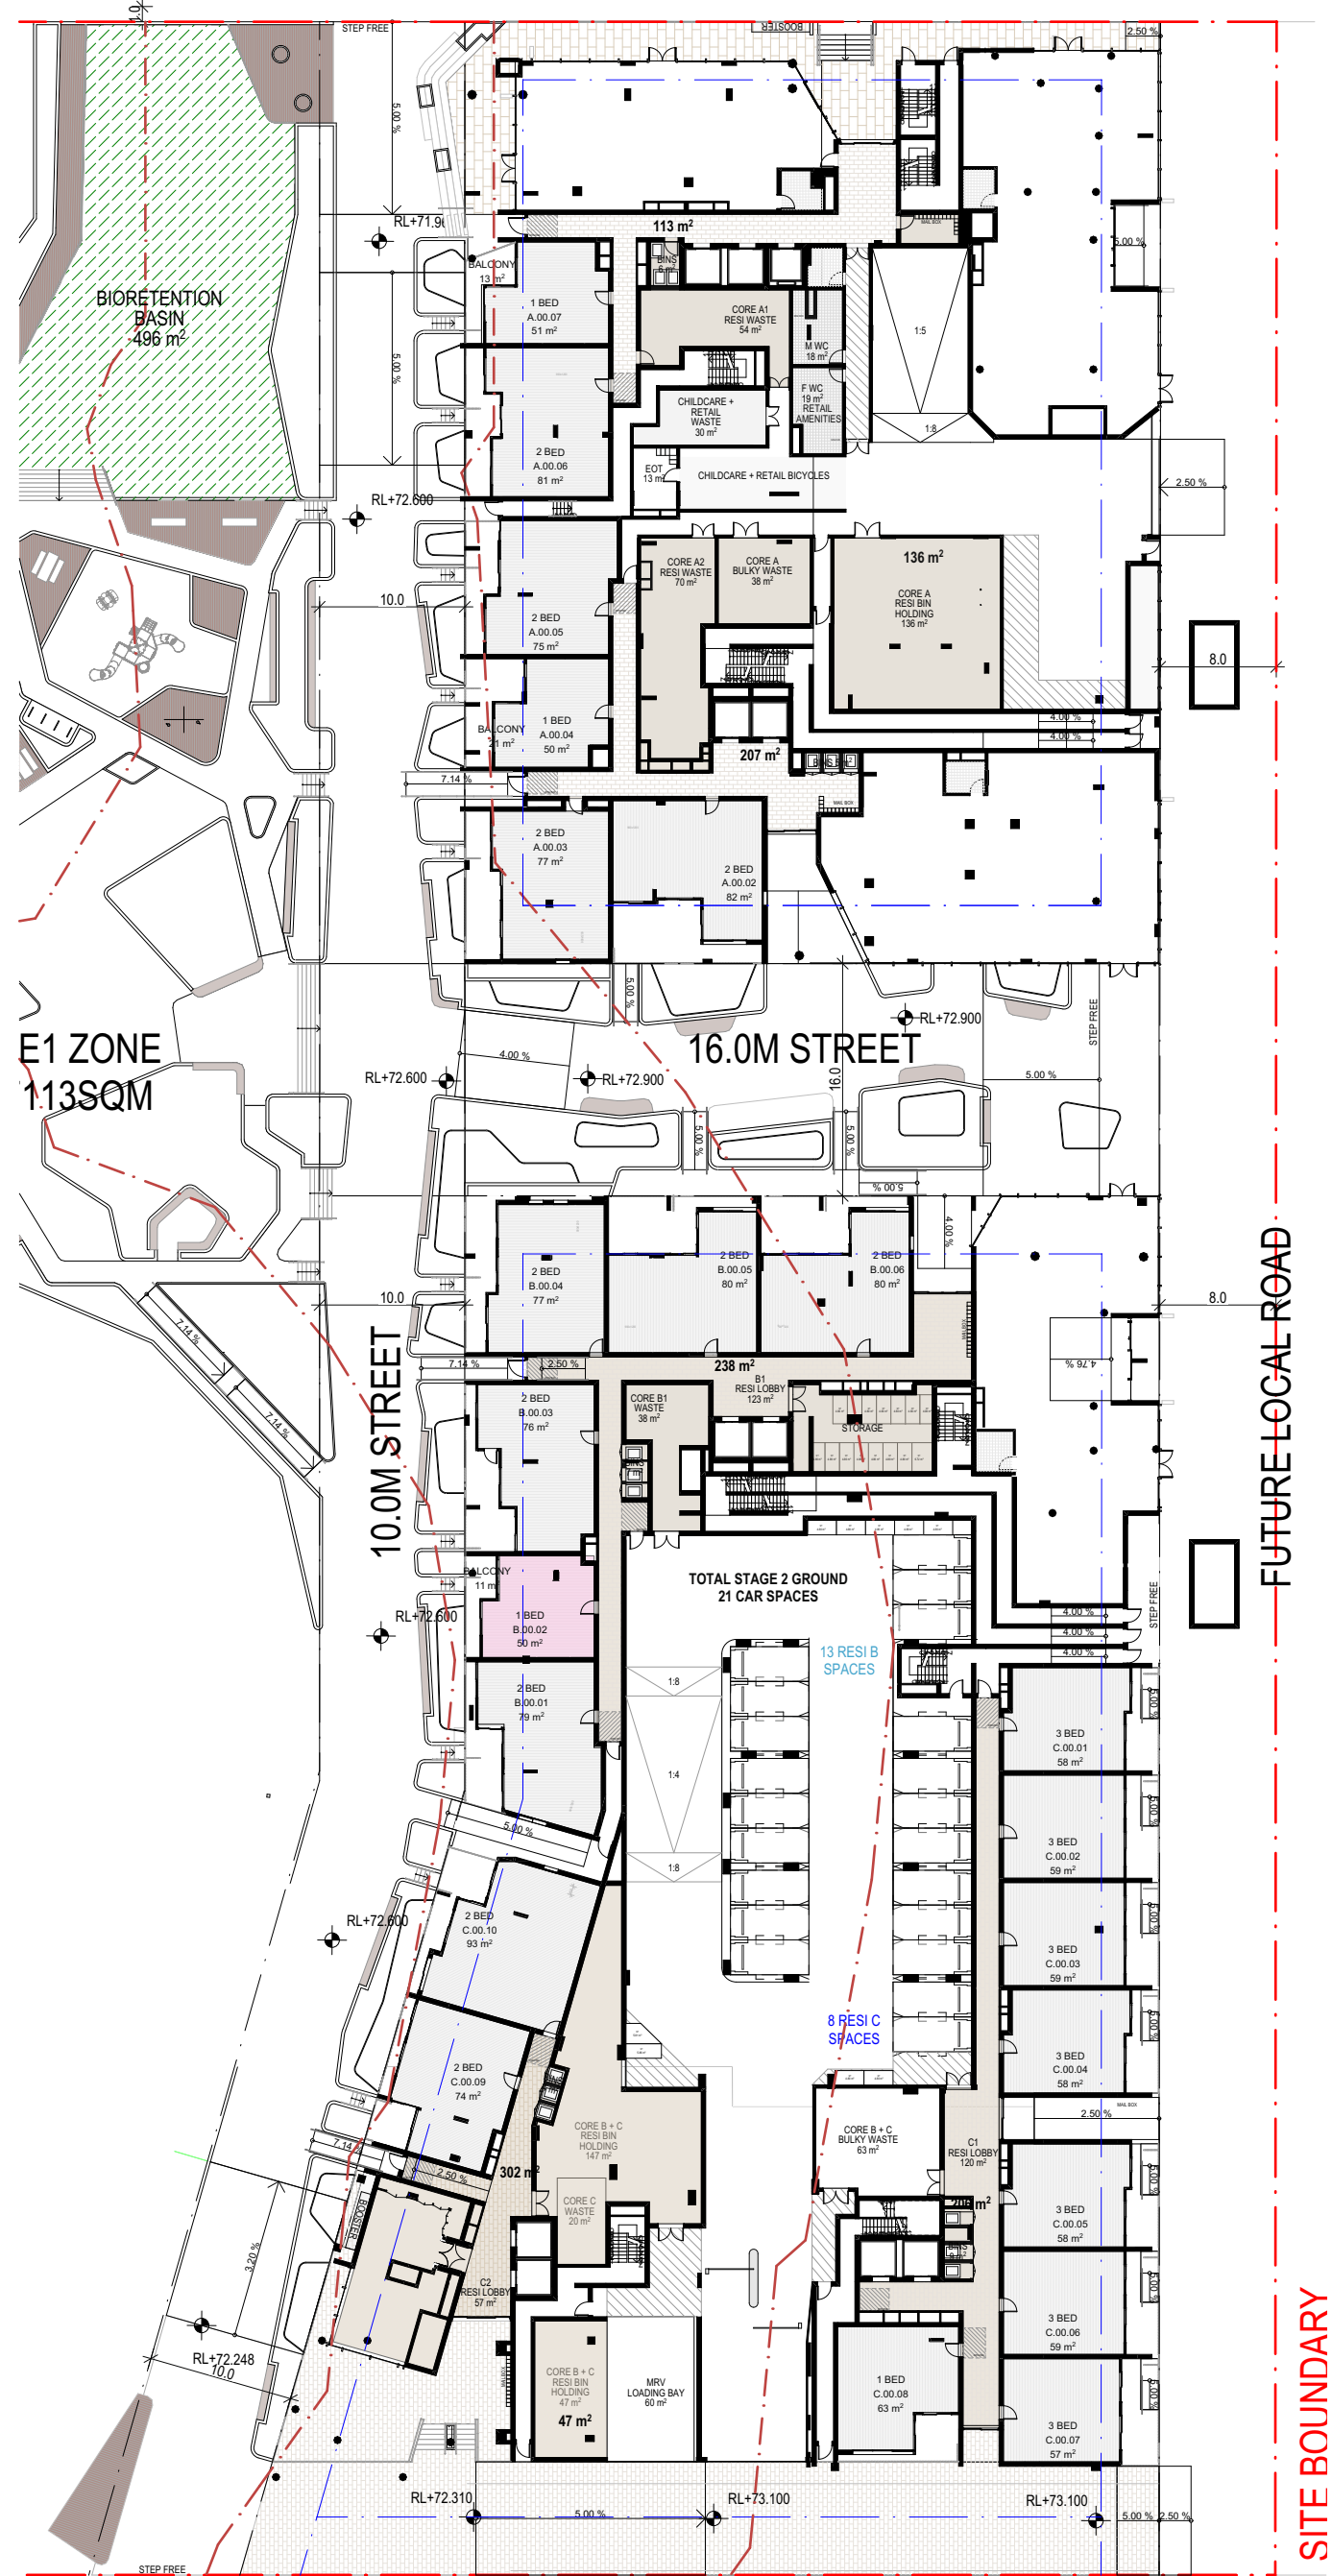

0. GROUND 00
SCALE: 1:500@A1

GFA (m²)	BUILDING A	BUILDING B	BUILDING C
1 BED	0	50	0
2 BED	0	0	0
3 BED	0	0	0
COMMON	456	238	508

AFFORDABLE UNIT
 COMMON GFA
CONTRIBUTING TO
AFFORDABLE HOUSING

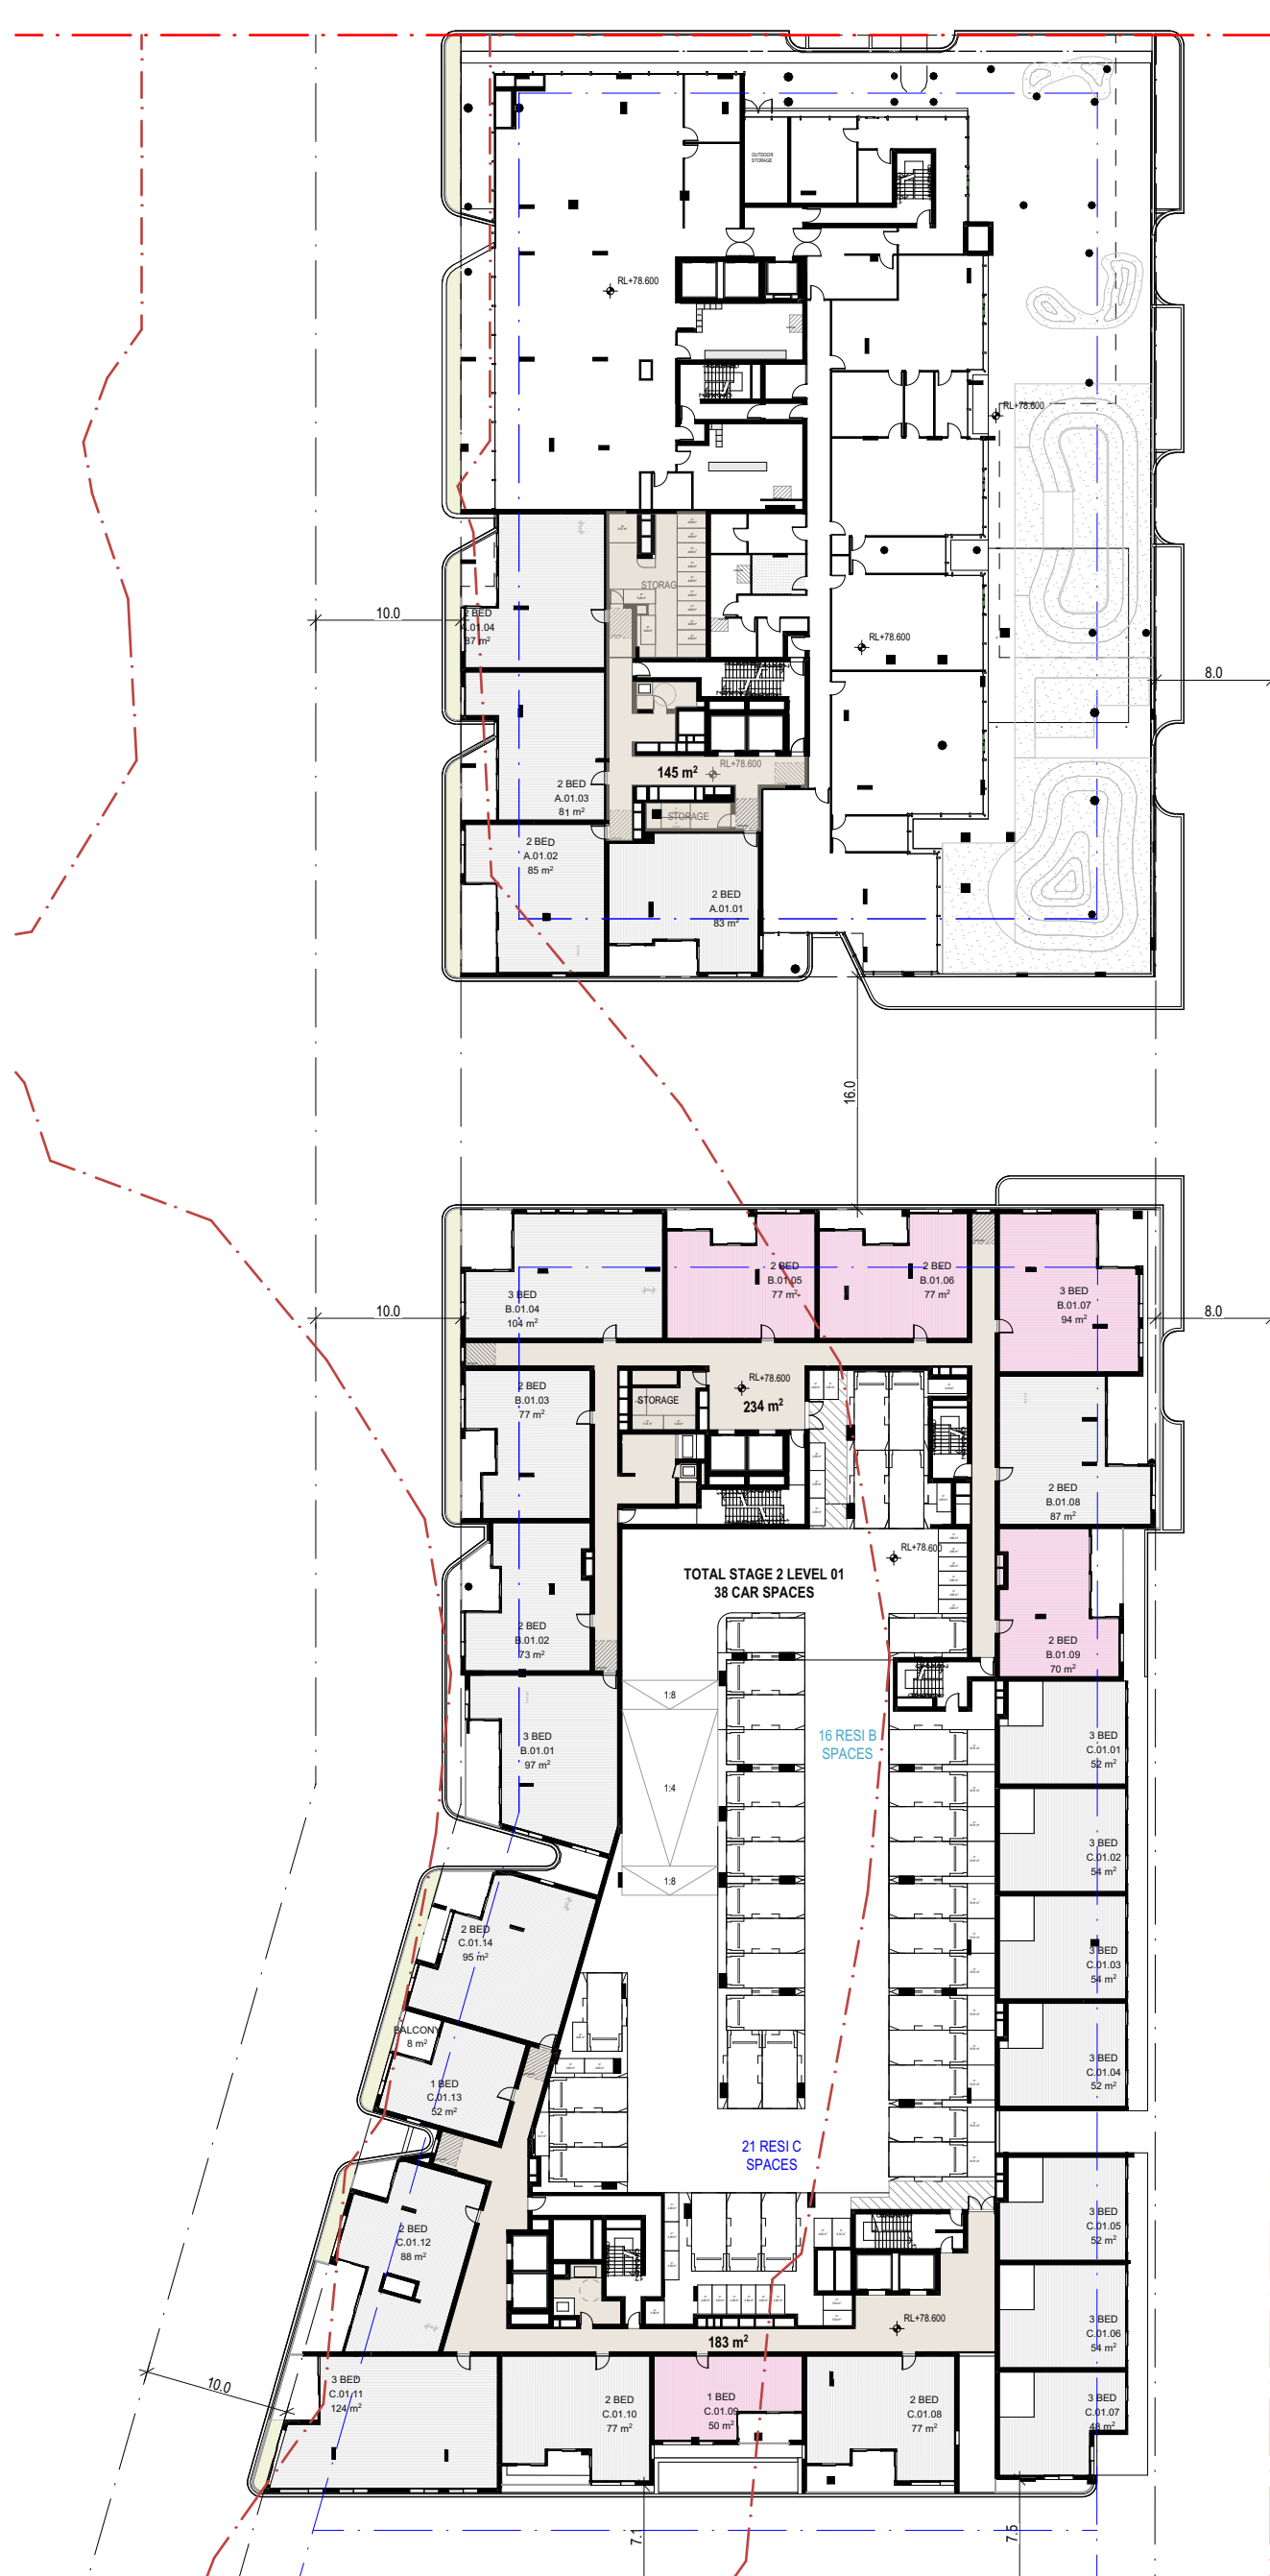

1. LEVEL 01
SCALE: 1:500@A1

GFA (m²)	BUILDING A	BUILDING B	BUILDING C
1 BED	0	0	50
2 BED	0	224	0
3 BED	0	94	0
COMMON	145	238	183



2. LEVEL 02
SCALE: 1:500@A1

GFA (m²)	BUILDING A	BUILDING B	BUILDING C
1 BED	103	50	50
2 BED	0	147	0
3 BED	0	94	0
COMMON	268	250	198



3. LEVEL 03
SCALE: 1:500@A1

GFA (m²)	BUILDING A	BUILDING B	BUILDING C
1 BED	103	50	50
2 BED	0	147	0
3 BED	0	94	0
COMMON	284	250	198

REV	DATE	REVISION DESCRIPTION	BY	CHK
A	4/05/2026	FOR SSDA SUBMISSION	CS	HN

Project manager
CREATIVE VISION
02 9300 0525
ovision.com.au


Landscape Architect
LANDFX
0424 769 049
www.landfx.com.au

Traffic Engineer
ASON GROUP
02 9083 6601
www.asongroup.com.au

Structural Engineer
PALANTIR CONSULTING
02 9037 6427
www.palantirconsulting.com.au

BCA Consultant
CERTITUDE
02 9299 8058
www.certitude.com.au

ESD Consultant
ASPIRE SUSTAINABILITY
CONSULTING
02 8068 1378
www.aspiresc.com.au

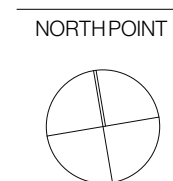

NORTH POINT

SCALE

1500 @ A1 size

ARCHITECT
EORA / SYDNEY
Sedgely Country
Level 4, 222 Clarence Street
Sydney NSW 2000
Australia
+61 2 9823 7000
sydney@plusstudio.co

Nominated Architects
Gabriel Duxue 1622
April Julia 10022
Pido Pin 1296
Plus Architecture Pty Ltd
ABN 40 091690336
plusstudio.co
© 2025 © Plus Architecture International Pty Ltd. All Rights Reserved.
Plus Studio is a trademark of Plus Architecture International Pty Ltd.

**PLUS
STUDIO**

PROJECT TITLE
AUSTRAL PARKLAND
184-186 FIFTH AVENUE, AUSTRAL,
NSW 2179

CLIENT
21 DERWENT RD PTY
LTD

APPROVED
HN

CHECKED
HN

DRAWN
CS

DRAWING TITLE
AFFORDABLE
DIAGRAM - SHEET
01

PROJECT NUMBER
20833
DRAWING NUMBER
PLA-A-6200

STAGE
DA
REVISION
A



4. LEVEL 04
SCALE: 1:500@A1

GFA (m ²)	BUILDING A	BUILDING B	BUILDING C
1 BED	103	0	53
2 BED	150	74	75
3 BED	0	0	0
COMMON	194	78	118

AFFORDABLE UNIT

COMMON GFA CONTRIBUTING TO AFFORDABLE HOUSING



5. LEVEL 05
SCALE: 1:500@A1

GFA (m ²)	BUILDING A	BUILDING B	BUILDING C
1 BED	103	0	53
2 BED	150	74	75
3 BED	0	0	0
COMMON	120	83	118



6. LEVEL 06
SCALE: 1:500@A1

GFA (m ²)	BUILDING A	BUILDING B	BUILDING C
1 BED	103	0	53
2 BED	150	74	75
3 BED	0	0	0
COMMON	120	83	118



7. LEVEL 07-11
SCALE: 1:500@A1

GFA (m ²)	BUILDING A	BUILDING B	BUILDING C
1 BED	103	0	53
2 BED	150	74	75
3 BED	0	0	0
COMMON	120	83	118

REV	DATE	REVISION DESCRIPTION	BY	CHK
A	4/05/2026	FOR SSDA SUBMISSION	CS	HN

Project manager
CREATIVE VISION
02 9300 0525
ovision.com.au


Landscape Architect
LANDFX
0424 769 049
www.landfx.com.au

Traffic Engineer
ASON GROUP
02 9083 6601
www.asongroup.com.au

Structural Engineer
PALANTIR CONSULTING
02 9037 6427
www.palantirconsulting.com.au

BCA Consultant
CERTATUDE
02 9299 8058
www.certatude.com.au

ESD Consultant
ASPIRE SUSTAINABILITY CONSULTING
02 8068 1378
www.aspiresc.com.au

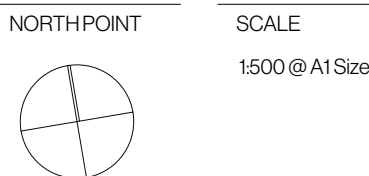

DISCLAIMER

In accepting and utilising this document, the recipient agrees that Plus Studio, retain all common law, statutory law and other rights including copyright and intellectual property rights. The recipient agrees not to use this document for any purpose other than its intended use, to waive all claims against Plus Studio resulting from unauthorised changes or to reuse the document on other projects without the prior written consent of Plus Studio. Under no circumstances shall transfer of this document be deemed a sale. Plus Studio makes no warranties of fitness for any purpose. The Builder/Contractor shall verify all dimensions prior to any work commencing. Finaired dimensions shall take precedence over scaled work.

ARCHITECT
EORA / SYDNEY
Socialest Country
Level 4, 222 Clarence Street
Sydney NSW 2000
Australia
+612 9823 7000
sydney@plusstudio.co

Nominated Architects
Gabriel Duxue 1622
April-July 2022
Pido Pin 1286
Plus Architecture Pty Ltd
ABN 40 091690 336
plusstudio.co

© 2025 © Plus Architecture International Pty. Ltd. All Rights Reserved.
Plus Studio is a trademark of Plus Architecture International Pty. Ltd.

**PLUS
STUDIO**

PROJECT TITLE
AUSTRAL PARKLAND
184-186 FIFTH AVENUE, AUSTRAL,
NSW 2179

CLIENT
21DERWENT RDPTY LTD

APPROVED
HN

CHECKED
HN

DRAWN
CS


DRAWING TITLE
AFFORDABLE
DIAGRAM - SHEET
02

PROJECT NUMBER
20833

DRAWING NUMBER
PLA-A-6201

STAGE
DA

REVISION
A

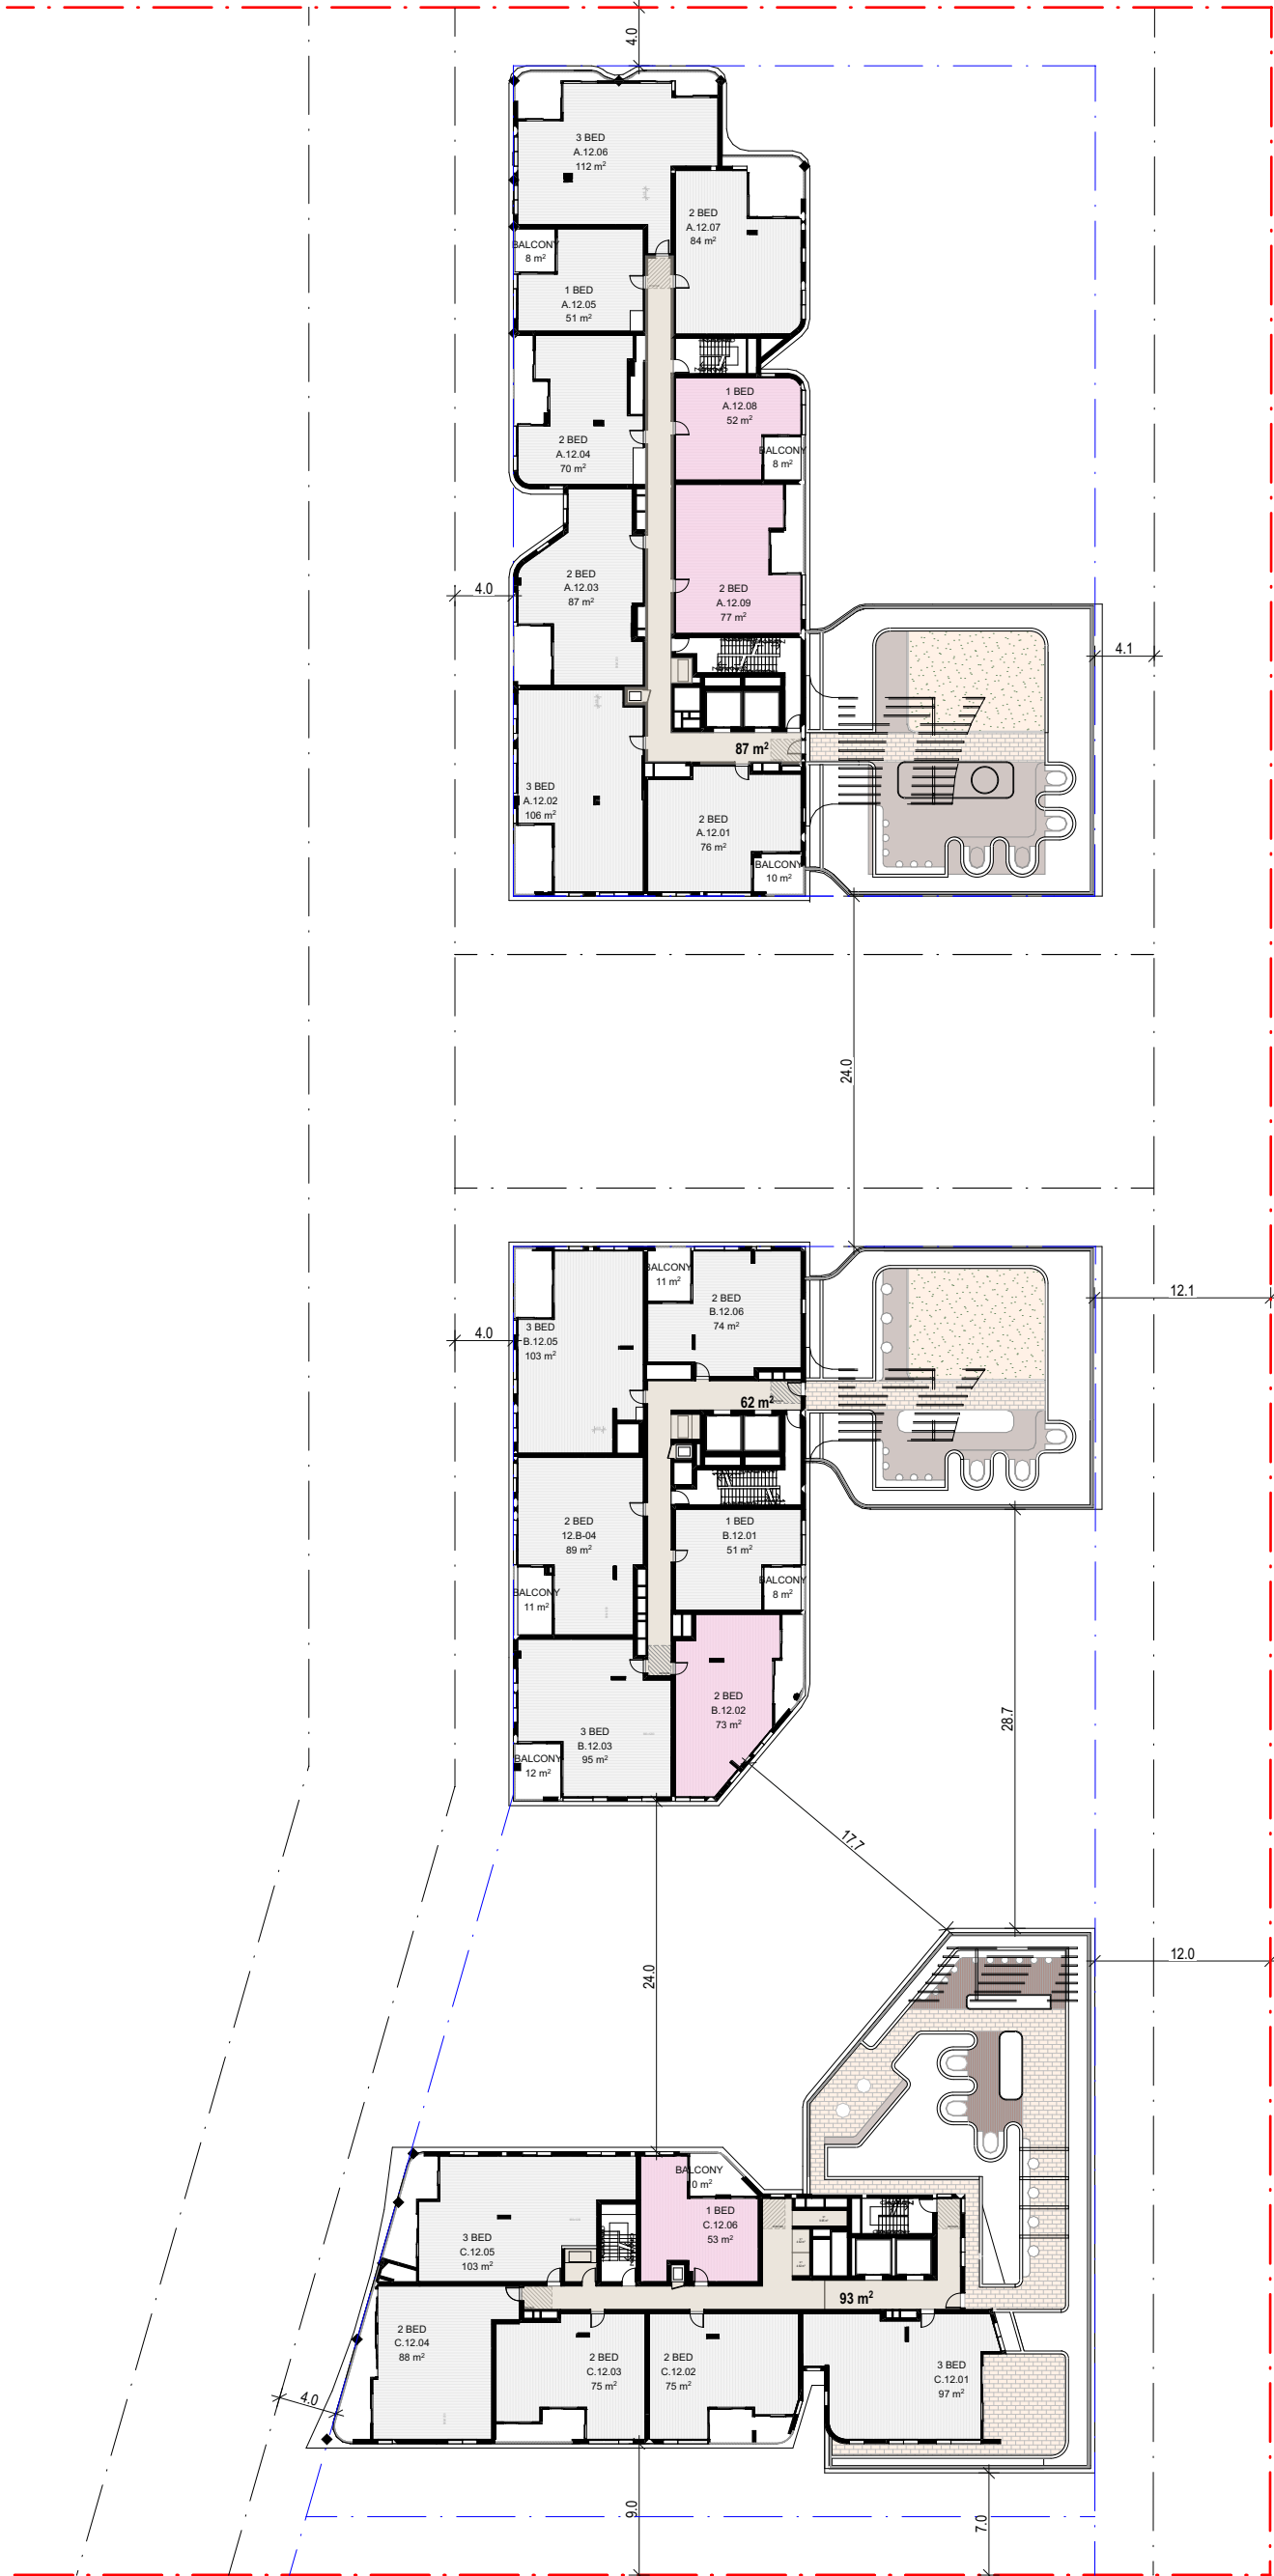

12. LEVEL 12
SCALE: 1:500@A1

GFA (m²)	BUILDING A	BUILDING B	BUILDING C
1 BED	52	0	53
2 BED	77	73	0
3 BED	0	0	0
COMMON	87	62	92

AFFORDABLE UNIT

COMMON GFA CONTRIBUTING TO AFFORDABLE HOUSING



13. LEVEL 13-14
SCALE: 1:500@A1

GFA (m²)	BUILDING A	BUILDING B	BUILDING C
1 BED	52	0	53
2 BED	77	73	0
3 BED	0	0	0
COMMON	87	65	100

TOTAL AFFORDABLE UNIT GFA

	BUILDING A	BUILDING B	BUILDING C	TOTAL	GFA (m²)
1 BED	23	3	14	40	2069
2 BED	19	18	8	45	3360
3 BED	0	3	0	3	282

88	5711
----	------

COMMON GFA (m²)	2461	1827	2323		6611
-----------------	------	------	------	--	------

15.7%	6703
-------	------

TOTAL RESIDENTIAL GFA
TOTAL RESIDENTIAL COMMON GFA
15% OF RESIDENTIAL COMMON GFA
TOTAL AFFORDABLE UNIT GFA

42764
6611
992
5711

TOTAL AFH GFA ACHIEVED
PROPOSED % AFH GFA ACHIEVED

6703
15.7%

REV	DATE	REVISION DESCRIPTION	BY	CHK
A	4/05/2026	FOR SSDA SUBMISSION	CS	HN

Project manager
CREATIVE VISION
02 9300 0525
ovision.com.au

Landscape Architect
LANDFX
0424 769 049
www.landfx.com.au

Traffic Engineer
ASON GROUP
02 9083 6601
www.asongroup.com.au

Structural Engineer
PALANTIR CONSULTING
02 9037 6427
www.palantirconsulting.com.au

BCA Consultant
CERTATUDE
02 9299 8058
www.certatude.com.au

ESD Consultant
ASPIRE SUSTAINABILITY CONSULTING
02 8068 1378
www.aspiresustainability.com.au



SCALE
1500 @ A1 Size

ARCHITECT
EORA / SYDNEY
Level 4, 222 Clarence Street
Sydney NSW 2000
Australia

+61 2 9823 7000
sydney@plusstudio.co

Nominated Architects
Gabriel Duxue 1622
April Julia 10022
Pido Pin 11296

Plus Architecture Pty Ltd
ABN 40 091690336
plusstudio.co

© 2025 © Plus Architecture International Pty Ltd. All Rights Reserved.
Plus Architecture is a trademark of Plus Architecture International Pty Ltd.

**PLUS
STUDIO**

PROJECT TITLE
AUSTRAL PARKLAND
184-186 FIFTH AVENUE, AUSTRAL,
NSW 2179

CLIENT
21 DERWENT RD PTY LTD

APPROVED
HN

CHECKED
HN

DRAWN
CS

DRAWING TITLE
AFFORDABLE
DIAGRAM - SHEET
03


PROJECT NUMBER
20833

DRAWING NUMBER
PLA-A-6203

STAGE
DA

REVISION
A


CLADDING

 

CONC01
WHITE SLAB EDGE REDNERED
FINISH




CD01
DARK MUTED RED WEIGHT
CLADD ING RENDERED FINISH

 

CD02
BEIGE FIBRE CEMENT + SLAB
EDGE RENDERED FINISH



CD02A
BEIGE LIGHT WEIGHT
CLADDING VERTICAL PATTERN

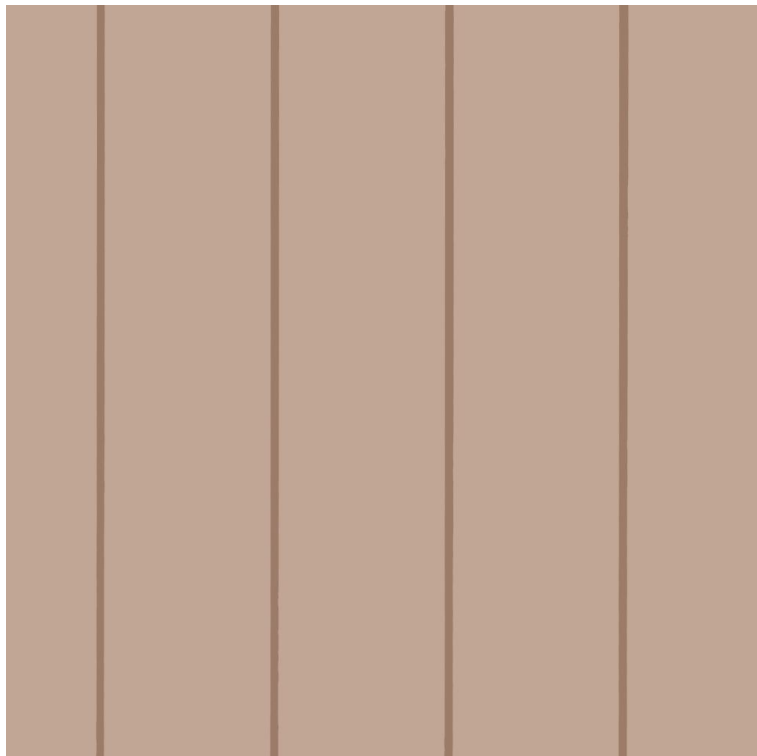

CD03
LIGHT BROWN LIGHT WEIGHT
CLADDING VERTICAL PATTERN




CD04
DARK BRONZE FIBRE CEMENT+
SLAB EDGE RENDERED FINISH



CD05
MEDIUM BRONZE FIBRE
CEMENT + SLAB EDGE VERTICAL
PATTERN



CD06
DARK GREY LIGHT WEIGHT
CLADDING VERTICAL PATTERN

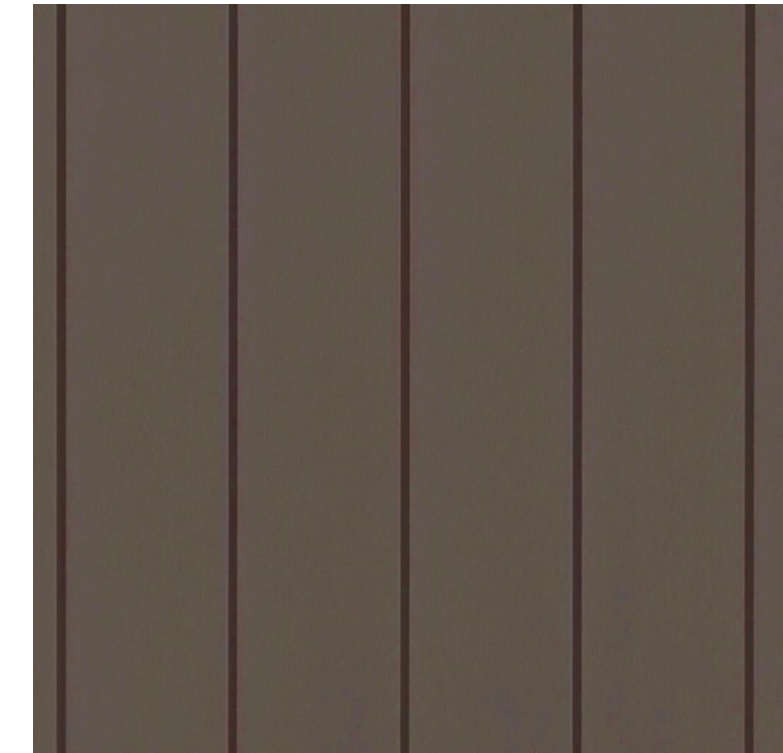

CD07
DARK BRONZE LIGHT WEIGHT
CLADDING VERTICAL PATTERN



PC01
BEIGE PRECAST VERTICAL
RIBBED

METAL WORK



MT01
DARK BRONZE MATT FINISH




MT02
MUTED RED MATT FINISH




MT03
DARK GREY MATT FINISH

GLAZING

 

GZ01
CLEAR GLASS

BRICK

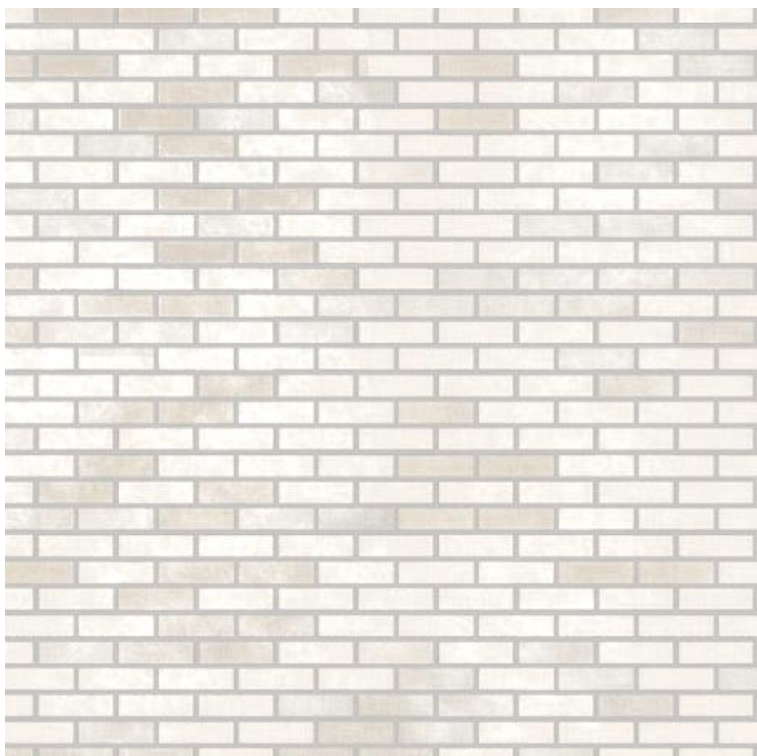

BK01
OFF WHITE BRICK

REV	DATE	REVISION DESCRIPTION	BY	CHK
A	4/05/2026	FOR SSDA SUBMISSION	CS	HN

Project manager
CREATIVE VISION
02 9300 0525
ovision.com.au

Landscape Architect
LANDFX
0424 769 049
www.landfx.com.au

Traffic Engineer
ASON GROUP
02 9083 6601
www.asongroup.com.au

Structural Engineer
PALANTIR CONSULTING
02 9037 6427
www.palantirconsulting.com.au

BCA Consultant
CERTITUDE
02 9299 8058
www.certitude.com.au

ESD Consultant
ASPIRE SUSTAINABILITY CONSULTING
02 8068 1378
www.aspresc.com.au

NORTH POINT
SCALE
1:3.64, 1:167 @ A1 Size

ARCHITECT

EORA / SYDNEY

Geelong Country
Level 4, 222 Clarence Street
Sydney NSW 2000
Australia

+612 9823 7000
sydney@plusstudio.co

Nominated Architects
Gabriel Duxue 1622
April Julia 10022
Pido Pin 11286

Plus Architecture Pty Ltd
ABN 40 091690336
plusstudio.co

© 2025 © Plus Architecture International Pty Ltd. All Rights Reserved.
Plus Architecture is a trademark of Plus Architecture International Pty Ltd.

**PLUS
STUDIO**

PROJECT TITLE		
AUSTRAL PARKLAND 184-186 FIFTH AVENUE, AUSTRAL, NSW 2179		
CLIENT		
21 DERWENT RD PTY LTD		
APPROVED	CHECKED	DRAWN
####	HN	CS

DRAWING TITLE		STAGE	
MATERIAL SCHEDULE - SHEET 01		DA	
PROJECT NUMBER		REVISION	
20833		A	
DRAWING NUMBER			
PLA-DA-4200			



REV	DATE	REVISION DESCRIPTION	BY	CHK
A	4/05/2026	FOR SSDA SUBMISSION	CS	HN

Project manager
CREATIVE VISION
02 9300 0525
ovision.com.au

Landscape Architect
LANDFX
0424 769 049
www.landfx.com.au

Traffic Engineer
ASON GROUP
02 9083 6601
www.asongroup.com.au

Structural Engineer
PALANTIR CONSULTING
02 9037 6427
www.palantirconsulting.com.au

BCA Consultant
CERTITUDE
02 9299 8058
www.certitude.com.au

ESD Consultant
ASPIRE SUSTAINABILITY
CONSULTING
02 8068 1378
www.aspiresc.com.au

NORTH POINT

SCALE
1:0.63 @ A1 Size

ARCHITECT
EORA / SYDNEY
Geological Country
Level 4, 222 Clarence Street
Sydney NSW 2000
Australia

+612 8823 7000
sydney@plusstudio.co

Nominated Architects
Gabriel Duxue 1622
4/01/Julia 10002
Pido Pin 11286
Plus Architecture Pty Ltd
ABN 40 091690 336
plusstudio.co
© 2025 © Plus Architecture International Pty Ltd. All Rights Reserved.
Plus Studio Pty Ltd is a trademark of Plus Architecture International Pty Ltd.

**PLUS
STUDIO**

PROJECT TITLE
AUSTRAL PARKLAND
184-186 FIFTH AVENUE, AUSTRAL,
NSW 2179

CLIENT
21DERWENT RD PTY
LTD

APPROVED
####

CHECKED
HN

DRAWN
CS

DRAWING TITLE
PERSPECTIVE -
SHEET 01

PROJECT NUMBER
20833

DRAWING NUMBER
PLA-DA-4200

STAGE
DA

REVISION
A

DISCLAIMER
In accepting and utilising this document, the recipient agrees that Plus Studio, retain all common law, statutory law and other rights including copyright and intellectual property rights. The recipient agrees not to use this document for any purpose other than its intended use, to waive all claims against Plus Studio resulting from unauthorised changes, or to reuse the document on other projects without the prior written consent of Plus Studio. Under no circumstances shall transfer of this document be deemed a sale. Plus Studio makes no warranties of fitness for any purpose. The Builder/Contractor shall verify all dimensions prior to any work commencing. Finaired dimensions shall take precedence over scaled work.



REV	DATE	REVISION DESCRIPTION	BY	CHK
A	4/05/2026	FOR SSDA SUBMISSION	CS	HN

Project manager
CREATIVE VISION
02 9300 0525
cvision.com.au

Landscape Architect
LANDFX
0424 769 049
www.landfx.com.au

Traffic Engineer
ASON GROUP
02 9083 6601
www.asongroup.com.au

Structural Engineer
PALANTIR CONSULTING
02 9037 6427
www.palantirconsulting.com.au

BCA Consultant
CERTITUDE
02 9299 8058
www.certitude.com.au

ESD Consultant
ASPIRE SUSTAINABILITY
CONSULTING
02 8068 1378
www.aspiresc.com.au

NORTH POINT

SCALE
1:0.63 @ A1 Size

ARCHITECT
EORA / SYDNEY
Level 4, 222 Clarence Street
Sydney NSW 2000
Australia
+612 9823 7000
sydney@plusstudio.co
Nominated Architects
Gabriel Duxue 1622
April Julia 10022
Pido Pin 1286
Plus Architecture Pty Ltd
ABN 40 091690 336
plusstudio.co
© 2025 © Plus Architecture International Pty Ltd. All Rights Reserved.
Plus Studio is a trademark of Plus Architecture International Pty Ltd.

**PLUS
STUDIO**

PROJECT TITLE
AUSTRAL PARKLAND
184-186 FIFTH AVENUE, AUSTRAL,
NSW 2179

CLIENT 21 DERWENT RD PTY LTD	CHECKED HN	DRAWN CS
APPROVED ####		

DRAWING TITLE
PERSPECTIVE -
SHEET 02

PROJECT NUMBER 20833	STAGE DA
DRAWING NUMBER PLA-DA-4201	REVISION A

DISCLAIMER
In accepting and utilising this document, the recipient agrees that Plus Studio, retain all common law, statutory law and other rights including copyright and intellectual property rights. The recipient agrees not to use this document for any purpose other than its intended use, to waive all claims against Plus Studio resulting from unauthorised changes, or to make the document on other projects without the prior written consent of Plus Studio. Under no circumstances shall transfer of this document be deemed a sale. Plus Studio makes no warranties of fitness for any purpose. The Builder/Contractor shall verify all dimensions prior to any work commencing. Finaired dimensions shall take precedence over scaled work.

Waste Consultant
ELEPHANTS FOOT
1300 435 374
www.elephantsfoot.com.au

Fire Engineering
INNOVASERVICES
AUSTRALIA
1300 882 262
www.innovaseservices.com.au

Access Consultant
ACCESS LINK CONSULTING
02 7232 0808
www.accesslink.com.au

Services Engineer
NEURON BUILD
0401 222 862
www.neuron.build

Civil Engineer
ADP CONSULTING
02 8203 5447
www.adpconsulting.com

Urban Planning
COLLIERS
02 9556 6962
www.colliers.com.au



REV	DATE	REVISION DESCRIPTION	BY	CHK
A	4/05/2026	FOR SSDA SUBMISSION	CS	HN

Project manager
CREATIVE VISION
02 9300 0525
cvision.com.au

Landscape Architect
LANDFX
0424 769 049
www.landfx.com.au

Traffic Engineer
ASON GROUP
02 9083 6601
www.asongroup.com.au

Structural Engineer
PALANTIR CONSULTING
02 9037 6427
www.palantirconsulting.com.au

BCA Consultant
CERTITUDE
02 9299 8058
www.certitude.com.au

ESD Consultant
ASPIRE SUSTAINABILITY
CONSULTING
02 8068 1378
www.aspiresc.com.au

NORTH POINT

SCALE
1:0.63 @ A1 Size

ARCHITECT
EORA / SYDNEY
Geological Country
Level 4, 222 Clarence Street
Sydney NSW 2000
Australia

+61 2 9823 7000
sydney@plusstudio.co

Nominated Architects
Gabriel Duxue 1622
4th Fl, Julia 10002
Pido Pin 11286

Plus Architecture Pty Ltd
ABN 40 091690336
plusstudio.co
© 2025 © Plus Architecture International Pty Ltd. All Rights Reserved.
Plus Studio Pty Ltd is a trademark of Plus Architecture International Pty Ltd.

**PLUS
STUDIO**

PROJECT TITLE
AUSTRAL PARKLAND
184-186 FIFTH AVENUE, AUSTRAL,
NSW 2179

CLIENT
21 DERWENT RD PTY
LTD

APPROVED
####

CHECKED
HN

DRAWN
CS

DRAWING TITLE
PERSPECTIVE -
SHEET 03

PROJECT NUMBER
20833

DRAWING NUMBER
PLA-DA-4202

STAGE
DA

REVISION
A

DISCLAIMER
In accepting and utilising this document, the recipient agrees that Plus Studio, retain all common law, statutory law and other rights including copyright and intellectual property rights. The recipient agrees not to use this document for any purpose other than its intended use, to waive all claims against Plus Studio resulting from unauthorised changes, or to reuse the document on other projects without the prior written consent of Plus Studio. Under no circumstances shall transfer of this document be deemed a sale. Plus Studio makes no warranties of fitness for any purpose. The Builder/Contractor shall verify all dimensions prior to any work commencing. Finaired dimensions shall take precedence over scaled work.



REV	DATE	REVISION DESCRIPTION	BY	CHK
A	4/05/2026	FOR SSDA SUBMISSION	CS	HN

Project manager
CREATIVE VISION
02 9300 0525
cvision.com.au

Landscape Architect
LANDFX
0424 769 049
www.landfx.com.au

Traffic Engineer
ASON GROUP
02 9083 6601
www.asongroup.com.au

Structural Engineer
PALANTIR CONSULTING
02 9037 6427
www.palantirconsulting.com.au

BCA Consultant
CERTITUDE
02 9299 8058
www.certitude.com.au

ESD Consultant
ASPIRE SUSTAINABILITY
CONSULTING
02 8068 1378
www.aspiresc.com.au

NORTH POINT

SCALE
10.63 @ A1 Size

ARCHITECT
EORA / SYDNEY
Gardgil Country
Level 4, 222 Clarence Street
Sydney NSW 2000
Australia

+612 9823 7000
sydney@plusstudio.co

Nominated Architects
Gabriel Duxue 1622
4th Fl, Julia 10022
Pido Pin 11296

Plus Architecture Pty Ltd
ABN 40 091690 336
plusstudio.co
© 2025 © Plus Architecture International Pty Ltd. All Rights Reserved.
Plus Studio Pty Ltd is a trademark of Plus Architecture International Pty Ltd.

**PLUS
STUDIO**

PROJECT TITLE
AUSTRAL PARKLAND
184-186 FIFTH AVENUE, AUSTRAL,
NSW 2179

CLIENT 21 DERWENT RD PTY LTD	CHECKED HN	DRAWN CS
APPROVED ####		

DRAWING TITLE
PERSPECTIVE -
SHEET 04

PROJECT NUMBER 20833	STAGE DA
DRAWING NUMBER PLA-DA-4203	REVISION A

DISCLAIMER
In accepting and utilising this document, the recipient agrees that Plus Studio, retain all common law, statutory law and other rights including copyright and intellectual property rights. The recipient agrees not to use this document for any purpose other than its intended use, to waive all claims against Plus Studio resulting from unauthorised changes, or to reuse the document on other projects without the prior written consent of Plus Studio. Under no circumstances shall transfer of this document be deemed a sale. Plus Studio makes no warranties of fitness for any purpose. The Builder/Contractor shall verify all dimensions prior to any work commencing. Finaled dimensions shall take precedence over scaled work.