

STATE SIGNIFICANT DEVELOPMENT APPLICATION

24-28 MIDDLE HARBOUR ROAD, LINDFIELD, NEW SOUTH WALES, 2070

Sheet Index			
Subset Name	Sheet No.	Sheet Name	Rev
DA0 Cover Pages	DA000	Cover Page	03
	DA001	Development Summary	03
	DA002	Apartment Schedule	03
DA1 Site Series	DA100	Site Analysis Plan	03
	DA101	Site Plan Existing Context	03
	DA102	Site Plan Future Context	03
	DA103	Demolition Plan	03
DA2 Plans	DA200	Basement 03	03
	DA201	Basement 02	03
	DA202	Lower Ground	03
	DA203	Ground	03
	DA204	Level 01	03
	DA205	Level 02	03
	DA206	Level 03	03
	DA207	Level 04 Setback	03
	DA208	Level 05	03
	DA209	Level 06	03
	DA210	Level 07	03
	DA211	Level 08	03
DA3 Elevations Sections	DA212	Roof	03
	DA300	North Elevation	03
	DA301	East Elevation	03
	DA302	South Elevation	03
	DA303	West Elevation	03
	DA304	Internal Courtyard Looking East Elevation	03
	DA305	Internal Courtyard Looking West Elevation	03
	DA306	Building B Section	03
	DA307	Building B Ramp Section	03
	DA308	Building A Section	03
	DA309	Building Section Looking North	03
	DA310	Perspective	03
	DA311	Materials & Finishes Schedule	03
DA4 Shadows	DA400	Shadow Diagrams - June 21	03
	DA401	EOTS Existing Context	03
	DA402	EOTS Future Context (TOD)	03
DA5 Compliance Drawings	DA500	GFA Diagrams	03
	DA501	Apartment Mix	03
	DA502	Affordable Housing Allocation	03
	DA503	Solar Access Diagrams	03
	DA504	Cross Ventilation Diagrams	03
	DA505	Deep Soil Diagrams	03
	DA506	Communal Open Space	03
	DA507	Adaptable and Livable Apartments	03
	DA508	Adaptable and Livable Apartments	03
	DA509	Adaptable and Livable Apartment Layout	03
	DA510	Adaptable and Livable Apartment Layout	03
	DA511	Adaptable and Livable Apartment Layout	03
	DA512	Storage Compliance Diagrams	03
	DA513	Storage Schedule	03
	DA514	Height Plane	03



- All works to be in accordance with authority & statutory approvals.
- Refer to site survey for all information relating to existing site conditions.
- All Boundary information to be confirmed by registered surveyor before commencing works on site.
- Refer to Arborist Report and Landscape Documentation for all information relating to trees and their retention/removal, and all landscape works.
- Drawings to be read in conjunction with all Specifications and Schedules; all specialist consultant documentation; BASIX, NatHERS, Section J Certificates.
- Minor changes to building form & configuration may be required after Development Consent.
- Do not scale from drawing; figured dimensions only to be used.
- Building Contractor to verify all dimensions before commencing work.

Rev	Date	By	Chk	Description
01	8/04/2025	OD KL HN	DN	Concept Plans
02	24/04/2025	LB DN HN		For Coordination
03	6/05/2025	LB DN HN	DN	SSDA Submission



Auckland
Brisbane
Ho Chi Minh
Melbourne
Perth
Sydney

dko.com.au
info@dko.com.au
T +61 2 8346 4500

SSDA
SUBMISSION

DKO

Project Name Middle Harbour Road, Lindfield
Project Number 13844
Project Address 24-26 & 28 Middle Harbour Road
Sydney NSW 2070

Country Darraurragal/ Darug - Australia

Drawing Name
Cover Page

Drawing Scale
Drawing No.
DA000

As Noted @ A3
Revision
03

Development Summary

Proposed GFA: 15,460 sqm
Proposed FSR: 3.25 :1

- All works to be in accordance with authority & statutory approvals.
- Refer to site survey for all information relating to existing site conditions.
- All Boundary information to be confirmed by registered surveyor before commencing works on site.
- Refer to Arborist Report and Landscape Documentation for all information relating to trees and their retention/removal, and all landscape works.
- Drawings to be read in conjunction with all Specifications and Schedules; all specialist consultant documentation; BASIX, NatHERS, Section J Certificates.
- For all building form & configuration may be required after Development Consent.
- Do not scale from drawing; figured dimensions only to be used.
- Building Contractor to verify all dimensions before commencing work.

Rev	Date	By	Chk	Description
01	8/04/2025	OD KL HN	DN	Concept Plans
02	24/04/2025	LB DN HN		For Coordination
03	6/05/2025	LB DN HN	DN	SSDA Submission

Unit Mix Total	1B	1B+	2B	2B+	3B	3B+	4B	
Proposed	2	0	11	19	3	52	7	94
	2%	0%	12%	20%	3%	55%	7%	
Total	2%		32%		59%		7%	100%
Client Mix	5%		65%		25%		5%	100%

Type		No. of units	Parking Requirements		Proposed Parking
			Minimum Parking Rate	Minimum No. of Spaces	
Non -Affordable Housing	1 bed	0	0.5	57	174
	2bed	12	1.0		
	3/4 bed	30	1.5		
Affordable Housing	1 bed	1	0.4	15	
	2bed	10	0.5		
	3/4 bed	9	1.0		
Build to Rent Housing		32	0.2	6	
Sub-Total - Residents		94	-	78	
Visitor		94	1 / 6 units	16	
Total				94	190

These areas are schematic only and subject to council and other requisite approval. Areas are not to be used for marketing purposes.

This scheme has been prepared generally within the bounds of the current site dimensions however is subject to detailed discussion with council, hence may be subject to change once advice is received.

This design has been prepared without structural or services engineering input hence is subject to change once advice is received.

The information contained herein is believed to be correct at time on preparation based on the information available at the time of preparation. Recipients must make their own investigations to satisfy themselves in all aspects.

The design and accompanying documentation contained herein is and remains the intellectual property of dKO Architecture (NSW) P/L.

Apartment Schedule Bdg A [property Apt No]							
Level	Apartment Number	Type	Solar Access [ADG]	Cross Vent [ADG]	Unit Type	Livable	Adaptable
GROUND							
	A-00-01	3B+	+2HRS SOLAR	YES	Market	-	-
	A-00-02	3B+	+2HRS SOLAR	NO	Market	-	-
	A-00-03	2B+	+2HRS SOLAR	YES	Market	YES	YES
	A-00-04	2B+	+2HRS SOLAR	YES	Market	YES	YES
	A-00-05	4B	+2HRS SOLAR	YES	Market	-	-
	A-00-06	2B	NO SOLAR	NO	Market	-	-
LEVEL 1							
	A-01-01	3B+	+2HRS SOLAR	YES	Market	-	-
	A-01-02	3B+	+2HRS SOLAR	NO	Market	-	-
	A-01-03	2B+	+2HRS SOLAR	YES	Market	YES	YES
	A-01-04	2B+	+2HRS SOLAR	YES	Market	YES	YES
	A-01-05	3B+	+2HRS SOLAR	NO	Market	-	-
	A-01-06	3B+	+2HRS SOLAR	YES	Market	-	-
	A-01-07	2B	-	YES	Market	-	-
LEVEL 2							
	A-02-01	3B+	+2HRS SOLAR	YES	Market	-	-
	A-02-02	3B+	+2HRS SOLAR	NO	Market	-	-
	A-02-03	2B+	+2HRS SOLAR	YES	Market	YES	YES
	A-02-04	2B+	+2HRS SOLAR	YES	Market	YES	YES
	A-02-05	3B+	+2HRS SOLAR	NO	Market	-	-
	A-02-06	3B+	+2HRS SOLAR	YES	Market	-	-
	A-02-07	2B	-	YES	Market	-	-
LEVEL 3							
	A-03-01	3B+	+2HRS SOLAR	YES	Market	-	-
	A-03-02	3B+	+2HRS SOLAR	NO	Market	-	-
	A-03-03	2B+	+2HRS SOLAR	YES	Market	YES	YES
	A-03-04	2B+	+2HRS SOLAR	YES	Market	YES	YES
	A-03-05	3B+	+2HRS SOLAR	NO	Market	-	-
	A-03-06	3B+	+2HRS SOLAR	YES	Market	-	-
	A-03-07	2B	-	YES	Market	-	-
LEVEL 4 (SETBACK)							
	A-04-01	3B+	+2HRS SOLAR	YES	Market	-	-
	A-04-02	3B+	+2HRS SOLAR	YES	Market	-	-
	A-04-03	3B+	+2HRS SOLAR	YES	Market	-	-
	A-04-04	3B+	+2HRS SOLAR	YES	Market	-	-
LEVEL 5							
	A-05-01	3B+	+2HRS SOLAR	YES	Market	-	-
	A-05-02	3B+	+2HRS SOLAR	YES	Market	-	-
	A-05-03	3B+	+2HRS SOLAR	YES	Market	-	-
	A-05-04	3B+	+2HRS SOLAR	YES	Market	-	-
LEVEL 6							
	A-06-01	3B+	+2HRS SOLAR	YES	Market	-	-
	A-06-02	3B+	+2HRS SOLAR	YES	Market	-	-
	A-06-03	3B+	+2HRS SOLAR	YES	Market	-	-
	A-06-04	3B+	+2HRS SOLAR	YES	Market	-	-
LEVEL 7							
	A-07-01	4B	+2HRS SOLAR	YES	Market	-	-
	A-07-02	4B	+2HRS SOLAR	YES	Market	YES	-
	A-07-03	4B	+2HRS SOLAR	YES	Market	-	-

Apartment Schedule Bdg B [property Apt No]							
Level	Apartment Number	Type	Solar Access [ADG]	Cross Vent [ADG]	Unit Type	Livable	Adaptable
LOWER GROUND							
	B-0-1-01	1B	+2HRS SOLAR	YES	BTR	-	-
GROUND							
	B-00-01	3B+	+2HRS SOLAR	NO	SSDA Affordable	-	-
	B-00-02	2B+	+2HRS SOLAR	YES	SSDA Affordable	YES	YES
	B-00-03	2B+	+2HRS SOLAR	YES	SSDA Affordable	YES	YES
	B-00-04	3B+	+2HRS SOLAR	NO	BTR	-	-
	B-00-05	3B+	+2HRS SOLAR	NO	BTR	-	-
	B-00-06	1B	+2HRS SOLAR	YES	SSDA Affordable	-	-
	B-00-07	2B	NO SOLAR	NO	BTR	-	-
LEVEL 1							
	B-01-01	3B+	+2HRS SOLAR	YES	SSDA Affordable	-	-
	B-01-02	3B+	+2HRS SOLAR	NO	SSDA Affordable	-	-
	B-01-03	2B+	+2HRS SOLAR	YES	SSDA Affordable	YES	YES
	B-01-04	2B+	+2HRS SOLAR	YES	SSDA Affordable	YES	YES
	B-01-05	3B+	+2HRS SOLAR	NO	SSDA Affordable	-	-
	B-01-06	3B	+2HRS SOLAR	YES	SSDA Affordable	-	-
	B-01-07	2B+	NO SOLAR	NO	SSDA Affordable	-	-
	B-01-08	2B	-	YES	SSDA Affordable	-	-
LEVEL 2							
	B-02-01	3B+	+2HRS SOLAR	YES	SSDA Affordable	-	-
	B-02-02	3B+	+2HRS SOLAR	NO	SSDA Affordable	-	-
	B-02-03	2B+	+2HRS SOLAR	YES	SSDA Affordable	YES	YES
	B-02-04	2B+	+2HRS SOLAR	YES	SSDA Affordable	YES	YES
	B-02-05	3B+	+2HRS SOLAR	NO	SSDA Affordable	-	-
	B-02-06	3B	+2HRS SOLAR	YES	TOD Affordable	-	-
	B-02-07	2B+	NO SOLAR	NO	TOD Affordable	-	-
	B-02-08	2B	-	YES	TOD Affordable	-	-
LEVEL 3							
	B-03-01	3B+	+2HRS SOLAR	YES	BTR	-	-
	B-03-02	3B+	+2HRS SOLAR	NO	BTR	-	-
	B-03-03	2B+	+2HRS SOLAR	YES	BTR	YES	YES
	B-03-04	2B+	+2HRS SOLAR	YES	BTR	YES	YES
	B-03-05	3B+	+2HRS SOLAR	NO	BTR	-	-
	B-03-06	3B	+2HRS SOLAR	YES	BTR	-	-
	B-03-07	2B+	NO SOLAR	NO	BTR	-	-
	B-03-08	2B	-	YES	BTR	-	-
LEVEL 4 (SETBACK)							
	B-04-01	3B+	+2HRS SOLAR	YES	BTR	-	-
	B-04-02	3B+	+2HRS SOLAR	YES	BTR	-	-
	B-04-03	3B+	+2HRS SOLAR	YES	BTR	-	-
	B-04-04	3B+	+2HRS SOLAR	YES	BTR	-	-
	B-04-05	2B	-	YES	BTR	-	-
LEVEL 5							
	B-05-01	3B+	+2HRS SOLAR	YES	BTR	-	-
	B-05-02	3B+	+2HRS SOLAR	YES	BTR	-	-
	B-05-03	3B+	+2HRS SOLAR	YES	BTR	-	-
	B-05-04	3B+	+2HRS SOLAR	YES	BTR	-	-
	B-05-05	2B	-	YES	BTR	-	-
LEVEL 6							
	B-06-01	3B+	+2HRS SOLAR	YES	BTR	-	-
	B-06-02	3B+	+2HRS SOLAR	YES	BTR	-	-
	B-06-03	3B+	+2HRS SOLAR	YES	BTR	-	-
	B-06-04	3B+	+2HRS SOLAR	YES	BTR	-	-
	B-06-05	2B	-	YES	BTR	-	-
LEVEL 7							
	B-07-01	4B	+2HRS SOLAR	YES	BTR	-	-
	B-07-02	4B	+2HRS SOLAR	YES	BTR	YES	-
	B-07-03	3B+	+2HRS SOLAR	YES	BTR	-	-
	B-07-04	3B+	-	YES	BTR	-	-
LEVEL 8							
	B-08-01	4B	+2HRS SOLAR	YES	BTR	YES	-

Apartment Type Schedule	
Unit Type	Type
BTR	
	1B
	2B
	2B+
	3B
	3B+
	4B
	32
Market	
	2B
	2B+
	3B+
	4B
	42
SSDA Affordable	
	1B
	2B
	2B+
	3B
	3B+
	17
TOD Affordable	
	2B
	2B+
	3B
TOTAL	3

Apartment Type BTR		Apartment Type MKT		Apartment Type SSDA		Apartment Type TOD	
Unit Type	Type	Unit Type	Type	Unit Type	Type	Unit Type	Type
BTR		Market		SSDA Affordable		TOD Affordable	
	1B		2B		1B		2B
	1		4		1		1
	2B		2B+		2B		2B+
	5		8		1		1
	2B+		3B+		2B+		3B
	3		26		7		1
	3B	TOTAL	4B		3B	TOTAL	3
	1				1		
	3B+				3B+		
	19				7		
	4B			TOTAL	17		
	3						
TOTAL	32						

- All works to be in accordance with authority & statutory approvals.
- Refer to site survey for all information relating to existing site conditions.
- All Boundary information to be confirmed by registered surveyor before commencing works on site.
- Refer to Arborist Report and Landscape Documentation for all information relating to trees and their retention/removal, and all landscape works.
- Drawings to be read in conjunction with all Specifications and Schedules; all specialist consultant documentation; BASIX, NatHERS, Section J Certificates.
- Minor changes to building form & configuration may be required after Development Consent.
- Do not scale from drawing; figured dimensions only to be used.
- Building Contractor to verify all dimensions before commencing work.

Rev	Date	By	Chk	Description
03	6/05/2025	LB DN HN	DN	SSDA Submission



SSDA
SUBMISSION

Auckland
Brisbane
Ho Chi Minh
Melbourne
Perth
Sydney

dko.com.au
info@dko.com.au
T +61 2 8346 4500

Project Name
Project Number
Project Address

Middle Harbour Road, Lindfield
13844
24-26 & 28 Middle Harbour Road
Sydney NSW 2070

Country

Darramurragal/ Darug - Australia

Drawing Name
Apartment Schedule

Drawing Scale	As Noted @ A3
Drawing No.	Revision
DA002	03



- Site
- Heritage Item
- Natural Resources
- Landscape Remnant
- Overland Flow
- Transport Oriented Development Site
- Heritage Interface
- Conservation Area - General
- Swamp Forest
- Other Vegetation
- Riparian Corridor

- All works to be in accordance with authority & statutory approvals.
- Refer to site survey for all information relating to existing site conditions.
- All Boundary information to be confirmed by registered surveyor before commencing works on site.
- Refer to Arborist Report and Landscape Documentation for all information relating to trees and their retention/removal, and all landscape works.
- Drawings to be read in conjunction with all Specifications and Schedules; all specialist consultant documentation; BASIX, NatHERS, Section J Certificates.
- Minor changes to building form & configuration may be required after Development Consent.
- Do not scale from drawing; figured dimensions only to be used.
- Building Contractor to verify all dimensions before commencing work.

Rev	Date	By	Chk	Description
01	8/04/2025	OD KL HN	DN	Concept Plans
02	24/04/2025	LB DN HN	DN	For Coordination
03	6/05/2025	LB DN HN	DN	SSDA Submission



Auckland
Brisbane
Ho Chi Minh
Melbourne
Perth
Sydney

dko.com.au
info@dko.com.au
T +61 2 8346 4500

SSDA
SUBMISSION

DKO


Project Name Middle Harbour Road, Lindfield
Project Number 13844
Project Address 24-26 & 28 Middle Harbour Road
Sydney NSW 2070

Country Darramurragal/ Darug - Australia

Drawing Name
Site Analysis Plan

Drawing Scale
Drawing No.
DA100

As Noted @ A3
Revision
03

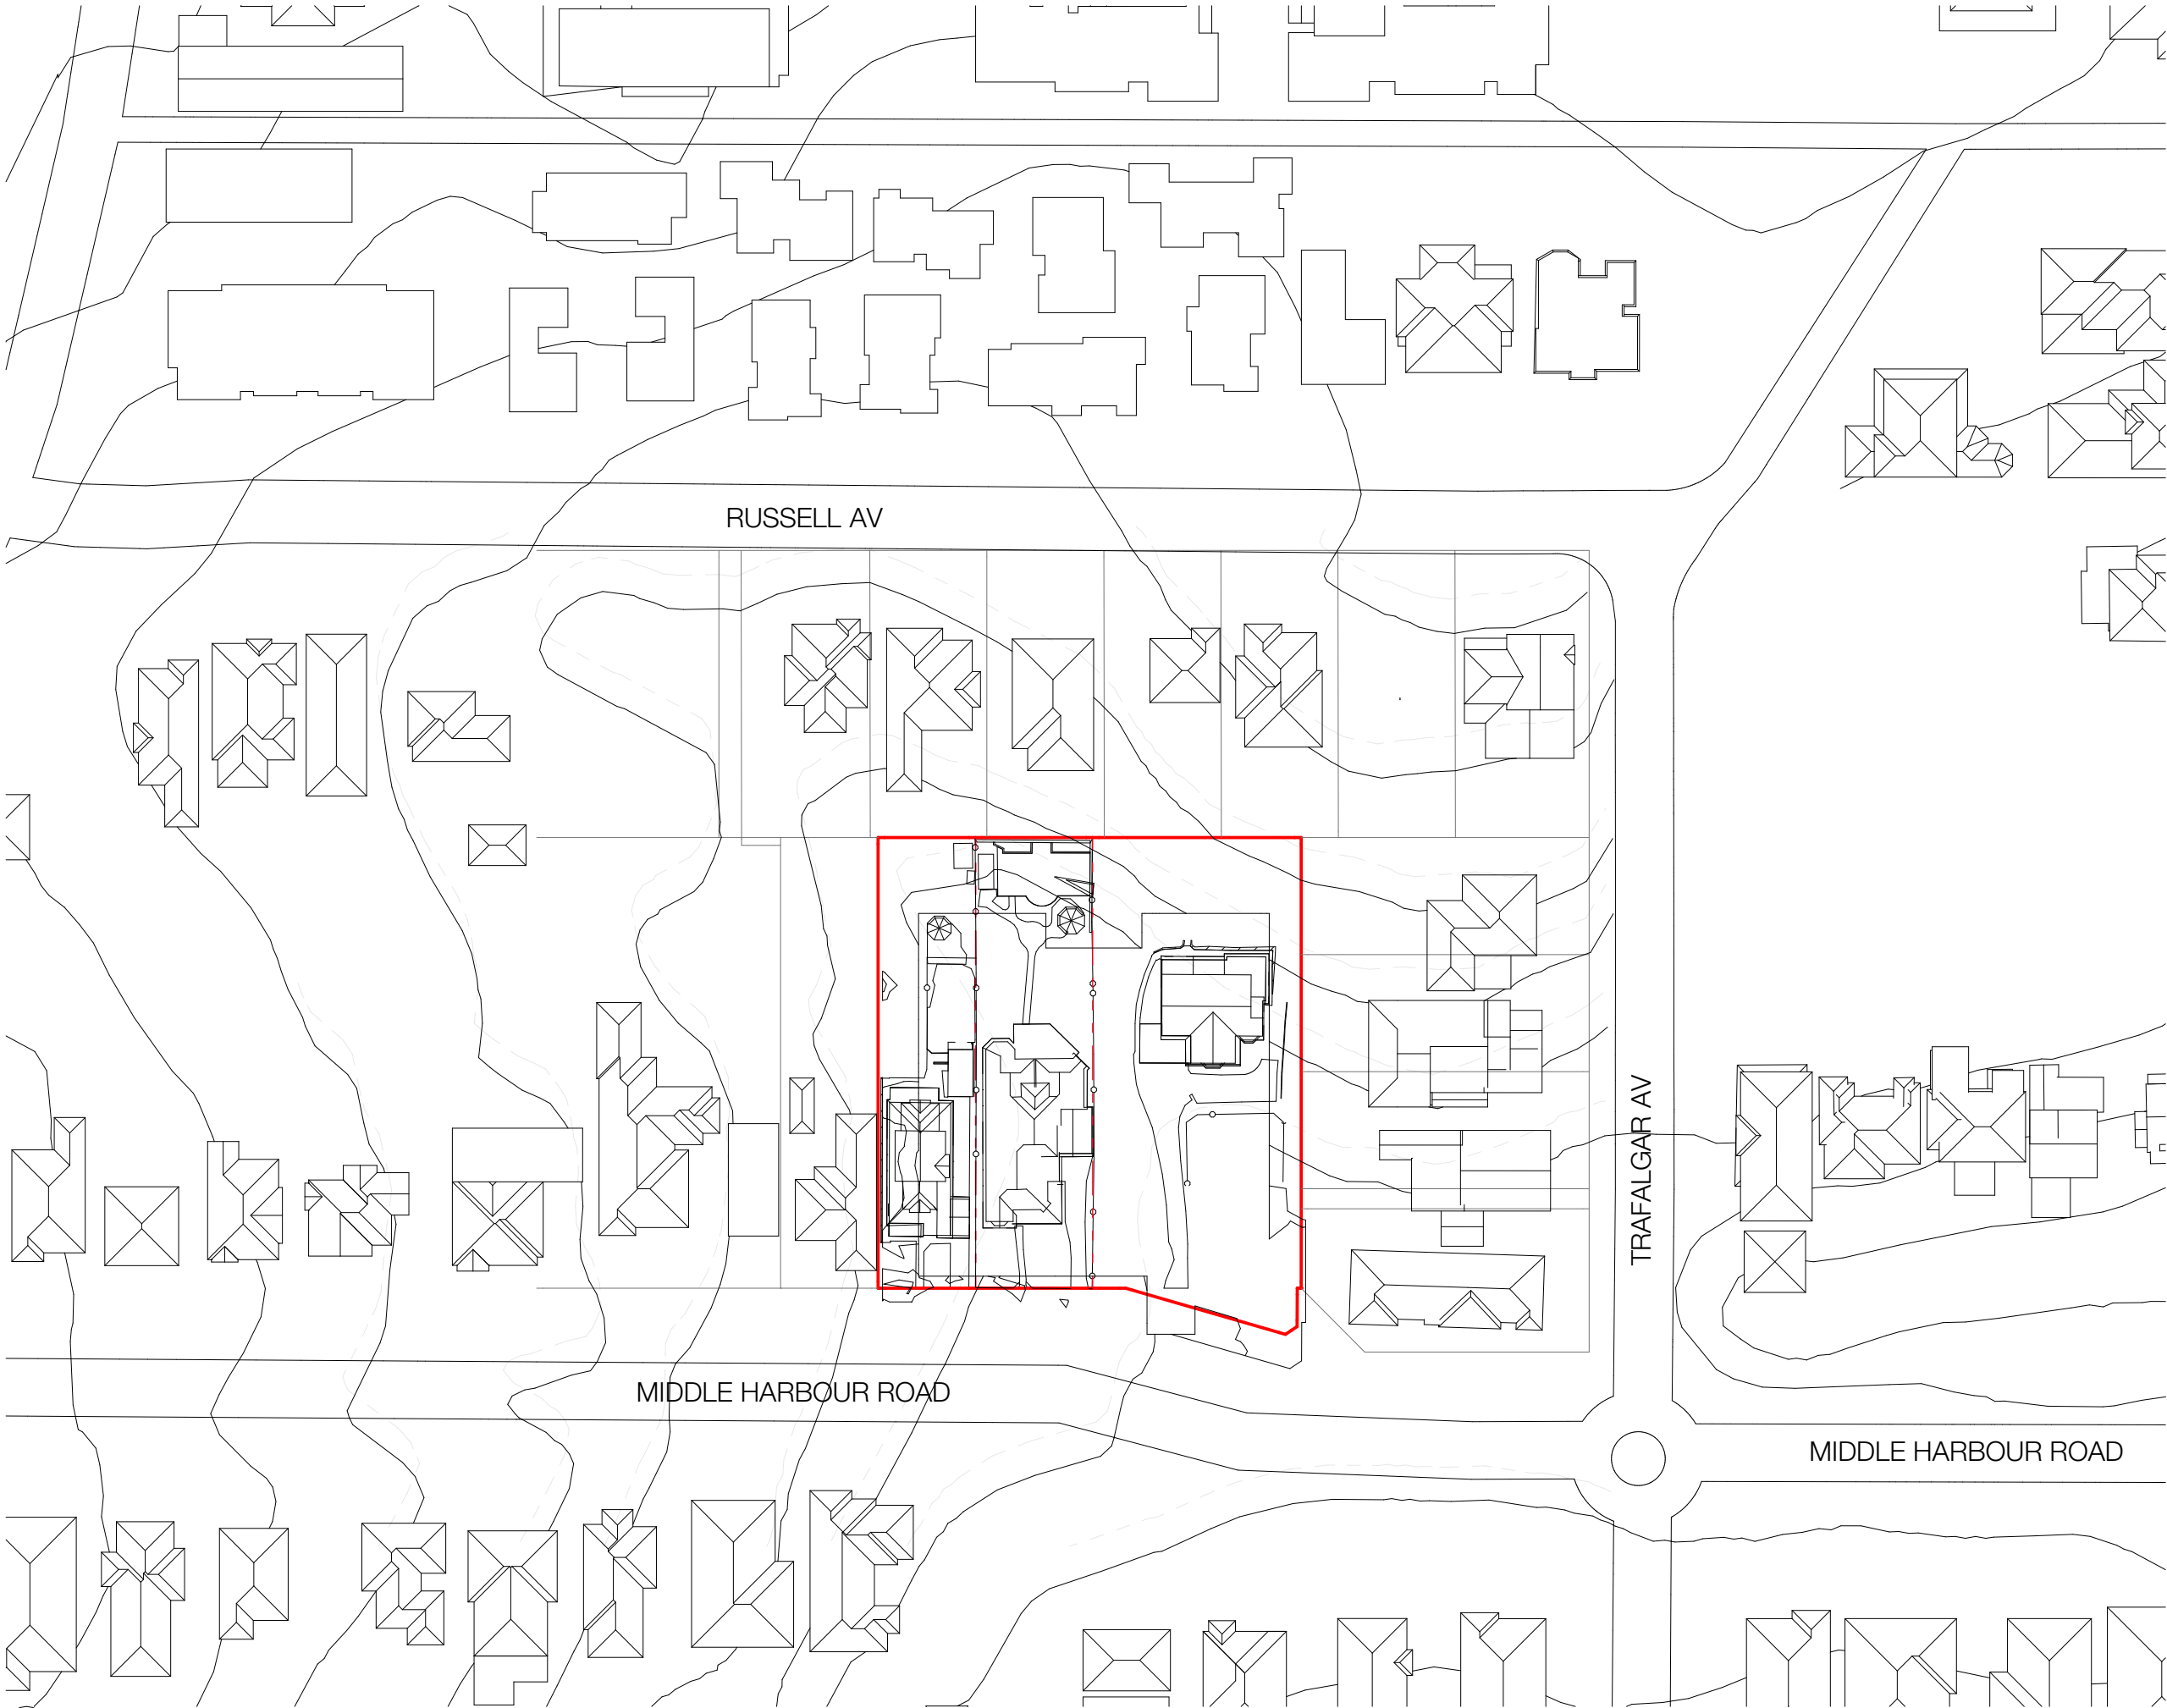

- All works to be in accordance with authority & statutory approvals.
- Refer to site survey for all information relating to existing site conditions.
- All Boundary information to be confirmed by registered surveyor before commencing works on site.
- Refer to Arborist Report and Landscape Documentation for all information relating to trees and their retention/removal, and all landscape works.
- Drawings to be read in conjunction with all Specifications and Schedules; all specialist consultant documentation; BASIX, NatHERS, Section J Certificates.
- Minor changes to building form & configuration may be required after Development Consent.
- Do not scale from drawing; figured dimensions only to be used.
- Building Contractor to verify all dimensions before commencing work.

Rev	Date	By	Chk	Description
01	8/04/2025	OD KL HN	DN	Concept Plans
02	24/04/2025	LB DN HN	DN	For Coordination
03	6/05/2025	LB DN HN	DN	SSDA Submission




Scale 1:1000 @ A3



SSDA
SUBMISSION

Auckland
Brisbane
Ho Chi Minh
Melbourne
Perth
Sydney

dko.com.au
info@dko.com.au
T +61 2 8346 4500

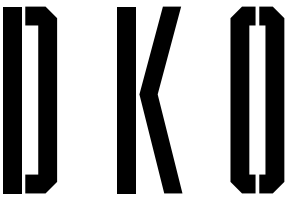

Project Name Middle Harbour Road, Lindfield
Project Number 13844
Project Address 24-26 & 28 Middle Harbour Road
Sydney NSW 2070

Country Darramurragal/ Darug - Australia


Drawing Name
Site Plan Existing Context

Drawing Scale
Drawing No.

DA101

As Noted @ A3
Revision

03

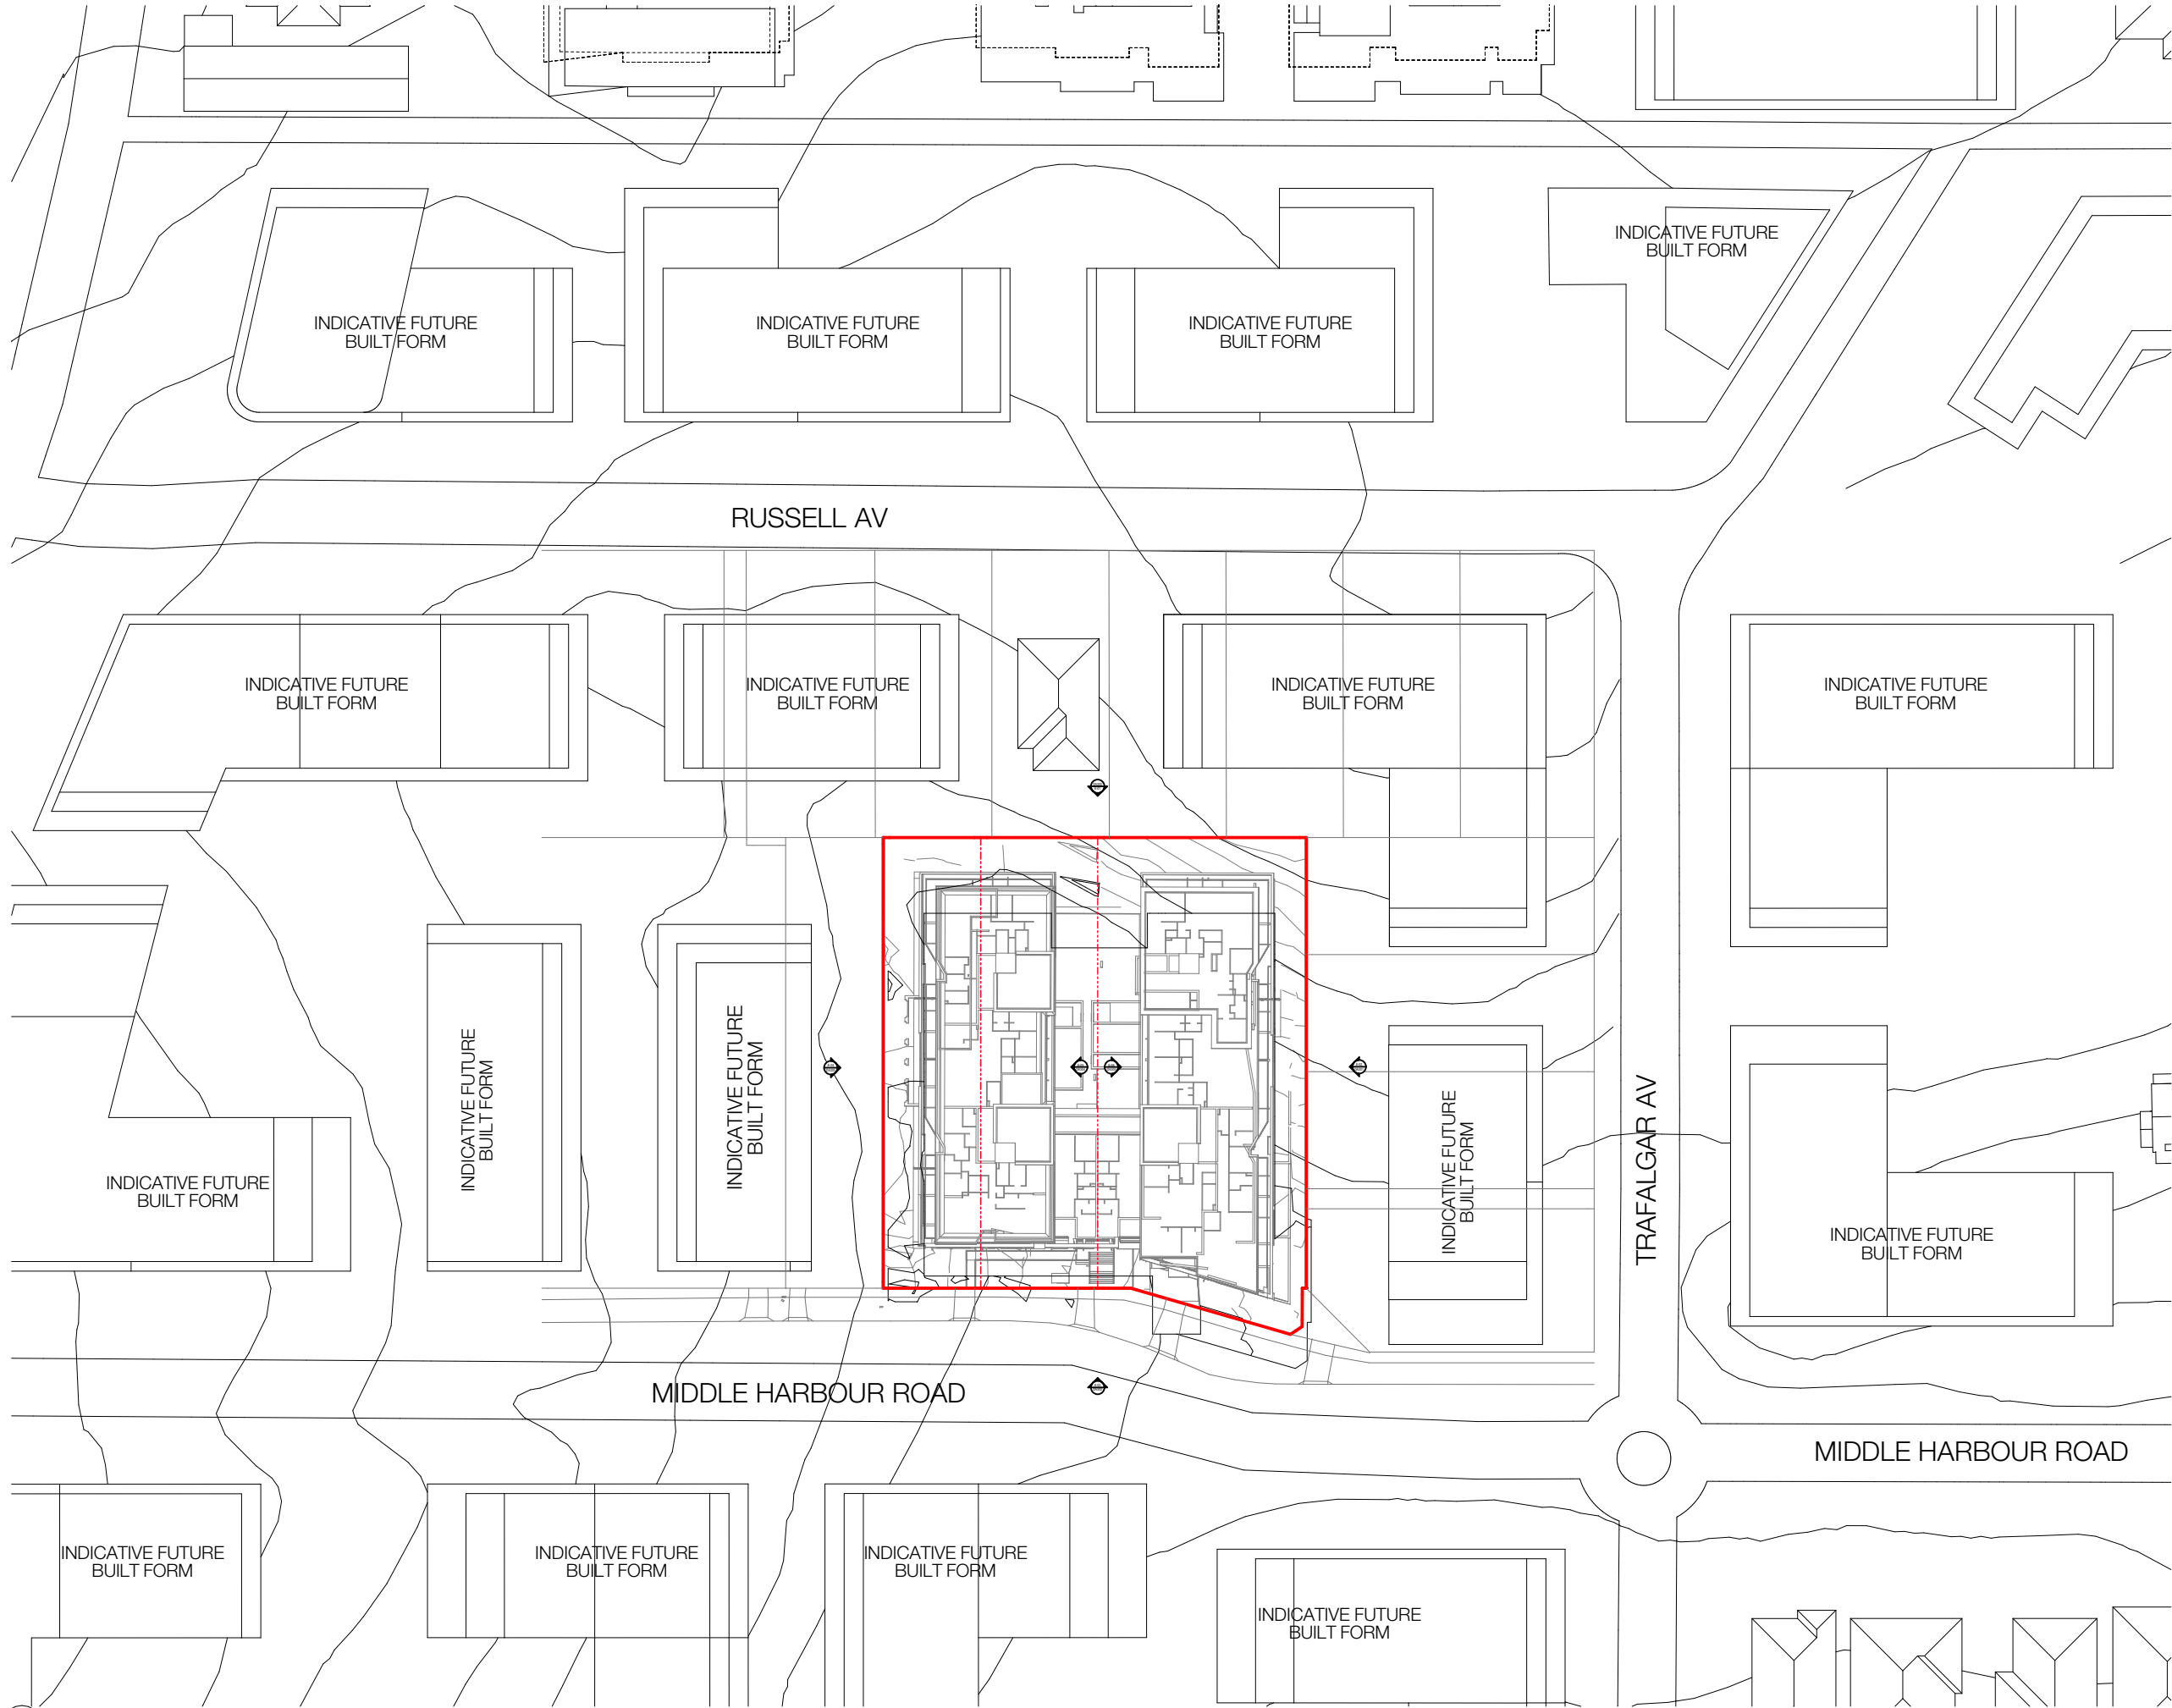

- All works to be in accordance with authority & statutory approvals.
- Refer to site survey for all information relating to existing site conditions.
- All Boundary information to be confirmed by registered surveyor before commencing works on site.
- Refer to Arborist Report and Landscape Documentation for all information relating to trees and their retention/removal, and all landscape works.
- Drawings to be read in conjunction with all Specifications and Schedules; all specialist consultant documentation; BASIX, NatHERS, Section J Certificates.
- Minor changes to building form & configuration may be required after Development Consent.
- Do not scale from drawing; figured dimensions only to be used.
- Building Contractor to verify all dimensions before commencing work.

Rev	Date	By	Chk	Description
01	8/04/2025	OD KL HN	DN	Concept Plans
02	24/04/2025	LB DN HN	DN	For Coordination
03	6/05/2025	LB DN HN	DN	SSDA Submission

0 5 10 20 50m

Scale 1:1000 @ A3

SSDA SUBMISSION

Auckland
Brisbane
Ho Chi Minh
Melbourne
Perth
Sydney

dko.com.au
info@dko.com.au
T +61 2 8346 4500

DKO

Project Name	Middle Harbour Road, Lindfield
Project Number	13844
Project Address	24-26 & 28 Middle Harbour Road Sydney NSW 2070
Country	Darremurragal/ Darug - Australia

Drawing Name
Site Plan Future Context

Drawing Scale	As Noted @ A3
Drawing No.	Revision
DA102	03

- All works to be in accordance with authority & statutory approvals.
Refer to site survey for all information relating to existing site conditions.
All Boundary information to be confirmed by registered surveyor before commencing works on site.
Refer to Report and Landscape Documentation for all information relating to trees and their retention/removal, and all landscape works.
Drawings to be read in conjunction with all Specifications and Schedules; all specialist consultant documentation; BASIX, NatHERS, Section J Certificates.
Minor changes to building form & configuration may be required after Development Consent.
Scale from drawing: figured dimensions only to be used.
Building Contractor to verify all dimensions before commencing work.

Rev	Date	By	Chk	Description
01	8/04/2025	OD KL HN	DN	Concept Plans
02	24/04/2025	LB DN HN		For Coordination
03	6/05/2025	LB DN HN	DN	SSDA Submission

KEY PLAN

- AREA TO BE DEMOLISHED
 EXISTING BUILDING TO BE DEMOLISHED

*REFER TO ARBORIST + LANDSCAPE
PLAN FOR TREE RETENTION PLAN
GENERALLY



Scale 1:400 @ A3

SSDA
SUBMISSION

Auckland
Brisbane
Ho Chi Minh
Melbourne
Perth
Sydney

dko.com.au
info@dko.com.au
T +61 2 8346 4500

Project Name	Middle Harbour Road, Lindfield
Project Number	13844
Project Address	24-26 & 28 Middle Harbour Road Sydney NSW 2070

Country Darramurragal/ Darug - Australia

Drawing Name
Demolition Plan

As Noted @ A3

Revision

DA103


03

Demolition Plan
1:400

© DKO Architecture (NSW) Pty Ltd. ABN: 81956706590. Except as allowed under copyright act, no part of this drawing may be reproduced or otherwise dealt with without written permission. Nominated Architects: Koos de Keijzer 5767 David Randerson 8542

- All works to be in accordance with authority & statutory approvals.
- Refer to site survey for all information relating to existing site conditions.
- All Boundary information to be confirmed by registered surveyor before commencing works on site.
- Refer to Arborist Report and Landscape Documentation for all information relating to trees and their retention/removal, and all landscape works.
- Drawings to be read in conjunction with all Specifications and Schedules; all specialist consultant documentation; BASIX, NatHERS, Section J Certificates.
- Minor changes to building form & configuration may be required after Development Consent.
- Do not scale from drawing; figured dimensions only to be used.
- Building Contractor to verify all dimensions before commencing work.

Rev	Date	By	Chk	Description
01	8/04/2025	OD KL HN	DN	Concept Plans
02	24/04/2025	LB DN HN		For Coordination
03	6/05/2025	LB DN HN	DN	SSDA Submission

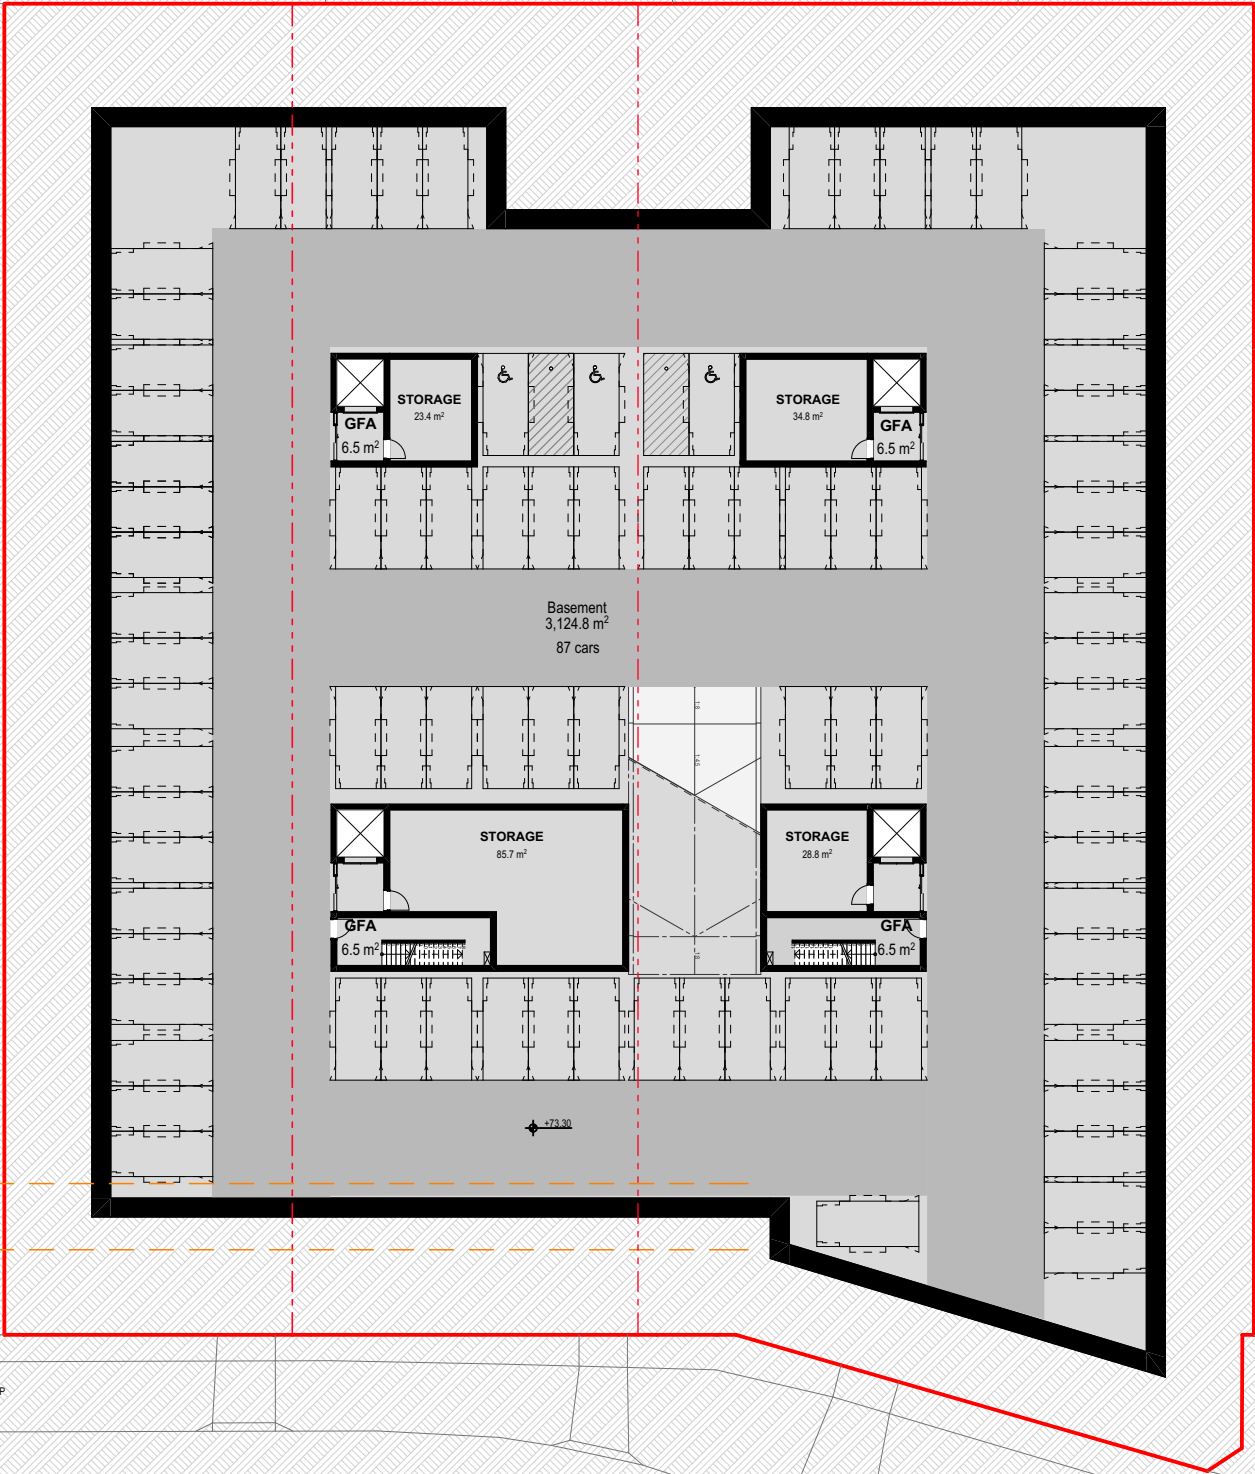


Scale 1:400 @ A3



SSDA
SUBMISSION

Auckland
Brisbane
Ho Chi Minh
Melbourne
Perth
Sydney

dko.com.au
info@dko.com.au
T +61 2 8346 4500

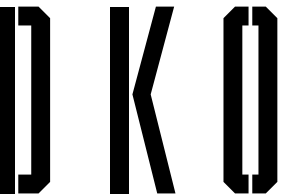

Project Name Middle Harbour Road, Lindfield
Project Number 13844
Project Address 24-26 & 28 Middle Harbour Road
Sydney NSW 2070

Country Darramurragal/ Darug - Australia

Drawing Name
Basement 03


Drawing Scale As Noted @ A3

Drawing No. DA200
Revision 03

-3.
-

BASEMENT 2
1:400

© DKO Architecture (NSW) Pty Ltd. ABN: 61956706590. Except as allowed under copyright act, no part of this drawing may be reproduced or otherwise dealt with without written permission. Nominated Architects: Kross de Kuyper 5767 David Handerson 8542

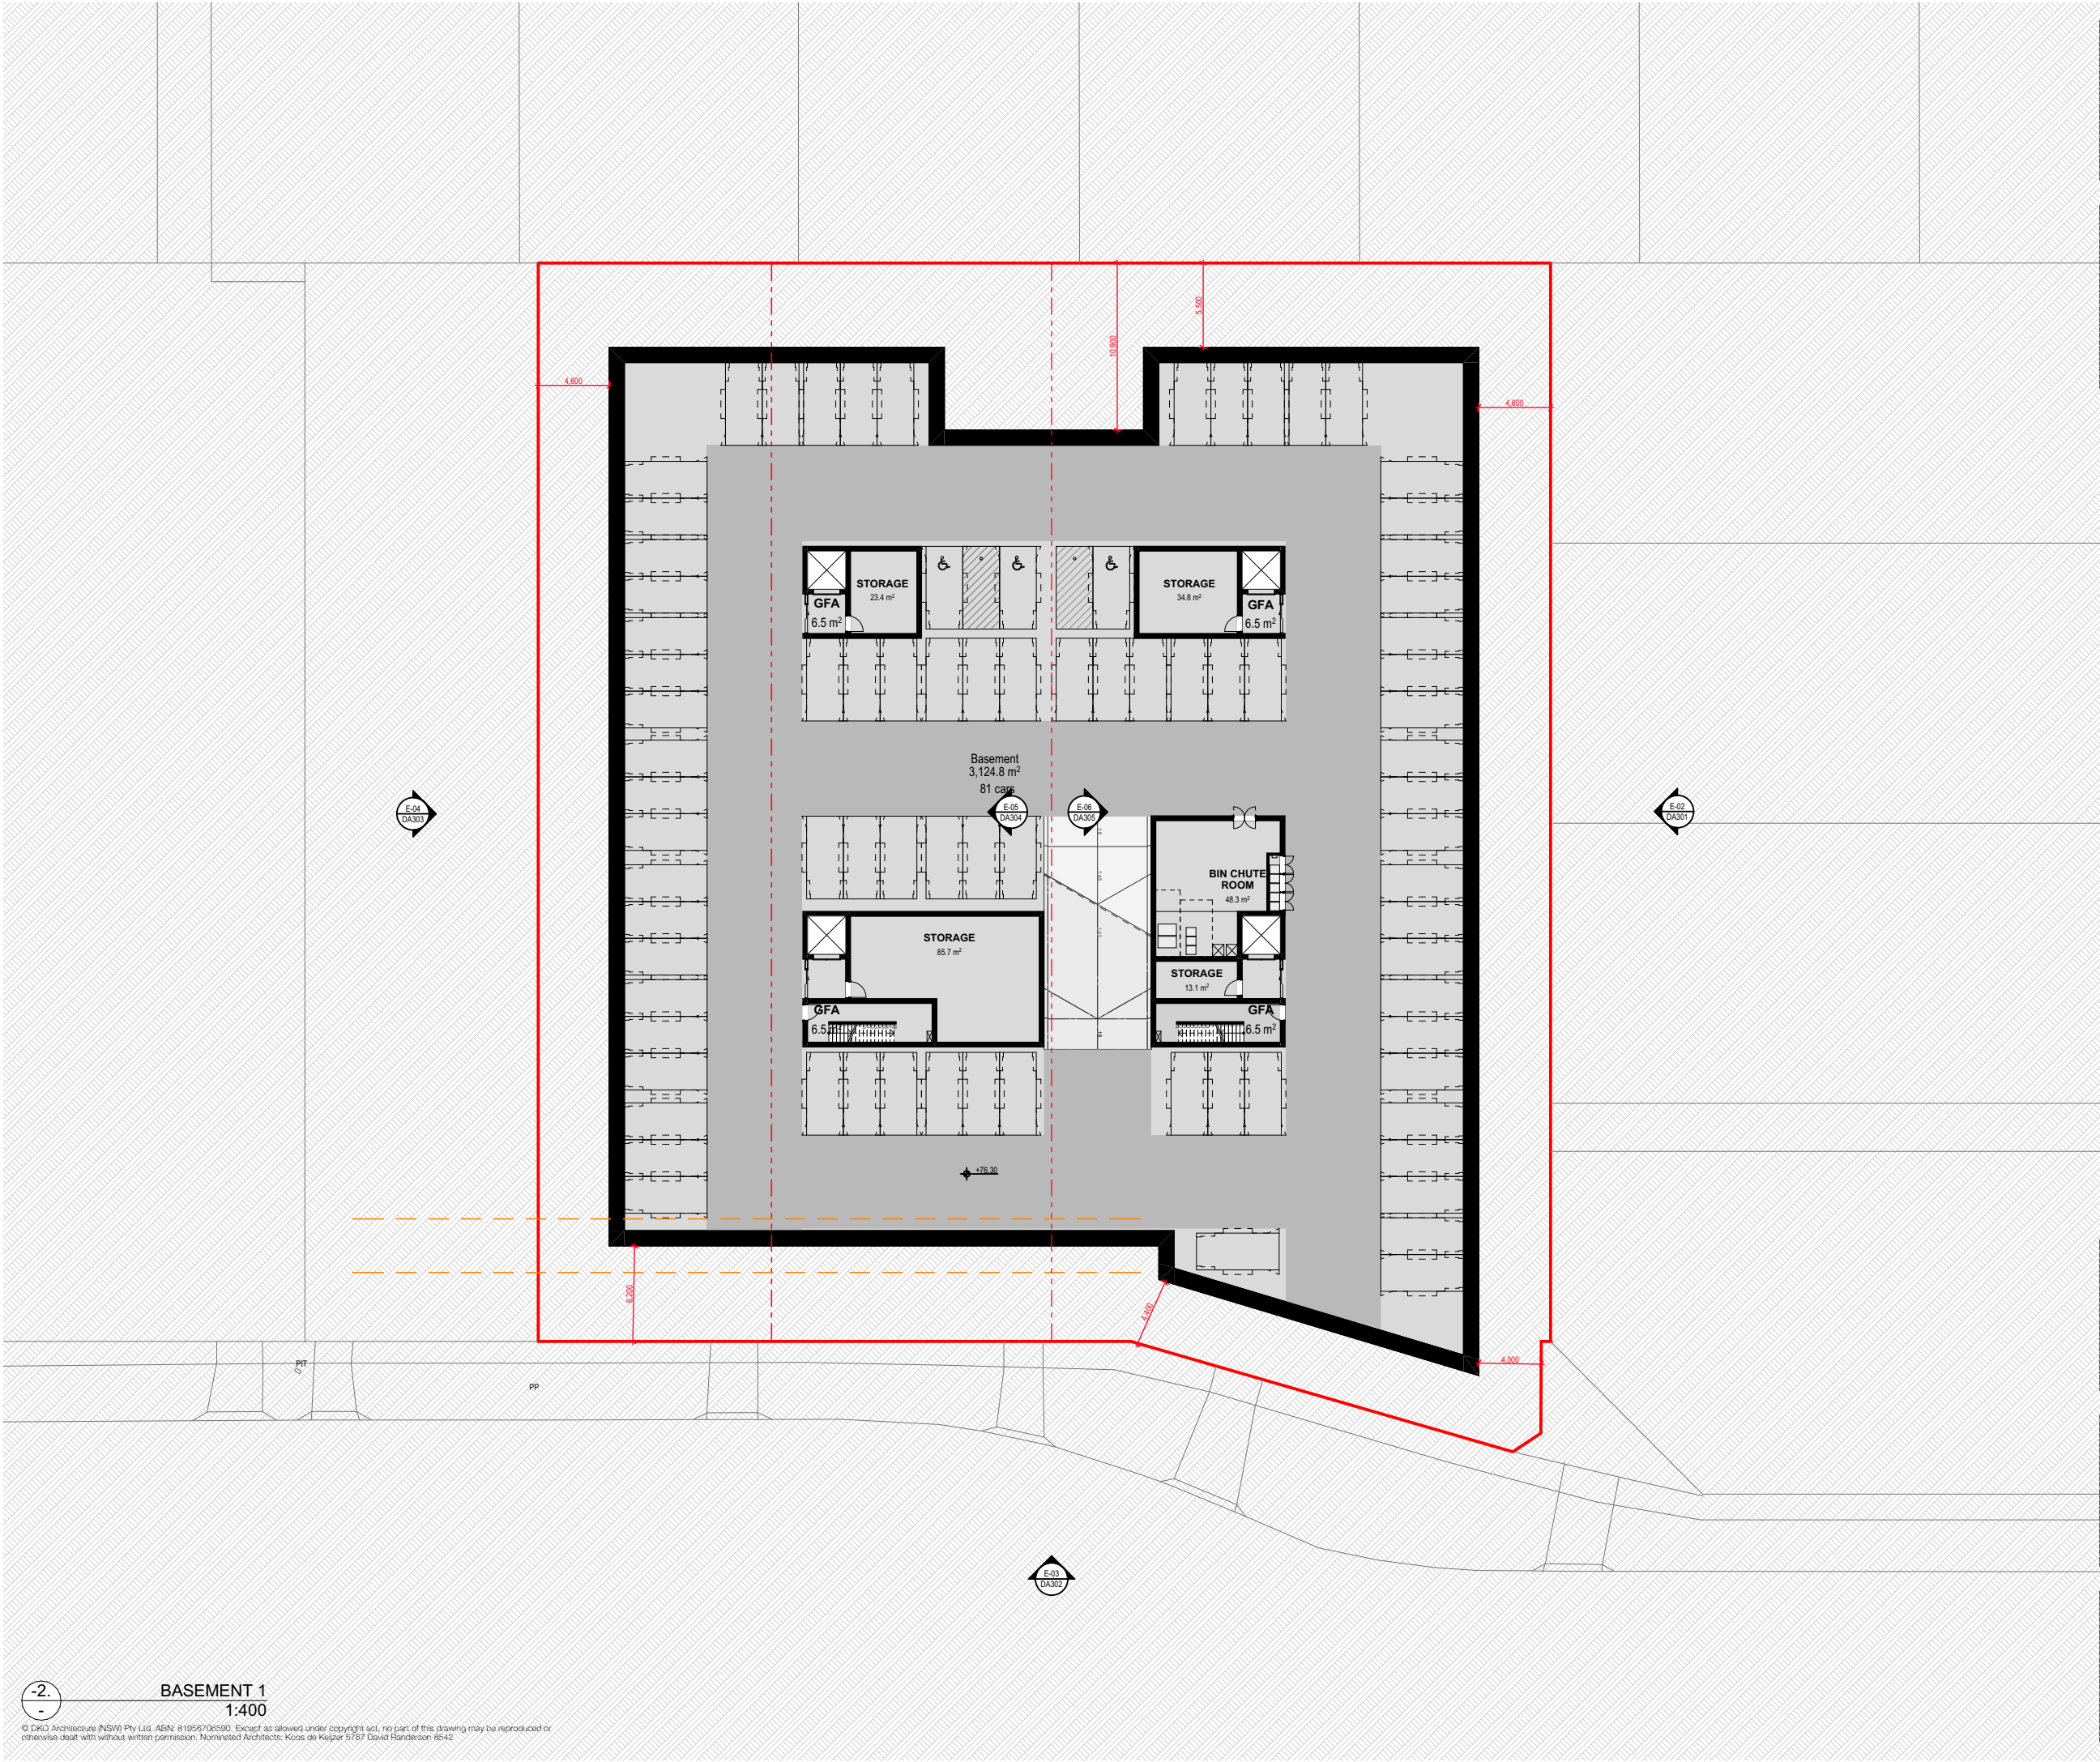

- All works to be in accordance with authority & statutory approvals.
- Refer to site survey for all information relating to existing site conditions.
- All Boundary information to be confirmed by registered surveyor before commencing works on site.
- Refer to Arborist Report and Landscape Documentation for all information relating to trees and their retention/removal, and all landscape works.
- Drawings to be read in conjunction with all Specifications and Schedules; all specialist consultant documentation; BASIX, NatHERS, Section J Certificates.
- Minor changes to building form & configuration may be required after Development Consent.
- Do not scale from drawing; figured dimensions only to be used.
- Building Contractor to verify all dimensions before commencing work.

Rev	Date	By	Chk	Description
01	8/04/2025	OD KL HN	DN	Concept Plans
02	24/04/2025	LB DN HN		For Coordination
03	6/05/2025	LB DN HN	DN	SSDA Submission



Scale 1:400 @ A3
SSDA
SUBMISSION

Auckland
Brisbane
Ho Chi Minh
Melbourne
Perth
Sydney

dko.com.au
info@dko.com.au
T +61 2 8346 4500

DKO


Project Name Middle Harbour Road, Lindfield
Project Number 13844
Project Address 24-26 & 28 Middle Harbour Road
Sydney NSW 2070

Country Darramurragal/ Darug - Australia

Drawing Name
Basement 02

Drawing Scale
Drawing No.
DA201

As Noted @ A3
Revision
03

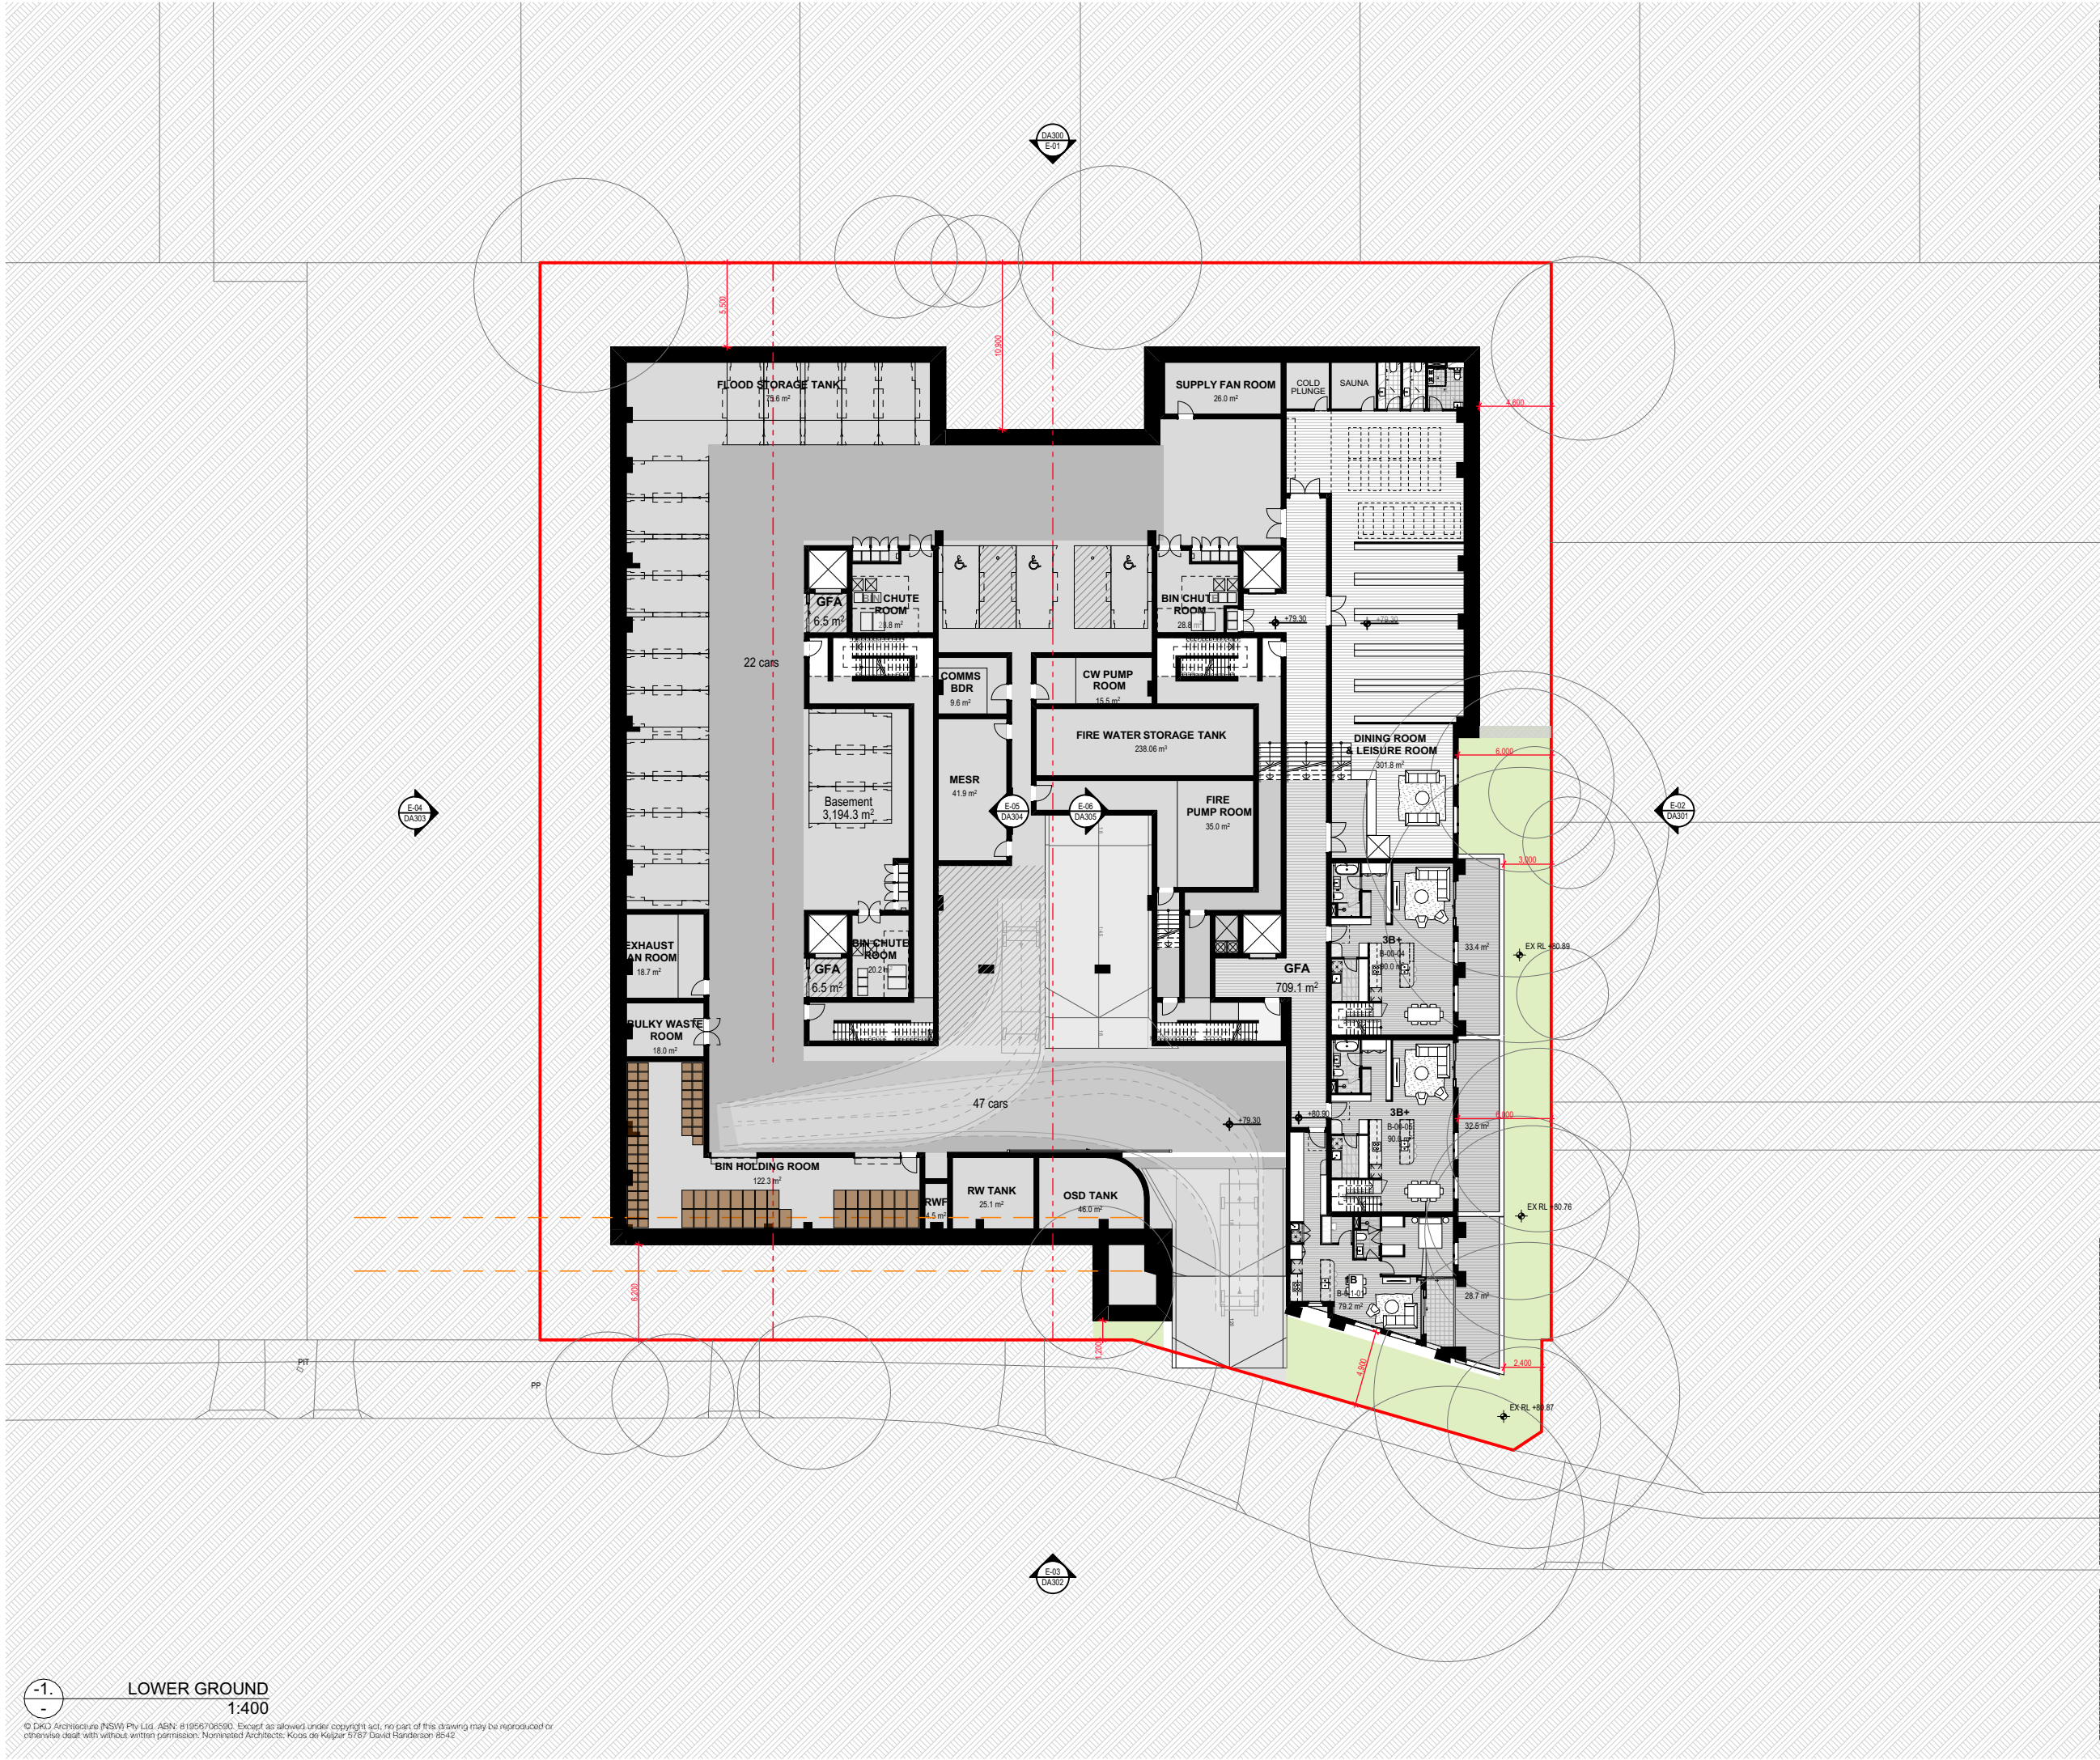

- All works to be in accordance with authority & statutory approvals.
- Refer to site survey for all information relating to existing site conditions.
- All Boundary information to be confirmed by registered surveyor before commencing works on site.
- Refer to Arborist Report and Landscape Documentation for all information relating to trees and their retention/removal, and all landscape works.
- Drawings to be read in conjunction with all Specifications and Schedules; all specialist consultant documentation; BASIX, NatHERS, Section J Certificates.
- Minor changes to building form & configuration may be required after Development Consent.
- Do not scale from drawing; figured dimensions only to be used.
- Building Contractor to verify all dimensions before commencing work.

Rev	Date	By	Chk	Description
01	8/04/2025	OD KL HN	DN	Concept Plans
02	24/04/2025	LB DN HN	DN	For Coordination
03	6/05/2025	LB DN HN	DN	SSDA Submission

0 2 4 8 20m

Scale 1:400 @ A3

SSDA
SUBMISSION

Auckland
Brisbane
Ho Chi Minh
Melbourne
Perth
Sydney

dko.com.au
info@dko.com.au
T +61 2 8346 4500

Project Name Middle Harbour Road, Lindfield
Project Number 13844
Project Address 24-26 & 28 Middle Harbour Road
Sydney NSW 2070

Country Darramurragal/ Darug - Australia

Drawing Name
Lower Ground

Drawing Scale As Noted @ A3

Drawing No. DA202
Revision 03


-1.
-

LOWER GROUND
1:400

© DKO Architecture (NSW) Pty Ltd. ABN: 61956706590. Except as allowed under copyright act, no part of this drawing may be reproduced or otherwise dealt with without written permission. Nominated Architects: Kruis de Kuyper 5767 David Handaen 8542

- All works to be in accordance with authority & statutory approvals.
- Refer to site survey for all information relating to existing site conditions.
- All Boundary information to be confirmed by registered surveyor before commencing works on site.
- Refer to Arborist Report and Landscape Documentation for all information relating to trees and their retention/removal, and all landscape works.
- Drawings to be read in conjunction with all Specifications and Schedules; all specialist consultant documentation; BASIX, NatHERS, Section J Certificates.
- Minor changes to building form & configuration may be required after Development Consent.
- Do not scale from drawing; figured dimensions only to be used.
- Building Contractor to verify all dimensions before commencing work.

Rev	Date	By	Chk	Description
01	8/04/2025	OD KL HN	DN	Concept Plans
02	24/04/2025	LB DN HN	DN	For Coordination
03	6/05/2025	LB DN HN	DN	SSDA Submission

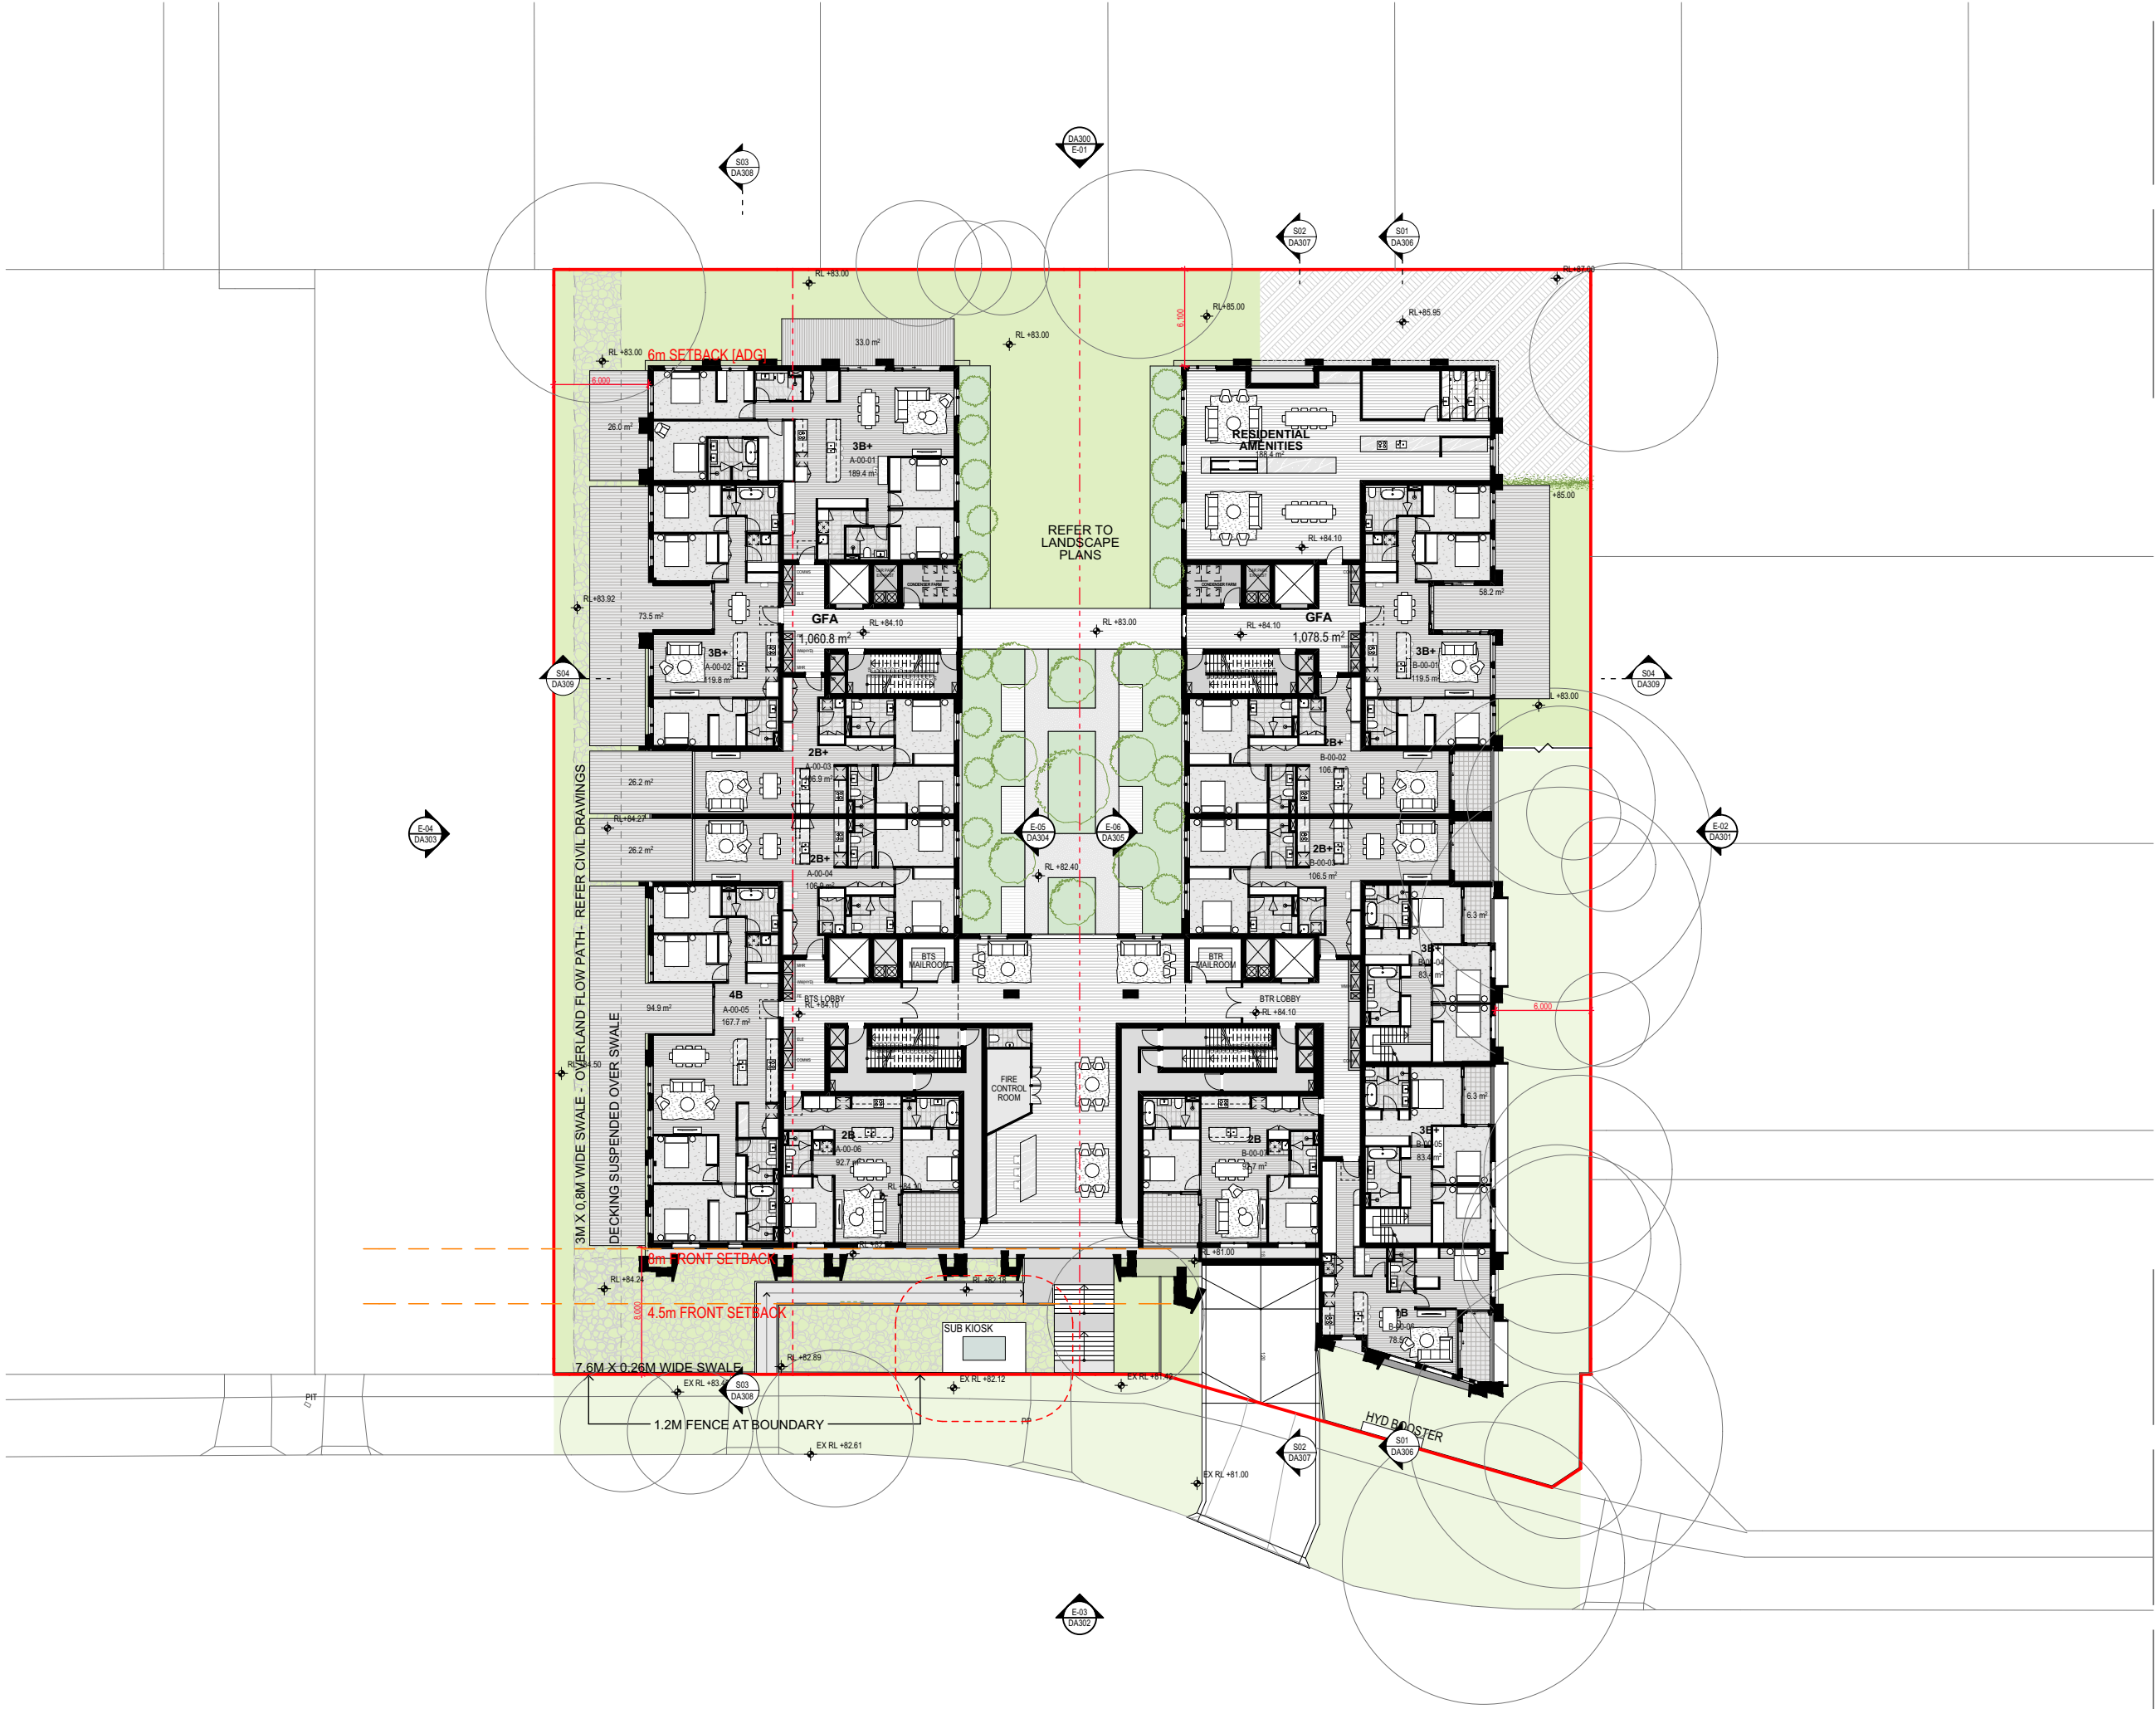

Scale 1:400 @ A3



SSDA
SUBMISSION

Auckland
Brisbane
Ho Chi Minh
Melbourne
Perth
Sydney

dko.com.au
info@dko.com.au
T +61 2 8346 4500

Project Name Middle Harbour Road, Lindfield
Project Number 13844
Project Address 24-26 & 28 Middle Harbour Road
Sydney NSW 2070

Country Darraurragal/ Darug - Australia

Drawing Name
Ground

Drawing Scale

Drawing No.

DA203

As Noted @ A3

Revision


03

0.

GROUND LEVEL

1:400

© DKO Architecture (NSW) Pty Ltd. ABN: 81956706590. Except as allowed under copyright act, no part of this drawing may be reproduced or otherwise dealt with without written permission. Nominated Architects: Koos de Keijzer 5767 David Randerson 8542

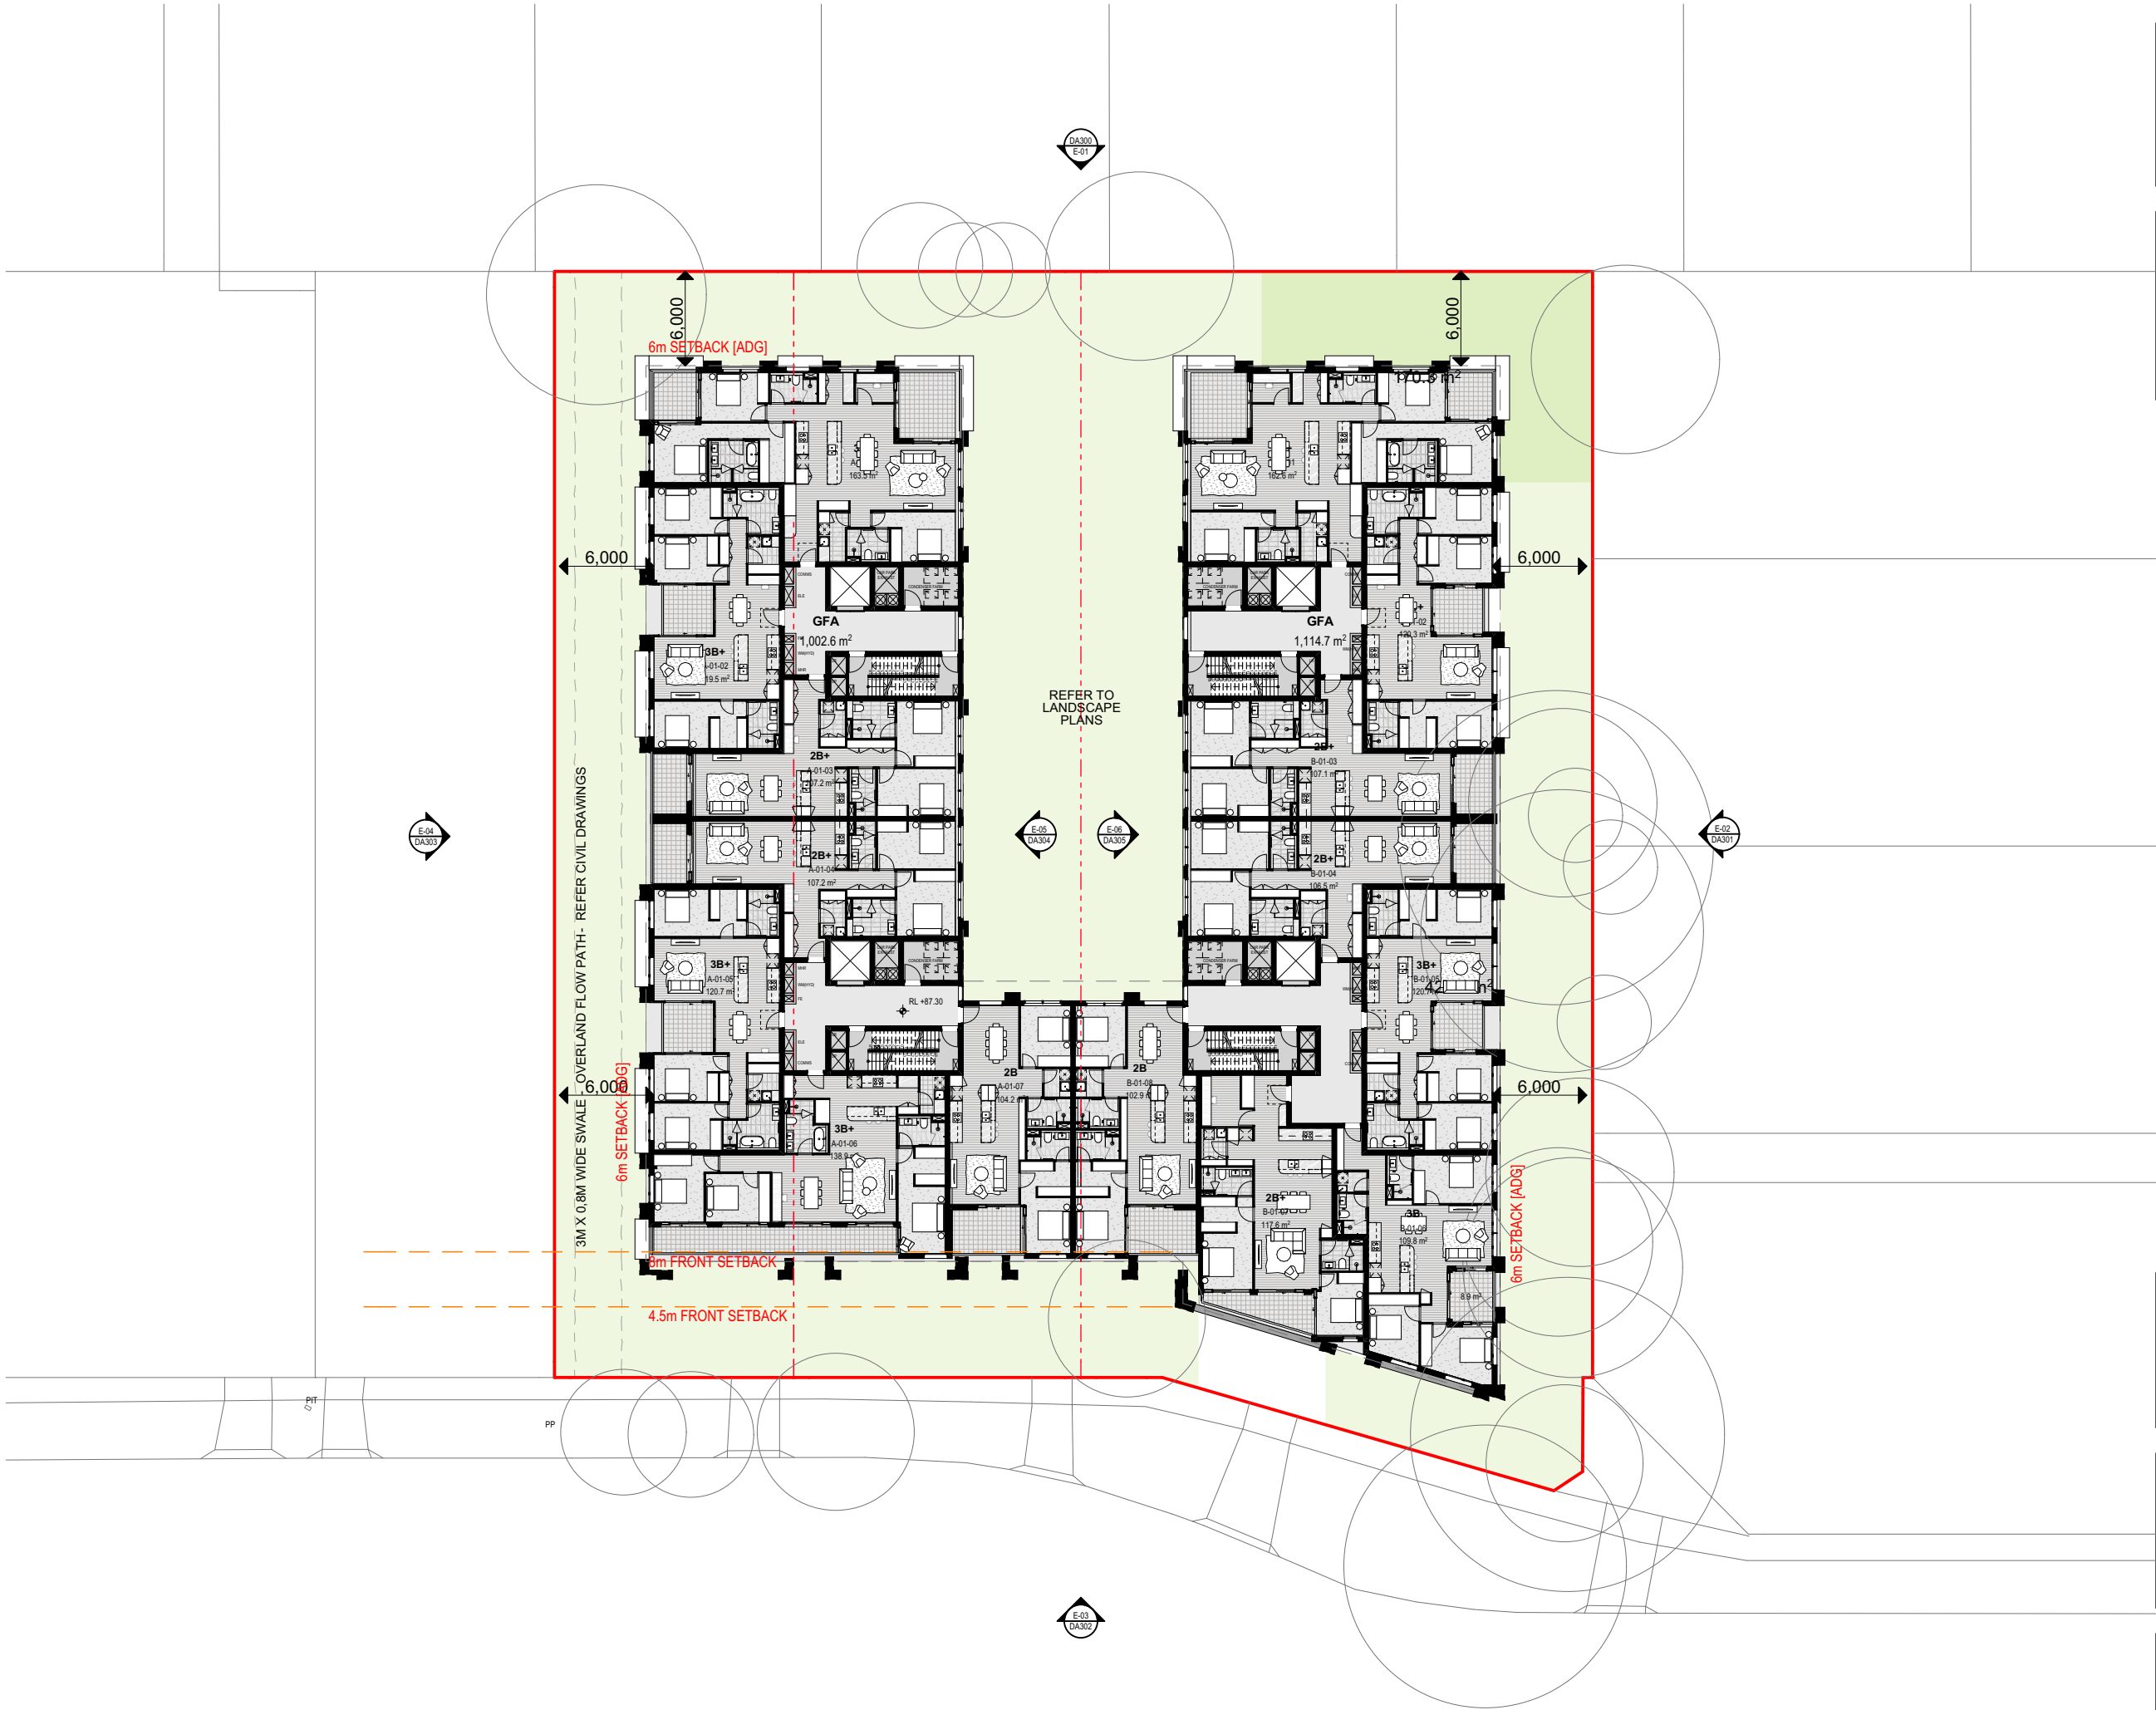

- All works to be in accordance with authority & statutory approvals.
- Refer to site survey for all information relating to existing site conditions.
- All Boundary information to be confirmed by registered surveyor before commencing works on site.
- Refer to Arborist Report and Landscape Documentation for all information relating to trees and their retention/removal, and all landscape works.
- Drawings to be read in conjunction with all Specifications and Schedules; all specialist consultant documentation; BASIX, NatHERS, Section J Certificates.
- Minor changes to building form & configuration may be required after Development Consent.
- Do not scale from drawing; figured dimensions only to be used.
- Building Contractor to verify all dimensions before commencing work.

Rev	Date	By	Chk	Description
01	8/04/2025	OD KL HN	DN	Concept Plans
02	24/04/2025	LB DN HN	DN	For Coordination
03	6/05/2025	LB DN HN	DN	SSDA Submission



Scale 1:400 @ A3

SSDA
SUBMISSION

Auckland
Brisbane
Ho Chi Minh
Melbourne
Perth
Sydney

DKO

dko.com.au
info@dko.com.au
T +61 2 8346 4500

Project Name Middle Harbour Road, Lindfield
Project Number 13844
Project Address 24-26 & 28 Middle Harbour Road
Sydney NSW 2070

Country Darramurragal/ Darug - Australia

Drawing Name
Level 01

Drawing Scale
Drawing No.

DA204

As Noted @ A3
Revision

03


1.
-

LEVEL 1
1:400

© DKO Architecture (NSW) Pty Ltd. ABN: 81956706590. Except as allowed under copyright act, no part of this drawing may be reproduced or otherwise dealt with without written permission. Nominated Architects: Koos de Keijzer 5767 David Randerson 8542

- All works to be in accordance with authority & statutory approvals.
- Refer to site survey for all information relating to existing site conditions.
- All Boundary information to be confirmed by registered surveyor before commencing works on site.
- Refer to Arborist Report and Landscape Documentation for all information relating to trees and their retention/removal, and all landscape works.
- Drawings to be read in conjunction with all Specifications and Schedules; all specialist consultant documentation; BASIX, NatHERS, Section J Certificates.
- Minor changes to building form & configuration may be required after Development Consent.
- Do not scale from drawing; figured dimensions only to be used.
- Building Contractor to verify all dimensions before commencing work.

Rev	Date	By	Chk	Description
01	8/04/2025	OD KL HN	DN	Concept Plans
02	24/04/2025	LB DN HN	DN	For Coordination
03	6/05/2025	LB DN HN	DN	SSDA Submission

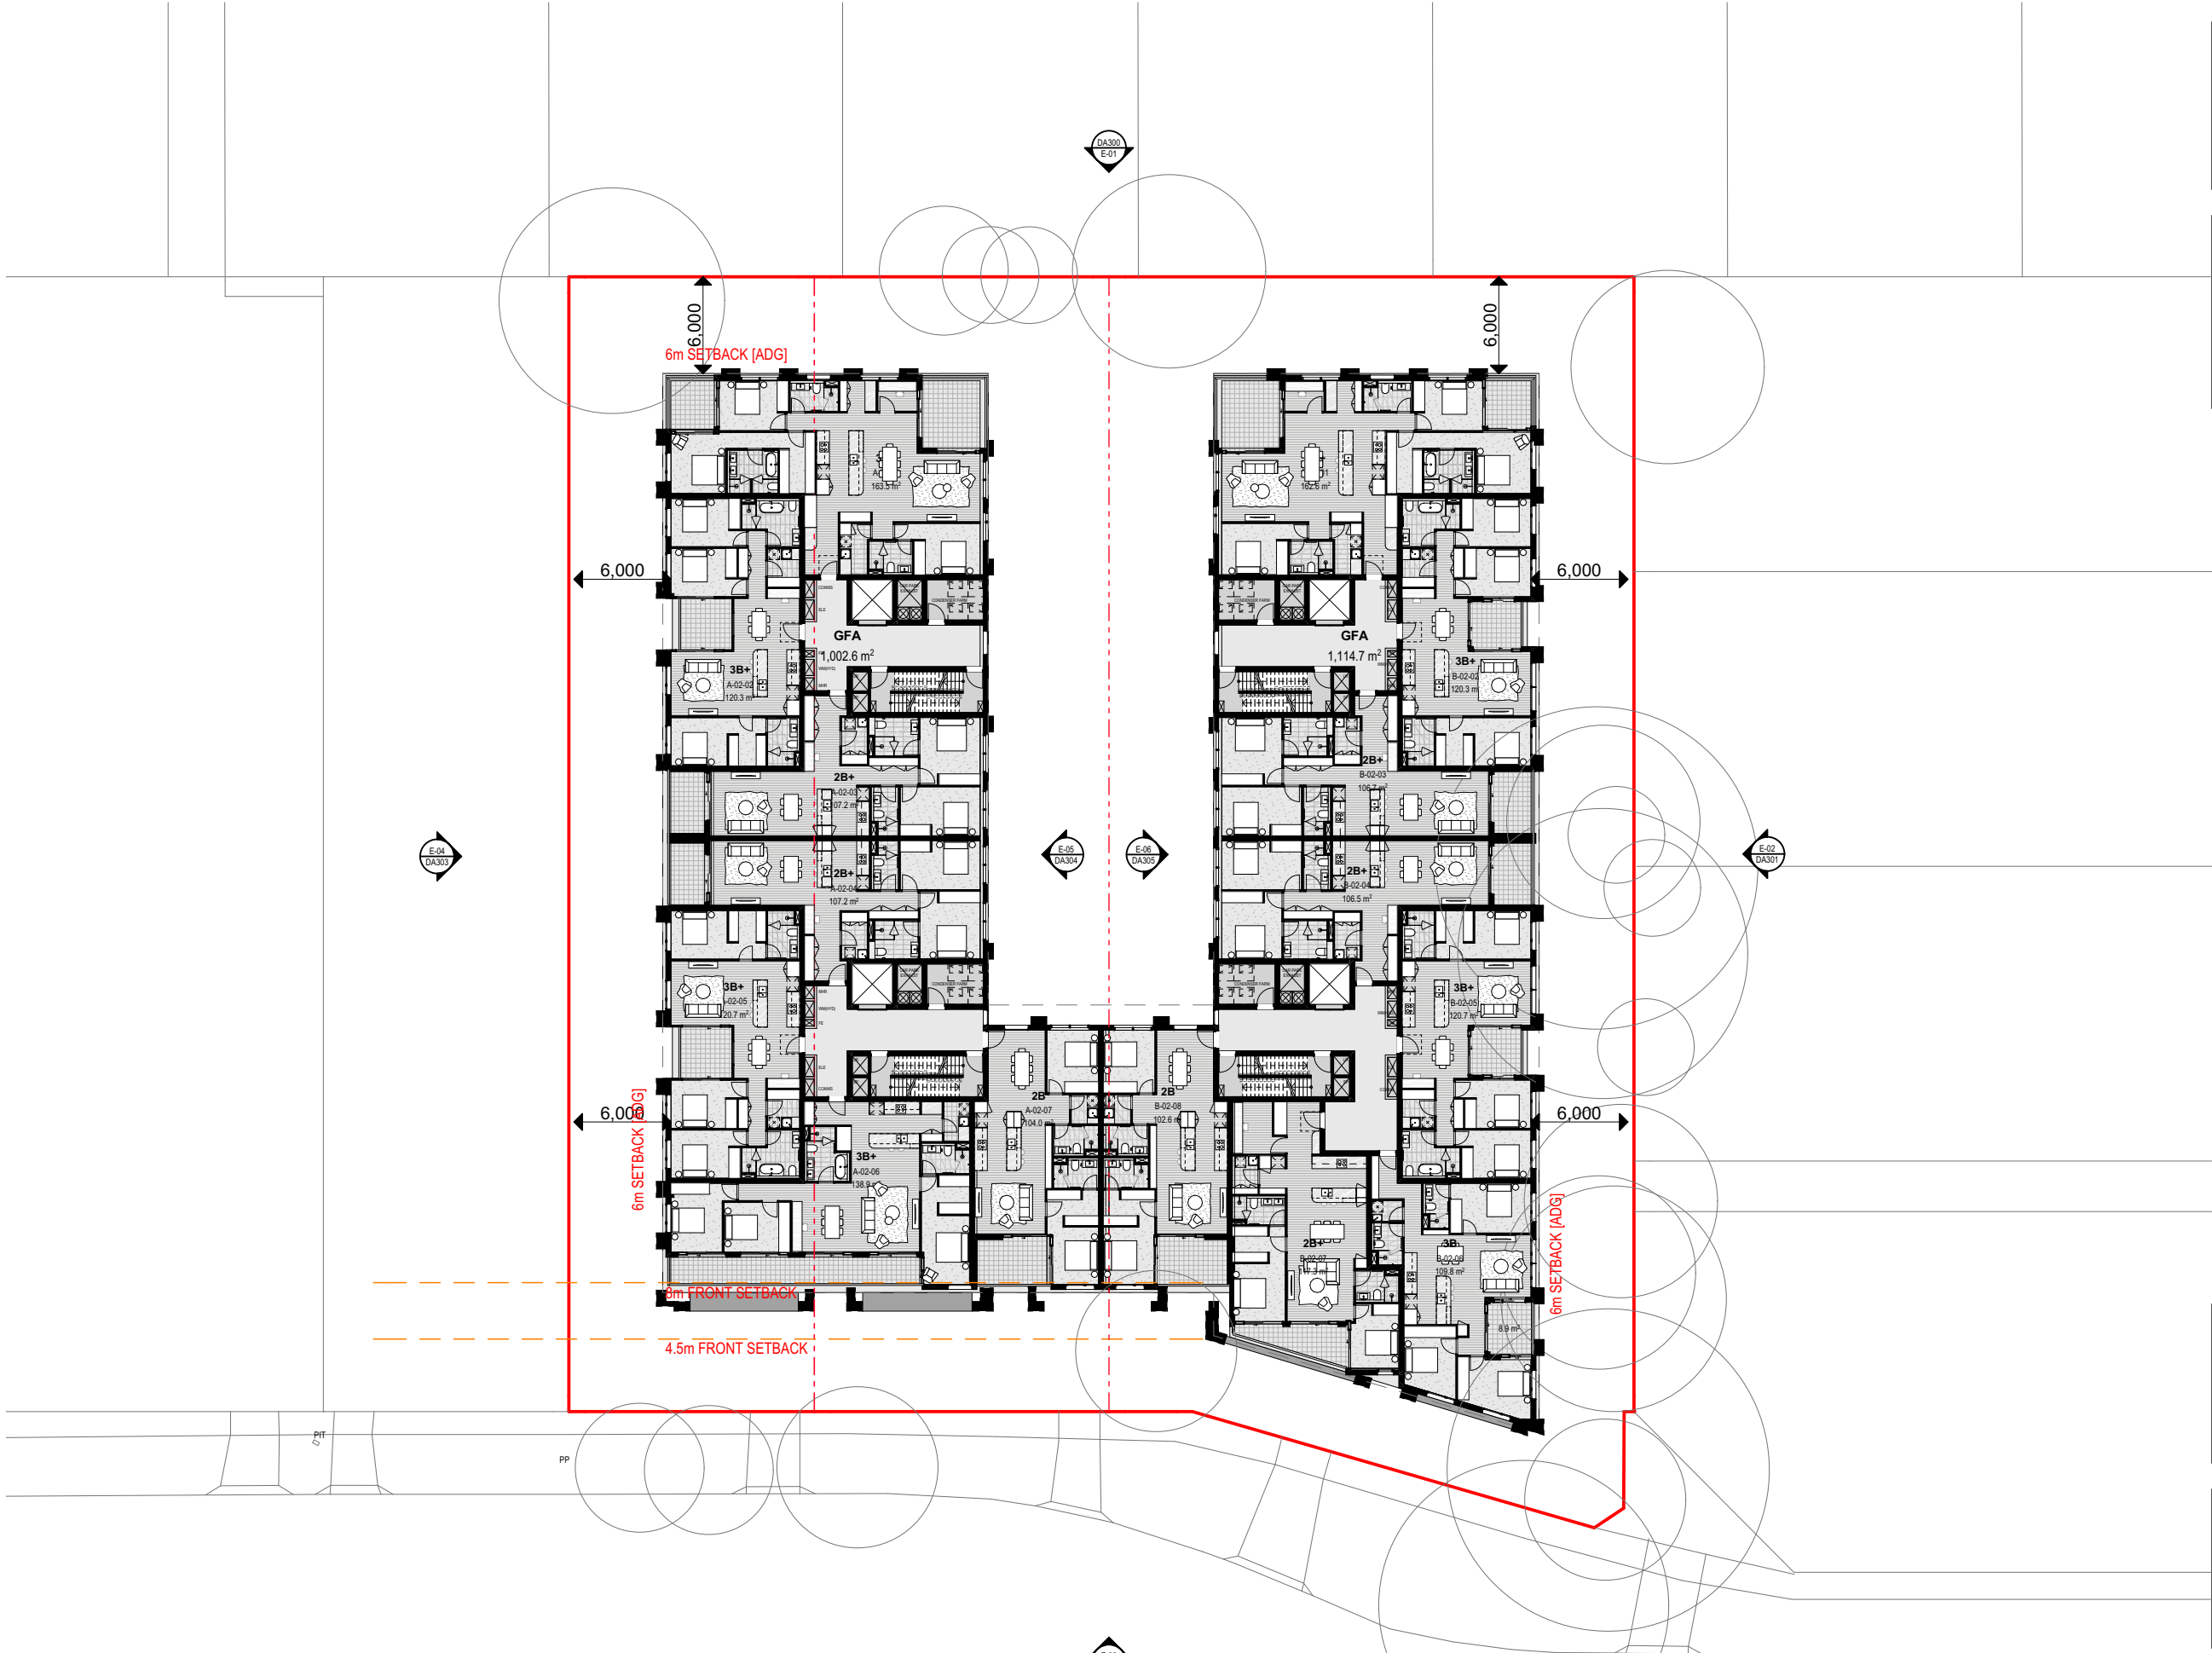

0 2 4 8 20m

Scale 1:400 @ A3

SSDA
SUBMISSION

Auckland
Brisbane
Ho Chi Minh
Melbourne
Perth
Sydney

dko.com.au
info@dko.com.au
T +61 2 8346 4500

Project Name Middle Harbour Road, Lindfield
Project Number 13844
Project Address 24-26 & 28 Middle Harbour Road
Sydney NSW 2070

Country Darramurragal/ Darug - Australia

Drawing Name
Level 02

Drawing Scale
Drawing No.

DA205

As Noted @ A3
Revision

03


2.

LEVEL 2
1:400

© DKO Architecture (NSW) Pty Ltd. ABN: 81956706590. Except as allowed under copyright act, no part of this drawing may be reproduced or otherwise dealt with without written permission. Nominated Architects: Koos de Keijzer 5767 David Randerson 8542

- All works to be in accordance with authority & statutory approvals.
- Refer to site survey for all information relating to existing site conditions.
- All Boundary information to be confirmed by registered surveyor before commencing works on site.
- Refer to Arborist Report and Landscape Documentation for all information relating to trees and their retention/removal, and all landscape works.
- Drawings to be read in conjunction with all Specifications and Schedules; all specialist consultant documentation; BASIX, NatHERS, Section J Certificates.
- Minor changes to building form & configuration may be required after Development Consent.
- Do not scale from drawing; figured dimensions only to be used.
- Building Contractor to verify all dimensions before commencing work.

Rev	Date	By	Chk	Description
01	8/04/2025	OD KL HN	DN	Concept Plans
02	24/04/2025	LB DN HN	DN	For Coordination
03	6/05/2025	LB DN HN	DN	SSDA Submission

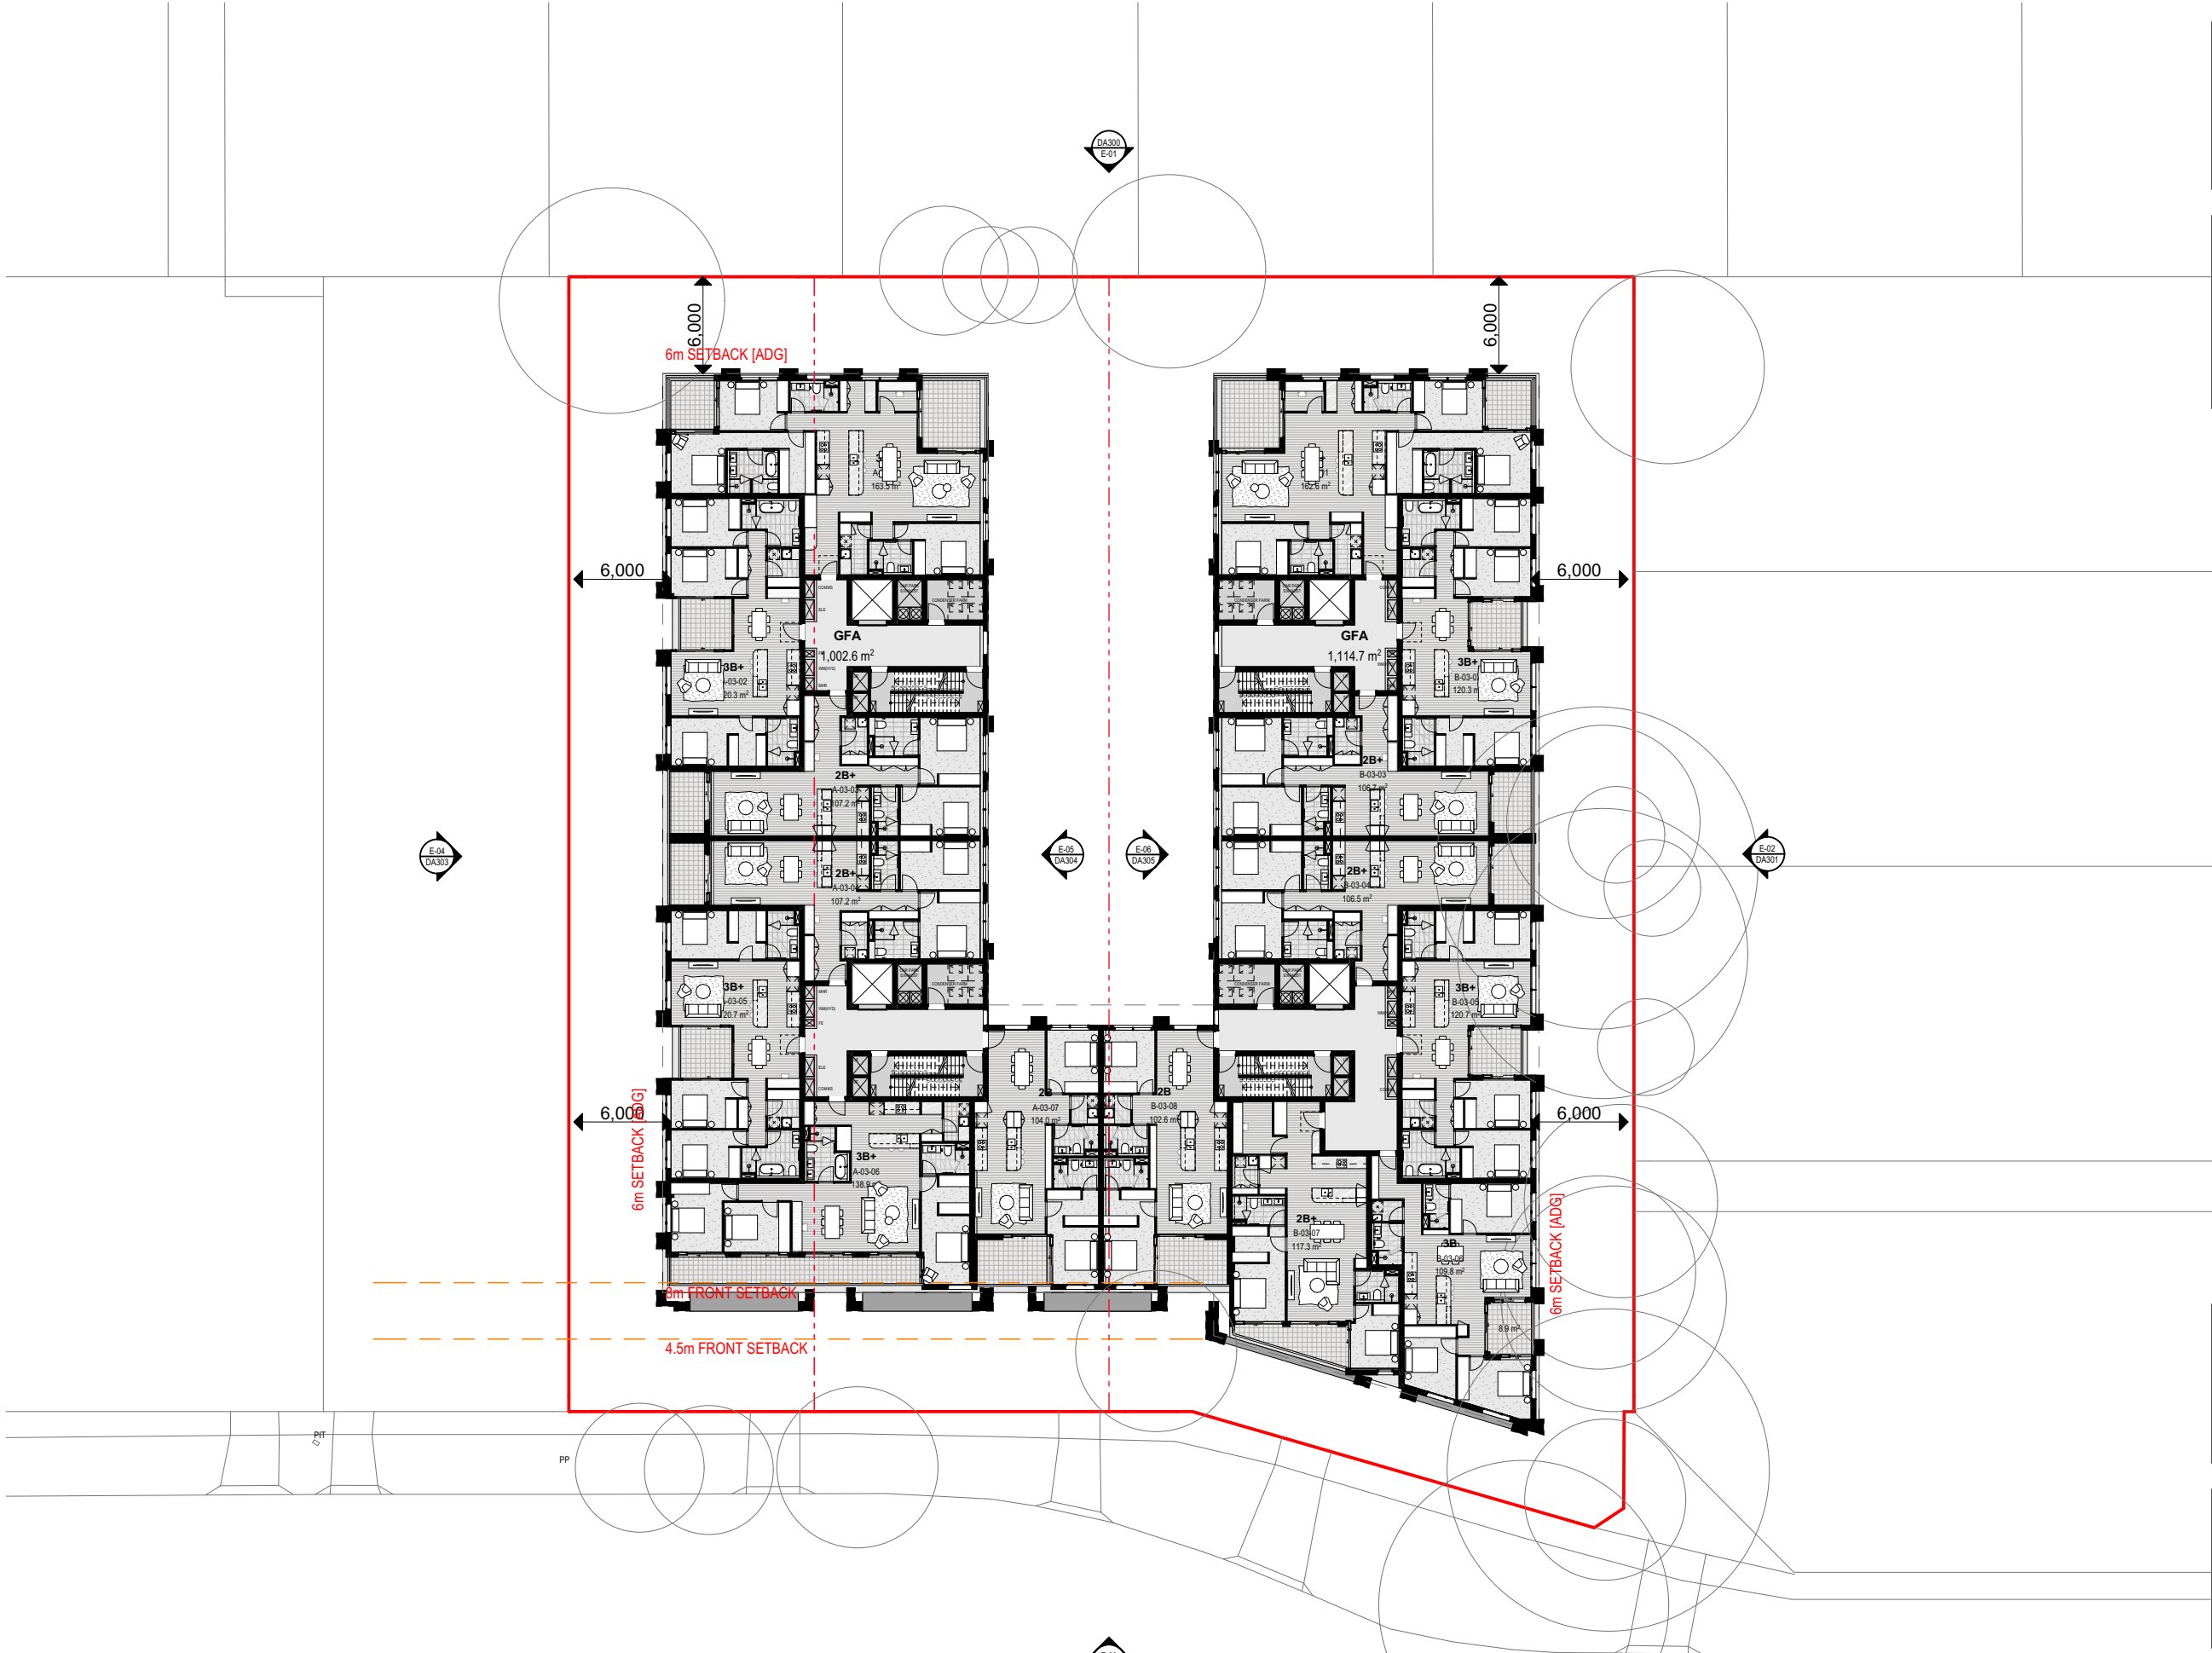

Scale 1:400 @ A3

SSDA
SUBMISSION

Auckland
Brisbane
Ho Chi Minh
Melbourne
Perth
Sydney

dko.com.au
info@dko.com.au
T +61 2 8346 4500

Project Name Middle Harbour Road, Lindfield
Project Number 13844
Project Address 24-26 & 28 Middle Harbour Road
Sydney NSW 2070

Country Darraurragal/ Darug - Australia

Drawing Name
Level 03

Drawing Scale
Drawing No.

DA206

As Noted @ A3

Revision

03

- | Rev | Date | By | Chk | Description |
|-----|------------|----------|-----|------------------|
| 01 | 8/04/2025 | OD KL HN | DN | Concept Plans |
| 02 | 24/04/2025 | LB DN HN | | For Coordination |
| 03 | 6/05/2025 | LB DN HN | DN | SSDA Submission |



Auckland
Brisbane
Ho Chi Minh
Melbourne
Perth
Sydney

dko.com.au
info@dko.com.au
T +61 2 8346 4500

Project Name	Middle Harbour Road, Lindfield
Project Number	13844
Project Address	24-26 & 28 Middle Harbour Road Sydney NSW 2070

Country Darramurragal/ Darug - Australia

Drawing Name
Level 04 Setback

Drawing Scale	As Noted @ A3
Drawing No.	Revision


Drawing No. DA207 Revision 03

4. LEVEL 4 (SETBACK)
1:400

© DKO Architecture (NSW) Pty Ltd. A.B.N: 81956706590. Except as allowed under copyright act, no part of this drawing may be reproduced or otherwise dealt with without written permission. Nominated Architects: Koos de Kijzer 5767 David Randerson 8542

s Noted @ A3

Revision

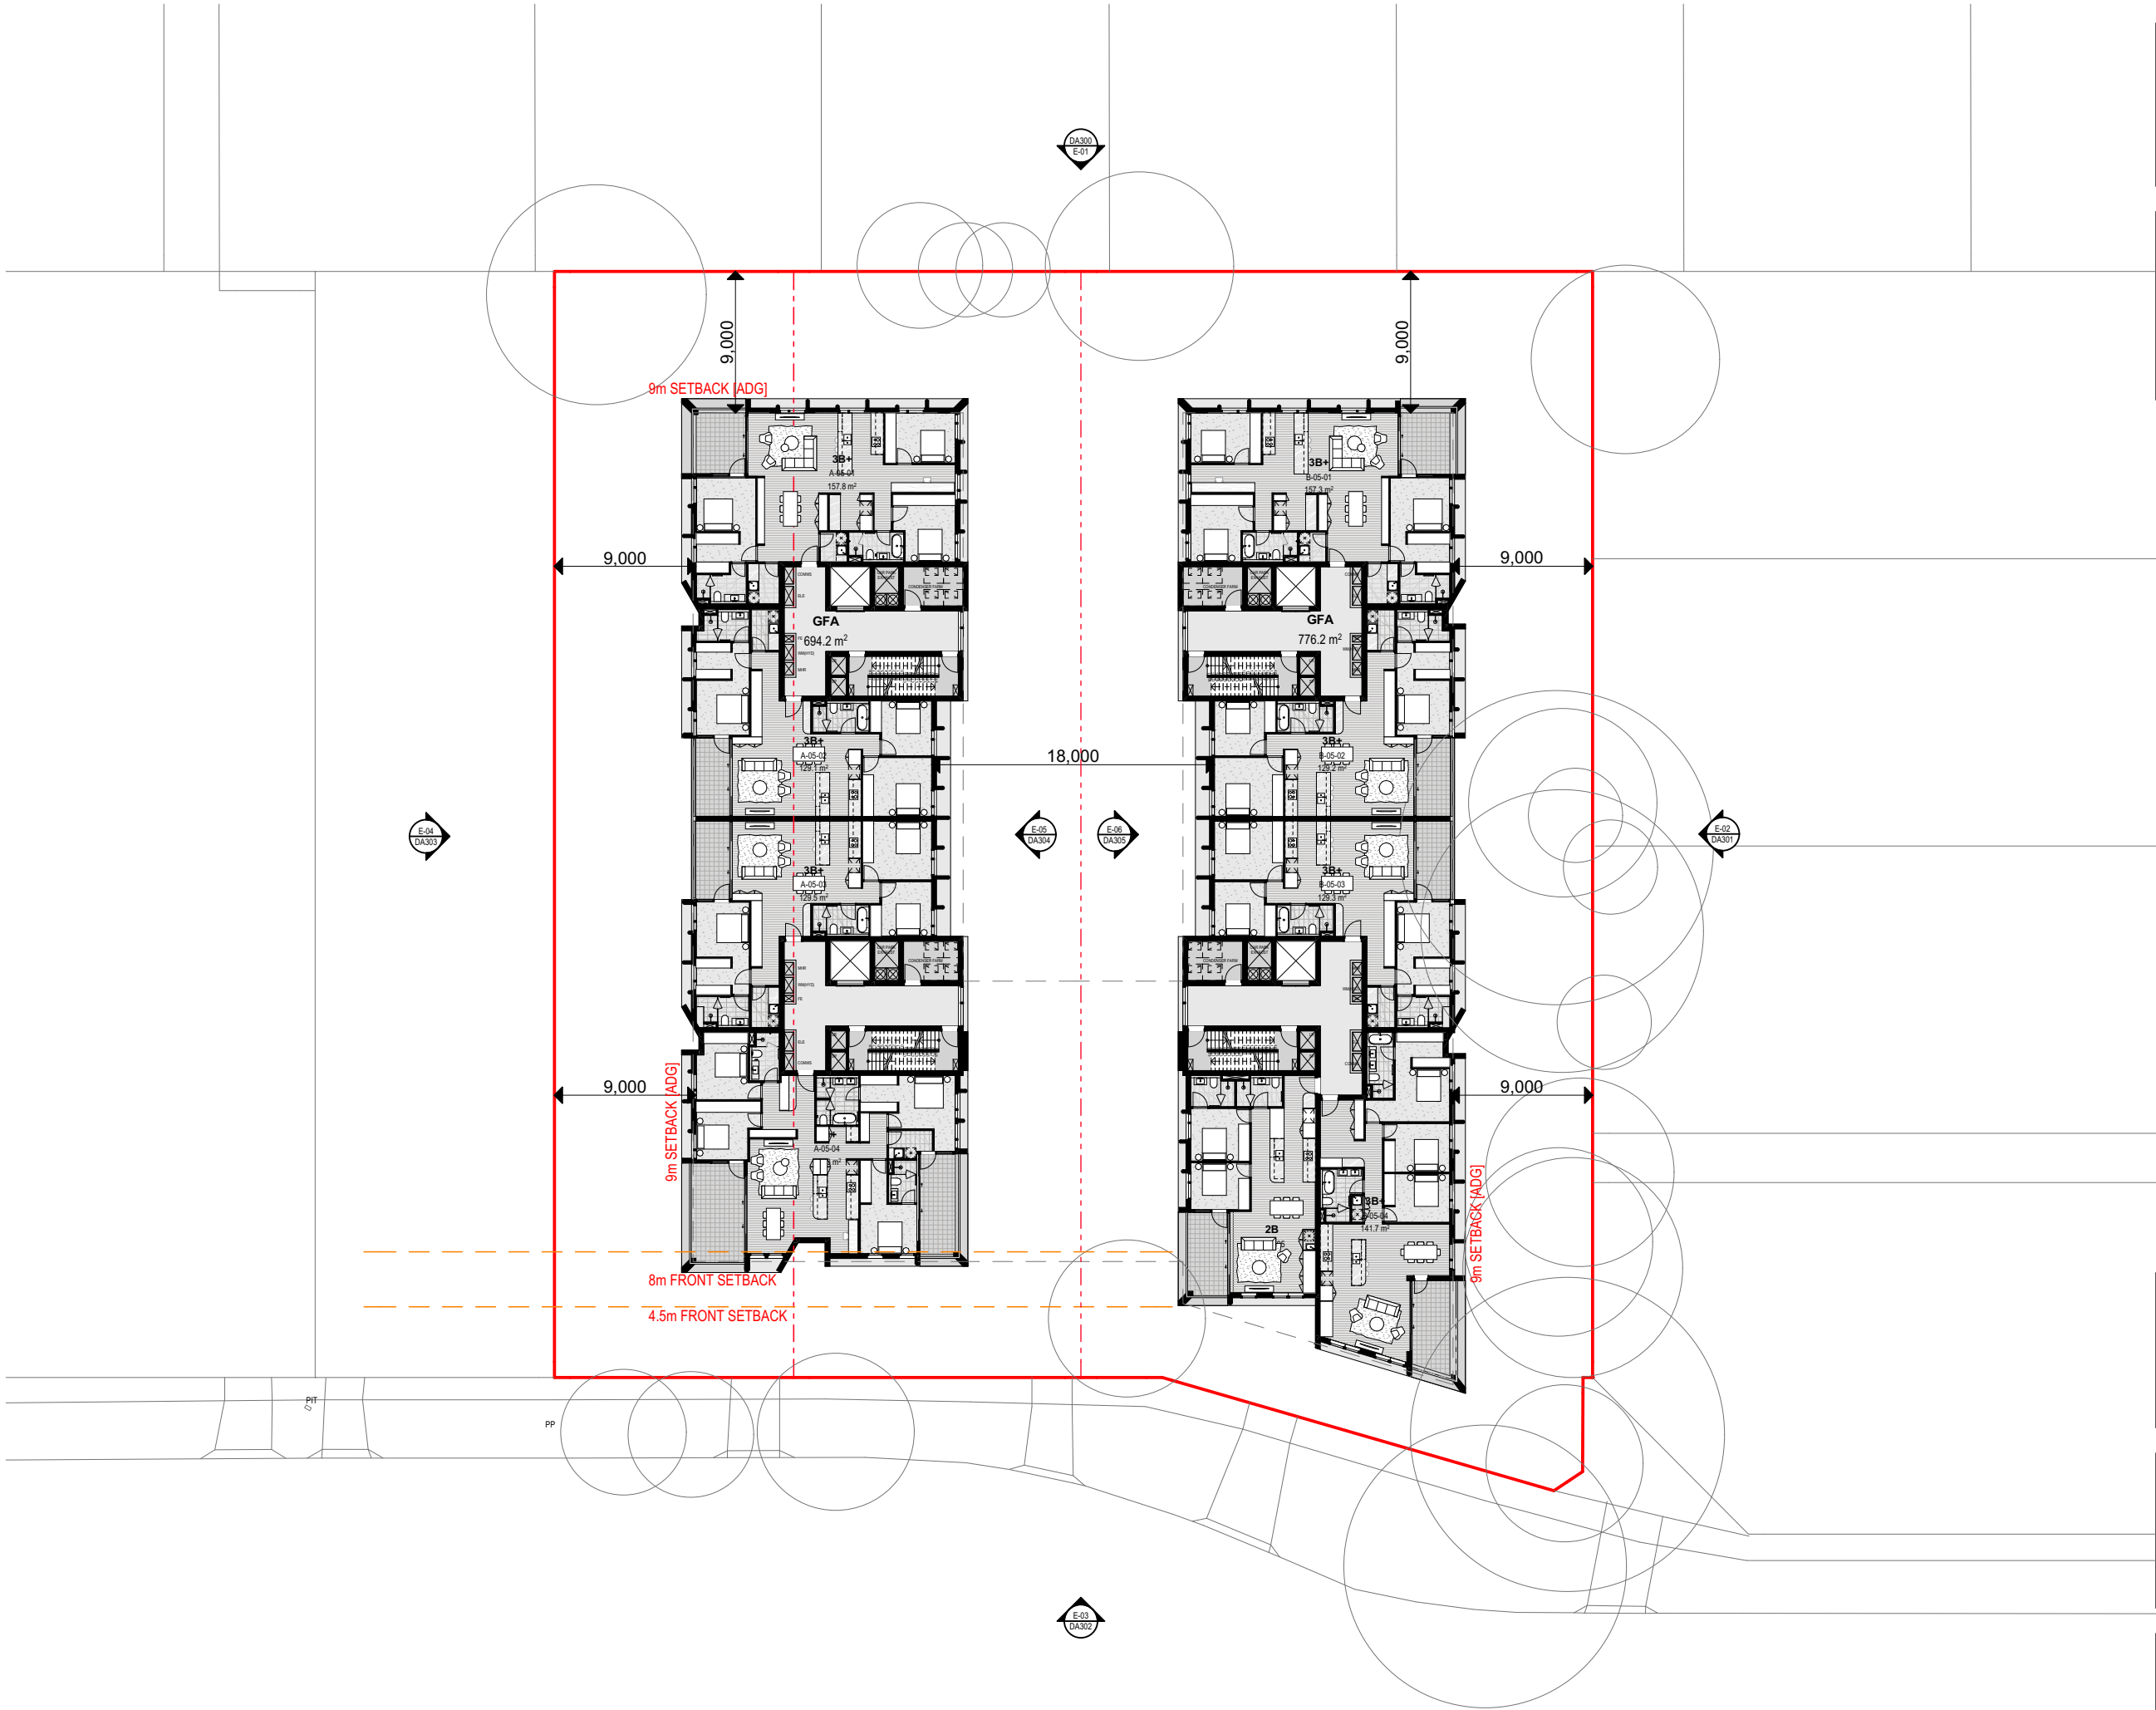

- All works to be in accordance with authority & statutory approvals.
- Refer to site survey for all information relating to existing site conditions.
- All Boundary information to be confirmed by registered surveyor before commencing works on site.
- Refer to Arborist Report and Landscape Documentation for all information relating to trees and their retention/removal, and all landscape works.
- Drawings to be read in conjunction with all Specifications and Schedules; all specialist consultant documentation; BASIX, NatHERS, Section J Certificates.
- Minor changes to building form & configuration may be required after Development Consent.
- Do not scale from drawing; figured dimensions only to be used.
- Building Contractor to verify all dimensions before commencing work.

Rev	Date	By	Chk	Description
01	8/04/2025	OD KL HN	DN	Concept Plans
02	24/04/2025	LB DN HN	DN	For Coordination
03	6/05/2025	LB DN HN	DN	SSDA Submission



Scale 1:400 @ A3
SSDA
SUBMISSION

Auckland
Brisbane
Ho Chi Minh
Melbourne
Perth
Sydney

dko.com.au
info@dko.com.au
T +61 2 8346 4500

DKO

Project Name Middle Harbour Road, Lindfield
Project Number 13844
Project Address 24-26 & 28 Middle Harbour Road
Sydney NSW 2070

Country Darraurragal/ Darug - Australia


Drawing Name
Level 05

Drawing Scale
Drawing No.
DA208

As Noted @ A3
Revision
03

- All works to be in accordance with authority & statutory approvals.
- Refer to site survey for all information relating to existing site conditions.
- All Boundary information to be confirmed by registered surveyor before commencing works on site.
- Refer to Arborist Report and Landscape Documentation for all information relating to trees and their retention/removal, and all landscape works.
- Drawings to be read in conjunction with all Specifications and Schedules; all specialist consultant documentation; BASIX, NatHERS, Section J Certificates.
- Minor changes to building form & configuration may be required after Development Consent.
- Do not scale from drawing; figured dimensions only to be used.
- Building Contractor to verify all dimensions before commencing work.

Rev	Date	By	Chk	Description
01	8/04/2025	OD KL HN	DN	Concept Plans
02	24/04/2025	LB DN HN	DN	For Coordination
03	6/05/2025	LB DN HN	DN	SSDA Submission

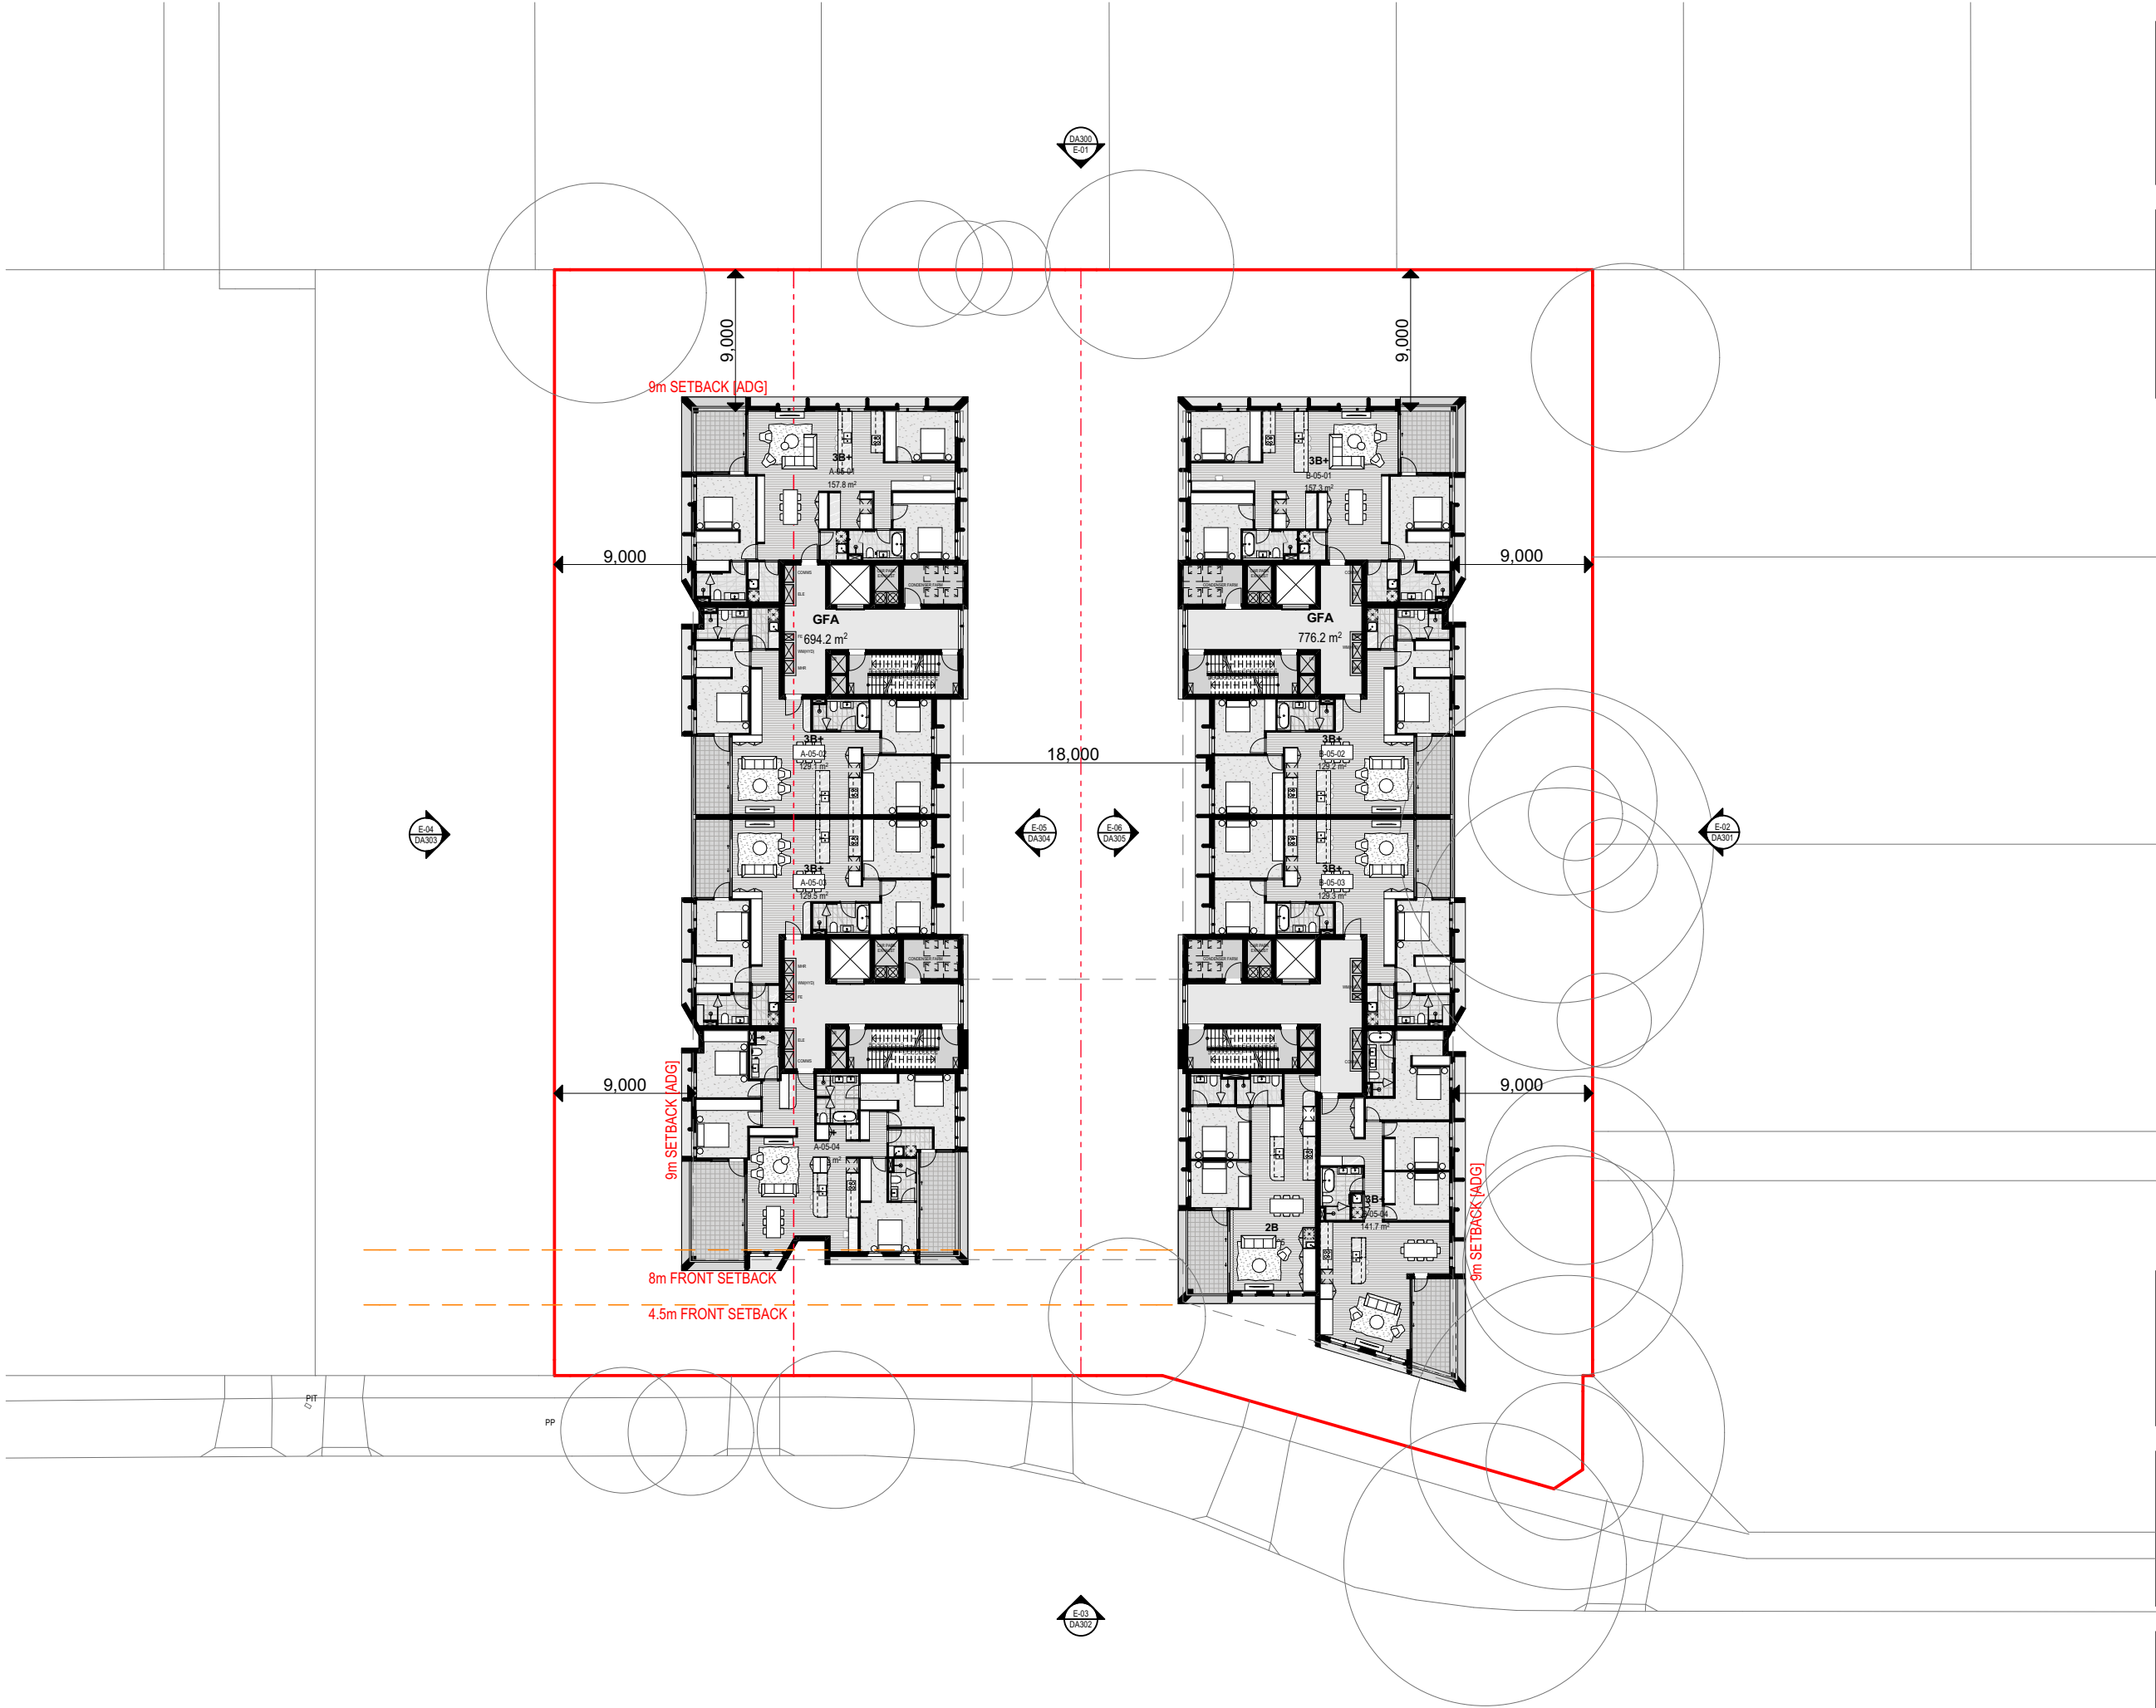


Scale 1:400 @ A3



SSDA
SUBMISSION

Auckland
Brisbane
Ho Chi Minh
Melbourne
Perth
Sydney

dko.com.au
info@dko.com.au
T +61 2 8346 4500

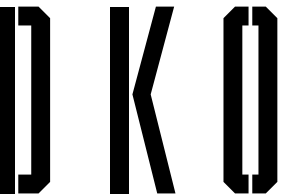

Project Name Middle Harbour Road, Lindfield
Project Number 13844
Project Address 24-26 & 28 Middle Harbour Road
Sydney NSW 2070

Country Darraurragal/ Darug - Australia

Drawing Name
Level 06

Drawing Scale
Drawing No.


DA209

As Noted @ A3
Revision

03

- All works to be in accordance with authority & statutory approvals.
- Refer to site survey for all information relating to existing site conditions.
- All Boundary information to be confirmed by registered surveyor before commencing works on site.
- Refer to Arborist Report and Landscape Documentation for all information relating to trees and their retention/removal, and all landscape works.
- Drawings to be read in conjunction with all Specifications and Schedules; all specialist consultant documentation; BASIX, NatHERS, Section J Certificates.
- Minor changes to building form & configuration may be required after Development Consent.
- Do not scale from drawing; figured dimensions only to be used.
- Building Contractor to verify all dimensions before commencing work.

Rev	Date	By	Chk	Description
01	8/04/2025	OD KL HN	DN	Concept Plans
02	24/04/2025	LB DN HN	DN	For Coordination
03	6/05/2025	LB DN HN	DN	SSDA Submission

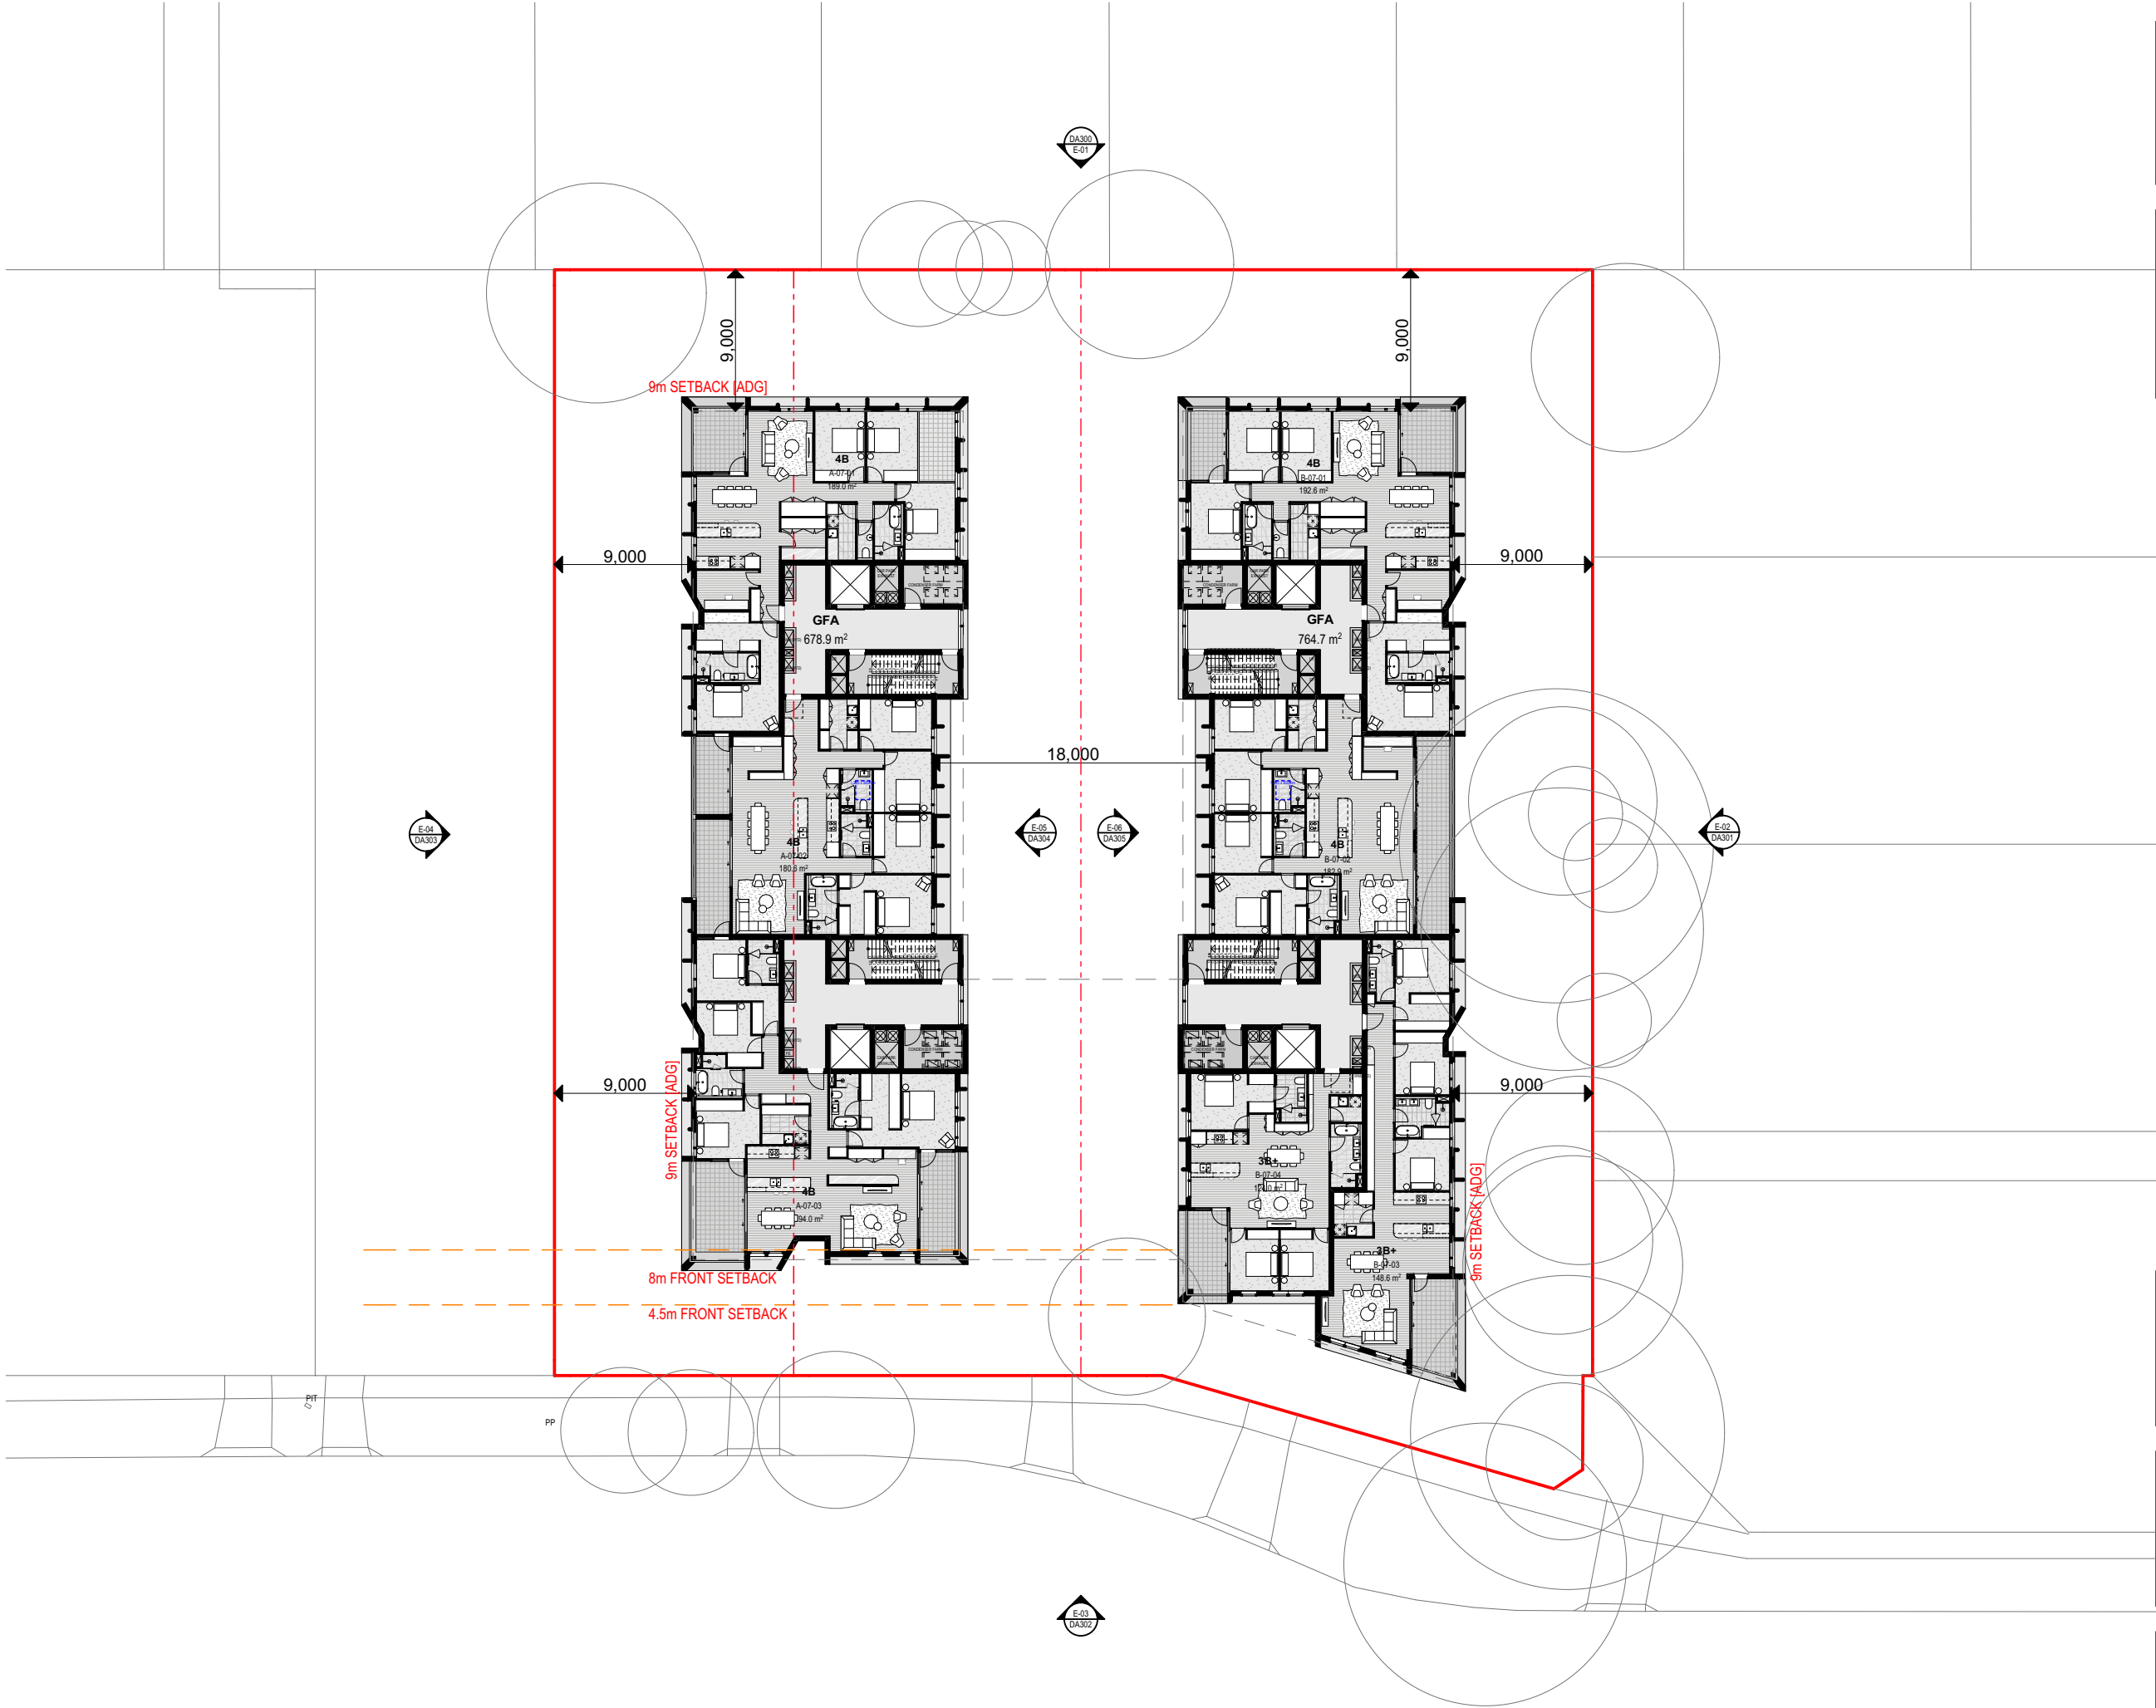

0 2 4 8 20m

Scale 1:400 @ A3

SSDA
SUBMISSION

Auckland
Brisbane
Ho Chi Minh
Melbourne
Perth
Sydney

dko.com.au
info@dko.com.au
T +61 2 8346 4500

DKO

Project Name Middle Harbour Road, Lindfield
Project Number 13844
Project Address 24-26 & 28 Middle Harbour Road
Sydney NSW 2070

Country Darraurragal/ Darug - Australia

Drawing Name
Level 07

Drawing Scale
Drawing No.
DA210

As Noted @ A3
Revision
03

7.
-

LEVEL 7
1:400

© DKO Architecture (NSW) Pty Ltd. ABN: 81956706590. Except as allowed under copyright act, no part of this drawing may be reproduced or otherwise dealt with without written permission. Nominated Architects: Koos de Keijzer 5767 David Randerson 8542



- All works to be in accordance with authority & statutory approvals.
- Refer to site survey for all information relating to existing site conditions.
- All Boundary information to be confirmed by registered surveyor before commencing works on site.
- Refer to Arborist Report and Landscape Documentation for all information relating to trees and their retention/removal, and all landscape works.
- Drawings to be read in conjunction with all Specifications and Schedules; all specialist consultant documentation; BASIX, NatHERS, Section J Certificates.
- Minor changes to building form & configuration may be required after Development Consent.
- Do not scale from drawing; figured dimensions only to be used.
- Building Contractor to verify all dimensions before commencing work.

Rev	Date	By	Chk	Description
01	8/04/2025	OD KL HN	DN	Concept Plans
02	24/04/2025	LB DN HN	DN	For Coordination
03	6/05/2025	LB DN HN	DN	SSDA Submission



Scale 1:400 @ A3

SSDA
SUBMISSION

Auckland
Brisbane
Ho Chi Minh
Melbourne
Perth
Sydney

dko.com.au
info@dko.com.au
T +61 2 8346 4500

DKO

Project Name Middle Harbour Road, Lindfield
Project Number 13844
Project Address 24-26 & 28 Middle Harbour Road
Sydney NSW 2070

Country Darraurragal/ Darug - Australia

Drawing Name
Level 08

Drawing Scale

Drawing No.

DA211

As Noted @ A3


Revision

03

8.

LEVEL 8
1:400

© DKO Architecture (NSW) Pty Ltd. ABN: 81956706590. Except as allowed under copyright act, no part of this drawing may be reproduced or otherwise dealt with without written permission. Nominated Architects: Koos de Keijzer 5767 David Randerson 8542

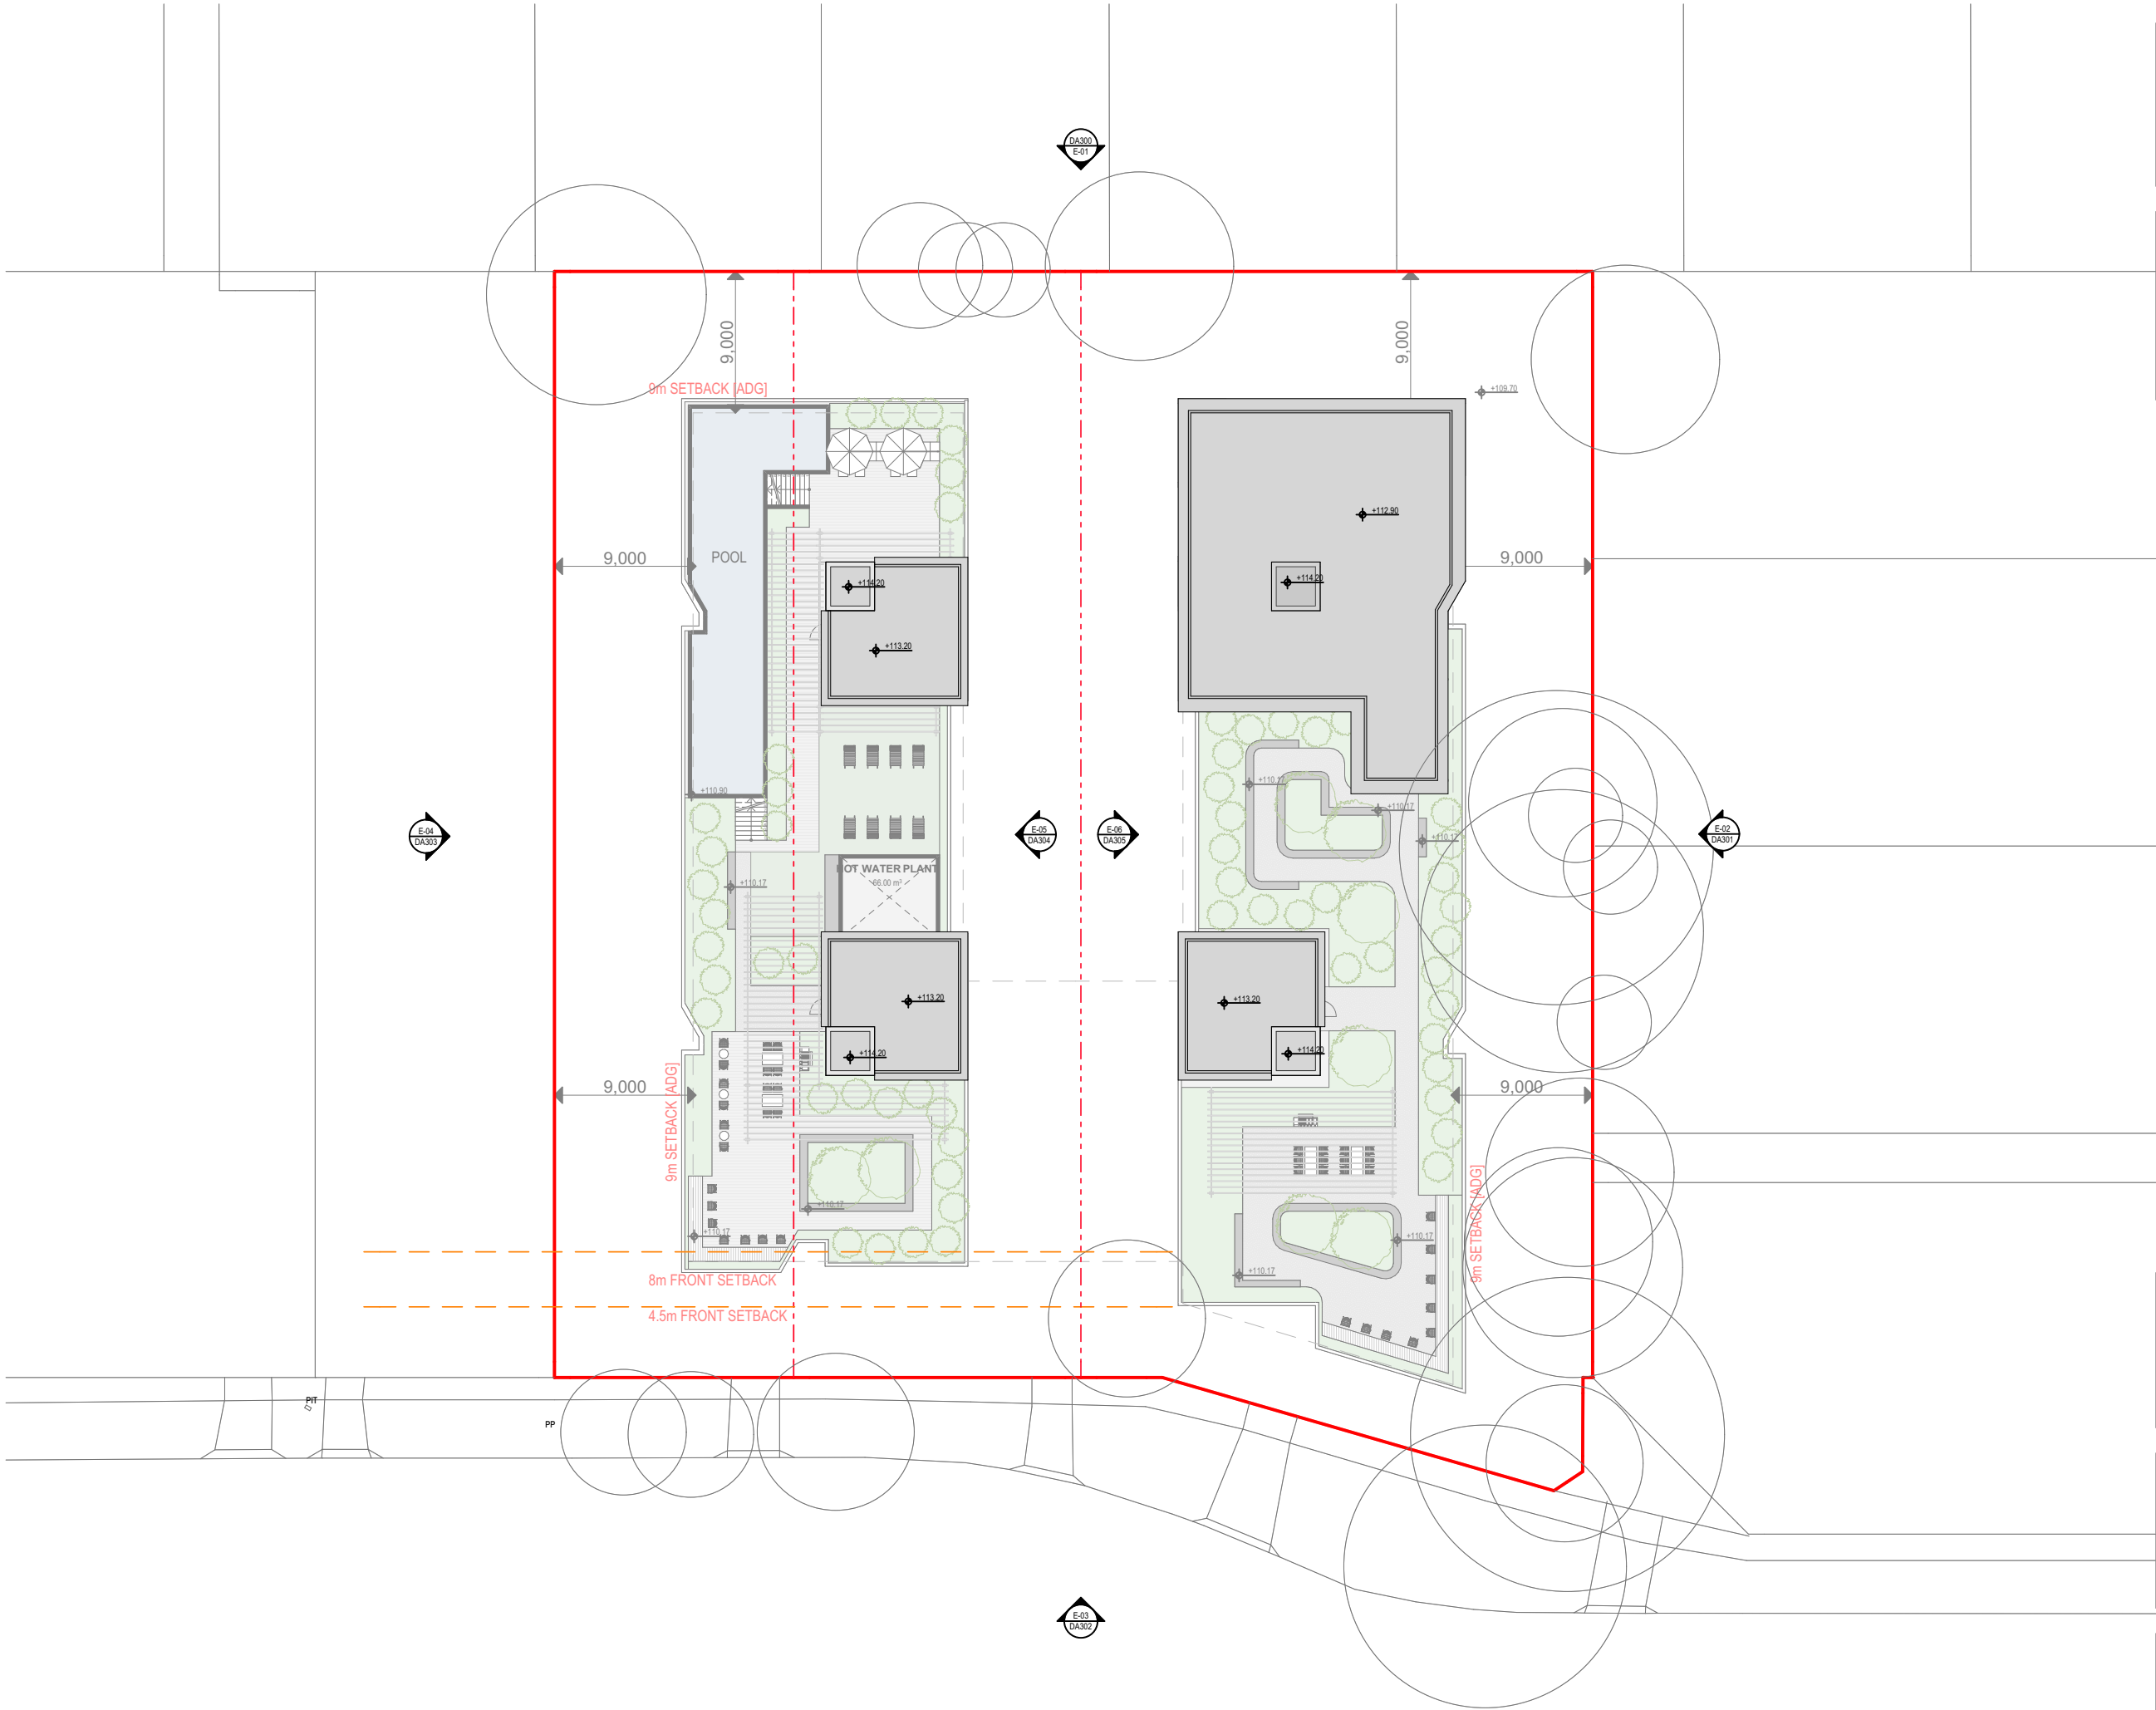

- All works to be in accordance with authority & statutory approvals.
- Refer to site survey for all information relating to existing site conditions.
- All Boundary information to be confirmed by registered surveyor before commencing works on site.
- Refer to Arborist Report and Landscape Documentation for all information relating to trees and their retention/removal, and all landscape works.
- Drawings to be read in conjunction with all Specifications and Schedules; all specialist consultant documentation; BASIX, NatHERS, Section J Certificates.
- Minor changes to building form & configuration may be required after Development Consent.
- Do not scale from drawing; figured dimensions only to be used.
- Building Contractor to verify all dimensions before commencing work.

Rev	Date	By	Chk	Description
02	24/04/2025	LB DN HN		For Coordination
03	6/05/2025	LB DN HN	DN	SSDA Submission



Scale 1:400 @ A3



SSDA
SUBMISSION

Auckland
Brisbane
Ho Chi Minh
Melbourne
Perth
Sydney

dko.com.au
info@dko.com.au
T +61 2 8346 4500

DKO

Project Name Middle Harbour Road, Lindfield
Project Number 13844
Project Address 24-26 & 28 Middle Harbour Road
Sydney NSW 2070

Country Darraurragal/ Darug - Australia

Drawing Name
Roof

Drawing Scale

Drawing No.

DA212

As Noted @ A3

Revision

03

8.

-


LEVEL 8
1:400


© DKO Architecture (NSW) Pty Ltd. ABN: 81956706590. Except as allowed under copyright act, no part of this drawing may be reproduced or otherwise dealt with without written permission. Nominated Architects: Koo de Keijzer 5767 David Randsen 8542


- All works to be in accordance with authority & statutory approvals.
- Refer to site survey for all information relating to existing site conditions.
- All Boundary information to be confirmed by registered surveyor before commencing works on site.
- Refer to Arborist Report and Landscape Documentation for all information relating to trees and their retention/removal, and all landscape works.
- Drawings to be read in conjunction with all Specifications and Schedules; all specialist consultant documentation; BASIX, NatHERS, Section J Certificates.
- Minor changes to building form & configuration may be required after Development Consent.
- Do not scale from drawing; figured dimensions only to be used.
- Building Contractor to verify all dimensions before commencing work.

Rev	Date	By	Chk	Description
01	8/04/2025	OD KL HN	DN	Concept Plans
02	24/04/2025	LB DN HN	DN	For Coordination
03	6/05/2025	LB DN HN	DN	SSDA Submission

	EF01 FINISH: COLOUR:	Precast Concrete Panel & Grooved Joints Pigmented Beige Concrete
---	-----------------------------------	---

 	EF02 FINISH: COLOUR:	Precast Concrete Panel & Grooved Joints Pigmented Brown Concrete
---	-----------------------------------	---

 	EF03 FINISH: COLOUR:	Precast Concrete Panel /GRC Panel White Concrete
---	-----------------------------------	---

 	EF04 FINISH: COLOUR:	Concrete Light Grey Concrete
---	-----------------------------------	---------------------------------

	B01 FINISH: COLOUR:	Brick Bowral 76 Gertrudis Brown or similar
--	----------------------------------	---

	M01 FINISH: COLOUR:	Powdercoat Medium Bronze
---	----------------------------------	-----------------------------

	M02 FINISH: COLOUR:	Powdercoat Dark Bronze
---	----------------------------------	---------------------------



Scale 1:250 @ A3

SSDA
SUBMISSION

Auckland
Brisbane
Ho Chi Minh
Melbourne
Perth
Sydney

dko.com.au
info@dko.com.au
T +61 2 8346 4500

DKO

Project Name Middle Harbour Road, Lindfield
Project Number 13844
Project Address 24-26 & 28 Middle Harbour Road
Sydney NSW 2070

Country Darramurragal/ Darug - Australia

Drawing Name
North Elevation

Drawing Scale As Noted @ A3

Drawing No. Revision

DA300 03



E-01 NORTH ELEVATION
1:250



E-02 EAST ELEVATION
1:250

- All works to be in accordance with authority & statutory approvals.
- Refer to site survey for all information relating to existing site conditions.
- All Boundary information to be confirmed by registered surveyor before commencing works on site.
- Refer to Arborist Report and Landscape Documentation for all information relating to trees and their retention/removal, and all landscape works.
- Drawings to be read in conjunction with all Specifications and Schedules; all specialist consultant documentation; BASIX, NatHERS, Section J Certificates.
- Minor changes to building form & configuration may be required after Development Consent.
- Do not scale from drawing; figured dimensions only to be used.
- Building Contractor to verify all dimensions before commencing work.

Rev	Date	By	Chk	Description
01	8/04/2025	OD KL HN	DN	Concept Plans
02	24/04/2025	LB DN HN	DN	For Coordination
03	6/05/2025	LB DN HN	DN	SSDA Submission

EF01	FINISH: Precast Concrete Panel & Grooved Joints COLOUR: Pigmented Beige Concrete
------	---

EF02	FINISH: Precast Concrete Panel & Grooved Joints COLOUR: Pigmented Brown Concrete
------	---

EF03	FINISH: Precast Concrete Panel /GRC Panel COLOUR: White Concrete
------	---

EF04	FINISH: Concrete COLOUR: Light Grey Concrete
------	---

B01	FINISH: Brick COLOUR: Bowral 76 Gertrudis Brown or similar
-----	---

M01	FINISH: Powdercoat COLOUR: Medium Bronze
-----	---

M02	FINISH: Powdercoat COLOUR: Dark Bronze
-----	---

0 1.25 2.5 5 13m

Scale 1:250 @ A3

SSDA
SUBMISSION

Auckland
Brisbane
Ho Chi Minh
Melbourne
Perth
Sydney

dko.com.au
info@dko.com.au
T +61 2 8346 4500

DKO

Project Name Middle Harbour Road, Lindfield
Project Number 13844
Project Address 24-26 & 28 Middle Harbour Road
Sydney NSW 2070

Country Darraurragal/ Darug - Australia

Drawing Name
East Elevation




Drawing Scale As Noted @ A3

Drawing No. Revision

DA301 03

- All works to be in accordance with authority & statutory approvals.
- Refer to site survey for all information relating to existing site conditions.
- All Boundary information to be confirmed by registered surveyor before commencing works on site.
- Refer to Arborist Report and Landscape Documentation for all information relating to trees and their retention/removal, and all landscape works.
- Drawings to be read in conjunction with all Specifications and Schedules; all specialist consultant documentation; BASIX, NatHERS, Section J Certificates.
- Minor changes to building form & configuration may be required after Development Consent.
- Do not scale from drawing; figured dimensions only to be used.
- Building Contractor to verify all dimensions before commencing work.

Rev	Date	By	Chk	Description
02	24/04/2025	LB DN HN		For Coordination
03	6/05/2025	LB DN HN	DN	SSDA Submission

   	EF01 FINISH: COLOUR:	Precast Concrete Panel & Grooved Joints Pigmented Beige Concrete
	EF02 FINISH: COLOUR:	Precast Concrete Panel & Grooved Joints Pigmented Brown Concrete
	EF03 FINISH: COLOUR:	Precast Concrete Panel /GRC Panel White Concrete
	EF04 FINISH: COLOUR:	Concrete Light Grey Concrete
	B01 FINISH: COLOUR:	Brick Bowral 76 Gertrudis Brown or similar
	M01 FINISH: COLOUR:	Powdercoat Medium Bronze
	M02 FINISH: COLOUR:	Powdercoat Dark Bronze



Scale 1:250 @ A3

SSDA
SUBMISSION

Auckland
Brisbane
Ho Chi Minh
Melbourne
Perth
Sydney

dko.com.au
info@dko.com.au
T +61 2 8346 4500

DKO

Project Name Middle Harbour Road, Lindfield
Project Number 13844
Project Address 24-26 & 28 Middle Harbour Road
Sydney NSW 2070

Country Darraurragal/ Darug - Australia

Drawing Name
South Elevation

Drawing Scale As Noted @ A3

Drawing No. Revision




DA302 03



E-03 SOUTH ELEVATION
1:250

- All works to be in accordance with authority & statutory approvals.
- Refer to site survey for all information relating to existing site conditions.
- All Boundary information to be confirmed by registered surveyor before commencing works on site.
- Refer to Arborist Report and Landscape Documentation for all information relating to trees and their retention/removal, and all landscape works.
- Drawings to be read in conjunction with all Specifications and Schedules; all specialist consultant documentation; BASIX, NatHERS, Section J Certificates.
- Minor changes to building form & configuration may be required after Development Consent.
- Do not scale from drawing; figured dimensions only to be used.
- Building Contractor to verify all dimensions before commencing work.

Rev	Date	By	Chk	Description
02	24/04/2025	LB DN HN		For Coordination
03	6/05/2025	LB DN HN	DN	SSDA Submission

   	EF01 FINISH: COLOUR:	Precast Concrete Panel & Grooved Joints Pigmented Beige Concrete
	EF02 FINISH: COLOUR:	Precast Concrete Panel & Grooved Joints Pigmented Brown Concrete
	EF03 FINISH: COLOUR:	Precast Concrete Panel /GRC Panel White Concrete
	EF04 FINISH: COLOUR:	Concrete Light Grey Concrete
	B01 FINISH: COLOUR:	Brick Bowral 76 Gertrudis Brown or similar
	M01 FINISH: COLOUR:	Powdercoat Medium Bronze
	M02 FINISH: COLOUR:	Powdercoat Dark Bronze

0 1.25 2.5 5 13m

Scale 1:250 @ A3

SSDA
SUBMISSION

Auckland
Brisbane
Ho Chi Minh
Melbourne
Perth
Sydney

dko.com.au
info@dko.com.au
T +61 2 8346 4500

D K O

Project Name Middle Harbour Road, Lindfield
Project Number 13844
Project Address 24-26 & 28 Middle Harbour Road
Sydney NSW 2070

Country Darramurragal/ Darug - Australia

Drawing Name
West Elevation

Drawing Scale As Noted @ A3

Drawing No. DA303 Revision 03



E-04 WEST ELEVATION
1:250

- All works to be in accordance with authority & statutory approvals.
- Refer to site survey for all information relating to existing site conditions.
- All Boundary information to be confirmed by registered surveyor before commencing works on site.
- Refer to Arborist Report and Landscape Documentation for all information relating to trees and their retention/removal, and all landscape works.
- Drawings to be read in conjunction with all Specifications and Schedules; all specialist consultant documentation; BASIX, NatHERS, Section J Certificates.
- Minor changes to building form & configuration may be required after Development Consent.
- Do not scale from drawing; figured dimensions only to be used.
- Building Contractor to verify all dimensions before commencing work.

Rev	Date	By	Chk	Description
02	24/04/2025	LB DN HN		For Coordination
03	6/05/2025	LB DN HN	DN	SSDA Submission

	EF01 FINISH: Precast Concrete Panel & Grooved Joints COLOUR: Pigmented Beige Concrete
	EF02 FINISH: Precast Concrete Panel & Grooved Joints COLOUR: Pigmented Brown Concrete
	EF03 FINISH: Precast Concrete Panel /GRC Panel COLOUR: White Concrete
	EF04 FINISH: Concrete COLOUR: Light Grey Concrete
	B01 FINISH: Brick COLOUR: Bowral 76 Gertrudis Brown or similar
	M01 FINISH: Powdercoat COLOUR: Medium Bronze
	M02 FINISH: Powdercoat COLOUR: Dark Bronze



Scale 1:250 @ A3

SSDA
SUBMISSION

Auckland
Brisbane
Ho Chi Minh
Melbourne
Perth
Sydney

dko.com.au
info@dko.com.au
T +61 2 8346 4500

DKO

Project Name Middle Harbour Road, Lindfield
Project Number 13844
Project Address 24-26 & 28 Middle Harbour Road
Sydney NSW 2070

Country Darramurragal/ Darug - Australia

Drawing Name
Internal Courtyard Looking East
Elevation

Drawing Scale As Noted @ A3

Drawing No. Revision

DA304 03



E-05 INTERNAL COURTYARD LOOKING WEST ELEVATION
1:250



E-06 INTERNAL COURTYARD LOOKING EAST ELEVATION
1:250

- All works to be in accordance with authority & statutory approvals.
- Refer to site survey for all information relating to existing site conditions.
- All Boundary information to be confirmed by registered surveyor before commencing works on site.
- Refer to Arborist Report and Landscape Documentation for all information relating to trees and their retention/removal, and all landscape works.
- Drawings to be read in conjunction with all Specifications and Schedules; all specialist consultant documentation; BASIX, NatHERS, Section J Certificates.
- Minor changes to building form & configuration may be required after Development Consent.
- Do not scale from drawing; figured dimensions only to be used.
- Building Contractor to verify all dimensions before commencing work.

Rev	Date	By	Chk	Description
02	24/04/2025	LB DN HN		For Coordination
03	6/05/2025	LB DN HN	DN	SSDA Submission

EF01	FINISH:	Precast Concrete Panel & Grooved Joints
	COLOUR:	Pigmented Beige Concrete

EF02	FINISH:	Precast Concrete Panel & Grooved Joints
	COLOUR:	Pigmented Brown Concrete

EF03	FINISH:	Precast Concrete Panel /GRC Panel
	COLOUR:	White Concrete

EF04	FINISH:	Concrete
	COLOUR:	Light Grey Concrete

B01	FINISH:	Brick
	COLOUR:	Bowral 76 Gertrudis Brown or similar

M01	FINISH:	Powdercoat
	COLOUR:	Medium Bronze

M02	FINISH:	Powdercoat
	COLOUR:	Dark Bronze



Scale 1:250 @ A3

SSDA
SUBMISSION

Auckland
Brisbane
Ho Chi Minh
Melbourne
Perth
Sydney

dko.com.au
info@dko.com.au
T +61 2 8346 4500

DKO

Project Name Middle Harbour Road, Lindfield
Project Number 13844
Project Address 24-26 & 28 Middle Harbour Road
Sydney NSW 2070


Country Darramurragal/ Darug - Australia

Drawing Name
Internal Courtyard Looking West
Elevation

Drawing Scale As Noted @ A3

Drawing No. Revision


DA305 03

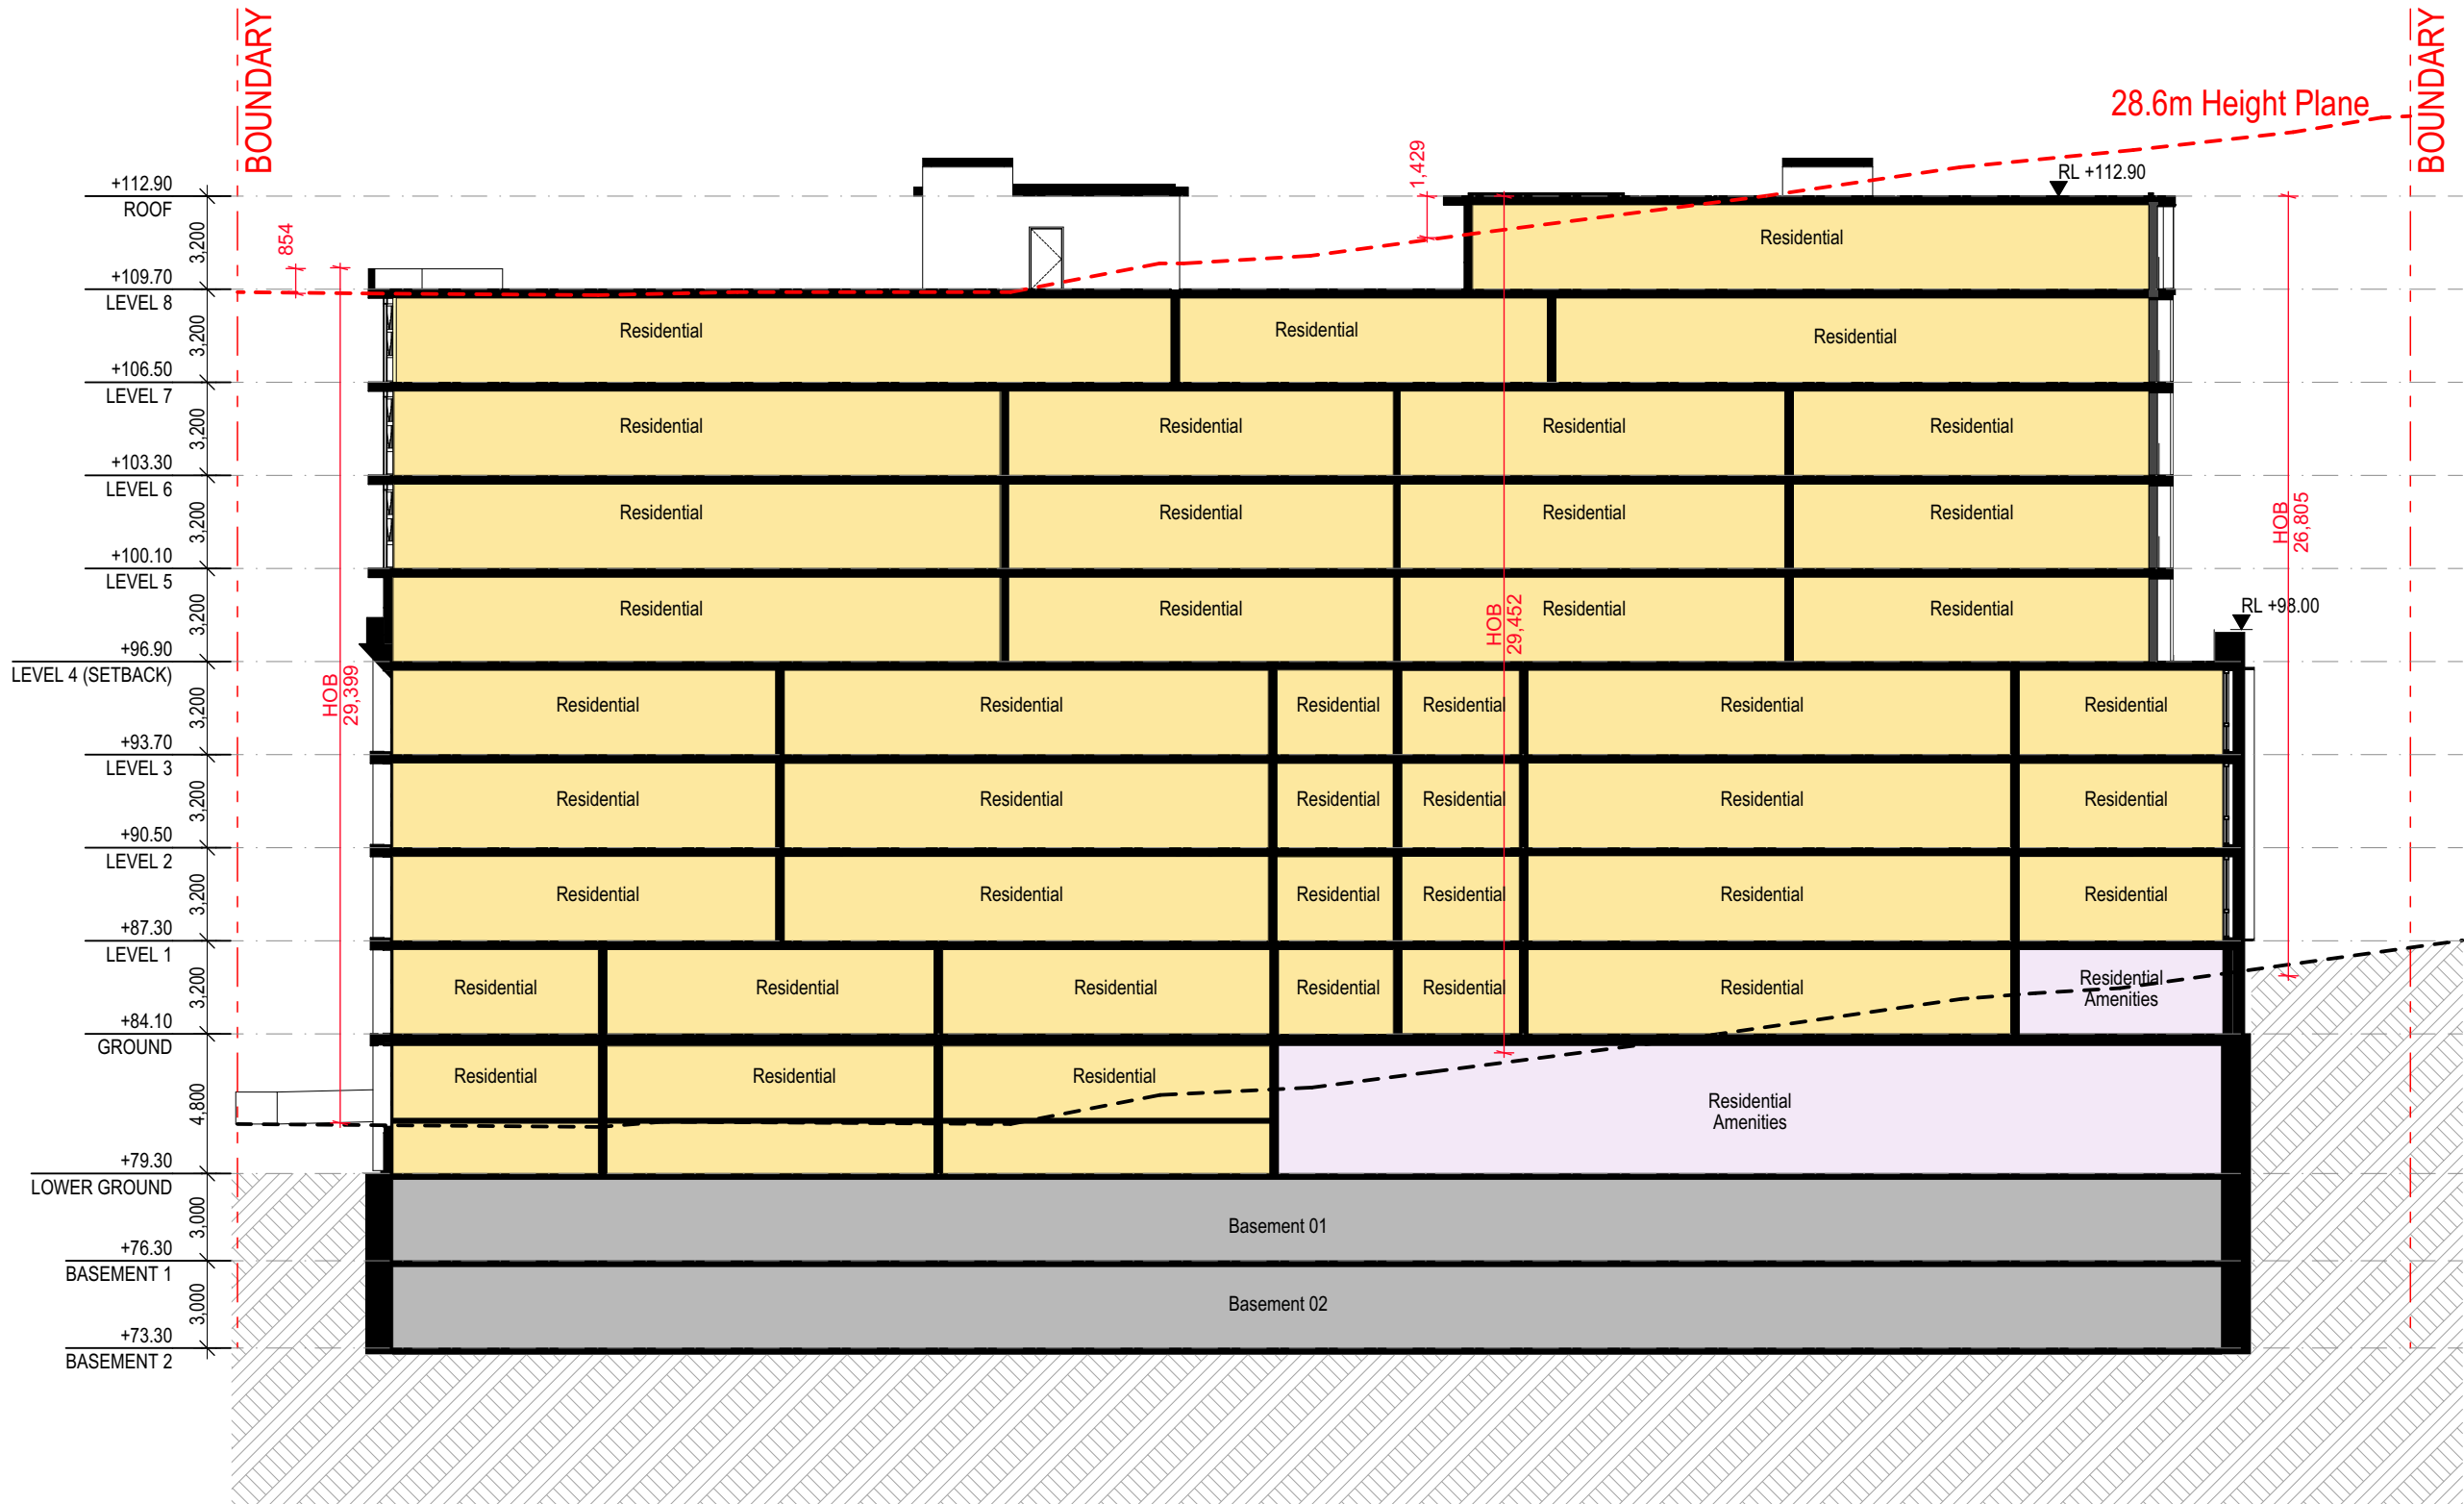

S01 BUILDING B SECTION
1:250

- All works to be in accordance with authority & statutory approvals.
- Refer to site survey for all information relating to existing site conditions.
- All Boundary information to be confirmed by registered surveyor before commencing works on site.
- Refer to Arborist Report and Landscape Documentation for all information relating to trees and their retention/removal, and all landscape works.
- Drawings to be read in conjunction with all Specifications and Schedules; all specialist consultant documentation; BASIX, NatHERS, Section J Certificates.
- Minor changes to building form & configuration may be required after Development Consent.
- Do not scale from drawing; figured dimensions only to be used.
- Building Contractor to verify all dimensions before commencing work.

Rev	Date	By	Chk	Description
02	24/04/2025	LB DN HN		For Coordination
03	6/05/2025	LB DN HN	DN	SSDA Submission

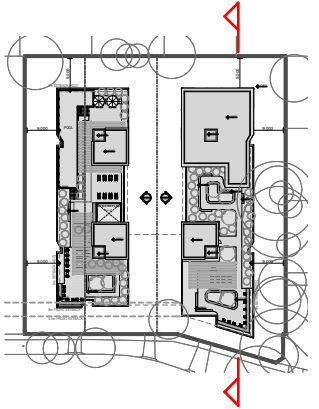

0 1.25 2.5 5 13m
Scale 1:250 @ A3

SSDA
SUBMISSION

Auckland
Brisbane
Ho Chi Minh
Melbourne
Perth
Sydney

DKO

dko.com.au
info@dko.com.au
T +61 2 8346 4500


Project Name Middle Harbour Road, Lindfield
Project Number 13844
Project Address 24-26 & 28 Middle Harbour Road
Sydney NSW 2070

Country Darramurragal/ Darug - Australia

Drawing Name
Building B Section

Drawing Scale
Drawing No.
DA306


As Noted @ A3
Revision
03

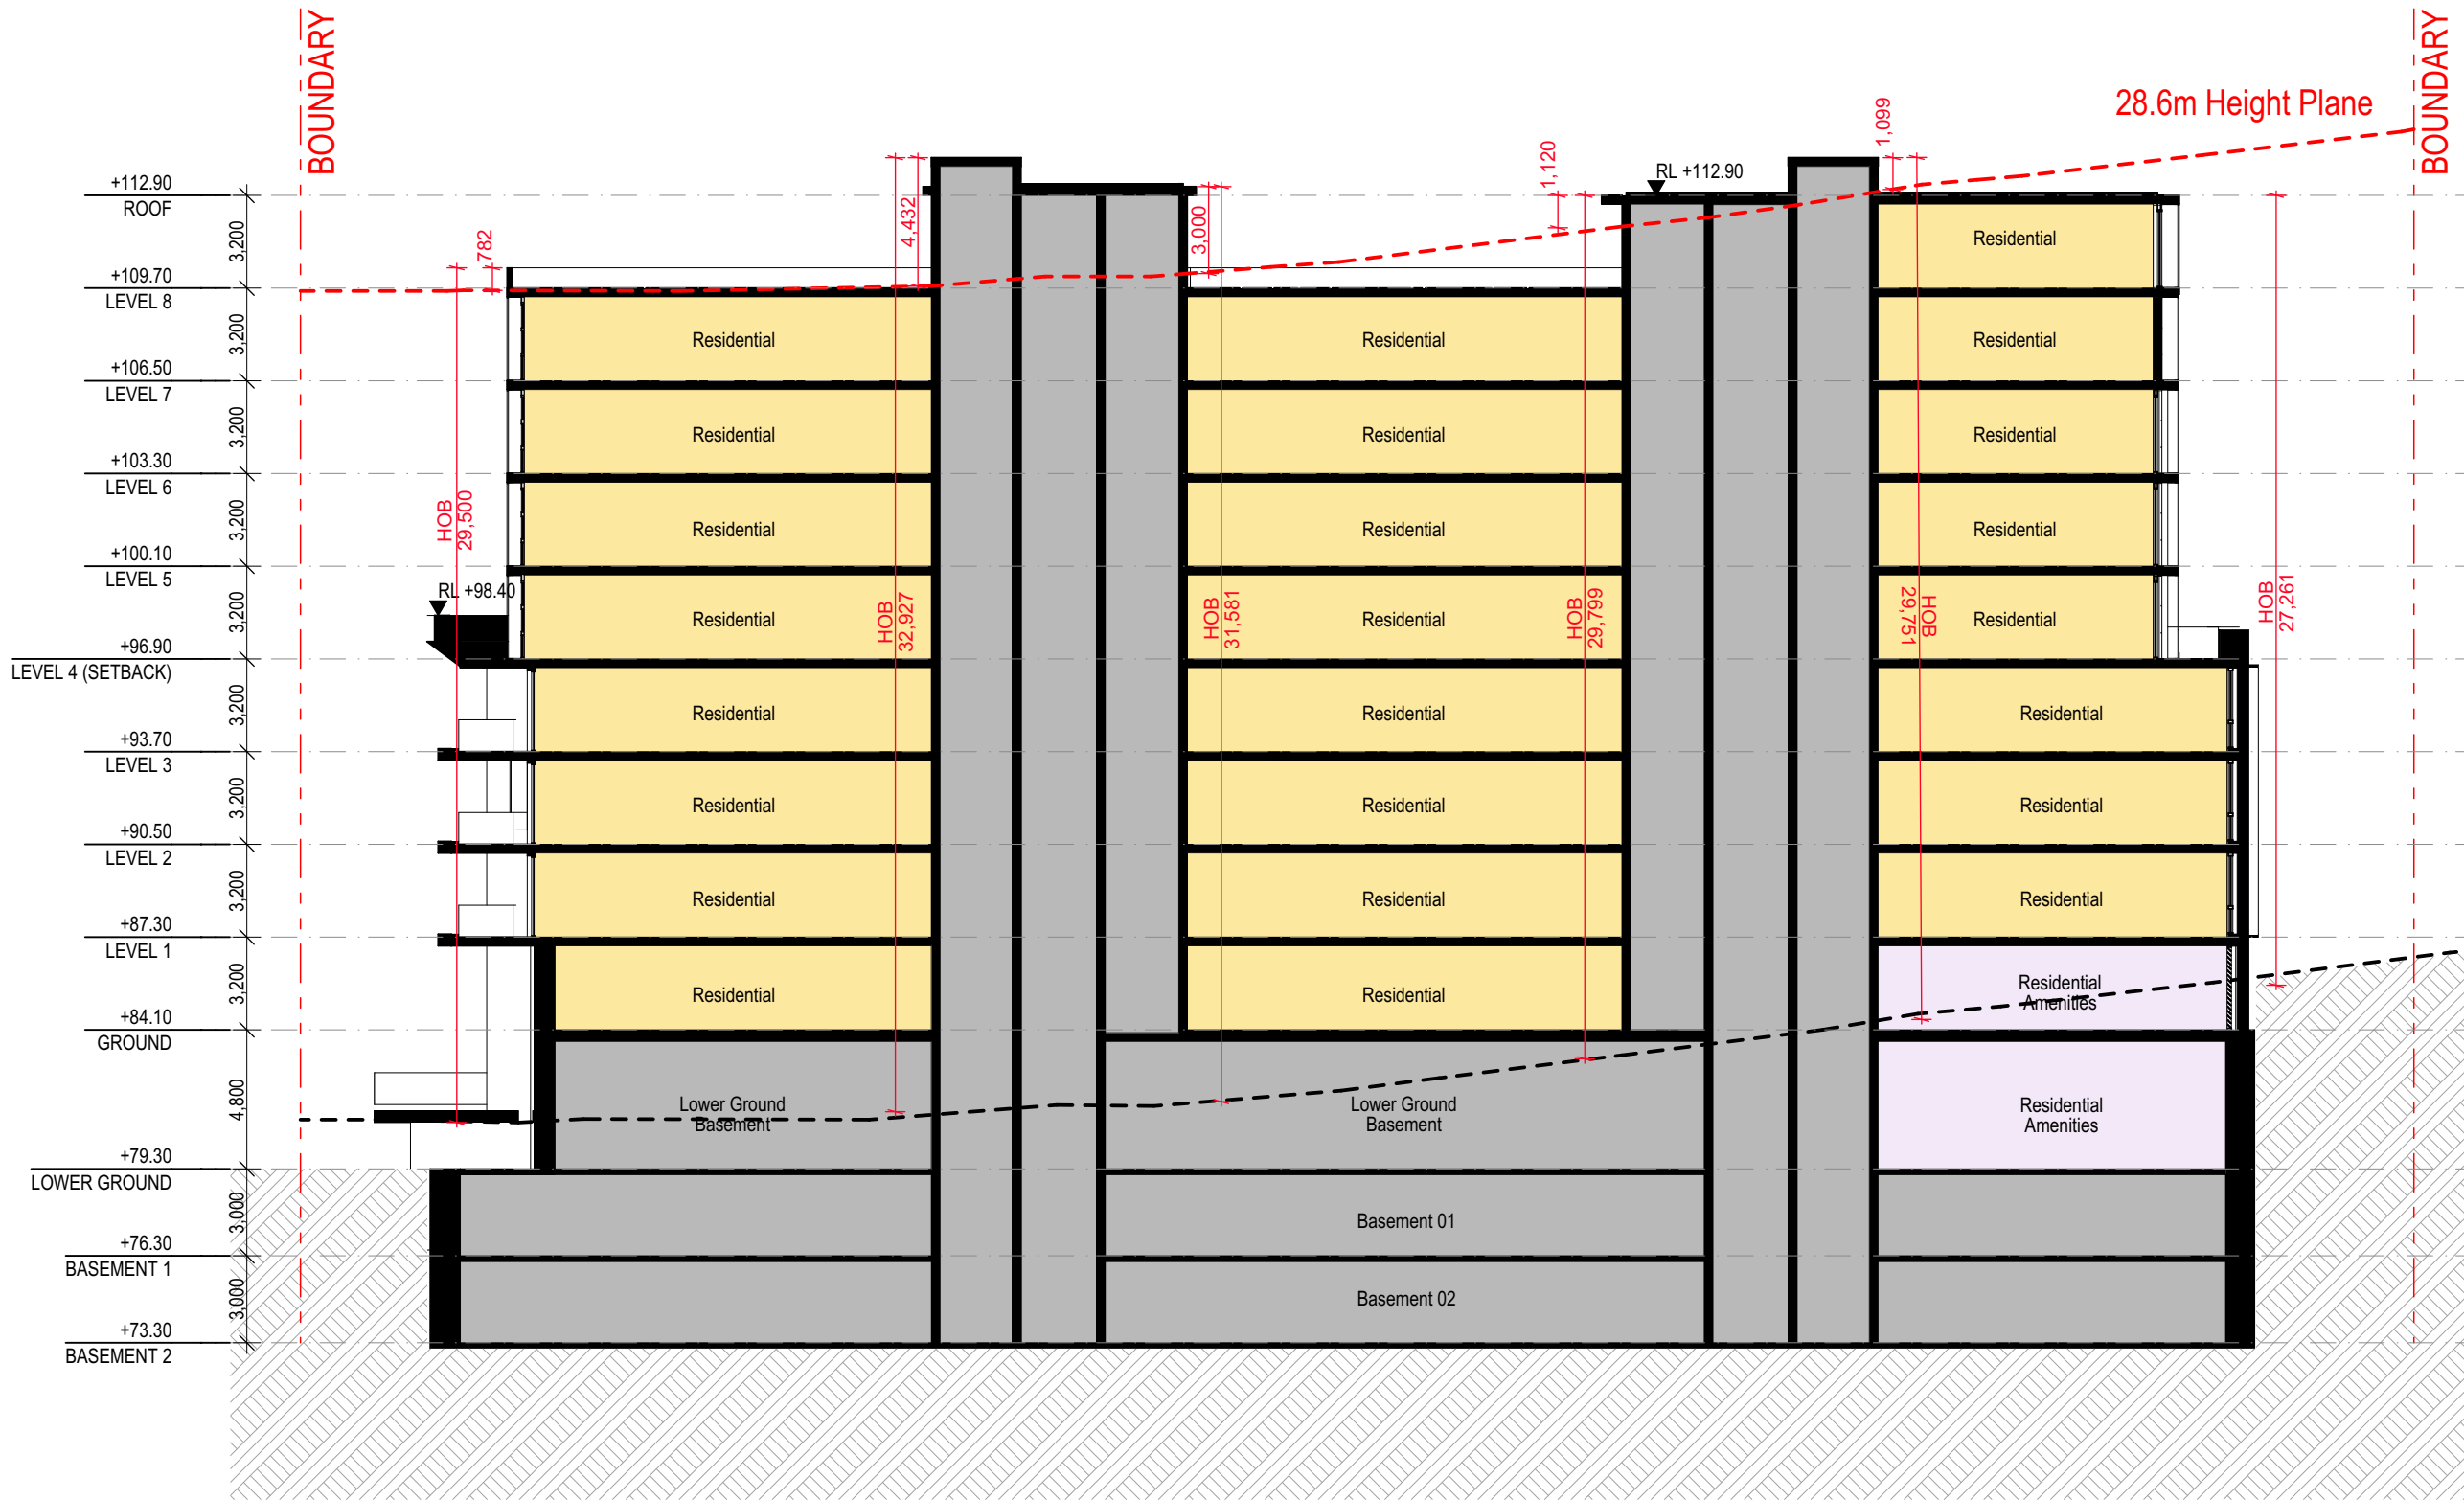

S02 BUILDING B RAMP SECTION
1:250

- All works to be in accordance with authority & statutory approvals.
- Refer to site survey for all information relating to existing site conditions.
- All Boundary information to be confirmed by registered surveyor before commencing works on site.
- Refer to Arborist Report and Landscape Documentation for all information relating to trees and their retention/removal, and all landscape works.
- Drawings to be read in conjunction with all Specifications and Schedules; all specialist consultant documentation; BASIX, NatHERS, Section J Certificates.
- Minor changes to building form & configuration may be required after Development Consent.
- Do not scale from drawing; figured dimensions only to be used.
- Building Contractor to verify all dimensions before commencing work.

Rev	Date	By	Chk	Description
02	24/04/2025	LB DN HN		For Coordination
03	6/05/2025	LB DN HN	DN	SSDA Submission

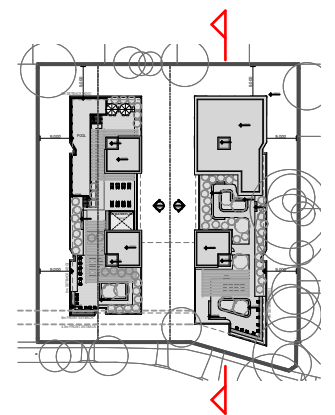

0 1.25 2.5 5 13m

Scale 1:250 @ A3

SSDA
SUBMISSION

Auckland
Brisbane
Ho Chi Minh
Melbourne
Perth
Sydney

dko.com.au
info@dko.com.au
T +61 2 8346 4500

DKO


Project Name Middle Harbour Road, Lindfield
Project Number 13844
Project Address 24-26 & 28 Middle Harbour Road
Sydney NSW 2070

Country Darraurragal/ Darug - Australia

Drawing Name
Building B Ramp Section

Drawing Scale As Noted @ A3


Drawing No. DA307
Revision 03

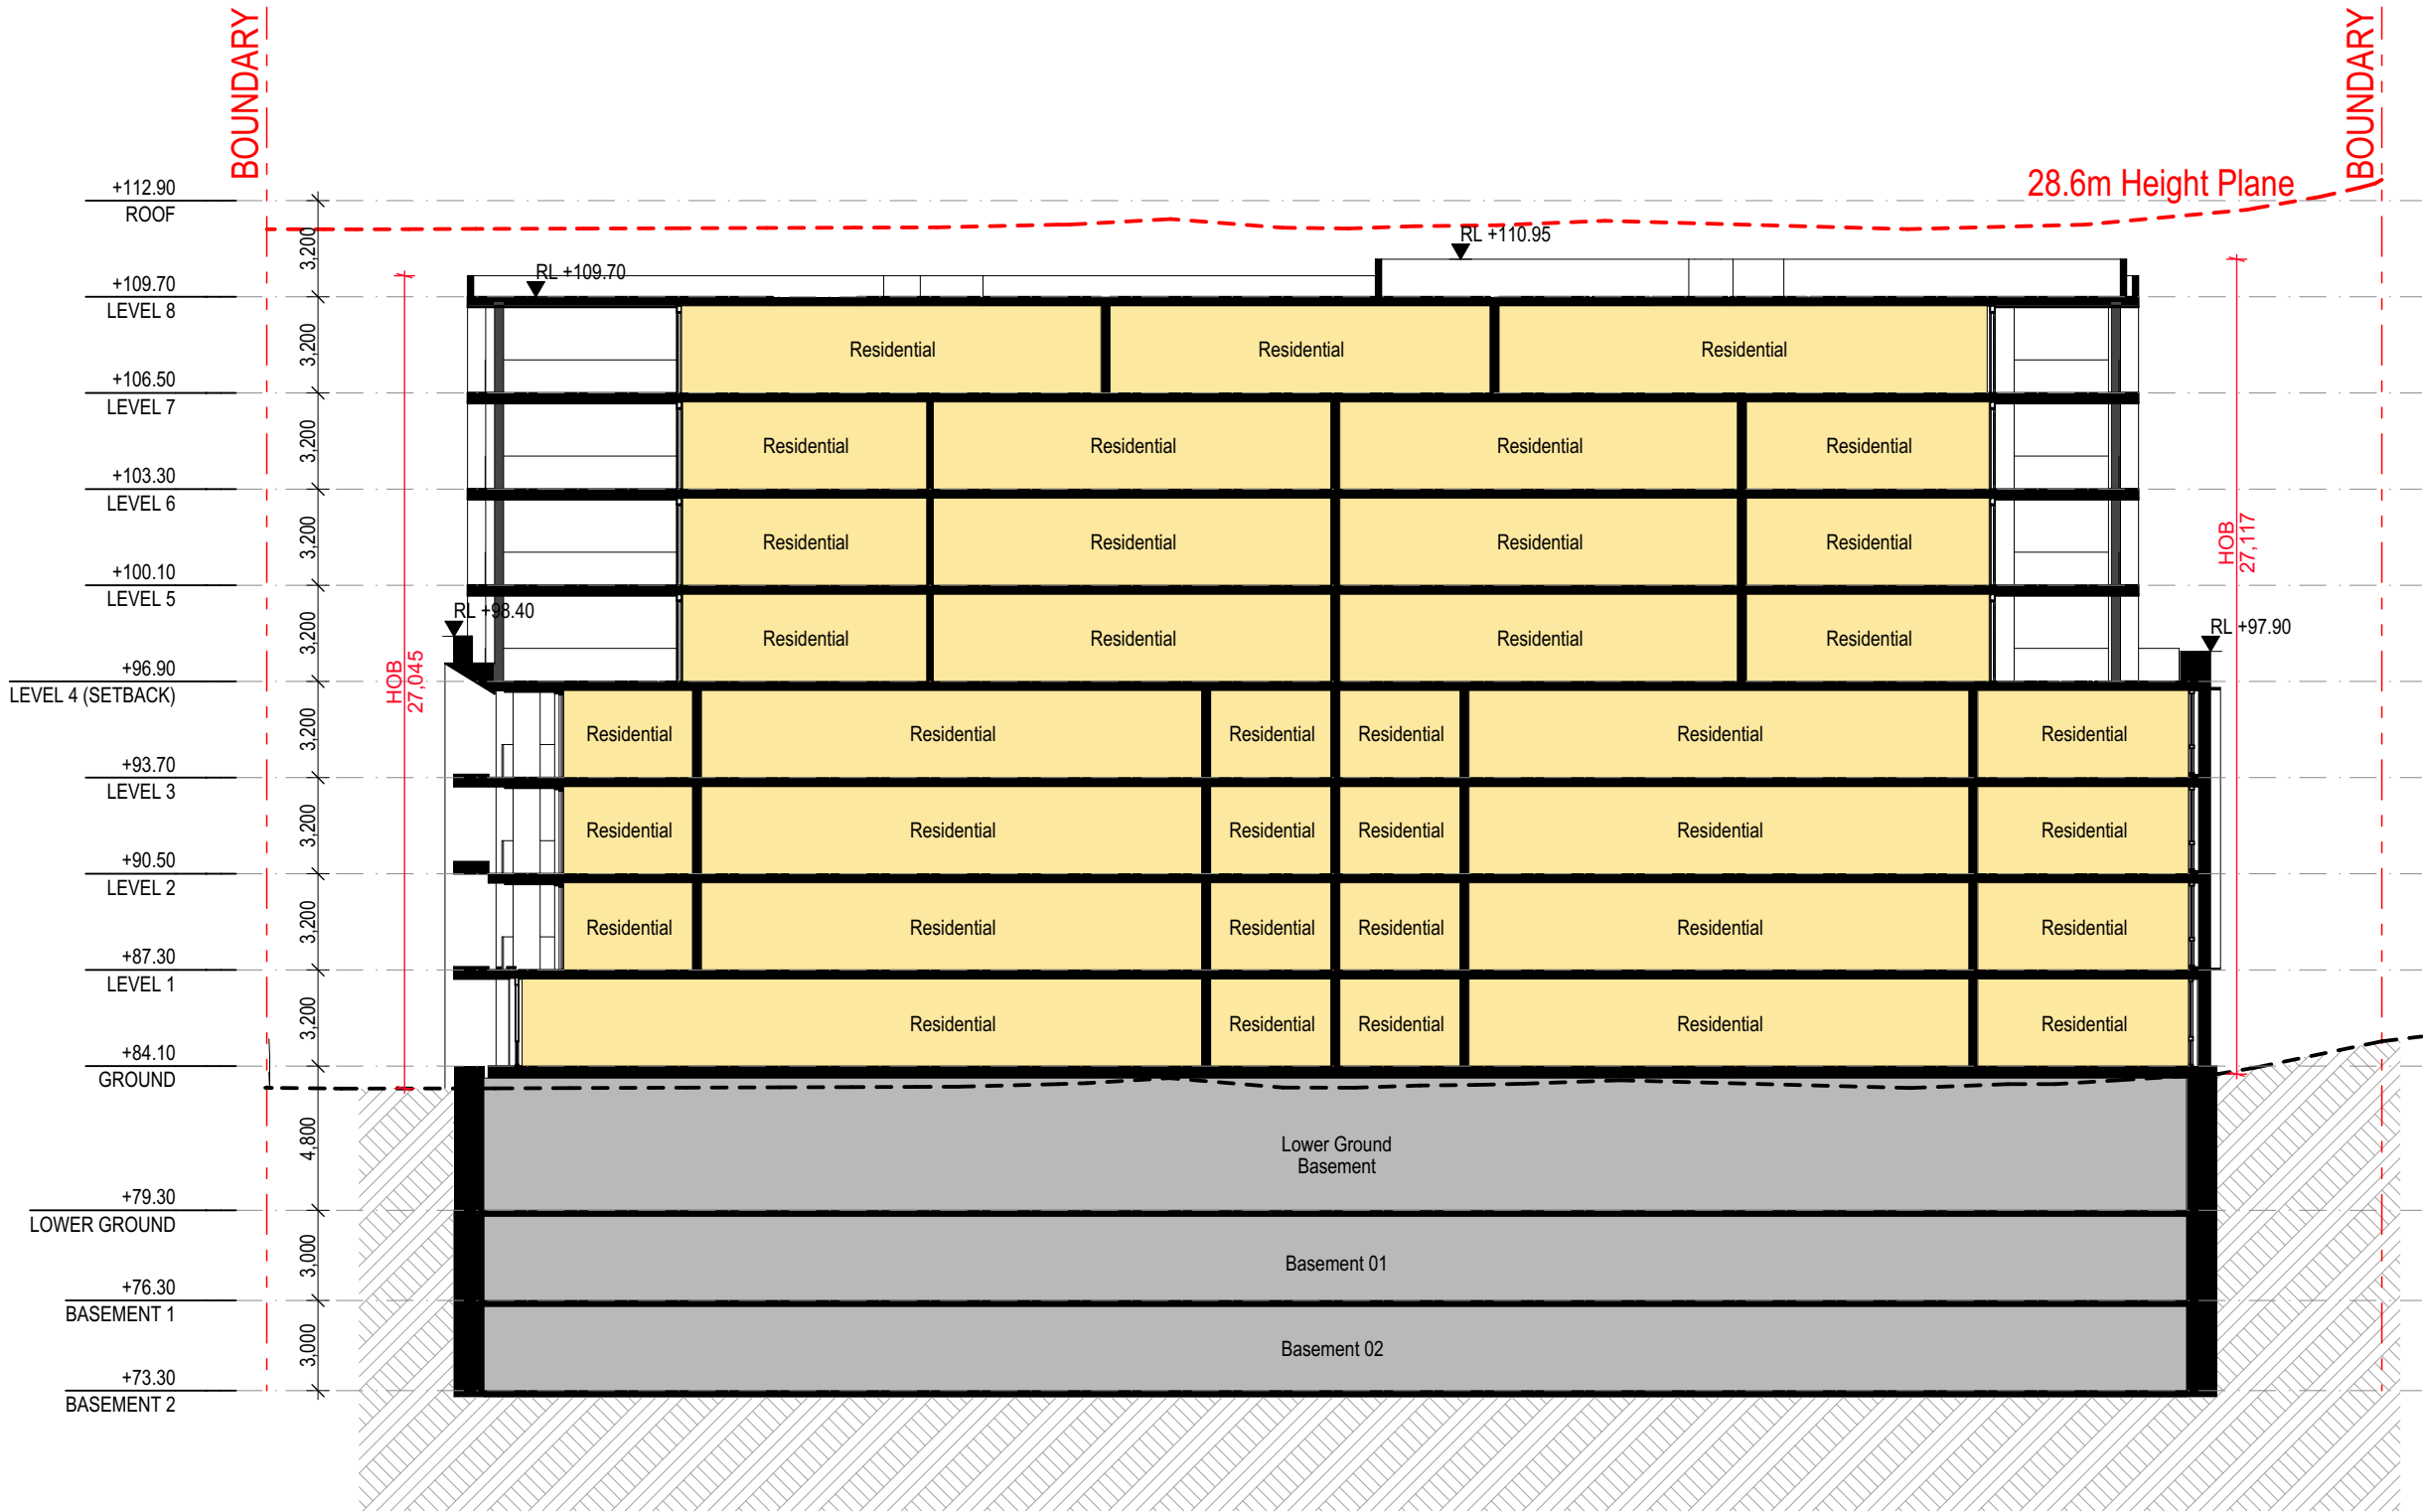

S03 BUILDING A SECTION 1:250

- All works to be in accordance with authority & statutory approvals.
- Refer to site survey for all information relating to existing site conditions.
- All Boundary information to be confirmed by registered surveyor before commencing works on site.
- Refer to Arborist Report and Landscape Documentation for all information relating to trees and their retention/removal, and all landscape works.
- Drawings to be read in conjunction with all Specifications and Schedules; all specialist consultant documentation; BASIX, NatHERS, Section J Certificates.
- Minor changes to building form & configuration may be required after Development Consent.
- Do not scale from drawing; figured dimensions only to be used.
- Building Contractor to verify all dimensions before commencing work.

Rev	Date	By	Chk	Description
02	24/04/2025	LB DN HN		For Coordination
03	6/05/2025	LB DN HN	DN	SSDA Submission

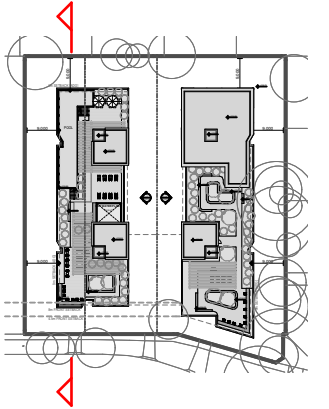

0 1.25 2.5 5 13m

Scale 1:250 @ A3

SSDA
SUBMISSION

Auckland
Brisbane
Ho Chi Minh
Melbourne
Perth
Sydney

dko.com.au
info@dko.com.au
T +61 2 8346 4500

DKO

Project Name Middle Harbour Road, Lindfield
Project Number 13844
Project Address 24-26 & 28 Middle Harbour Road
Sydney NSW 2070

Country Darramurragal/ Darug - Australia

Drawing Name
Building A Section

Drawing Scale

Drawing No.



DA308

As Noted @ A3

Revision

03

- | Rev | Date | By | Chk | Description |
|-----|------------|----------|-----|------------------|
| 02 | 24/04/2025 | LB DN HN | | For Coordination |
| 03 | 6/05/2025 | LB DN HN | DN | SSDA Submission |

 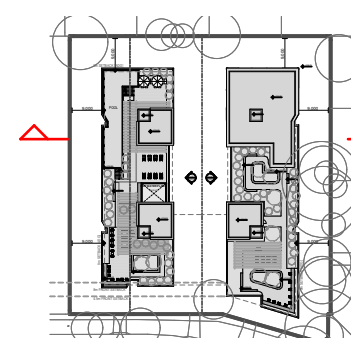SSDA
SUBMISSION

dko.com.au
info@dko.com.au
T +61 2 8346 4500

DKO

Country	Darramurragal/ Darug - Australia
---------	----------------------------------

Drawing Scale	As Noted @ A3
Drawing No.	Revision

Drawing No. DA309 Revision 03




- All works to be in accordance with authority & statutory approvals.
- Refer to site survey for all information relating to existing site conditions.
- All Boundary information to be confirmed by registered surveyor before commencing works on site.
- Refer to Arborist Report and Landscape Documentation for all information relating to trees and their retention/removal, and all landscape works.
- Drawings to be read in conjunction with all Specifications and Schedules; all specialist consultant documentation; BASIX, NatHERS, Section J Certificates.
- Minor changes to building form & configuration may be required after Development Consent.
- Do not scale from drawing; figured dimensions only to be used.
- Building Contractor to verify all dimensions before commencing work.

Rev	Date	By	Chk	Description
01	8/04/2025	OD KL HN	DN	Concept Plans
02	24/04/2025	LB DN HN		For Coordination
03	6/05/2025	LB DN HN	DN	SSDA Submission



SSDA
SUBMISSION

Auckland
Brisbane
Ho Chi Minh
Melbourne
Perth
Sydney

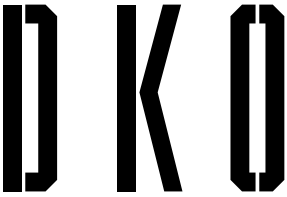

dko.com.au
info@dko.com.au
T +61 2 8346 4500

Project Name	Middle Harbour Road, Lindfield
Project Number	13844
Project Address	24-26 & 28 Middle Harbour Road Sydney NSW 2070
Country	Darrramurragal/ Darug - Australia

Drawing Name
Perspective

Drawing Scale	As Noted @ A3
Drawing No.	Revision
DA310	03



EF01

Precast Concrete Panel & Grooved Joints
Pigmented Beige Concrete




EF02

Precast Concrete Panel & Grooved Joints
Pigmented Brown Concrete



EF03

Precast Concrete Panel /GRC Panel
White Concrete

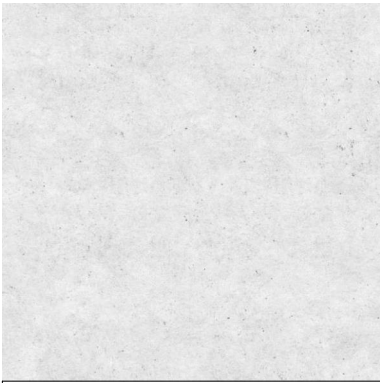

EF04

Concrete
Light Grey Concrete




B01

Bowral 76 Gertrudis Brown Brick or similar



M01

Powdercoat Finish
Medium Bronze

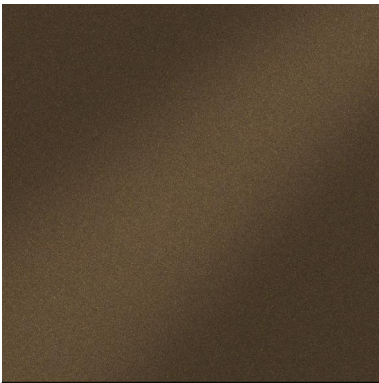

M02

Powdercoat Finish
Dark Bronze

- All works to be in accordance with authority & statutory approvals.
- Refer to site survey for all information relating to existing site conditions.
- All Boundary information to be confirmed by registered surveyor before commencing works on site.
- Refer to Arborist Report and Landscape Documentation for all information relating to trees and their retention/removal, and all landscape works.
- Drawings to be read in conjunction with all Specifications and Schedules; all specialist consultant documentation; BASIX, NatHERS, Section J Certificates.
- Minor changes to building form & configuration may be required after Development Consent.
- Do not scale from drawing; figured dimensions only to be used.
- Building Contractor to verify all dimensions before commencing work.

Rev	Date	By	Chk	Description
01	8/04/2025	OD KL HN	DN	Concept Plans
02	24/04/2025	LB DN HN		For Coordination
03	6/05/2025	LB DN HN	DN	SSDA Submission

SSDA
SUBMISSION

Auckland
Brisbane
Ho Chi Minh
Melbourne
Perth
Sydney


dko.com.au
info@dko.com.au
T +61 2 8346 4500

DKO


Project Name	Middle Harbour Road, Lindfield
Project Number	13844
Project Address	24-26 & 28 Middle Harbour Road Sydney NSW 2070
Country	Darramurragal/ Darug - Australia

Drawing Name
Materials & Finishes Schedule


Drawing Scale	As Noted @ A3
Drawing No.	Revision
DA311	03

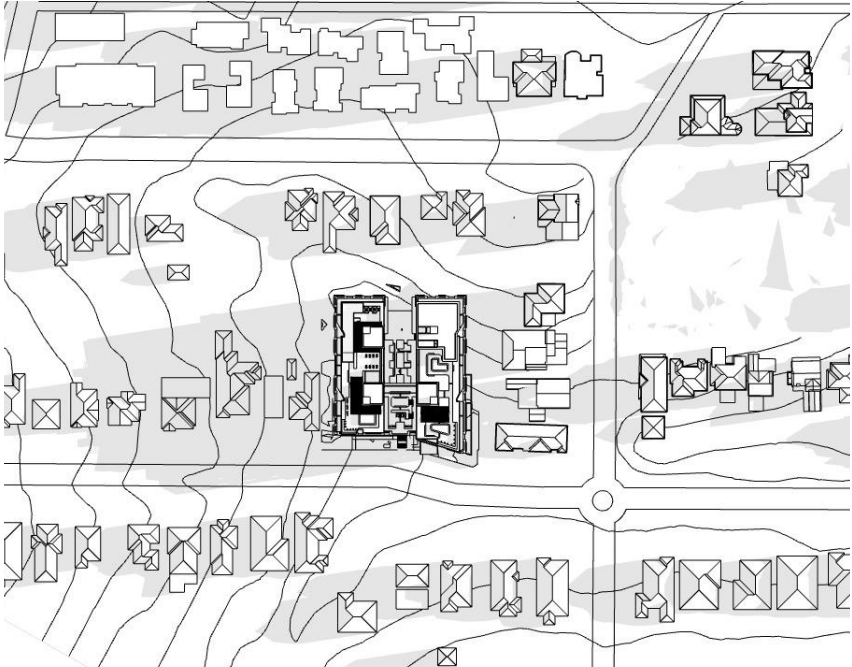


21st June 8 AM

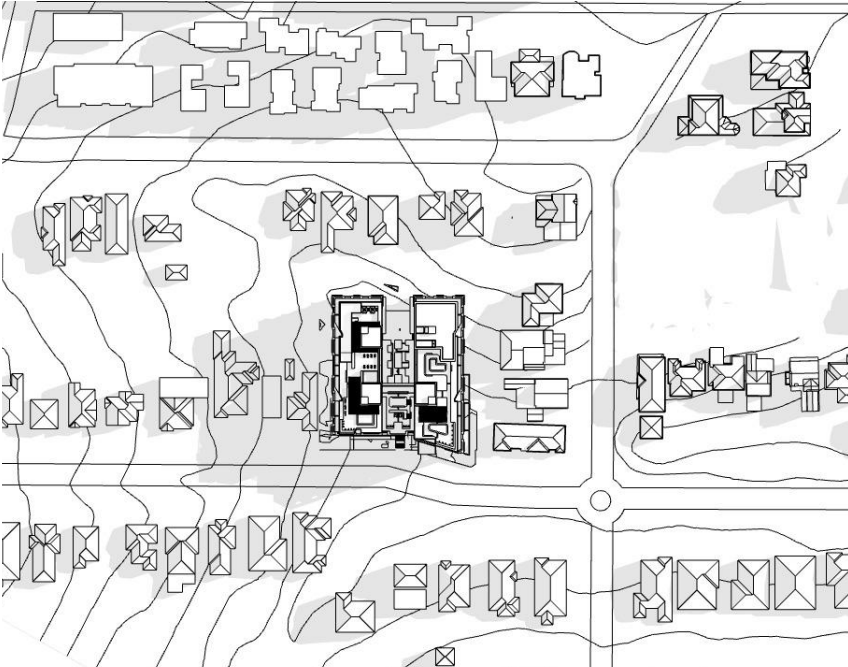


21st June 9 AM

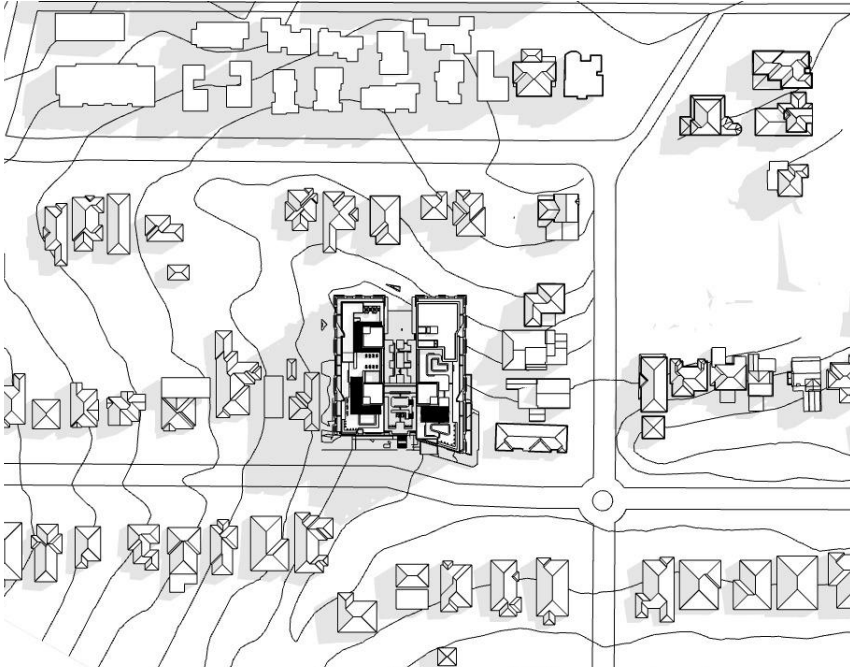


21st June 10 AM

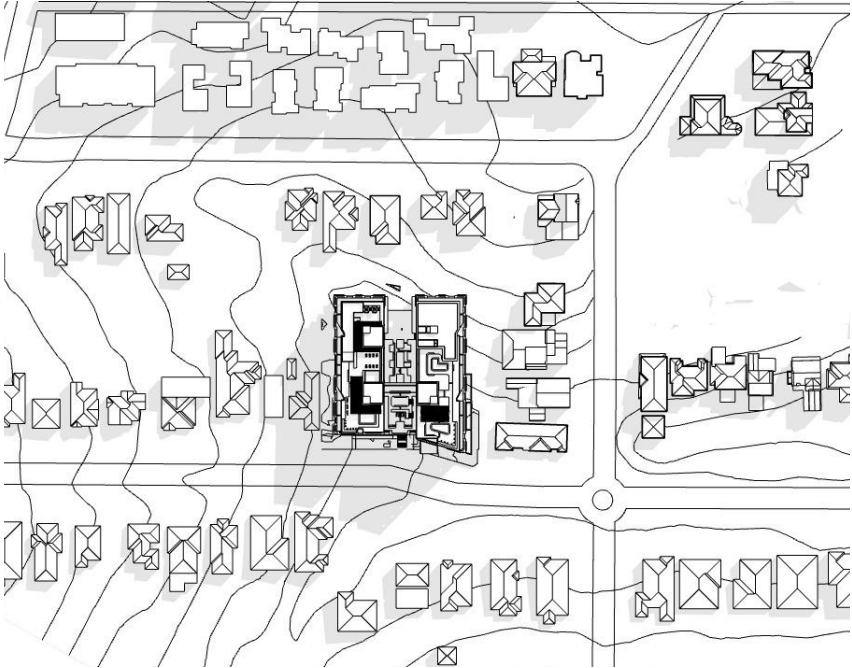


21st June 11 AM

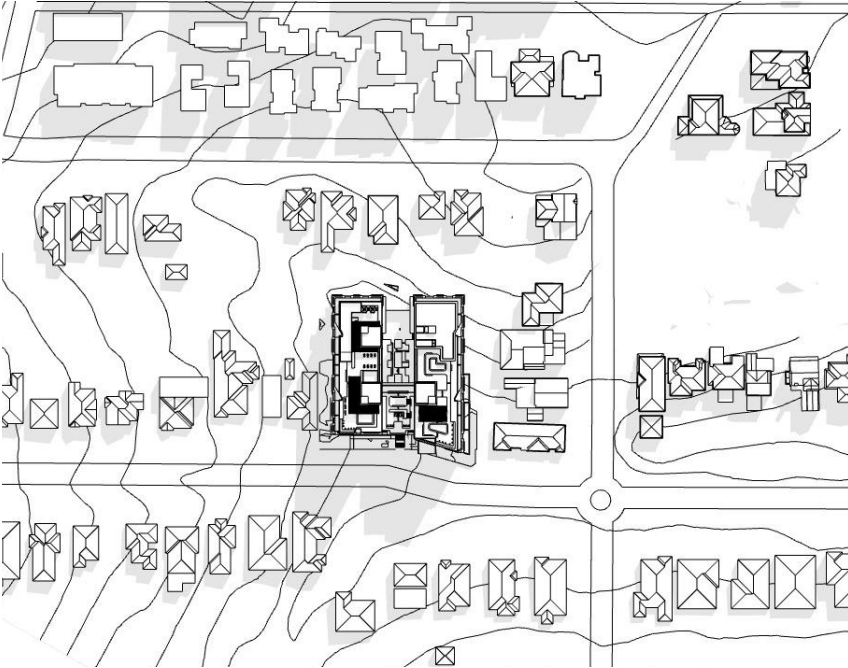


21st June 12 PM

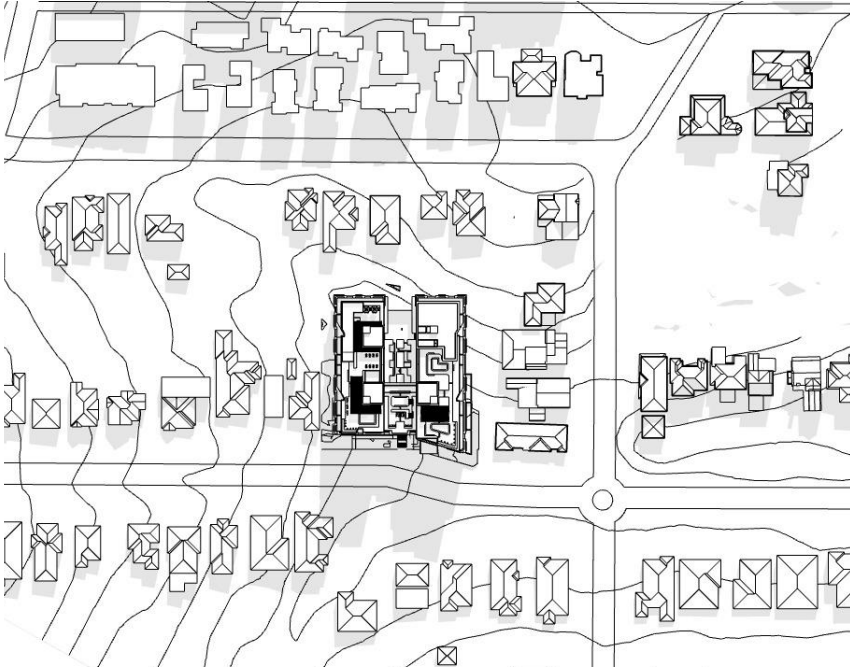


21st June 1 PM

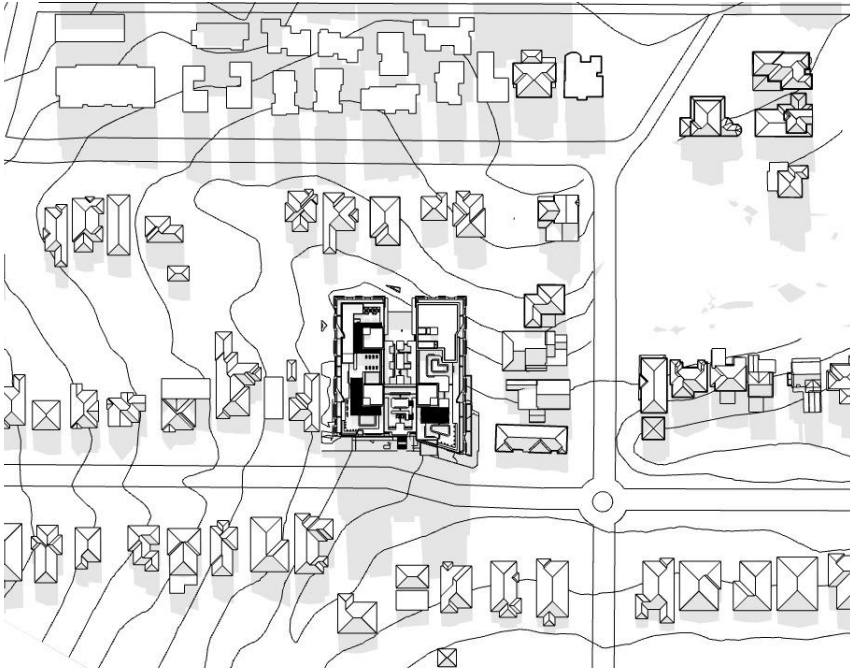

21st June 2 PM

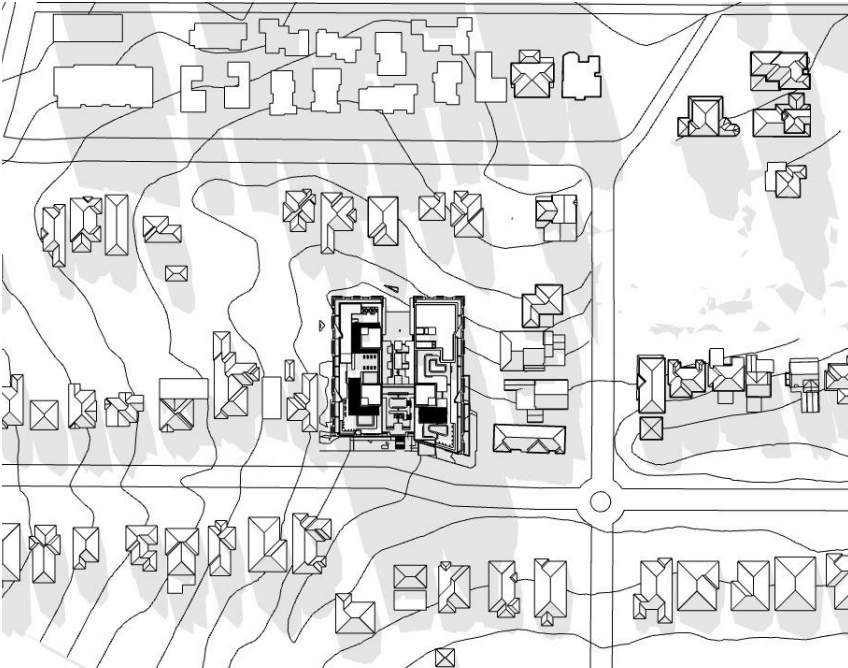

21st June 3 PM

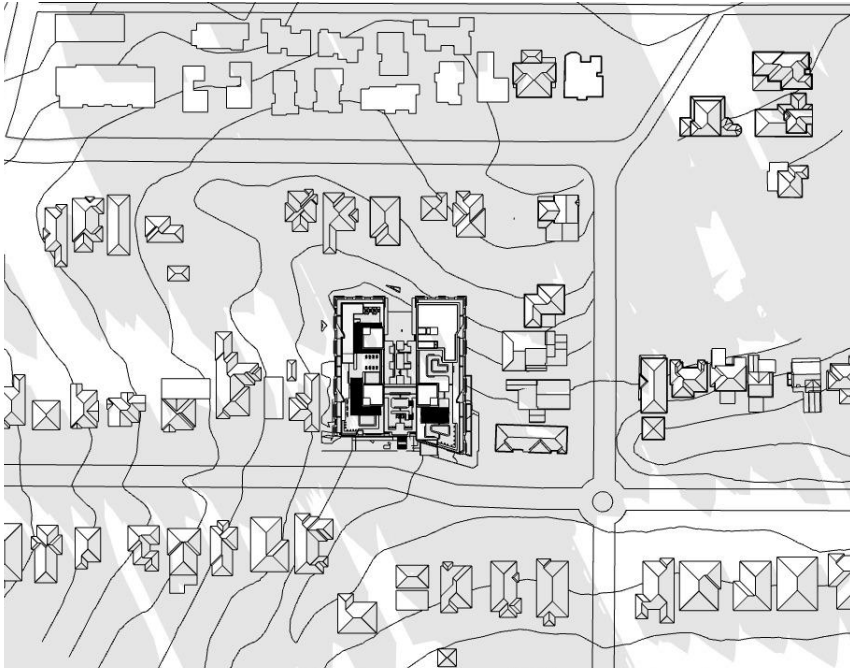

21st June 4 PM

- All works to be in accordance with authority & statutory approvals.
- Refer to site survey for all information relating to existing site conditions.
- All Boundary information to be confirmed by registered surveyor before commencing works on site.
- Refer to Arborist Report and Landscape Documentation for all information relating to trees and their retention/removal, and all landscape works.
- Drawings to be read in conjunction with all Specifications and Schedules; all specialist consultant documentation; BASIX, NatHERS, Section J Certificates.
- Minor changes to building form & configuration may be required after Development Consent.
- Do not scale from drawing; figured dimensions only to be used.
- Building Contractor to verify all dimensions before commencing work.

Rev	Date	By	Chk	Description
01	8/04/2025	OD KL HN	DN	Concept Plans
02	24/04/2025	LB DN HN		For Coordination
03	6/05/2025	LB DN HN	DN	SSDA Submission



Auckland
Brisbane
Ho Chi Minh
Melbourne
Perth
Sydney

dko.com.au
info@dko.com.au
T +61 2 8346 4500

Project Name Middle Harbour Road, Lindfield
Project Number 13844
Project Address 24-26 & 28 Middle Harbour Road
Sydney NSW 2070

Country Darraurragal/ Darug - Australia


Drawing Name
Shadow Diagrams - June 21

Drawing Scale
Drawing No.
DA400


As Noted @ A3
Revision
03

SSDA
SUBMISSION

DKO

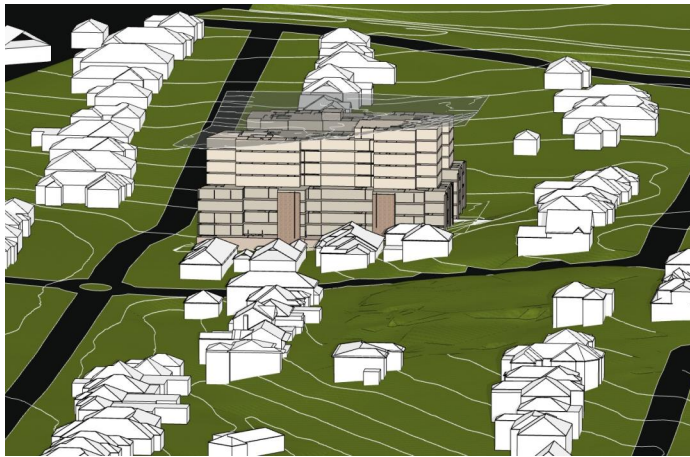

1 8:00am 1:500

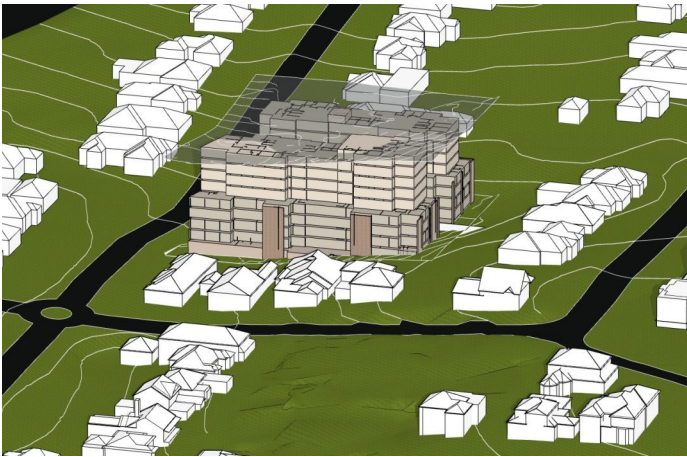

5 9:00am 1:500




9 10:00am 1:500



13 11:00am 1:500




17 12:00pm 1:500

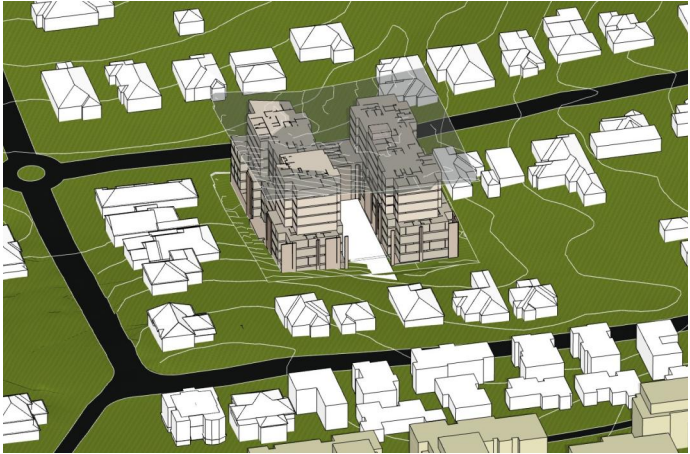


21 1:00pm 1:500



25 2:00pm 1:500

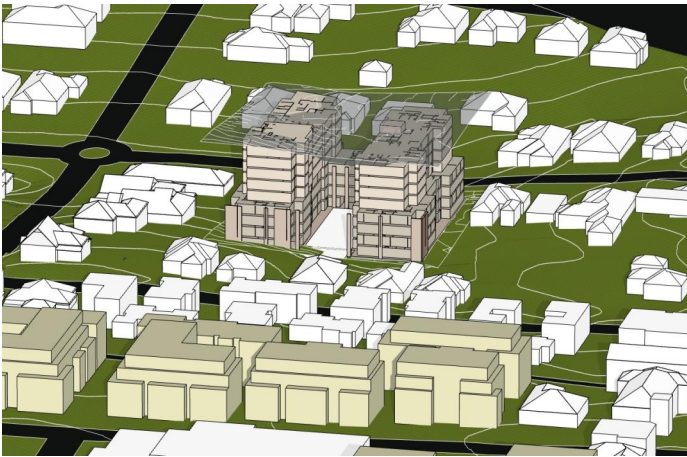

29 3:00pm 1:500

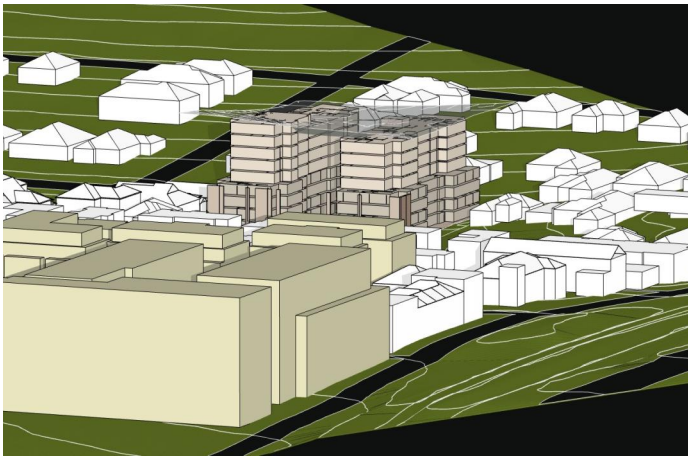

33 4:00pm 1:500

- All works to be in accordance with authority & statutory approvals.
- Refer to site survey for all information relating to existing site conditions.
- All Boundary information to be confirmed by registered surveyor before commencing works on site.
- Refer to Arborist Report and Landscape Documentation for all information relating to trees and their retention/removal, and all landscape works.
- Drawings to be read in conjunction with all Specifications and Schedules; all specialist consultant documentation; BASIX, NatHERS, Section J Certificates.
- Minor changes to building form & configuration may be required after Development Consent.
- Do not scale from drawing; figured dimensions only to be used.
- Building Contractor to verify all dimensions before commencing work.

Rev	Date	By	Chk	Description
01	8/04/2025	OD KL HN	DN	Concept Plans
02	24/04/2025	LB DN HN	DN	For Coordination
03	6/05/2025	LB DN HN	DN	SSDA Submission



Auckland
Brisbane
Ho Chi Minh
Melbourne
Perth
Sydney

dko.com.au
info@dko.com.au
T +61 2 8346 4500

SSDA
SUBMISSION

DKO


Project Name Middle Harbour Road, Lindfield
Project Number 13844
Project Address 24-26 & 28 Middle Harbour Road
Sydney NSW 2070

Country Darramurragal/ Darug - Australia


Drawing Name
EOTS Existing Context

Drawing Scale As Noted @ A3


Drawing No. DA401
Revision 03

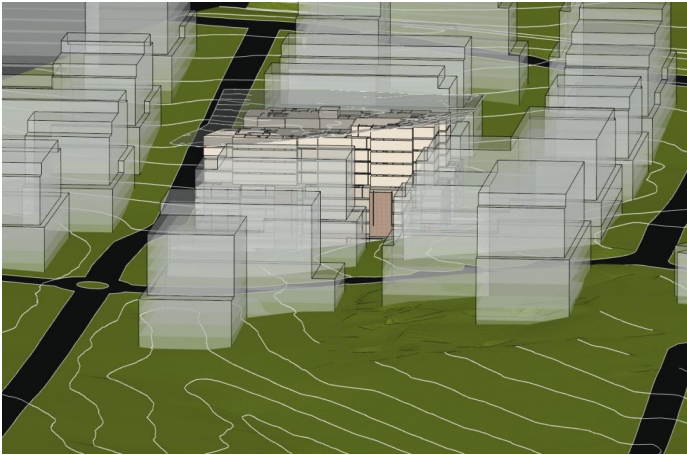


1 8:00am 1:500

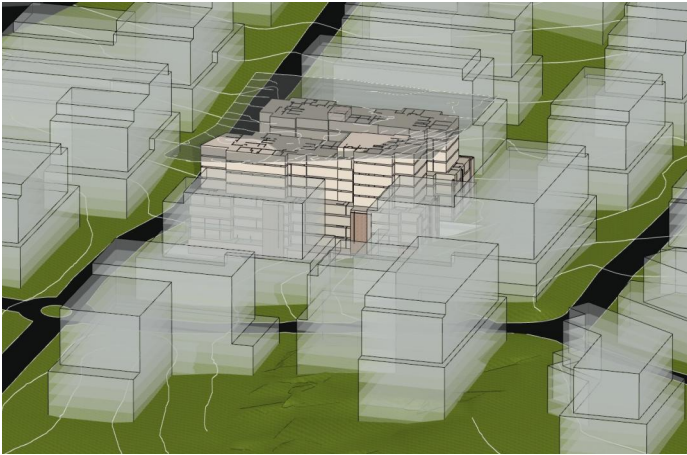

5 9:00am 1:500

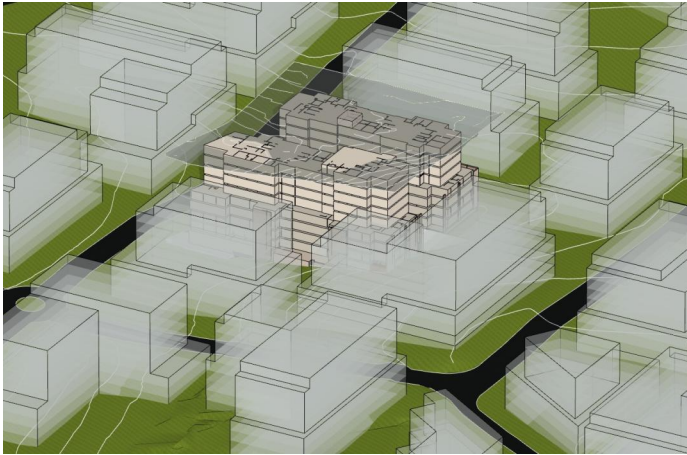

9 10:00am 1:500

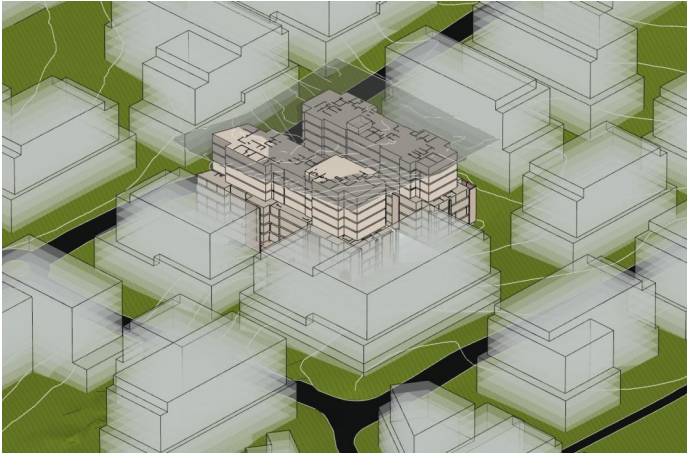

13 11:00am 1:500




17 12:00pm 1:500




21 1:00pm 1:500



25 2:00pm 1:500

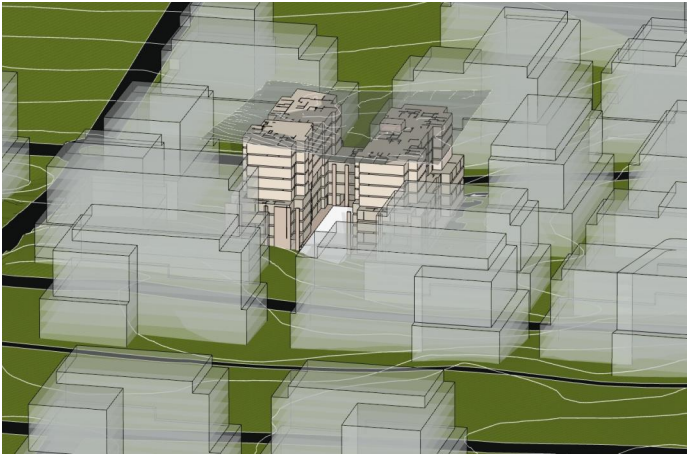

29 3:00pm 1:500

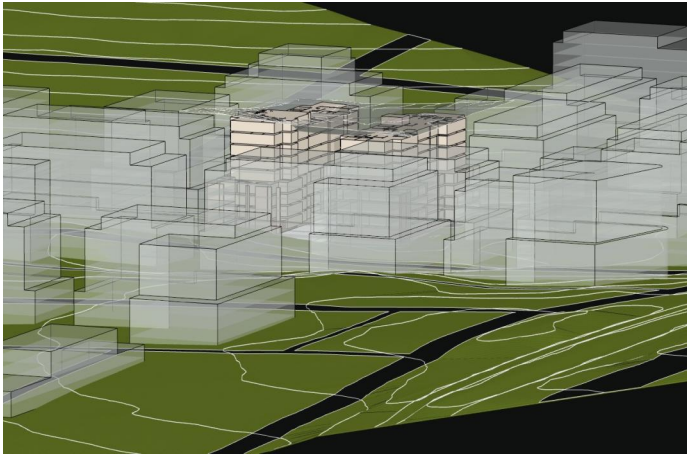

33 4:00pm 1:500

- All works to be in accordance with authority & statutory approvals.
- Refer to site survey for all information relating to existing site conditions.
- All Boundary information to be confirmed by registered surveyor before commencing works on site.
- Refer to Arborist Report and Landscape Documentation for all information relating to trees and their retention/removal, and all landscape works.
- Drawings to be read in conjunction with all Specifications and Schedules; all specialist consultant documentation; BASIX, NatHERS, Section J Certificates.
- Minor changes to building form & configuration may be required after Development Consent.
- Do not scale from drawing; figured dimensions only to be used.
- Building Contractor to verify all dimensions before commencing work.

Rev	Date	By	Chk	Description
01	8/04/2025	OD KL HN	DN	Concept Plans
02	24/04/2025	LB DN HN		For Coordination
03	6/05/2025	LB DN HN	DN	SSDA Submission



Auckland
Brisbane
Ho Chi Minh
Melbourne
Perth
Sydney

dko.com.au
info@dko.com.au
T +61 2 8346 4500

SSDA
SUBMISSION

DKO

Project Name Middle Harbour Road, Lindfield
Project Number 13844
Project Address 24-26 & 28 Middle Harbour Road
Sydney NSW 2070

Country Darramurragal/ Darug - Australia

Drawing Name
EOTS Future Context (TOD)

Drawing Scale As Noted @ A3

Drawing No.
DA402

Revision
03

- All works to be in accordance with authority & statutory approvals.
- Refer to site survey for all information relating to existing site conditions.
- All Boundary information to be confirmed by registered surveyor before commencing works on site.
- Refer to Arborist Report and Landscape Documentation for all information relating to trees and their retention/removal, and all landscape works.
- Drawings to be read in conjunction with all Specifications and Schedules; all specialist consultant documentation; BASIX, NatHERS, Section J Certificates.
- Minor changes to building form & configuration may be required after Development Consent.
- Do not scale from drawing; figured dimensions only to be used.
- Building Contractor to verify all dimensions before commencing work.

Rev	Date	By	Chk	Description
01	8/04/2025	OD KL HN	DN	Concept Plans
02	24/04/2025	LB DN HN		For Coordination
03	6/05/2025	LB DN HN	DN	SSDA Submission

Gross Floor Area Calculation

Gross Floor Area 15460m²

0 5 10 20 50m

Scale 1:1000 @ A3

SSDA
SUBMISSION

Auckland
Brisbane
Ho Chi Minh
Melbourne
Perth
Sydney

dko.com.au
info@dko.com.au
T +61 2 8346 4500

Project Name Middle Harbour Road, Lindfield
Project Number 13844
Project Address 24-26 & 28 Middle Harbour Road
Sydney NSW 2070

Country Darraurragal/ Darug - Australia

Drawing Name
GFA Diagrams

Drawing Scale

Drawing No.

DA500


As Noted @ A3

Revision


03




8.
-
LEVEL 8
1:1000

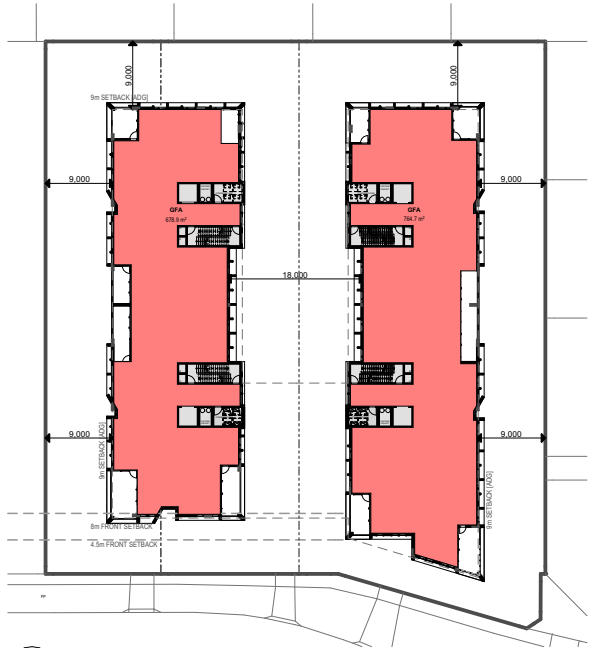


7.
-
LEVEL 7
1:1000

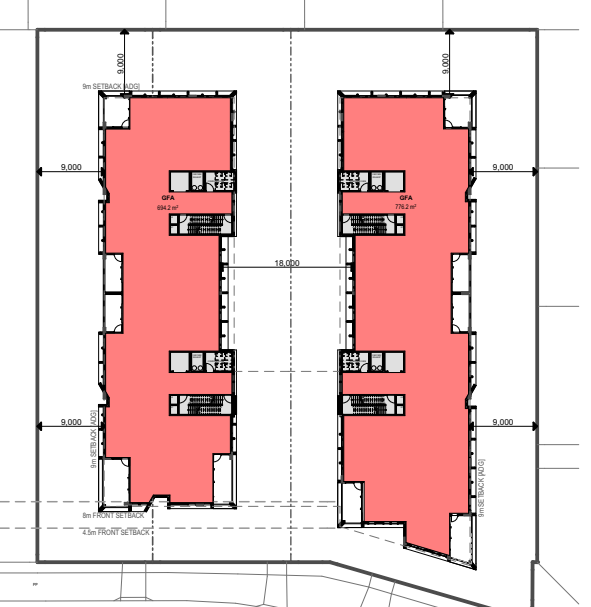


6.
-
LEVEL 6
1:1000

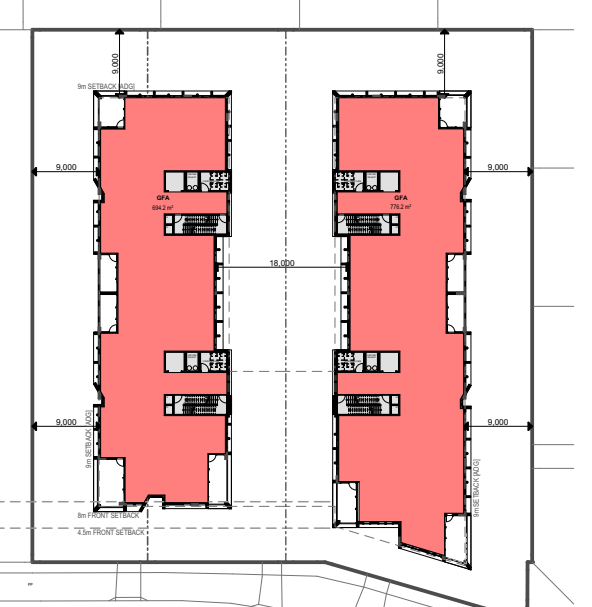

5.
-
LEVEL 5
1:1000

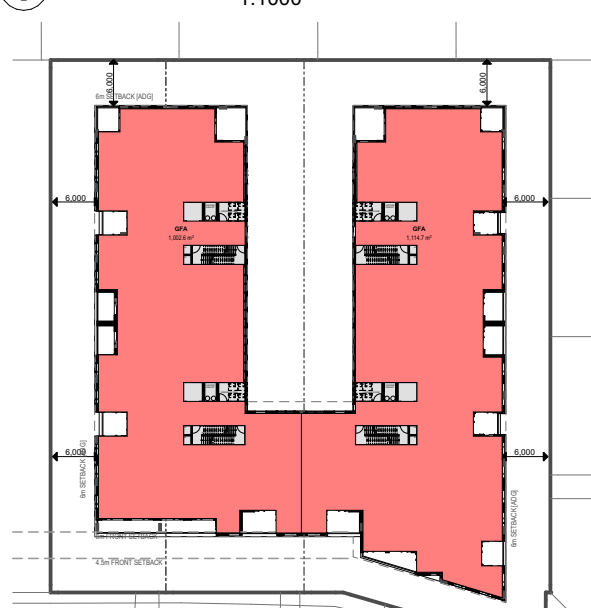


4.
-
LEVEL 4 (SETBACK)
1:1000

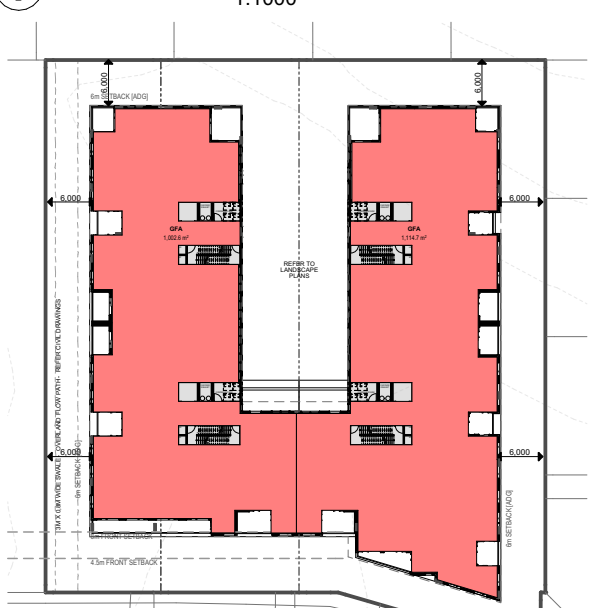

3.
-
LEVEL 3
1:1000



2.
-
LEVEL 2
1:1000

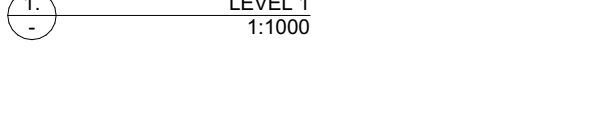

1.
-
LEVEL 1
1:1000

0.
-
GROUND LEVEL
1:1000

-1.
-
LOWER GROUND
1:1000

- All works to be in accordance with authority & statutory approvals.
- Refer to site survey for all information relating to existing site conditions.
- All Boundary information to be confirmed by registered surveyor before commencing works on site.
- Refer to Arborist Report and Landscape Documentation for all information relating to trees and their retention/removal, and all landscape works.
- Drawings to be read in conjunction with all Specifications and Schedules; all specialist consultant documentation; BASIX, NatHERS, Section J Certificates.
- Minor changes to building form & configuration may be required after Development Consent.
- Do not scale from drawing; figured dimensions only to be used.
- Building Contractor to verify all dimensions before commencing work.

Rev	Date	By	Chk	Description
01	8/04/2025	OD KL HN	DN	Concept Plans
02	24/04/2025	LB DN HN		For Coordination
03	6/05/2025	LB DN HN	DN	SSDA Submission

Apartment Mix Legend

- 1 Bedroom Apartment
- 2 Bedroom Apartment
- 3 Bedroom Apartment
- 4 Bedroom Apartment

0 5 10 20 50m

Scale 1:1000 @ A3

SSDA
SUBMISSION

Auckland
Brisbane
Ho Chi Minh
Melbourne
Perth
Sydney

dko.com.au
info@dko.com.au
T +61 2 8346 4500

Project Name Middle Harbour Road, Lindfield
Project Number 13844
Project Address 24-26 & 28 Middle Harbour Road
Sydney NSW 2070

Country Darraurragal/ Darug - Australia


Drawing Name
Apartment Mix

Drawing Scale
Drawing No.
DA501

As Noted @ A3
Revision
03



8.
-
LEVEL 8
1:1000

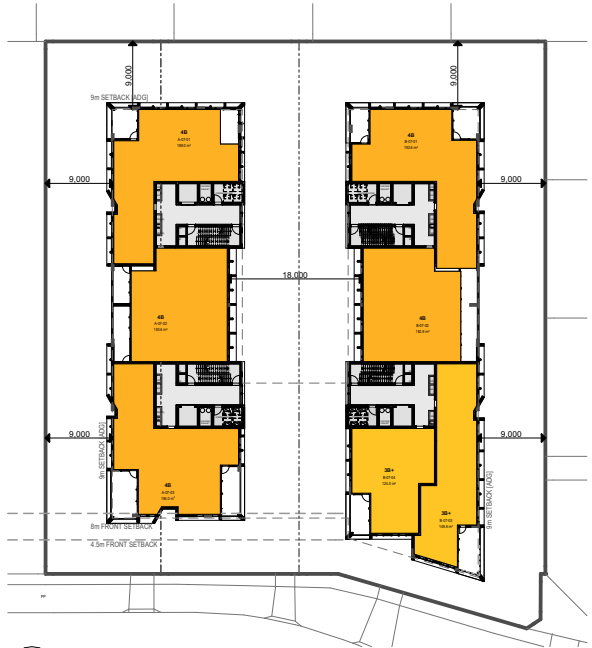

7.
-
LEVEL 7
1:1000



6.
-
LEVEL 6
1:1000



5.
-
LEVEL 5
1:1000



2.
-
LEVEL 2
1:1000



1.
-
LEVEL 1
1:1000

© DKO Architecture (NSW) Pty Ltd. ABN: 81956706590. Except as allowed under copyright act, no part of this drawing may be reproduced or otherwise dealt with without written permission. Nominated Architects: Koo de Keijzer 5767 David Randonson 8542

0.812



4.
-
LEVEL 4 (SETBACK)
1:1000



2.
-
LEVEL 2
1:1000



1.
-
LEVEL 1
1:1000

© DKO Architecture (NSW) Pty Ltd. ABN: 81956706590. Except as allowed under copyright act, no part of this drawing may be reproduced or otherwise dealt with without written permission. Nominated Architects: Koo de Keijzer 5767 David Randonson 8542


0.812



0.
-
GROUND LEVEL
1:1000






3.
-
LEVEL 3
1:1000

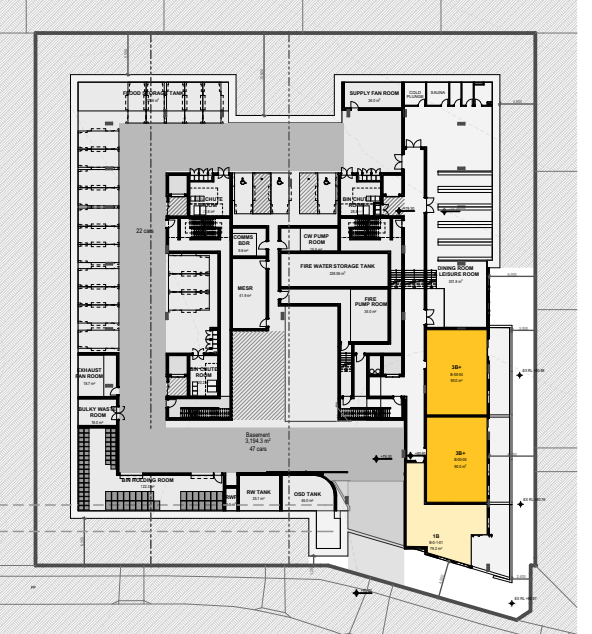

-1.
-
LOWER GROUND
1:1000

- All works to be in accordance with authority & statutory approvals.
- Refer to site survey for all information relating to existing site conditions.
- All Boundary information to be confirmed by registered surveyor before commencing works on site.
- Refer to Arborist Report and Landscape Documentation for all information relating to trees and their retention/removal, and all landscape works.
- Drawings to be read in conjunction with all Specifications and Schedules; all specialist consultant documentation; BASIX, NatHERS, Section J Certificates.
- Minor changes to building form & configuration may be required after Development Consent.
- Do not scale from drawing; figured dimensions only to be used.
- Building Contractor to verify all dimensions before commencing work.

Rev	Date	By	Chk	Description
01	8/04/2025	OD KL HN	DN	Concept Plans
02	24/04/2025	LB DN HN	DN	For Coordination
03	6/05/2025	LB DN HN	DN	SSDA Submission

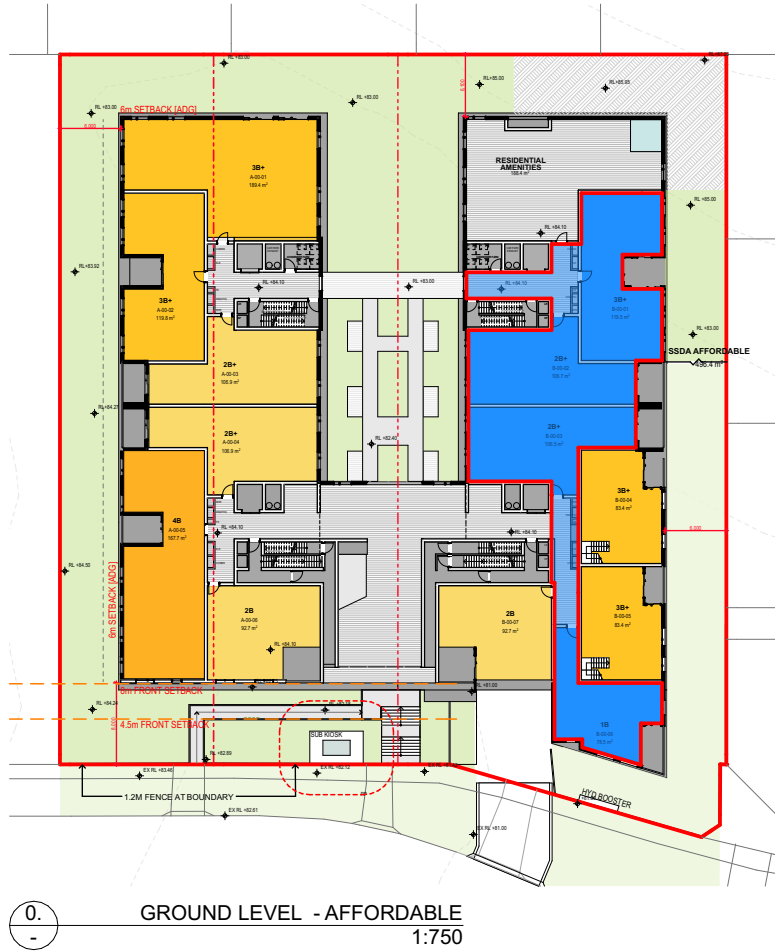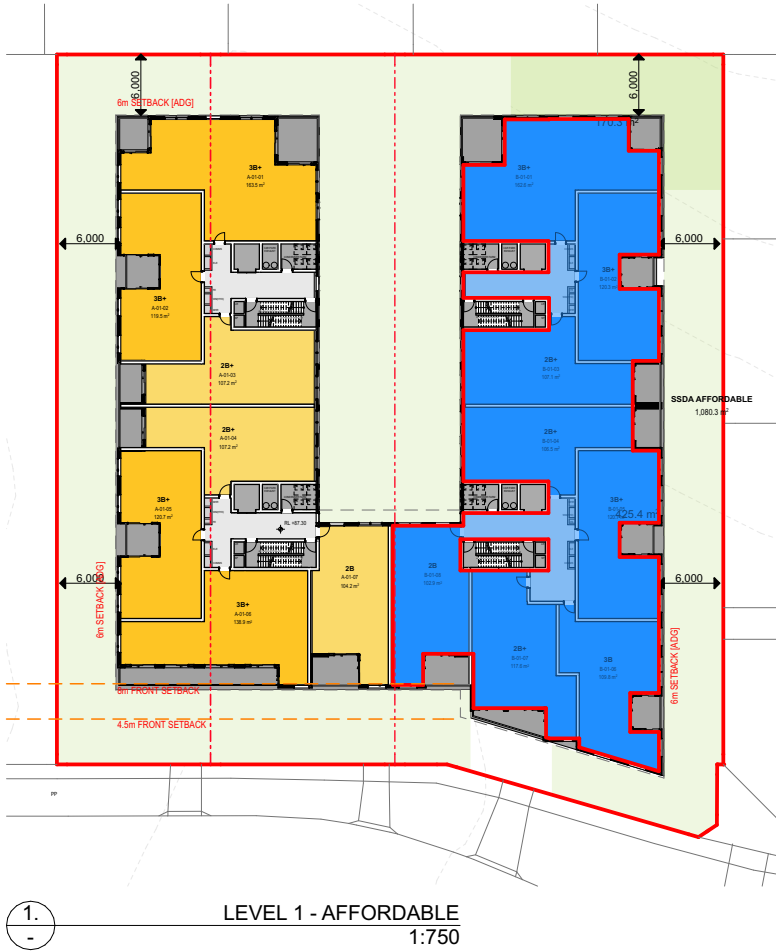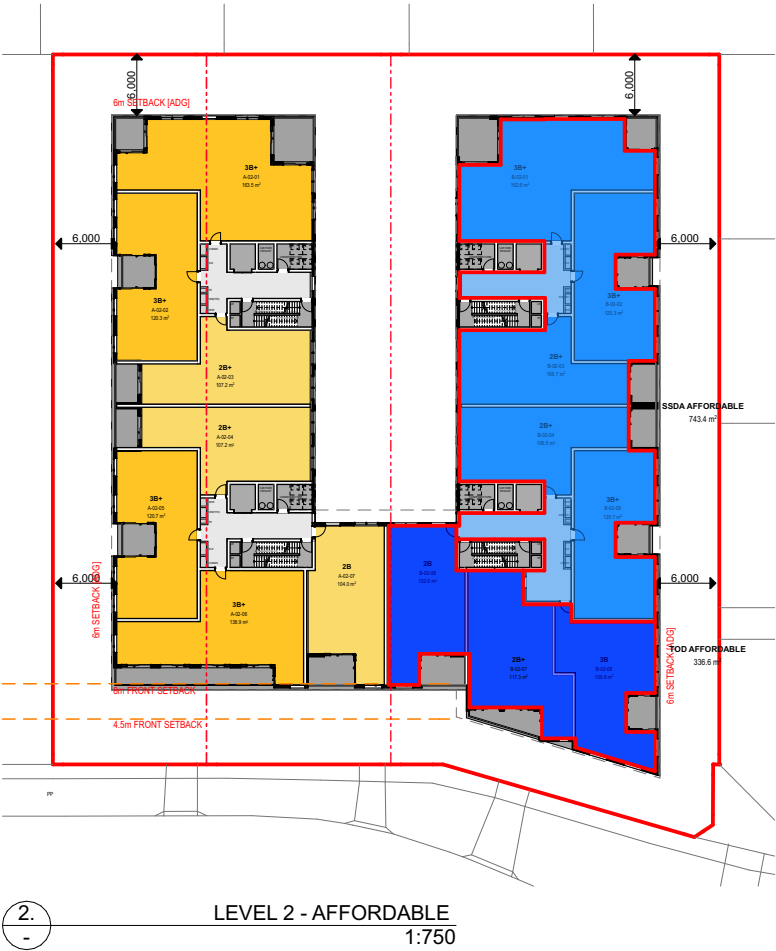

Affordable Housing Legend

SSDA Affordable Housing	2319m ² (15%)
TOD Affordable Housing	337m ² (2%)

0 3.75 7.5 15 38m


Scale 1:750 @ A3



SSDA
SUBMISSION

Auckland
Brisbane
Ho Chi Minh
Melbourne
Perth
Sydney

dko.com.au
info@dko.com.au
T +61 2 8346 4500

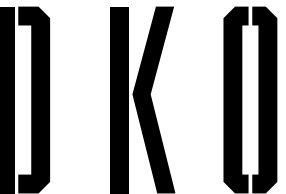

Project Name Middle Harbour Road, Lindfield
Project Number 13844
Project Address 24-26 & 28 Middle Harbour Road
Sydney NSW 2070

Country Darraurragal/ Darug - Australia

Drawing Name
Affordable Housing Allocation

Drawing Scale As Noted @ A3
Drawing No. Revision

DA502 03

- All works to be in accordance with authority & statutory approvals.
- Refer to site survey for all information relating to existing site conditions.
- All Boundary information to be confirmed by registered surveyor before commencing works on site.
- Refer to Arborist Report and Landscape Documentation for all information relating to trees and their retention/removal, and all landscape works.
- Drawings to be read in conjunction with all Specifications and Schedules; all specialist consultant documentation; BASIX, NatHERS, Section J Certificates.
- Minor changes to building form & configuration may be required after Development Consent.
- Do not scale from drawing; figured dimensions only to be used.
- Building Contractor to verify all dimensions before commencing work.

Rev	Date	By	Chk	Description
01	8/04/2025	OD KL HN	DN	Concept Plans
02	24/04/2025	LB DN HN		For Coordination
03	6/05/2025	LB DN HN	DN	SSDA Submission

Solar Access Legend

- Apartment Received >2hr+ Solar
- Apartment Received <2hrs Solar
- Apartment Received 0hrs Solar

Measured between 8AM to 4PM

To achieve compliance :-
Min 70% Apts need to have atleast 2 hrs of Solar
Max 15% Apts can have no Solar

0 5 10 20 50m

Scale 1:1000 @ A3



SSDA
SUBMISSION

Auckland
Brisbane
Ho Chi Minh
Melbourne
Perth
Sydney

dko.com.au
info@dko.com.au
T +61 2 8346 4500

DKO

Project Name Middle Harbour Road, Lindfield
Project Number 13844
Project Address 24-26 & 28 Middle Harbour Road
Sydney NSW 2070

Country Darraurragal/ Darug - Australia

Drawing Name
Solar Access Diagrams


Drawing Scale

Drawing No.
DA503


As Noted @ A3

Revision


03

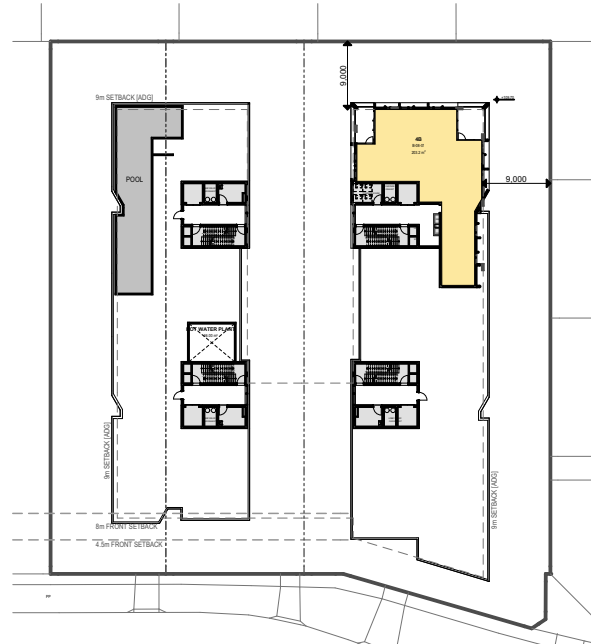


8.
-
LEVEL 8
1:1000

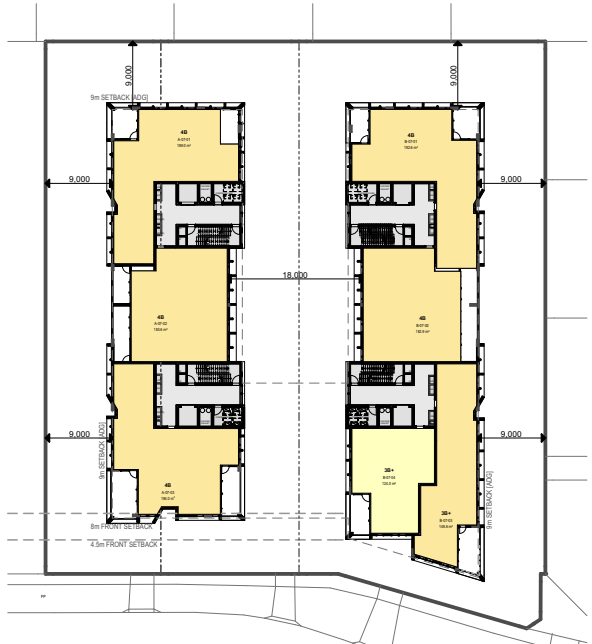

7.
-
LEVEL 7
1:1000

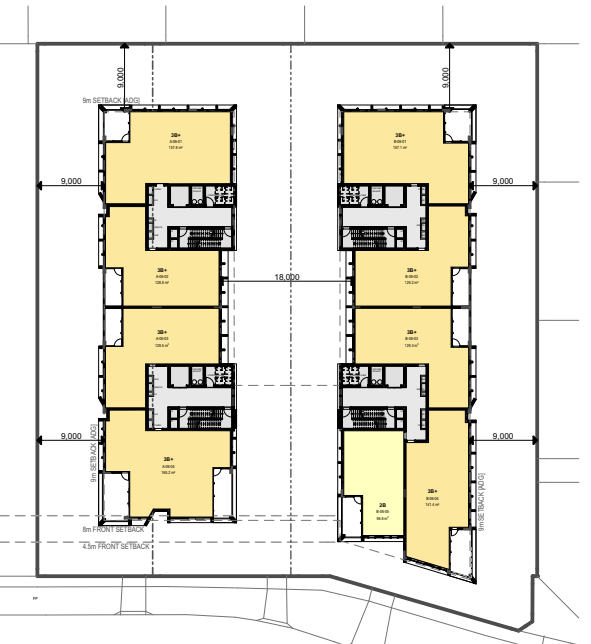

6.
-
LEVEL 6
1:1000

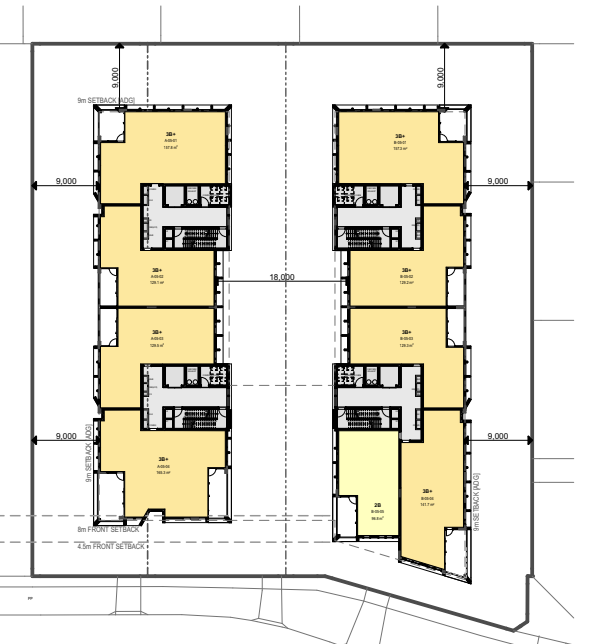

5.
-
LEVEL 5
1:1000




2.
-
LEVEL 2
1:1000




1.
-
LEVEL 1
1:1000

© DKO Architecture (NSW) Pty Ltd. ABN: 81956706590. Except as allowed under copyright act, no part of this drawing may be reproduced or otherwise dealt with without written permission. Nominated Architects: Koos de Keijzer 5767 David Randsen 8542

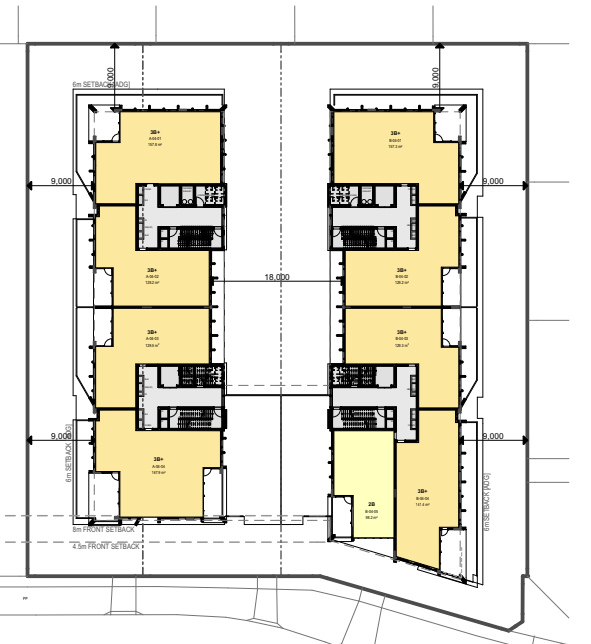


4.
-
LEVEL 4 (SETBACK)
1:1000

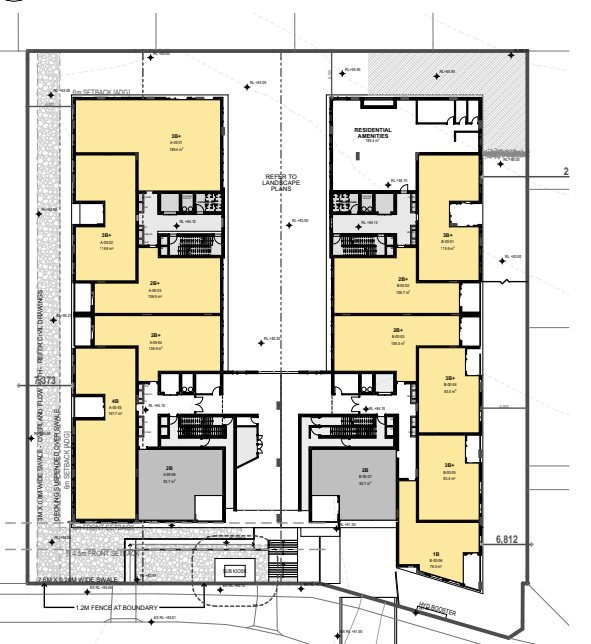

0.
-
GROUND LEVEL
1:1000



3.
-
LEVEL 3
1:1000

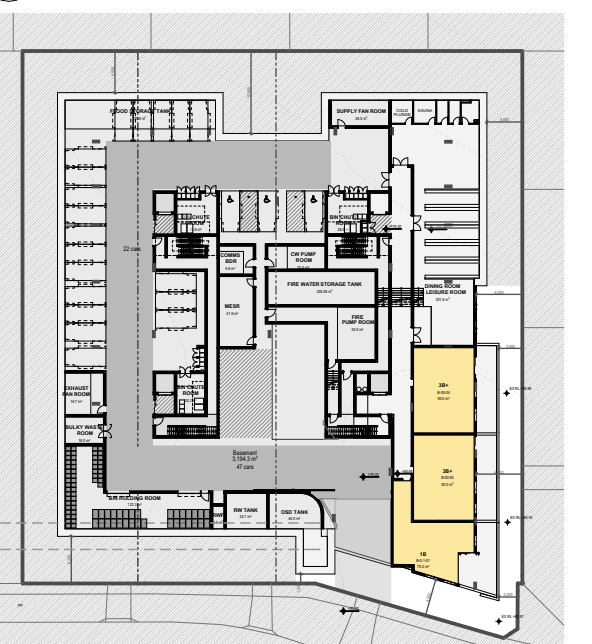

-1.
-
LOWER GROUND
1:1000

- All works to be in accordance with authority & statutory approvals.
- Refer to site survey for all information relating to existing site conditions.
- All Boundary information to be confirmed by registered surveyor before commencing works on site.
- Refer to Arborist Report and Landscape Documentation for all information relating to trees and their retention/removal, and all landscape works.
- Drawings to be read in conjunction with all Specifications and Schedules; all specialist consultant documentation; BASIX, NatHERS, Section J Certificates.
- Minor changes to building form & configuration may be required after Development Consent.
- Do not scale from drawing; figured dimensions only to be used.
- Building Contractor to verify all dimensions before commencing work.

Rev	Date	By	Chk	Description
01	8/04/2025	OD KL HN	DN	Concept Plans
02	24/04/2025	LB DN HN	DN	For Coordination
03	6/05/2025	LB DN HN	DN	SSDA Submission

Cross Ventilation Legend

- Cross Ventilated Apartment
- Not Cross Ventilated Apartment

To achieve compliance :-
Min 60% Apts need to cross ventilated

0 5 10 20 50m

Scale 1:1000 @ A3

SSDA
SUBMISSION

Auckland
Brisbane
Ho Chi Minh
Melbourne
Perth
Sydney

dko.com.au
info@dko.com.au
T +61 2 8346 4500

Project Name Middle Harbour Road, Lindfield
Project Number 13844
Project Address 24-26 & 28 Middle Harbour Road
Sydney NSW 2070

Country Darraurragal/ Darug - Australia


Drawing Name
Cross Ventilation Diagrams

Drawing Scale As Noted @ A3

Drawing No. DA504
Revision 03



8.
-
LEVEL 8
1:1000

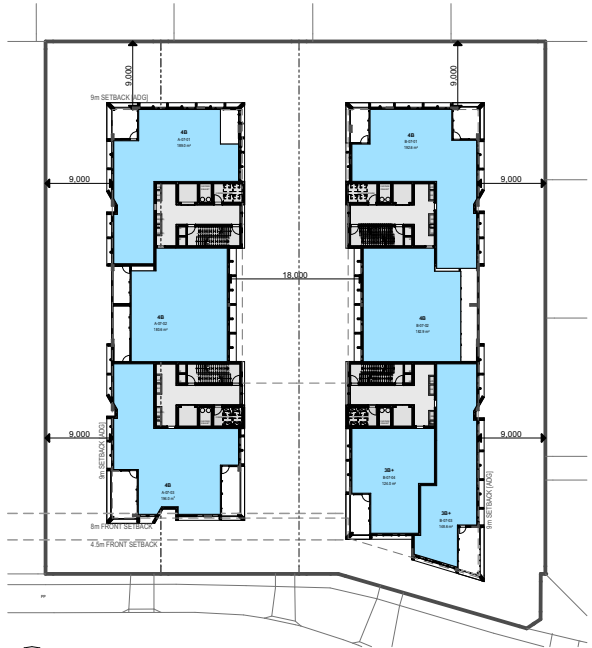


7.
-
LEVEL 7
1:1000



6.
-
LEVEL 6
1:1000




5.
-
LEVEL 5
1:1000

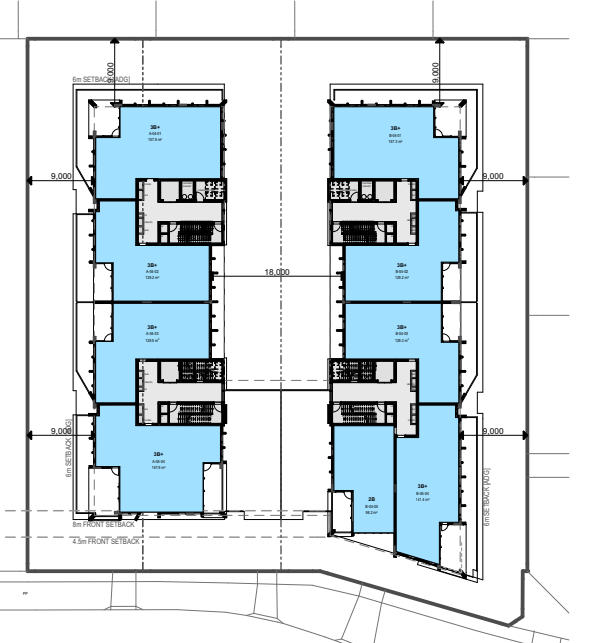


4.
-
LEVEL 4 (SETBACK)
1:1000




3.
-
LEVEL 3
1:1000

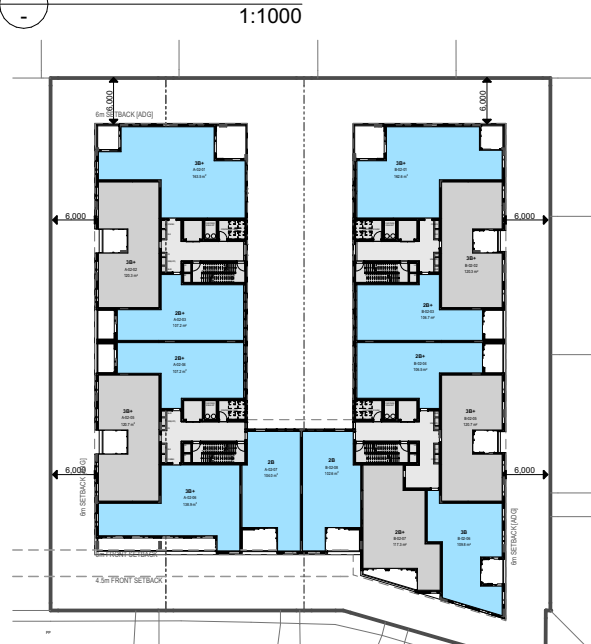


2.
-
LEVEL 2
1:1000

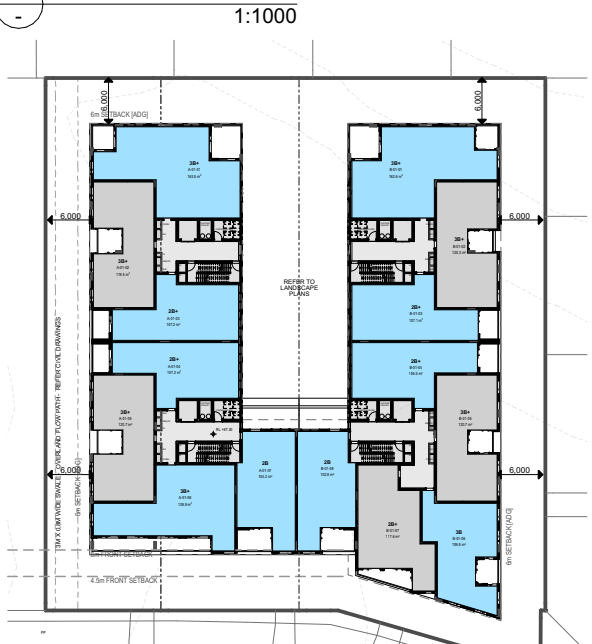

1.
-
LEVEL 1
1:1000

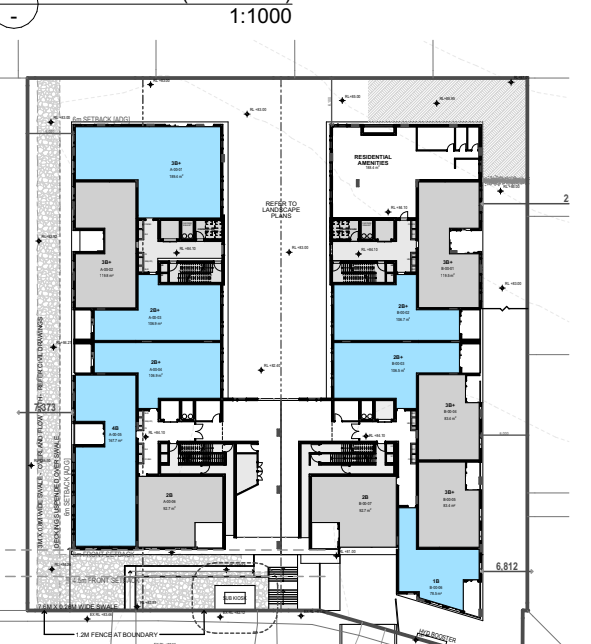

0.
-
GROUND LEVEL
1:1000

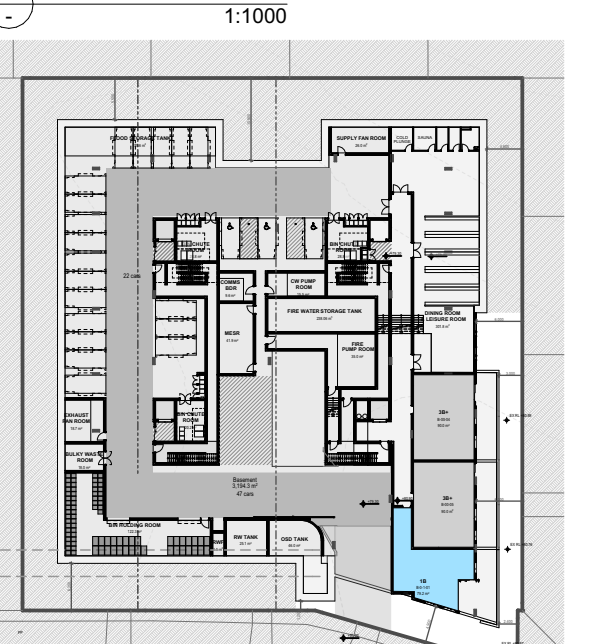

-1.
-
LOWER GROUND
1:1000



- All works to be in accordance with authority & statutory approvals.
- Refer to site survey for all information relating to existing site conditions.
- All Boundary information to be confirmed by registered surveyor before commencing works on site.
- Refer to Arborist Report and Landscape Documentation for all information relating to trees and their retention/removal, and all landscape works.
- Drawings to be read in conjunction with all Specifications and Schedules; all specialist consultant documentation; BASIX, NatHERS, Section J Certificates.
- Minor changes to building form & configuration may be required after Development Consent.
- Do not scale from drawing; figured dimensions only to be used.
- Building Contractor to verify all dimensions before commencing work.

Rev	Date	By	Chk	Description
01	8/04/2025	OD KL HN	DN	Concept Plans
02	24/04/2025	LB DN HN	DN	For Coordination
03	6/05/2025	LB DN HN	DN	SSDA Submission

Deep Soil Zone Calculations

Deep Soil Zone Area 1350m²(27.8%)

0 2 4 8 20m

Scale 1:400 @ A3

SSDA
SUBMISSION

Auckland
Brisbane
Ho Chi Minh
Melbourne
Perth
Sydney

dko.com.au
info@dko.com.au
T +61 2 8346 4500

Project Name Middle Harbour Road, Lindfield
Project Number 13844
Project Address 24-26 & 28 Middle Harbour Road
Sydney NSW 2070

Country Darraurragal/ Darug - Australia

Drawing Name
Deep Soil Diagrams




Drawing Scale
Drawing No.
DA505

As Noted @ A3
Revision
03

0.
-

GROUND LEVEL
1:400

© DKO Architecture (NSW) Pty Ltd. ABN: 81956706590. Except as allowed under copyright act, no part of this drawing may be reproduced or otherwise dealt with without written permission. Nominated Architects: Koos de Keijzer 5767 David Randerson 8542

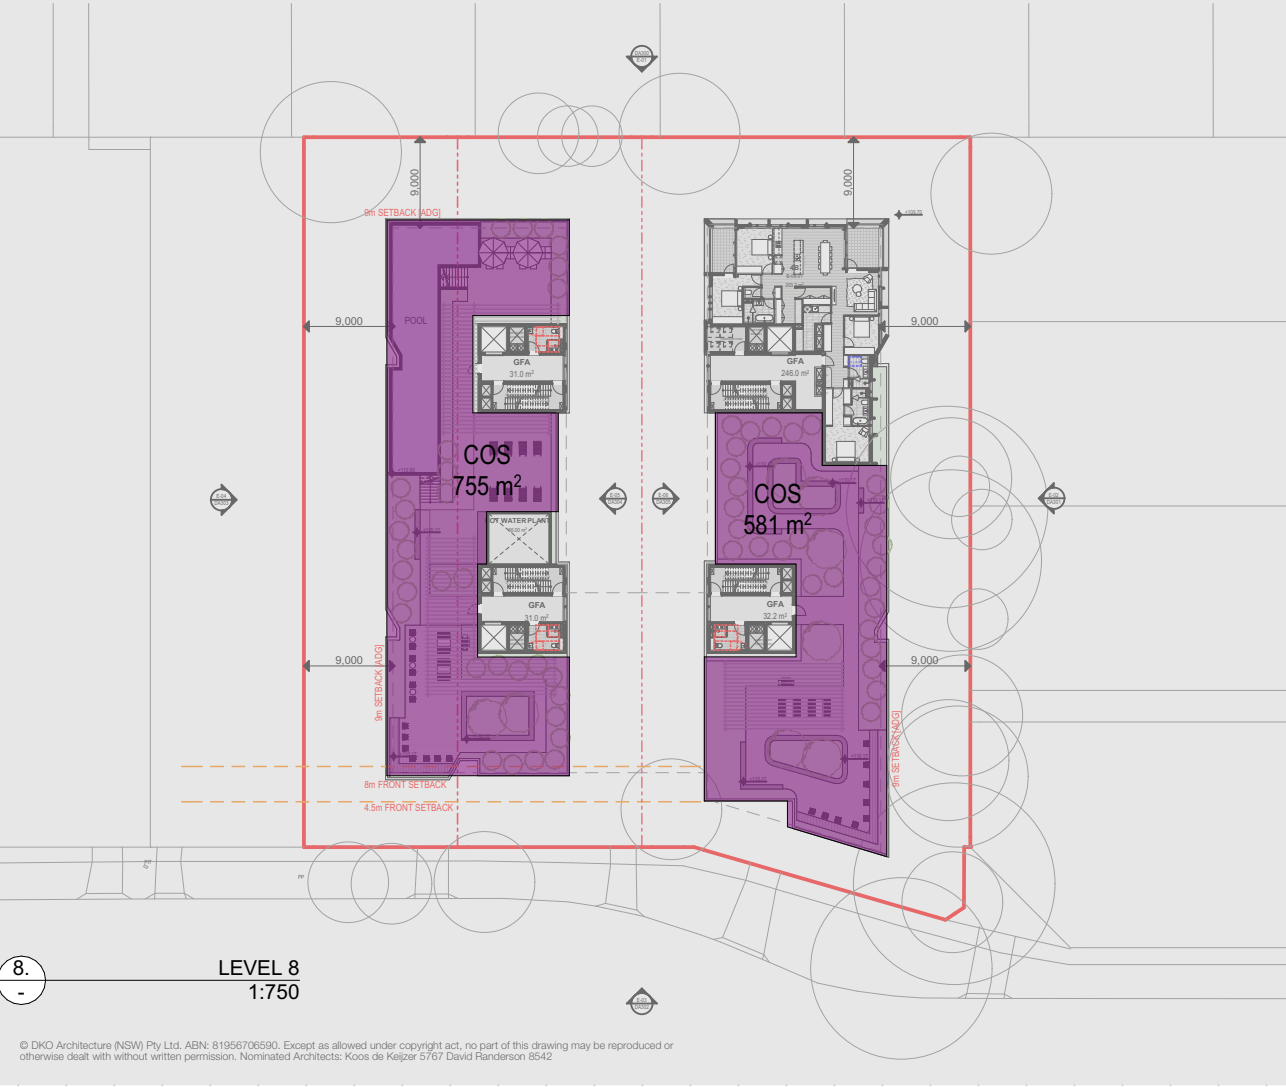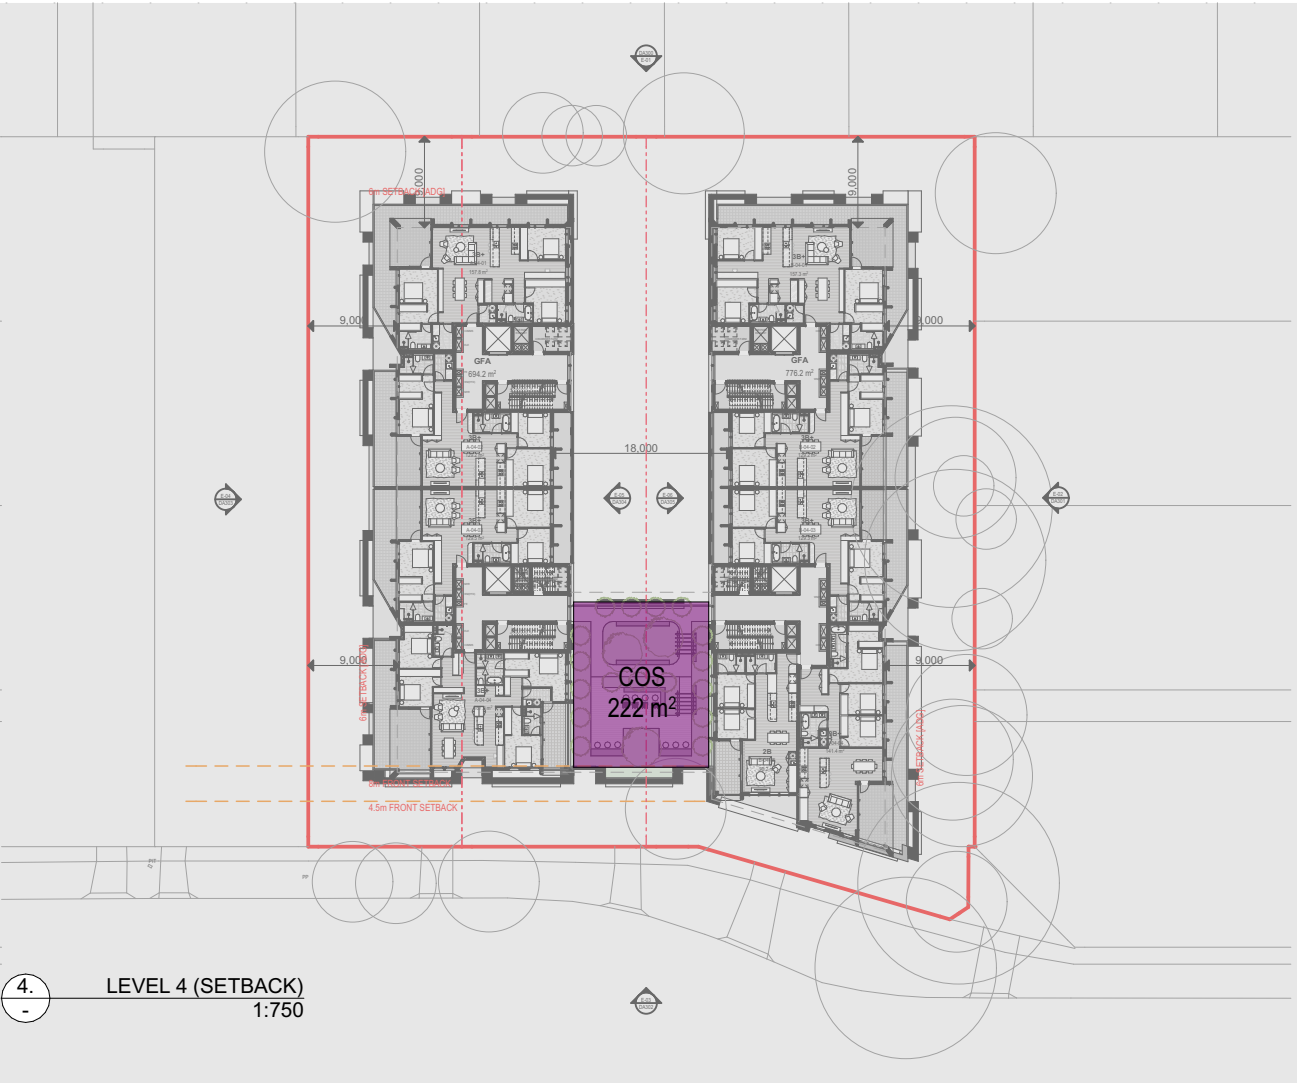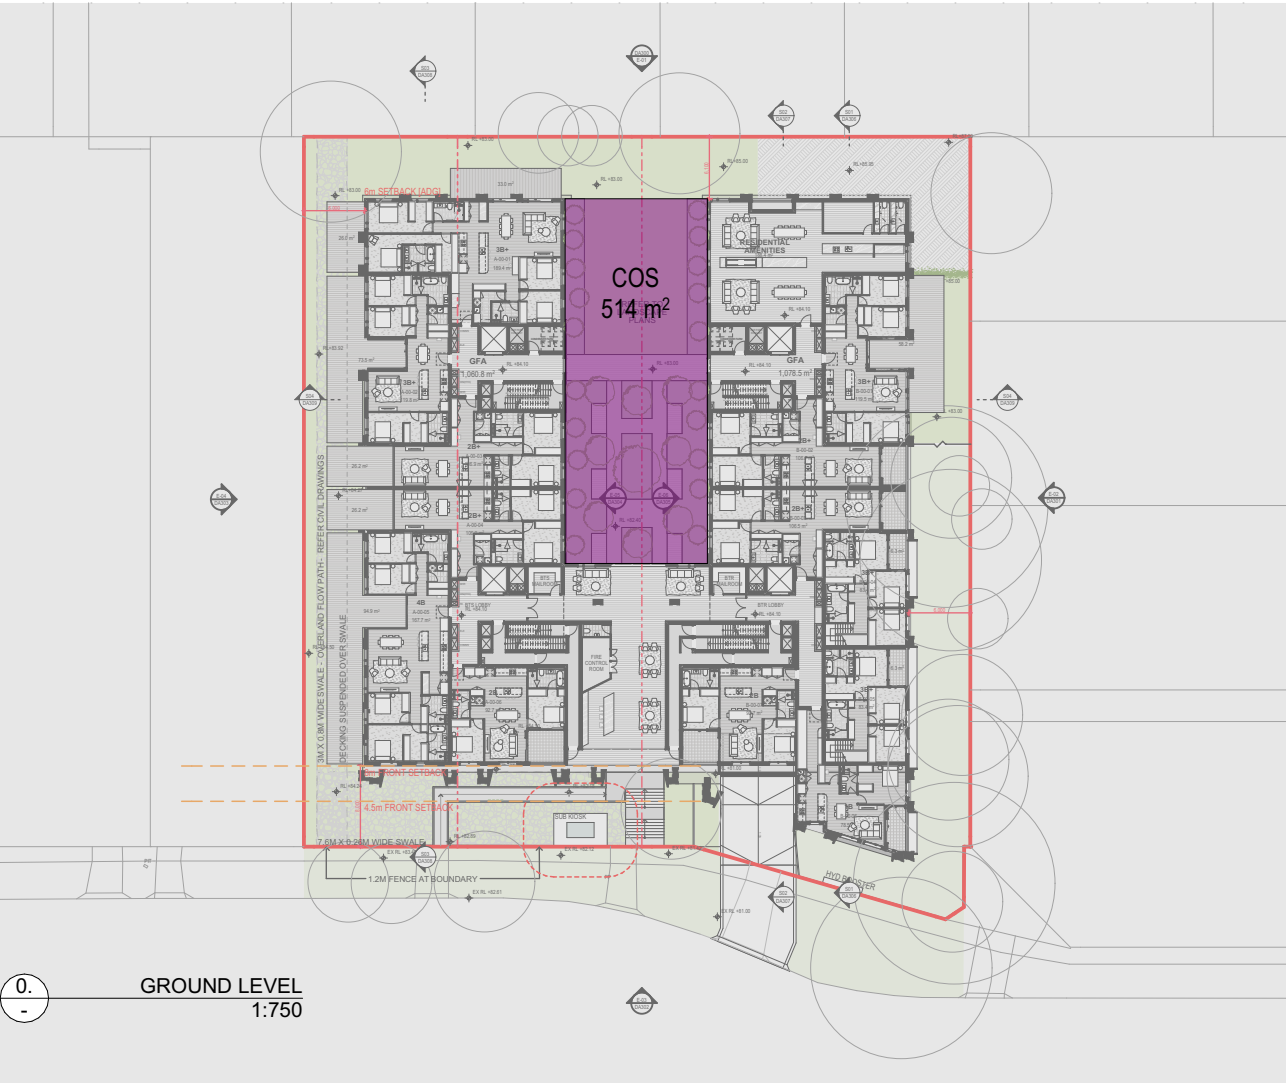

- All works to be in accordance with authority & statutory approvals.
- Refer to site survey for all information relating to existing site conditions.
- All Boundary information to be confirmed by registered surveyor before commencing works on site.
- Refer to Arborist Report and Landscape Documentation for all information relating to trees and their retention/removal, and all landscape works.
- Drawings to be read in conjunction with all Specifications and Schedules; all specialist consultant documentation; BASIX, NatHERS, Section J Certificates.
- Minor changes to building form & configuration may be required after Development Consent.
- Do not scale from drawing; figured dimensions only to be used.
- Building Contractor to verify all dimensions before commencing work.

Rev	Date	By	Chk	Description
01	8/04/2025	OD KL HN	DN	Concept Plans
02	24/04/2025	LB DN HN	DN	For Coordination
03	6/05/2025	LB DN HN	DN	SSDA Submission

Communal Open Space Calculation

Communal Open Space Area 2072m²(43.5%)

0 3.75 7.5 15 38m

Scale 1:750 @ A3



SSDA
SUBMISSION

Auckland
Brisbane
Ho Chi Minh
Melbourne
Perth
Sydney

DKO

dko.com.au
info@dko.com.au
T +61 2 8346 4500

Project Name Middle Harbour Road, Lindfield
Project Number 13844
Project Address 24-26 & 28 Middle Harbour Road
Sydney NSW 2070

Country Darraurragal/ Darug - Australia

Drawing Name
Communal Open Space

Drawing Scale As Noted @ A3
Drawing No. Revision

DA506

03

- All works to be in accordance with authority & statutory approvals.
- Refer to site survey for all information relating to existing site conditions.
- All Boundary information to be confirmed by registered surveyor before commencing works on site.
- Refer to Arborist Report and Landscape Documentation for all information relating to trees and their retention/removal, and all landscape works.
- Drawings to be read in conjunction with all Specifications and Schedules; all specialist consultant documentation; BASIX, NatHERS, Section J Certificates.
- Minor changes to building form & configuration may be required after Development Consent.
- Do not scale from drawing; figured dimensions only to be used.
- Building Contractor to verify all dimensions before commencing work.

Rev	Date	By	Chk	Description
01	8/04/2025	OD KL HN	DN	Concept Plans
02	24/04/2025	LB DN HN		For Coordination
03	6/05/2025	LB DN HN	DN	SSDA Submission

Adaptable Apartments Legend

Apartment is Adaptable

Required = 10 / 94 = 10%

Provided = 16 / 94 = 17%

0 5 10 20 50m

Scale 1:1000 @ A3

SSDA
SUBMISSION

Auckland
Brisbane
Ho Chi Minh
Melbourne
Perth
Sydney

dko.com.au
info@dko.com.au
T +61 2 8346 4500

Project Name Middle Harbour Road, Lindfield
Project Number 13844
Project Address 24-26 & 28 Middle Harbour Road
Sydney NSW 2070

Country Darraurragal/ Darug - Australia

Drawing Name
Adaptable and Livable
Apartments

Drawing Scale


Drawing No.

DA507


As Noted @ A3

Revision


03

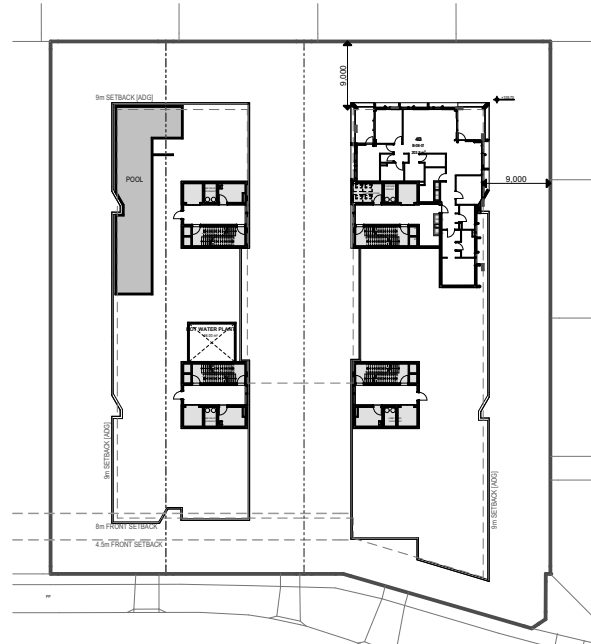


8.
-
LEVEL 8
1:1000

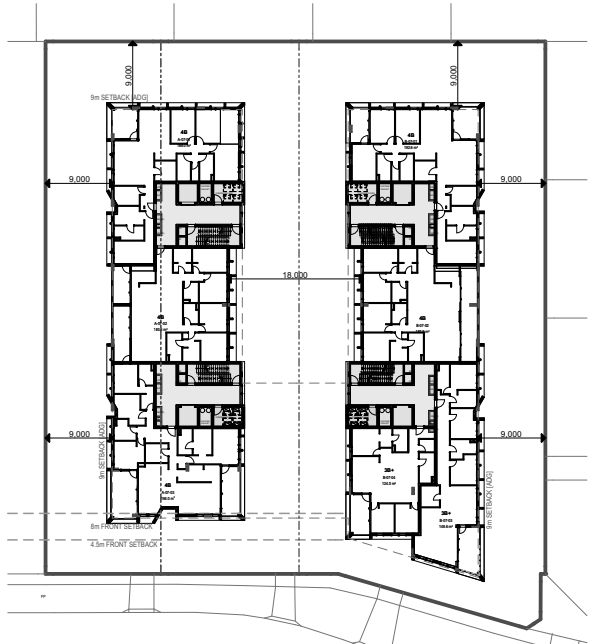

7.
-
LEVEL 7
1:1000

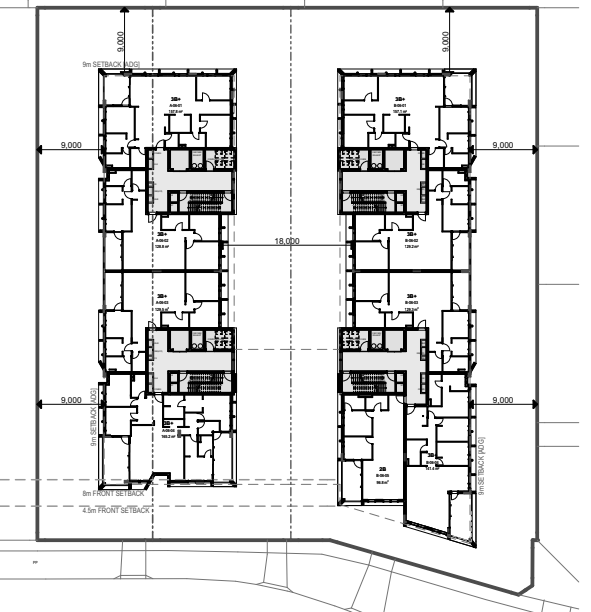


6.
-
LEVEL 6
1:1000

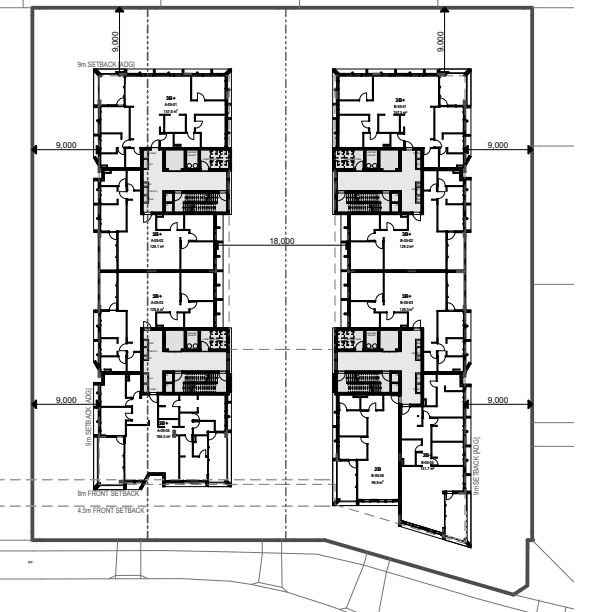

5.
-
LEVEL 5
1:1000




2.
-
LEVEL 2
1:1000

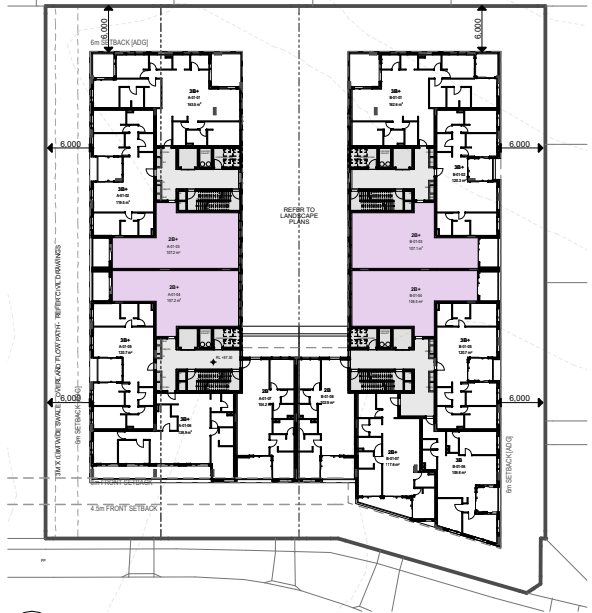

1.
-
LEVEL 1
1:1000

© DKO Architecture (NSW) Pty Ltd. ABN: 81956706590. Except as allowed under copyright act, no part of this drawing may be reproduced or otherwise dealt with without written permission. Nominated Architects: Koos de Keijzer 5767 David Ransderson 8542


© DKO Architecture (NSW) Pty Ltd. ABN: 81956706590. Except as allowed under copyright act, no part of this drawing may be reproduced or otherwise dealt with without written permission. Nominated Architects: Koos de Keijzer 5767 David Ransderson 8542

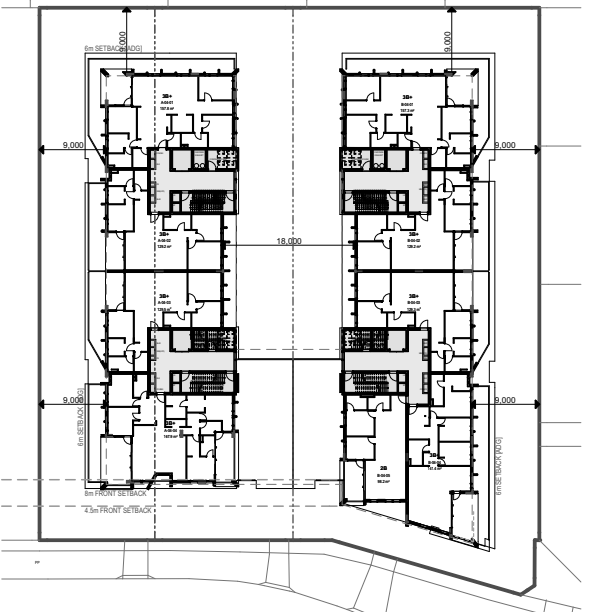

4.
-
LEVEL 4 (SETBACK)
1:1000




2.
-
LEVEL 2
1:1000

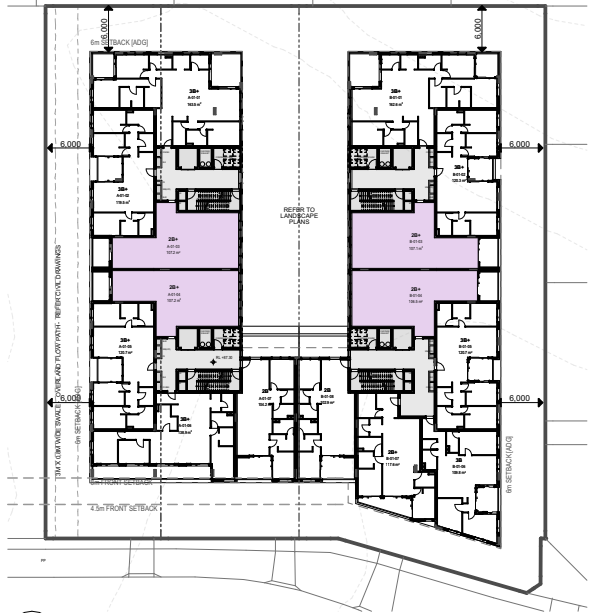


1.
-
LEVEL 1
1:1000

© DKO Architecture (NSW) Pty Ltd. ABN: 81956706590. Except as allowed under copyright act, no part of this drawing may be reproduced or otherwise dealt with without written permission. Nominated Architects: Koos de Keijzer 5767 David Ransderson 8542


© DKO Architecture (NSW) Pty Ltd. ABN: 81956706590. Except as allowed under copyright act, no part of this drawing may be reproduced or otherwise dealt with without written permission. Nominated Architects: Koos de Keijzer 5767 David Ransderson 8542

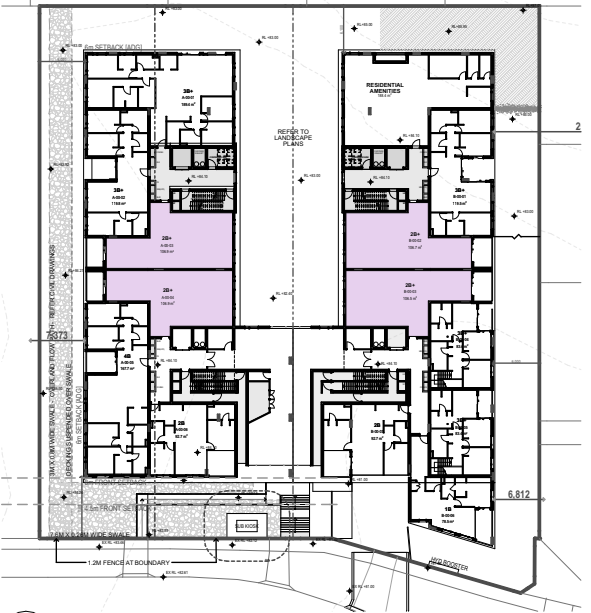

0.
-
GROUND LEVEL
1:1000

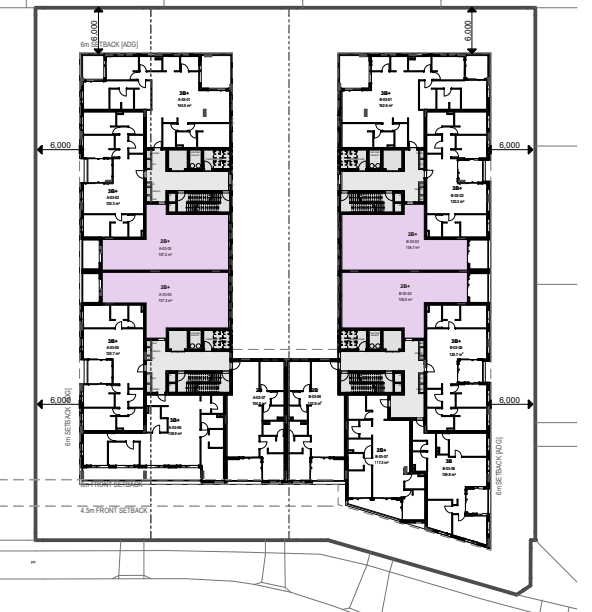

3.
-
LEVEL 3
1:1000

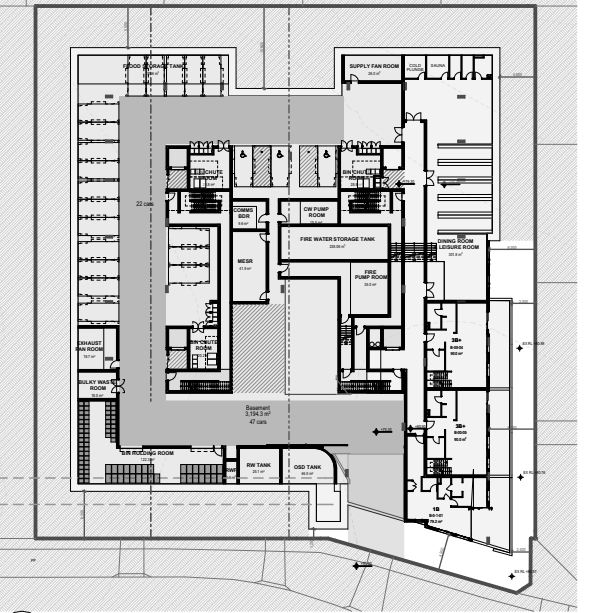

-1.
-
LOWER GROUND
1:1000

- All works to be in accordance with authority & statutory approvals.
- Refer to site survey for all information relating to existing site conditions.
- All Boundary information to be confirmed by registered surveyor before commencing works on site.
- Refer to Arborist Report and Landscape Documentation for all information relating to trees and their retention/removal, and all landscape works.
- Drawings to be read in conjunction with all Specifications and Schedules; all specialist consultant documentation; BASIX, NatHERS, Section J Certificates.
- Minor changes to building form & configuration may be required after Development Consent.
- Do not scale from drawing; figured dimensions only to be used.
- Building Contractor to verify all dimensions before commencing work.

Rev	Date	By	Chk	Description
03	6/05/2025	LB DN HN	DN	SSDA Submission

Silver Level Apartments Legend

Apartment is Silver Level Livable

Required = 20 / 94 = 20%

Provided = 20 / 94 = 20%

0 5 10 20 50m

Scale 1:1000 @ A3

SSDA
SUBMISSION

Auckland
Brisbane
Ho Chi Minh
Melbourne
Perth
Sydney

dko.com.au
info@dko.com.au
T +61 2 8346 4500

DKO

Project Name Middle Harbour Road, Lindfield
Project Number 13844
Project Address 24-26 & 28 Middle Harbour Road
Sydney NSW 2070

Country Darraurragal/ Darug - Australia

Drawing Name
Adaptable and Livable
Apartments

Drawing Scale


Drawing No.

DA508


As Noted @ A3

Revision


03

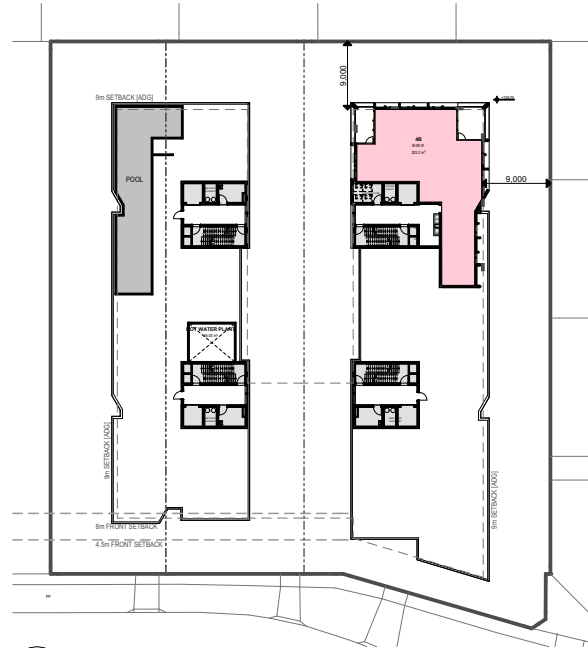


8.
-
LEVEL 8
1:1000

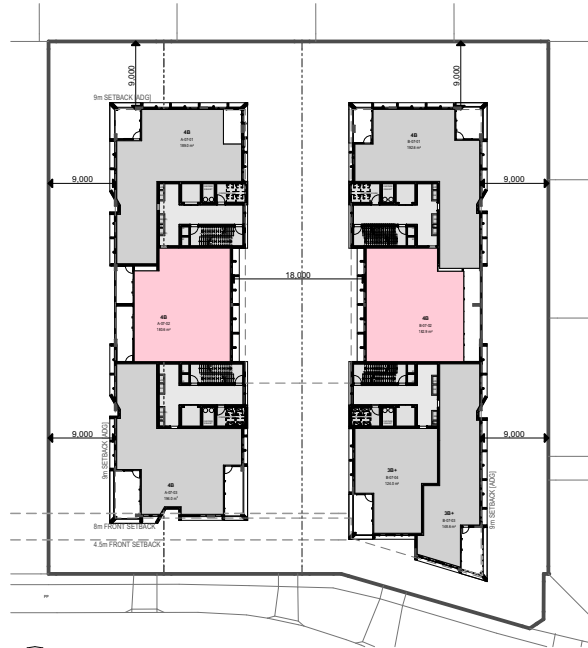


7.
-
LEVEL 7
1:1000

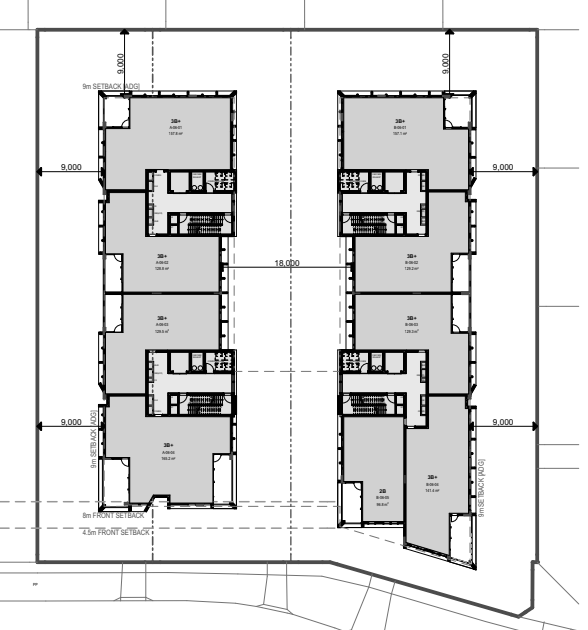


6.
-
LEVEL 6
1:1000

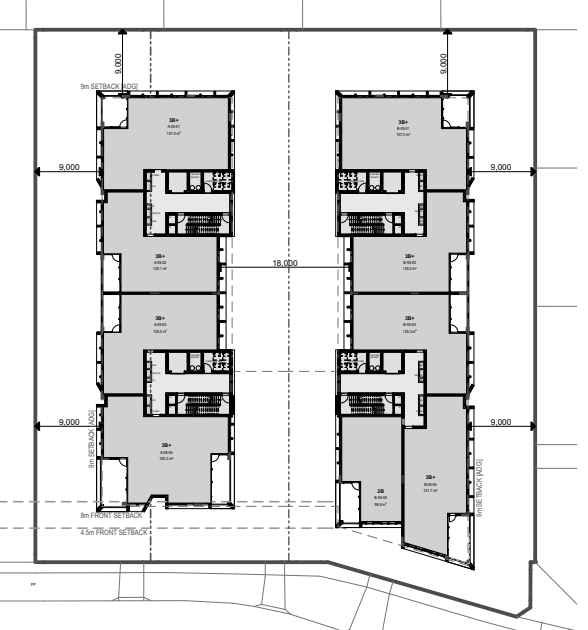


5.
-
LEVEL 5
1:1000

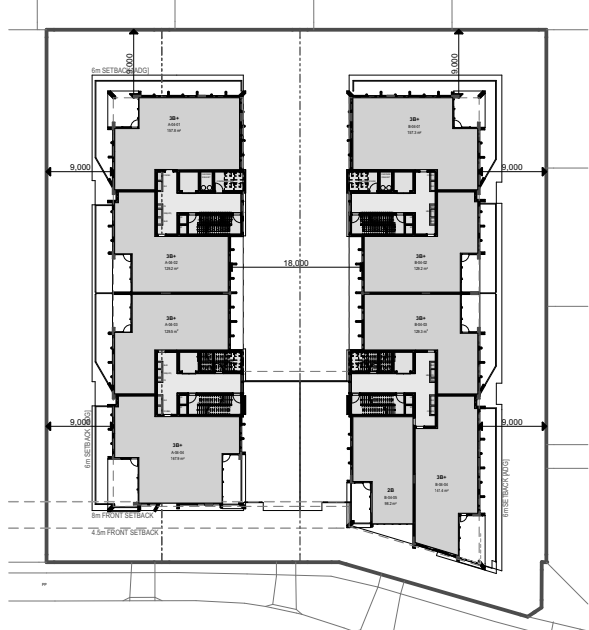


4.
-
LEVEL 4 (SETBACK)
1:1000

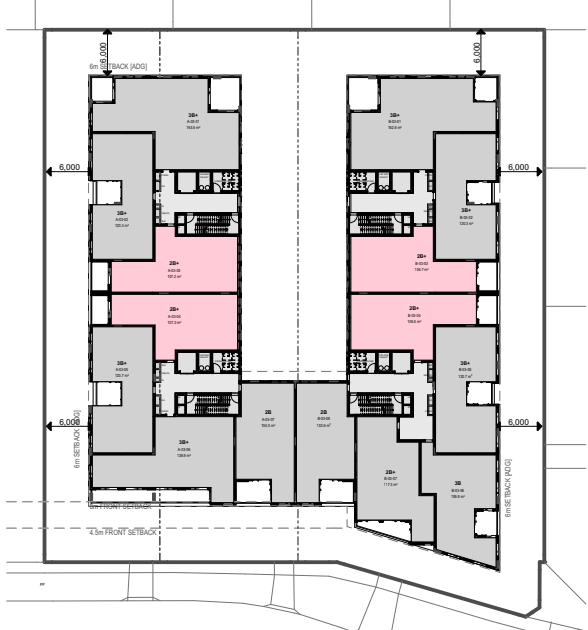

3.
-
LEVEL 3
1:1000

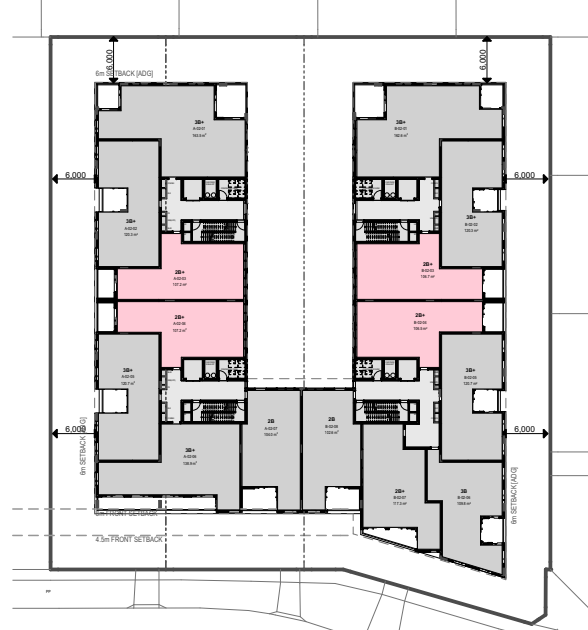


2.
-
LEVEL 2
1:1000

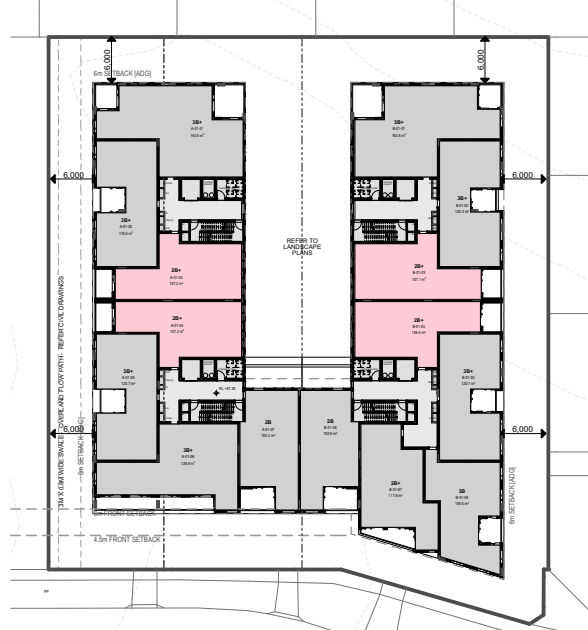


1.
-
LEVEL 1
1:1000




0.
-
GROUND LEVEL
1:1000

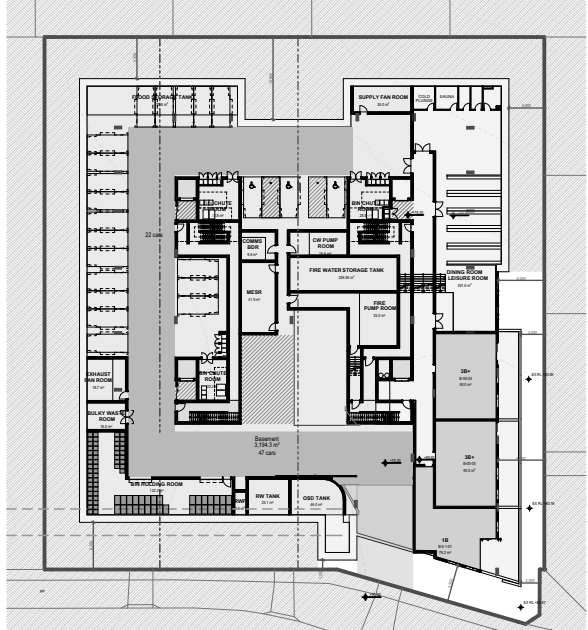

-1.
-
LOWER GROUND
1:1000

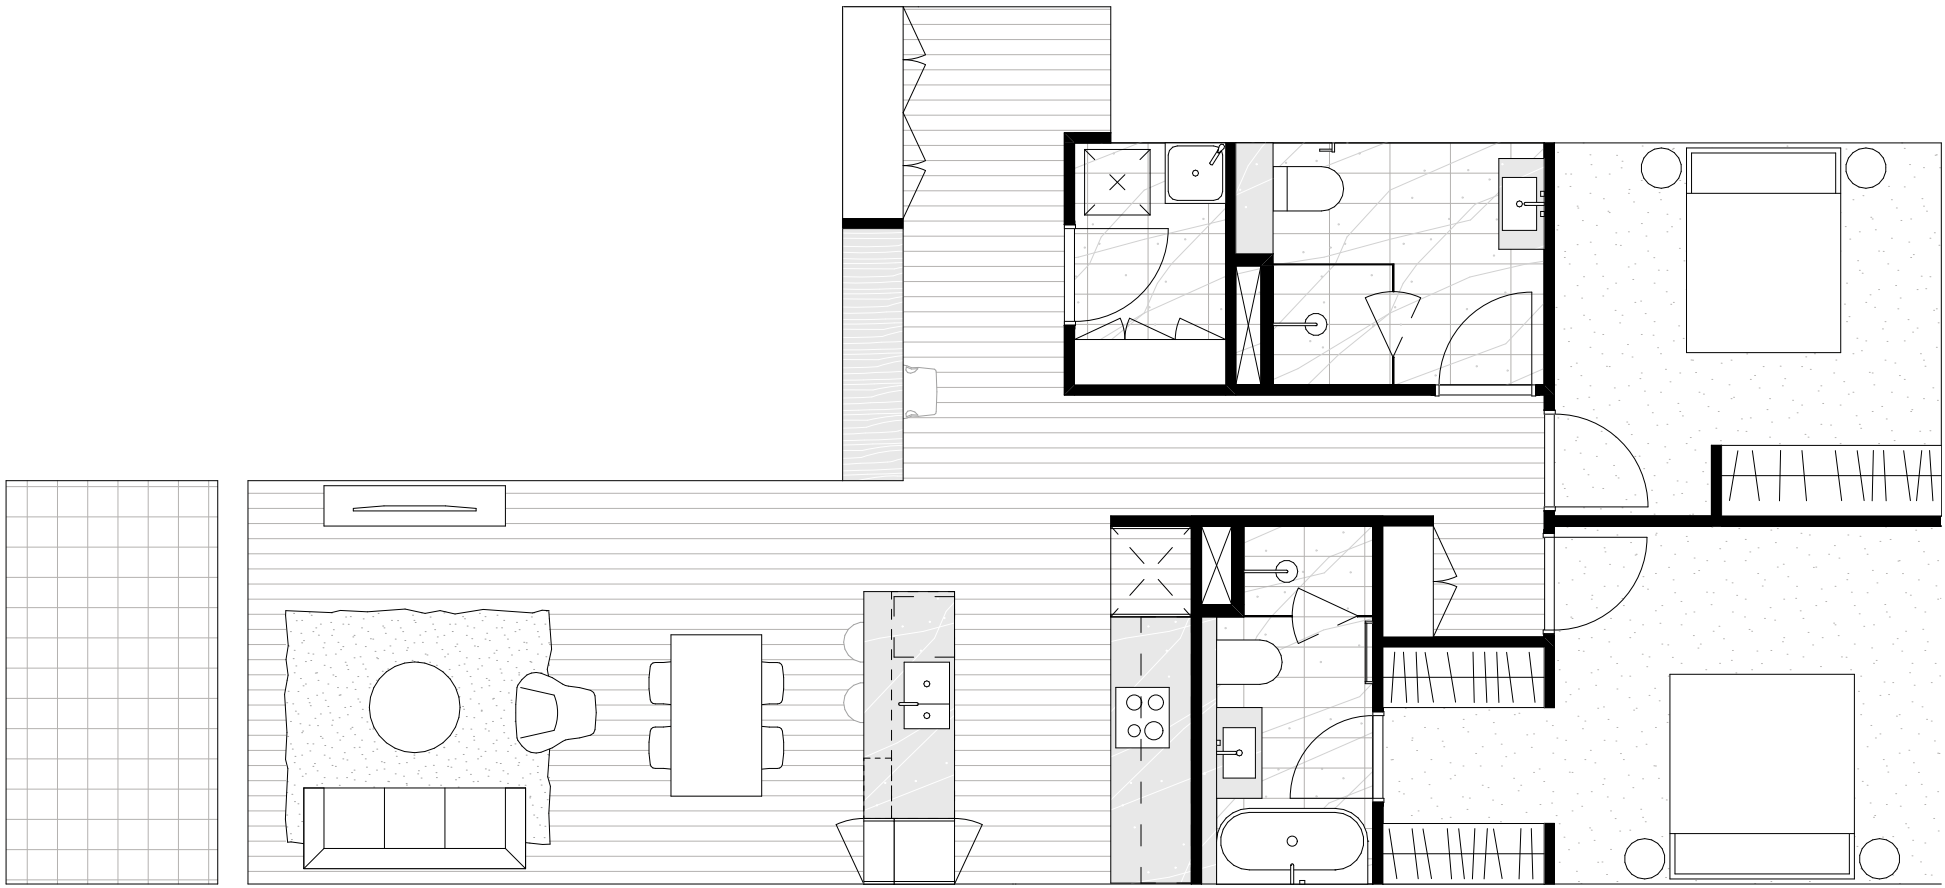

1 2C Pre-Adapted
- Scale 1:75

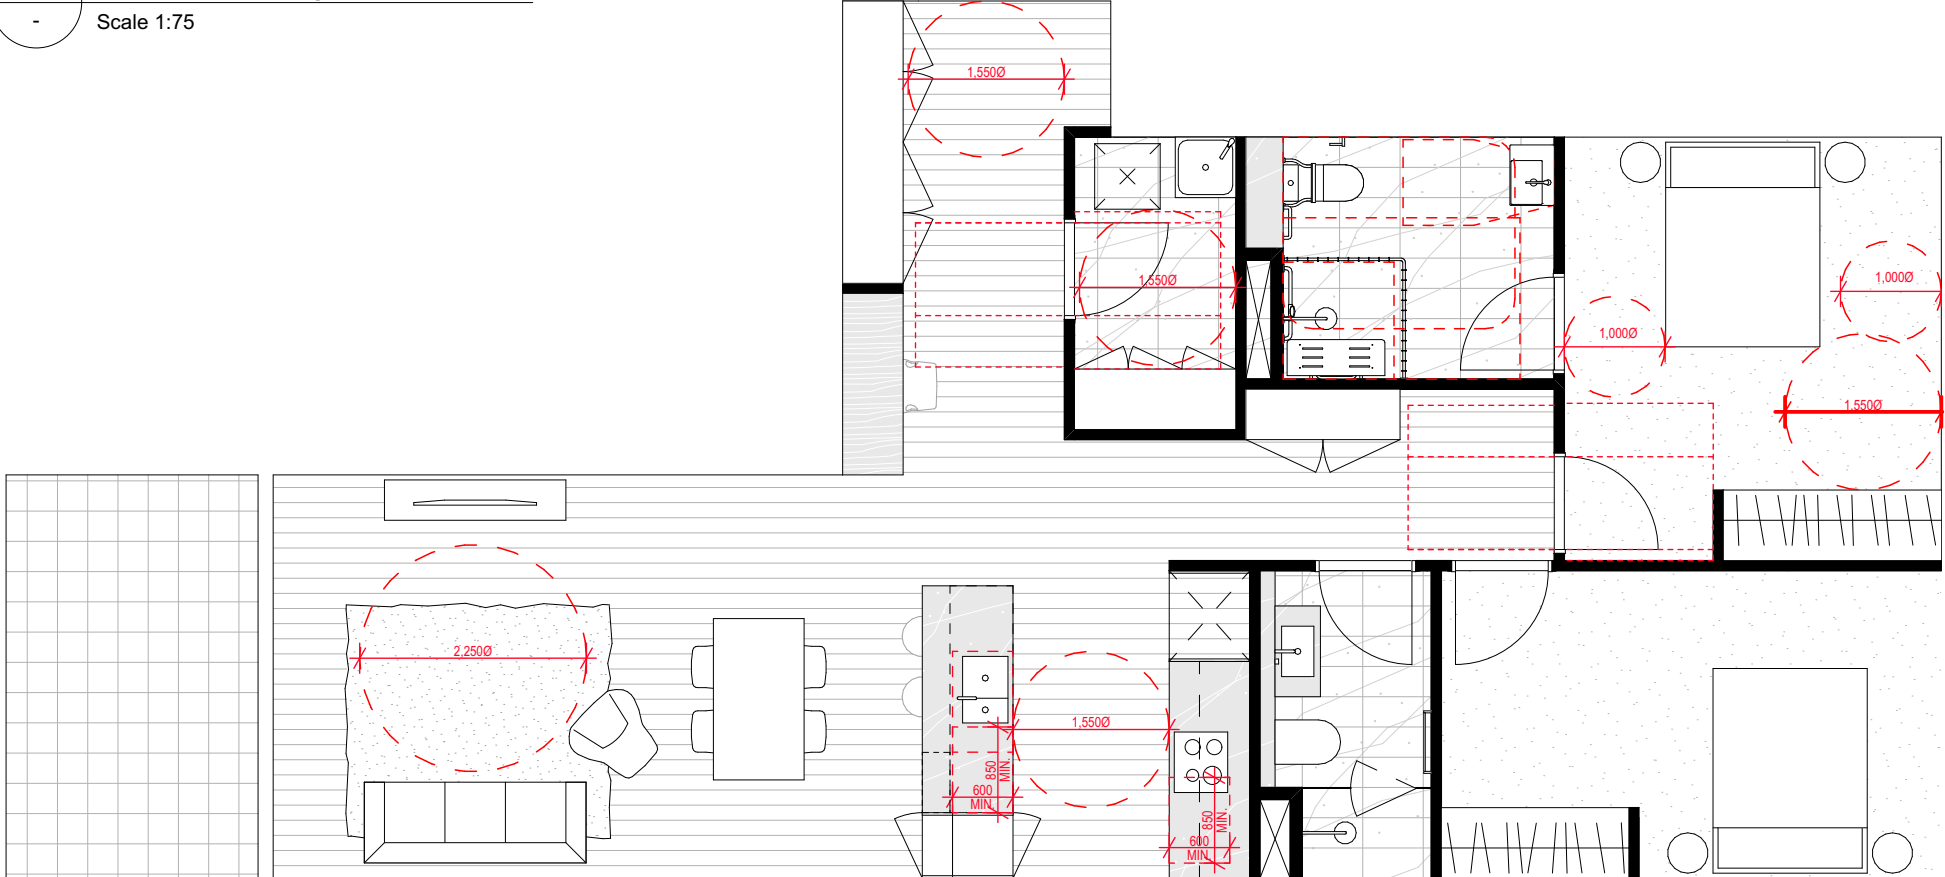

2 2C Post-Adapted
- Scale 1:75

- All works to be in accordance with authority & statutory approvals.
- Refer to site survey for all information relating to existing site conditions.
- All Boundary information to be confirmed by registered surveyor before commencing works on site.
- Refer to Arborist Report and Landscape Documentation for all information relating to trees and their retention/removal, and all landscape works.
- Drawings to be read in conjunction with all Specifications and Schedules; all specialist consultant documentation; BASIX, NatHERS, Section J Certificates.
- Minor changes to building form & configuration may be required after Development Consent.
- Do not scale from drawing; figured dimensions only to be used.
- Building Contractor to verify all dimensions before commencing work.

Rev	Date	By	Chk	Description
03	6/05/2025	LB DN HN	DN	SSDA Submission



ADG Requires 20% Livable Apartments (19/94)
ADG Requires 10% Adaptable Apartments (10/94)



SSDA
SUBMISSION

Auckland
Brisbane
Ho Chi Minh
Melbourne
Perth
Sydney

dko.com.au
info@dko.com.au
T +61 2 8346 4500

DKO

Project Name Middle Harbour Road, Lindfield
Project Number 13844
Project Address 24-26 & 28 Middle Harbour Road
Sydney NSW 2070


Country Darraurragal/ Darug - Australia

Drawing Name
Adaptable and Livable
Apartment Layout

Drawing Scale
As Noted @ A3

Drawing No.
DA509


Revision
03

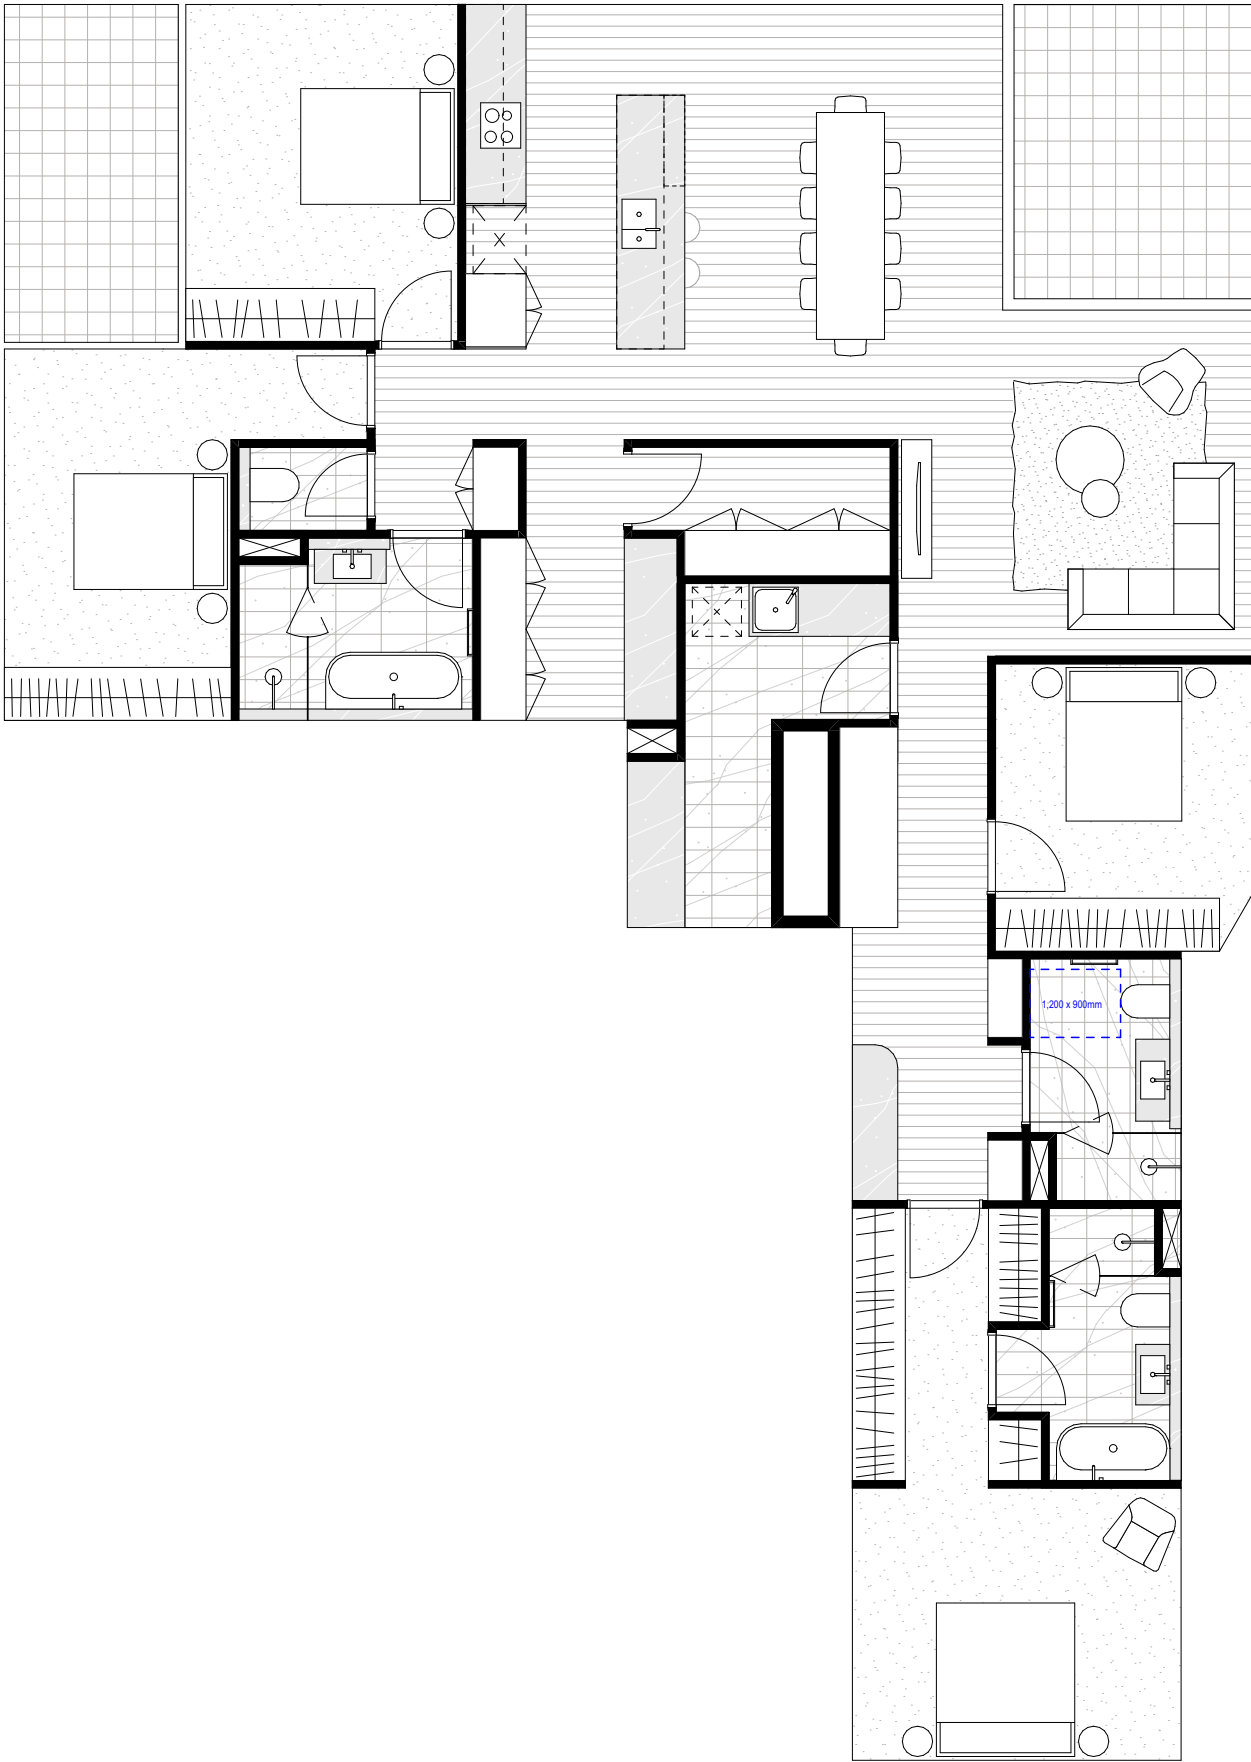

1 4D
- Scale 1:100

- All works to be in accordance with authority & statutory approvals.
- Refer to site survey for all information relating to existing site conditions.
- All Boundary information to be confirmed by registered surveyor before commencing works on site.
- Refer to Arborist Report and Landscape Documentation for all information relating to trees and their retention/removal, and all landscape works.
- Drawings to be read in conjunction with all Specifications and Schedules; all specialist consultant documentation; BASIX, NatHERS, Section J Certificates.
- Minor changes to building form & configuration may be required after Development Consent.
- Do not scale from drawing; figured dimensions only to be used.
- Building Contractor to verify all dimensions before commencing work.

Rev	Date	By	Chk	Description
03	6/05/2025	LB DN HN	DN	SSDA Submission

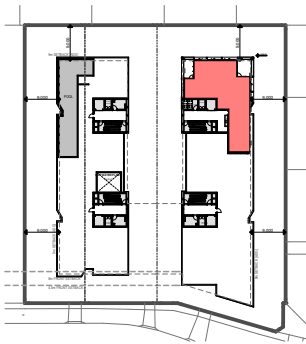

ADG requirement of 20% Livable Apartments (19/94)



Scale 1:100 @ A3



SSDA
SUBMISSION

Auckland
Brisbane
Ho Chi Minh
Melbourne
Perth
Sydney

dko.com.au
info@dko.com.au
T +61 2 8346 4500

DKO

Project Name Middle Harbour Road, Lindfield
Project Number 13844
Project Address 24-26 & 28 Middle Harbour Road
Sydney NSW 2070

Country Darramurragal/ Darug - Australia

Drawing Name
Adaptable and Livable
Apartment Layout



Drawing Scale As Noted @ A3

Drawing No. DA510 Revision

03

- All works to be in accordance with authority & statutory approvals.
- Refer to site survey for all information relating to existing site conditions.
- All Boundary information to be confirmed by registered surveyor before commencing works on site.
- Refer to Arborist Report and Landscape Documentation for all information relating to trees and their retention/removal, and all landscape works.
- Drawings to be read in conjunction with all Specifications and Schedules; all specialist consultant documentation; BASIX, NatHERS, Section J Certificates.
- Minor changes to building form & configuration may be required after Development Consent.
- Do not scale from drawing; figured dimensions only to be used.
- Building Contractor to verify all dimensions before commencing work.

Rev	Date	By	Chk	Description
03	6/05/2025	LB DN HN	DN	SSDA Submission

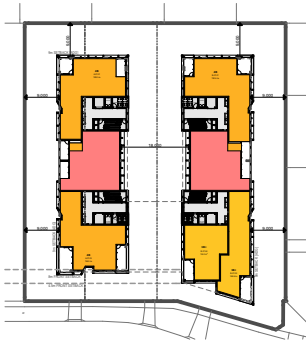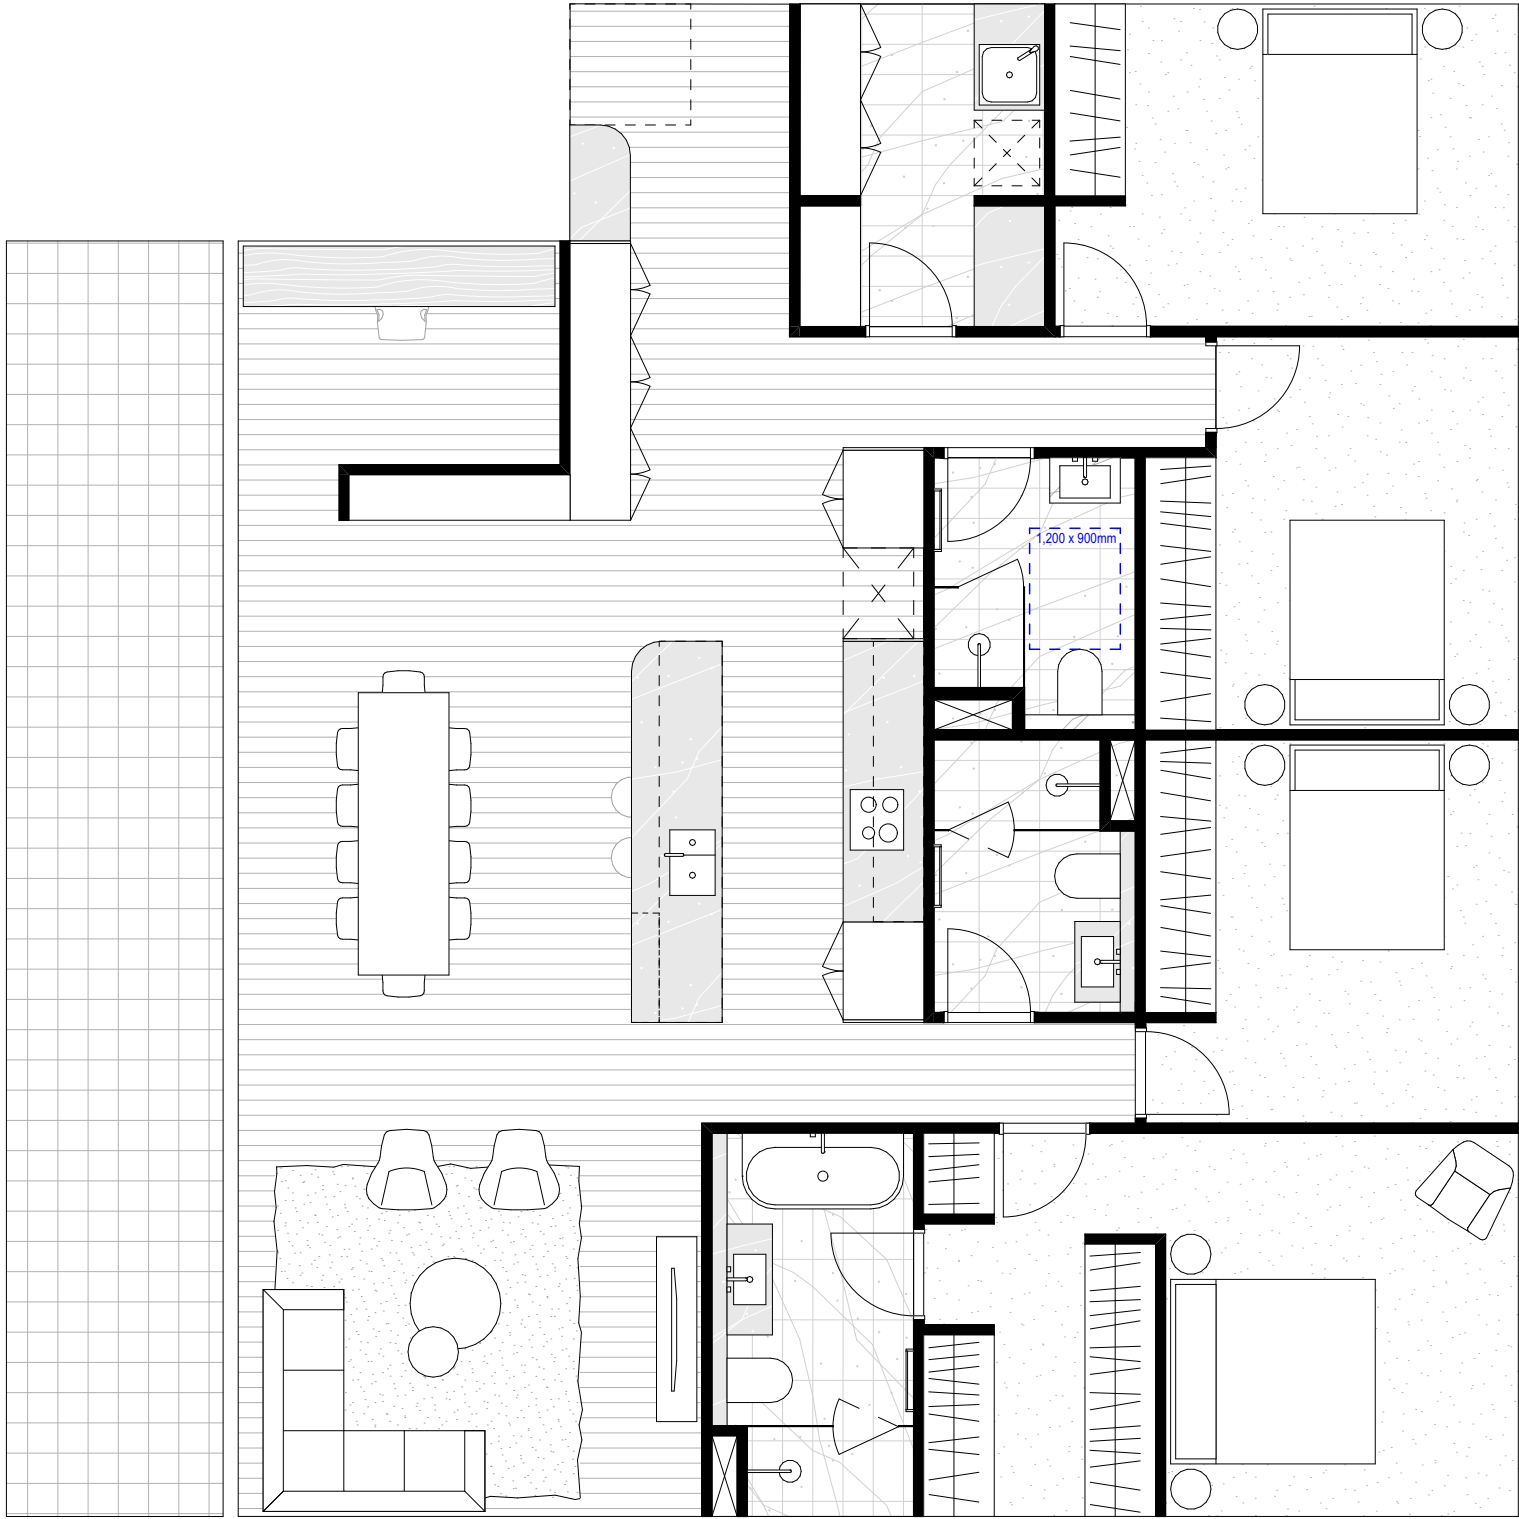

ADG requirement of 20% Livable Apartments (19/94)



Scale 1:75 @ A3



SSDA
SUBMISSION

Auckland
Brisbane
Ho Chi Minh
Melbourne
Perth
Sydney

dko.com.au
info@dko.com.au
T +61 2 8346 4500

DKO

Project Name Middle Harbour Road, Lindfield
Project Number 13844
Project Address 24-26 & 28 Middle Harbour Road
Sydney NSW 2070

Country Darramurragal/ Darug - Australia

Drawing Name
Adaptable and Livable
Apartment Layout

Drawing Scale

Drawing No.

DA511

As Noted @ A3

Revision

03

- All works to be in accordance with authority & statutory approvals.
- Refer to site survey for all information relating to existing site conditions.
- All Boundary information to be confirmed by registered surveyor before commencing works on site.
- Refer to Arborist Report and Landscape Documentation for all information relating to trees and their retention/removal, and all landscape works.
- Drawings to be read in conjunction with all Specifications and Schedules; all specialist consultant documentation; BASIX, NatHERS, Section J Certificates.
- Minor changes to building form & configuration may be required after Development Consent.
- Do not scale from drawing; figured dimensions only to be used.
- Building Contractor to verify all dimensions before commencing work.

Rev	Date	By	Chk	Description
03	6/05/2025	LB DN HN	DN	SSDA Submission

Storage Legend

Storage location in the apartments

To achieve compliance :-
Min 3m³ of internal storage for 1-bedder Apt
Min 4m³ of internal storage for 2-bedder Apt
Min 5m³ of internal storage for 3&4-bedder Apt

0 5 10 20 50m

Scale 1:1000 @ A3

SSDA
SUBMISSION

Auckland
Brisbane
Ho Chi Minh
Melbourne
Perth
Sydney

dko.com.au
info@dko.com.au
T +61 2 8346 4500

DKO

Project Name Middle Harbour Road, Lindfield
Project Number 13844
Project Address 24-26 & 28 Middle Harbour Road
Sydney NSW 2070

Country Darraurragal/ Darug - Australia


Drawing Name
Storage Compliance Diagrams

Drawing Scale As Noted @ A3


Drawing No. DA512
Revision 03




8.
-
LEVEL 8
1:1000

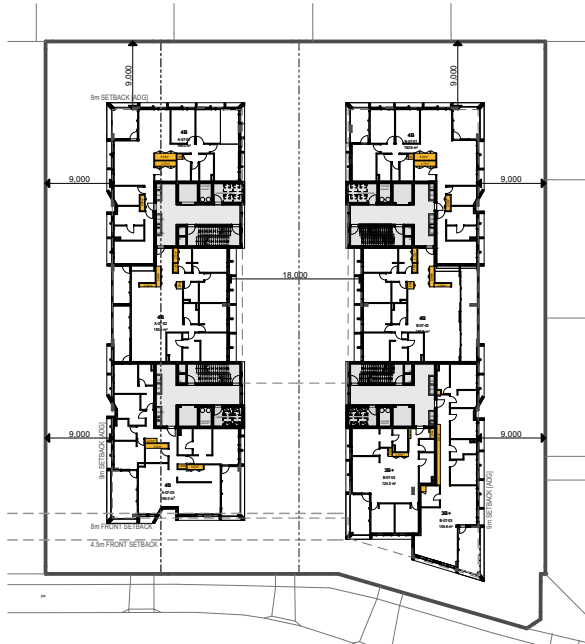


7.
-
LEVEL 7
1:1000

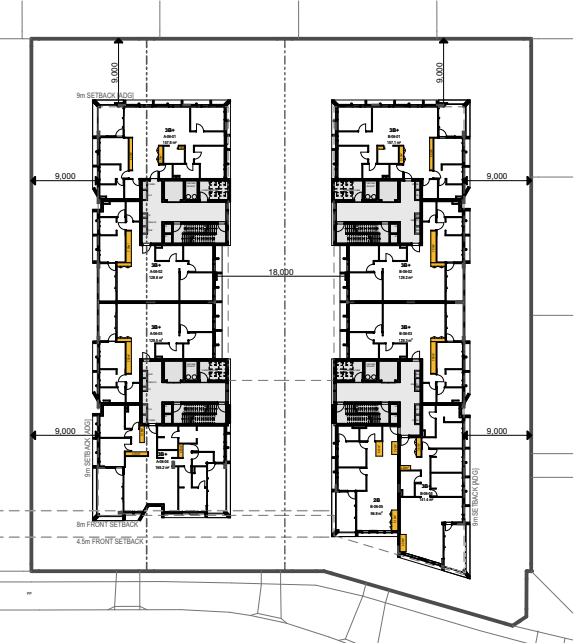

6.
-
LEVEL 6
1:1000

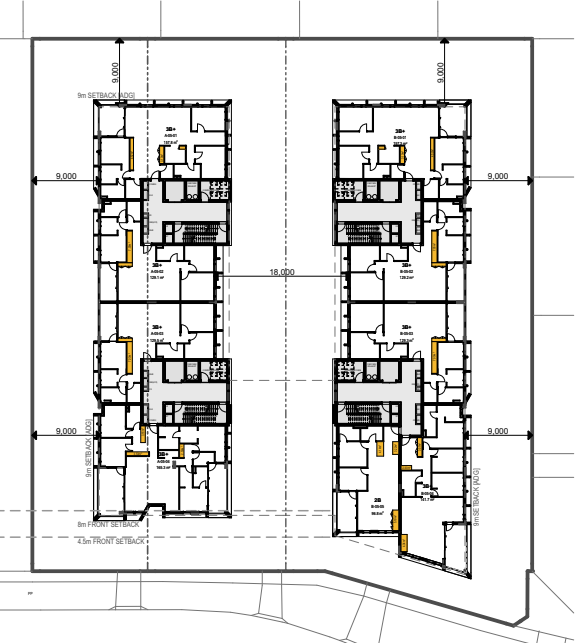


5.
-
LEVEL 5
1:1000

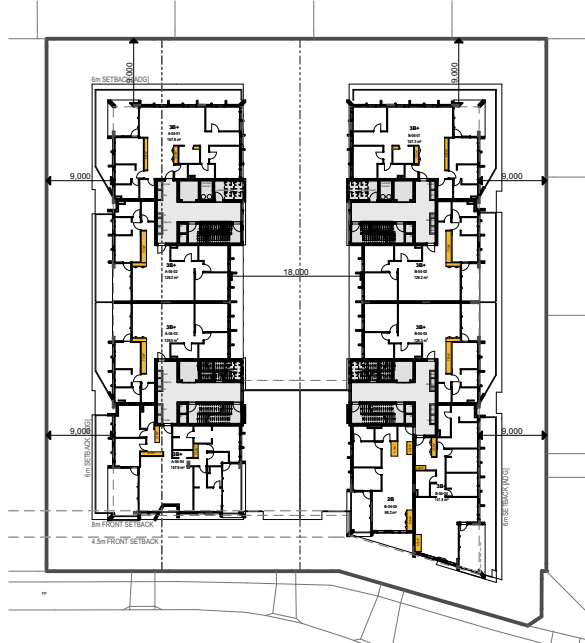


4.
-
LEVEL 4 (SETBACK)
1:1000




3.
-
LEVEL 3
1:1000

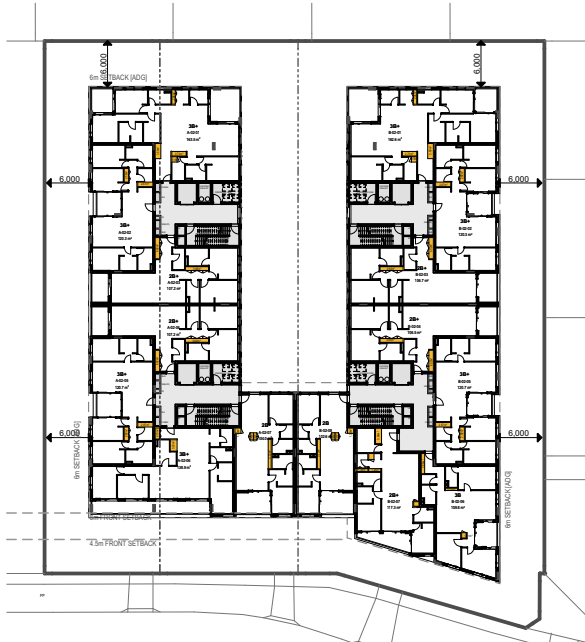


2.
-
LEVEL 2
1:1000

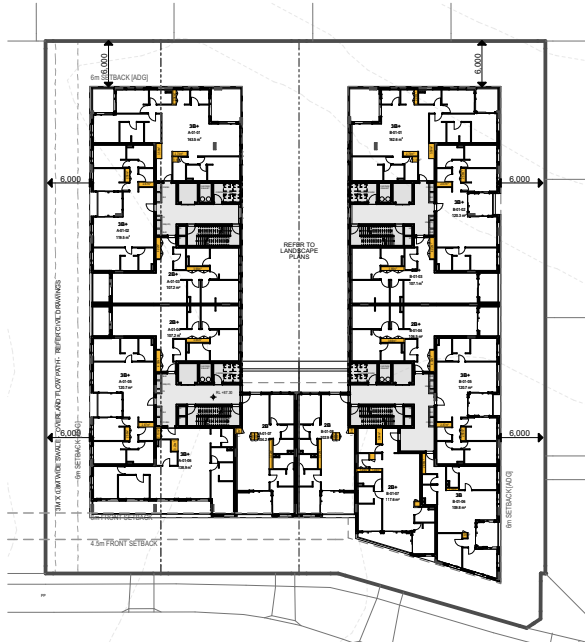

1.
-
LEVEL 1
1:1000

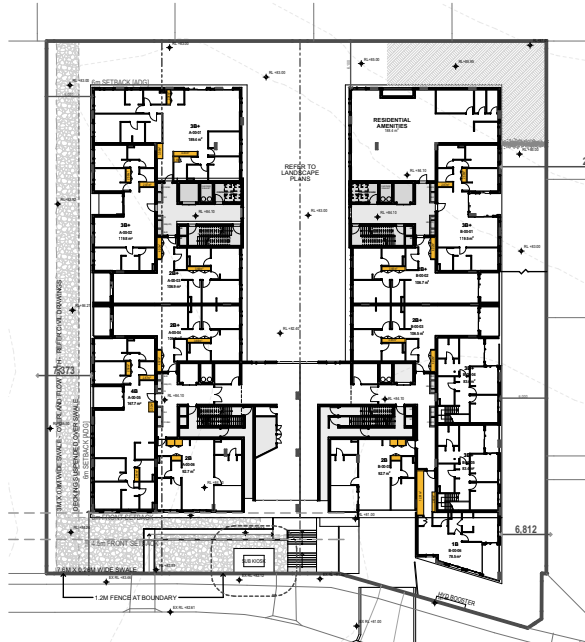

0.
-
GROUND LEVEL
1:1000

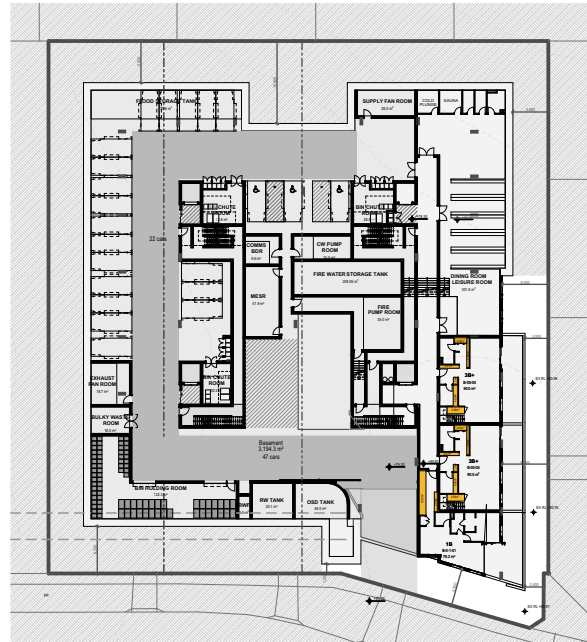

-1.
-
LOWER GROUND
1:1000

Apartment Storage Schedule Bdg A				
Level	Apartment Number	Type	Internal Storage (m3)	Compliant
GROUND	A-00-01	3B+	11.26	Yes
	A-00-02	3B+	5.45	Yes
	A-00-03	2B+	7.68	Yes
	A-00-04	2B+	7.68	Yes
	A-00-05	4B	10.41	Yes
	A-00-06	2B	5.77	Yes
LEVEL 1				
	A-01-01	3B+	9.54	Yes
	A-01-02	3B+	5.45	Yes
	A-01-03	2B+	7.68	Yes
	A-01-04	2B+	7.68	Yes
	A-01-05	3B+	5.45	Yes
	A-01-06	3B+	5.33	Yes
	A-01-07	2B	7.13	Yes
LEVEL 2				
	A-02-01	3B+	9.54	Yes
	A-02-02	3B+	5.45	Yes
	A-02-03	2B+	7.68	Yes
	A-02-04	2B+	7.68	Yes
	A-02-05	3B+	5.45	Yes
	A-02-06	3B+	5.33	Yes
	A-02-07	2B	7.13	Yes
LEVEL 3				
	A-03-01	3B+	9.54	Yes
	A-03-02	3B+	5.45	Yes
	A-03-03	2B+	7.68	Yes
	A-03-04	2B+	7.68	Yes
	A-03-05	3B+	5.45	Yes
	A-03-06	3B+	5.33	Yes
	A-03-07	2B	7.13	Yes
LEVEL 4 (SETBACK)				
	A-04-01	3B+	8.40	Yes
	A-04-02	3B+	9.07	Yes
	A-04-03	3B+	9.07	Yes
	A-04-04	3B+	9.21	Yes
LEVEL 5				
	A-05-01	3B+	8.40	Yes
	A-05-02	3B+	9.07	Yes
	A-05-03	3B+	9.07	Yes
	A-05-04	3B+	9.21	Yes
LEVEL 6				
	A-06-01	3B+	8.40	Yes
	A-06-02	3B+	9.07	Yes
	A-06-03	3B+	9.07	Yes
	A-06-04	3B+	9.21	Yes
LEVEL 7				
	A-07-01	4B	15.19	Yes
	A-07-02	4B	12.61	Yes
	A-07-03	4B	11.64	Yes

Apartment Storage Schedule Bdg B				
Level	Apartment Number	Type	Internal Storage (m3)	Compliant
LOWER GROUND				
	B-0-1-01	1B	15.09	Yes
	B-00-04	3B+	18.53	Yes
	B-00-05	3B+	18.53	Yes
GROUND				
	B-00-01	3B+	5.45	Yes
	B-00-02	2B+	7.68	Yes
	B-00-03	2B+	7.68	Yes
	B-00-06	1B	15.09	Yes
	B-00-07	2B	5.77	Yes
LEVEL 1				
	B-01-01	3B+	9.54	Yes
	B-01-02	3B+	5.45	Yes
	B-01-03	2B+	7.68	Yes
	B-01-04	2B+	7.68	Yes
	B-01-05	3B+	5.45	Yes
	B-01-06	3B	5.03	Yes
	B-01-07	2B+	6.86	Yes
	B-01-08	2B	7.13	Yes
LEVEL 2				
	B-02-01	3B+	9.54	Yes
	B-02-02	3B+	5.45	Yes
	B-02-03	2B+	7.68	Yes
	B-02-04	2B+	7.68	Yes
	B-02-05	3B+	5.45	Yes
	B-02-06	3B	5.03	Yes
	B-02-07	2B+	6.86	Yes
	B-02-08	2B	7.13	Yes
LEVEL 3				
	B-03-01	3B+	9.54	Yes
	B-03-02	3B+	5.45	Yes
	B-03-03	2B+	7.68	Yes
	B-03-04	2B+	7.68	Yes
	B-03-05	3B+	5.45	Yes
	B-03-06	3B	5.03	Yes
	B-03-07	2B+	6.86	Yes
	B-03-08	2B	7.13	Yes
LEVEL 4 (SETBACK)				
	B-04-01	3B+	8.40	Yes
	B-04-02	3B+	9.07	Yes
	B-04-03	3B+	9.07	Yes
	B-04-04	3B+	9.91	Yes
	B-04-05	2B	12.55	Yes
LEVEL 5				
	B-05-01	3B+	8.40	Yes
	B-05-02	3B+	9.07	Yes
	B-05-03	3B+	9.07	Yes
	B-05-04	3B+	9.91	Yes
	B-05-05	2B	12.55	Yes
LEVEL 6				
	B-06-01	3B+	8.40	Yes
	B-06-02	3B+	9.07	Yes
	B-06-03	3B+	9.07	Yes
	B-06-04	3B+	9.91	Yes
	B-06-05	2B	12.55	Yes
LEVEL 7				
	B-07-01	4B	15.19	Yes
	B-07-02	4B	12.61	Yes
	B-07-03	3B+	11.22	Yes
	B-07-04	3B+	6.74	Yes
LEVEL 8				
	B-08-01	4B	15.81	Yes

- All works to be in accordance with authority & statutory approvals.
- Refer to site survey for all information relating to existing site conditions.
- All Boundary information to be confirmed by registered surveyor before commencing works on site.
- Refer to Arborist Report and Landscape Documentation for all information relating to trees and their retention/removal, and all landscape works.
- Drawings to be read in conjunction with all Specifications and Schedules; all specialist consultant documentation; BASIX, NatHERS, Section J Certificates.
- Minor changes to building form & configuration may be required after Development Consent.
- Do not scale from drawing; figured dimensions only to be used.
- Building Contractor to verify all dimensions before commencing work.

Rev	Date	By	Chk	Description
03	6/05/2025	LB DN HN	DN	SSDA Submission

To achieve compliance :-
Min 3m³ of internal storage for 1-bedder Apt
Min 4m³ of internal storage for 2-bedder Apt
Min 5m³ of internal storage for 3&4-bedder Apt



Auckland
Brisbane
Ho Chi Minh
Melbourne
Perth
Sydney

dko.com.au
info@dko.com.au
T +61 2 8346 4500

Project Name Middle Harbour Road, Lindfield
Project Number 13844
Project Address 24-26 & 28 Middle Harbour Road
Sydney NSW 2070

Country Darramurragal/ Darug - Australia

Drawing Name
Storage Schedule

Drawing Scale
Drawing No.

DA513

As Noted @ A3
Revision

03



- All works to be in accordance with authority & statutory approvals.
- Refer to site survey for all information relating to existing site conditions.
- All Boundary information to be confirmed by registered surveyor before commencing works on site.
- Refer to Arborist Report and Landscape Documentation for all information relating to trees and their retention/removal, and all landscape works.
- Drawings to be read in conjunction with all Specifications and Schedules; all specialist consultant documentation; BASIX, NatHERS, Section J Certificates.
- Minor changes to building form & configuration may be required after Development Consent.
- Do not scale from drawing; figured dimensions only to be used.
- Building Contractor to verify all dimensions before commencing work.

Rev	Date	By	Chk	Description
03	6/05/2025	LB DN HN	DN	SSDA Submission

SSDA
SUBMISSION

Auckland
Brisbane
Ho Chi Minh
Melbourne
Perth
Sydney

dko.com.au
info@dko.com.au
T +61 2 8346 4500



Project Name Middle Harbour Road, Lindfield
Project Number 13844
Project Address 24-26 & 28 Middle Harbour Road
Sydney NSW 2070

Country Darramurragal/ Darug - Australia

Drawing Name
Height Plane

Drawing Scale

Drawing No.
DA514

As Noted @ A3

Revision

03