

PROPOSED RESIDENTIAL BUILDING

19-25 BALFOUR STREET

LINDFIELD



NO.	Sheet Name	REV
DA000	COVER PAGE	D
DA00.1	SUMMARY	A
DA001	SITE ANALYSIS	C
DA002	SITE ANALYSIS - CONTEXT AND SURROUNDINGS	C
DA003	DEMOLITION PLAN	C
DA100	SITE PLAN - PROPOSED	C
DA101	SITE PLAN - INDICATIVE FUTURE CONTEXT	A
DA200	BASEMENT 2 PLAN	C
DA201	BASEMENT 1 PLAN	C
DA202	LOWER GROUND LEVEL PLAN	C
DA203	GROUND LEVEL PLAN	C
DA204	LEVEL 1 PLAN	C
DA205	LEVEL 2 PLAN	C
DA206	LEVEL 3 PLAN	C
DA207	LEVEL 4 PLAN	C
DA208	LEVEL 5 PLAN	C
DA209	LEVEL 6 PLAN	C
DA210	LEVEL 7 PLAN	C
DA211	LEVEL 8 PLAN	C
DA212	LEVEL 9 PLAN	C
DA213	ROOF PLAN	C
DA300	SOUTH ELEVATION	C
DA301	NORTH ELEVATION	C
DA302	EAST ELEVATION	C
DA303	WEST ELEVATION	C
DA304	EAST ELEVATION (SECTION THRU COURTYARD)	C
DA305	WEST ELEVATION (SECTION THRU COURTYARD)	C
DA310	SECTION	C
DA311	SECTION	C
DA312	SECTION	C
DA313	SECTION	C
DA320	DRIVEWAY DETAILS	C
DA321	DRIVEWAY DETAILS	C
DA330	SECTION THRU WEST WING LOWER GROUND UNITS	C
DA331	SECTION THRU EAST WING LOWER GROUND UNITS	C
DA400	AREA SCHEDULE	C
DA401	AREA SCHEDULE - AFFORDABLES GFA	A
DA404	CROSS VENTILATION	C
DA503	SOLAR ACCESS DIAGRAMS	C
DA504	SOLAR ACCESS DIAGRAMS	C
DA505	SOLAR ACCESS DIAGRAMS	C
DA506	SOLAR ACCESS DIAGRAMS	C
DA510	UNIT SCHEDULE	C
DA530	OVERSHADOWING DIAGRAMS (PROPOSED)	C
DA531	OVERSHADOWING DIAGRAMS (PROPOSED)	C
DA532	OVERSHADOWING DIAGRAMS (PROPOSED)	C
DA533	OVERSHADOWING DIAGRAMS (PROPOSED)	C
DA600	HEIGHT PLANE DIAGRAM	C
DA702	MATERIAL SAMPLE BOARD	C
DA703	PERSPECTIVES	C

TOTAL SHEETS: 50

D

10-07-2025

SSDA - FOR SUBMISSION

C

30-05-2025

SSDA - FOR SUBMISSION

B

16-05-2025

SSDA - ISSUE FOR COORDINATION

A

07-05-2025

ISSUE FOR DA SUBMISSION

28-04-2025

DRAFT DA SET FOR COORDINATION

No.

Date

Description

Amendments

GILES

TRIBE

Level 1, 1 Chandos Street
St Leonards 2065 NSW AUSTRALIA

t: 61 2 9264 5005
e: gta@gilestribe.com.au
Giles Tribe Pty Ltd ABN 50 001 259 507

Nominated Architects: Mark O Bradley 5823 Victor Schneider 111157

Verify all dimensions on site prior to commencement of work.
Refer all discrepancies to the Architect for determination.
Use figured dimensions in preference to scaling.
This drawing is copyright and must not be retained, copied or used without the written consent of Giles Tribe Architects.

Project:
**RESIDENTIAL FLAT BUILDING
19-25 BALFOUR STREET**

LINDFIELD

Drawn:
COVER PAGE

Status:

FOR APPROVAL

Scale: Job No. Drawing No. Rev.

Sheet Size: A1 **24062** **DA000** **D**

Date: 09/04/2025 Drawn: RB Reviewed: D1/RM

SUMMARY

SITE AREA

4771 m²

PLANNING CONTROLS

ZONE	R2
FSR	0.3:1
FSR (TOD)	2.5:1
PERMISSIBLE GFA (TOD)	11927.5 sqm
AFFORDABLE BONUS (30%)	3578.25 sqm

BUILDING HEIGHT
9.5m

BUILDING HEIGHT (TOD)
22 m

BUILDING HEIGHT (TOD + AFFORDABLES)
28.6 m

PROPOSED FLOOR TO FLOOR HEIGHT : 3.2m

PROPOSED DEVELOPMENT

PROPOSED FSR 3.25 : 1

PROPOSED GFA 15499.4 m²

GFA CALCULATION	
LEVEL	FLOOR AREA
GF	1563.3 m²
L1	1992.1 m²
L2	1992.1 m²
L3	1992.1 m²
L4	1432.3 m²
L5	1432.3 m²
L6	1432.3 m²
L7	1432.3 m²
L8	1432.3 m²
L9	257.3 m²
L6	541.2 m²
TOTAL FLOOR AREA	15499.4 m²

FSR CALCULATION		
GFA	SITE AREA	FSR
15499.4 m²	4771.0 m²	3.25

PROPOSED AFFORDABLE GFA 2685.4m² (17%)

PROPOSED PARKING SPACES

PARKING SCHEDULE	
Type	Count
Car Share - 5.4m x 2.4m	1
Removalist/Truck Bay - 3.0m x 7.0m	1
Residential - 5.4m x 2.4m	140
Residential_Platinum - 6.0m x 4.8m	15
Residential_Tandem - 5.4m x 2.4m	20
Visitor - 5.4m x 2.4m	15
Visitor_Accessible - 5.4m x 2.4m	1
Total Car Parking Spaces: 193	

PARKING SPACE CALCULATION					
		Parking Rate		Parking Spaces	
	No. of units	Min	Max	Min	Max
1BR	5	0	0.5	0	2.5
2BR	19	1	1.25	19	23.75
3BR	59	1.4	2	82.6	118
4BR	15	1.4	2	21	30
Total (15 must be Platinum)				123	175
Visitor (1 needs to be accessible)		1 in 6 unit		16	
Car share				1	
Truck/Removalist				1	
				141	193
				Min	Max

BICYCLE PARKING SPACES as per DCP:

10 Visitor Spaces : In the form of Vertical Bicycle Racks
98 Resident Spaces : In the form of secure room (Individual Unit Storage)

RESIDENTIAL PARKING BREAKDOWN:

71x Market Units : 148 Parking spaces
24x Affordables(15%) : 24 Parking spaces
3x TOD Affordables (2%) : 3 Parking spaces

PROPOSED UNIT MIX:

UNIT MIX	
Name	Count
1B	5
2B	19
3B	59
4B	15
Grand total: 98	

UNIT MIX - Affordable Units	
Name	Count
1B	5
2B	17
3B	5
Grand total: 27	
AFFORDABLE UNIT GFA : 2685.4 SQM (17% OF PROPOSED GFA)	


UNIT MIX - Platinum Units	
Name	Count
2B	2
3B	13
Grand total: 15 15% OF TOTAL UNITS	

BASIX THERMAL SPECIFICATIONS TABLE

Table 12: Thermal Construction Details

Thermal Construction Details	
Glazing	
Sliding and Fixed Max U-value 2.28 SHGC 0.41 (± 10%) Double Glazed Aluminium Frame – Low-E Clear	Awning and Bi fold Max U-value 2.58 SHGC 0.34 (± 10%) Double Glazed Aluminium Frame – Low-E Clear
External Walls	
External Walls of Units	Additional R2.50 insulation – if metal framed wall, sarking of R0.2 is required between stud and cladding as a thermal break <i>Note external walls to have an air gap between the external skin and metal frame, otherwise an R0.20 thermal break will be required.</i>
Internal Walls	
Between Corridor / Lifts to Units	Additional R2.00 insulation <i>Note external walls to have an air gap between the external skin and metal frame, otherwise an R0.20 thermal break will be required.</i>
Intertenancy Walls	No additional insulation modelled
Internal Walls Inside Units	No additional insulation modelled
Dwelling Floors	
Floors To Internal Areas	Concrete - No additional insulation
Floors To Basement / External	Concrete - Additional R2.30 insulation board
Dwelling Roofs	
Roof To External Air	Concrete - Additional R2.75 insulation soffit board
Other Commitments	
Ceilings	

LOCALITY MAP

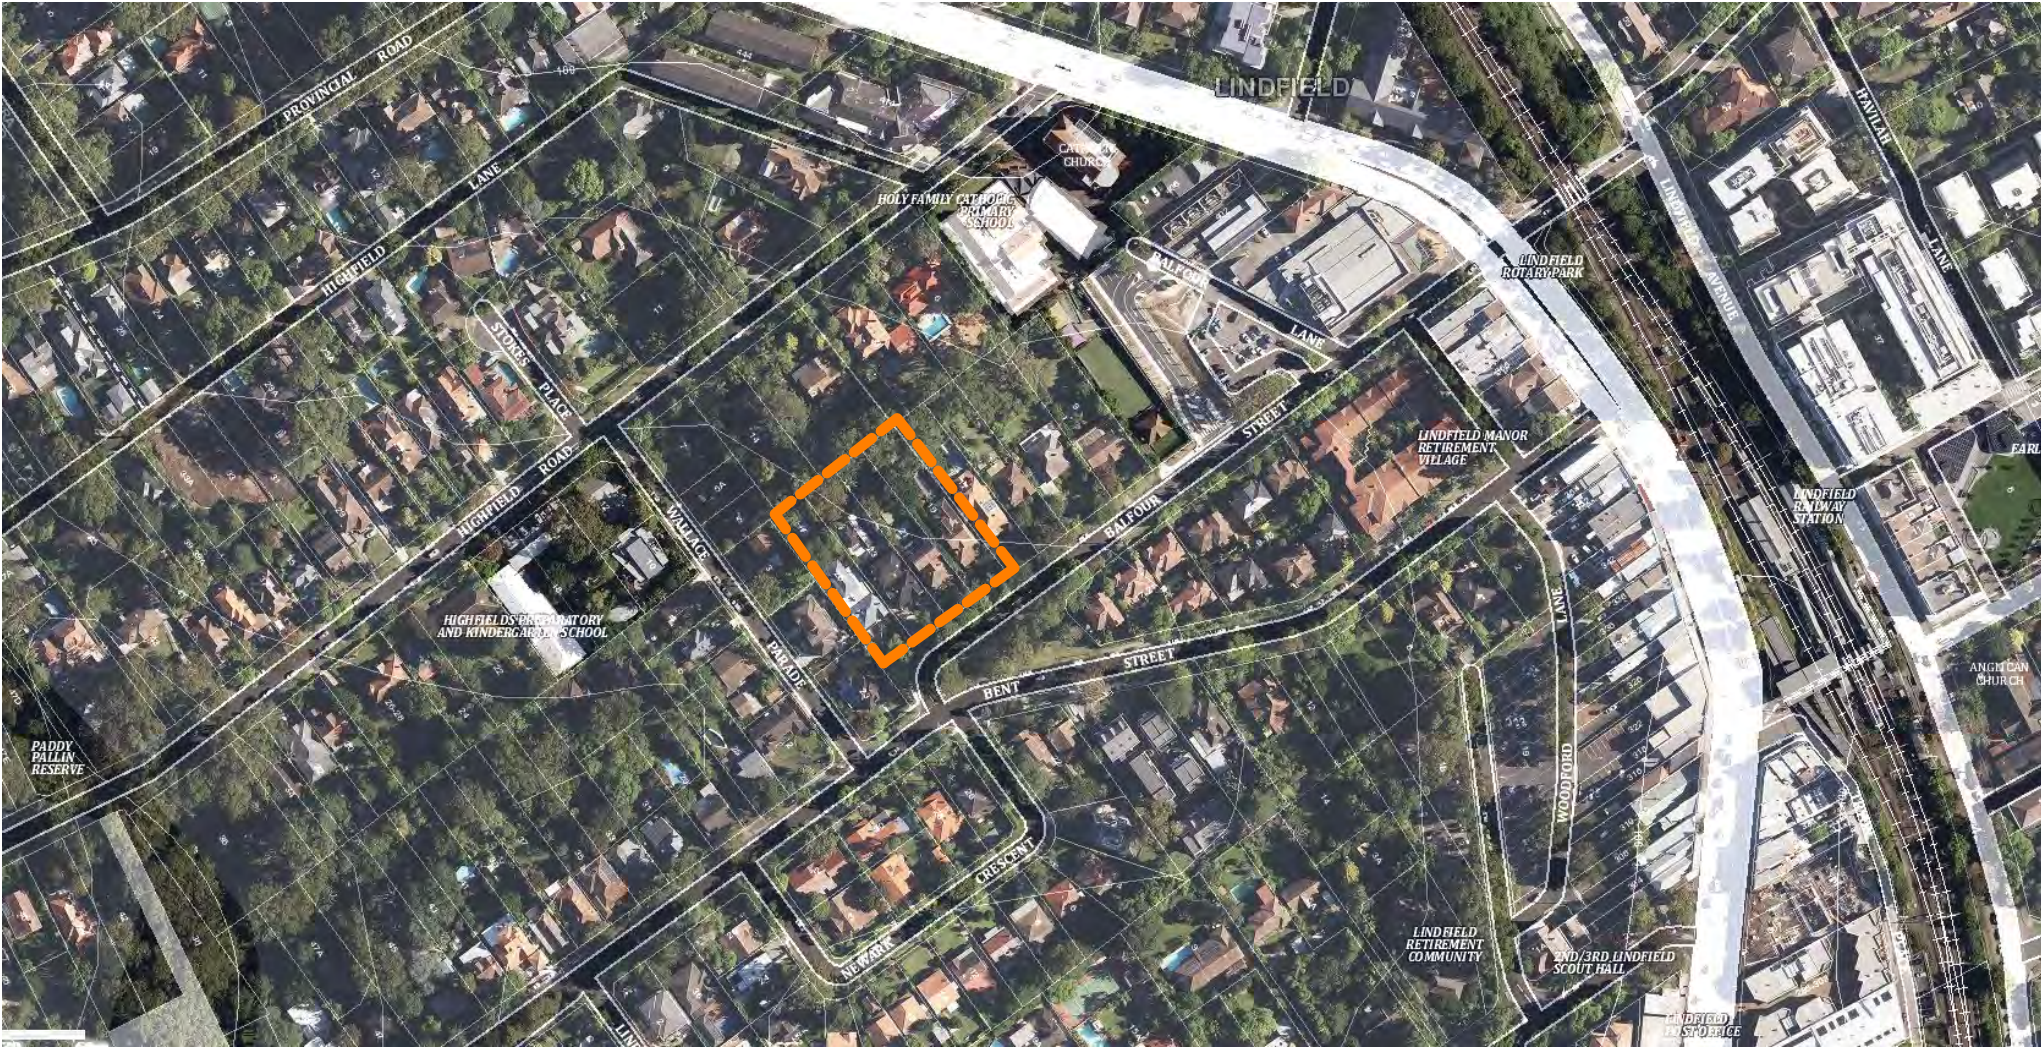

SOLAR AND CROSS VENTILATION

SOLAR ACCESS - POS/BAL

69/98 (70%)
70% REQUIRED AS PER ADG

SOLAR ACCESS - LIVING

69/98 (70%)
70% REQUIRED AS PER ADG

CROSS-VENTILATED UNITS

87/98 (88.7%)
60% REQUIRED AS PER ADG

COMMUNAL, DEEP SOIL, AND SITE COVERAGE

COMMUNAL OPEN SPACE (GROUND + LEVEL 4)

987.799 SQM (20.6% OF SITE AREA)
10% required as per DCP

DEEP SOIL (6m min. dimension: ADG)

1433.98 SQM (30.05% OF SITE AREA)
7% REQUIRED AS PER ADG

SITE COVERAGE

2450.551 (51.3% OF SITE AREA)

A	30-05-2025	SSDA - FOR SUBMISSION
No.	Date	Description

Amendments

	GILES TRIBE Level 1, 1 Chandos Street St Leonards 2065 NSW AUSTRALIA t: 61 2 9264 5005 e: gta@gilestribe.com.au Giles Tribe Pty Ltd ABN 50 001 259 507
--	--

Nominated Architects: Mark G Broadley (5823) Stuart D Hill (6459)

Verify all dimensions on site prior to commencement of work.
Refer all discrepancies to the Architect for determination.
Use figured dimensions in preference to scaling.
This drawing is copyright and must not be retained, copied or used without the written consent of Giles Tribe Architects.


Project:
**RESIDENTIAL FLAT BUILDING
19-25 BALFOUR STREET**

LINDFIELD


Drawn:

SUMMARY

	Status:	FOR APPROVAL	
Scale:	Job No.	Drawing No.	Rev.
Sheet Size: A1	24062	DA00.1	A
Date: 09/04/2025	Drawn: RB	Reviewed: DT/RM	

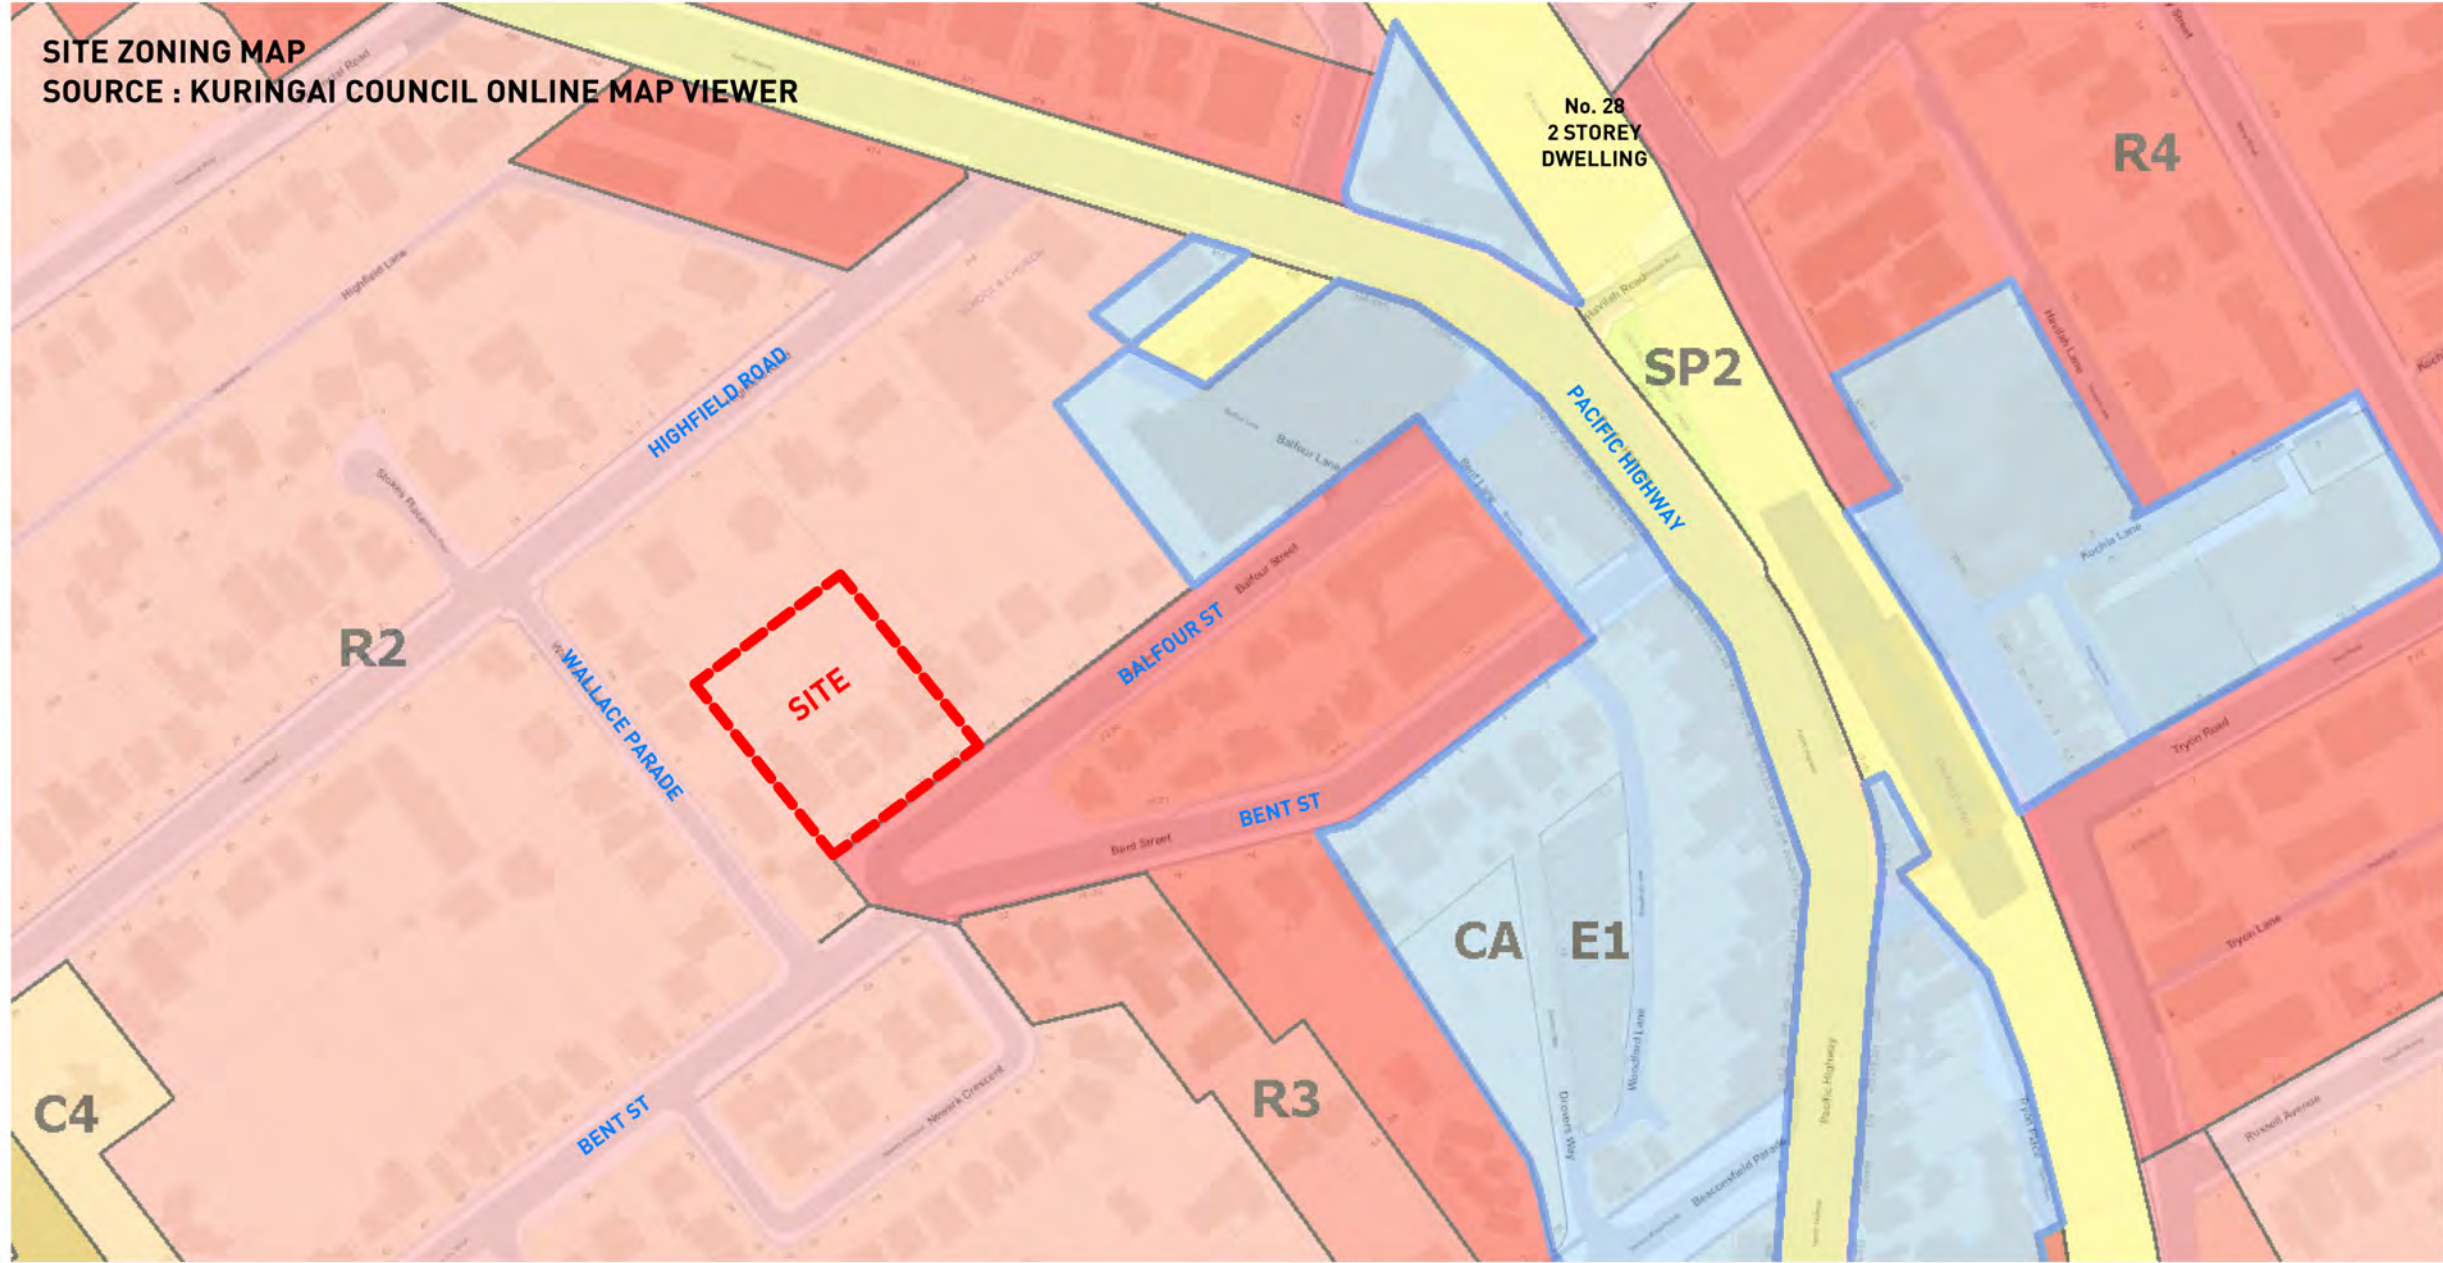


- Train station
- - - Railway line
- - - TOD boundary (400m)
- - - Ward boundary
- TOD Controls - Building height 6 storeys and FSR 2.5:1
- Land considered unlikely to redevelop
- ▨ Heritage conservation areas
- Existing green assets

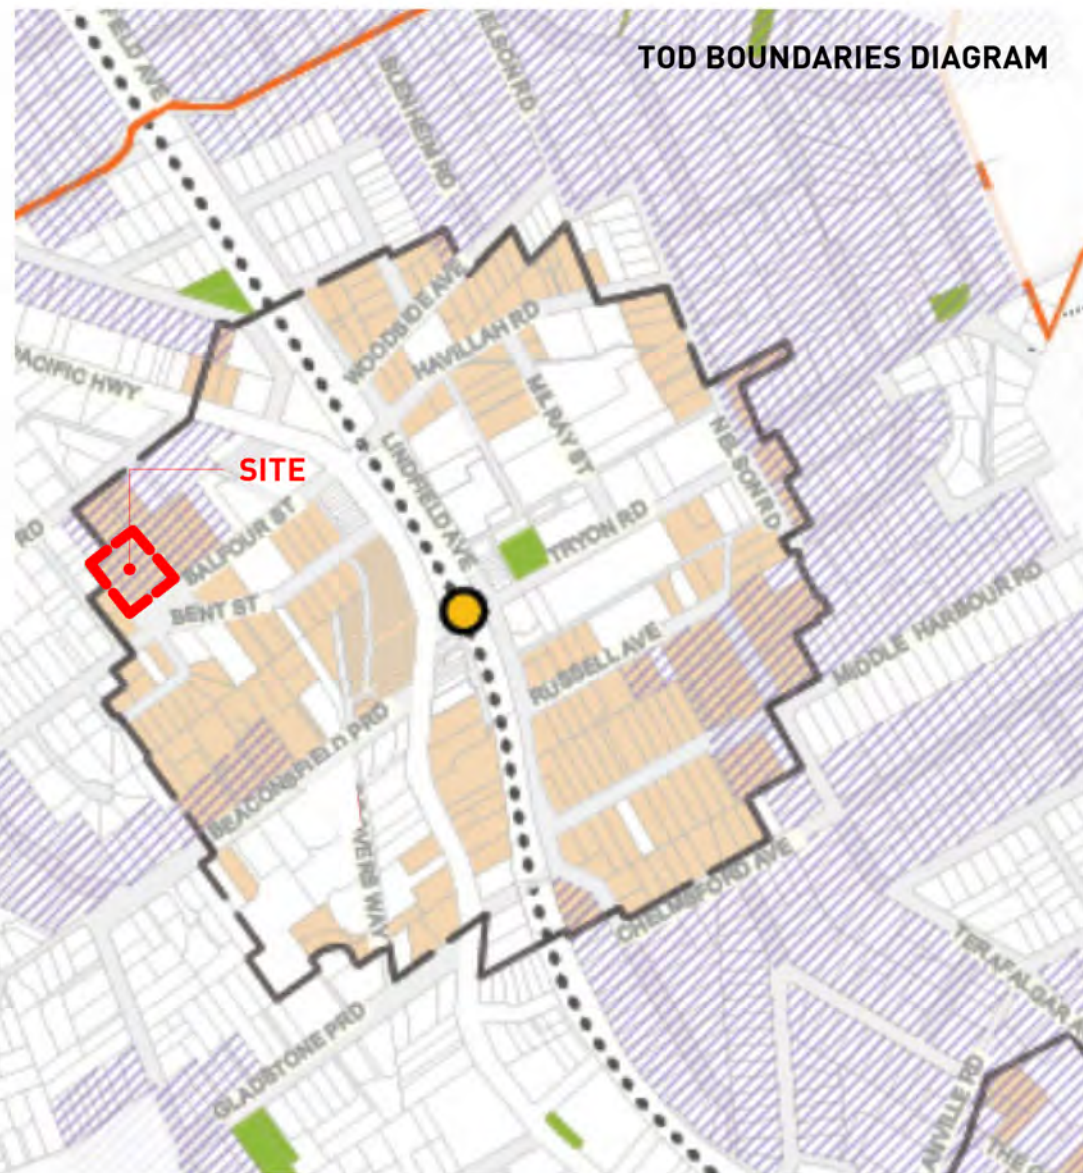

- HERITAGE ITEM - GENERAL
- - - HERITAGE CONSERVATION AREA
- - - PROPERTY BOUNDARIES
- SITE AND NEIGHBOURING SITE EXISTING TREES

C	30-05-2025	SSDA - FOR SUBMISSION
B	16-05-2025	SSDA - ISSUE FOR COORDINATION
A	07-05-2025	ISSUE FOR DA SUBMISSION
No.	Date	Description

Amendments

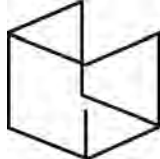**GILES TRIBE**

Level 1, 1 Chandos Street
St Leonards 2065 NSW AUSTRALIA
t: 61 2 9264 5005
e: gta@gilestribe.com.au
Giles Tribe Pty Ltd ABN 50 001259 507

Nominated Architects: Mark G Broadley (5823) Stuart D Hill (6459)

Verify all dimensions on site prior to commencement of work.
Refer all discrepancies to the Architect for determination.
Use figured dimensions in preference to scaling.
This drawing is copyright and must not be retained, copied or used without the written consent of Giles Tribe Architects.

Project:
**RESIDENTIAL FLAT BUILDING
19-25 BALFOUR STREET**

LINDFIELD

Drawn:
SITE ANALYSIS




Status:

FOR APPROVAL


Scale: Job No. Drawing No. Rev.

Sheet Size: A1 24062 DA001 C

Date: 09/04/2025 Drawn: RB Reviewed: D1/RM

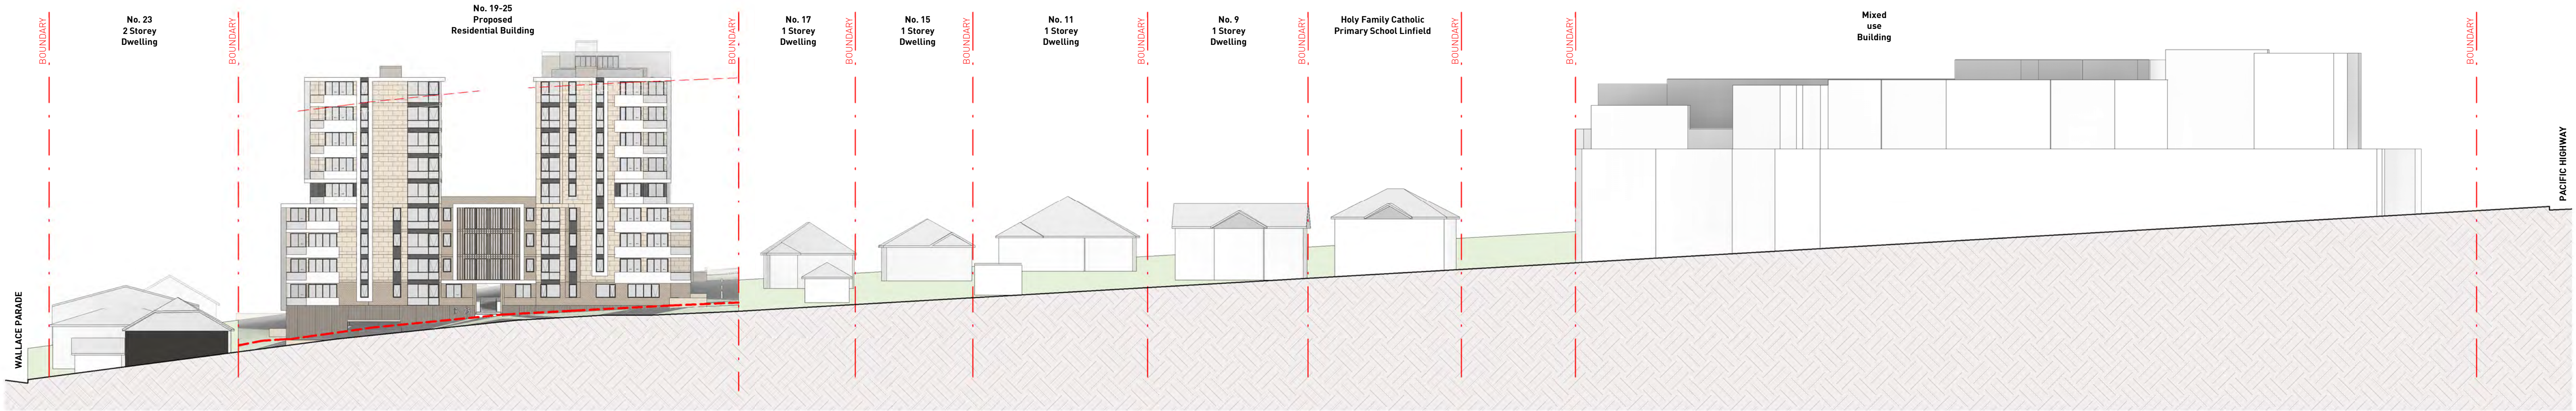

2
DA002
STREETSCAPE ELEVATION AT BALFOUR STREET
1 : 400

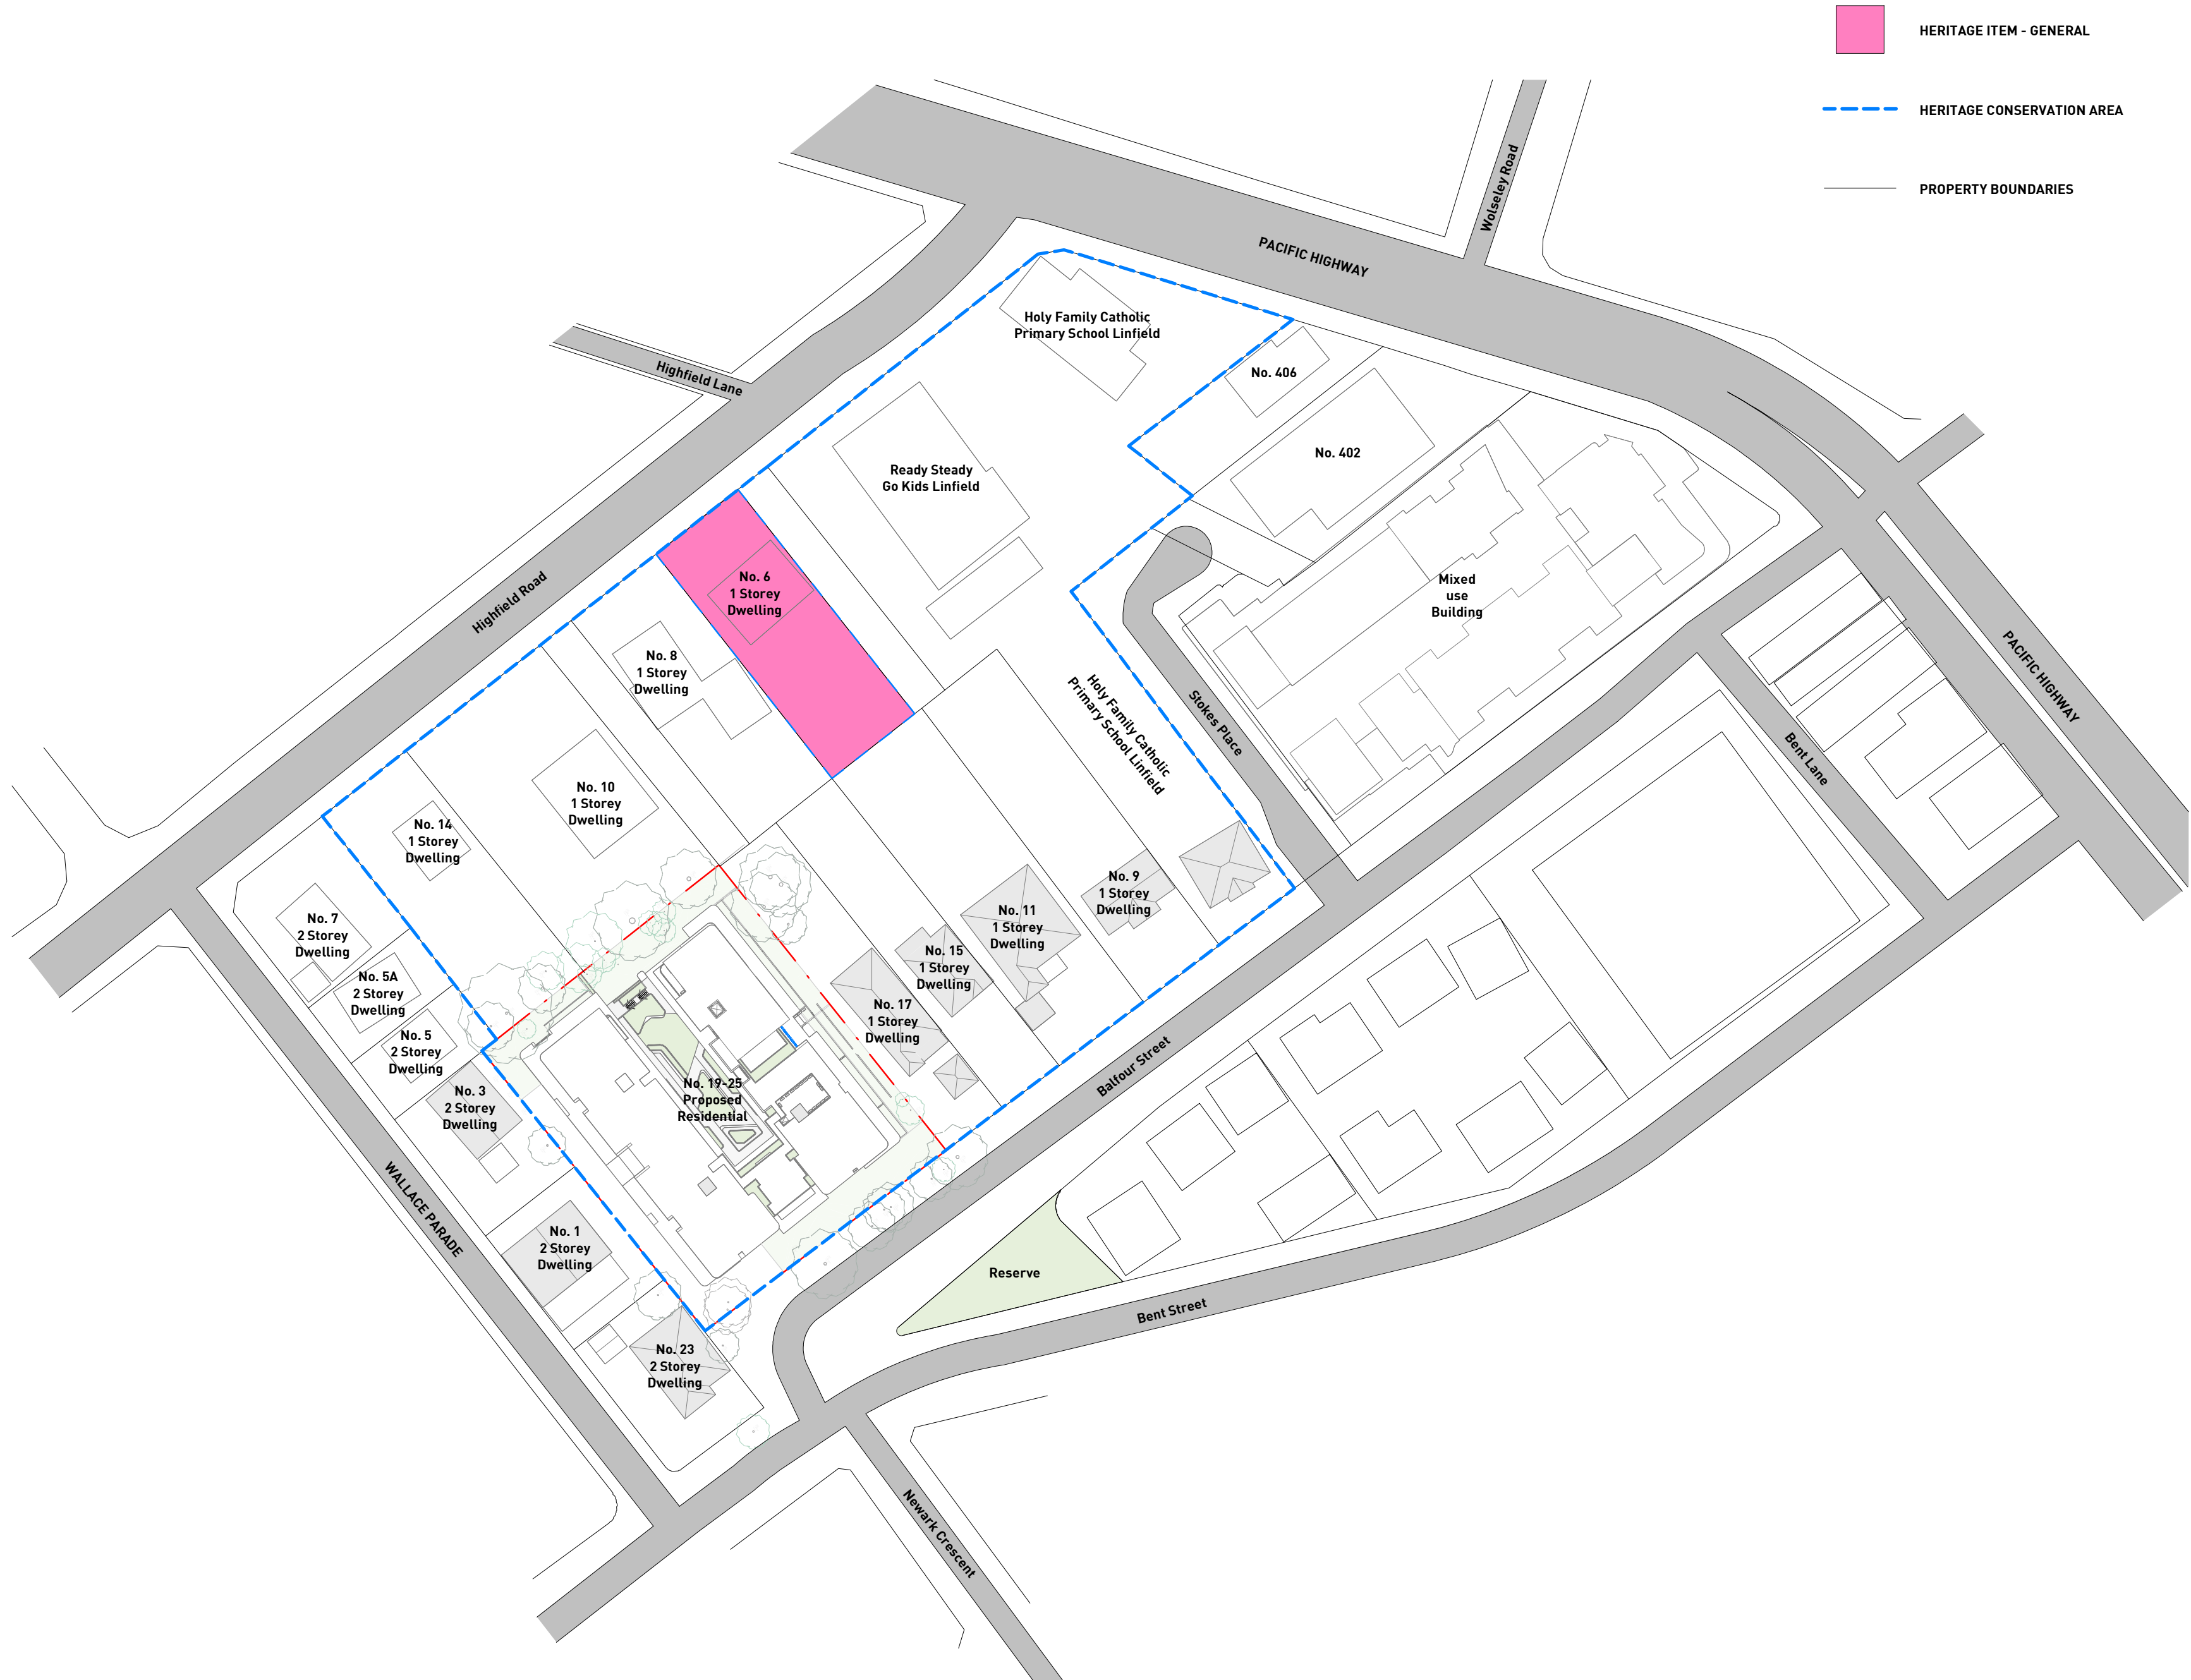


1
DA002
SITE PLAN - BALFOUR STREET/HIGHFIELD ROAD CONSERVATION AREA
1 : 1000

**No. 17
1 Storey
Dwelling**



**No. 15
1 Storey
Dwelling**

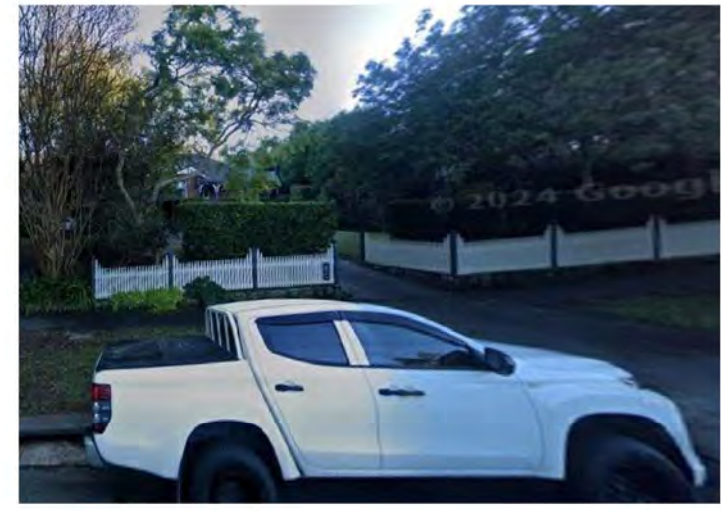

**No. 11
1 Storey
Dwelling**



**No. 9
1 Storey
Dwelling**



Mixed use Building



Mixed use Building



**No. 6
1 Storey
Dwelling**



Reserve



**Holy Family Catholic
Primary School Linfield**



No.	Date	Description
C	30-05-2025	SSDA - FOR SUBMISSION
B	16-05-2025	SSDA - ISSUE FOR COORDINATION
A	07-05-2025	ISSUE FOR DA SUBMISSION
	28-04-2025	DRAFT DA SET FOR COORDINATION

Amendments	
GILES TRIBE	
Level 1, 1 Chandos Street St Leonards 2065 NSW AUSTRALIA t: 61 2 9264 5005 e: gta@gilestribe.com.au Giles Tribe Pty Ltd ABN 50 001 259 507	
Nominated Architects: Mark G Broadley (BR20) Stuart D Hill (6459)	

Verify all dimensions on site prior to commencement of work.
Refer all discrepancies to the Architect for determination.
Use figured dimensions in preference to scaling.
This drawing is copyright and must not be retained, copied
or used without the written consent of Giles Tribe Architects.


Project:
**RESIDENTIAL FLAT BUILDING
19-25 BALFOUR STREET**

Drawn:
**SITE ANALYSIS - CONTEXT AND
SURROUNDINGS**

Status:	
Scale:	As indicated Job No.
Sheet Size:	24062
Date:	03/26/25
Drawn:	Author
Reviewed:	Checker


C:\Users\jessie\Documents\DA002 - Revit Local Fresh\19-25 Balfour St_Linfield TOD -
SSDA_202410_02.dwg, last saved: 10/24/2024 10:02:00 AM

 

-  HOUSE TO BE DEMOLISHED
-  TO BE REMOVED/DEMOLISHED
-  TREE PROTECTION ZONE BOUNDARY (TPZ)

C	30-05-2025	SSDA - FOR SUBMISSION
B	16-05-2025	SSDA - ISSUE FOR COORDINATION
A	07-05-2025	ISSUE FOR DA SUBMISSION
No.	Date	Description

Nominated Architects:

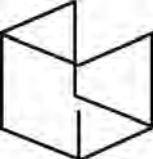

GILES
TRIBE


Level 1, 1 Chandos Street
St Leonards 2065 NSW AUSTRALIA
t: 61 2 9264 5005
e: gta@gilestribe.com.au
Giles Tribe Pty Ltd ABN 50 001 259 507

Verify all dimensions on site prior to commencement of work.
Refer all discrepancies to the Architect for determination.
Use figured dimensions in preference to scaling.
This drawing is copyright and must not be retained, copied or used without the written consent of Giles Tribe Architects.

Project:
**RESIDENTIAL FLAT BUILDING
19-25 BALFOUR STREET**

LINDFIELD

DEMOLITION PLAN

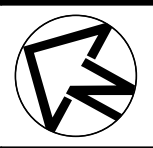

Status:

FOR APPROVAL

Scale: As indicated Job No: 24062 Drawing No: DA003 C

Sheet Size: A1

Date: 02/23/22

Drawn: RM

Rev:

Reviewed: DJ



No.	Date	Description
C	30-05-2025	SSDA - FOR SUBMISSION
B	16-05-2025	SSDA - ISSUE FOR COORDINATION
A	07-05-2025	ISSUE FOR DA SUBMISSION
	28-04-2025	DRAFT DA SET FOR COORDINATION

Amendments

GILES TRIBE
Level 1, 1 Chandos Street
St Leonards 2065 NSW AUSTRALIA
t: 61 2 9264 5005
e: gta@gilestribe.com.au
Giles Tribe Pty Ltd ABN 50 001259 507

Nominated Architects: Mark G Broadley [5820] Stuart D Hill [6459]

Verify all dimensions on site prior to commencement of work.
Refer all discrepancies to the Architect for determination.
Use figured dimensions in preference to scaling.
This drawing is copyright and must not be retained, copied
or used without the written consent of Giles Tribe Architects.

Project:
**RESIDENTIAL FLAT BUILDING
19-25 BALFOUR STREET**

LINDFIELD

Drawn:
SITE PLAN - PROPOSED

Status:
FOR APPROVAL

Scale: 1 : 200

Job No: 24062

Drawing No: DA100


Rev: C

Sheet Size: A1

Date: 09/04/2025

Drawn: RM

Reviewed: DJ

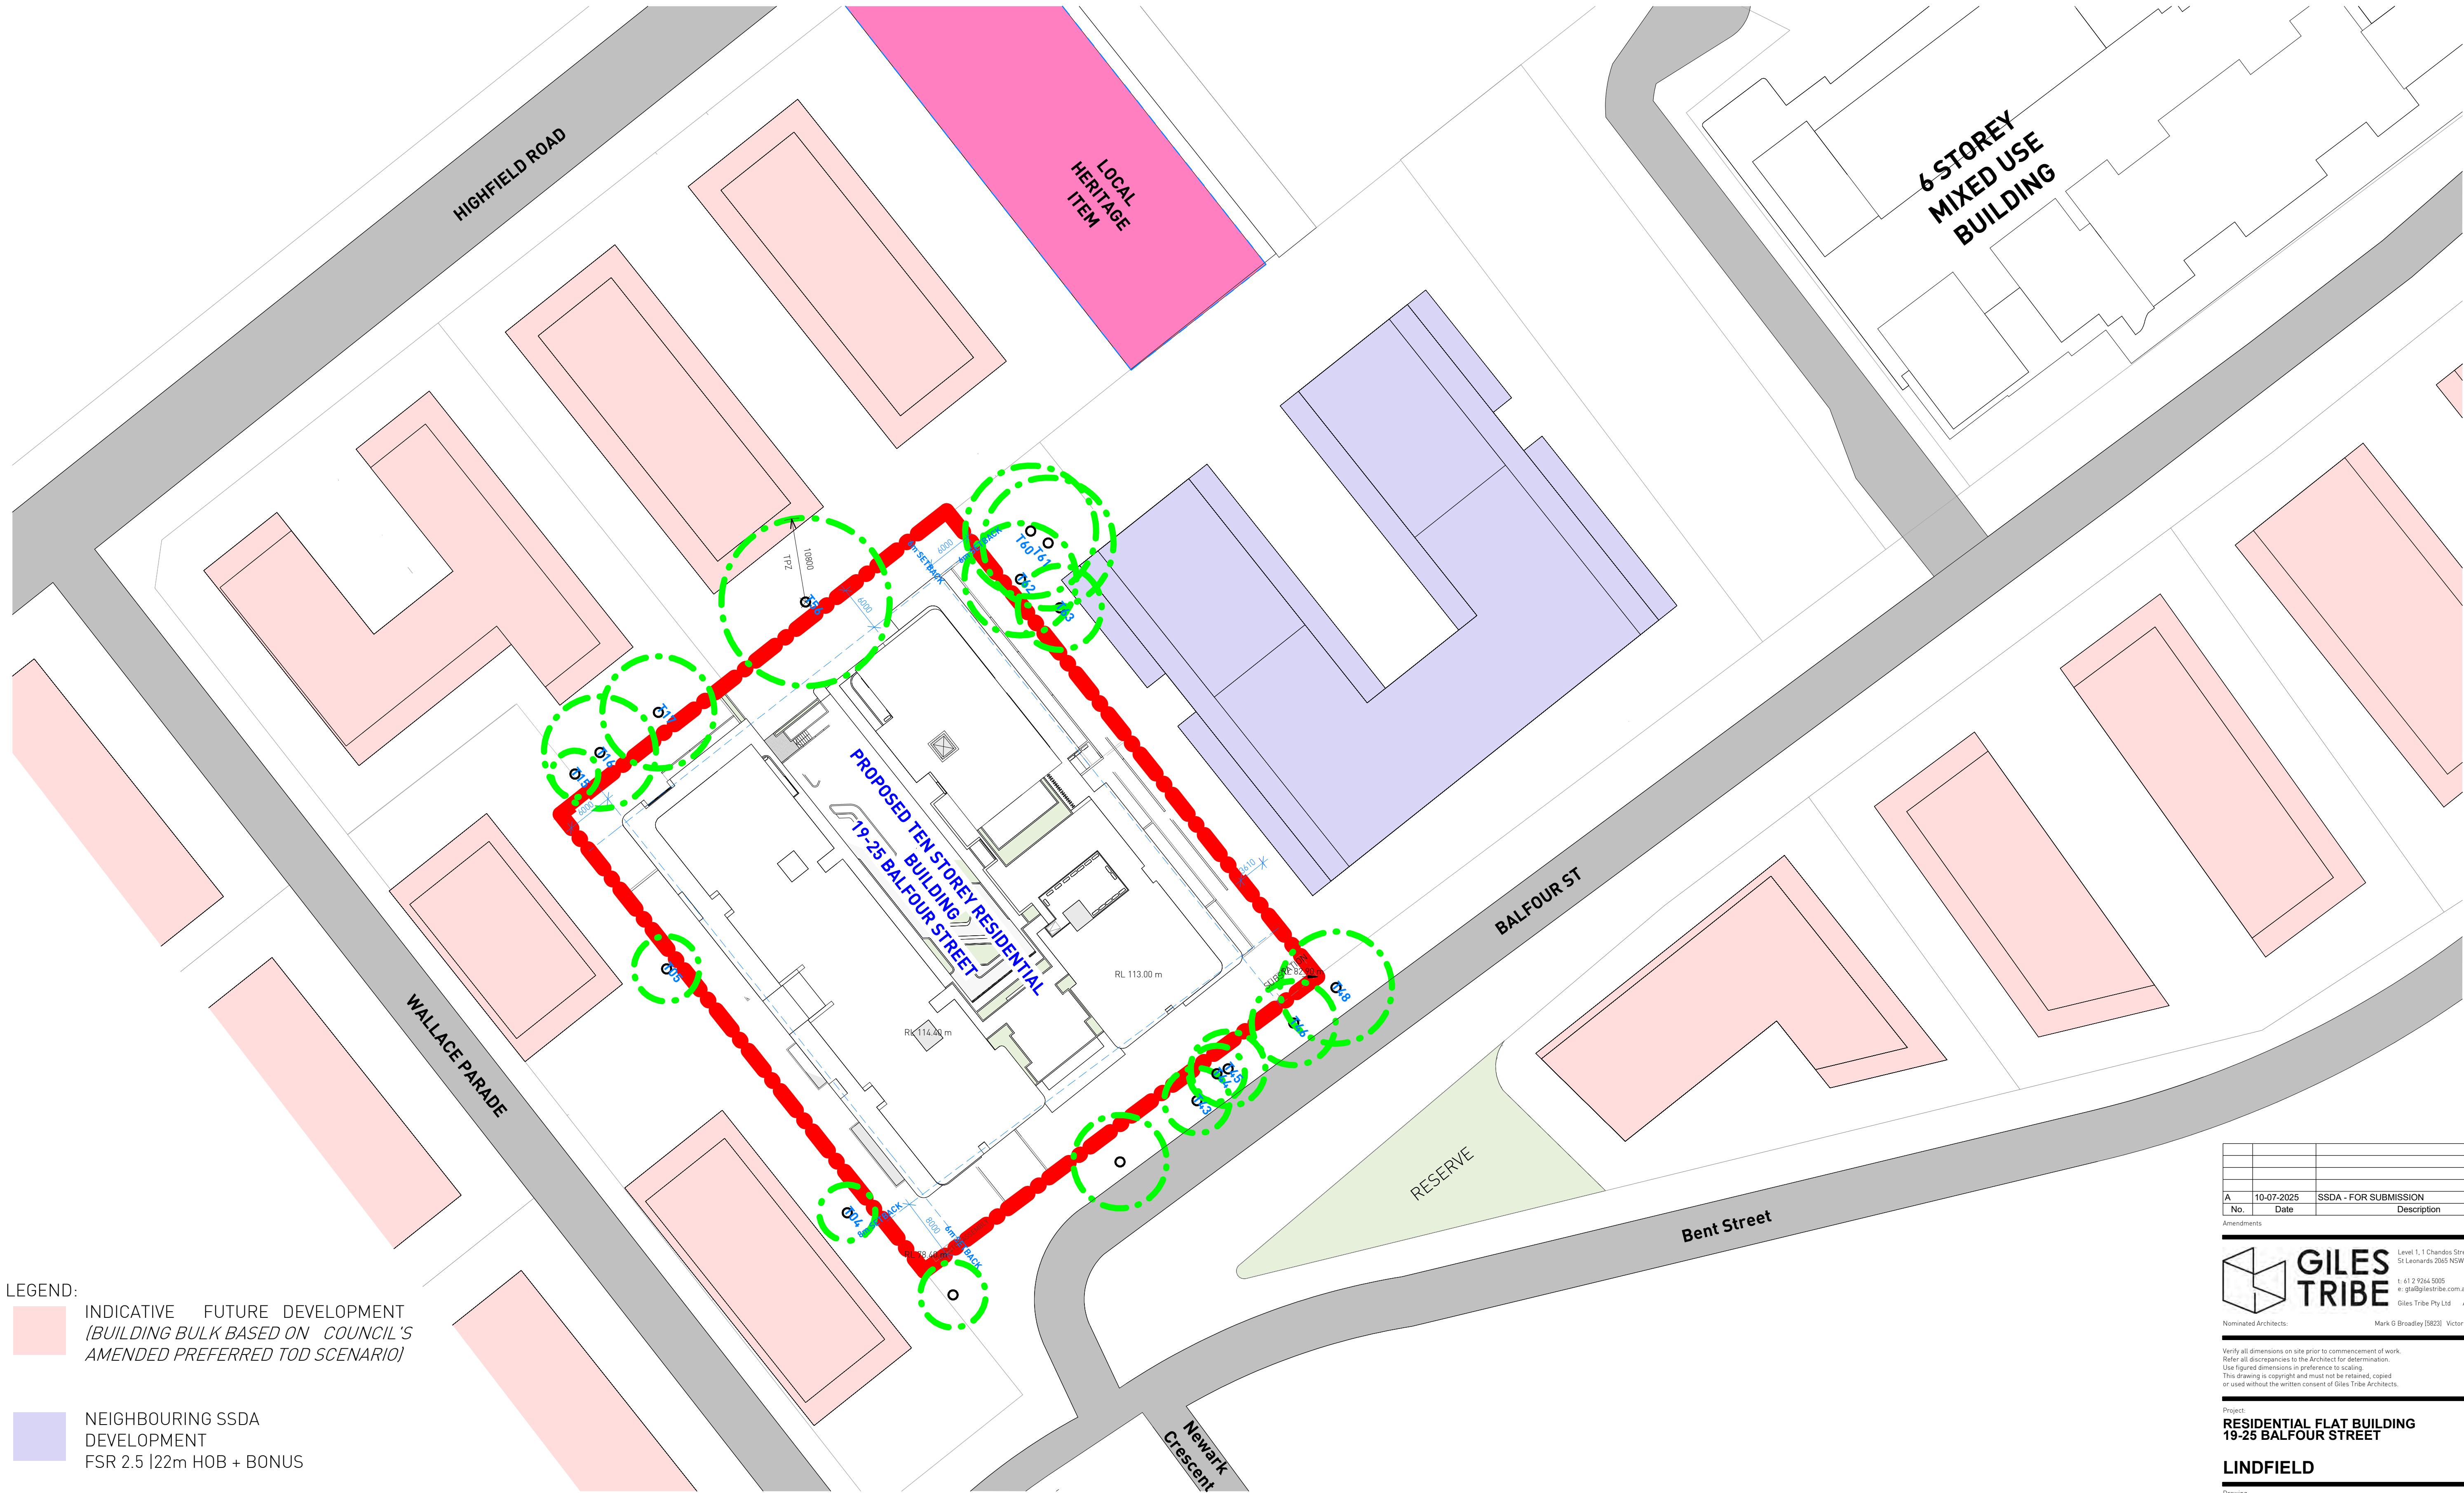

LEGEND:

INDICATIVE FUTURE DEVELOPMENT
(BUILDING BULK BASED ON COUNCIL'S
AMENDED PREFERRED TOD SCENARIO)

NEIGHBOURING SSDA
DEVELOPMENT
FSR 2.5 | 22m HOB + BONUS

1 SITE PLAN - FUTURE CONTEXT
DA101 1 : 400

No.	Date	Description
A	10-07-2025	SSDA - FOR SUBMISSION

Amendments

GILES TRIBE
Level 1, 1 Chandos Street
St Leonards 2065 NSW AUSTRALIA
t: 61 2 9264 5005
e: gta@gilestribe.com.au
Giles Tribe Pty Ltd ABN 50 001 259 507

Nominated Architects: Mark G Broadley (5823) Victor Schneider (11157)

Verify all dimensions on site prior to commencement of work.
Refer all discrepancies to the Architect for determination.
Use figured dimensions in preference to scaling.
This drawing is copyright and must not be retained, copied
or used without the written consent of Giles Tribe Architects.

Project:
**RESIDENTIAL FLAT BUILDING
19-25 BALFOUR STREET**

LINDFIELD

Drawn:
**SITE PLAN - INDICATIVE FUTURE
CONTEXT**

FOR APPROVAL

Scale:	As indicated	Job No:	Drawing No:	Rev:
Sheet Size:	A1	24062	DA101	A
Date:	09/04/2025			
Drawn:	RM	Reviewed:	DY	



1 : 150

Storage Area (Basement 2)		
	Count	Total Area
Storage Cage: Residential	29	161.8 m²

C	30-05-2025	SSDA - FOR SUBMISSION
B	16-05-2025	SSDA - ISSUE FOR COORDINATION
A	07-05-2025	ISSUE FOR DA SUBMISSION
	28-04-2025	DRAFT DA SET FOR COORDINATION
No.	Date	Description



Nominated Architects: Mark G Broadley [5823] Stuart D Hill [6459]

Verify all dimensions on site prior to commencement of work.
Refer all discrepancies to the Architect for determination.
Use figured dimensions in preference to scaling.
This drawing is copyright and must not be retained, copied
or used without the written consent of Giles Tribe Architects.

Project:
**RESIDENTIAL FLAT BUILDING
19-25 BALFOUR STREET**


LINDFIELD

Drawing:

BASEMENT 2 PLAN



Scale: 1 : 150 Job No. Drawing No. Rev
Sheet Size: A1 **24062 DA200 C**
Date: 09/04/2025
Drawn: RM/RB Reviewed DY/RM

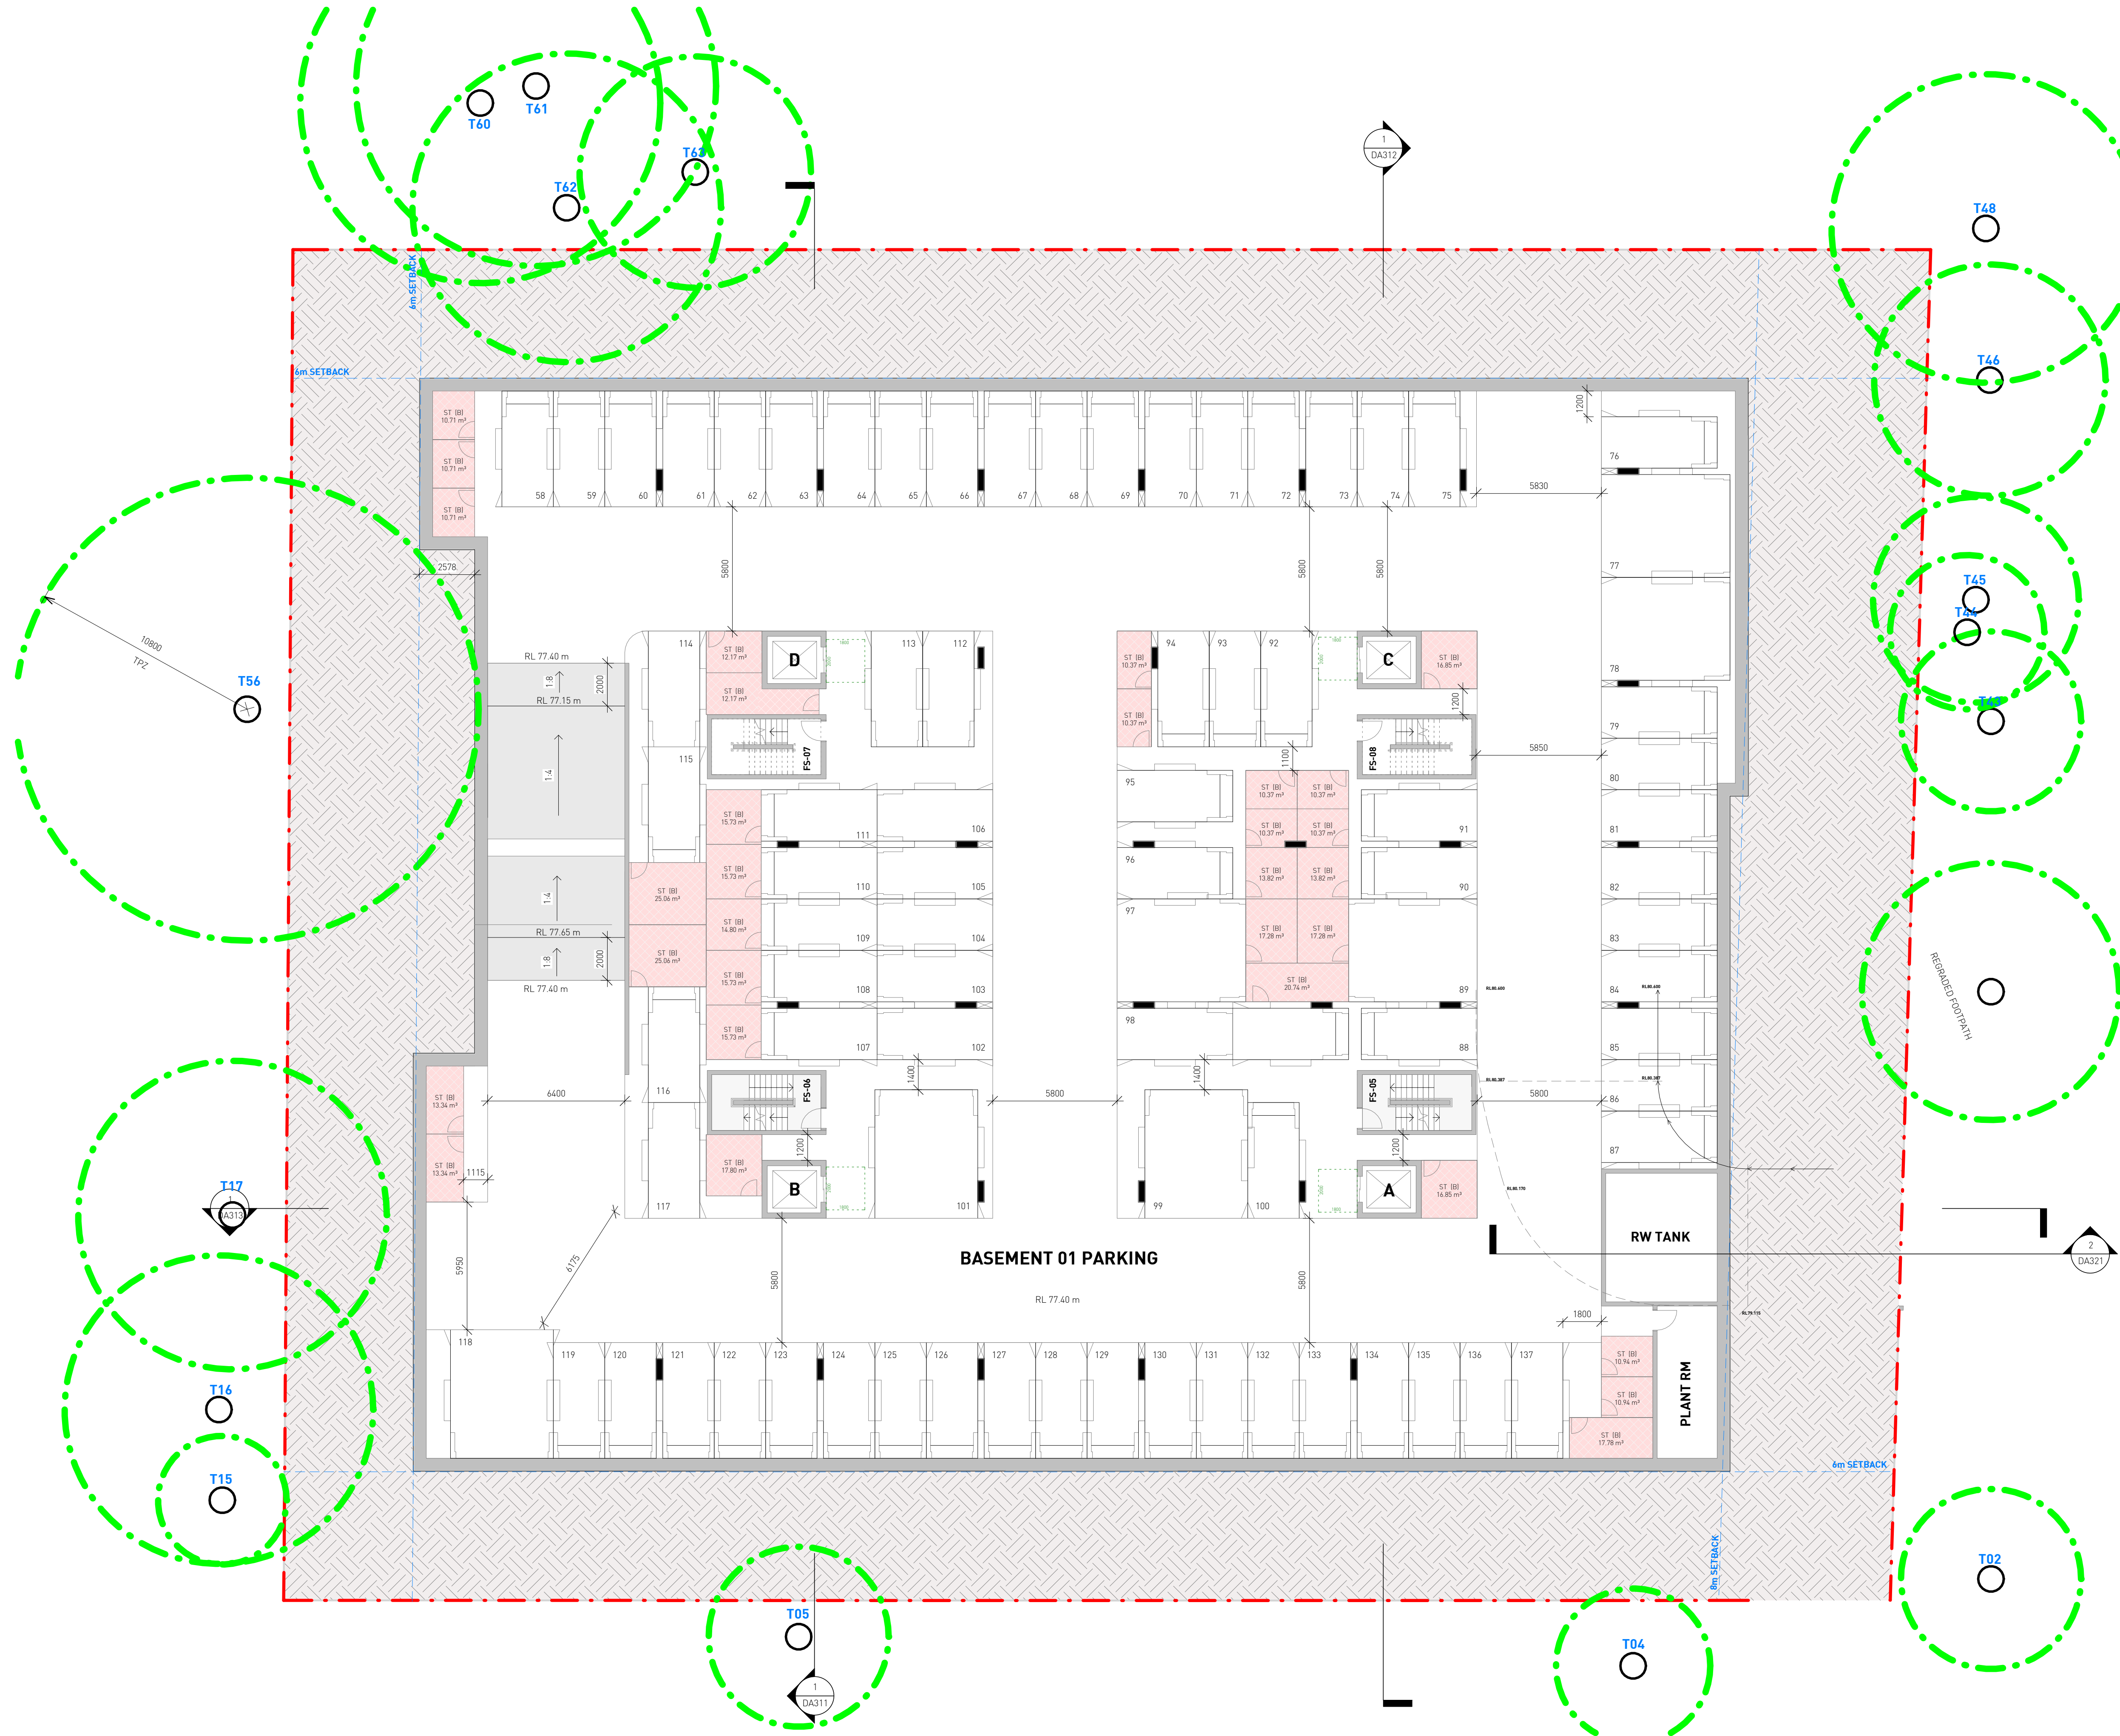

PARKING SCHEDULE	
Type	Count
Car Share - 5.4m x 2.4m	1
Removalist/Truck Bay - 3.0m x 7.0m	1
Residential - 5.4m x 2.4m	140
Residential_Platinum - 6.0m x 4.8m	15
Residential_Tandem - 5.4m x 2.4m	20
Visitor - 5.4m x 2.4m	15
Visitor_Accessible - 5.4m x 2.4m	1
Total Car Parking Spaces: 193	

Parking Schedule (Basement 01)	
Type	Count
Residential - 5.4m x 2.4m	64
Residential_Platinum - 6.0m x 4.8m	7
Residential_Tandem - 5.4m x 2.4m	10
Grand total: 81	

Storage Area (Basement 1)		
	Count	Total Area
Storage Cage: Residential	31	186.4 m ²

No.	Date	Description
C	30-05-2025	SSDA - FOR SUBMISSION
B	16-05-2025	SSDA - ISSUE FOR COORDINATION
A	07-05-2025	ISSUE FOR DA SUBMISSION
A	28-04-2025	DRAFT DA SET FOR COORDINATION

GILES TRIBE

Level 1, 1 Chandos Street
St Leonards 2065 NSW AUSTRALIA

t: 61 2 9264 5005
e: gta@gilestribe.com.au
Giles Tribe Pty Ltd ABN 50 001259 507

Nominated Architects:

Mark G Broadley (5820) Stuart D Hill (6459)

Verify all dimensions on site prior to commencement of work.
Refer all discrepancies to the Architect for determination.
Use figured dimensions in preference to scaling.
This drawing is copyright and must not be retained, copied or used without the written consent of Giles Tribe Architects.

Project:
**RESIDENTIAL FLAT BUILDING
19-25 BALFOUR STREET**

LINDFIELD

Drawn:
BASEMENT 1 PLAN

Status:

FOR APPROVAL

Scale: 1 : 150

Job No: 24062

Drawing No: **DA201**

Rev: **C**

Sheet Size: A1

Date: 09/04/2025

Drawn: RM/RB

Reviewed: DJ/RM



PARKING SCHEDULE		
Type	Count	
Car Share - 5.4m x 2.4m	1	
Removalist/Truck Bay - 3.0m x 7.0m	1	
Residential - 5.4m x 2.4m	140	
Residential Platinum - 6.0m x 4.8m	15	
Residential Tandem - 5.4m x 2.4m	20	
Visitor - 5.4m x 2.4m	15	
Visitor Accessible - 5.4m x 2.4m	1	
Total Car Parking Spaces: 193		

Parking Schedule (Lower Ground)		
Type	Count	
Car Share - 5.4m x 2.4m	1	
Removalist/Truck Bay - 3.0m x 7.0m	1	
Residential - 5.4m x 2.4m	27	
Residential Tandem - 5.4m x 2.4m	10	
Visitor - 5.4m x 2.4m	15	
Visitor Accessible - 5.4m x 2.4m	1	
Grand total: 55		

Storage Area (Lower Ground)		
	Count	Total Area
Storage Cage: Residential	26	99.5 m²

No.	Date	Description
C	30-05-2025	SSDA - FOR SUBMISSION
B	16-05-2025	SSDA - ISSUE FOR COORDINATION
A	07-05-2025	ISSUE FOR DA SUBMISSION
A	28-04-2025	DRAFT DA SET FOR COORDINATION

Amendments

GILES TRIBE

Level 1, 1 Chandos Street
St Leonards 2065 NSW AUSTRALIA
t: 61 2 9264 5005
e: gta@gilestribe.com.au
Giles Tribe Pty Ltd ABN 50 001259 507

Nominated Architects: Mark G Broadley [BREC] Stuart D Hill [d59]

Verify all dimensions on site prior to commencement of work.
Refer all discrepancies to the Architect for determination.
Use figured dimensions in preference to scaling.
This drawing is copyright and must not be retained, copied or used without the written consent of Giles Tribe Architects.

Project:
**RESIDENTIAL FLAT BUILDING
19-25 BALFOUR STREET**

LINDFIELD

Drawn:
LOWER GROUND LEVEL PLAN

Status: **FOR APPROVAL**

Scale: 1 : 150 Job No: 24062 Drawing No: DA202 C Rev: 1

Sheet Size: A1

Date: 09/04/2025

Drawn: RM Reviewed: DJ



Storage Area (Ground)		
	Count	Total Area
Storage Cage: Residential	9	38.5 m ²

C	30-05-2025	SSDA - FOR SUBMISSION
B	16-05-2025	SSDA - ISSUE FOR COORDINATION
A	07-05-2025	ISSUE FOR DA SUBMISSION
	28-04-2025	DRAFT DA SET FOR COORDINATION
No.	Date	Description

Amendments

GILES TRIBE
Level 1, 1 Chandos Street
St Leonards 2065 NSW AUSTRALIA
t: 61 2 9264 5005
e: gta@gilestribe.com.au
Giles Tribe Pty Ltd ABN 50 001259 507

Nominated Architects: Mark G Broadley (5823) Stuart D Hill (6459)

Verify all dimensions on site prior to commencement of work.
Refer all discrepancies to the Architect for determination.
Use figured dimensions in preference to scaling.
This drawing is copyright and must not be retained, copied or used without the written consent of Giles Tribe Architects.

Project:
**RESIDENTIAL FLAT BUILDING
19-25 BALFOUR STREET**

LINDFIELD

Drawn:
GROUND LEVEL PLAN

Status:
FOR APPROVAL

Scale:	1 : 150	Job No:	24062	Drawing No:	DA203	Rev:	C
Sheet Size:	A1	Date:	09/04/2025	Drawn:	RM	Reviewed:	DY



C	30-05-2025	SSDA - FOR SUBMISSION
B	16-05-2025	SSDA - ISSUE FOR COORDINATION
A	07-05-2025	ISSUE FOR DA SUBMISSION
No.	Date	Description

Amendments

Level 1, 1 Chandos Street St Leonards 2065 NSW AUSTRALIA
1: 61 2 9264 5005 e: gta@gilestribe.com.au Giles Tribe Pty Ltd ABN 50 001259 507

Nominated Architects: Mark G Broadley (B620) Stuart D Hill (6459)

Verify all dimensions on site prior to commencement of work.
Refer all discrepancies to the Architect for determination.
Use figured dimensions in preference to scaling.
This drawing is copyright and must not be retained, copied or used without the written consent of Giles Tribe Architects.


Project:
**RESIDENTIAL FLAT BUILDING
19-25 BALFOUR STREET**

LINDFIELD

Drawn:
LEVEL 1 PLAN

Status:
FOR APPROVAL

Scale:	1 : 150	Job No:	24062	Drawing No:	DA204	Rev:	C
Sheet Size:	A1	Date:	09/04/2025	Drawn:	RM	Reviewed:	DY

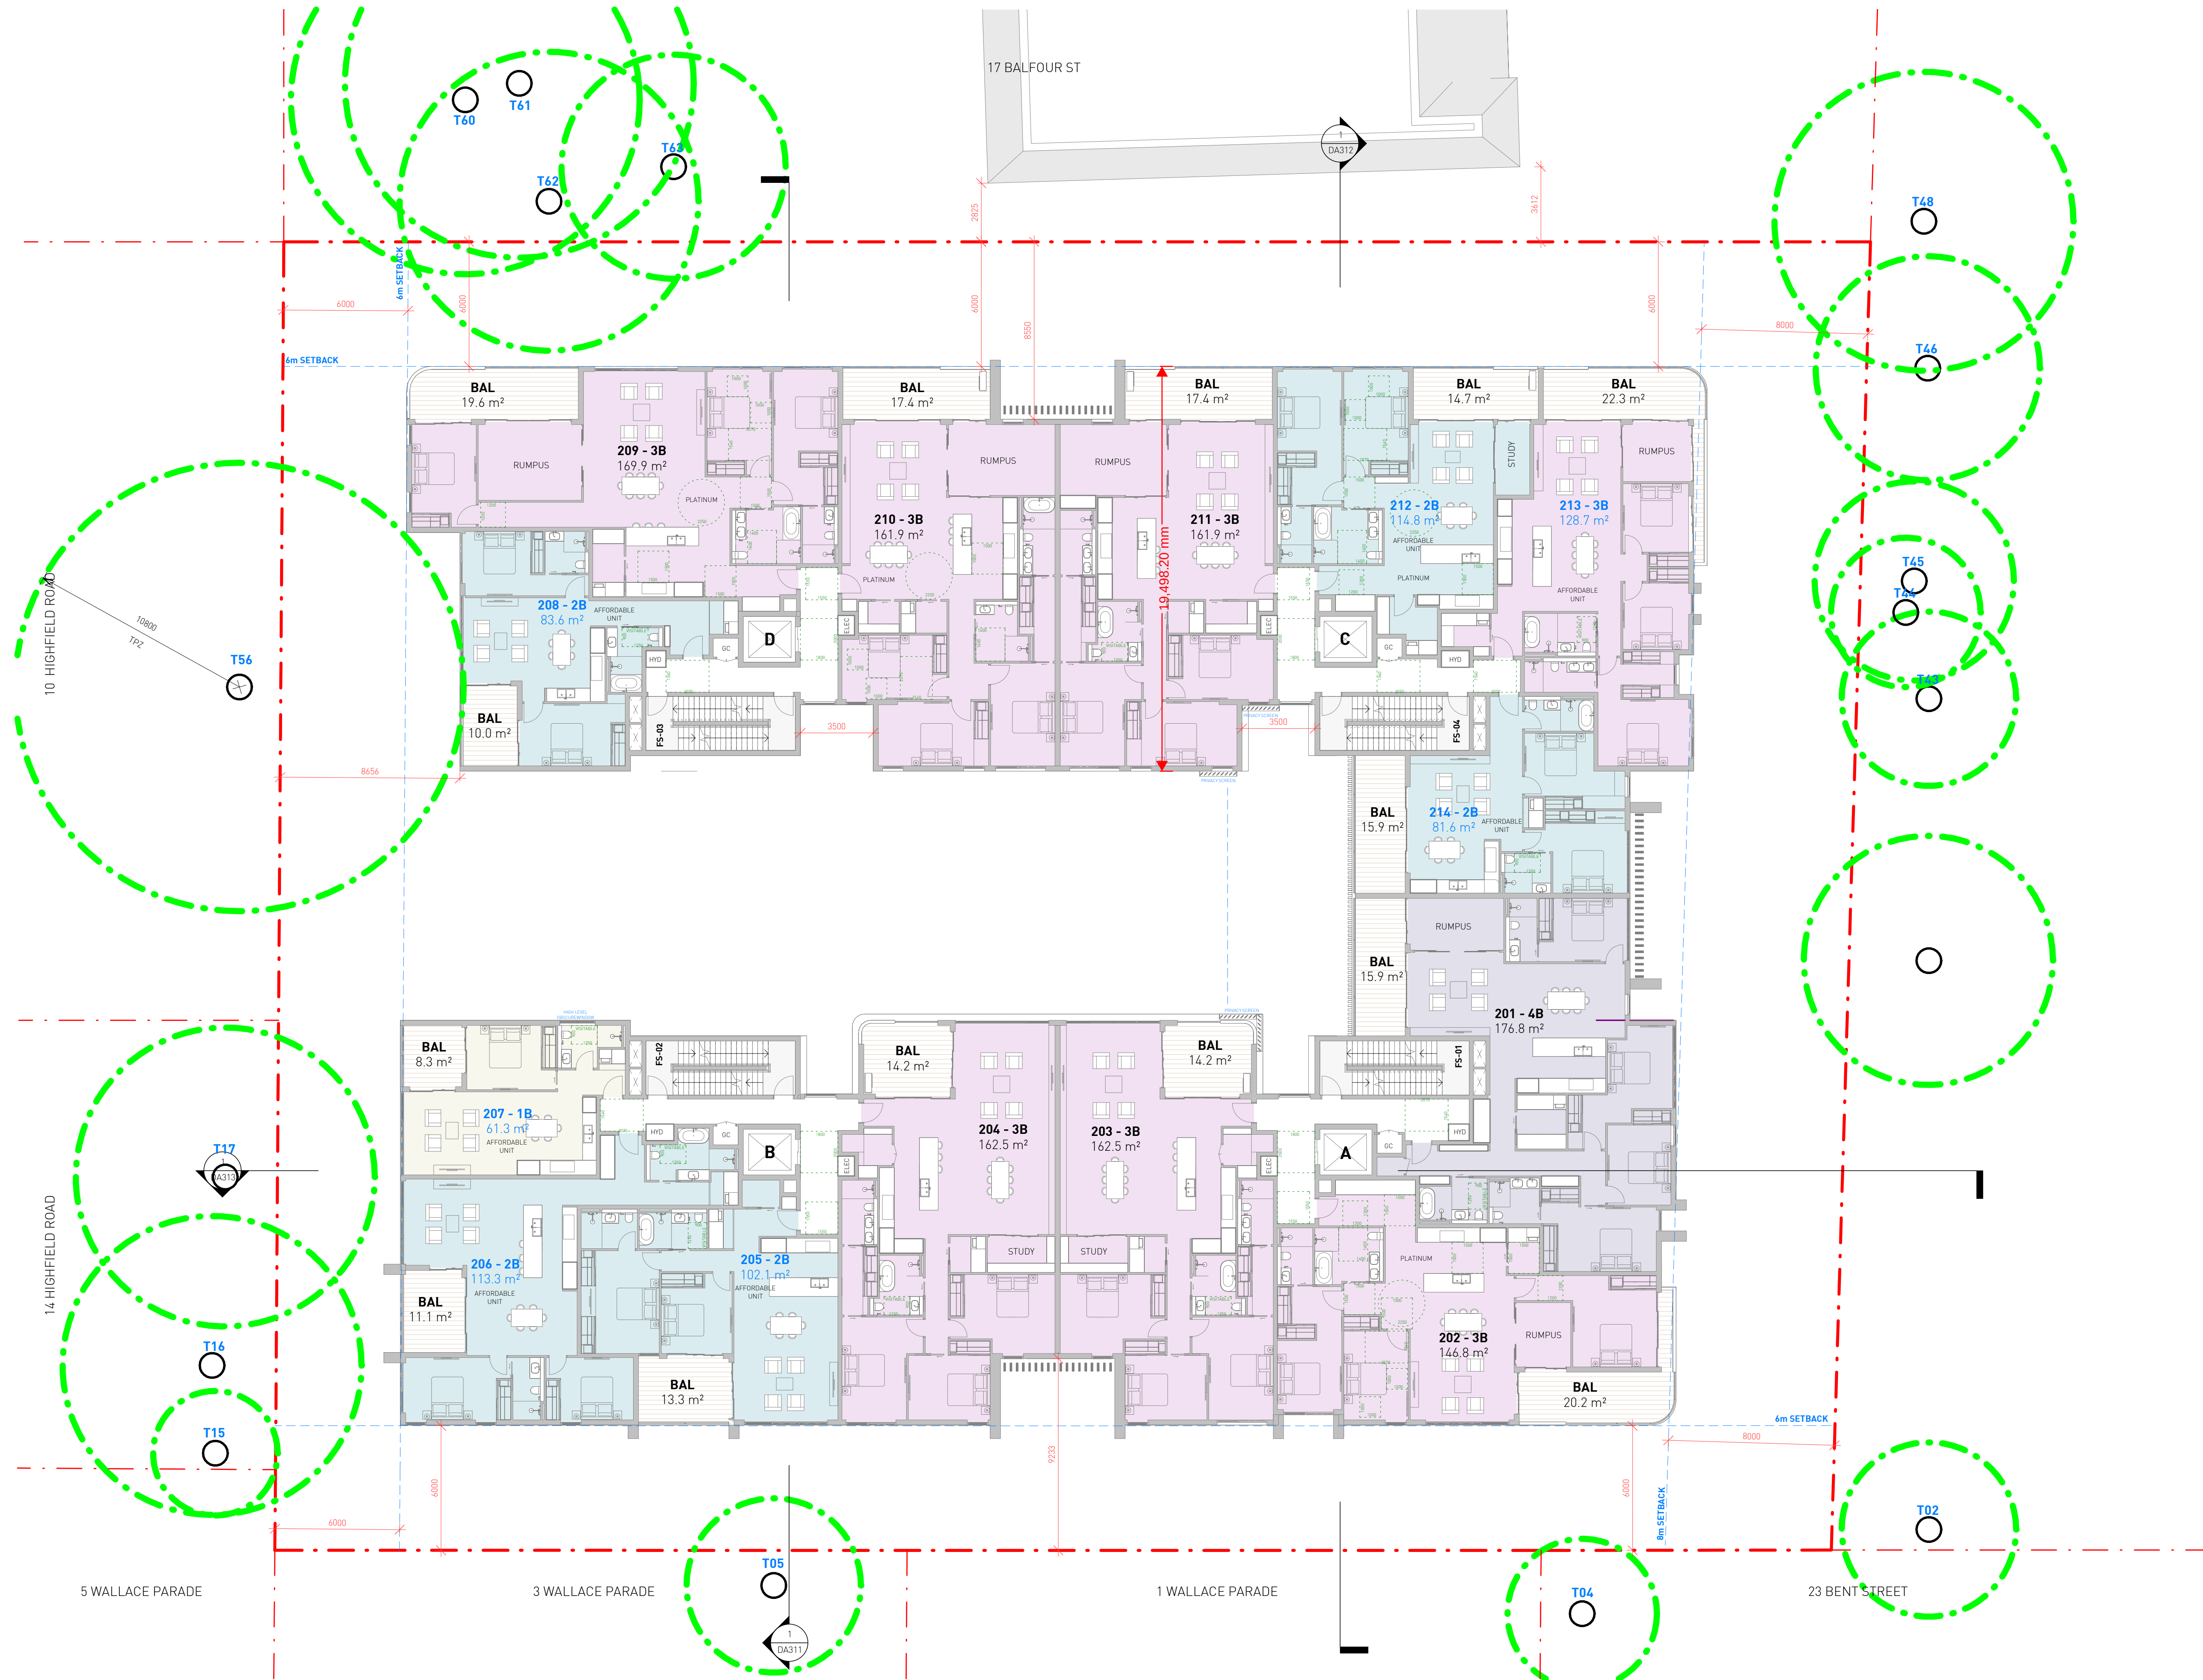

LEVEL 2 FLOOR PLAN
1 : 150

No.	Date	Description
C	30-05-2025	SSDA - FOR SUBMISSION
B	16-05-2025	SSDA - ISSUE FOR COORDINATION
A	07-05-2025	ISSUE FOR DA SUBMISSION
	28-04-2025	DRAFT DA SET FOR COORDINATION

GILES TRIBE
Level 1, 1 Chandos Street
St Leonards 2065 NSW AUSTRALIA
t: 61 2 9264 5005
e: gta@gilestribe.com.au
Giles Tribe Pty Ltd ABN 50 001259 507

Nominated Architects: Mark G Broadley (5820) Stuart D Hill (6459)

Verify all dimensions on site prior to commencement of work.
Refer all discrepancies to the Architect for determination.
Use figured dimensions in preference to scaling.
This drawing is copyright and must not be retained, copied or used without the written consent of Giles Tribe Architects.


Project:
**RESIDENTIAL FLAT BUILDING
19-25 BALFOUR STREET**

LINDFIELD

LEVEL 2 PLAN

Status: **FOR APPROVAL**

Scale:	1 : 150	Job No:	24062	Drawing No:	DA205	Rev:	C
Sheet Size:	A1	Drawn:	RM	Reviewed:	DY		

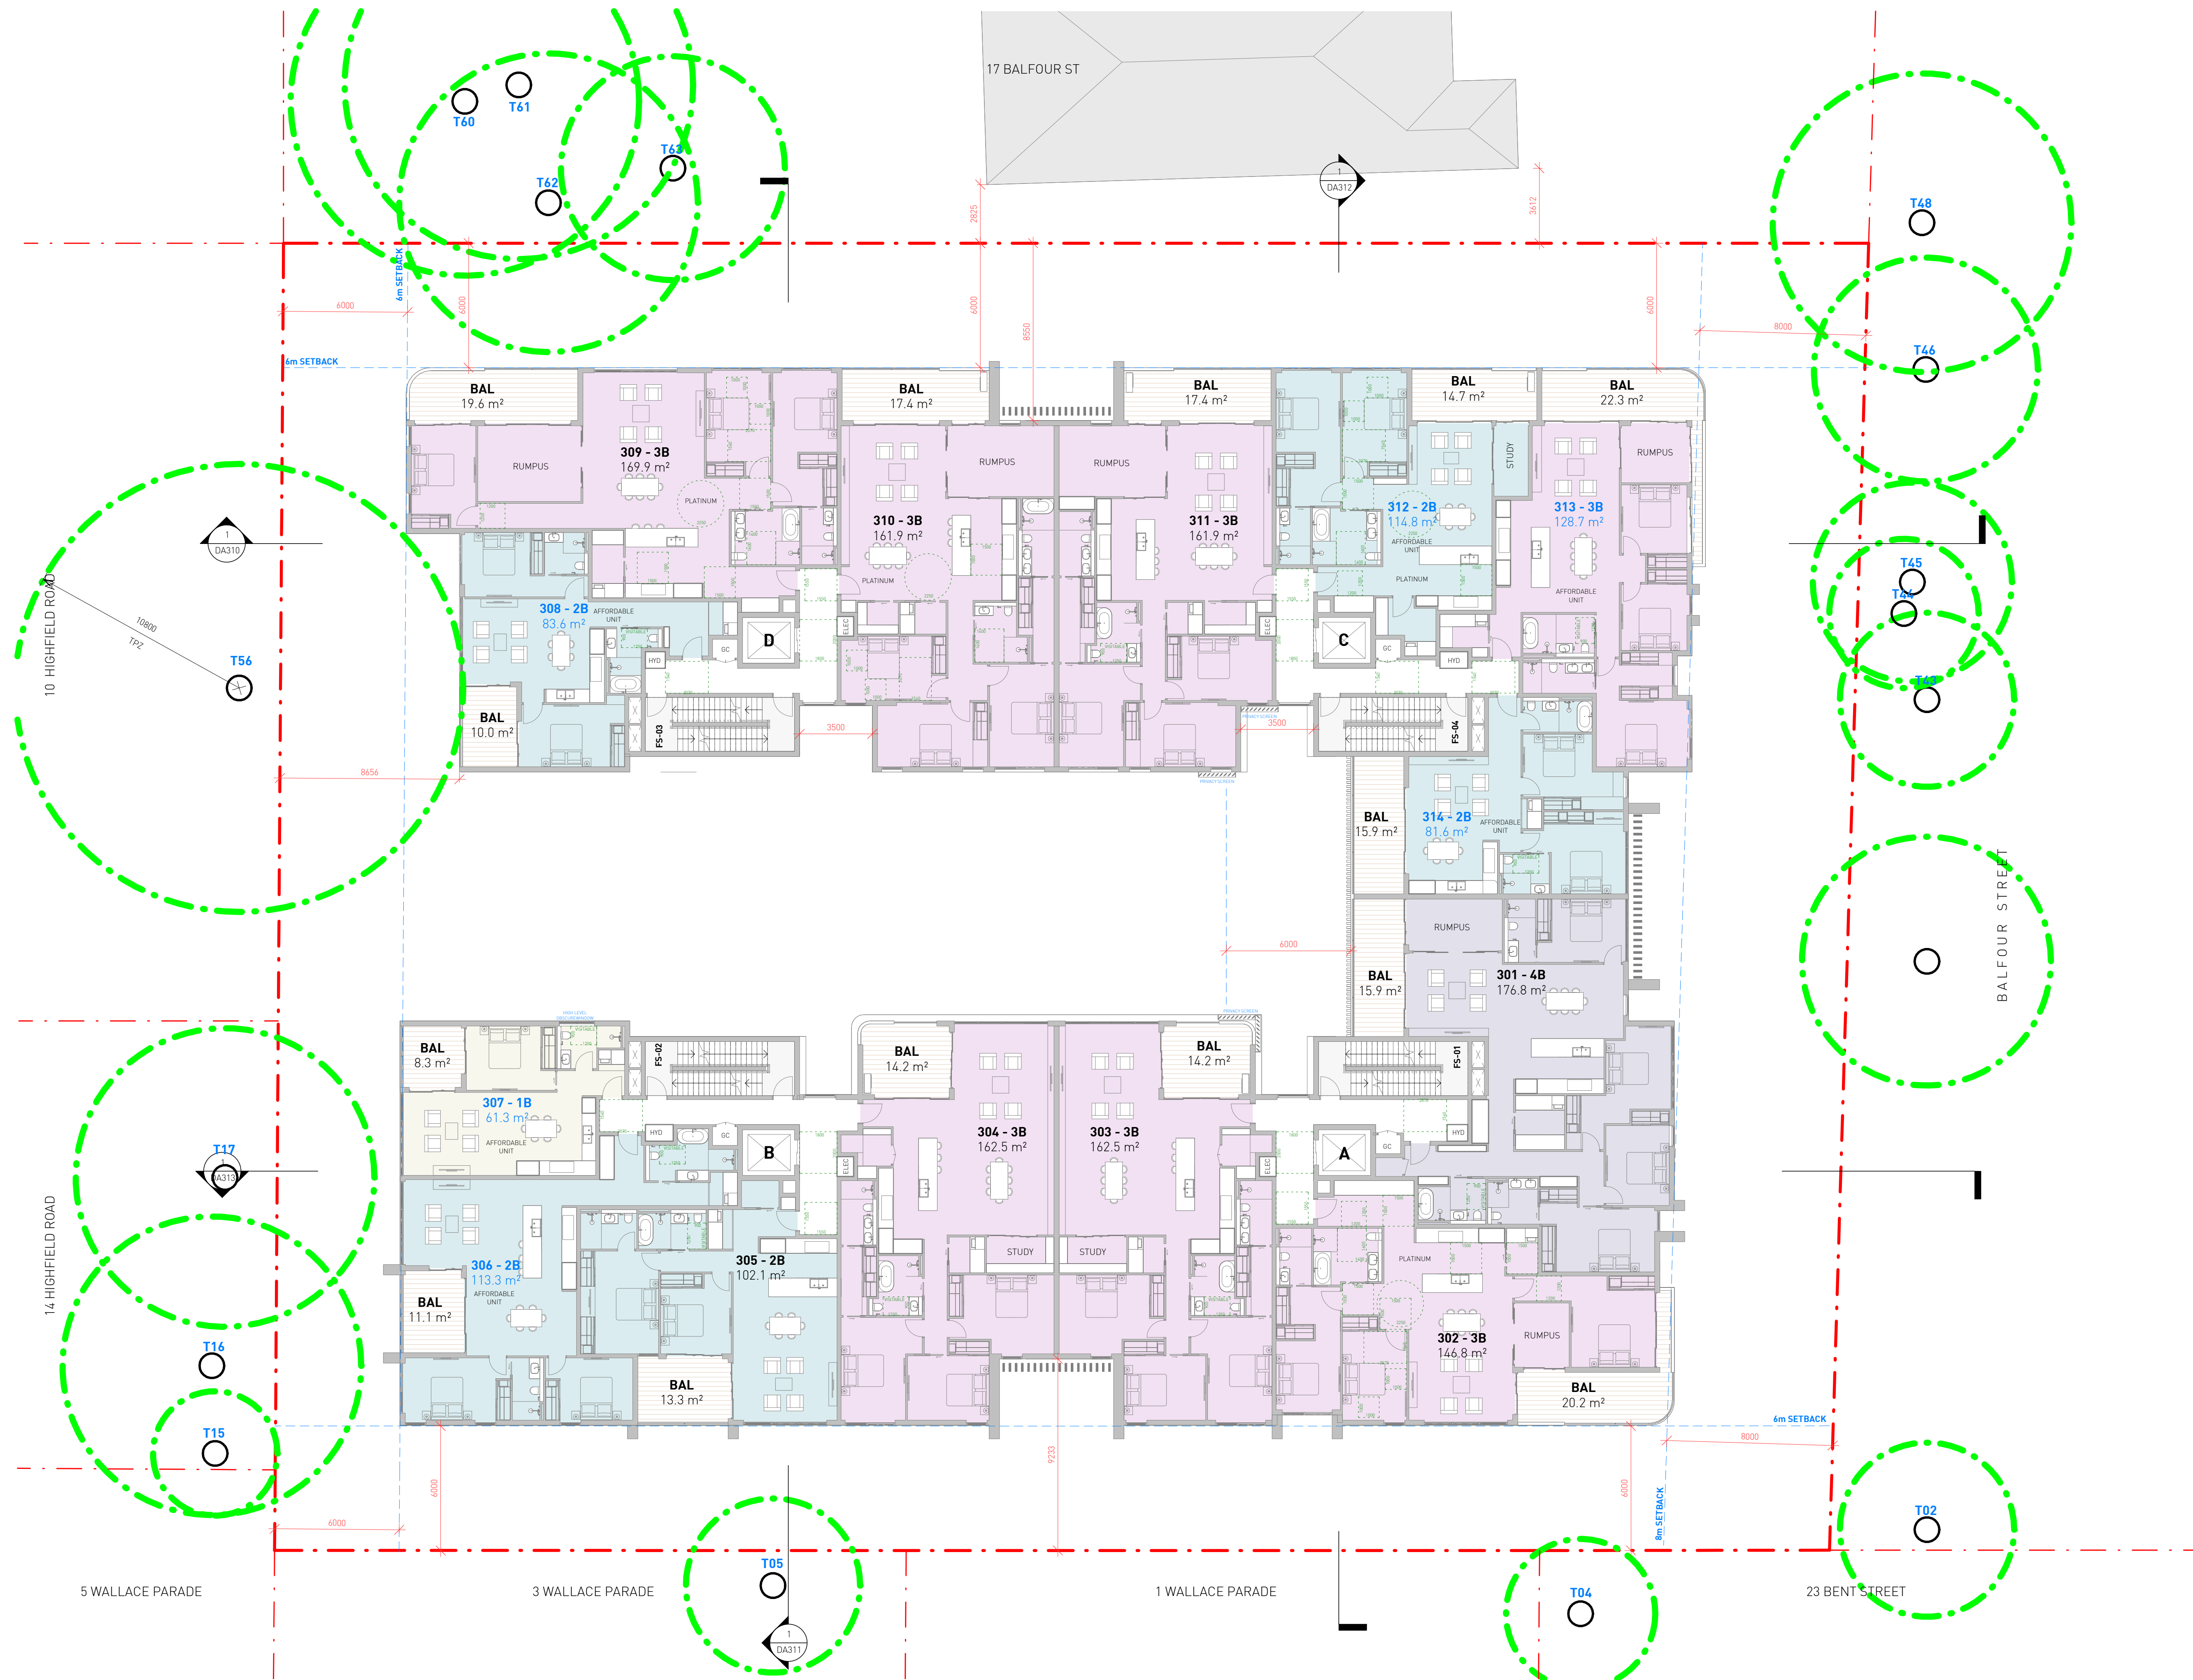

C	30-05-2025	SSDA - FOR SUBMISSION
B	16-05-2025	SSDA - ISSUE FOR COORDINATION
A	07-05-2025	ISSUE FOR DA SUBMISSION
No.	Date	Description

Nominated Architects: Mark O Brodley (5823) Victor Schneider (11157)

GILES TRIBE

Level 1, 1 Chandos Street
St Leonards 2065 NSW AUSTRALIA
t: 61 2 9264 5005
e: gta@gilestribe.com.au
Giles Tribe Pty Ltd ABN 50 001259 507

Verify all dimensions on site prior to commencement of work.
Refer all discrepancies to the Architect for determination.
Use figured dimensions in preference to scaling.
This drawing is copyright and must not be retained, copied
or used without the written consent of Giles Tribe Architects.

Project:
**RESIDENTIAL FLAT BUILDING
19-25 BALFOUR STREET**

LINDFIELD

LEVEL 3 PLAN

Status: **FOR APPROVAL**


Scale: 1 : 150 Sheet Size: A1 Date: 09/04/2025 Drawn: RM

Job No: 24062 Reviewed: DJ


Drawing No: DA206 C



		Status:	
		FOR APPROVAL	
Scale:	1 : 150	Job No.	Drawing No.
Sheet Size	A1	24062 DA207 C	
Date:	09/04/2025		
Drawn:	RM	Reviewed	DY

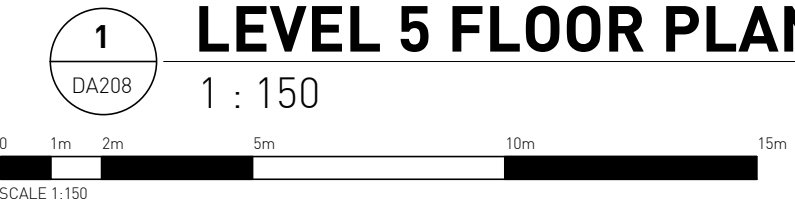

	Station:	FOR APPROVAL		
Scale:	1" = 150'	Job No.	Drawing No.	Revised
Sheet Size:	24062 DA208 C			
Date:	09/04/2025			
Drawn:	RM	Reviewed	TJY	

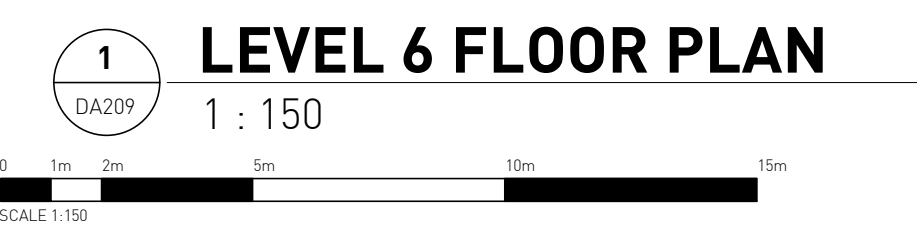

Scale: 1 : 150 Job No. Drawing No. Revision
Sheet Size: 24062 DA209 C
Date: 09/04/2025
Drawn: RM Reviewed: DY




Scale: 1 : 150 Job No. Drawing No. Re


Sheet Size: 24062 DA210 C

Date: 09/04/2025

Drawn: Author Reviewed Checker

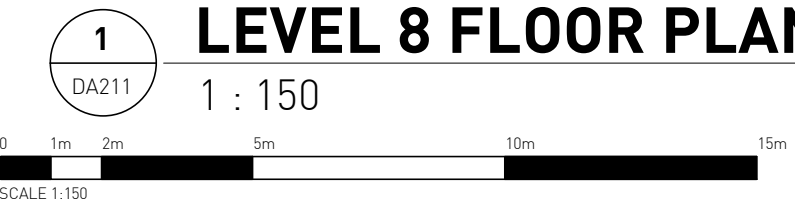

Scale:	1 : 150	Job No.	Drawing No.	Rev.
Sheet Size:	24062 DA211 C			
Date:	09/04/2025			
Drawn:	Author	Reviewed	Checker	

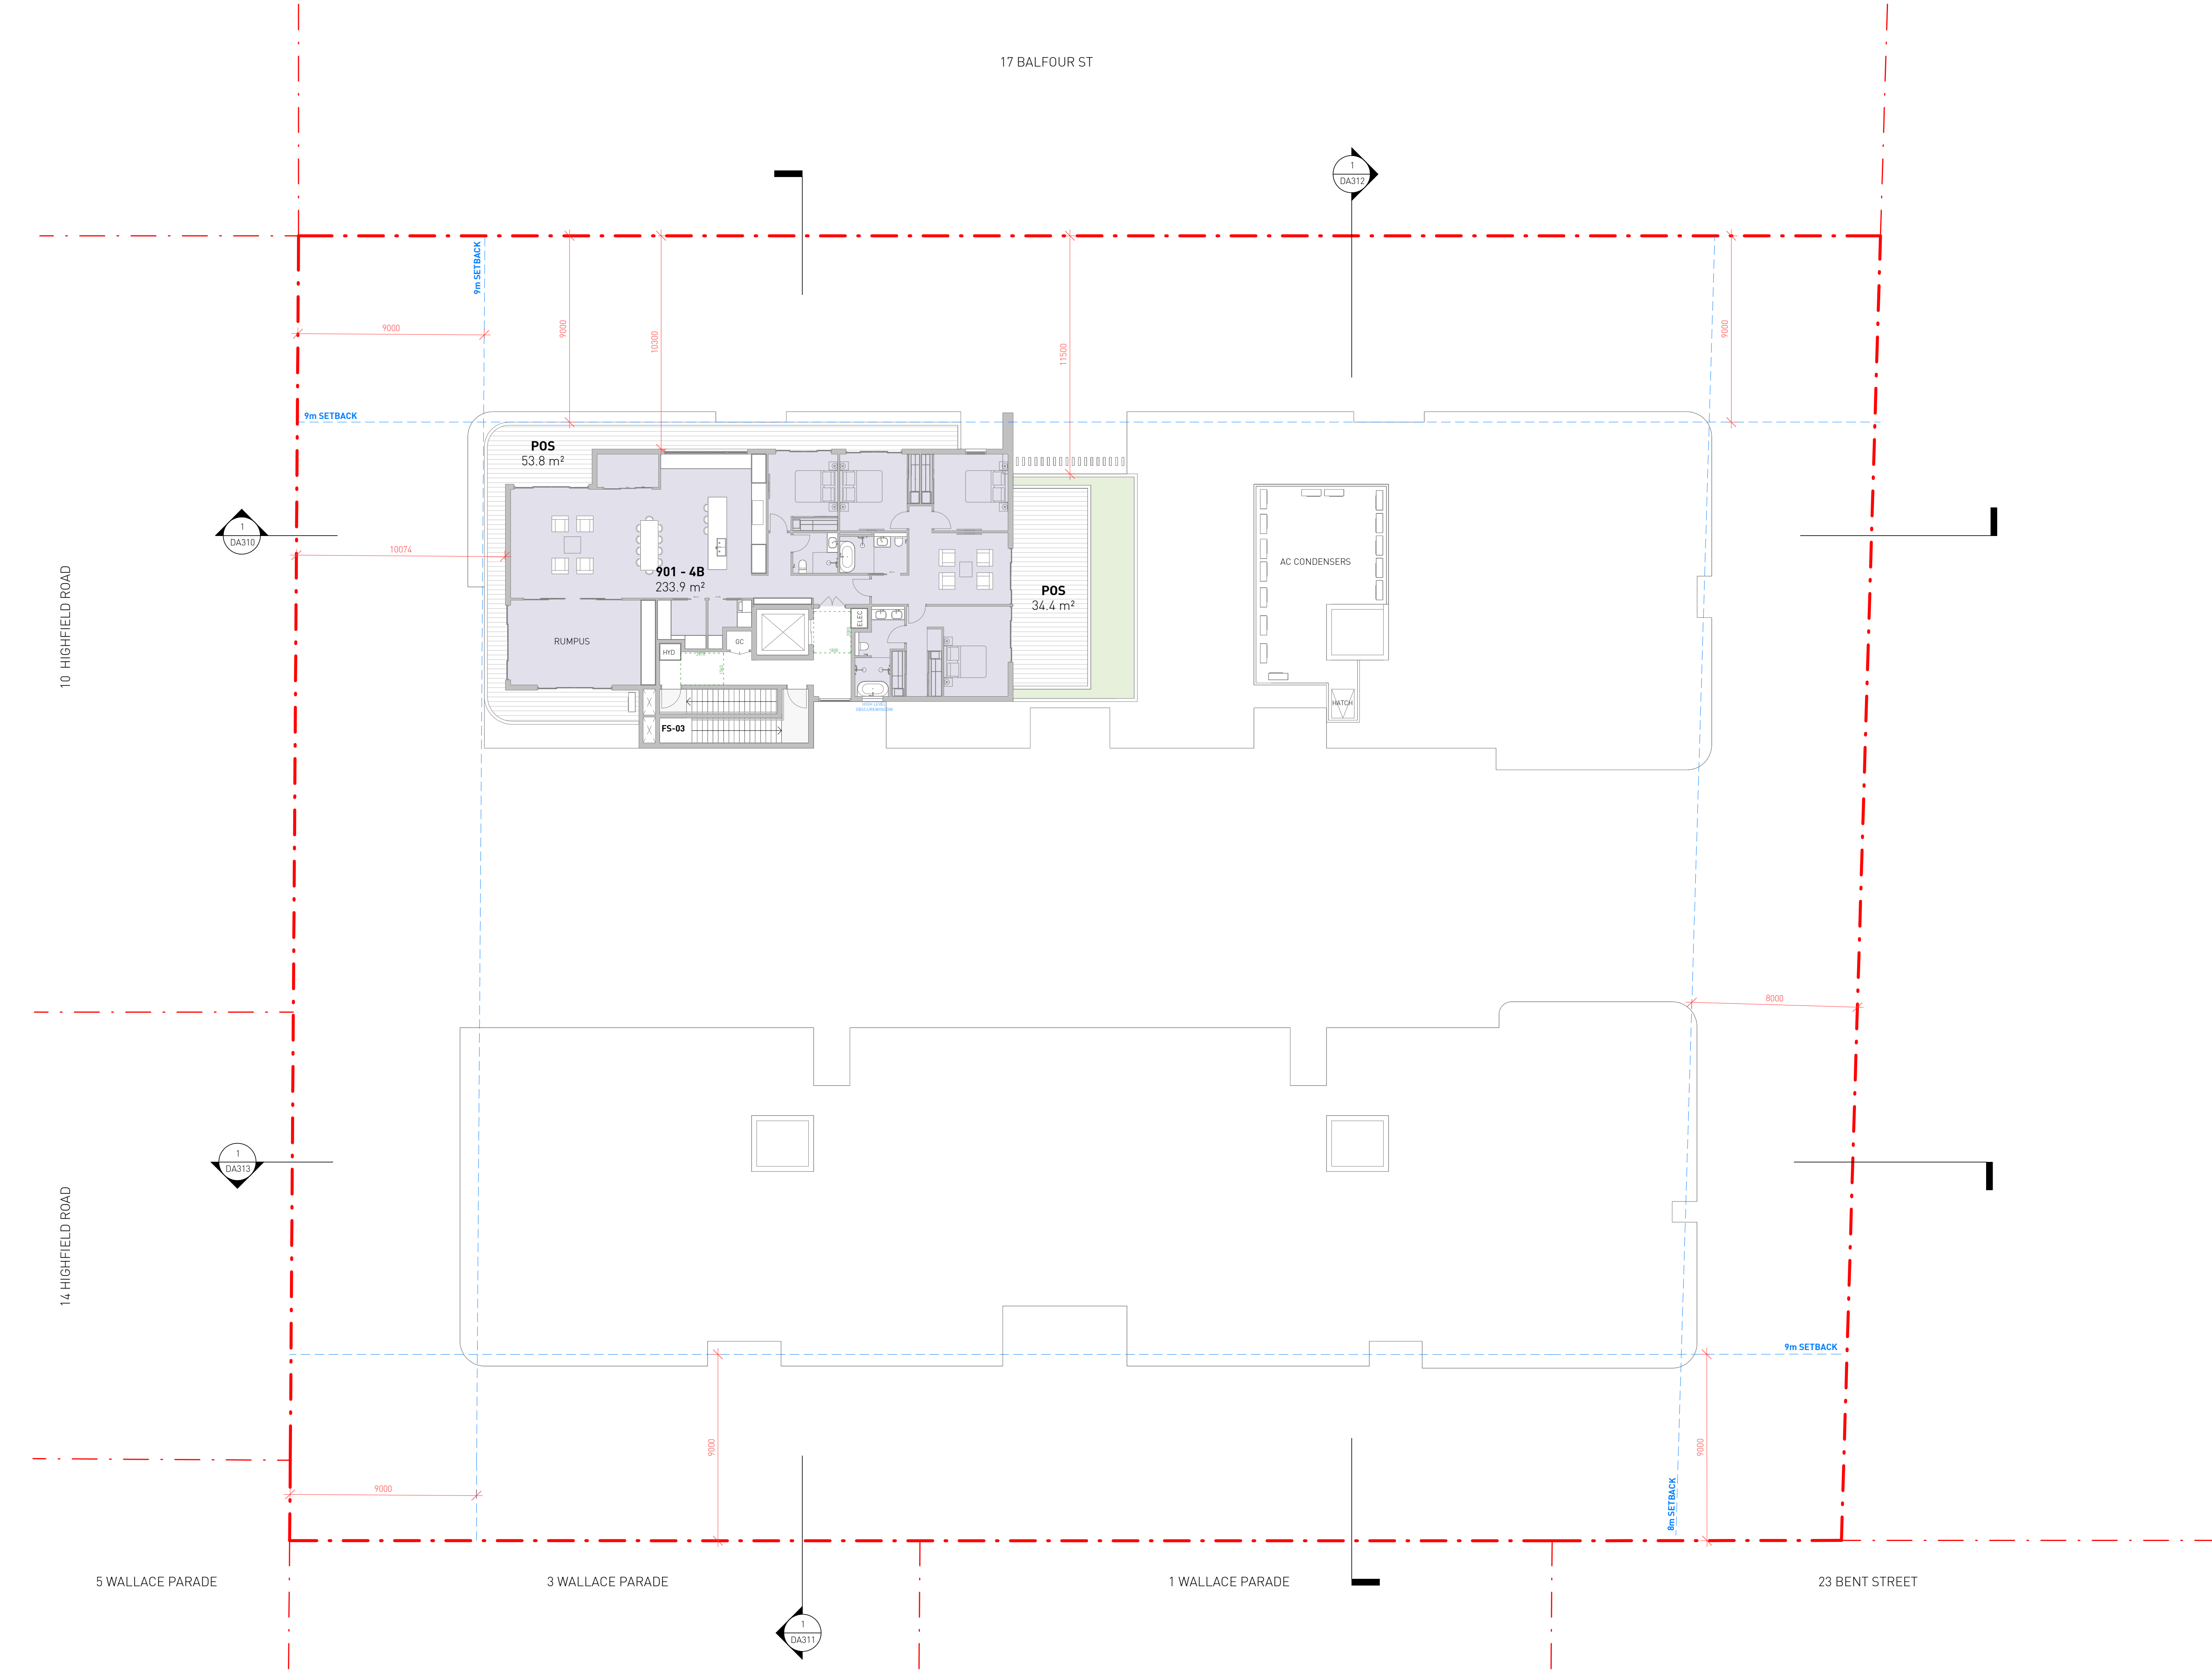

1

DA212

LEVEL 9 FLOOR PLAN

1 : 150

01m2m5m10m15m

SCALE 1:150

No.	Date	Description
C	30-05-2025	SSDA - FOR SUBMISSION
B	16-05-2025	SSDA - ISSUE FOR COORDINATION
A	07-05-2025	ISSUE FOR DA SUBMISSION
	28-04-2025	DRAFT DA SET FOR COORDINATION

GILES TRIBE

Level 1, 1 Chandos Street
St Leonards 2065 NSW AUSTRALIA

t: 61 2 9264 5005
e: gta@gilestribe.com.au
Giles Tribe Pty Ltd ABN 50 001259 507

Nominated Architects:

Mark G Broadley (BR20) Stuart D Hill (SA59)

Verify all dimensions on site prior to commencement of work.
Refer all discrepancies to the Architect for determination.
Use figured dimensions in preference to scaling.
This drawing is copyright and must not be retained, copied
or used without the written consent of Giles Tribe Architects.

Project:
**RESIDENTIAL FLAT BUILDING
19-25 BALFOUR STREET**

Drawn:
LEVEL 9 PLAN

Status:

Scale: 1 : 150

Job No:

Drawing No:

Rev:

Sheet Size:

Date: 09/04/2025



Drawn: Author

24062

DA212

C

Reviewed: Checker

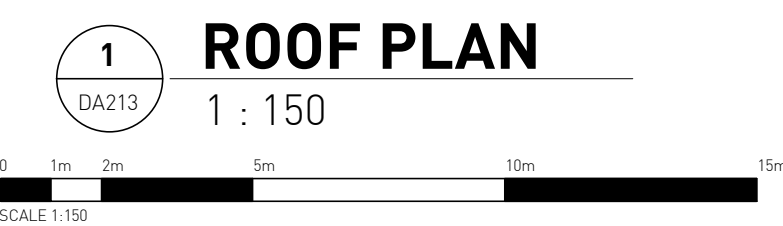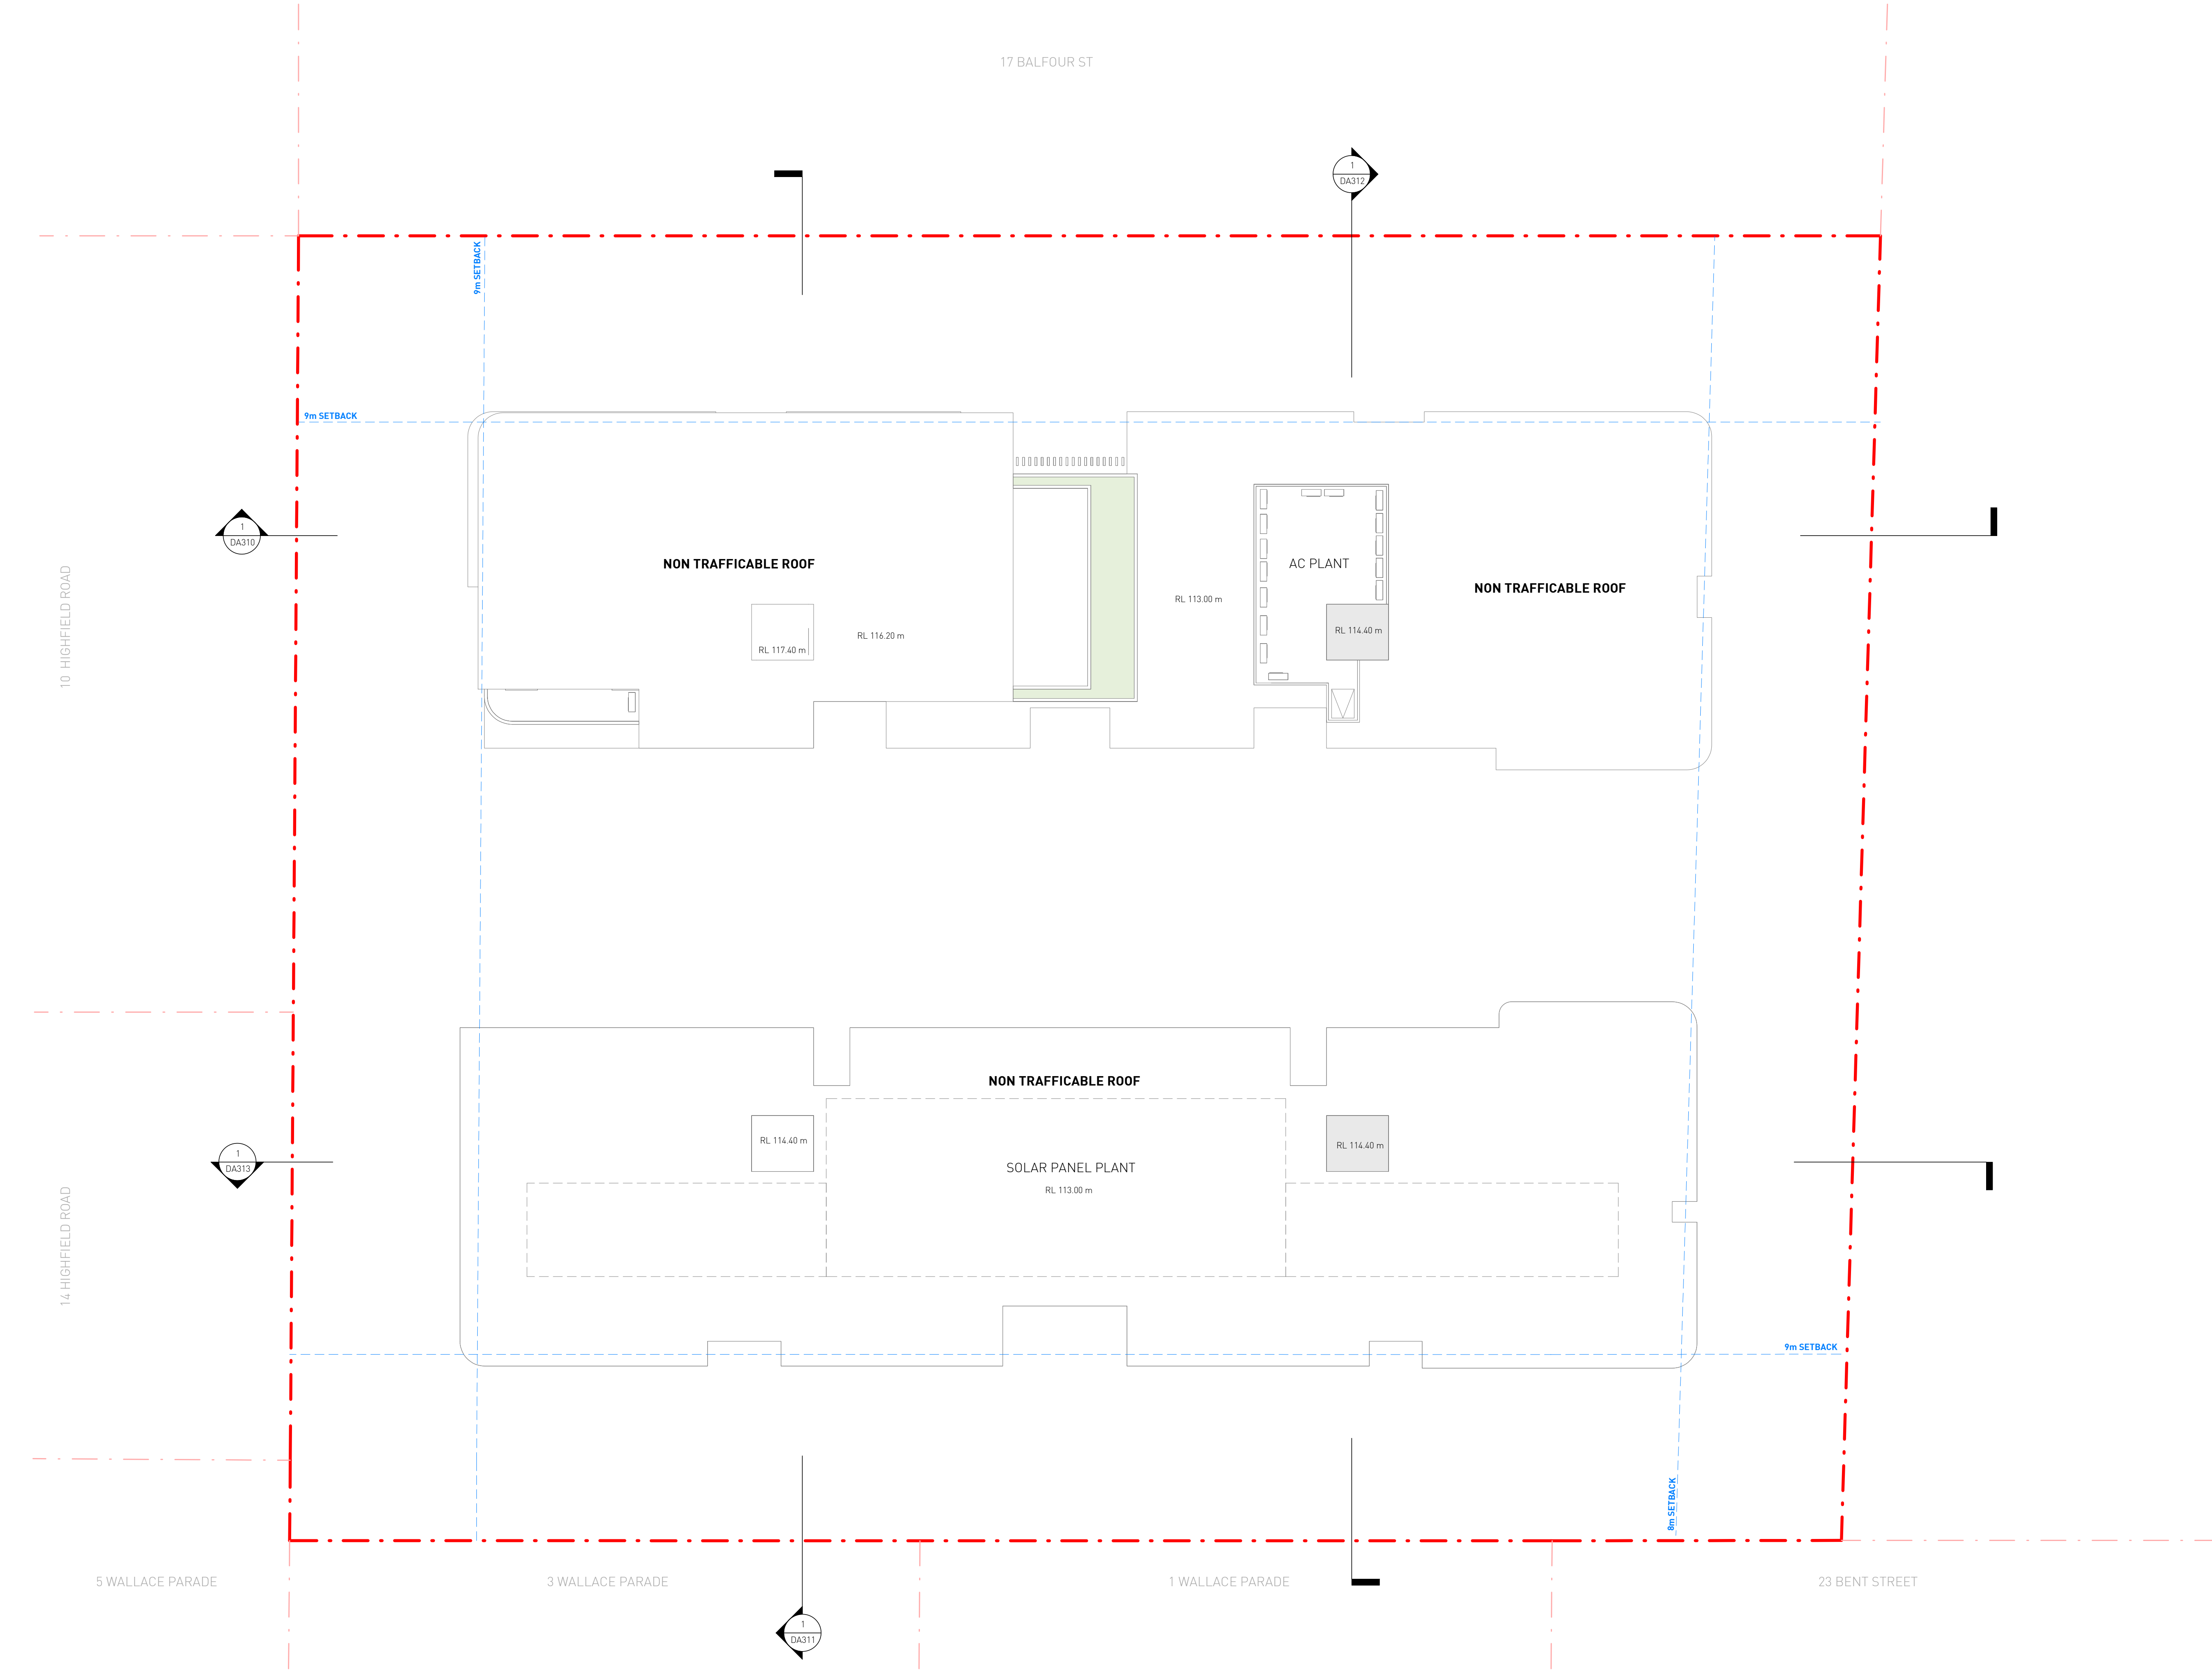

No.	Date	Description
C	30-05-2025	SSDA - FOR SUBMISSION
B	16-05-2025	SSDA - ISSUE FOR COORDINATION
A	07-05-2025	ISSUE FOR DA SUBMISSION
	28-04-2025	DRAFT DA SET FOR COORDINATION

Amendments

Level 1, 1 Chandos Street St Leonards 2065 NSW AUSTRALIA	
t: 61 2 9264 5005 e: gta@gilestribe.com.au Giles Tribe Pty Ltd ABN 50 001259 507	

Nominated Architects: Mark G Broadley (B620) Stuart D Hill (6459)

Verify all dimensions on site prior to commencement of work.
Refer all discrepancies to the Architect for determination.
Use figured dimensions in preference to scaling.
This drawing is copyright and must not be retained, copied
or used without the written consent of Giles Tribe Architects.

Project:
**RESIDENTIAL FLAT BUILDING
19-25 BALFOUR STREET**

LINDFIELD

Drawn:
ROOF PLAN

Status:
FOR APPROVAL

Scale:	1 : 150	Job No:		Drawing No:		Rev:	
Sheet Size:	24062						DA213 C
Date:	09/04/2025						
Drawn:	RM	Reviewed:	DY				



1 SOUTH ELEVATION
DA300 1 : 150

SCHEDULE OF EXTERNAL FINISHES AND MATERIALS

BAL1



BALUSTRADE TYPE 1
SEMI FRAMELESS GLASS

BAL2



BALUSTRADE TYPE 2
SOLID BALUSTRADE/PARAPET
FINISH TO PF4

BAL3



BALUSTRADE TYPE 3
SEMI FRAMELESS GLASS FIXED
TO SOLID SPANDREL/PARAPET
FINISH TO WC1

WC1



WALL CLADDING TYPE 1
REIDER CLADDING
"SANDSTONE FERRO PLUS"
OR SIMILAR

WC2



WALL CLADDING TYPE 2
PRE FINISHED FIBER CEMENT PANEL
GENESIS OASIS "CINDER"
OR TO MATCH

WC3



WALL CLADDING TYPE 3
PGH BRICKS
GRAPHITE OR SIMILAR

PF1



PAINT FINISH TYPE 1
DULUX "HOG BRISTLE"
OR TO MATCH WC1

PF2




PAINT FINISH TYPE 2
DULUX "MONUMENT"
OR TO MATCH WC2

PF3



PAINT FINISH TYPE 3
DULUX "ELM BRANCH"
OR TO MATCH WC3

PF4

 


PAINT FINISH TYPE 4
DULUX "APPLIANCE WHITE"

BT1



BATTENS TYPE 1
TIMBER LOOK ALUMINUM BATTENS
MODINEX ALU BATTEN
"SPOTTED GUM" OR TO MATCH

BT2

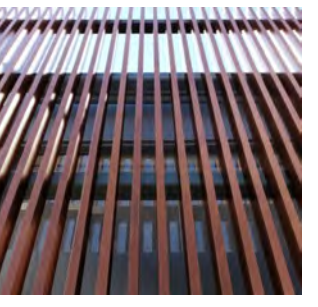

BATTENS TYPE 2
CUSTOM SIZE ALUMINUM BATTENS
POWDERCOATED FINISH TO MATCH
DULUX "BRONZE PEAL KINETIC SATIN"

BT1



ALUM FRAME OF WINDOWS/DOORS
POWDERCOAT FINISH TO MATCH
WC2/PF2

SC1



PRIVACY SCREEN TYPE 1
POWDERCOAT FINISH TO MATCH
WC3

C	30-05-2025	SSDA - FOR SUBMISSION
B	16-05-2025	SSDA - ISSUE FOR COORDINATION
A	07-05-2025	ISSUE FOR DA SUBMISSION
	28-04-2025	DRAFT DA SET FOR COORDINATION
No.	Date	Description

Amendments

GILES TRIBE
Level 1, 1 Chandos Street
St Leonards 2065 NSW AUSTRALIA
t: 61 2 9264 5005
e: gta@gilestribe.com.au
Giles Tribe Pty Ltd ABN 50 001259 507

Nominated Architects: Mark G Broadley (BEC) Stuart D Hill (S459)

Verify all dimensions on site prior to commencement of work.
Refer all discrepancies to the Architect for determination.
Use figured dimensions in preference to scaling.
This drawing is copyright and must not be retained, copied
or used without the written consent of Giles Tribe Architects.

Project:
**RESIDENTIAL FLAT BUILDING
19-25 BALFOUR STREET**

LINDFIELD

Drawn:
SOUTH ELEVATION

Status:

FOR APPROVAL

Scale: As indicated Job No: 24062 Drawing No: DA300 Rev: C

Sheet Size: A1

Date: 09/04/2025

Drawn: RM Reviewed: DJ



1 NORTH ELEVATION
DA301 1 : 150


SCHEDULE OF EXTERNAL FINISHES AND MATERIALS

BAL1



BALUSTRADE TYPE 1
SEMI FRAMELESS GLASS

BAL2

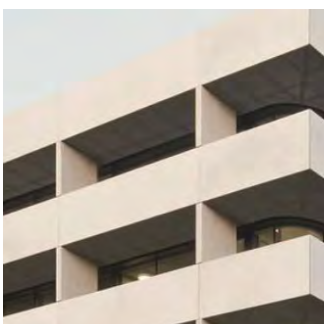

BALUSTRADE TYPE 2
SOLID BALUSTRADE/PARAPET
FINISH TO PF4

BAL3



BALUSTRADE TYPE 3
SEMI FRAMELESS GLASS FIXED
TO SOLID SPANDREL/PARAPET
FINISH TO WC1

WC1



WALL CLADDING TYPE 1
REIDER CLADDING
"SANDSTONE FERRO PLUS"
OR SIMILAR

WC2



WALL CLADDING TYPE 2
PRE FINISHED FIBER CEMENT PANEL
GENESIS OASIS "CINDER"
OR TO MATCH

WC3



WALL CLADDING TYPE 3
PGH BRICKS
GRAPHITE OR SIMILAR

PF1



PAINT FINISH TYPE 1
DULUX "HOG BRISTLE"
OR TO MATCH WC1

PF2




PAINT FINISH TYPE 2
DULUX "MONUMENT"
OR TO MATCH WC2

PF3



PAINT FINISH TYPE 3
DULUX "ELM BRANCH"
OR TO MATCH WC3

PF4

 

PAINT FINISH TYPE 4
DULUX "APPLIANCE WHITE"

BT1



BATTENS TYPE 1
TIMBER LOOK ALUMINUM BATTENS
MODINEX ALU BATTEN
"SPOTTED GUM" OR TO MATCH

BT2



BATTENS TYPE 2
CUSTOM SIZE ALUMINUM BATTENS
POWDERCOATED FINISH TO MATCH
DULUX "BRONZE PEAL KINETIC SATIN"

BT1



ALUM FRAME OF WINDOWS/DOORS
POWDERCOAT FINISH TO MATCH
WC2/PF2

SC1



PRIVACY SCREEN TYPE 1
POWDERCOAT FINISH TO MATCH
WC3

No.	Date	Description
C	30-05-2025	SSDA - FOR SUBMISSION
B	16-05-2025	SSDA - ISSUE FOR COORDINATION
A	07-05-2025	ISSUE FOR DA SUBMISSION
A	28-04-2025	DRAFT DA SET FOR COORDINATION

Amendments	
Level 1, 1 Chandos Street St Leonards 2065 NSW AUSTRALIA	
t: 61 2 9264 5005 e: gta@gilestribe.com.au Giles Tribe Pty Ltd ABN 50 001259 507	

Nominated Architects: Mark G Broadley (B620) Stuart D Hill (6459)

Verify all dimensions on site prior to commencement of work.
Refer all discrepancies to the Architect for determination.
Use figured dimensions in preference to scaling.
This drawing is copyright and must not be retained, copied
or used without the written consent of Giles Tribe Architects.

Project:
**RESIDENTIAL FLAT BUILDING
19-25 BALFOUR STREET**

LINDFIELD

Drawn:
NORTH ELEVATION

Status:
FOR APPROVAL

Scale:	As indicated	Job No.	Drawing No.	Rev.
Sheet Size:	A1	24062	DA301	C
Date:	09/04/2025			
Drawn:	RM	Reviewed:	DY	



SCHEDULE OF EXTERNAL FINISHES AND MATERIALS

BAL1



BALUSTRADE TYPE 1
SEMI FRAMELESS GLASS

WC1




WALL CLADDING TYPE 1
REIDER CLADDING
"SANDSTONE FERRO PLUS"
OR SIMILAR

PF1



PAINT FINISH TYPE 1
DULUX "HOG BRISTLE"
OR TO MATCH WC1

PF4

 

PAINT FINISH TYPE 4
DULUX "APPLIANCE WHITE"

BT1



ALUM FRAME OF WINDOWS/DOORS
POWDERCOAT FINISH TO MATCH
WC2/PF2

BAL2



BALUSTRADE TYPE 2
SOLID BALUSTRADE/PARAPET
FINISH TO PF4

WC2



WALL CLADDING TYPE 2
PRE FINISHED FIBER CEMENT PANEL
GENESIS OASIS "CINDER"
OR TO MATCH

PF2



PAINT FINISH TYPE 2
DULUX "MONUMENT"
OR TO MATCH WC2

BT1



BATTENS TYPE 1
TIMBER LOOK ALUMINUM BATTENS
MODINEX ALU BATTEN
"SPOTTED GUM" OR TO MATCH

SC1



PRIVACY SCREEN TYPE 1
POWDERCOAT FINISH TO MATCH
WC3

BAL3



BALUSTRADE TYPE 3
SEMI FRAMELESS GLASS FIXED
TO SOLID SPANDREL/PARAPET
FINISH TO WC1

WC3



WALL CLADDING TYPE 3
PGH BRICKS
GRAPHITE OR SIMILAR

PF3



PAINT FINISH TYPE 3
DULUX "ELM BRANCH"
OR TO MATCH WC3

BT2



BATTENS TYPE 2
CUSTOM SIZE ALUMINUM BATTENS
POWDERCOATED FINISH TO MATCH
DULUX "BRONZE PEAL KINETIC SATIN"

No.	Date	Description
C	30-05-2025	SSDA - FOR SUBMISSION
B	16-05-2025	SSDA - ISSUE FOR COORDINATION
A	07-05-2025	ISSUE FOR DA SUBMISSION
	28-04-2025	DRAFT DA SET FOR COORDINATION

Amendments

GILES TRIBE

Level 1, 1 Chandos Street
St Leonards 2065 NSW AUSTRALIA

t: 61 2 9264 5005
e: gta@gilestribe.com.au
Giles Tribe Pty Ltd ABN 50 001 259 507

Nominated Architects: Mark G Broadley (B620) Stuart D Hill (6459)

Verify all dimensions on site prior to commencement of work.
Refer all discrepancies to the Architect for determination.
Use figured dimensions in preference to scaling.
This drawing is copyright and must not be retained, copied
or used without the written consent of Giles Tribe Architects.

Project:
**RESIDENTIAL FLAT BUILDING
19-25 BALFOUR STREET**

LINDFIELD

Drawn:
EAST ELEVATION

Status:
FOR APPROVAL


Scale:	As indicated	Job No.	Drawing No.	Rev.
Sheet Size:	A1	24062	DA302	C
Date:	09/04/2025			
Drawn:	RM	Reviewed:	DY	




BAL1



WC1

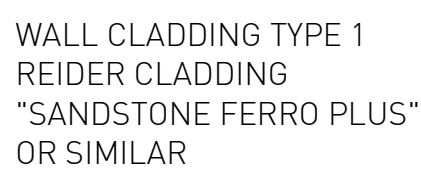


PF1

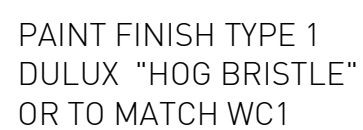


PF4




BT1

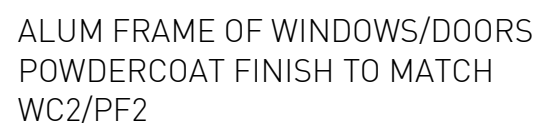


BAL2

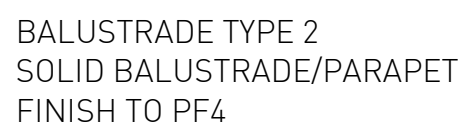


WC2

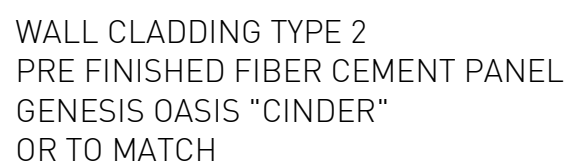


PF2

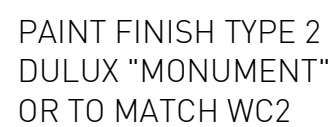


BT1

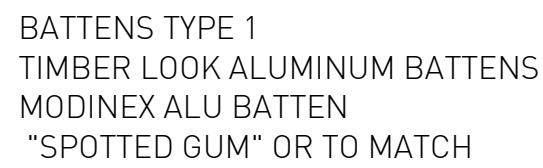


SC1

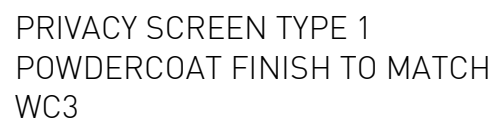


BAL3

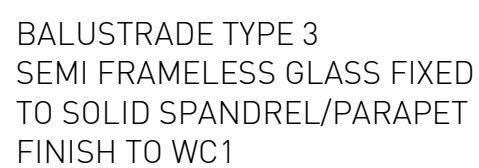


WC3

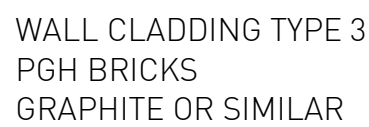

PF3

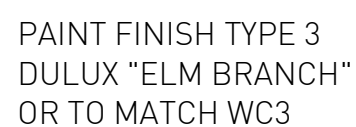

BT2

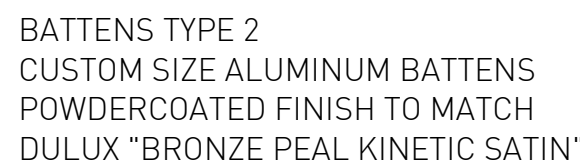

Amendments

 **GILES
TRIBE**

Level 1, 1 Chandos Street
St Leonards 2065 NSW AUSTRALIA

t: 61 2 9264 5005
e: gta@gilestribe.com.au

Giles Tribe Pty Ltd ABN 50 001 259 507

Nominated Architects:

Mark G Broadley (5823) Stuart D Hill (6459)

Verify all dimensions on site prior to commencement of work.
Refer all discrepancies to the Architect for determination.
Use figured dimensions in preference to scaling.
This drawing is copyright and must not be retained, copied
or used without the written consent of Giles Tribe Architects.

Project:

**RESIDENTIAL FLAT BUILDING
19-25 BALFOUR STREET**

LINDFIELD

Drawing: _____

WEST ELEVATION

	Status:	FOR APPROVAL
---	---------	--------------

Scale:	As indicated	Job No.	Drawing No.	Rev.
Sheet Size:	A1	24062	DA303	C
Date:	09/04/2025			
Drawn:	RM	Reviewed	DY	



1 INNER EAST ELEVATION
1 : 150

SCHEDULE OF EXTERNAL FINISHES AND MATERIALS

BAL1



BALUSTRADE TYPE 1
SEMI FRAMELESS GLASS

WC1




WALL CLADDING TYPE 1
REIDER CLADDING
"SANDSTONE FERRO PLUS"
OR SIMILAR

PF1



PAINT FINISH TYPE 1
DULUX "HOG BRISTLE"
OR TO MATCH WC1

PF4

 


PAINT FINISH TYPE 4
DULUX "APPLIANCE WHITE"

BT1



ALUM FRAME OF WINDOWS/DOORS
POWDERCOAT FINISH TO MATCH
WC2/PF2

BAL2

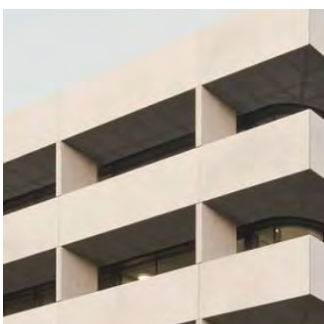

BALUSTRADE TYPE 2
SOLID BALUSTRADE/PARAPET
FINISH TO PF4

WC2




WALL CLADDING TYPE 2
PRE FINISHED FIBER CEMENT PANEL
GENESIS OASIS "CINDER"
OR TO MATCH

PF2



PAINT FINISH TYPE 2
DULUX "MONUMENT"
OR TO MATCH WC2

BT1

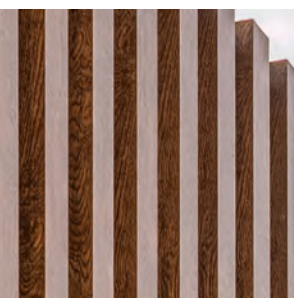

BATTENS TYPE 1
TIMBER LOOK ALUMINUM BATTENS
MODINEX ALU BATTEN
"SPOTTED GUM" OR TO MATCH

SC1



PRIVACY SCREEN TYPE 1
POWDERCOAT FINISH TO MATCH
WC3

BAL3



BALUSTRADE TYPE 3
SEMI FRAMELESS GLASS FIXED
TO SOLID SPANDREL/PARAPET
FINISH TO WC1

WC3



WALL CLADDING TYPE 3
PGH BRICKS
GRAPHITE OR SIMILAR

PF3



PAINT FINISH TYPE 3
DULUX "ELM BRANCH"
OR TO MATCH WC3

BT2



BATTENS TYPE 2
CUSTOM SIZE ALUMINUM BATTENS
POWDERCOATED FINISH TO MATCH
DULUX "BRONZE PEAL KINETIC SATIN"

C	30-05-2025	SSDA - FOR SUBMISSION
B	16-05-2025	SSDA - ISSUE FOR COORDINATION
A	07-05-2025	ISSUE FOR DA SUBMISSION
	28-04-2025	DRAFT DA SET FOR COORDINATION
No.	Date	Description

Amendments

GILES TRIBE

Level 1, 1 Chandos Street
St Leonards 2065 NSW AUSTRALIA

t: 61 2 9264 5005
e: gta@gilestribe.com.au
Giles Tribe Pty Ltd ABN 50 001259 507

Nominated Architects: Mark G Broadley (B620) Stuart D Hill (6459)

Verify all dimensions on site prior to commencement of work.
Refer all discrepancies to the Architect for determination.
Use figured dimensions in preference to scaling.
This drawing is copyright and must not be retained, copied
or used without the written consent of Giles Tribe Architects.

Project:
**RESIDENTIAL FLAT BUILDING
19-25 BALFOUR STREET**

Drawings:
**EAST ELEVATION (SECTION THRU
COURTYARD)**

Status:			
Scale:	As indicated	Job No:	Drawing No:
Sheet Size:	24062 DA304 C		
Date:	03/11/25	Author:	Checker:
Drawn:	Author:	Reviewed:	Checker:



1 INNER WEST ELEVATION
1 : 150

SCHEDULE OF EXTERNAL FINISHES AND MATERIALS

BAL1



BALUSTRADE TYPE 1
SEMI FRAMELESS GLASS

WC1




WALL CLADDING TYPE 1
REIDER CLADDING
"SANDSTONE FERRO PLUS"
OR SIMILAR

PF1



PAINT FINISH TYPE 1
DULUX "HOG BRISTLE"
OR TO MATCH WC1

PF4

 


PAINT FINISH TYPE 4
DULUX "APPLIANCE WHITE"

BT1



ALUM FRAME OF WINDOWS/DOORS
POWDERCOAT FINISH TO MATCH
WC2/PF2

BAL2

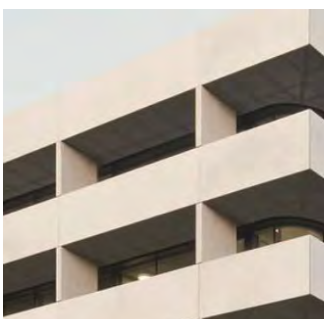

BALUSTRADE TYPE 2
SOLID BALUSTRADE/PARAPET
FINISH TO PF4

WC2




WALL CLADDING TYPE 2
PRE FINISHED FIBER CEMENT PANEL
GENESIS OASIS "CINDER"
OR TO MATCH

PF2




PAINT FINISH TYPE 2
DULUX "MONUMENT"
OR TO MATCH WC2

BT1

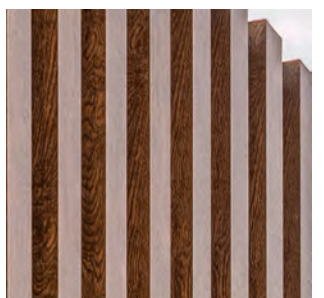

BATTENS TYPE 1
TIMBER LOOK ALUMINUM BATTENS
MODINEX ALU BATTEN
"SPOTTED GUM" OR TO MATCH

SC1

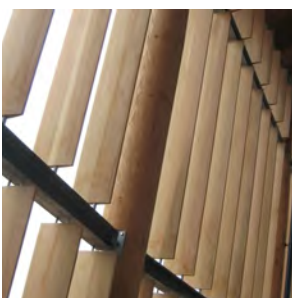

PRIVACY SCREEN TYPE 1
POWDERCOAT FINISH TO MATCH
WC3

BAL3



BALUSTRADE TYPE 3
SEMI FRAMELESS GLASS FIXED
TO SOLID SPANDREL/PARAPET
FINISH TO WC1

WC3



WALL CLADDING TYPE 3
PGH BRICKS
GRAPHITE OR SIMILAR

PF3



PAINT FINISH TYPE 3
DULUX "ELM BRANCH"
OR TO MATCH WC3

BT2



BATTENS TYPE 2
CUSTOM SIZE ALUMINUM BATTENS
POWDERCOATED FINISH TO MATCH
DULUX "BRONZE PEAL KINETIC SATIN"

No.	Date	Description
C	30-05-2025	SSDA - FOR SUBMISSION
B	16-05-2025	SSDA - ISSUE FOR COORDINATION
A	07-05-2025	ISSUE FOR DA SUBMISSION
A	28-04-2025	DRAFT DA SET FOR COORDINATION

Amendments	
Level 1, 1 Chandos Street St Leonards 2065 NSW AUSTRALIA	
t: 61 2 9264 5005 e: gta@gilestribe.com.au Giles Tribe Pty Ltd ABN 50 001259 507	

Nominated Architects: Mark G Broadley (B620) Stuart D Hill (6459)

Verify all dimensions on site prior to commencement of work.
Refer all discrepancies to the Architect for determination.
Use figured dimensions in preference to scaling.
This drawing is copyright and must not be retained, copied
or used without the written consent of Giles Tribe Architects.

Project:
**RESIDENTIAL FLAT BUILDING
19-25 BALFOUR STREET**

Drawn:
**WEST ELEVATION (SECTION THRU
COURTYARD)**

Status:			
Scale:	As indicated	Job No:	Drawing No:
Sheet Size:	24062 DA305 C		
Date:	03/11/25	Drawn:	Author
Drawn:	Author	Reviewed:	Checker



1 SECTION A-A
DA310 1 : 150

No.	Date	Description
C	30-05-2025	SSDA - FOR SUBMISSION
B	16-05-2025	SSDA - ISSUE FOR COORDINATION
A	07-05-2025	ISSUE FOR DA SUBMISSION
	28-04-2025	DRAFT DA SET FOR COORDINATION

Nominated Architects:
Level 1, 1 Chandos Street
St Leonards 2065 NSW AUSTRALIA
t: 61 2 9264 5005
e: gta@gilestribe.com.au
Giles Tribe Pty Ltd ABN 50 001 259 507

Mark G Broadley (5823) Stuart D Hill (6459)

Verify all dimensions on site prior to commencement of work.
Refer all discrepancies to the Architect for determination.
Use figured dimensions in preference to scaling.
This drawing is copyright and must not be retained, copied
or used without the written consent of Giles Tribe Architects.

Project:
**RESIDENTIAL FLAT BUILDING
19-25 BALFOUR STREET**

LINDFIELD

Section:
SECTION

Status:
FOR APPROVAL


Scale:	1 : 150	Job No.	Drawing No.	Rev.
Sheet Size:	A1			
Date:	09/04/2025	24062	DA310	C
Drawn:	RM	Reviewed:	DY	



1 SECTION B-B
DA311 1:150

No.	Date	Description
C	30-05-2025	SSDA - FOR SUBMISSION
B	16-05-2025	SSDA - ISSUE FOR COORDINATION
A	07-05-2025	ISSUE FOR DA SUBMISSION
	28-04-2025	DRAFT DA SET FOR COORDINATION

Amendments

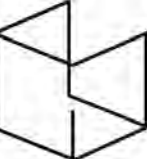**GILES TRIBE**

Level 1, 1 Chandos Street
St Leonards 2065 NSW AUSTRALIA
t: 61 2 9264 5005
e: gta@gilestribe.com.au
Giles Tribe Pty Ltd ABN 50 001 259 507


Nominated Architects: Mark G Broadley (B620) Stuart D Hill (6459)

Verify all dimensions on site prior to commencement of work.
Refer all discrepancies to the Architect for determination.
Use figured dimensions in preference to scaling.
This drawing is copyright and must not be retained, copied
or used without the written consent of Giles Tribe Architects.

Project:
**RESIDENTIAL FLAT BUILDING
19-25 BALFOUR STREET**

LINDFIELD

Drawn:
SECTION

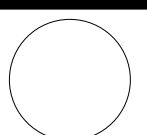

Status:
FOR APPROVAL

Scale:	1 : 150	Job No.	Drawing No.	Rev.
Sheet Size:	A1	24062	DA311	C
Date:	09/04/2025	Drawn:	RM	Reviewed: DY



1 SECTION C-C
DA312 1 : 150

No.	Date	Description
C	30-05-2025	SSDA - FOR SUBMISSION
B	16-05-2025	SSDA - ISSUE FOR COORDINATION
A	07-05-2025	ISSUE FOR DA SUBMISSION
	28-04-2025	DRAFT DA SET FOR COORDINATION

Amendments	
Nominated Architects:	
Level 1, 1 Chandos Street St Leonards 2065 NSW AUSTRALIA t: 61 2 9264 5005 e: gta@gilestribe.com.au Giles Tribe Pty Ltd ABN 50 001259 507	
Mark G Broadley (BEC) Stuart D Hill (A659)	

Verify all dimensions on site prior to commencement of work.
Refer all discrepancies to the Architect for determination.
Use figured dimensions in preference to scaling.
This drawing is copyright and must not be retained, copied
or used without the written consent of Giles Tribe Architects.


Project:
**RESIDENTIAL FLAT BUILDING
19-25 BALFOUR STREET**

LINDFIELD

Drawn:

SECTION

Status:		FOR APPROVAL	
Scale:	1 : 150	Job No:	24062
Sheet Size:	A1	Drawing No:	DA312
Date:	09/04/2025	Rev:	C
Drawn:	RM	Reviewed:	DY

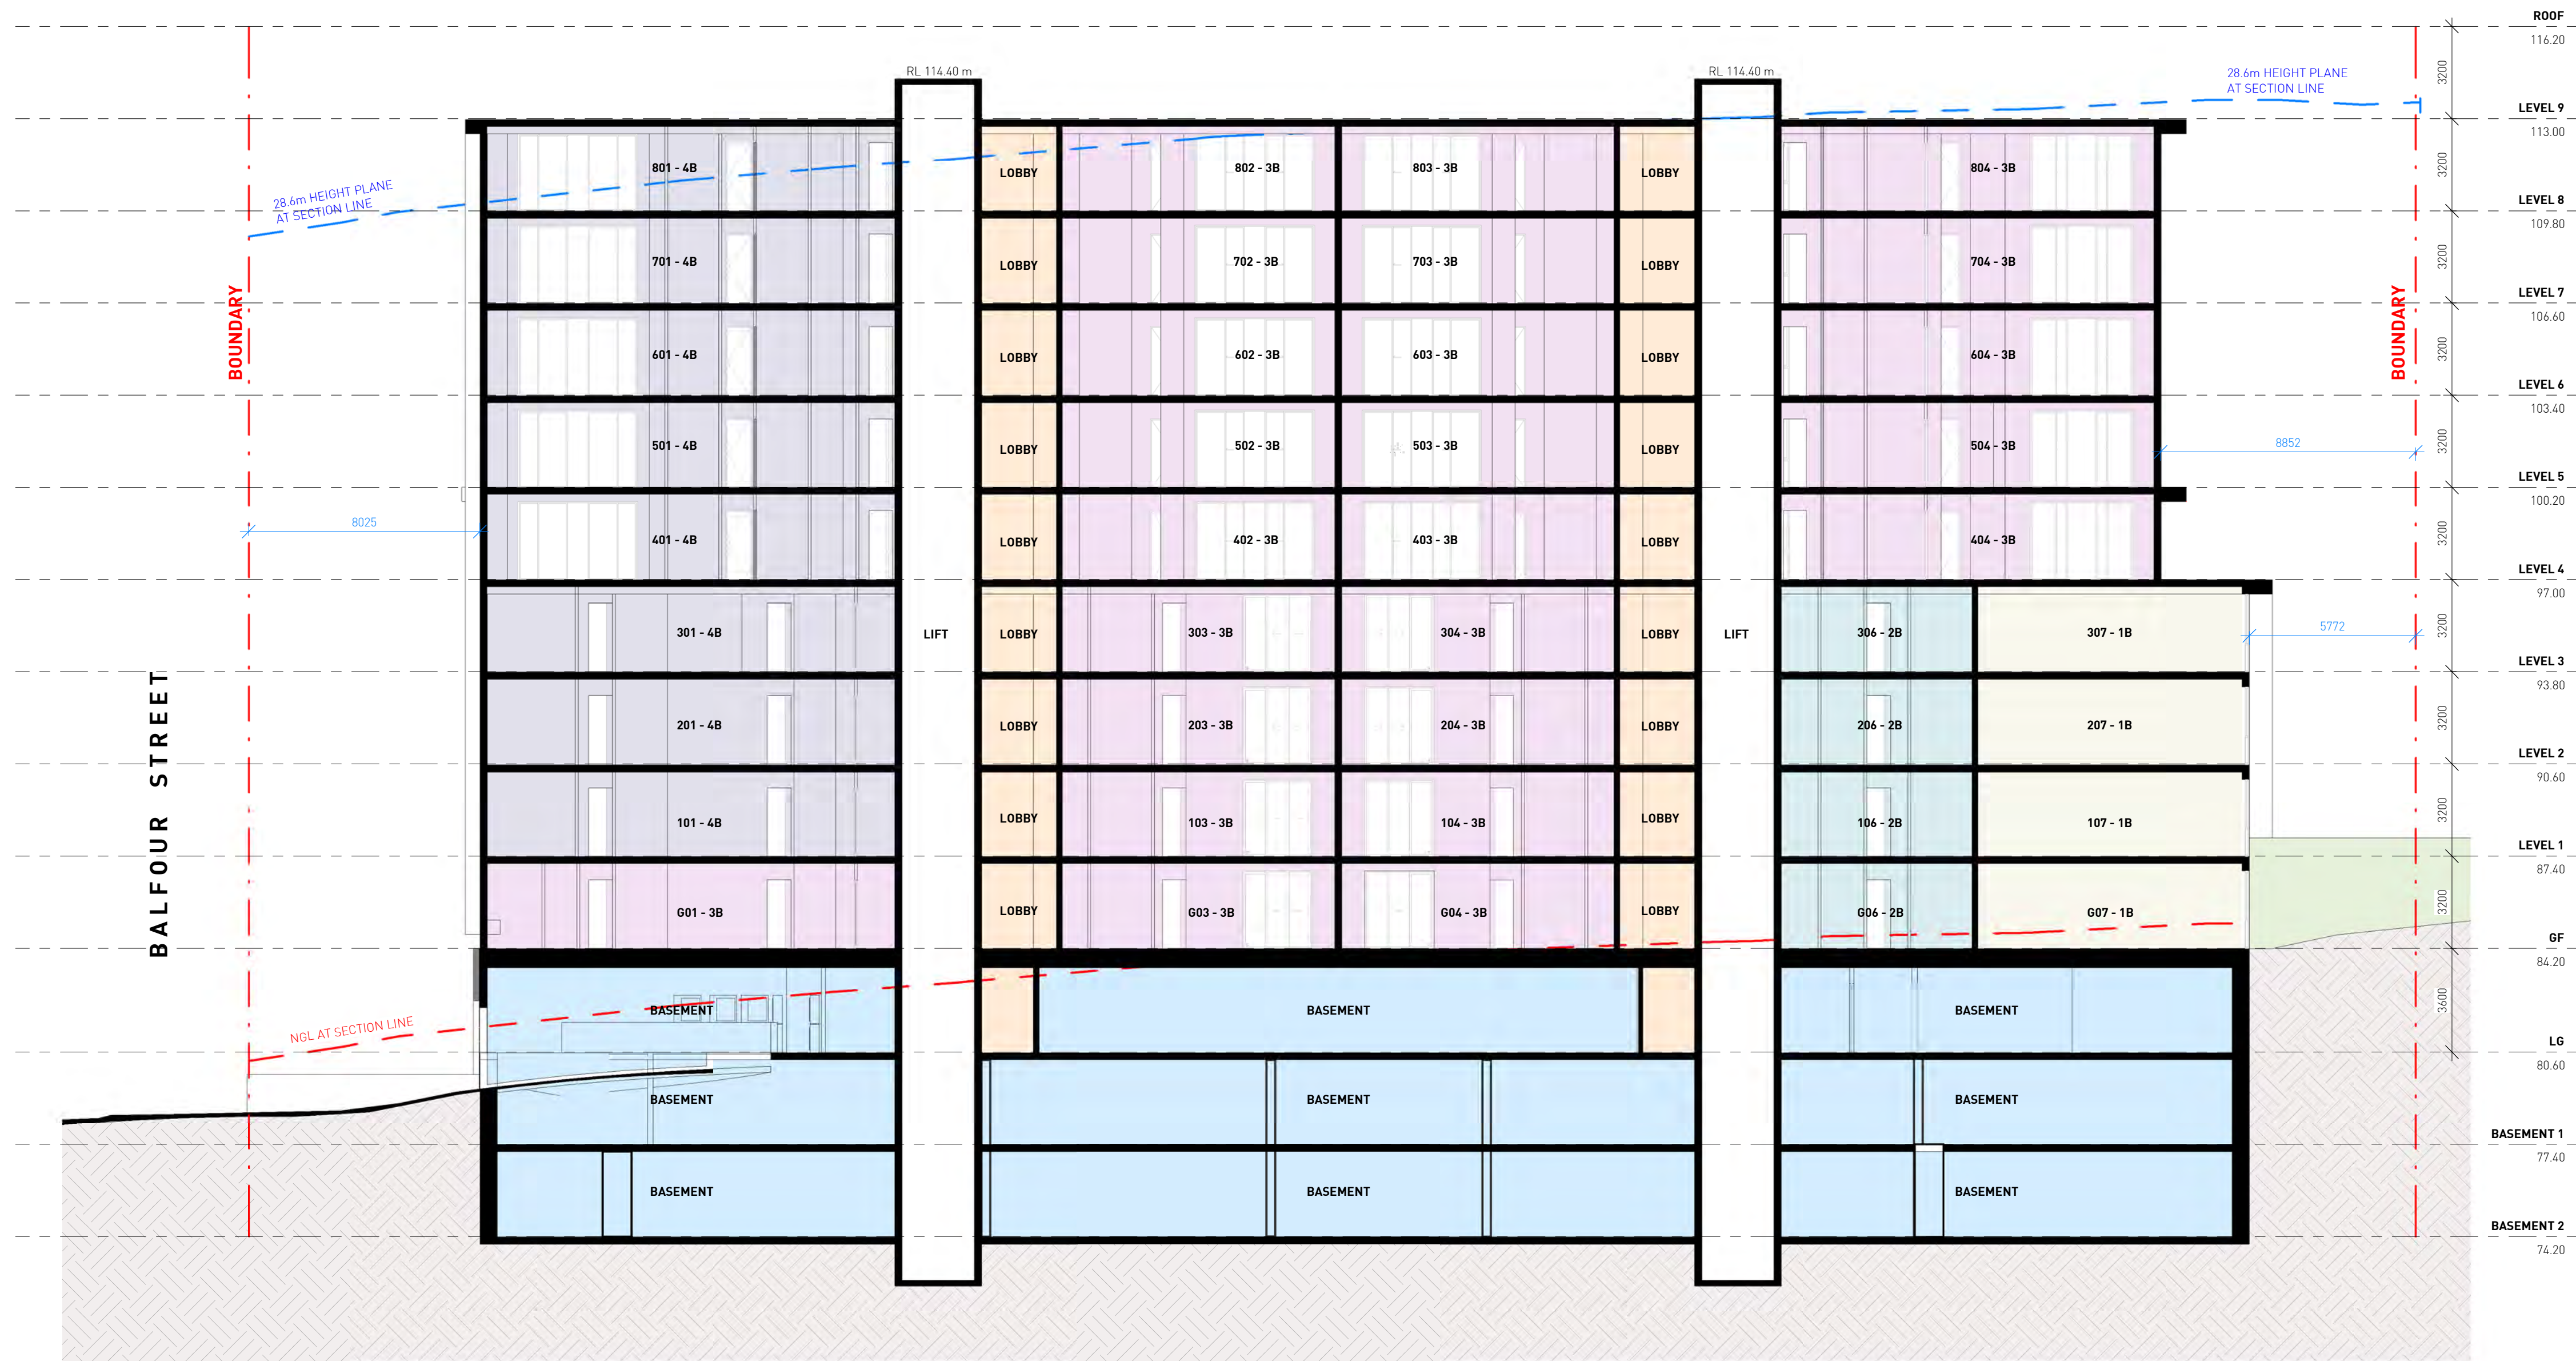


1
DA313

SECTION D-D
1 : 150

No.	Date	Description
C	30-05-2025	SSDA - FOR SUBMISSION
B	16-05-2025	SSDA - ISSUE FOR COORDINATION
A	07-05-2025	ISSUE FOR DA SUBMISSION
	28-04-2025	DRAFT DA SET FOR COORDINATION

Amendments

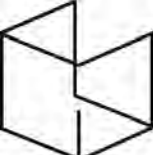**GILES TRIBE**

Level 1, 1 Chandos Street
St Leonards 2065 NSW AUSTRALIA
t: 61 2 9264 5005
e: gta@gilestribe.com.au
Giles Tribe Pty Ltd ABN 50 001 259 507


Nominated Architects: Mark G Broadley (BEC) Stuart D Hill (A659)

Verify all dimensions on site prior to commencement of work.
Refer all discrepancies to the Architect for determination.
Use figured dimensions in preference to scaling.
This drawing is copyright and must not be retained, copied
or used without the written consent of Giles Tribe Architects.

Project:
**RESIDENTIAL FLAT BUILDING
19-25 BALFOUR STREET**

Drawn:
SECTION

Status:

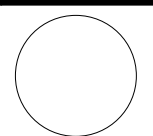


Scale: 1 : 150 Job No. Drawing No. Rev.

Sheet Size: **24062 DA313 C**

Date: 09/04/2025
Drawn: Author Reviewed: Checker

C:\Users\jvelarde\Documents\0002 - Revit Local Files\19-25 Balfour St_Linfield TOD -
SSDA_202410_casler.mxd (04/04/25)

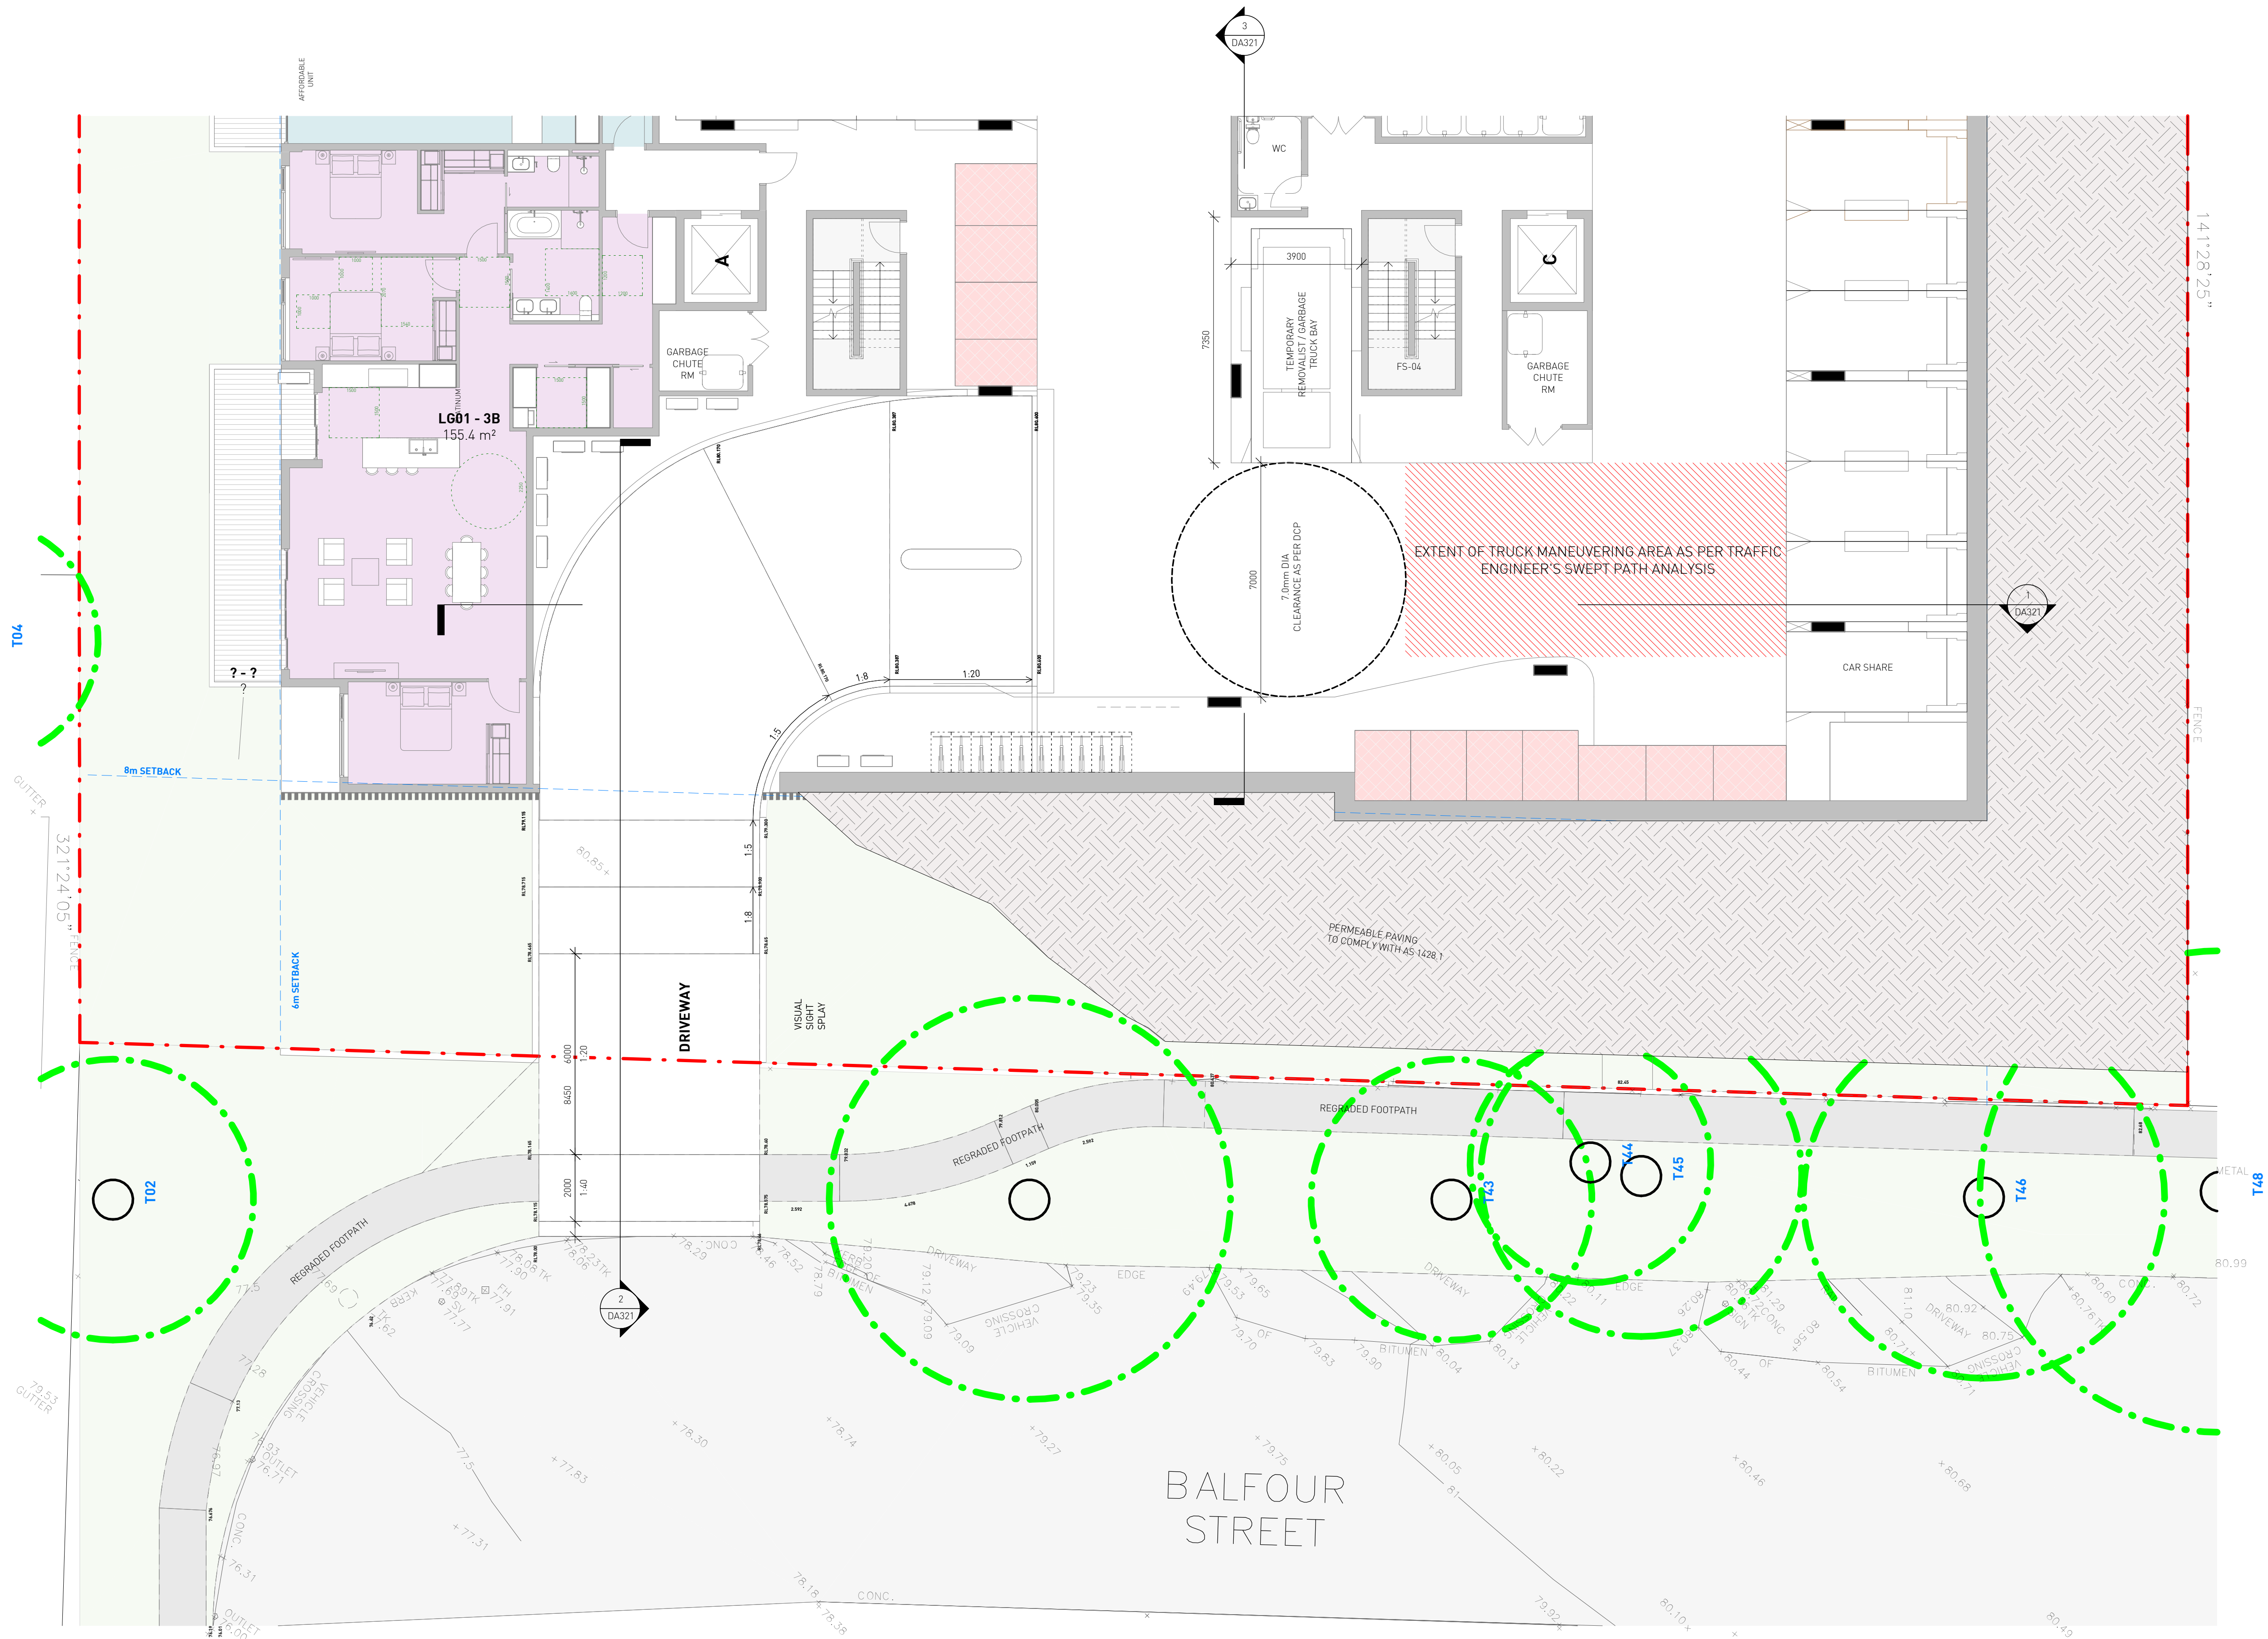

1 LOWER GROUND FLOOR PLAN - Driveway
1 : 100

No.	Date	Description
C	30-05-2025	SSDA - FOR SUBMISSION
B	16-05-2025	SSDA - ISSUE FOR COORDINATION
A	07-05-2025	ISSUE FOR DA SUBMISSION
	28-04-2025	DRAFT DA SET FOR COORDINATION


Amendments	
Nominated Architects:	
Mark G Broadley (BR20) Stuart D Hill (S459)	

Verify all dimensions on site prior to commencement of work.
Refer all discrepancies to the Architect for determination.
Use figured dimensions in preference to scaling.
This drawing is copyright and must not be retained, copied or used without the written consent of Giles Tribe Architects.


Project:
**RESIDENTIAL FLAT BUILDING
19-25 BALFOUR STREET**

Drawn:
DRIVEWAY DETAILS


Status:	
Scale:	1 : 100
Sheet Size:	24062 DA320 C
Date:	03/26/25
Drawn:	Author
Reviewed:	Checker

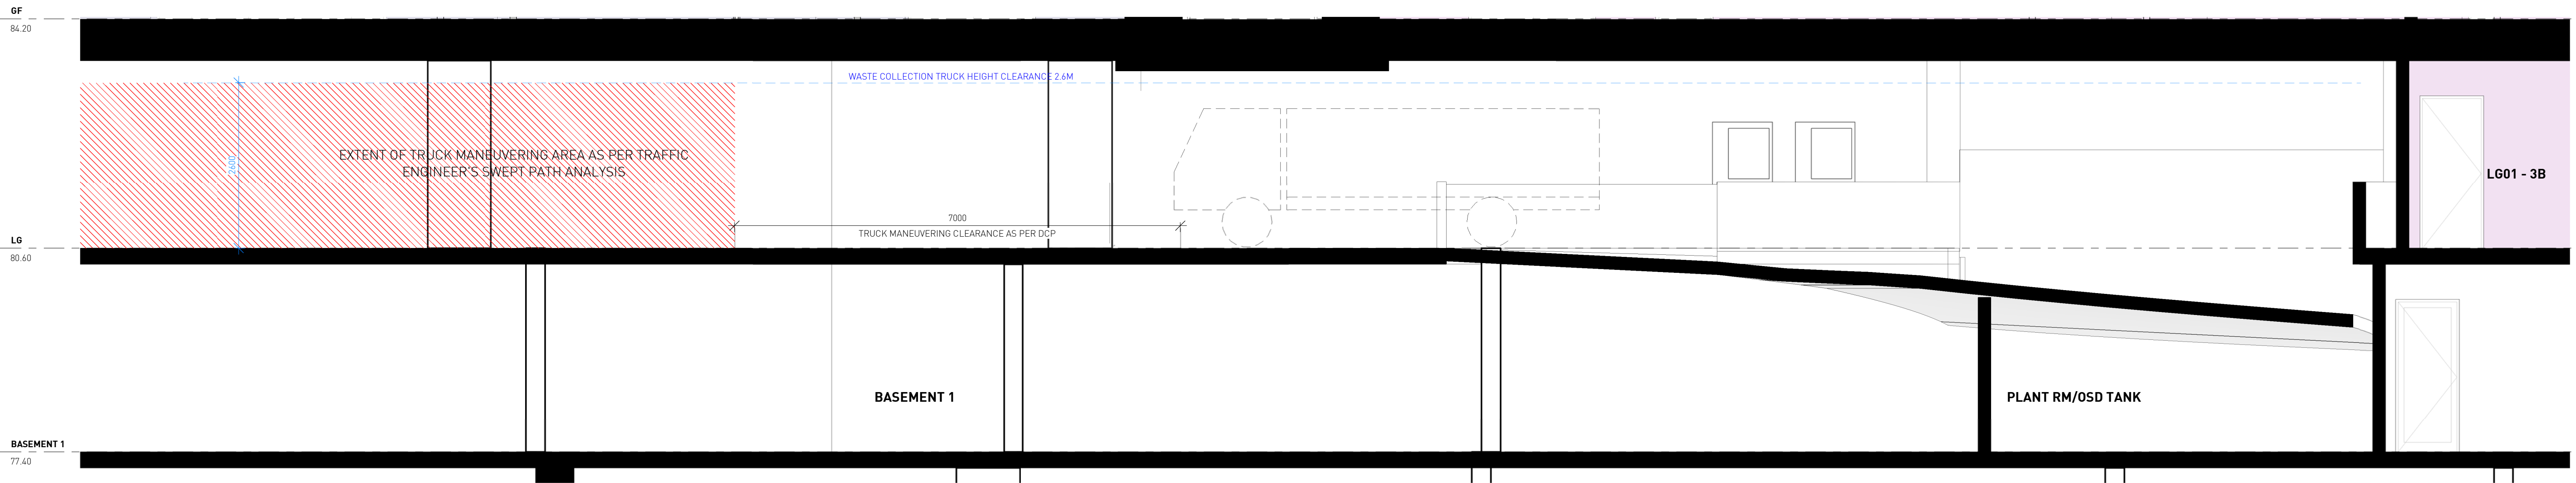

1 DRIVEWAY SECTION 1
1 : 50

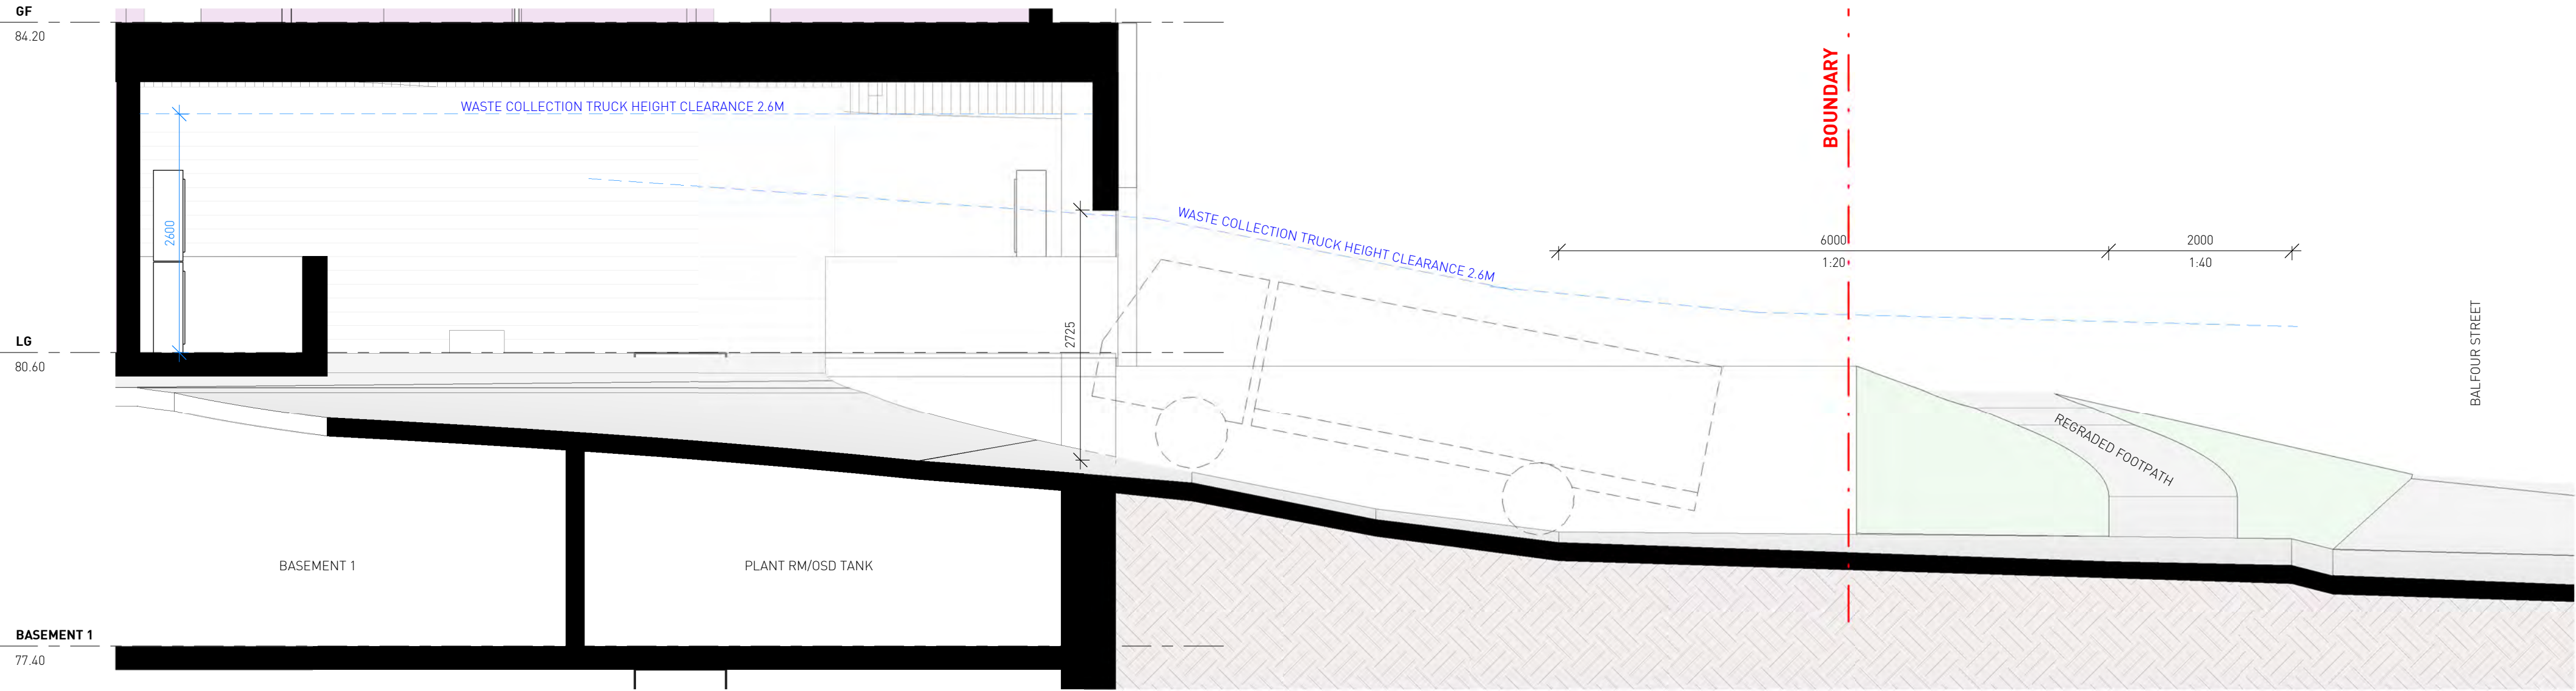

2 DRIVEWAY SECTION 2
1 : 50

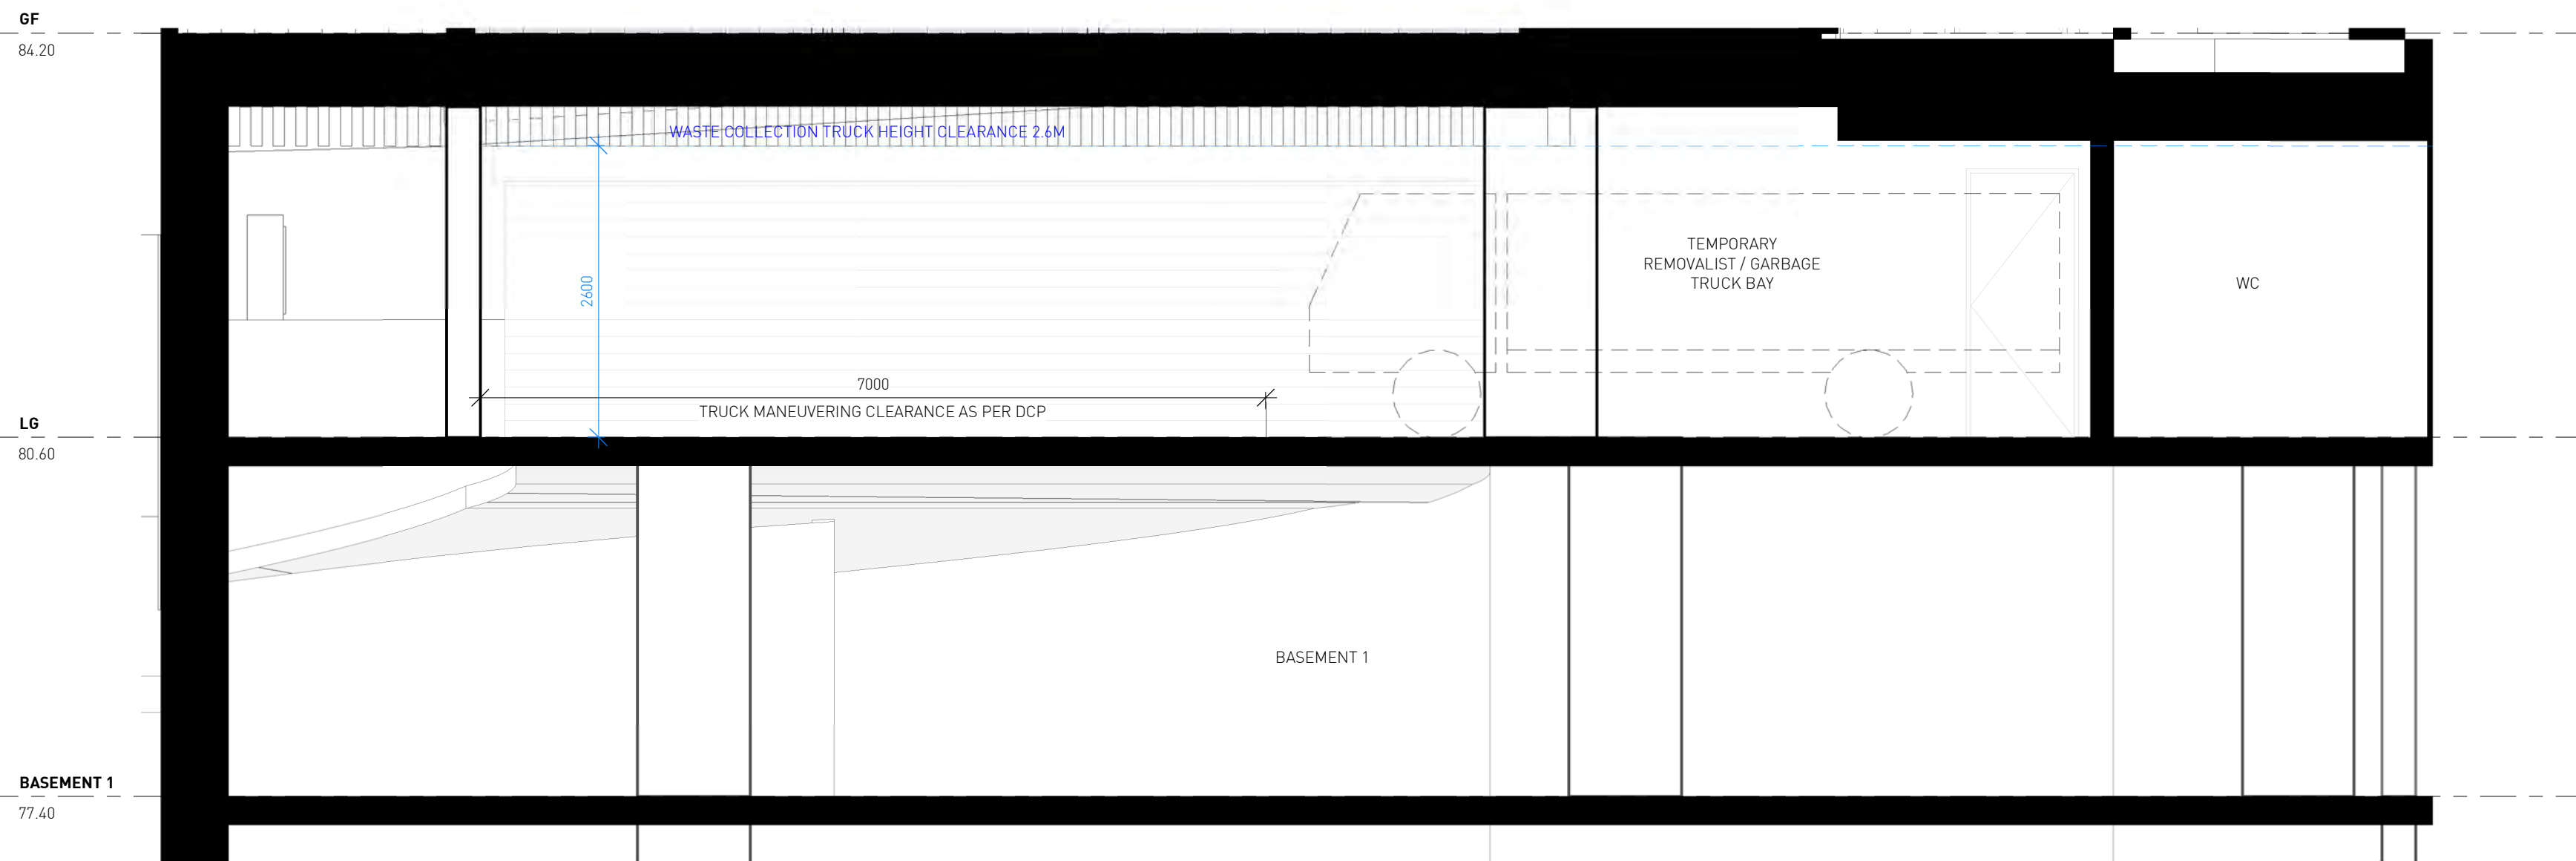

3 DRIVEWAY SECTION 3
1 : 50

No.	Date	Description
C	30-05-2025	SSDA - FOR SUBMISSION
B	16-05-2025	SSDA - ISSUE FOR COORDINATION
A	07-05-2025	ISSUE FOR DA SUBMISSION
	28-04-2025	DRAFT DA SET FOR COORDINATION

Amendments

GILES TRIBE

Level 1, 1 Chandos Street
St Leonards 2065 NSW AUSTRALIA

t: 61 2 9264 5005
e: gta@gilestribe.com.au
Giles Tribe Pty Ltd ABN 50 001 259 507

Nominated Architects: Mark G Broadley (5820) Stuart D Hill (6459)

Verify all dimensions on site prior to commencement of work.
Refer all discrepancies to the Architect for determination.
Use figured dimensions in preference to scaling.
This drawing is copyright and must not be retained, copied or used without the written consent of Giles Tribe Architects.

Project:
**RESIDENTIAL FLAT BUILDING
19-25 BALFOUR STREET**

LINDFIELD

Drawings:
DRIVEWAY DETAILS

Status:

FOR APPROVAL


Scale: 1 : 50 Job No: Drawing No: Rev:

Sheet Size: A1 24062 DA321 C

Date: 24/07/15


Drawn: RM

Reviewed: DY

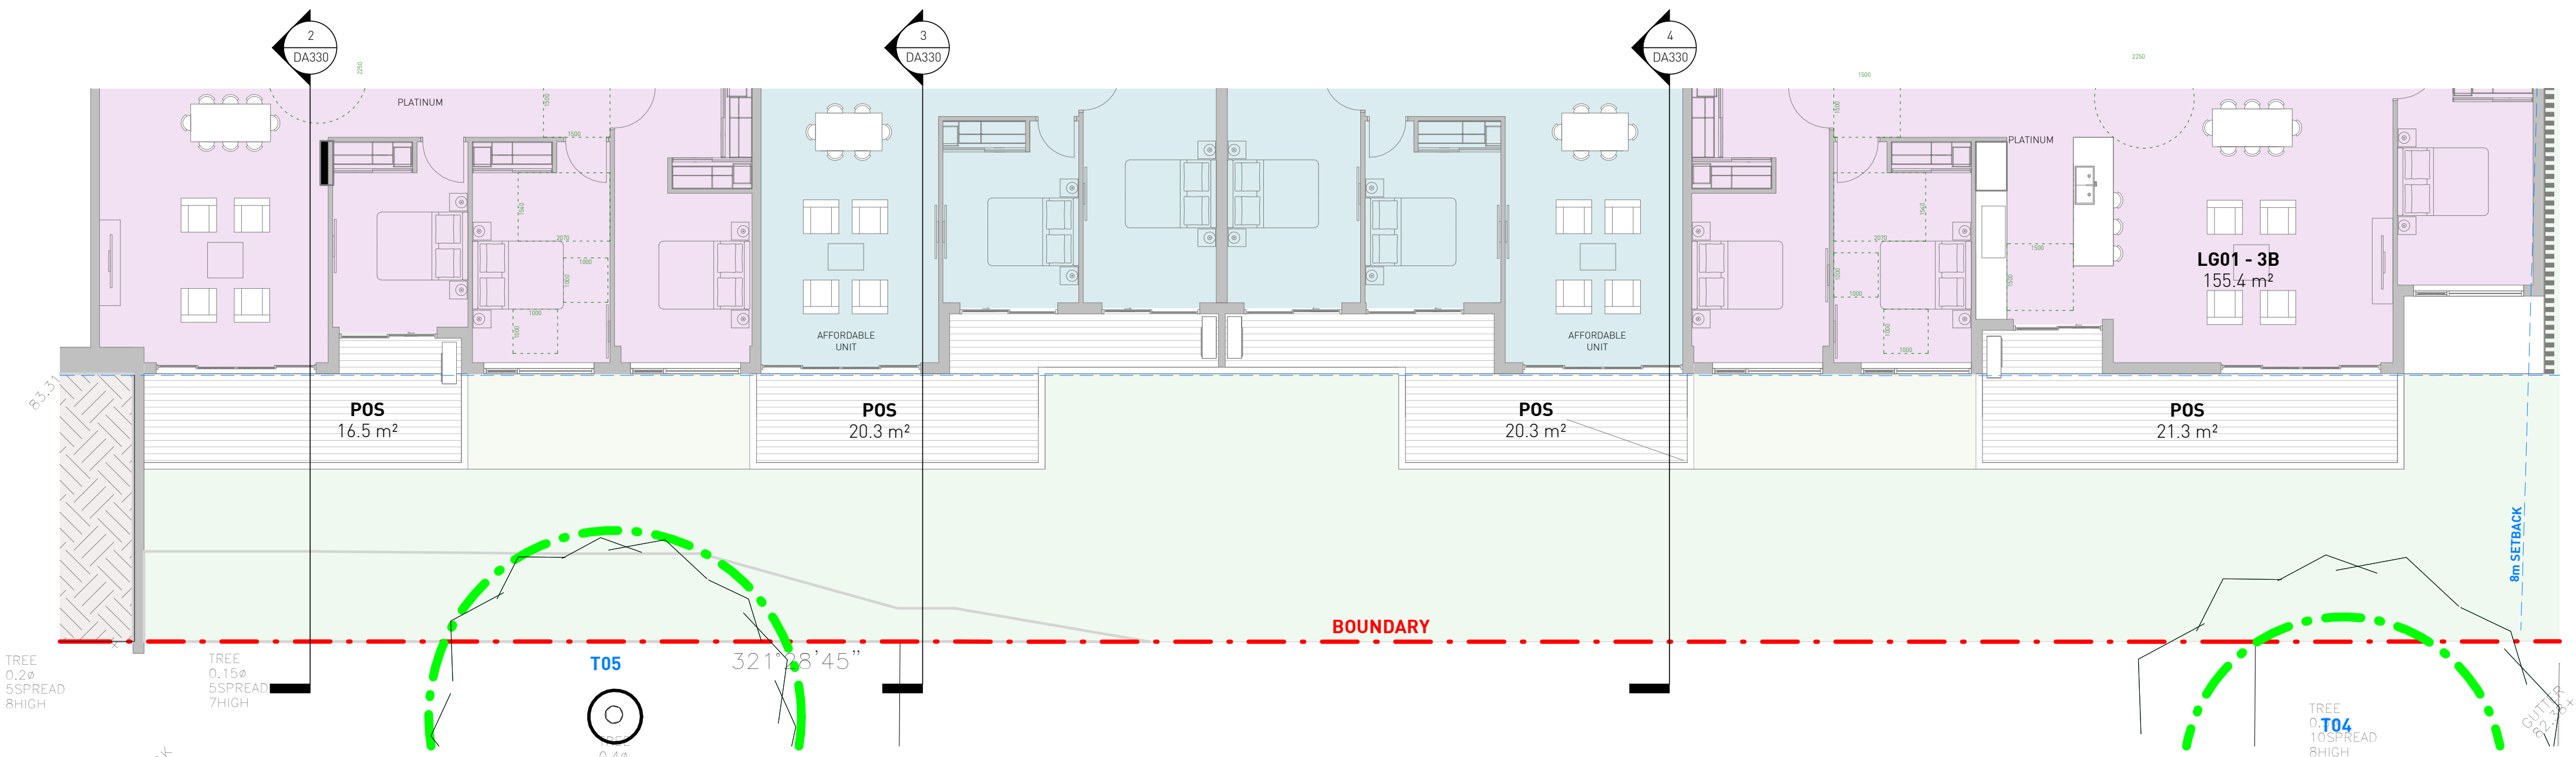


LOWER GROUND FLOOR PLAN - SECTION THRU BALCONY TO BOUNDARY

1 : 100

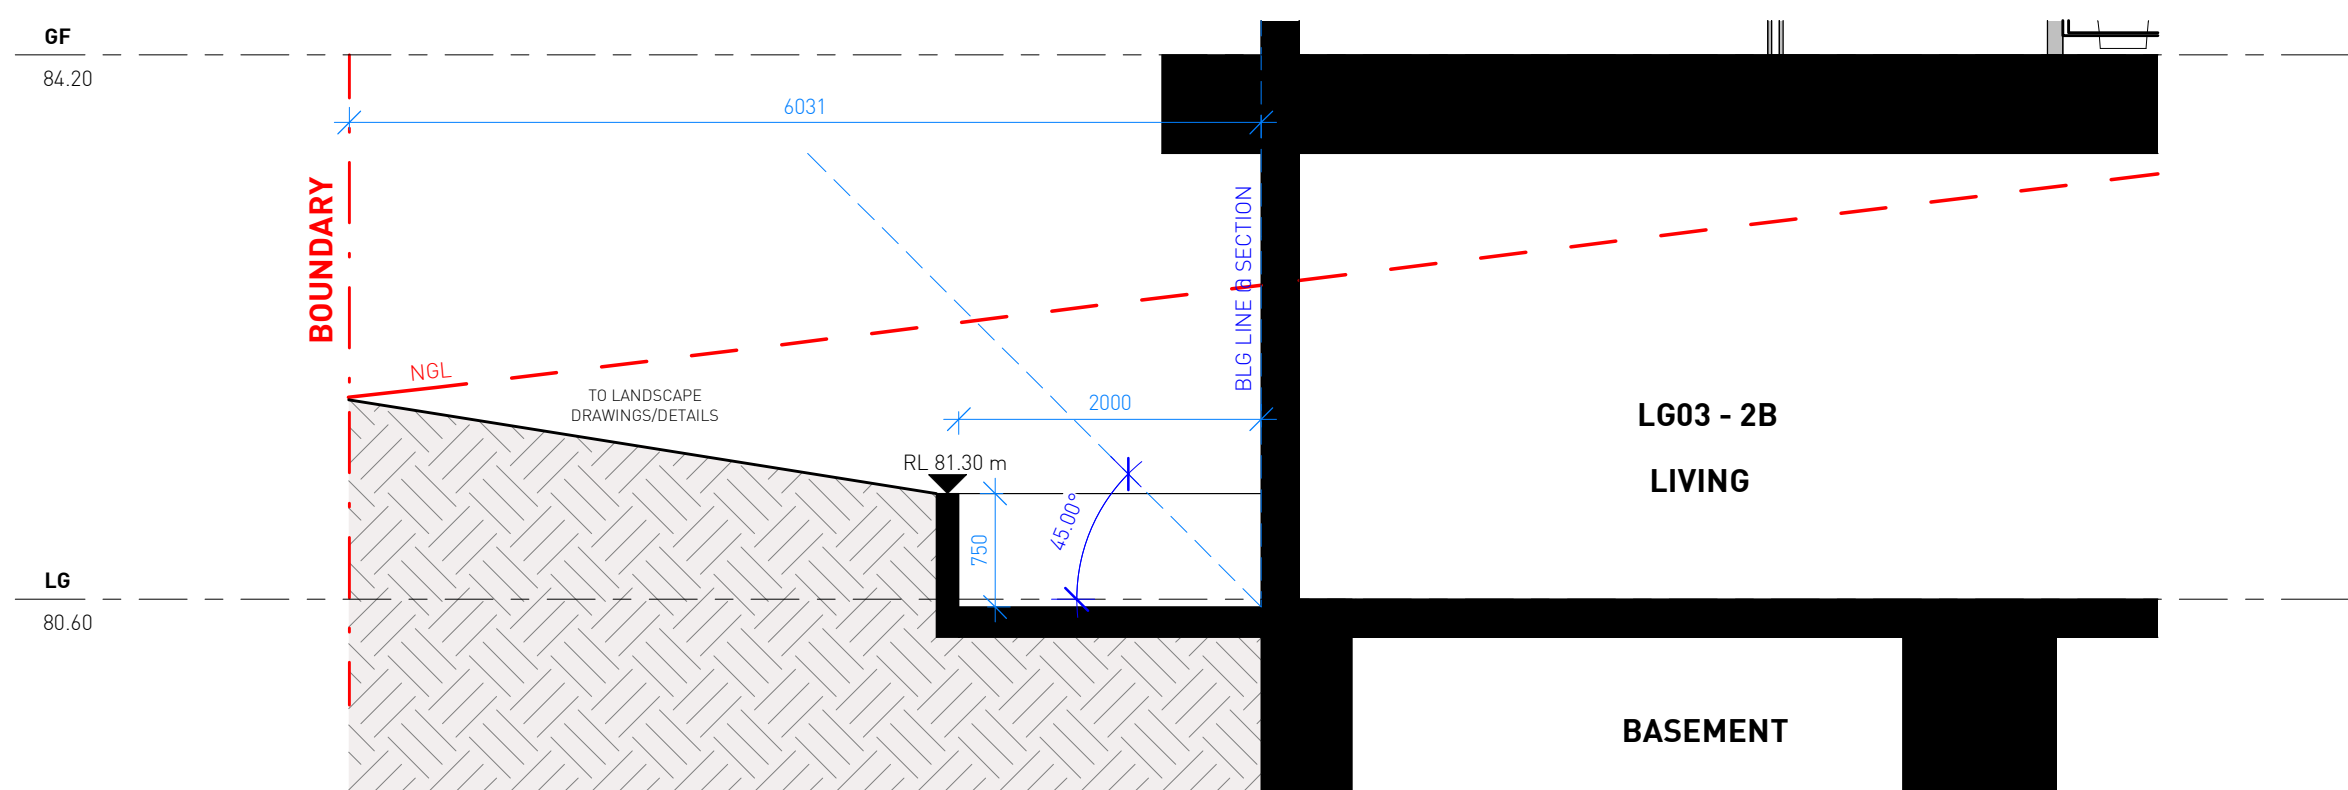


SECTION 1 - LG03

1 : 50

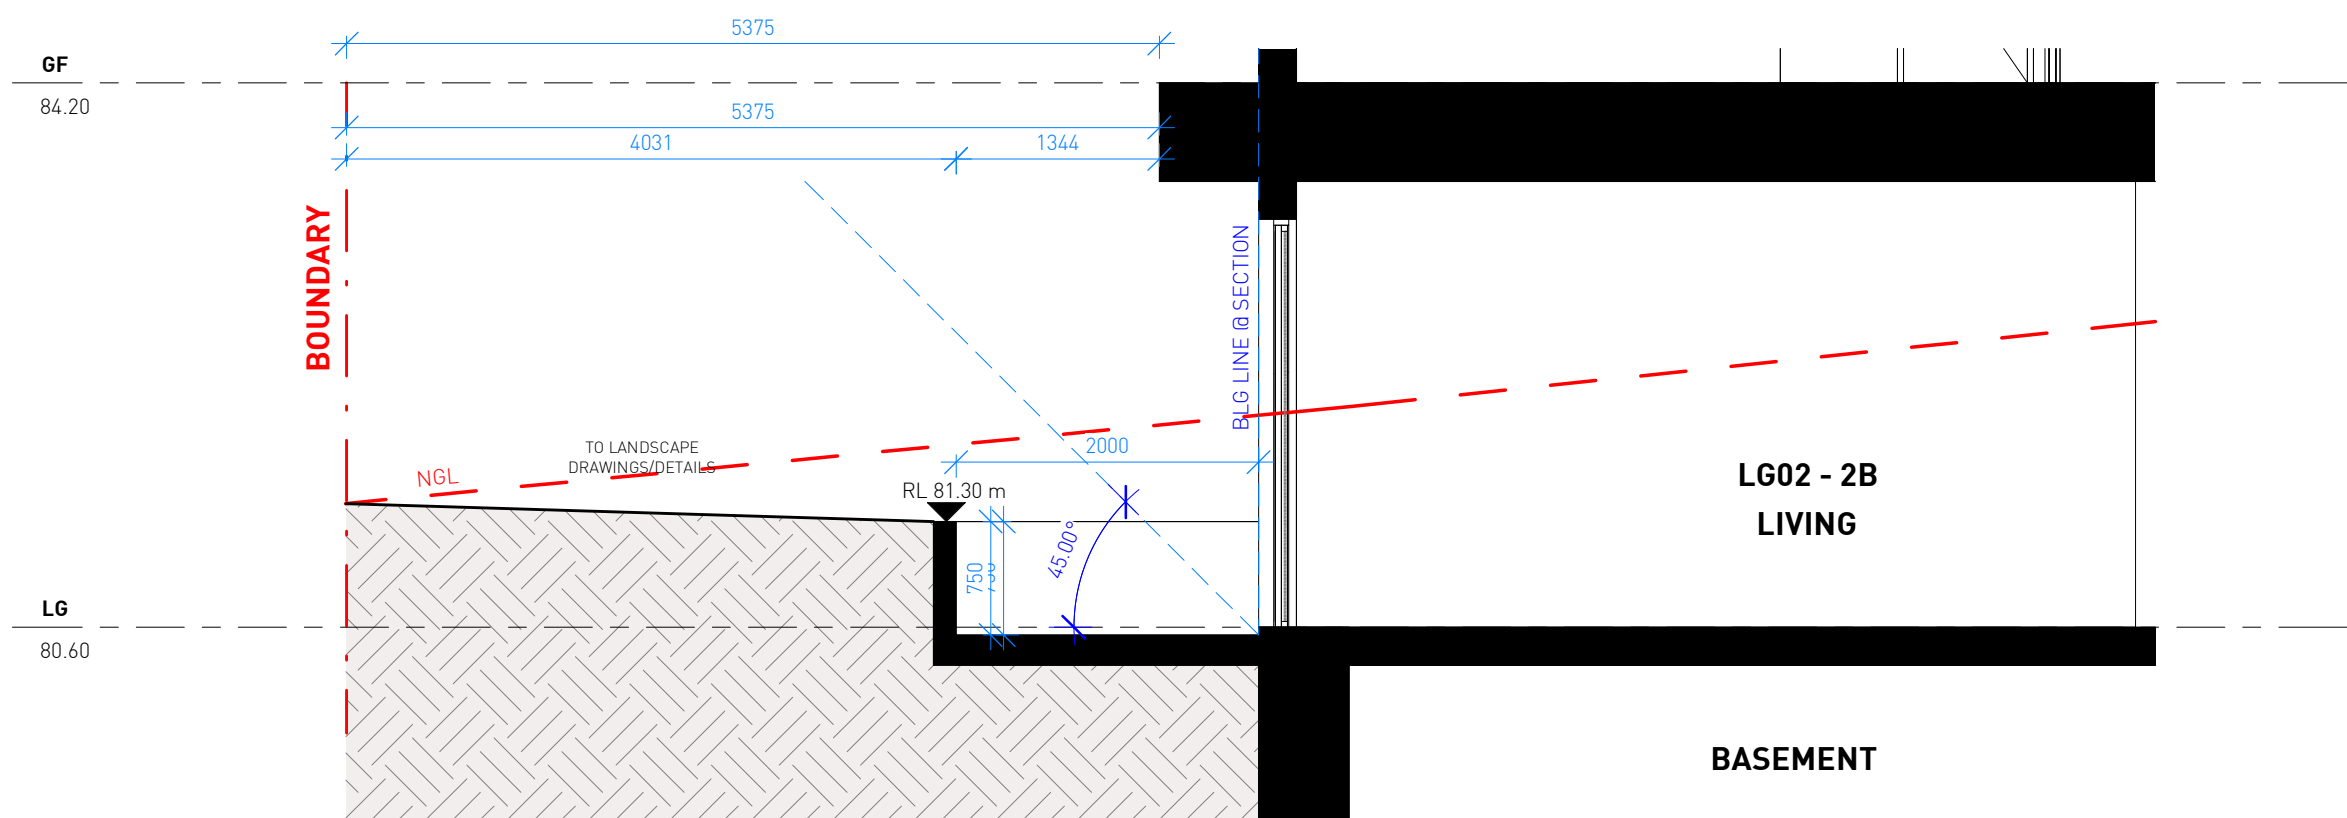

SECTION 3 - LG02

1 : 50

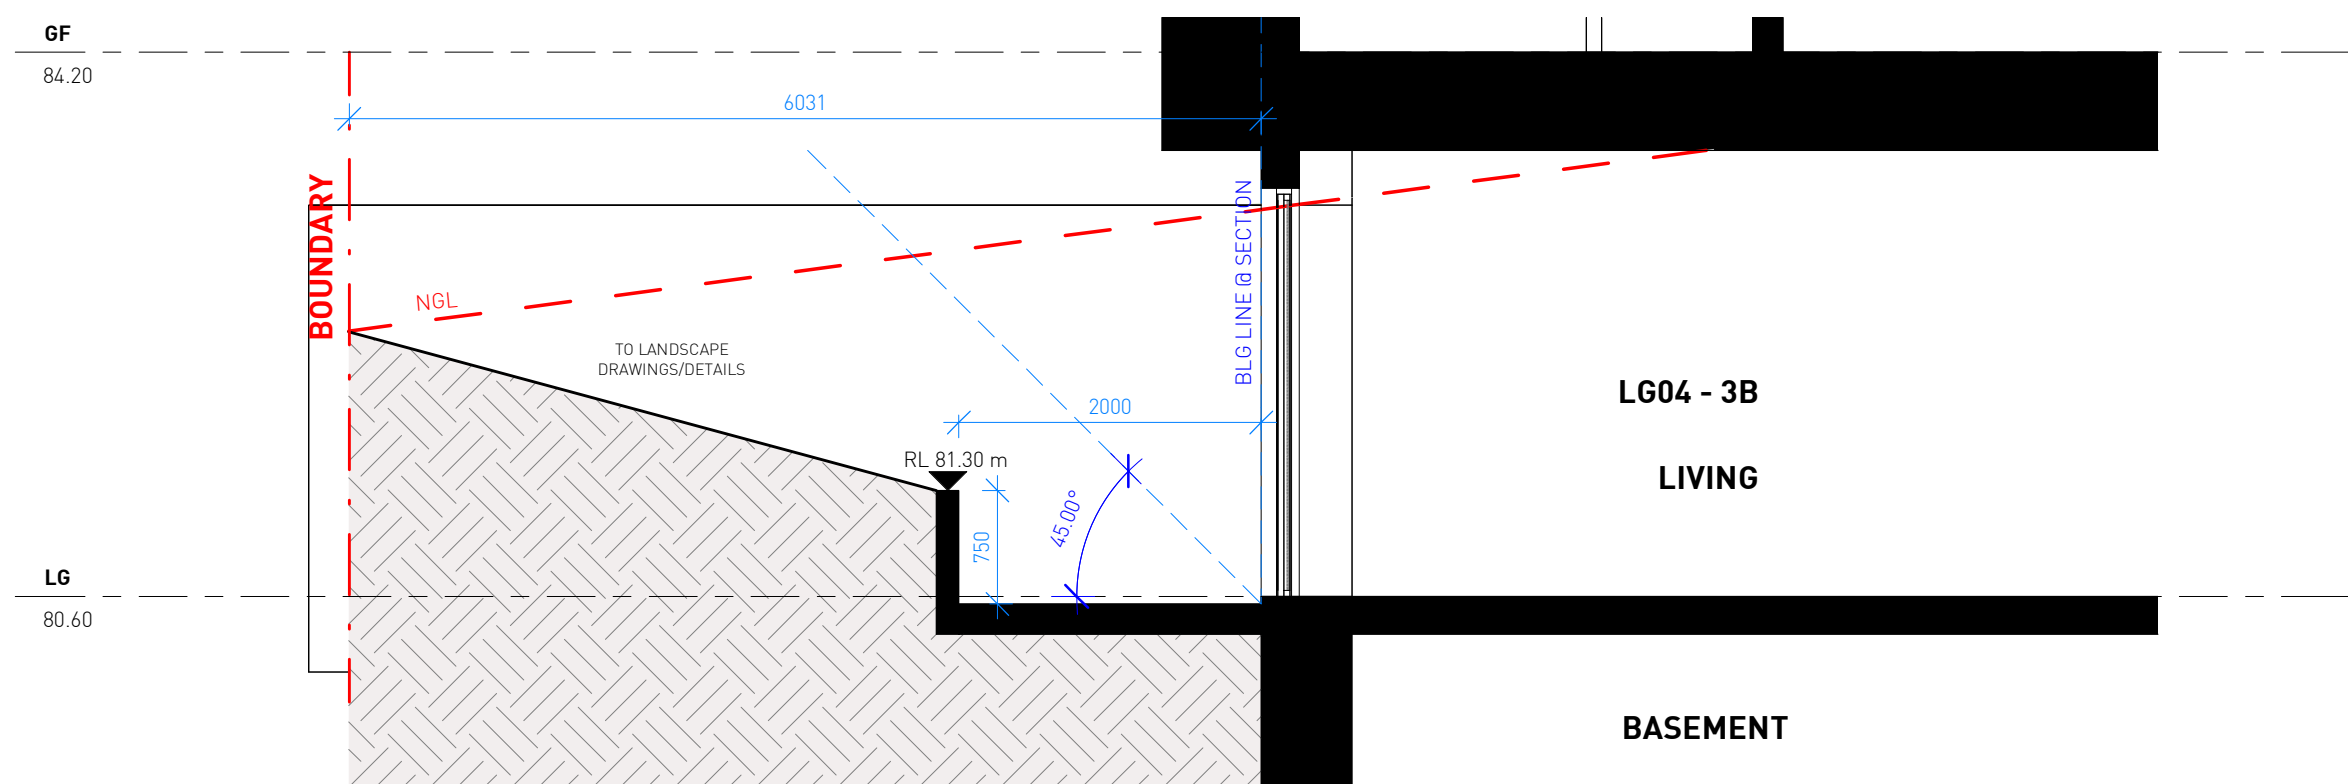

SECTION 2 - LG04

1 : 50

No.	Date	Description
C	30-05-2025	SSDA - FOR SUBMISSION
B	16-05-2025	SSDA - ISSUE FOR COORDINATION
A	07-05-2025	ISSUE FOR DA SUBMISSION
	28-04-2025	DRAFT DA SET FOR COORDINATION

Amendments	
Level 1, 1 Chandos Street St Leonards 2065 NSW AUSTRALIA t: 61 2 9264 5005 e: gta@gilestribe.com.au Giles Tribe Pty Ltd ABN 50 001 259 507	
Nominated Architects: Mark G Broadley (BEC) Stuart D Hill (S459)	


Verify all dimensions on site prior to commencement of work.
Refer all discrepancies to the Architect for determination.
Use figured dimensions in preference to scaling.
This drawing is copyright and must not be retained, copied or used without the written consent of Giles Tribe Architects.

Project:
**RESIDENTIAL FLAT BUILDING
19-25 BALFOUR STREET**


Drawn:
**SECTION THRU WEST WING
LOWER GROUND UNITS**

Status:			
Scale:	As indicated	Job No:	Drawn No:
Sheet Size:	24062 DA330 C		
Date:	04/10/25	Reviewed:	Checker:
Drawn:	Author:	Reviewed:	Checker:


92.01

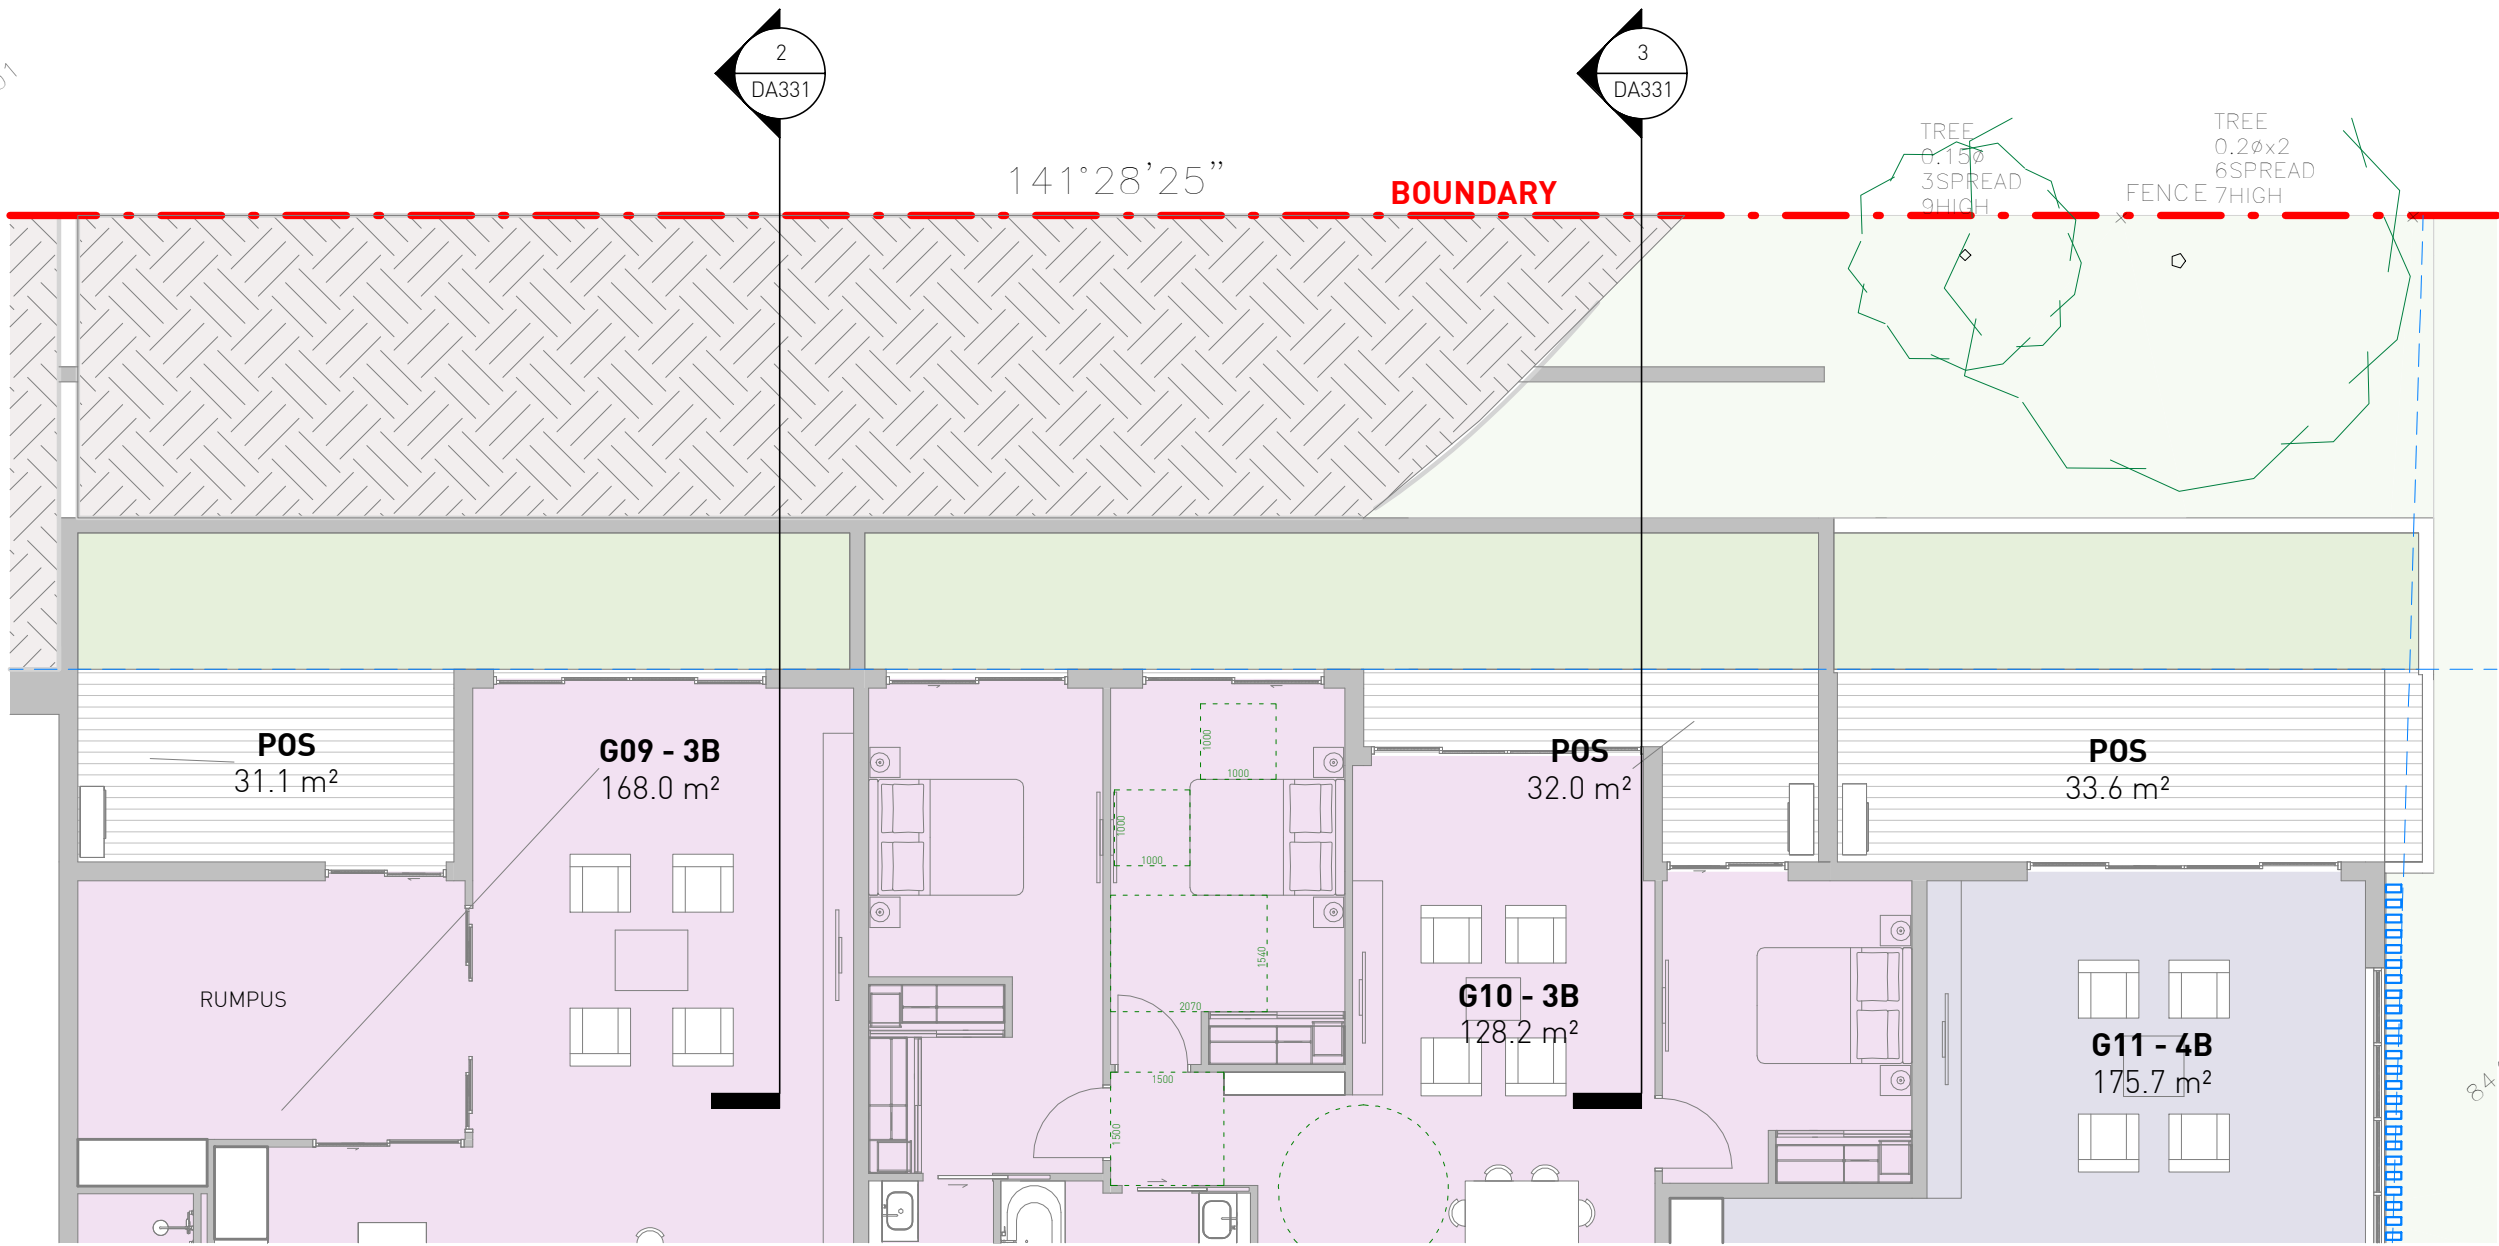


1 GROUND FLOOR - 1 SECTION THRU BALCONY TO BOUNDARY
1 : 100

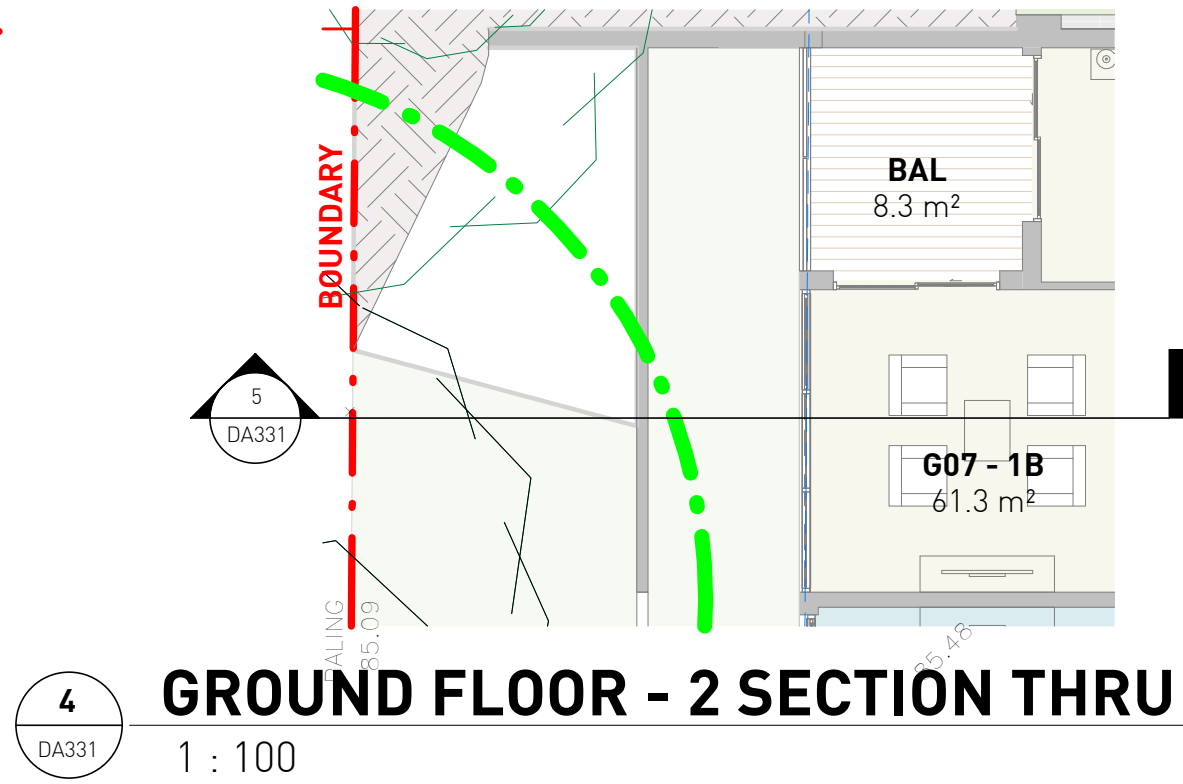


4 GROUND FLOOR - 2 SECTION THRU BALCONY TO BOUNDARY
1 : 100

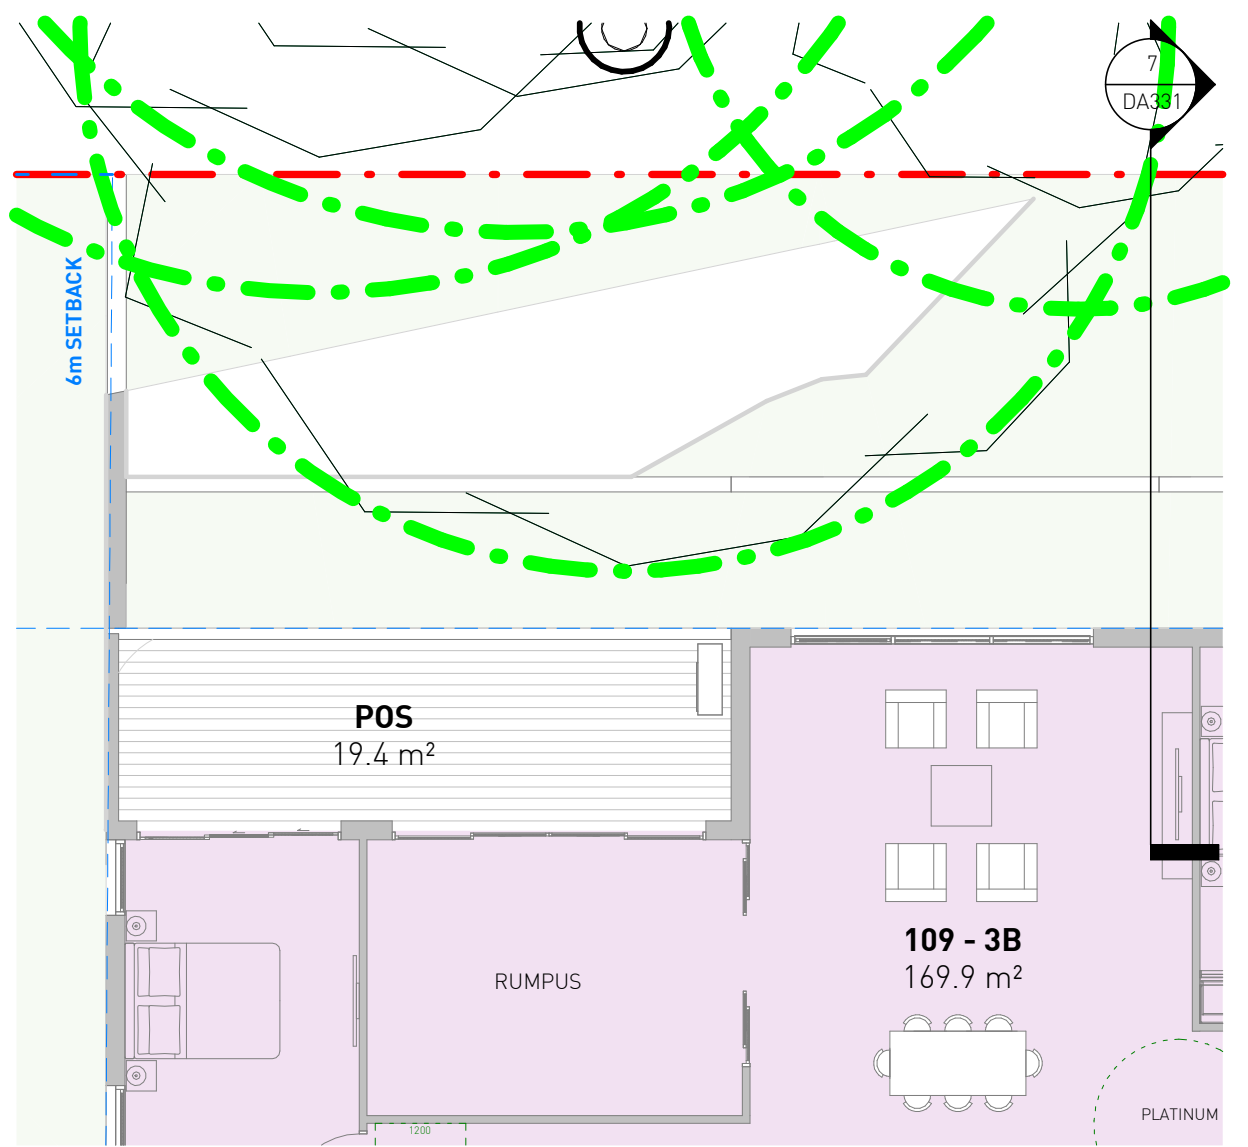



6 LEVEL 1 FLOOR PLAN - SECTION THRU BALCONY TO BOUNDARY
1 : 100

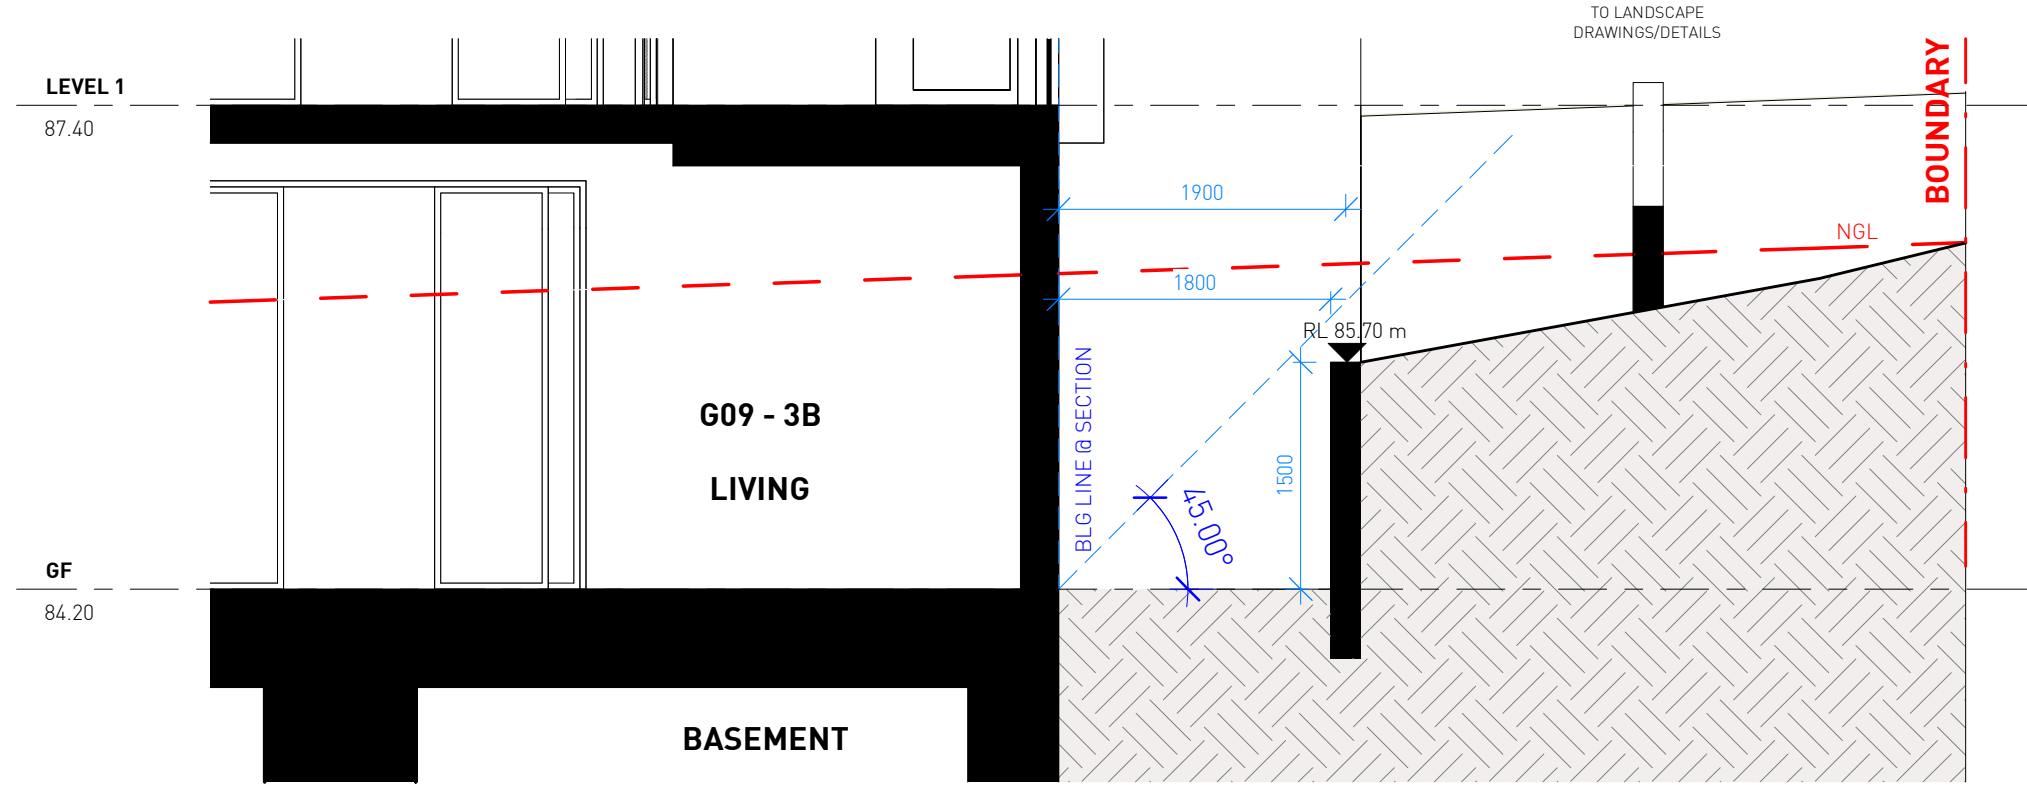

2 SECTION 1 - G09
1 : 50

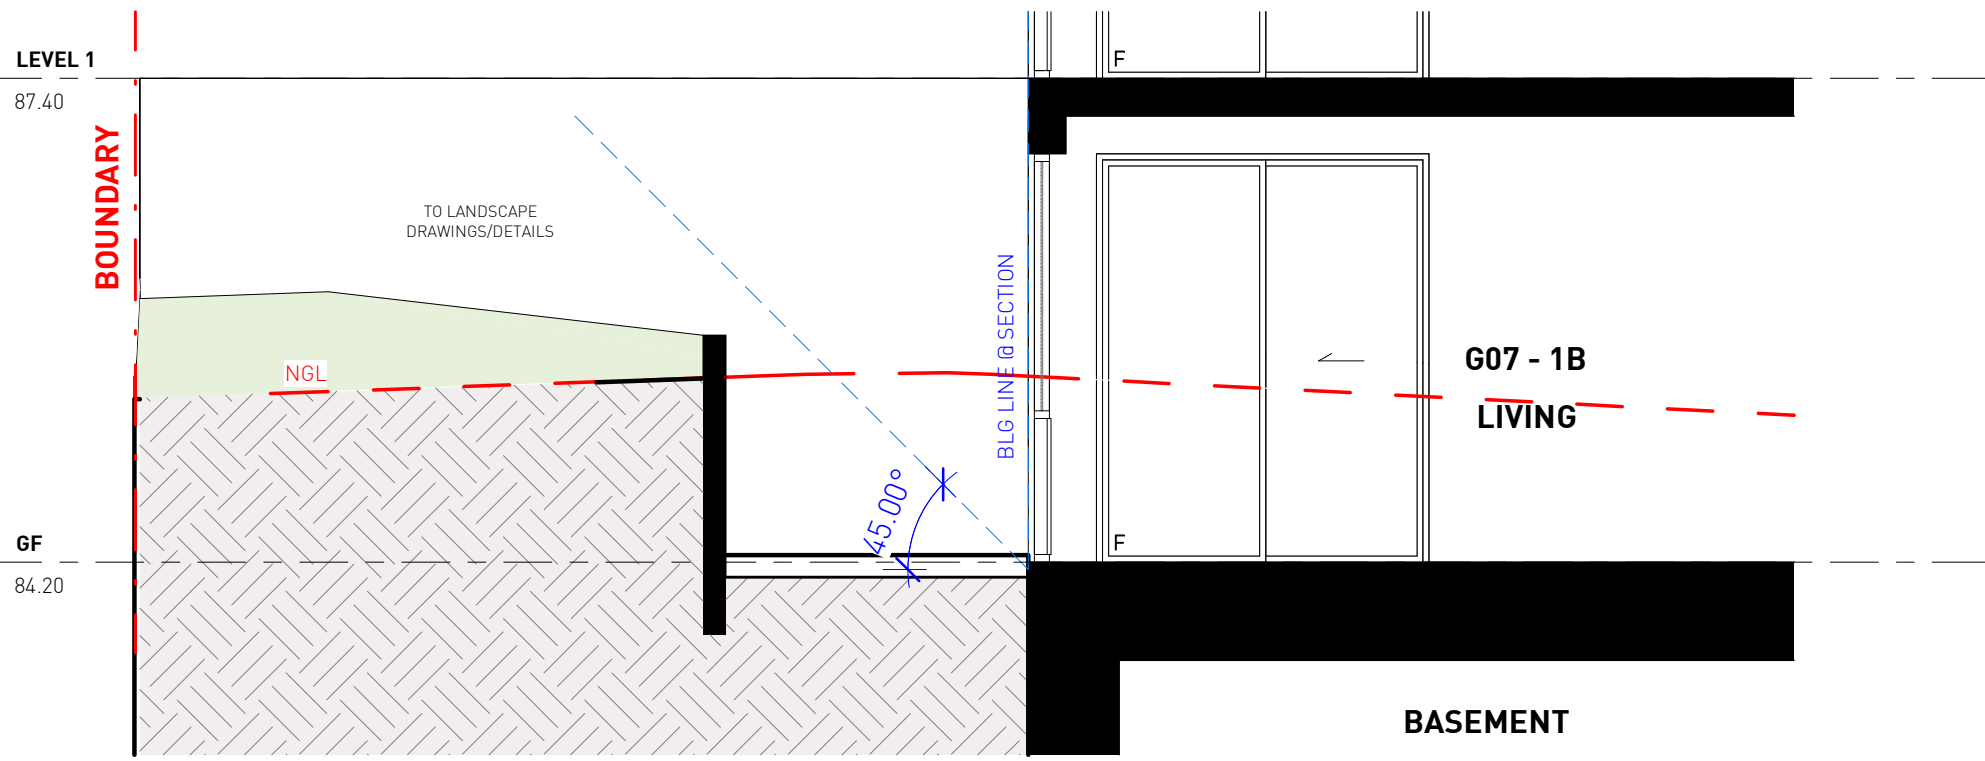

5 SECTION 2 - G07
1 : 50

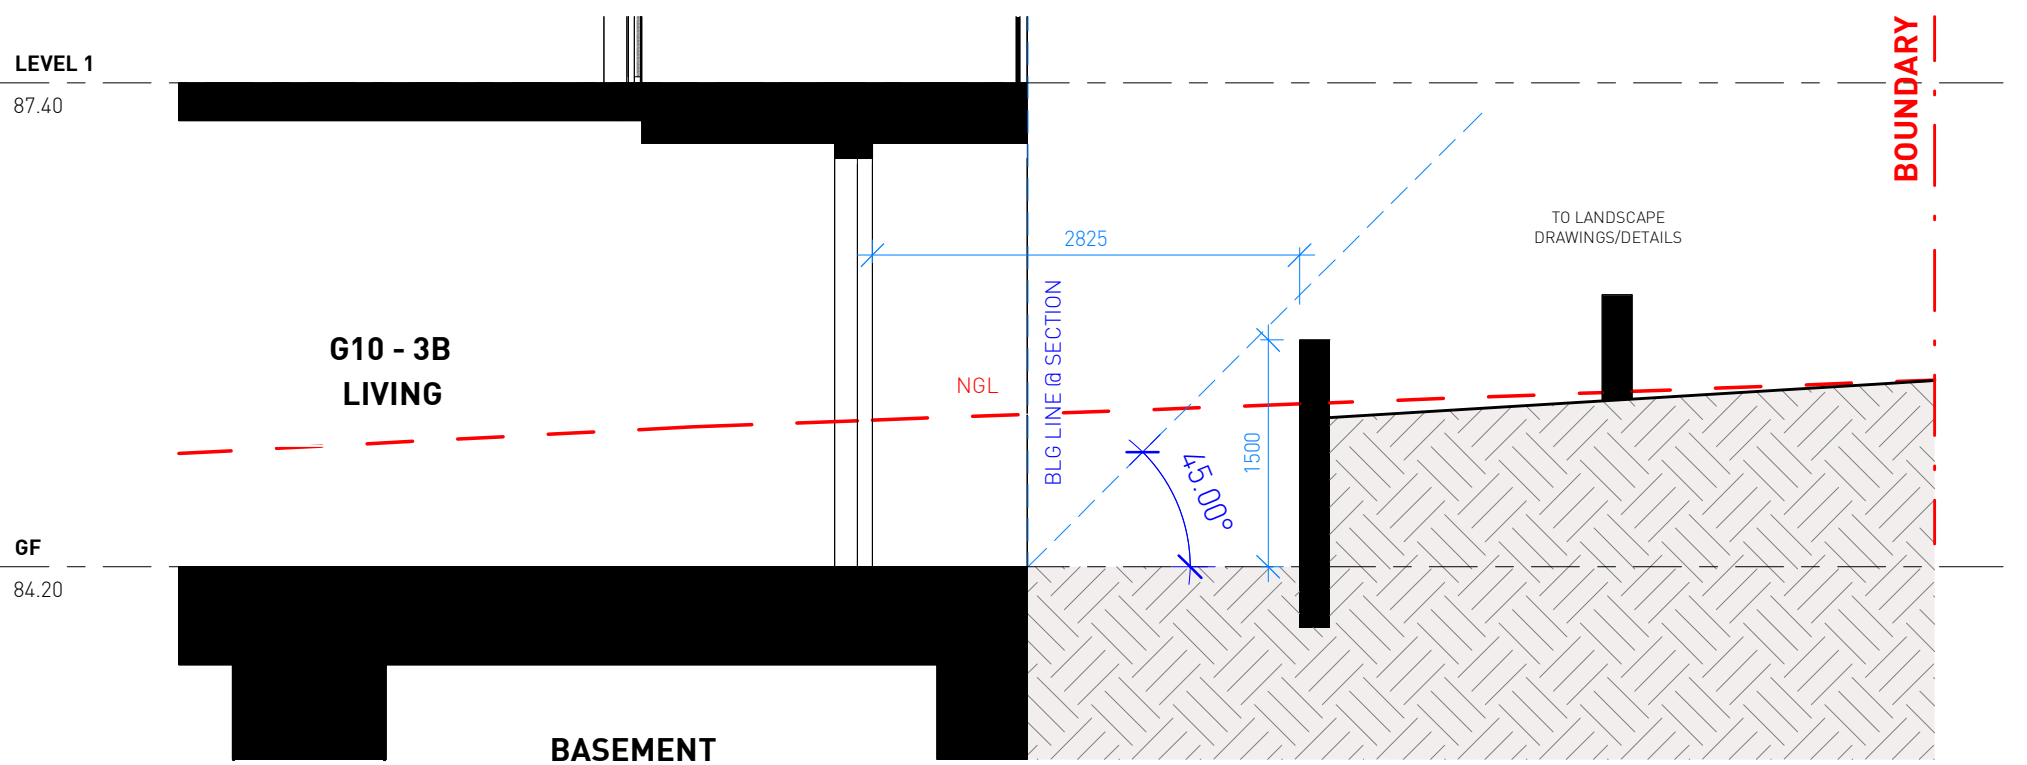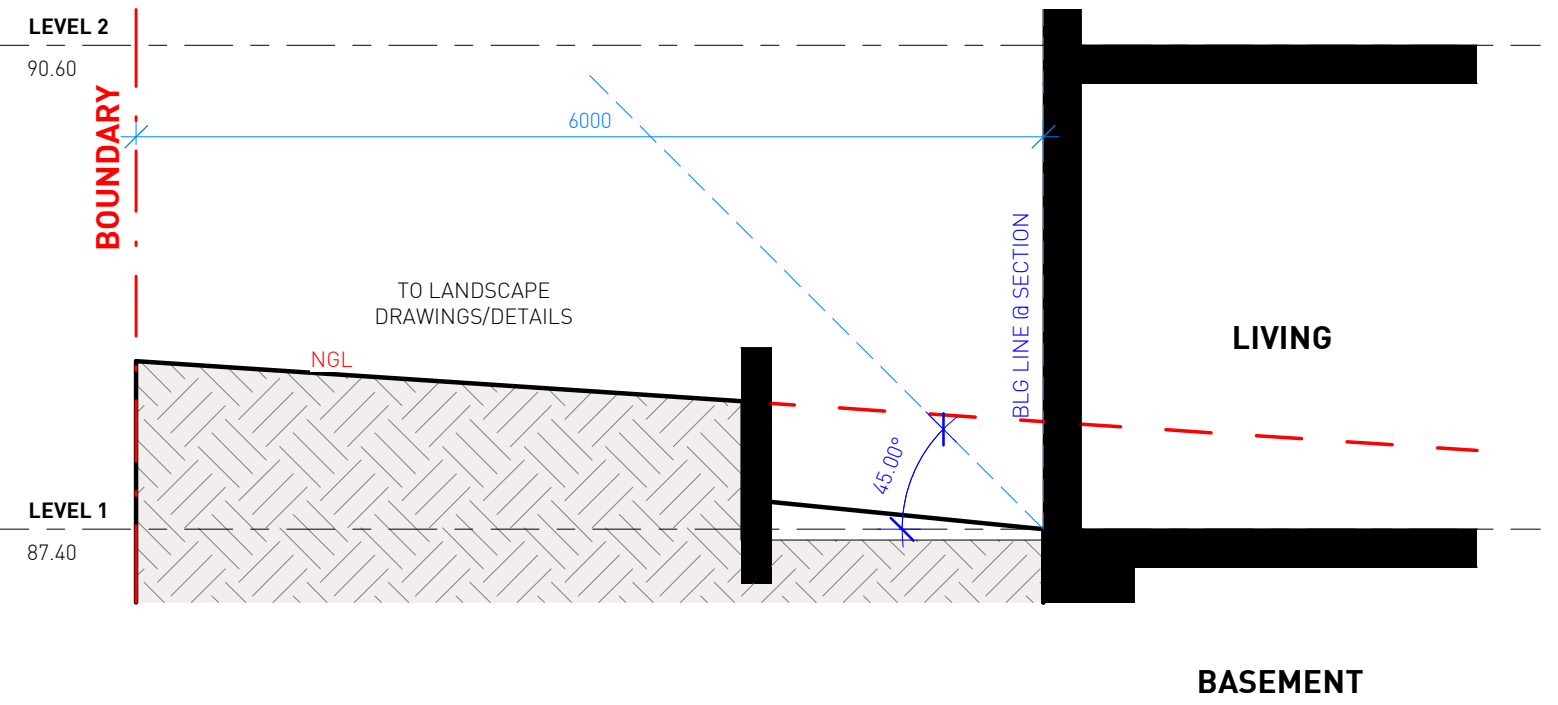

3 SECTION 2 - G10
1 : 50

No.	Date	Description
C	30-05-2025	SSDA - FOR SUBMISSION
B	16-05-2025	SSDA - ISSUE FOR COORDINATION
A	07-05-2025	ISSUE FOR DA SUBMISSION
	28-04-2025	DRAFT DA SET FOR COORDINATION


Amendments	
Level 1, 1 Chandos Street St Leonards 2065 NSW AUSTRALIA	
t: 61 2 9264 5005 e: gta@gilestribe.com.au Giles Tribe Pty Ltd ABN 50 001259 507	
Nominated Architects: Mark G Broadley (BEC) Stuart D Hill (A659)	

Verify all dimensions on site prior to commencement of work.
Refer all discrepancies to the Architect for determination.
Use figured dimensions in preference to scaling.
This drawing is copyright and must not be retained, copied
or used without the written consent of Giles Tribe Architects.


Project:
**RESIDENTIAL FLAT BUILDING
19-25 BALFOUR STREET**

Drawn:
**SECTION THRU EAST WING
LOWER GROUND UNITS**


Status:			
Scale:	As indicated	Job No.	Drawing No.
Sheet Size:	24062 DA331 C		
Date:	04/10/25	Reviewed	Checker
Drawn:	Author	Reviewed	Checker

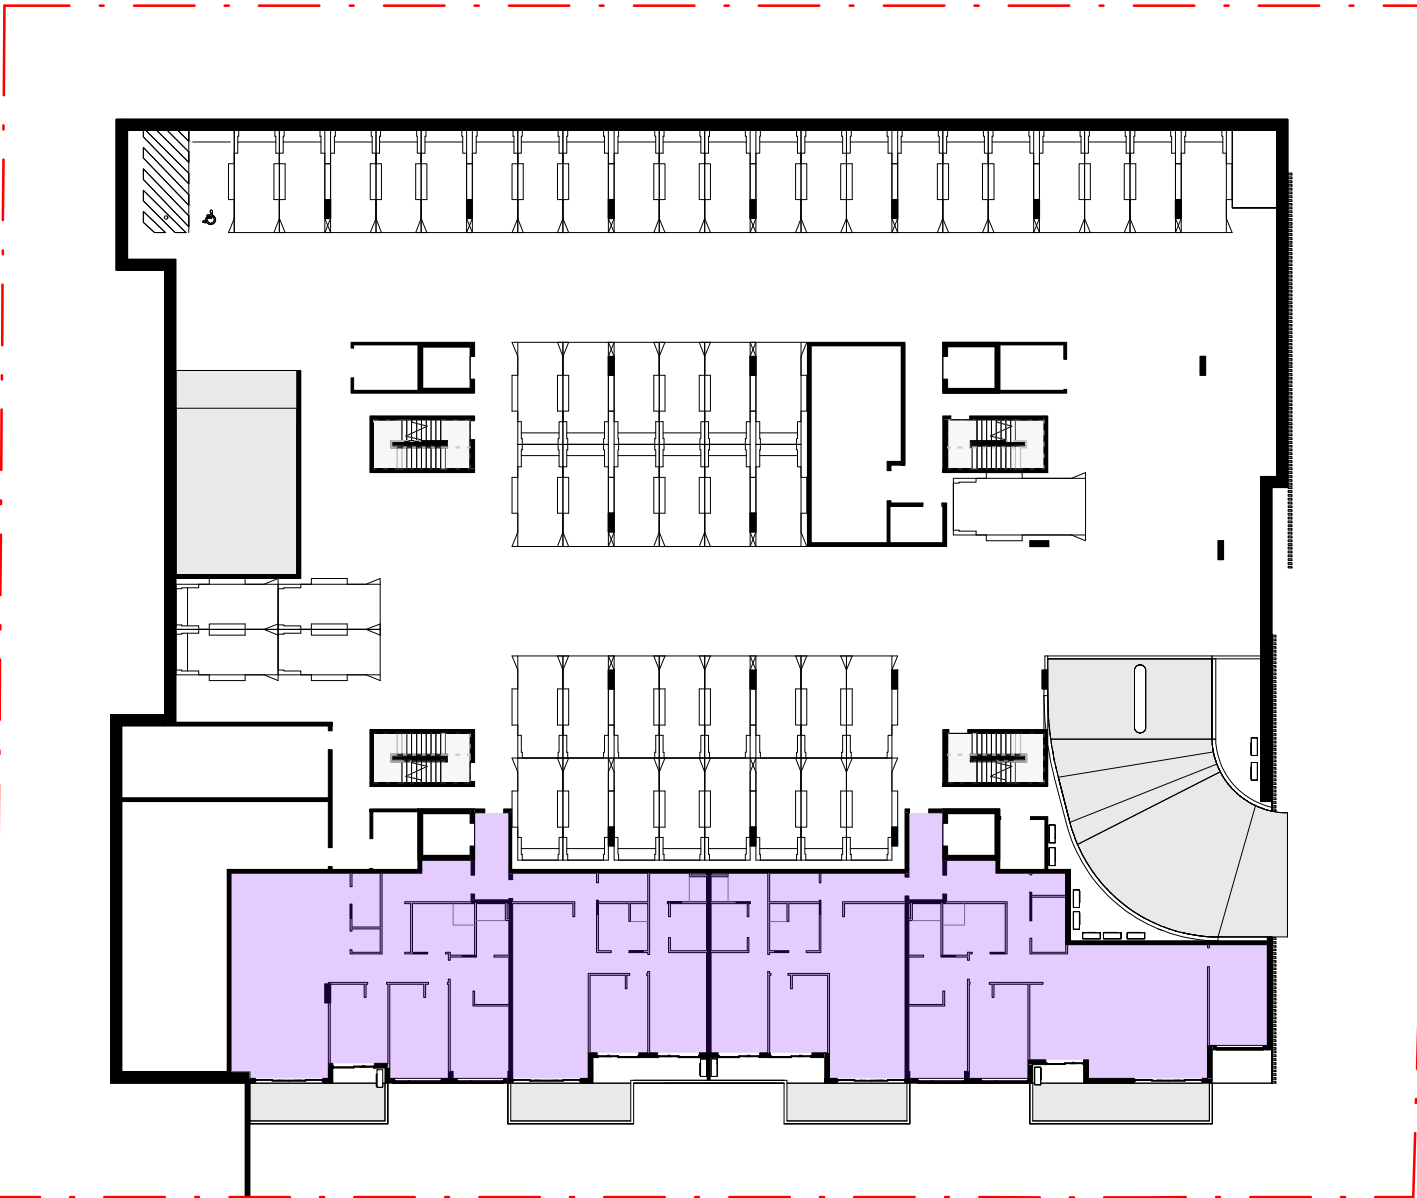


1
DA400
GFA- LOWER GROUND LEVEL
1 : 400

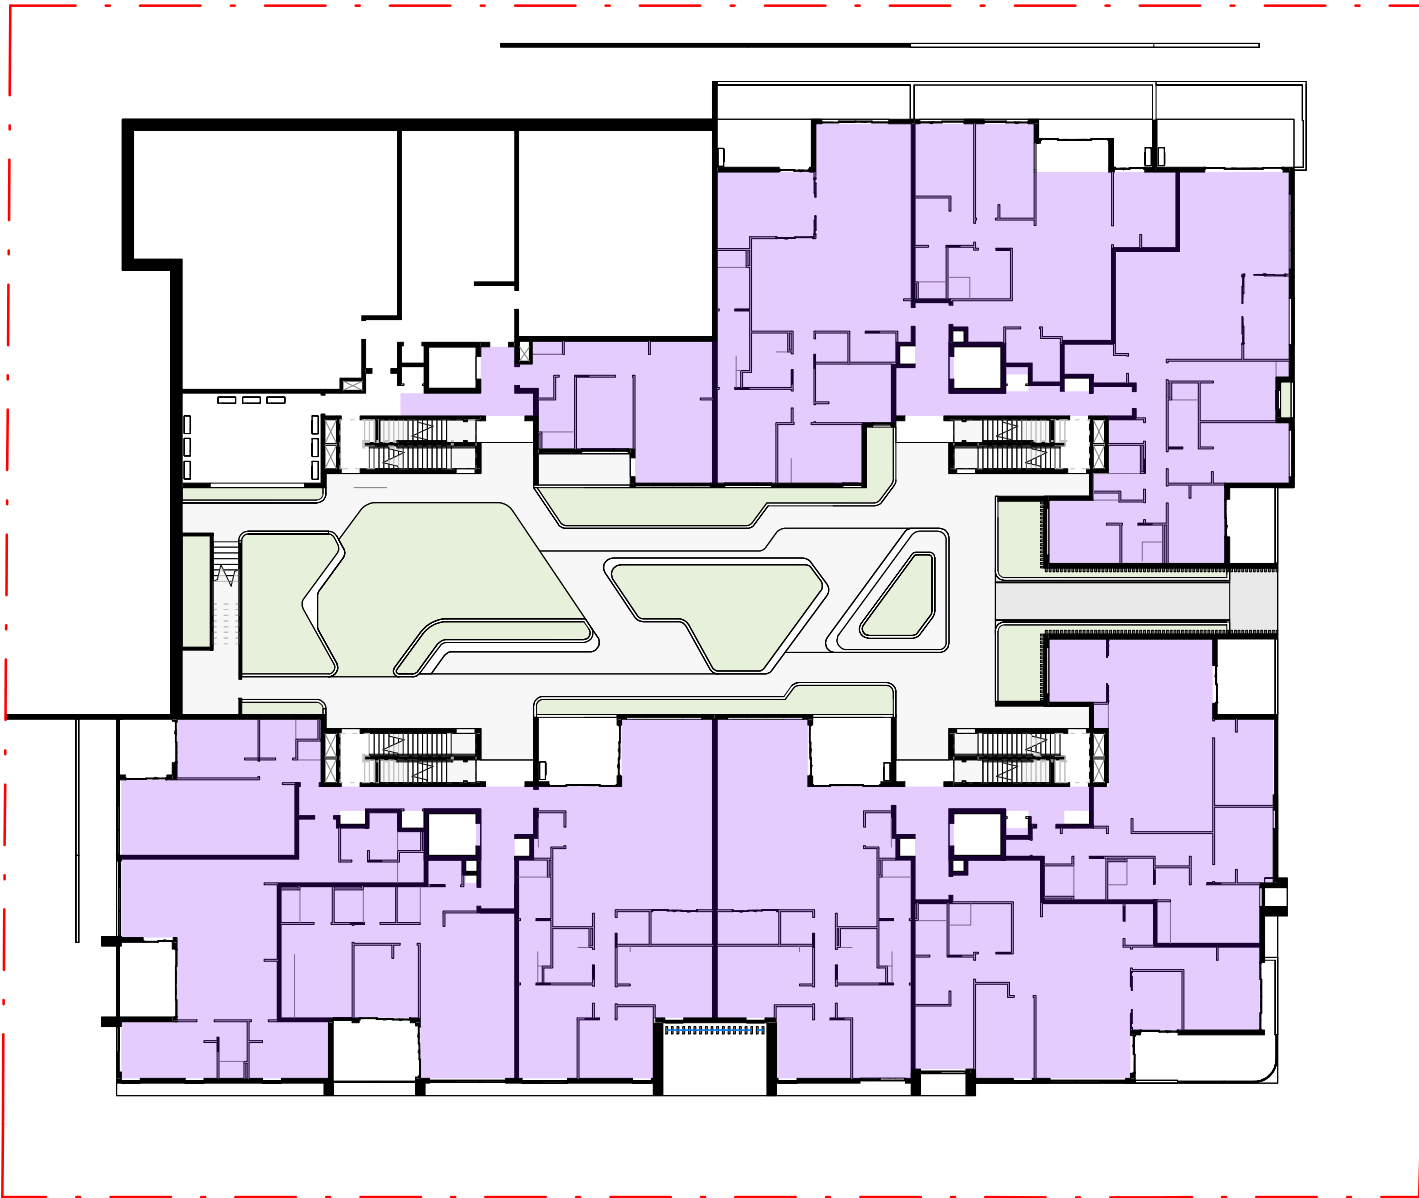


2
DA400
GFA- GROUND LEVEL
1 : 400

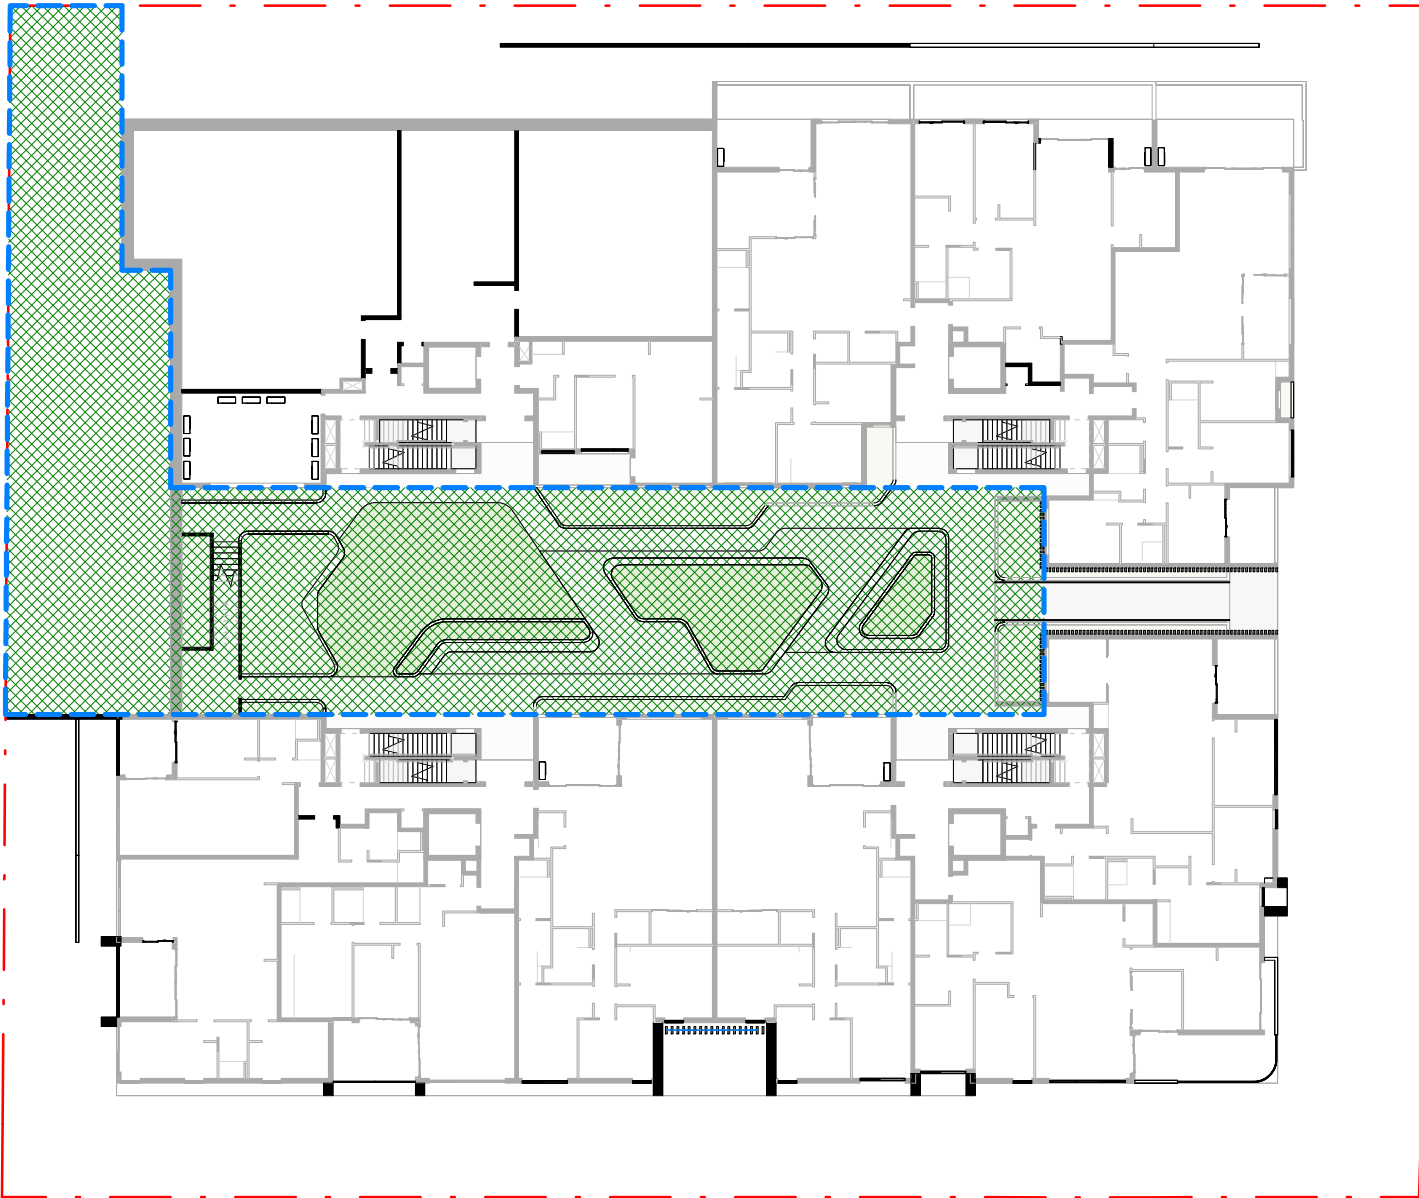


6
DA400
COMMUNAL - GROUND LEVEL
1 : 400

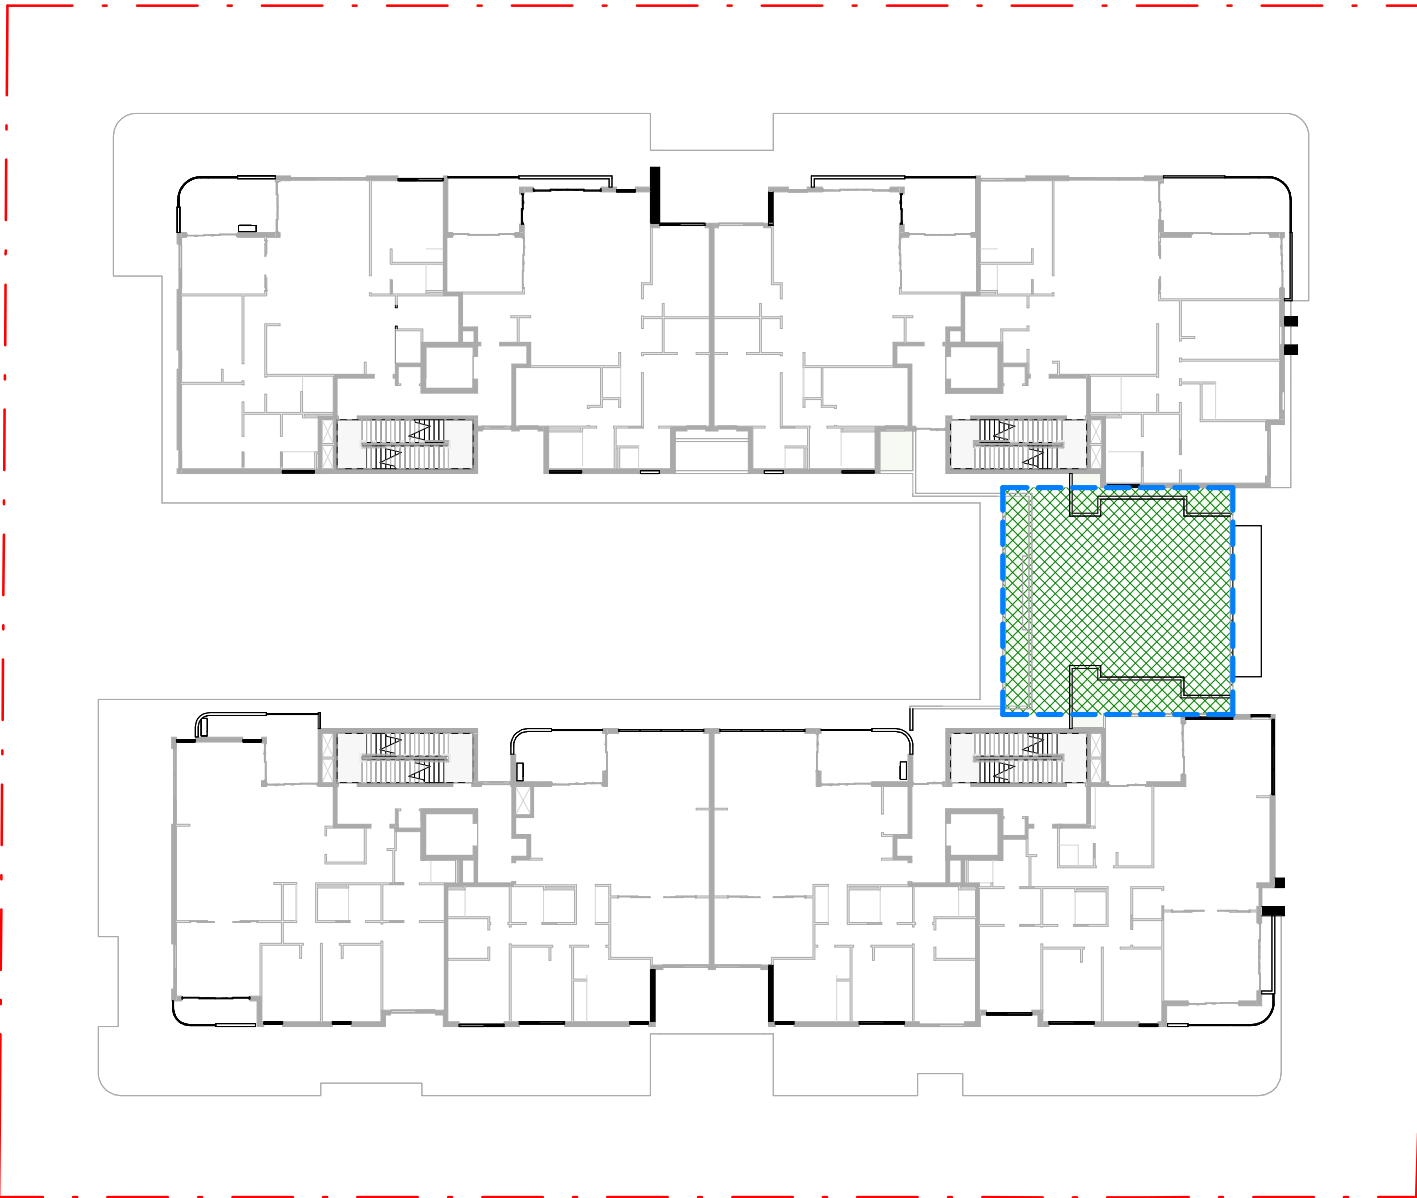


7
DA400
COMMUNAL - LEVEL 4
1 : 400

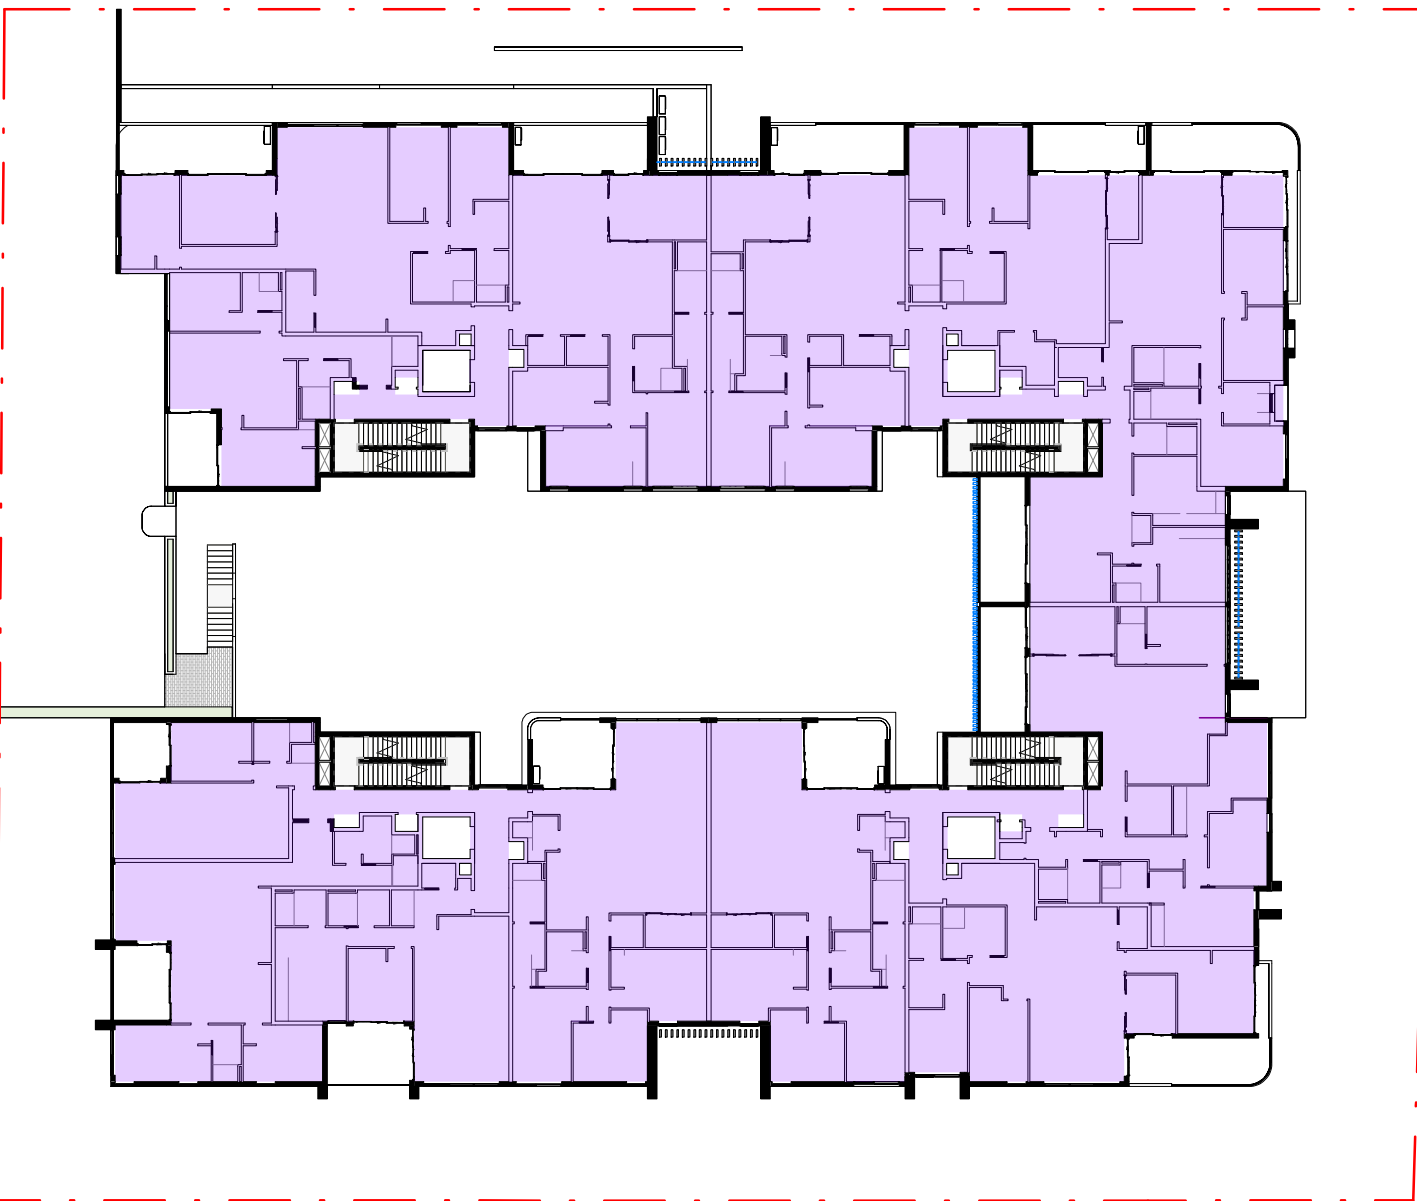

4
DA400
GFA- LEVEL 1 - 3
1 : 400

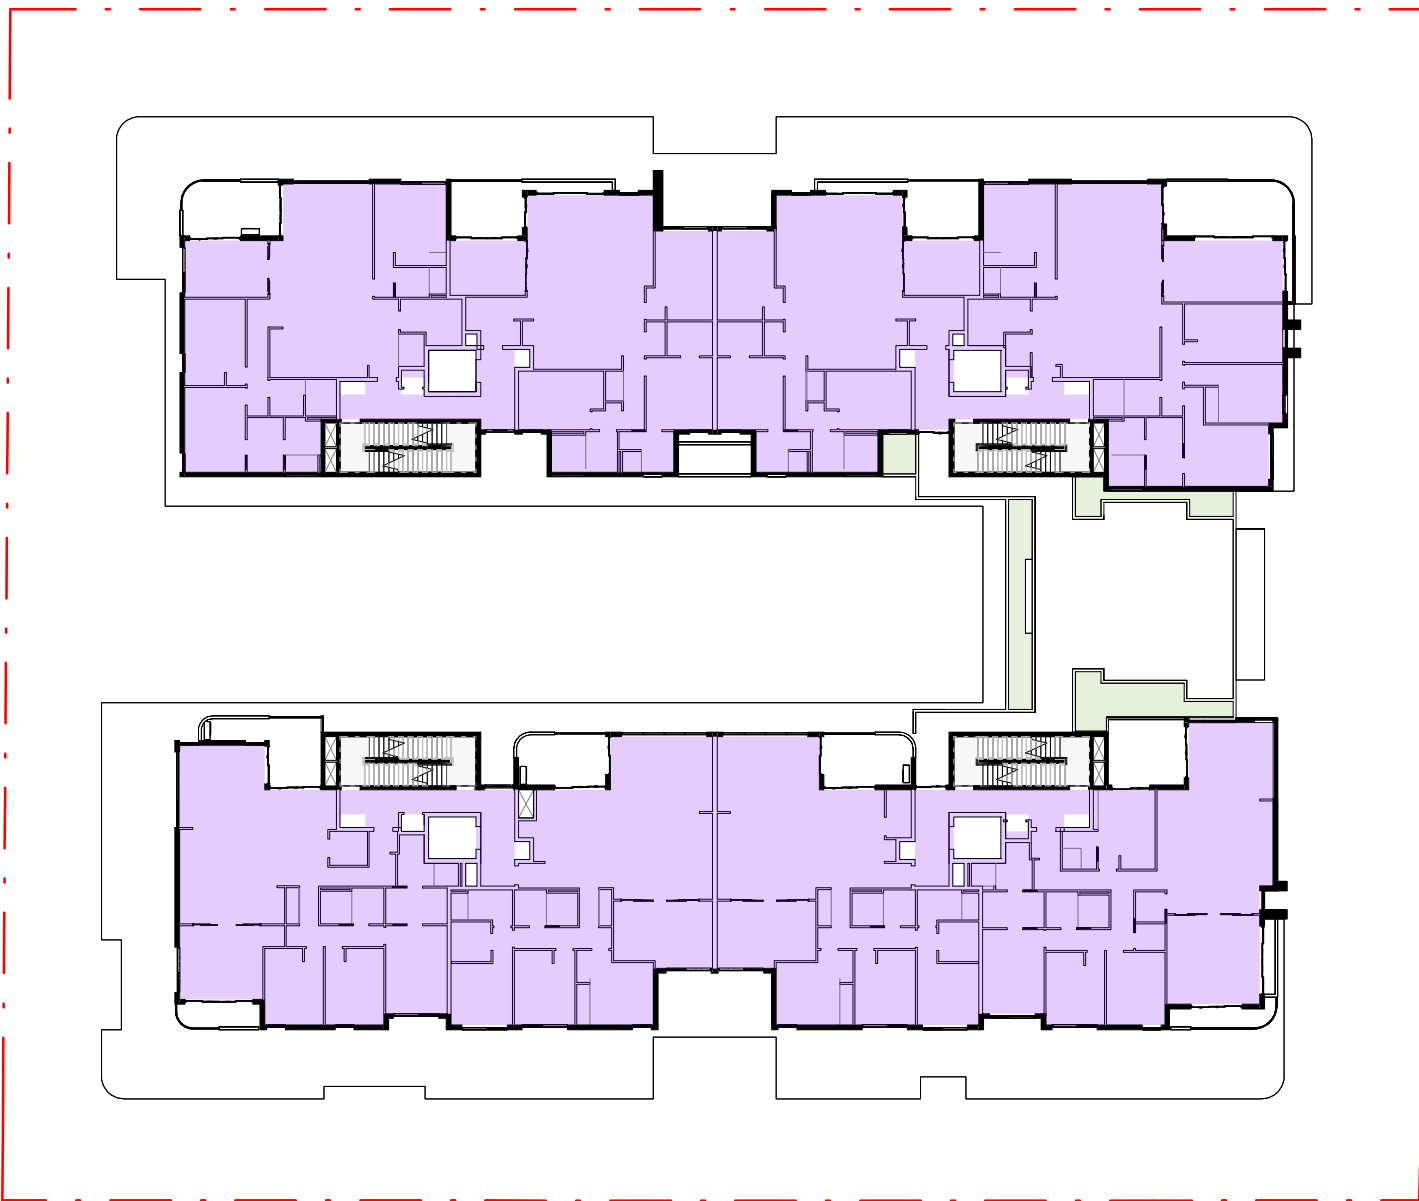

5
DA400
GFA- LEVEL 4 - 8
1 : 400

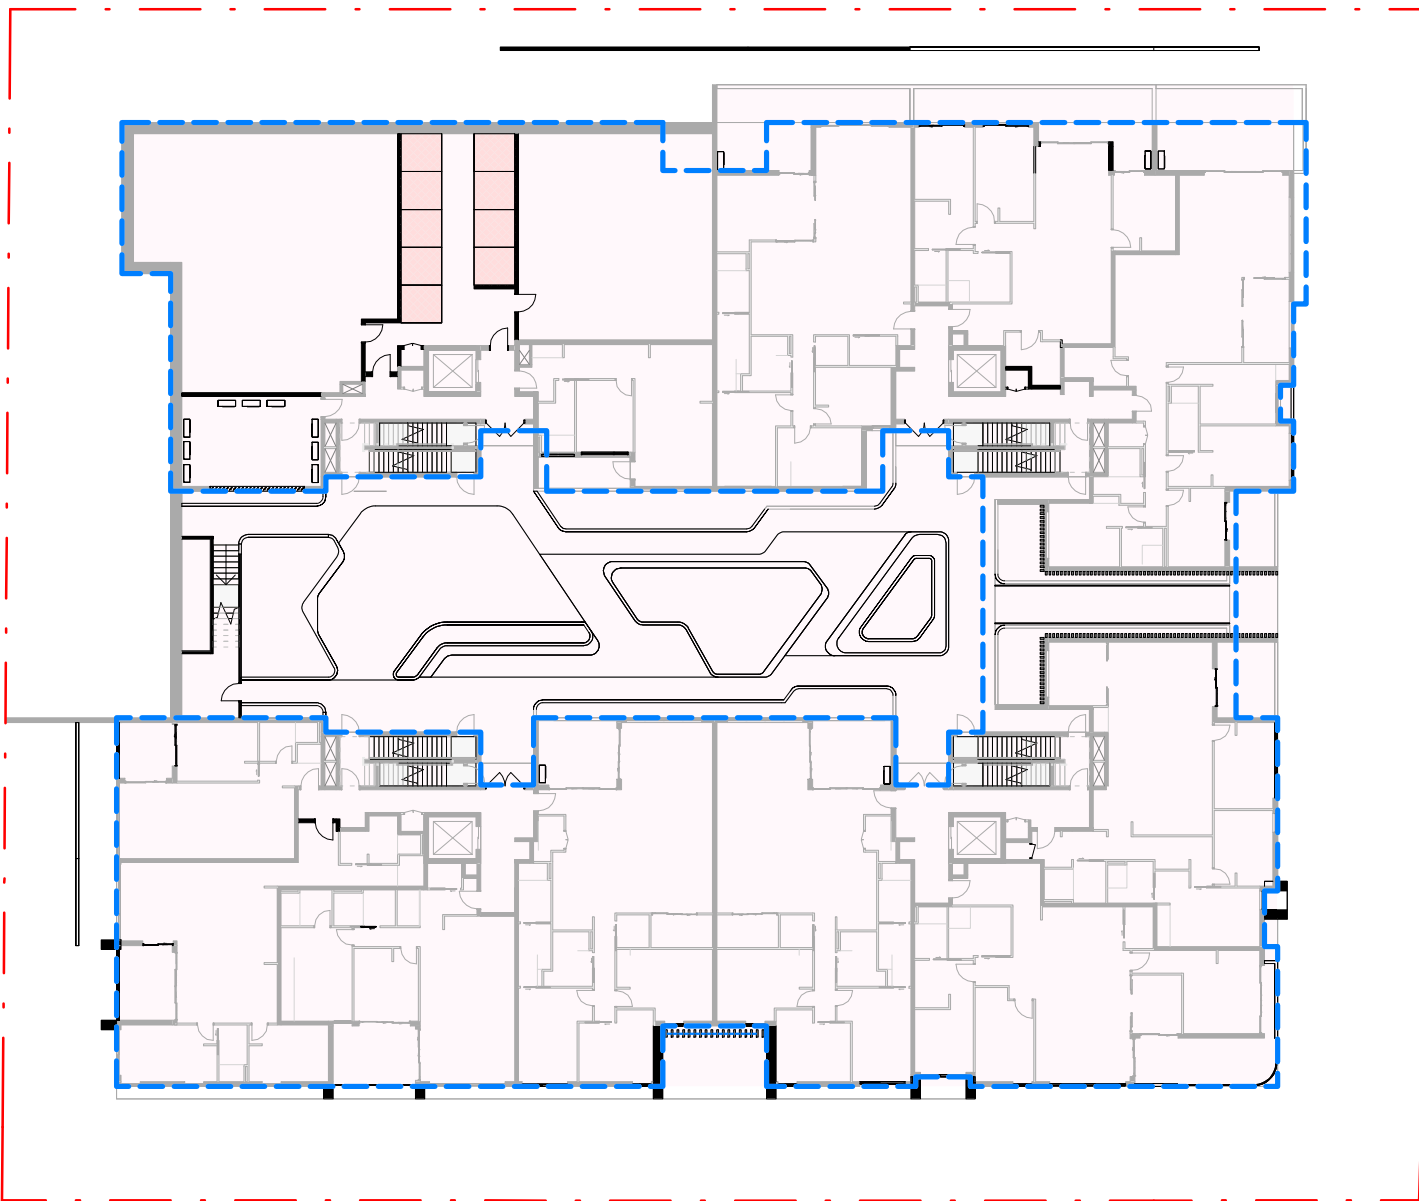

8
DA400
EXCAVATION & SITE COVERAGE
1 : 400

COMMUNAL OPEN SPACE

@ GROUND :	841.519 SQM [17.6%]
@ LEVEL 4 :	146.280 SQM [2.9%]
TOTAL:	987.799 SQM [20.6%]


EXCAVATION
= 3141.574 SQM (65.8%)

SITE COVERAGE
= 2450.551 SQM [51.3%]

DEEP SOIL AREA
1552.54 SQM [32.5%]

DEEP SOIL AREA (6m min. dimension: ADG)
1433.98 SQM [30.05%]


SITE AREA : 4771 SQM

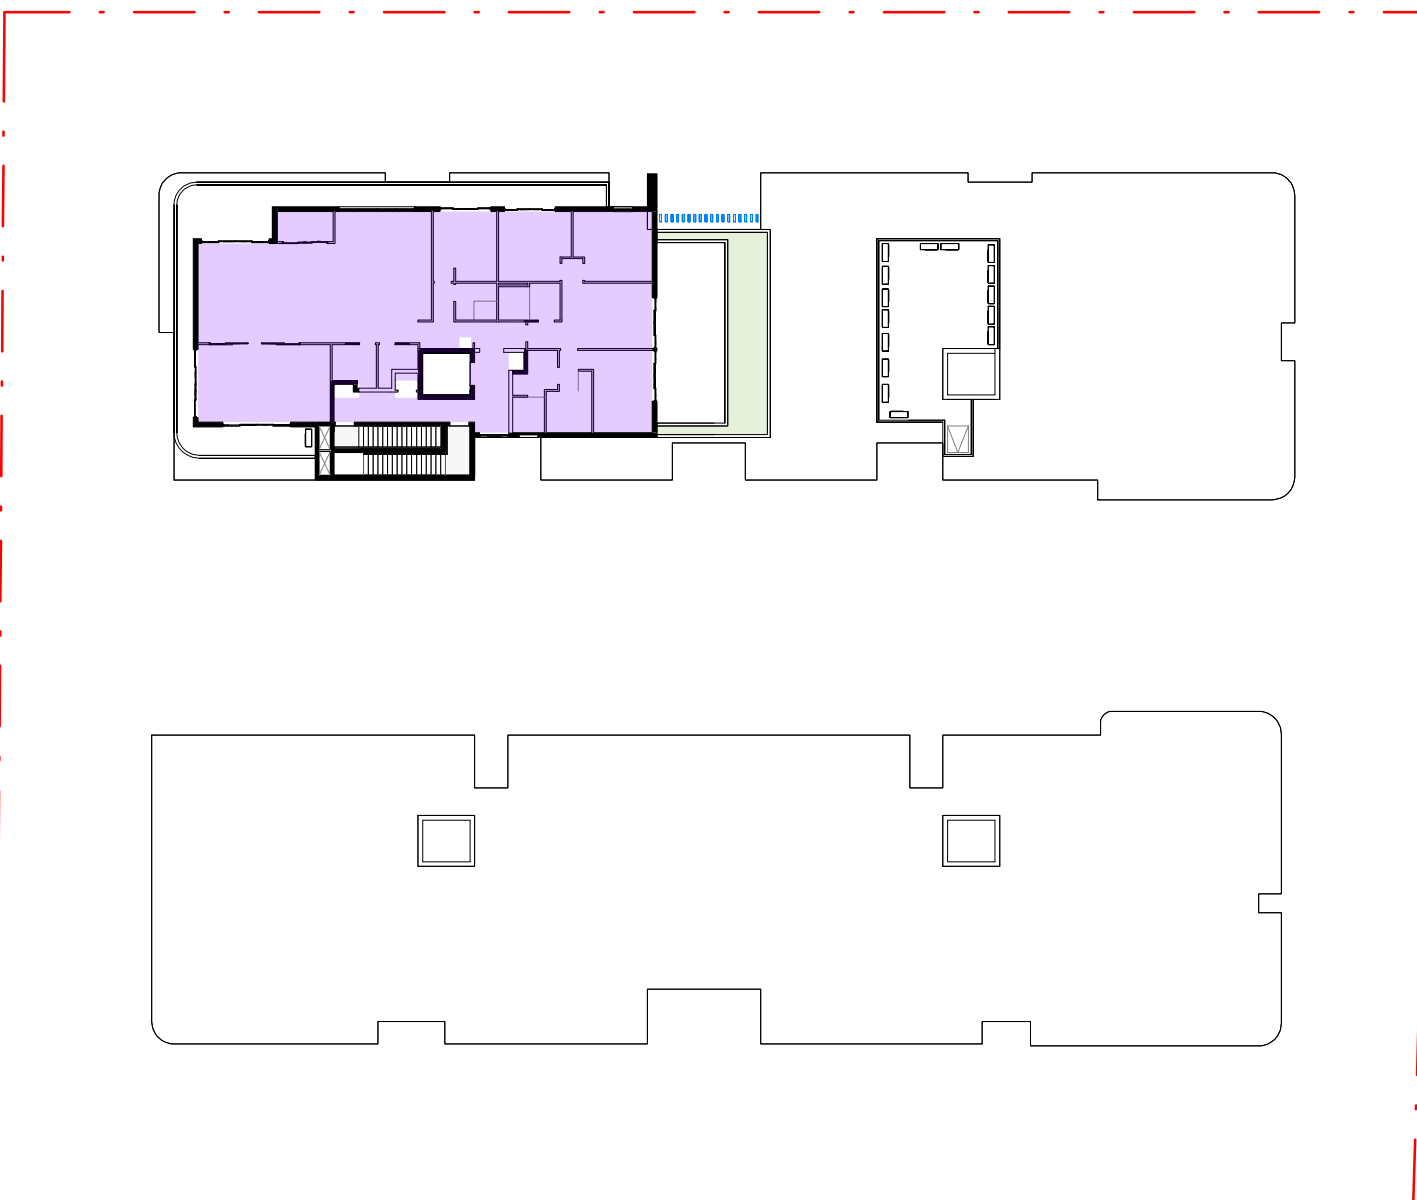

3
DA400
GFA- LEVEL 9
1 : 400

GFA CALCULATION	
LEVEL	FLOOR AREA
GF	1563.3 m ²
L1	1992.1 m ²
L2	1992.1 m ²
L3	1992.1 m ²
L4	1432.3 m ²
L5	1432.3 m ²
L6	1432.3 m ²
L7	1432.3 m ²
L8	1432.3 m ²
L9	257.3 m ²
LG	541.2 m ²
TOTAL FLOOR AREA	15499.4 m²

FSR CALCULATION		
GFA	SITE AREA	FSR
15499.4 m ²	4771.0 m ²	3.25

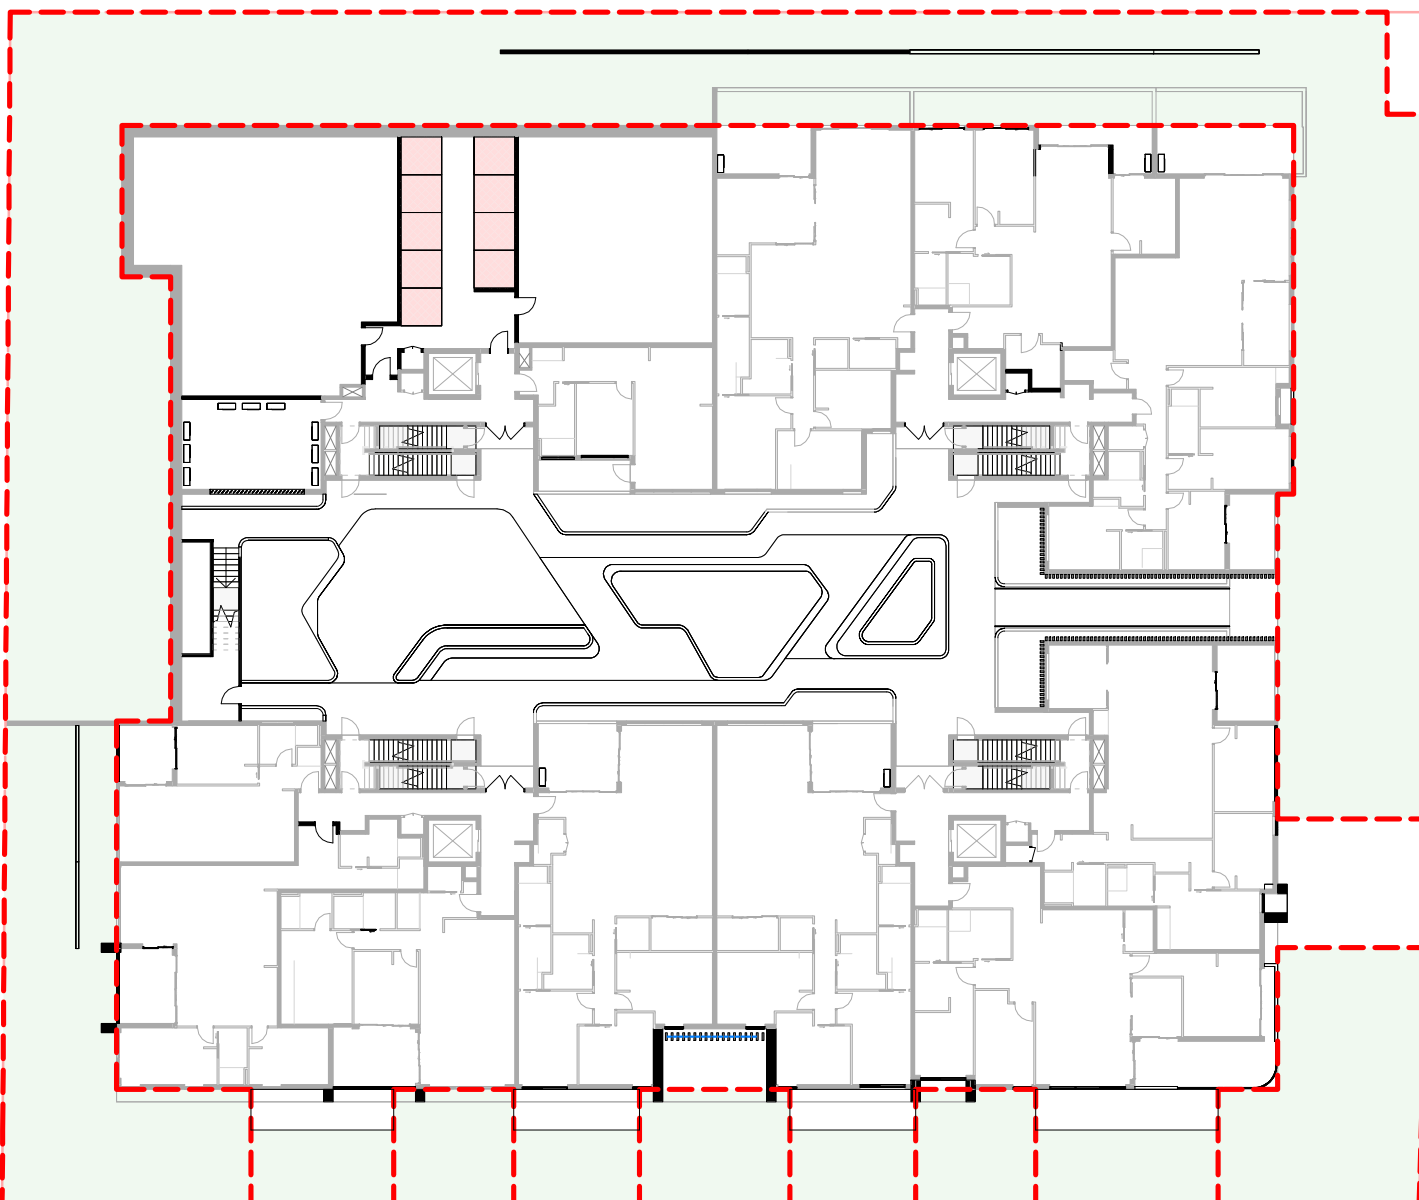

9
DA400
DEEP SOIL PLAN
1 : 400

C	30-05-2025	SSDA - FOR SUBMISSION
B	16-05-2025	SSDA - ISSUE FOR COORDINATION
A	07-05-2025	ISSUE FOR DA SUBMISSION
	28-04-2025	DRAFT DA SET FOR COORDINATION
No.	Date	Description

Amendments

GILES TRIBE

Level 1, 1 Chandos Street
St Leonards 2065 NSW AUSTRALIA

t: 61 2 9264 5005
e: gta@gilestribe.com.au
Giles Tribe Pty Ltd ABN 50 001259 507

Nominated Architects: Mark G Broadley (5820) Stuart D Hill (6459)

Verify all dimensions on site prior to commencement of work.
Refer all discrepancies to the Architect for determination.
Use figured dimensions in preference to scaling.
This drawing is copyright and must not be retained, copied or used without the written consent of Giles Tribe Architects.


Project:
**RESIDENTIAL FLAT BUILDING
19-25 BALFOUR STREET**

LINDFIELD


Drawn:
AREA SCHEDULE

Status:
FOR APPROVAL


Scale:	As indicated	Job No:	24062	Drawing No:	DA400	Rev:	C
Sheet Size:	A1	Date:	09/04/2025	Drawn:	RM	Reviewed:	DY

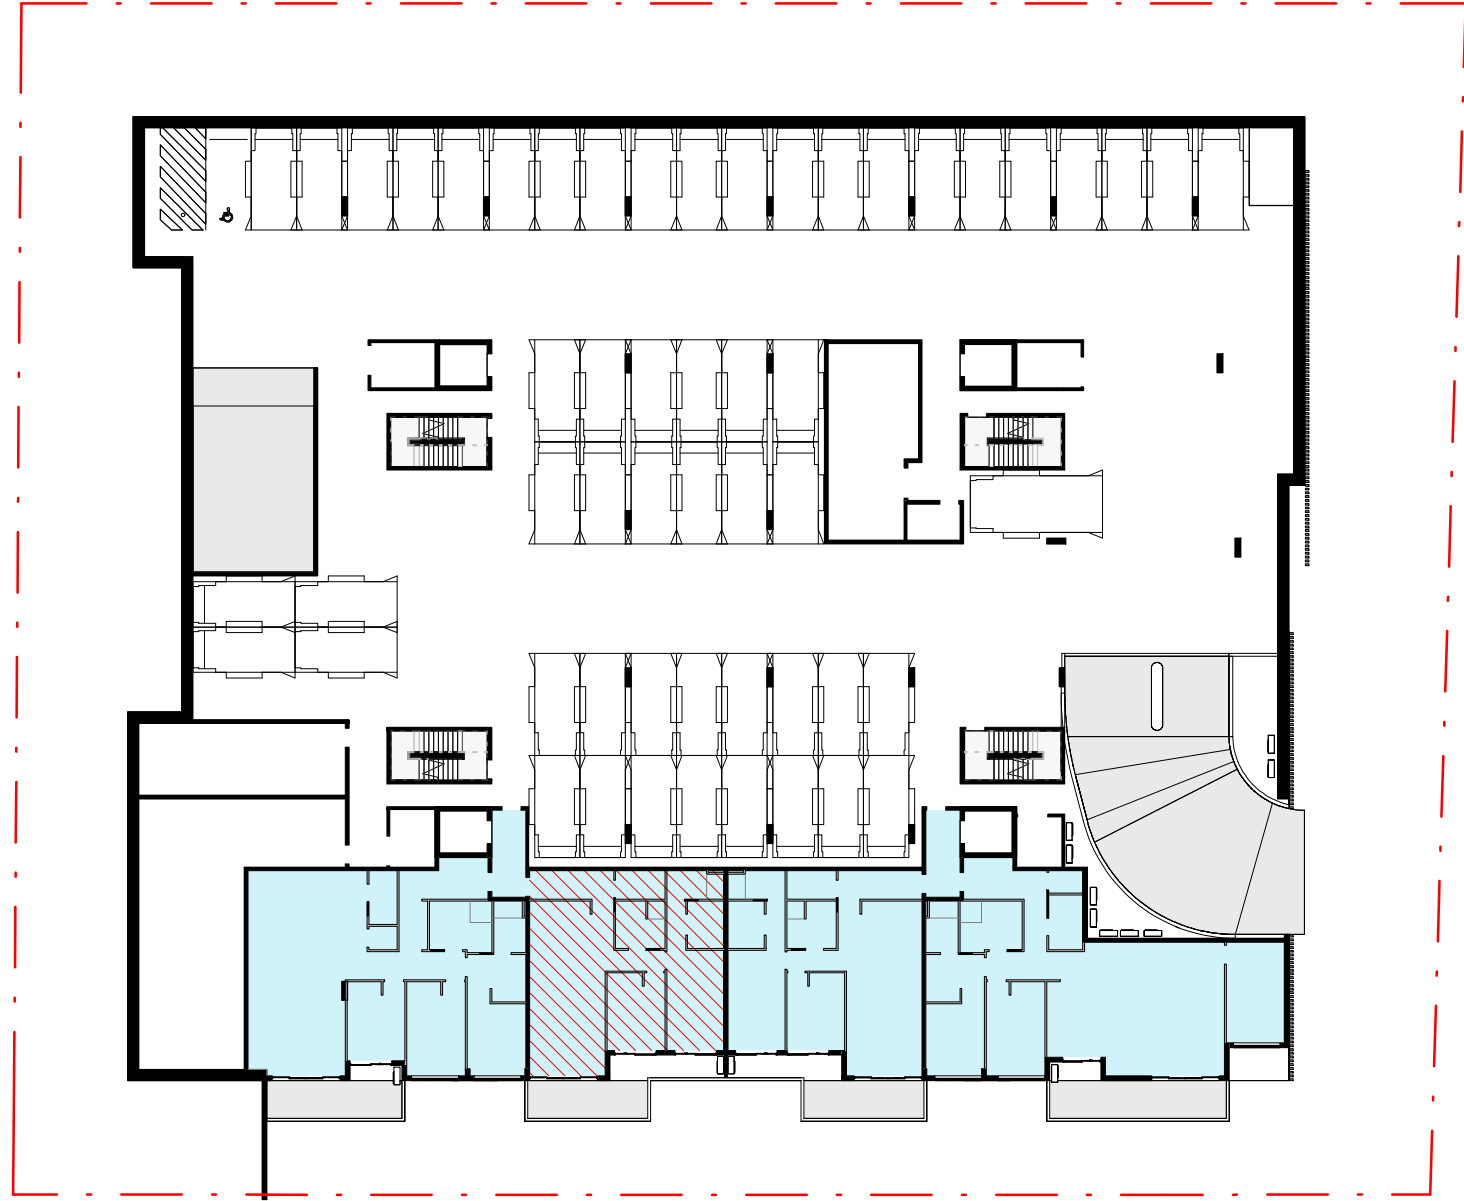


1 AFFORDABLES GFA_LG
1 : 400

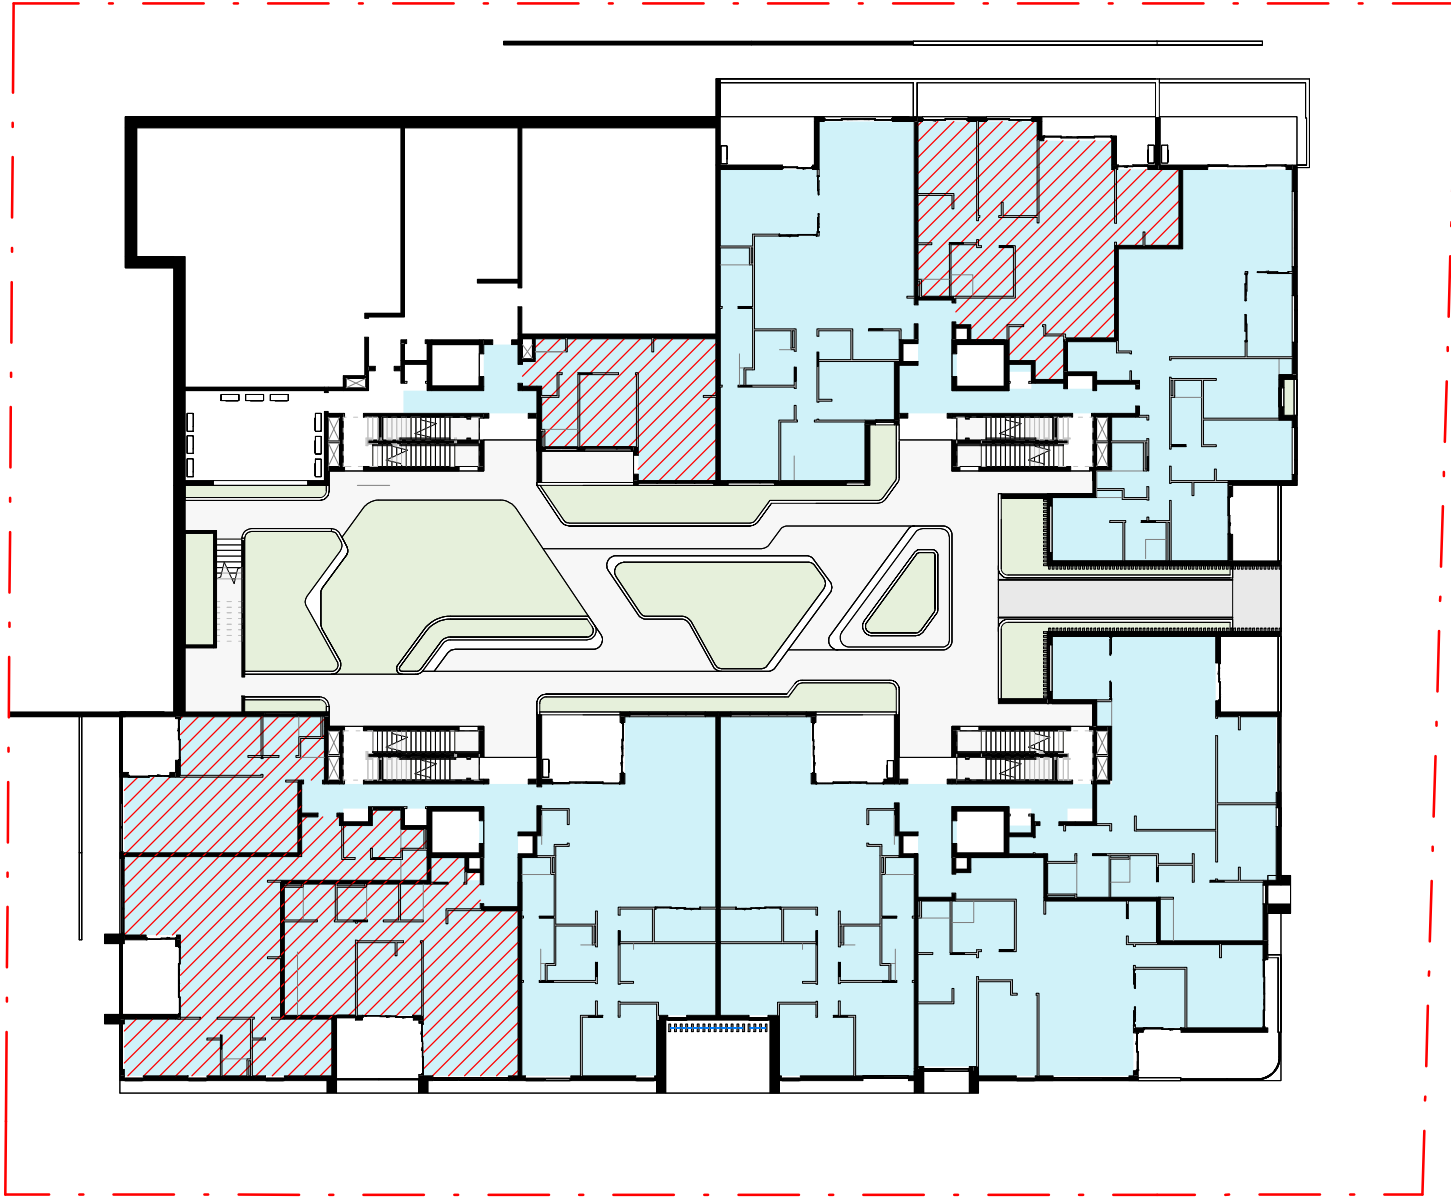


2 AFFORDABLES GFA_GF
1 : 400

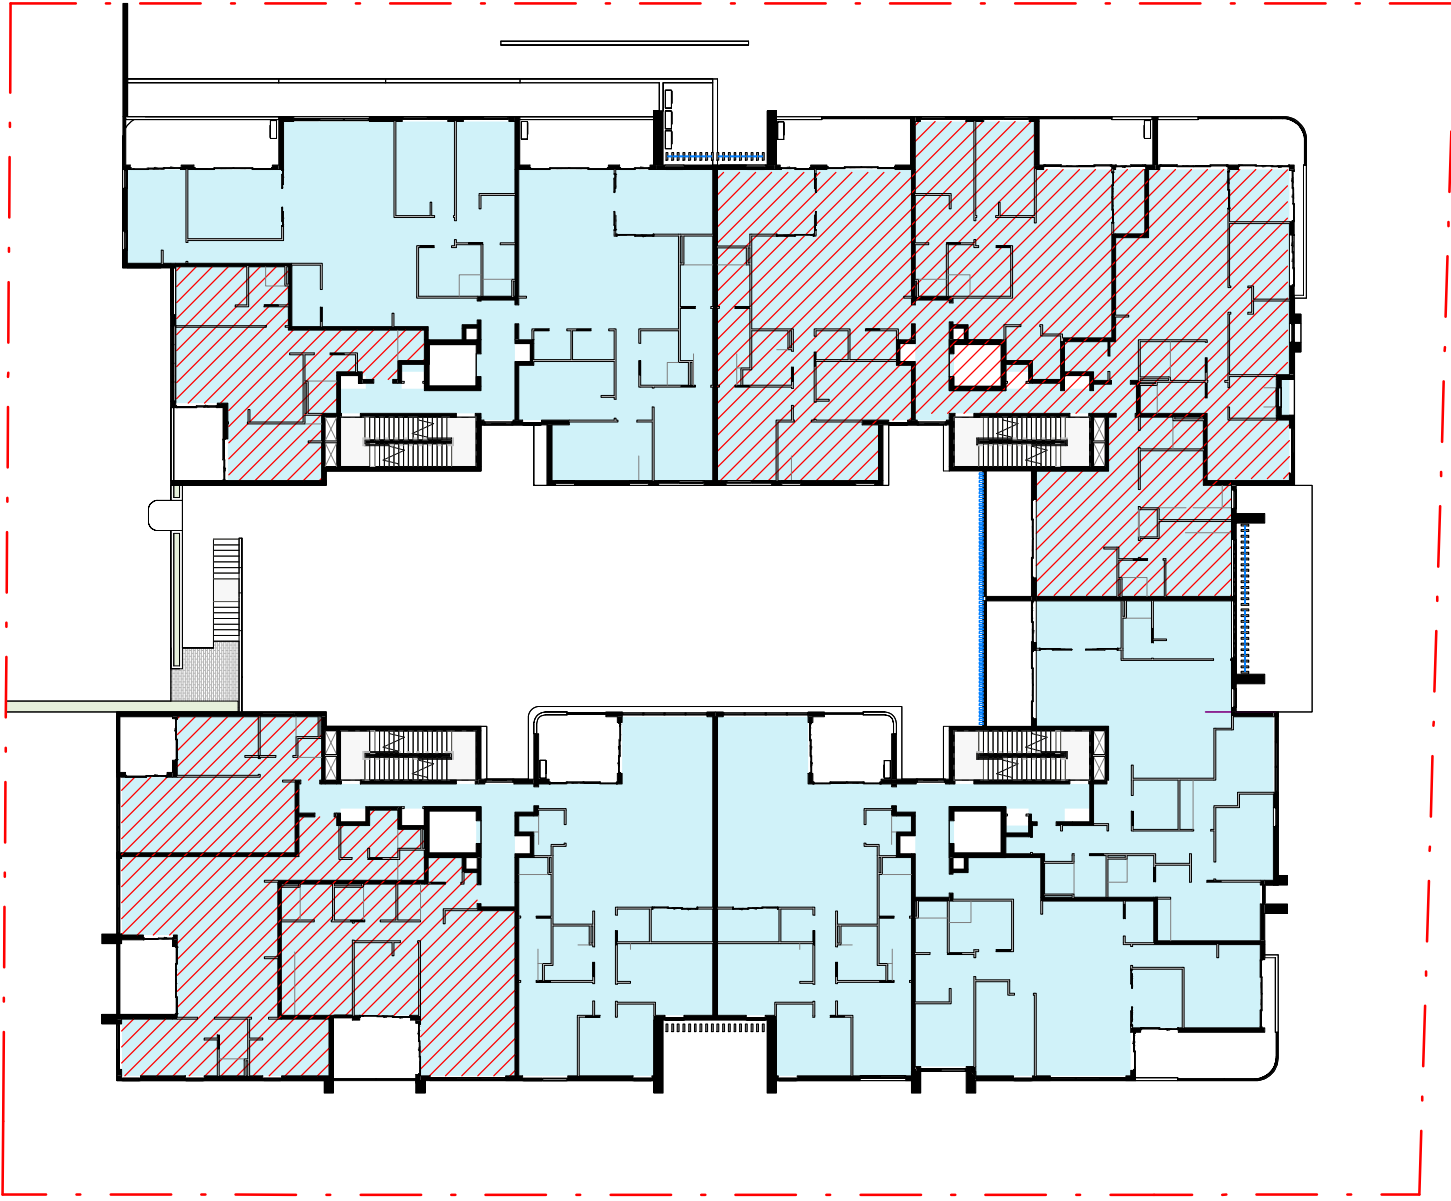


3 AFFORDABLES GFA_L1
1 : 400

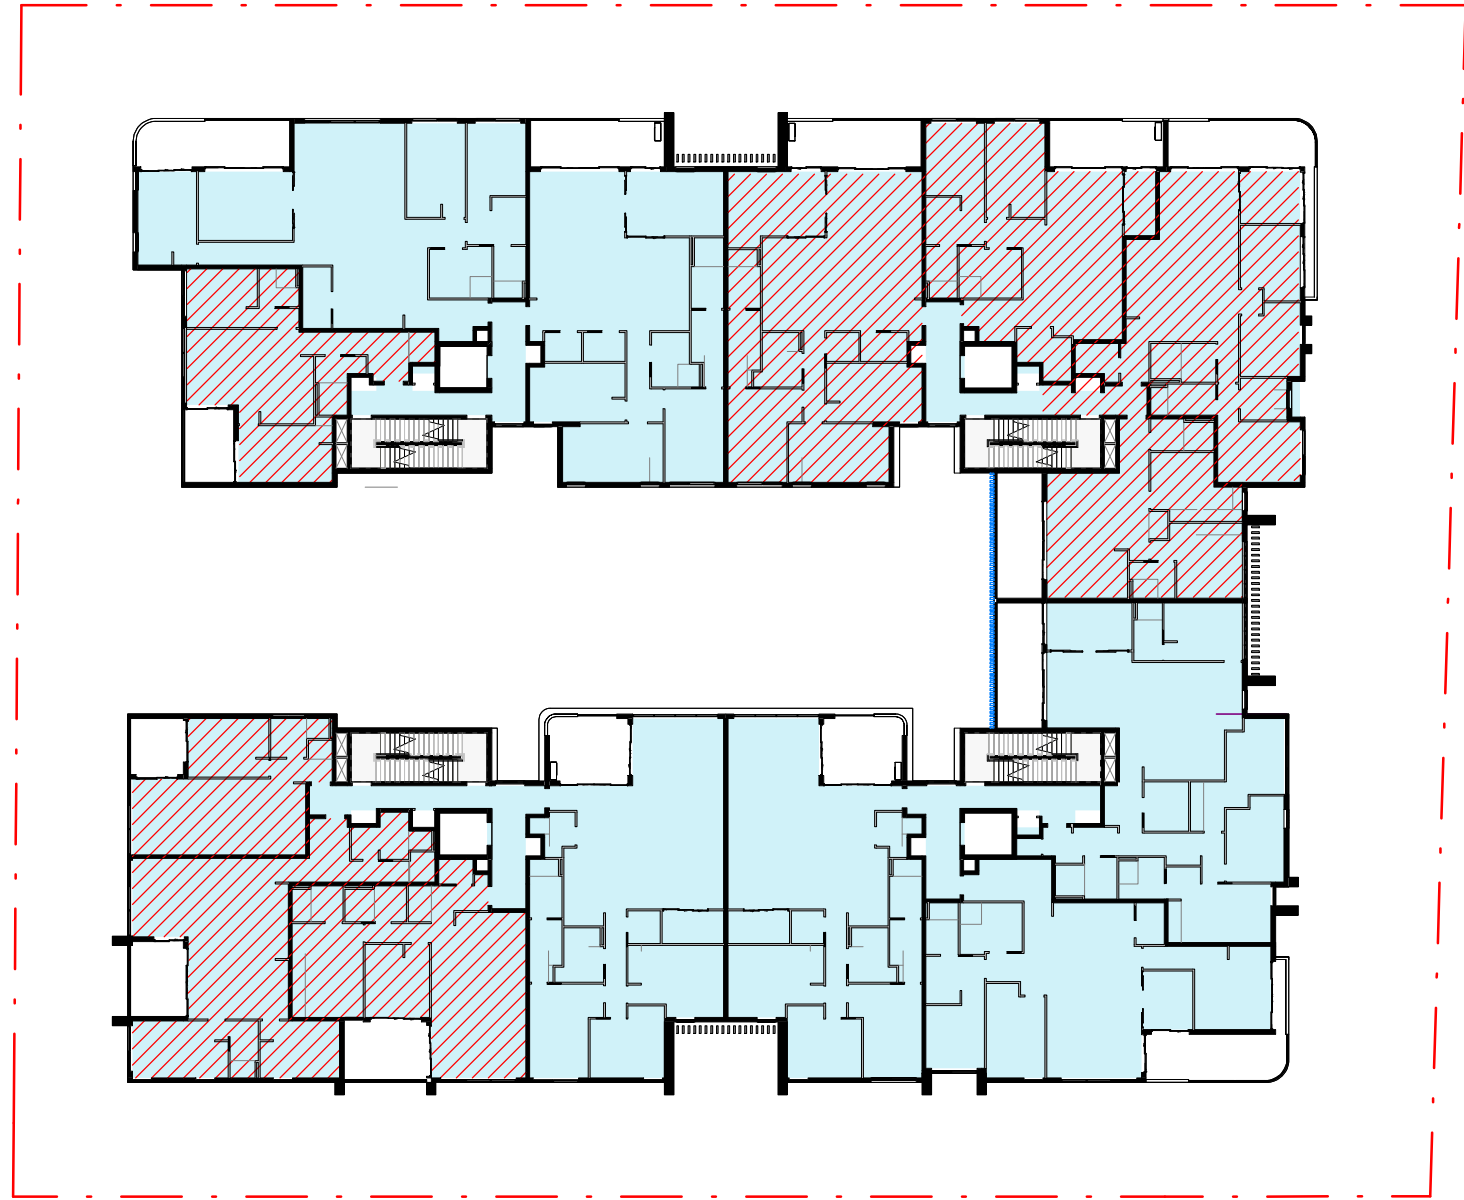


4 AFFORDABLES GFA_L2
1 : 400

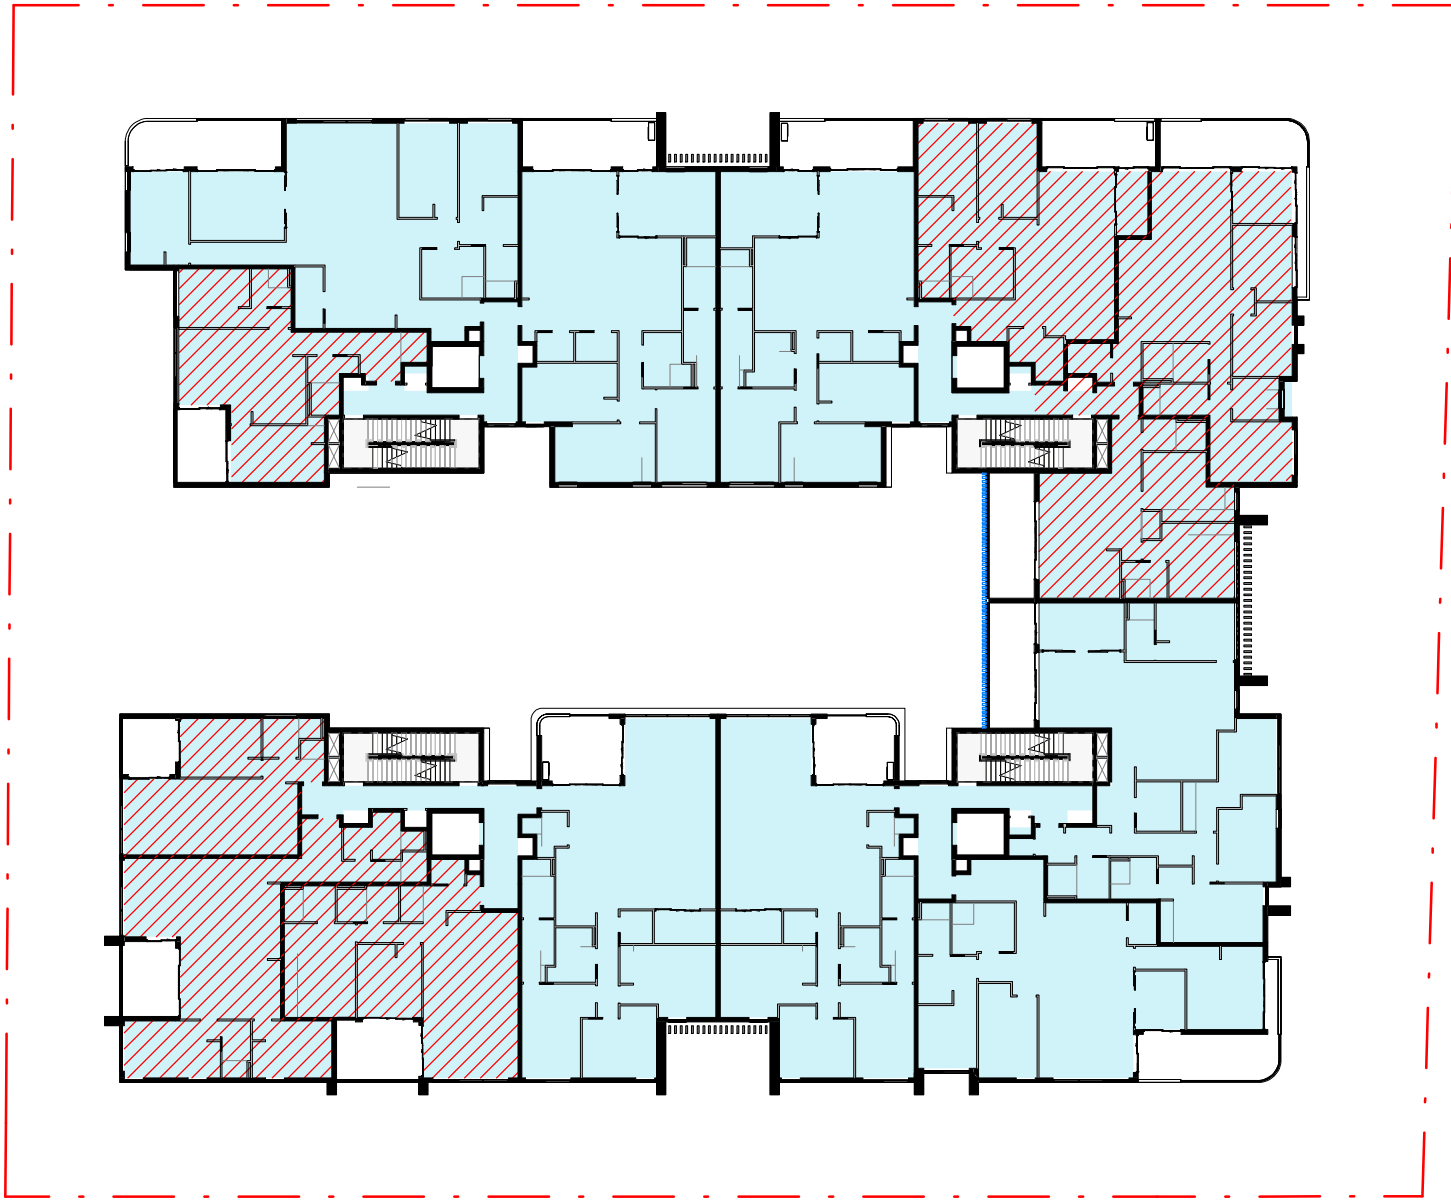

5 AFFORDABLES GFA_L3
1 : 400

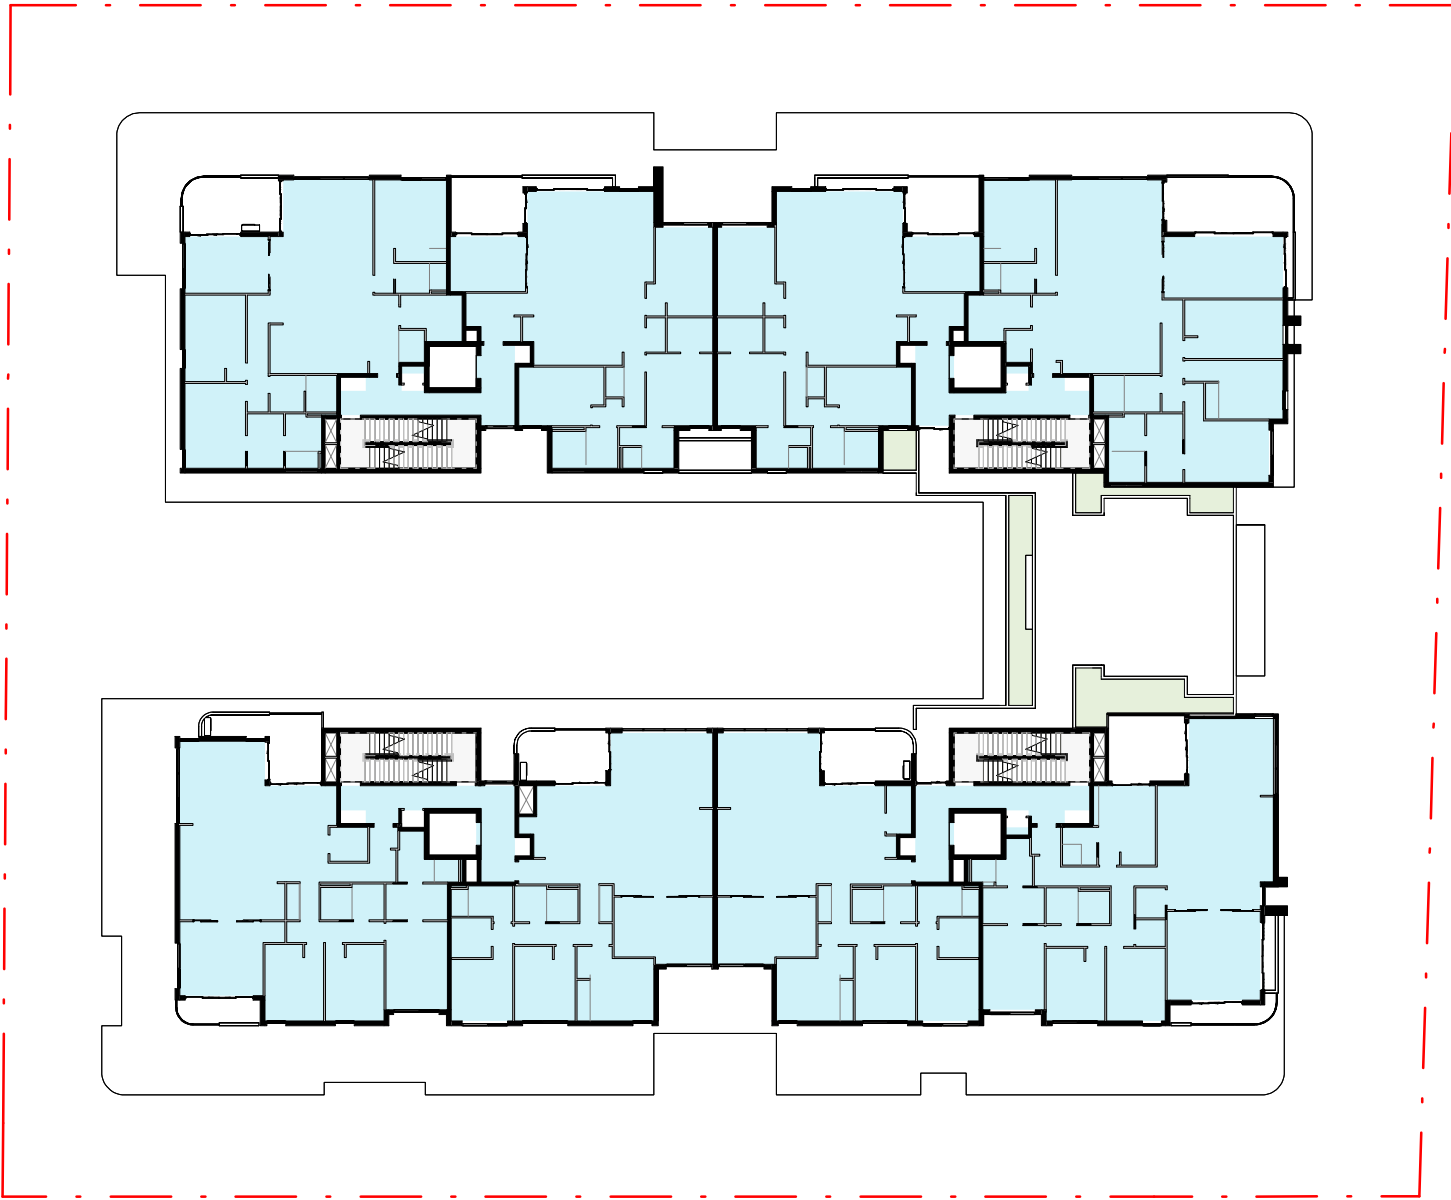

6 AFFORDABLES GFA_L4 - L8
1 : 400

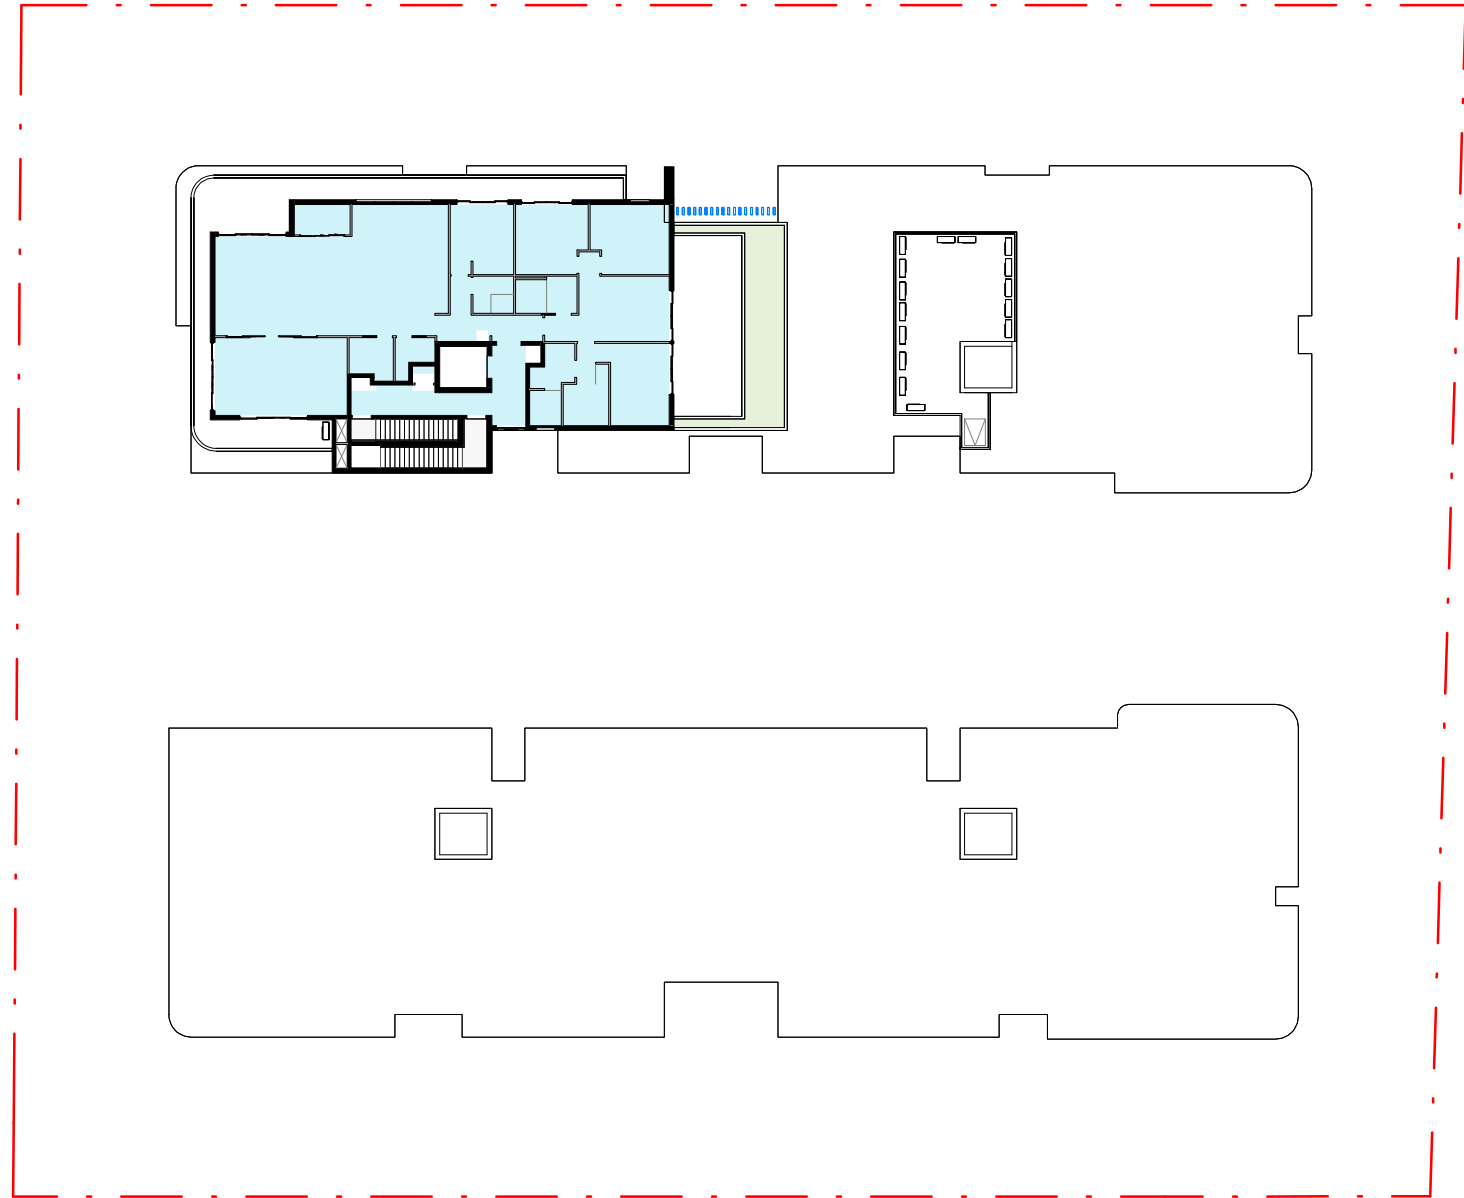

7 AFFORDABLES GFA_L9
1 : 400

GFA (AFFORDABLES VS MARKET UNITS)			
LEVEL	Affordables GFA	Market Unit GFA	TOTAL GFA
GF	466.5 m ²	1096.8 m ²	1563.3 m ²
L1	847.3 m ²	1144.8 m ²	1992.1 m ²
L2	685.4 m ²	1306.7 m ²	1992.1 m ²
L3	583.3 m ²	1408.8 m ²	1992.1 m ²
L4	0.0 m ²	1432.3 m ²	1432.3 m ²
L5	0.0 m ²	1432.3 m ²	1432.3 m ²
L6	0.0 m ²	1432.3 m ²	1432.3 m ²
L7	0.0 m ²	1432.3 m ²	1432.3 m ²
L8	0.0 m ²	1432.3 m ²	1432.3 m ²
L9	0.0 m ²	257.3 m ²	257.3 m ²
LG	102.9 m ²	438.3 m ²	541.2 m ²
TOTALS	2685.4 m ² 17.32 %	12814.0 m ² 82.67 %	15499.4 m ² 100 %



TOTAL PROPOSED GFA: 15499.4 sqm
PROPOSED AFFORDABLES GFA : 2685.4 sqm (17.32%)
PROPOSED GFA (MARKET UNITS) : 12814.0 sqm (82.67%)

A	10-07-2025	SSDA - FOR SUBMISSION
No.	Date	Description

Amendments

Level 1, 1 Chandos Street
St Leonards 2065 NSW AUSTRALIA
t: 61 2 9264 5005
e: gta@gilestribe.com.au
Giles Tribe Pty Ltd ABN 50 001259 507

Nominated Architects: Mark O Broadley (5823) Victor Schneider (11157)

Verify all dimensions on site prior to commencement of work.
Refer all discrepancies to the Architect for determination.
Use figured dimensions in preference to scaling.
This drawing is copyright and must not be retained, copied
or used without the written consent of Giles Tribe Architects.


Project:
**RESIDENTIAL FLAT BUILDING
19-25 BALFOUR STREET**

LINDFIELD


Drawn:
**AREA SCHEDULE - AFFORDABLES
GFA**

Status:
FOR APPROVAL

Scale:	As indicated	Job No:	24062	Drawing No:	DA401	Rev:	A
Sheet Size:	A1	Date:	09/04/2025	Drawn:	RM	Reviewed:	DY

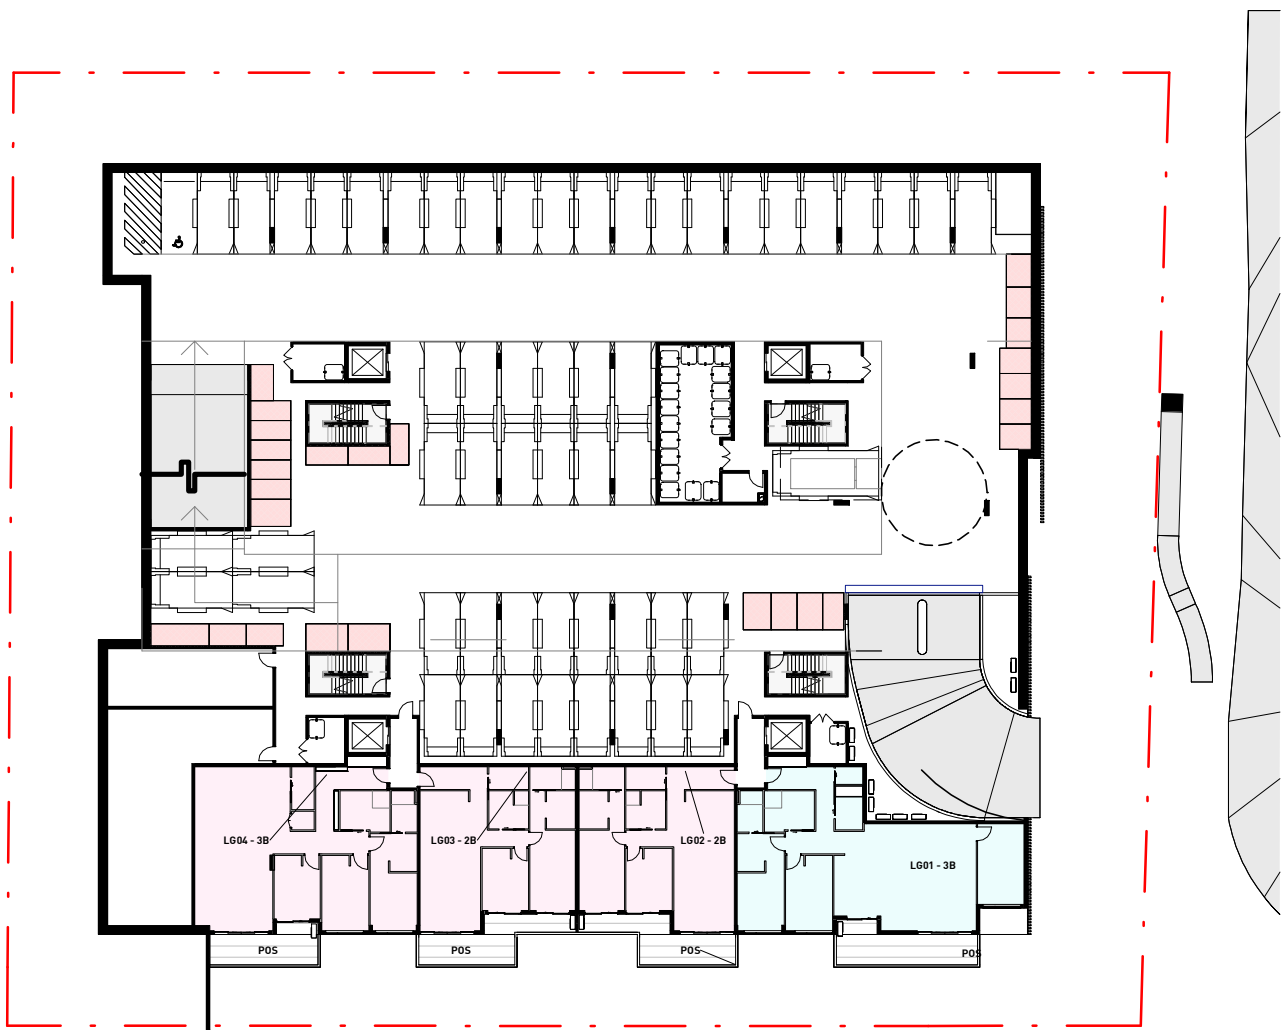

1 **XVENT - LOWER GROUND LEVEL**
1 : 500

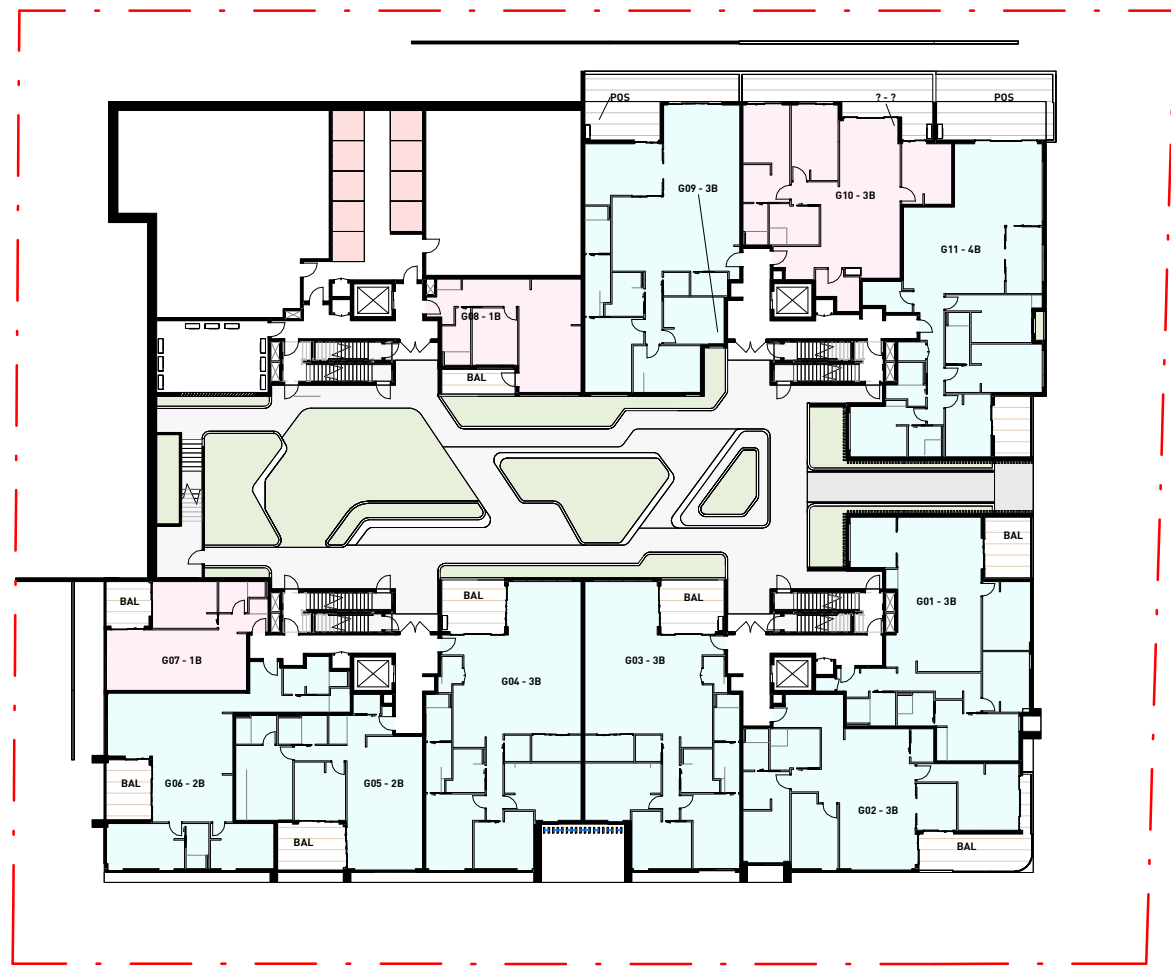

2 **XVENT - GROUND LEVEL**
1 : 500



3 **XVENT - LEVEL 1**
1 : 500



4 **XVENT - LEVEL 2**
1 : 500




5 **XVENT - LEVEL 3**
1 : 500




6 **XVENT - LEVEL 4**
1 : 500




7 **XVENT - LEVEL 5**
1 : 500

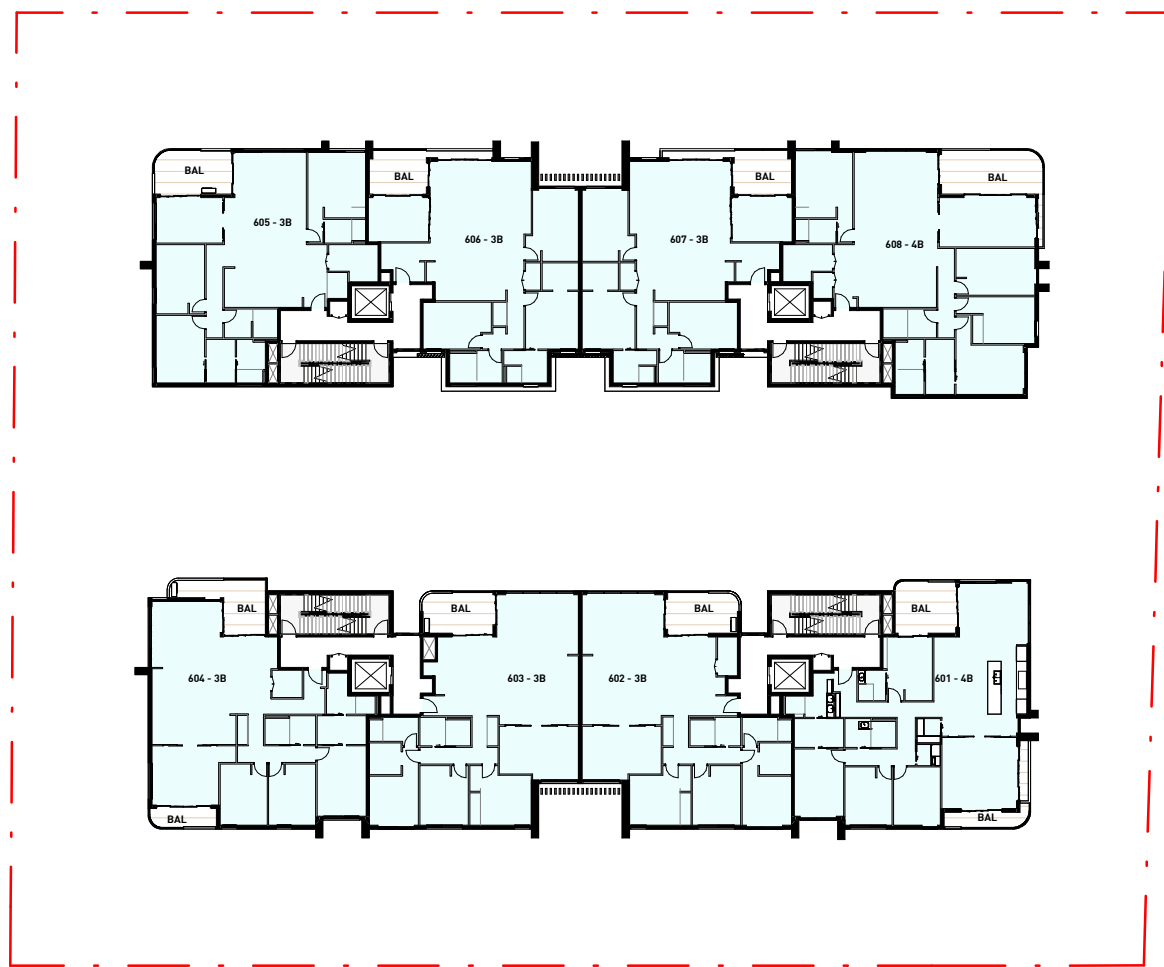


8 **XVENT - LEVEL 6**
1 : 500

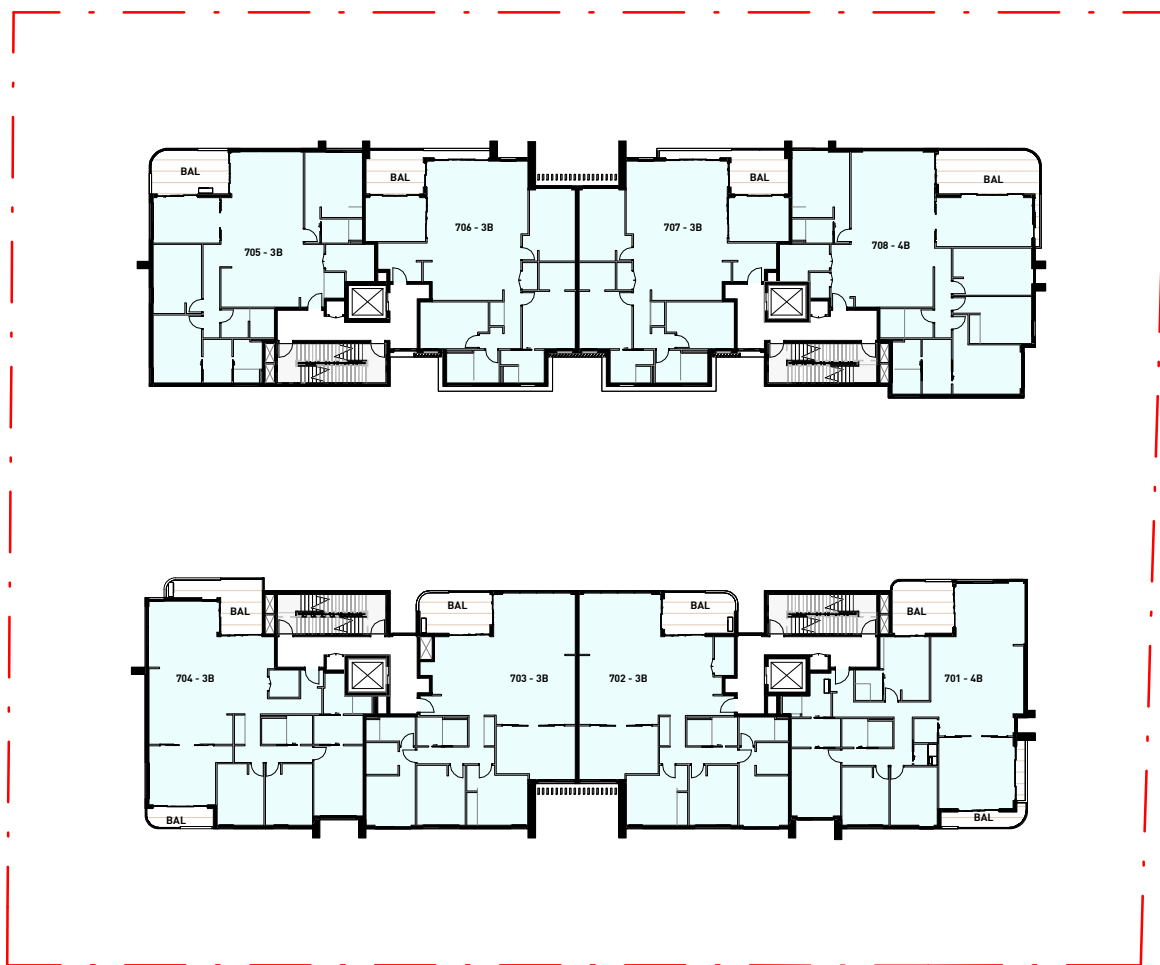

9 **XVENT - LEVEL 7**
1 : 500

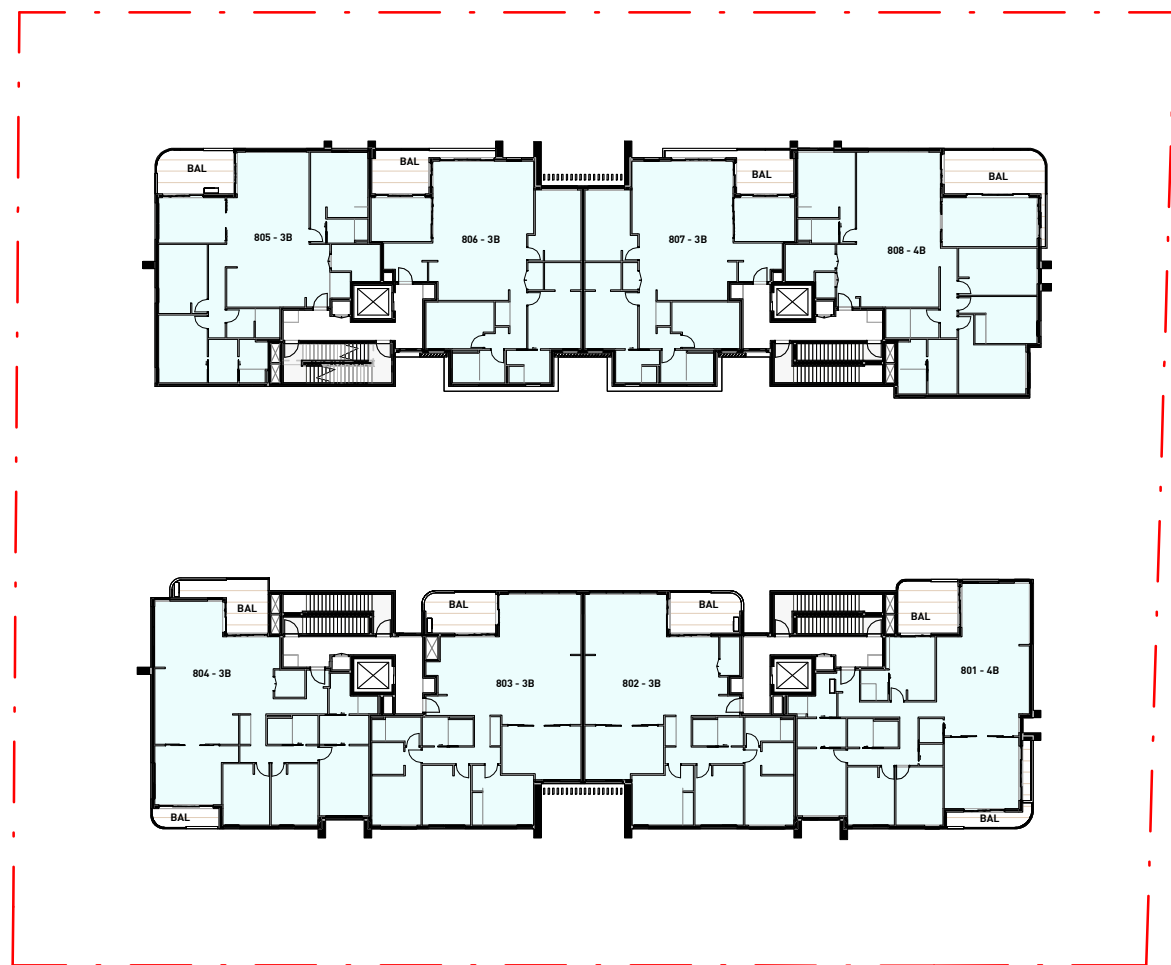


10 **XVENT - LEVEL 8**
1 : 500

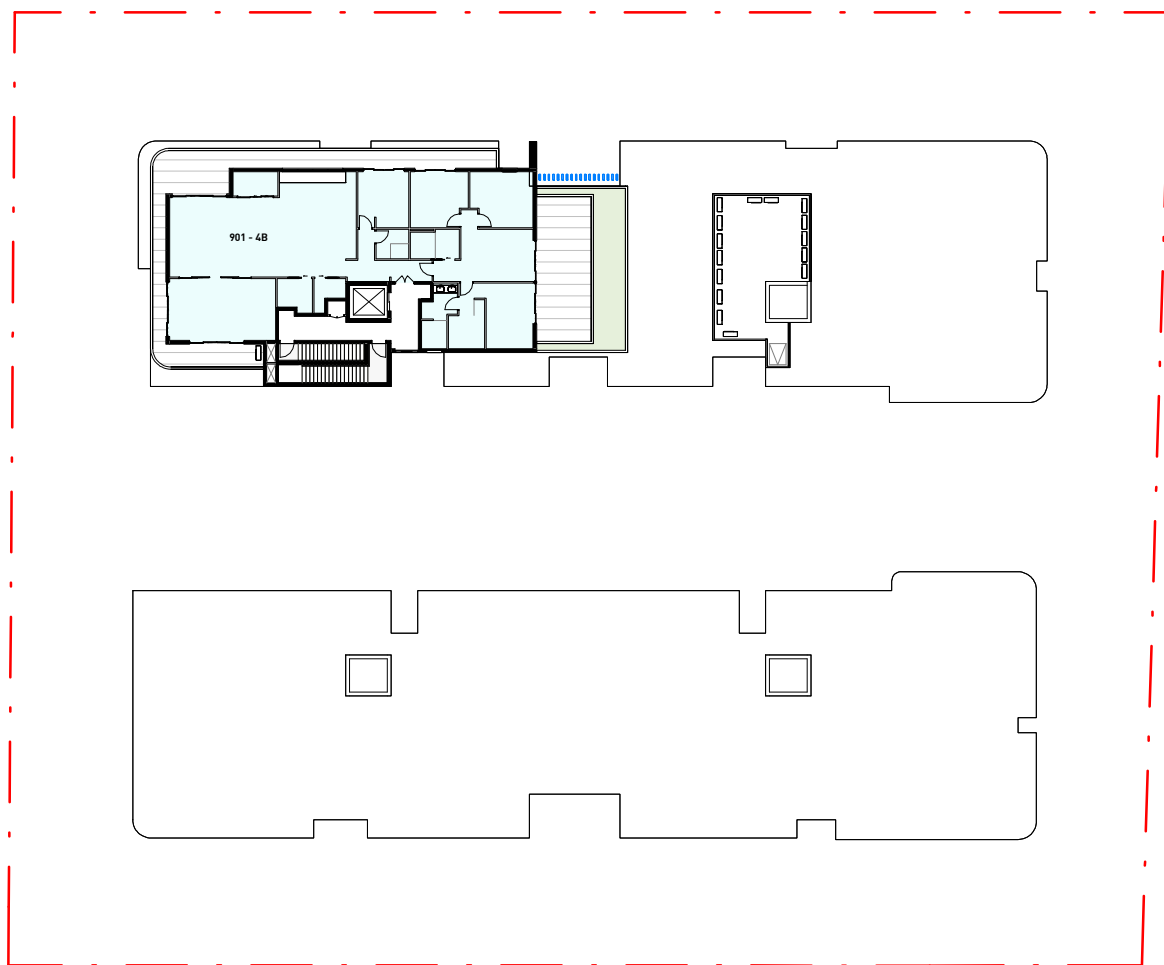

11 **XVENT - LEVEL 9**
1 : 500

BALFOUR STREET

BALFOUR STREET

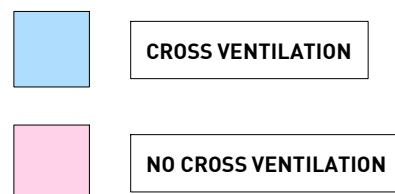

87 OUT OF 98 UNITS ACHIEVE CROSS VENTILATION
= 88.7% (COMPLIES - MIN. 60%)

No.	Date	Description
C	30-05-2025	SSDA - FOR SUBMISSION
B	16-05-2025	SSDA - ISSUE FOR COORDINATION
A	07-05-2025	ISSUE FOR DA SUBMISSION
	28-04-2025	DRAFT DA SET FOR COORDINATION

GILES TRIBE
Level 1, 1 Chandos Street
St Leonards 2065 NSW AUSTRALIA
t: 61 2 9264 5005
e: gta@gilestribe.com.au
Giles Tribe Pty Ltd ABN 50 001259 507
Nominated Architects: Mark G Broadley (5823) Stuart D Hill (6459)

Verify all dimensions on site prior to commencement of work.
Refer all discrepancies to the Architect for determination.
Use figured dimensions in preference to scaling.
This drawing is copyright and must not be retained, copied or used without the written consent of Giles Tribe Architects.

Project:
**RESIDENTIAL FLAT BUILDING
19-25 BALFOUR STREET**

LINDFIELD
Drawing:
CROSS VENTILATION

Status:
FOR APPROVAL
Scale: As indicated Job No: Drawing No: Rev:
Sheet Size: A1 24062 DA404 C
Date: 09/04/2025
Drawn: RM Reviewed: DJ



1 JUNE 21 - 9.00



2 JUNE 21 - 9.15



3 JUNE 21 - 9.30



4 JUNE 21 - 9.45



5 JUNE 21 - 10.00



6 JUNE 21 - 10.15



7 JUNE 21 - 10.30



8 JUNE 21 - 10.45



9 JUNE 21 - 11.00

SOLAR ACCESS - POS/BAL (21 JUNE)

69/98 (70%)
70% REQUIRED AS PER ADG

SOLAR ACCESS - LIVING (21 JUNE)

69/98 (70%)
70% REQUIRED AS PER ADG

CROSS-VENTILATED UNITS

87/98 (88.7%)
60% REQUIRED AS PER ADG



No.	Date	Description
C	30-05-2025	SSDA - FOR SUBMISSION
B	16-05-2025	SSDA - ISSUE FOR COORDINATION
A	07-05-2025	ISSUE FOR DA SUBMISSION
	28-04-2025	DRAFT DA SET FOR COORDINATION

Level 1, 1 Chandos Street
St Leonards 2065 NSW AUSTRALIA
t: 61 2 9264 5005
e: gta@gilestribe.com.au
Giles Tribe Pty Ltd ABN 50 001259 507

Nominated Architects: Mark G Broadley (BR20) Stuart D Hill (6459)

Verify all dimensions on site prior to commencement of work.
Refer all discrepancies to the Architect for determination.
Use figured dimensions in preference to scaling.
This drawing is copyright and must not be retained, copied
or used without the written consent of Giles Tribe Architects.

Project:
**RESIDENTIAL FLAT BUILDING
19-25 BALFOUR STREET**

LINDFIELD

SOLAR ACCESS DIAGRAMS

Status:
FOR APPROVAL

Scale: 1 : 50

Job No:

Drawing No:

Rev:

Sheet Size: A1

24062

DA503 C

Date: 09/04/2025

Drawn: RM

Reviewed: DY




1 JUNE 21 - 11.15




2 JUNE 21 - 11.30



3 JUNE 21 - 11.45

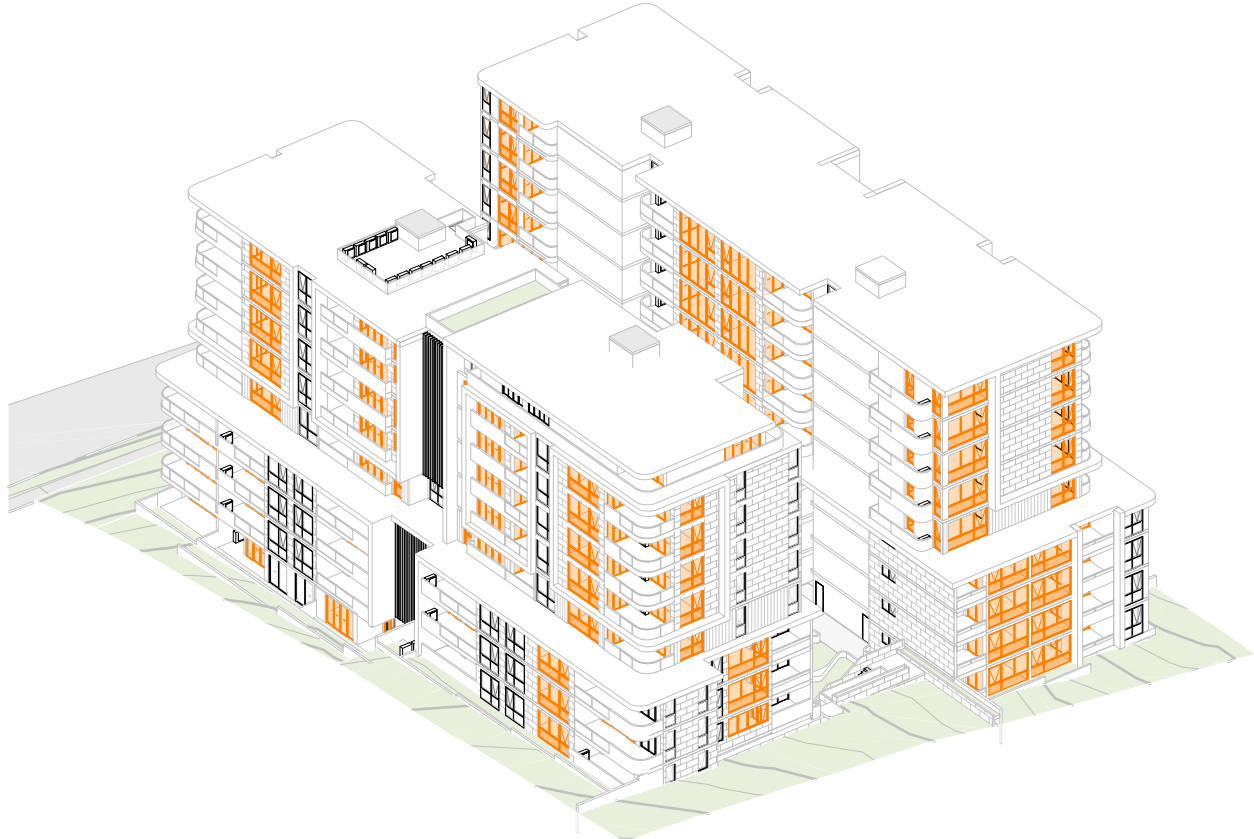


4 JUNE 21 - 12.00

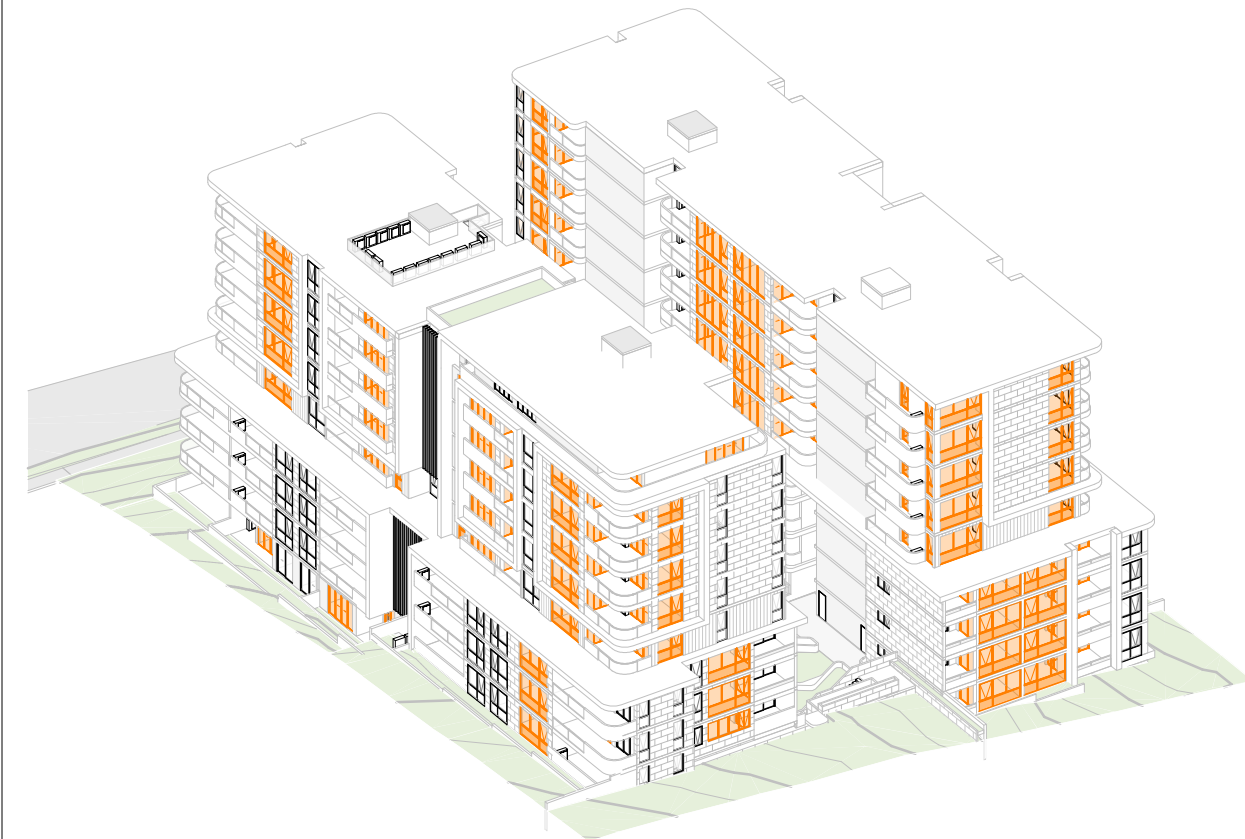


5 JUNE 21 - 12.15



6 JUNE 21 - 12.30

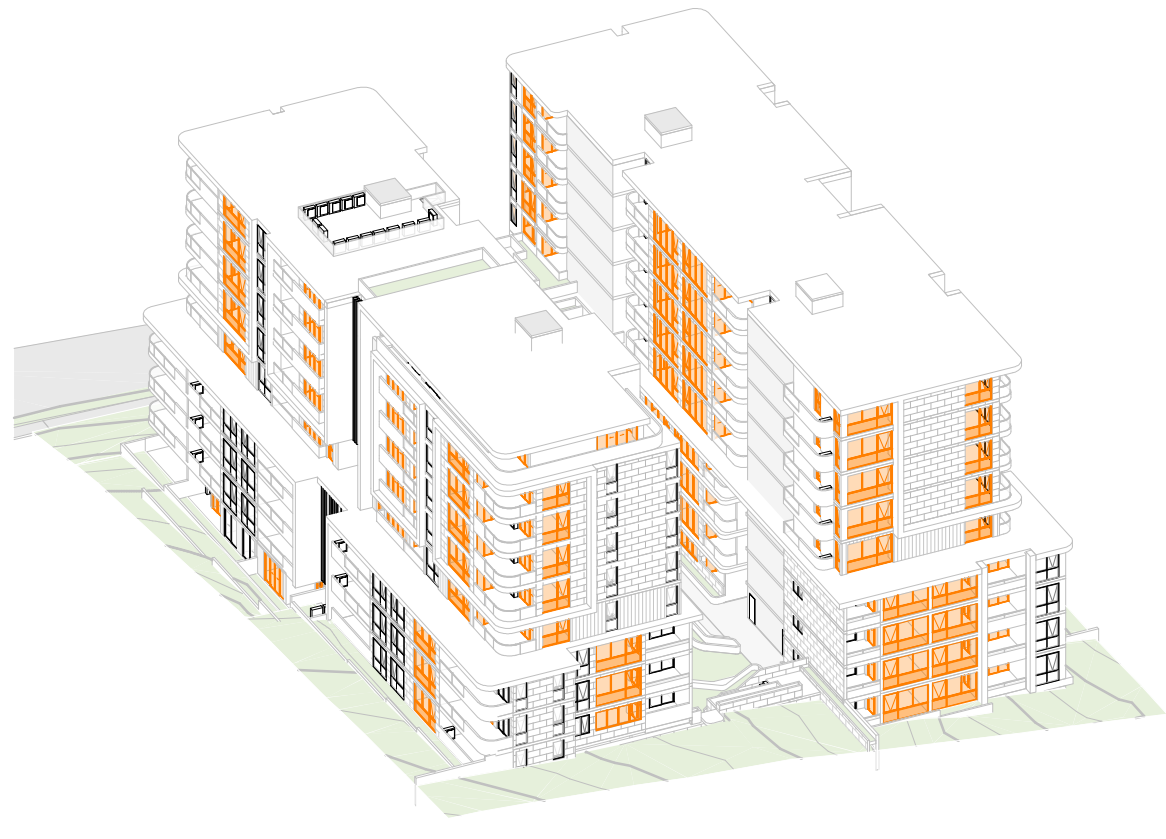

7 JUNE 21 - 12.45

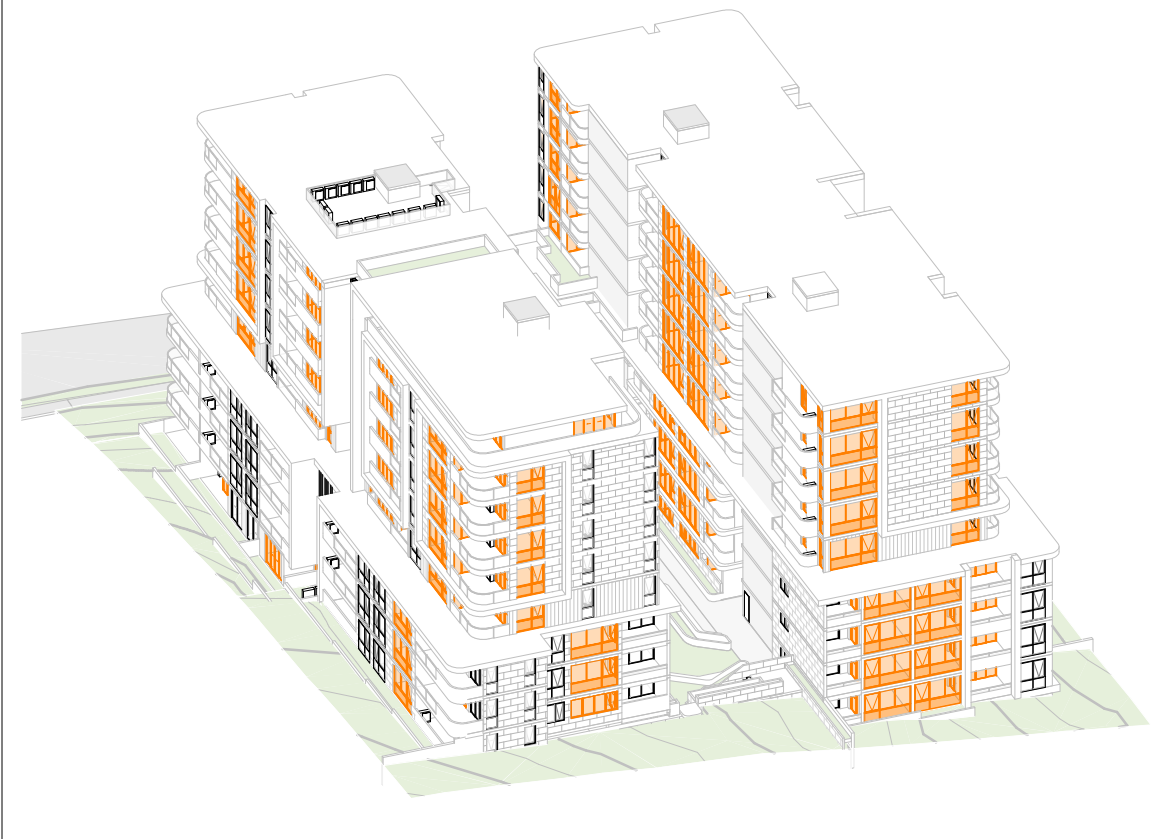

8 JUNE 21 - 13.00



9 JUNE 21 - 13.15

SOLAR ACCESS - POS/BAL (21 JUNE)

69/98 (70%)
70% REQUIRED AS PER ADG

SOLAR ACCESS - LIVING (21 JUNE)

69/98 (70%)
70% REQUIRED AS PER ADG

CROSS-VENTILATED UNITS

87/98 (88.7%)
60% REQUIRED AS PER ADG



C	30-05-2025	SSDA - FOR SUBMISSION
B	16-05-2025	SSDA - ISSUE FOR COORDINATION
A	07-05-2025	ISSUE FOR DA SUBMISSION
	28-04-2025	DRAFT DA SET FOR COORDINATION
No.	Date	Description

GILES TRIBE

Level 1, 1 Chandos Street
St Leonards 2065 NSW AUSTRALIA

t: 61 2 9264 5005
e: gta@gilestribe.com.au
Giles Tribe Pty Ltd ABN 50 001259 507

Nominated Architects:

Mark G Broadley (BEC) Stuart D Hill (6459)

Verify all dimensions on site prior to commencement of work.
Refer all discrepancies to the Architect for determination.
Use figured dimensions in preference to scaling.
This drawing is copyright and must not be retained, copied
or used without the written consent of Giles Tribe Architects.

Project:
**RESIDENTIAL FLAT BUILDING
19-25 BALFOUR STREET**

LINDFIELD

Drawing:
SOLAR ACCESS DIAGRAMS

Status:

FOR APPROVAL

Scale: 1 : 50 Job No. Drawing No. Rev.

Sheet Size: A1 **24062 DA504 C**

Date: 09/04/2025

Drawn: RM Reviewed: DJ



1 JUNE 21 - 13.30



2 JUNE 21 - 13.45



3 JUNE 21 - 14.00



4 JUNE 21 - 14.15



5 JUNE 21 - 14.30



6 JUNE 21 - 14.45



7 JUNE 21 - 15.00

SOLAR ACCESS - POS/BAL (21 JUNE)

69/98 (70%)
70% REQUIRED AS PER ADG

SOLAR ACCESS - LIVING (21 JUNE)

69/98 (70%)
70% REQUIRED AS PER ADG

CROSS-VENTILATED UNITS


87/98 (88.7%)
60% REQUIRED AS PER ADG



LIVING ROOM GLAZING

No.	Date	Description
C	30-05-2025	SSDA - FOR SUBMISSION
B	16-05-2025	SSDA - ISSUE FOR COORDINATION
A	07-05-2025	ISSUE FOR DA SUBMISSION
	28-04-2025	DRAFT DA SET FOR COORDINATION

No.	Date	Description

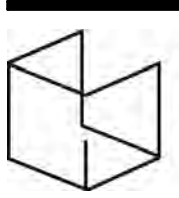

GILES
TRIBE

Level 1, 1 Chandos Street
St Leonards 2065 NSW AUSTRALIA
t: 61 2 9264 5005
e: gta@gilestribe.com.au
Giles Tribe Pty Ltd ABN 50 001 259 507


Nominated Architects:

Mark G Broadley (5820) Stuart D Hill (6459)

Verify all dimensions on site prior to commencement of work.
Refer all discrepancies to the Architect for determination.
Use figured dimensions in preference to scaling.
This drawing is copyright and must not be retained, copied
or used without the written consent of Giles Tribe Architects.

Project:
**RESIDENTIAL FLAT BUILDING
19-25 BALFOUR STREET**

SOLAR ACCESS DIAGRAMS

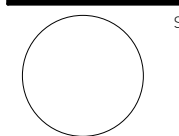

Status:

Scale: 1 : 50

Job No.

Drawing No.

Rev.

Sheet Size:


Date: 04/11/25

Drawn: Author


24062

DA505

C

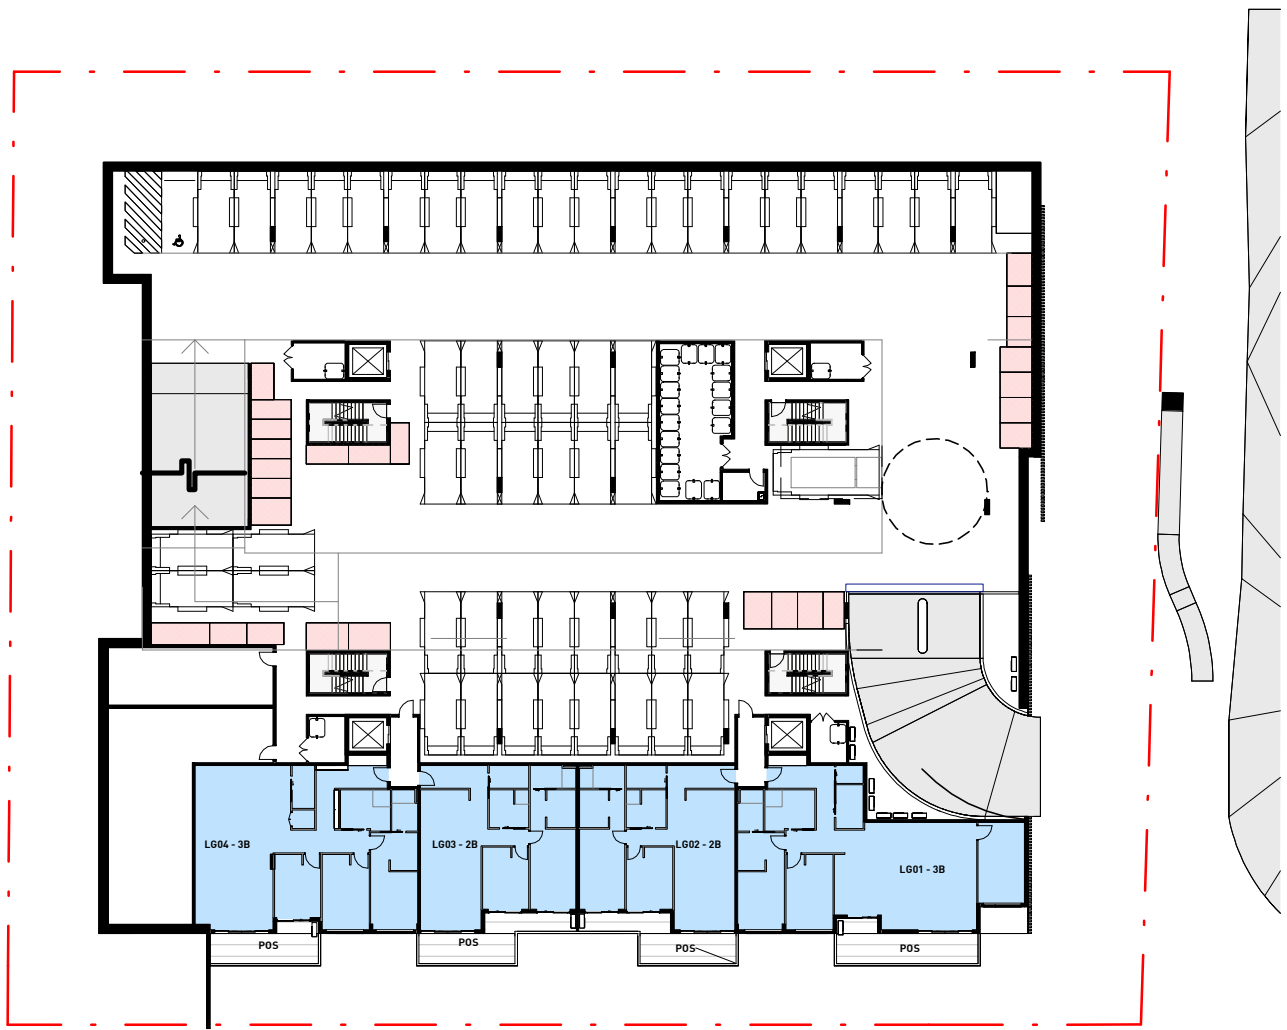

1 Solar - LOWER GROUND LEVEL
1 : 500

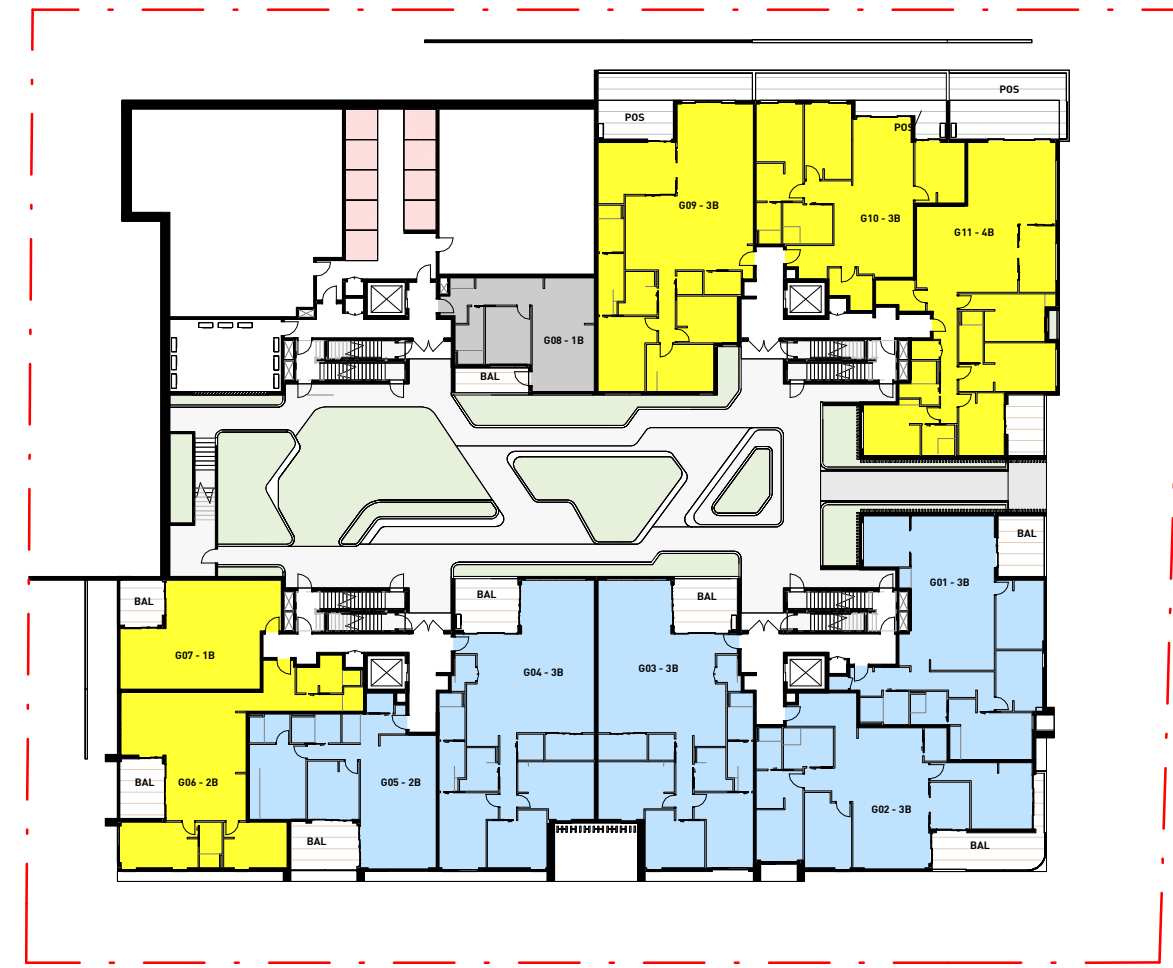

2 Solar - GROUND LEVEL
1 : 500




3 Solar - LEVEL 1
1 : 500



4 Solar - LEVEL 2
1 : 500



5 Solar - LEVEL 3
1 : 500

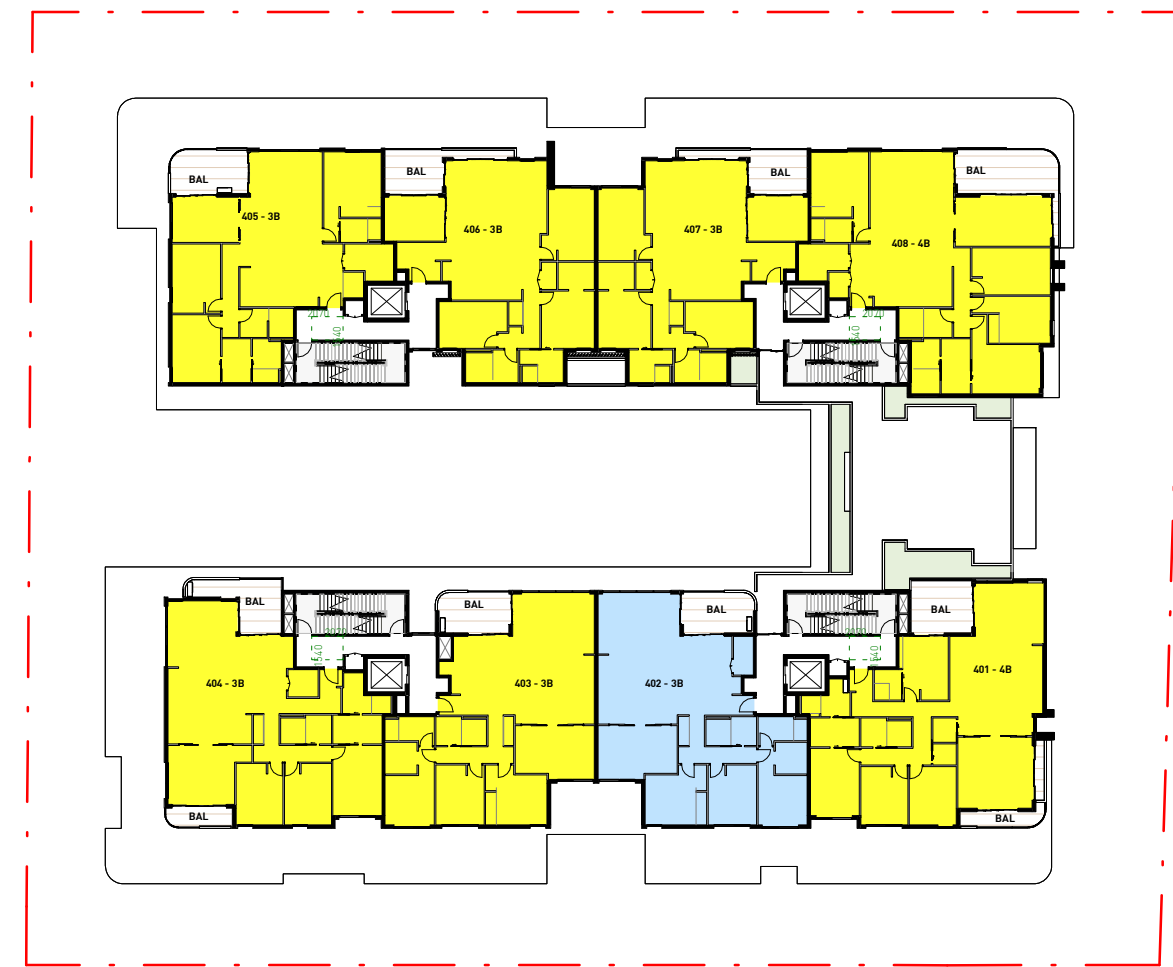


6 Solar - LEVEL 4
1 : 500



7 Solar - LEVEL 5
1 : 500




8 Solar - LEVEL 6
1 : 500

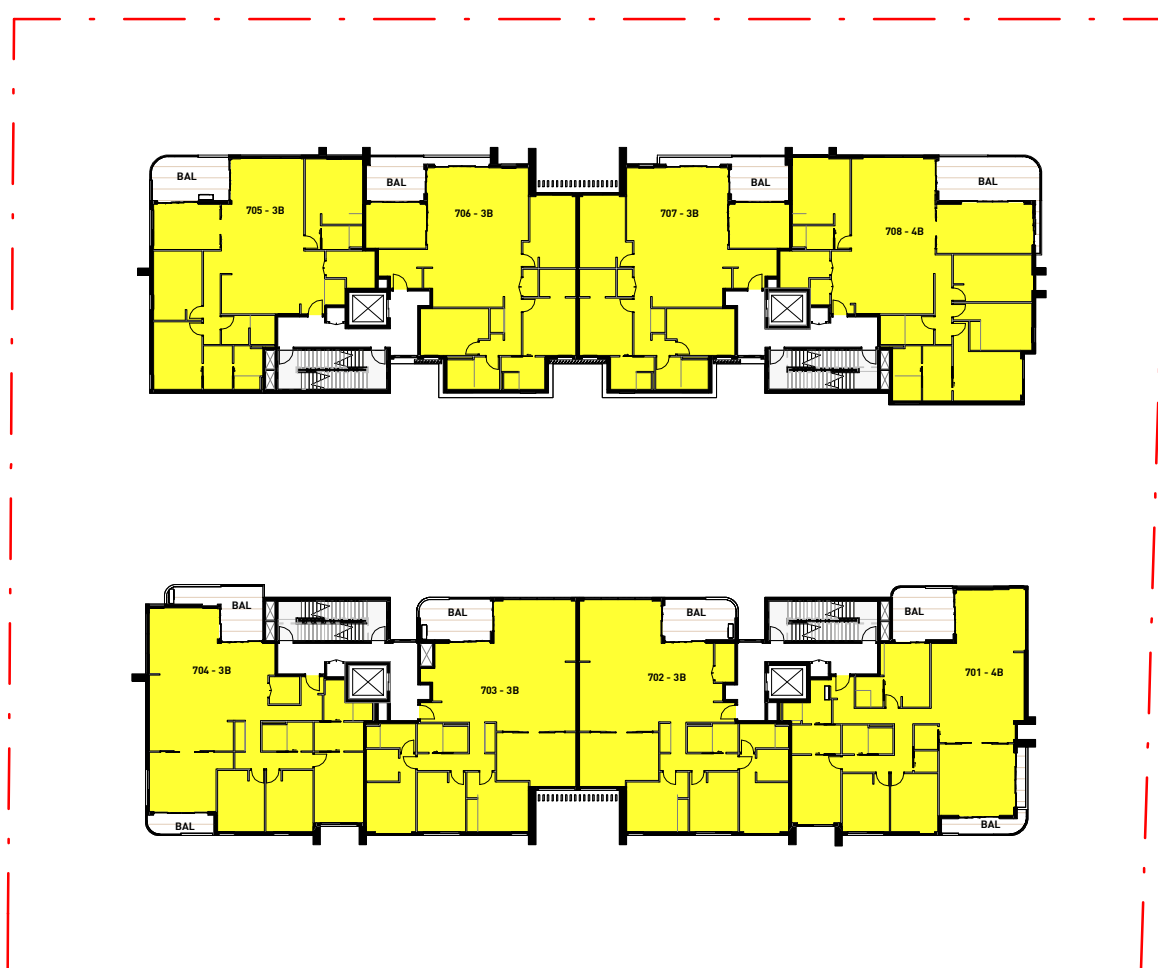

9 Solar - LEVEL 7
1 : 500



10 Solar - LEVEL 8
1 : 500

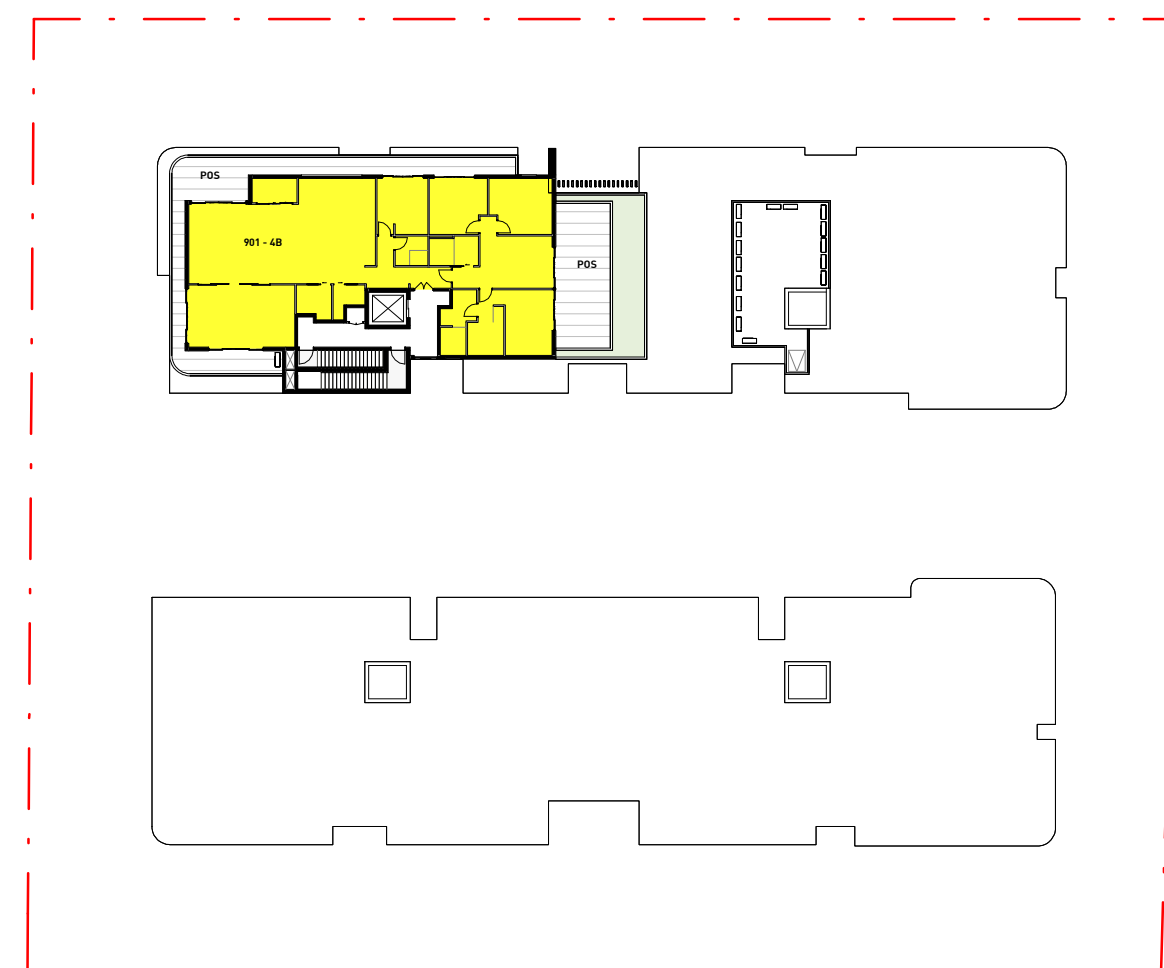

11 Solar - LEVEL 9
1 : 500

BALFOUR STREET

- MIN. 2 HR SOLAR ACCESS = 70%
49 APARTMENTS RECEIVE MIN. 2 HOURS SOLAR ACCESS TO PRIMARY LIVING AREAS
- LESS THAN 2 HR SOLAR ACCESS = 30%
28 APARTMENTS RECEIVE LESS THAN 2 HOURS SOLAR ACCESS TO UNITS
- 0 SOLAR ACCESS 1%
1 APARTMENTS RECEIVE 0 HOUR SOLAR ACCESS TO UNITS
- TOTAL NUMBER OF APARTMENTS: 98

C	30-05-2025	SSDA - FOR SUBMISSION
B	16-05-2025	SSDA - ISSUE FOR COORDINATION
A	07-05-2025	ISSUE FOR DA SUBMISSION
No.	Date	Description

Amendments

GILES TRIBE
Level 1, 1 Chandos Street
St Leonards 2065 NSW AUSTRALIA
t: 61 2 9264 5005
e: gta@gilestribe.com.au
Giles Tribe Pty Ltd ABN 50 001259 507

Nominated Architects: Mark G Broadley (BEC) Stuart D Hill (6459)

Verify all dimensions on site prior to commencement of work.
Refer all discrepancies to the Architect for determination.
Use figured dimensions in preference to scaling.
This drawing is copyright and must not be retained, copied or used without the written consent of Giles Tribe Architects.

Project:
**RESIDENTIAL FLAT BUILDING
19-25 BALFOUR STREET**

Drawing:
SOLAR ACCESS DIAGRAMS

Status:

Scale: As indicated Job No: 24062 Drawing No: DA506 C

Sheet Size: 24062

Date: 09/04/2025

Drawn: Author Reviewed: Checker

UNIT SCHEDULE									
UNIT		TYPE	AREA	Minimum POS/BAL Area	SOLAR LIVING	SOLAR BAL	X-VENT	Comments	Min. Storage
LG									
LG01	3B	PLATINUM	155.4 m²	12.0	-	-	✓		10.00 m³
LG02	2B	SILVER	102.9 m²	10.0	-	-	x		8.00 m³
LG03	2B	SILVER	102.9 m²	10.0	-	-	x	Affordable	8.00 m³
LG04	3B	PLATINUM	154.8 m²	12.0	-	-	x		10.00 m³
GF									
G01	3B	SILVER	147.0 m²	12.0	-	-	✓		10.00 m³
G02	3B	PLATINUM	146.8 m²	12.0	-	-	✓		10.00 m³
G03	3B	SILVER	161.5 m²	12.0	-	0	✓		10.00 m³
G04	3B	SILVER	161.5 m²	12.0	-	0	✓		10.00 m³
G05	2B	SILVER	102.1 m²	10.0	-	-	✓	Affordable	8.00 m³
G06	2B	SILVER	113.3 m²	10.0	✓	✓	✓	Affordable	8.00 m³
G07	1B	SILVER	61.3 m²	8.0	✓	✓	x	Affordable	8.00 m³
G08	1B	SILVER	61.6 m²	8.0	0	-	x	Affordable	8.00 m³
G09	3B	SILVER	168.0 m²	12.0	✓	✓	✓		10.00 m³
G10	3B	PLATINUM	128.2 m²	12.0	✓	✓	x	Affordable	10.00 m³
G11	4B	SILVER	175.7 m²	12.0	✓	✓	✓		10.00 m³
LEVEL 1									
101	4B	SILVER	176.8 m²	12.0	-	-	✓		8.00 m³
102	3B	PLATINUM	146.8 m²	12.0	-	-	✓		10.00 m³
103	3B	SILVER	162.5 m²	12.0	-	-	✓		10.00 m³
104	3B	SILVER	162.5 m²	12.0	-	0	✓		10.00 m³
105	2B	SILVER	102.1 m²	10.0	-	-	✓	Affordable	8.00 m³
106	2B	SILVER	113.3 m²	12.0	✓	✓	✓	Affordable	10.00 m³
107	1B	SILVER	61.3 m²	8.0	✓	✓	✓	Affordable	8.00 m³
108	2B	SILVER	83.6 m²	10.0	✓	✓	✓	Affordable	8.00 m³
109	3B	PLATINUM	169.9 m²	12.0	✓	✓	✓		10.00 m³
110	3B	PLATINUM	161.9 m²	12.0	✓	✓	✓		10.00 m³
111	3B	SILVER	161.9 m²	12.0	✓	✓	✓	Affordable	10.00 m³
112	2B	PLATINUM	114.8 m²	10.0	✓	✓	x	Affordable	8.00 m³
113	3B	SILVER	128.7 m²	12.0	✓	✓	✓	Affordable	10.00 m³
114	2B	SILVER	81.6 m²	10.0	-	✓	✓	Affordable	8.00 m³
LEVEL 2									
201	4B	SILVER	176.8 m²	12.0	-	-	✓		10.00 m³
202	3B	PLATINUM	146.8 m²	12.0	-	-	✓		10.00 m³
203	3B	SILVER	162.5 m²	12.0	-	-	✓		10.00 m³
204	3B	SILVER	162.5 m²	12.0	-	-	✓		10.00 m³
205	2B	SILVER	102.1 m²	10.0	-	-	✓	Affordable	8.00 m³
206	2B	SILVER	113.3 m²	10.0	✓	✓	✓	Affordable	8.00 m³
207	1B	SILVER	61.3 m²	8.0	✓	✓	x	Affordable	8.00 m³
208	2B	SILVER	83.6 m²	10.0	✓	✓	✓	Affordable	8.00 m³
209	3B	PLATINUM	169.9 m²	12.0	✓	✓	✓		10.00 m³
210	3B	PLATINUM	161.9 m²	12.0	✓	✓	✓		10.00 m³
211	3B	SILVER	161.9 m²	12.0	✓	✓	✓		10.00 m³
212	2B	PLATINUM	114.8 m²	10.0	✓	✓	x	Affordable	8.00 m³
213	3B	SILVER	128.7 m²	12.0	✓	✓	✓	Affordable	10.00 m³
214	2B	SILVER	81.6 m²	10.0	-	✓	✓	Affordable	8.00 m³
LEVEL 3									
301	4B	SILVER	176.8 m²	12.0	-	-	✓		10.00 m³
302	3B	PLATINUM	146.8 m²	12.0	-	-	✓		10.00 m³
303	3B	SILVER	162.5 m²	12.0	-	-	✓		10.00 m³
304	3B	SILVER	162.5 m²	12.0	-	-	✓		10.00 m³
305	2B	SILVER	102.1 m²	10.0	-	-	✓		8.00 m³
306	2B	SILVER	113.3 m²	10.0	✓	✓	✓	Affordable	8.00 m³
307	1B	SILVER	61.3 m²	8.0	✓	✓	x	Affordable	8.00 m³
308	2B	SILVER	83.6 m²	10.0	✓	✓	✓	Affordable	8.00 m³
309	3B	PLATINUM	169.9 m²	12.0	✓	✓	✓		10.00 m³
310	3B	PLATINUM	161.9 m²	12.0	✓	✓	✓		10.00 m³
311	3B	SILVER	161.9 m²	12.0	✓	✓	✓		10.00 m³
312	2B	SILVER	114.8 m²	10.0	✓	✓	x	Affordable	8.00 m³
313	3B	SILVER	128.7 m²	12.0	✓	✓	✓	Affordable	10.00 m³
314	2B	SILVER	81.6 m²	10.0	-	✓	✓	Affordable	8.00 m³
LEVEL 4									
401	4B	SILVER	179.7 m²	12.0	✓	-	✓		10.00 m³
402	3B	SILVER	157.7 m²	12.0	-	-	✓		10.00 m³
403	3B	SILVER	156.2 m²	12.0	✓	-	✓		10.00 m³
404	3B	SILVER	163.2 m²	12.0	✓	✓	✓		10.00 m³
405	3B	SILVER	162.3 m²	12.0	✓	✓	✓		10.00 m³
406	3B	SILVER	150.8 m²	12.0	✓	✓	✓		10.00 m³
407	3B	SILVER	150.8 m²	12.0	✓	✓	✓		10.00 m³
408	4B	SILVER	193.3 m²	12.0	✓	✓	✓		10.00 m³
LEVEL 5									
501	4B	SILVER	180.2 m²	12.0	✓	✓	✓		10.00 m³
502	3B	SILVER	157.7 m²	12.0	✓	✓	✓		10.00 m³
503	3B	SILVER	156.2 m²	12.0	✓	✓	✓		10.00 m³
504	3B	SILVER	163.2 m²	12.0	✓	✓	✓		10.00 m³
505	3B	SILVER	162.3 m²	12.0	✓	✓	✓		10.00 m³
506	3B	SILVER	150.8 m²	12.0	✓	✓	✓		10.00 m³
507	3B	SILVER	150.8 m²	12.0	✓	✓	✓		10.00 m³
508	4B	SILVER	193.3 m²	12.0	✓	✓	✓		10.00 m³

UNIT SCHEDULE									
UNIT		TYPE	AREA	Minimum POS/BAL Area	SOLAR LIVING	SOLAR BAL	X-VENT	Comments	Min. Storage
LEVEL 6									
601	4B	SILVER	180.3 m²	12.0	✓	✓	✓		10.00 m³
602	3B	SILVER	157.7 m²	12.0	✓	✓	✓		10.00 m³
603	3B	SILVER	156.2 m²	12.0	✓	✓	✓		10.00 m³
604	3B	SILVER	163.2 m²	12.0	✓	✓	✓		10.00 m³
605	3B	SILVER	162.3 m²	12.0	✓	✓	✓		10.00 m³
606	3B	SILVER	150.8 m²	12.0	✓	✓	✓		10.00 m³
607	3B	SILVER	150.8 m²	12.0	✓	✓	✓		10.00 m³
608	4B	SILVER	193.3 m²	12.0	✓	✓	✓		10.00 m³
LEVEL 7									
701	4B	SILVER	180.3 m²	12.0	✓	✓	✓		10.00 m³
702	3B	SILVER	157.7 m²	12.0	✓	✓	✓		10.00 m³
703	3B	SILVER	156.2 m²	12.0	✓	✓	✓		10.00 m³
704	3B	SILVER	163.2 m²	12.0	✓	✓	✓		10.00 m³
705	3B	SILVER	162.3 m²	12.0	✓	✓	✓		10.00 m³
706	3B	SILVER	150.8 m²	12.0	✓	✓	✓		10.00 m³
707	3B	SILVER	150.8 m²	12.0	✓	✓	✓		10.00 m³
708	4B	SILVER	193.3 m²	12.0	✓	✓	✓		10.00 m³
LEVEL 8									
801	4B	SILVER	180.3 m²	12.0	✓	✓	✓		10.00 m³
802	3B	SILVER	157.7 m²	12.0	✓	✓	✓		10.00 m³
803	3B	SILVER	156.2 m²	12.0	✓	✓	✓		10.00 m³
804	3B	SILVER	163.2 m²	12.0	✓	✓	✓		10.00 m³
805	3B	SILVER	162.3 m²	12.0	✓	✓	✓		10.00 m³
806	3B	SILVER	150.8 m²	12.0	✓	✓	✓		10.00 m³
807	3B	SILVER	150.8 m²	12.0	✓	✓	✓		10.00 m³
808	4B	SILVER	193.3 m²	12.0	✓	✓	✓		10.00 m³
LEVEL 9									
901	4B	SILVER	233.9 m²	12.0	✓	✓	✓		10.00 m³
Total Units - 98									

SOLAR LIVING = MID WINTER SOLAR ACCESS AT LIVING AREAS
SOLAR BAL = MID WINTER SOLAR ACCESS AT PRIVATE OPEN SPACE OR BALCONIES

✓ UNIT ACHIEVES MINIMUM 2 HOUR SOLAR ACCESS
- UNIT ACHIEVES LESS THAN 2 HOUR SOLAR ACCESS
0 UNIT RECIEVES NO SOLAR ACCESS

X-VENT (CROSS VENTILATION)
✓ UNIT ACHIEVES CROSS VENTILATION
x UNIT DOES NOT ACHIEVE CROSS VENTILATION

SOLAR ACCESS - POS/BAL (21 JUNE)

69/98 (70%)
70% REQUIRED AS PER ADG

SOLAR ACCESS - LIVING (21 JUNE)

69/98 (70%)
70% REQUIRED AS PER ADG

CROSS-VENTILATED UNITS

87/98 (88.7%)
60% REQUIRED AS PER ADG

PARKING SCHEDULE	
Type	Count
Car Share - 5.4m x 2.4m	1
Removalist/Truck Bay - 3.0m x 7.0m	1
Residential - 5.4m x 2.4m	140
Residential_Platinum - 6.0m x 4.8m	15
Residential_Tandem - 5.4m x 2.4m	20
Visitor - 5.4m x 2.4m	15
Visitor_Accessible - 5.4m x 2.4m	1
Total Car Parking Spaces: 193	

10 visitor BICYCLE PARKING SPACES

RESIDENTIAL PARKING BREAKDOWN:


71x Market Units : 148 Parking spaces

24x Affordables(15%) : 24 Parking spaces


3x TOD Affordables (2%) : 3 Parking spaces

AFFORDABLE UNITS (TOD - 2%)					
UNIT	BEDROOM	AREA	POS/ BAL	X-VENT	3HR SOLAR TO LIVING AND POS
GF					
G06	2B	113.3 m²	10.0	✓	Y
LEVEL 1					
106	2B	113.3 m²	12.0	✓	Y
108	2B	83.6 m²	10.0	✓	Y
Total Units: 3					
		310.1 m²			

AFFORDABLE UNITS (HOUSING SEPP 2021 - 15%)					
UNIT	BEDROOM	AREA	POS/ BAL	X-VENT	3HR SOLAR TO LIVING AND POS
LG					
LG03	2B	102.9 m ²	10.0	x	N
GF					
G05	2B	102.1 m ²	10.0	✓	N
G07	1B	61.3 m ²	8.0	x	Y
G08	1B	61.6 m ²	8.0	x	N
G10	3B	128.2 m ²	12.0	x	Y
LEVEL 1					
105	2B	102.1 m ²	10.0	✓	N
107	1B	61.3 m ²	8.0	✓	Y
111	3B	161.9 m ²	12.0	✓	Y
112	2B	114.8 m ²	10.0	x	Y
113	3B	128.7 m ²	12.0	✓	Y
114	2B	81.6 m ²	10.0	✓	N
LEVEL 2					
205	2B	102.1 m ²	10.0	✓	N
206	2B	113.3 m ²	10.0	✓	Y
207	1B	61.3 m ²	8.0	x	Y
208	2B	83.6 m ²	10.0	✓	Y
212	2B	114.8 m ²	10.0	x	Y
213	3B	128.7 m ²	12.0	✓	Y
214	2B	81.6 m ²	10.0	✓	N
LEVEL 3					
306	2B	113.3 m ²	10.0	✓	Y
307	1B	61.3 m ²	8.0	x	Y
308	2B	83.6 m ²	10.0	✓	Y
312	2B	114.8 m ²	10.0	x	Y
313	3B	128.7 m ²	12.0	✓	Y
314	2B	81.6 m ²	10.0	✓	N
Total Units: 24		2375.3 m ²			

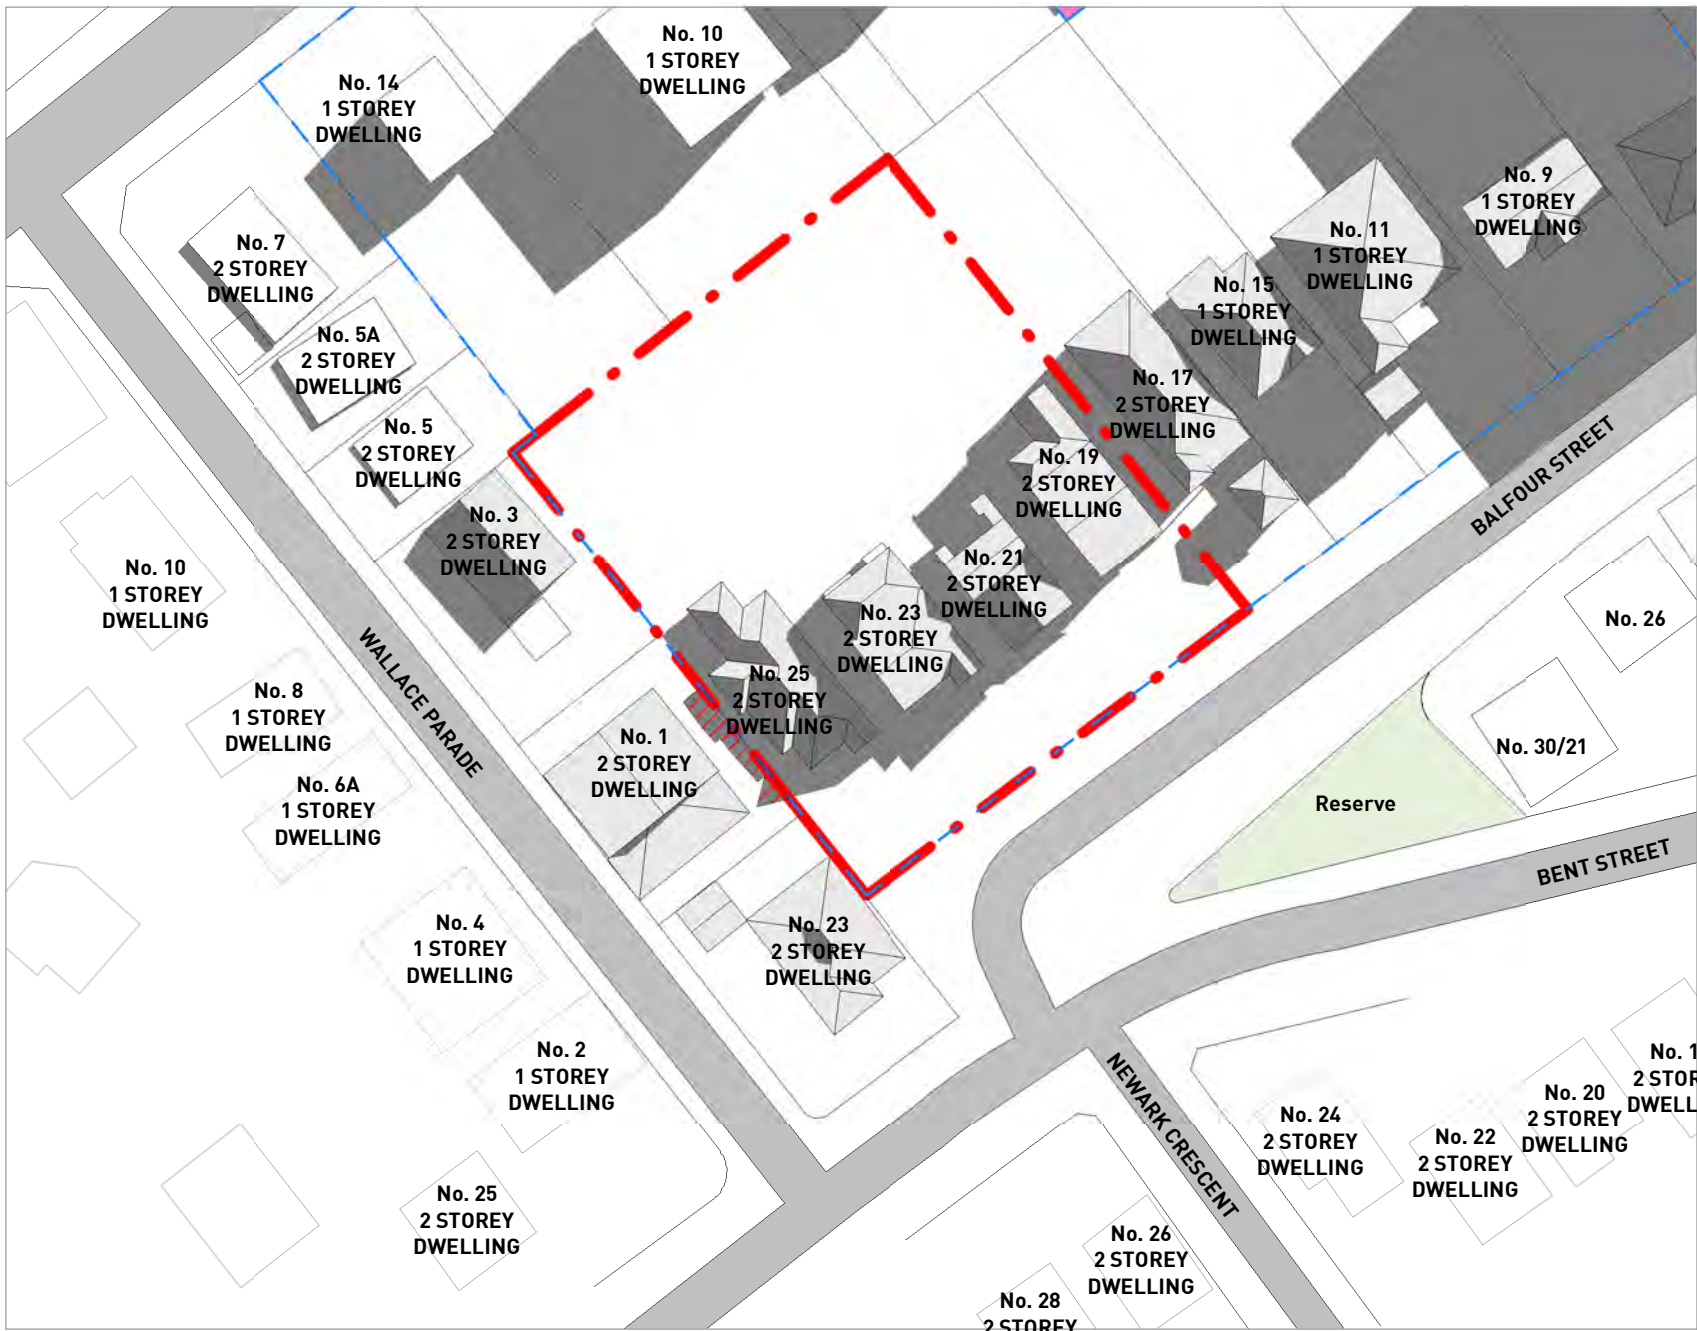


1 **OVERSHADOWING - 9AM JUNE 21 (EXISTING)**
1 : 1000

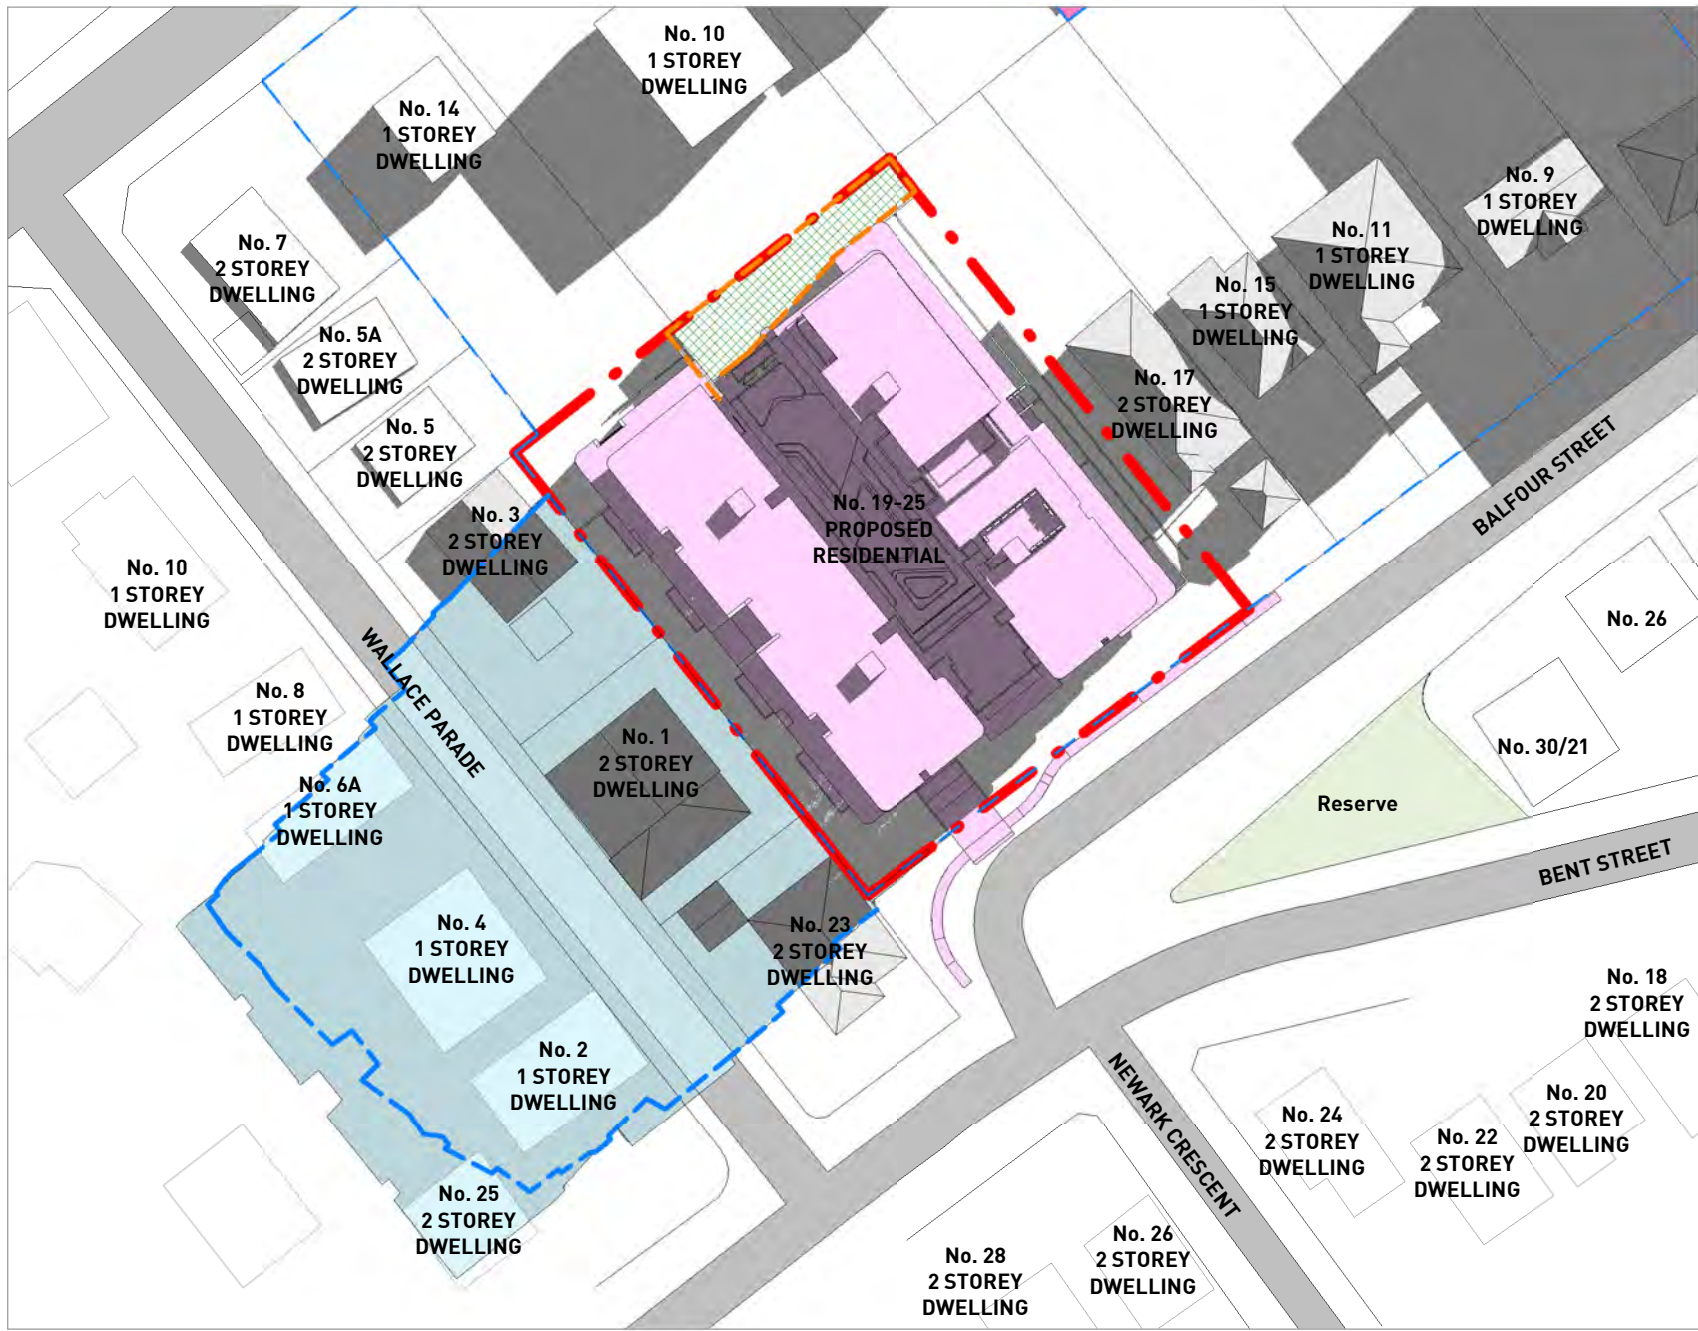


2 **OVERSHADOWING - 09AM JUNE 21 (PROPOSED)**
1 : 1000

SOLAR ACCESS OF COMMUNAL OPEN SPACE AT 9AM: 263.355 SQM [26.6%]
TOTAL COMMUNAL SPACE AREA 987.799 SQM

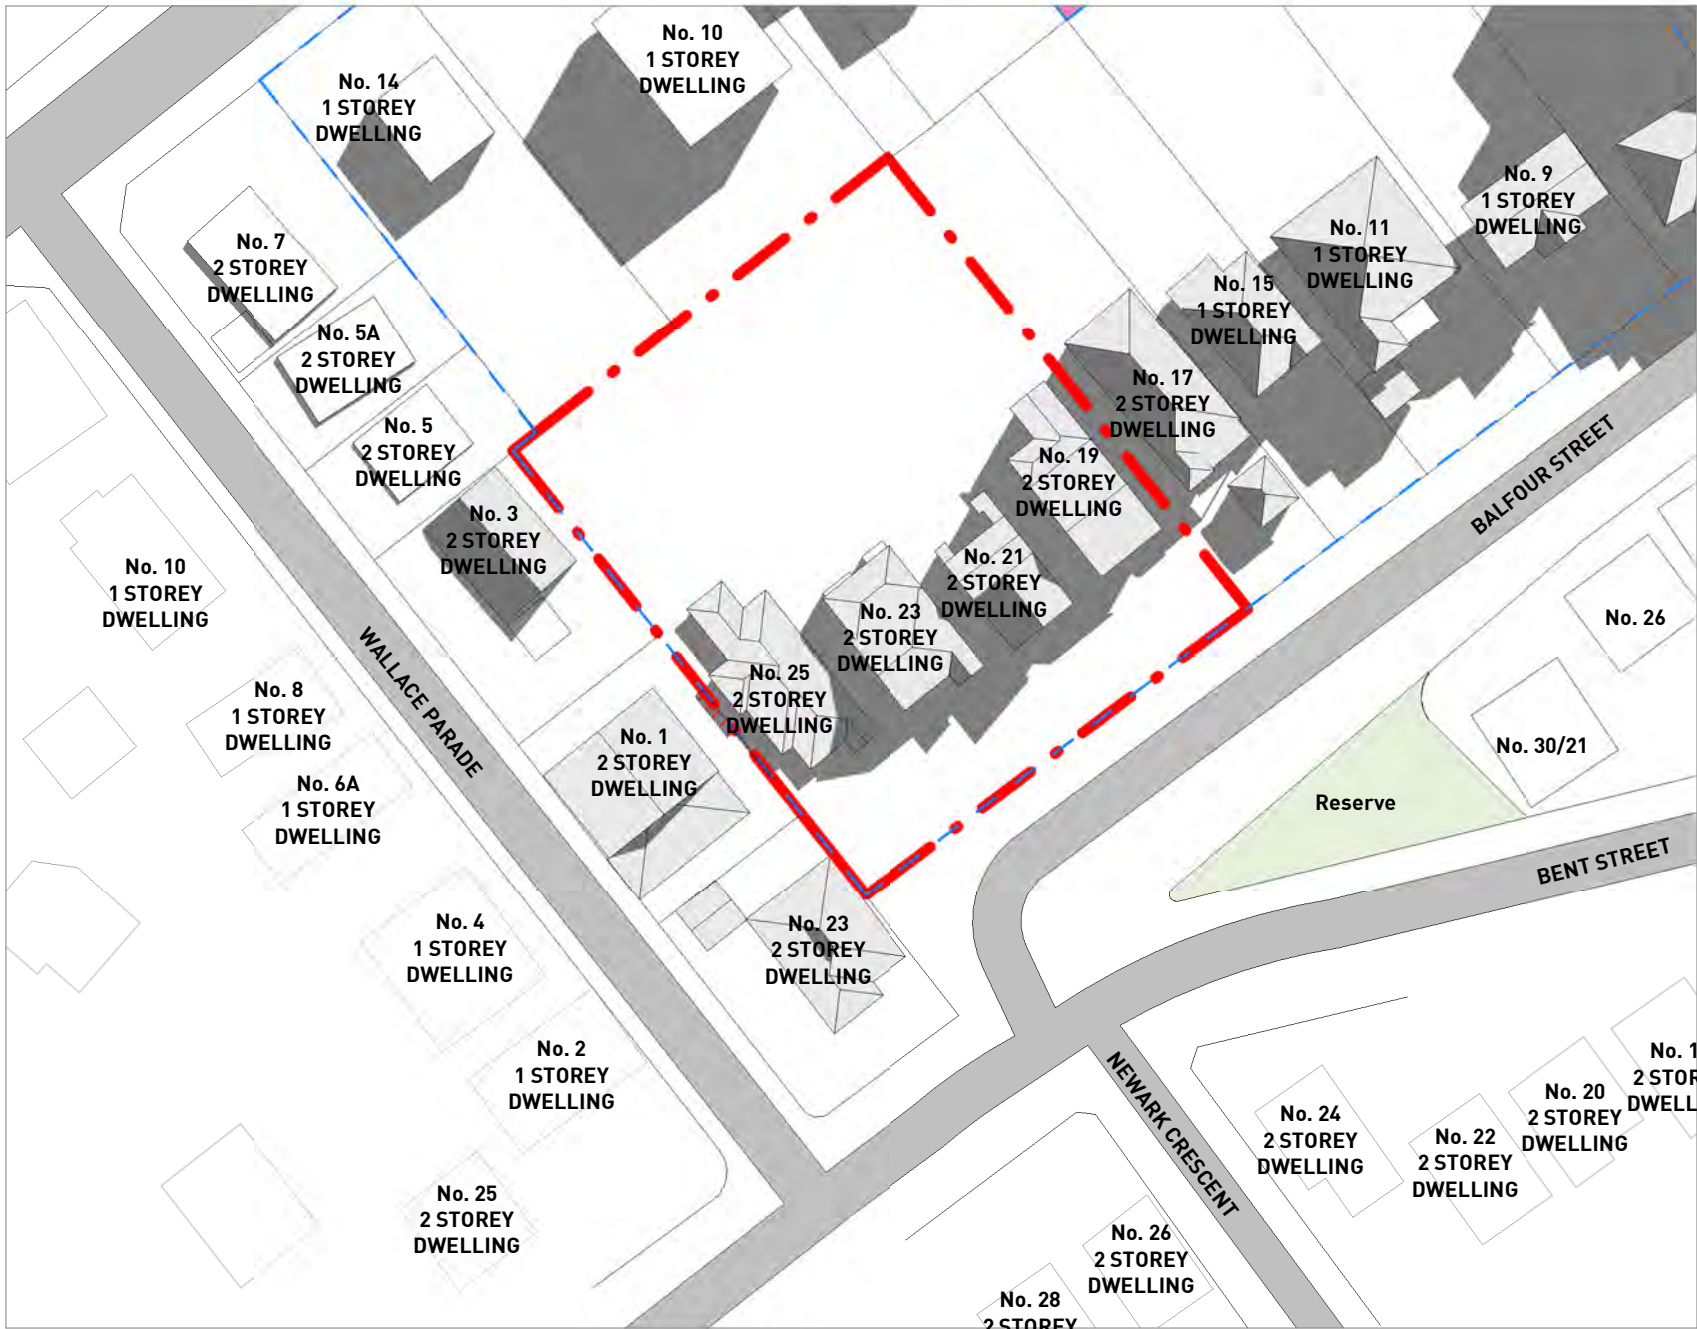

3 **OVERSHADOWING - 10AM JUNE 21 (EXISTING)**
1 : 1000

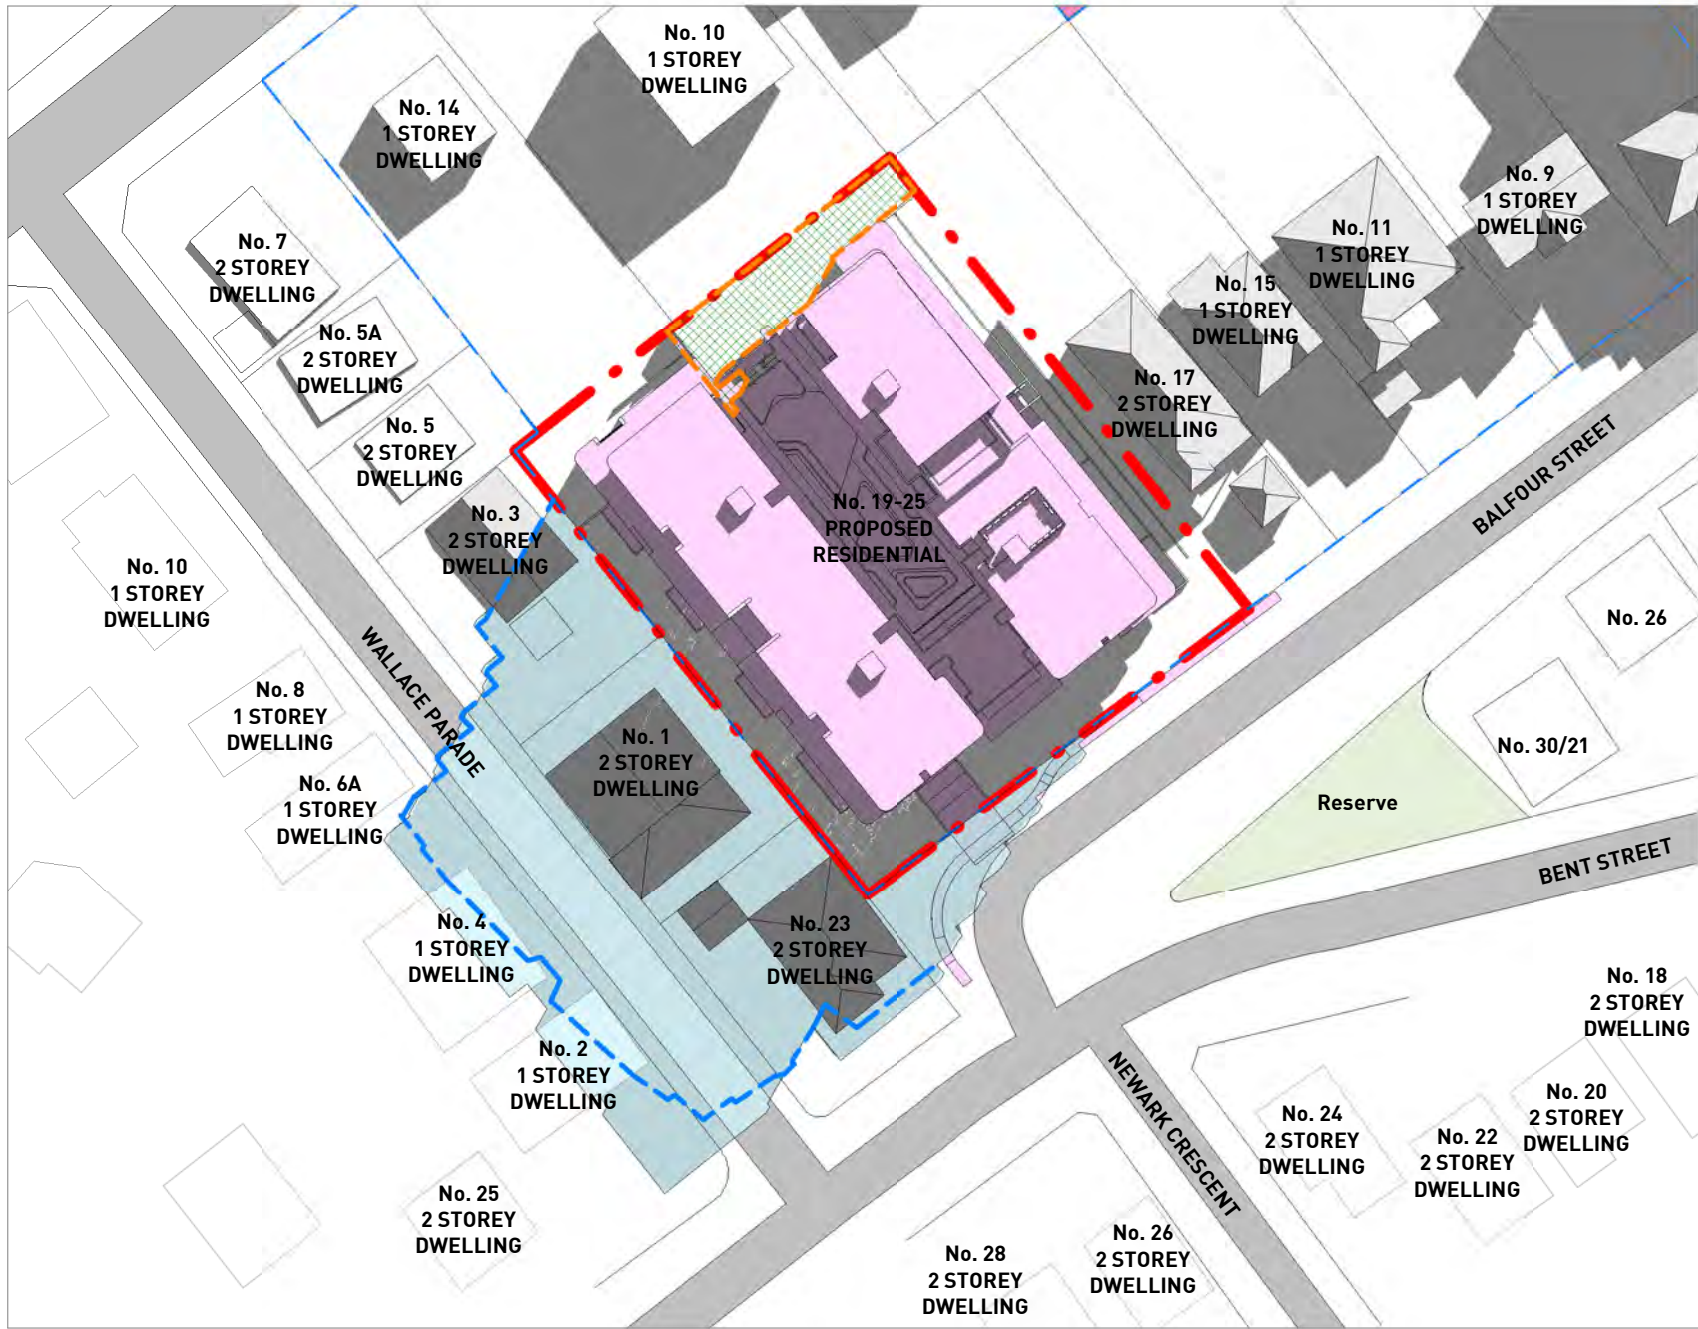

4 **OVERSHADOWING - 10AM JUNE 21 (PROPOSED)**
1 : 1000

SOLAR ACCESS OF COMMUNAL OPEN SPACE AT 10AM: 286.598 SQM [29.0%]
TOTAL COMMUNAL SPACE AREA 987.799 SQM

- EXISTING PROPERTY SHADOWS
- AREA OF PROPOSED SHADOWS PROJECTING OUTSIDE THE SITE BOUNDARY
- COMPLIANT BUILDING HEIGHT SHADOW
- COMMUNAL OPEN SPACE SOLAR ACCESS

No.	Date	Description
C	30-05-2025	SSDA - FOR SUBMISSION
B	16-05-2025	SSDA - ISSUE FOR COORDINATION
A	07-05-2025	ISSUE FOR DA SUBMISSION
	28-04-2025	DRAFT DA SET FOR COORDINATION

Amendments	
Level 1, 1 Chandos Street St Leonards 2065 NSW AUSTRALIA	
t: 61 2 9264 5005 e: gta@gilestribe.com.au Giles Tribe Pty Ltd ABN 50 001259 507	
Nominated Architects: Mark G Broadley [5820] Stuart D Hill [6459]	


Verify all dimensions on site prior to commencement of work.
Refer all discrepancies to the Architect for determination.
Use figured dimensions in preference to scaling.
This drawing is copyright and must not be retained, copied or used without the written consent of Giles Tribe Architects.

Project:
**RESIDENTIAL FLAT BUILDING
19-25 BALFOUR STREET**

LINDFIELD

Drawn:
**OVERSHADOWING DIAGRAMS
(PROPOSED)**

Status:			
FOR APPROVAL			
Scale:	As indicated	Job No:	Drawn No:
Sheet Size:	A1	24062	DA530
Date:	09/04/2025	24062	DA530
Drawn:	RM	Reviewed:	DY

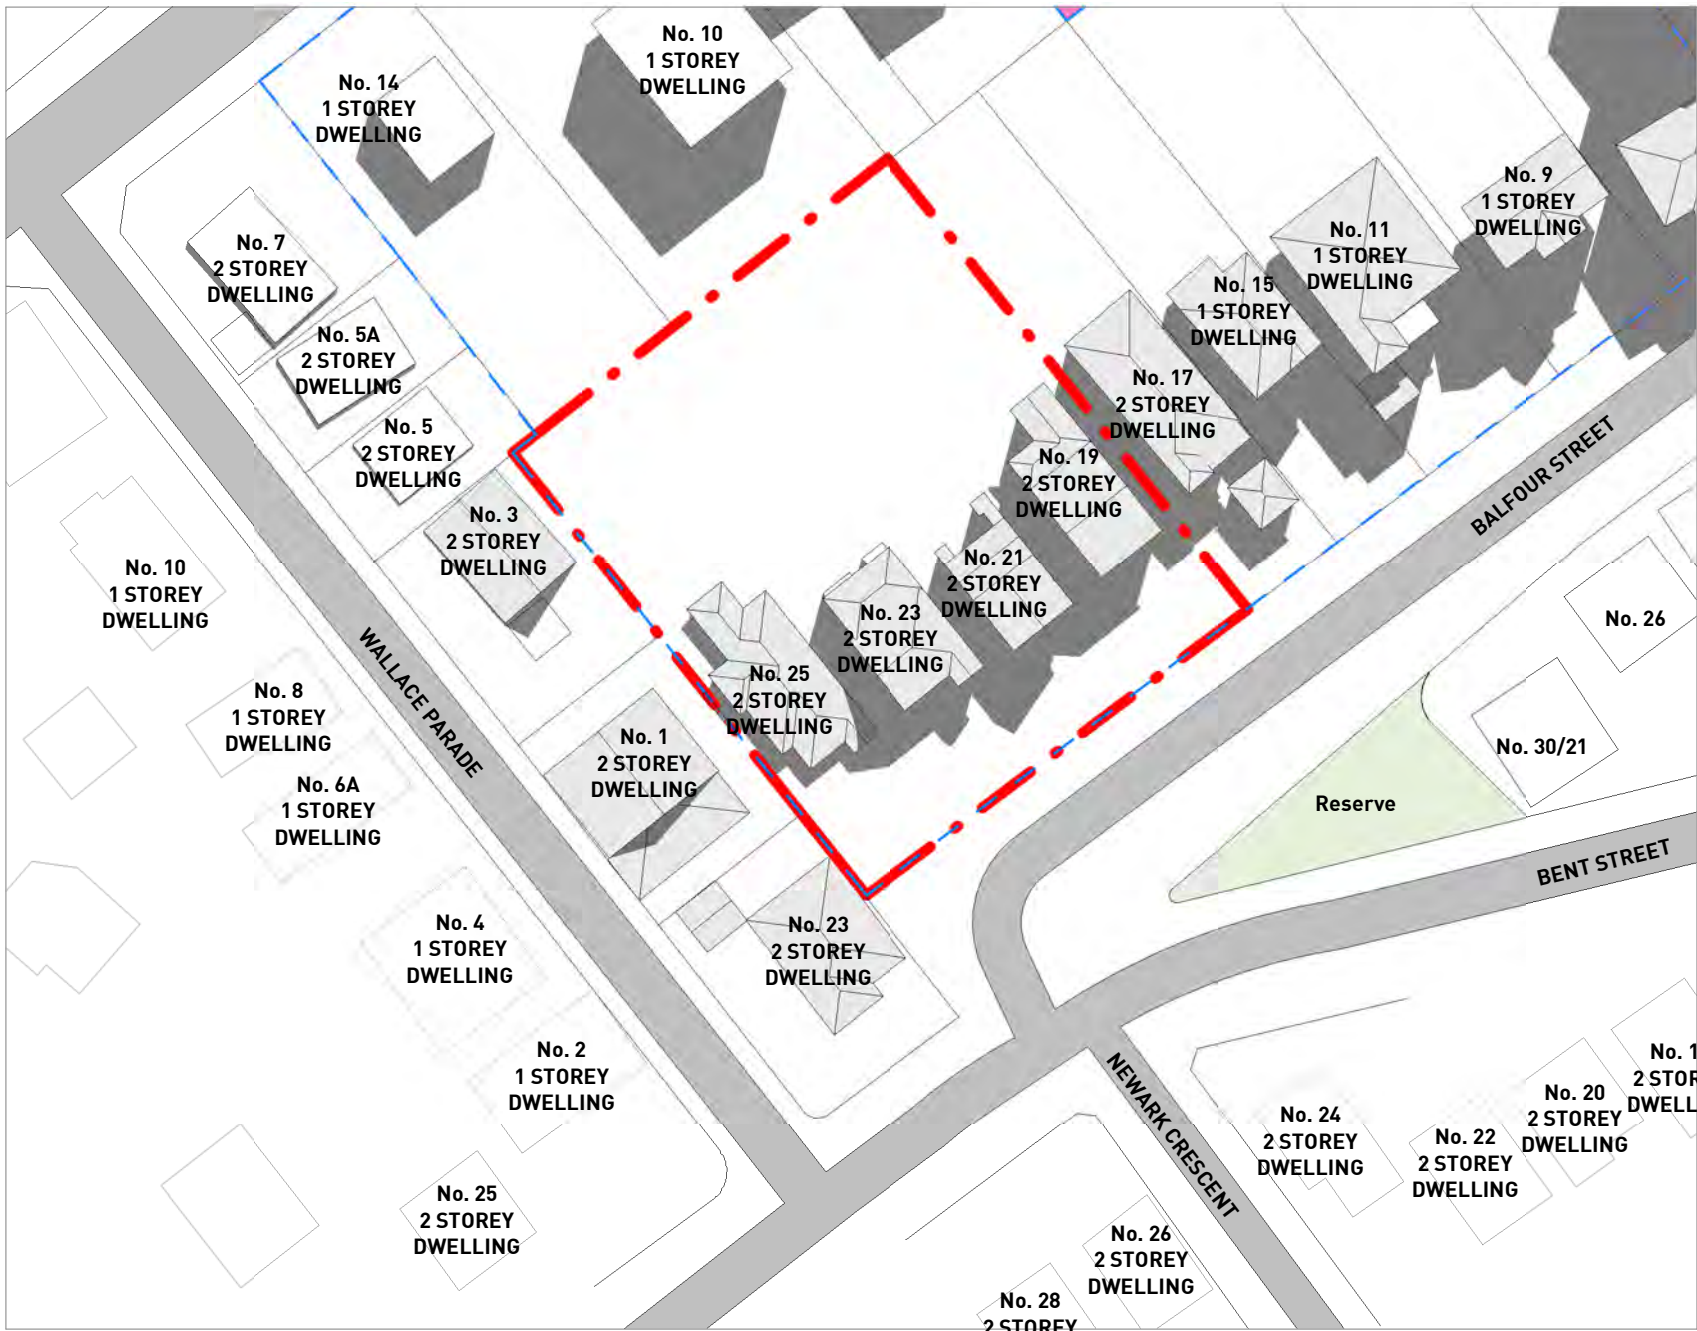


1 **OVERSHADOWING - 11AM JUNE 21 (EXISTING)**
1 : 1000



2 **OVERSHADOWING - 11AM JUNE 21 (PROPOSED)**
1 : 1000

SOLAR ACCESS OF COMMUNAL OPEN SPACE AT 11AM: 296.238 SQM [30.0%]

TOTAL COMMUNAL SPACE AREA 987.799 SQM

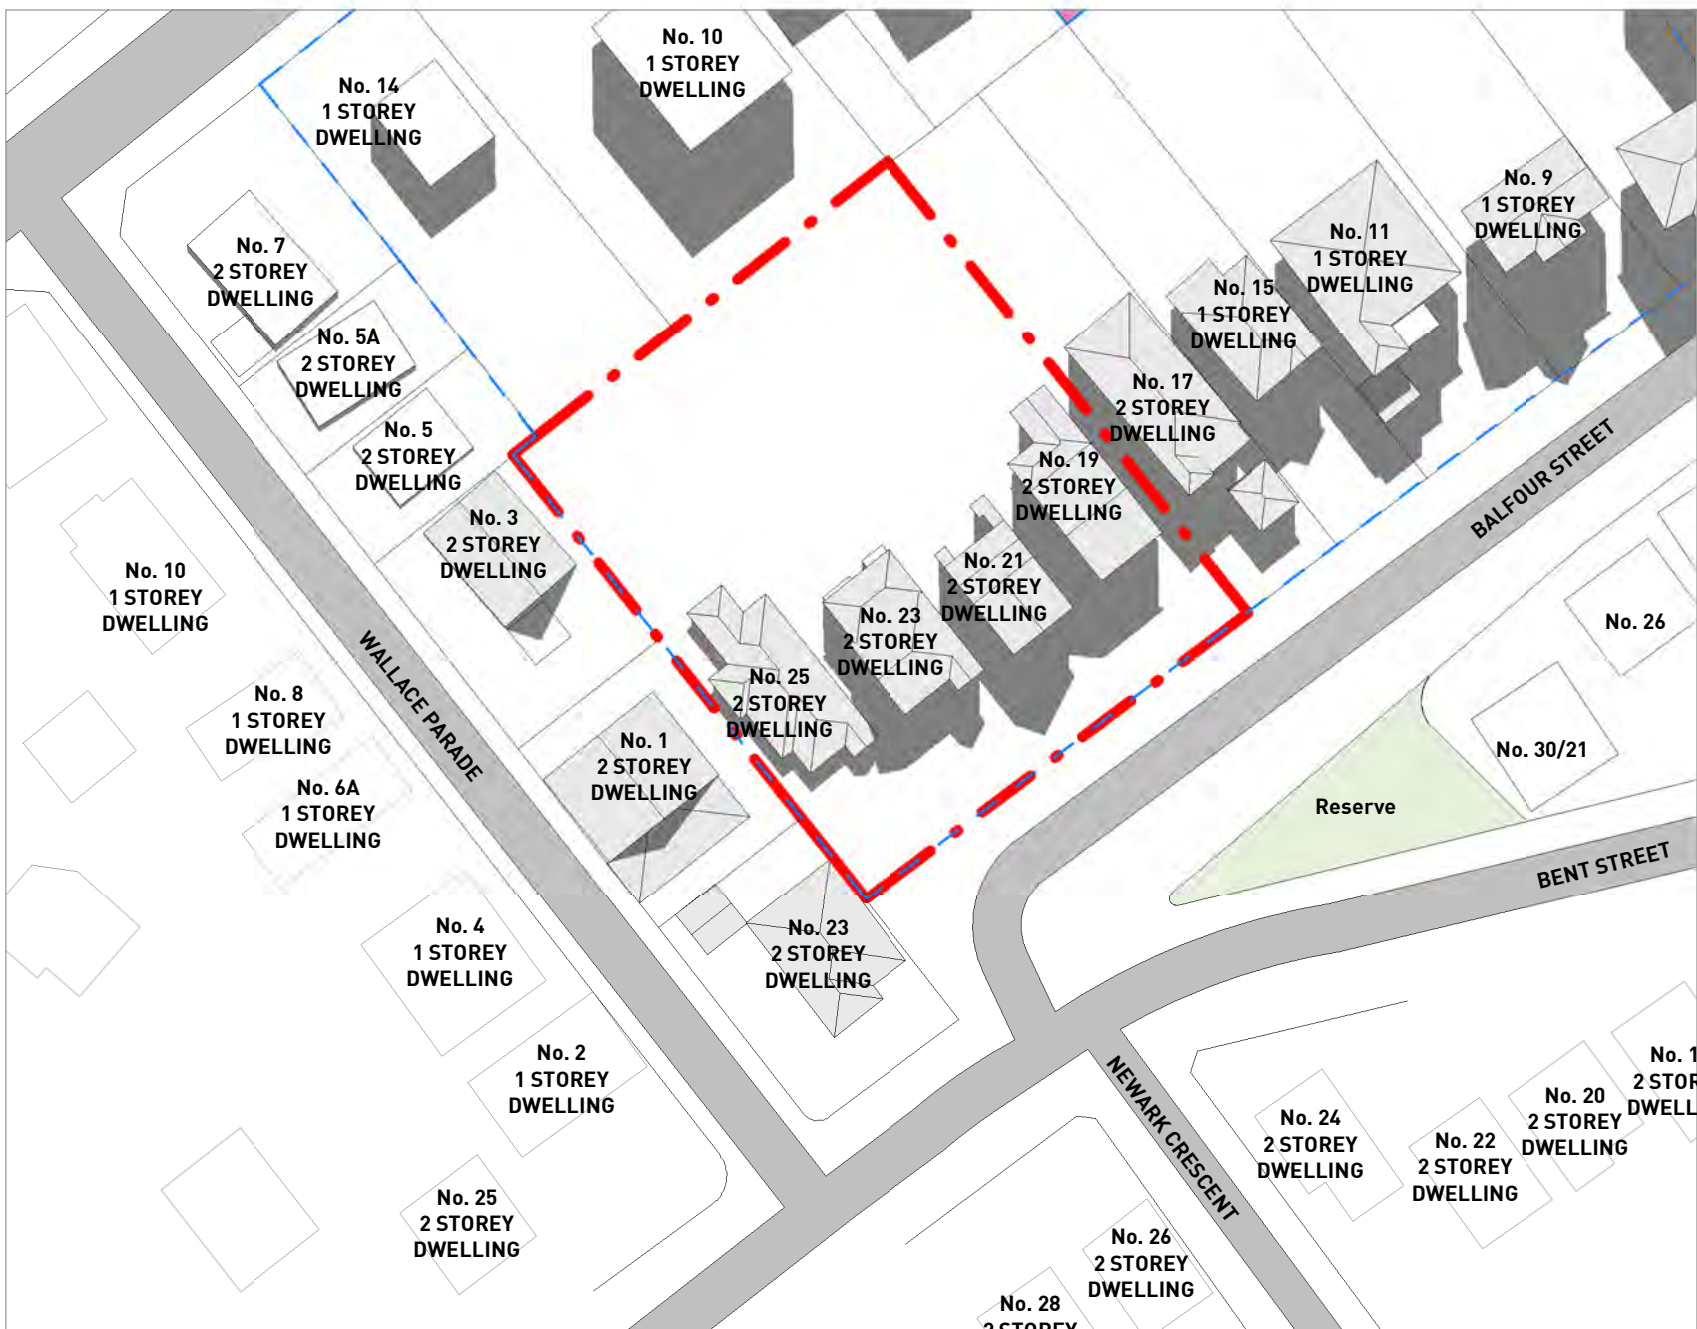

3 **OVERSHADOWING - 12PM JUNE 21 (EXISTING)**
1 : 1000



4 **OVERSHADOWING - 12PM JUNE 21 (PROPOSED)**
1 : 1000

SOLAR ACCESS OF COMMUNAL OPEN SPACE AT 12PM: 321.219 SQM [32.5%]

TOTAL COMMUNAL SPACE AREA 987.799 SQM

- EXISTING PROPERTY SHADOWS
- AREA OF PROPOSED SHADOWS PROJECTING OUTSIDE THE SITE BOUNDARY
- COMPLIANT BUILDING HEIGHT SHADOW
- COMMUNAL OPEN SPACE SOLAR ACCESS

No.	Date	Description
C	30-05-2025	SSDA - FOR SUBMISSION
B	16-05-2025	SSDA - ISSUE FOR COORDINATION
A	07-05-2025	ISSUE FOR DA SUBMISSION
	28-04-2025	DRAFT DA SET FOR COORDINATION

Amendments	
GILES TRIBE	
Level 1, 1 Chandos Street St Leonards 2065 NSW AUSTRALIA	
t: 61 2 9264 5005 e: gta@gilestribe.com.au Giles Tribe Pty Ltd ABN 50 001 259 507	
Nominated Architects: Mark G Broadley [5820] Stuart D Hill [6459]	

Verify all dimensions on site prior to commencement of work.
Refer all discrepancies to the Architect for determination.
Use figured dimensions in preference to scaling.
This drawing is copyright and must not be retained, copied or used without the written consent of Giles Tribe Architects.

Project:
**RESIDENTIAL FLAT BUILDING
19-25 BALFOUR STREET**

LINDFIELD

Drawings:
**OVERSHADOWING DIAGRAMS
(PROPOSED)**

Status:		FOR APPROVAL	
Scale:	As indicated	Job No:	24062
Sheet Size:	A1	Drawing No:	DA531
Date:	09/04/2025	Rev:	C
Drawn:	RM	Reviewed:	DY




1 **OVERSHADOWING - 01PM JUNE 21 (EXISTING)**
1 : 1000




2 **OVERSHADOWING - 01PM JUNE 21 (PROPOSED)**
1 : 1000

SOLAR ACCESS OF COMMUNAL OPEN SPACE AT 01PM: 436.060 SQM (44.1%)

TOTAL COMMUNAL SPACE AREA 987.799 SQM

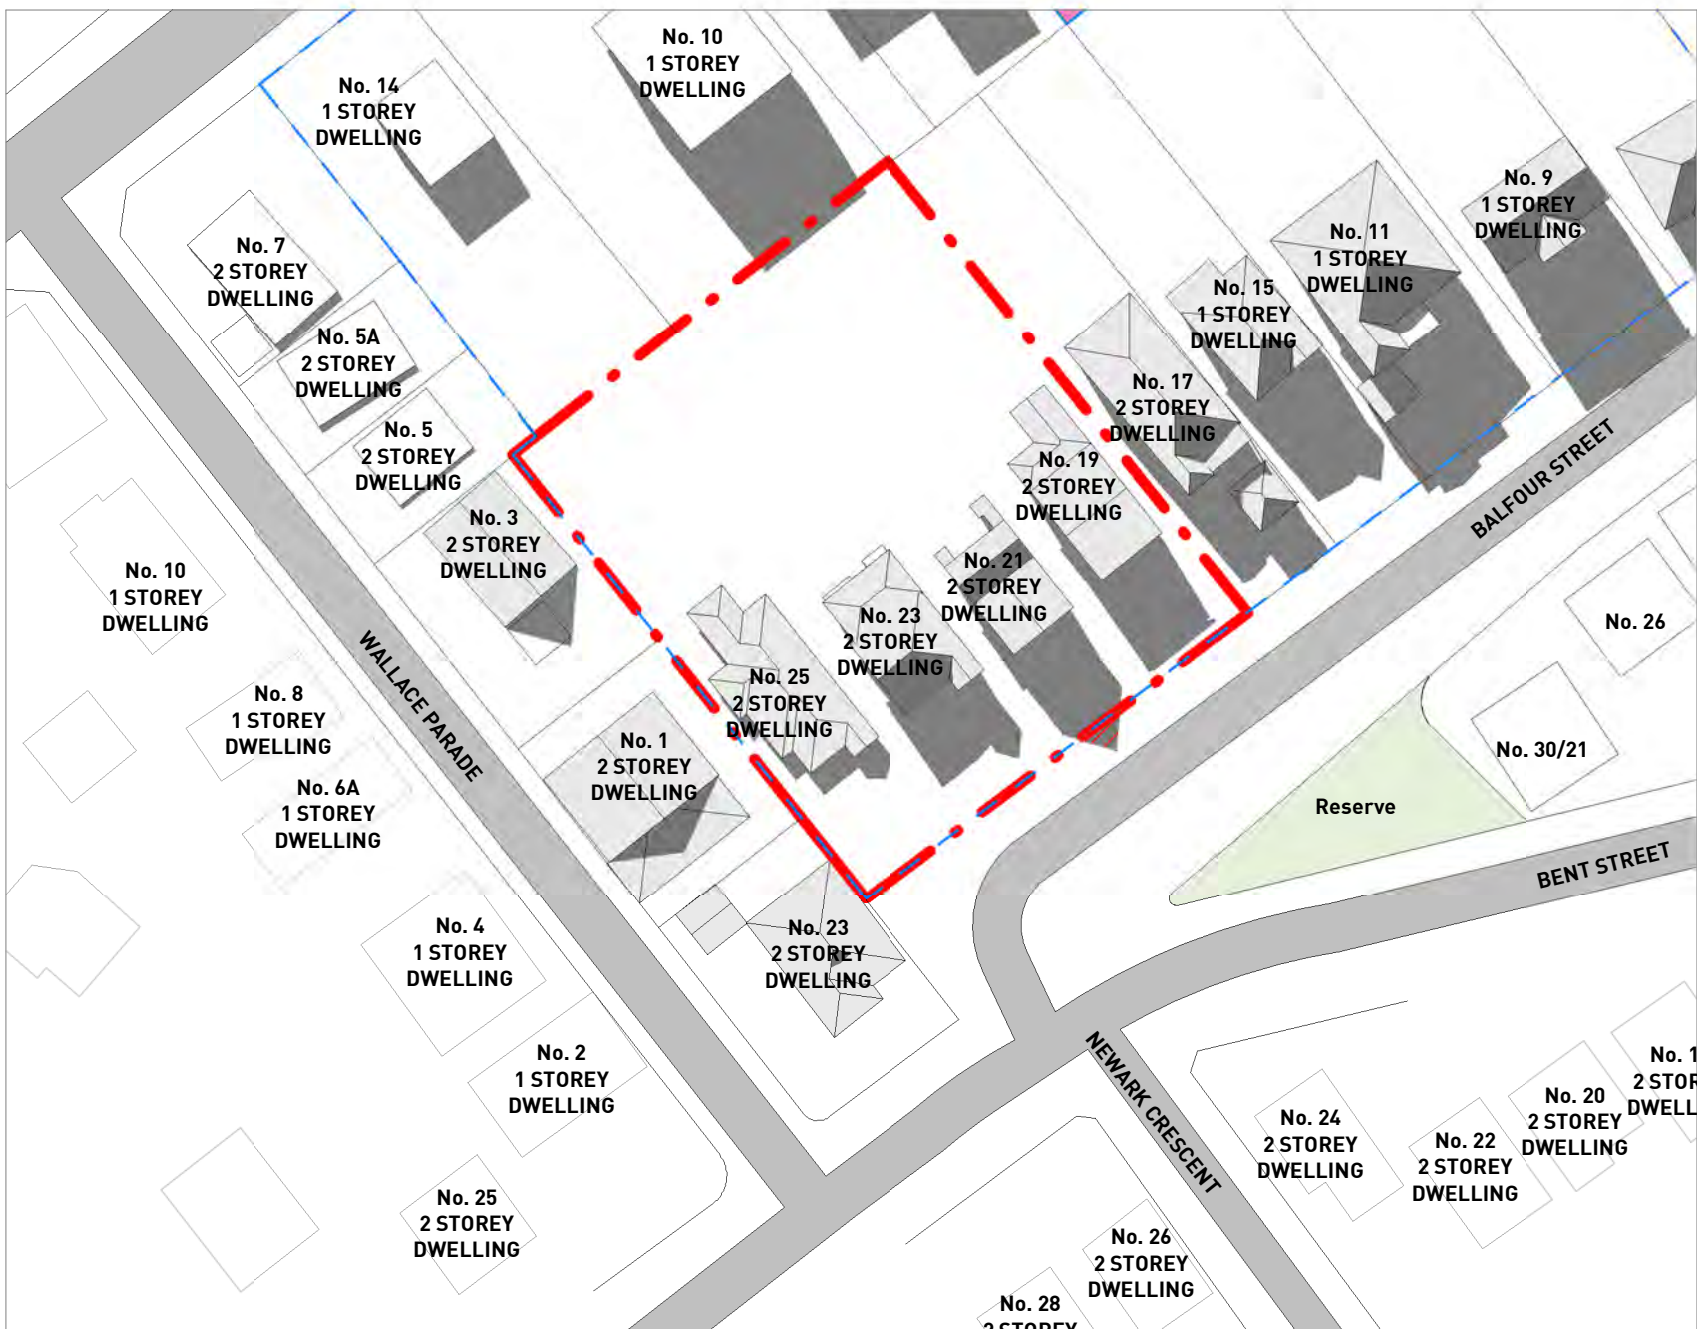

3 **OVERSHADOWING - 02PM JUNE 21 (EXISTING)**
1 : 1000

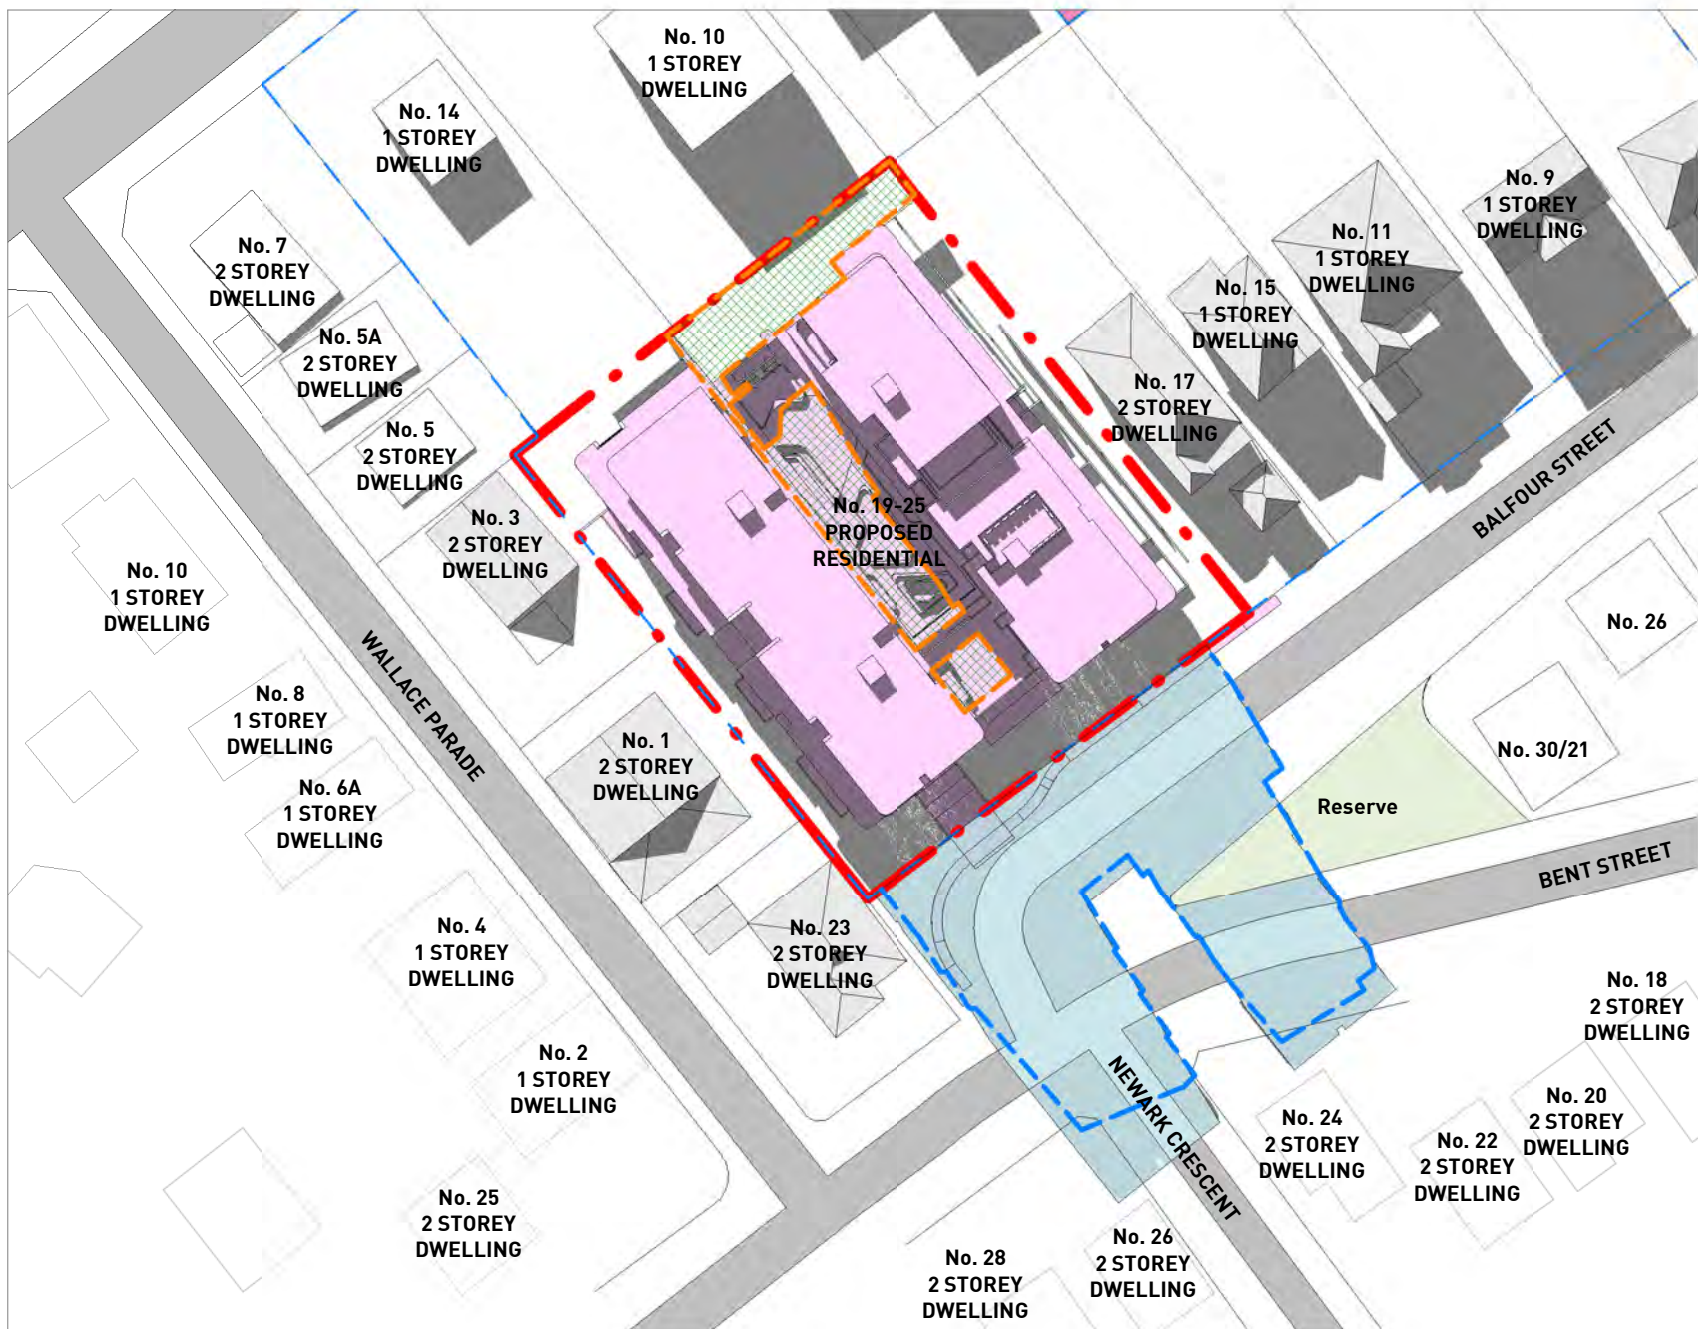

4 **OVERSHADOWING - 02PM JUNE 21 (PROPOSED)**
1 : 1000

SOLAR ACCESS OF COMMUNAL OPEN SPACE AT 02PM: 658.425 SQM (66.6%)

TOTAL COMMUNAL SPACE AREA 987.799 SQM

- EXISTING PROPERTY SHADOWS
- AREA OF PROPOSED SHADOWS PROJECTING OUTSIDE THE SITE BOUNDARY
- COMPLIANT BUILDING HEIGHT SHADOW
- COMMUNAL OPEN SPACE SOLAR ACCESS

No.	Date	Description
C	30-05-2025	SSDA - FOR SUBMISSION
B	16-05-2025	SSDA - ISSUE FOR COORDINATION
A	07-05-2025	ISSUE FOR DA SUBMISSION
	28-04-2025	DRAFT DA SET FOR COORDINATION

Amendments	
Level 1, 1 Chandos Street St Leonards 2065 NSW AUSTRALIA	
t: 61 2 9264 5005 e: gta@gilestribe.com.au Giles Tribe Pty Ltd ABN 50 001 259 507	
Nominated Architects: Mark G Broadley (5820) Stuart D Hill (6459)	


Verify all dimensions on site prior to commencement of work.
Refer all discrepancies to the Architect for determination.
Use figured dimensions in preference to scaling.
This drawing is copyright and must not be retained, copied or used without the written consent of Giles Tribe Architects.

Project:
**RESIDENTIAL FLAT BUILDING
19-25 BALFOUR STREET**

LINDFIELD

Drawn:
**OVERSHADOWING DIAGRAMS
(PROPOSED)**


Status: FOR APPROVAL			
Scale:	As indicated	Job No:	Drawn No:
Sheet Size:	A1	24062	DA532
Date:	09/04/2025	24062	DA532
Drawn:	RM	Reviewed:	DY

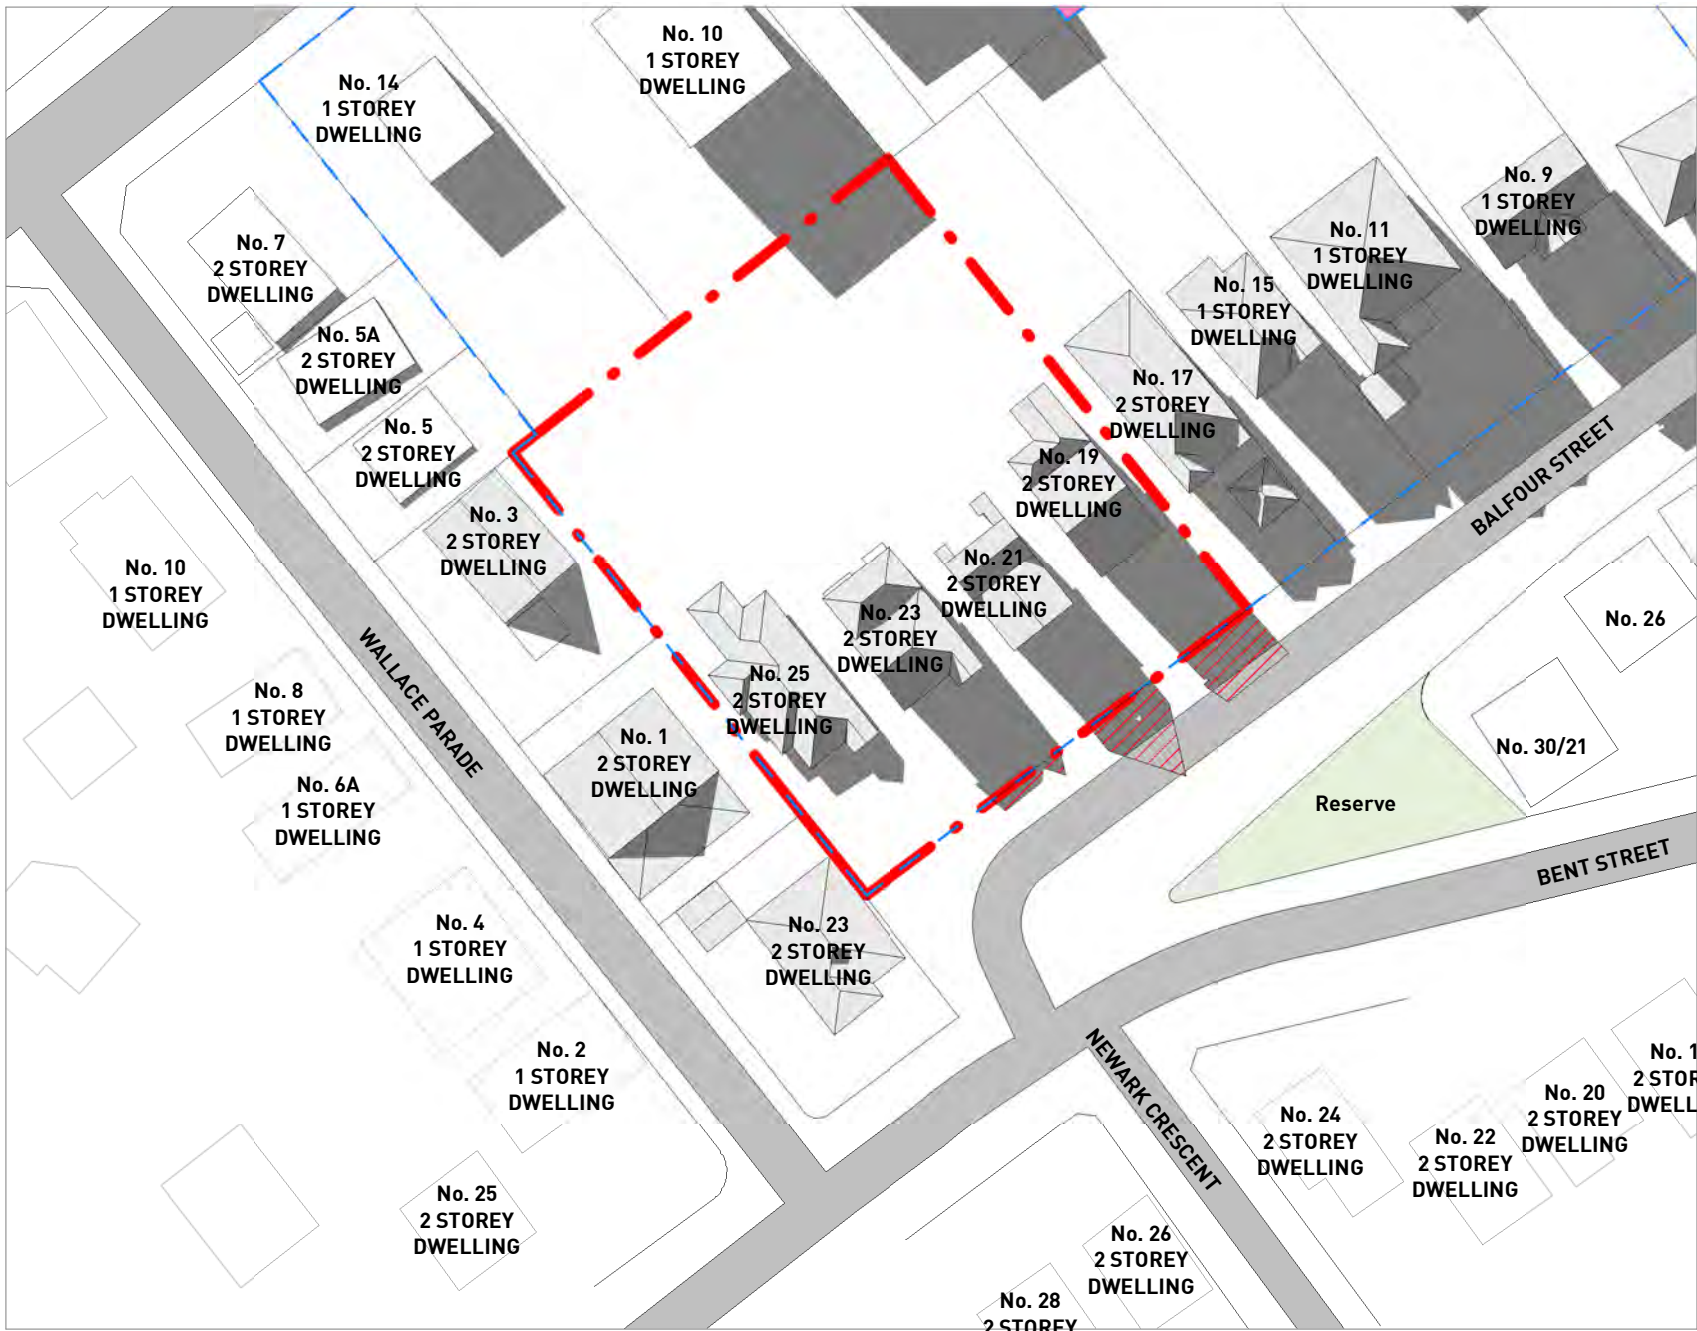

1
DA533

OVERSHADOWING - 03PM JUNE 21 (EXISTING)

1 : 1000

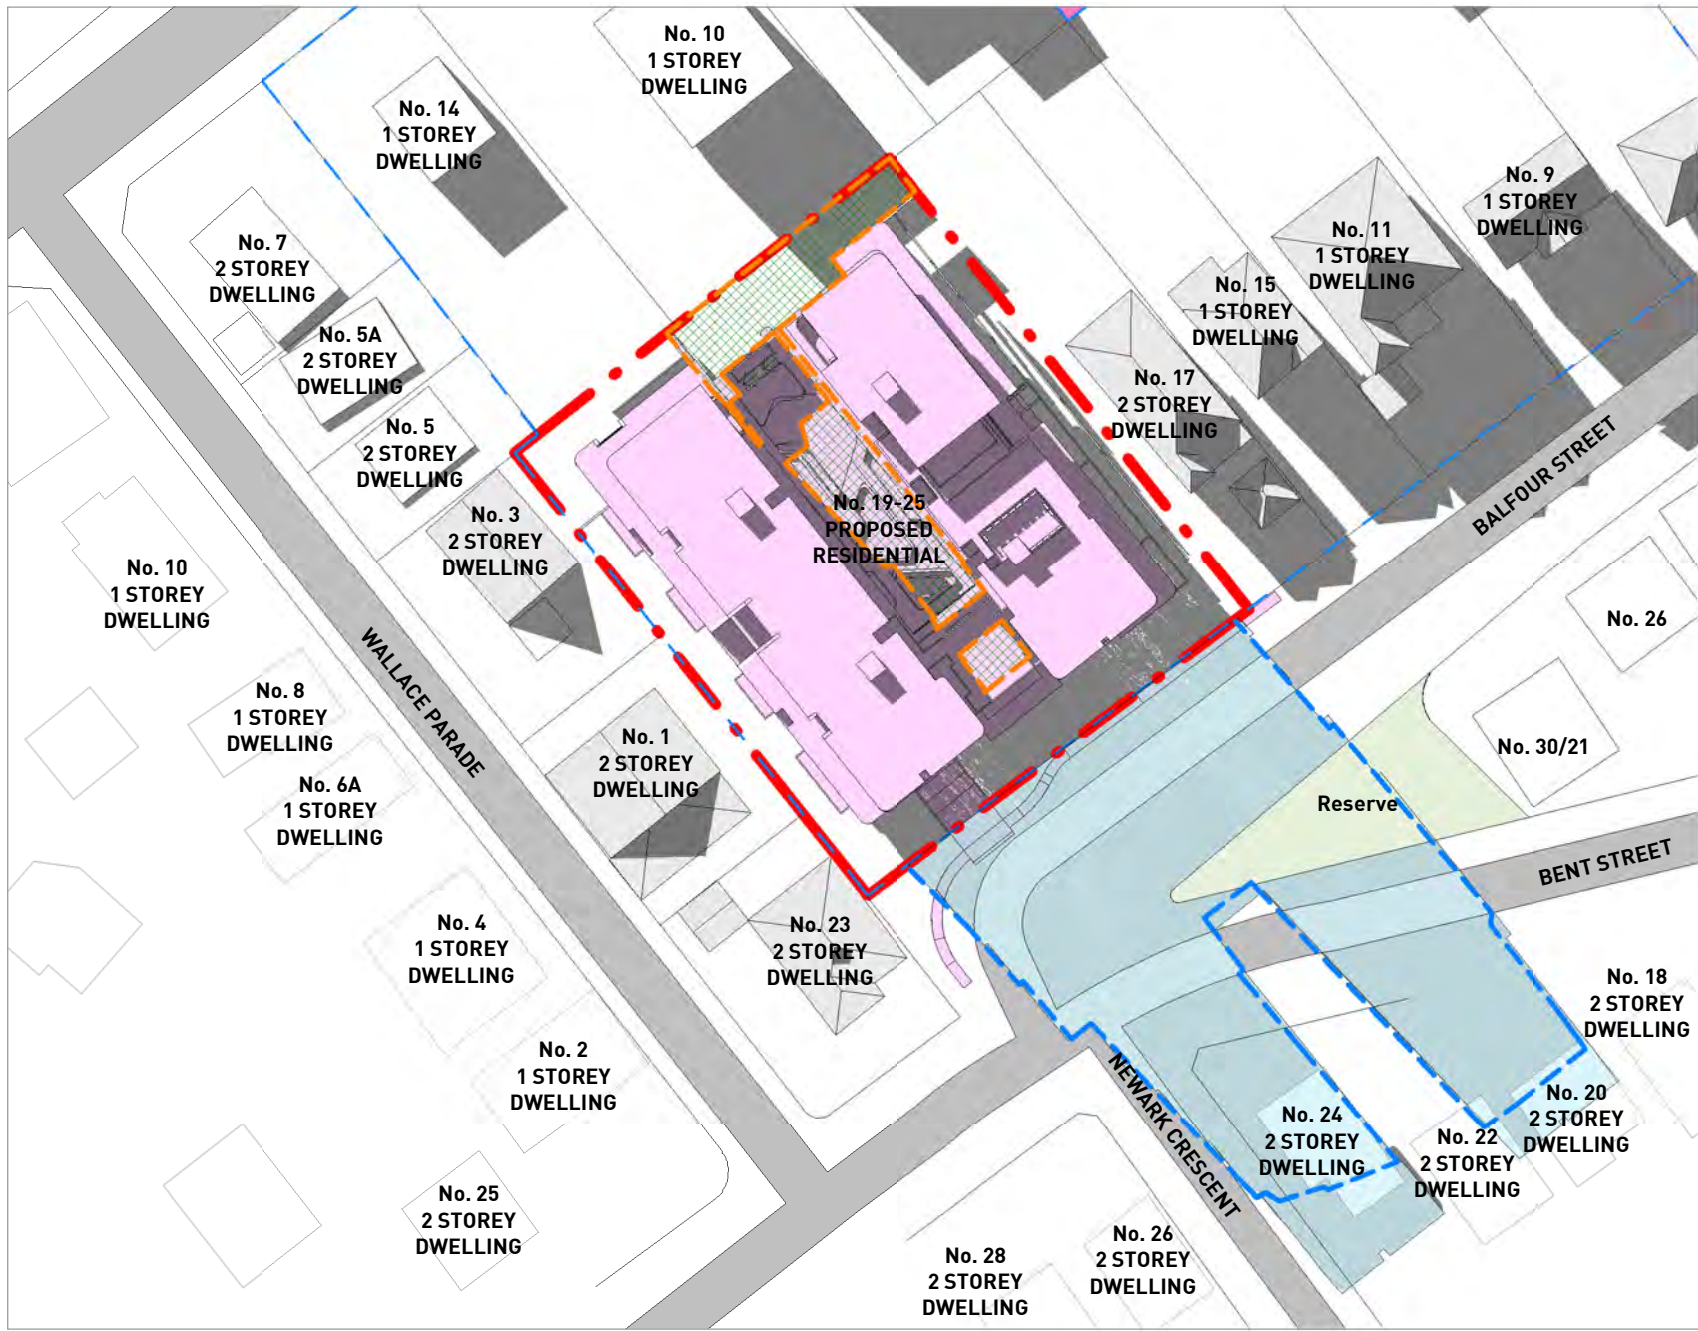

2
DA533

OVERSHADOWING - 03PM JUNE 21 (PROPOSED)

1 : 1000

SOLAR ACCESS OF COMMUNAL OPEN SPACE AT 03PM: 628.635 SQM (63.6%)

TOTAL COMMUNAL SPACE AREA 987.799 SQM

- EXISTING PROPERTY SHADOWS
- AREA OF PROPOSED SHADOWS PROJECTING OUTSIDE THE SITE BOUNDARY
- COMPLIANT BUILDING HEIGHT SHADOW
- COMMUNAL OPEN SPACE SOLAR ACCESS

No.	Date	Description
C	30-05-2025	SSDA - FOR SUBMISSION
B	16-05-2025	SSDA - ISSUE FOR COORDINATION
A	07-05-2025	ISSUE FOR DA SUBMISSION
	28-04-2025	DRAFT DA SET FOR COORDINATION

Amendments

Level 1, 1 Chandos Street
St Leonards 2065 NSW AUSTRALIA

t: 61 2 9264 5005
e: gta@gilestribe.com.au
Giles Tribe Pty Ltd ABN 50 001 259 507

Nominated Architects: Mark G Broadley (5823) Stuart D Hill (6459)

Verify all dimensions on site prior to commencement of work.
Refer all discrepancies to the Architect for determination.
Use figured dimensions in preference to scaling.
This drawing is copyright and must not be retained, copied or used without the written consent of Giles Tribe Architects.

Project:
**RESIDENTIAL FLAT BUILDING
19-25 BALFOUR STREET**

OVERSHADOWING DIAGRAMS (PROPOSED)

Status:

Scale: As indicated

Job No: 24062

Drawing No: DA533


Rev: C

Sheet Size:


Date: 09/04/2025

Drawn: Author


Reviewed: Checker

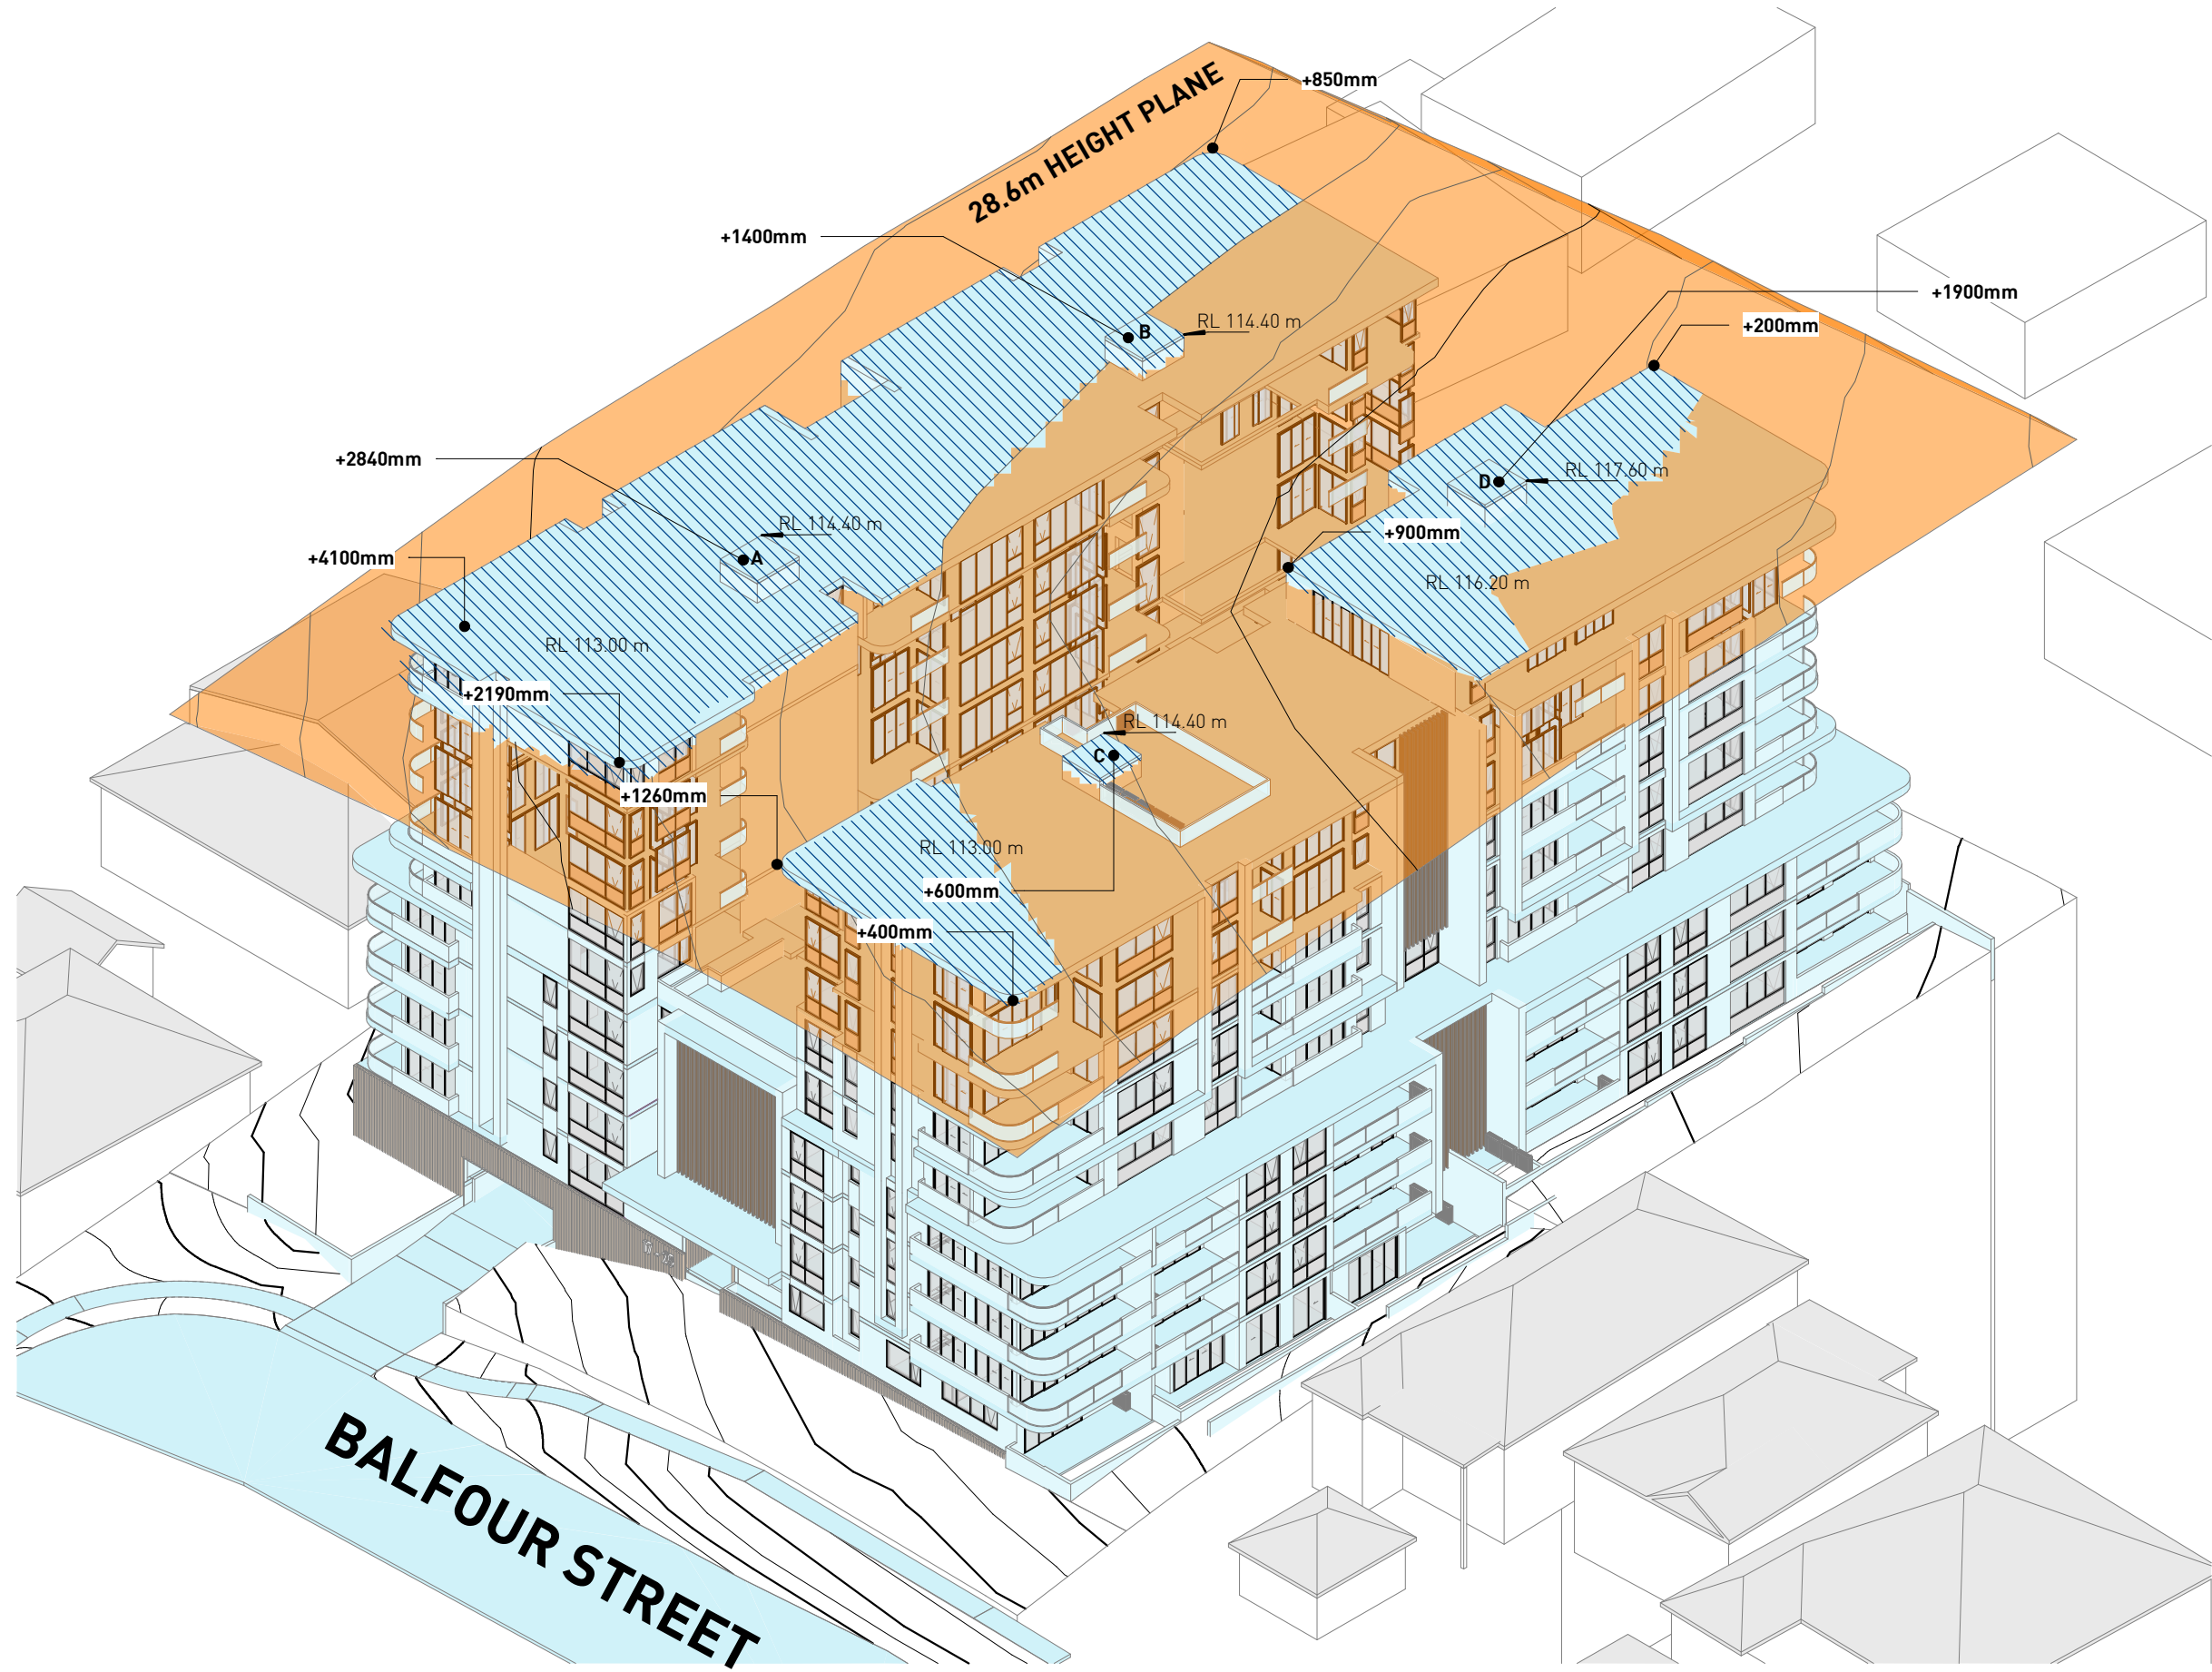


3D VIEW - SOUTHEAST

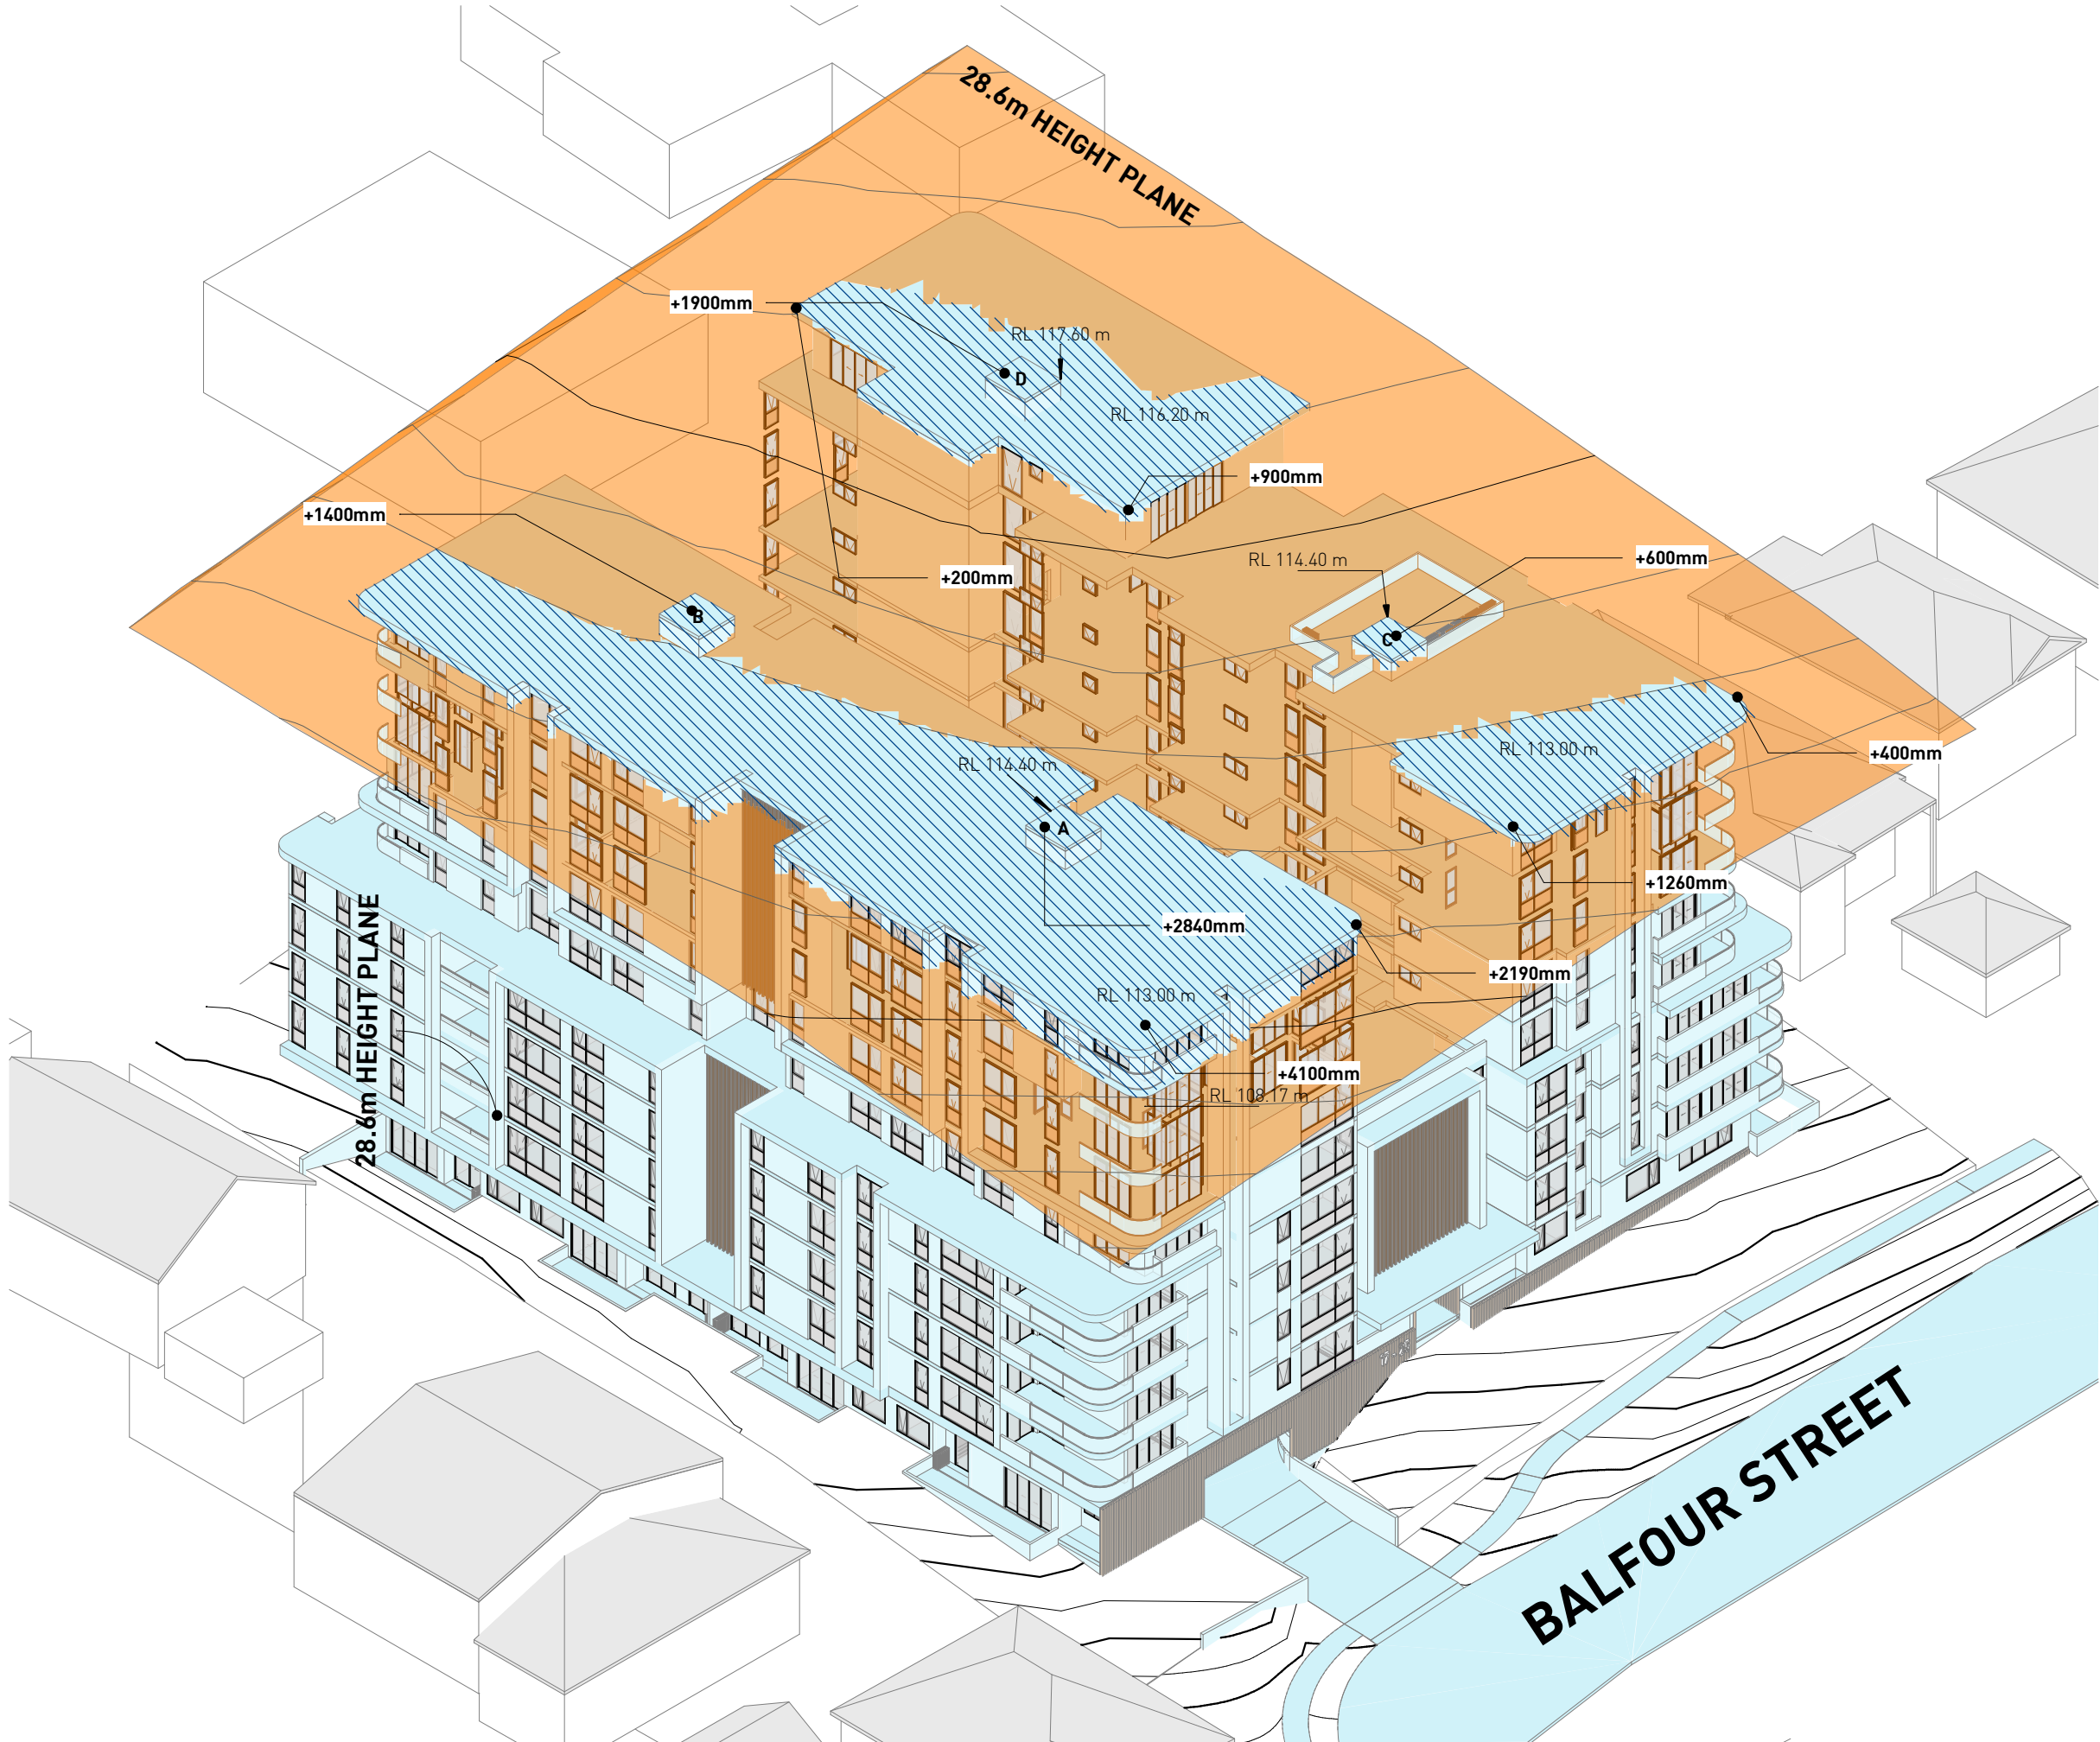

3D VIEW - SOUTHWEST

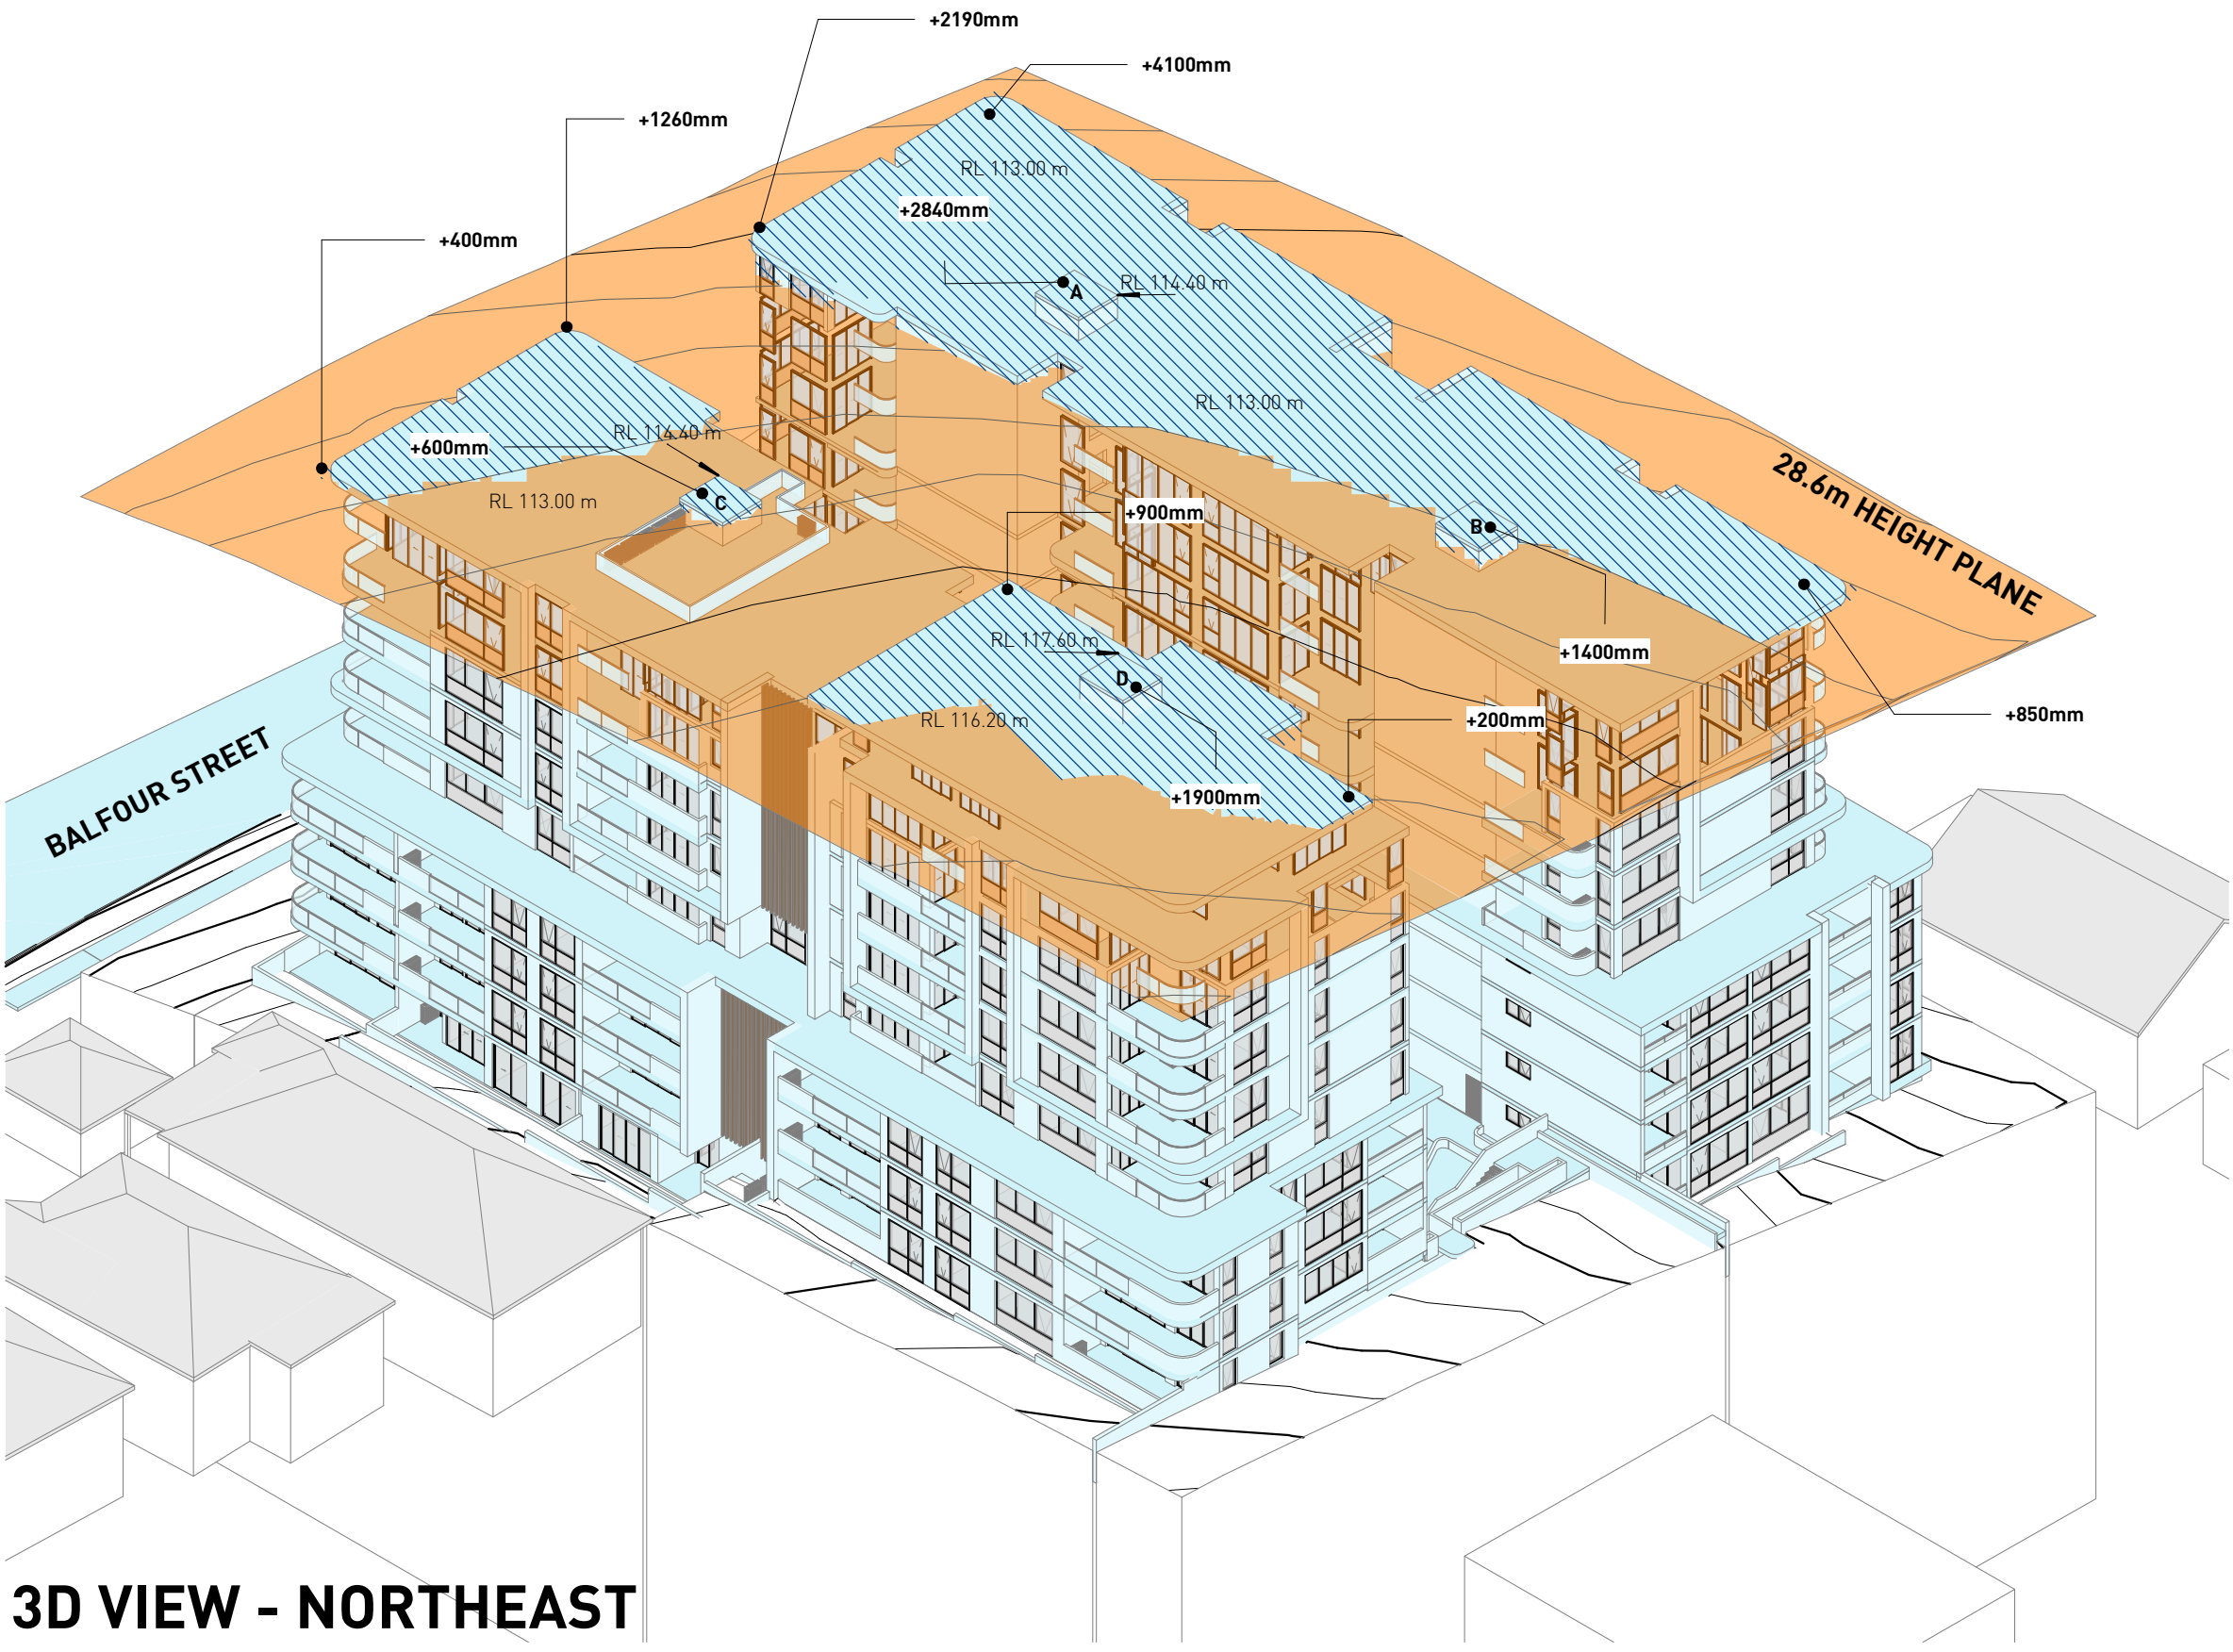

3D VIEW - NORTHEAST

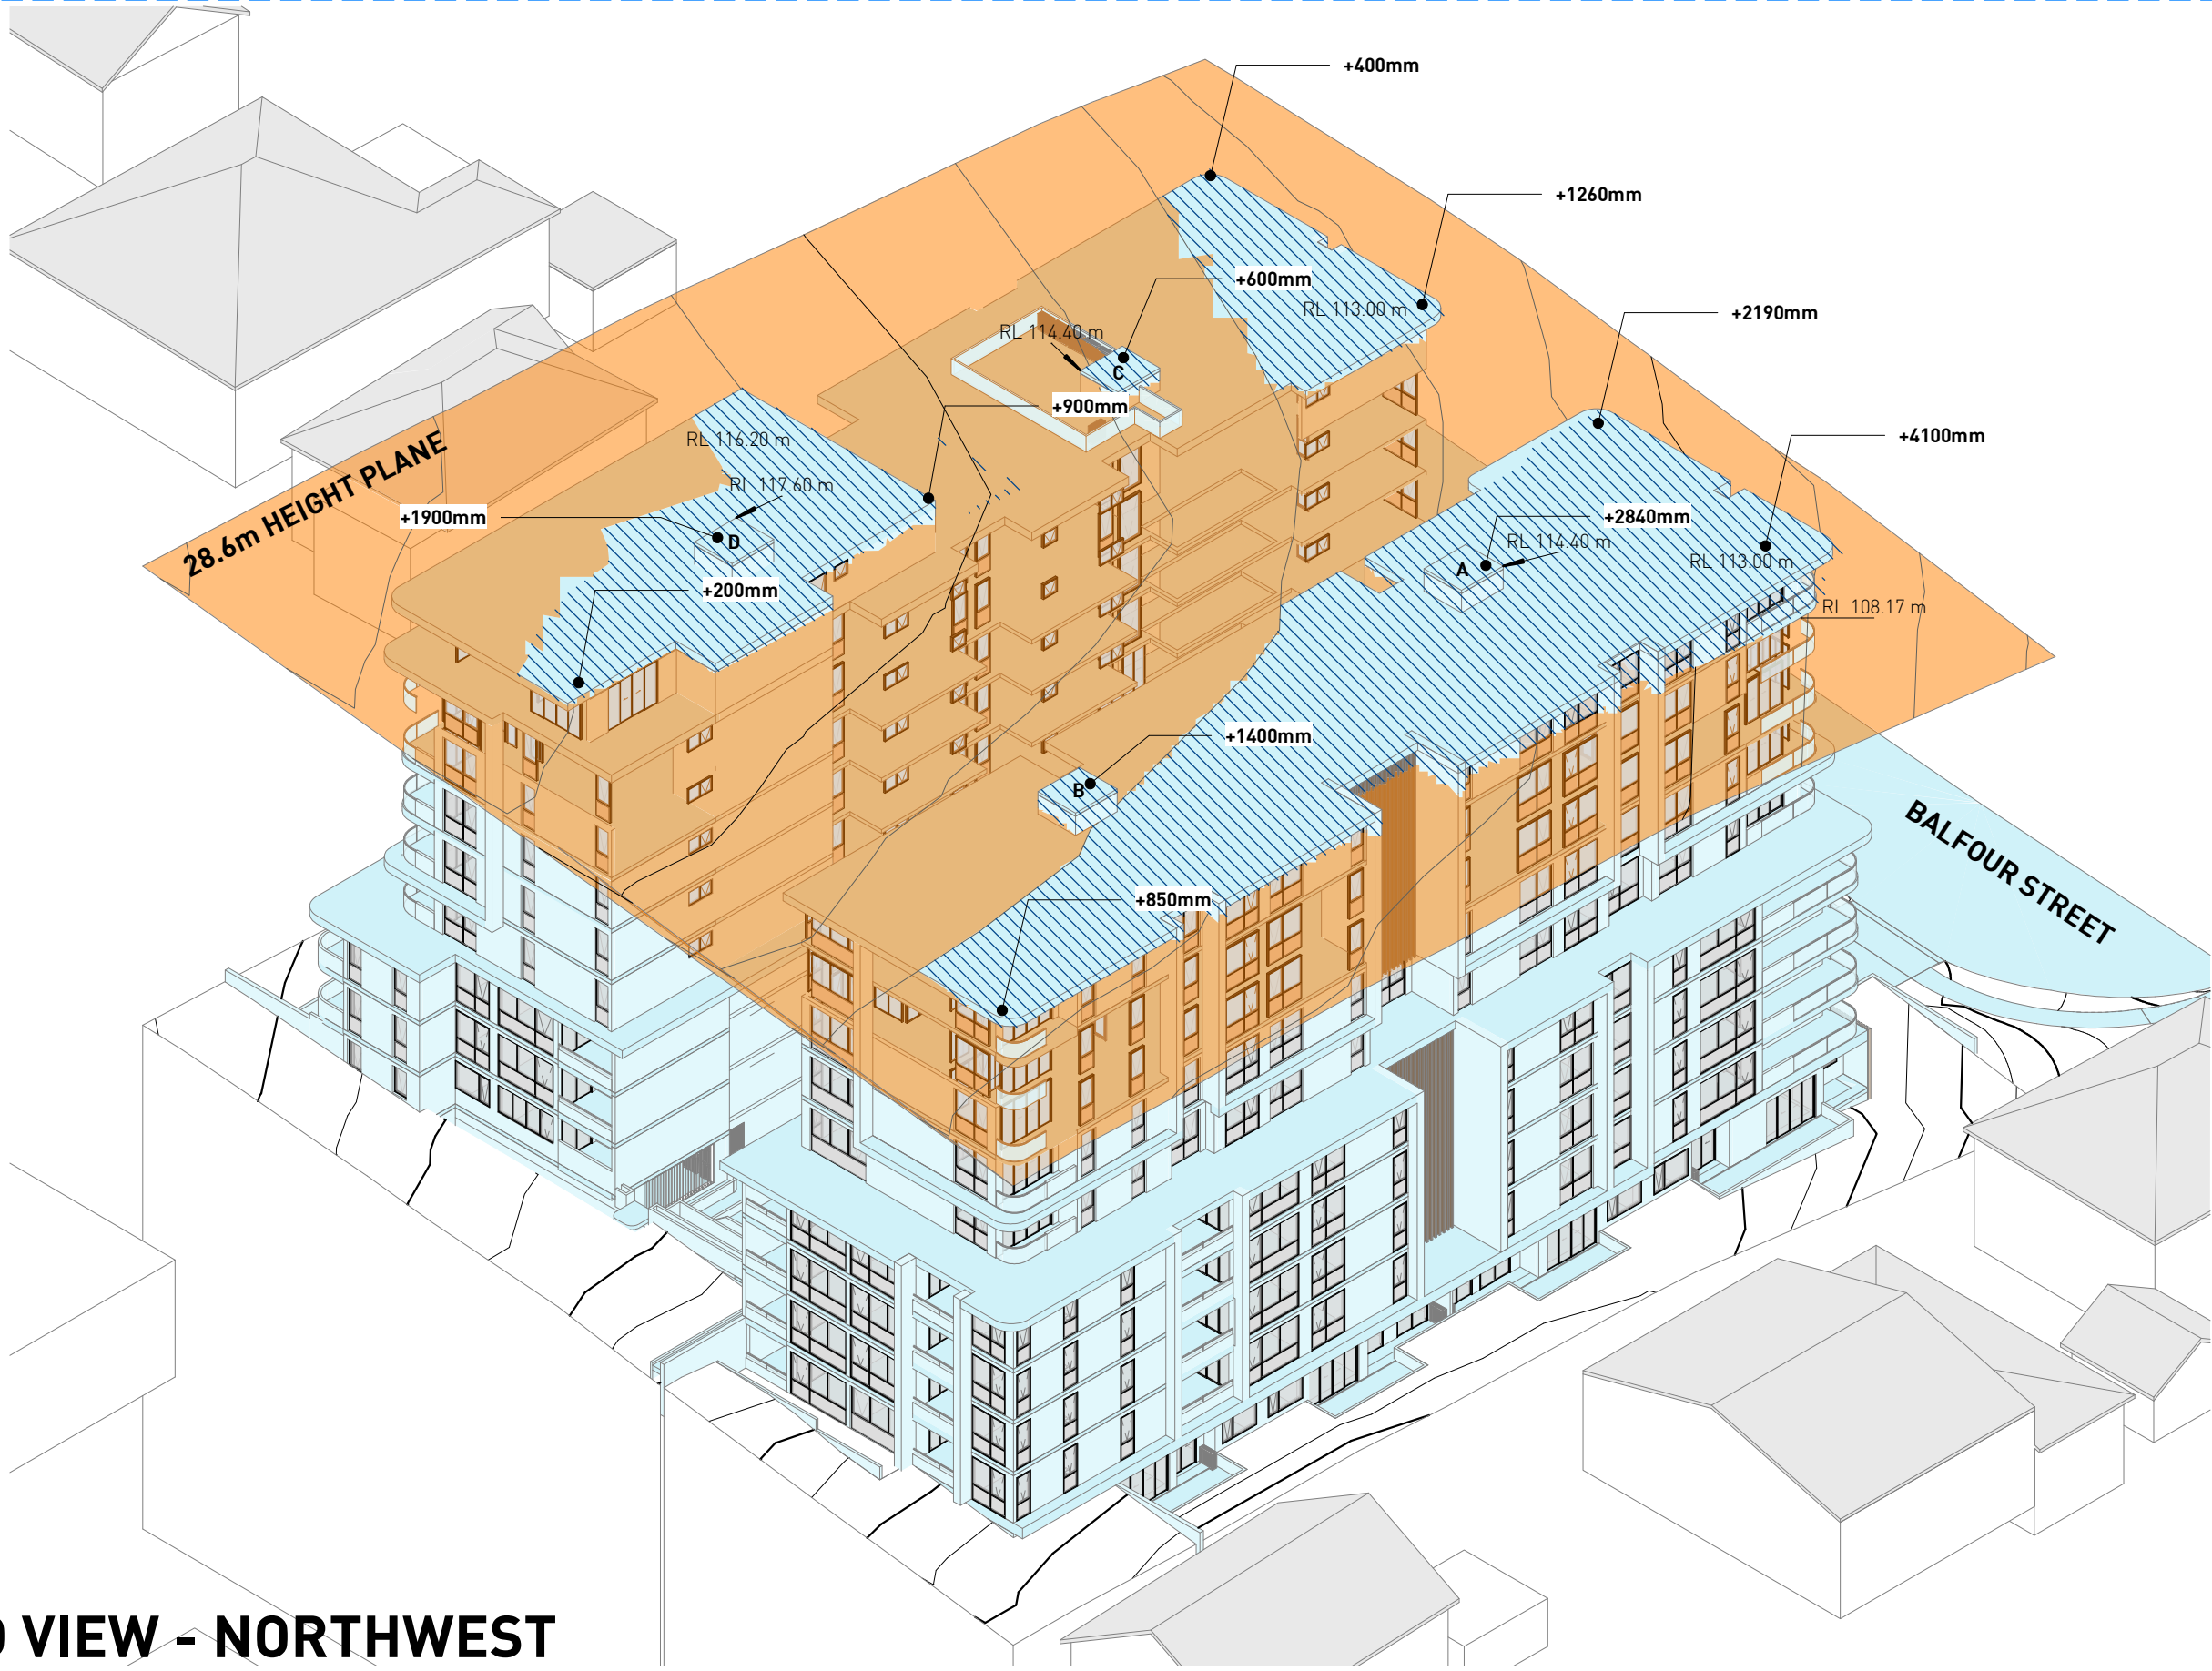

3D VIEW - NORTHWEST

No.	Date	Description
C	30-05-2025	SSDA - FOR SUBMISSION
B	16-05-2025	SSDA - ISSUE FOR COORDINATION
A	07-05-2025	ISSUE FOR DA SUBMISSION
	28-04-2025	DRAFT DA SET FOR COORDINATION

Amendments	
Level 1, 1 Chandos Street St Leonards 2065 NSW AUSTRALIA	
t: 61 2 9264 5005 e: gta@gilestribe.com.au Giles Tribe Pty Ltd ABN 50 001259 507	
Nominated Architects: Mark G Broadley (5820) Stuart D Hill (6459)	

Verify all dimensions on site prior to commencement of work.
Refer all discrepancies to the Architect for determination.
Use figured dimensions in preference to scaling.
This drawing is copyright and must not be retained, copied
or used without the written consent of Giles Tribe Architects.

Project:
**RESIDENTIAL FLAT BUILDING
19-25 BALFOUR STREET**

LINDFIELD

Drawn:
HEIGHT PLANE DIAGRAM

Status:
FOR APPROVAL

Scale:	Job No:	Drawing No:	Rev:
Sheet Size: A1	24062	DA600	C
Date: 09/04/2025			
Drawn: RM	Reviewed: DJ		

MATERIALS & FINISHES

SCHEDULE OF EXTERNAL FINISHES AND MATERIALS



BALUSTRADE TYPE 1
SEMI FRAMELESS GLASS



WALL CLADDING TYPE 1
REIDER CLADDING
"SANDSTONE FERRO PLUS"
OR SIMILAR




PAINT FINISH TYPE 1
DULUX "HOG BRISTLE"
OR TO MATCH WC1



PAINT FINISH TYPE 4
DULUX "APPLIANCE WHITE"



ALUM FRAME OF WINDOWS/DOORS
POWDERCOAT FINISH TO MATCH
WC2/PF2

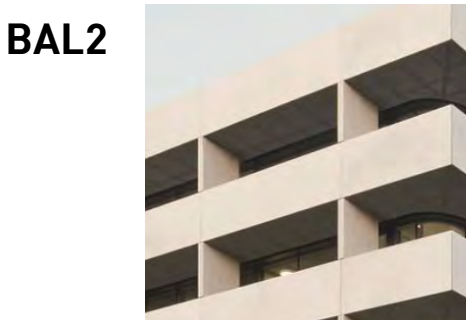

BALUSTRADE TYPE 2
SOLID BALUSTRADE/PARAPET
FINISH TO PF4



WALL CLADDING TYPE 2
PRE FINISHED FIBER CEMENT PANEL
GENESIS OASIS "CINDER"
OR TO MATCH



PAINT FINISH TYPE 2
DULUX "MONUMENT"
OR TO MATCH WC2



BATTENS TYPE 1
TIMBER LOOK ALUMINUM BATTENS
MODINEX ALU BATTEN
"SPOTTED GUM" OR TO MATCH



PRIVACY SCREEN TYPE 1
POWDERCOAT FINISH TO MATCH
WC3




BALUSTRADE TYPE 3
SEMI FRAMELESS GLASS FIXED
TO SOLID SPANDREL/PARAPET
FINISH TO WC1



WALL CLADDING TYPE 3
PGH BRICKS
GRAPHITE OR SIMILAR




PAINT FINISH TYPE 3
DULUX "ELM BRANCH"
OR TO MATCH WC3

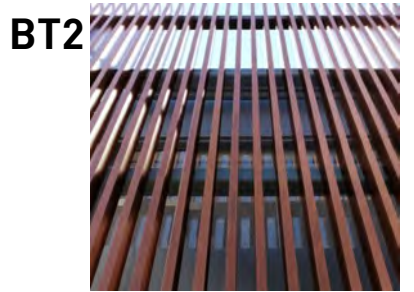

BATTENS TYPE 2
CUSTOM SIZE ALUMINUM BATTENS
POWDERCOATED FINISH TO MATCH
DULUX "BRONZE PEAL KINETIC SATIN"

No.	Date	Description
C	30-05-2025	SSDA - FOR SUBMISSION
B	16-05-2025	SSDA - ISSUE FOR COORDINATION
A	07-05-2025	ISSUE FOR DA SUBMISSION
	28-04-2025	DRAFT DA SET FOR COORDINATION

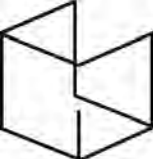

GILES
TRIBE

Level 1, 1 Chandos Street
St Leonards 2065 NSW AUSTRALIA
t: 61 2 9264 5005
e: gta@gilestribe.com.au
Giles Tribe Pty Ltd ABN 50 001 259 507


Nominated Architects:
Mark G Broadley (BR23) Stuart D Hill (6459)

Verify all dimensions on site prior to commencement of work.
Refer all discrepancies to the Architect for determination.
Use figured dimensions in preference to scaling.
This drawing is copyright and must not be retained, copied
or used without the written consent of Giles Tribe Architects.

Project:
**RESIDENTIAL FLAT BUILDING
19-25 BALFOUR STREET**

LINDFIELD

MATERIAL SAMPLE BOARD

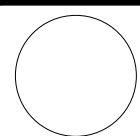

Status:

FOR APPROVAL

Scale: 1 : 100

Job No.

Drawing No.

Rev.

Sheet Size: A1

Date: 24/07/15

Drawn: RM

24062


DA702

C

Reviewed: DJ



C	30-05-2025	SSDA - FOR SUBMISSION
B	16-05-2025	SSDA - ISSUE FOR COORDINATION
A	07-05-2025	ISSUE FOR DA SUBMISSION
	28-04-2025	DRAFT DA SET FOR COORDINATION
No.	Date	Description

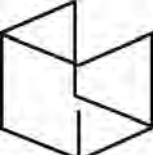

GILES
TRIBE

Level 1, 1 Chandos Street
St Leonards 2065 NSW AUSTRALIA
t: 61 2 9264 5005
e: gta@gilestribe.com.au
Giles Tribe Pty Ltd ABN 50 001 259 507

Nominated Architects:


Mark G Broadley (B620) Stuart D Hill (6459)

Verify all dimensions on site prior to commencement of work.
Refer all discrepancies to the Architect for determination.
Use figured dimensions in preference to scaling.
This drawing is copyright and must not be retained, copied
or used without the written consent of Giles Tribe Architects.

Project:
**RESIDENTIAL FLAT BUILDING
19-25 BALFOUR STREET**

LINDFIELD

Drawn:
PERSPECTIVES

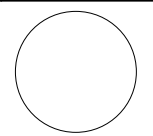

Status:

Scale:

Job No.

Drawing No.

Rev.

Sheet Size:

24062

DA703

C

Date:

24/07/15

Drawn:

JL

Reviewed:

SH