

Location Plan



Location150 The Boulevard and 34 Dudley Street  
Punchbowl NSW 2196 Australia  
Lot 1 DP 735045 & Lot 34 DP 5701

AFFORDABLE HOUSING  
DEVELOPMENT SSD-83256463  
ARCHITECTURAL DRAWINGS  
THE BOULEVARDE  
PUNCHBOWL  
COLLINS AND TURNER  
SEPTEMBER 2025

Drawings

|                        |      |                                        |        |
|------------------------|------|----------------------------------------|--------|
| General                | A010 | Title Sheet                            | NTS    |
| Site Plans             | A111 | Site Analysis                          | 1:250  |
|                        | A112 | Site Plan                              | 1:250  |
| GA Plans               | A121 | Basement Plan                          | 1:200  |
|                        | A122 | Ground Floor and Level 1 Plan          | 1:200  |
|                        | A123 | Level 2 and 3 Plan                     | 1:200  |
|                        | A124 | Level 4 and 5 Plan                     | 1:200  |
|                        | A125 | Level 6 and 7 Plan                     | 1:200  |
|                        | A126 | Roof Plan                              | 1:200  |
| Elevations             | A201 | North and West Elevation               | 1:200  |
|                        | A202 | South and East Elevation               | 1:200  |
|                        | A203 | Internal Building A and B Elevation    | 1:200  |
| Sections               | A301 | Section 1 and 2                        | 1:200  |
|                        | A302 | Section 3 and 4                        | 1:200  |
| Supplementary Drawings | A401 | Facade Details                         | 1:20   |
|                        | A411 | Apartment Detail Plans                 | 1:50   |
|                        | A412 | Apartment Detail Plans                 | 1:50   |
|                        | A413 | Apartment Detail Plans                 | 1:50   |
|                        | A414 | Apartment Detail Plans                 | 1:50   |
|                        | A415 | Apartment Detail Plans                 | 1:50   |
| Diagrams               | A501 | GFA Diagrams                           | 1:500  |
|                        | A511 | Solar Access Diagrams                  | 1:500  |
|                        | A512 | Cross Ventilation Diagrams             | 1:500  |
|                        | A513 | Sun Eye Diagrams                       | NTS    |
|                        | A514 | Shadow Diagrams                        | 1:1000 |
|                        | A521 | Communal Open Space and Landscape Area | 1:200  |
| Materials              | A522 | Tree Canopy and Deep Soil Diagrams     | 1:200  |
|                        | A531 | Storage Schedule                       | NTS    |
| Visualisations         | A601 | Materials Board                        | NTS    |
|                        | A602 | Materials Board                        | NTS    |
|                        | A603 | Materials Board                        | NTS    |
| Landscape              | A701 | Visualisations                         | NTS    |
|                        | A702 | Visualisations                         | NTS    |
|                        | A703 | Visualisations                         | NTS    |
| Landscape              | L000 | Cover Sheet                            | NTS    |
|                        | L101 | GA Plan                                | 1:150  |
|                        | L400 | Planting Schedule                      | NTS    |
|                        | L401 | Softworks Plan                         | 1:150  |
|                        | L601 | Softwork Details                       | 1:20   |
|                        | L701 | Landscape Specification Notes          | NTS    |

Legend

|       |                                      |        |                                         |
|-------|--------------------------------------|--------|-----------------------------------------|
| AC    | Air Conditioning                     | M      | Mechanical services                     |
| ACC   | Accessible                           | MC     | Meter cupboards                         |
| AL    | Aluminium                            | MSR    | Main switch room                        |
| BAL-# | Balustrade #                         | NTS    | Not to scale                            |
| BK#   | Brick work, type #                   | OSD    | On-site stormwater detention            |
| BOH   | Back of house                        |        |                                         |
| C     | Communications services              | P      | Pantry                                  |
| CFC#  | Compressed fibre cement board #      | PC     | Precast concrete                        |
| CONC# | Concrete, type #                     | R      | Refrigerant                             |
| COS   | Communal open space                  | REFRIG | Refrigerator                            |
| CPD   | Cupboard                             | REN    | Render                                  |
| CPE   | Carpark exhaust                      | RL     | Relative level (in relation to the AHD) |
| DDC   | Double Detector Check Valve Assembly | RWT    | Rainwater tank                          |
| DR    | Double brickslot drain               | SP     | Sprinkler control valve                 |
| E     | Electrical                           | SCR#   | Screen, type #                          |
| EX    | Existing                             | SC     | Storage cage                            |
| FC    | Fibre cement board                   | SHWR   | Shower                                  |
| FCC   | Fire control centre                  | SKY-GL | Skylight, glass                         |
| FH    | Fire hydrant and pipe riser          | SRS    | Supplementary recycling service         |
| FHB   | Fire hydrant booster                 | STL    | Steel                                   |
| FHR   | Fire hose reel                       | SW PIT | Stormwater pit with infill cover        |
| FSR   | Floor space ratio                    | T#     | Tree #                                  |
| GFA   | Gross floor area                     | TOW    | Top of wall                             |
| HRV   | Heavy rigid vehicle                  | TPZ    | Tree Protection Zone                    |
|       |                                      | W-#    | Glazing (window or door)-#              |
|       |                                      | WC     | Toilet                                  |
|       |                                      | WMR    | Water meter                             |
|       |                                      | WR     | Wardrobe                                |
|       |                                      | WM     | Washing machine                         |

BASIX

| Table 4: BASIX Energy Requirements                                                                                        |   |                                |                                     |                                        |
|---|---|--------------------------------|-------------------------------------|----------------------------------------|
| Design Element   | Compliance Criteria   |                                |                                     |                                        |
| Domestic hot water systems                                                                                                | Centralised electric heat pump (air sourced) with a 3.0 < COP <= 3.5 and minimum R1.0 (38 mm) insulation to internal and external pipework   |                                |                                     |                                        |
| Cooking   | Induction cooktop & electric oven   |                                |                                     |                                        |
| Mechanical heating and cooling                                                                                            | Reverse cycle air-conditioning (1-Phase ducted) for all units' living areas. (Bedrooms are excluded)<br>Minimum EER ratings – Cooling 3.0-3.5, Heating 3.0-3.5.   |                                |                                     |                                        |
| Apartment ventilation   | Bathroom: individual fan, ducted to façade or roof – Manual on/off<br>Laundry: individual fan, open to façade or roof– Manual on/off<br>Kitchen range hood: Individual fan, open to façade or roof– Manual on/off                                                                                                |                                |                                     |                                        |
| Apartment artificial lighting                                                                                             | LED throughout with dedicated fittings   |                                |                                     |                                        |
| Appliances in Apartments (minimum Energy Star rating)                                                                     | Dishwashers: NA<br>Clothes Dryers: NA   |                                |                                     |                                        |
| Appliances in Common Areas (minimum Energy Star rating)                                                                   | Clothes Washers: No common laundry facilities<br>Clothes Dryers: No common laundry facilities   |                                |                                     |                                        |
| Photovoltaic Array   | Calculated 42 kW   |                                |                                     |                                        |
| Building Management System (BMS)                                                                                          | Yes   |                                |                                     |                                        |
| Vertical transport   | All Lifts: gearless traction with VVVF motor with regenerative drive (1001<=But<= 1500)   |                                |                                     |                                        |
| Indoor Swimming Pool   | NA   |                                |                                     |                                        |
| Sauna   | NA   |                                |                                     |                                        |
| Common area Ventilation & artificial lighting                                                                             |   |                                |                                     |                                        |
| Common area   | Ventilation system type   | Ventilation efficiency measure | Primary type of artificial lighting | Lighting efficiency measure            |
| Lift Bank No.1   | NA   | NA                             | N/A                                 | LED Connect to Lift Call Button        |
| Lift Bank No.2   | NA   | NA                             | N/A                                 | LED Connect to Lift Call Button        |
| Car park   | 1907.06   | ventilation (supply + exhaust) | Carbon monoxide monitor + VSD fan   | LED Zoned switching with motion sensor |
| Building A_Lift Room   | 16.69   | ventilation supply only        | Thermostatically controlled         | LED Motion sensors                     |
| Building B_Lift Room   | 16.70   | ventilation supply only        | Thermostatically controlled         | LED Motion sensors                     |
| Building A_Water Heat Pump                                                                                                | 34.45   | ventilation supply only        | Thermostatically controlled         | LED Motion sensors                     |
| Building B_Main Switch Room                                                                                               | 14.93   | ventilation (supply + exhaust) | Thermostatically controlled         | LED Motion sensors                     |
| Building B_Waste Chute   | 25.10   | ventilation exhaust only       | N/A                                 | LED Motion sensors                     |
| Building B_Waste Collection                                                                                               | 114.26   | ventilation exhaust only       | N/A                                 | LED Motion sensors                     |
| Building A_Waste Room   | 6.40   | ventilation exhaust only       | N/A                                 | LED Motion sensors                     |
| Building A_Waste Chute   | 25.94   | ventilation exhaust only       | N/A                                 | LED Motion sensors                     |
| Building B_Bulky Waste   | 15.05   | ventilation exhaust only       | N/A                                 | LED Motion sensors                     |
| Building B_Communal Room                                                                                                  | 48.85   | air conditioning system        | Time clock or BMS controlled        | LED Zoned switching with motion sensor |
| Building B_Meeting Room                                                                                                   | 8.34   | air conditioning system        | Time clock or BMS controlled        | LED Zoned switching with motion sensor |
| Building A_Services   | 9.10   | ventilation supply only        | Thermostatically controlled         | LED Motion sensors                     |
| Building B_Sprinkler Riser Sys.                                                                                           | 14.83   | ventilation exhaust only       | Thermostatically controlled         | LED Motion sensors                     |
| Building B_Pump Room   | 38.68   | ventilation supply only        | Thermostatically controlled         | LED Motion sensors                     |
| Building B_Water Heat Pump                                                                                                | 33.42   | ventilation supply only        | Thermostatically controlled         | LED Motion sensors                     |
| Bike Storage   | 21.13   | no mechanical ventilation      | N/A                                 | LED Zoned switching with motion sensor |
| Building A_Stair   | 197.76   | no mechanical ventilation      | N/A                                 | LED Zoned switching with motion sensor |
| Building B_BOH   | 20.1   | ventilation supply only        | Time clock or BMS controlled        | LED Zoned switching with motion sensor |
| Building B_Storage   | 73.16   | no mechanical ventilation      | N/A                                 | LED Zoned switching with motion sensor |
| Building B_WC   | 7.20   | ventilation (supply + exhaust) | Time clock or BMS controlled        | LED Zoned switching with motion sensor |
| Stair   | 10.10   | no mechanical ventilation      | N/A                                 | LED Zoned switching with motion sensor |
| Building B_Lobby   | 55.78   | ventilation supply only        | Time clock or BMS controlled        | LED Zoned switching with motion sensor |
| Building A_Corridor   | 592.63   | ventilation supply only        | Time clock or BMS controlled        | LED Zoned switching with motion sensor |
| Building A_Lobby   | 85.82   | ventilation supply only        | Time clock or BMS controlled        | LED Zoned switching with motion sensor |
| Building B_Corridor   | 414.61   | ventilation supply only        | Time clock or BMS controlled        | LED Zoned switching with motion sensor |
| Table 5: BASIX Thermal Comfort Requirements                                                                               |   |                                |                                     |                                        |
| Design Element   | Compliance Criteria   |                                |                                     |                                        |
| Glazed Doors / Windows   | The following glazed elements are used throughout the development:<br>Fixed and Sliding Windows/Doors<br>Total System U-Value = 4.10 (equal to or less than)<br>Total System SHGC = 0.52 (+/- 5%)   |                                |                                     |                                        |
|   | Awning and Casement Windows/Doors<br>Total System U-Value = 4.10 (equal to or less than)<br>Total System SHGC = 0.47 (+/- 5%)   |                                |                                     |                                        |
|   | Only unit <b>A-704, A-705, A-706, B-705, B-706 &amp; B707</b> are required the following glazed specification:<br>Fixed and Sliding Windows/Doors<br>Total System U-Value = 3.10 (equal to or less than)<br>Total System SHGC = 0.49 (+/- 5%)                                                                    |                                |                                     |                                        |
|   | Awning and Casement Windows/Doors<br>Total System U-Value = 3.10 (equal to or less than)<br>Total System SHGC = 0.39 (+/- 5%)   |                                |                                     |                                        |
| External Solid Walls   | Operability – max available while meeting window safety device requirements defined in theBCA.<br>Note – all glazing systems are whole of system, including glazing and frame systems.   |                                |                                     |                                        |
|   | Added R2.5 bulk insulation for all apartment external walls without thermal break.<br>Refer to Appendix C insulation markups for locations of insulation and additional details.<br>Medium or light colour   |                                |                                     |                                        |
| Walls to Non-Conditioned Zones:                                                                                           | Added R1.5 bulk insulation for all internal walls between apartment unit and non-conditioned enclosed internal zones without thermal break.<br>Refer to Appendix C insulation markups for locations of insulation and additional details.                                                                        |                                |                                     |                                        |
| Exposed Roofs/Balconies (Over conditioned spaces)                                                                         | Added R5.0 soffit slab insulation to high-risk apartment concrete slab roofs (Unit B.705) and R4.0 soffit slab insulation to rest of units with exposed ceiling to outside.<br>Refer to Appendix C insulation markups for locations of insulation and additional details.<br>Medium or light colour.             |                                |                                     |                                        |
| Suspended Floor Slabs (Enclosed floor levels between conditioned and internal non-conditioned spaces and open to outside) | Added R2.5 soffit slab insulation to underside of suspended concrete slabs.<br>Refer to Appendix C insulation markups for locations of insulation and additional details.   |                                |                                     |                                        |
| Floors Covering   | Carpet in Bedrooms, Timber in Living/Dining Rooms.<br>Tile in Kitchen/Bathrooms.   |                                |                                     |                                        |
| Insulation Penetrations & Ceiling fans                                                                                    | Exhaust fans have been modelled as “Sealed” and 1 per bathroom, 1 per laundry if available and 1 per kitchen.<br>As a lighting plan/RCP is not yet available, downlights have been modelled as “Sealed” at a scale of 1 downlight/ 5m2.<br>Ceiling fans with 1200mm diameter have been modelled in all bedrooms. |                                |                                     |                                        |
| Table 6: BASIX Water Requirements                                                                                         |   |                                |                                     |                                        |
| Design Element   | Compliance Criteria   |                                |                                     |                                        |
| Fixtures   | Showers: Minimum 4 Star (> 6 but <= 7.5 L/min) WELS Rated; Toilets: Minimum 4 Star WELS Rated; Bathroom Taps: Minimum 6 Star WELS Rated; Kitchen Sink Taps: Minimum 6 Star WELS Rated   |                                |                                     |                                        |
| Fixtures within common areas                                                                                              | Showers: Minimum 4 Star (> 6.0 but <= 7.5 L/min) WELS Rated; Toilets: Minimum 4 Star WELS Rated; All Taps: Minimum 5 Star WELS Rated   |                                |                                     |                                        |
| Fittings/Appliances within units                                                                                          | Clothes Washer: Not specified; Dishwasher: Not specified   |                                |                                     |                                        |
| Fittings/Appliances within common areas                                                                                   | Clothes Washer: no common laundry facility   |                                |                                     |                                        |
| Fire Sprinkler Water Test                                                                                                 | All Fire sprinkler systems test water contained in a closed system so that fire sprinkler test water is contained within the fire sprinkler system for re-use, rather than disposed.   |                                |                                     |                                        |
| Indoor Swimming Pool   | NA   |                                |                                     |                                        |
| Alternative Water   | 10,000 L rainwater tank provision is provided and is required to collect rainwater from building roof area which is not less than 1,760 m². The rainwater collected shall be reused for ground common landscape and lawn area irrigation not less than 1260 m2.                                                  |                                |                                     |                                        |
| Landscape   | Common lawn area: 346 m2; Common Garden area: 1,344 m2; Indigenous species area: 1,344 m2   |                                |                                     |                                        |

COLLINS AND TURNER

|                                   |   |  |
|-----------------------------------|---|--|
| Architect                         | Collins and Turner Pty Ltd   |  |
|                                   | Suite 6, Level 3, 11-17 Buckingham St<br>Surry Hills NSW 2010 Australia<br>telephone +612 9356 3217<br>info@collinsandturner.com<br>collinsandturner.com |  |
| Notes                             | Registered Architect in NSW<br>Penelope Collins ARB 7342                                                                                                 |  |
|                                   | 01 Do not scale; dimensions govern   |  |
|                                   | 02 All dimensions are in millimeters   |  |
|                                   | 03 All dimensions to be verified on site   |  |
|                                   | 04 Collins and Turner is to be notified of any discrepancies                                                                                             |  |
| Copyright Collins and Turner 2025 |   |  |

|       |    |
|-------|----|
| Scale | A1 |
|-------|----|

Legend

|    |           |    |                 |
|----|-----------|----|-----------------|
| No | Date      | By | Note            |
| A  | 22/9/2025 | DC | For Information |

|        |                                                         |
|--------|---------------------------------------------------------|
| Client | Homes NSW<br>4 Parramatta Square<br>Parramatta NSW 2150 |
|--------|---------------------------------------------------------|


|          |       |
|----------|-------|
| Key Plan | North |
|          |       |

|         |   |
|---------|---|
| Project | Affordable Housing Development<br>SSD-83256463<br>150 The Boulevard and 34 Dudley Street<br>Punchbowl, NSW |
|---------|---|

|               |             |
|---------------|-------------|
| Drawing Title | Title Sheet |
|---------------|-------------|

|                          |            |   |
|--------------------------|------------|---|
| Drawing number+ revision | A_SSDA_010 | A |
|--------------------------|------------|---|



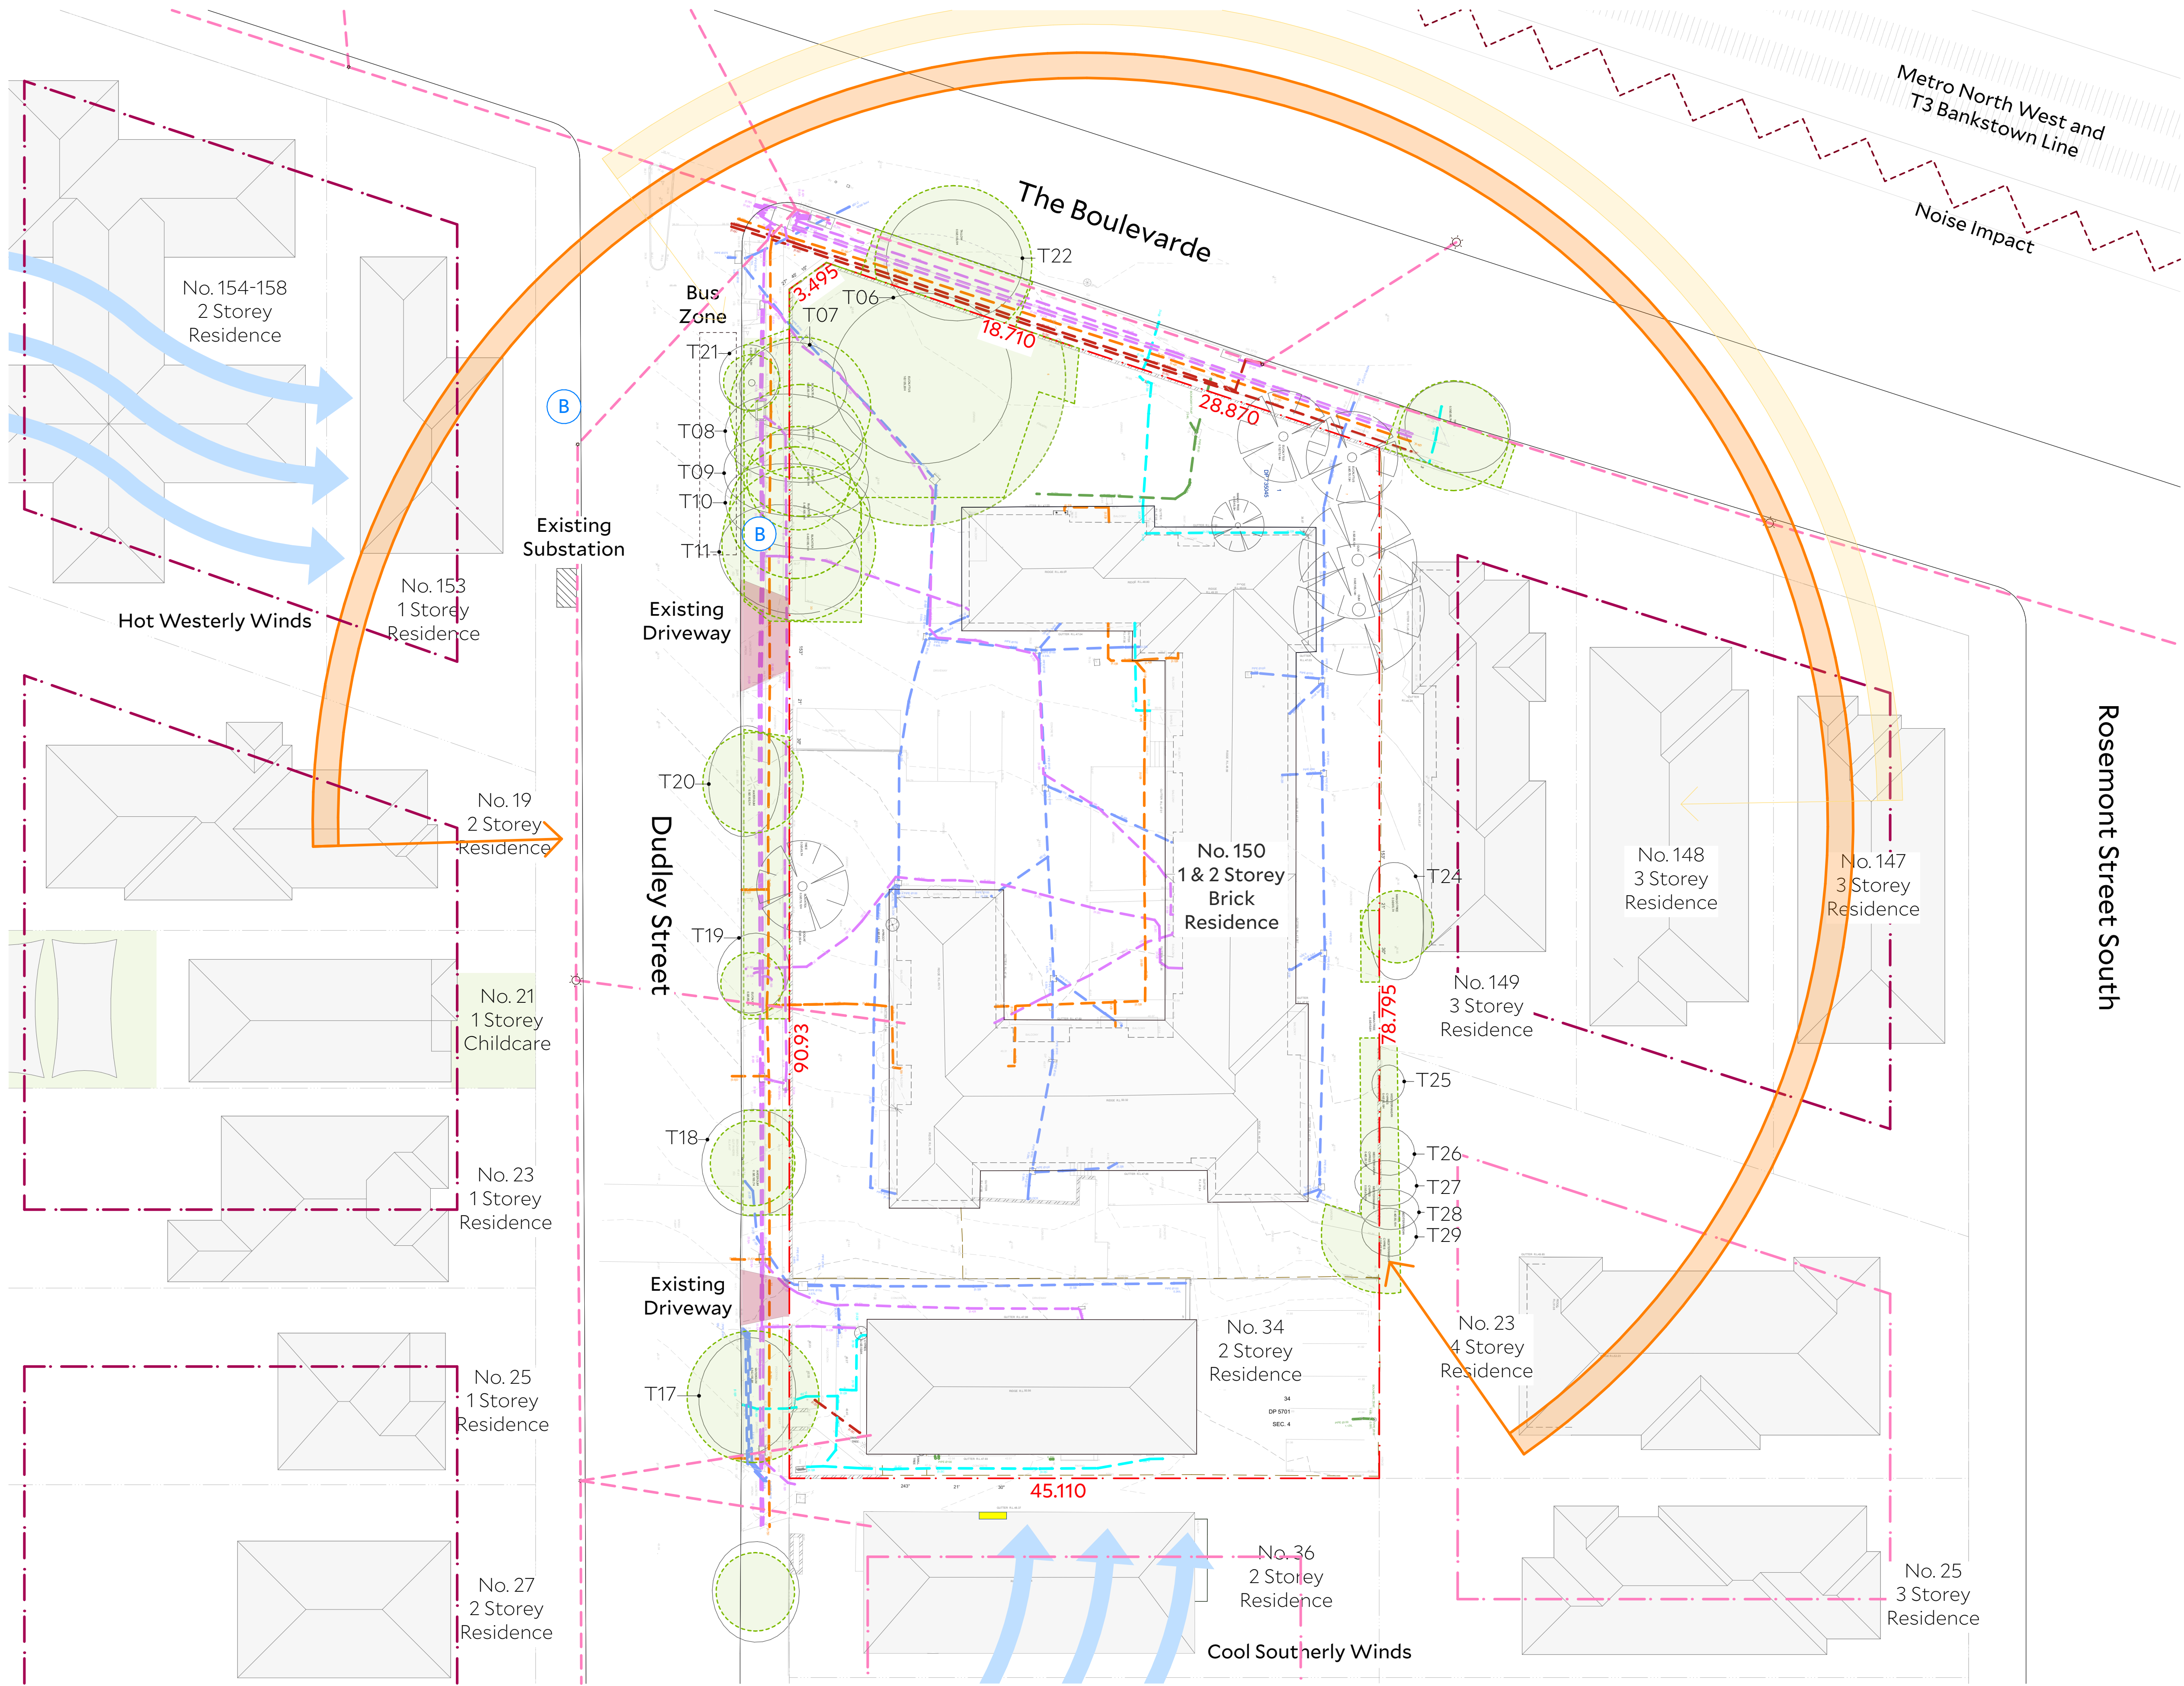

Architect Collins and Turner Pty Ltd

Suite 6, Level 3, 11-17 Buckingham St  
Surry Hills NSW 2010 Australia  
telephone +612 9356 3217  
info@collinsandturner.com  
collinsandturner.com

Registered Architect in NSW  
Penelope Collins ARB 7342

Notes 01 Do not scale; dimensions govern  
02 All dimensions are in millimeters  
03 All dimensions to be verified on site  
04 Collins and Turner is to be notified of any discrepancies

Copyright Collins and Turner 2025

Scale 1:125, 1:250 @ A1  
0 5m 10 15

Legend

| No | Date      | By | Note            |
|----|-----------|----|-----------------|
| A  | 22/9/2025 | DC | For Information |

Client Homes NSW  
4 Parramatta Square  
Parramatta NSW 2150

Key Plan North

Project Affordable Housing Development  
SSD-83256463  
150 The Boulevard and  
34 Dudley Street  
Punchbowl, NSW

Drawing Title Site Analysis Plan

|                          |            |   |
|--------------------------|------------|---|
| Drawing number+ revision | A_SSDA_111 | A |
|--------------------------|------------|---|


Legend

|                 |                 |
|-----------------|-----------------|
| Stormwater      | Noise           |
| Water           | Electricity U/G |
| Sewer           | Telecom         |
| Electricity O/H | Gas             |

|                                  |
|----------------------------------|
| Potential Future Extent HOB: 33m |
| Potential Future Extent HOB: 23m |
| Solar Acc. to be Retained        |

|          |
|----------|
| TPZ      |
| Bus Stop |



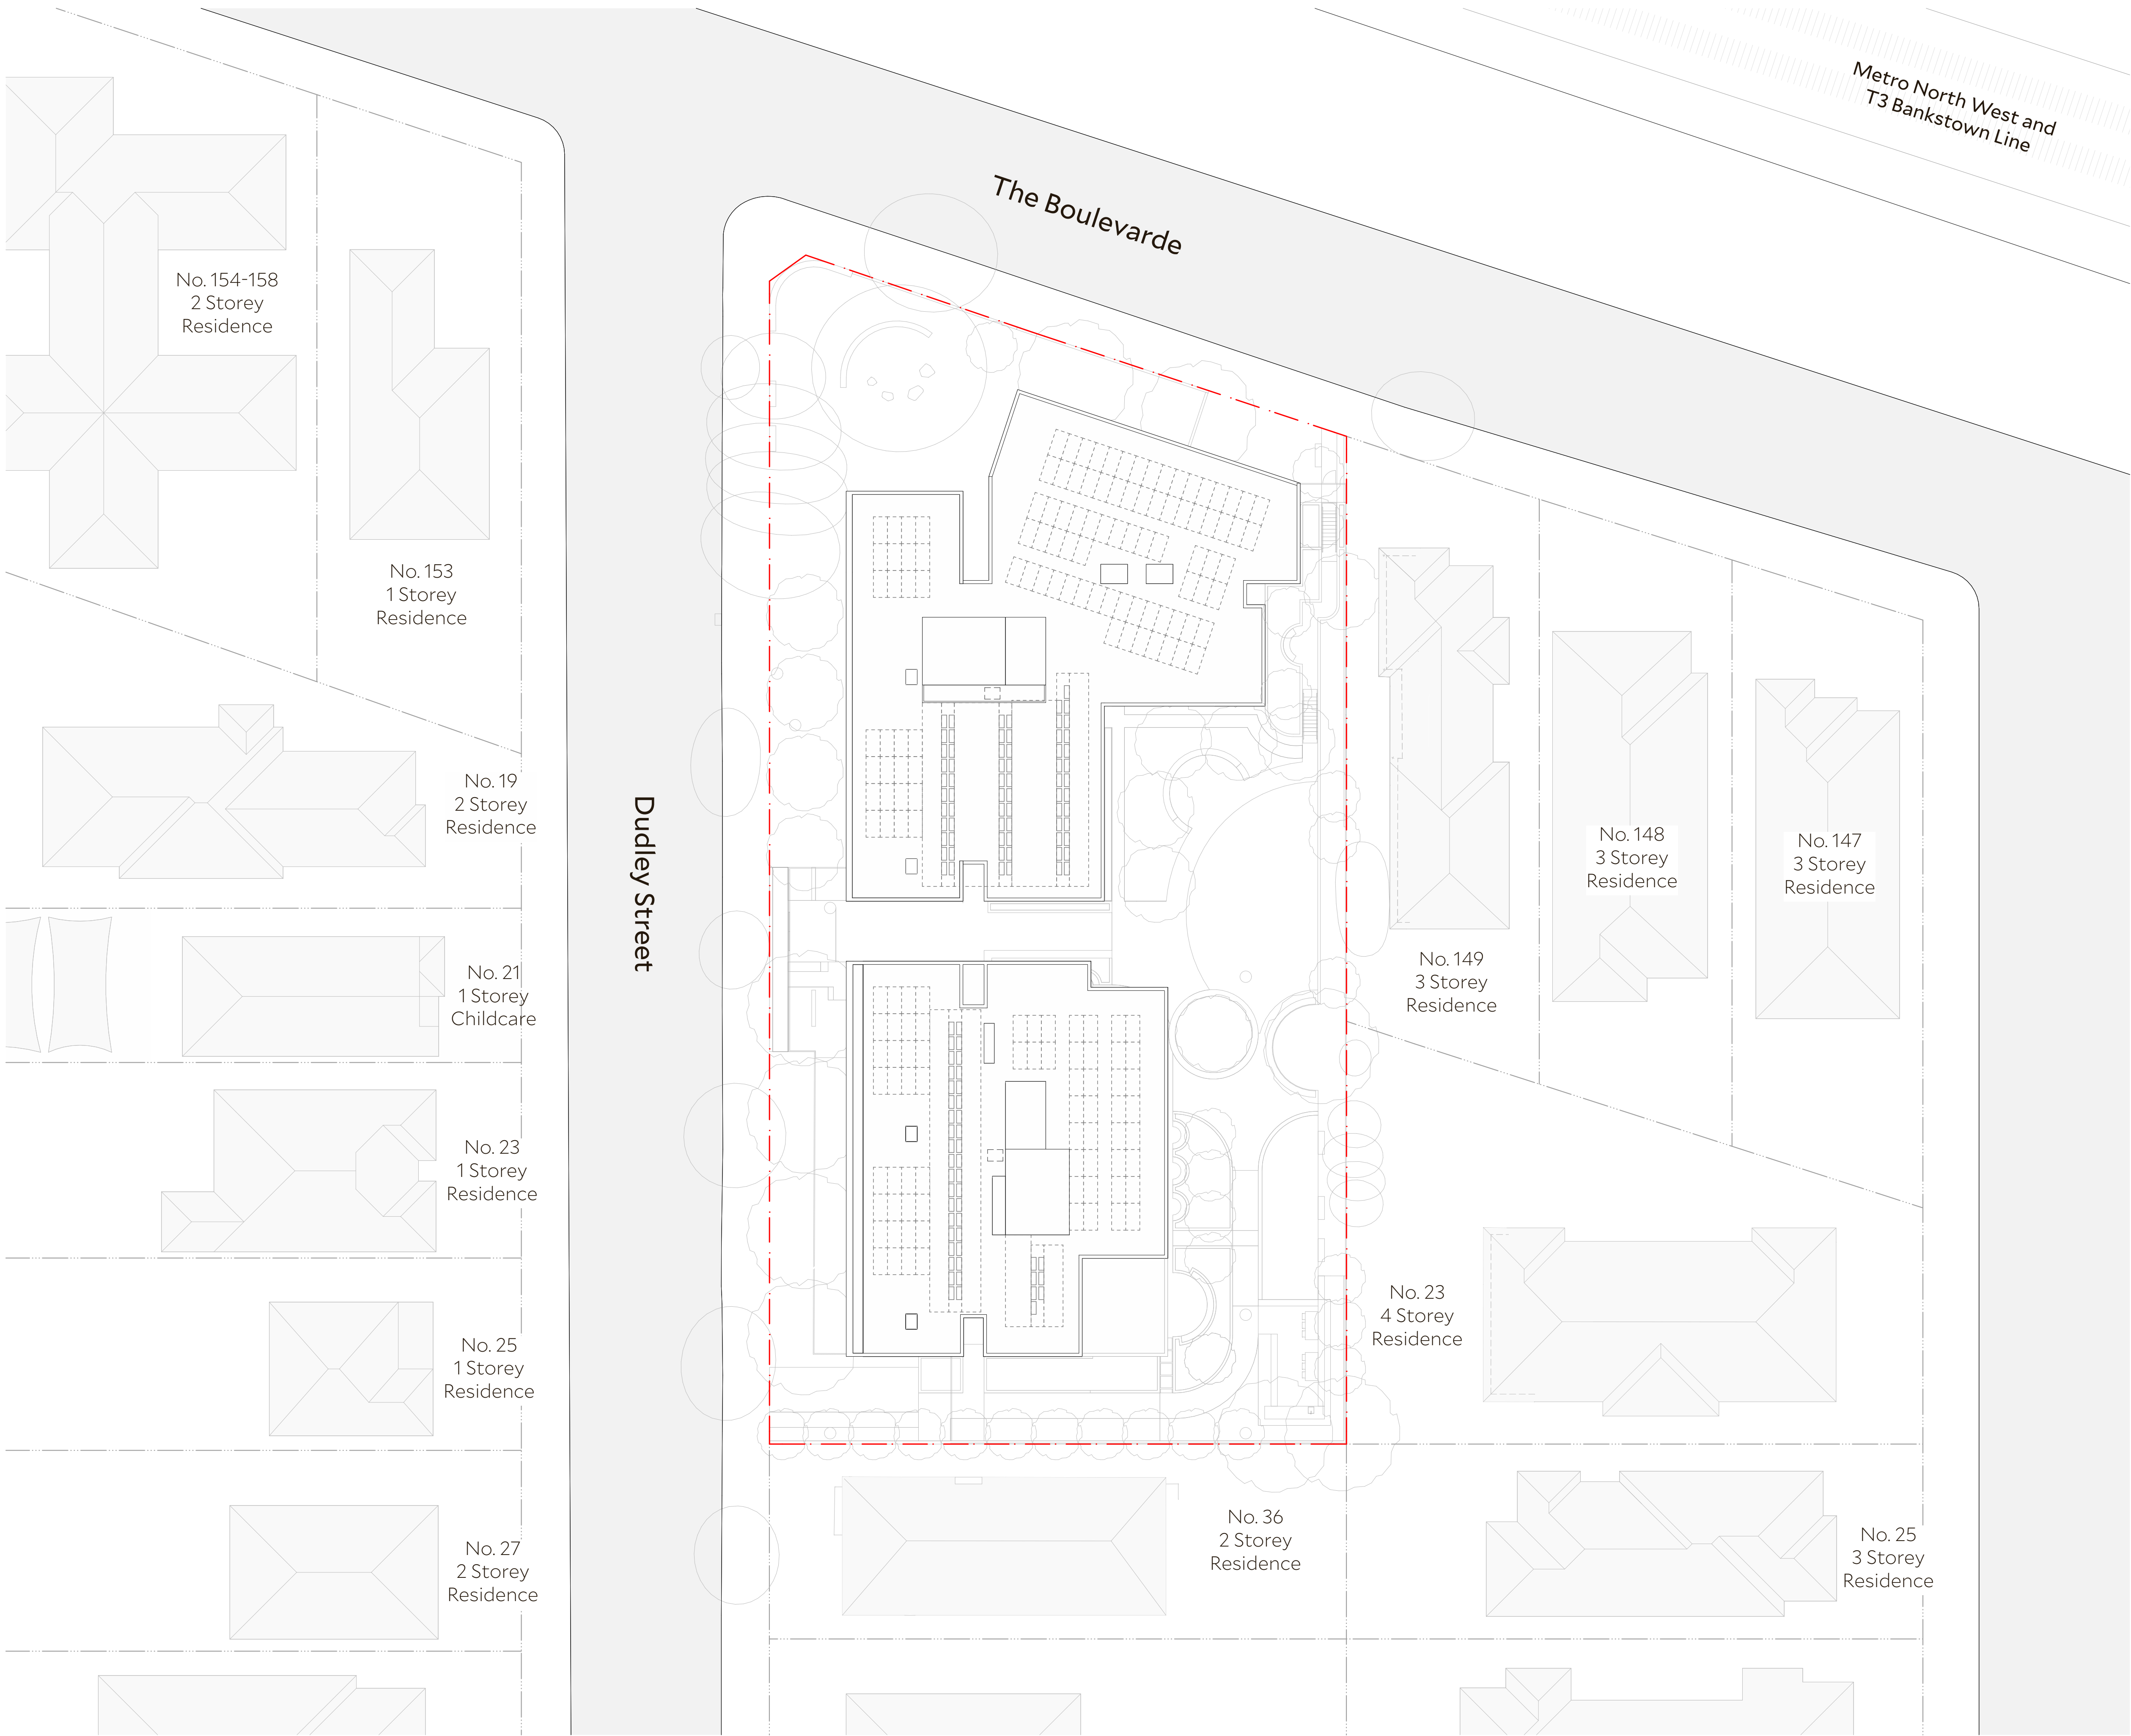

**Architect** Collins and Turner Pty Ltd  
Suite 6, Level 3, 11-17 Buckingham St  
Surry Hills NSW 2010 Australia  
telephone +612 9356 3217  
info@collinsandturner.com  
collinsandturner.com  
Registered Architect in NSW  
Penelope Collins ARB 7342

**Notes**  
01 Do not scale; dimensions govern  
02 All dimensions are in millimeters  
03 All dimensions to be verified on site  
04 Collins and Turner is to be notified of any discrepancies  
Copyright Collins and Turner 2025

**Scale** 1:250 @ A1  
0 5m 10 15

**Legend**

| No | Date      | By | Note            |
|----|-----------|----|-----------------|
| A  | 22/9/2025 | DC | For Information |

**Client** Homes NSW  
4 Parramatta Square  
Parramatta NSW 2150

**Key Plan** North

**Project** Affordable Housing  
Development  
SSD-83256463  
150 The Boulevard and  
34 Dudley Street  
Punchbowl, NSW

**Drawing Title** Site Plan

|                          |            |   |
|--------------------------|------------|---|
| Drawing number+ revision | A_SSDA_112 | A |
|--------------------------|------------|---|



Registered Architect in NSW  
Penelope Collins ARB 7342


Copyright Collins and Turner 2025

### Legend

|        |                                                         |
|--------|---------------------------------------------------------|
| Client | Homes NSW<br>4 Parramatta Square<br>Parramatta NSW 2150 |
|--------|---------------------------------------------------------|

|               |               |
|---------------|---------------|
| Drawing Title | Basement Plan |
|---------------|---------------|

|                          |            |   |
|--------------------------|------------|---|
| Drawing number+ revision | A_SSDA_121 | A |
|--------------------------|------------|---|

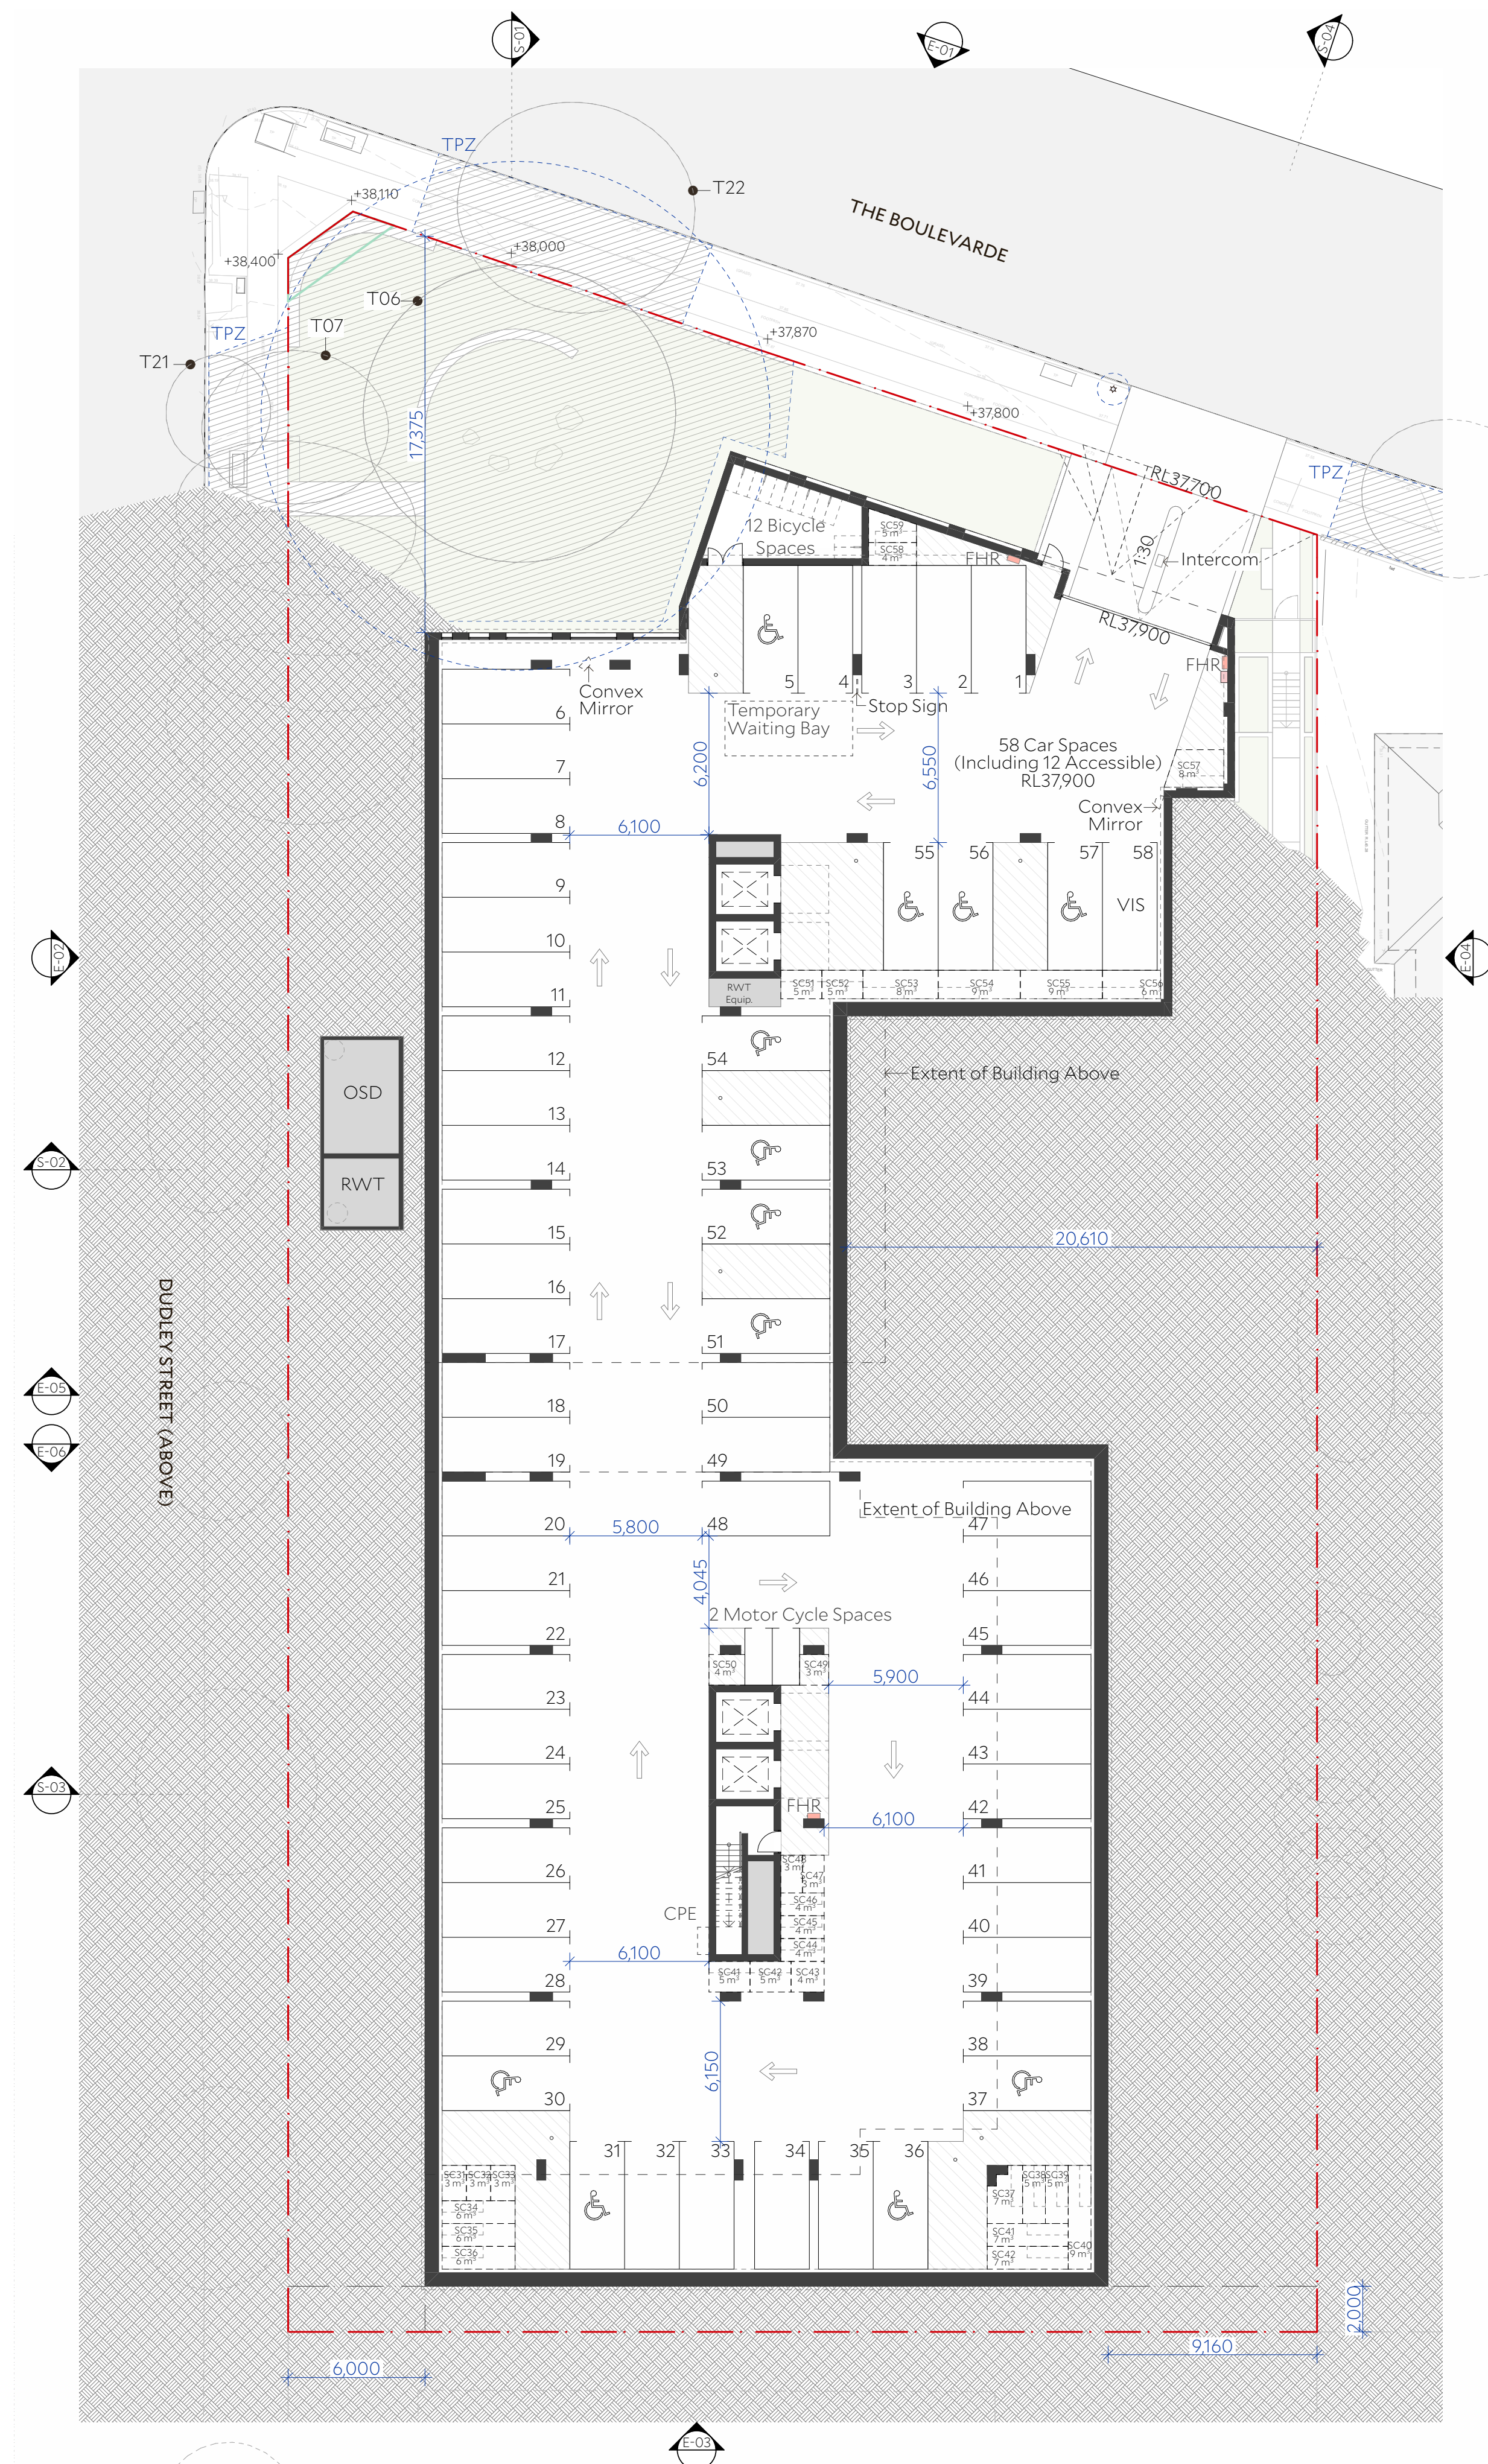



Architect Collins and Turner Pty Ltd

Suite 6, Level 3, 11-17 Buckingham St  
Surry Hills NSW 2010 Australia  
telephone +612 9356 3217  
info@collinsandturner.com  
collinsandturner.com

Registered Architect in NSW  
Penelope Collins ARB 7342

Notes 01 Do not scale; dimensions govern  
02 All dimensions are in millimeters  
03 All dimensions to be verified on site  
04 Collins and Turner is to be notified of any discrepancies

Copyright Collins and Turner 2025

Scale 1:200 @ A1  
0 5 10m 15

Legend

| No | Date      | By | Note            |
|----|-----------|----|-----------------|
| A  | 22/9/2025 | DC | For Information |

Client Homes NSW  
4 Parramatta Square  
Parramatta NSW 2150

Key Plan North


Project Affordable Housing  
Development  
SSD-83256463  
150 The Boulevard and  
34 Dudley Street  
Punchbowl, NSW

Drawing Title Ground Floor and Level 1  
Plan

Drawing number+ revision A\_SSDA\_122 A



1 Ground Floor  
1:200

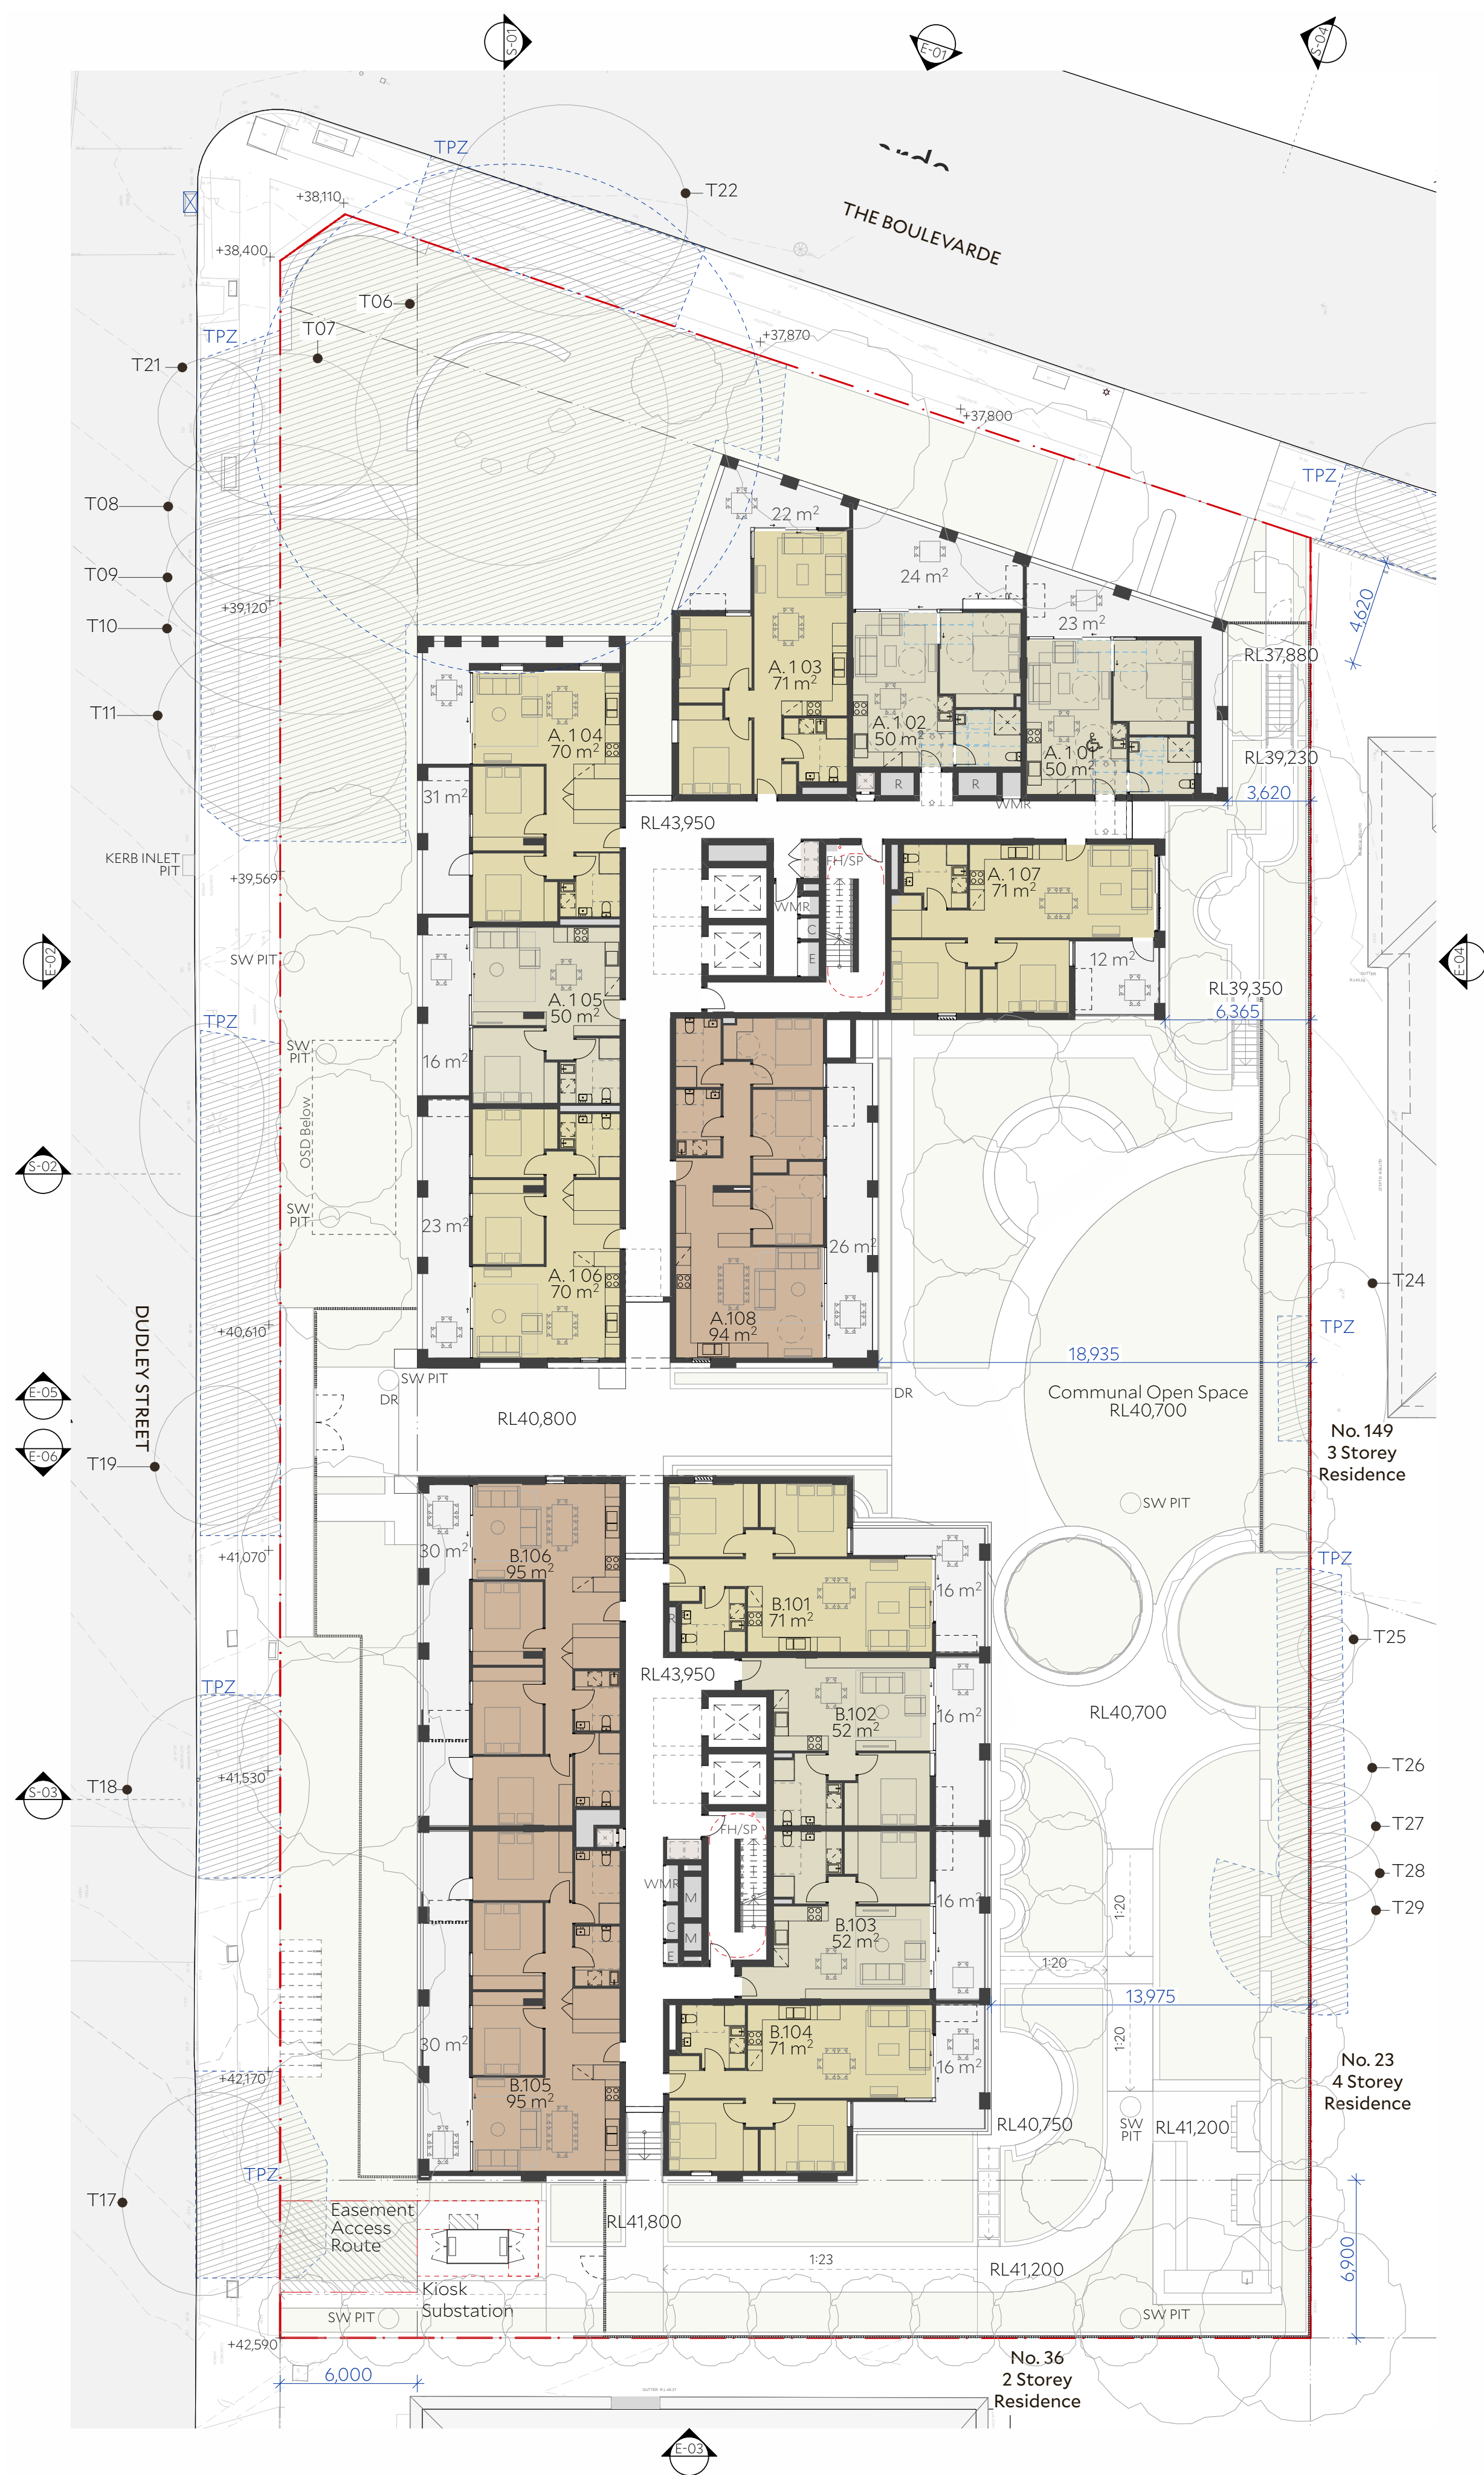

2 Level 1  
1:200



Architect Collins and Turner Pty Ltd

Suite 6, Level 3, 11-17 Buckingham St  
Surry Hills NSW 2010 Australia  
telephone +612 9356 3217  
info@collinsandturner.com  
collinsandturner.com

Registered Architect in NSW  
Penelope Collins ARB 7342

Notes 01 Do not scale; dimensions govern  
02 All dimensions are in millimeters  
03 All dimensions to be verified on site  
04 Collins and Turner is to be notified  
of any discrepancies

Copyright Collins and Turner 2025

Scale 1:200 @ A1  
0 5 10m 15

Legend

| No | Date      | By | Note            |
|----|-----------|----|-----------------|
| A  | 22/9/2025 | DC | For Information |

Client Homes NSW  
4 Parramatta Square  
Parramatta NSW 2150

Key Plan North

Project Affordable Housing  
Development  
SSD-83256463  
150 The Boulevard and  
34 Dudley Street  
Punchbowl, NSW

Drawing Title Level 2 and 3 Plan

|                          |            |   |
|--------------------------|------------|---|
| Drawing number+ revision | A_SSDA_123 | A |
|--------------------------|------------|---|





Architect Collins and Turner Pty Ltd

Suite 6, Level 3, 11-17 Buckingham St  
Surry Hills NSW 2010 Australia  
telephone +612 9356 3217  
info@collinsandturner.com  
collinsandturner.com

Registered Architect in NSW  
Penelope Collins ARB 7342

Notes 01 Do not scale; dimensions govern  
02 All dimensions are in millimeters  
03 All dimensions to be verified on site  
04 Collins and Turner is to be notified  
of any discrepancies

Copyright Collins and Turner 2025

Scale 1:200 @ A1  
0 5 10m 15

Legend

| No | Date      | By | Note            |
|----|-----------|----|-----------------|
| A  | 22/9/2025 | DC | For Information |

Client Homes NSW  
4 Parramatta Square  
Parramatta NSW 2150

Key Plan North

Project Affordable Housing  
Development  
SSD-83256463  
150 The Boulevard and  
34 Dudley Street  
Punchbowl, NSW

Drawing Title Level 4 and 5 Plan

|                          |            |   |
|--------------------------|------------|---|
| Drawing number+ revision | A_SSDA_124 | A |
|--------------------------|------------|---|



1 Level 4  
1:200



2 Level 5  
1:200



Architect Collins and Turner Pty Ltd

Suite 6, Level 3, 11-17 Buckingham St  
Surry Hills NSW 2010 Australia  
telephone +612 9356 3217  
info@collinsandturner.com  
collinsandturner.com

Registered Architect in NSW  
Penelope Collins ARB 7342

Notes 01 Do not scale; dimensions govern  
02 All dimensions are in millimeters  
03 All dimensions to be verified on site  
04 Collins and Turner is to be notified  
of any discrepancies

Copyright Collins and Turner 2025

Scale 1:200 @ A1  
0 5 10m 15

Legend

| No | Date      | By | Note            |
|----|-----------|----|-----------------|
| A  | 22/9/2025 | DC | For Information |

Client Homes NSW  
4 Parramatta Square  
Parramatta NSW 2150

Key Plan North

Project Affordable Housing  
Development  
SSD-83256463  
150 The Boulevard and  
34 Dudley Street  
Punchbowl, NSW

Drawing Title Level 6 and 7 Plan

|                          |            |   |
|--------------------------|------------|---|
| Drawing number+ revision | A_SSDA_125 | A |
|--------------------------|------------|---|




1 Level 6  
1:200



2 Level 7  
1:200



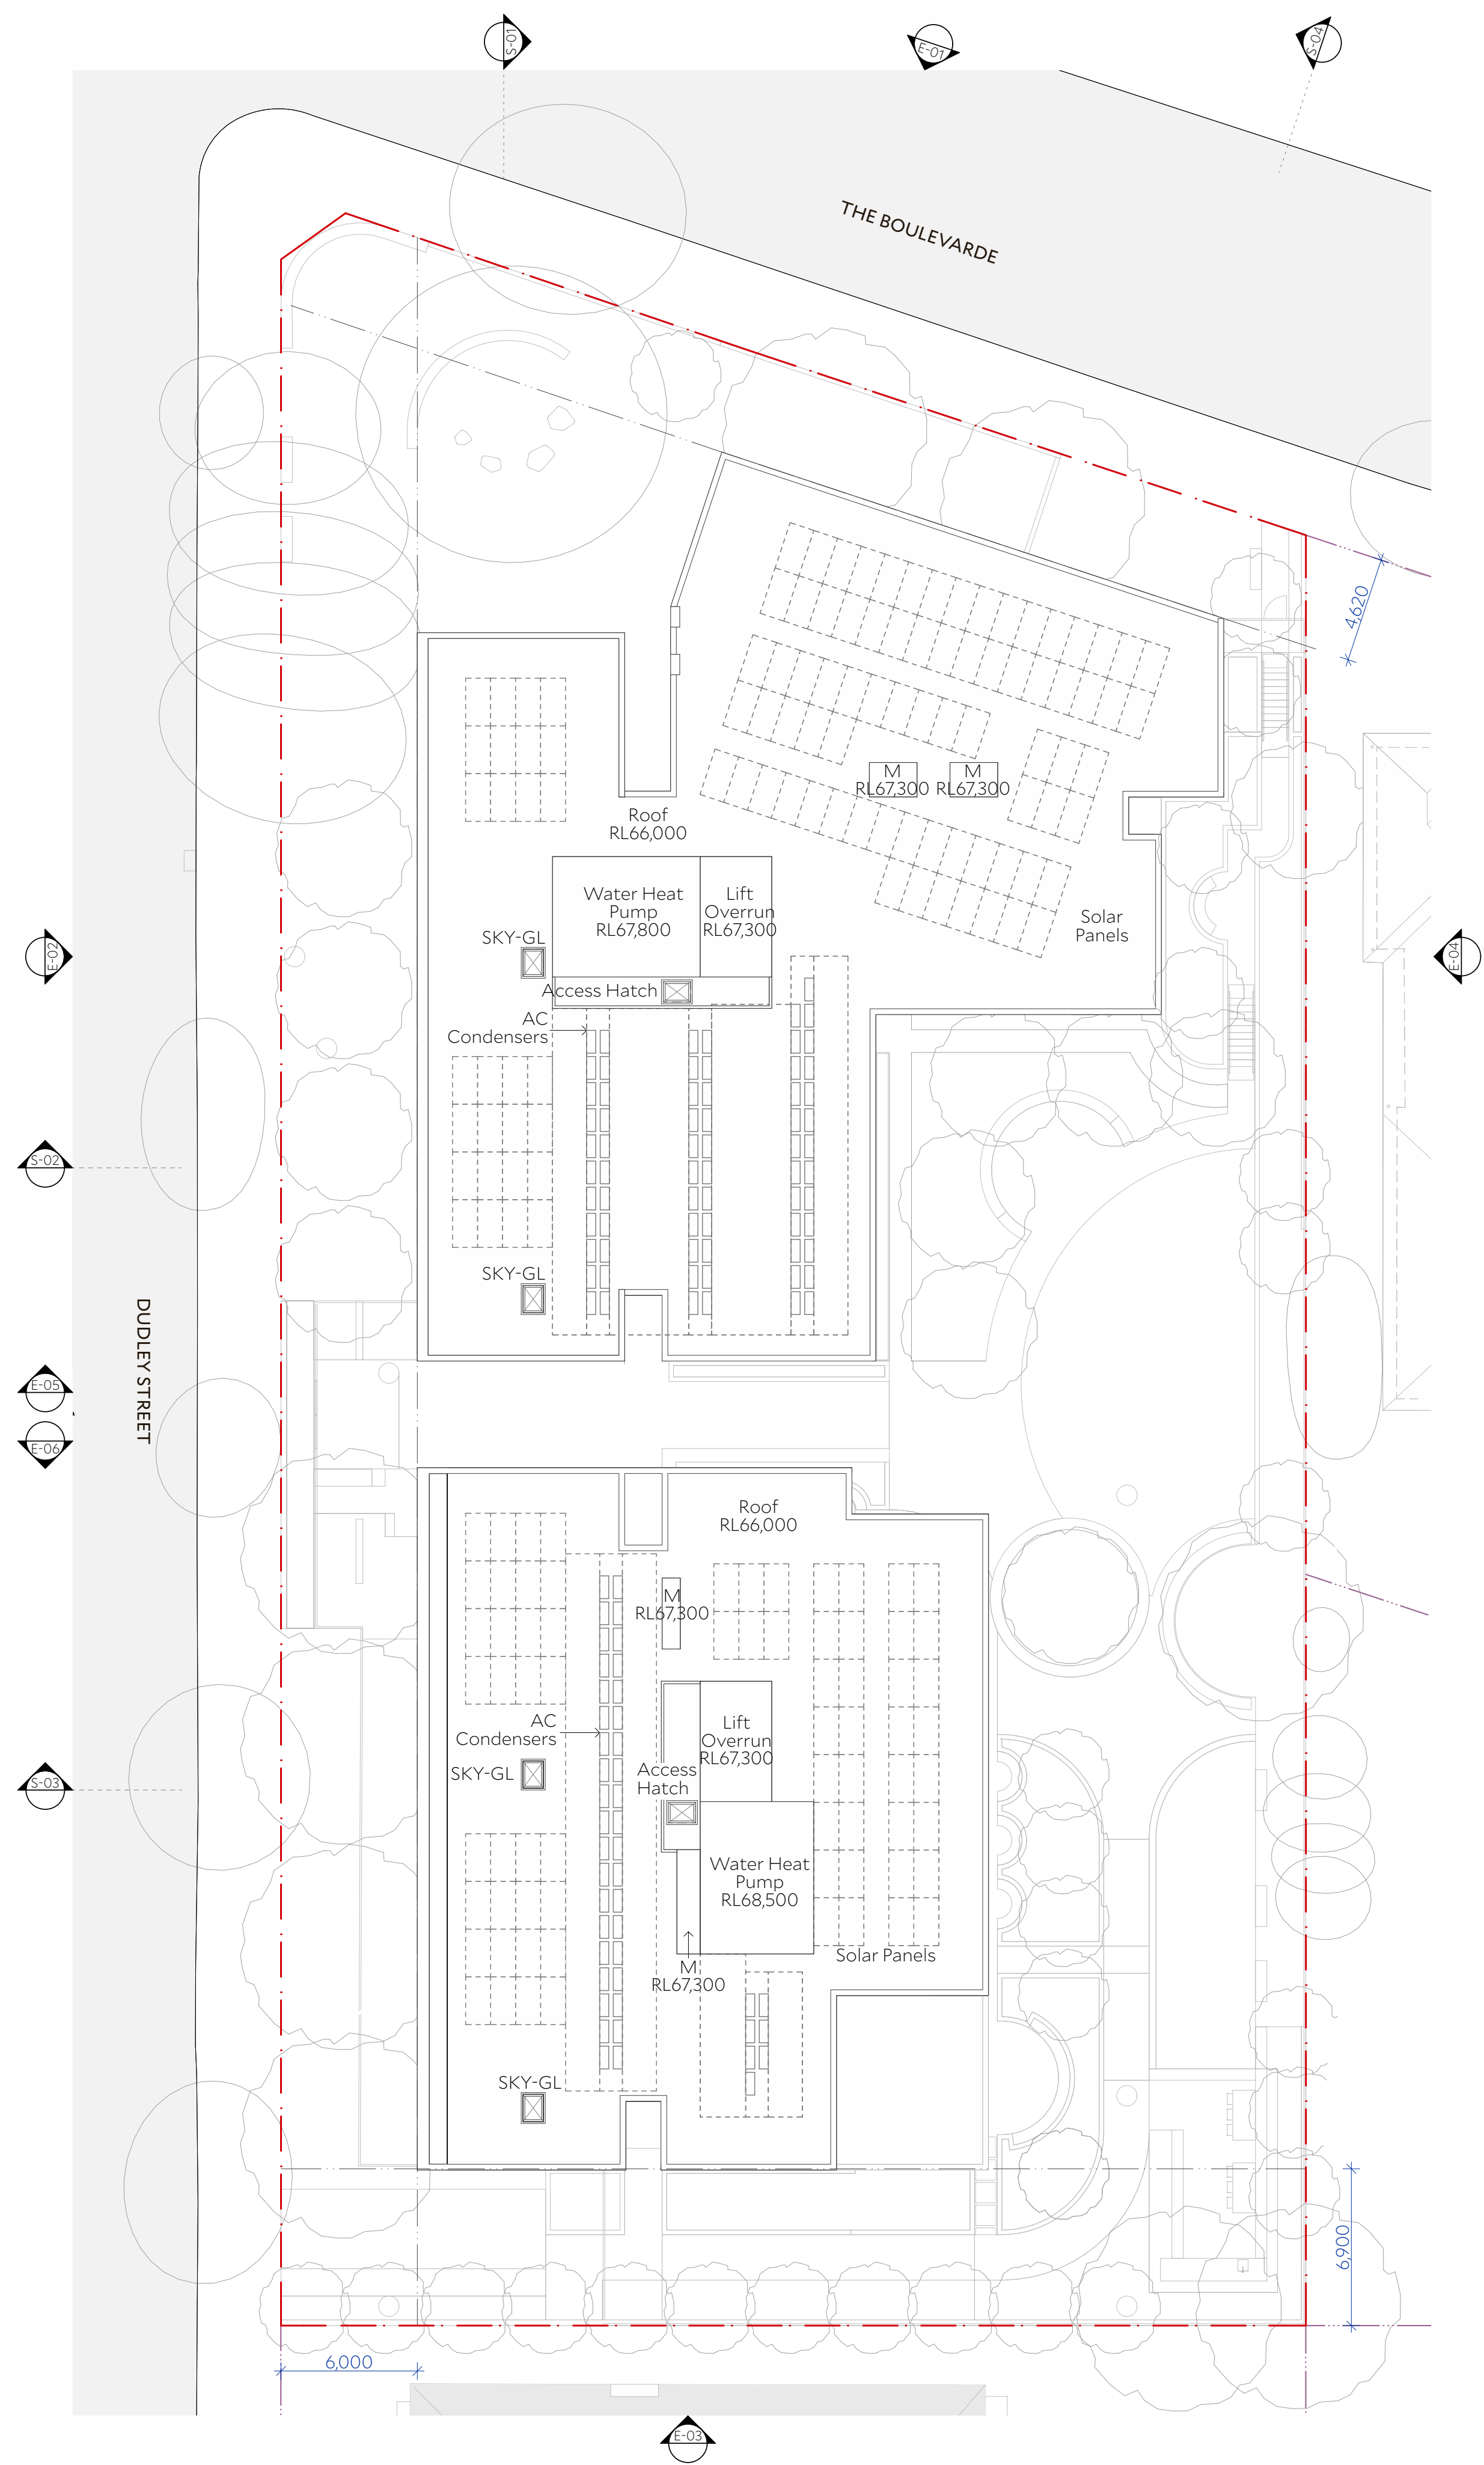

1 Roof  
1:200

|           |   |                                                           |  |
|-----------|---|-----------------------------------------------------------|--|
| Architect | Collins and Turner Pty Ltd   |                                                           |  |
|           | Suite 6, Level 3, 11-17 Buckingham St<br>Surry Hills NSW 2010 Australia<br>telephone +612 9356 3217<br>info@collinsandturner.com<br>collinsandturner.com |                                                           |  |
|           | Registered Architect in NSW<br>Penelope Collins ARB 7342                                                                                                 |                                                           |  |
| Notes     | 01   | Do not scale; dimensions govern                           |  |
|           | 02   | All dimensions are in millimeters                         |  |
|           | 03   | All dimensions to be verified on site                     |  |
|           | 04   | Collins and Turner is to be notified of any discrepancies |  |
|           | Copyright Collins and Turner 2025   |                                                           |  |

|        |            |   |     |    |
|--------|------------|---|-----|----|
| Scale  | 1:200 @ A1 |   |     |    |
|        | 0          | 5 | 10m | 15 |
| Legend |            |   |     |    |

| No | Date      | By | Note            |
|----|-----------|----|-----------------|
| A  | 22/9/2025 | DC | For Information |

|        |                                            |  |  |
|--------|--------------------------------------------|--|--|
| Client | Homes NSW                                  |  |  |
|        | 4 Parramatta Square<br>Parramatta NSW 2150 |  |  |


|          |       |  |  |
|----------|-------|--|--|
| Key Plan | North |  |  |
|          |       |  |  |

|         |                                                                             |  |  |
|---------|-----------------------------------------------------------------------------|--|--|
| Project | Affordable Housing Development                                              |  |  |
|         | SSD-83256463<br>150 The Boulevard and<br>34 Dudley Street<br>Punchbowl, NSW |  |  |


|               |           |  |  |
|---------------|-----------|--|--|
| Drawing Title | Roof Plan |  |  |
|               |           |  |  |

|                                |            |   |
|--------------------------------|------------|---|
| Drawing<br>number+<br>revision | A_SSDA_126 | A |
|--------------------------------|------------|---|



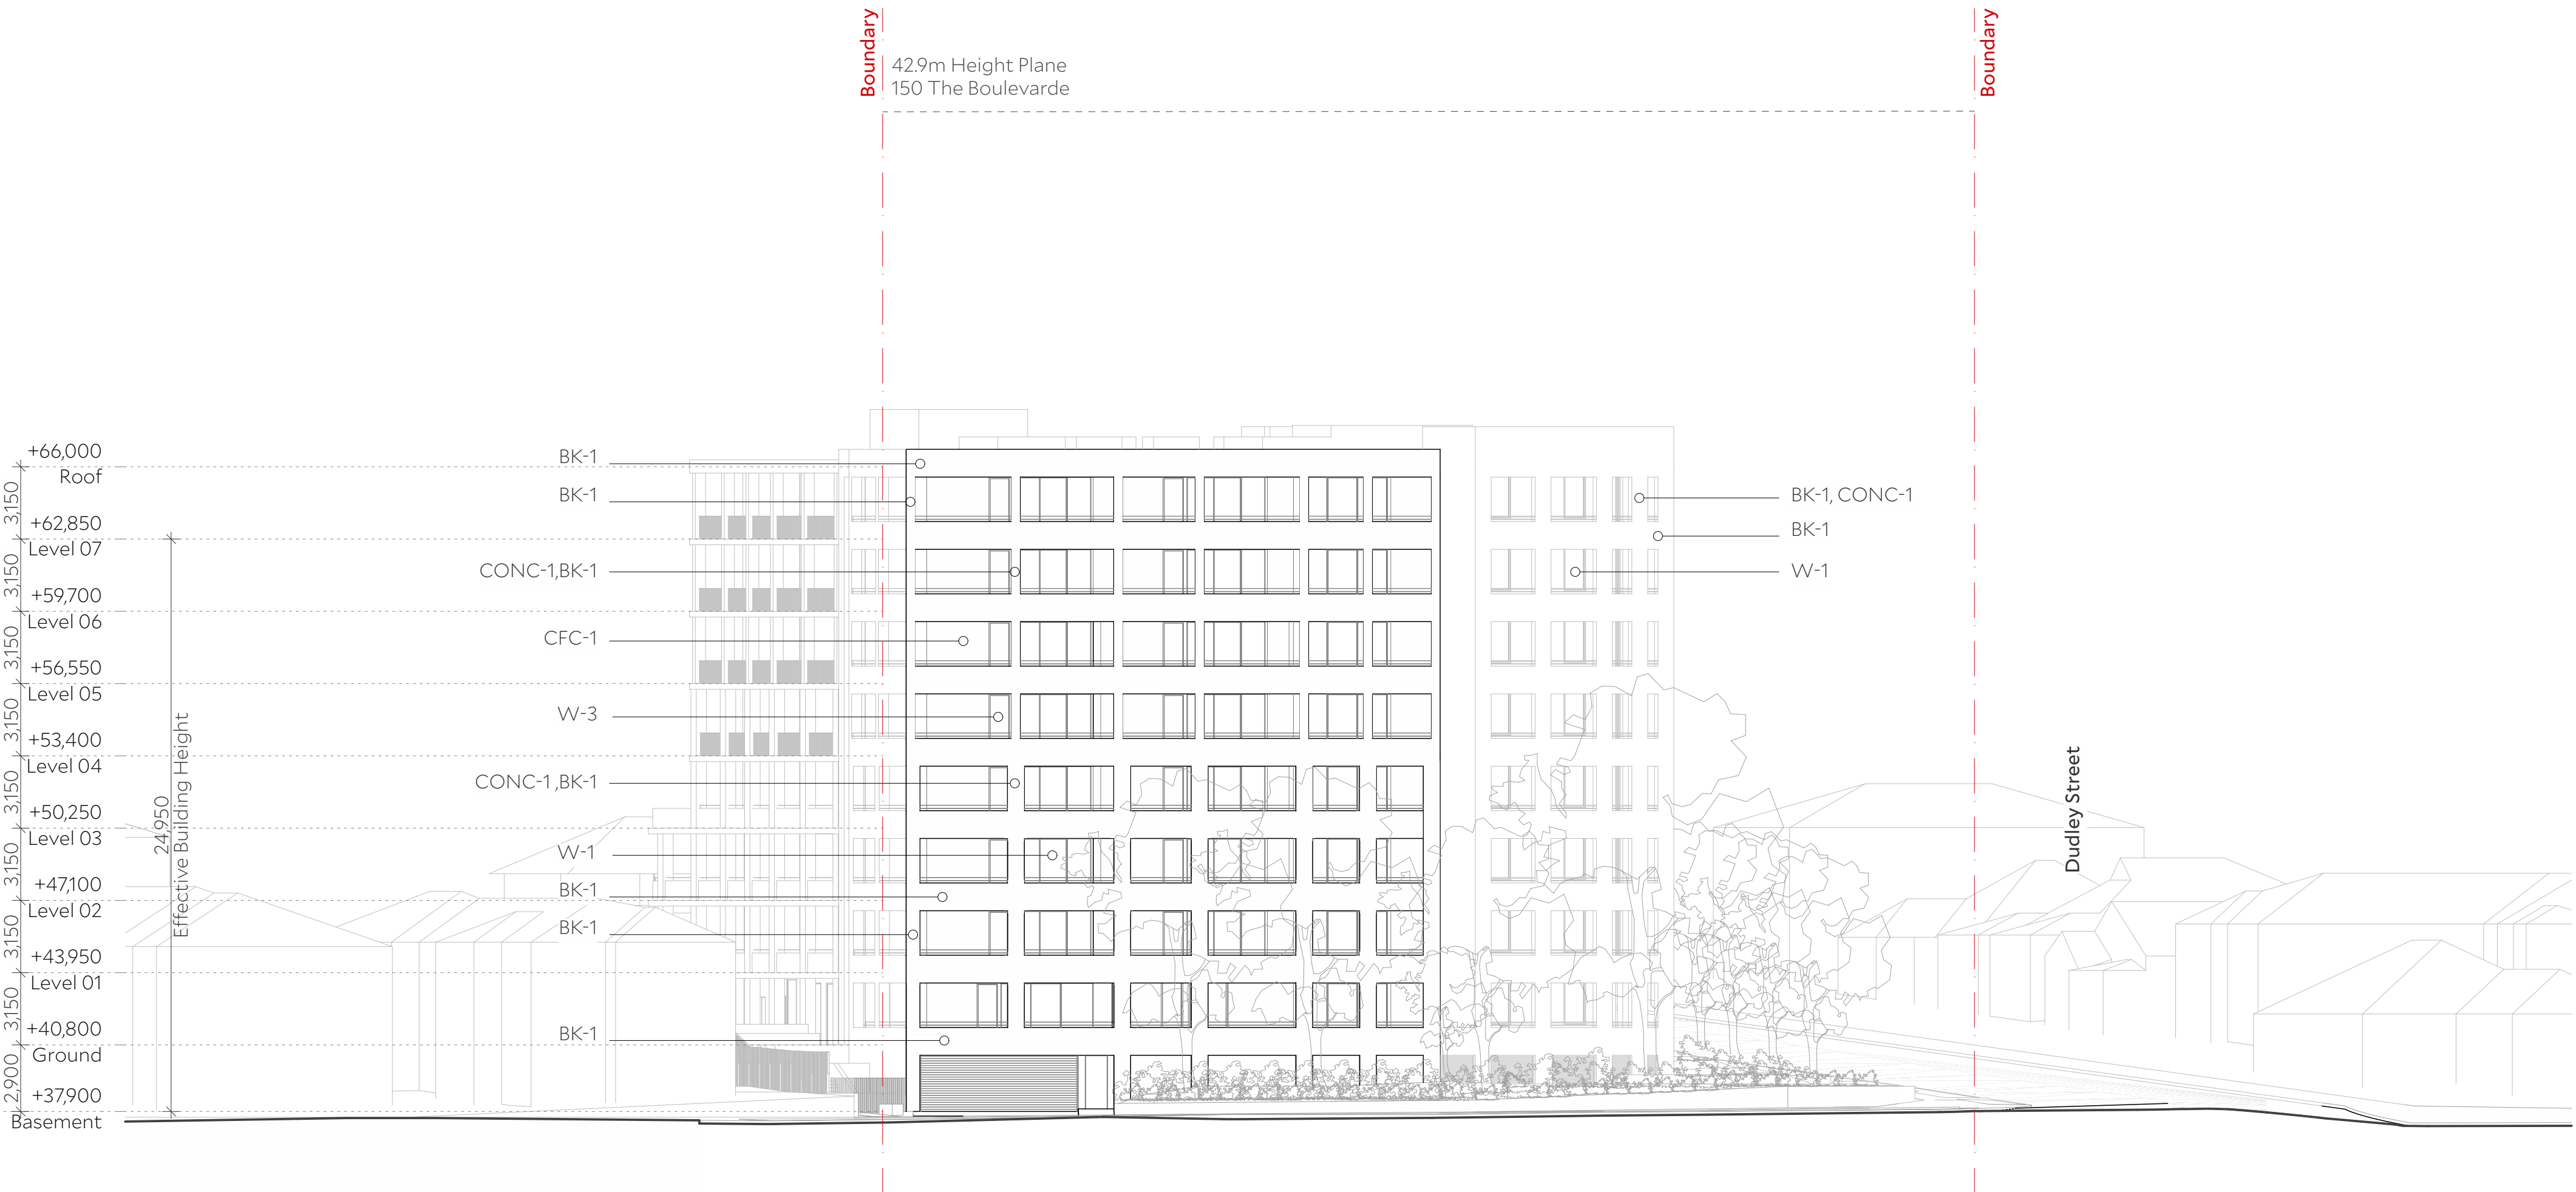

1 North Elevation  
1:200

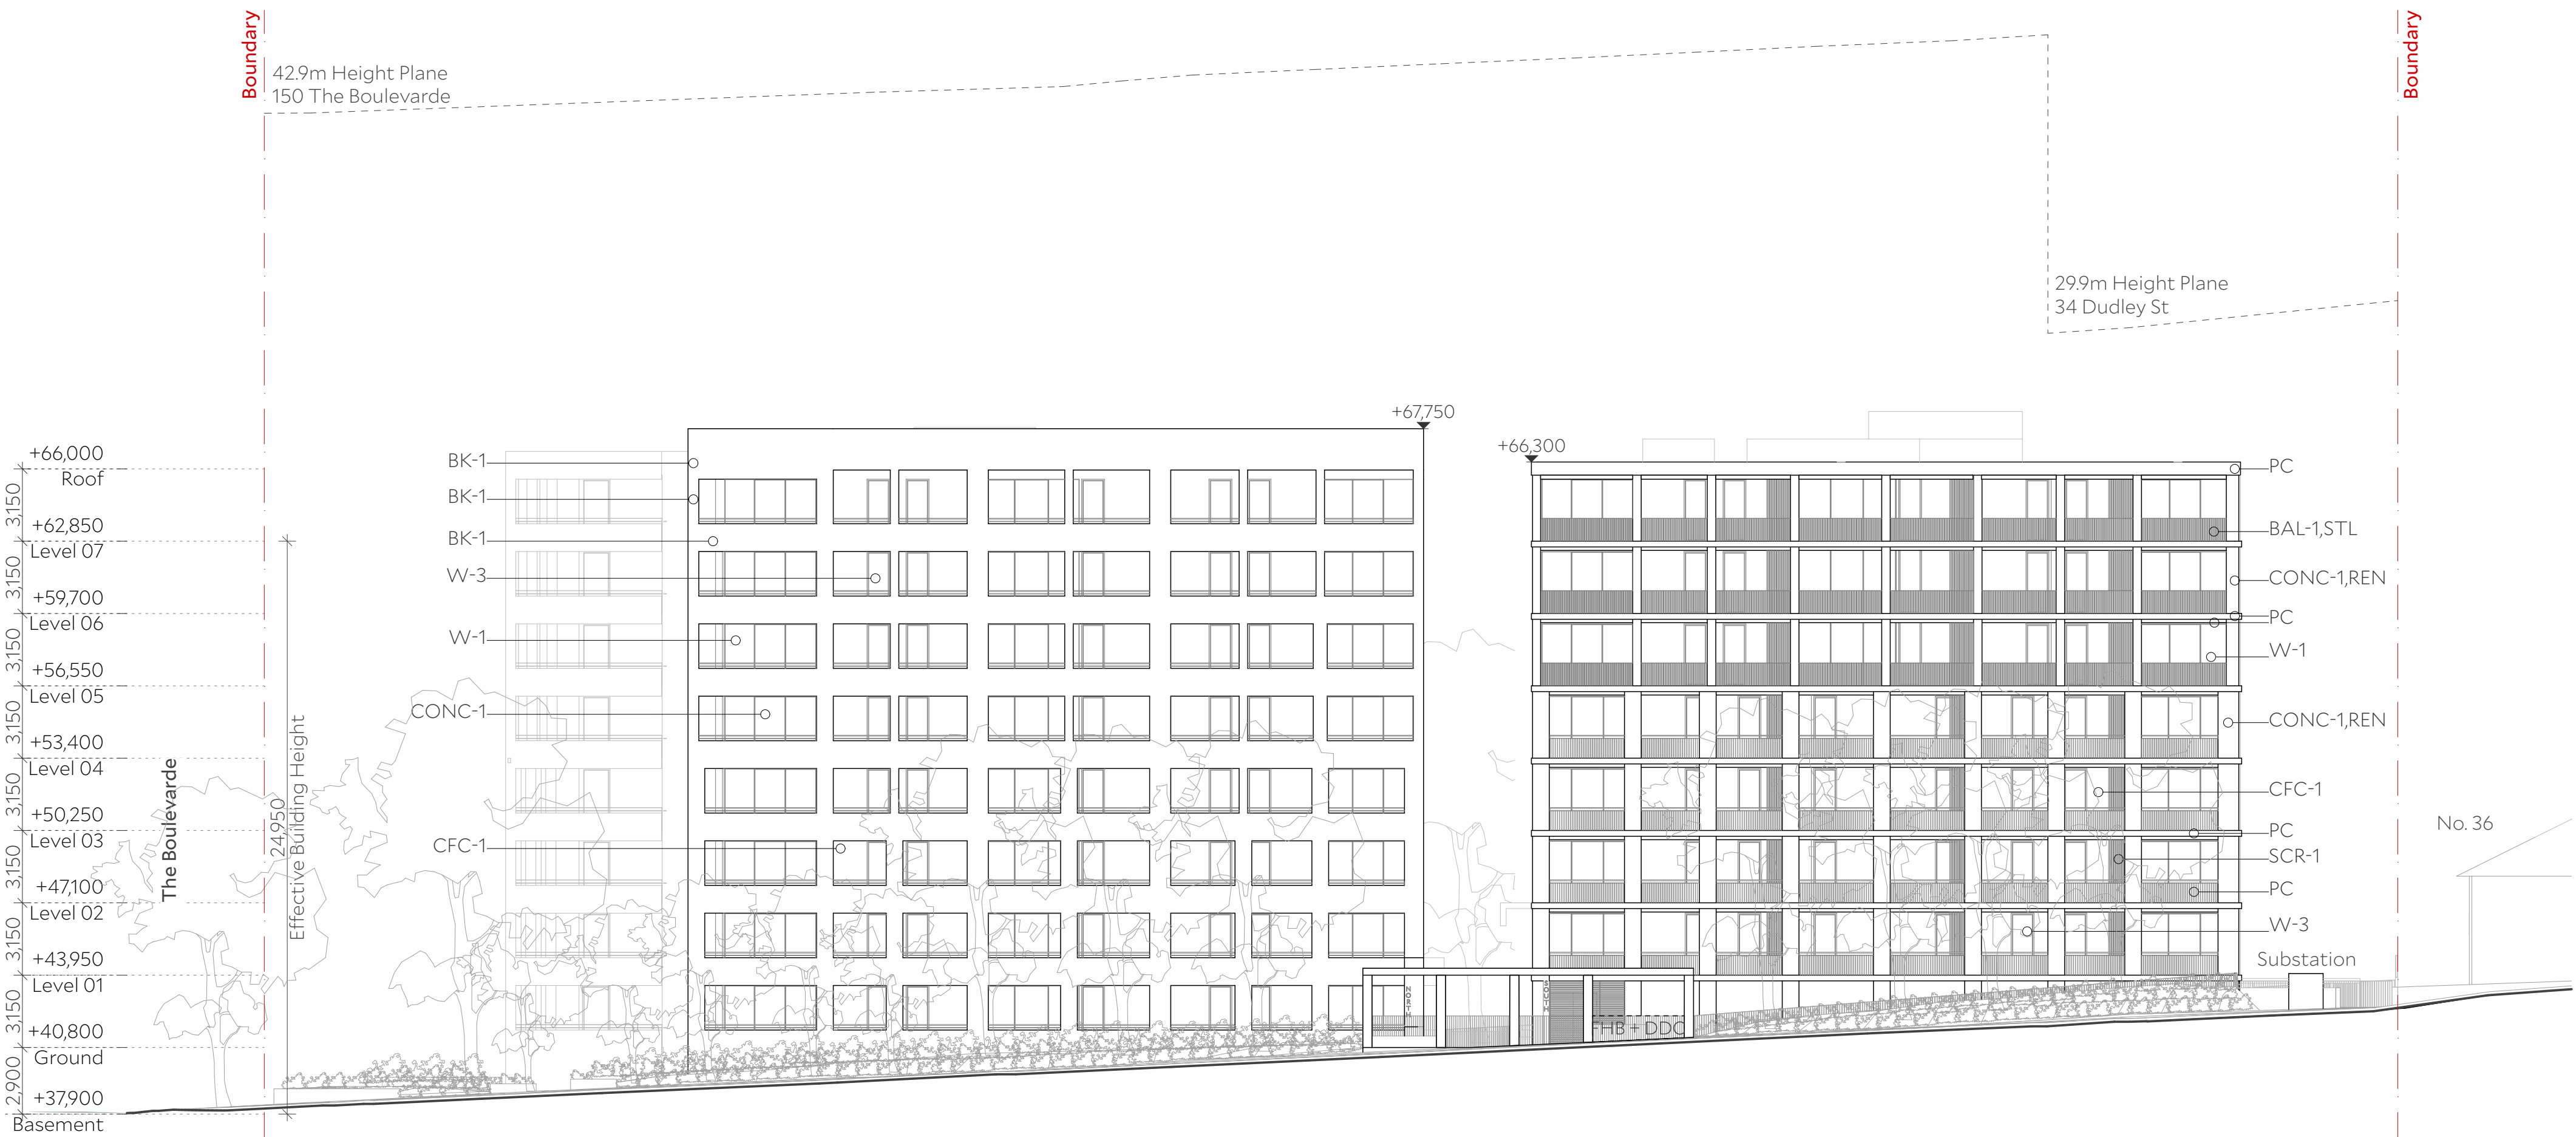

2 West Elevation  
1:200

Architect Collins and Turner Pty Ltd

Suite 6, Level 3, 11-17 Buckingham St  
Surry Hills NSW 2010 Australia  
telephone +612 9356 3217  
info@collinsandturner.com  
collinsandturner.com

Registered Architect in NSW  
Penelope Collins ARB 7342

Notes

- 01 Do not scale; dimensions govern
- 02 All dimensions are in millimeters
- 03 All dimensions to be verified on site
- 04 Collins and Turner is to be notified of any discrepancies

Copyright Collins and Turner 2025

Scale 1:200 @ A1

0 5 10m 15

Legend

| No | Date      | By | Note            |
|----|-----------|----|-----------------|
| A  | 22/9/2025 | DC | For Information |

Client Homes NSW  
4 Parramatta Square  
Parramatta NSW 2150


Key Plan North

Project Affordable Housing  
Development  
SSD-83256463  
150 The Boulevard and  
34 Dudley Street  
Punchbowl, NSW


Drawing Title North and West Elevation

|                          |            |   |
|--------------------------|------------|---|
| Drawing number+ revision | A_SSDA_201 | A |
|--------------------------|------------|---|



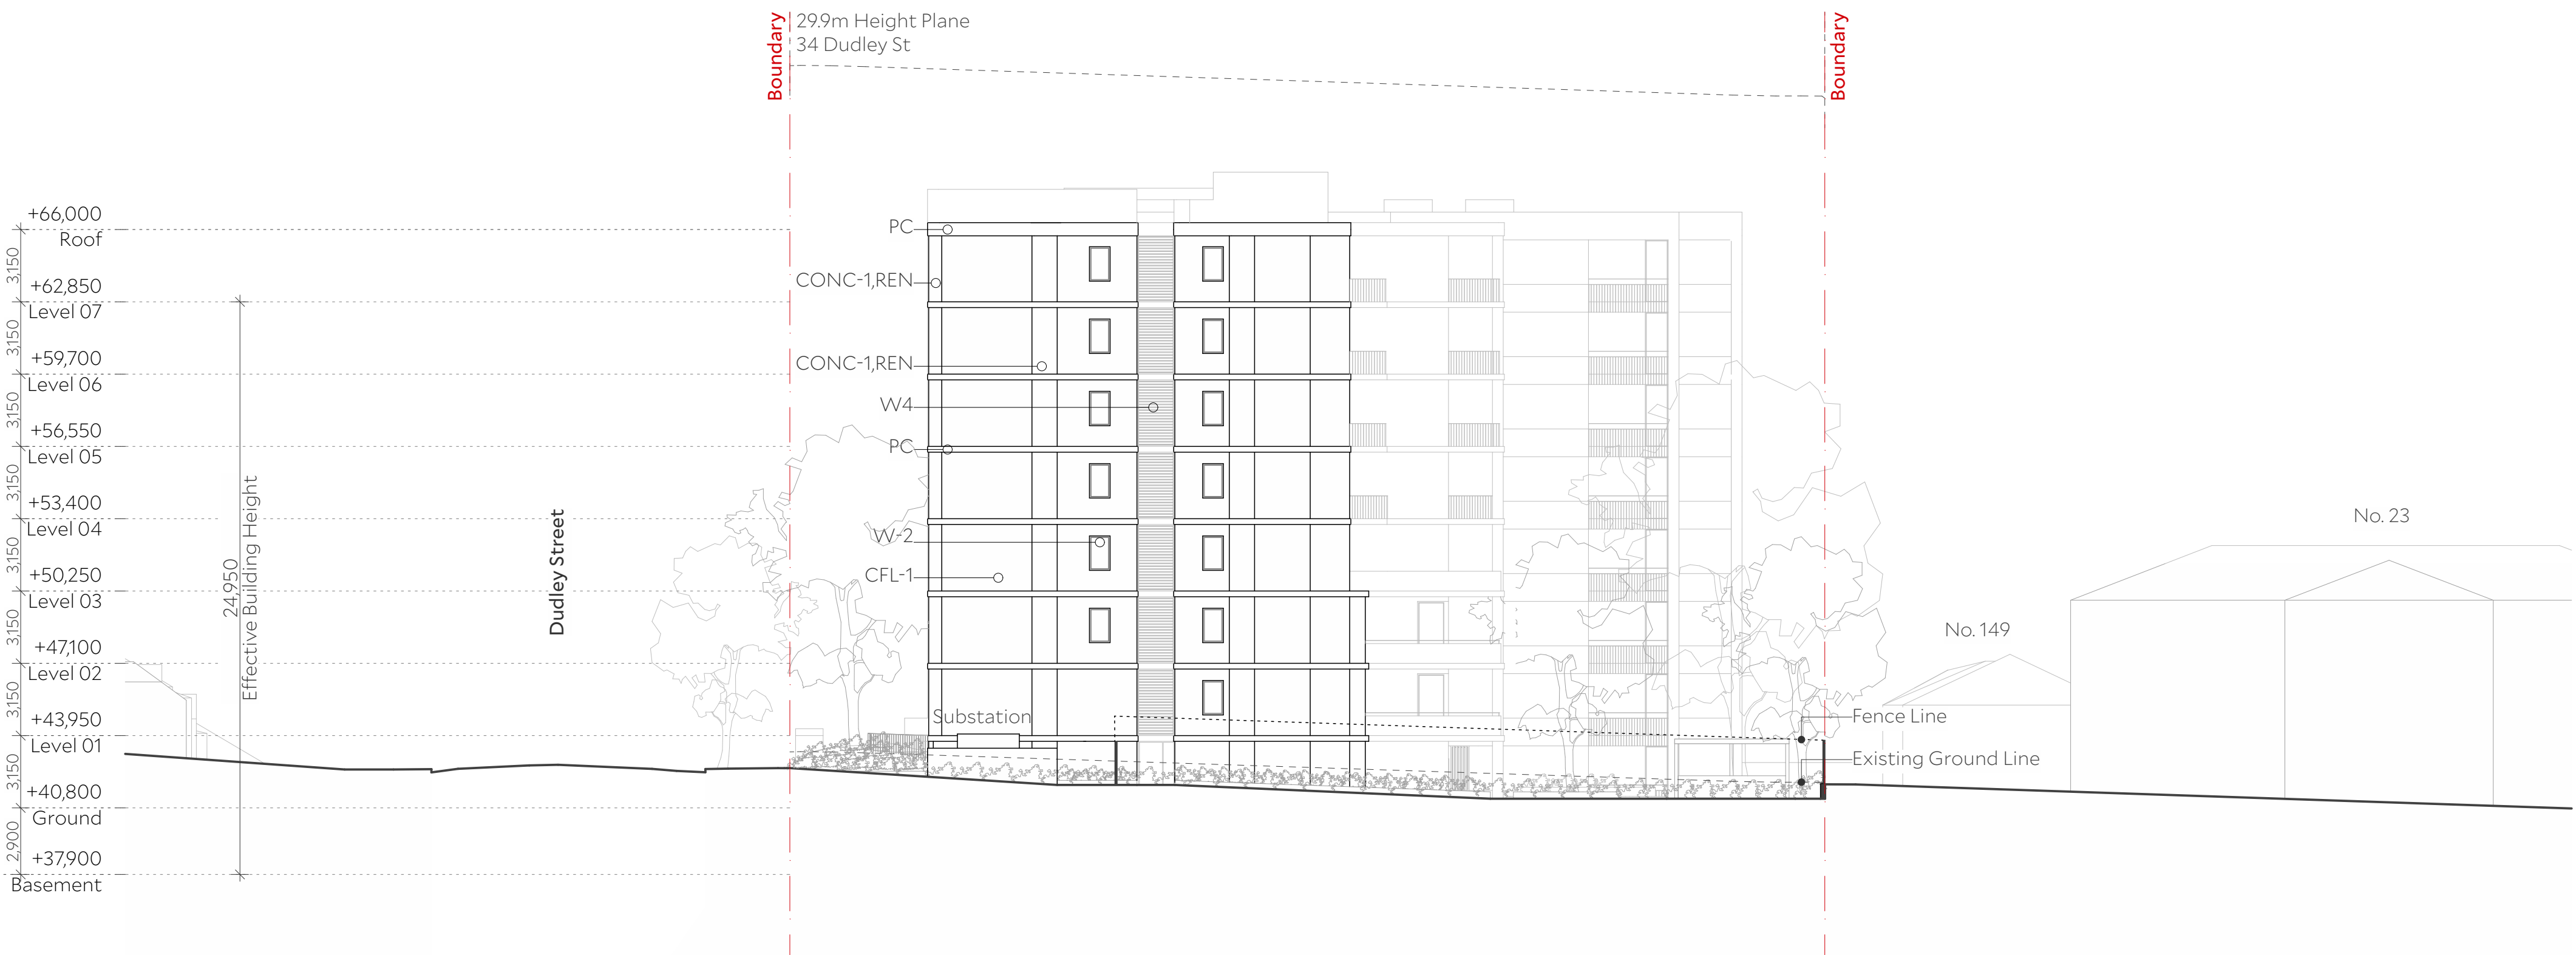

1 South Elevation  
1:200

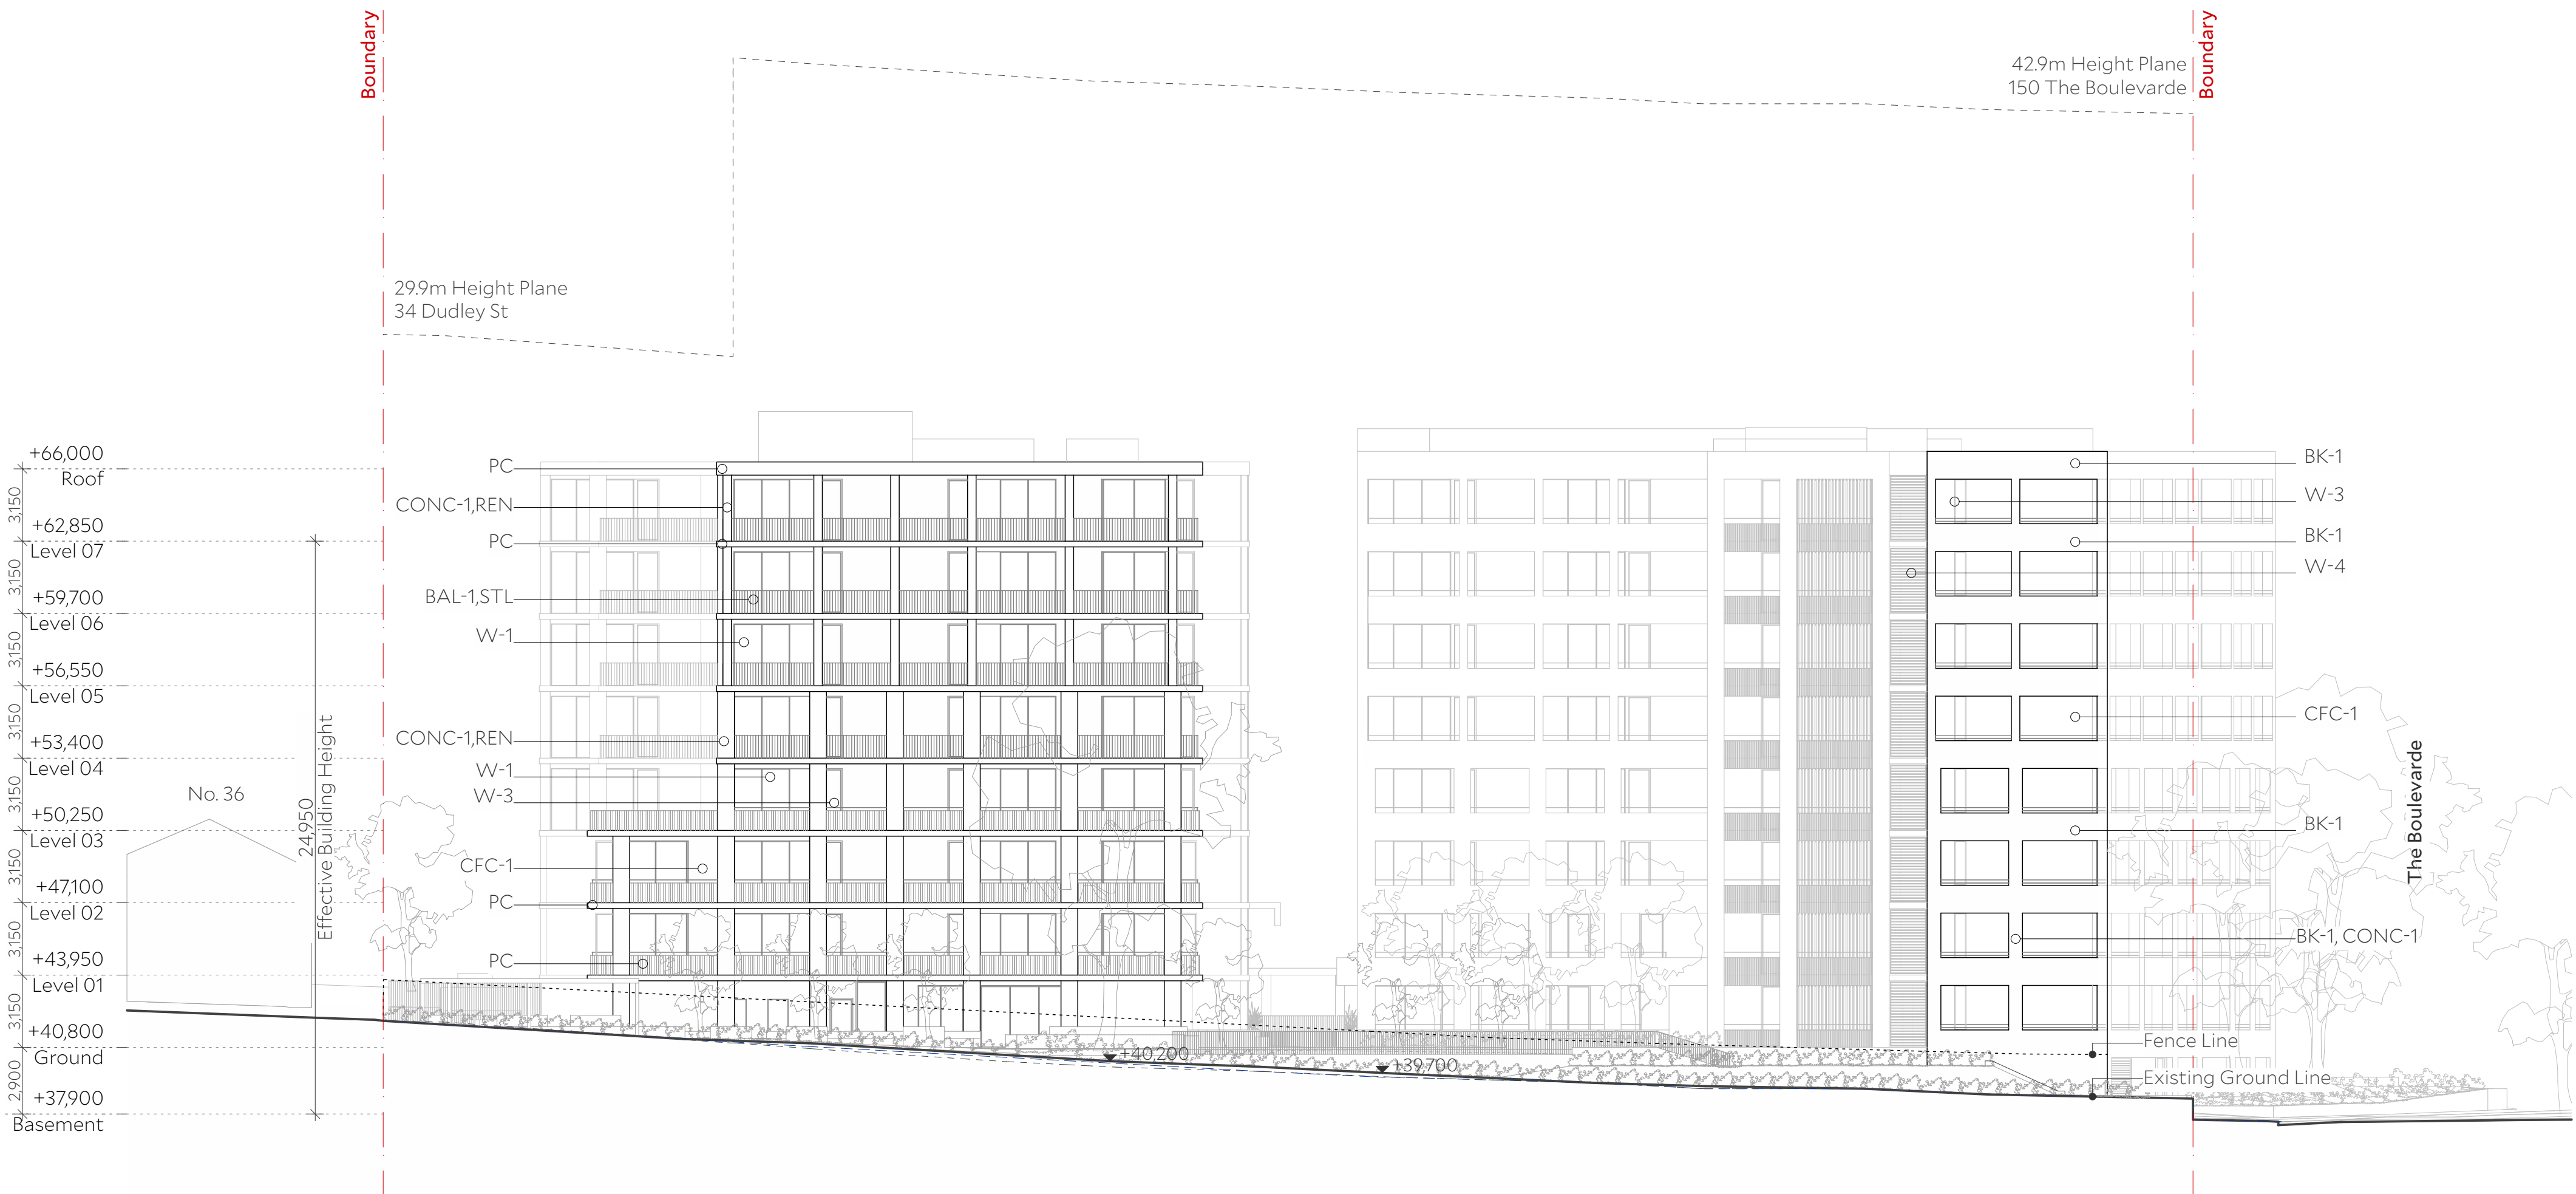

2 East Elevation  
1:200

Architect Collins and Turner Pty Ltd

Suite 6, Level 3, 11-17 Buckingham St  
Surry Hills NSW 2010 Australia  
telephone +612 9356 3217  
info@collinsandturner.com  
collinsandturner.com

Registered Architect in NSW  
Penelope Collins ARB 7342

Notes

- 01 Do not scale; dimensions govern
- 02 All dimensions are in millimeters
- 03 All dimensions to be verified on site
- 04 Collins and Turner is to be notified of any discrepancies

Copyright Collins and Turner 2025

Scale 1:200 @ A1

0 5 10m 15

Legend

- Neighbouring terrain elevation
- Existing terrain elevation

| No | Date      | By | Note            |
|----|-----------|----|-----------------|
| A  | 22/9/2025 | DC | For Information |

Client Homes NSW  
4 Parramatta Square  
Parramatta NSW 2150


Key Plan North

Project Affordable Housing  
Development  
SSD-83256463  
150 The Boulevard and  
34 Dudley Street  
Punchbowl, NSW


Drawing Title South and East Elevation

|                          |            |   |
|--------------------------|------------|---|
| Drawing number+ revision | A_SSDA_202 | A |
|--------------------------|------------|---|



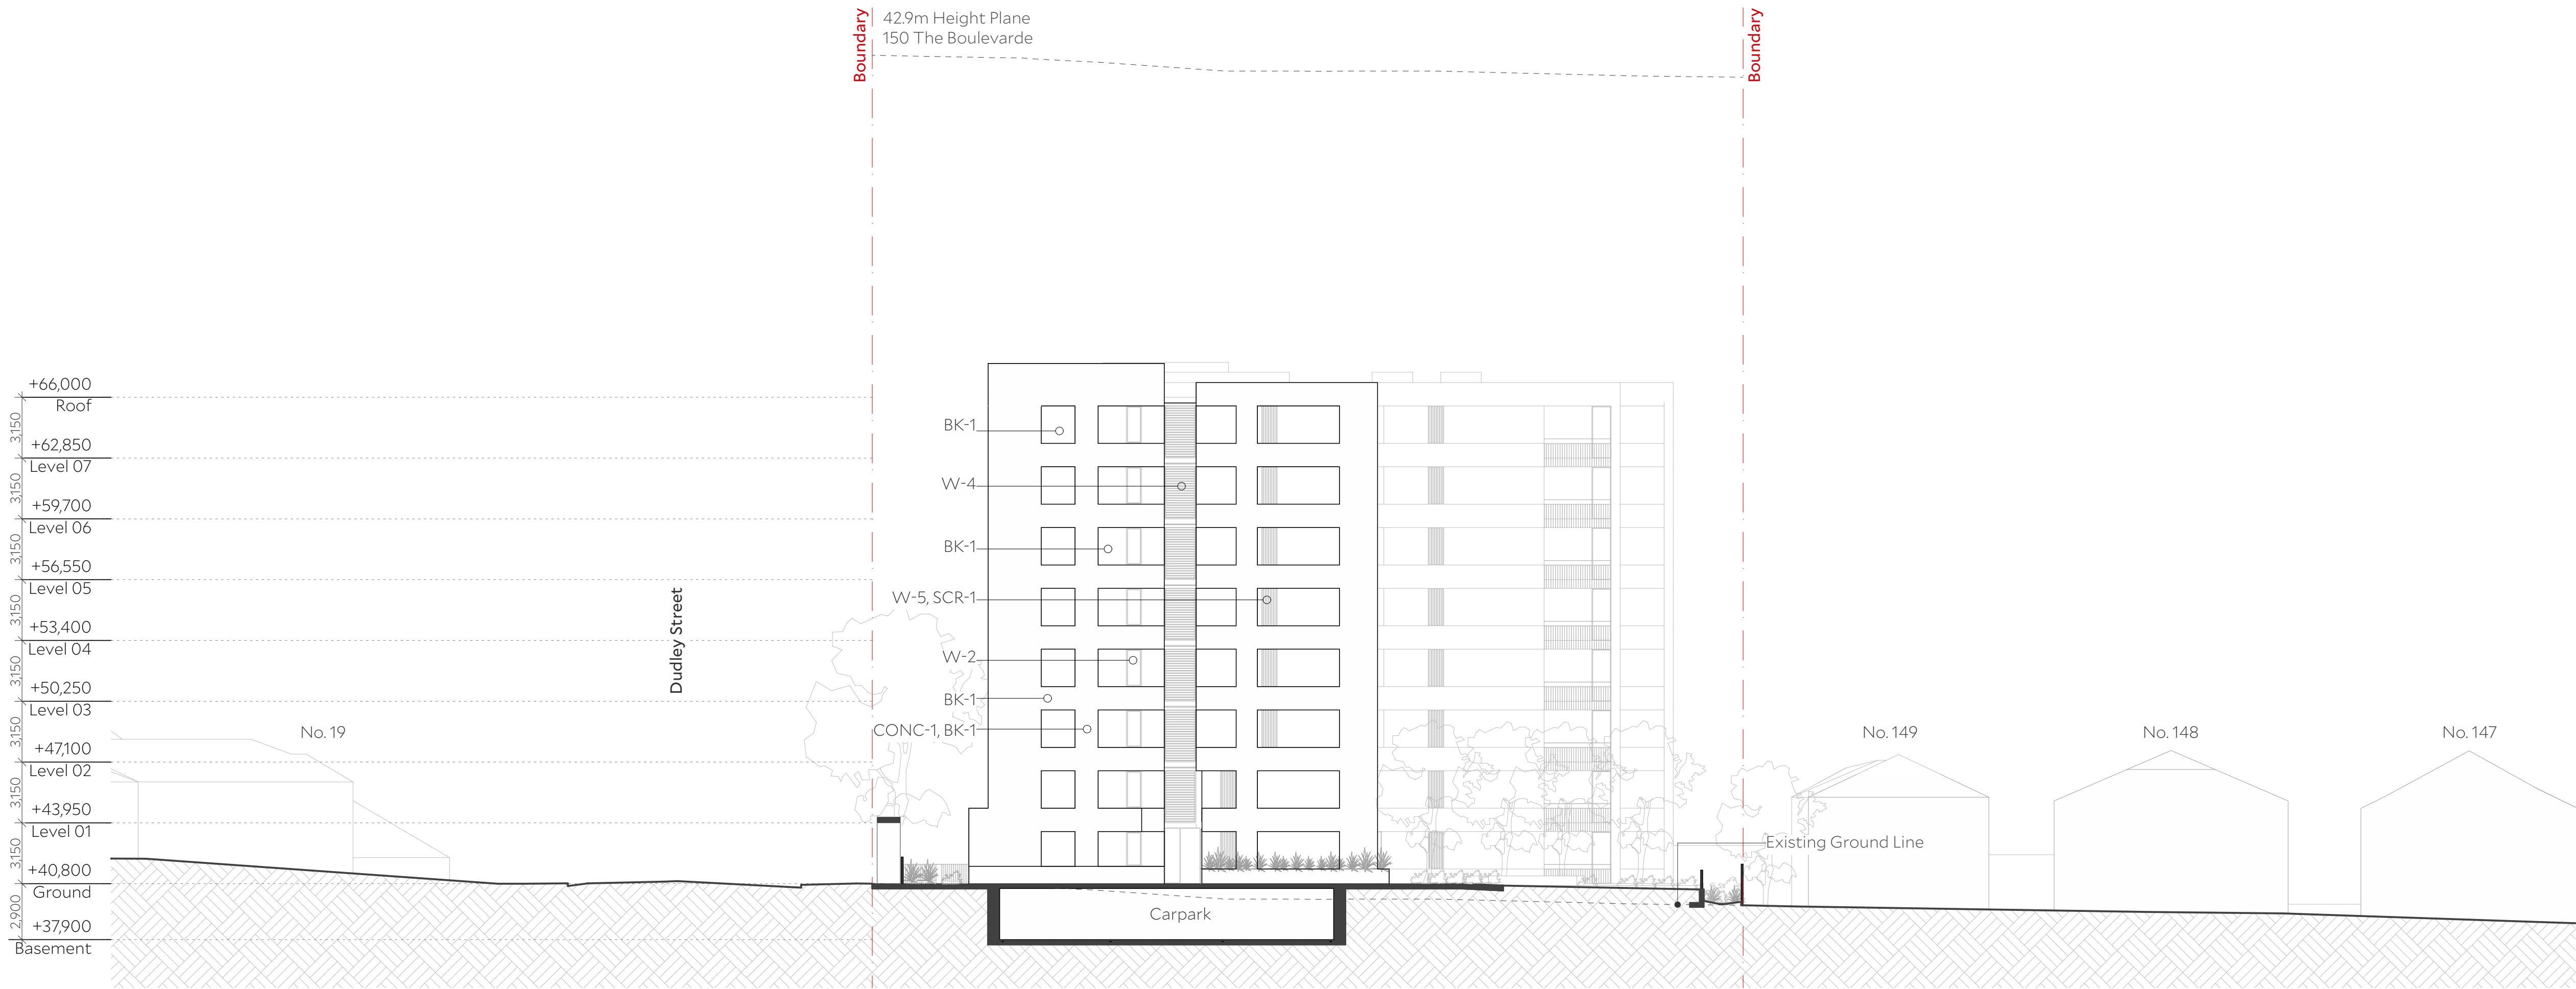

1 Building A Internal Elevation  
1:200

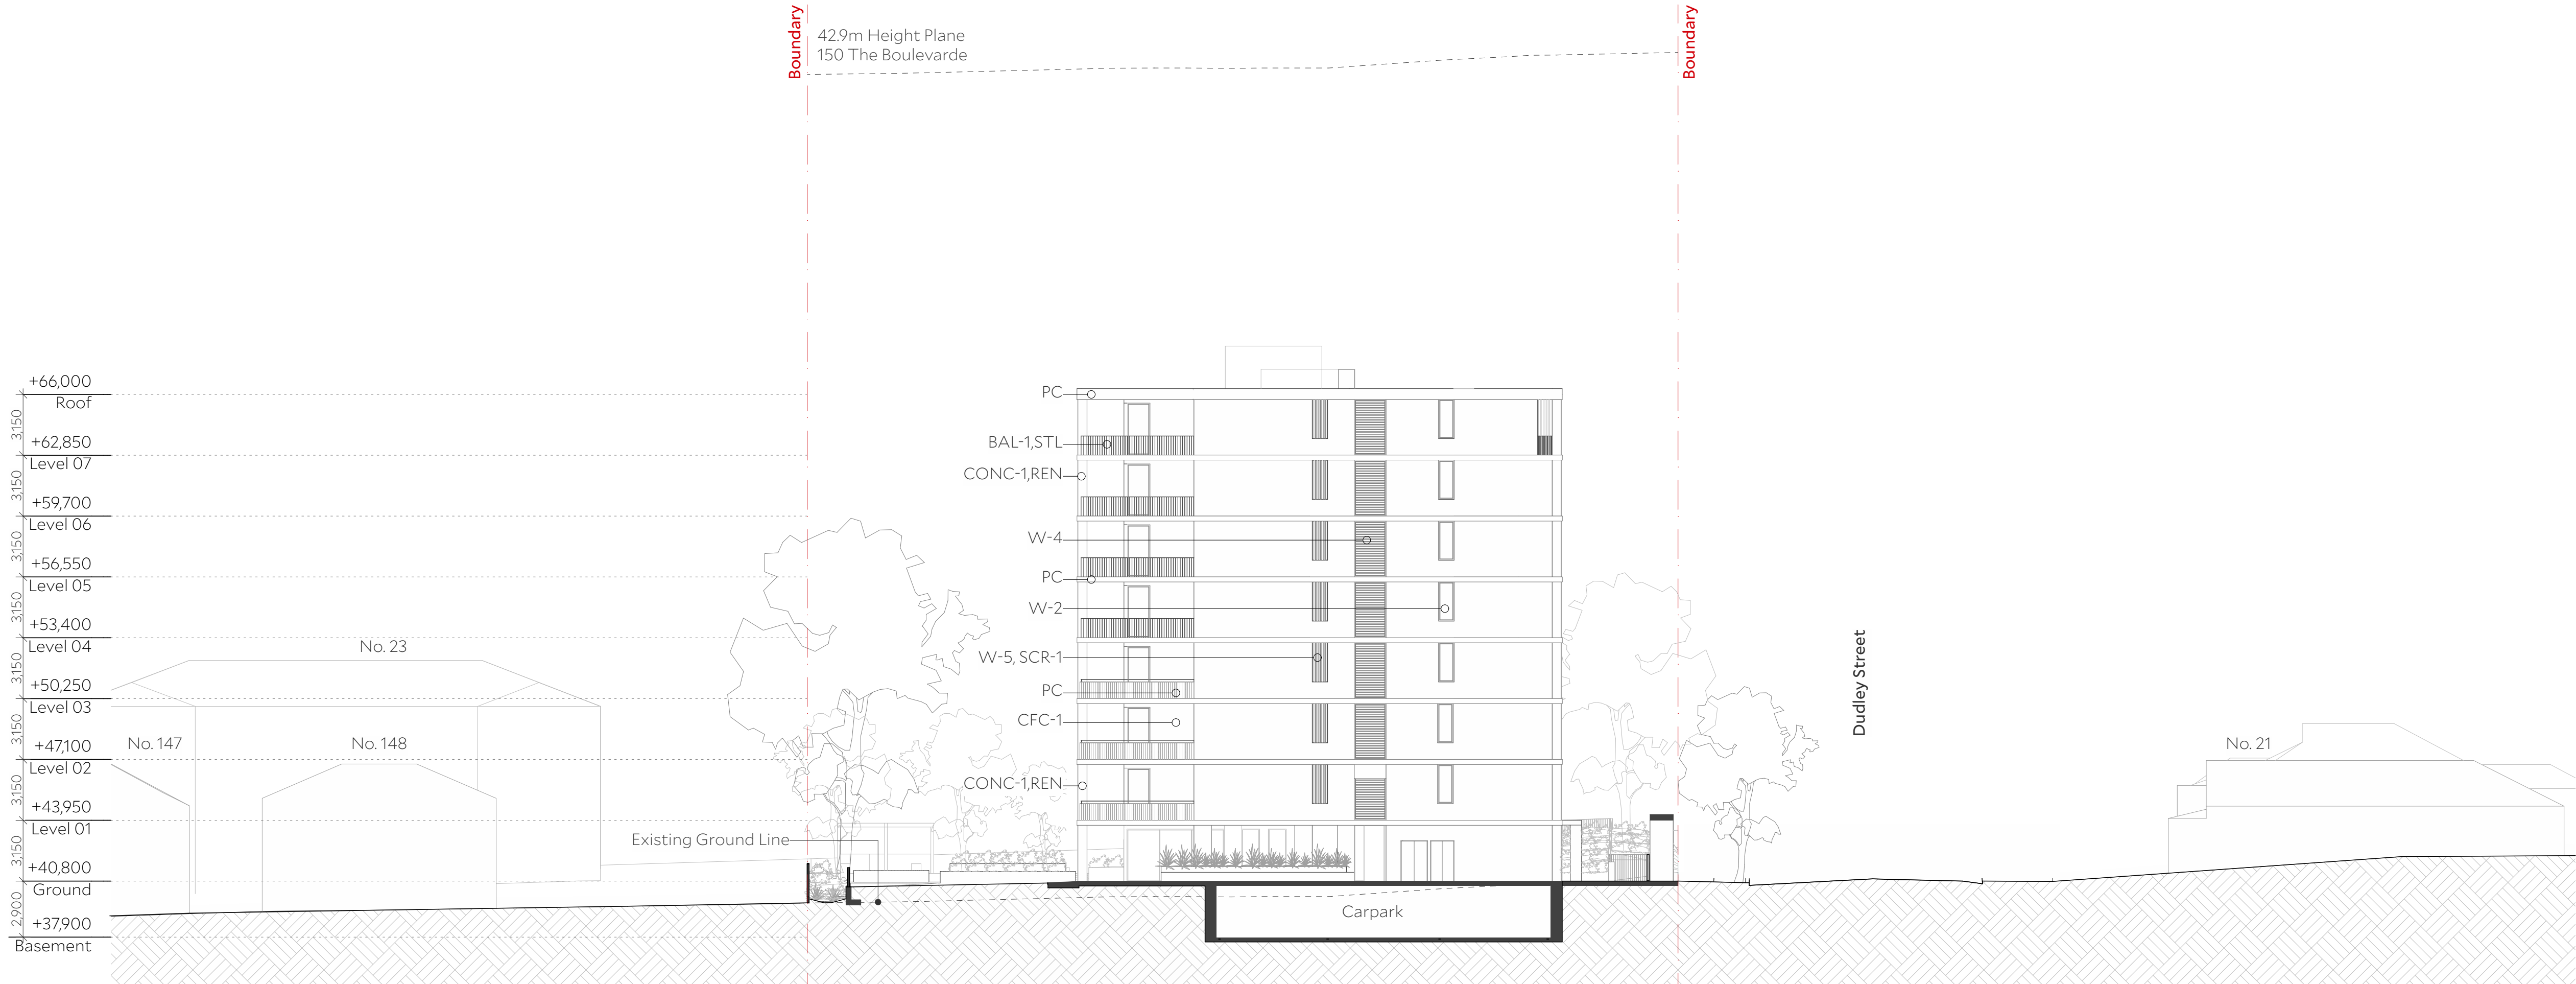

2 Building B Internal Elevation  
1:200

Architect Collins and Turner Pty Ltd

Suite 6, Level 3, 11-17 Buckingham St  
Surry Hills NSW 2010 Australia  
telephone +612 9356 3217  
info@collinsandturner.com  
collinsandturner.com

Registered Architect in NSW  
Penelope Collins ARB 7342

- Notes
- 01 Do not scale; dimensions govern
  - 02 All dimensions are in millimeters
  - 03 All dimensions to be verified on site
  - 04 Collins and Turner is to be notified of any discrepancies

Copyright Collins and Turner 2025

Scale 1:200 @ A1

0 5 10m 15

Legend

| No | Date      | By | Note            |
|----|-----------|----|-----------------|
| A  | 22/9/2025 | DC | For Information |

Client Homes NSW  
4 Parramatta Square  
Parramatta NSW 2150


Key Plan North

Project Affordable Housing  
Development  
SSD-83256463  
150 The Boulevard and  
34 Dudley Street  
Punchbowl, NSW


Drawing Title Internal Building A and B  
Elevation

Drawing number+ revision A\_SSDA\_203 A



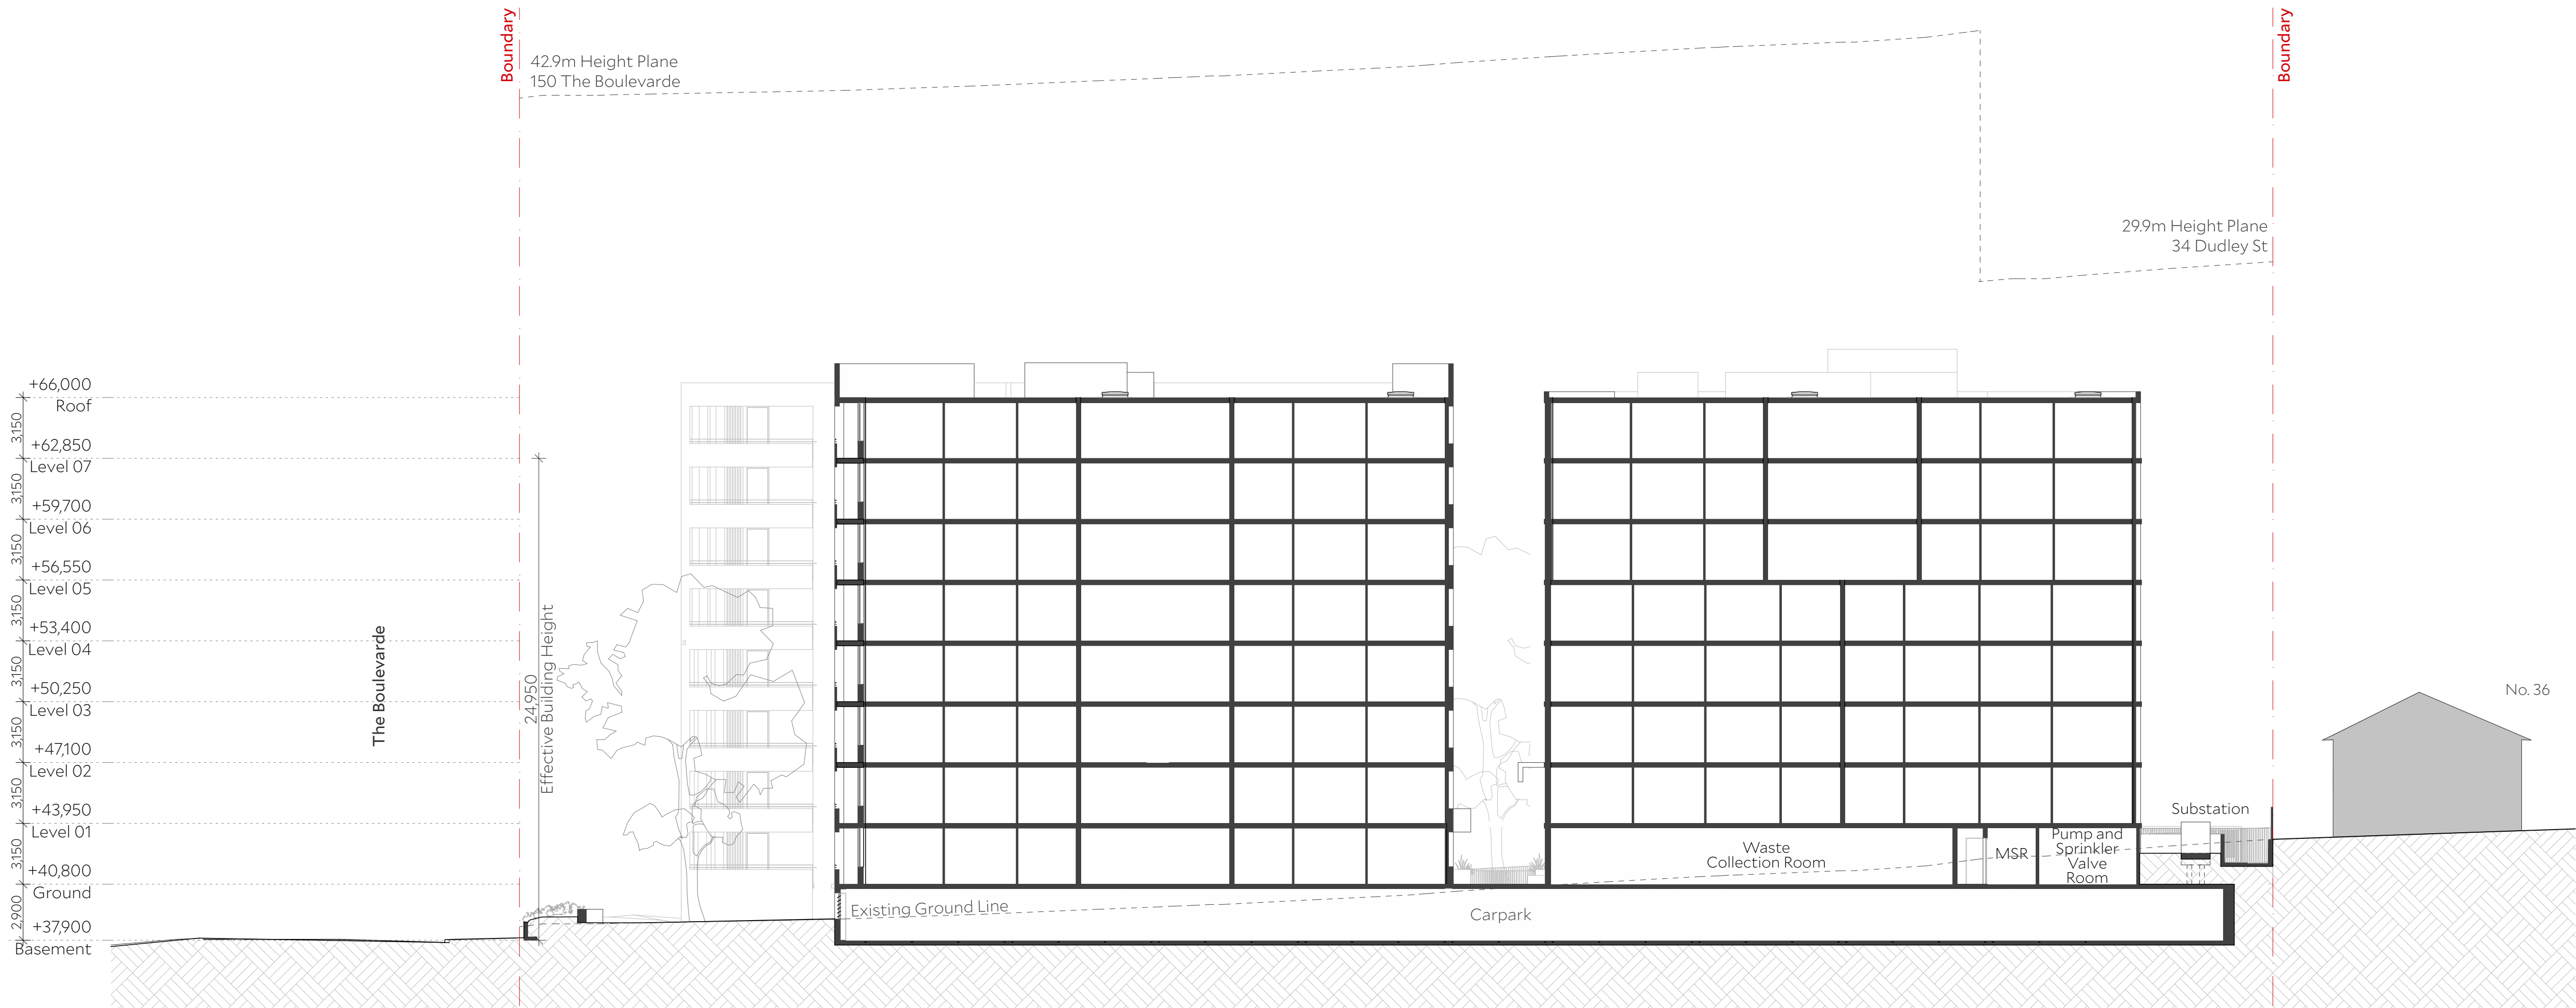

1 Section 1  
1:200

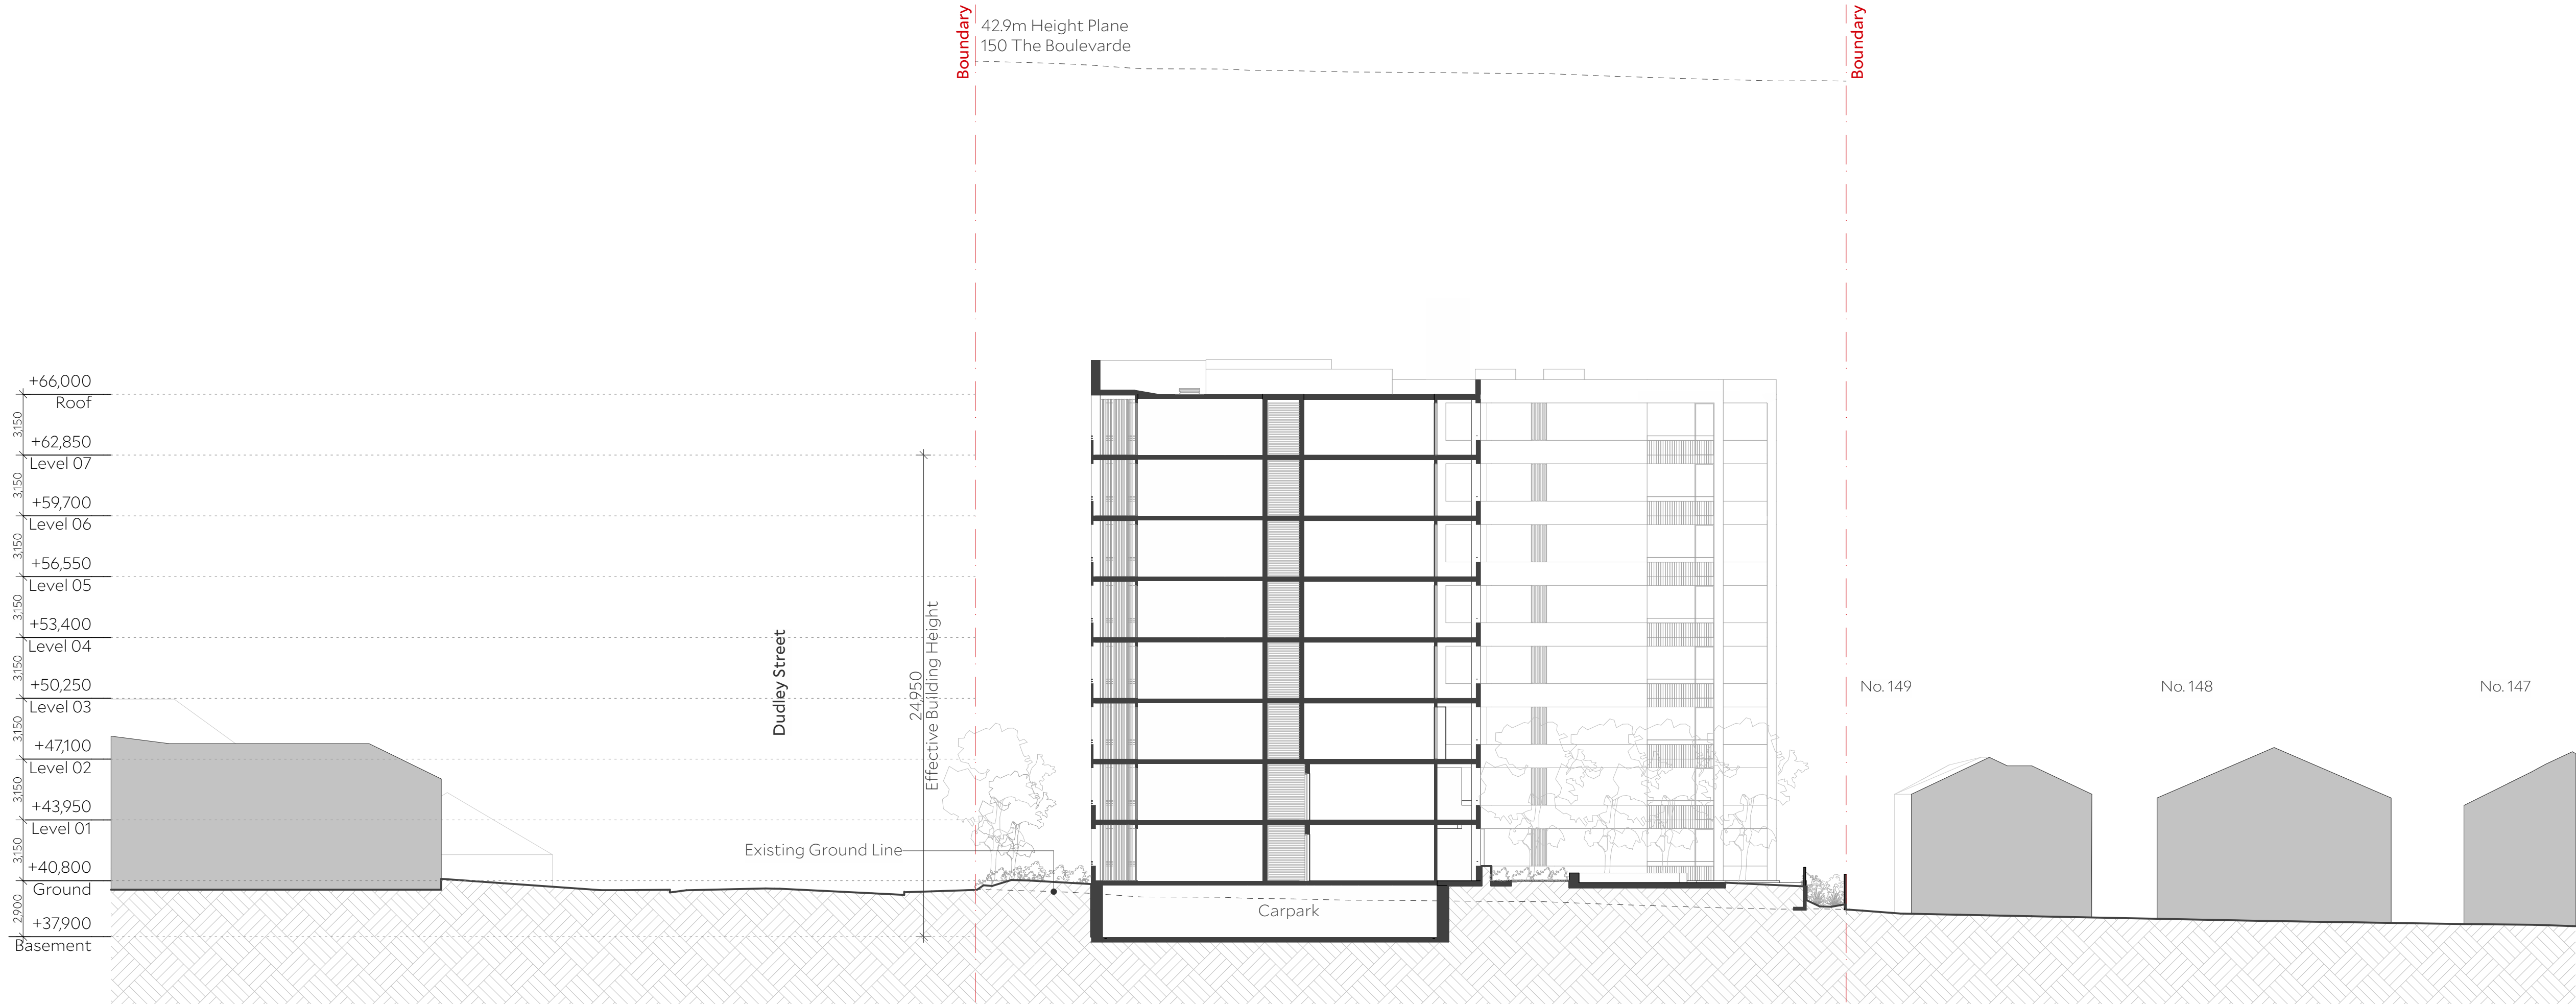

2 Section 2  
1:200

Architect Collins and Turner Pty Ltd

Suite 6, Level 3, 11-17 Buckingham St  
Surry Hills NSW 2010 Australia  
telephone +612 9356 3217  
info@collinsandturner.com  
collinsandturner.com

Registered Architect in NSW  
Penelope Collins ARB 7342

| Notes                             | 01 Do not scale; dimensions govern<br>02 All dimensions are in millimeters<br>03 All dimensions to be verified on site<br>04 Collins and Turner is to be notified of any discrepancies |
|-----------------------------------|---|
| Copyright Collins and Turner 2025 |   |

| Scale | 1:200 @ A1 |
|-------|------------|
|       | 0 5 10m 15 |

Legend

| No | Date      | By | Note            |
|----|-----------|----|-----------------|
| A  | 22/9/2025 | DC | For Information |

| Client | Homes NSW<br>4 Parramatta Square<br>Parramatta NSW 2150 |
|--------|---------------------------------------------------------|
|--------|---------------------------------------------------------|


| Key Plan | North |
|----------|-------|
|          |       |

| Project | Affordable Housing<br>Development<br>SSD-83256463<br>150 The Boulevard and<br>34 Dudley Street<br>Punchbowl, NSW |
|---------|---|
|---------|---|


| Drawing Title | Section 1 and 2 |
|---------------|-----------------|
|---------------|-----------------|

| Drawing number+ revision | A_SSDA_301 | A |
|--------------------------|------------|---|
|--------------------------|------------|---|



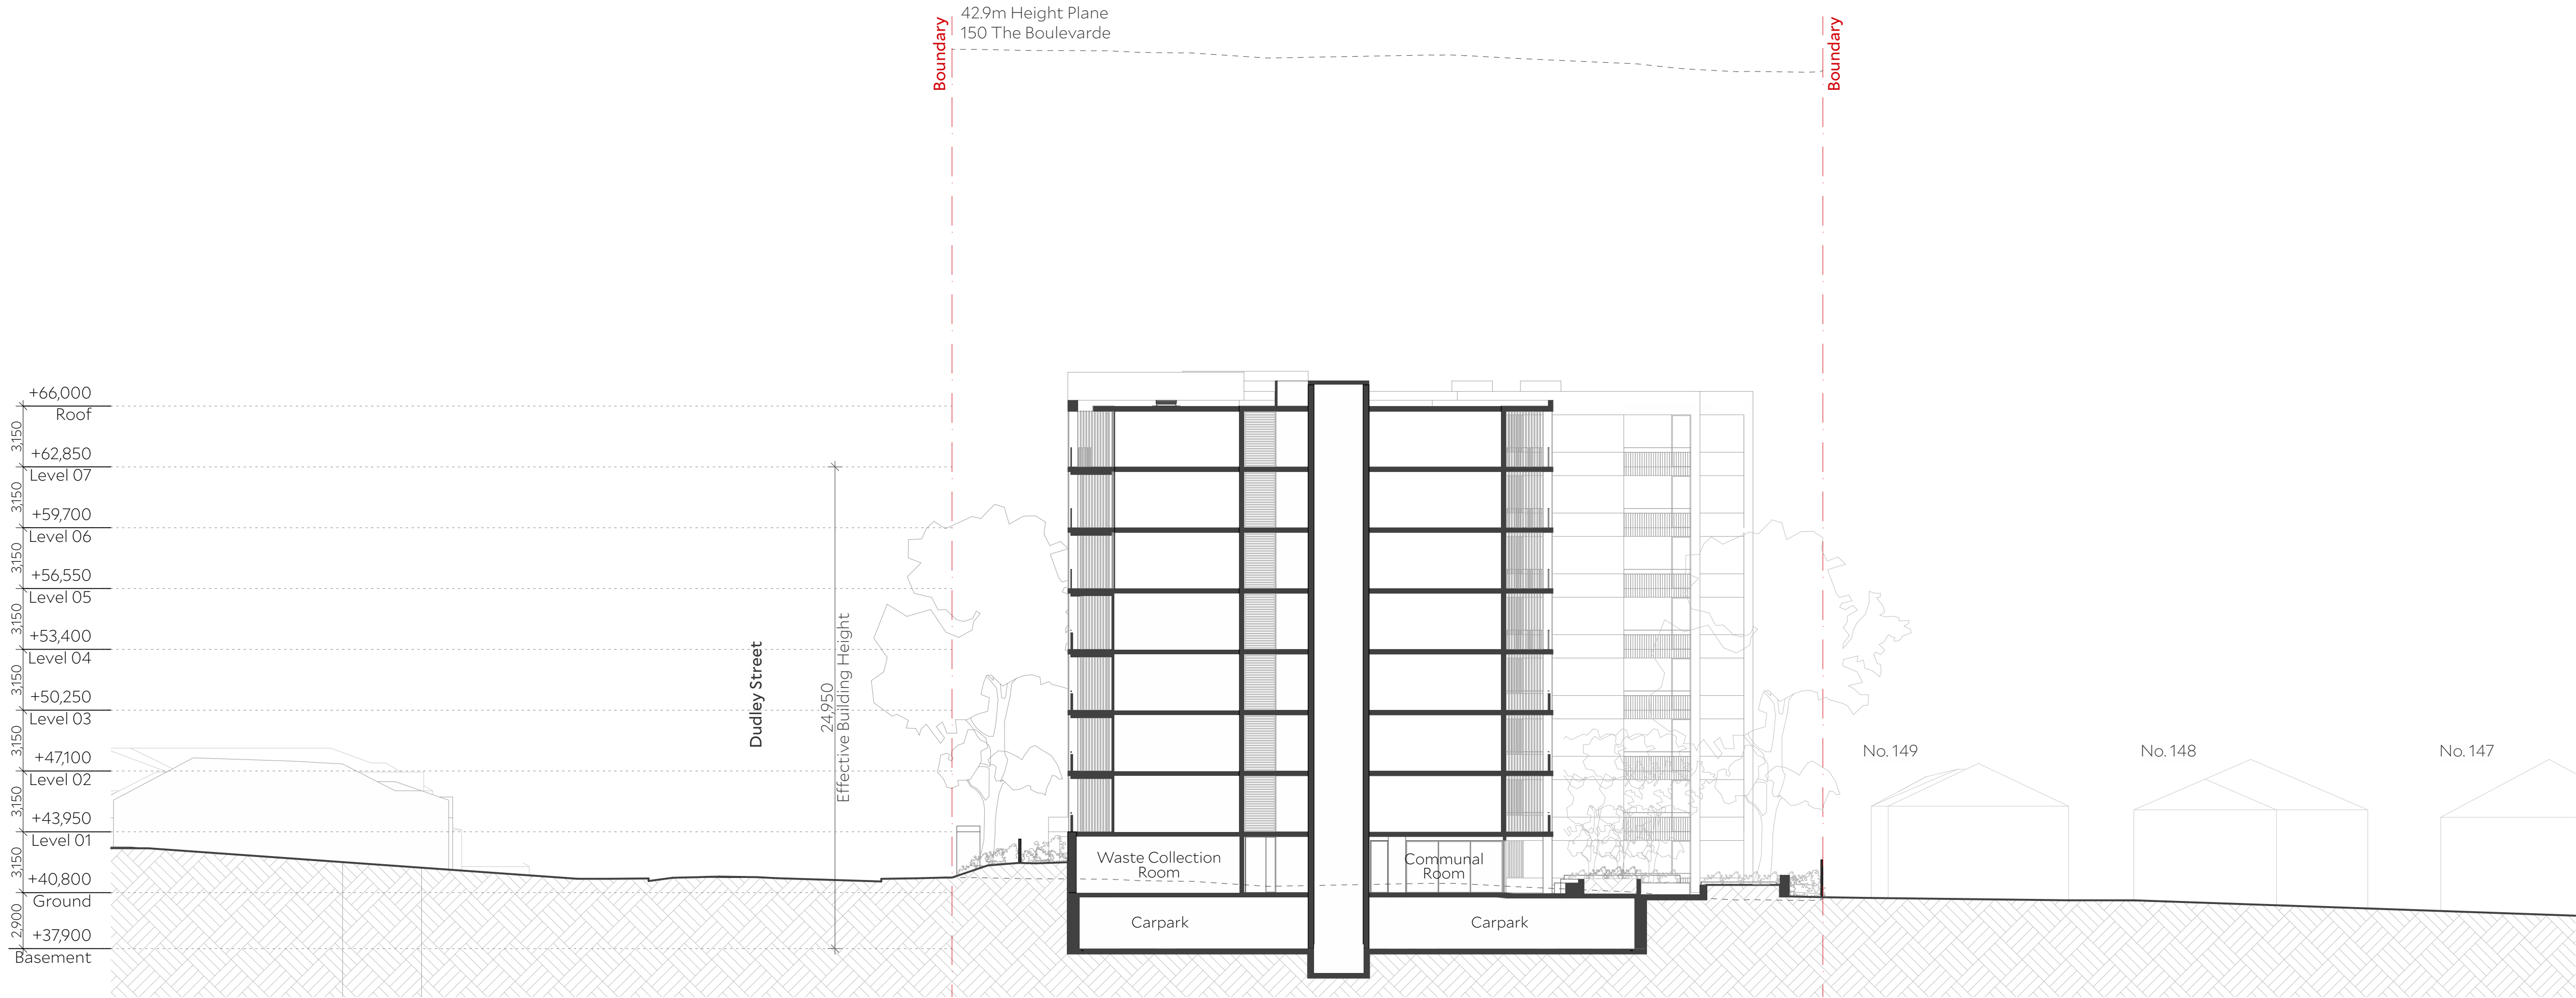

1 Section 3  
1:200

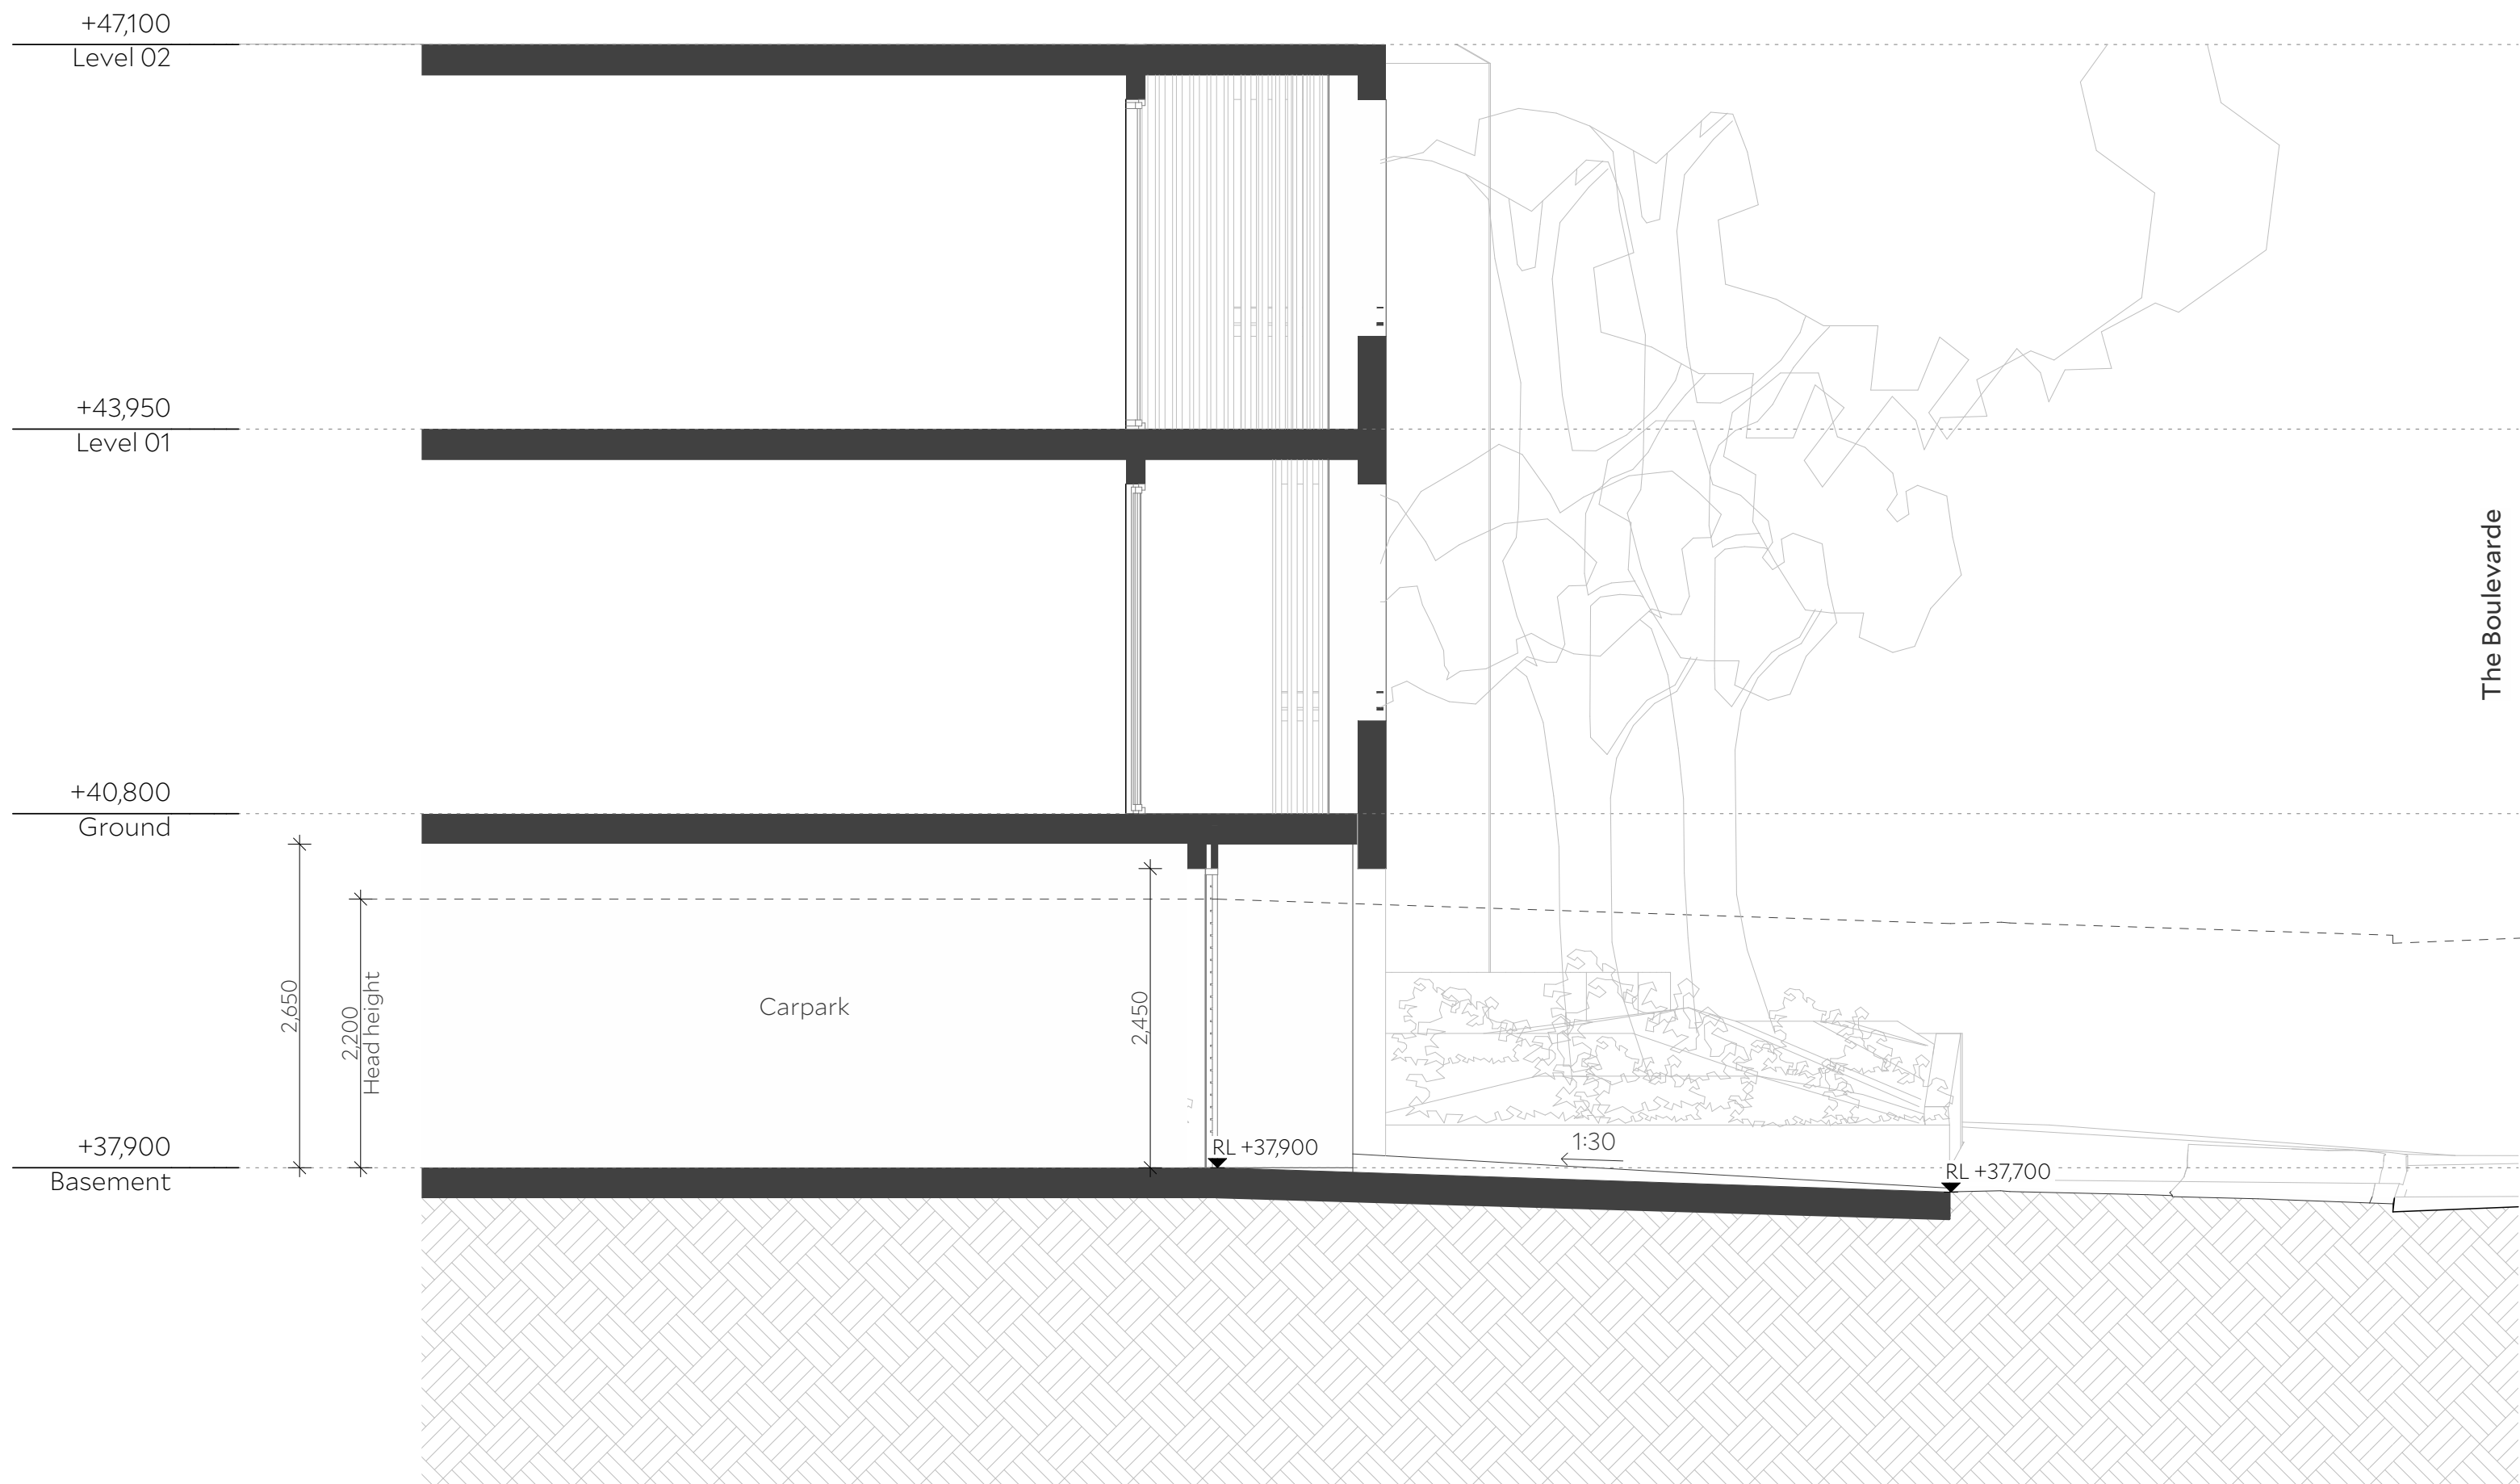

2 Section 4 - Driveway  
1:50

Architect Collins and Turner Pty Ltd

Suite 6, Level 3, 11-17 Buckingham St  
Surry Hills NSW 2010 Australia  
telephone +612 9356 3217  
info@collinsandturner.com  
collinsandturner.com

Registered Architect in NSW  
Penelope Collins ARB 7342

Notes

- 01 Do not scale; dimensions govern
- 02 All dimensions are in millimeters
- 03 All dimensions to be verified on site
- 04 Collins and Turner is to be notified of any discrepancies

Copyright Collins and Turner 2025

Scale 1:200, 1:50 @ A1

0 5 10m 15

Legend

| No | Date      | By | Note            |
|----|-----------|----|-----------------|
| A  | 22/9/2025 | DC | For Information |

Client Homes NSW  
4 Parramatta Square  
Parramatta NSW 2150


Key Plan North

Project Affordable Housing  
Development  
SSD-83256463  
150 The Boulevard and  
34 Dudley Street  
Punchbowl, NSW

Drawing Title Section 3 and 4

|                          |            |   |
|--------------------------|------------|---|
| Drawing number+ revision | A_SSDA_302 | A |
|--------------------------|------------|---|



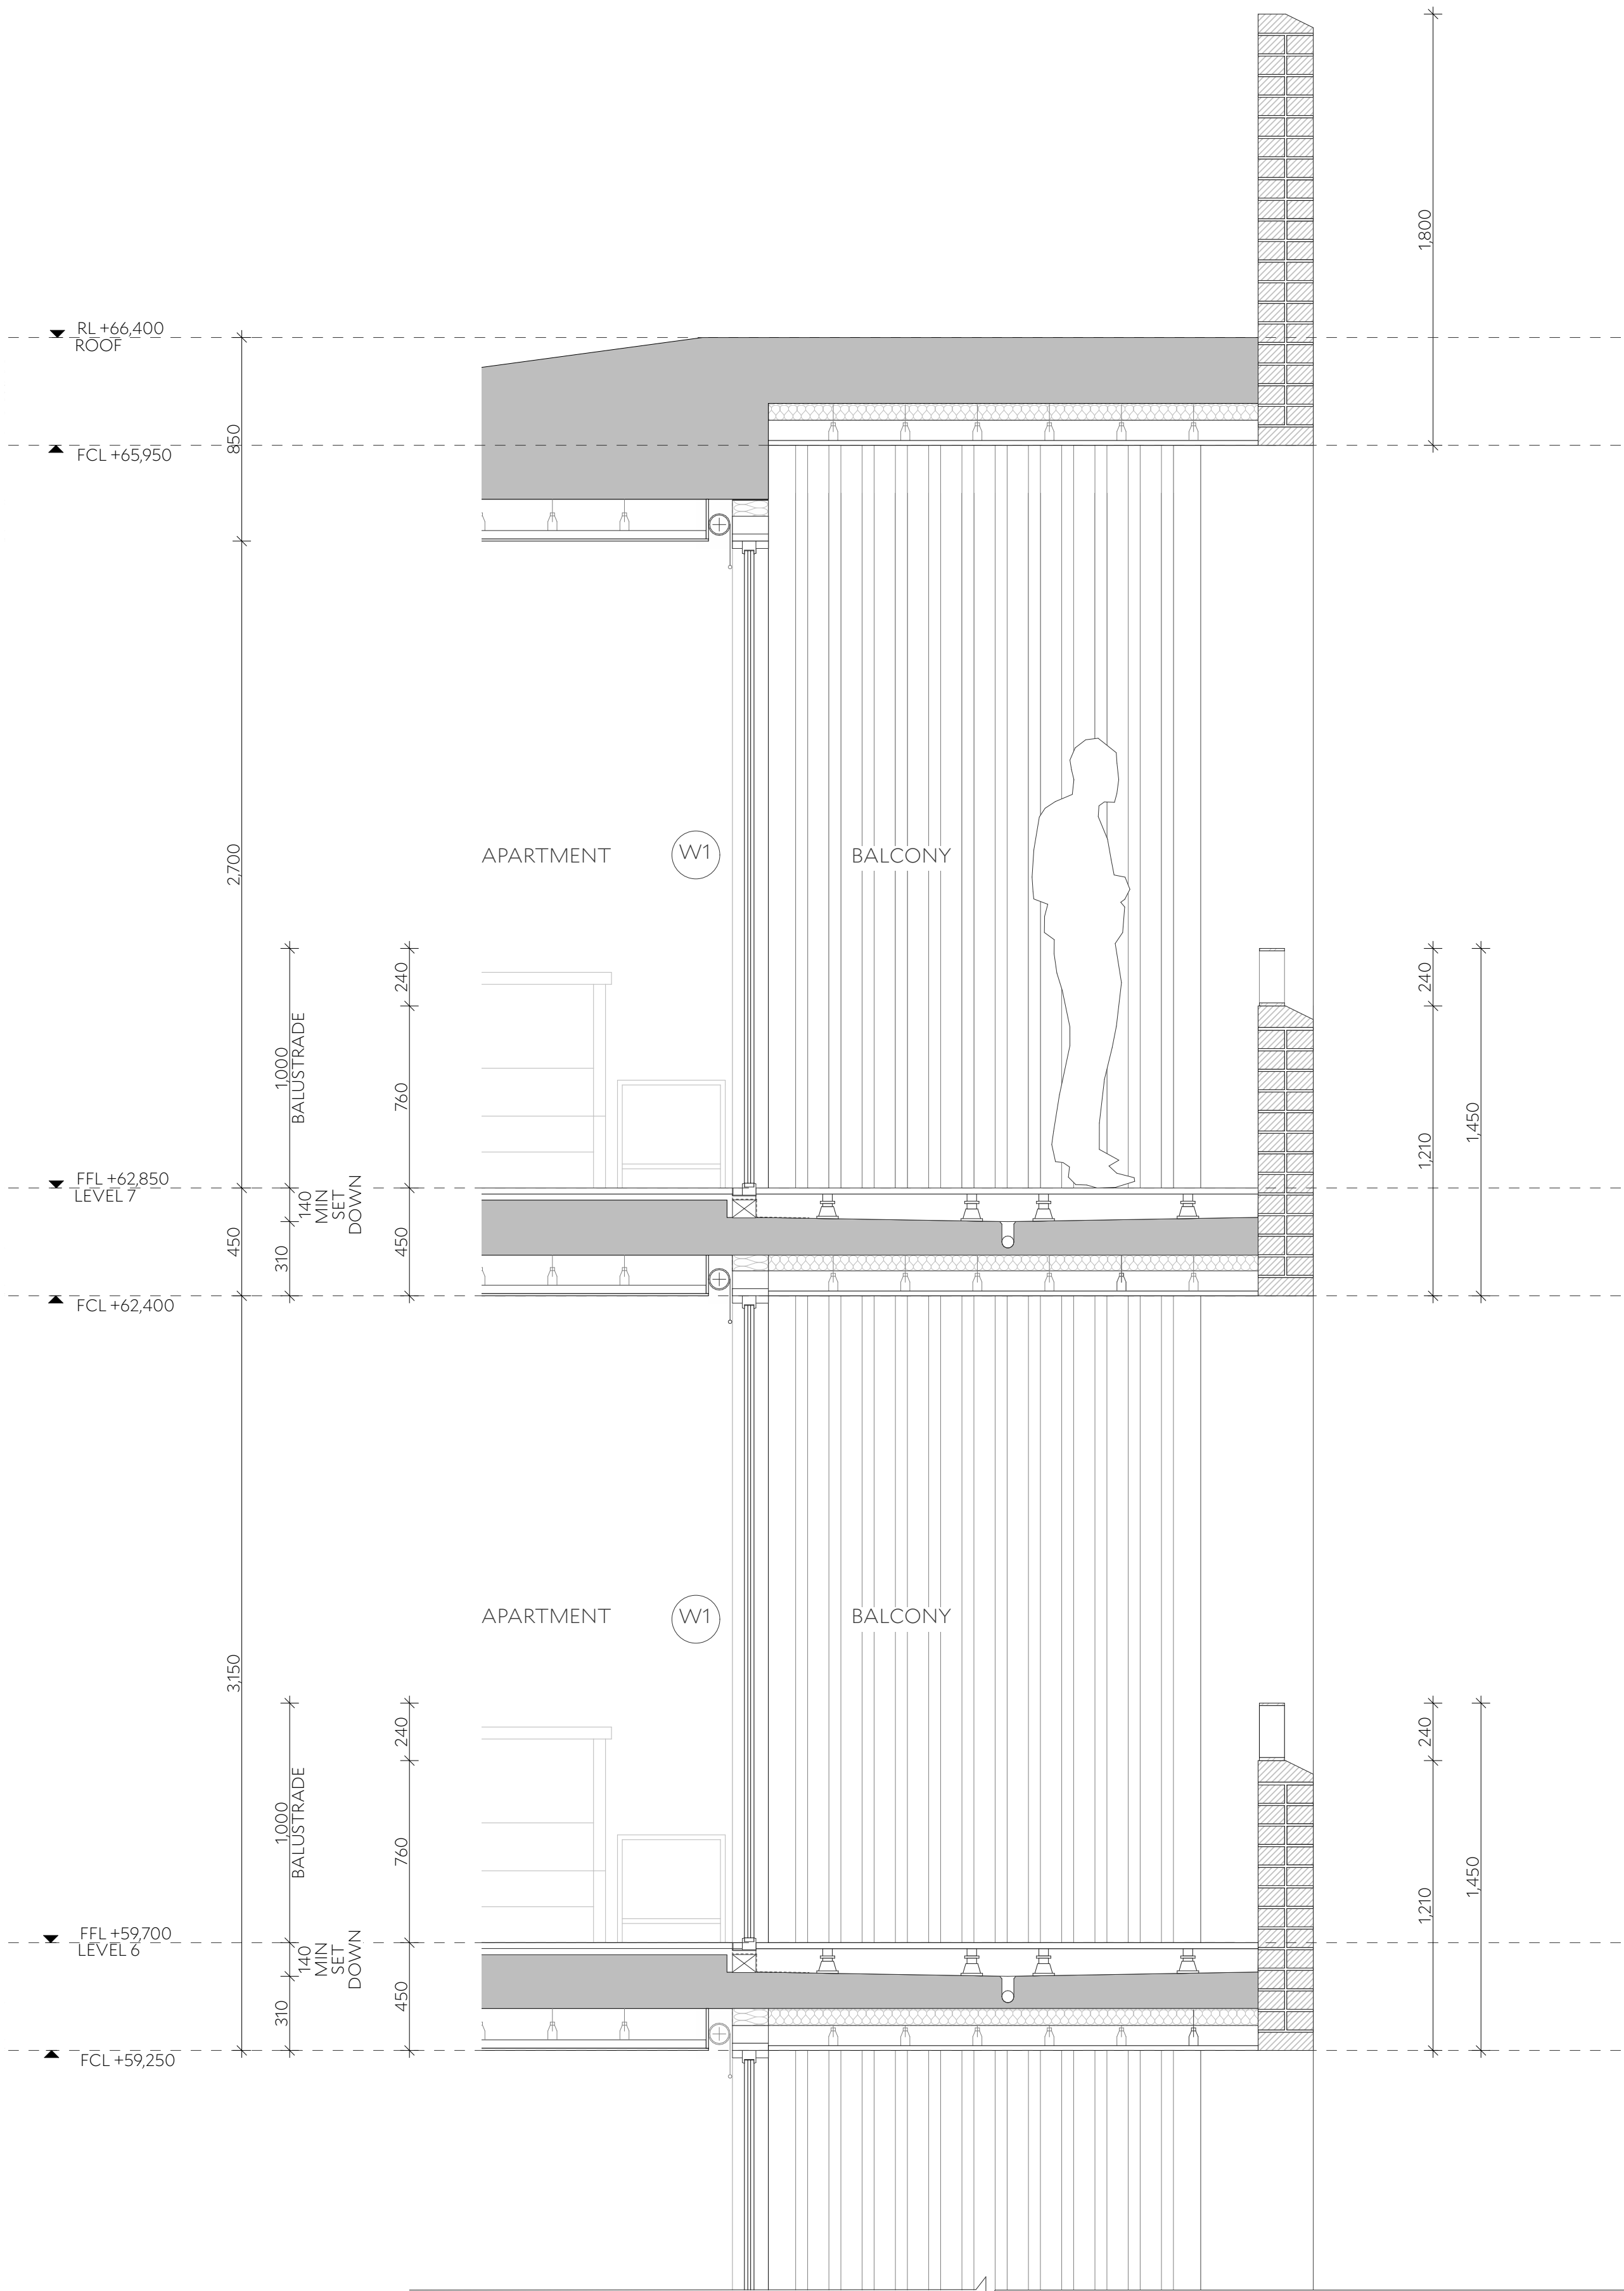

1 Facade Section  
1:20

|           |   |                                                           |  |
|-----------|---|-----------------------------------------------------------|--|
| Architect | Collins and Turner Pty Ltd   |                                                           |  |
|           | Suite 6, Level 3, 11-17 Buckingham St<br>Surry Hills NSW 2010 Australia<br>telephone +612 9356 3217<br>info@collinsandturner.com<br>collinsandturner.com |                                                           |  |
|           | Registered Architect in NSW<br>Penelope Collins ARB 7342                                                                                                 |                                                           |  |
|           |   |                                                           |  |
|           |   |                                                           |  |
| Notes     | 01   | Do not scale; dimensions govern                           |  |
|           | 02   | All dimensions are in millimeters                         |  |
|           | 03   | All dimensions to be verified on site                     |  |
|           | 04   | Collins and Turner is to be notified of any discrepancies |  |
|           | Copyright Collins and Turner 2025   |                                                           |  |
| Scale     |   |                                                           |  |
|           | 1:20 @ A1   |                                                           |  |

Legend

| No | Date      | By | Note            |
|----|-----------|----|-----------------|
| A  | 22/9/2025 | DC | For Information |

|        |                                                         |
|--------|---------------------------------------------------------|
| Client | Homes NSW<br>4 Parramatta Square<br>Parramatta NSW 2150 |
|--------|---------------------------------------------------------|


|          |       |
|----------|-------|
| Key Plan | North |
|          |       |

|         |   |
|---------|---|
| Project | Affordable Housing<br>Development<br>SSD-83256463<br>150 The Boulevard and<br>34 Dudley Street<br>Punchbowl, NSW |
|---------|---|

|               |                |
|---------------|----------------|
| Drawing Title | Facade Details |
|---------------|----------------|

|                          |            |   |
|--------------------------|------------|---|
| Drawing number+ revision | A_SSDA_401 | A |
|--------------------------|------------|---|



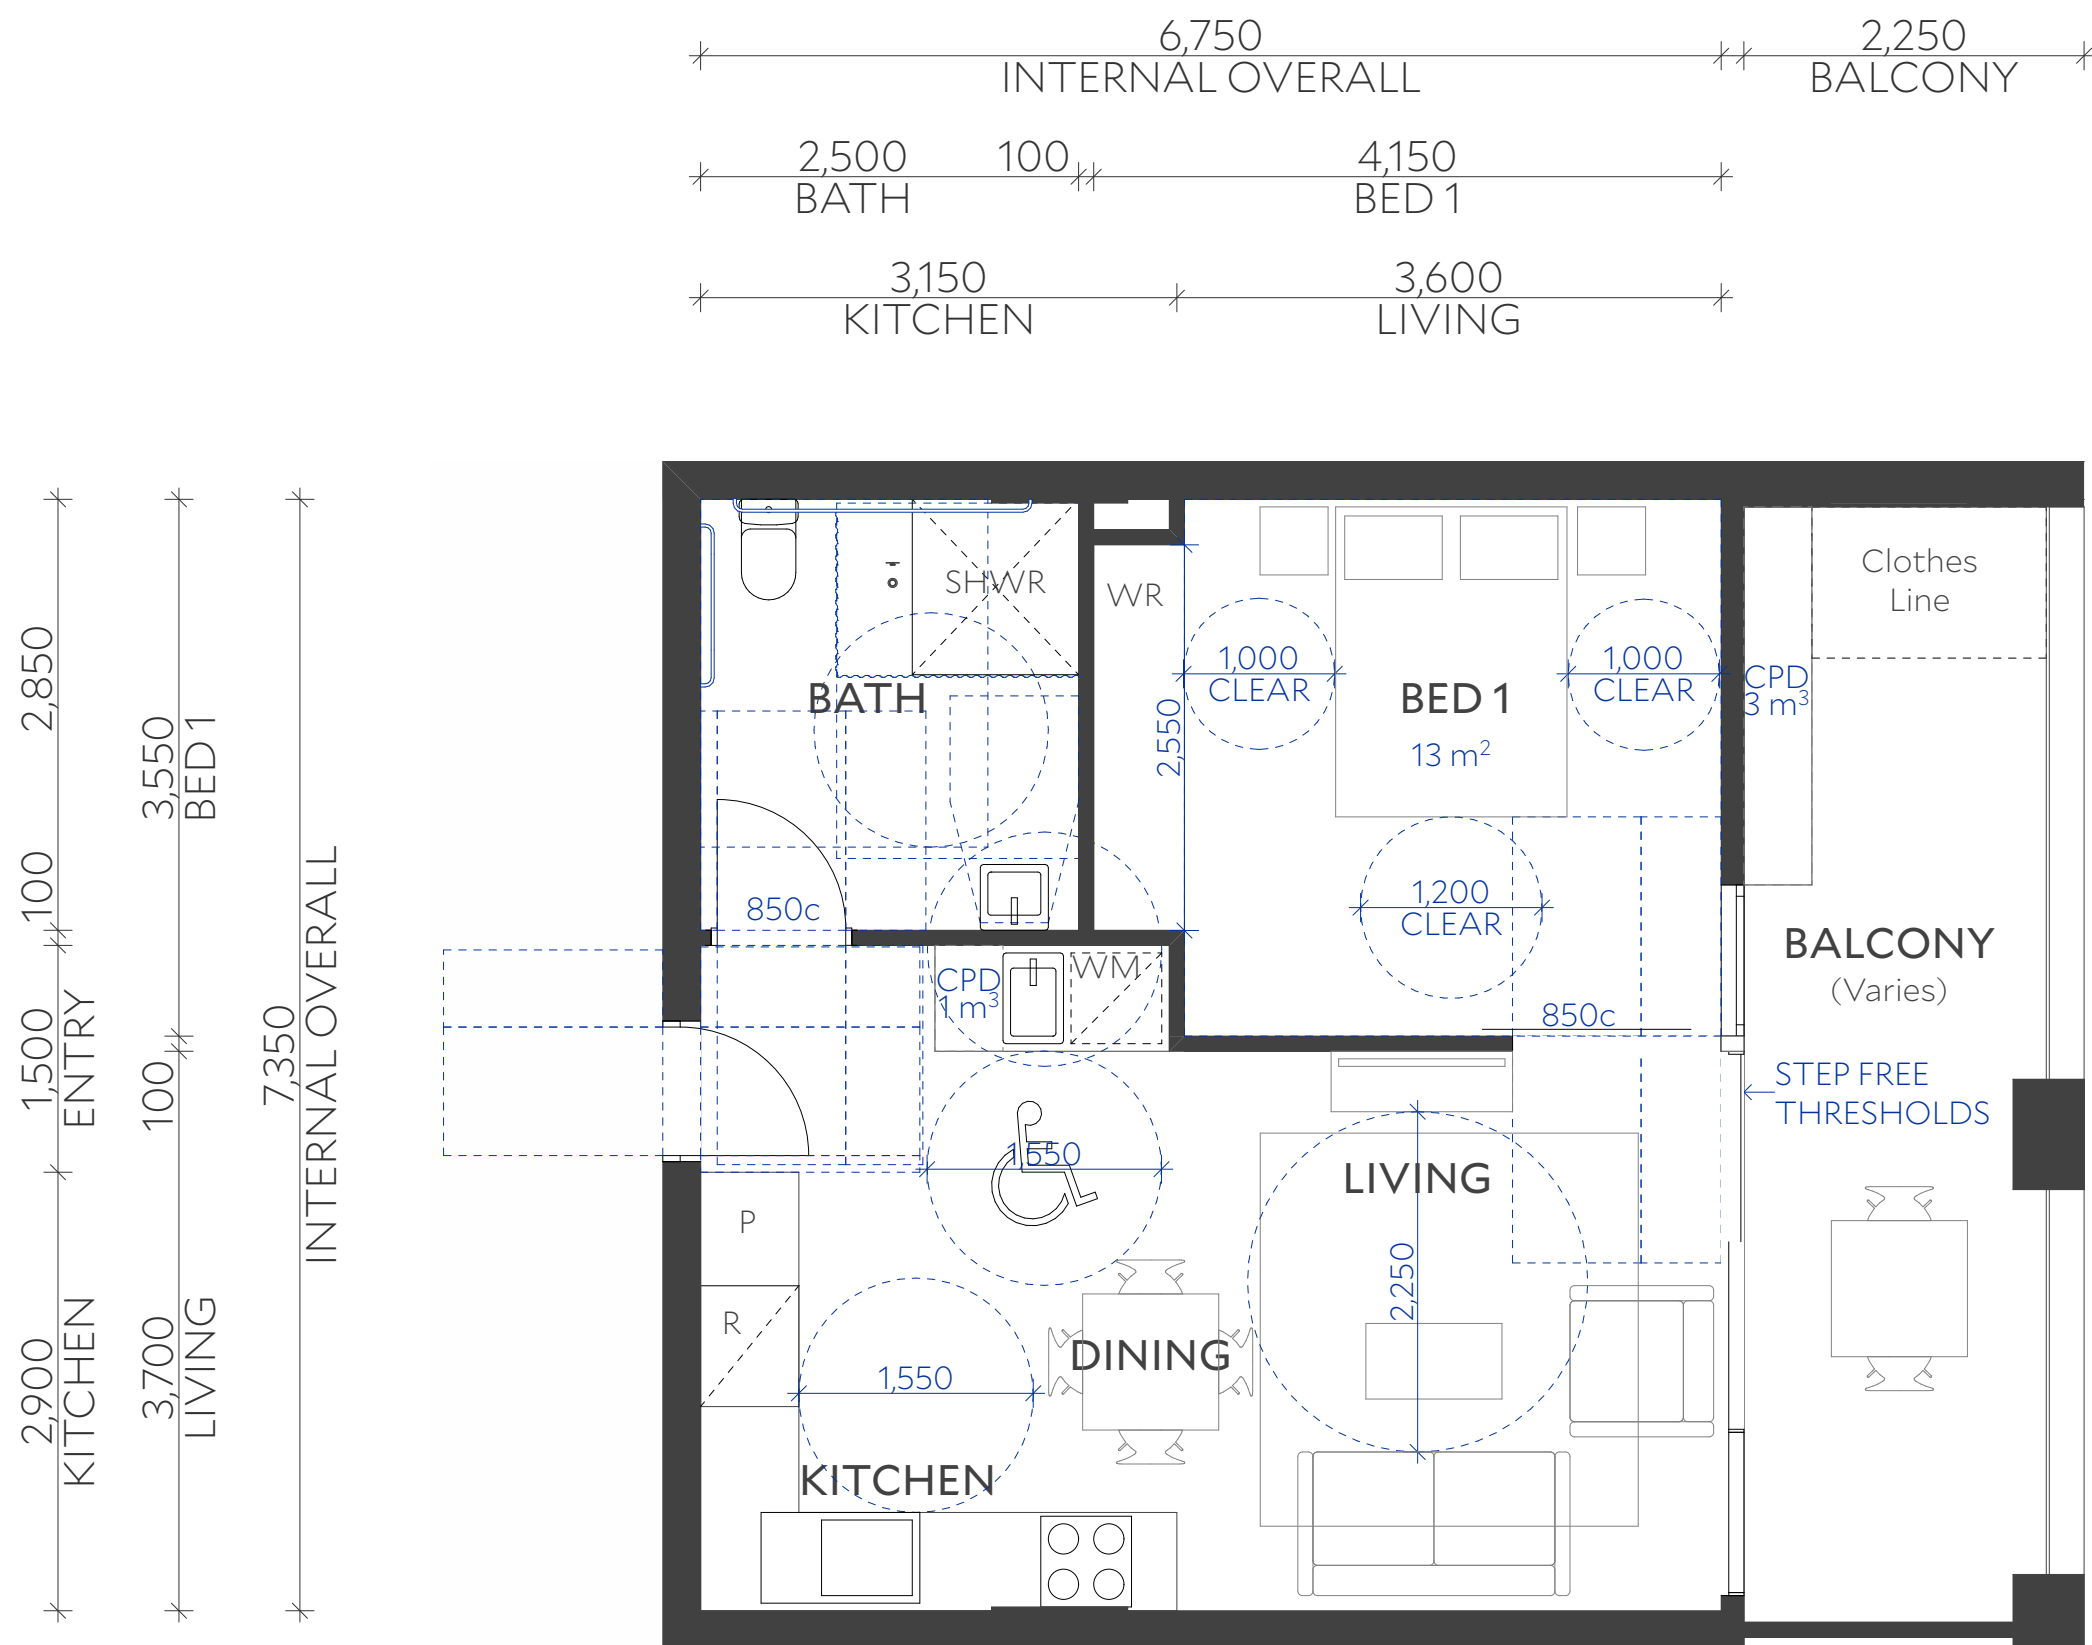

|           |   |                                                           |
|-----------|---|-----------------------------------------------------------|
| Architect | Collins and Turner Pty Ltd   |                                                           |
|           | Suite 6, Level 3, 11-17 Buckingham St<br>Surry Hills NSW 2010 Australia<br>telephone +612 9356 3217<br>info@collinsandturner.com<br>collinsandturner.com |                                                           |
|           | Registered Architect in NSW<br>Penelope Collins ARB 7342                                                                                                 |                                                           |
| Notes     | 01   | Do not scale; dimensions govern                           |
|           | 02   | All dimensions are in millimeters                         |
|           | 03   | All dimensions to be verified on site                     |
|           | 04   | Collins and Turner is to be notified of any discrepancies |
|           | Copyright Collins and Turner 2025   |                                                           |
| Scale     | 1:50 @ A1   |                                                           |

Legend

| No | Date      | By | Note            |
|----|-----------|----|-----------------|
| A  | 22/9/2025 | DC | For Information |

|        |                                            |
|--------|--------------------------------------------|
| Client | Homes NSW                                  |
|        | 4 Parramatta Square<br>Parramatta NSW 2150 |

|          |       |
|----------|-------|
| Key Plan | North |
|          |       |



|         |                                                                                            |
|---------|--------------------------------------------------------------------------------------------|
| Project | Affordable Housing                                                                         |
|         | Development<br>SSD-83256463<br>150 The Boulevard and<br>34 Dudley Street<br>Punchbowl, NSW |

|               |                        |  |
|---------------|------------------------|--|
| Drawing Title | Apartment Detail Plans |  |
|---------------|------------------------|--|

|                          |            |   |
|--------------------------|------------|---|
| Drawing number+ revision | A_SSDA_411 | A |
|--------------------------|------------|---|

| Apartment Type                       | 1B_1   |
|--------------------------------------|---|
| Apartment Type                       | 1 Bedroom   |
| Internal Area                        | 50 m <sup>2</sup>   |
| Balcony Area                         | Varies >10 m <sup>2</sup>   |
| Internal Storage Volume              | 4 m <sup>3</sup>   |
| External Storage Volume              | 3 m <sup>3</sup>   |
| ABCB Livable Housing Design Standard | Beyond minimum voluntary standard   |
| Housing SEPP Schedule 4 Adaptable    | Yes   |
| Apartment No.                        | A.101, A.201, A.301, A.401, A.501, A.601, A.701, A.102, A.202, A.302, A.402, A.502, A.602, A.702, A.208, A.308, A.408, A.508, A.608, A.708, A.209, A.309, A.409, A.509, A.609, A.709, B.304, B.404, B.504, B.604, B.704 |



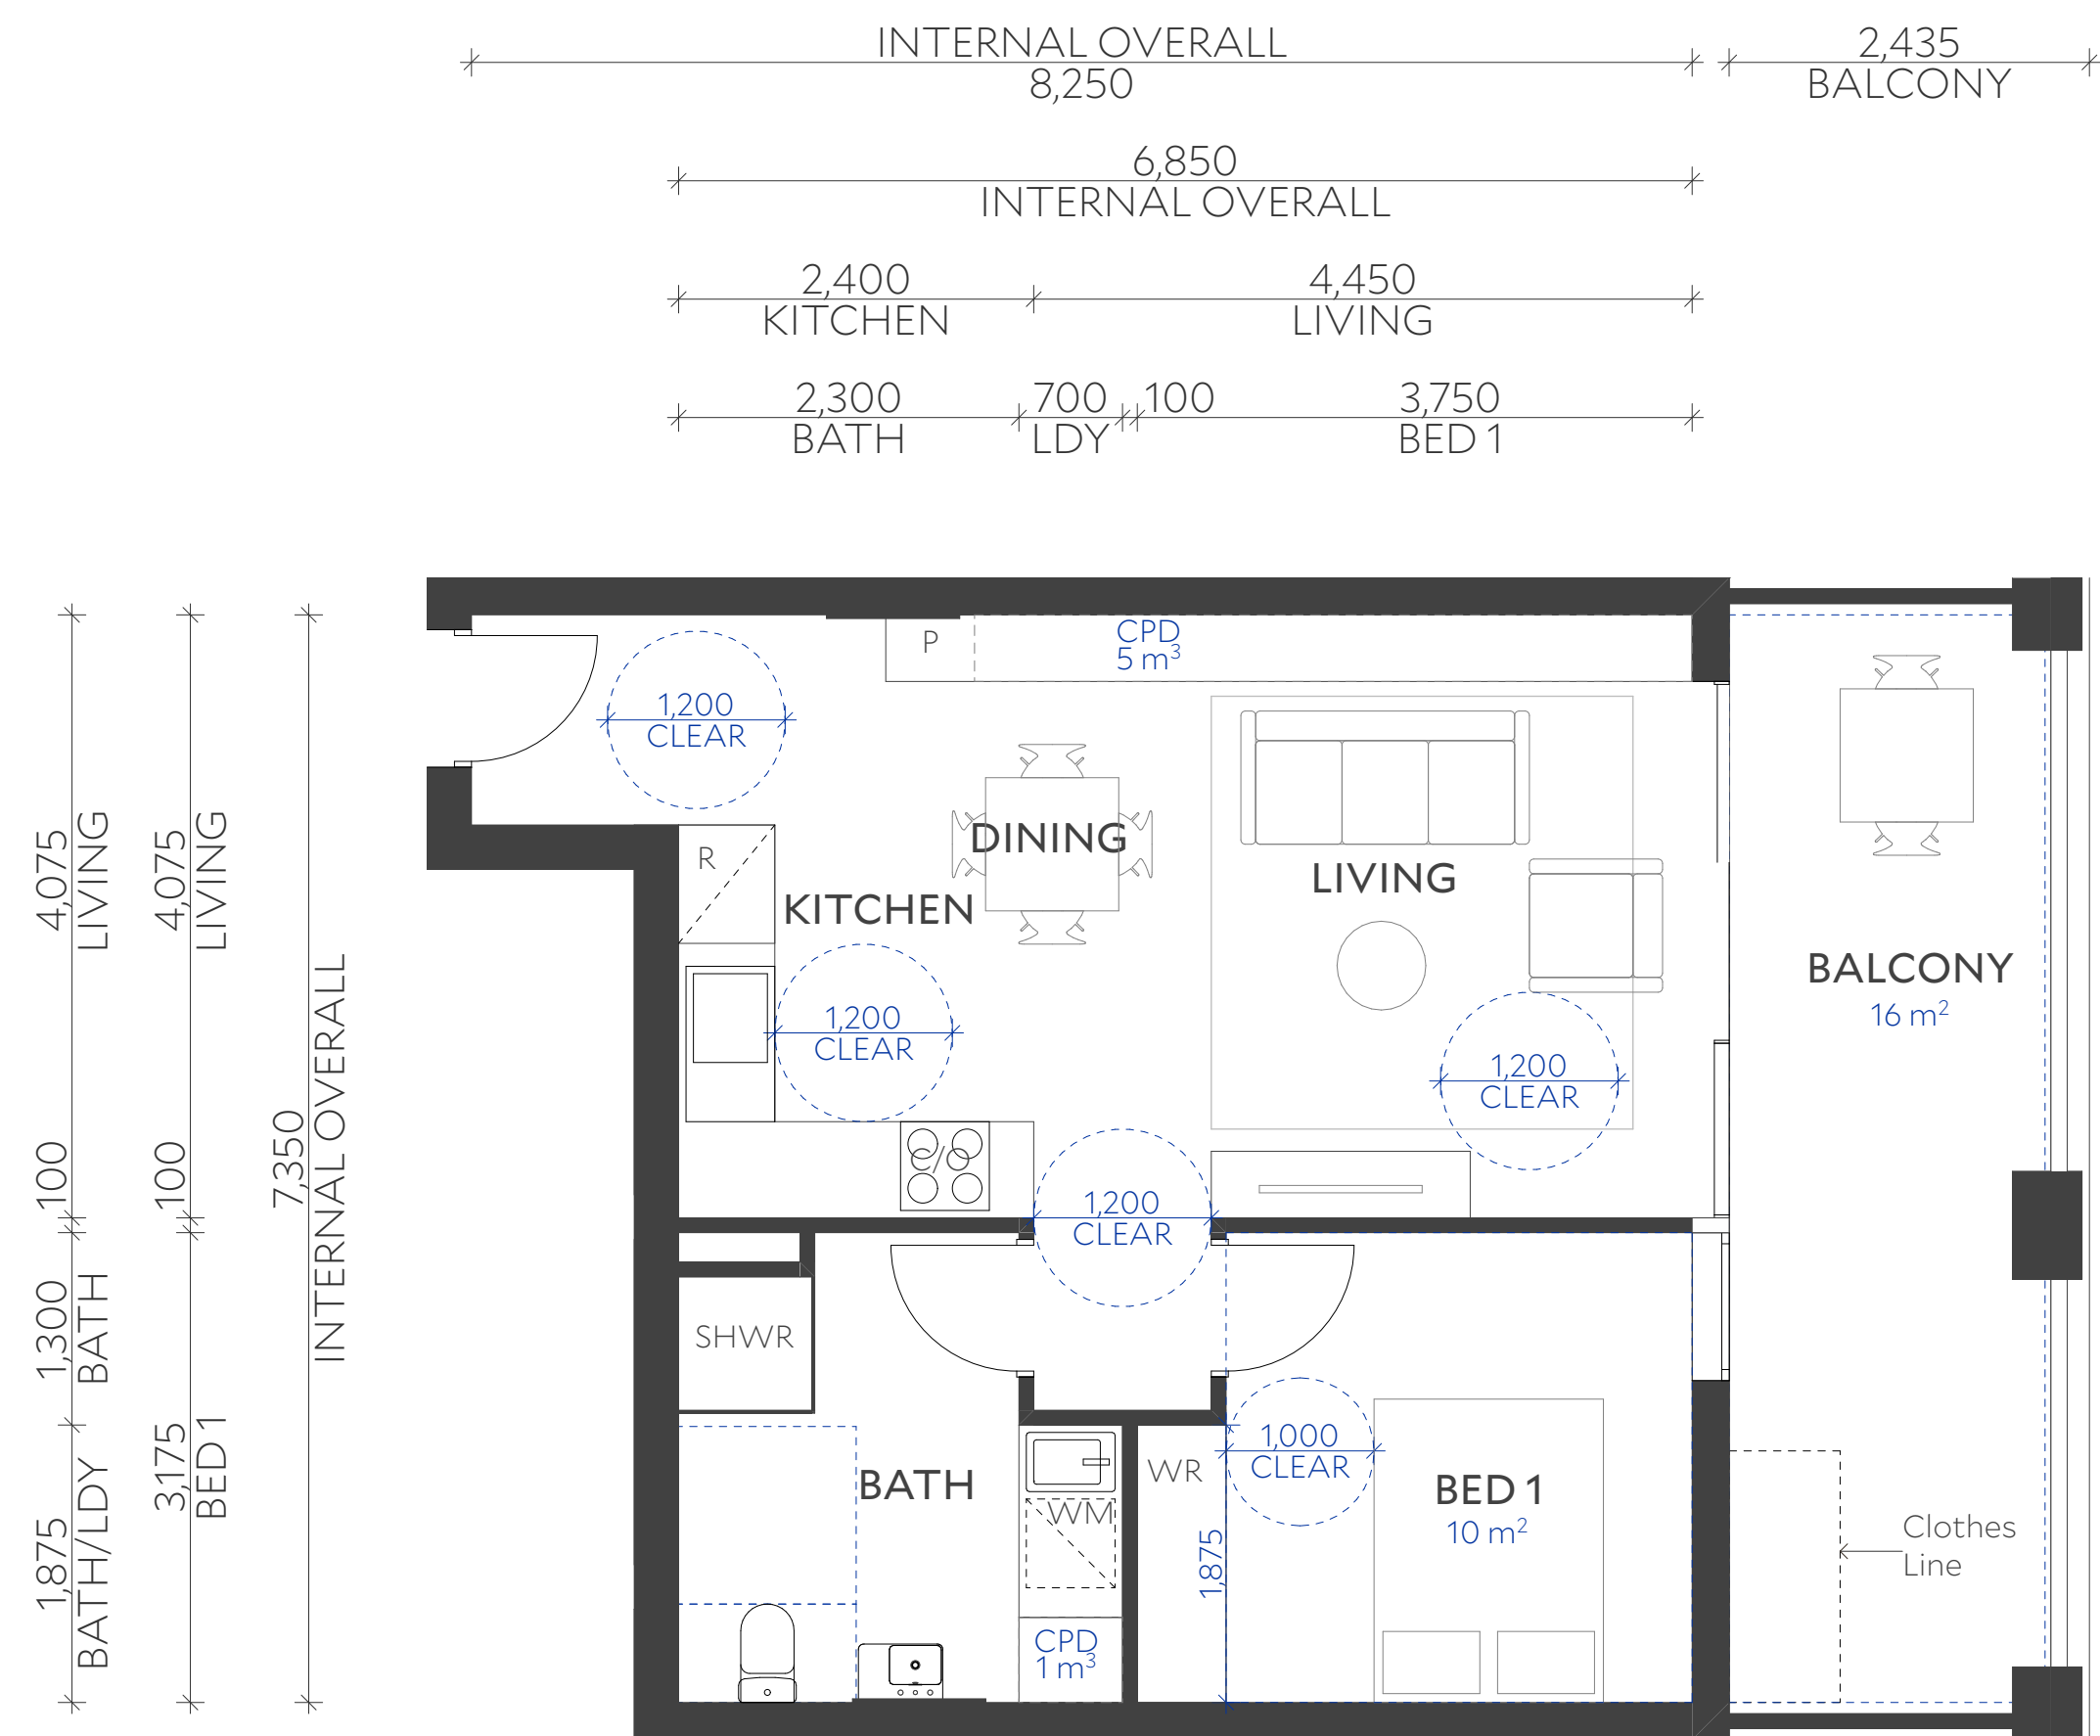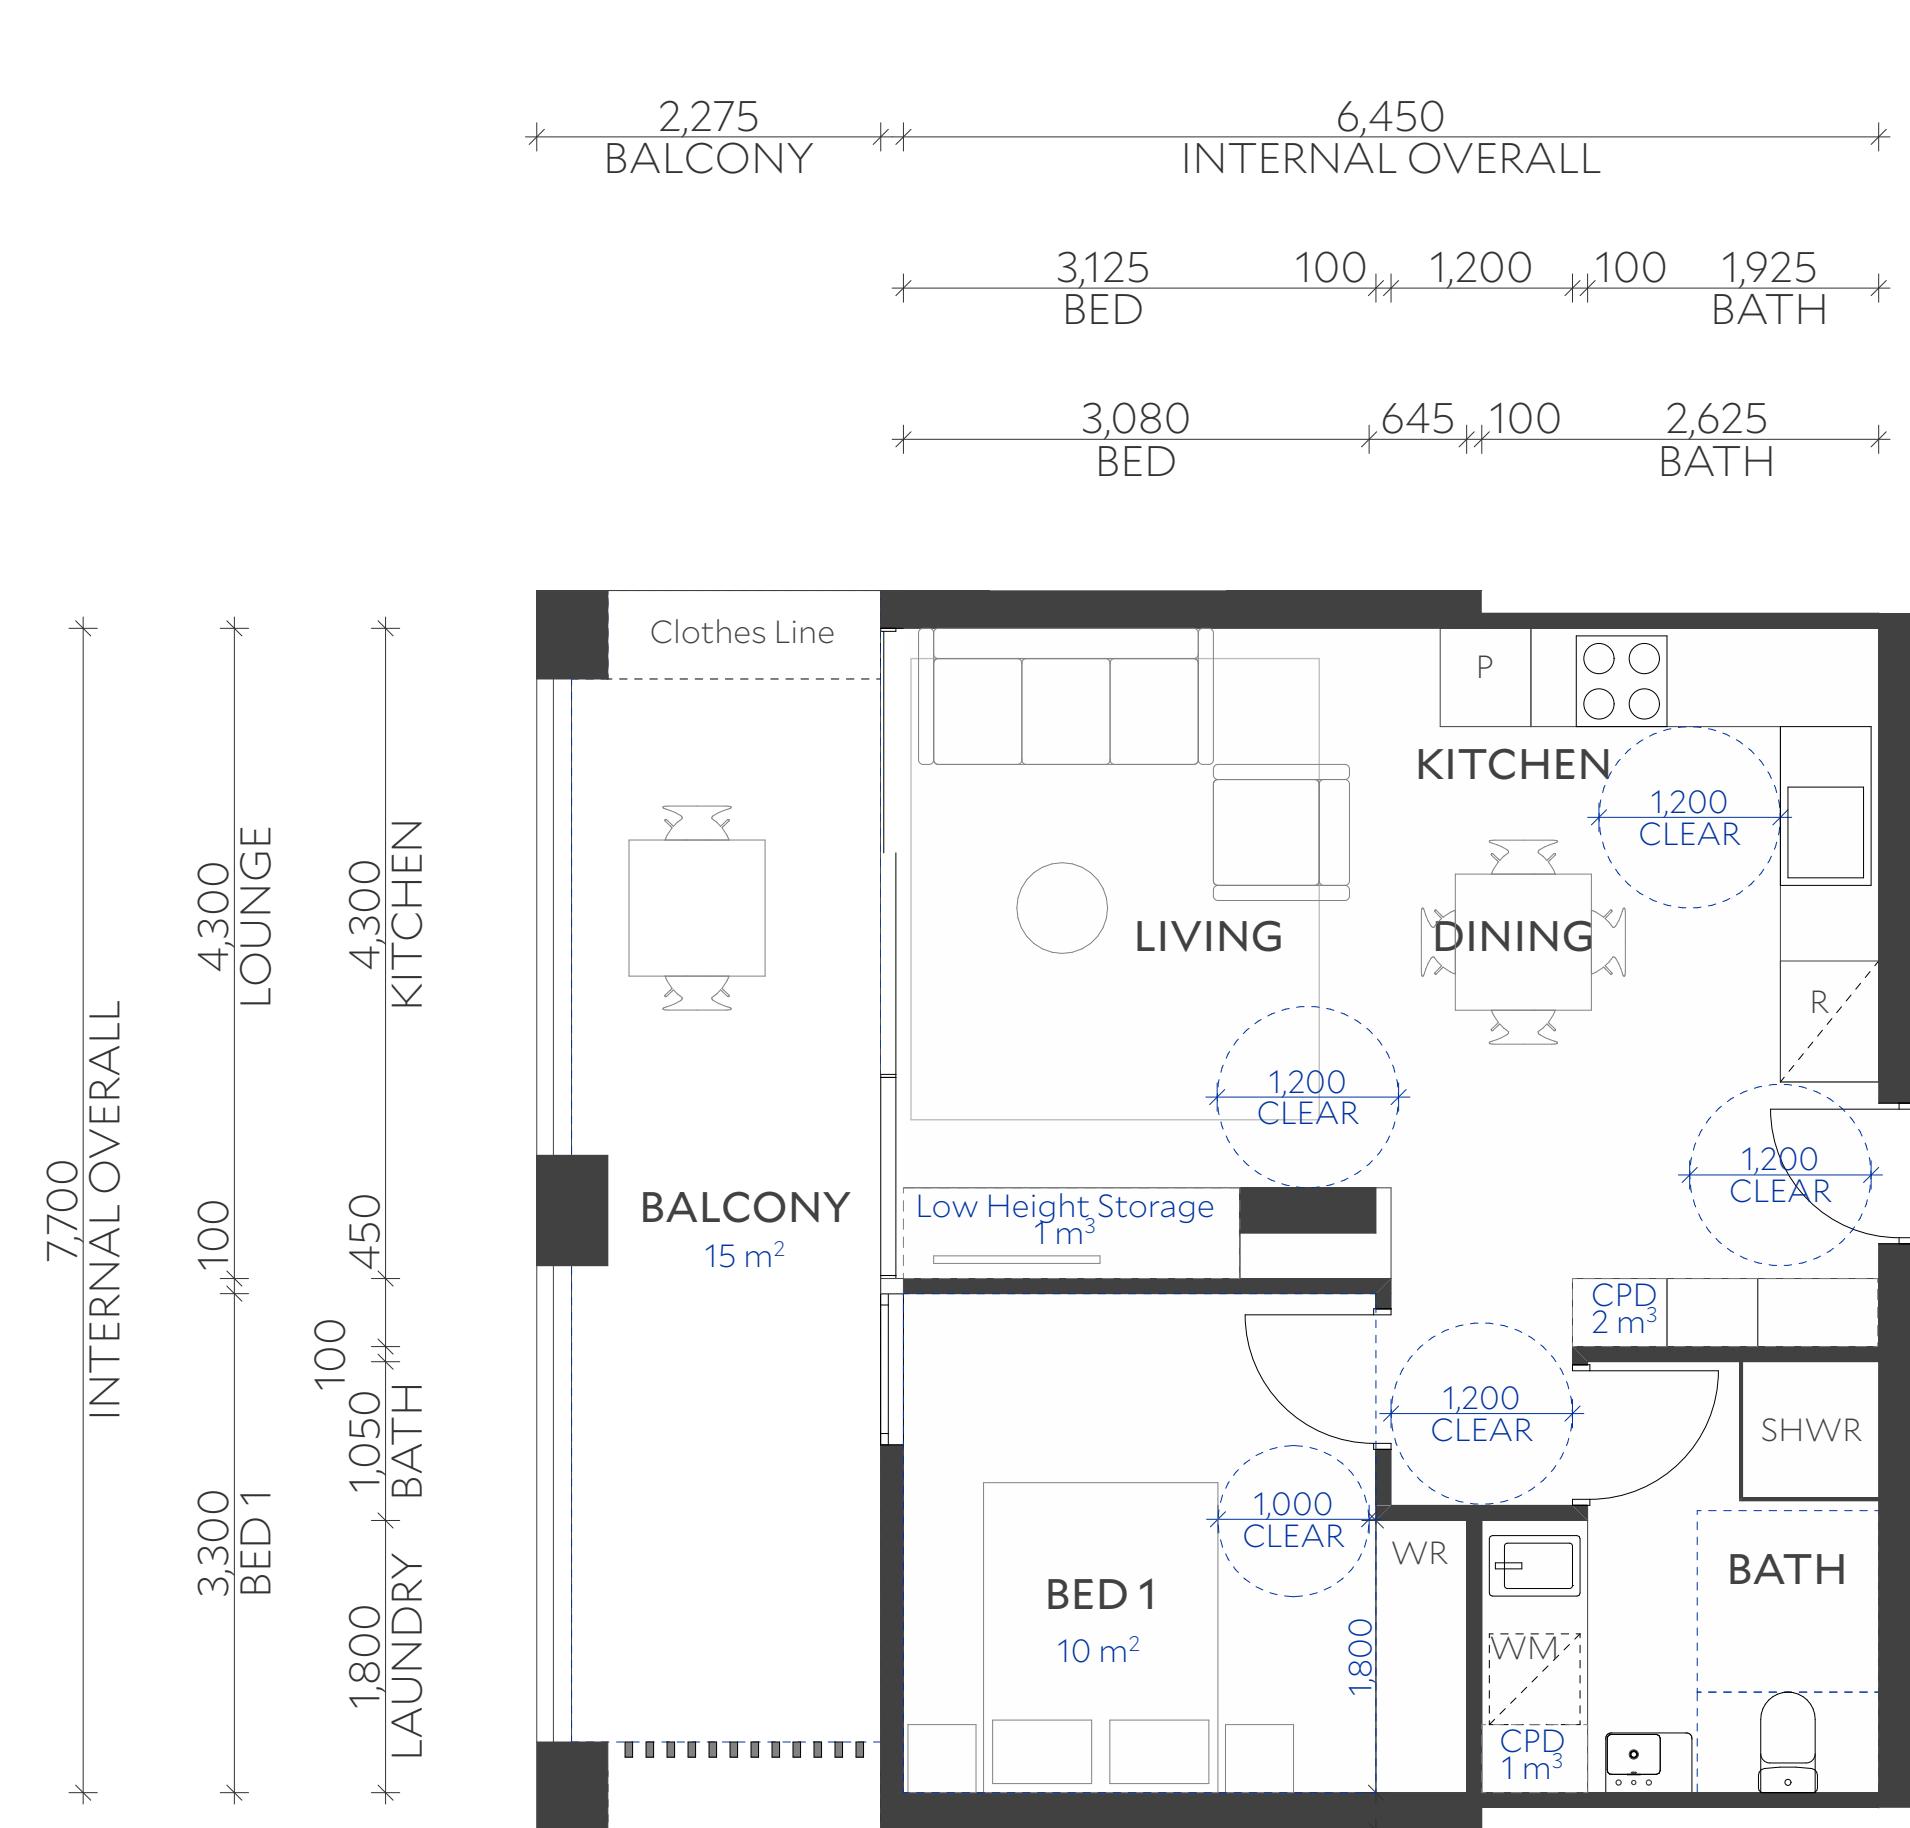

| Apartment Type                       | 1B_2                                                                        |
|--------------------------------------|-----------------------------------------------------------------------------|
| Apartment Type                       | 1 Bedroom                                                                   |
| Internal Area                        | 50 m <sup>2</sup>                                                           |
| Balcony Area                         | 15 m <sup>2</sup>                                                           |
| Internal Storage Volume              | 4 m <sup>3</sup>                                                            |
| External Storage Volume              | 3 m <sup>3</sup>                                                            |
| ABCB Livable Housing Design Standard | Beyond minimum voluntary standard                                           |
| Housing SEPP Schedule 4 Adaptable    | No                                                                          |
| Apartment No.                        | A.G04, A.105, A.205, A.305, A.405, A.505, A.605, A.705, B.506, B.606, B.706 |

| Apartment Type                       | 1B_3                                                                                              |
|--------------------------------------|---------------------------------------------------------------------------------------------------|
| Apartment Type                       | 1 Bedroom                                                                                         |
| Internal Area                        | 52 m <sup>2</sup>                                                                                 |
| Balcony Area                         | 16 m <sup>2</sup>                                                                                 |
| Internal Storage Volume              | 6 m <sup>3</sup>                                                                                  |
| External Storage Volume              | 0 m <sup>3</sup>                                                                                  |
| ABCB Livable Housing Design Standard | Beyond minimum voluntary standard                                                                 |
| Housing SEPP Schedule 4 Adaptable    | No                                                                                                |
| Apartment No.                        | B.102, B.202, B.302, B.402, B.502, B.602, B.702, B.103, B.203, B.303, B.403, B.503, B.603, B.703, |

**Architect** Collins and Turner Pty Ltd  
Suite 6, Level 3, 11-17 Buckingham St  
Surry Hills NSW 2010 Australia  
telephone +612 9356 3217  
info@collinsandturner.com  
collinsandturner.com  
Registered Architect in NSW  
Penelope Collins ARB 7342

**Notes**  
01 Do not scale, dimensions govern  
02 All dimensions are in millimeters  
03 All dimensions to be verified on site  
04 Collins and Turner is to be notified of any discrepancies  
Copyright Collins and Turner 2025

**Scale** 1:50 @ A1

**Legend**

| No | Date      | By | Note            |
|----|-----------|----|-----------------|
| A  | 22/9/2025 | DC | For Information |

**Client** Homes NSW  
4 Parramatta Square  
Parramatta NSW 2150


**Key Plan** North

**Project** Affordable Housing Development  
SSD-83256463  
150 The Boulevard and  
34 Dudley Street  
Punchbowl, NSW

**Drawing Title** Apartment Detail Plans

|                          |            |   |
|--------------------------|------------|---|
| Drawing number+ revision | A_SSDA_412 | A |
|--------------------------|------------|---|



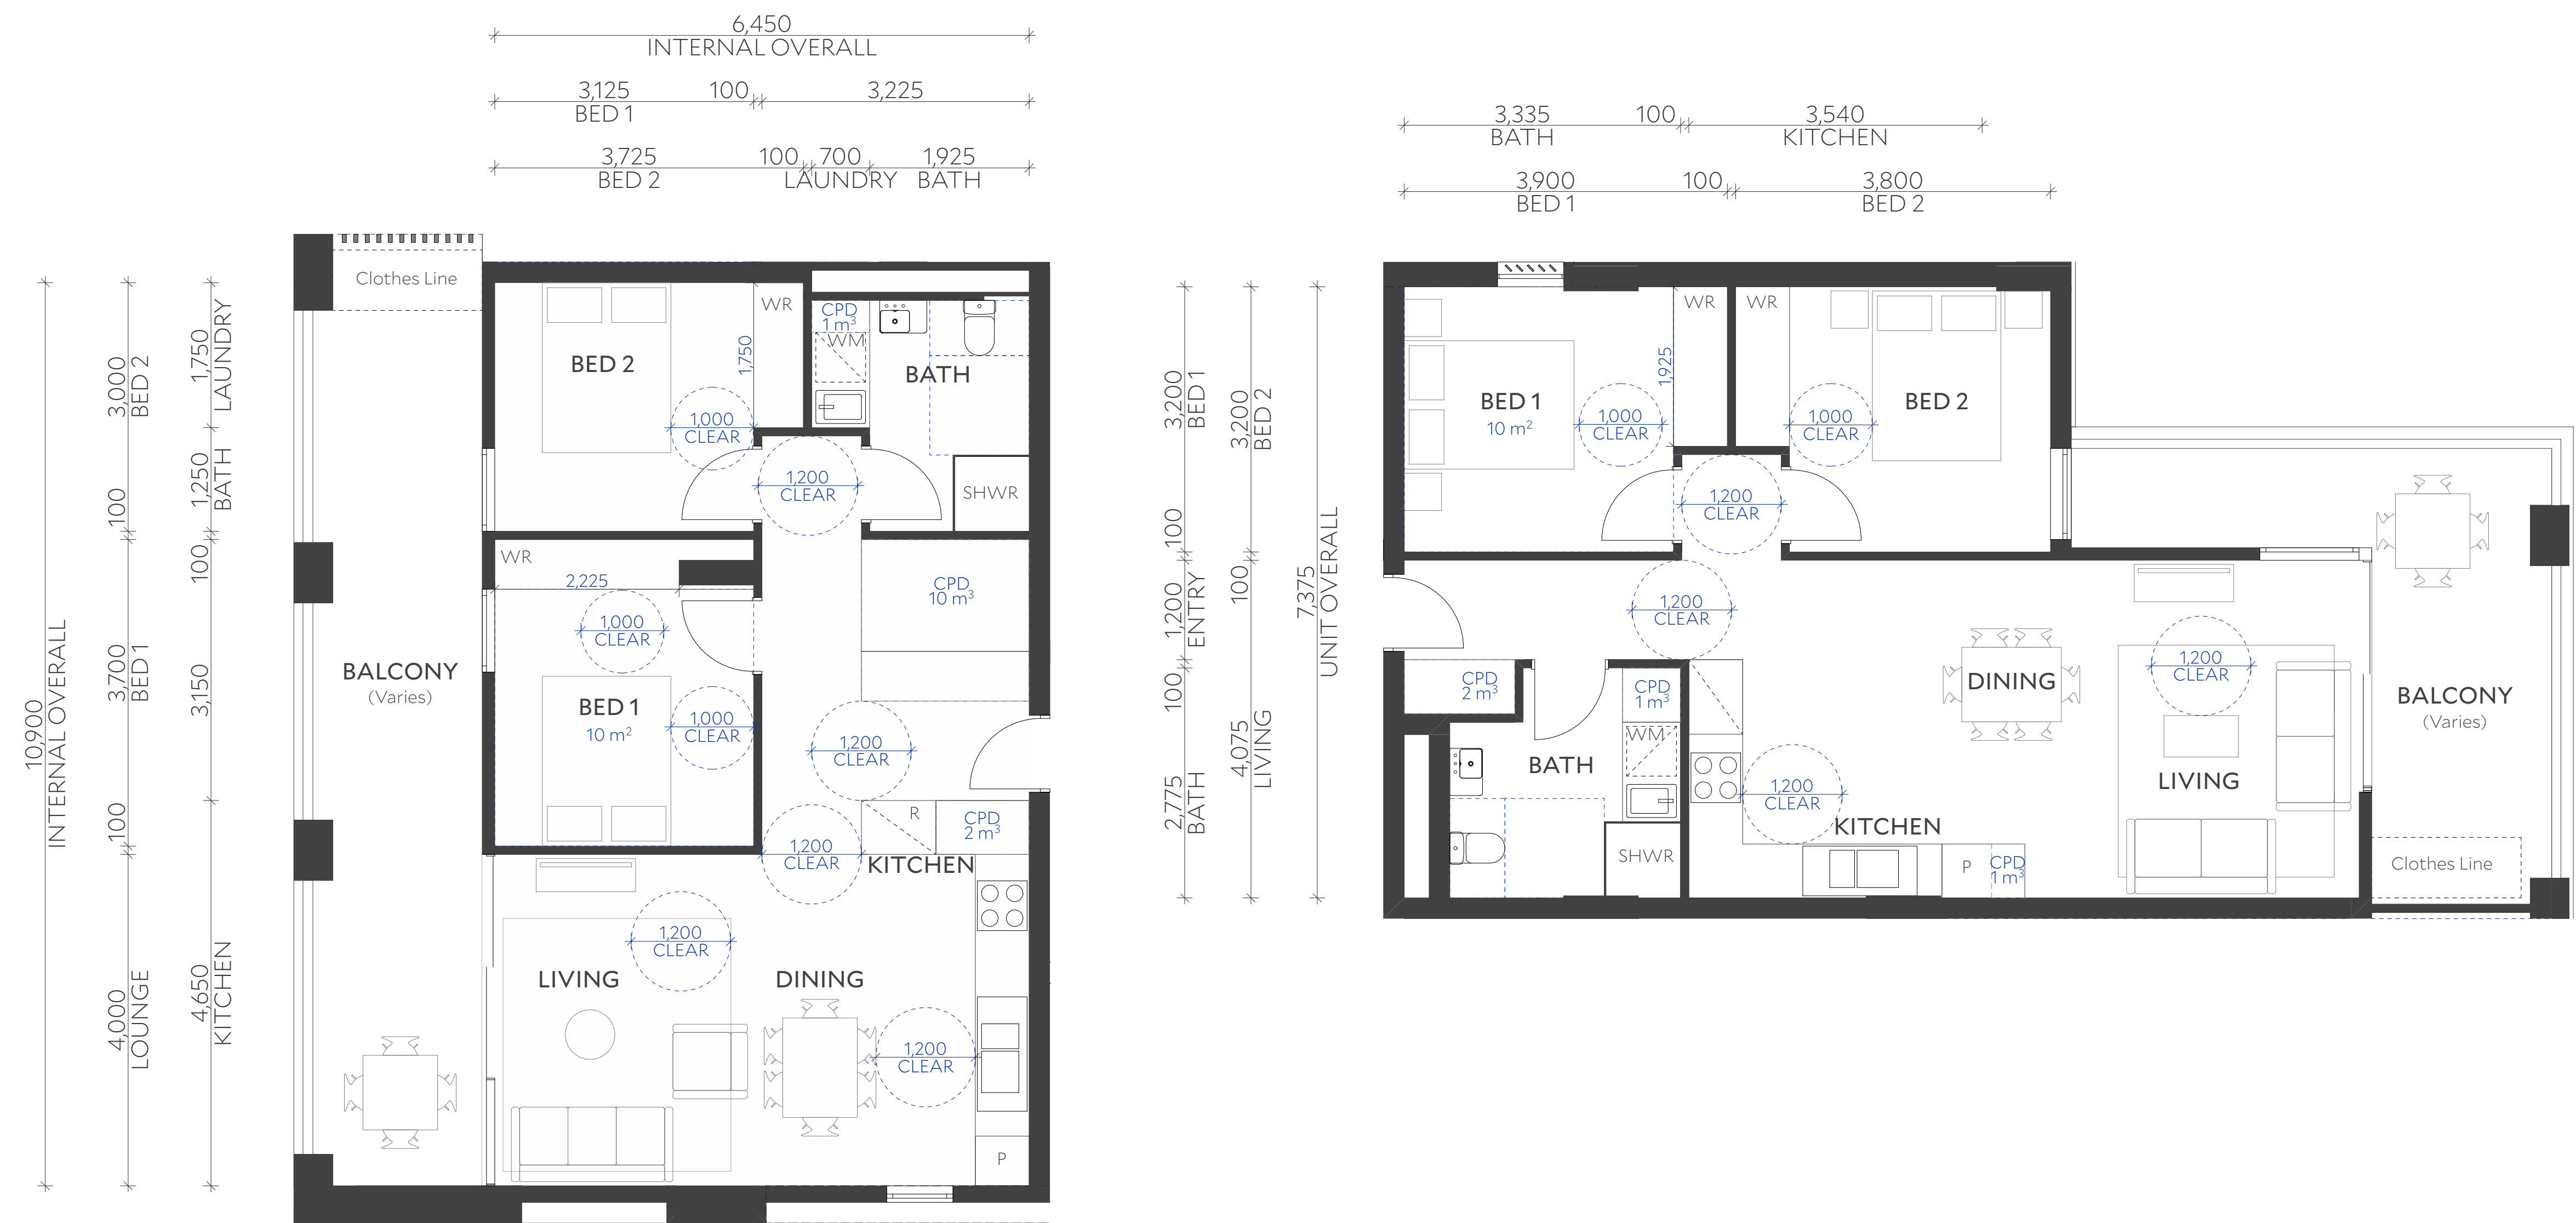

**Architect** Collins and Turner Pty Ltd  
Suite 6, Level 3, 11-17 Buckingham St  
Surry Hills NSW 2010 Australia  
telephone +612 9356 3217  
info@collinsandturner.com  
collinsandturner.com  
Registered Architect in NSW  
Penelope Collins ARB 7342

**Notes**

- 01 Do not scale; dimensions govern
- 02 All dimensions are in millimeters
- 03 All dimensions to be verified on site
- 04 Collins and Turner is to be notified of any discrepancies

Copyright Collins and Turner 2025

**Scale** 1:50 @ A1

**Legend**

| No | Date      | By | Note            |
|----|-----------|----|-----------------|
| A  | 22/9/2025 | DC | For Information |

**Client** Homes NSW  
4 Parramatta Square  
Parramatta NSW 2150

**Key Plan** North

**Project** Affordable Housing  
Development  
SSD-83256463  
150 The Boulevard and  
34 Dudley Street  
Punchbowl, NSW

**Drawing Title** Apartment Detail Plans

Drawing number+ revision A\_SSDA\_413 A

| Apartment Type                       | 2B_1   |
|--------------------------------------|---|
| Apartment Type                       | 2 Bedroom   |
| Internal Area                        | 70 m <sup>2</sup>   |
| Balcony Area                         | Varies >22 m <sup>2</sup>   |
| Internal Storage Volume              | 13 m <sup>3</sup>   |
| External Storage Volume              | 0 m <sup>3</sup>   |
| ABCB Livable Housing Design Standard | Beyond minimum voluntary standard   |
| Housing SEPP Schedule 4 Adaptable    | No   |
| Apartment No.                        | A.G03, A.G05, A.104, A.204, A.304, A.404, A.504, A.604, A.704, A.106, A.206, A.306, A.406, A.506, A.606, A.706, B.505, B.605, B.705, B.507, B.607, B.707, |

| Apartment Type                       | 2B_2   |
|--------------------------------------|---|
| Apartment Type                       | 2 Bedroom   |
| Internal Area                        | 71 m <sup>2</sup>   |
| Balcony Area                         | Varies >14 m <sup>2</sup>   |
| Internal Storage Volume              | 4 m <sup>3</sup>   |
| External Storage Volume              | 4 m <sup>3</sup>   |
| ABCB Livable Housing Design Standard | Beyond minimum voluntary standard   |
| Housing SEPP Schedule 4 Adaptable    | No   |
| Apartment No.                        | A.G02, A.G06, A.103, A.203, A.303, A.403, A.503, A.603, A.703, A.107, A.207, A.307, A.407, A.507, A.607, A.707, B.101, B.201, B.301, B.401, B.501, B.601, B.701, B.104, B.204 |





Architect Collins and Turner Pty Ltd

Suite 6, Level 3, 11-17 Buckingham St  
Surry Hills NSW 2010 Australia  
telephone +612 9356 3217  
info@collinsandturner.com  
collinsandturner.com

Registered Architect in NSW  
Penelope Collins ARB 7342

- Notes
- 01 Do not scale; dimensions govern
  - 02 All dimensions are in millimeters
  - 03 All dimensions to be verified on site
  - 04 Collins and Turner is to be notified of any discrepancies

Copyright Collins and Turner 2025

Scale 1:50 @ A1

Legend

| No | Date      | By | Note            |
|----|-----------|----|-----------------|
| A  | 22/9/2025 | DC | For Information |

Client Homes NSW  
4 Parramatta Square  
Parramatta NSW 2150

| Apartment Type                       | 3B_1                                                    |
|--------------------------------------|---------------------------------------------------------|
| Apartment Type                       | 3 Bedroom                                               |
| Internal Area                        | 95 m <sup>2</sup>                                       |
| Balcony Area                         | 30 m <sup>2</sup>                                       |
| Internal Storage Volume              | 13 m <sup>3</sup>                                       |
| External Storage Volume              | 0 m <sup>3</sup>                                        |
| ABCB Livable Housing Design Standard | Beyond minimum voluntary standard                       |
| Housing SEPP Schedule 4 Adaptable    | No                                                      |
| Apartment No.                        | B.105, B.205, B.305, B.405, B.106, B.206, B.306, B.406, |

| Apartment Type                       | 3B_2                              |
|--------------------------------------|-----------------------------------|
| Apartment Type                       | 3 Bedroom                         |
| Internal Area                        | 96 m <sup>2</sup>                 |
| Balcony Area                         | Varies >26m <sup>2</sup>          |
| Internal Storage Volume              | 11 m <sup>3</sup>                 |
| External Storage Volume              | 0 m <sup>3</sup>                  |
| ABCB Livable Housing Design Standard | Beyond minimum voluntary standard |
| Housing SEPP Schedule 4 Adaptable    | No                                |
| Apartment No.                        | A.G07, A.108                      |

Key Plan North




Project Affordable Housing  
Development  
SSD-83256463  
150 The Boulevard and  
34 Dudley Street  
Punchbowl, NSW

Drawing Title Apartment Detail Plans

Drawing number+ revision A\_SSDA\_414 A



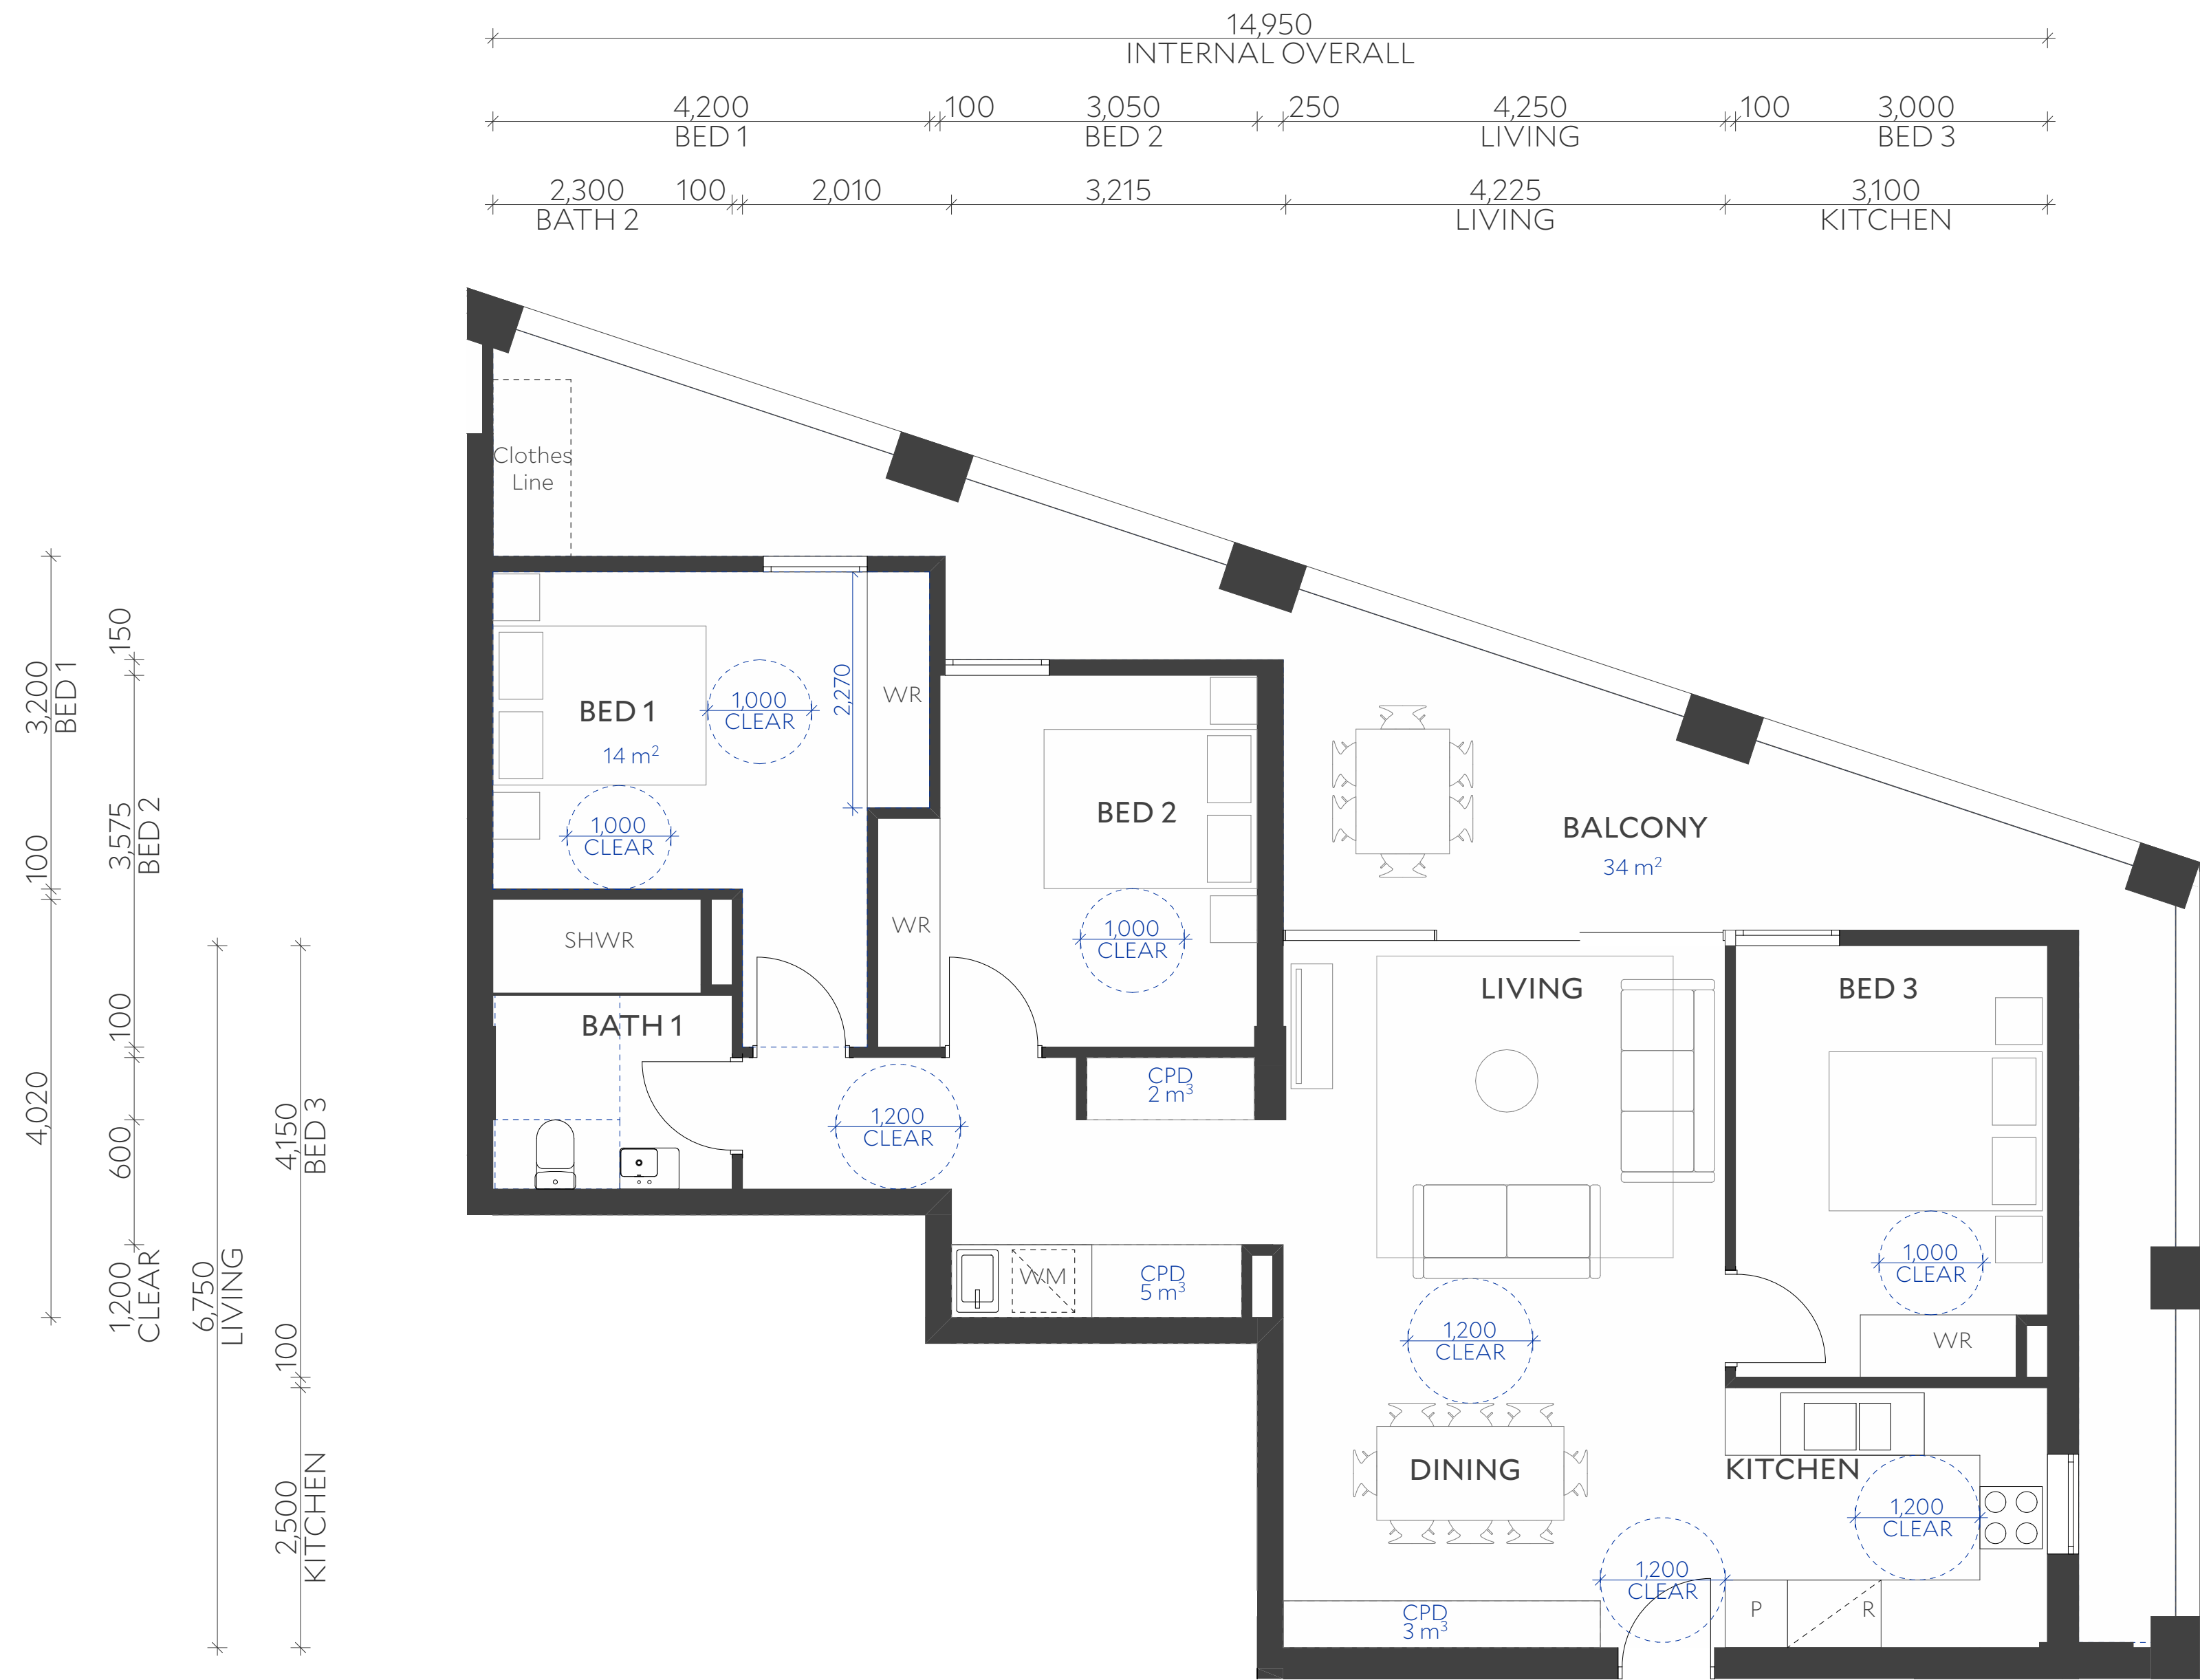

|                                   |   |                                                           |
|-----------------------------------|---|-----------------------------------------------------------|
| Architect                         | Collins and Turner Pty Ltd   |                                                           |
|                                   | Suite 6, Level 3, 11-17 Buckingham St<br>Surry Hills NSW 2010 Australia<br>telephone +612 9356 3217<br>info@collinsandturner.com<br>collinsandturner.com<br>Registered Architect in NSW<br>Penelope Collins ARB 7342 |                                                           |
| Notes                             | 01   | Do not scale; dimensions govern                           |
|                                   | 02   | All dimensions are in millimeters                         |
|                                   | 03   | All dimensions to be verified on site                     |
|                                   | 04   | Collins and Turner is to be notified of any discrepancies |
| Copyright Collins and Turner 2025 |   |                                                           |
| Scale                             | 1:50 @ A1   |                                                           |

Legend

| No | Date      | By | Note            |
|----|-----------|----|-----------------|
| A  | 22/9/2025 | DC | For Information |

|        |                                                         |
|--------|---------------------------------------------------------|
| Client | Homes NSW<br>4 Parramatta Square<br>Parramatta NSW 2150 |
|--------|---------------------------------------------------------|

|          |       |
|----------|-------|
| Key Plan | North |
|----------|-------|

|         |   |
|---------|---|
| Project | Affordable Housing<br>Development<br>SSD-83256463<br>150 The Boulevard and<br>34 Dudley Street<br>Punchbowl, NSW |
|---------|---|

|               |                        |
|---------------|------------------------|
| Drawing Title | Apartment Detail Plans |
|---------------|------------------------|

|                          |            |   |
|--------------------------|------------|---|
| Drawing number+ revision | A_SSDA_415 | A |
|--------------------------|------------|---|

| Apartment Type                       | 3B_3                              |
|--------------------------------------|-----------------------------------|
| Apartment Type                       | 3 Bedroom                         |
| Internal Area                        | 94 m²                             |
| Balcony Area                         | 34 m²                             |
| Internal Storage Volume              | 10 m³                             |
| External Storage Volume              | 5 m³                              |
| ABCB Livable Housing Design Standard | Beyond minimum voluntary standard |
| Housing SEPP Schedule 4 Adaptable    | No                                |
| Apartment No.                        | A.G01                             |



Gross Floor Area

|           |                       |                    |  |
|-----------|-----------------------|--------------------|--|
| Site Area | 3889 m <sup>2</sup>   |                    |  |
| GFA       | Permitted             | Proposed           |  |
|           | 11924.5m <sup>2</sup> | 8948m <sup>2</sup> |  |

| Level    | HNSW Area            | CHP Area             | Total Area           |
|----------|----------------------|----------------------|----------------------|
| Ground   | 654                  | 368                  | 1,022                |
| Level 01 | 637                  | 511                  | 1,148                |
| Level 02 | 637                  | 511                  | 1,148                |
| Level 03 | 637                  | 489                  | 1,126                |
| Level 04 | 637                  | 489                  | 1,126                |
| Level 05 | 637                  | 489                  | 1,126                |
| Level 06 | 637                  | 489                  | 1,126                |
| Level 07 | 637                  | 489                  | 1,126                |
|          | 5,113 m <sup>2</sup> | 3,835 m <sup>2</sup> | 8,948 m <sup>2</sup> |



1 Ground  
1:500



2 Level 1  
1:500



3 Level 2  
1:500



4 Level 3  
1:500



5 Level 4  
1:500



6 Level 5  
1:500



7 Level 6  
1:500



8 Level 7  
1:500

Legend

Gross Floor Area

|           |   |
|-----------|---|
| Architect | Collins and Turner Pty Ltd   |
| Notes     | 01 Do not scale; dimensions govern<br>02 All dimensions are in millimeters<br>03 All dimensions to be verified on site<br>04 Collins and Turner is to be notified of any discrepancies<br>Copyright Collins and Turner 2025 |
| Scale     | 1:0.47, 1:500 @ A1   |

Legend

| No | Date      | By | Note            |
|----|-----------|----|-----------------|
| A  | 22/9/2025 | DC | For Information |

|        |                                                         |
|--------|---------------------------------------------------------|
| Client | Homes NSW<br>4 Parramatta Square<br>Parramatta NSW 2150 |
|--------|---------------------------------------------------------|

|          |       |
|----------|-------|
| Key Plan | North |
|----------|-------|

|         |   |
|---------|---|
| Project | Affordable Housing<br>Development<br>SSD-83256463<br>150 The Boulevard and<br>34 Dudley Street<br>Punchbowl, NSW |
|---------|---|

|               |              |
|---------------|--------------|
| Drawing Title | GFA Diagrams |
|---------------|--------------|


|                          |            |   |
|--------------------------|------------|---|
| Drawing number+ revision | A_SSDA_501 | A |
|--------------------------|------------|---|



Solar Access

|                   |          |          |
|-------------------|----------|----------|
| No. of Apartments | 114      |          |
| Sunlight Access   | Required | Proposed |
| Sunlight Access % | 80       | 80       |
|                   | 70%      | 70%      |

| Level    | No. Apartments Achieving Sunlight Access |
|----------|------------------------------------------|
| Ground   | 5                                        |
| Level 01 | 10                                       |
| Level 02 | 10                                       |
| Level 03 | 10                                       |
| Level 04 | 9                                        |
| Level 05 | 10                                       |
| Level 06 | 10                                       |
| Level 07 | 16                                       |
| Total    | 80                                       |

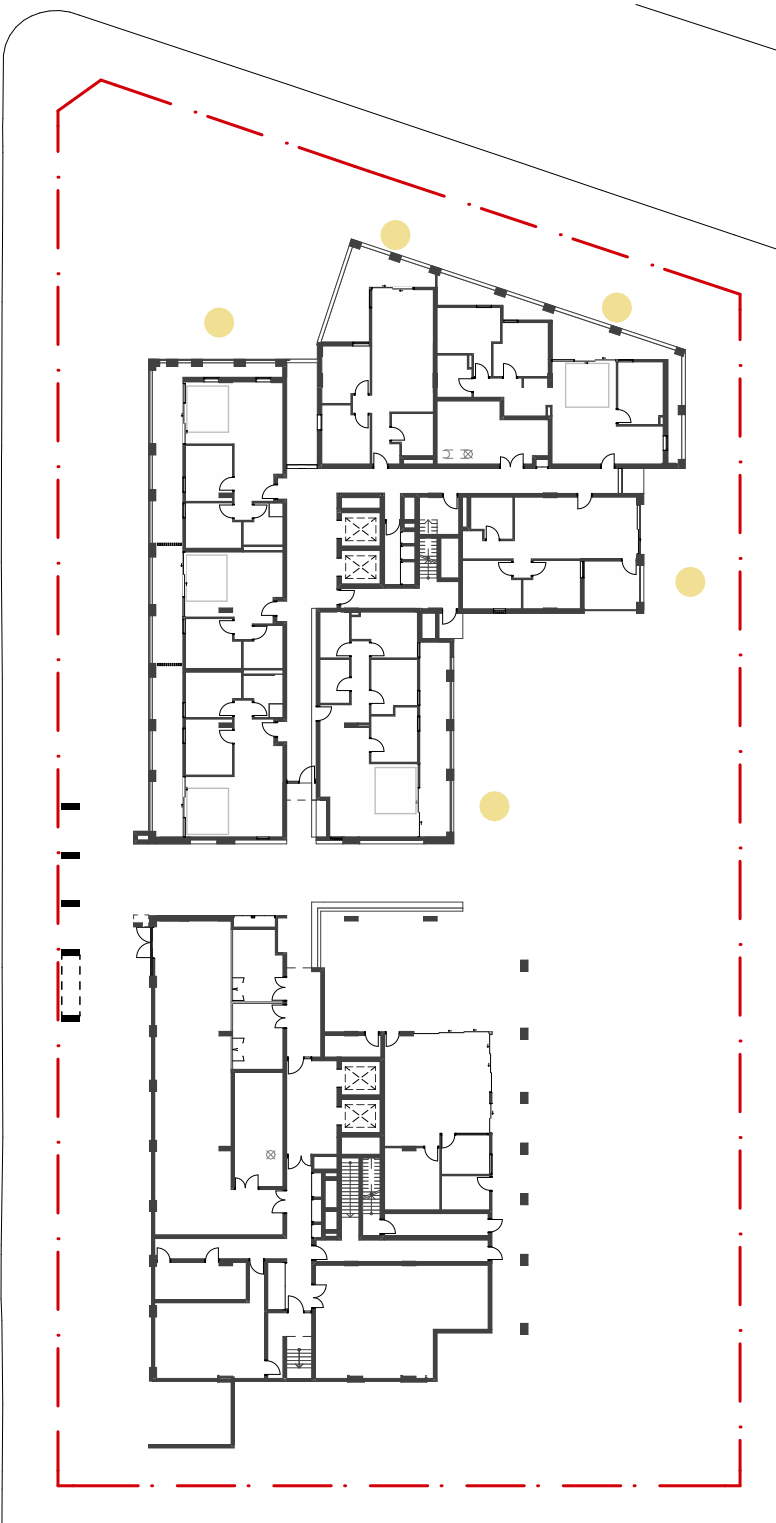

1 Ground  
1:500



2 Level 1  
1:500



3 Level 2  
1:500



4 Level 3  
1:500



5 Level 4  
1:500



6 Level 5  
1:500



7 Level 6  
1:500



8 Level 7  
1:500

Legend

- Achieves 2 hours or more of sunlight on living rooms and private open spaces in mid winter.
- Achieves 2 hours or more of sunlight on living rooms and private open spaces in mid winter through installation of skylight

Note 1: No sun symbol indicates apartment receives less than 2 hours sunlight but more than 15 mins in mid-winter.

Architect Collins and Turner Pty Ltd

Suite 6, Level 3, 11-17 Buckingham St  
Surry Hills NSW 2010 Australia  
telephone +612 9356 3217  
info@collinsandturner.com  
collinsandturner.com

Registered Architect in NSW  
Penelope Collins ARB 7342

- Notes
- 01 Do not scale; dimensions govern
  - 02 All dimensions are in millimeters
  - 03 All dimensions to be verified on site
  - 04 Collins and Turner is to be notified of any discrepancies

Copyright Collins and Turner 2025

Scale 2:1, 1:0.47, 1:500, 1:5.21, 1:5.30, 1

Legend

| No | Date      | By | Note            |
|----|-----------|----|-----------------|
| A  | 22/9/2025 | DC | For Information |

Client Homes NSW  
4 Parramatta Square  
Parramatta NSW 2150

Key Plan North

Project Affordable Housing  
Development  
SSD-83256463  
150 The Boulevard and  
34 Dudley Street  
Punchbowl, NSW

Drawing Title Solar Diagrams


|                          |            |   |
|--------------------------|------------|---|
| Drawing number+ revision | A_SSDA_511 | A |
|--------------------------|------------|---|




Cross Ventilation

|                     |          |          |
|---------------------|----------|----------|
| No. of Apartments   | 114      |          |
| Cross Ventilation   | Required | Proposed |
| Cross Ventilation % | 69       | 75       |
|                     | 60%      | 66%      |


| Level    | No. Apartments Receiving Cross Ventilation |
|----------|--------------------------------------------|
| Ground   | 6                                          |
| Level 01 | 9                                          |
| Level 02 | 10                                         |
| Level 03 | 10                                         |
| Level 04 | 10                                         |
| Level 05 | 10                                         |
| Level 06 | 10                                         |
| Level 07 | 10                                         |
| Total    | 75                                         |

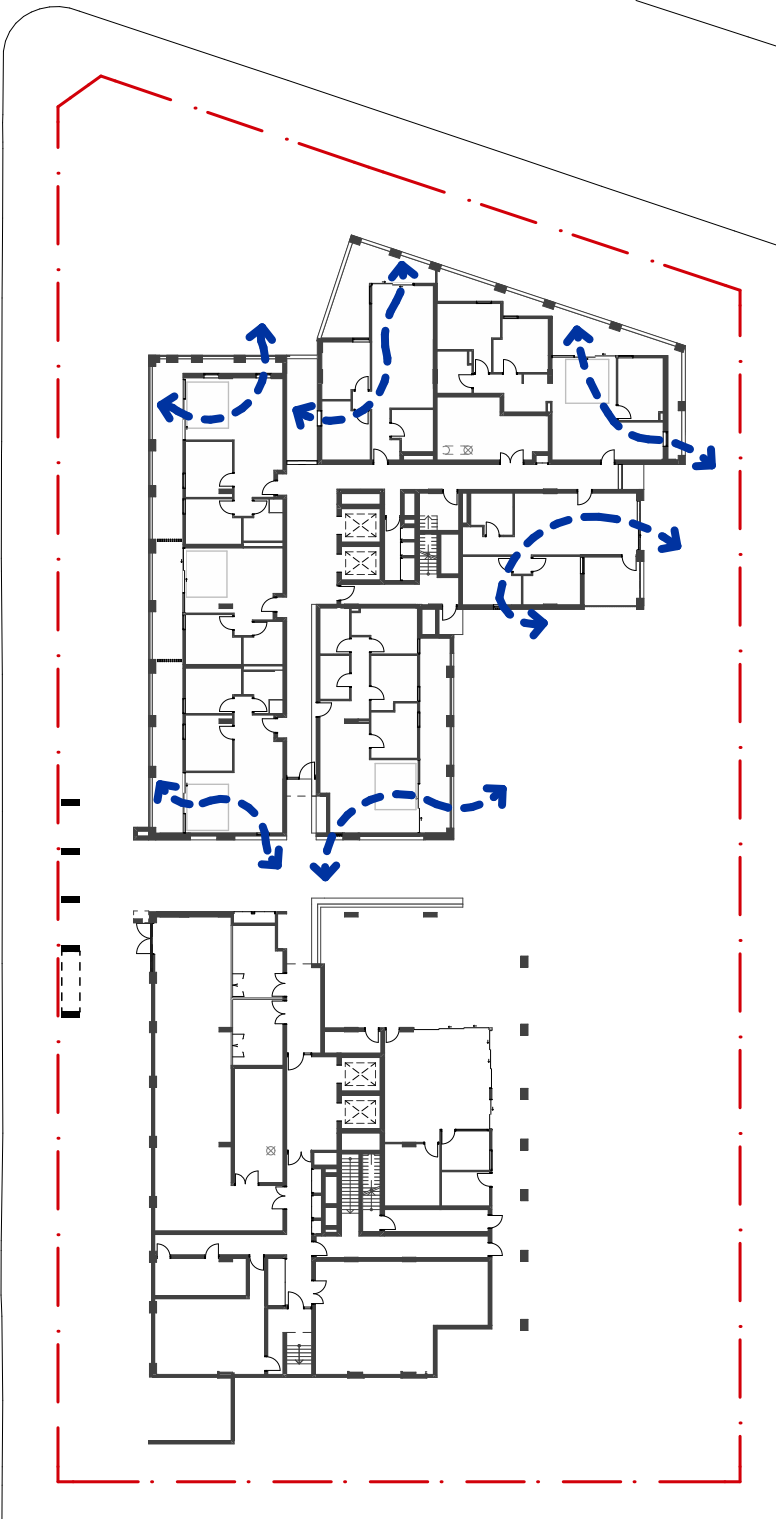


1 Ground  
1:500

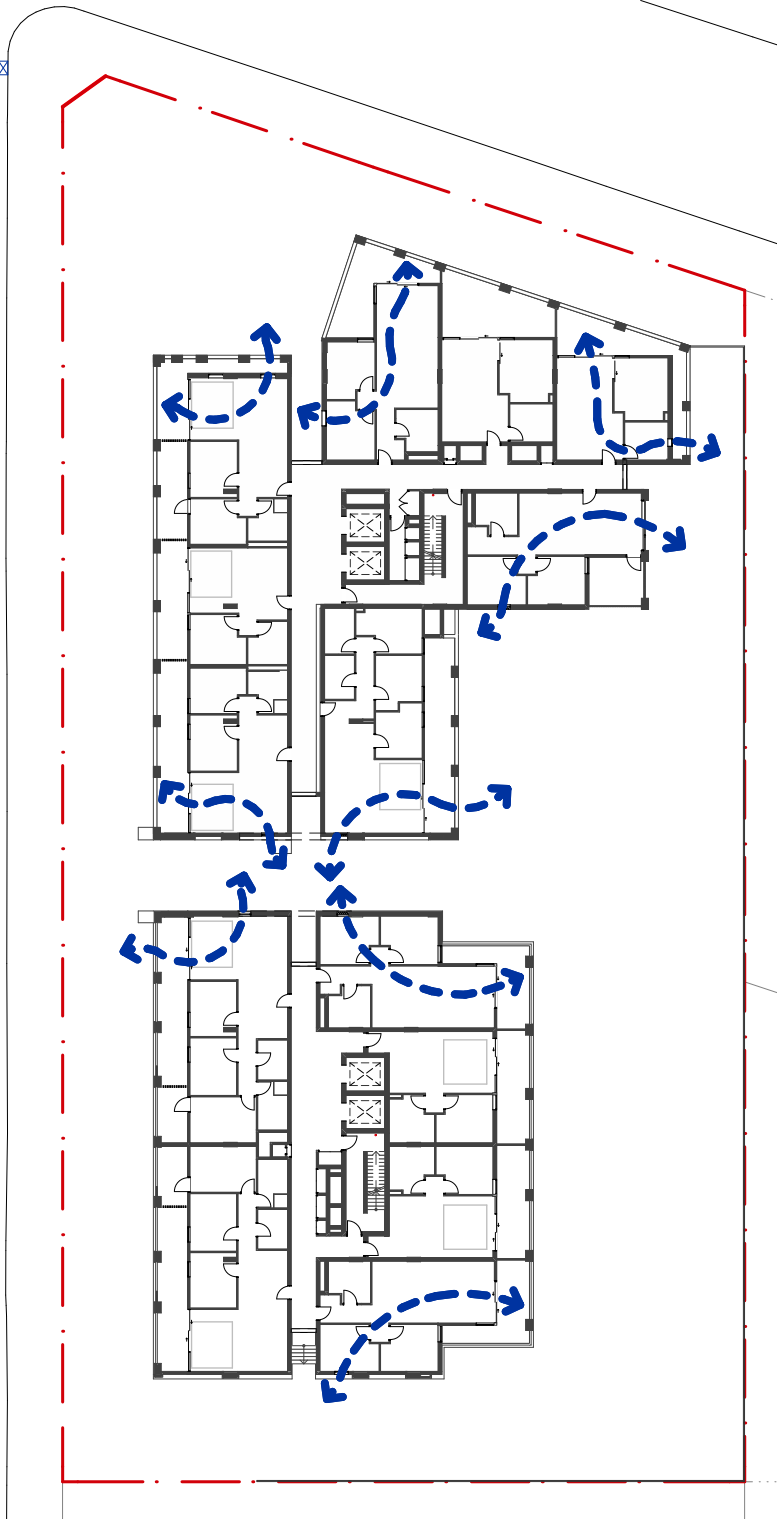


2 Level 1  
1:500

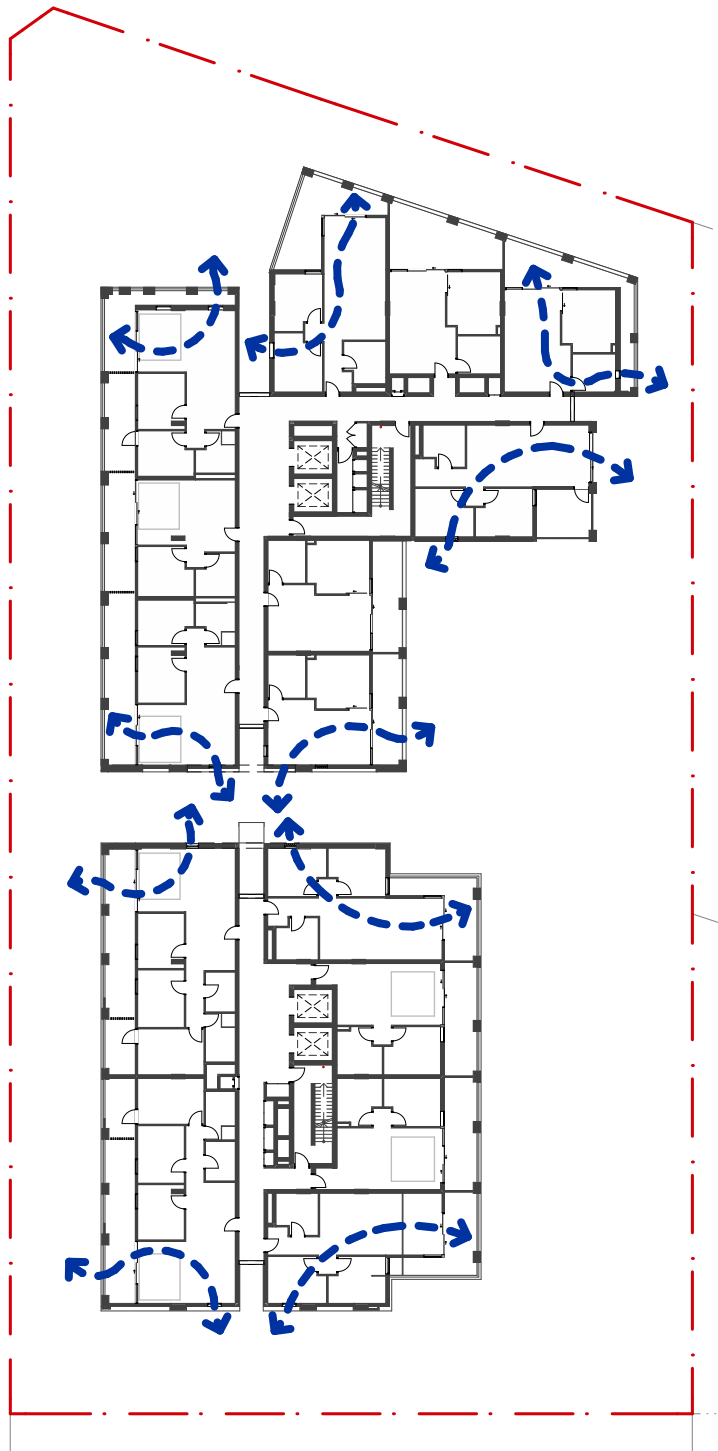


3 Level 2  
1:500

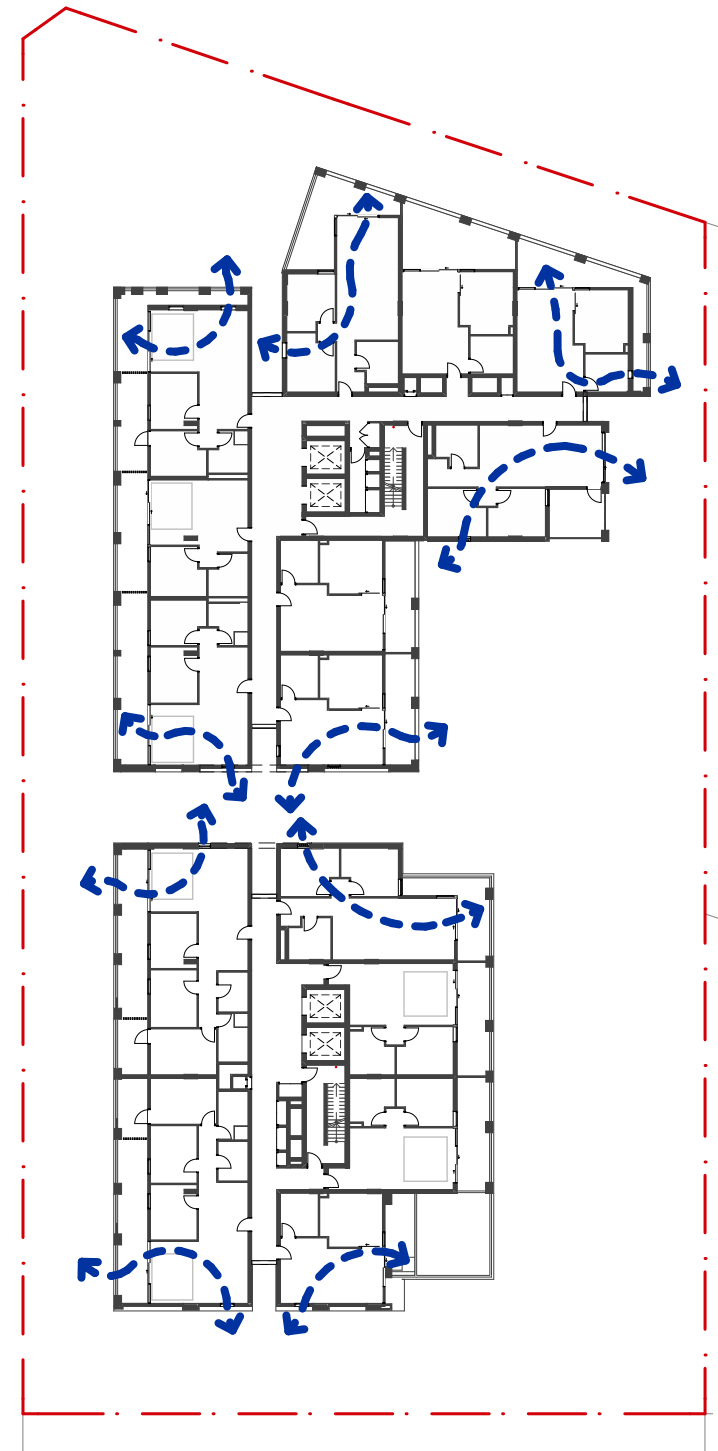


4 Level 3  
1:500

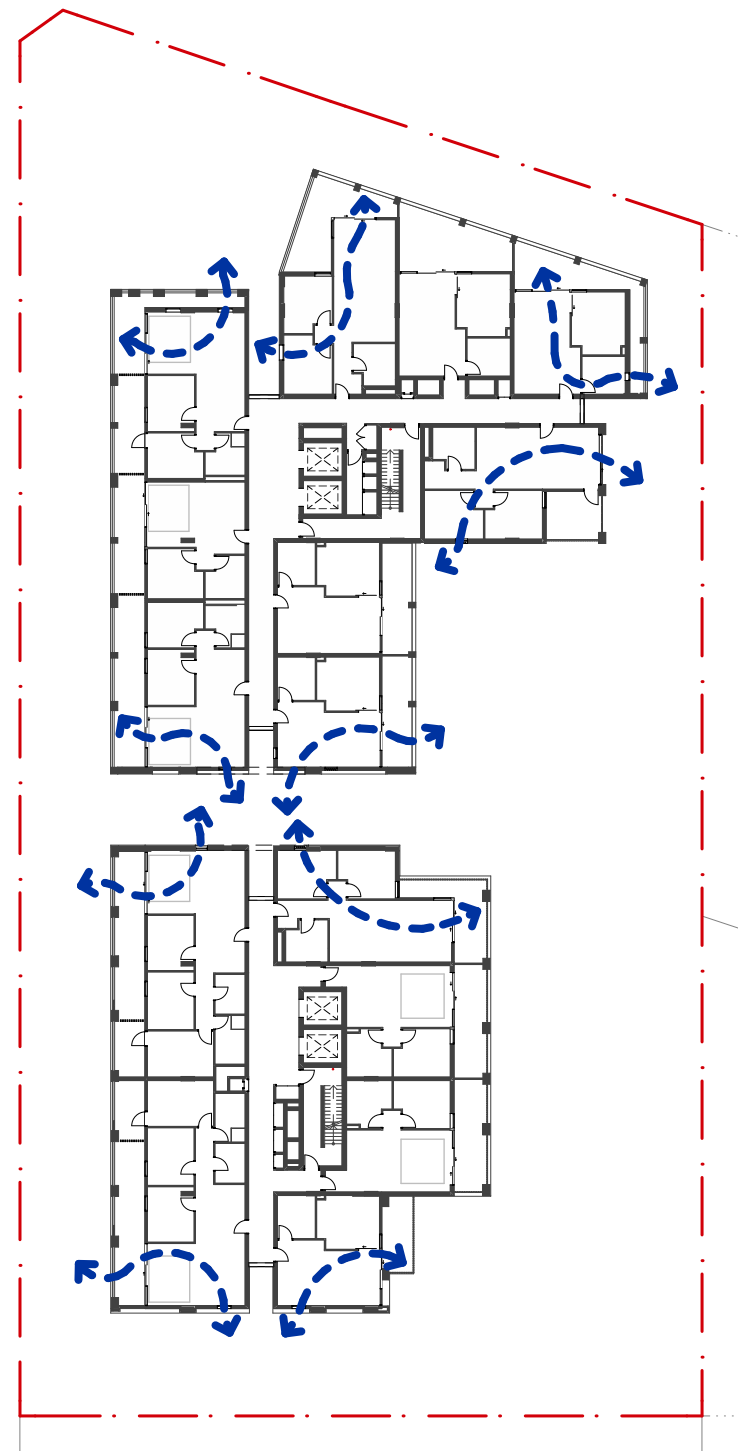


5 Level 4  
1:500

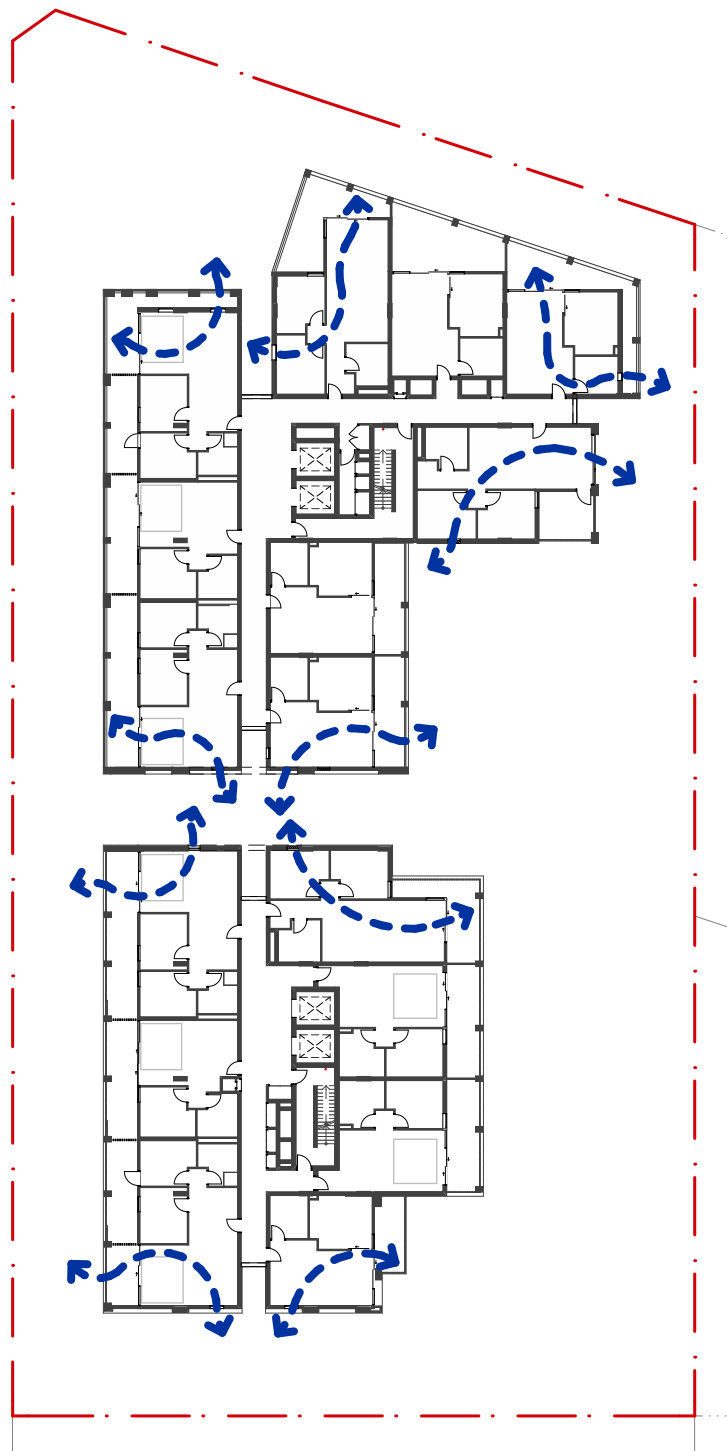

6 Level 5  
1:500

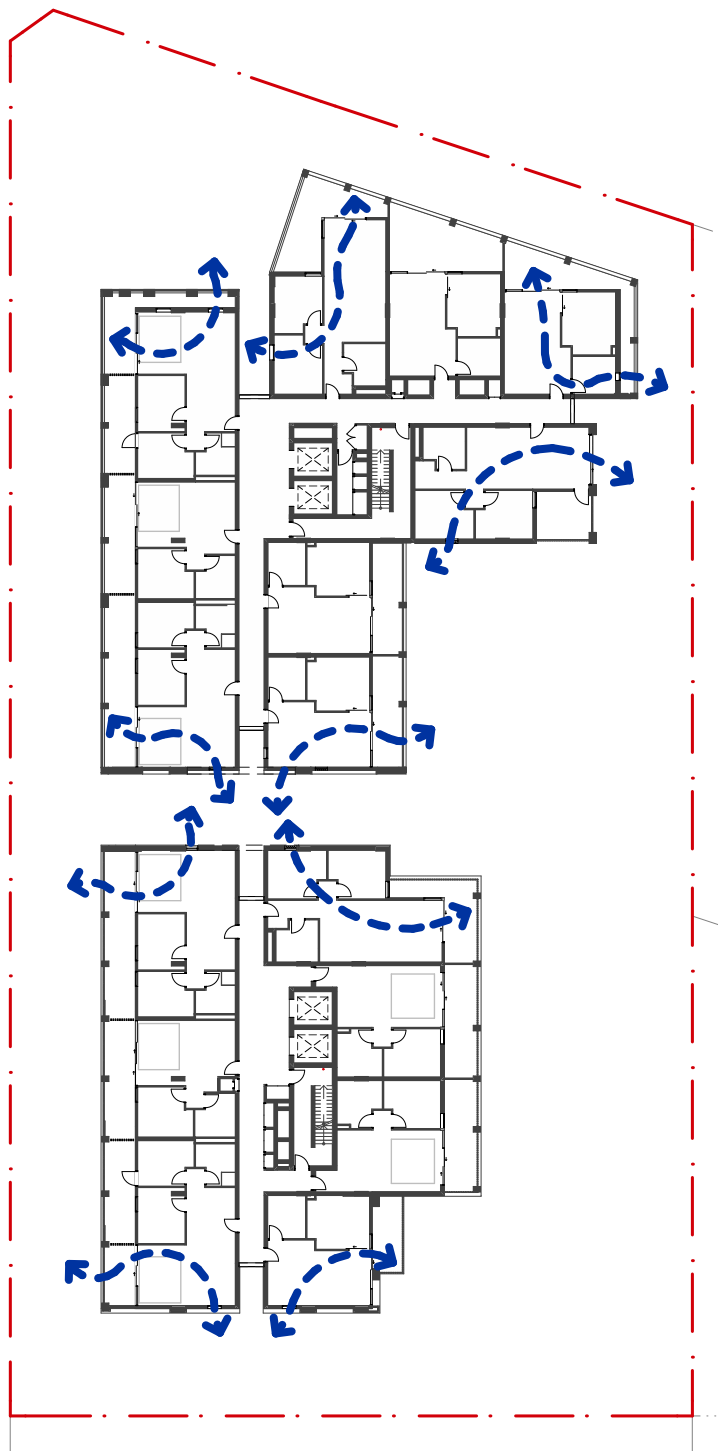

7 Level 6  
1:500

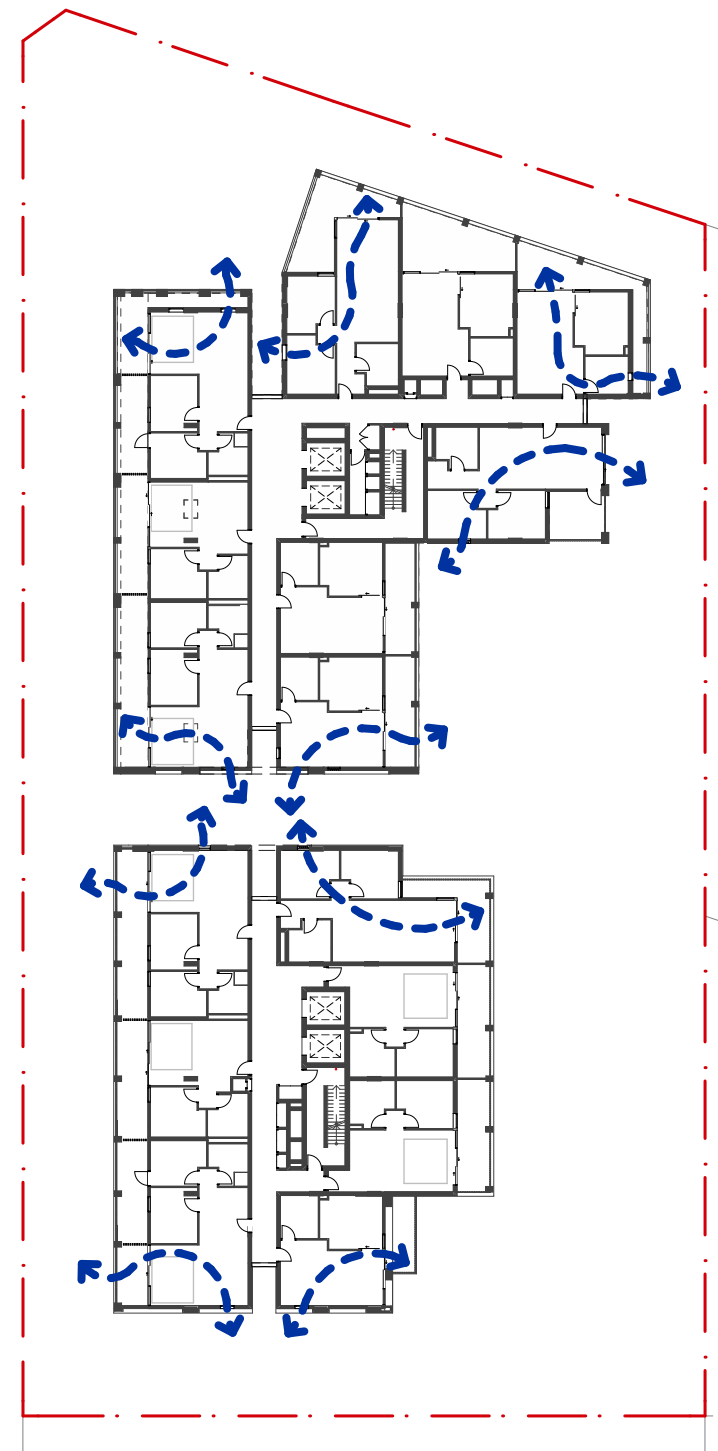

8 Level 7  
1:500

Architect Collins and Turner Pty Ltd

Suite 6, Level 3, 11-17 Buckingham St  
Surry Hills NSW 2010 Australia  
telephone +612 9356 3217  
info@collinsandturner.com  
collinsandturner.com

Registered Architect in NSW  
Penelope Collins ARB 7342

Notes  
01 Do not scale; dimensions govern  
02 All dimensions are in millimeters  
03 All dimensions to be verified on site  
04 Collins and Turner is to be notified  
of any discrepancies

Copyright Collins and Turner 2025

Scale 1:0.47, 1:500 @ A1

Legend

| No | Date      | By | Note            |
|----|-----------|----|-----------------|
| A  | 22/9/2025 | DC | For Information |

Client Homes NSW  
4 Parramatta Square  
Parramatta NSW 2150


Key Plan North

Project Affordable Housing  
Development  
SSD-83256463  
150 The Boulevard and  
34 Dudley Street  
Punchbowl, NSW


Drawing Title Cross Ventilation Diagrams

|                          |            |   |
|--------------------------|------------|---|
| Drawing number+ revision | A_SSDA_512 | A |
|--------------------------|------------|---|




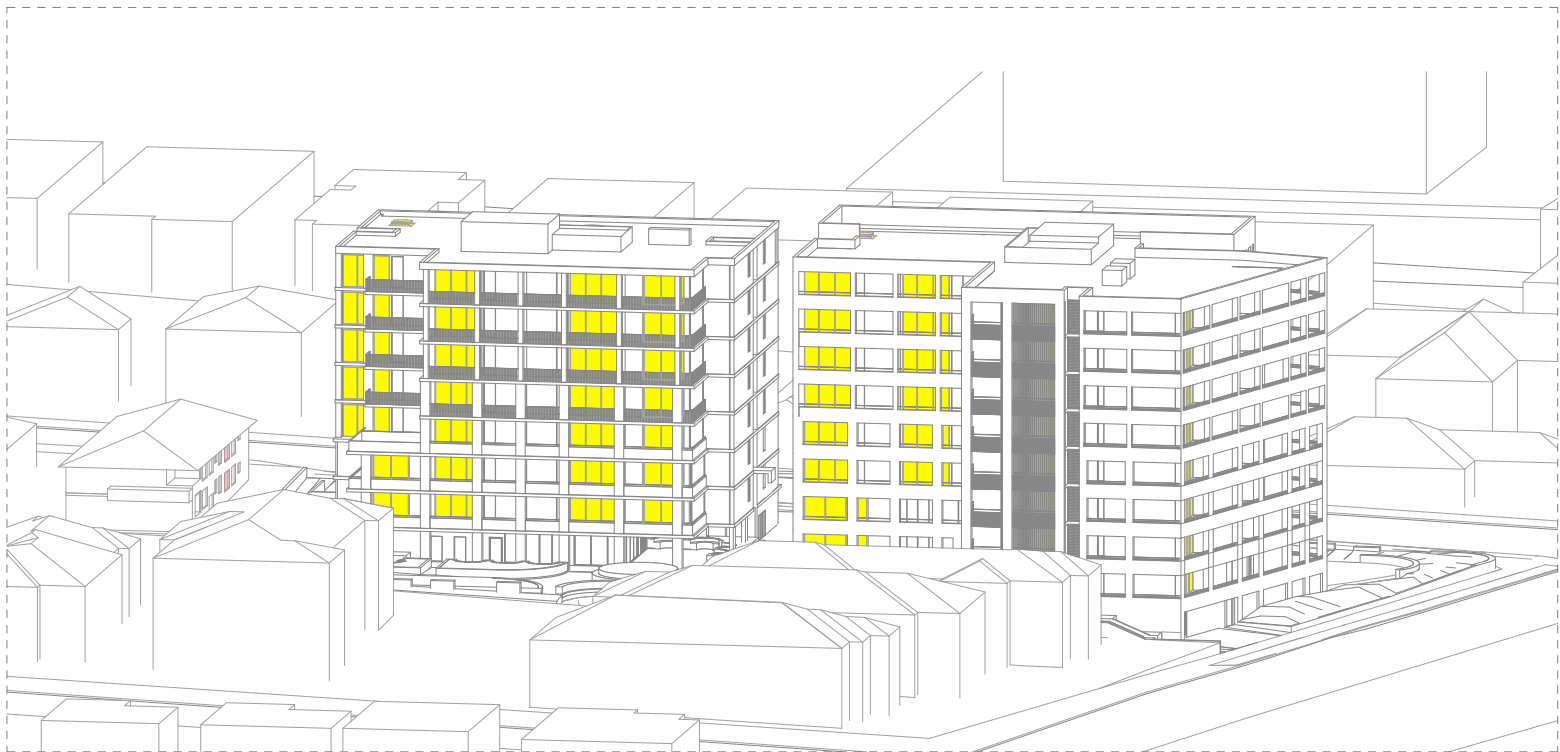


1 June 22 - 8am

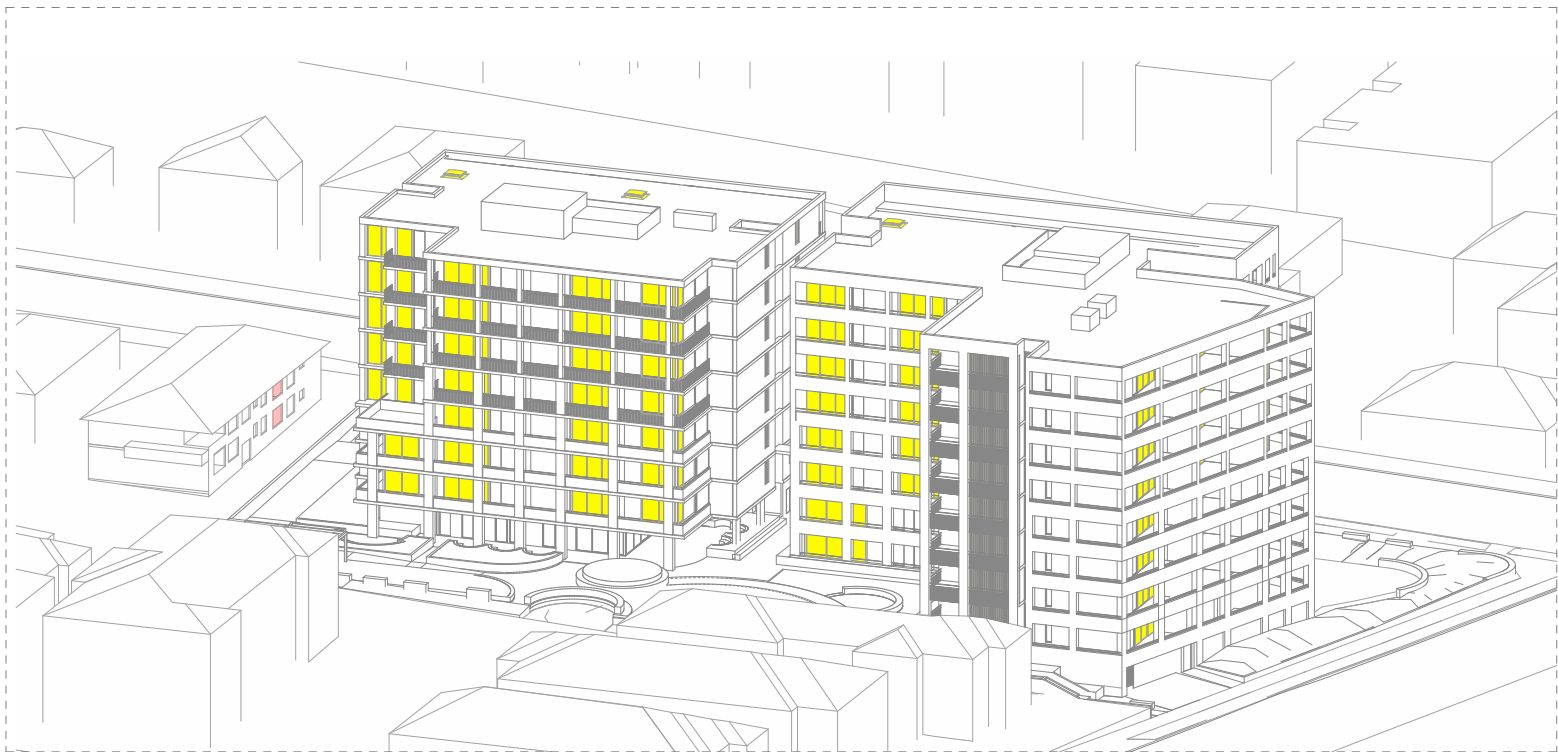


2 June 22 - 9am

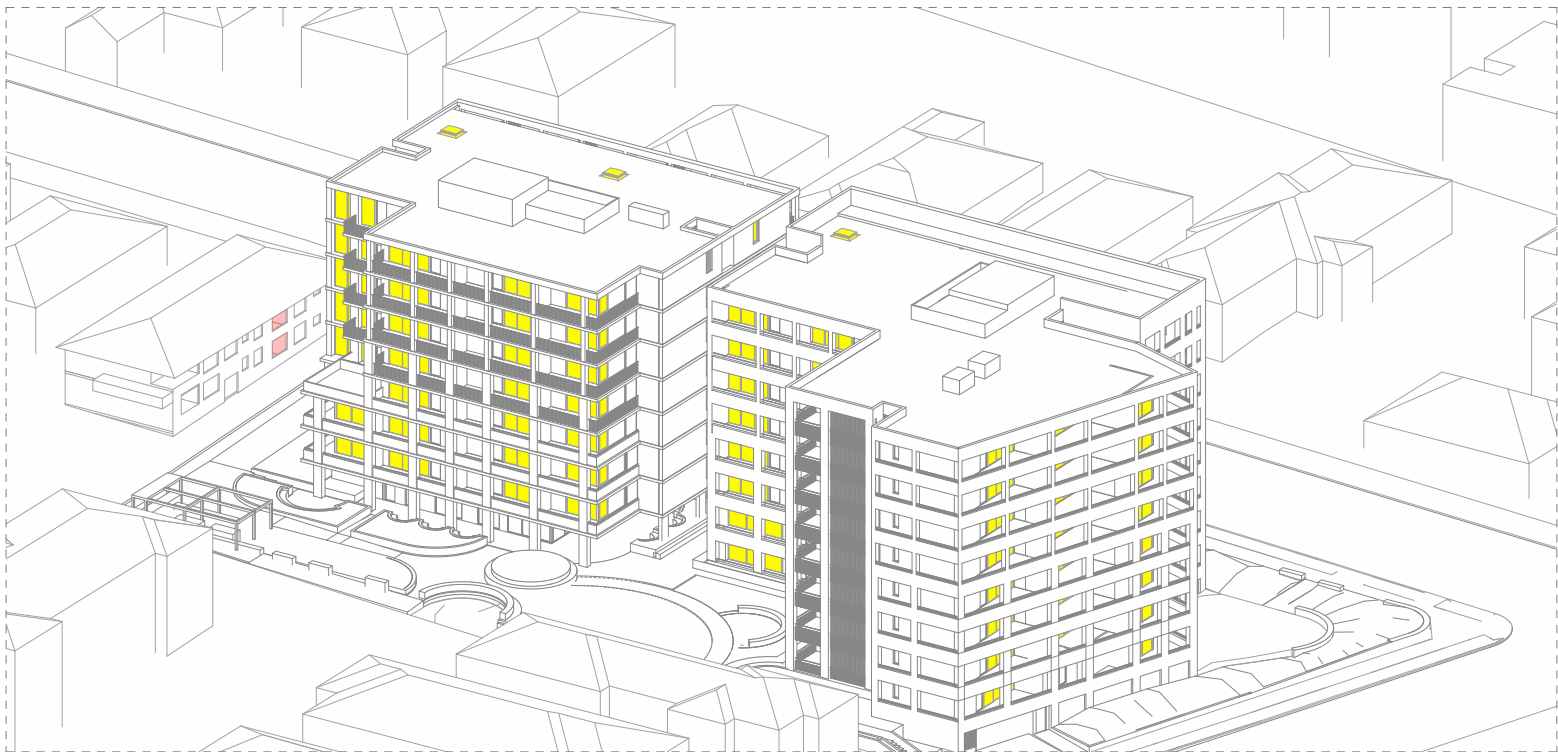

3 June 22 - 10am

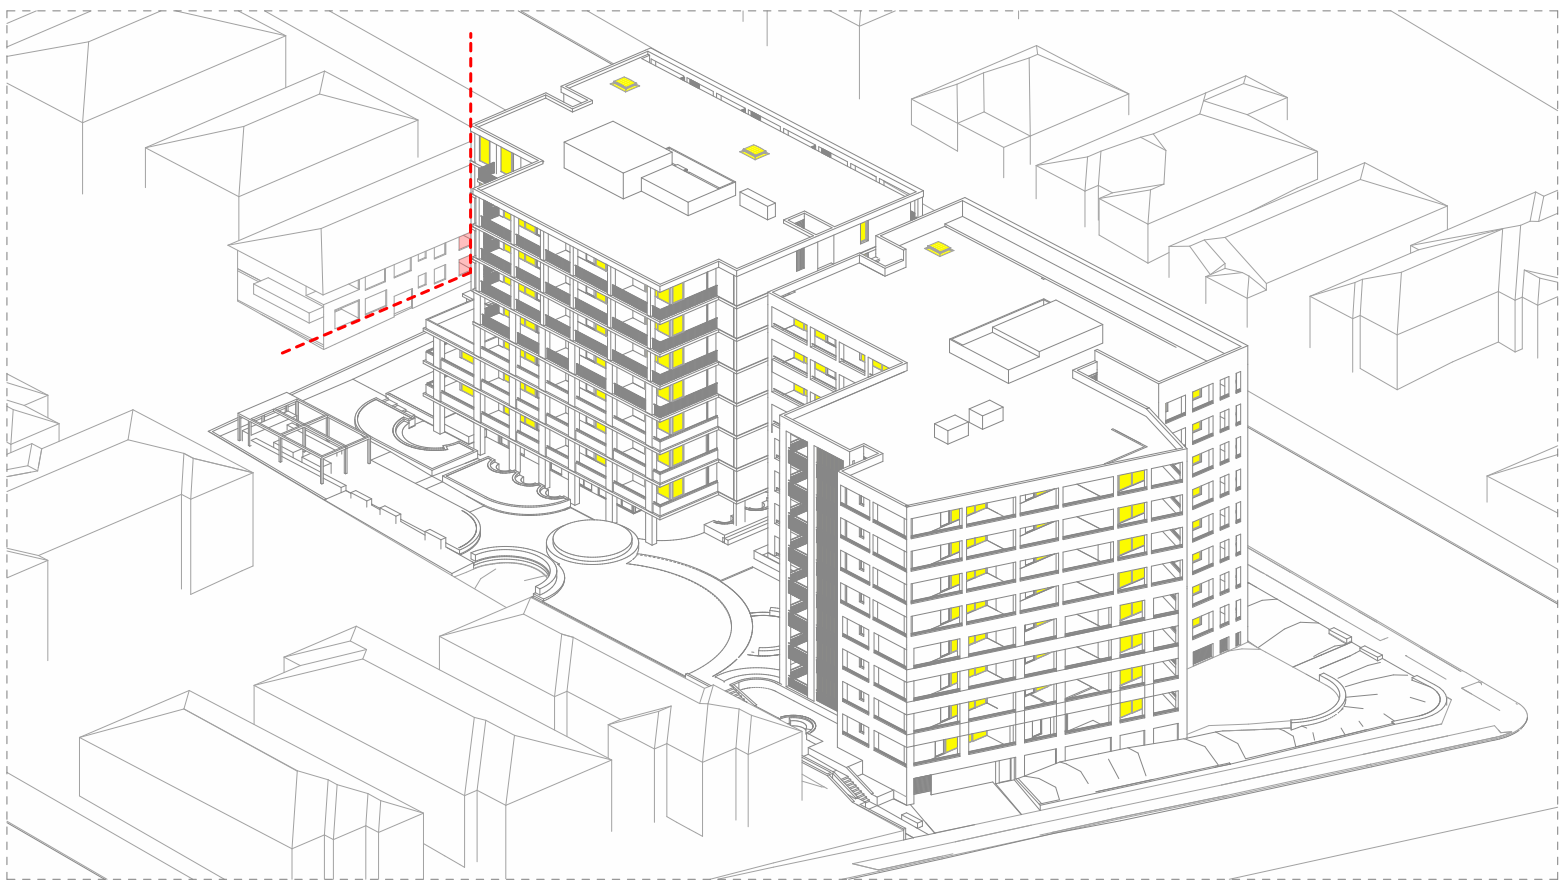


4 June 22 - 11am

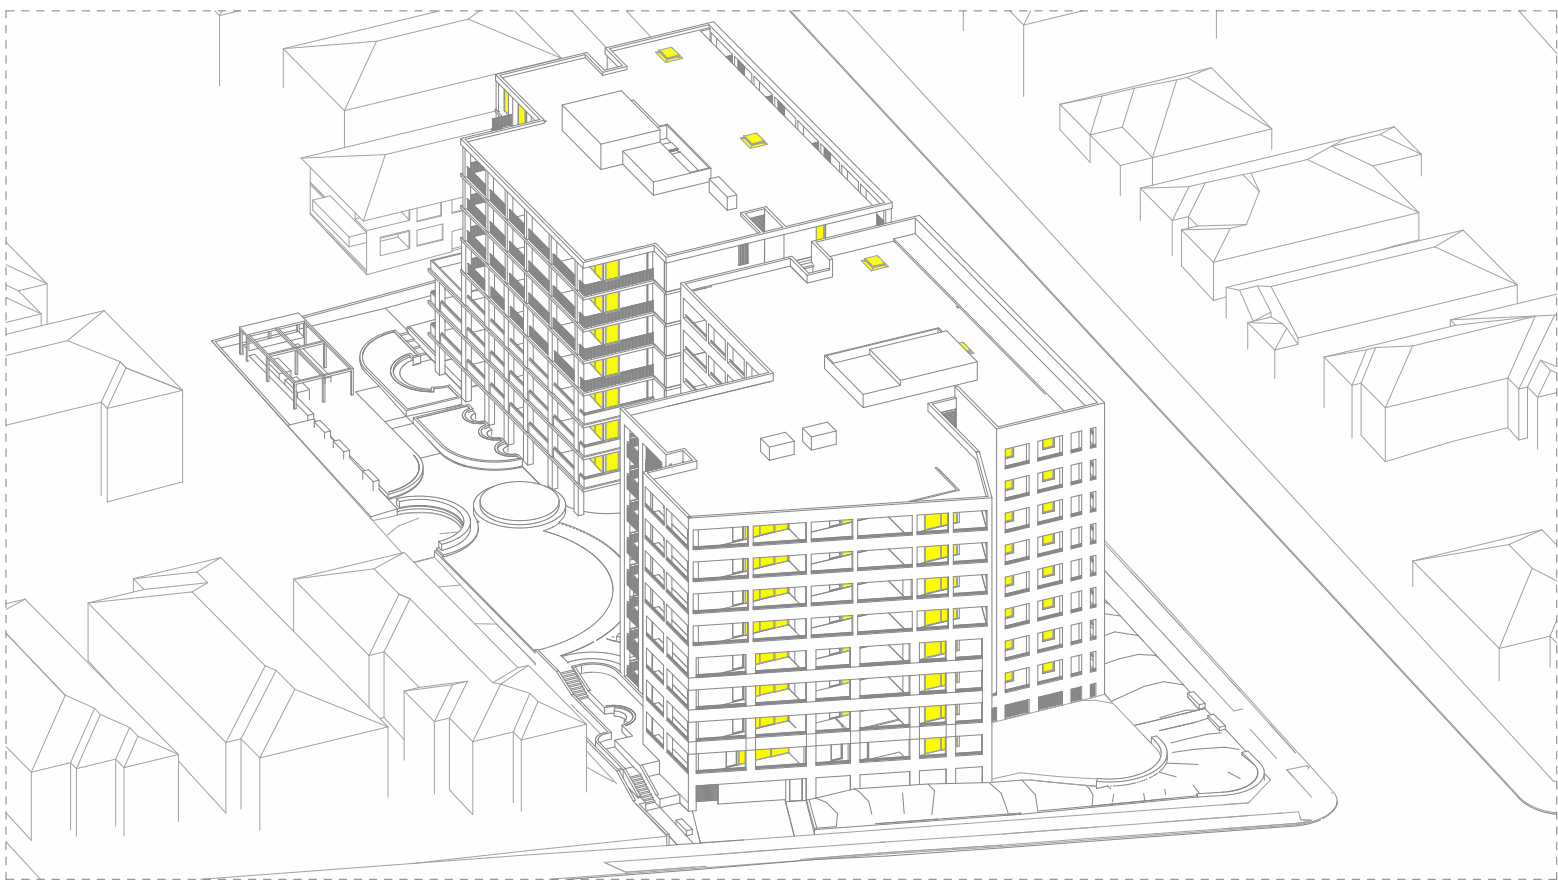

5 June 22 - 12pm



6 June 22 - 1pm

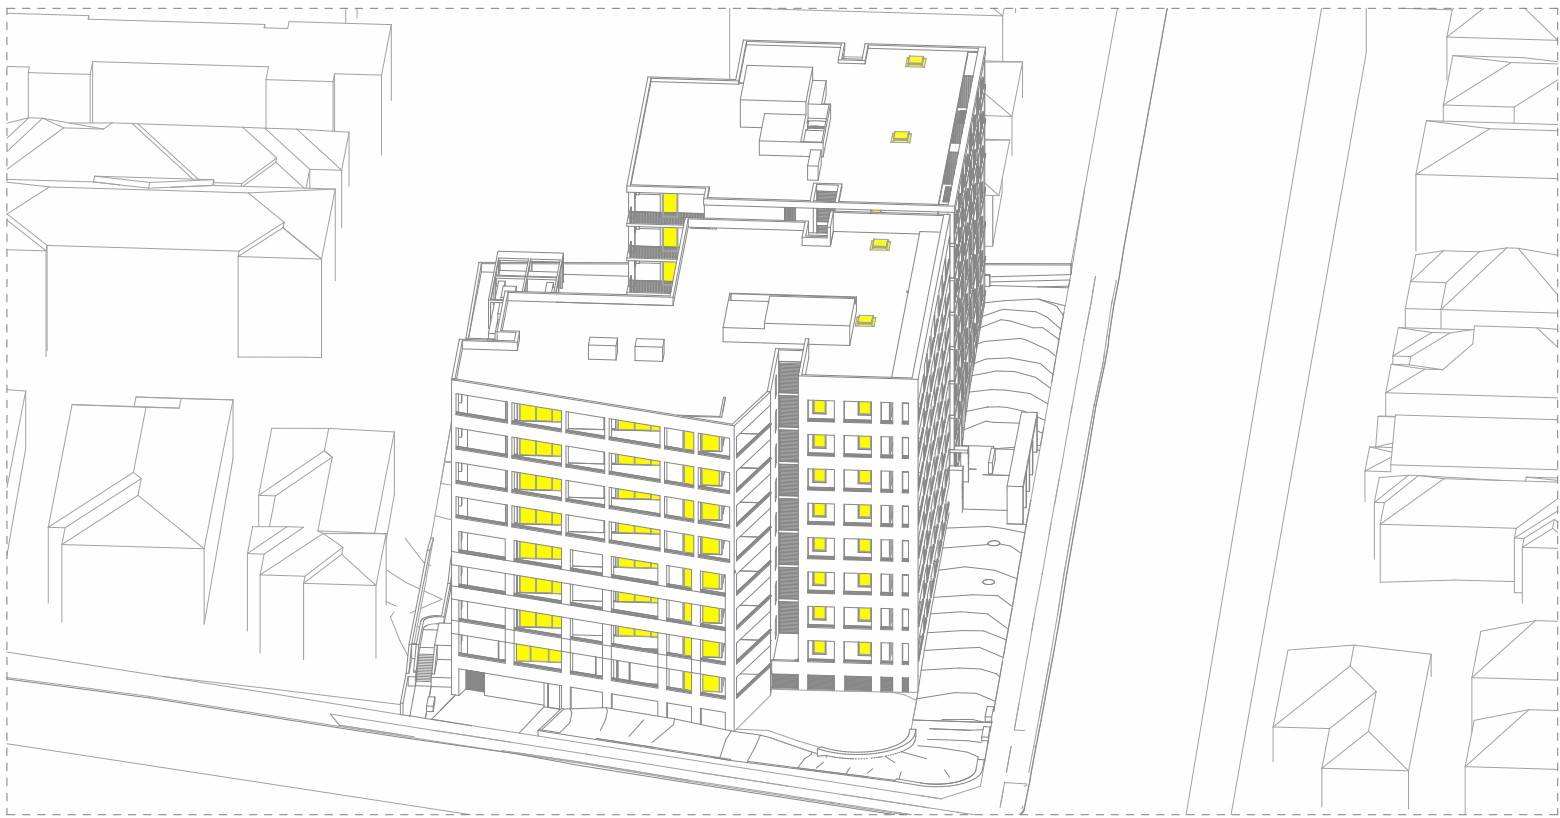

7 June 22 - 2pm



8 June 22 - 3pm



9 June 22 - 4pm

|           |   |  |  |
|-----------|---|--|--|
| Architect | Collins and Turner Pty Ltd   |  |  |
|           | Suite 6, Level 3, 11-17 Buckingham St<br>Surry Hills NSW 2010 Australia<br>telephone +612 9356 3217<br>info@collinsandturner.com<br>collinsandturner.com |  |  |
| Notes     | Registered Architect in NSW<br>Penelope Collins ARB 7342                                                                                                 |  |  |
|           | Copyright Collins and Turner 2025   |  |  |
| Scale     | @ A1   |  |  |

Legend

| No | Date      | By | Note            |
|----|-----------|----|-----------------|
| A  | 22/9/2025 | DC | For Information |

|        |                                                         |
|--------|---------------------------------------------------------|
| Client | Homes NSW<br>4 Parramatta Square<br>Parramatta NSW 2150 |
|--------|---------------------------------------------------------|


|          |       |
|----------|-------|
| Key Plan | North |
|----------|-------|

|         |   |
|---------|---|
| Project | Affordable Housing<br>Development<br>SSD-83256463<br>150 The Boulevard and<br>34 Dudley Street<br>Punchbowl, NSW |
|---------|---|


|                  |                  |
|------------------|------------------|
| Drawing<br>Title | Sun Eye Diagrams |
|------------------|------------------|

|                                |            |   |
|--------------------------------|------------|---|
| Drawing<br>number+<br>revision | A_SSDA_513 | A |
|--------------------------------|------------|---|




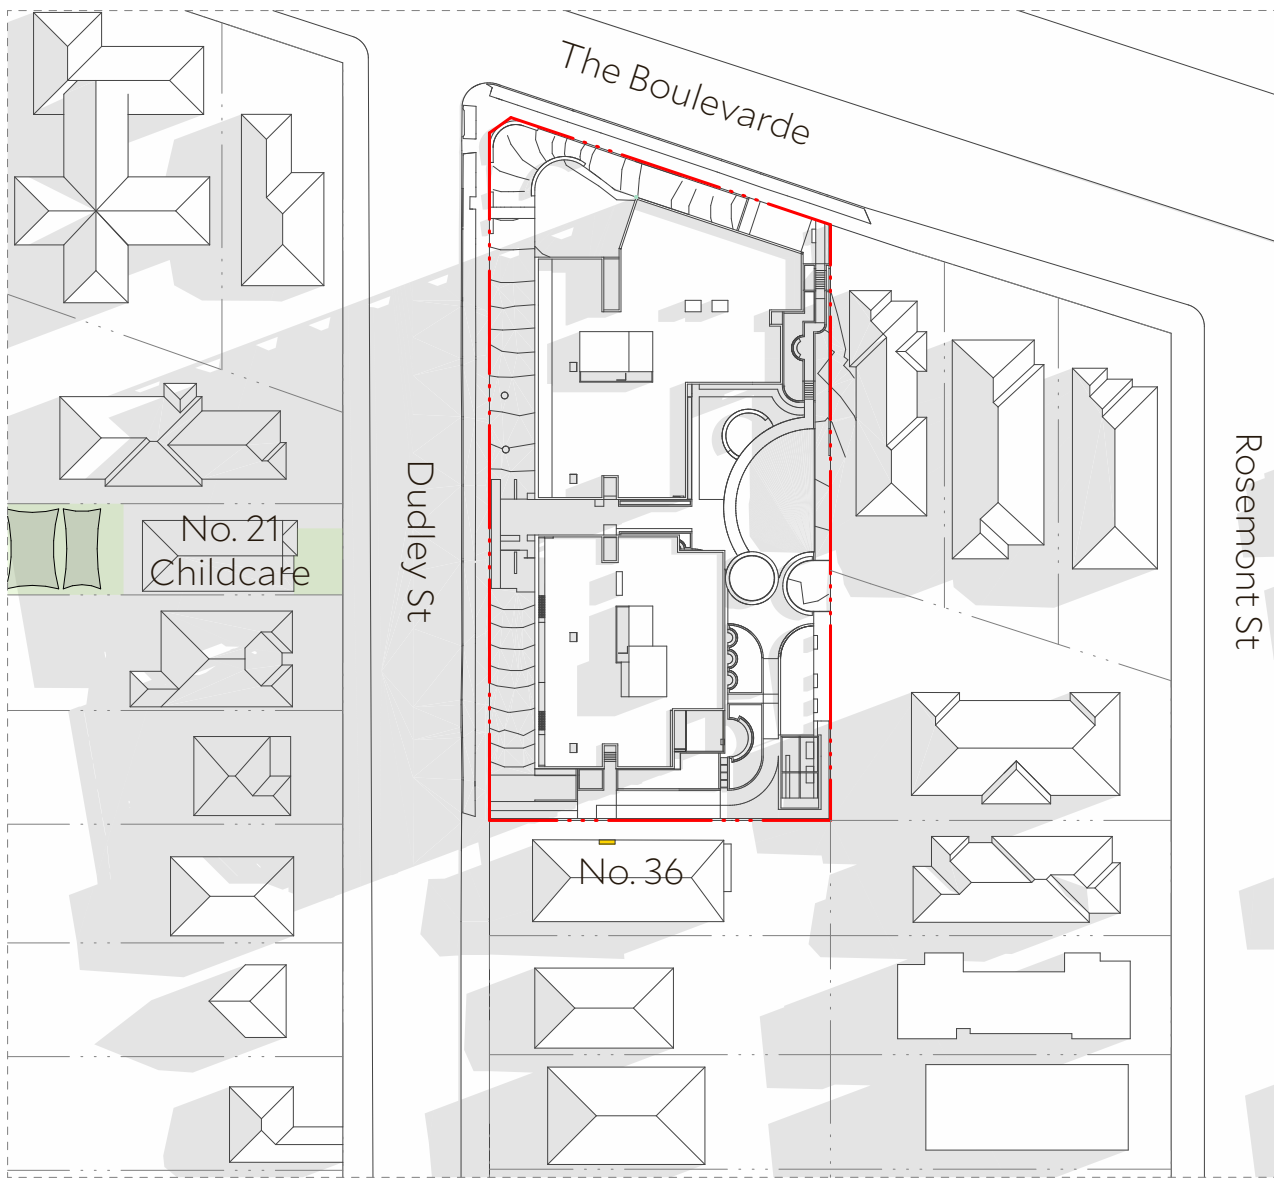


1 June 22 - 9am

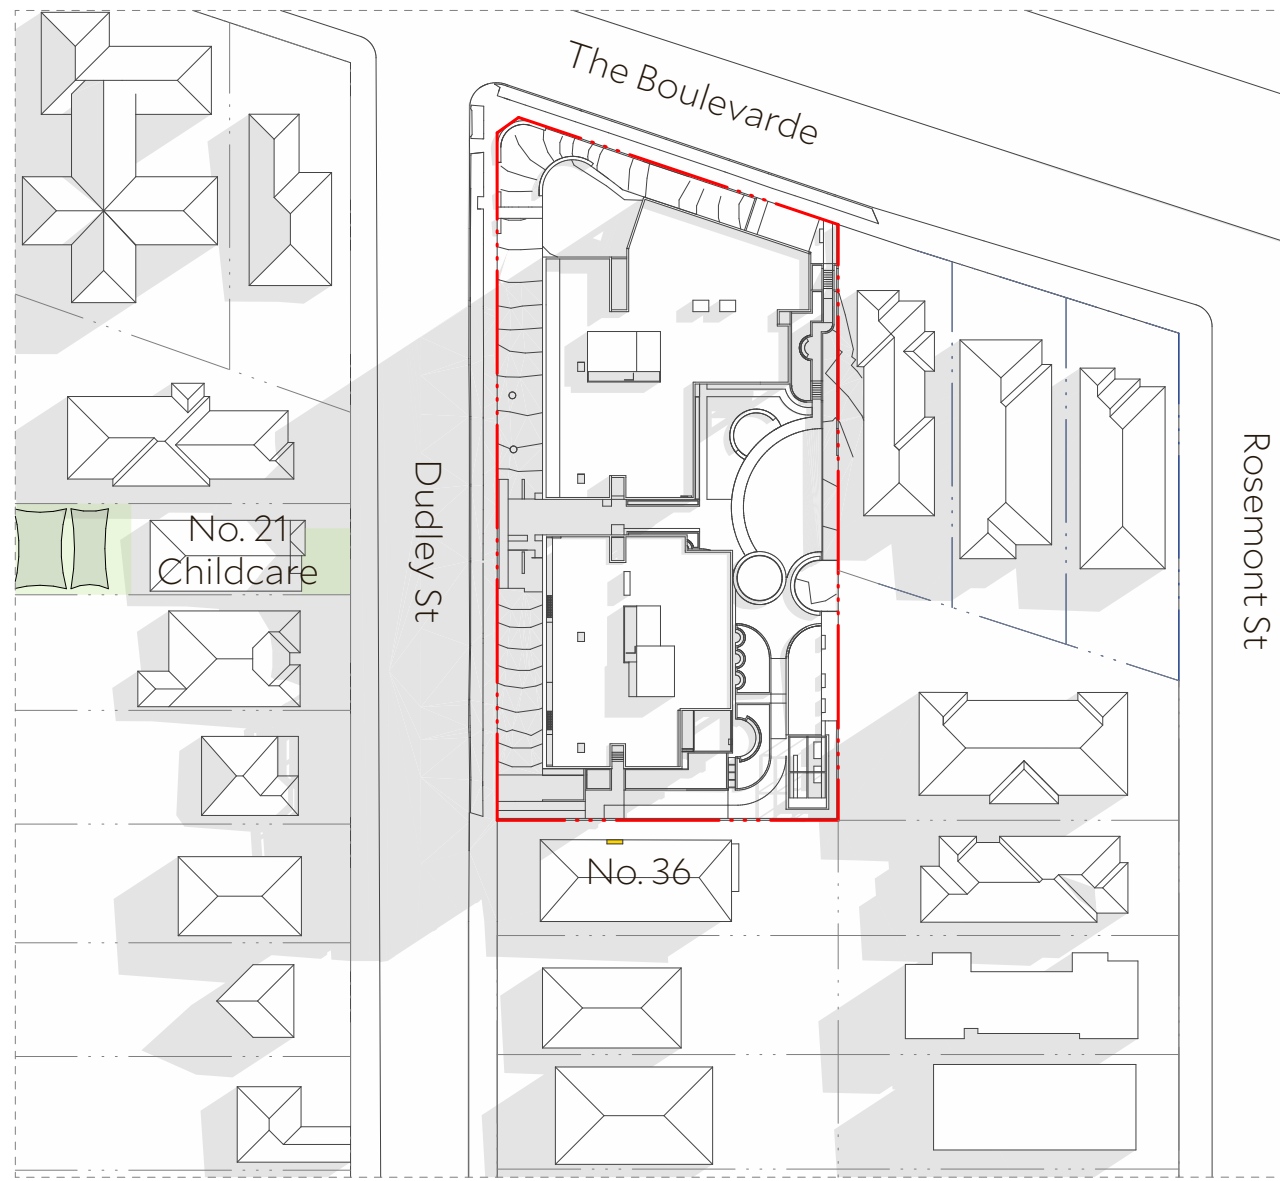


2 June 22 - 10am

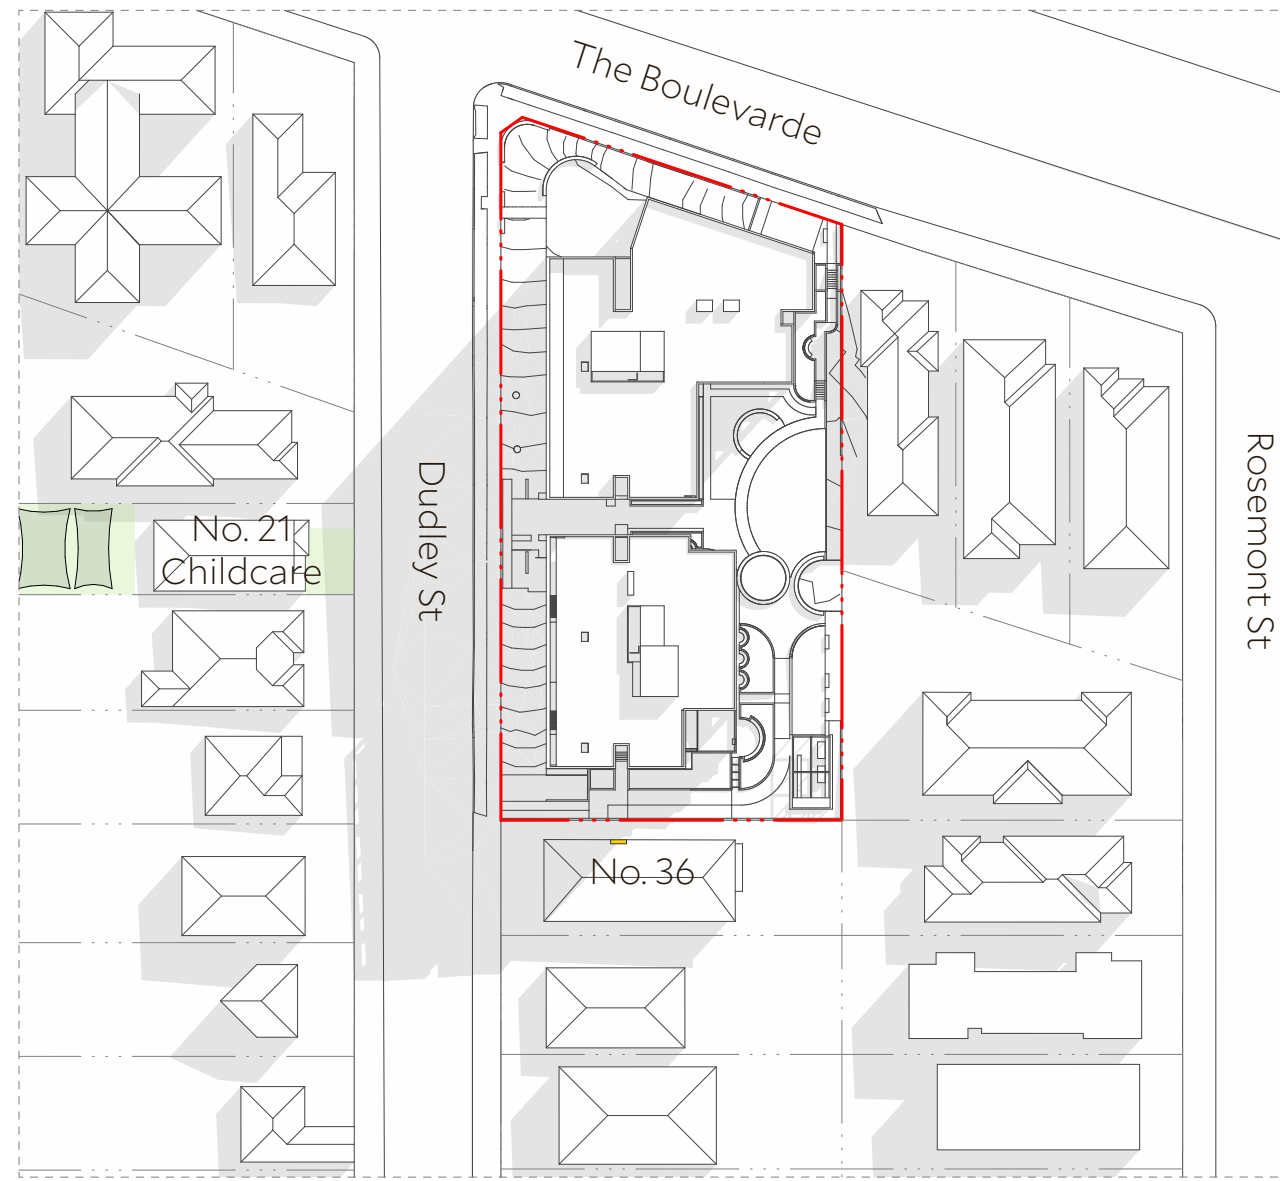


3 June 22 - 11am

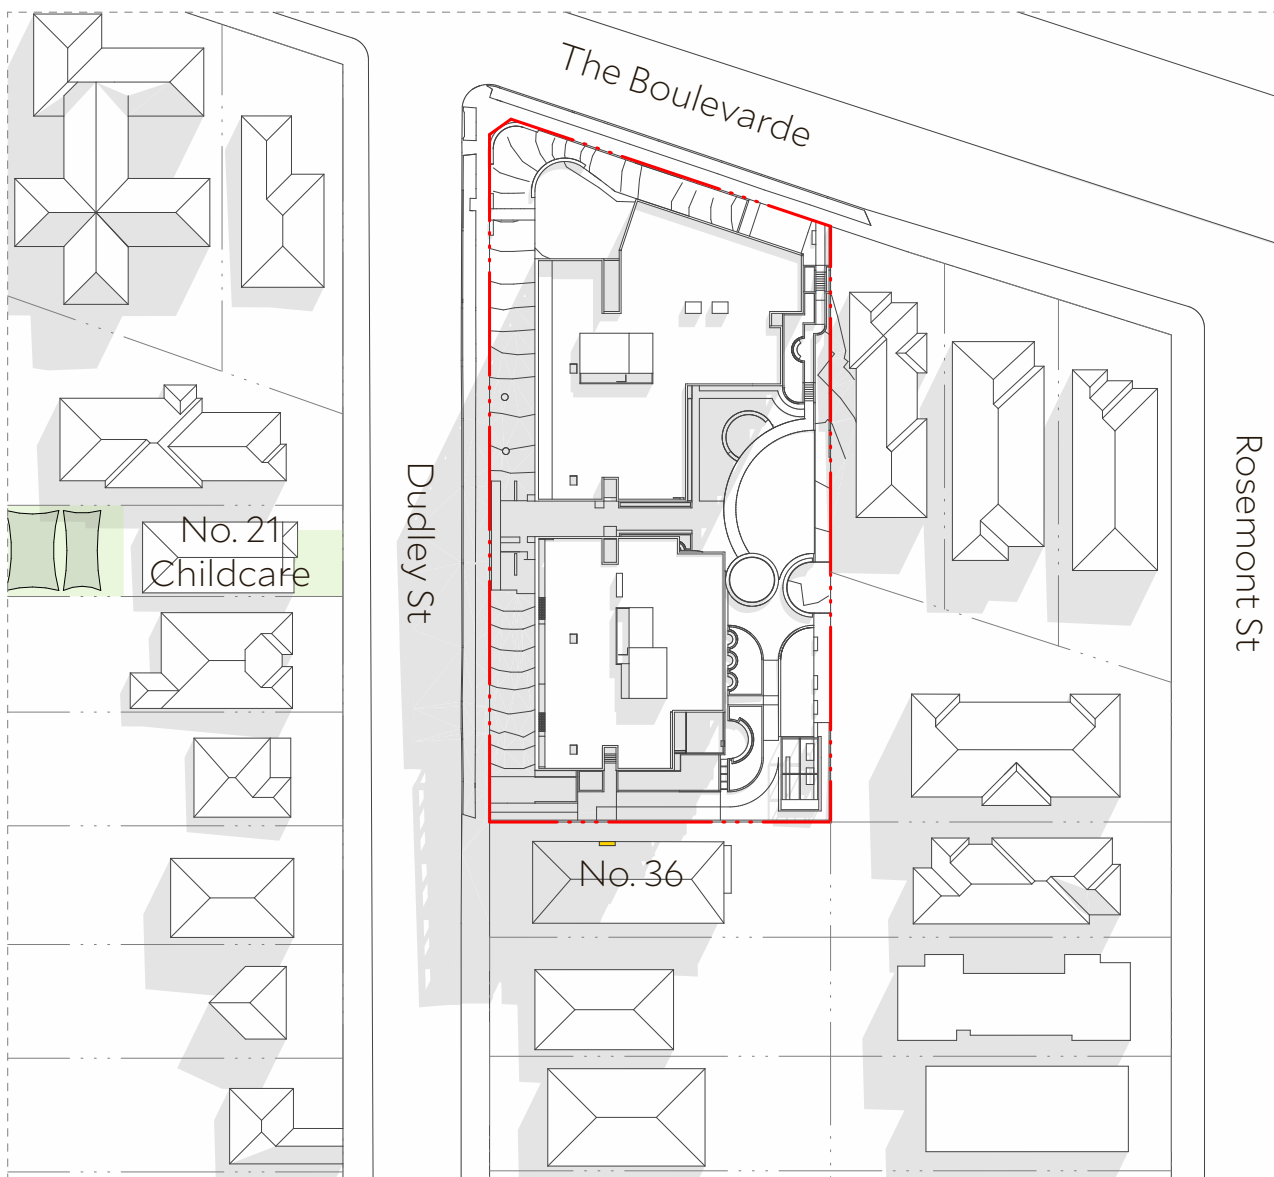


4 June 22 - 12pm

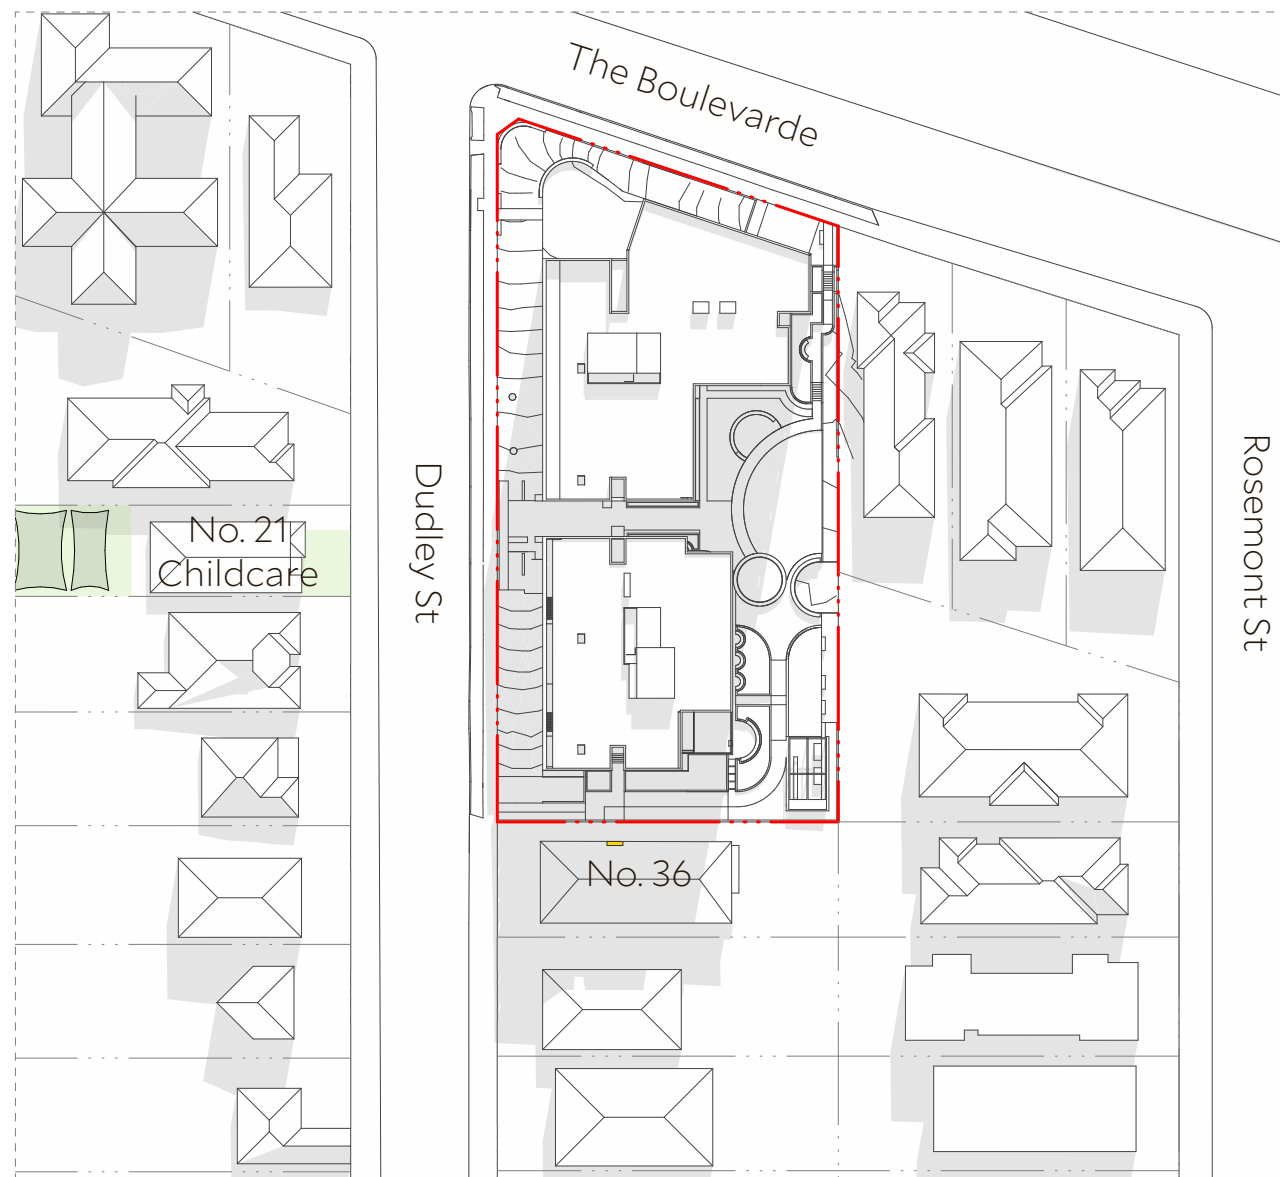

5 June 22 - 1pm

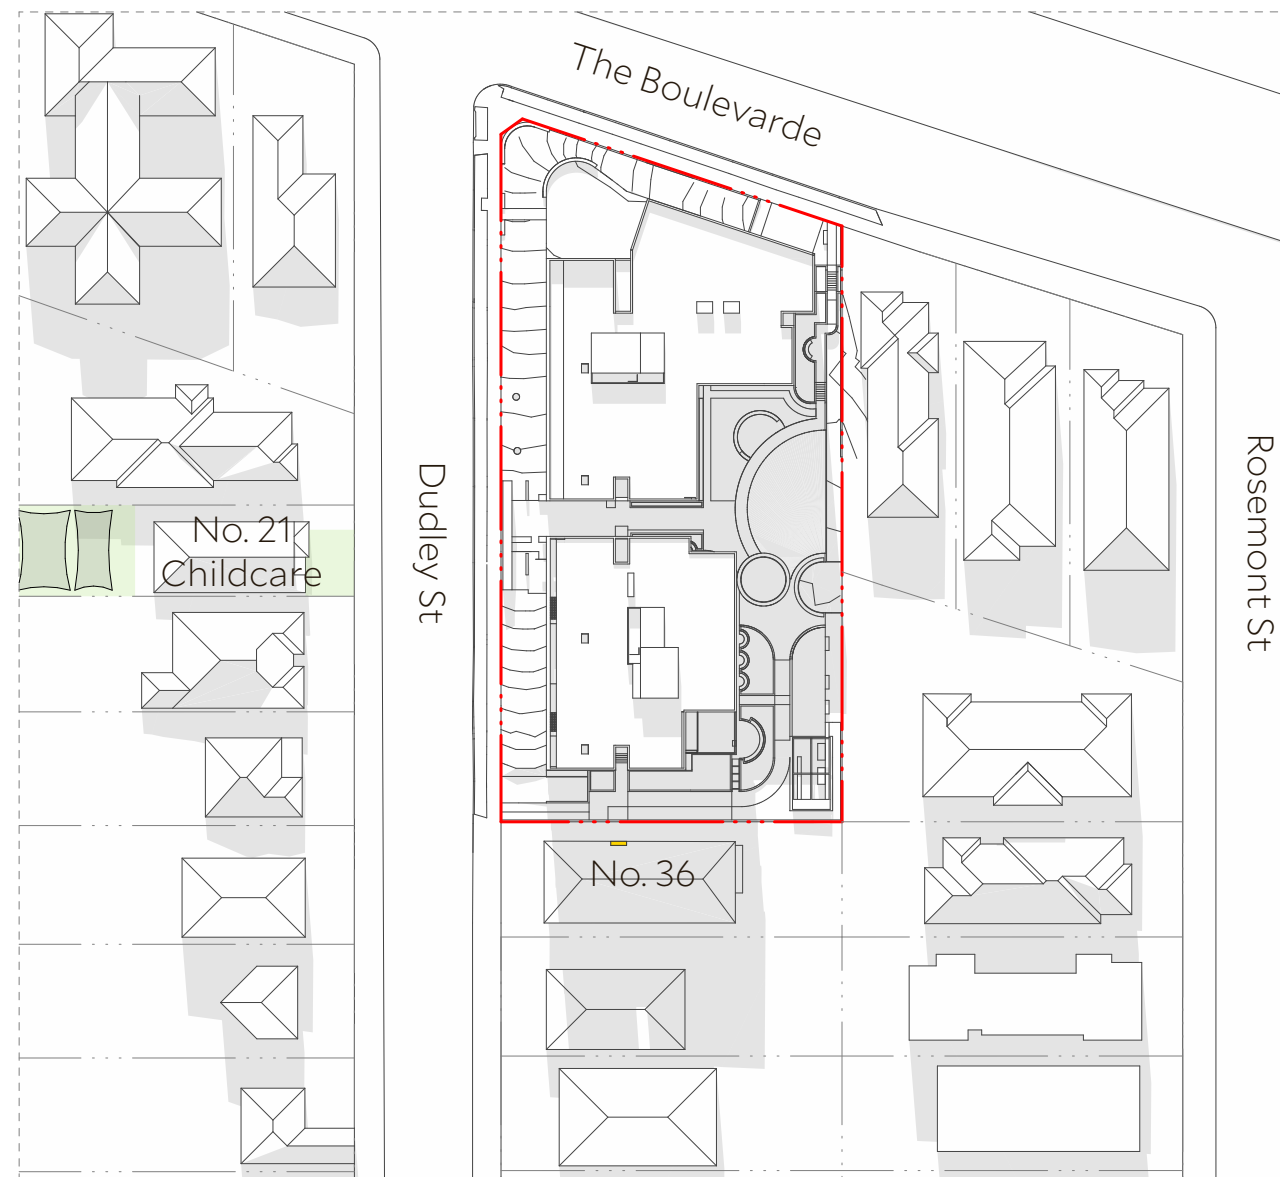

6 June 22 - 2pm

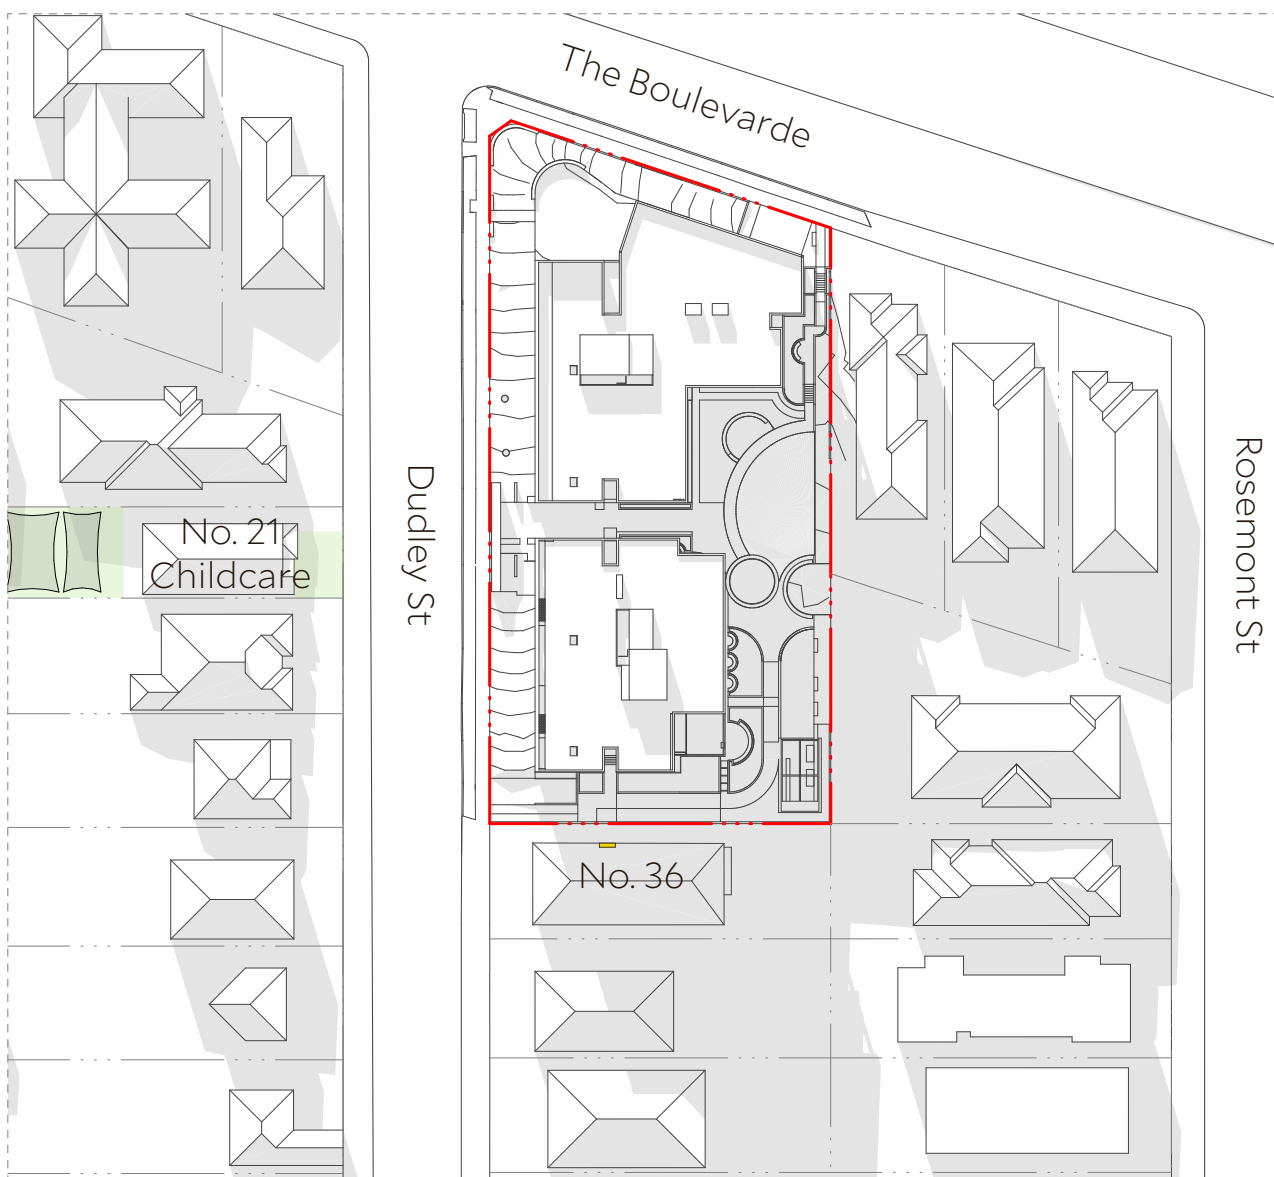

7 June 22 - 3pm

Architect Collins and Turner Pty Ltd

Suite 6, Level 3, 11-17 Buckingham St  
Surry Hills NSW 2010 Australia  
telephone +612 9356 3217  
info@collinsandturner.com  
collinsandturner.com

Registered Architect in NSW  
Penelope Collins ARB 7342

**Notes**

- 01 Do not scale, dimensions govern
- 02 All dimensions are in millimeters
- 03 All dimensions to be verified on site
- 04 Collins and Turner is to be notified of any discrepancies

Copyright Collins and Turner 2025

**Scale** 1:1000 @ A1

Legend

| No | Date      | By | Note            |
|----|-----------|----|-----------------|
| A  | 22/9/2025 | DC | For Information |

**Client** Homes NSW  
4 Parramatta Square  
Parramatta NSW 2150

**Key Plan** North

**Project** Affordable Housing  
Development  
SSD-83256463  
150 The Boulevard and  
34 Dudley Street  
Punchbowl, NSW

**Drawing Title** Shadow Diagrams

|                          |            |   |
|--------------------------|------------|---|
| Drawing number+ revision | A_SSDA_514 | A |
|--------------------------|------------|---|



|                                   |                     |                    |
|-----------------------------------|---------------------|--------------------|
| Site Area                         | 3889 m <sup>2</sup> |                    |
| <u>Communal Open Space</u>        |                     |                    |
|                                   | Required            | Proposed           |
| COS                               | 972m <sup>2</sup>   | 1508m <sup>2</sup> |
| COS %                             | 25%                 | 39%                |
| Principal COS                     | -                   | 724m <sup>2</sup>  |
| Min. 2hr Solar to Principal COS   | 361m <sup>2</sup>   | 577m <sup>2</sup>  |
| Min. 2hr Solar to Principal COS % | 50%                 | 80%                |

Legend

Communal Open Space

Communal Room

Principal Useable Part of Communal Open Space

Principal useable part of communal open space receiving 2 hours or more of sunlight in mid winter.

Landscape Area

Landscape Area

Landscape Area %

Required

Proposed

1167 m<sup>2</sup>


1482 m<sup>2</sup>

30%


38%

Legend

Landscape Area

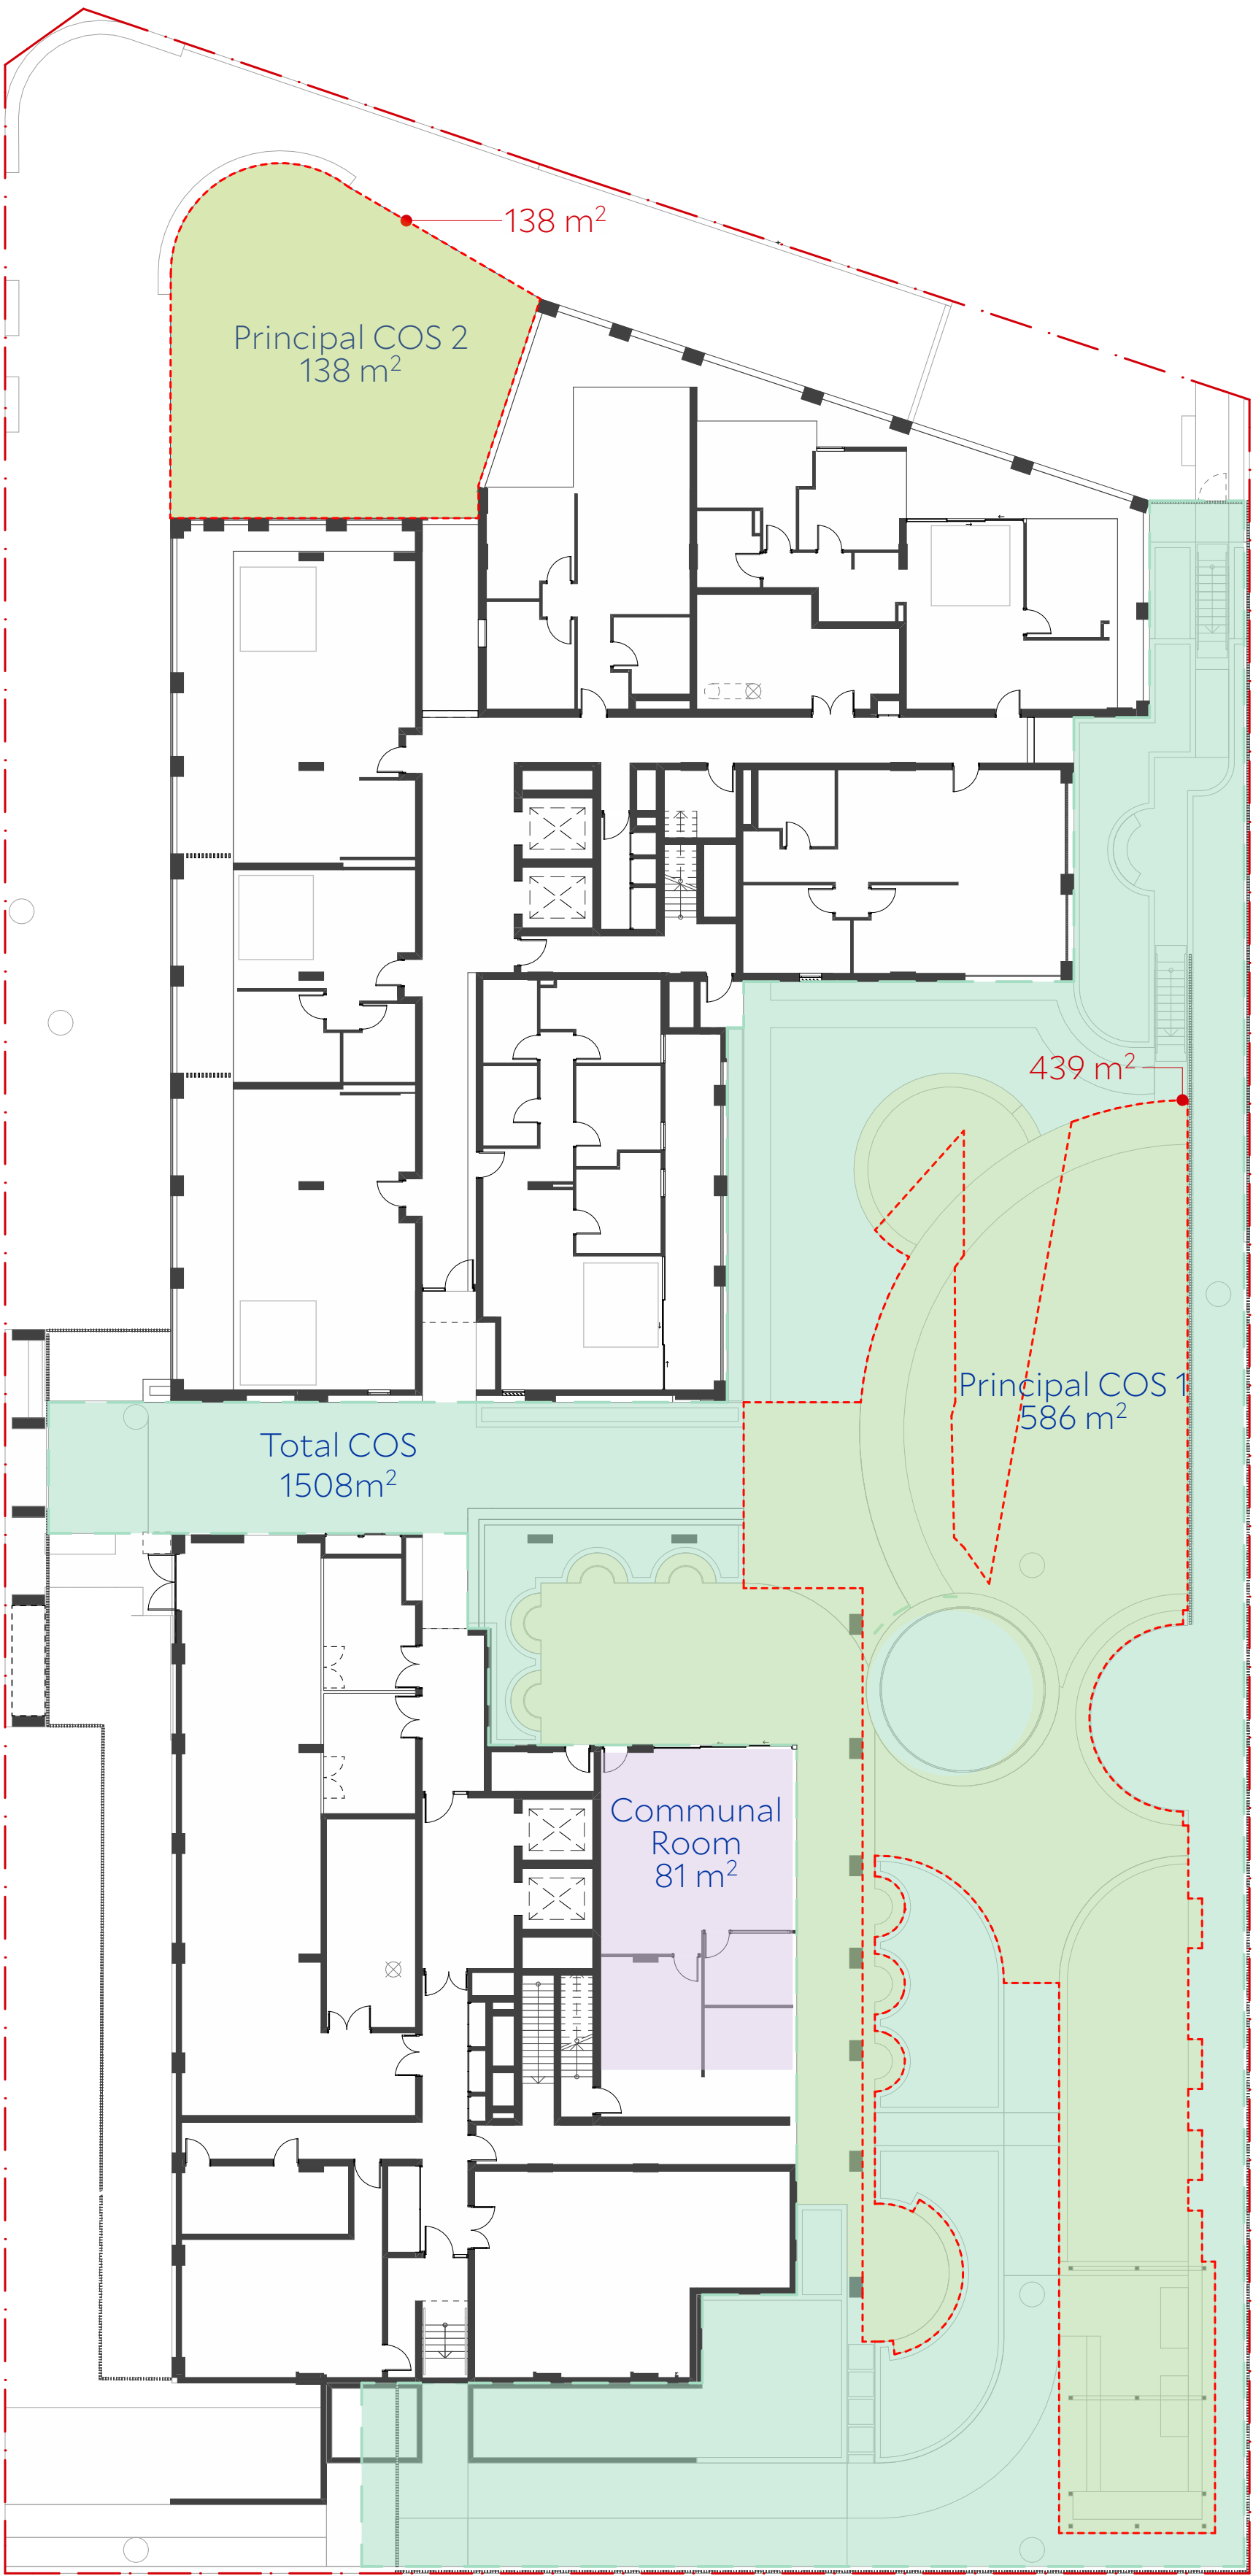

1 Communal Open Space - Ground Floor  
1:200

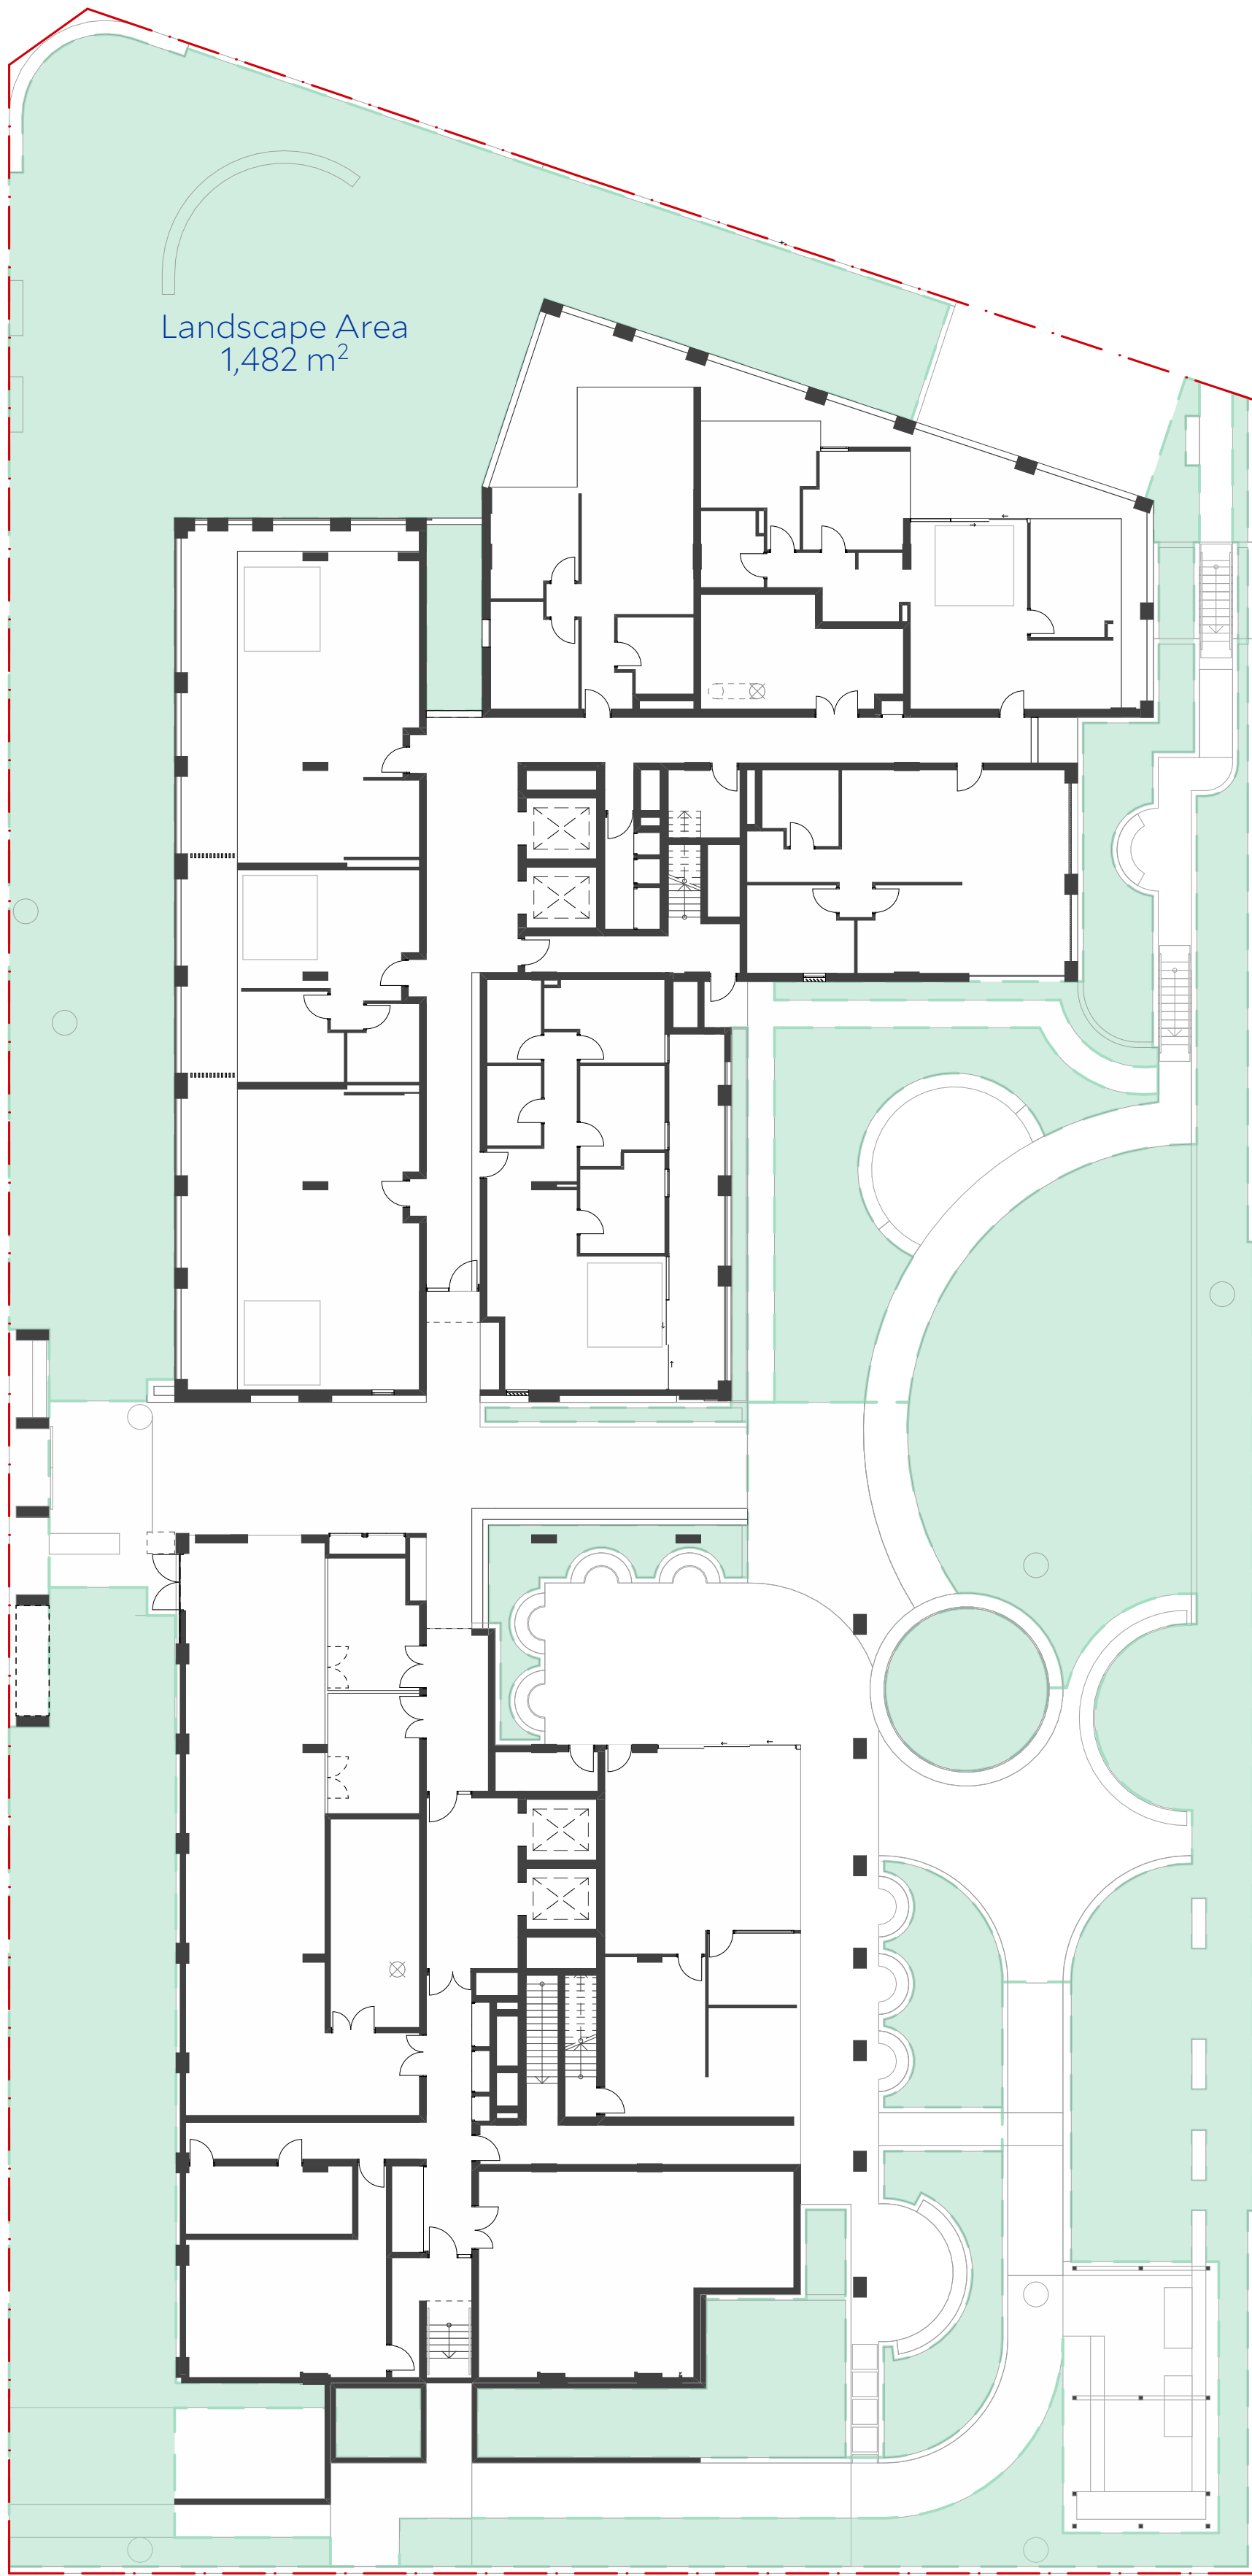

2 Landscape Area - Ground Floor  
1:200

|           |   |
|-----------|---|
| Architect | Collins and Turner Pty Ltd   |
|           | Suite 6, Level 3, 11-17 Buckingham St<br>Surry Hills NSW 2010 Australia<br>telephone +612 9356 3217<br>info@collinsandturner.com<br>collinsandturner.com                                                                    |
|           | Registered Architect in NSW<br>Penelope Collins ARB 7342   |
| Notes     | 01 Do not scale; dimensions govern<br>02 All dimensions are in millimeters<br>03 All dimensions to be verified on site<br>04 Collins and Turner is to be notified of any discrepancies<br>Copyright Collins and Turner 2025 |

|       |            |
|-------|------------|
| Scale | 1:200 @ A1 |
|       | 0 5 10m 15 |

| No | Date      | By | Note            |
|----|-----------|----|-----------------|
| A  | 22/9/2025 | DC | For Information |

|        |                                                         |
|--------|---------------------------------------------------------|
| Client | Homes NSW<br>4 Parramatta Square<br>Parramatta NSW 2150 |
|--------|---------------------------------------------------------|

|          |       |
|----------|-------|
| Key Plan | North |
|          |       |

|         |   |
|---------|---|
| Project | Affordable Housing<br>Development<br>SSD-83256463<br>150 The Boulevard and<br>34 Dudley Street<br>Punchbowl, NSW |
|---------|---|

|               |                                           |
|---------------|-------------------------------------------|
| Drawing Title | Communal Open Space and<br>Landscape Area |
|---------------|-------------------------------------------|

|                          |            |   |
|--------------------------|------------|---|
| Drawing number+ revision | A_SSDA_521 | A |
|--------------------------|------------|---|




|                               |                     |                     |
|-------------------------------|---------------------|---------------------|
| Site Area                     | 3889 m <sup>2</sup> |                     |
| <u>Tree Canopy</u>            |                     |                     |
|                               | Required            | Proposed            |
| Tree Canopy                   | 972 m <sup>2</sup>  | 1135 m <sup>2</sup> |
| Tree Canopy %                 | 25%                 | 29%                 |
| Existing Tree Canopy Retained | -                   | 262 m <sup>2</sup>  |
| Existing %                    | -                   | 7%                  |


- Legend
- Existing Tree Canopy
  - Proposed Tree Canopy

|                                  |                   |                     |
|----------------------------------|-------------------|---------------------|
| <b>Deep Soil</b>                 |                   |                     |
| Deep Soil (min. 6m wide)         | Required          | Proposed            |
| Deep Soil % (min. 6m wide)       | 583m <sup>2</sup> | 818 m <sup>2</sup>  |
| Deep Soil (total incl. <6m wide) | 15%               | 21%                 |
| Deep Soil (total incl. <6m wide) | -                 | 1297 m <sup>2</sup> |
| Deep Soil (total incl. <6m wide) | -                 | 33%                 |

- Legend
- Deep Soil (min. 6m wide)
  - Deep Soil (<6m wide)

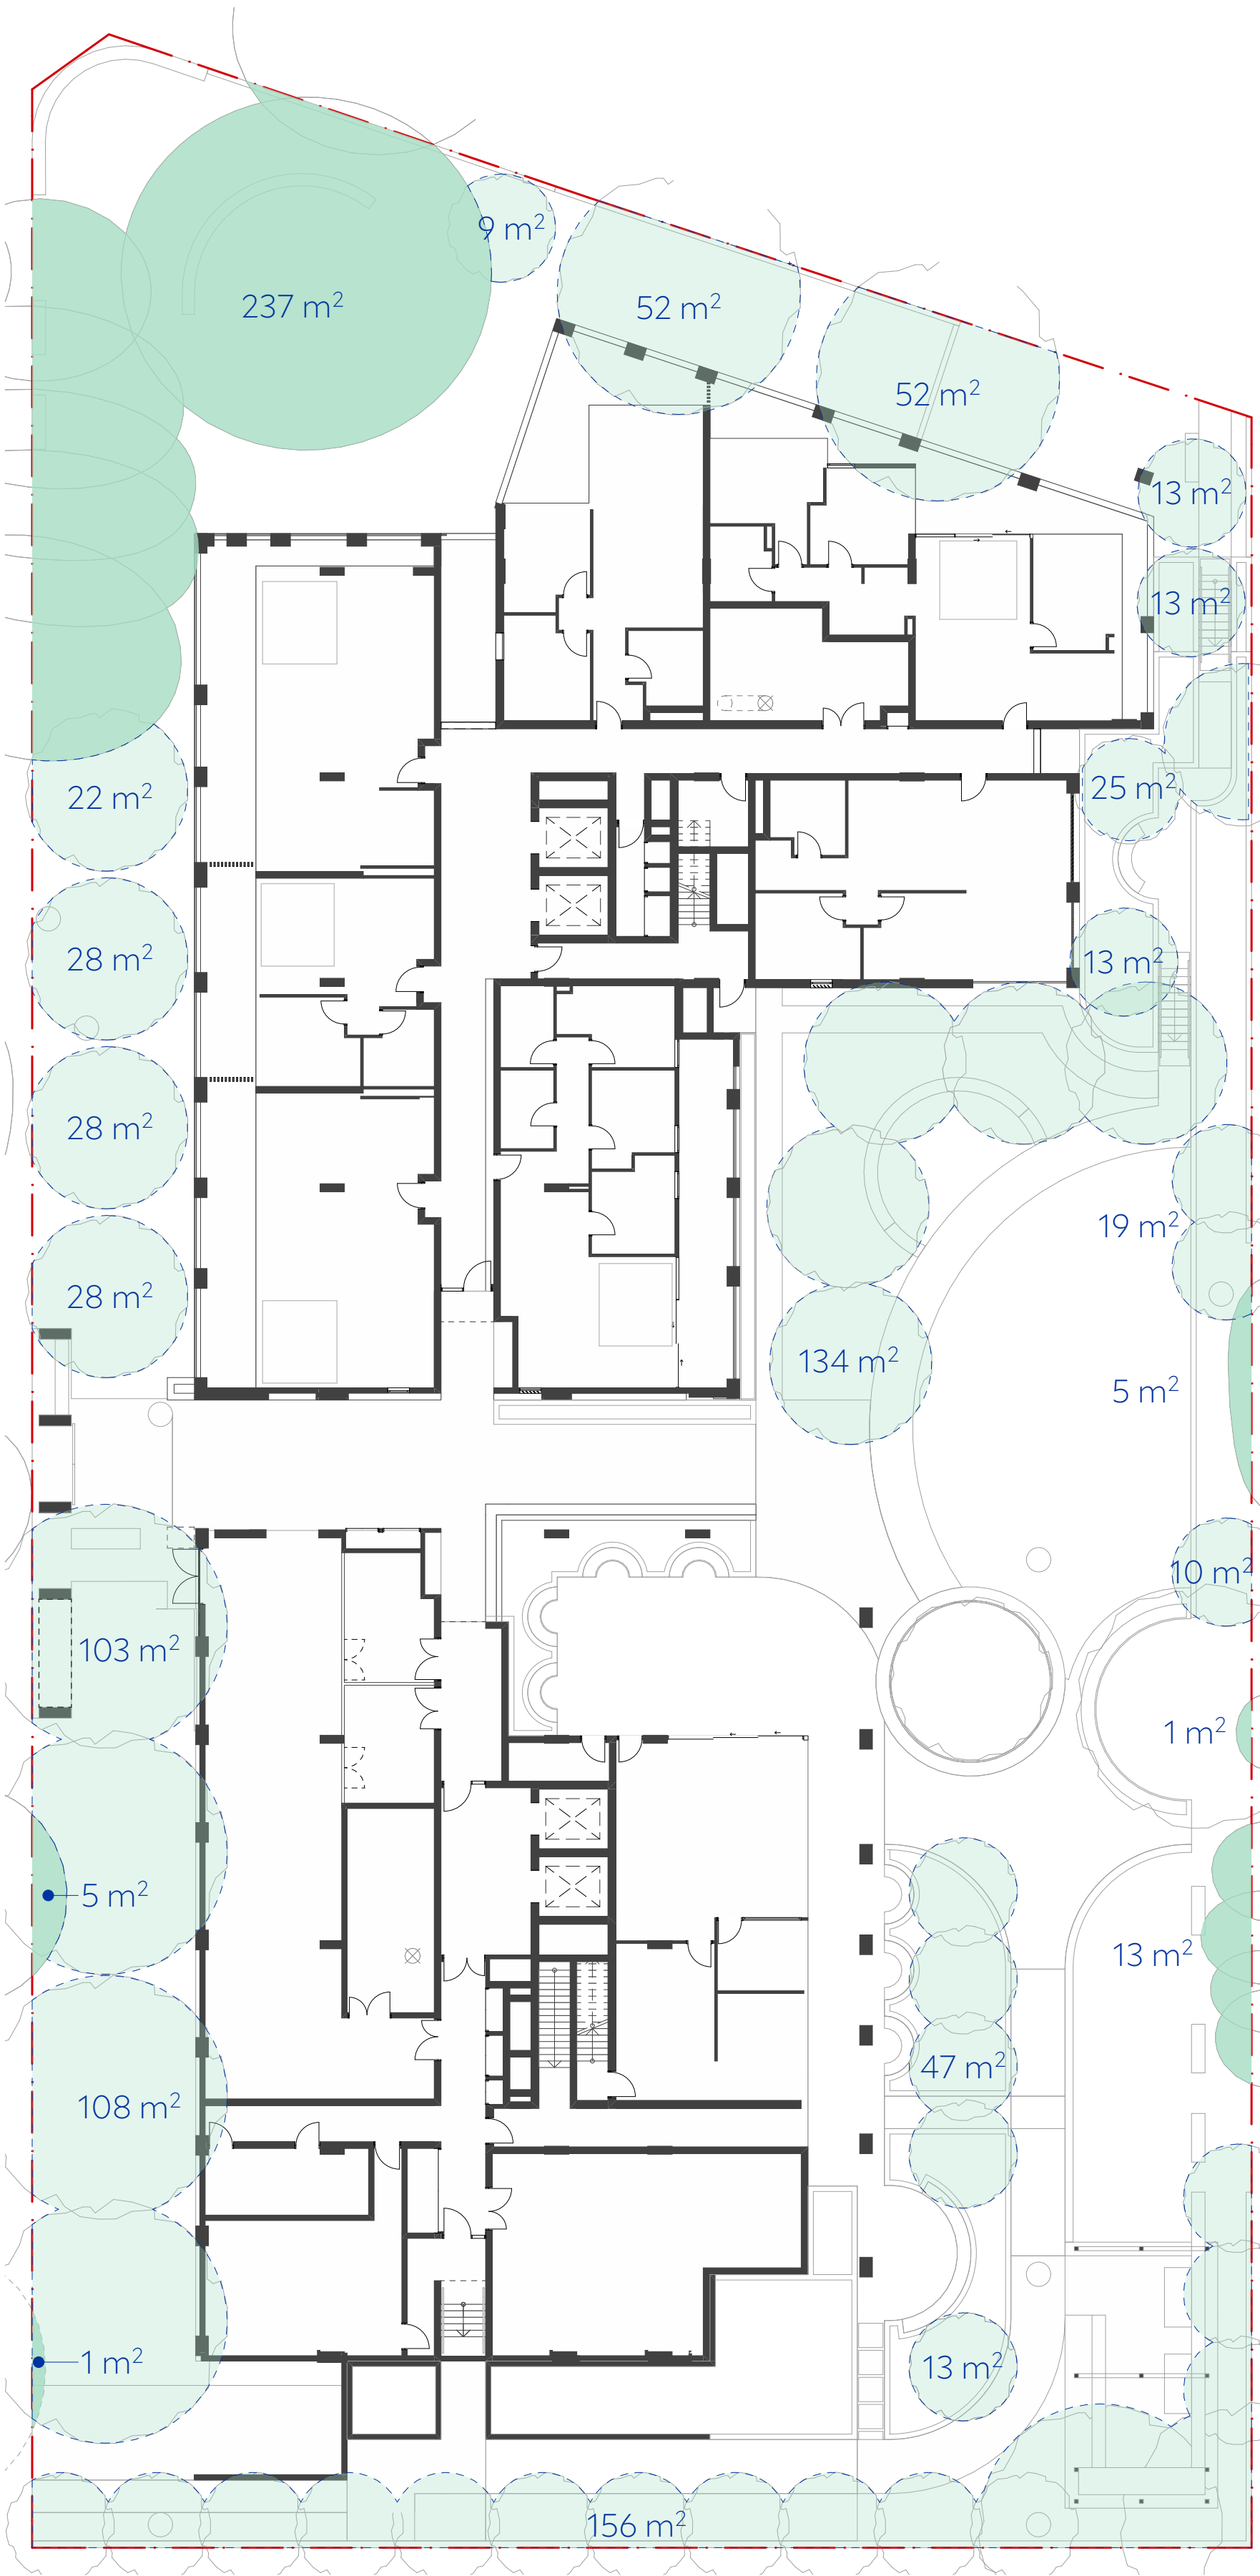

1 Tree Canopy - Ground Floor  
1:200

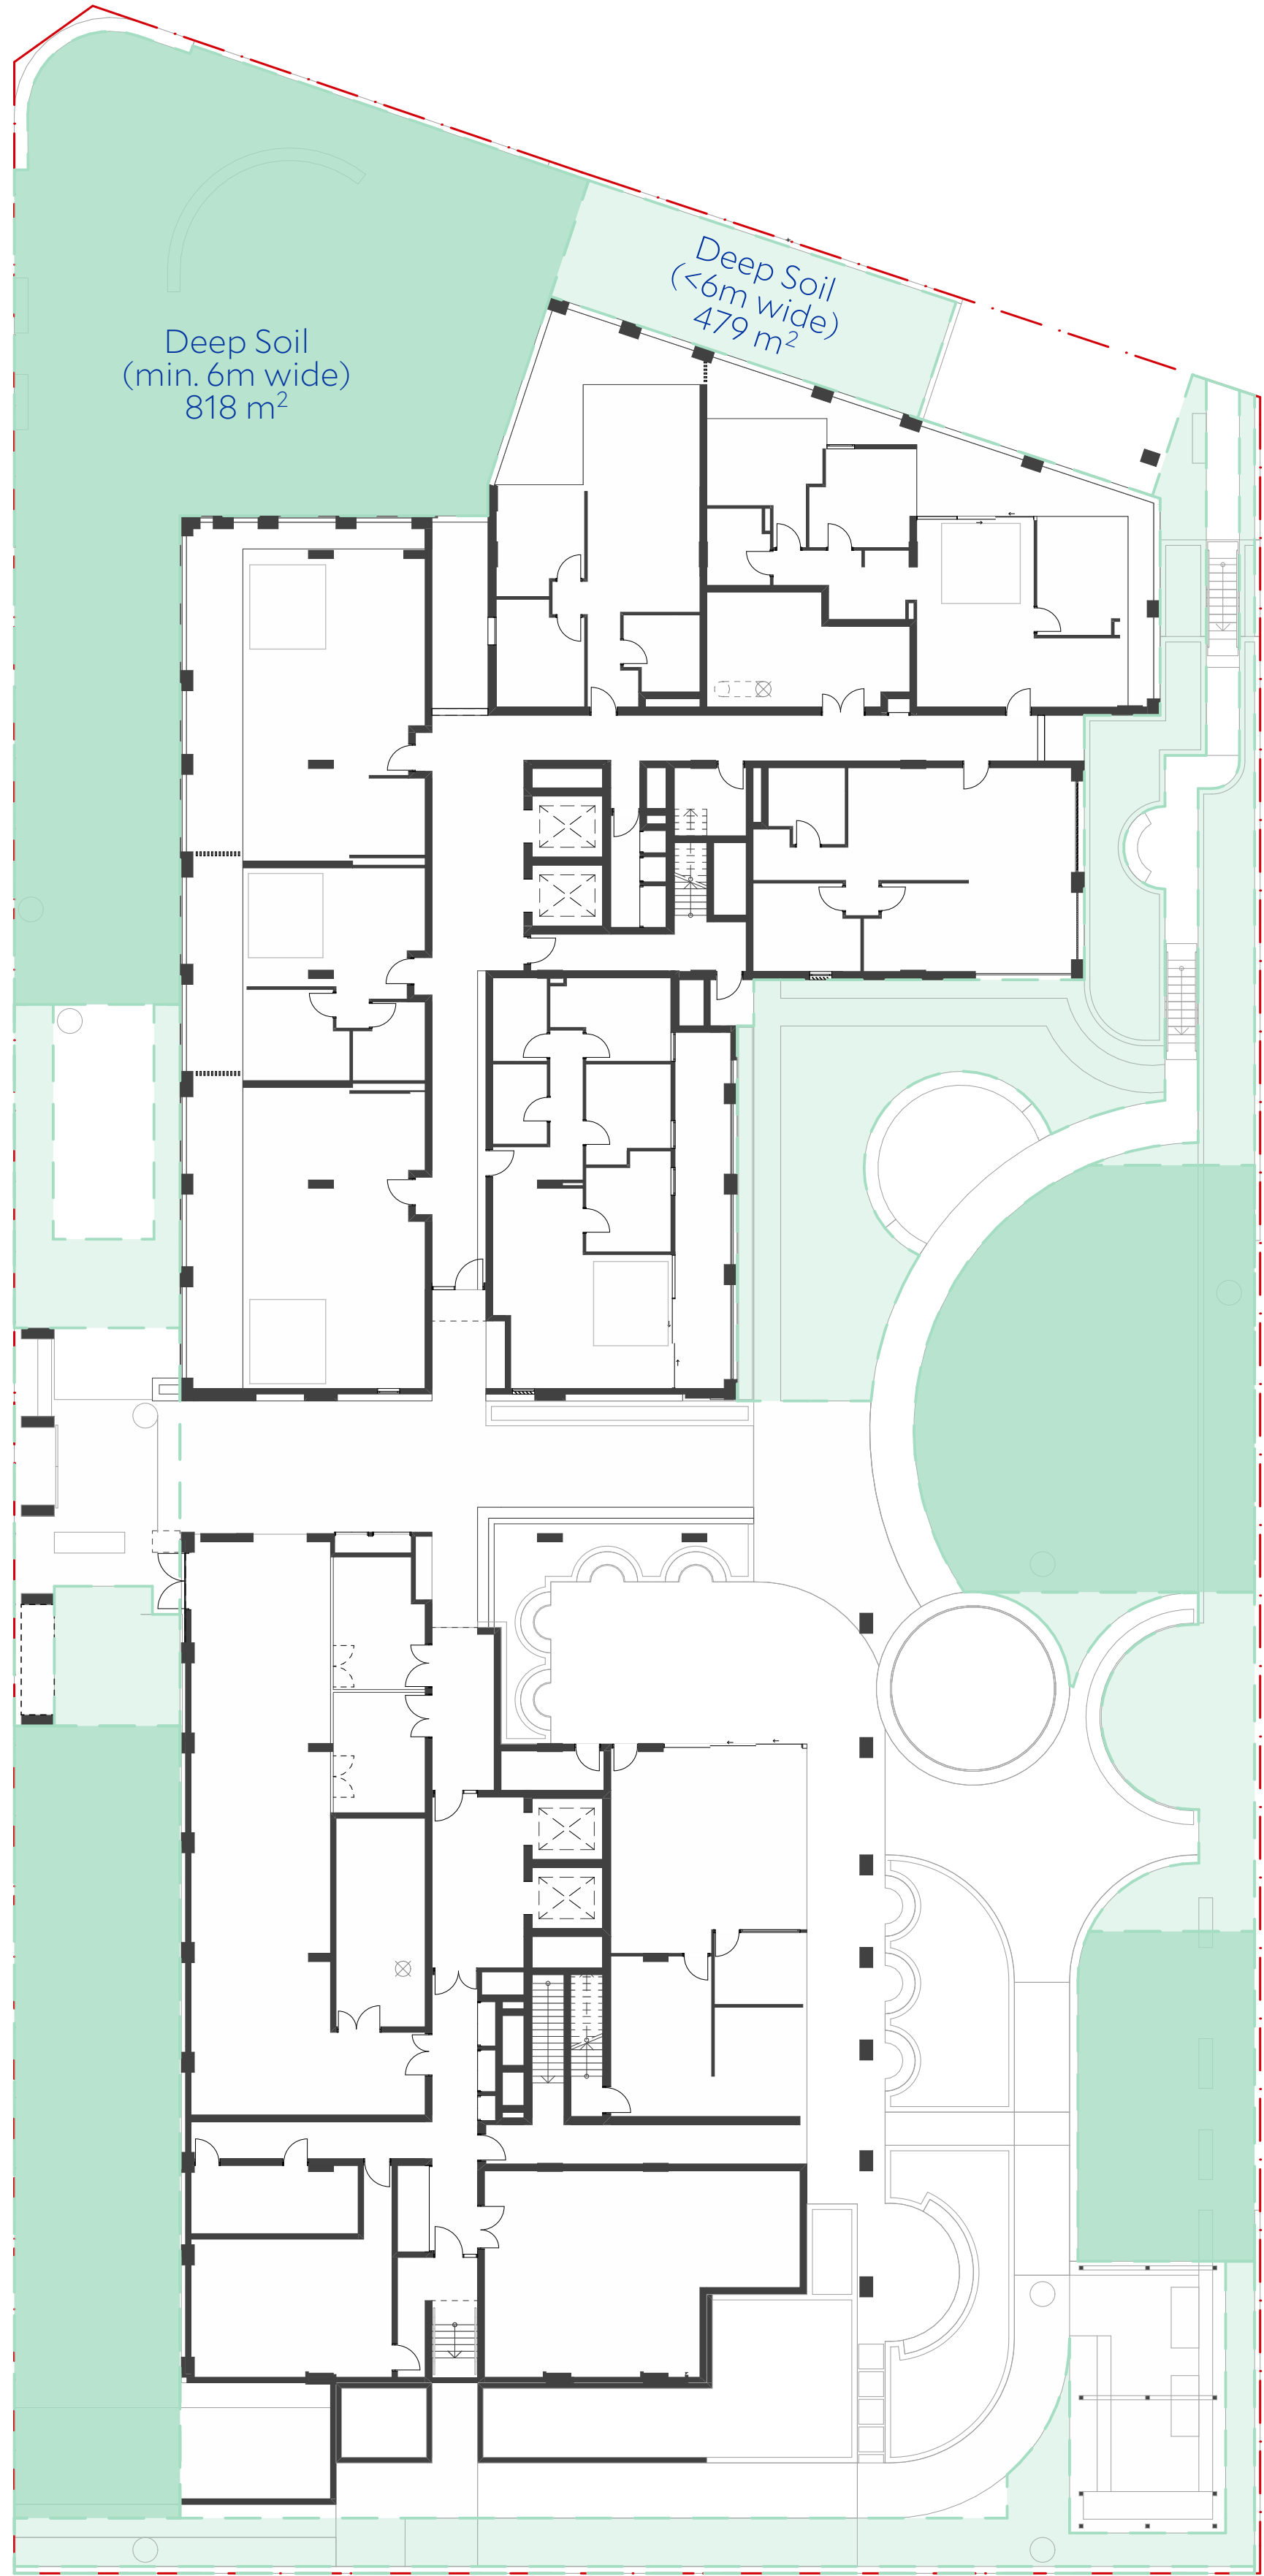

2 Deep Soil - Ground Floor  
1:200

|   |   |
|---|---|
| Architect   | Collins and Turner Pty Ltd   |
| Suite 6, Level 3, 11-17 Buckingham St<br>Surry Hills NSW 2010 Australia<br>telephone +612 9356 3217<br>info@collinsandturner.com<br>collinsandturner.com |   |
| Registered Architect in NSW<br>Penelope Collins ARB 7342                                                                                                 |   |
| Notes   | 01 Do not scale; dimensions govern<br>02 All dimensions are in millimeters<br>03 All dimensions to be verified on site<br>04 Collins and Turner is to be notified of any discrepancies |
| Copyright Collins and Turner 2025   |   |

|            |            |
|------------|------------|
| Scale      | 1:200 @ A1 |
| 0 5 10m 15 |            |

| No | Date      | By | Note            |
|----|-----------|----|-----------------|
| A  | 22/9/2025 | DC | For Information |

|        |                                                         |
|--------|---------------------------------------------------------|
| Client | Homes NSW<br>4 Parramatta Square<br>Parramatta NSW 2150 |
|--------|---------------------------------------------------------|

|          |       |
|----------|-------|
| Key Plan | North |
|          |       |

|         |   |
|---------|---|
| Project | Affordable Housing<br>Development<br>SSD-83256463<br>150 The Boulevard and<br>34 Dudley Street<br>Punchbowl, NSW |
|---------|---|

|               |                                   |
|---------------|-----------------------------------|
| Drawing Title | Tree Canopy and Deep Soil Diagram |
|---------------|-----------------------------------|

|                          |            |   |
|--------------------------|------------|---|
| Drawing number+ revision | A_SSDA_522 | A |
|--------------------------|------------|---|



| Apartment Number | Owner | Apartment Level | Occupancy | Internal Storage (m3) | External Storage (m3) | External Storage No. | External Storage Level |
|------------------|-------|-----------------|-----------|-----------------------|-----------------------|----------------------|------------------------|
| A.G01            | HNSW  | G               | 3B        | 10                    | 0                     | NA                   | NA                     |
| A.G02            | HNSW  | G               | 2B        | 4                     | 5                     | SC26                 | G                      |
| A.G03            | HNSW  | G               | 2B        | 13                    | 0                     | NA                   | NA                     |
| A.G04            | HNSW  | G               | 1B        | 3                     | 3                     | SC9                  | G                      |
| A.G05            | HNSW  | G               | 2B        | 13                    | 0                     | NA                   | NA                     |
| A.G06            | HNSW  | G               | 2B        | 8                     | 0                     | NA                   | NA                     |
| A.G07            | HNSW  | G               | 3B        | 13                    | 0                     | NA                   | NA                     |
| A.101            | HNSW  | 1               | 1B        | 5                     | 3                     | SC10                 | G                      |
| A.102            | HNSW  | 1               | 1B        | 5                     | 9                     | SC54                 | B                      |
| A.103            | HNSW  | 1               | 2B        | 4                     | 5                     | SC27                 | G                      |
| A.104            | HNSW  | 1               | 2B        | 13                    | 0                     | NA                   | NA                     |
| A.105            | HNSW  | 1               | 1B        | 4                     | 3                     | SC47                 | B                      |
| A.106            | HNSW  | 1               | 2B        | 13                    | 0                     | NA                   | NA                     |
| A.107            | HNSW  | 1               | 2B        | 8                     | 0                     | NA                   | NA                     |
| A.108            | HNSW  | 1               | 3B        | 13                    | 0                     | NA                   | NA                     |
| A.201            | HNSW  | 2               | 1B        | 5                     | 3                     | SC31                 | B                      |
| A.202            | HNSW  | 2               | 1B        | 5                     | 9                     | SC55                 | B                      |
| A.203            | HNSW  | 2               | 2B        | 4                     | 5                     | SC28                 | G                      |
| A.204            | HNSW  | 2               | 2B        | 13                    | 0                     | NA                   | NA                     |
| A.205            | HNSW  | 2               | 1B        | 4                     | 3                     | SC48                 | B                      |
| A.206            | HNSW  | 2               | 2B        | 13                    | 0                     | NA                   | NA                     |
| A.207            | HNSW  | 2               | 2B        | 8                     | 0                     | NA                   | NA                     |
| A.208            | HNSW  | 2               | 1B        | 5                     | 5                     | SC29                 | G                      |
| A.209            | HNSW  | 2               | 1B        | 5                     | 4                     | SC20                 | G                      |
| A.301            | HNSW  | 3               | 1B        | 5                     | 3                     | SC32                 | B                      |
| A.302            | HNSW  | 3               | 1B        | 5                     | 6                     | SC34                 | B                      |
| A.303            | HNSW  | 3               | 2B        | 4                     | 5                     | SC43                 | B                      |
| A.304            | HNSW  | 3               | 2B        | 13                    | 0                     | NA                   | NA                     |
| A.305            | HNSW  | 3               | 1B        | 4                     | 7                     | SC57                 | B                      |
| A.306            | HNSW  | 3               | 2B        | 13                    | 0                     | NA                   | NA                     |
| A.307            | HNSW  | 3               | 2B        | 8                     | 0                     | NA                   | NA                     |
| A.308            | HNSW  | 3               | 1B        | 5                     | 5                     | SC39                 | B                      |
| A.309            | HNSW  | 3               | 1B        | 5                     | 4                     | SC21                 | G                      |
| A.401            | HNSW  | 4               | 1B        | 5                     | 3                     | SC33                 | B                      |
| A.402            | HNSW  | 4               | 1B        | 5                     | 6                     | SC35                 | B                      |
| A.403            | HNSW  | 4               | 2B        | 4                     | 5                     | SC30                 | G                      |
| A.404            | HNSW  | 4               | 2B        | 13                    | 0                     | NA                   | NA                     |
| A.405            | HNSW  | 4               | 1B        | 4                     | 3                     | SC58                 | B                      |
| A.406            | HNSW  | 4               | 2B        | 13                    | 0                     | NA                   | NA                     |
| A.407            | HNSW  | 4               | 2B        | 8                     | 0                     | NA                   | NA                     |
| A.408            | HNSW  | 4               | 1B        | 5                     | 9                     | SC40                 | B                      |
| A.409            | HNSW  | 4               | 1B        | 5                     | 4                     | SC22                 | G                      |
| A.501            | HNSW  | 5               | 1B        | 5                     | 5                     | SC51                 | B                      |
| A.502            | HNSW  | 5               | 1B        | 5                     | 6                     | SC36                 | B                      |
| A.503            | HNSW  | 5               | 2B        | 4                     | 5                     | SC41                 | B                      |
| A.504            | HNSW  | 5               | 2B        | 13                    | 0                     | NA                   | NA                     |
| A.505            | HNSW  | 5               | 1B        | 4                     | 3                     | SC49                 | B                      |
| A.506            | HNSW  | 5               | 2B        | 13                    | 0                     | NA                   | NA                     |
| A.507            | HNSW  | 5               | 2B        | 8                     | 0                     | NA                   | NA                     |
| A.508            | HNSW  | 5               | 1B        | 5                     | 4                     | SC44                 | B                      |
| A.509            | HNSW  | 5               | 1B        | 5                     | 5                     | SC23                 | G                      |
| A.601            | HNSW  | 6               | 1B        | 5                     | 5                     | SC52                 | B                      |
| A.602            | HNSW  | 6               | 1B        | 5                     | 7                     | SC37                 | B                      |
| A.603            | HNSW  | 6               | 2B        | 4                     | 5                     | SC42                 | B                      |
| A.604            | HNSW  | 6               | 2B        | 13                    | 0                     | NA                   | NA                     |
| A.605            | HNSW  | 6               | 1B        | 4                     | 4                     | SC50                 | B                      |
| A.606            | HNSW  | 6               | 2B        | 13                    | 0                     | NA                   | NA                     |
| A.607            | HNSW  | 6               | 2B        | 8                     | 0                     | NA                   | NA                     |
| A.608            | HNSW  | 6               | 1B        | 5                     | 8                     | SC56                 | B                      |
| A.609            | HNSW  | 6               | 1B        | 5                     | 5                     | SC24                 | G                      |
| A.701            | HNSW  | 7               | 1B        | 5                     | 8                     | SC53                 | B                      |
| A.702            | HNSW  | 7               | 1B        | 5                     | 5                     | SC38                 | B                      |
| A.703            | HNSW  | 7               | 2B        | 4                     | 4                     | SC46                 | B                      |
| A.704            | HNSW  | 7               | 2B        | 13                    | 0                     | NA                   | NA                     |
| A.705            | HNSW  | 7               | 1B        | 4                     | 4                     | SC45                 | B                      |
| A.706            | HNSW  | 7               | 2B        | 13                    | 0                     | NA                   | NA                     |
| A.707            | HNSW  | 7               | 2B        | 8                     | 0                     | NA                   | NA                     |
| A.708            | HNSW  | 7               | 1B        | 5                     | 4                     | SC11                 | G                      |
| A.709            | HNSW  | 7               | 1B        | 5                     | 5                     | SC25                 | G                      |

| Apartment Number | Owner | Apartment Level | Occupancy | Internal Storage (m3) | External Storage (m3) | External Storage No. | External Storage Level |
|------------------|-------|-----------------|-----------|-----------------------|-----------------------|----------------------|------------------------|
| B.101            | CHP   | 1               | 2B        | 4                     | 4                     | SC11                 | G                      |
| B.102            | CHP   | 1               | 1B        | 7                     | 0                     | NA                   | NA                     |
| B.103            | CHP   | 1               | 1B        | 7                     | 0                     | NA                   | NA                     |
| B.104            | CHP   | 1               | 2B        | 4                     | 4                     | SC12                 | G                      |
| B.105            | CHP   | 1               | 3B        | 13                    | 0                     | NA                   | NA                     |
| B.106            | CHP   | 1               | 3B        | 13                    | 0                     | NA                   | NA                     |
| B.201            | CHP   | 2               | 2B        | 4                     | 4                     | SC13                 | G                      |
| B.202            | CHP   | 2               | 1B        | 7                     | 0                     | NA                   | NA                     |
| B.203            | CHP   | 2               | 1B        | 7                     | 0                     | NA                   | NA                     |
| B.204            | CHP   | 2               | 2B        | 4                     | 4                     | SC14                 | G                      |
| B.205            | CHP   | 2               | 3B        | 13                    | 0                     | NA                   | NA                     |
| B.206            | CHP   | 2               | 3B        | 13                    | 0                     | NA                   | NA                     |
| B.301            | CHP   | 3               | 2B        | 4                     | 4                     | SC15                 | G                      |
| B.302            | CHP   | 3               | 1B        | 7                     | 0                     | NA                   | NA                     |
| B.303            | CHP   | 3               | 1B        | 7                     | 0                     | NA                   | NA                     |
| B.304            | CHP   | 3               | 1B        | 4                     | 3                     | SC1                  | G                      |
| B.305            | CHP   | 3               | 3B        | 13                    | 0                     | NA                   | NA                     |
| B.306            | CHP   | 3               | 3B        | 13                    | 0                     | NA                   | NA                     |
| B.401            | CHP   | 4               | 2B        | 4                     | 4                     | SC16                 | G                      |
| B.402            | CHP   | 4               | 1B        | 7                     | 0                     | NA                   | NA                     |
| B.403            | CHP   | 4               | 1B        | 7                     | 0                     | NA                   | NA                     |
| B.404            | CHP   | 4               | 1B        | 4                     | 3                     | SC2                  | G                      |
| B.405            | CHP   | 4               | 3B        | 13                    | 0                     | NA                   | NA                     |
| B.406            | CHP   | 4               | 3B        | 13                    | 0                     | NA                   | NA                     |
| B.501            | CHP   | 5               | 2B        | 4                     | 4                     | SC17                 | G                      |
| B.502            | CHP   | 5               | 1B        | 7                     | 0                     | NA                   | NA                     |
| B.503            | CHP   | 5               | 1B        | 7                     | 0                     | NA                   | NA                     |
| B.504            | CHP   | 5               | 1B        | 4                     | 3                     | SC3                  | G                      |
| B.505            | CHP   | 5               | 2B        | 13                    | 0                     | NA                   | NA                     |
| B.506            | CHP   | 5               | 1B        | 3                     | 3                     | SC4                  | G                      |
| B.507            | CHP   | 5               | 2B        | 13                    | 0                     | NA                   | NA                     |
| B.601            | CHP   | 6               | 2B        | 4                     | 4                     | SC18                 | G                      |
| B.602            | CHP   | 6               | 1B        | 7                     | 0                     | NA                   | NA                     |
| B.603            | CHP   | 6               | 1B        | 7                     | 0                     | NA                   | NA                     |
| B.604            | CHP   | 6               | 1B        | 4                     | 3                     | SC5                  | G                      |
| B.605            | CHP   | 6               | 2B        | 13                    | 0                     | NA                   | NA                     |
| B.606            | CHP   | 6               | 1B        | 3                     | 3                     | SC6                  | G                      |
| B.607            | CHP   | 6               | 2B        | 13                    | 0                     | NA                   | NA                     |
| B.701            | CHP   | 7               | 2B        | 4                     | 4                     | SC19                 | G                      |
| B.702            | CHP   | 7               | 1B        | 7                     | 0                     | NA                   | NA                     |
| B.703            | CHP   | 7               | 1B        | 7                     | 0                     | NA                   | NA                     |
| B.704            | CHP   | 7               | 1B        | 4                     | 3                     | SC7                  | G                      |
| B.705            | CHP   | 7               | 2B        | 13                    | 0                     | NA                   | NA                     |
| B.706            | CHP   | 7               | 1B        | 3                     | 3                     | SC8                  | G                      |
| B.707            | CHP   | 7               | 2B        | 13                    | 0                     | NA                   | NA                     |

|                                   |   |                                                           |  |
|-----------------------------------|---|-----------------------------------------------------------|--|
| Architect                         | Collins and Turner Pty Ltd   |                                                           |  |
|                                   | Suite 6, Level 3, 11-17 Buckingham St<br>Surry Hills NSW 2010 Australia<br>telephone +612 9356 3217<br>info@collinsandturner.com<br>collinsandturner.com |                                                           |  |
|                                   | Registered Architect in NSW<br>Penelope Collins ARB 7342                                                                                                 |                                                           |  |
|                                   |   |                                                           |  |
| Notes                             | 01   | Do not scale; dimensions govern                           |  |
|                                   | 02   | All dimensions are in millimeters                         |  |
|                                   | 03   | All dimensions to be verified on site                     |  |
|                                   | 04   | Collins and Turner is to be notified of any discrepancies |  |
| Copyright Collins and Turner 2025 |   |                                                           |  |

Scale 1:0.30 @ A1

Legend

| No | Date      | By | Note            |
|----|-----------|----|-----------------|
| A  | 22/9/2025 | DC | For Information |

Client Homes NSW  
4 Parramatta Square  
Parramatta NSW 2150

Key Plan North

Project Affordable Housing  
Development  
SSD-83256463  
150 The Boulevarde and  
34 Dudley Street  
Punchbowl, NSW

Drawing Title Storage Schedule

|                          |            |   |
|--------------------------|------------|---|
| Drawing number+ revision | A_SSDA_531 | A |
|--------------------------|------------|---|





| Masonry - face Brick |                          | Masonry - accent at feature reveals/entry |                                    | Balustrade |                     | Privacy Screen |                     |
|----------------------|--------------------------|-------------------------------------------|------------------------------------|------------|---------------------|----------------|---------------------|
| BK-1                 |                          | BK-2                                      |                                    | BAL-1      |                     | SCR-1          |                     |
|                      |                          |                                           |                                    |            |                     |                |                     |
| Alt A                | Bowral 76 Capitol Red    | Shaped glazed brick at accents            | Colour TBC, e.g. red, yellow, blue | Material   | Powder-coated Steel | Material       | Powder-coated Steel |
| Alt B                | Bowral Chillingham White |                                           |                                    | Finish     | Duratech White      | Finish         | Duratech White      |
| Mortar               | Colour matched to brick  |                                           |                                    |            |                     |                |                     |
|                      |                          |                                           |                                    |            |                     |                |                     |

| Sunshading |                     | Windows |                           | Windows |                                               | Windows |                                                        |
|------------|---------------------|---------|---------------------------|---------|-----------------------------------------------|---------|--------------------------------------------------------|
| SCR-2      |                     | W-1     |                           | W-2     |                                               | W-3     |                                                        |
|            |                     |         |                           |         |                                               |         |                                                        |
| Material   | Steel and Aluminium | System: | Alspec proglide Ultraflat | System: | Alspec ProTilt High Performance Awning Window | System: | Alspec ProTilt High Performance Awning/Casement Window |
| Finish     | Duratech White      | Finish  | Universal Anodisers       | Finish  | Universal Anodisers                           | Finish  | Universal Anodisers                                    |

| Windows |                               | Windows |                                    | Columns  |          | Cladding |                         |
|---------|-------------------------------|---------|------------------------------------|----------|----------|----------|-------------------------|
| W-4     |                               | W-5     |                                    | CONC-1   |          | CFC-1    |                         |
|         |                               |         |                                    |          |          |          |                         |
| System: | Breezway Glass Louvred Window | System: | Aneeta sashless single-hung window | Material | Concrete | Material | Equitone Natura N359    |
|         |                               |         |                                    |          |          | Material | HGV veterro-lusso White |
| Finish  | Universal Anodisers           | Finish  | Universal Anodisers                |          |          | Material | As BK-1                 |
|         |                               |         |                                    |          |          |          |                         |

Architect Collins and Turner Pty Ltd

Suite 6, Level 3, 11-17 Buckingham St  
Surry Hills NSW 2010 Australia  
telephone +612 9356 3217  
info@collinsandturner.com  
collinsandturner.com

Registered Architect in NSW  
Penelope Collins ARB 7342

Notes 01 Do not scale, dimensions govern  
02 All dimensions are in millimeters  
03 All dimensions to be verified on site  
04 Collins and Turner is to be notified of any discrepancies  
Copyright Collins and Turner 2025

Scale 1:2,

Legend

| No | Date      | By | Note            |
|----|-----------|----|-----------------|
| A  | 22/9/2025 | DC | For Information |

Client Homes NSW  
4 Parramatta Square  
Parramatta NSW 2150

Key Plan North

Project Affordable Housing Development  
SSD-83256463  
150 The Boulevard and  
34 Dudley Street  
Punchbowl, NSW

Drawing Title Materials Board

|                          |            |   |
|--------------------------|------------|---|
| Drawing number+ revision | A_SSDA_601 | A |
|--------------------------|------------|---|



BK-1


PC



SCR-1


BAL-1

CONC-1,  
REN

PC
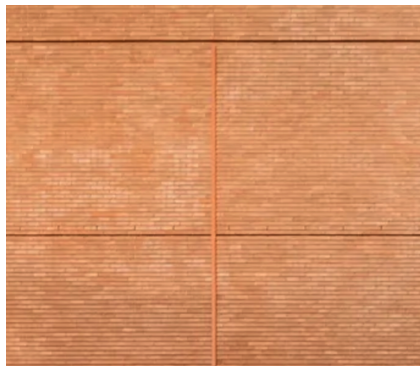
| Masonry - face Brick                                                                |                          | Masonry - accent at feature reveals/entry                                           |                                    | Balustrade                                                                          |                     | Privacy Screen                                                                      |                     |
|-------------------------------------------------------------------------------------|--------------------------|-------------------------------------------------------------------------------------|------------------------------------|-------------------------------------------------------------------------------------|---------------------|-------------------------------------------------------------------------------------|---------------------|
| BK-1                                                                                |                          | BK-2                                                                                |                                    | BAL-1                                                                               |                     | SCR-1                                                                               |                     |
|  |                          |  |                                    |  |                     |  |                     |
| Alt A                                                                               | Bowral 76 Capitol Red    | Shaped glazed brick at accents                                                      | Colour TBC, e.g. red, yellow, blue | Material                                                                            | Powder-coated Steel | Material                                                                            | Powder-coated Steel |
| Alt B                                                                               | Bowral Chillingham White |                                                                                     |                                    | Finish                                                                              | Duratech White      | Finish                                                                              | Duratech White      |
| Mortar                                                                              | Colour matched to brick  |                                                                                     |                                    |                                                                                     |                     |                                                                                     |                     |
|                                                                                     |                          |                                                                                     |                                    |                                                                                     |                     |                                                                                     |                     |
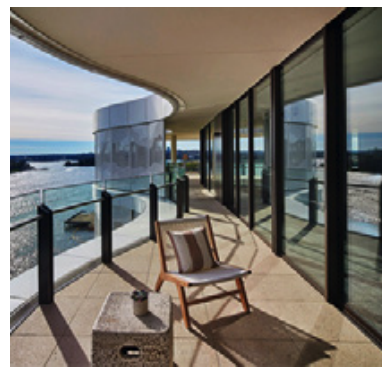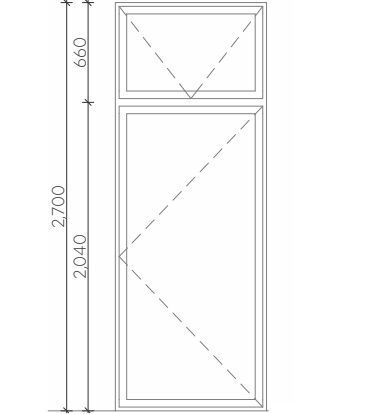
| Sunshading                                                                           |                     | Windows                                                                              |                           | Windows                                                                              |                                               | Windows                                                                              |                                                        |
|--------------------------------------------------------------------------------------|---------------------|--------------------------------------------------------------------------------------|---------------------------|--------------------------------------------------------------------------------------|-----------------------------------------------|--------------------------------------------------------------------------------------|--------------------------------------------------------|
| SCR-2                                                                                |                     | W-1                                                                                  |                           | W-2                                                                                  |                                               | W-3                                                                                  |                                                        |
|  |                     |  |                           |  |                                               |  |                                                        |
| Material                                                                             | Steel and Aluminium | System:                                                                              | Alspec proglide Ultraflat | System:                                                                              | Alspec ProTilt High Performance Awning Window | System:                                                                              | Alspec ProTilt High Performance Awning/Casement Window |
| Finish                                                                               | Duratech White      | Finish                                                                               | Universal Anodisers       | Finish                                                                               | Universal Anodisers                           | Finish                                                                               | Universal Anodisers                                    |
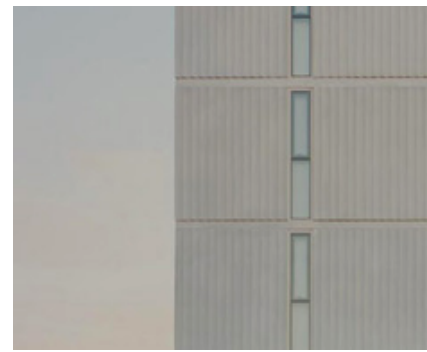
| Windows                                                                               |                               | Windows                                                                               |                                    | Columns                                                                               |          | Cladding                                                                              |                         |
|---------------------------------------------------------------------------------------|-------------------------------|---------------------------------------------------------------------------------------|------------------------------------|---------------------------------------------------------------------------------------|----------|---------------------------------------------------------------------------------------|-------------------------|
| W-4                                                                                   |                               | W-5                                                                                   |                                    | CONC-1                                                                                |          | CFC-1                                                                                 |                         |
|  |                               |  |                                    |  |          |  |                         |
| System:                                                                               | Breezway Glass Louvred Window | System:                                                                               | Aneeta sashless single-hung window | Material                                                                              | Concrete | Material                                                                              | Equitone Natura N359    |
|                                                                                       |                               |                                                                                       |                                    |                                                                                       |          | Material                                                                              | HGV veterro-lusso White |
| Finish                                                                                | Universal Anodisers           | Finish                                                                                | Universal Anodisers                |                                                                                       |          | Material                                                                              | As BK-1                 |
|                                                                                       |                               |                                                                                       |                                    |                                                                                       |          |                                                                                       |                         |

Architect Collins and Turner Pty Ltd

Suite 6, Level 3, 11-17 Buckingham St  
Surry Hills NSW 2010 Australia  
telephone +612 9356 3217  
info@collinsandturner.com  
collinsandturner.com

Registered Architect in NSW  
Penelope Collins ARB 7342

Notes 01 Do not scale, dimensions govern  
02 All dimensions are in millimeters  
03 All dimensions to be verified on site  
04 Collins and Turner is to be notified of any discrepancies  
Copyright Collins and Turner 2025

Scale 1:7

Legend

| No | Date      | By | Note            |
|----|-----------|----|-----------------|
| A  | 22/9/2025 | DC | For Information |

Client Homes NSW  
4 Parramatta Square  
Parramatta NSW 2150

Key Plan North

Project Affordable Housing Development  
SSD-83256463  
150 The Boulevard and  
34 Dudley Street  
Punchbowl, NSW

Drawing Title Materials Board

|                          |            |   |
|--------------------------|------------|---|
| Drawing number+ revision | A_SSDA_602 | A |
|--------------------------|------------|---|





| Masonry - face Brick |                          | Masonry - accent at feature reveals/entry |                                    | Balustrade |                     | Privacy Screen |                     |
|----------------------|--------------------------|-------------------------------------------|------------------------------------|------------|---------------------|----------------|---------------------|
| BK-1                 |                          | BK-2                                      |                                    | BAL-1      |                     | SCR-1          |                     |
|                      |                          |                                           |                                    |            |                     |                |                     |
| Alt A                | Bowral 76 Capitol Red    | Shaped glazed brick at accents            | Colour TBC, e.g. red, yellow, blue | Material   | Powder-coated Steel | Material       | Powder-coated Steel |
| Alt B                | Bowral Chillingham White |                                           |                                    | Finish     | Duratech White      | Finish         | Duratech White      |
| Mortar               | Colour matched to brick  |                                           |                                    |            |                     |                |                     |
|                      |                          |                                           |                                    |            |                     |                |                     |

| Sunshading |                     | Windows |                           | Windows |                                               | Windows |                                                        |
|------------|---------------------|---------|---------------------------|---------|-----------------------------------------------|---------|--------------------------------------------------------|
| SCR-2      |                     | W-1     |                           | W-2     |                                               | W-3     |                                                        |
|            |                     |         |                           |         |                                               |         |                                                        |
| Material   | Steel and Aluminium | System: | Alspec proglide Ultraflat | System: | Alspec ProTilt High Performance Awning Window | System: | Alspec ProTilt High Performance Awning/Casement Window |
| Finish     | Duratech White      | Finish  | Universal Anodisers       | Finish  | Universal Anodisers                           | Finish  | Universal Anodisers                                    |

| Windows |                               | Windows |                                    | Columns  |          | Cladding |                         |
|---------|-------------------------------|---------|------------------------------------|----------|----------|----------|-------------------------|
| W-4     |                               | W-5     |                                    | CONC-1   |          | CFC-1    |                         |
|         |                               |         |                                    |          |          |          |                         |
| System: | Breezway Glass Louvred Window | System: | Aneeta sashless single-hung window | Material | Concrete | Material | Equitone Natura N359    |
|         |                               |         |                                    |          |          | Material | HGV veterro-lusso White |
| Finish  | Universal Anodisers           | Finish  | Universal Anodisers                |          |          | Material | As BK-1                 |
|         |                               |         |                                    |          |          |          |                         |

Architect Collins and Turner Pty Ltd

Suite 6, Level 3, 11-17 Buckingham St  
Surry Hills NSW 2010 Australia  
telephone +612 9356 3217  
info@collinsandturner.com  
collinsandturner.com  
Registered Architect in NSW  
Penelope Collins ARB 7342

Notes 01 Do not scale, dimensions govern  
02 All dimensions are in millimeters  
03 All dimensions to be verified on site  
04 Collins and Turner is to be notified of any discrepancies  
Copyright Collins and Turner 2025

Scale 1:8

Legend

| No | Date      | By | Note            |
|----|-----------|----|-----------------|
| A  | 22/9/2025 | DC | For Information |

Client Homes NSW  
4 Parramatta Square  
Parramatta NSW 2150

Key Plan North

Project Affordable Housing Development  
SSD-83256463  
150 The Boulevard and  
34 Dudley Street  
Punchbowl, NSW

Drawing Title Materials Board

|                          |            |   |
|--------------------------|------------|---|
| Drawing number+ revision | A_SSDA_603 | A |
|--------------------------|------------|---|






|           |   |                                                           |  |
|-----------|---|-----------------------------------------------------------|--|
| Architect | Collins and Turner Pty Ltd   |                                                           |  |
|           | Suite 6, Level 3, 11-17 Buckingham St<br>Surry Hills NSW 2010 Australia<br>telephone +612 9356 3217<br>info@collinsandturner.com<br>collinsandturner.com<br><br>Registered Architect in NSW<br>Penelope Collins ARB 7342 |                                                           |  |
| Notes     | 01   | Do not scale; dimensions govern                           |  |
|           | 02   | All dimensions are in millimeters                         |  |
|           | 03   | All dimensions to be verified on site                     |  |
|           | 04   | Collins and Turner is to be notified of any discrepancies |  |
|           | Copyright Collins and Turner 2025   |                                                           |  |
| Scale     | 1:1, 1:2.04 @ A1   |                                                           |  |

Legend

| No | Date      | By | Note            |
|----|-----------|----|-----------------|
| A  | 22/9/2025 | DC | For Information |

|        |                                            |
|--------|--------------------------------------------|
| Client | Homes NSW                                  |
|        | 4 Parramatta Square<br>Parramatta NSW 2150 |
 
|                                                                                       |       |
|---------------------------------------------------------------------------------------|-------|
| Key Plan                                                                              | North |
|  |       |

|         |   |
|---------|---|
| Project | Affordable Housing<br>Development<br>SSD-83256463<br>150 The Boulevard and<br>34 Dudley Street<br>Punchbowl, NSW |
|---------|---|

|               |                |
|---------------|----------------|
| Drawing Title | Visualisations |
|---------------|----------------|

|                          |            |   |
|--------------------------|------------|---|
| Drawing number+ revision | A_SSDA_701 | A |
|--------------------------|------------|---|





|           |   |                                                           |  |
|-----------|---|-----------------------------------------------------------|--|
| Architect | Collins and Turner Pty Ltd   |                                                           |  |
|           | Suite 6, Level 3, 11-17 Buckingham St<br>Surry Hills NSW 2010 Australia<br>telephone +612 9356 3217<br>info@collinsandturner.com<br>collinsandturner.com |                                                           |  |
|           | Registered Architect in NSW<br>Penelope Collins ARB 7342                                                                                                 |                                                           |  |
|           |   |                                                           |  |
|           |   |                                                           |  |
| Notes     | 01   | Do not scale; dimensions govern                           |  |
|           | 02   | All dimensions are in millimeters                         |  |
|           | 03   | All dimensions to be verified on site                     |  |
|           | 04   | Collins and Turner is to be notified of any discrepancies |  |
|           | Copyright Collins and Turner 2025   |                                                           |  |
| Scale     | 1:1.72 @ A1   |                                                           |  |

Legend

| No | Date      | By | Note            |
|----|-----------|----|-----------------|
| A  | 22/9/2025 | DC | For Information |

|        |                                            |
|--------|--------------------------------------------|
| Client | Homes NSW                                  |
|        | 4 Parramatta Square<br>Parramatta NSW 2150 |

|          |       |
|----------|-------|
| Key Plan | North |
|          |       |

|         |                                                                             |
|---------|-----------------------------------------------------------------------------|
| Project | Affordable Housing Development                                              |
|         | SSD-83256463<br>150 The Boulevard and<br>34 Dudley Street<br>Punchbowl, NSW |

|               |                |
|---------------|----------------|
| Drawing Title | Visualisations |
|---------------|----------------|

|                          |            |   |
|--------------------------|------------|---|
| Drawing number+ revision | A_SSDA_702 | A |
|--------------------------|------------|---|





|           |   |                                                           |  |
|-----------|---|-----------------------------------------------------------|--|
| Architect | Collins and Turner Pty Ltd   |                                                           |  |
|           | Suite 6, Level 3, 11-17 Buckingham St<br>Surry Hills NSW 2010 Australia<br>telephone +612 9356 3217<br>info@collinsandturner.com<br>collinsandturner.com |                                                           |  |
|           | Registered Architect in NSW<br>Penelope Collins ARB 7342                                                                                                 |                                                           |  |
|           |   |                                                           |  |
|           |   |                                                           |  |
| Notes     | 01   | Do not scale; dimensions govern                           |  |
|           | 02   | All dimensions are in millimeters                         |  |
|           | 03   | All dimensions to be verified on site                     |  |
|           | 04   | Collins and Turner is to be notified of any discrepancies |  |
|           | Copyright Collins and Turner 2025   |                                                           |  |
| Scale     | 1:2.04 @ A1   |                                                           |  |

Legend

| No | Date      | By | Note            |
|----|-----------|----|-----------------|
| A  | 22/9/2025 | DC | For Information |

|        |                                            |
|--------|--------------------------------------------|
| Client | Homes NSW                                  |
|        | 4 Parramatta Square<br>Parramatta NSW 2150 |

|          |       |
|----------|-------|
| Key Plan | North |
|          |       |

|         |   |
|---------|---|
| Project | Affordable Housing<br>Development<br>SSD-83256463<br>150 The Boulevard and<br>34 Dudley Street<br>Punchbowl, NSW |
|---------|---|

|               |                |
|---------------|----------------|
| Drawing Title | Visualisations |
|---------------|----------------|

|                          |            |   |
|--------------------------|------------|---|
| Drawing number+ revision | A_SSDA_703 | A |
|--------------------------|------------|---|