

B




Site plan of subject site and existing neighbouring buildings are prepared based on site survey done by Burton & Field in July 2024

LEGEND :

- Site boundary line
- Existing neighbouring building
- Existing tree to be retained
- Existing tree to be retained with high retention value
- New tree proposed (refer Landscape details)

GENERAL NOTES

- All works to comply with National Construction Code, requirements of relevant statutory authorities / local government and relevant Australian Building Standards.
- Drawings are for the purposes of Development Application only (NOT FOR CONSTRUCTION) - further consultant/ authority coordination will be required at Construction Certificate stage which may impact on design and planning layout.
- Architectural plans are to be read in conjunction with consultants' drawings, specifications and reports.
- Copyright of design shown hereon is retained by PMDL Architecture and Design and permission is required for any reproduction and publishing.
- Area schedules supplied are approximate only; future allowance for vertical service ducts, structural wall system and consultant input will be required.

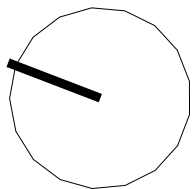

0m 10 20 25m
Scale 1:500

B	25/05/26	Issue for SSDA
A	25/05/22	Issue for SSDA
P2	25/05/16	Issue for Consultants
P1	25/05/14	Issue for Landscape Consultant
REV.	DATE	DESCRIPTION

PMDL

ARCHITECTURE
INTERIORS
MASTERPLANNING

Sydney
Melbourne
Gastown
Hong Kong

pmdl.com.au

PMDL ARCHITECTURE + DESIGN HK (LIMITED)
PMDL ARCHITECTURE + DESIGN PTY LTD ABN 56 062 961 317
NSW NOMINATED ARCHITECTS
CAVO PECULUS 960 DAVID MORRIS 5865 VICKI VAN DIJK 9476

DO NOT SCALE FROM DRAWING. USE FIGURED DIMENSION ONLY.
CHECK ALL DIMENSIONS ON SITE BEFORE MANUFACTURE OR CONSTRUCTION.

PROJECT
**McIntosh and Werona Ave
Residential Development**

CLIENT
**CPDM Development Partnership &
Management**

PROJECT ADDRESS
**23-25 McIntosh S. & 55 Werona Ave
Gordon, NSW 2072**

SHEET
Site Plan

PROJECT NO.
3303


SCALE
1:500@A1

SHEET NO.

REV

DA01.01

B

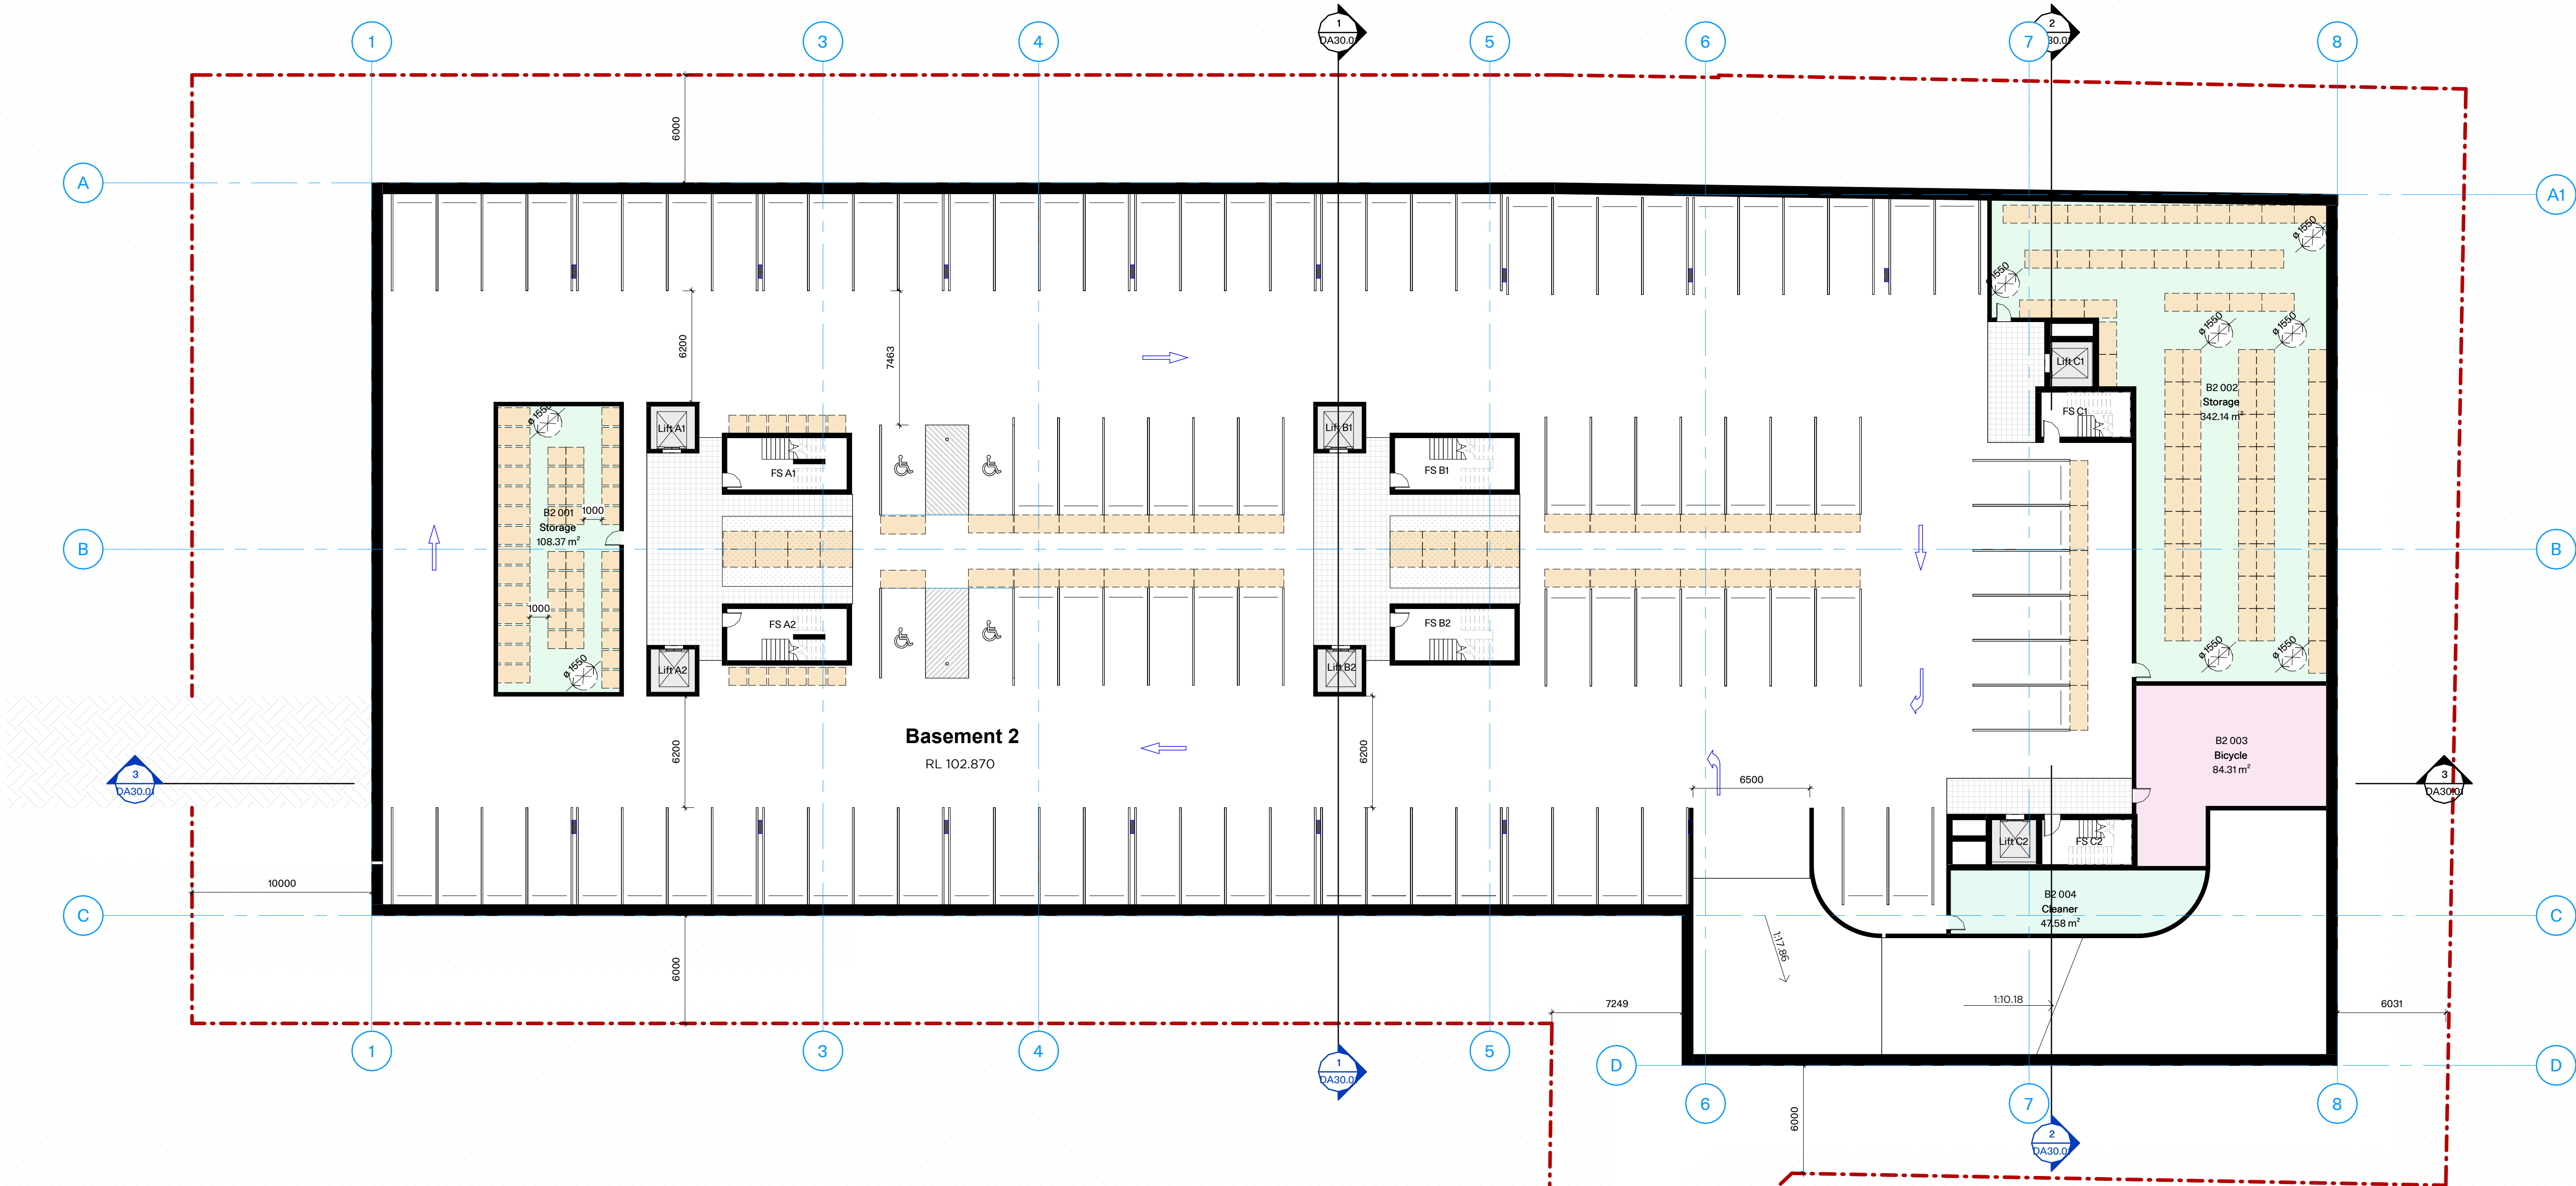

GENERAL NOTES

- All works to comply with National Construction Code, requirements of relevant statutory authorities / local government and relevant Australian Building Standards.
- Drawings are for the purposes of Development Application only (NOT FOR CONSTRUCTION) - further consultant/ authority coordination will be required at Construction Certificate stage which may impact on design and planning layout.
- Architectural plans are to be read in conjunction with consultants' drawings, specifications and reports.
- Copyright of design shown hereon is retained by PMDL Architecture and Design and permission is required for any reproduction and publishing.
- Area schedules supplied are approximate only; future allowance for vertical service ducts, structural wall system and consultant input will be required.




B	25/05/26	Issue for SSDA
A	25/05/22	Issue for SSDA
P3	25/05/21	Issue for Traffic Consultant
P2	25/05/16	Issue for Consultants
REV.	DATE	DESCRIPTION

PMDL ARCHITECTURE
INTERIORS
MASTERPLANNING

Sydney
Melbourne
Gastong
Hong Kong

pmdl.com.au

PMDL ARCHITECTURE + DESIGN (HK) LIMITED
PMDL ARCHITECTURE + DESIGN PTY LTD ARN 56 062 961 317
NSW NOMINATED ARCHITECTS
CAO PECULUS 960 DAVID MORRIS 5865 VICKI VAN DIJK 9476

DO NOT SCALE FROM DRAWING. USE FIGURED DIMENSION ONLY.
CHECK ALL DIMENSIONS ON SITE BEFORE MANUFACTURE OR CONSTRUCTION.

PROJECT
**McIntosh and Werona Ave
Residential Development**

CLIENT
**CPDM Development Partnership &
Management**

PROJECT ADDRESS
**23-25 McIntosh S. & 55 Werona Ave
Gordon, NSW 2072**

SHEET
Basement 2 Plan

PROJECT NO.
3303

SCALE
As indicated@ A1

SHEET NO.
DA10.00

REV

LEGEND :


- Site boundary line
- Storage Cage

Parking Required (SEPP 2021): **178**

Parking Provided : **191**


Level B1 : 90

Level B2 : 101

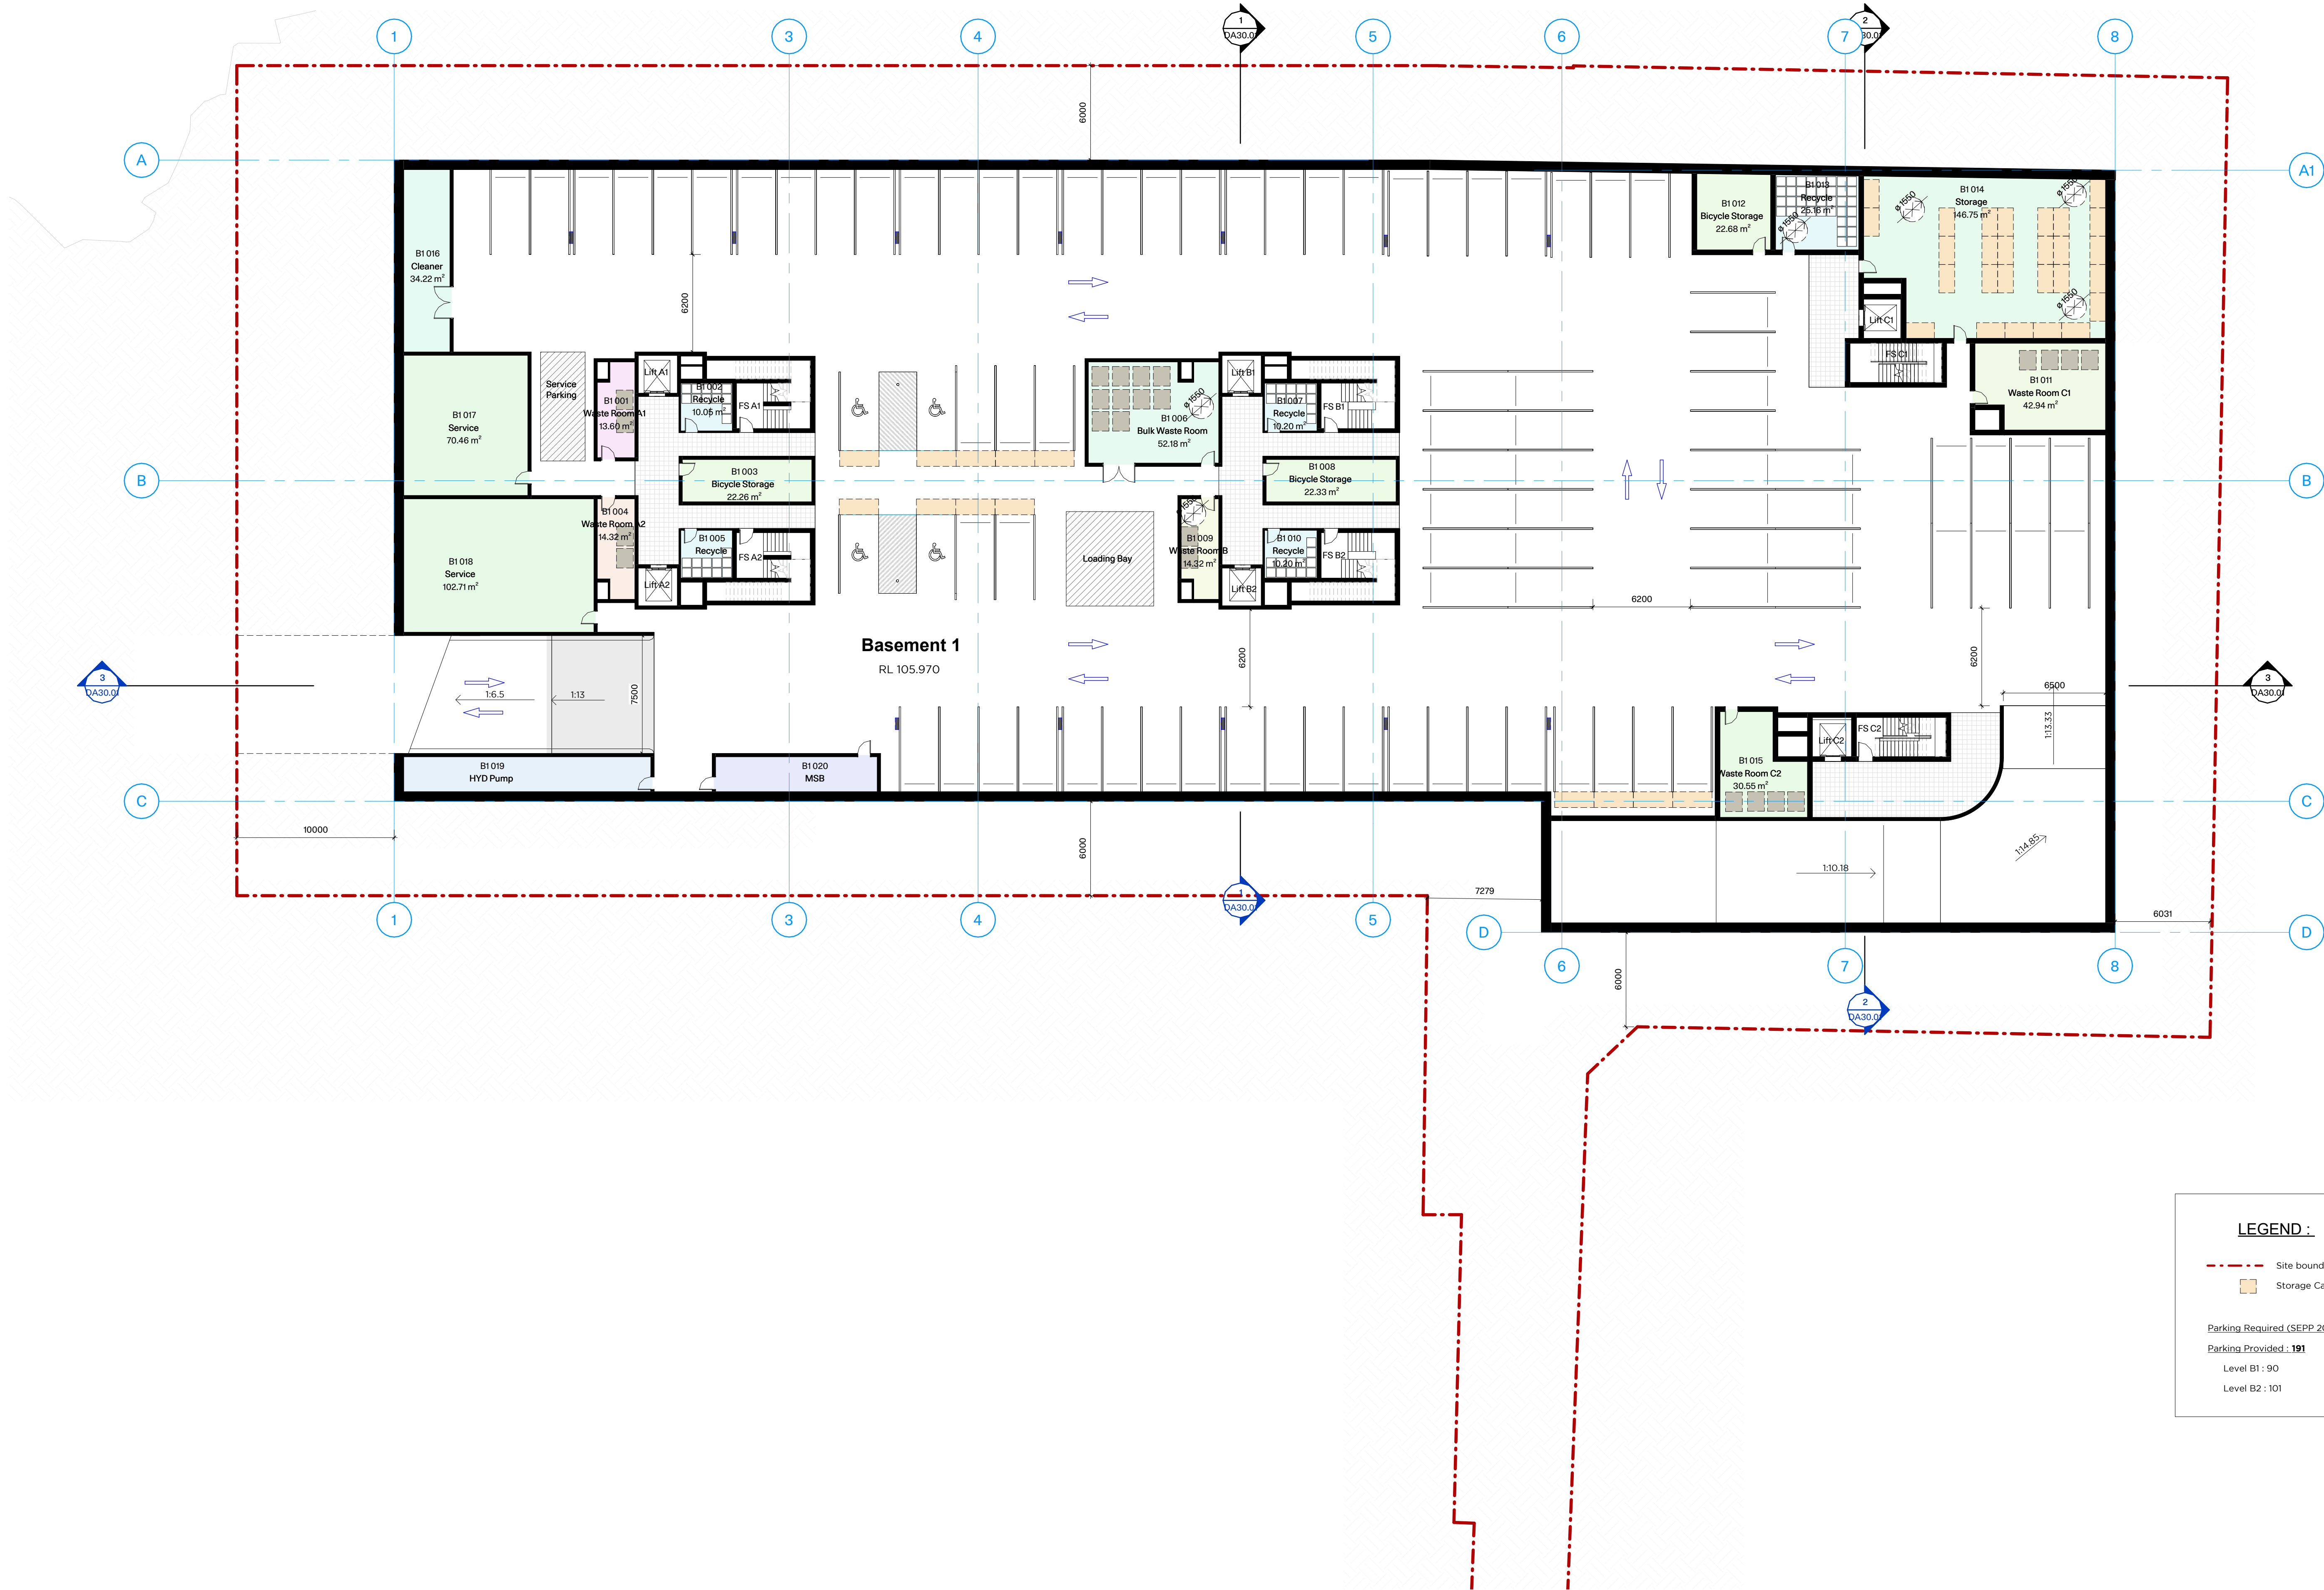

GENERAL NOTES

- All works to comply with National Construction Code, requirements of relevant statutory authorities / local government and relevant Australian Building Standards.
- Drawings are for the purposes of Development Application only (NOT FOR CONSTRUCTION) - further consultant/ authority coordination will be required at Construction Certificate stage which may impact on design and planning layout.
- Architectural plans are to be read in conjunction with consultants' drawings, specifications and reports.
- Copyright of design shown hereon is retained by PMDL Architecture and Design and permission is required for any reproduction and publishing.
- Area schedules supplied are approximate only; future allowance for vertical service ducts, structural wall system and consultant input will be required.

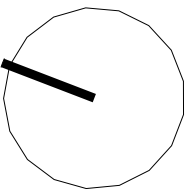

0m 4 8 10m
Scale 1:200

B	25/05/26	Issue for SSDA
A	25/05/22	Issue for SSDA
P3	25/05/21	Issue for Traffic Consultant
P2	25/05/16	Issue for Consultants
REV.	DATE	DESCRIPTION

PMDL ARCHITECTURE
INTERIORS
MASTERPLANNING

Sydney
Melbourne
Gastong
Hong Kong
pmdl.com.au

PMDL ARCHITECTURE + DESIGN HK (LIMITED)
PMDL ARCHITECTURE + DESIGN PTY LTD ARN 56 062 961 317
NSW NOMINATED ARCHITECTS
CAO PECULUS 969 DAVID MORRIS 5866 VICKI VAN DIJK 9476
DO NOT SCALE FROM DRAWING. USE FIGURED DIMENSION ONLY.
CHECK ALL DIMENSIONS ON SITE BEFORE MANUFACTURE OR CONSTRUCTION.

PROJECT
McIntosh and Werona Ave
Residential Development

CLIENT
CPDM Development Partnership &
Management

PROJECT ADDRESS
23-25 McIntosh S. & 55 Werona Ave
Gordon, NSW 2072

LEGEND :

- Site boundary line
- Storage Cage

Parking Required (SEPP 2021): 178

Parking Provided : 191

Level B1 : 90

Level B2 : 101

SHEET
Basement 1 Plan

PROJECT NO.
3303

SCALE
As indicated@ A1

SHEET NO.
REV

DA10.01

B



GENERAL NOTES

- All works to comply with National Construction Code, requirements of relevant statutory authorities / local government and relevant Australian Building Standards.
- Drawings are for the purposes of Development Application only (NOT FOR CONSTRUCTION) - further consultant/ authority coordination will be required at Construction Certificate stage which may impact on design and planning layout.
- Architectural plans are to be read in conjunction with consultants' drawings, specifications and reports.
- Copyright of design shown hereon is retained by PMDL Architecture and Design and permission is required for any reproduction and publishing.
- Area schedules supplied are approximate only; future allowance for vertical service ducts, structural wall system and consultant input will be required.

0m 4 8 10m	
Scale 1:200	
B	25/05/26
A	25/05/22
P3	25/05/21
P2	25/05/16
REV.	DATE
DESCRIPTION	
Issue for SSDA	
Issue for SSDA	
Issue for Traffic Consultant	
Issue for Consultants	

PMDL

Sydney
Melbourne
Gastown
Hong Kong

ARCHITECTURE
INTERIORS
MASTERPLANNING

pmdl.com.au


PMDL ARCHITECTURE + DESIGN HK (LIMITED)
PMDL ARCHITECTURE + DESIGN PTY LTD ABN 56 062 961 317
NSW NOMINATED ARCHITECTS
CAO PECULUS 960 DAVID MORRIS 5865 VICKI VAN DIJK 9476

DO NOT SCALE FROM DRAWING. USE FIGURED DIMENSION ONLY.
CHECK ALL DIMENSIONS ON SITE BEFORE MANUFACTURE OR CONSTRUCTION.

PROJECT		McIntosh and Werona Ave Residential Development	SHEET		Ground Floor Plan
CLIENT		CPDM Development Partnership & Management	PROJECT NO.		3303
PROJECT ADDRESS		23-25 McIntosh S. & 55 Werona Ave Gordon, NSW 2072	SCALE		1:200@ A1
			SHEET NO.		
			REV		

DA10.02

B

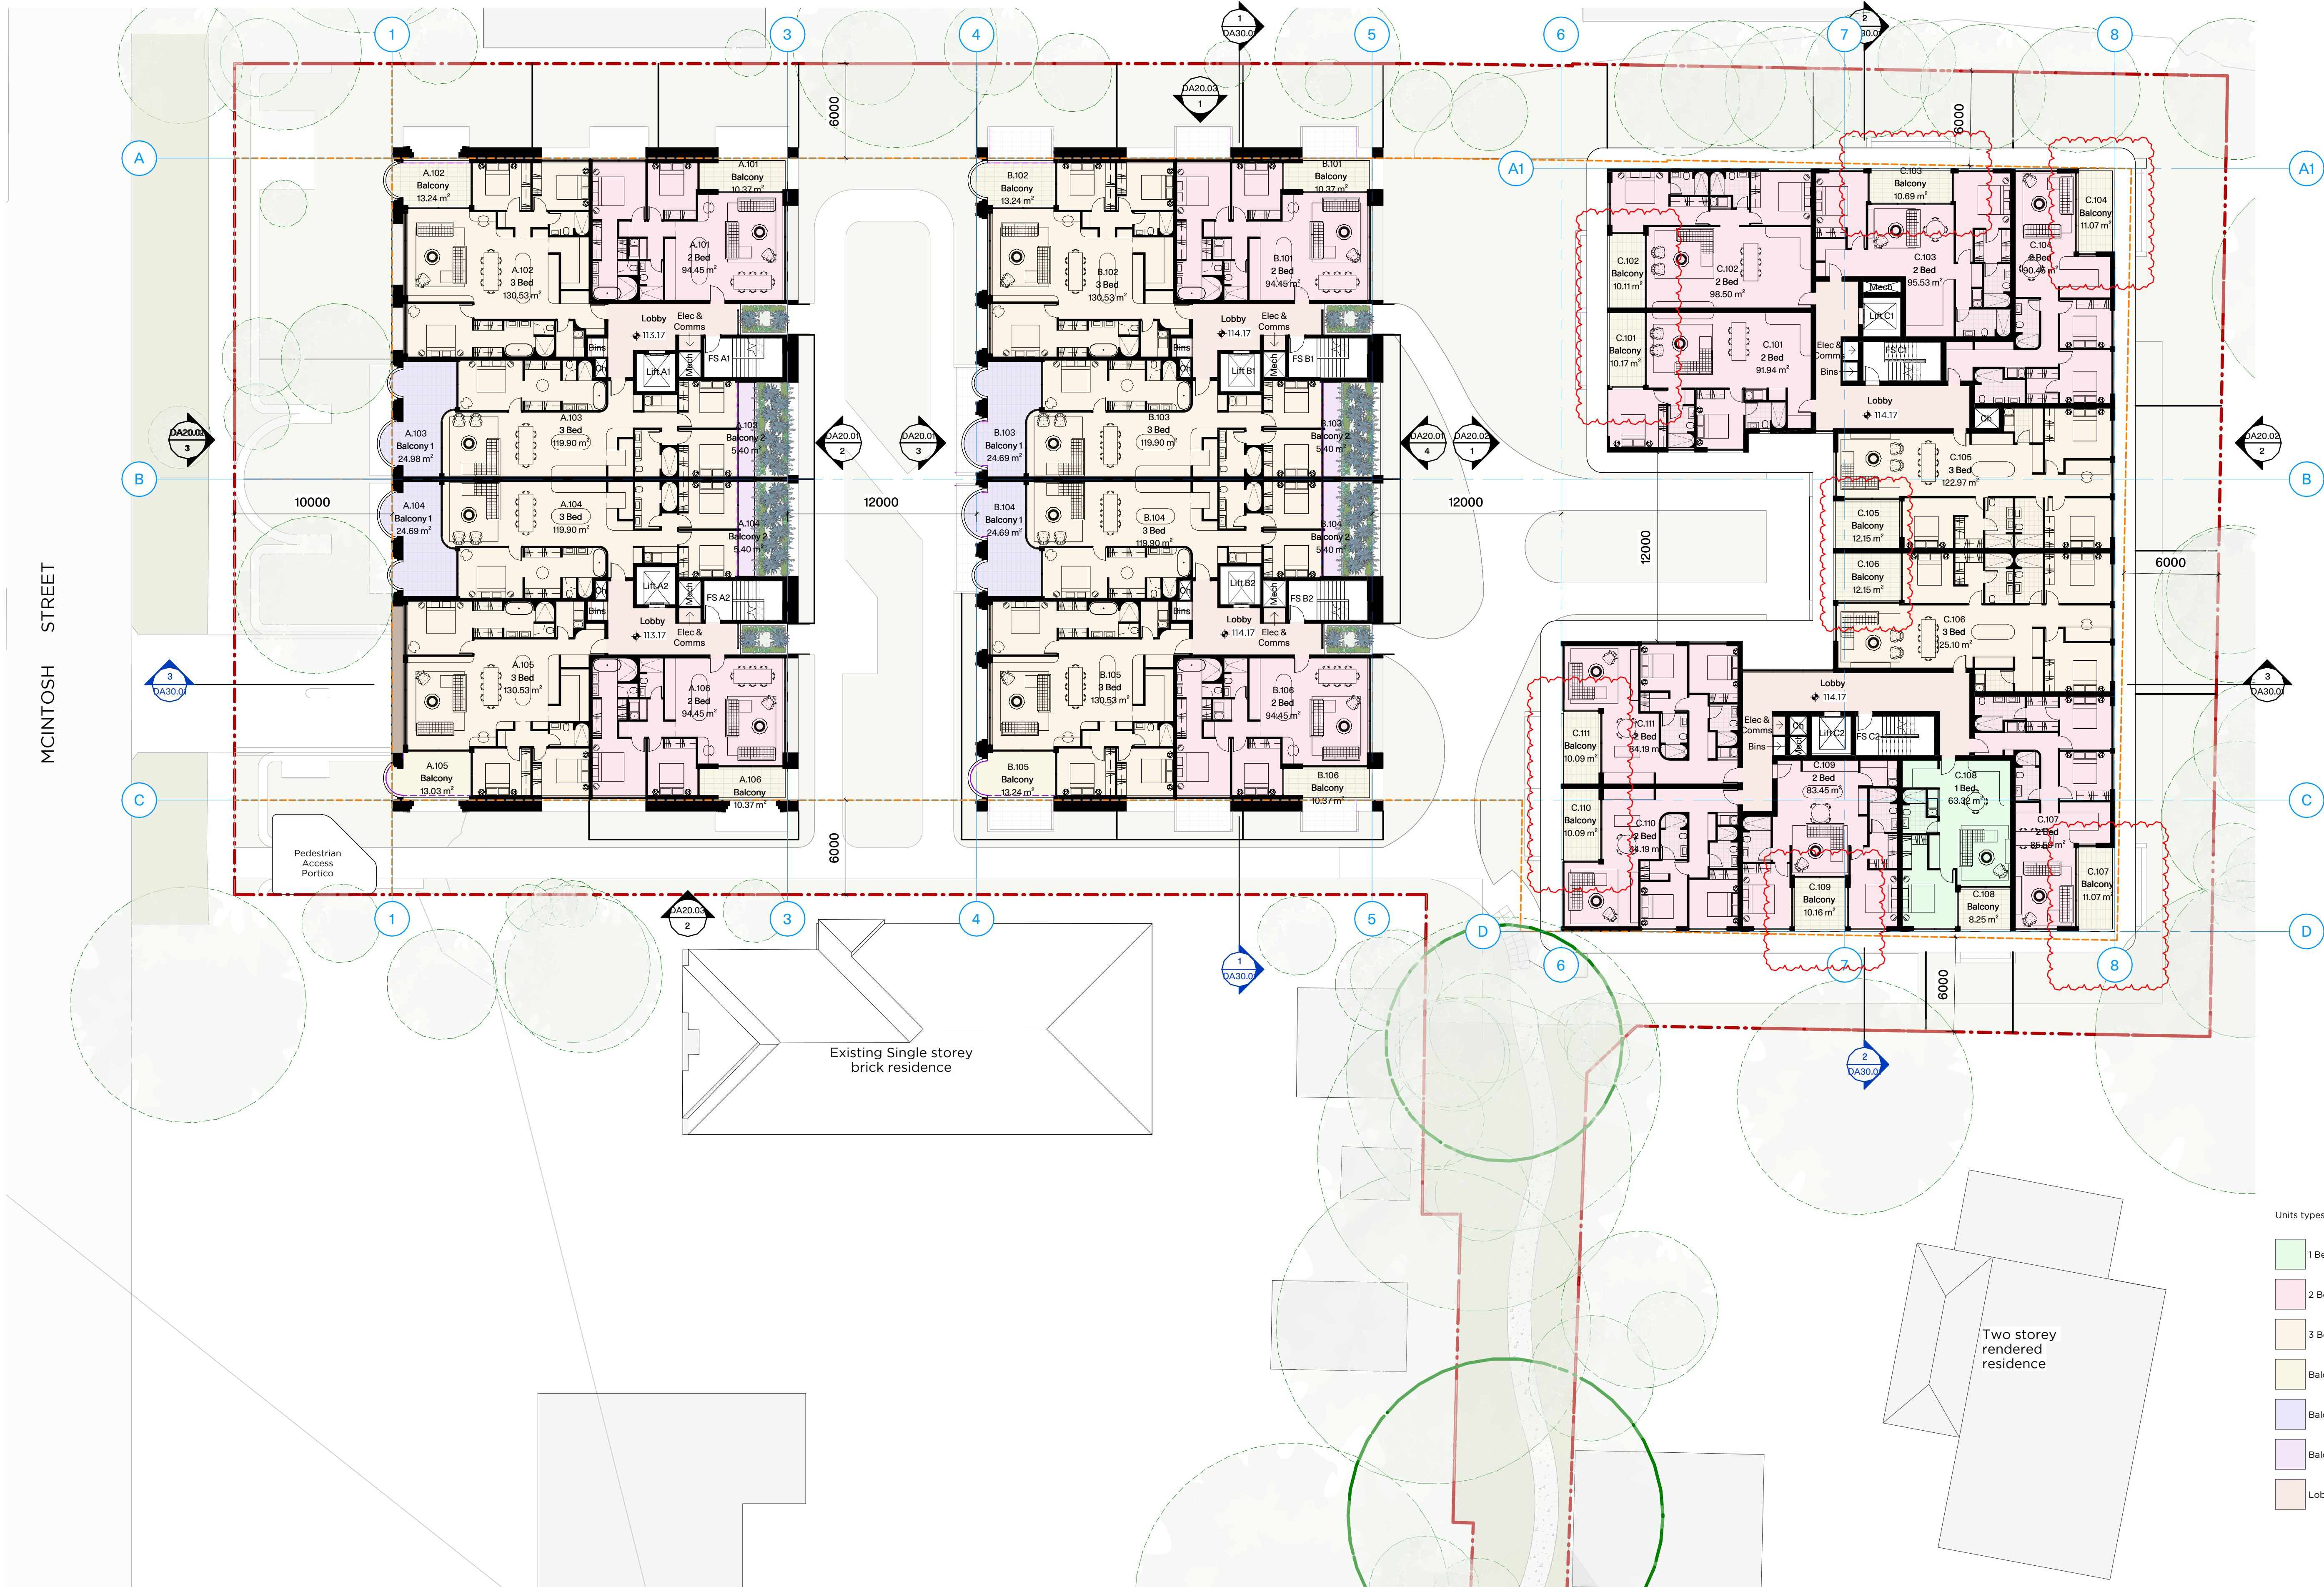

GENERAL NOTES

- All works to comply with National Construction Code, requirements of relevant statutory authorities / local government and relevant Australian Building Standards.
- Drawings are for the purposes of Development Application only (NOT FOR CONSTRUCTION) - further consultant/ authority coordination will be required at Construction Certificate stage which may impact on design and planning layout.
- Architectural plans are to be read in conjunction with consultants' drawings, specifications and reports.
- Copyright of design shown hereon is retained by PMDL Architecture and Design and permission is required for any reproduction and publishing.
- Area schedules supplied are approximate only; future allowance for vertical service ducts, structural wall system and consultant input will be required.

0m 4 8 10m Scale 1:200			
C	25/05/27	Issue for SSDA	
B	25/05/26	Issue for SSDA	
A	25/05/22	Issue for SSDA	
PI	25/05/16	Issue for Consultants	
REV.	DATE	DESCRIPTION	

PMDL

Sydney
Melbourne
Gastown
Hong Kong

ARCHITECTURE
INTERIORS
MASTERPLANNING

pmdl.com.au

PROJECT
McIntosh and Werona Ave
Residential Development

CLIENT
CPDM Development Partnership &
Management

PROJECT ADDRESS
23-25 McIntosh S. & 55 Werona Ave
Gordon, NSW 2072

SHEET
Level 1 Plan

PROJECT NO.
3303

SCALE
1:200@A1

SHEET NO.
DA10.03

REV
C


PMDL ARCHITECTURE + DESIGN (HK) LIMITED
PMDL ARCHITECTURE + DESIGN PTY LTD ARN 56 062 961 317
NSW NOMINATED ARCHITECTS
CAO PECULUS REV0 DAVID MORRIS 5865 VICKI VAN DIJK 9476
DO NOT SCALE FROM DRAWING. USE FIGURED DIMENSION ONLY.
CHECK ALL DIMENSIONS ON SITE BEFORE MANUFACTURE OR CONSTRUCTION.



- Units types
- 1 Bed
 - 2 Bed
 - 3 Bed
 - Balcony
 - Lobby

GENERAL NOTES

- All works to comply with National Construction Code, requirements of relevant statutory authorities / local government and relevant Australian Building Standards.
- Drawings are for the purposes of Development Application only (NOT FOR CONSTRUCTION) - further consultant/ authority coordination will be required at Construction Certificate stage which may impact on design and planning layout.
- Architectural plans are to be read in conjunction with consultants' drawings, specifications and reports.
- Copyright of design shown hereon is retained by PMDL Architecture and Design and permission is required for any reproduction and publishing.
- Area schedules supplied are approximate only; future allowance for vertical service ducts, structural wall system and consultant input will be required.

 

C	25/05/27	Issue for SSDA
B	25/05/26	Issue for SSDA
A	25/05/22	Issue for SSDA
PI	25/05/16	Issue for Consultants
REV.	DATE	DESCRIPTION

PMDL

Sydney
Melbourne
Gastown
Hong Kong

ARCHITECTURE
INTERIORS
MASTERPLANNING

PROJECT	McIntosh and Werona Ave Residential Development	SHEET	Level 2 Plan
CLIENT	CPDM Development Partnership & Management	PROJECT NO.	3303
PROJECT ADDRESS	23-25 McIntosh S. & 55 Werona Ave Gordon, NSW 2072	SCALE	1:200@A1
		SHEET NO.	DA10.04
		REV	C



GENERAL NOTES

- All works to comply with National Construction Code, requirements of relevant statutory authorities / local government and relevant Australian Building Standards.
- Drawings are for the purposes of Development Application only (NOT FOR CONSTRUCTION) - further consultant/ authority coordination will be required at Construction Certificate stage which may impact on design and planning layout.
- Architectural plans are to be read in conjunction with consultants' drawings, specifications and reports.
- Copyright of design shown hereon is retained by PMDL Architecture and Design and permission is required for any reproduction and publishing.
- Area schedules supplied are approximate only; future allowance for vertical service ducts, structural wall system and consultant input will be required.

C	25/05/27	Issue for SSDA
B	25/05/26	Issue for SSDA
A	25/05/22	Issue for SSDA
PI	25/05/16	Issue for Consultants
REV.	DATE	DESCRIPTION

PMDL

Sydney
Melbourne
Gastown
Hong Kong

ARCHITECTURE
INTERIORS
MASTERPLANNING

pmdl.com.au

PMDL ARCHITECTURE + DESIGN (HK) LIMITED
PMDL ARCHITECTURE + DESIGN PTY LTD ABN 56 062 961 317
NSW NOMINATED ARCHITECTS
CAO PECULUS REV0 DAVID MORRIS 5866 VICKI VAN DIJK 9476

DO NOT SCALE FROM DRAWING. USE FIGURED DIMENSION ONLY.
CHECK ALL DIMENSIONS ON SITE BEFORE MANUFACTURE OR CONSTRUCTION.

PROJECT
**McIntosh and Werona Ave
Residential Development**

CLIENT
**CPDM Development Partnership &
Management**

PROJECT ADDRESS
**23-25 McIntosh S. & 55 Werona Ave
Gordon, NSW 2072**

SHEET
Level 3 Plan

PROJECT NO.
3303
SCALE
1:200@A1

SHEET NO.
DA10.05

REV
C

Units types

- 1 Bed
- 2 Bed
- 3 Bed
- Balcony
- Lobby

MCINTOSH STREET



GENERAL NOTES

- All works to comply with National Construction Code, requirements of relevant statutory authorities / local government and relevant Australian Building Standards.
- Drawings are for the purposes of Development Application only (NOT FOR CONSTRUCTION) - further consultant/ authority coordination will be required at Construction Certificate stage which may impact on design and planning layout.
- Architectural plans are to be read in conjunction with consultants' drawings, specifications and reports.
- Copyright of design shown hereon is retained by PMDL Architecture and Design and permission is required for any reproduction and publishing.
- Area schedules supplied are approximate only; future allowance for vertical service ducts, structural wall system and consultant input will be required.

C	25/05/27	Issue for SSDA
B	25/05/26	Issue for SSDA
A	25/05/22	Issue for SSDA
PI	25/05/16	Issue for Consultants
REV.	DATE	DESCRIPTION

PMDL ARCHITECTURE
INTERIORS
MASTERPLANNING

Sydney
Melbourne
Gastong
Hong Kong

pmdl.com.au

PMDL ARCHITECTURE + DESIGN HK (LIMITED)
PMDL ARCHITECTURE + DESIGN PTY LTD ABN 56 062 961 317
NSW NOMINATED ARCHITECTS
CAPO PECULIS 960 DAVID MORRIS 5865 VICKI VAN DIJK 9476

DO NOT SCALE FROM DRAWING. USE FIGURED DIMENSION ONLY.
CHECK ALL DIMENSIONS ON SITE BEFORE MANUFACTURE OR CONSTRUCTION.

PROJECT	McIntosh and Werona Ave Residential Development	SHEET	Level 4 Plan
CLIENT	CPDM Development Partnership & Management	PROJECT NO.	3303
PROJECT ADDRESS	23-25 McIntosh S. & 55 Werona Ave Gordon, NSW 2072	SCALE	1:200 @ A1
		SHEET NO.	DA10.06
		REV	C



Units types

- 1 Bed
- 2 Bed
- 3 Bed
- Balcony
- Lobby

GENERAL NOTES

- All works to comply with National Construction Code, requirements of relevant statutory authorities / local government and relevant Australian Building Standards.
- Drawings are for the purposes of Development Application only (NOT FOR CONSTRUCTION) - further consultant/ authority coordination will be required at Construction Certificate stage which may impact on design and planning layout.
- Architectural plans are to be read in conjunction with consultants' drawings, specifications and reports.
- Copyright of design shown hereon is retained by PMDL Architecture and Design and permission is required for any reproduction and publishing.
- Area schedules supplied are approximate only; future allowance for vertical service ducts, structural wall system and consultant input will be required.

0m 4 8 10m	
Scale 1:200	
C	25/05/27 Issue for SSDA
B	25/05/26 Issue for SSDA
A	25/05/22 Issue for SSDA
PI	25/05/16 Issue for Consultants
REV.	DATE DESCRIPTION

PMDL ARCHITECTURE
INTERIORS
MASTERPLANNING

Sydney
Melbourne
Gastong
Hong Kong

pmdl.com.au

PMDL ARCHITECTURE + DESIGN HK (LIMITED)
PMDL ARCHITECTURE + DESIGN PTY LTD ABN 56 062 961 317
NSW NOMINATED ARCHITECTS
CAO PECULUS 960 DAVID MORRIS 5866 VICKI VAN DIJK 9476

DO NOT SCALE FROM DRAWING. USE FIGURED DIMENSION ONLY.
CHECK ALL DIMENSIONS ON SITE BEFORE MANUFACTURE OR CONSTRUCTION.

PROJECT
**McIntosh and Werona Ave
Residential Development**

CLIENT
**CPDM Development Partnership &
Management**

PROJECT ADDRESS
**23-25 McIntosh S. & 55 Werona Ave
Gordon, NSW 2072**


SHEET
Level 5 Plan

PROJECT NO.
3303
SCALE
1:200@ A1

SHEET NO.
DA10.07

REV
C

MCINTOSH STREET

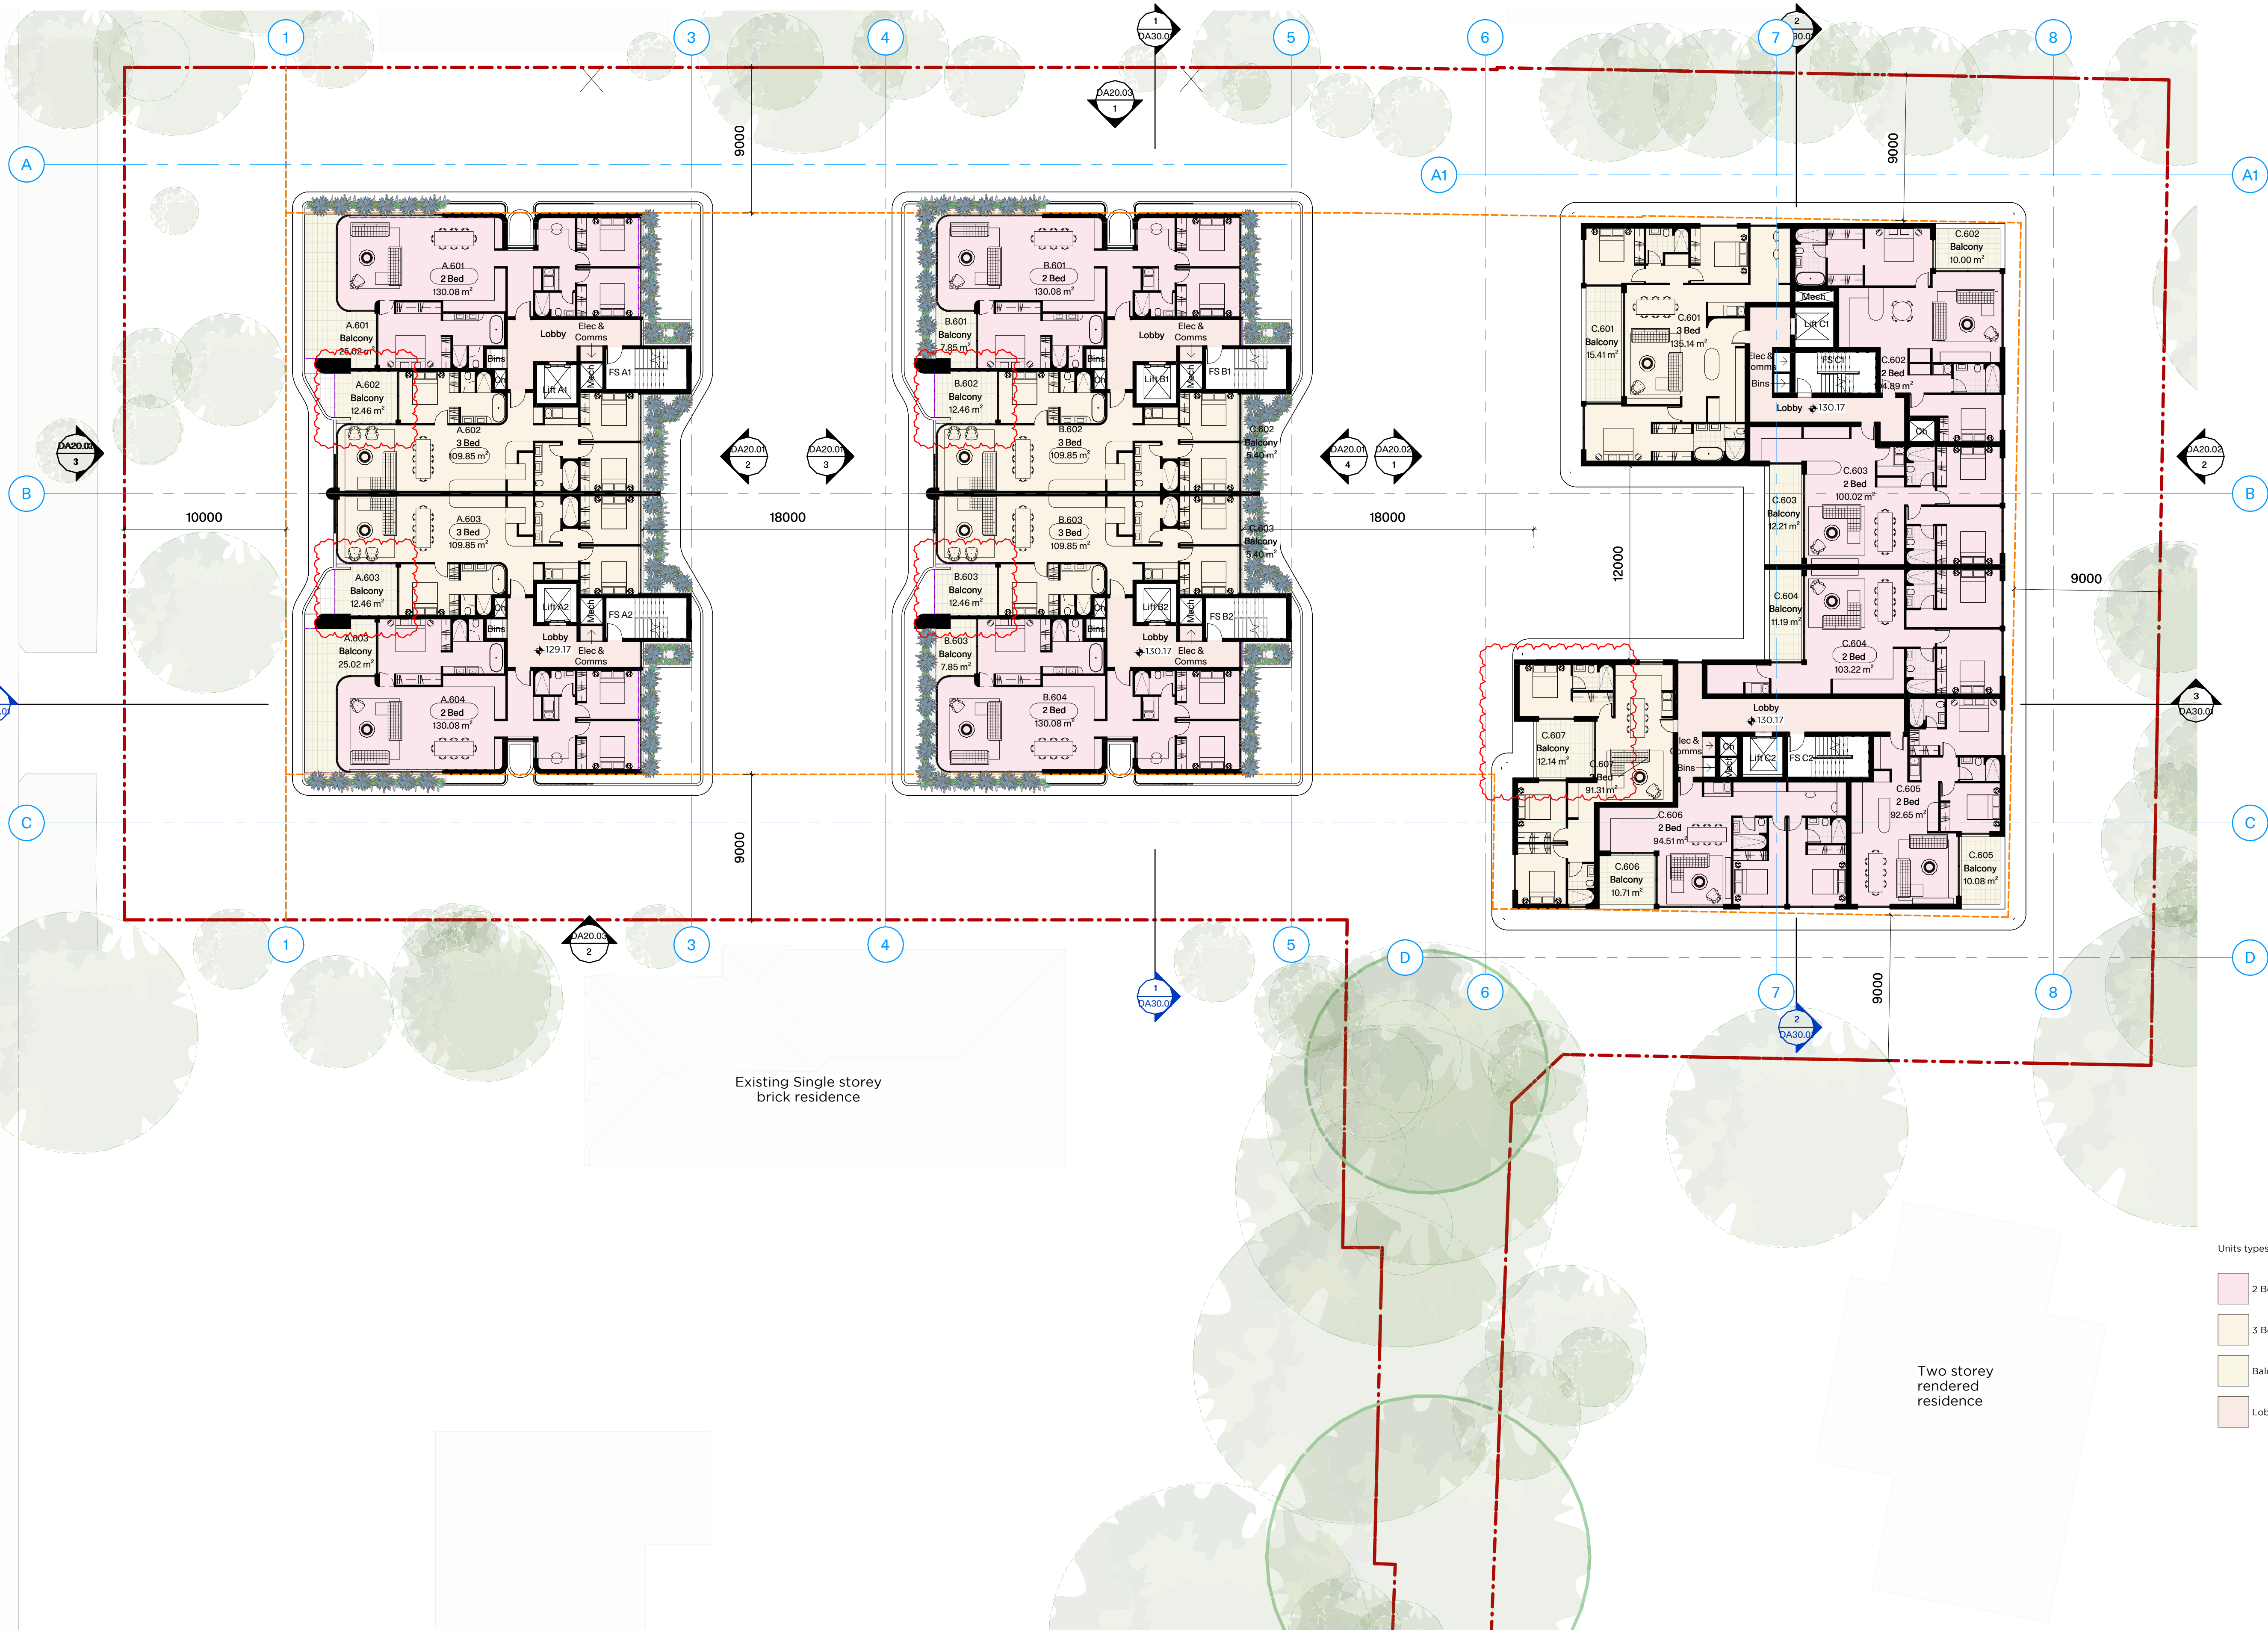

Units types

- 2 Bed
- 3 Bed
- Balcony
- Lobby

GENERAL NOTES

- All works to comply with National Construction Code, requirements of relevant statutory authorities / local government and relevant Australian Building Standards.
- Drawings are for the purposes of Development Application only (NOT FOR CONSTRUCTION) - further consultant/ authority coordination will be required at Construction Certificate stage which may impact on design and planning layout.
- Architectural plans are to be read in conjunction with consultants' drawings, specifications and reports.
- Copyright of design shown hereon is retained by PMDL Architecture and Design and permission is required for any reproduction and publishing.
- Area schedules supplied are approximate only; future allowance for vertical service ducts, structural wall system and consultant input will be required.

0m 4 8 10m Scale 1:200			
C 25/05/27 Issue for SSDA			
B 25/05/26 Issue for SSDA			
A 25/05/22 Issue for SSDA			
PI 25/05/16 Issue for Consultants			
REV.	DATE	DESCRIPTION	

PMDL ARCHITECTURE
INTERIORS
MASTERPLANNING

Sydney
Melbourne
Gastong
Hong Kong

pmdl.com.au

PMDL ARCHITECTURE + DESIGN HK (LIMITED)
PMDL ARCHITECTURE + DESIGN PTY LTD ABN 56 062 961 317
NOMINATED ARCHITECTS
CAO PECULUS 960 DAVID MORRIS 5866 VICKI VAN DIJK 9476


DO NOT SCALE FROM DRAWING. USE FIGURED DIMENSION ONLY.
CHECK ALL DIMENSIONS ON SITE BEFORE MANUFACTURE OR CONSTRUCTION.

PROJECT	McIntosh and Werona Ave Residential Development	SHEET	Level 6 Plan
CLIENT	CPDM Development Partnership & Management	PROJECT NO.	3303
PROJECT ADDRESS	23-25 McIntosh S. & 55 Werona Ave Gordon, NSW 2072	SCALE	1:200@ A1
		SHEET NO.	DA10.08
		REV	C



DA10.09 C

MCINTOSH STREET

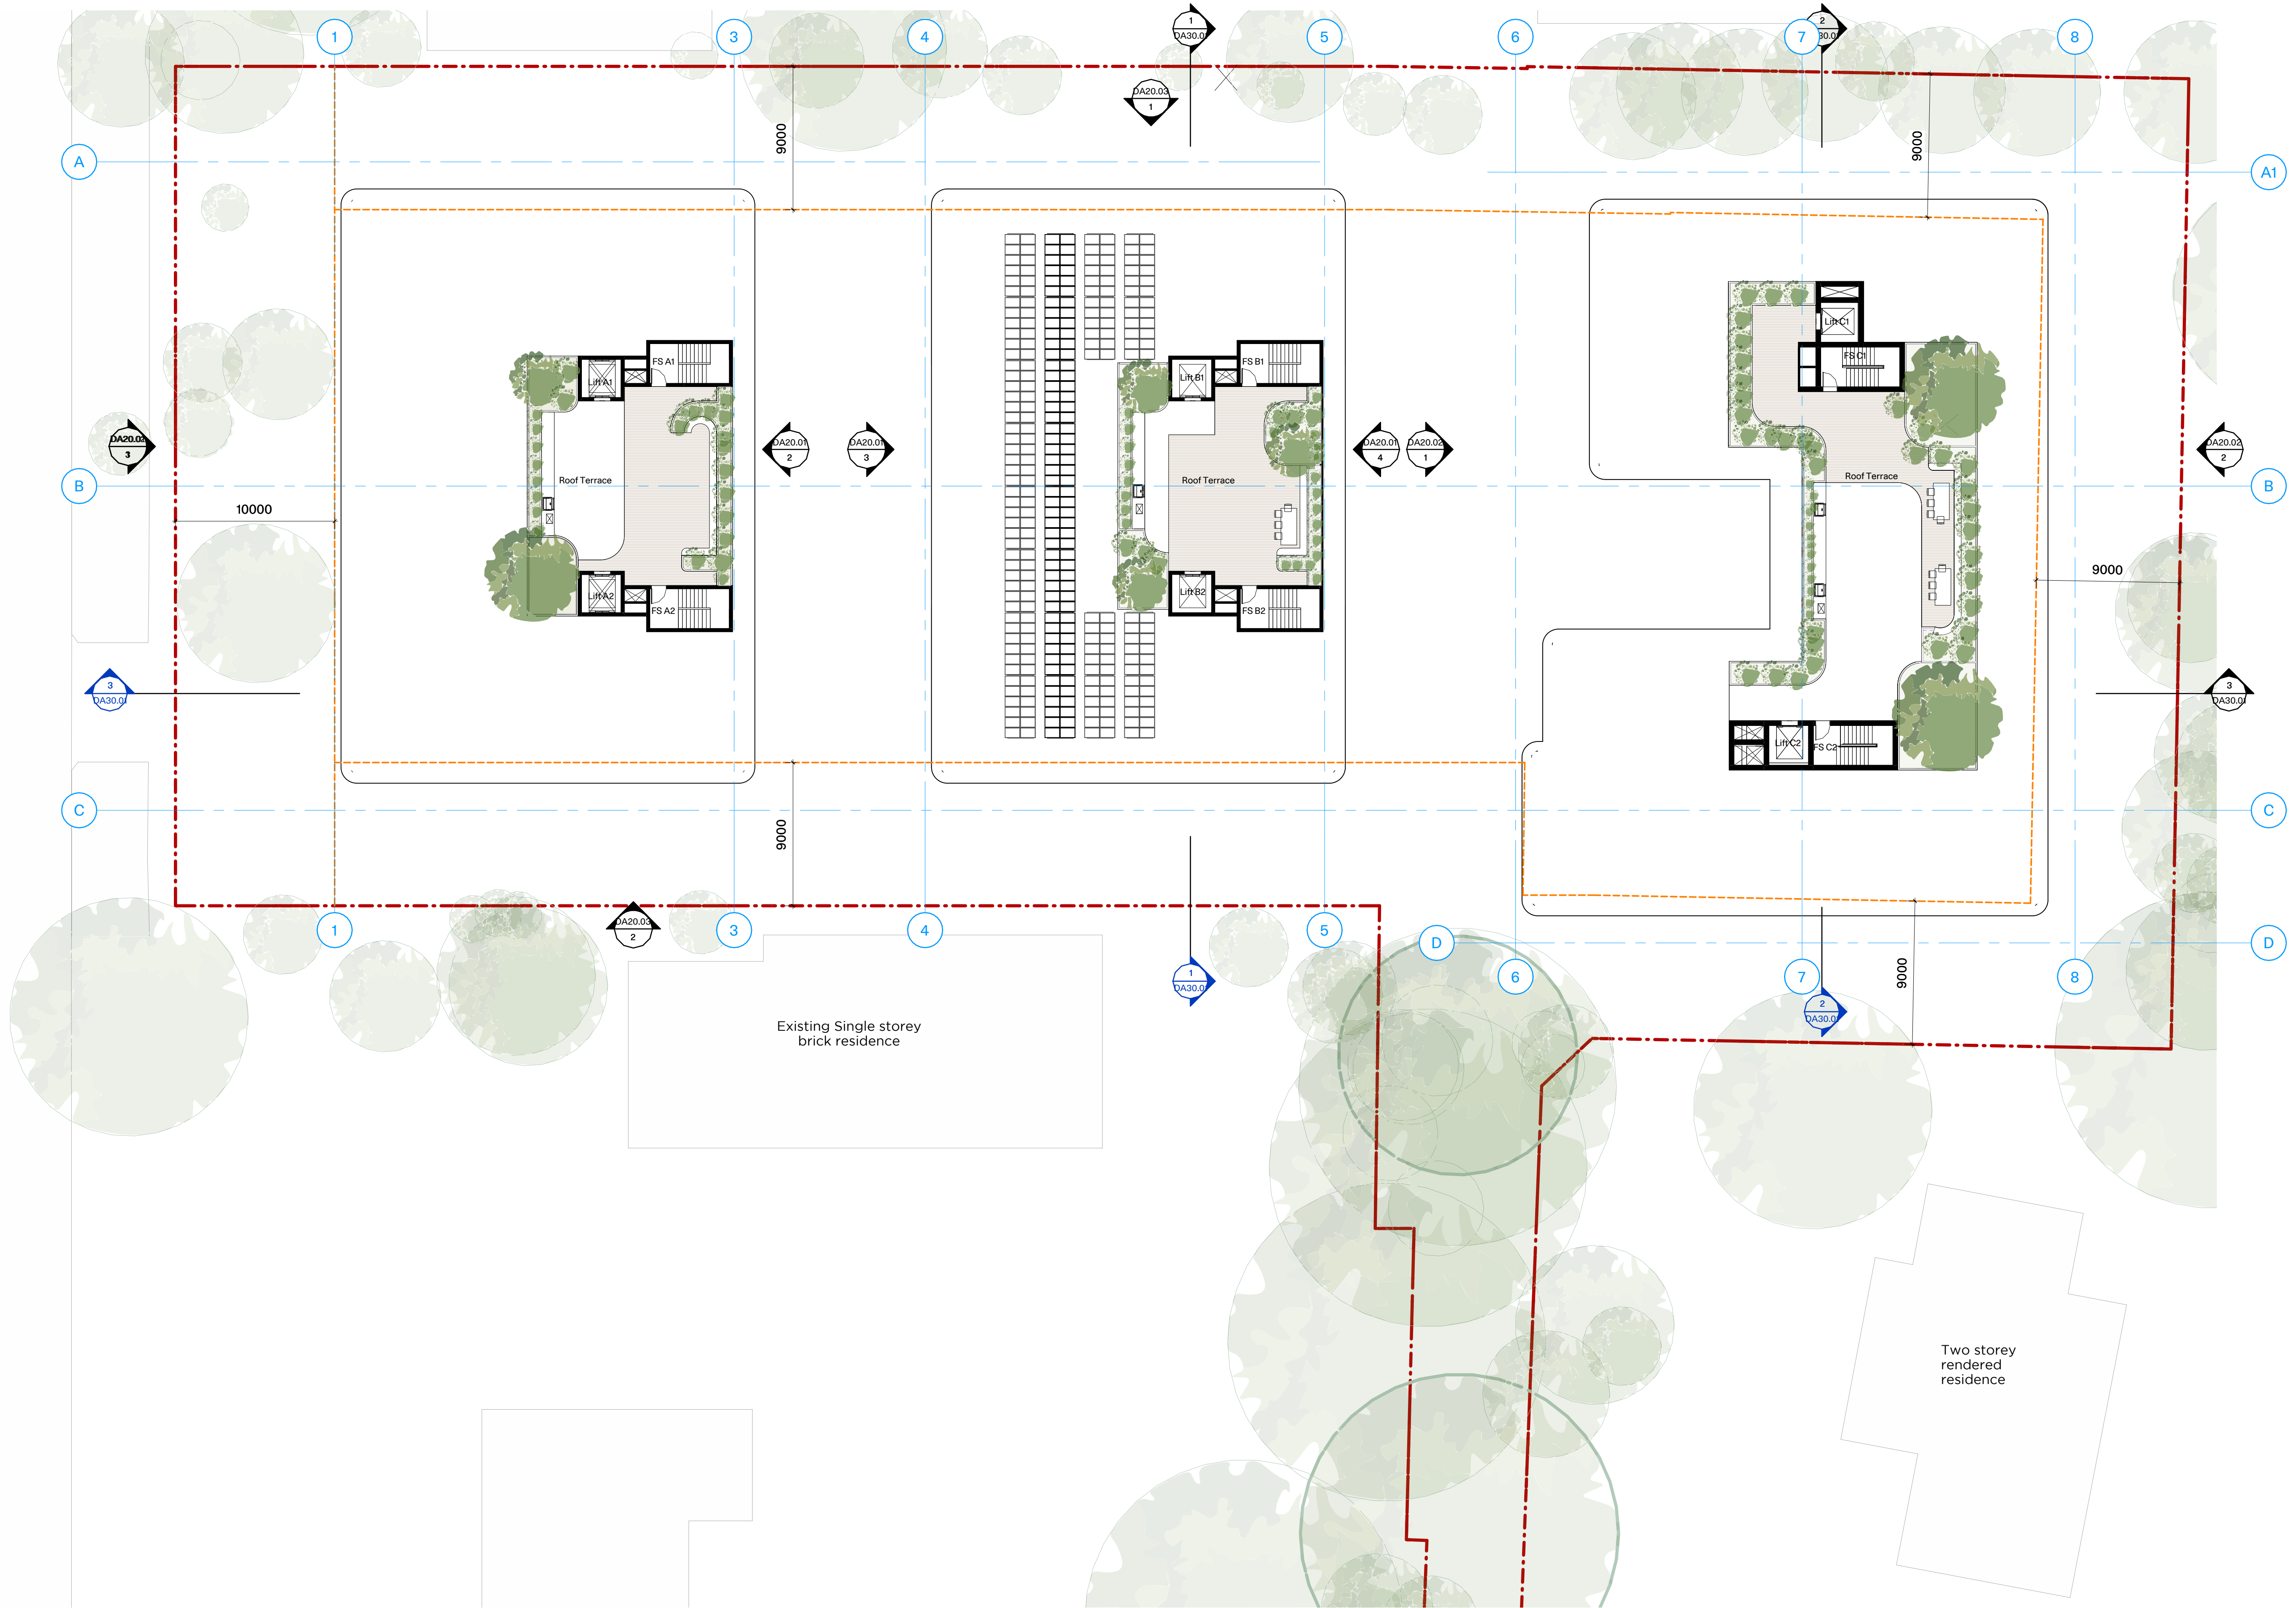

GENERAL NOTES

- All works to comply with National Construction Code, requirements of relevant statutory authorities / local government and relevant Australian Building Standards.
- Drawings are for the purposes of Development Application only (NOT FOR CONSTRUCTION) - further consultant/ authority coordination will be required at Construction Certificate stage which may impact on design and planning layout.
- Architectural plans are to be read in conjunction with consultants' drawings, specifications and reports.
- Copyright of design shown hereon is retained by PMDL Architecture and Design and permission is required for any reproduction and publishing.
- Area schedules supplied are approximate only; future allowance for vertical service ducts, structural wall system and consultant input will be required.

0m		4	8	10m
Scale 1:200				
B	25/05/26	Issue for SDA		
A	25/05/22	Issue for SDA		
PI	25/05/16	Issue for Consultants		
REV.	DATE	DESCRIPTION		

PMDL ARCHITECTURE
INTERIORS
MASTERPLANNING

Sydney
Melbourne
Gastong
Hong Kong

pmdl.com.au

PMDL ARCHITECTURE + DESIGN HK (LIMITED)
PMDL ARCHITECTURE + DESIGN PTY LTD ABN 56 062 961 317
NSW NOMINATED ARCHITECTS
CAO PECULUS 960 DAVID MORRIS 5865 VICKI VAN DIJK 9476

DO NOT SCALE FROM DRAWING. USE FIGURED DIMENSION ONLY.
CHECK ALL DIMENSIONS ON SITE BEFORE MANUFACTURE OR CONSTRUCTION.

PROJECT	McIntosh and Werona Ave Residential Development	SHEET	Roof Plan
CLIENT	CPDM Development Partnership & Management	PROJECT NO.	3303
PROJECT ADDRESS	23-25 McIntosh S. & 55 Werona Ave Gordon, NSW 2072	SCALE	1:200@A1
		SHEET NO.	DA10.10
		REV	B