


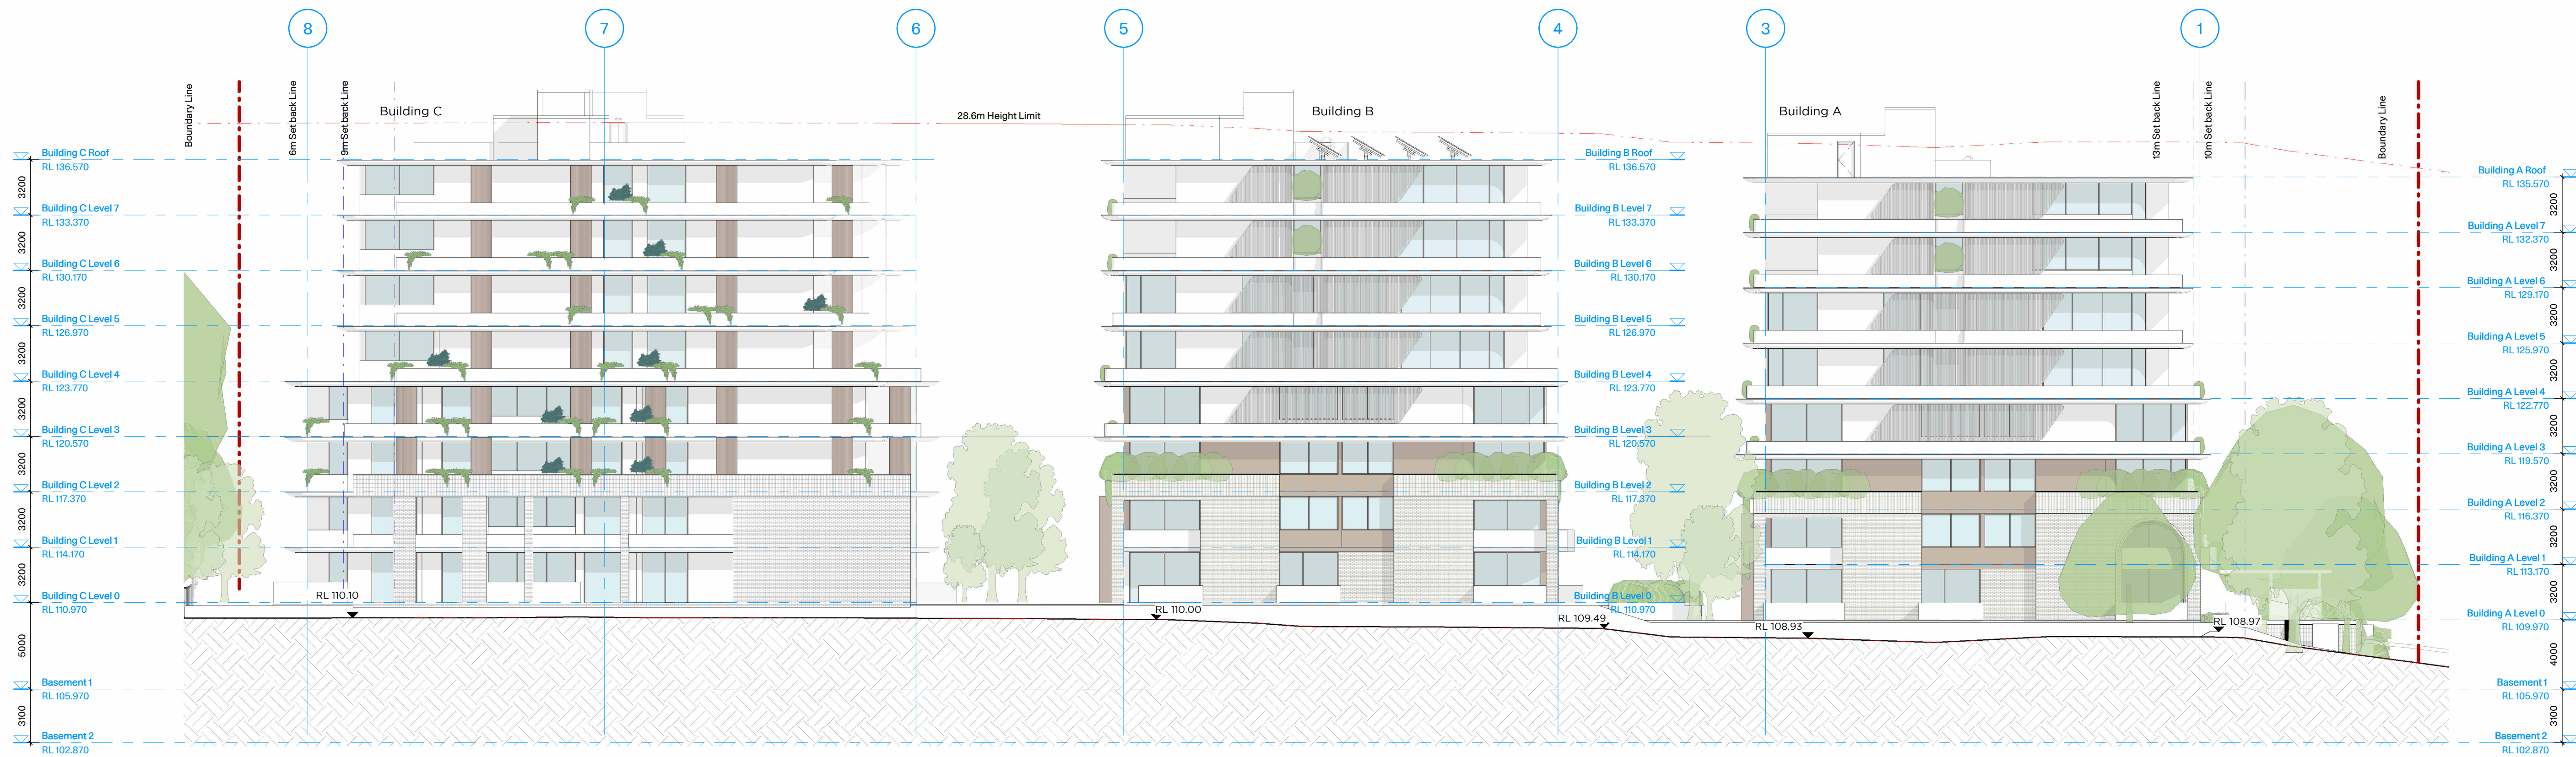


1 East Elevation
1:200



2 West Elevation
1:200

GENERAL NOTES

- All works to comply with National Construction Code, requirements of relevant statutory authorities / local government and relevant Australian Building Standards.
- Drawings are for the purposes of Development Application only (NOT FOR CONSTRUCTION) - further consultant/ authority coordination will be required at Construction Certificate stage which may impact on design and planning layout.
- Architectural plans are to be read in conjunction with consultants' drawings, specifications and reports.
- Copyright of design shown hereon is retained by PMDL Architecture and Design and permission is required for any reproduction and publishing.
- Area schedules supplied are approximate only; future allowance for vertical service ducts, structural wall system and consultant input will be required.

 

PMDL

ARCHITECTURE
INTERIORS
MASTERPLANNING

Sydney
Melbourne
Gastung
Hong Kong


pmdl.com.au

PMDL ARCHITECTURE + DESIGN (HK) LIMITED
PMDL ARCHITECTURE + DESIGN PTY LTD ABN 56 062 961 317
NSW NOMINATED ARCHITECTS
CAIO PECULIS 9050 DAVID MORRIS 5865 VICKI VAN DIJK 9476


DO NOT SCALE FROM DRAWING. USE FIGURED DIMENSION ONLY.
CHECK ALL DIMENSIONS ON SITE BEFORE MANUFACTURE OR CONSTRUCTION.

B	25/05/26	Issue for SSDA
A	25/05/22	Issue for SSDA
PI	25/05/16	Issue for Consultants
REV.	DATE	DESCRIPTION

PROJECT	McIntosh and Werona Ave Residential Development	SHEET	East and West Elevations
CLIENT	CPDM Development Partnership & Management	PROJECT NO.	3303
PROJECT ADDRESS	21-25 McIntosh S. & 55 Werona Ave Gordon, NSW 2072	SCALE	1:200@A1
		SHEET NO.	DA20.03
		REV	B

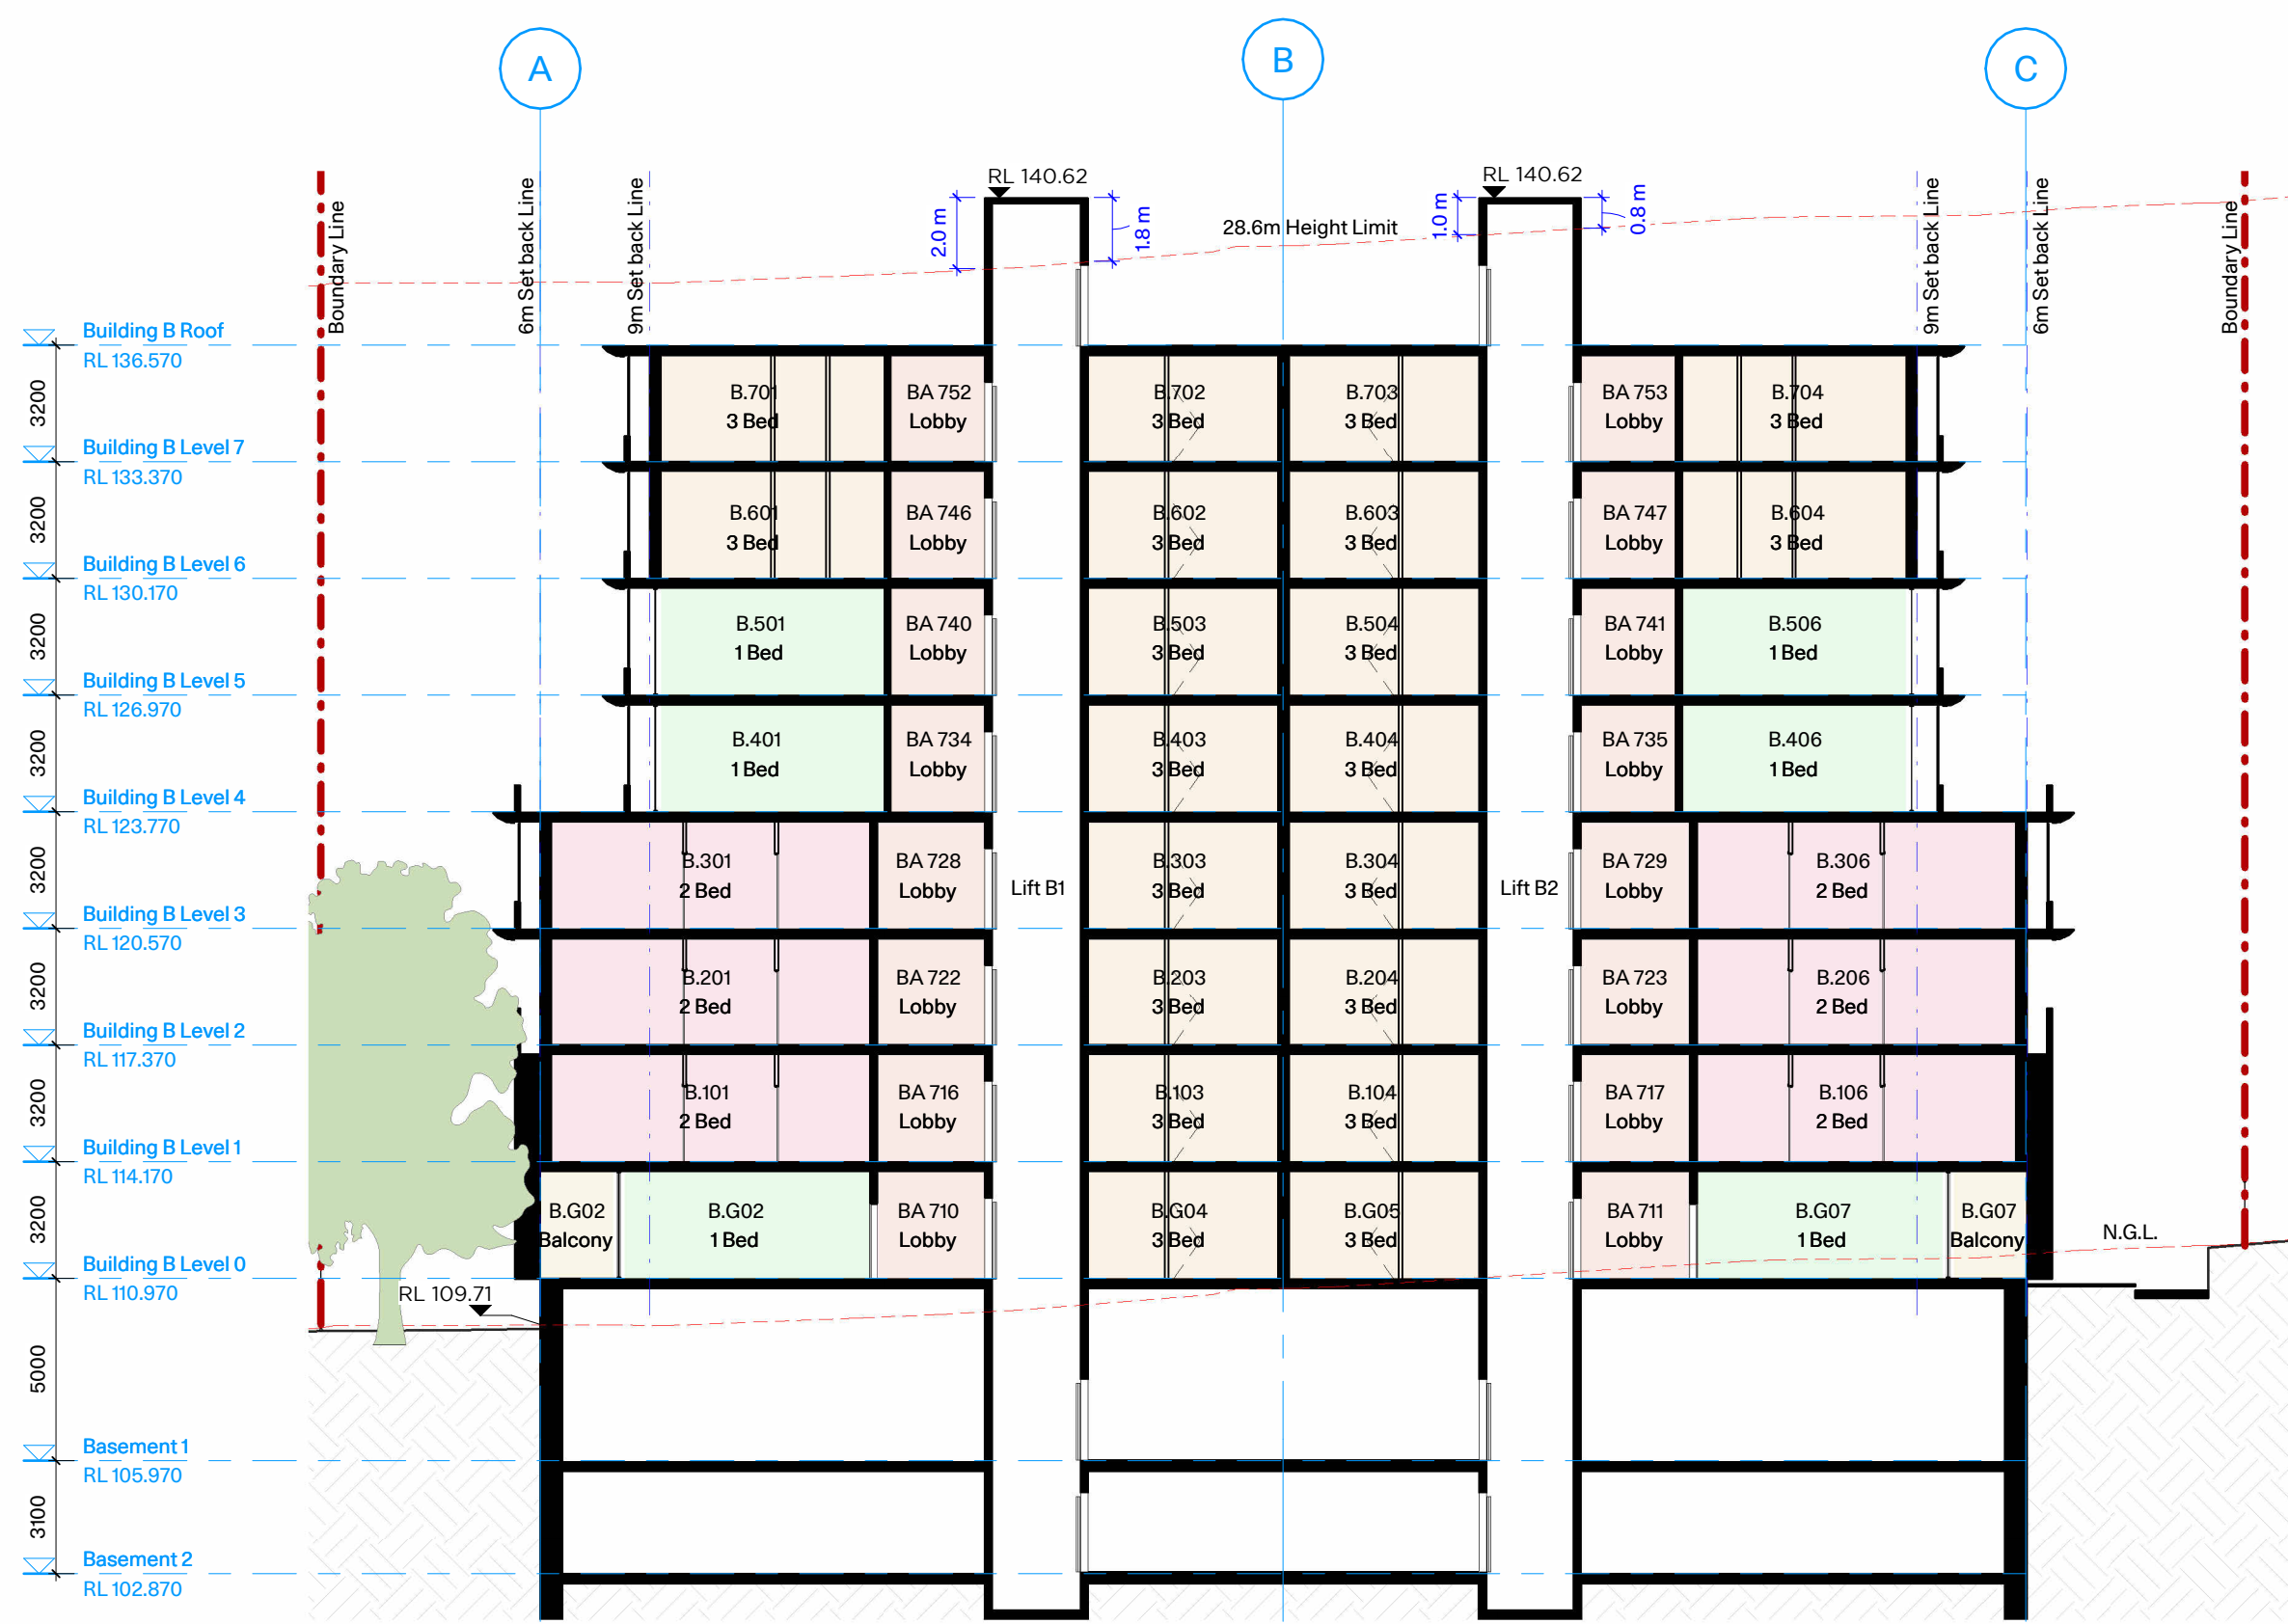


1 Section A
1:200

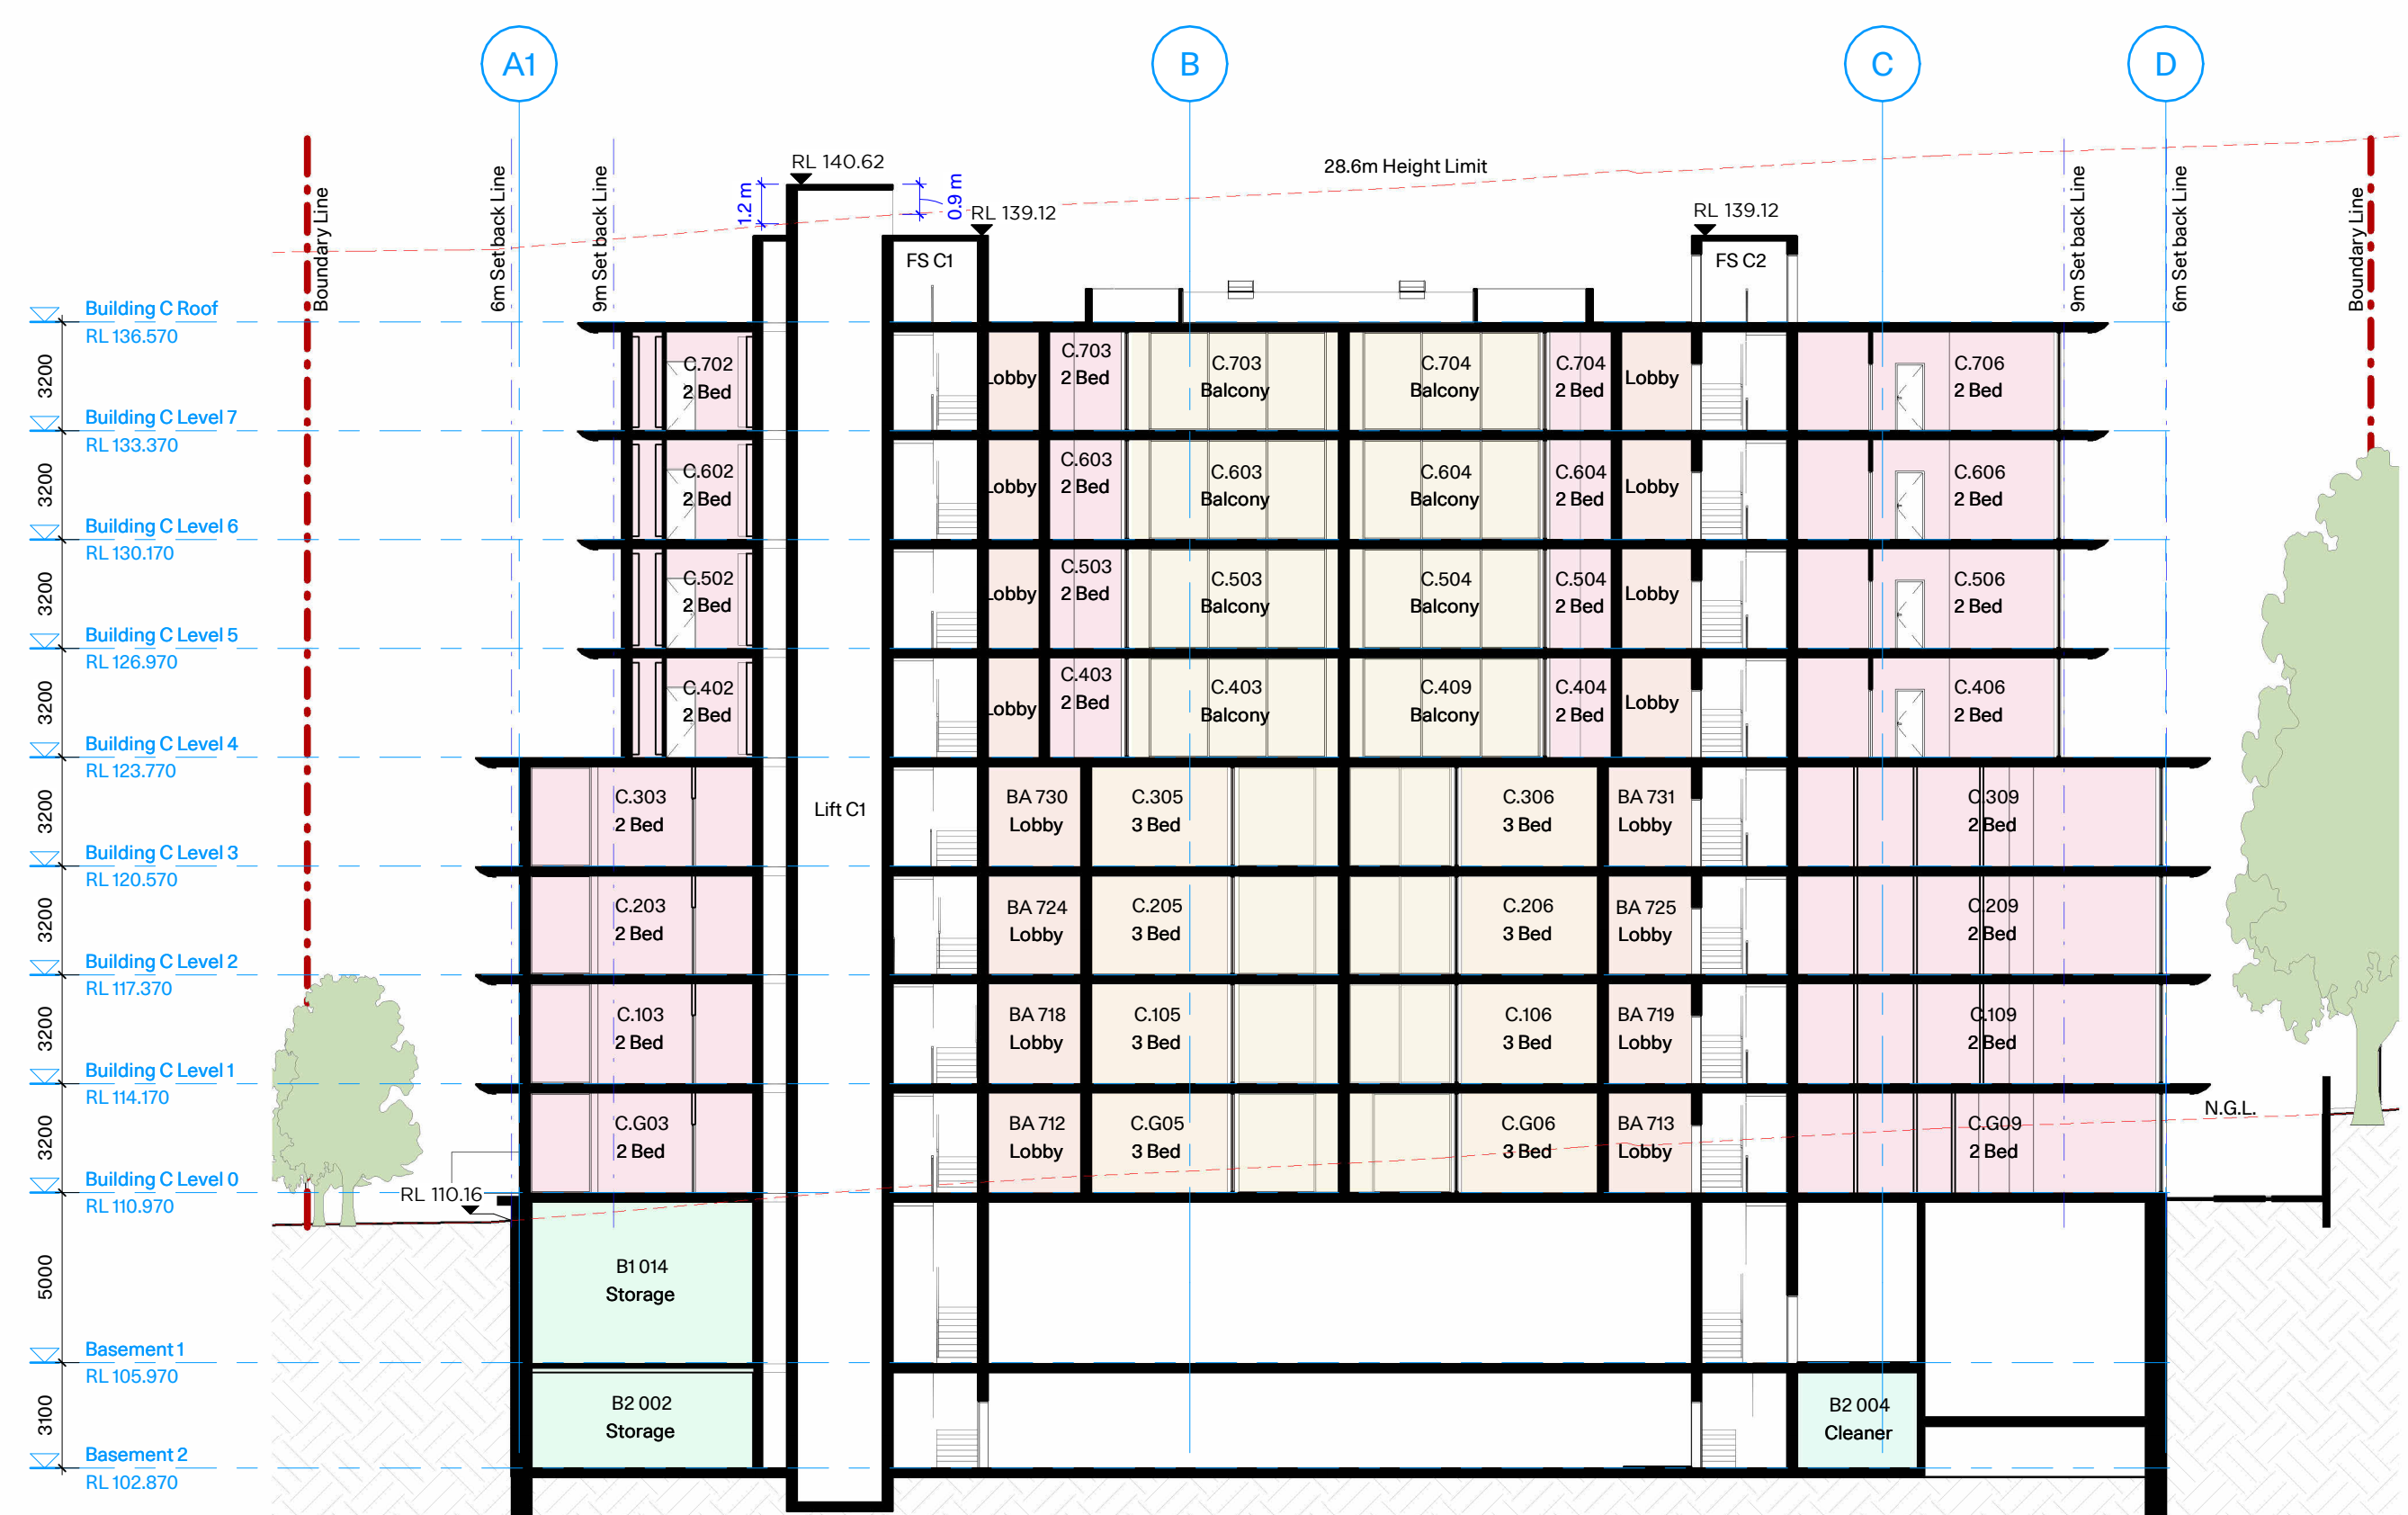

2 Section B
1:200


- Units types
- 1 Bed
 - 2 Bed
 - 3 Bed
 - Balcony
 - Bicycle
 - Lobby

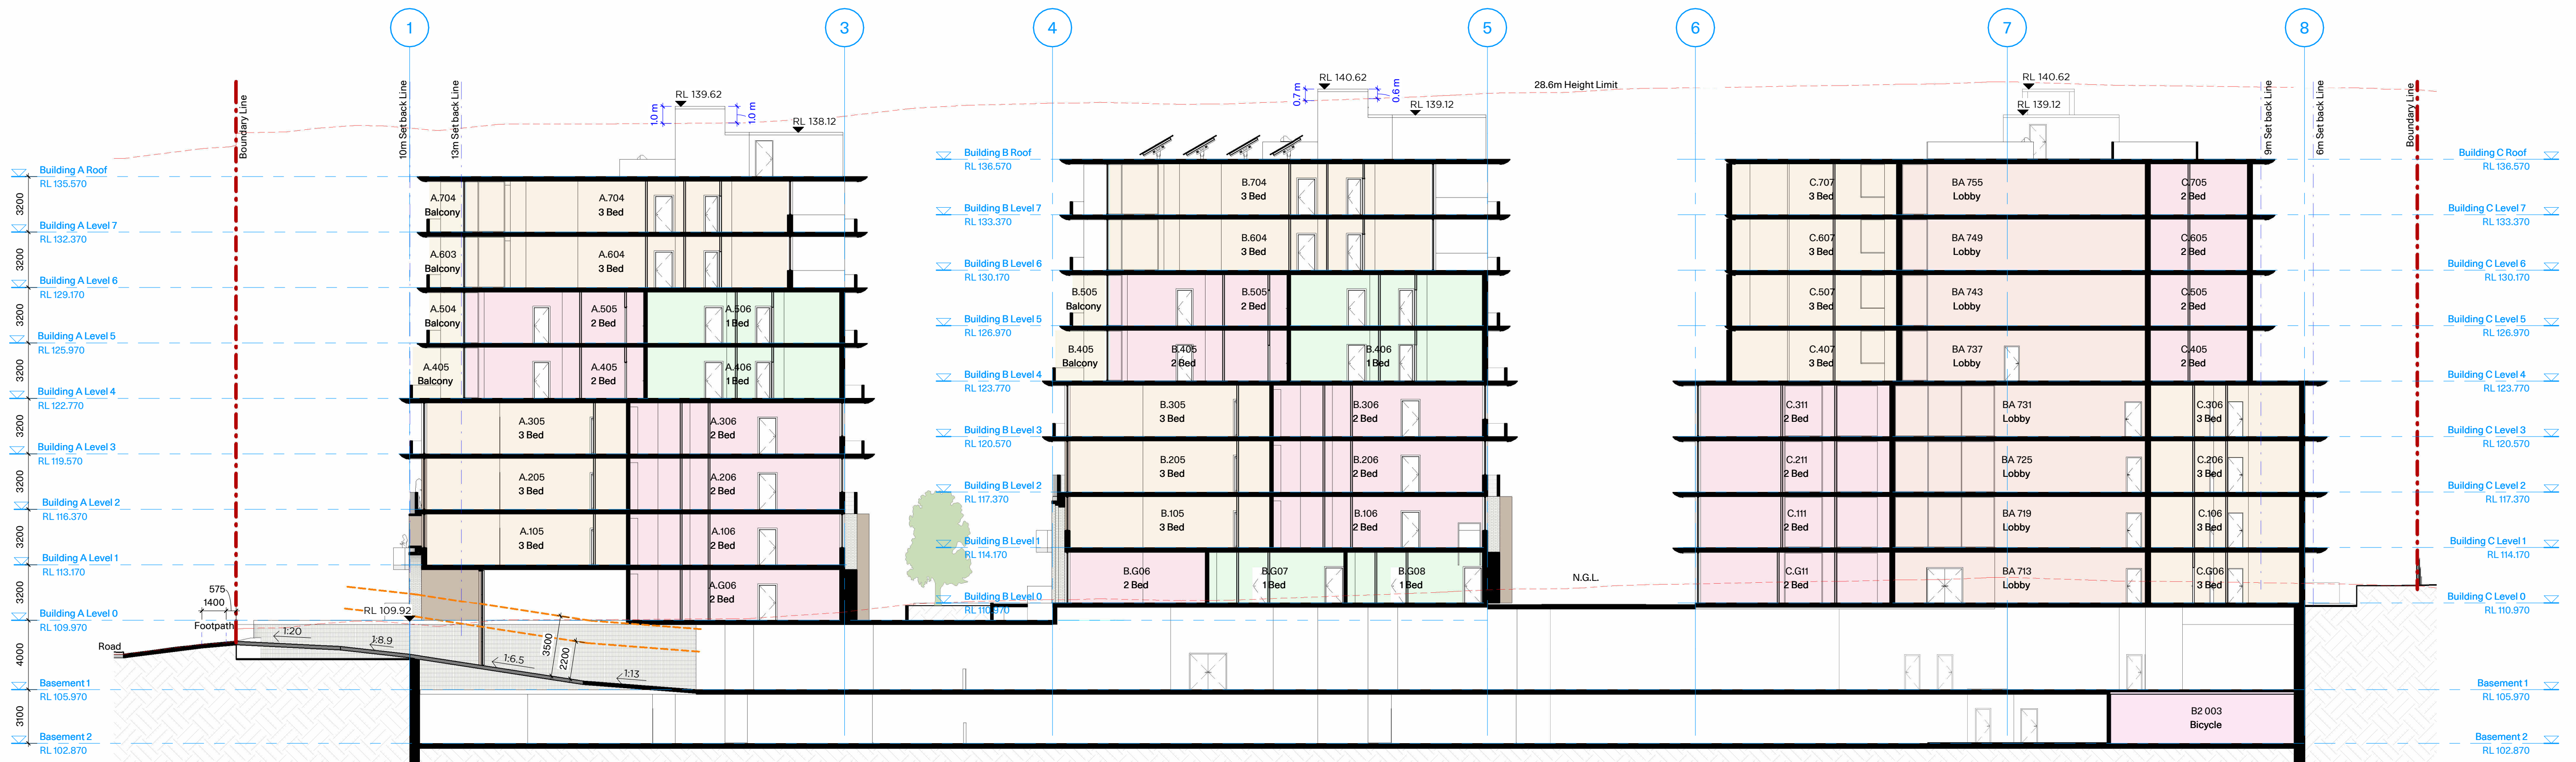

3 Section C
1:200

GENERAL NOTES

- All works to comply with National Construction Code, requirements of relevant statutory authorities / local government and relevant Australian Building Standards.
- Drawings are for the purposes of Development Application only (NOT FOR CONSTRUCTION) - further consultancy/ authority coordination will be required at Construction Certificate stage which may impact on design and planning layout.
- Architectural plans are to be read in conjunction with consultants' drawings, specifications and reports.
- Copyright of design shown hereon is retained by PMDL Architecture and Design and permission is required for any reproduction and publishing.
- Area schedules supplied are approximate only; future allowance for vertical service ducts, structural wall system and consultant input will be required.

 

PMDL ARCHITECTURE
INTERIORS
MASTERPLANNING

Sydney
Melbourne
Gastown
Hong Kong

pmdl.com.au

PROJECT
McIntosh and Werona Ave
Residential Development

CLIENT
CPDM Development Partnership &
Management

PROJECT ADDRESS
21-25 McIntosh S. & 55 Werona Ave
Gordon, NSW 2072

SHEET
Sections 1

PROJECT NO.
3303

SCALE
1:200@ A1


SHEET NO. REV

DA30.01


B

B 25/05/26 Issue for SSDA
A 25/05/22 Issue for SSDA
PI 25/05/16 Issue for Consultants
REV. DATE DESCRIPTION

PMDL ARCHITECTURE + DESIGN (HK) LIMITED
PMDL ARCHITECTURE + DESIGN PTY LTD ARN 56 082 961 317
NSW INCORPORATED ARCHITECTS
CAPO PECULUS 900 DAVID MORRIS 5865 VICKI VAN DIJK 9476
DO NOT SCALE FROM DRAWING. USE FIGURED DIMENSION ONLY.
CHECK ALL DIMENSIONS ON SITE BEFORE MANUFACTURE OR CONSTRUCTION.

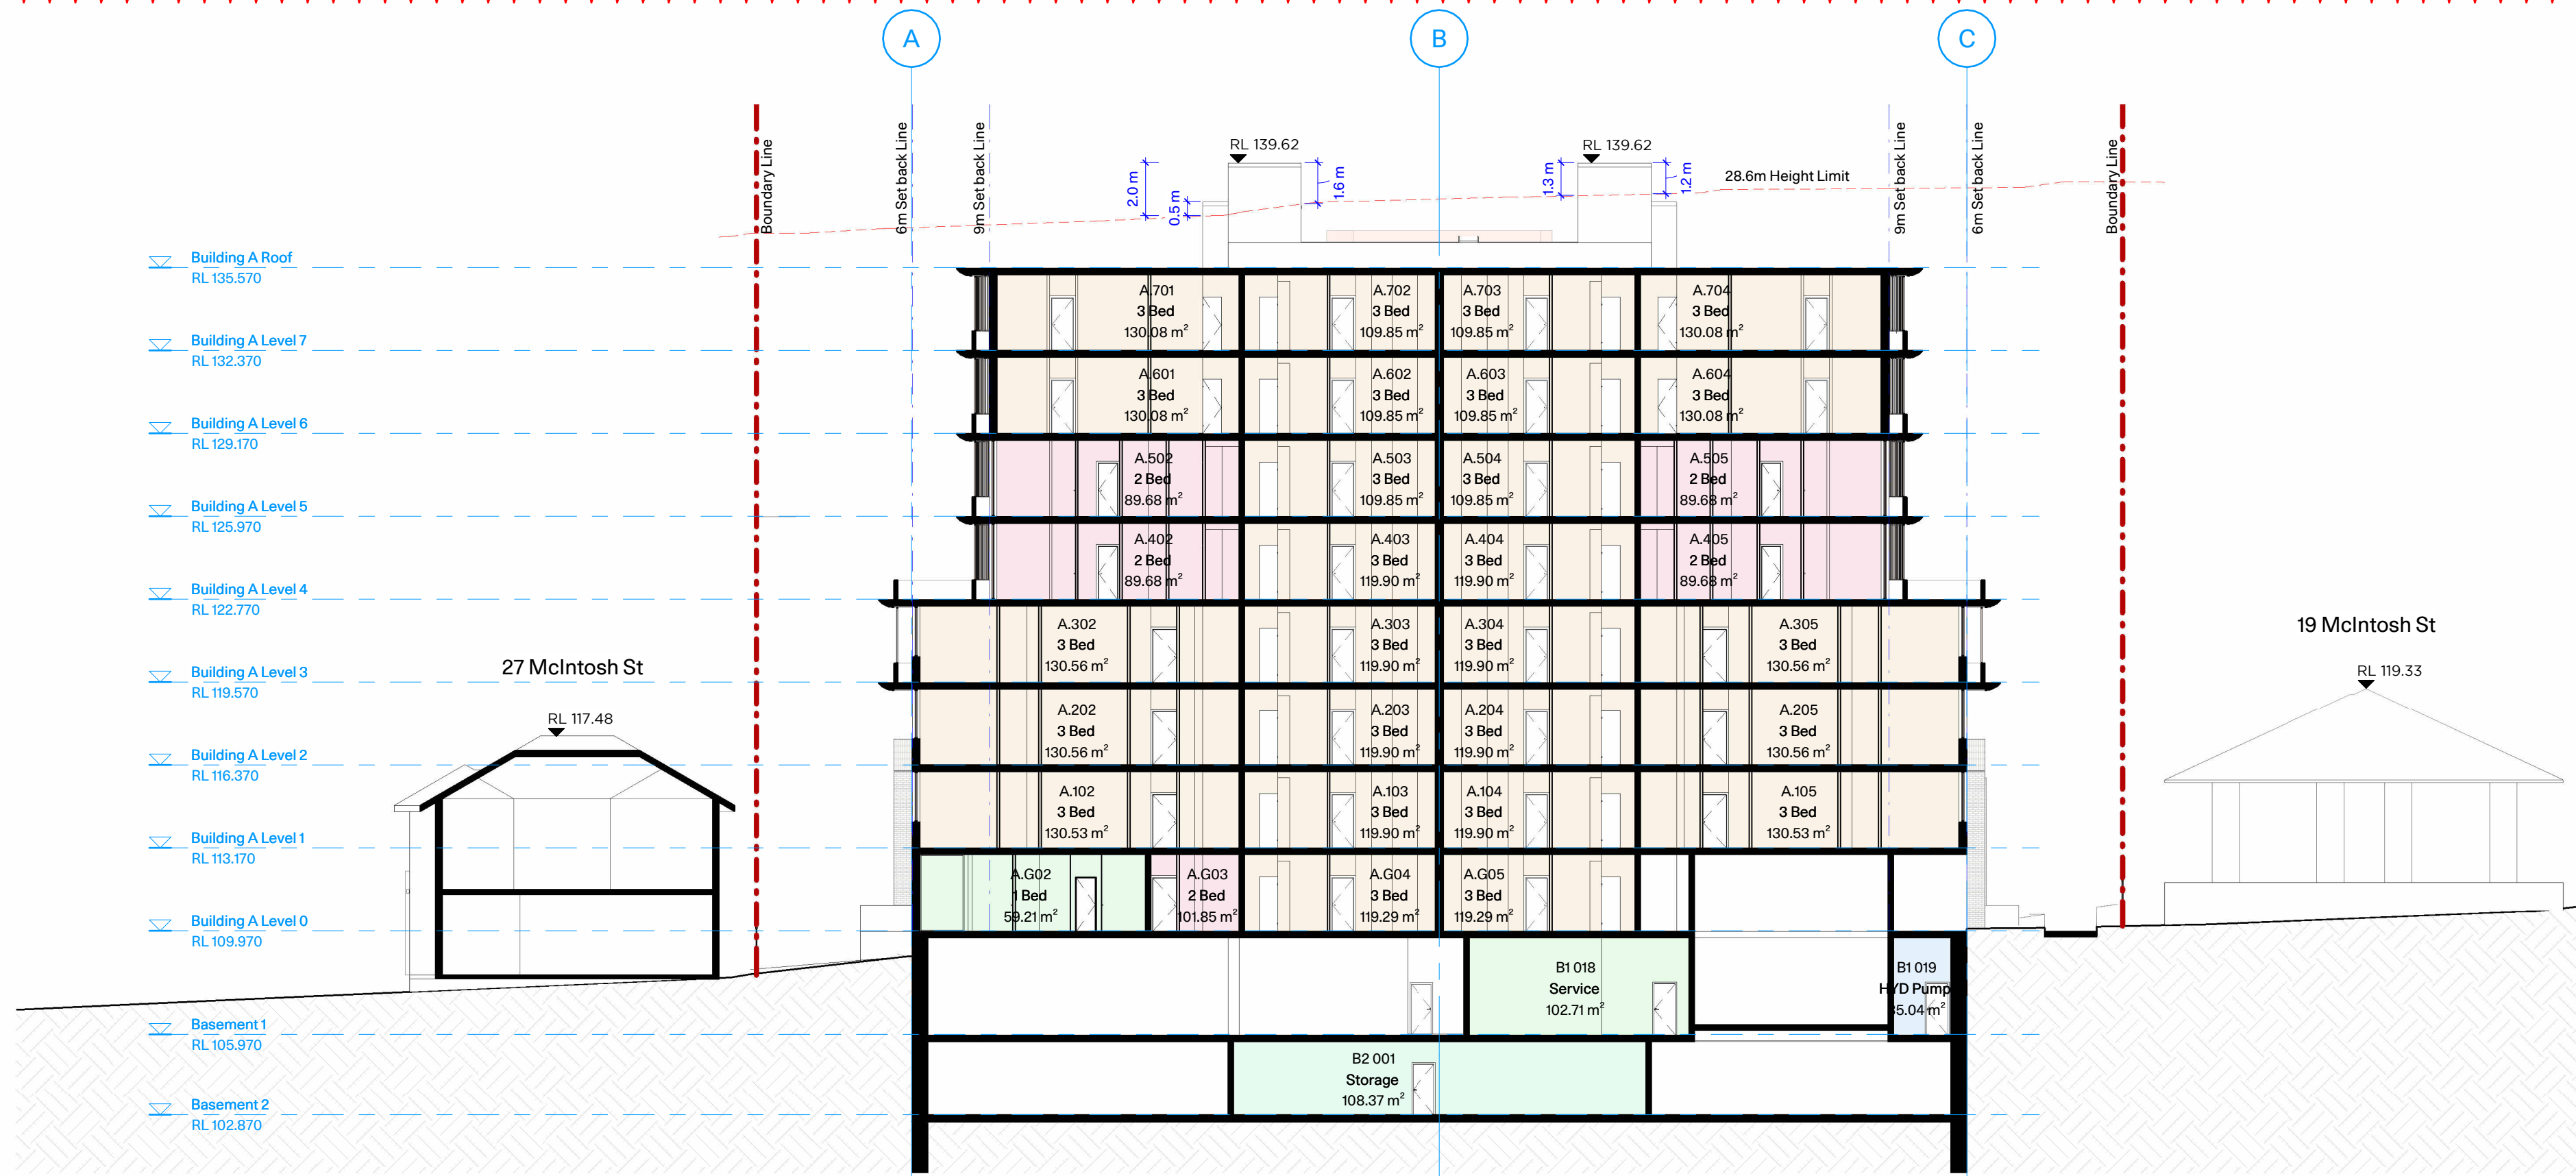

1 Section D - Existing
1:200

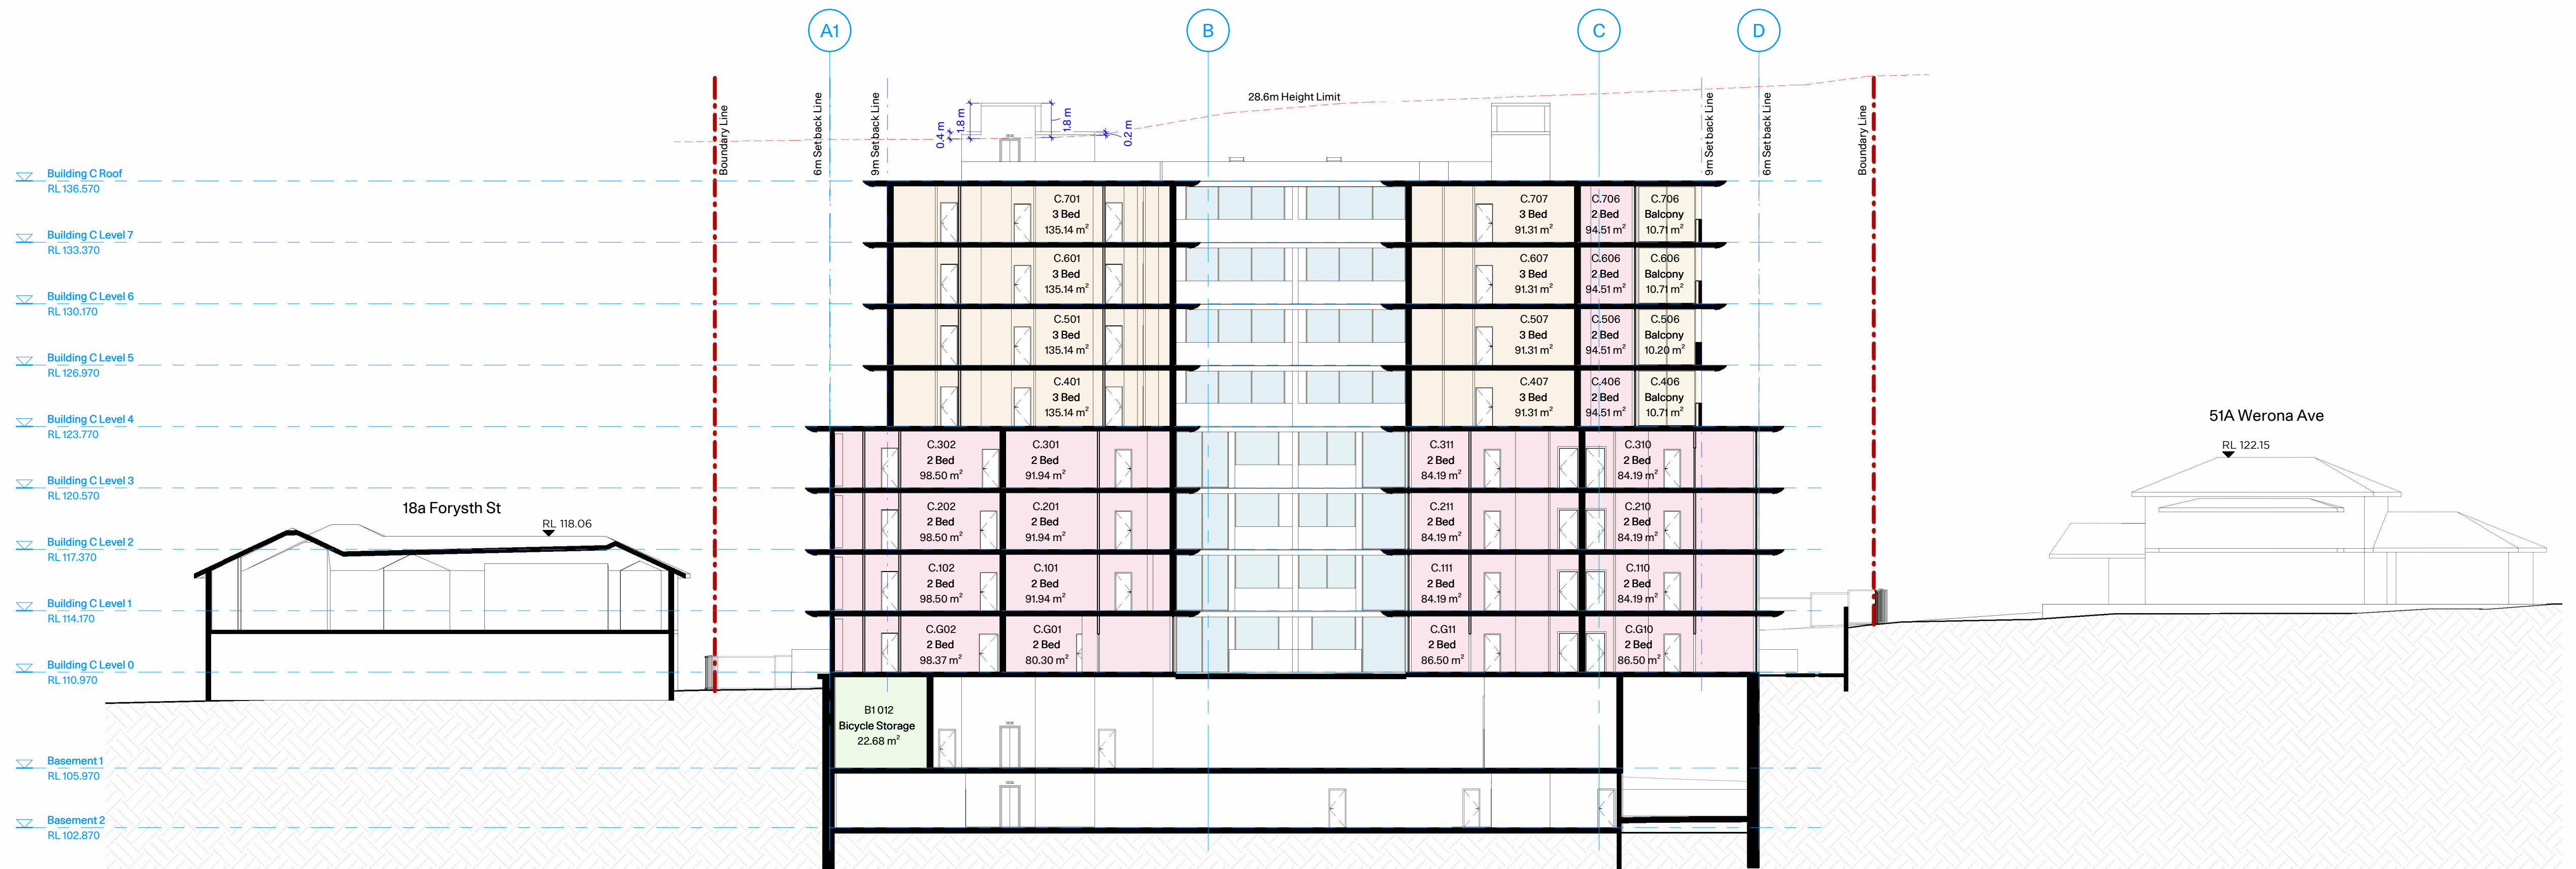

2 Section E - Existing
1:200

GENERAL NOTES

- All works to comply with National Construction Code, requirements of relevant statutory authorities / local government and relevant Australian Building Standards.
- Drawings are for the purposes of Development Application only (NOT FOR CONSTRUCTION) - further consultant/ authority coordination will be required at Construction Certificate stage which may impact on design and planning layout.
- Architectural plans are to be read in conjunction with consultants' drawings, specifications and reports.
- Copyright of design shown hereon is retained by PMDL Architecture and Design and permission is required for any reproduction and publishing.
- Area schedules supplied are approximate only; future allowance for vertical service ducts, structural wall system and consultant input will be required.

0m 4 8 10m
Scale 1:200

PMDL ARCHITECTURE
INTERIORS
MASTERPLANNING

Sydney
Melbourne
Gastown
Hong Kong
pmdl.com.au

PMDL ARCHITECTURE + DESIGN HK (LIMITED)
PMDL ARCHITECTURE + DESIGN PTY LTD ABN 56 062 961 317
NSW NOMINATED ARCHITECTS
CAIRO PECULIS 909 DAVID MORRIS 5865 VICKI VAN DIJK 9476

DO NOT SCALE FROM DRAWING. USE FIGURED DIMENSION ONLY.
CHECK ALL DIMENSIONS ON SITE BEFORE MANUFACTURE OR CONSTRUCTION.

PROJECT
**McIntosh and Werona Ave
Residential Development**

CLIENT
**CPDM Development Partnership &
Management**

PROJECT ADDRESS
**21-25 McIntosh S. & 55 Werona Ave
Gordon, NSW 2072**

SHEET
Sections 2


PROJECT NO.
3303

SCALE
1:200@ A1

SHEET NO.
DA30.02

REV
A

A 25/07/04 Issue for SSDA
REV. DATE DESCRIPTION

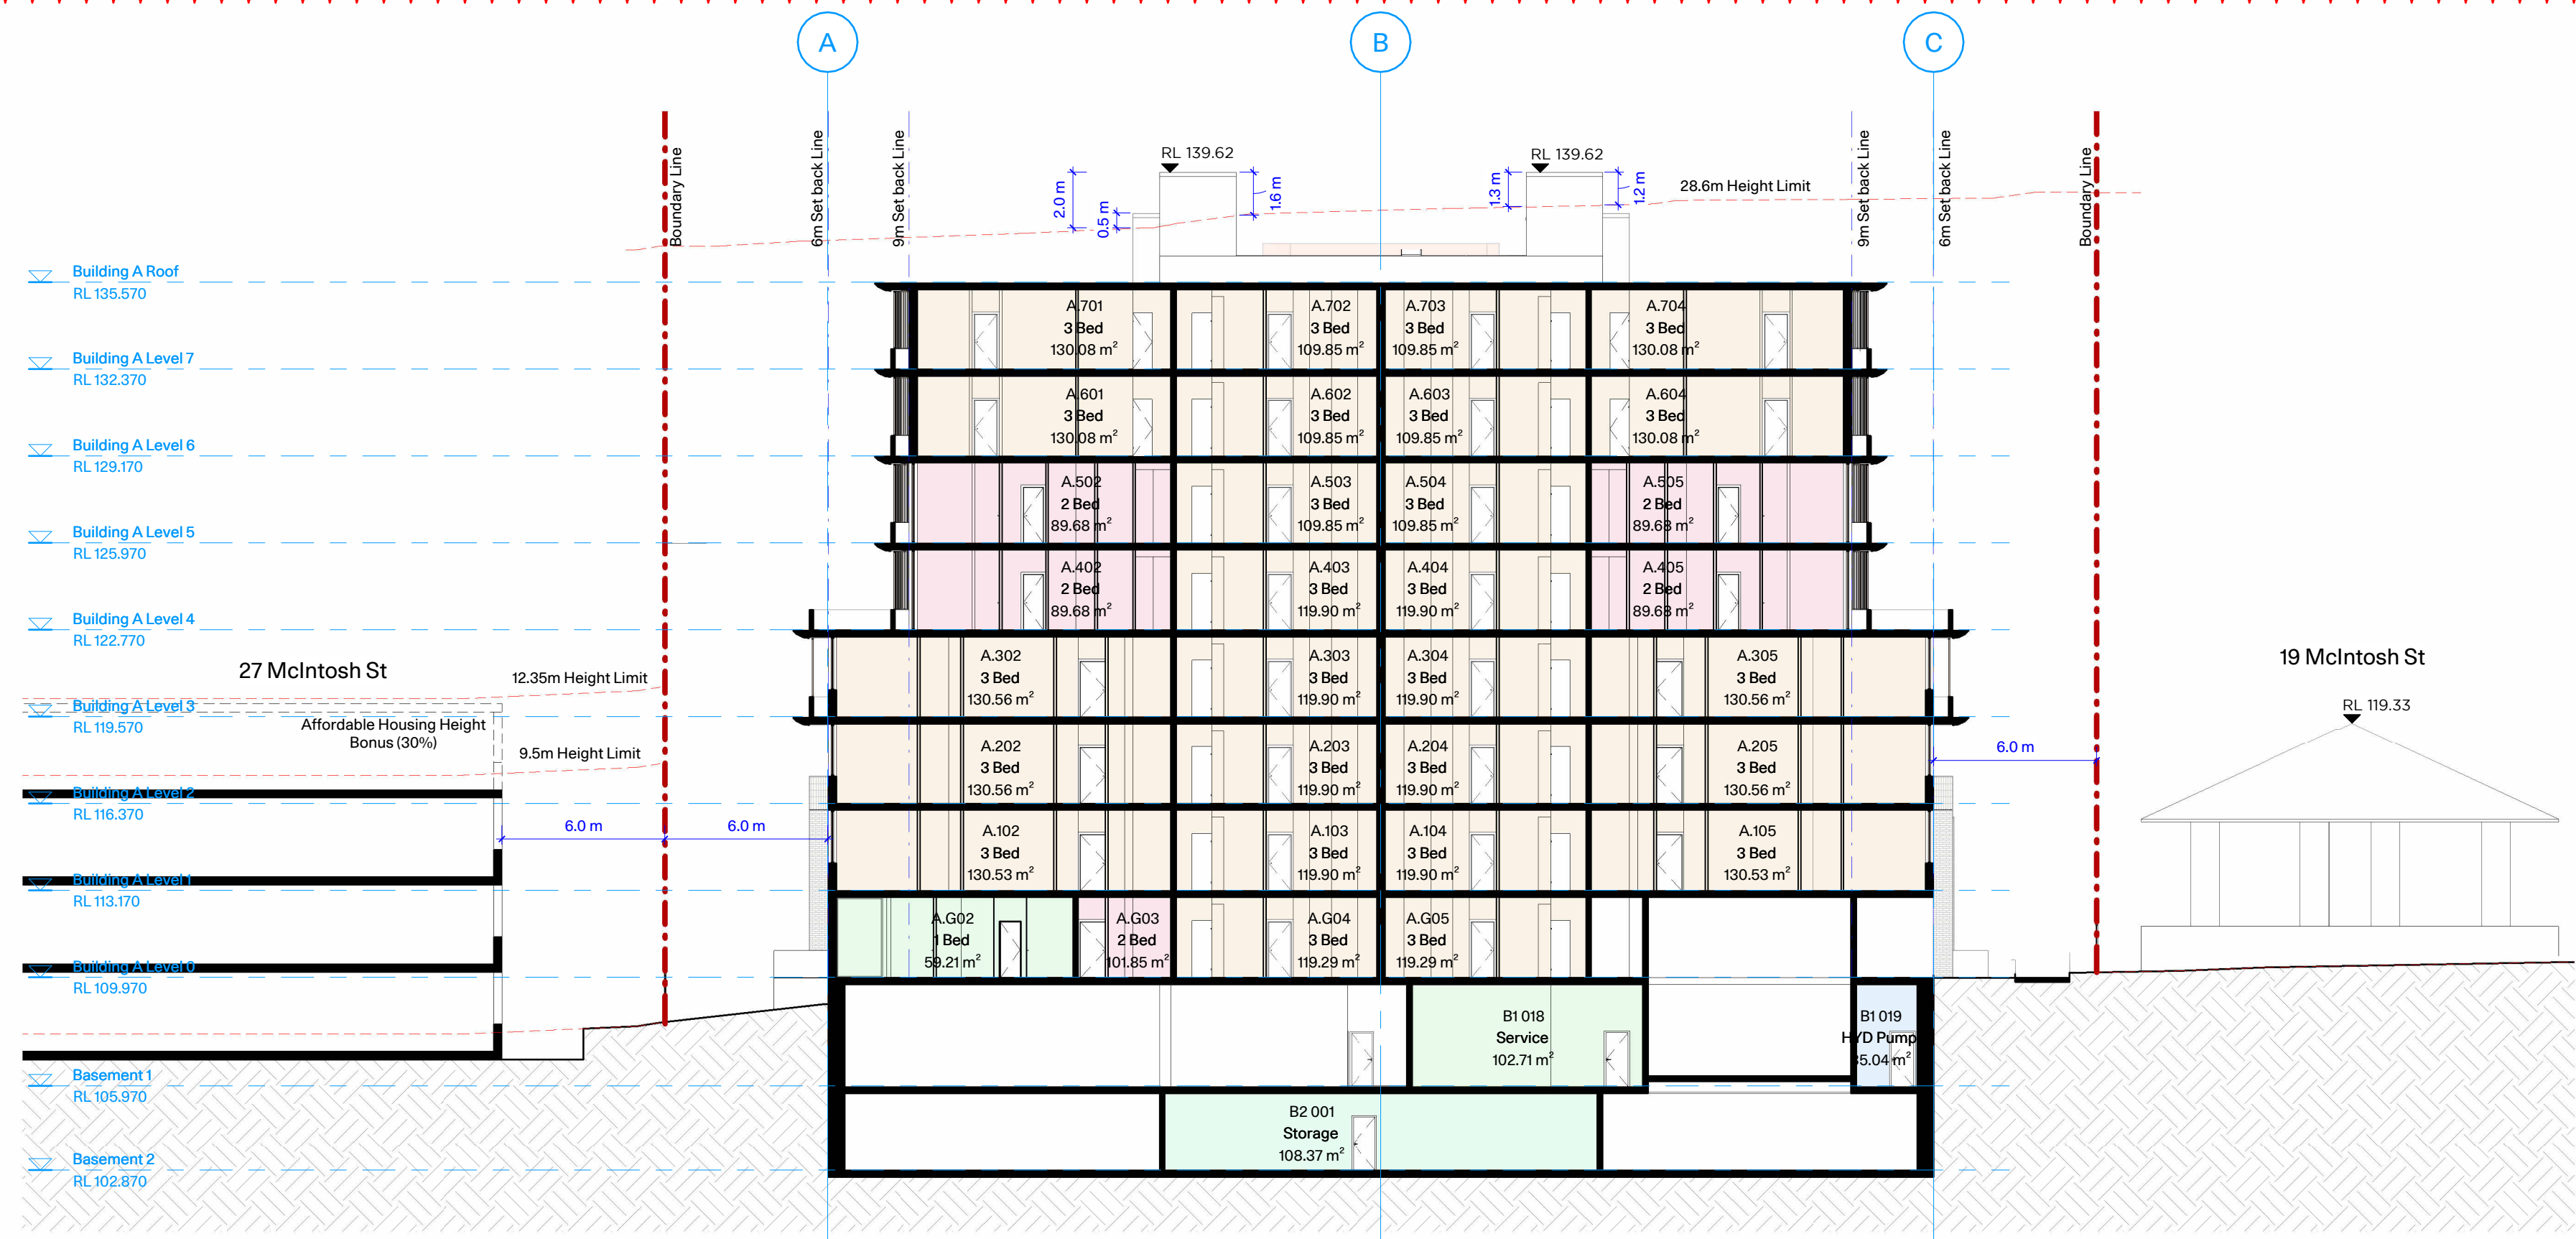

1 Section D - Future
1:200



2 Section E - Future
1:200

GENERAL NOTES

- All works to comply with National Construction Code, requirements of relevant statutory authorities / local government and relevant Australian Building Standards.
- Drawings are for the purposes of Development Application only (NOT FOR CONSTRUCTION) - further consultant/ authority coordination will be required at Construction Certificate stage which may impact on design and planning layout.
- Architectural plans are to be read in conjunction with consultants' drawings, specifications and reports.
- Copyright of design shown hereon is retained by PMDL Architecture and Design and permission is required for any reproduction and publishing.
- Area schedules supplied are approximate only; future allowance for vertical service ducts, structural wall system and consultant input will be required.

B 25/07/11 Issue for SSDA
A 25/07/04 Issue for SSDA
REV. DATE DESCRIPTION


PMDL ARCHITECTURE
INTERIORS
MASTERPLANNING

Sydney
Melbourne
Gastown
Hong Kong
pmdl.com.au


PMDL ARCHITECTURE + DESIGN (HK) LIMITED
PMDL ARCHITECTURE + DESIGN PTY LTD ARN 56 062 961 317
NSW NOMINATED ARCHITECTS
CAIRO PECULIS 9610 DAVID MORRIS 5865 VICKI IVAN DIJK 9476

DO NOT SCALE FROM DRAWING. USE FIGURED DIMENSION ONLY.
CHECK ALL DIMENSIONS ON SITE BEFORE MANUFACTURE OR CONSTRUCTION.

PROJECT		SHEET	
McIntosh and Werona Ave Residential Development		Sections 3	
CLIENT		PROJECT NO.	
CPDM Development Partnership & Management		3303	
PROJECT ADDRESS		SCALE	
21-25 McIntosh S. & 55 Werona Ave Gordon, NSW 2072		1:200@ A1	
		SHEET NO.	
		DA30.03	
		REV	
		B	

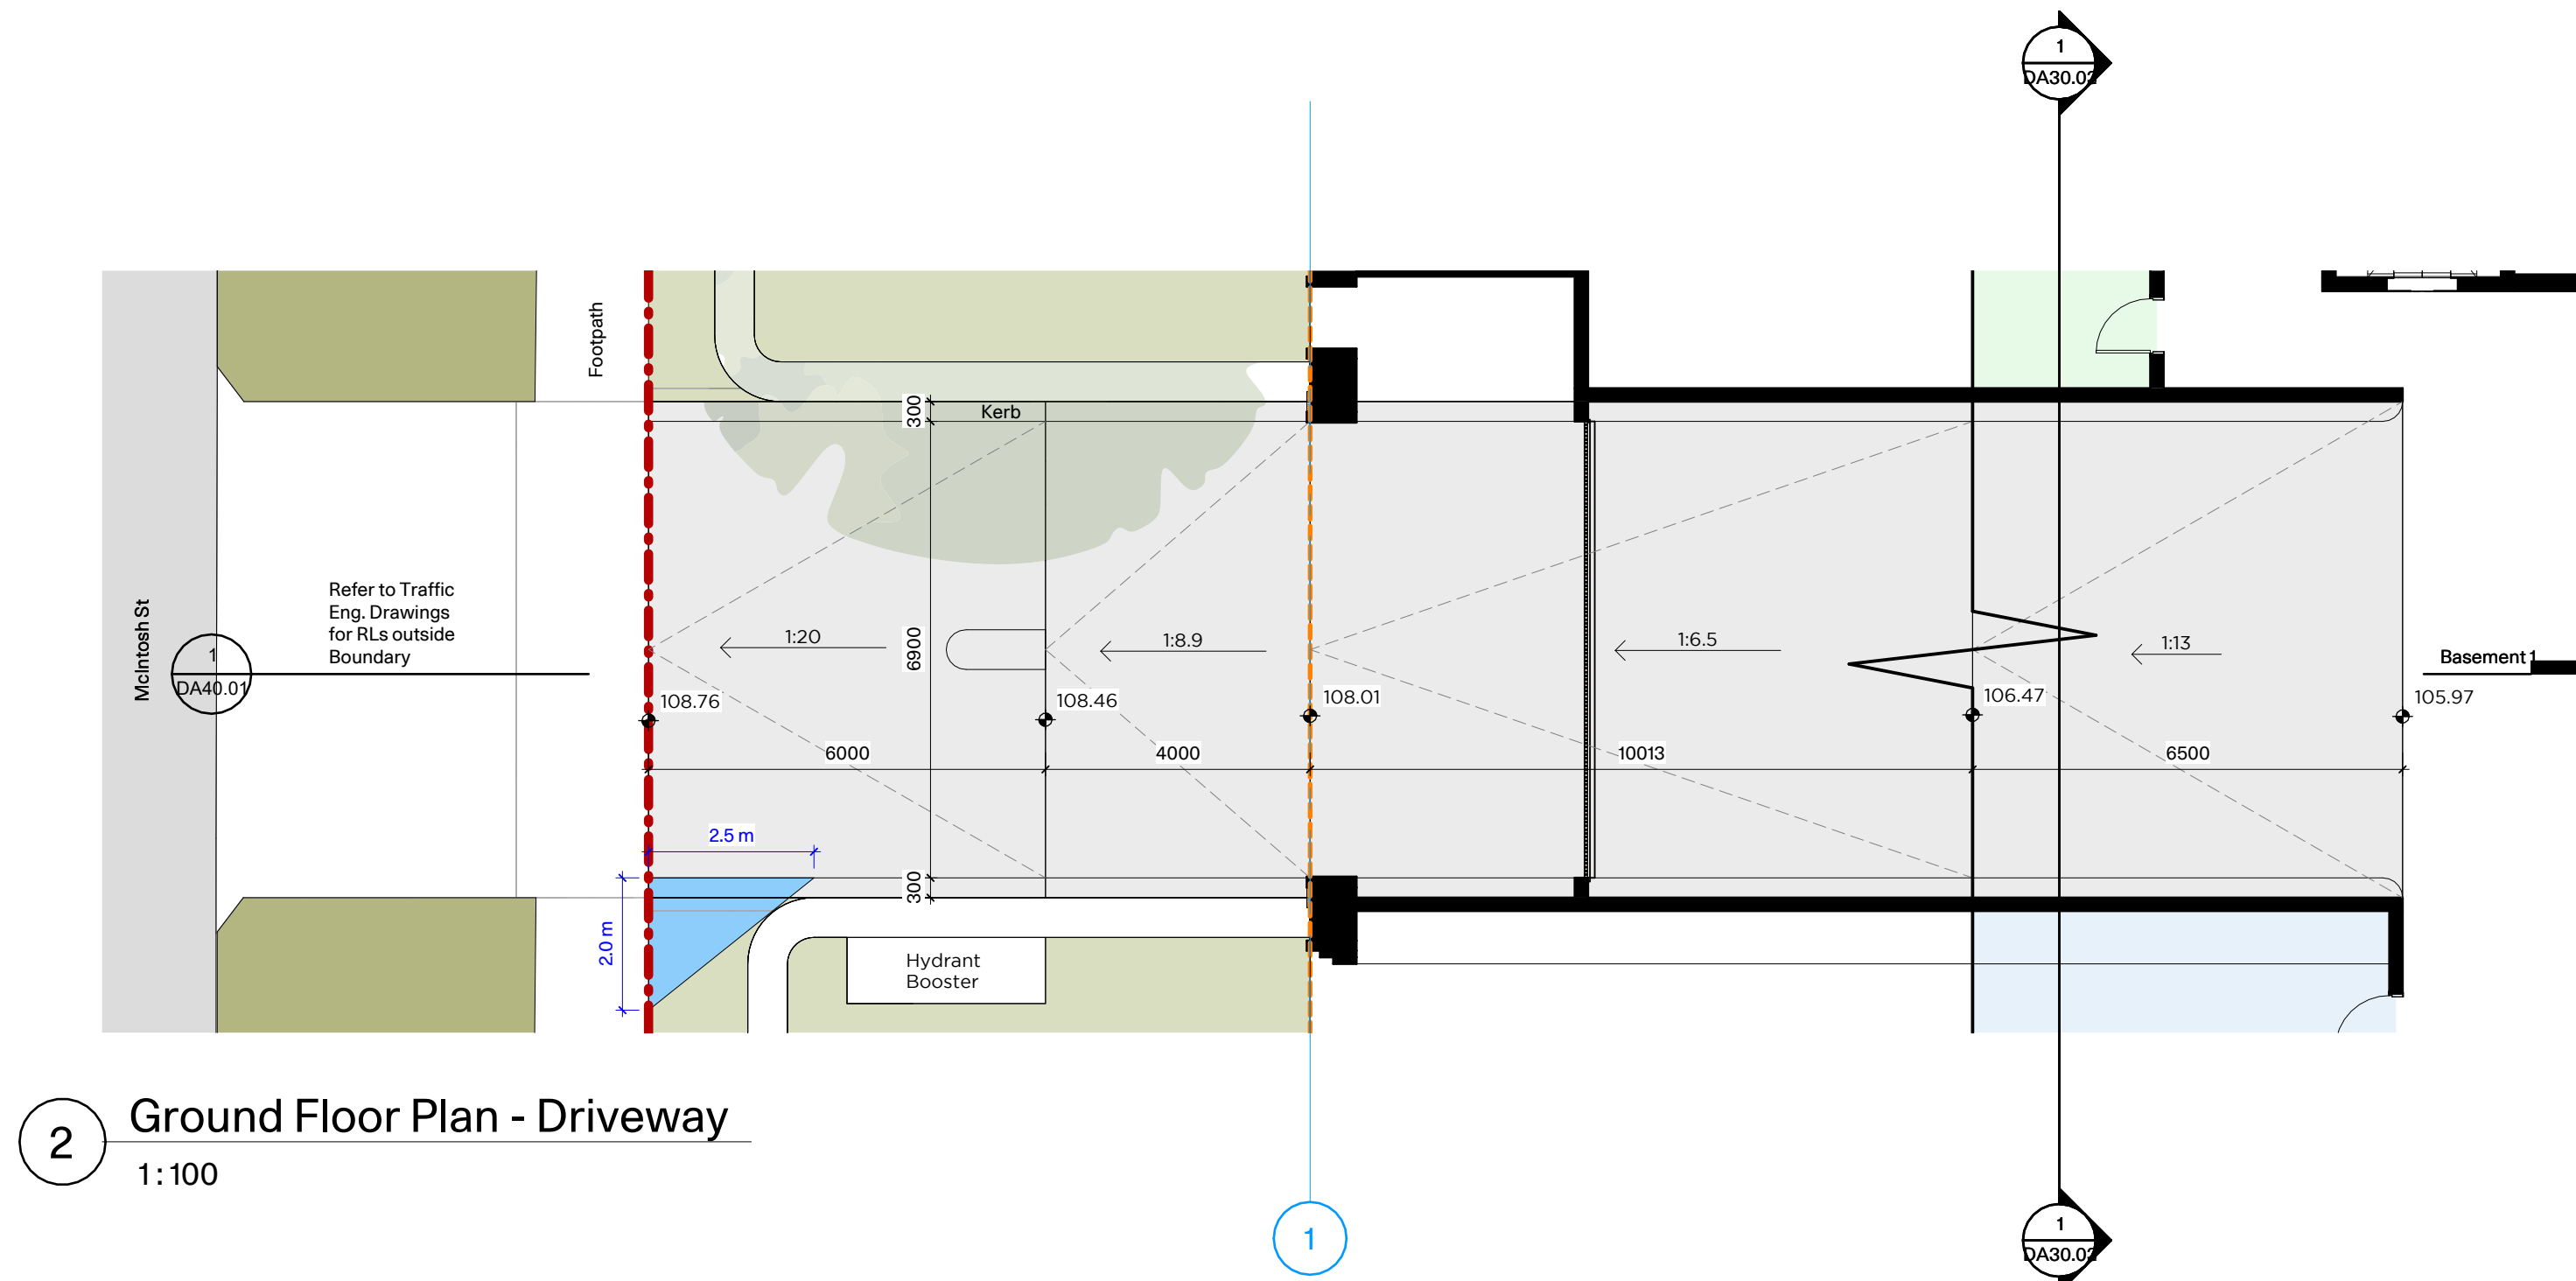


2 Ground Floor Plan - Driveway
1:100

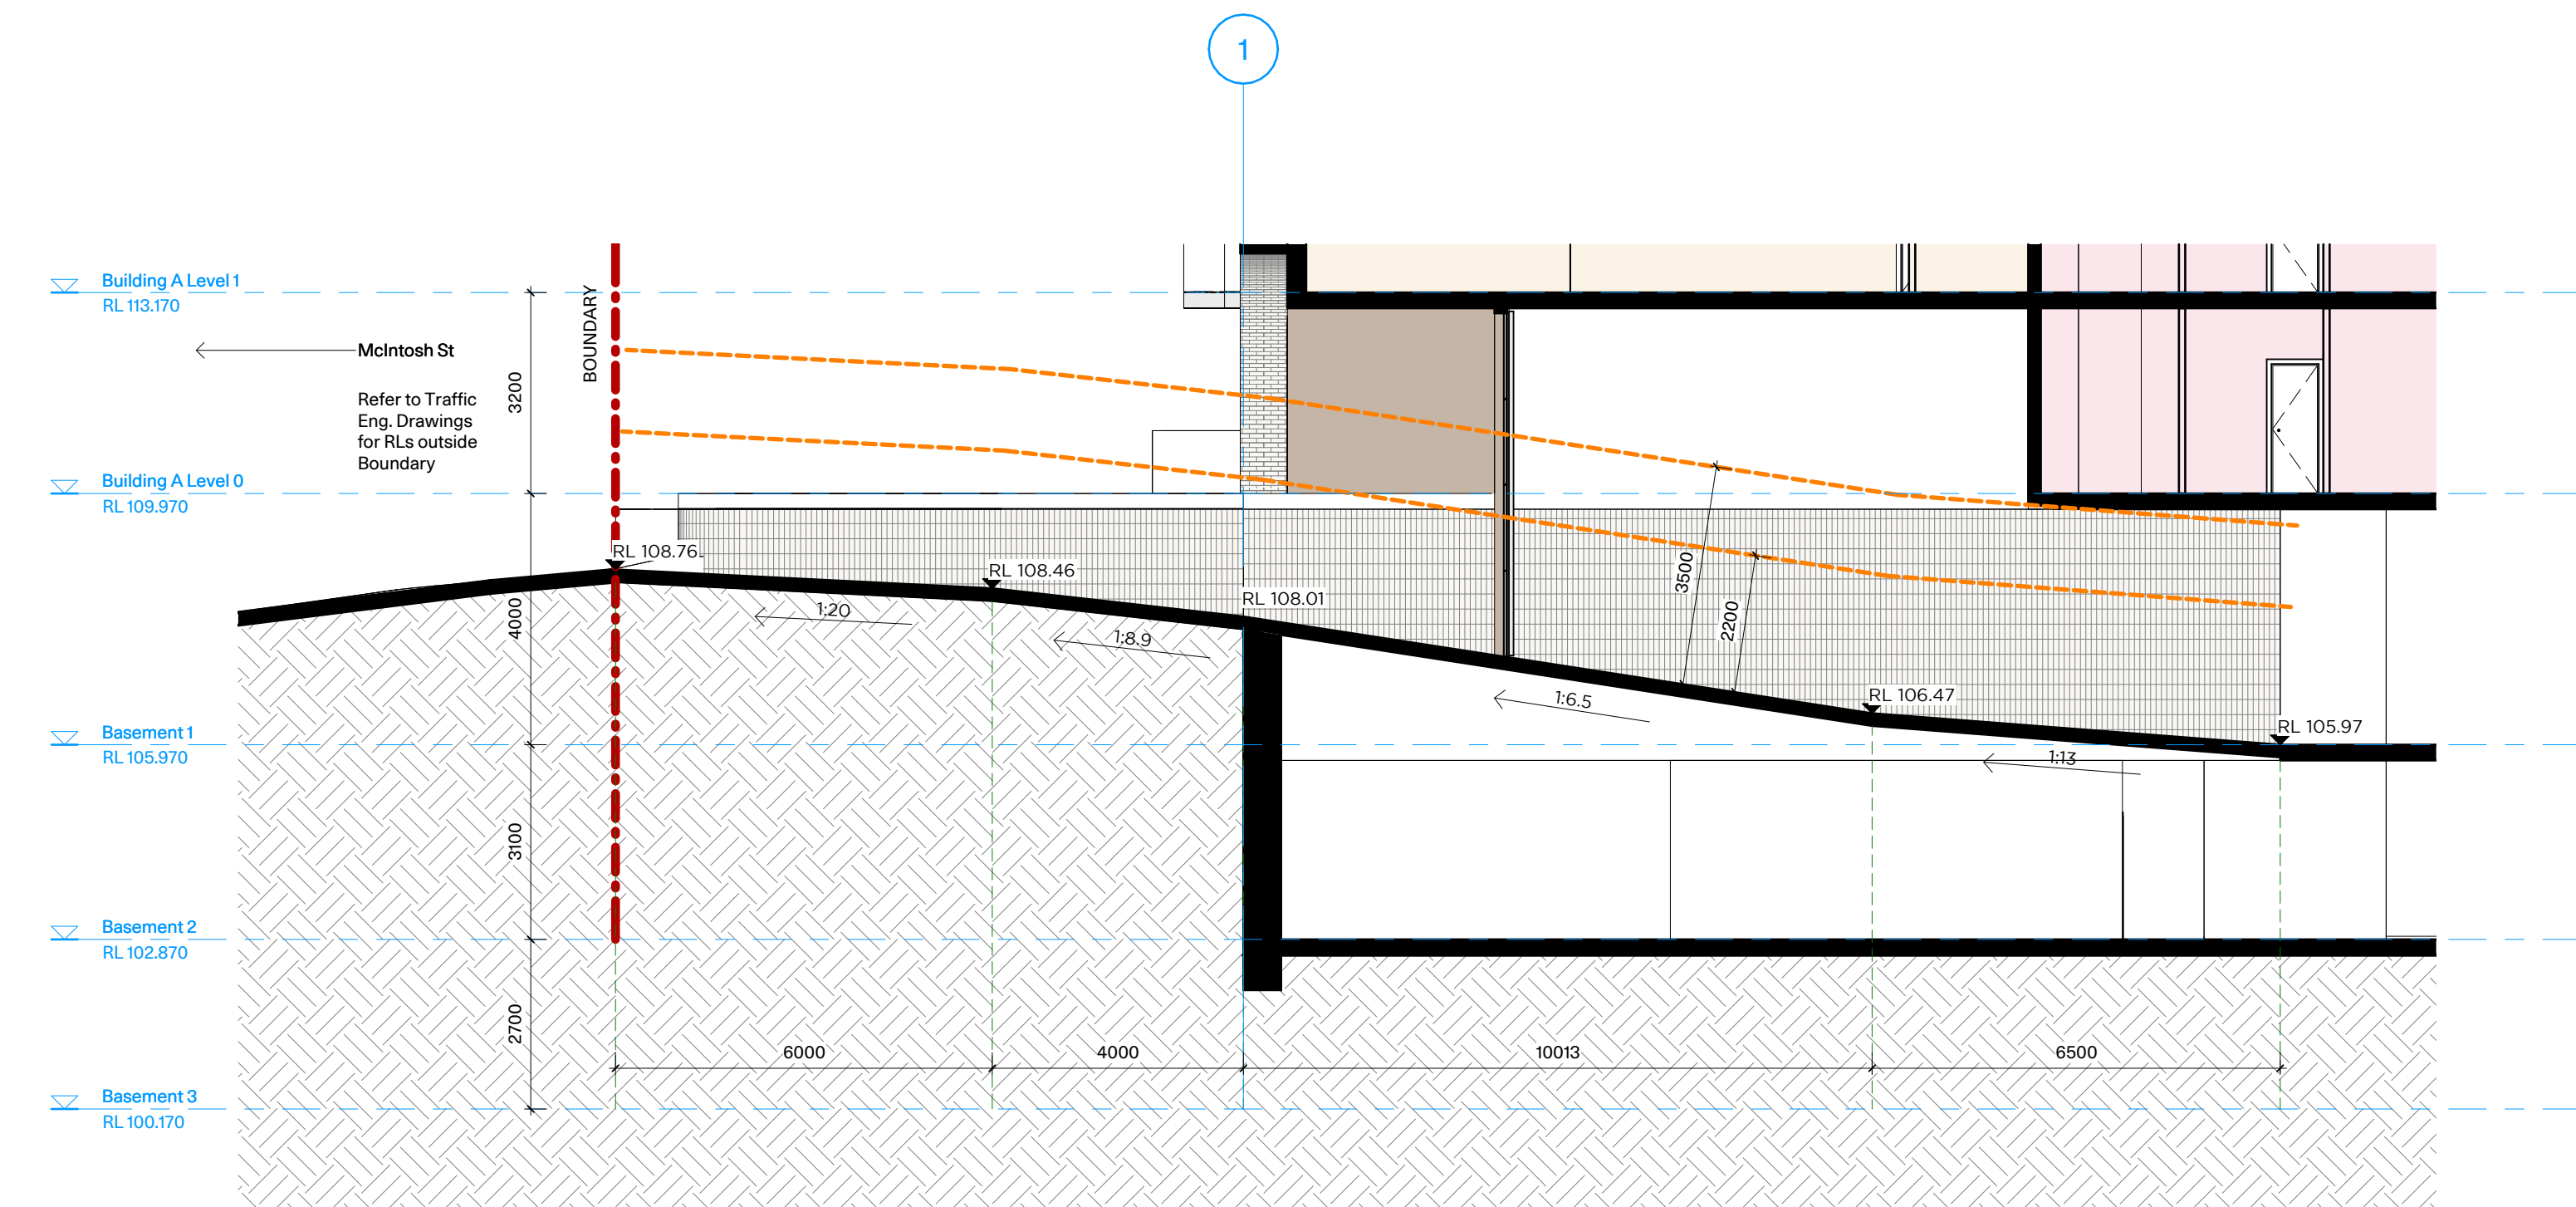

1 Section - Driveway
1:100

GENERAL NOTES

- All works to comply with National Construction Code, requirements of relevant statutory authorities / local government and relevant Australian Building Standards.
- Drawings are for the purposes of Development Application only (NOT FOR CONSTRUCTION) - further consultant/ authority coordination will be required at Construction Certificate stage which may impact on design and planning layout.
- Architectural plans are to be read in conjunction with consultants' drawings, specifications and reports.
- Copyright of design shown hereon is retained by PMDL Architecture and Design and permission is required for any reproduction and publishing.
- Area schedules supplied are approximate only; future allowance for vertical service ducts, structural wall system and consultant input will be required.

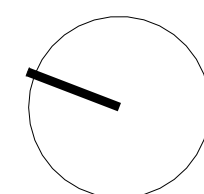

0m 2 4 5m
Scale 1:100

A 25/05/26 Issue for SSDA
REV. DATE DESCRIPTION

PMDL ARCHITECTURE
INTERIORS
MASTERPLANNING

Sydney
Melbourne
Gastong
Hong Kong
pmdl.com.au

PMDL ARCHITECTURE + DESIGN (HK) LIMITED
PMDL ARCHITECTURE + DESIGN PTY LTD ARN 56 062 961 317
NSW NOMINATED ARCHITECTS
CAIO PECULIS 9610 DAVID MORRIS 5865 VICKI IVAN DIK 9476

DO NOT SCALE FROM DRAWING. USE FIGURED DIMENSION ONLY.
CHECK ALL DIMENSIONS ON SITE BEFORE MANUFACTURE OR CONSTRUCTION.

PROJECT	SHEET
McIntosh and Werona Ave Residential Development	Driveway Details
CLIENT	PROJECT NO.
CPDM Development Partnership & Management	3303
PROJECT ADDRESS	SCALE
21-25 McIntosh S. & 55 Werona Ave Gordon, NSW 2072	1:100@ A1
SHEET NO.	REV
DA40.01	A



GENERAL NOTES

- All works to comply with National Construction Code, requirements of relevant statutory authorities / local government and relevant Australian Building Standards.
- Drawings are for the purposes of Development Application only (NOT FOR CONSTRUCTION) - further consultant/ authority coordination will be required at Contruction Certificate stage which may impact on design and planning layout.
- Architectural plans are to be read in conjunction with consultants' drawings, specifications and reports.
- Copyright of design shown hereon is retained by PMDL Architecture and Design and permission is required for any reproduction and publishing.
- Area schedules supplied are approximate only; future allowance for vertical service ducts, structural wall system and consultant input will be required.

B	25/05/26	Issue for SSDA
A	25/05/22	Issue for SSDA
REV.	DATE	DESCRIPTION

PMDL  ARCHITECTURE
INTERIORS
MASTERPLANNING

Sydney
Melbourne
Geelong
Hong Kong

pmdl.com.au

PMDL ARCHITECTURE + DESIGN (HK) LIMITED
PMDL ARCHITECTURE + DESIGN PTY LTD ABN 56 062 961 317
NSW NOMINATED ARCHITECTS
CAIO PECULIS/ROD DAVID MORRIS 5865 VICKI IVAN DIJK 9476

DO NOT SCALE FROM DRAWING. USE FIGURED DIMENSION ONLY.
CHECK ALL DIMENSIONS ON SITE BEFORE MANUFACTURE OR CONSTRUCTION.

PROJECT
McIntosh and Werona Ave
Residential Development

CLIENT
CPDM Development Partnership &
Management

PROJECT ADDRESS
21-25 McIntosh S. & 55 Werona Ave
Gordon, NSW 2072

SHEET
Photomontage

PROJECT NO.
3303

SCALE
@ A1


SHEET NO. REV

DA40.50


B



FINISHES & COLOUR SCHEDULE

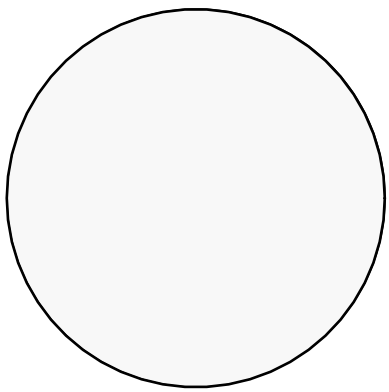

PT1:
Paint Finish - Warm White

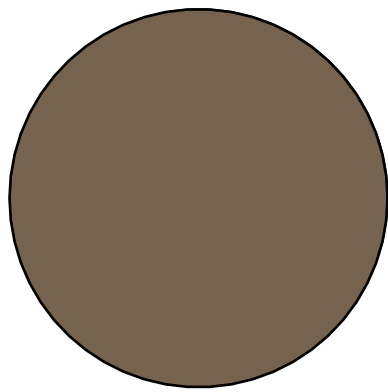


PT2:
Paint Finish - Bronze




WD:
Aluminium Window Frames
Andodised - Bronze



BRK:
Feature Brick

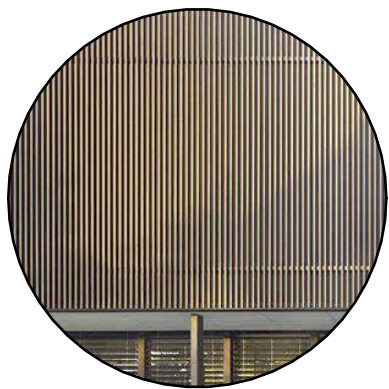

BT:
Non Combustible Aluminium
Battens - Bronze

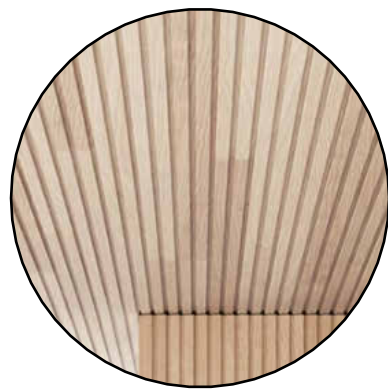

TB:
Non Combustible Aluminium
Cladding - Timber Look

GENERAL NOTES

- All works to comply with National Construction Code, requirements of relevant statutory authorities / local government and relevant Australian Building Standards.
- Drawings are for the purposes of Development Application only (NOT FOR CONSTRUCTION) - further consultant/ authority coordination will be required at Construction Certificate stage which may impact on design and planning layout.
- Architectural plans are to be read in conjunction with consultants' drawings, specifications and reports.
- Copyright of design shown hereon is retained by PMDL Architecture and Design and permission is required for any reproduction and publishing.
- Area schedules supplied are approximate only; future allowance for vertical service ducts, structural wall system and consultant input will be required.

B	25/05/26	Issue for SSDA
A	25/05/22	Issue for SSDA
PI	25/05/16	Issue for Consultants
REV.	DATE	DESCRIPTION

PMDL

ARCHITECTURE
INTERIORS
MASTERPLANNING

Sydney
Melbourne
Gastong
Hong Kong

pmdl.com.au

PMDL ARCHITECTURE + DESIGN (HK) LIMITED
PMDL ARCHITECTURE + DESIGN PTY LTD ABN 56 062 961 317
NOMINATED ARCHITECTS:
CAIO PECULIS 9610 DAVID MORRIS 5865 VICKI VAN DIJK 9476

DO NOT SCALE FROM DRAWING. USE FIGURED DIMENSION ONLY.
CHECK ALL DIMENSIONS ON SITE BEFORE MANUFACTURE OR CONSTRUCTION.

PROJECT
**McIntosh and Werona Ave
Residential Development**

CLIENT
**CPDM Development Partnership &
Management**









PROJECT ADDRESS
**21-25 McIntosh S. & 55 Werona Ave
Gordon, NSW 2072**

SHEET
Material Schedule

PROJECT NO.
3303
SCALE
1:200@ A1

SHEET NO.
DA40.51

REV
B

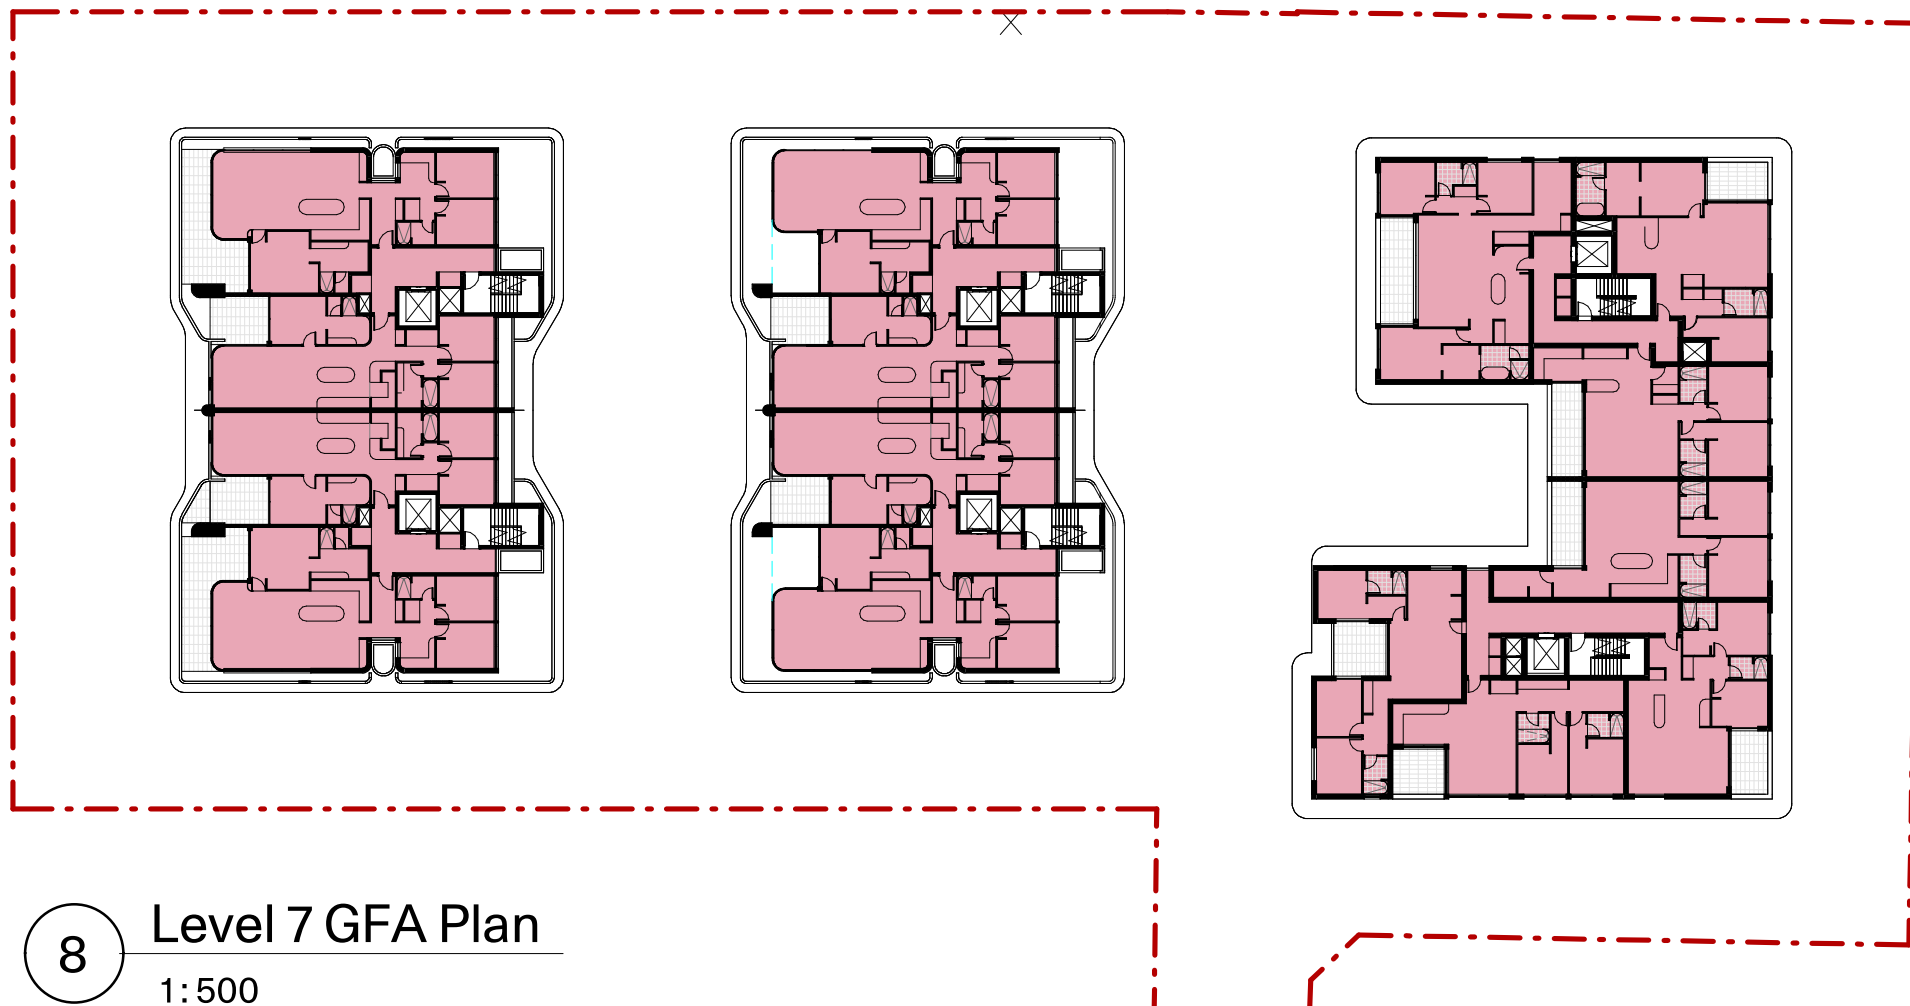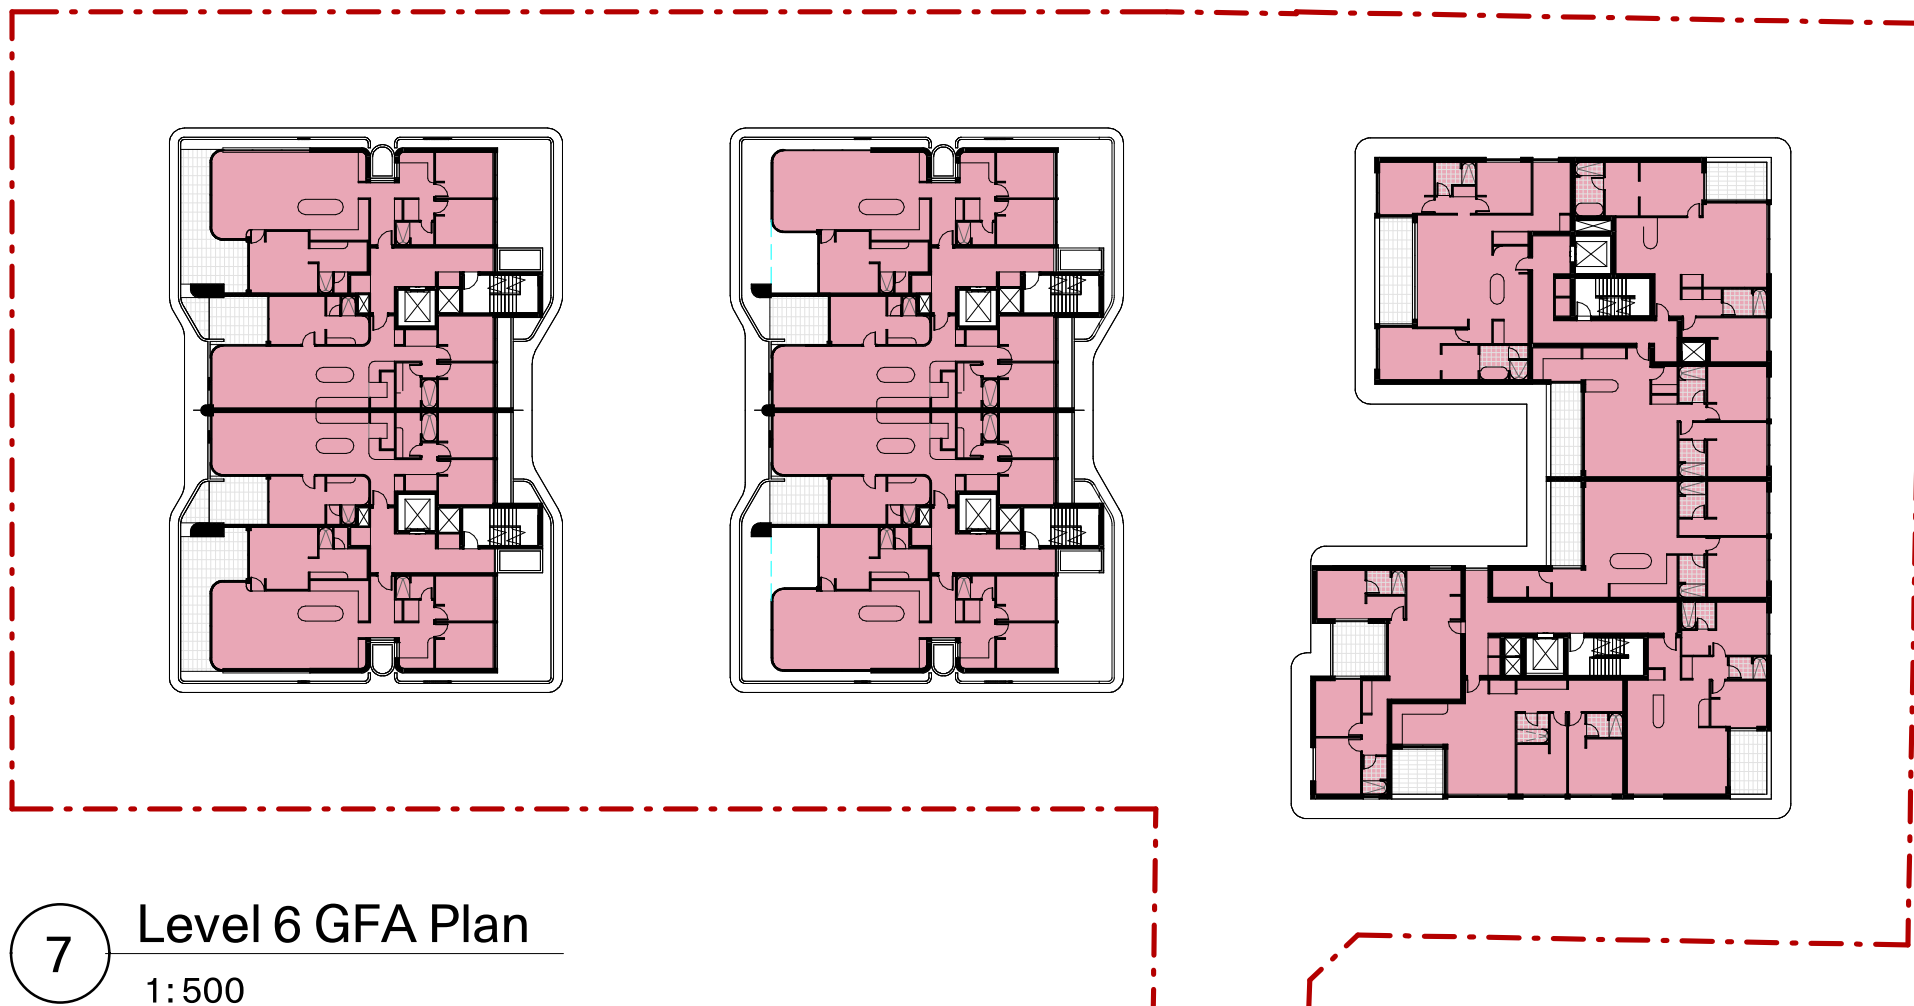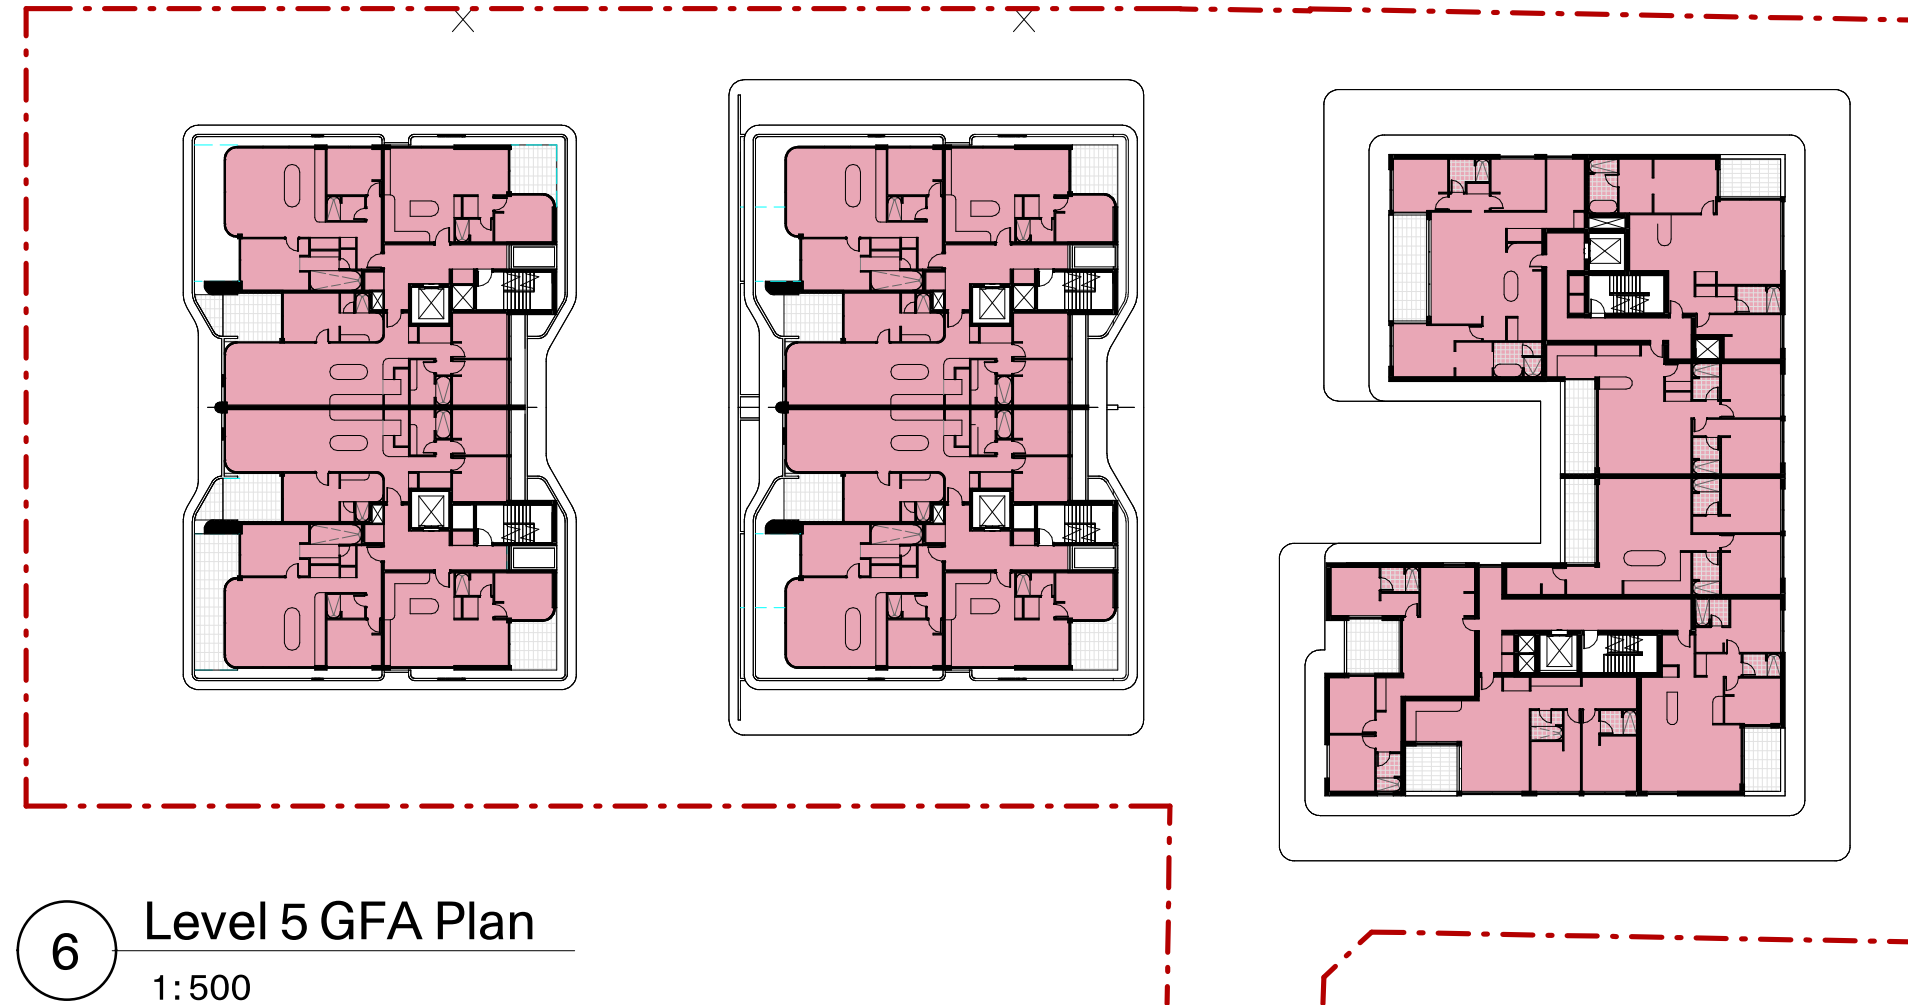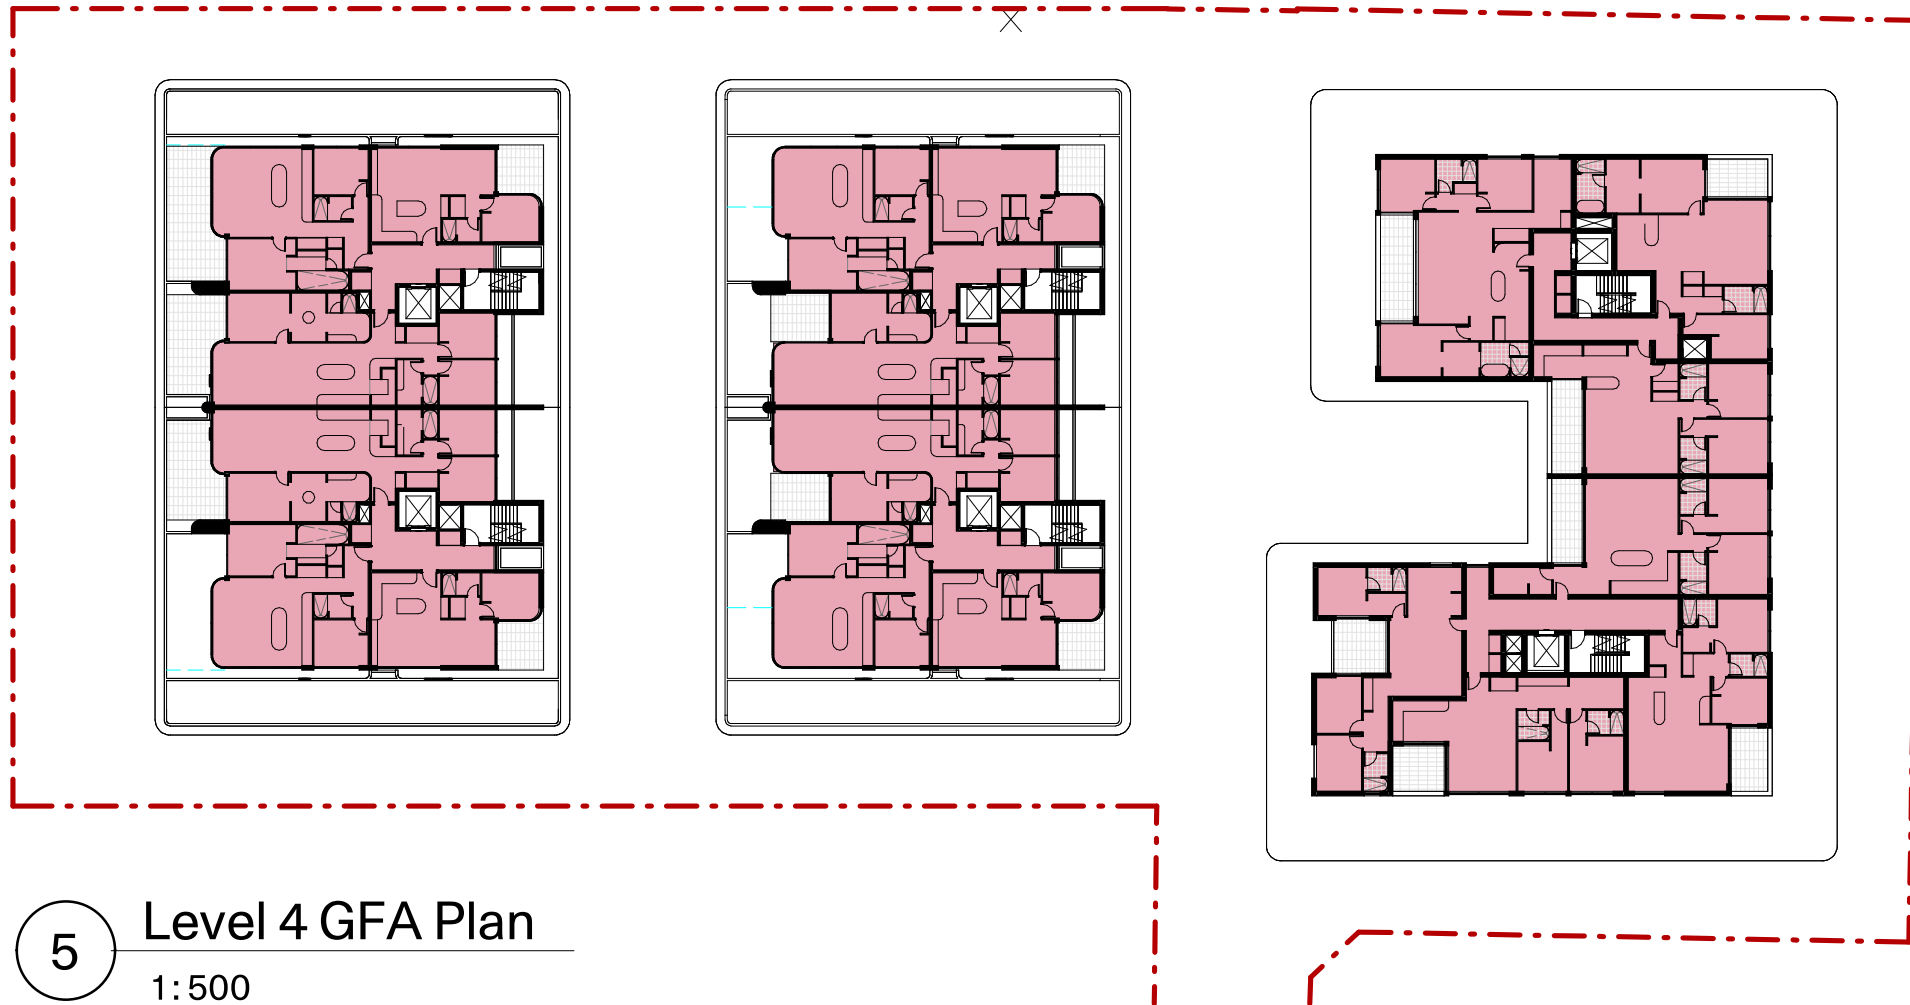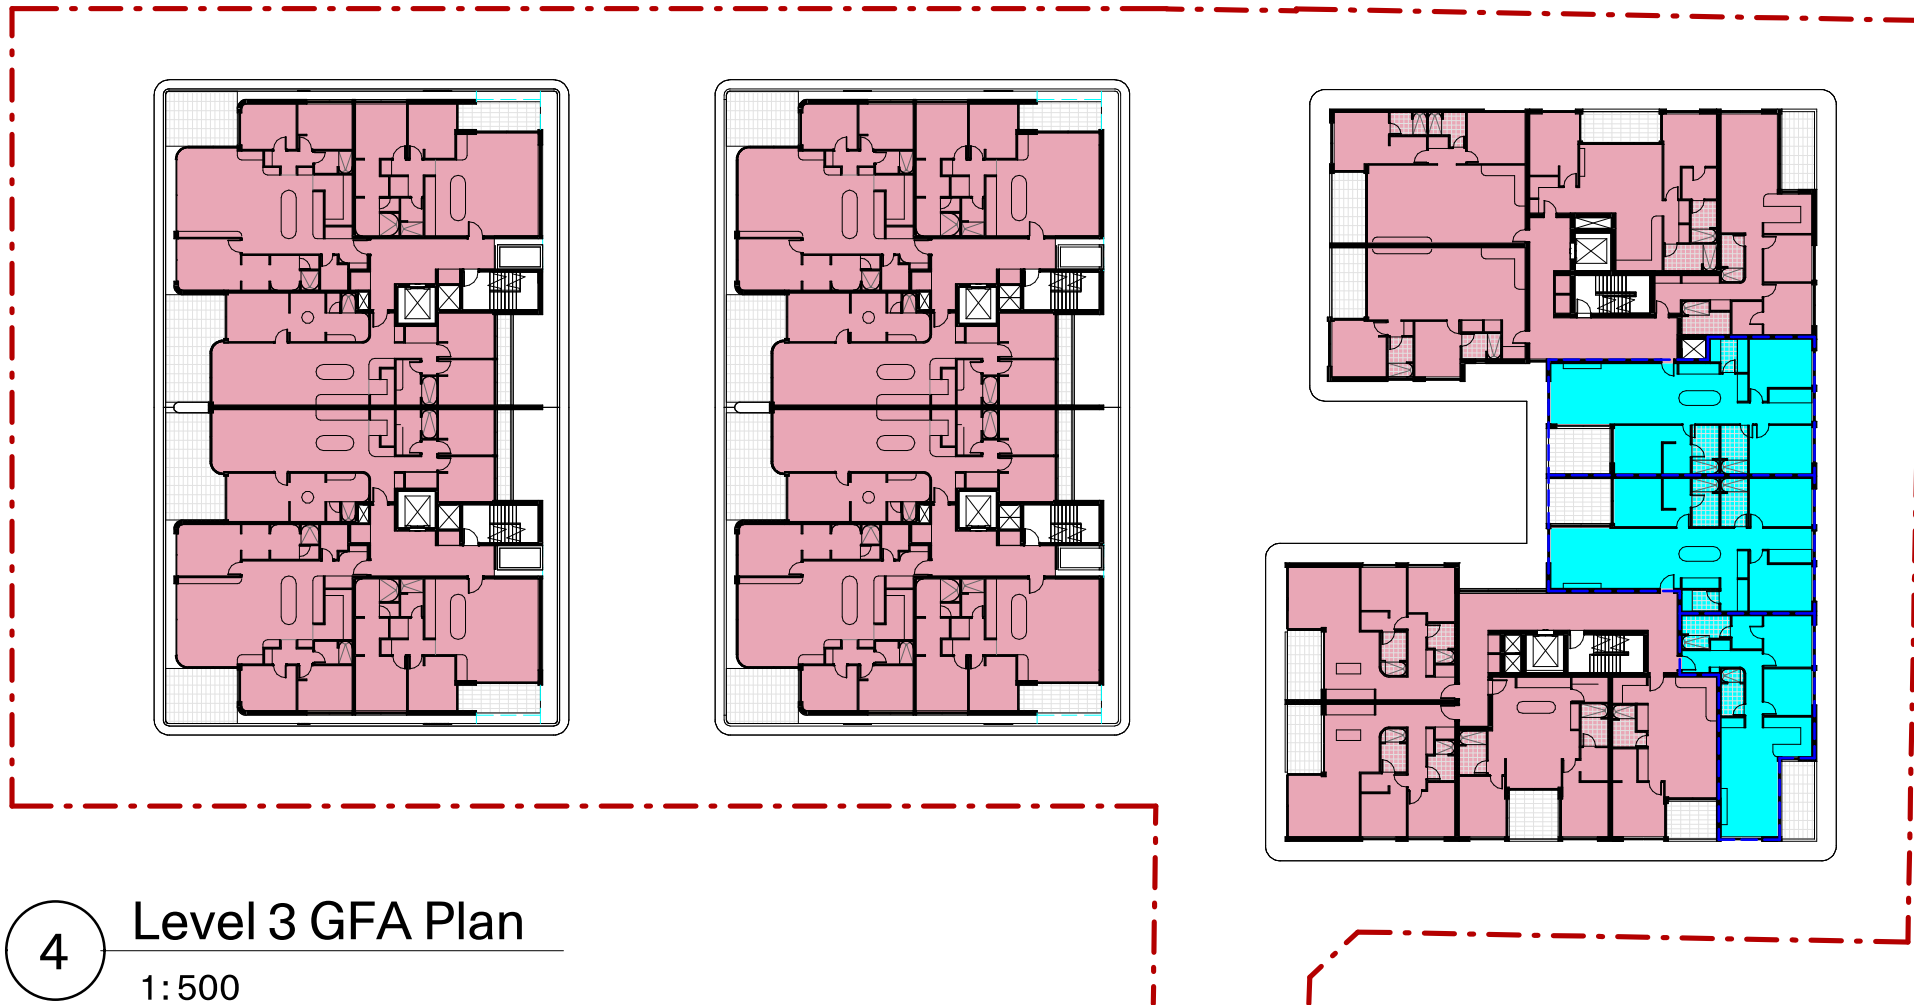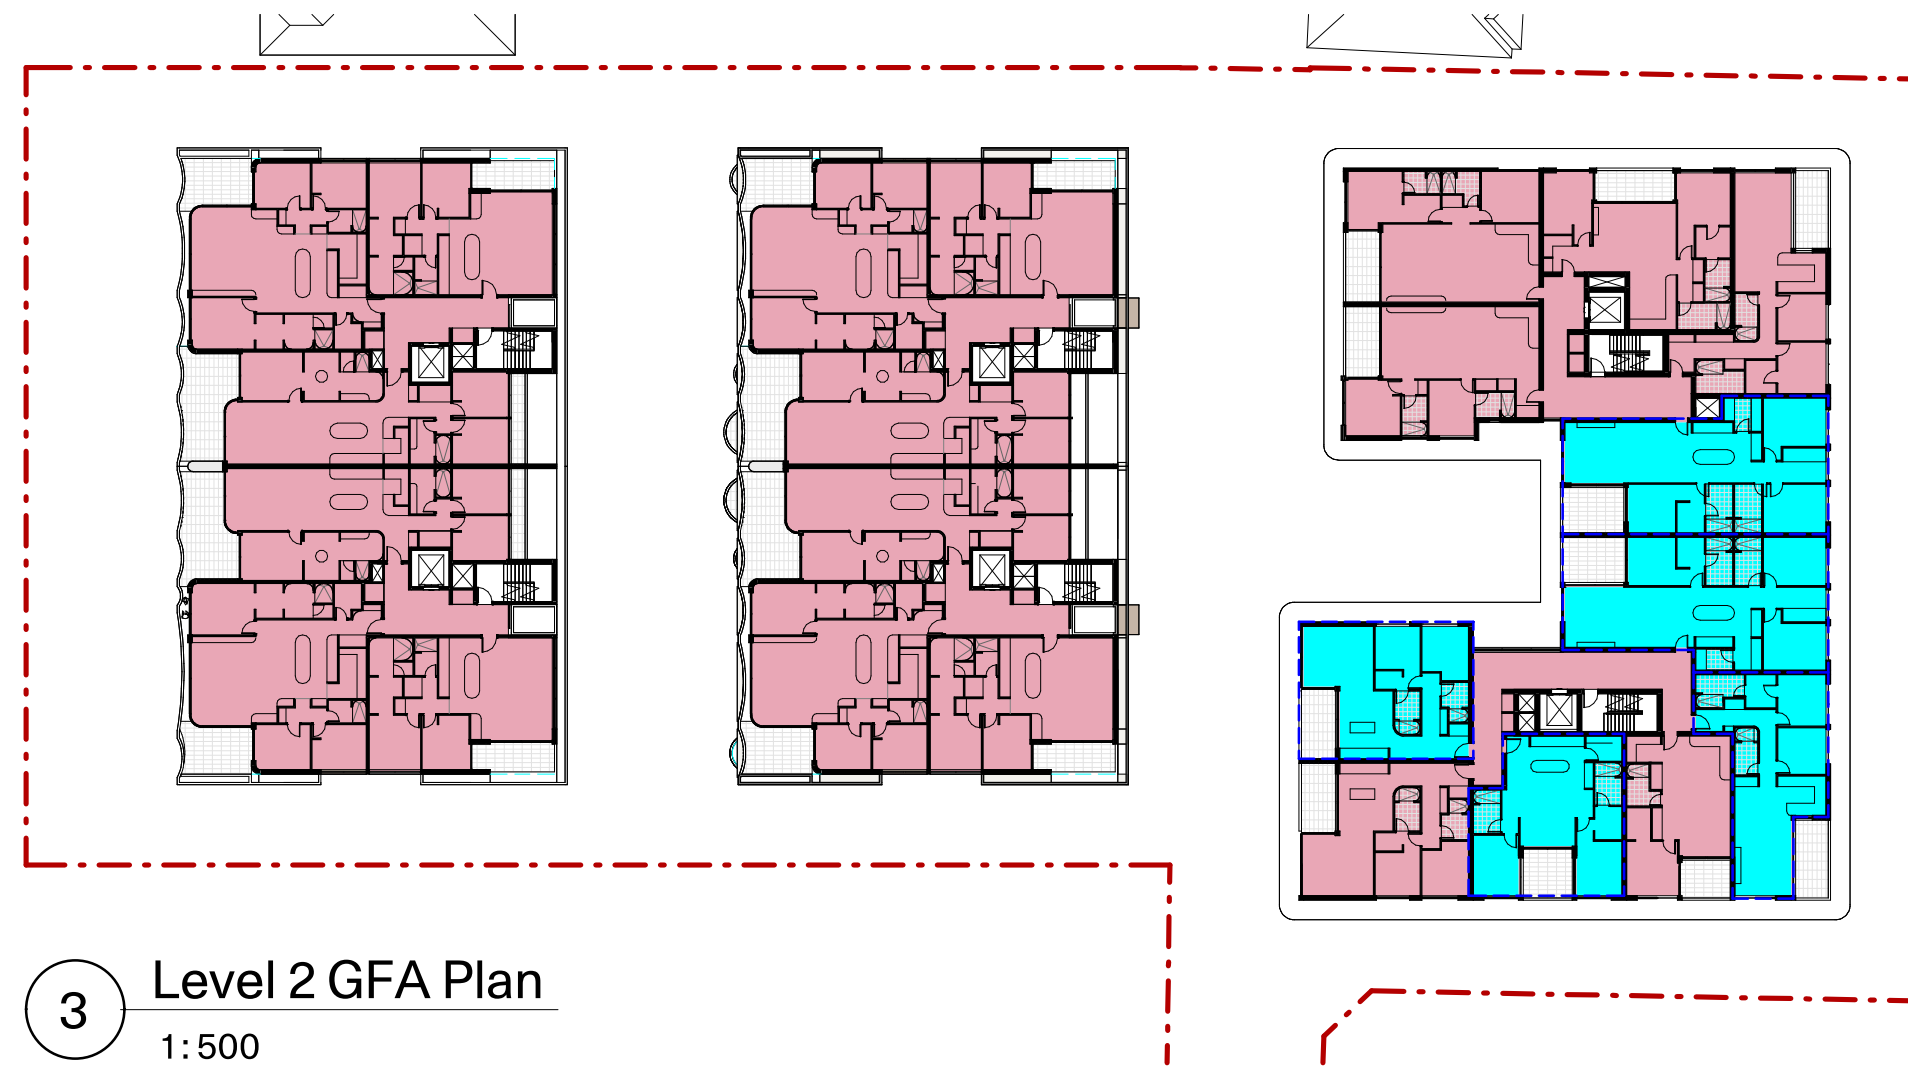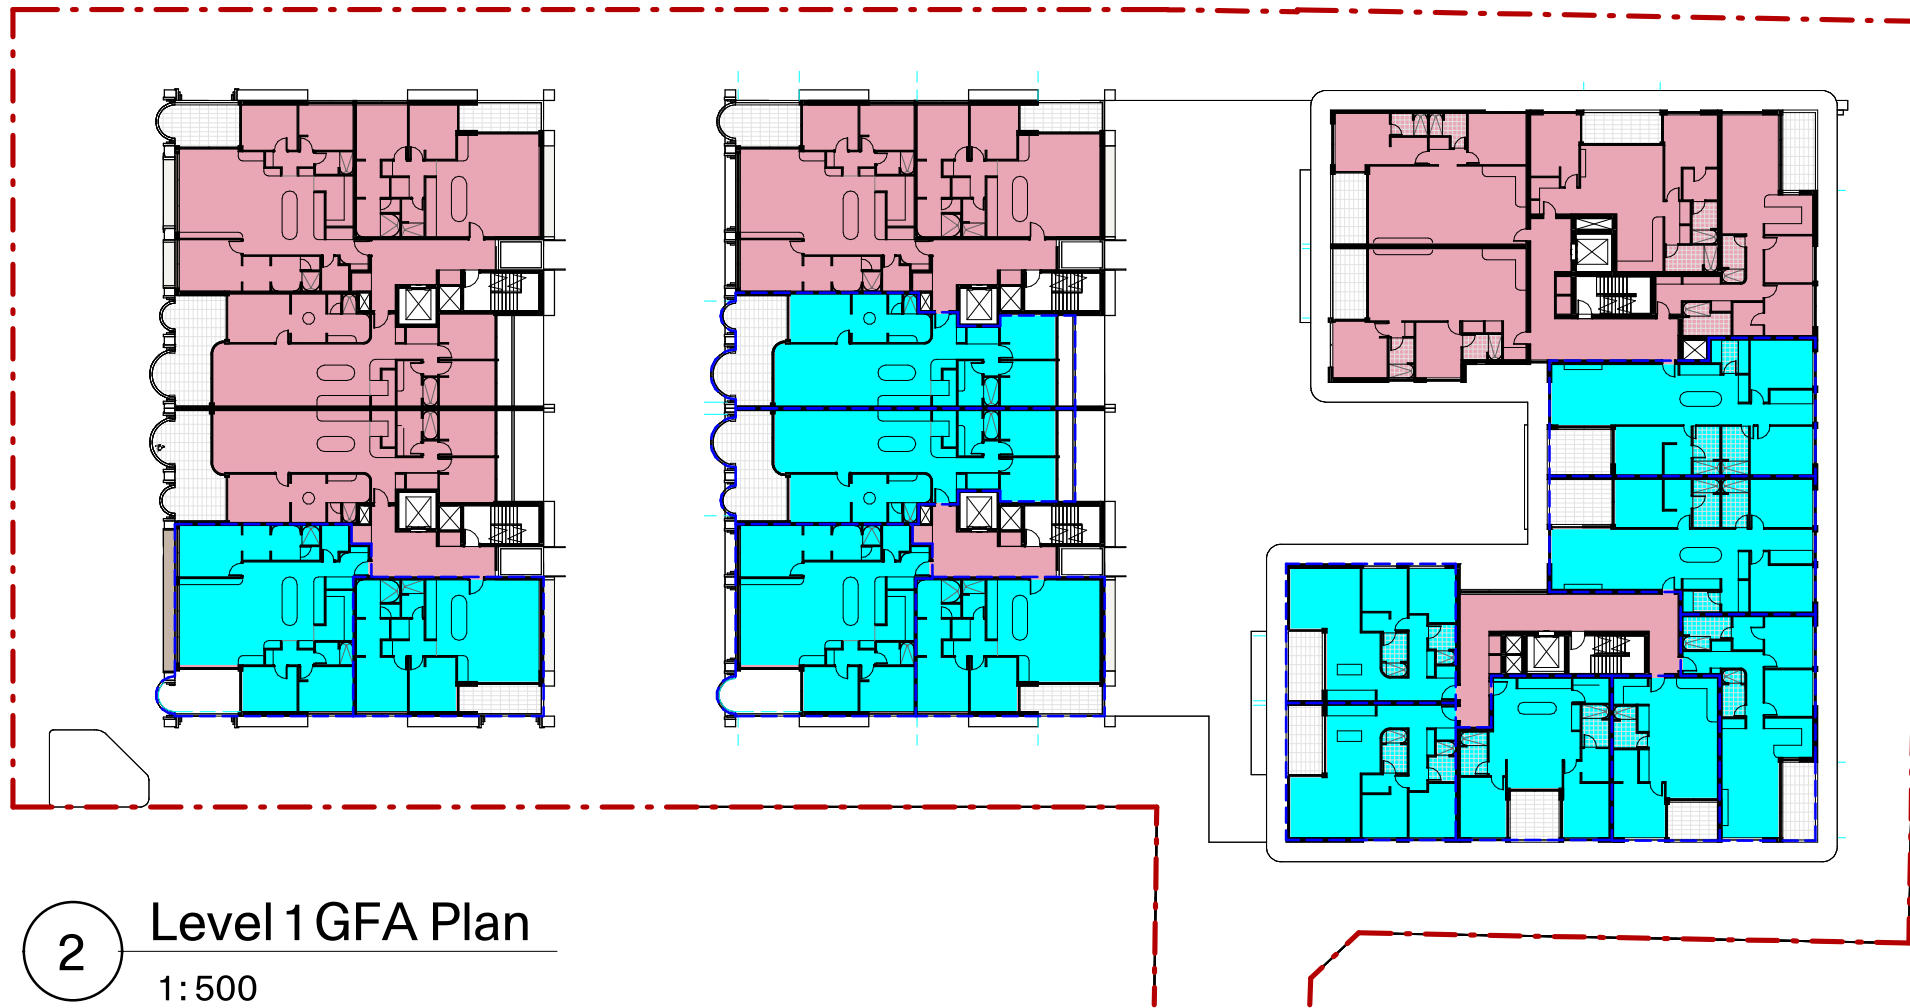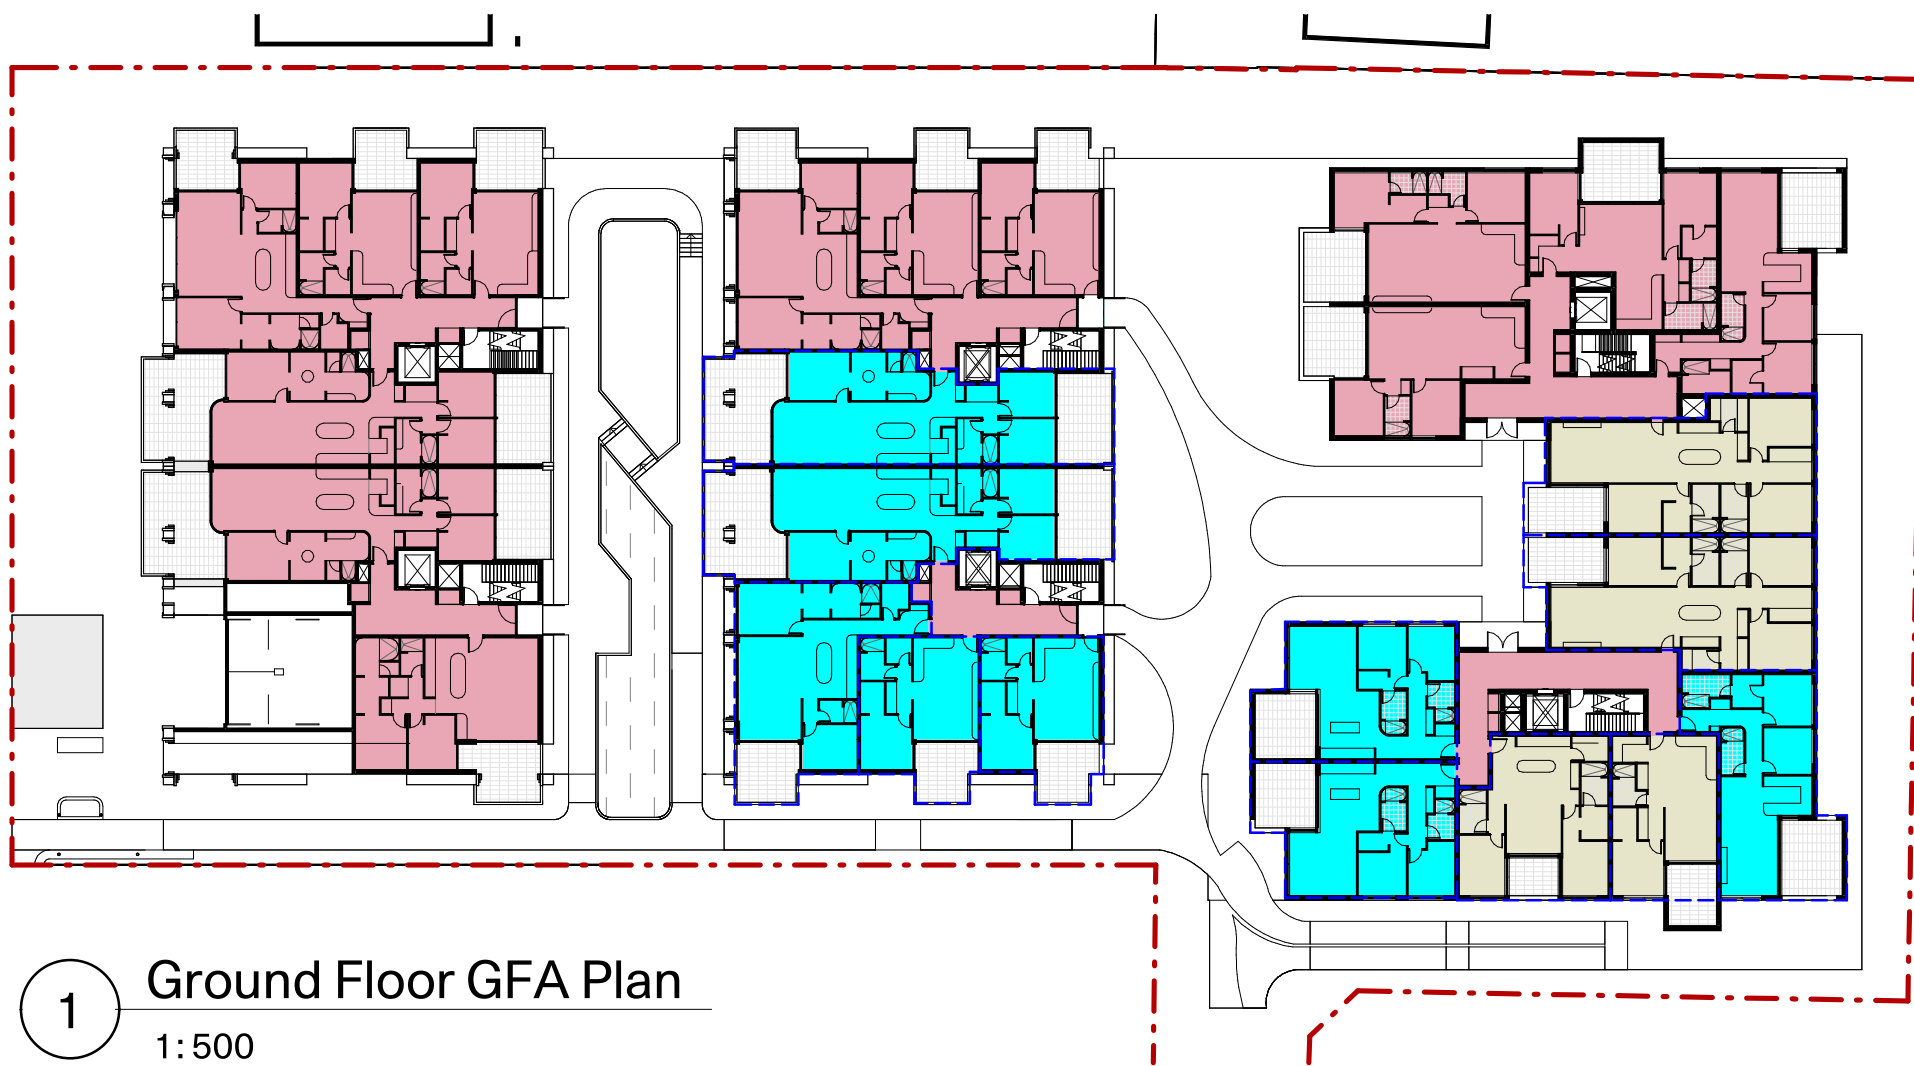

15% In-fill Affordable Housing
2% Affordable Housing in perpetuity


Affordable Housing Area	
Units	Internal Area (m ²)
Level 0	
B. G.04	119
B. G.05	119
B. G.06	102
B. G.07	59
B. G.08	59
C. G.05*	124*
C. G.06*	126*
C. G.07	85
C. G.08*	65*
C. G.09*	85*
C. G.10	86
C. G.11	86
Level 1	
A. 105	131
A. 106	94
B. 103	120
B. 104	120
B. 105	131
B. 106	94
C. 105	123
C. 106	125
C. 107	85
C. 108	63
C. 109	83
C. 110	84
C. 111	84
Level 2	
C. 205	123
C. 206	125
C. 207	85
C. 209	83
C. 211	84
Level 3	
C. 305	123
C. 306	125
C. 307	85
Total Units	
33	
In Perpetuity Area: 400m ² In Perpetuity (2.15% of Proposed GFA)	
Infill Area: 2885m ² Infill (15.5% of Proposed GFA)	
Total Affordable Housing Area 3285m ² (17.65% of Proposed GFA)	

*Allocation of affordable housing in perpetuity

Gross Floor Area Calculation	
Gross Floor Area	
Site Area:	7776m ²
Permissible FSR (TOD):	2.5:1
Permissible GFA (TOD):	19440m ²
Permissible FSR (+10% Bonus):	2.75:1
Permissible GFA (+10% Bonus):	21384m ²
Levels Gross Floor Area	
Basement 2:	0.00m ²
Basement 1:	0.00m ²
Ground Floor:	2593.37m ²
Level 1:	2717.80m ²
Level 2:	2717.50m ²
Level 3:	2717.50m ²
Level 4:	2018.41m ²
Level 5:	1999.40m ²
Level 6:	1913.38m ²
Level 7:	1913.38m ²
Roof:	0.00m ²
Proposed GFA:	18591.24m ²
Proposed FSR:	2.39:1

GENERAL NOTES

- All works to comply with National Construction Code, requirements of relevant statutory authorities / local government and relevant Australian Building Standards.
- Drawings are for the purposes of Development Application only (NOT FOR CONSTRUCTION) - further consultancy / authority coordination will be required at Construction Certificate stage which may impact on design and planning layout.
- Architectural plans are to be read in conjunction with consultants' drawings, specifications and reports.
- Copyright of design shown hereon is retained by PMDL Architecture and Design and permission is required for any reproduction and publishing.
- Area schedules supplied are approximate only; future allowance for vertical service ducts, structural wall system and consultant input will be required.

 

REV.	DATE	DESCRIPTION
D	25/07/04	Issue for SSDA
C	25/05/27	Issue for SSDA
B	25/05/26	Issue for SSDA
A	25/05/22	Issue for SSDA

PMDL ARCHITECTURE
INTERIORS
MASTERPLANNING

Sydney
Melbourne
Gosling
Hong Kong
pmdl.com.au


PMDL ARCHITECTURE + DESIGN HK (LIMITED)
PMDL ARCHITECTURE + DESIGN PTY LTD ABN 56 062 981 317
NSW NOMINATED ARCHITECTS
CAO PECULUS 9610 DAVID MORRIS 5866 VICKI IVAN DIJK 9476

DO NOT SCALE FROM DRAWING. USE FIGURED DIMENSION ONLY.
CHECK ALL DIMENSIONS ON SITE BEFORE MANUFACTURE OR CONSTRUCTION.

PROJECT	McIntosh and Werona Ave Residential Development	SHEET	GFA Diagram 1
CLIENT	CPDM Development Partnership & Management	PROJECT NO.	3303
PROJECT ADDRESS	21-25 McIntosh S. & 55 Werona Ave Gordon, NSW 2072	SCALE	As indicated@ A1
		SHEET NO.	
		REV	

DA50.00

D

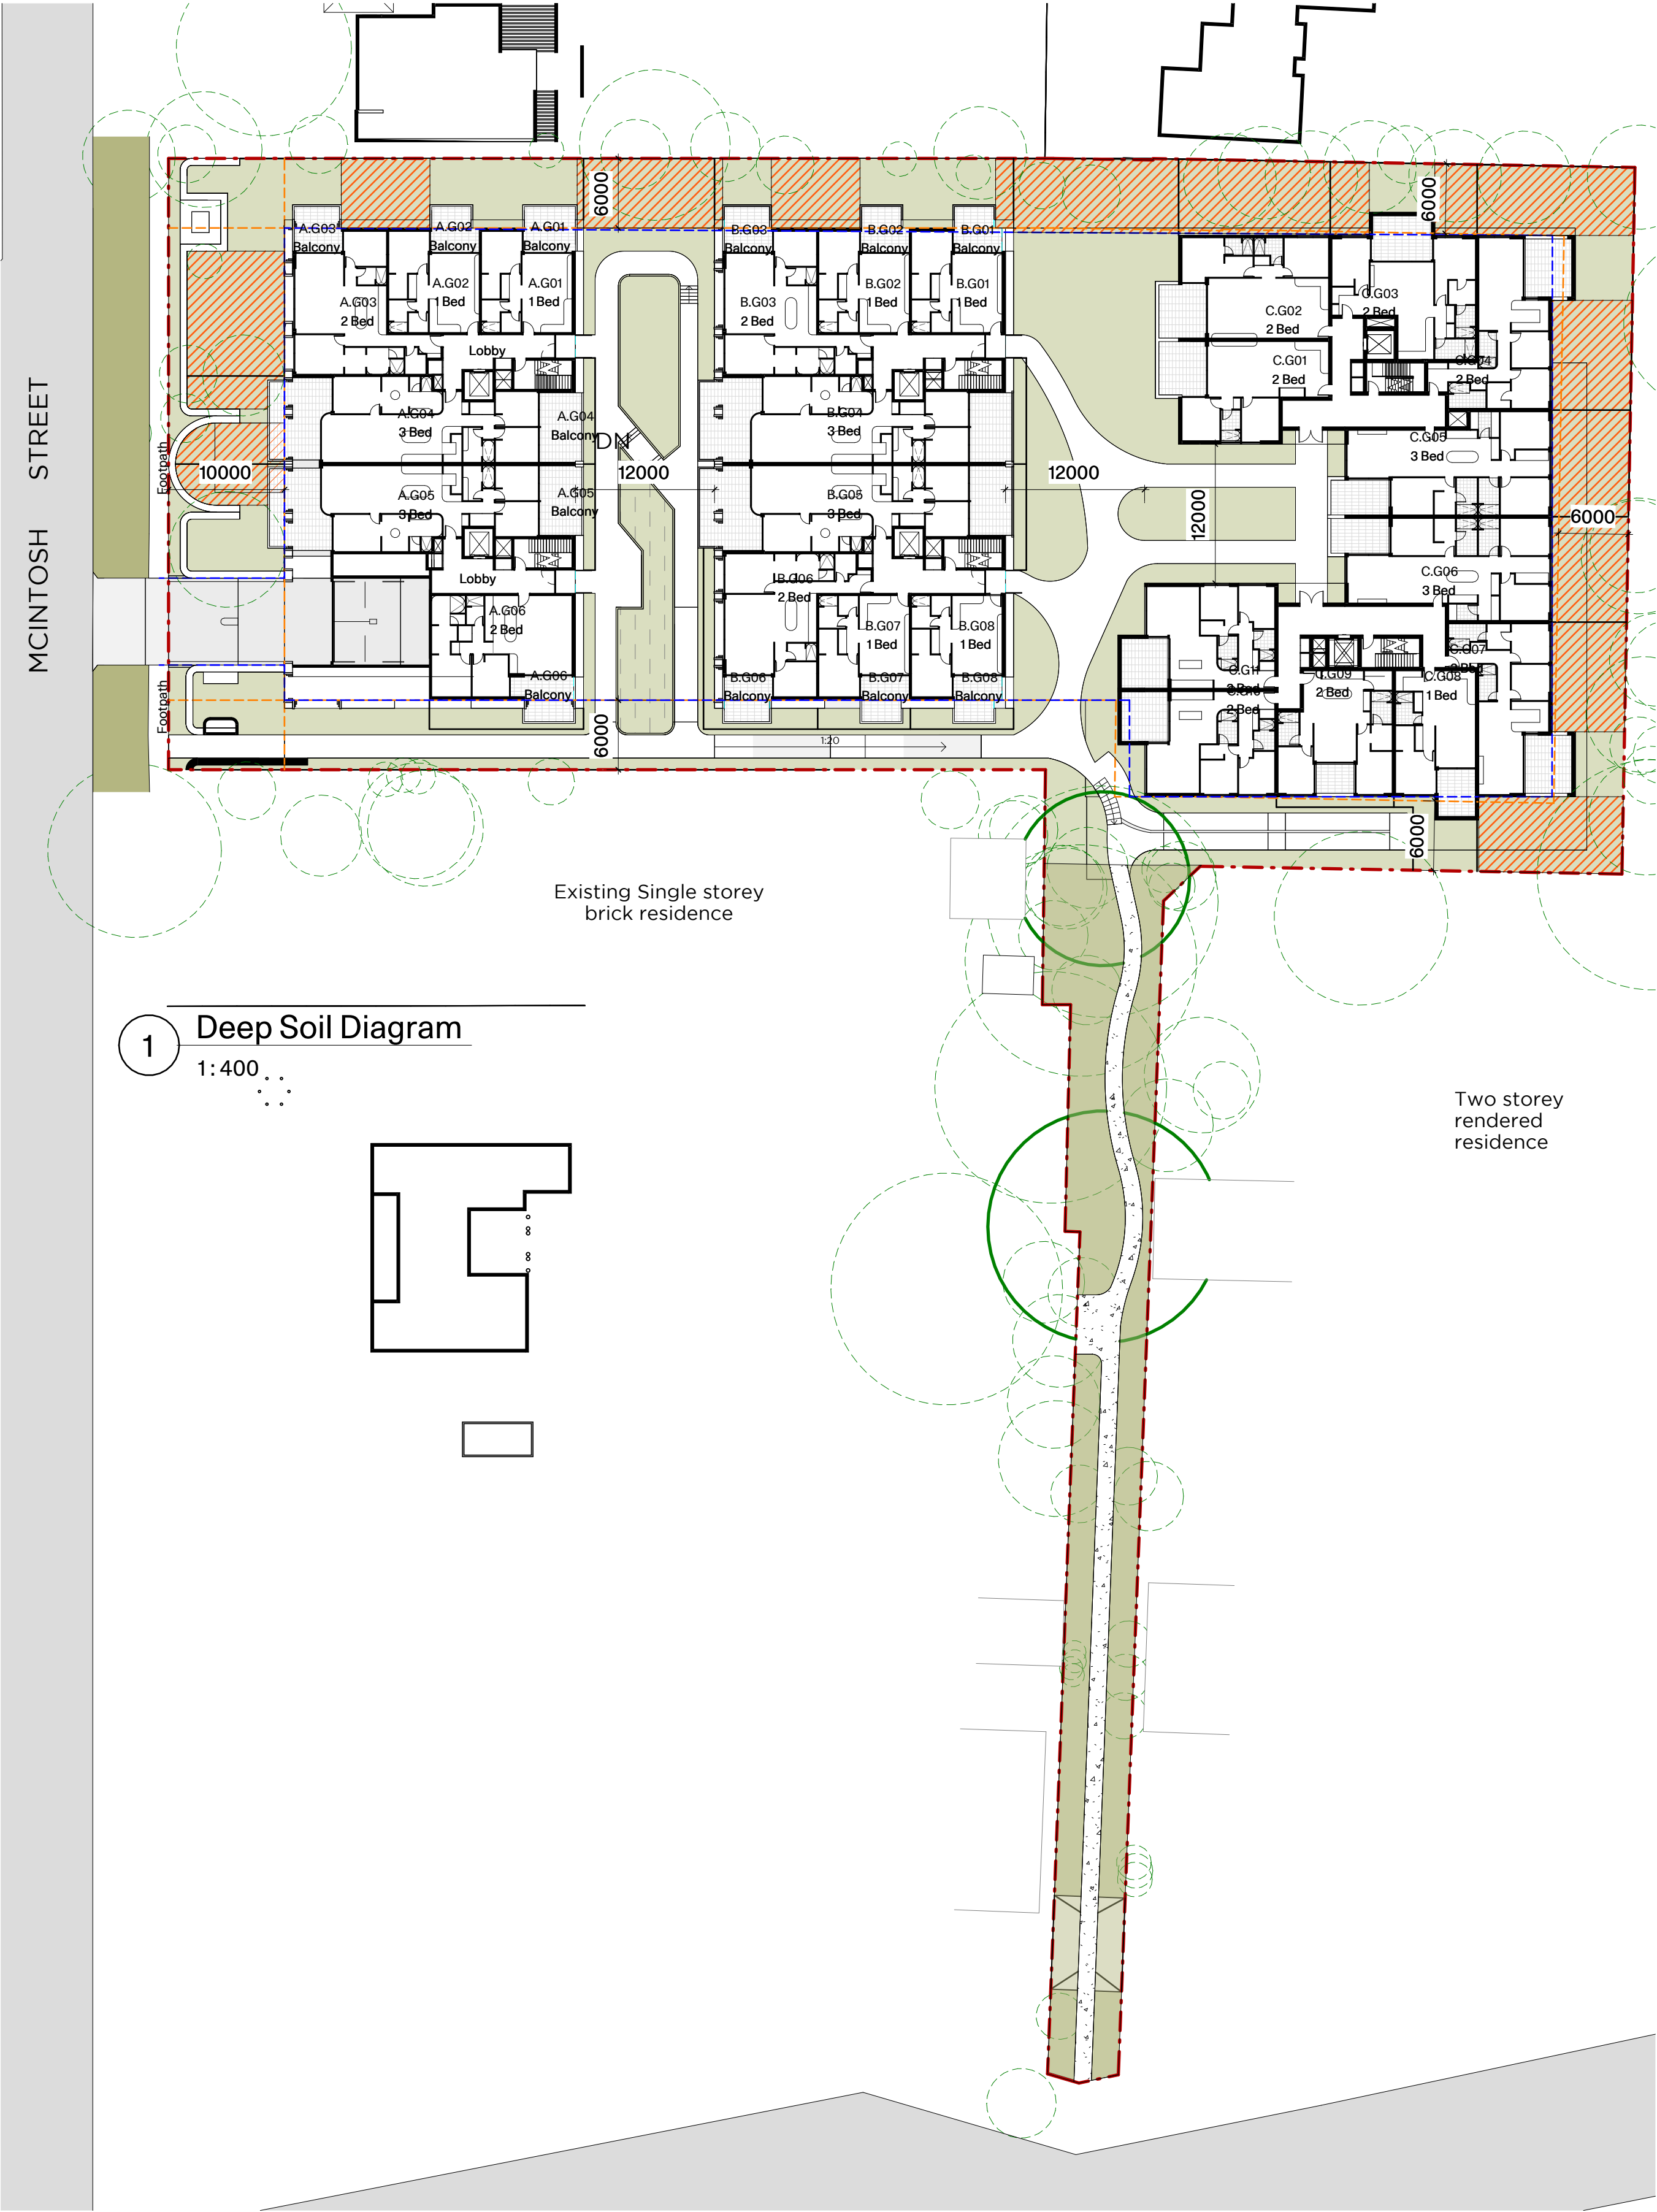


1 Deep Soil Diagram

1:400

GENERAL NOTES

- All works to comply with National Construction Code, requirements of relevant statutory authorities / local government and relevant Australian Building Standards.
- Drawings are for the purposes of Development Application only (NOT FOR CONSTRUCTION) - further consultant/ authority coordination will be required at Construction Certificate stage which may impact on design and planning layout.
- Architectural plans are to be read in conjunction with consultants' drawings, specifications and reports.
- Copyright of design shown hereon is retained by PMDL Architecture and Design and permission is required for any reproduction and publishing.
- Area schedules supplied are approximate only; future allowance for vertical service ducts, structural wall system and consultant input will be required.

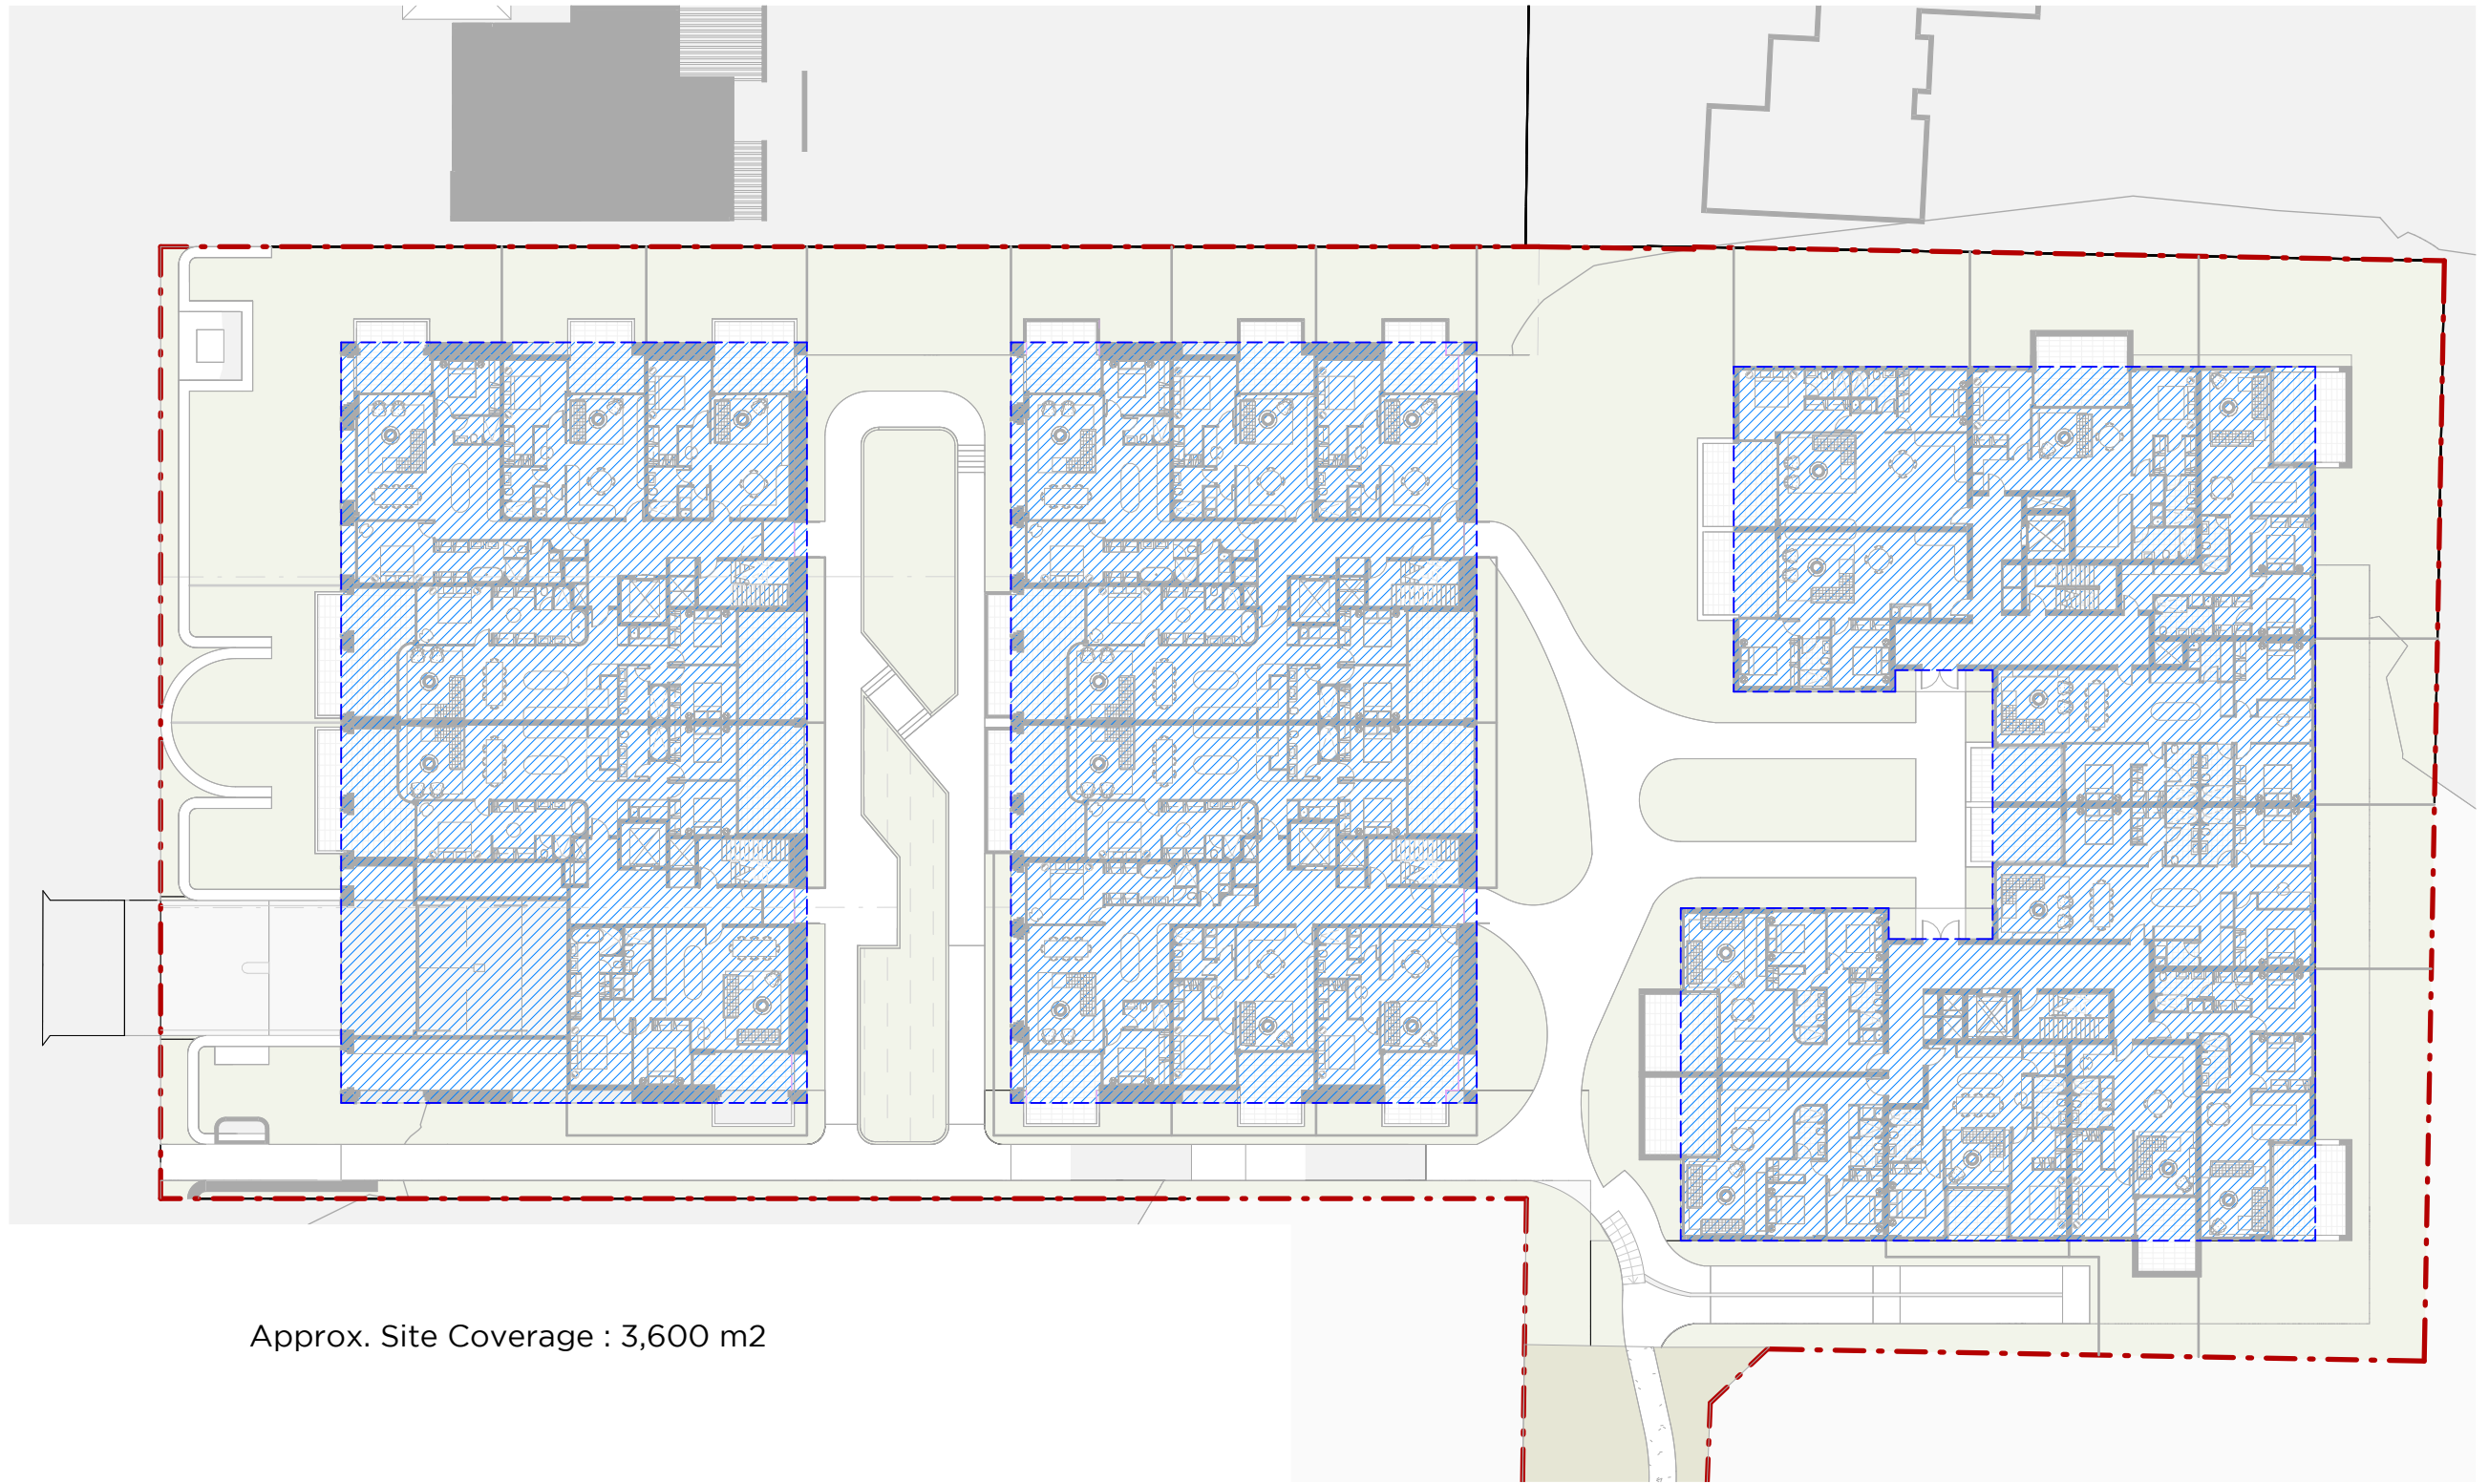

Approx. Site Coverage : 3,600 m2

2 Site Coverage Diagram

1:400

Deep Soil Legend

- Landscape Area
- Deep Soil Area equal or greater than 6m
- Extent Basement Area

Site Area: 7776m²

ADG Deep Soil Requirement (3E-1)
Site Area > 1500m² - 7% 544.32m²

SEPP Housing (2021) Requirement


Deep Soil (C119 (2)(d))
15% of Site Area: 1166.40m²

Landscape Area C119 (2)(d)
30% of Site Area: 2332.80m²

Proposed Deep Soil:

Equal or greater than 6m 962.54m² (12.4%)

Proposed Landscape Area: 2991.5 m² (38.4%)

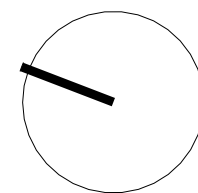

0m 8 16 20m
Scale 1:400

B	25/05/26	Issue for SSDA
A	25/05/22	Issue for SSDA
REV.	DATE	DESCRIPTION

PMDL

ARCHITECTURE
INTERIORS
MASTERPLANNING

Sydney
Melbourne
Gastong
Hong Kong

pmdl.com.au

PMDL ARCHITECTURE + DESIGN (HK) LIMITED
PMDL ARCHITECTURE + DESIGN PTY LTD ABN 56 062 961 317
NSW NOMINATED ARCHITECTS
CAIO PECULIS 9610 DAVID MORRIS 5865 VICKI VAN DIJK 9476

DO NOT SCALE FROM DRAWING. USE FIGURED DIMENSION ONLY.
CHECK ALL DIMENSIONS ON SITE BEFORE MANUFACTURE OR CONSTRUCTION.

PROJECT
McIntosh and Werona Ave
Residential Development

CLIENT
CPDM Development Partnership &
Management

PROJECT ADDRESS
21-25 McIntosh S. & 55 Werona Ave
Gordon, NSW 2072

SHEET
Deep Soil & Site Coverage
Diagram

PROJECT NO. 3303

SCALE As indicated@ A1

SHEET NO.


REV

DA50.10


B




1 Ground Floor - Cross Ventilation
1:500

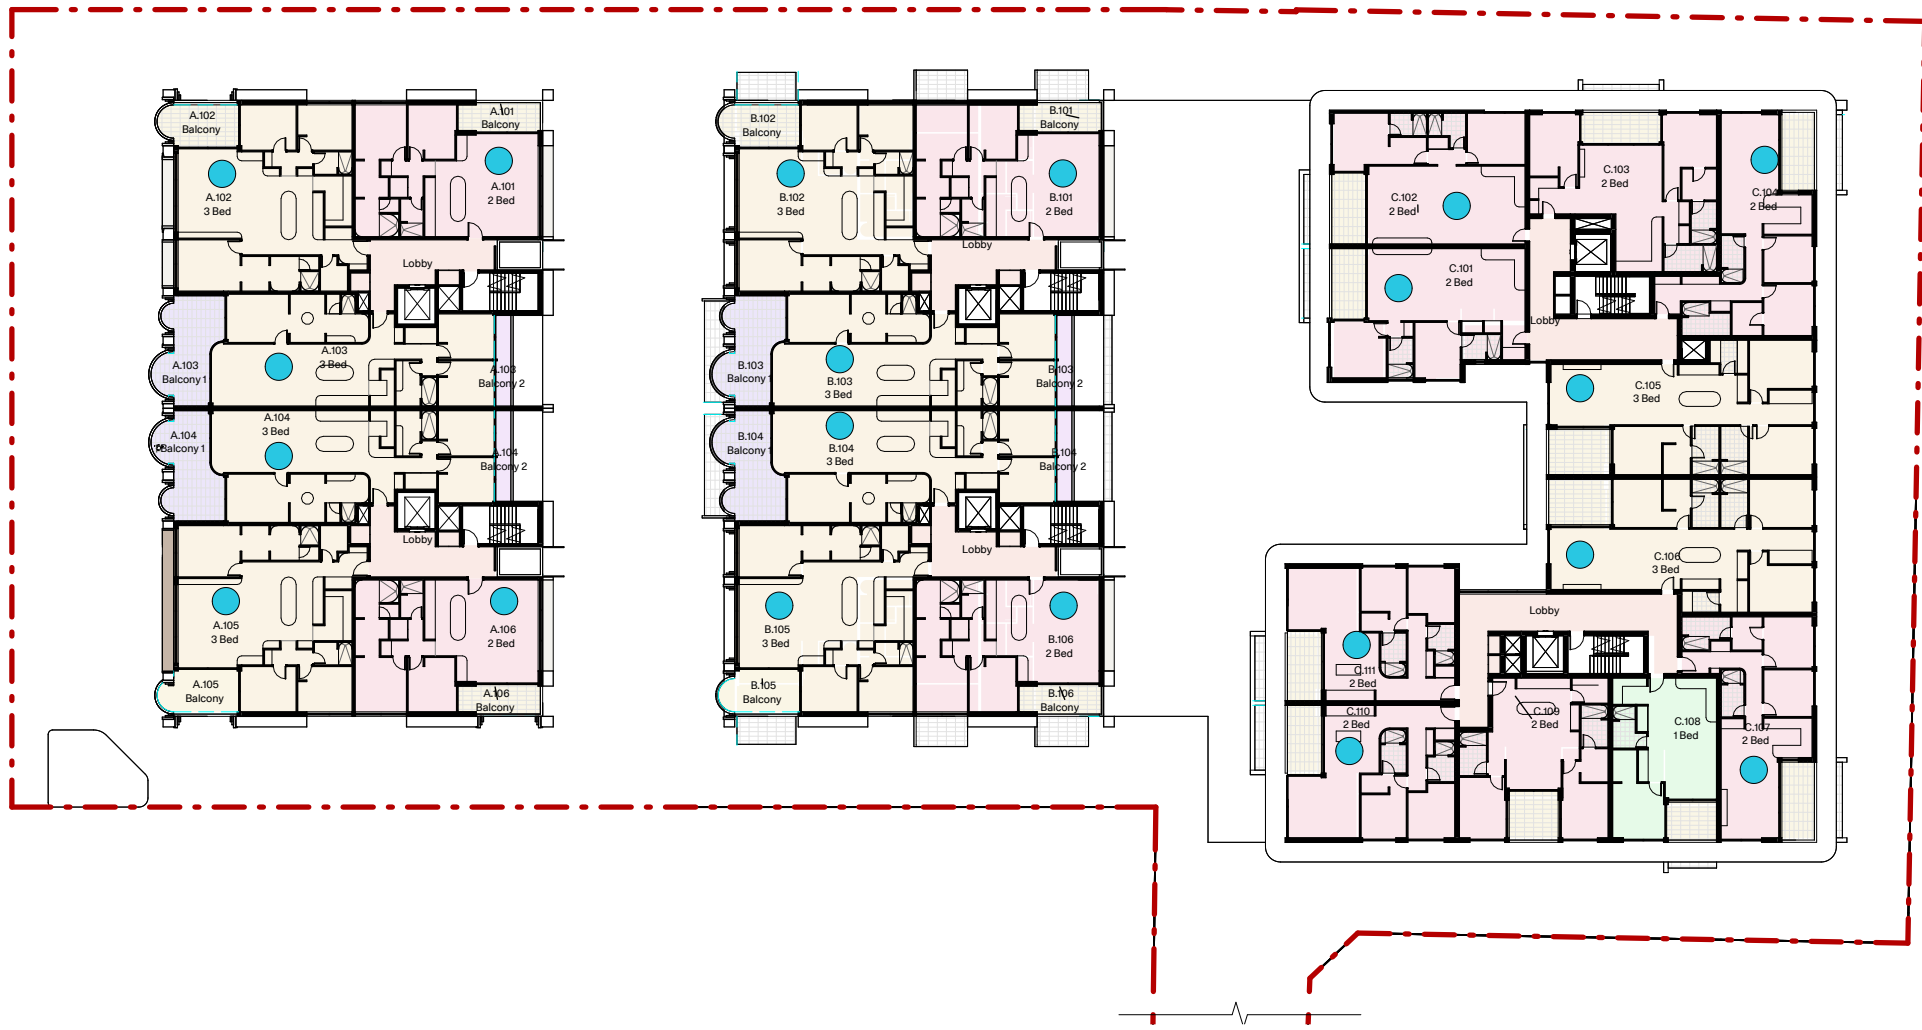


2 Level 1-3 - Cross Ventilation
1:500

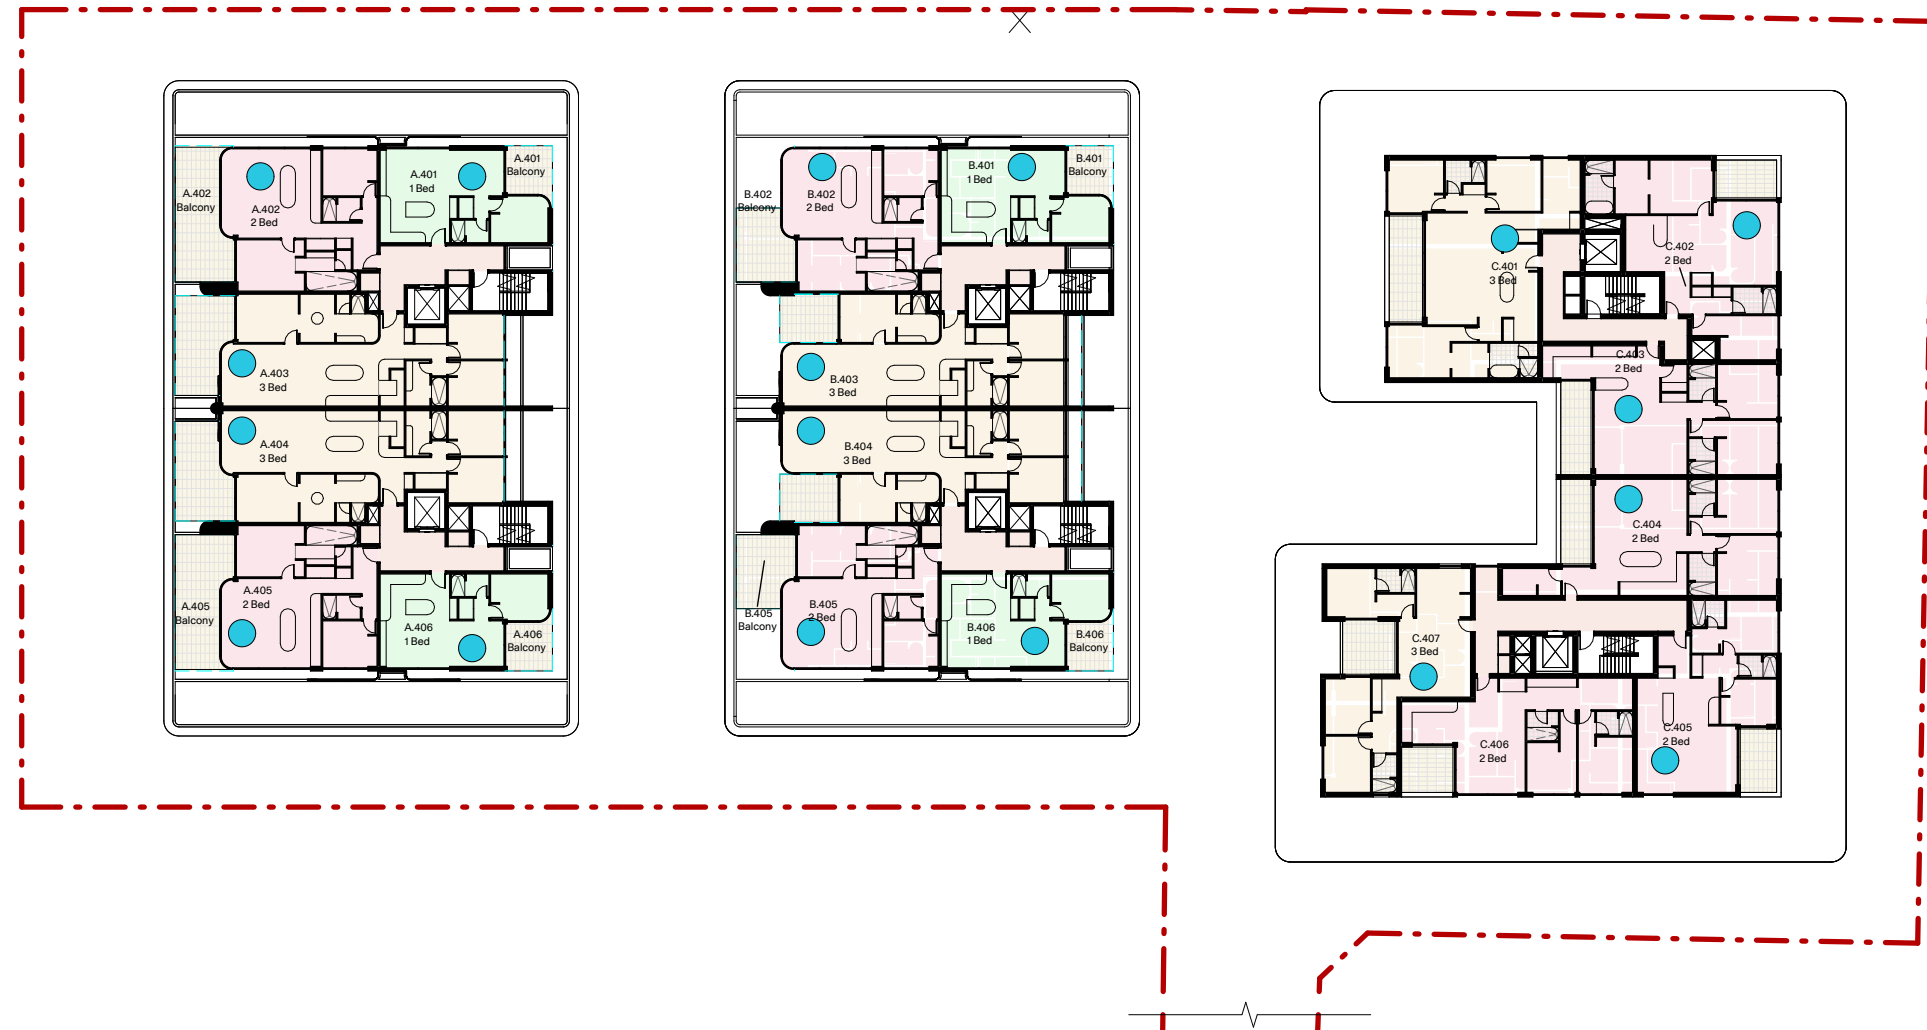

3 Level 4 - Cross Ventilation
1:500

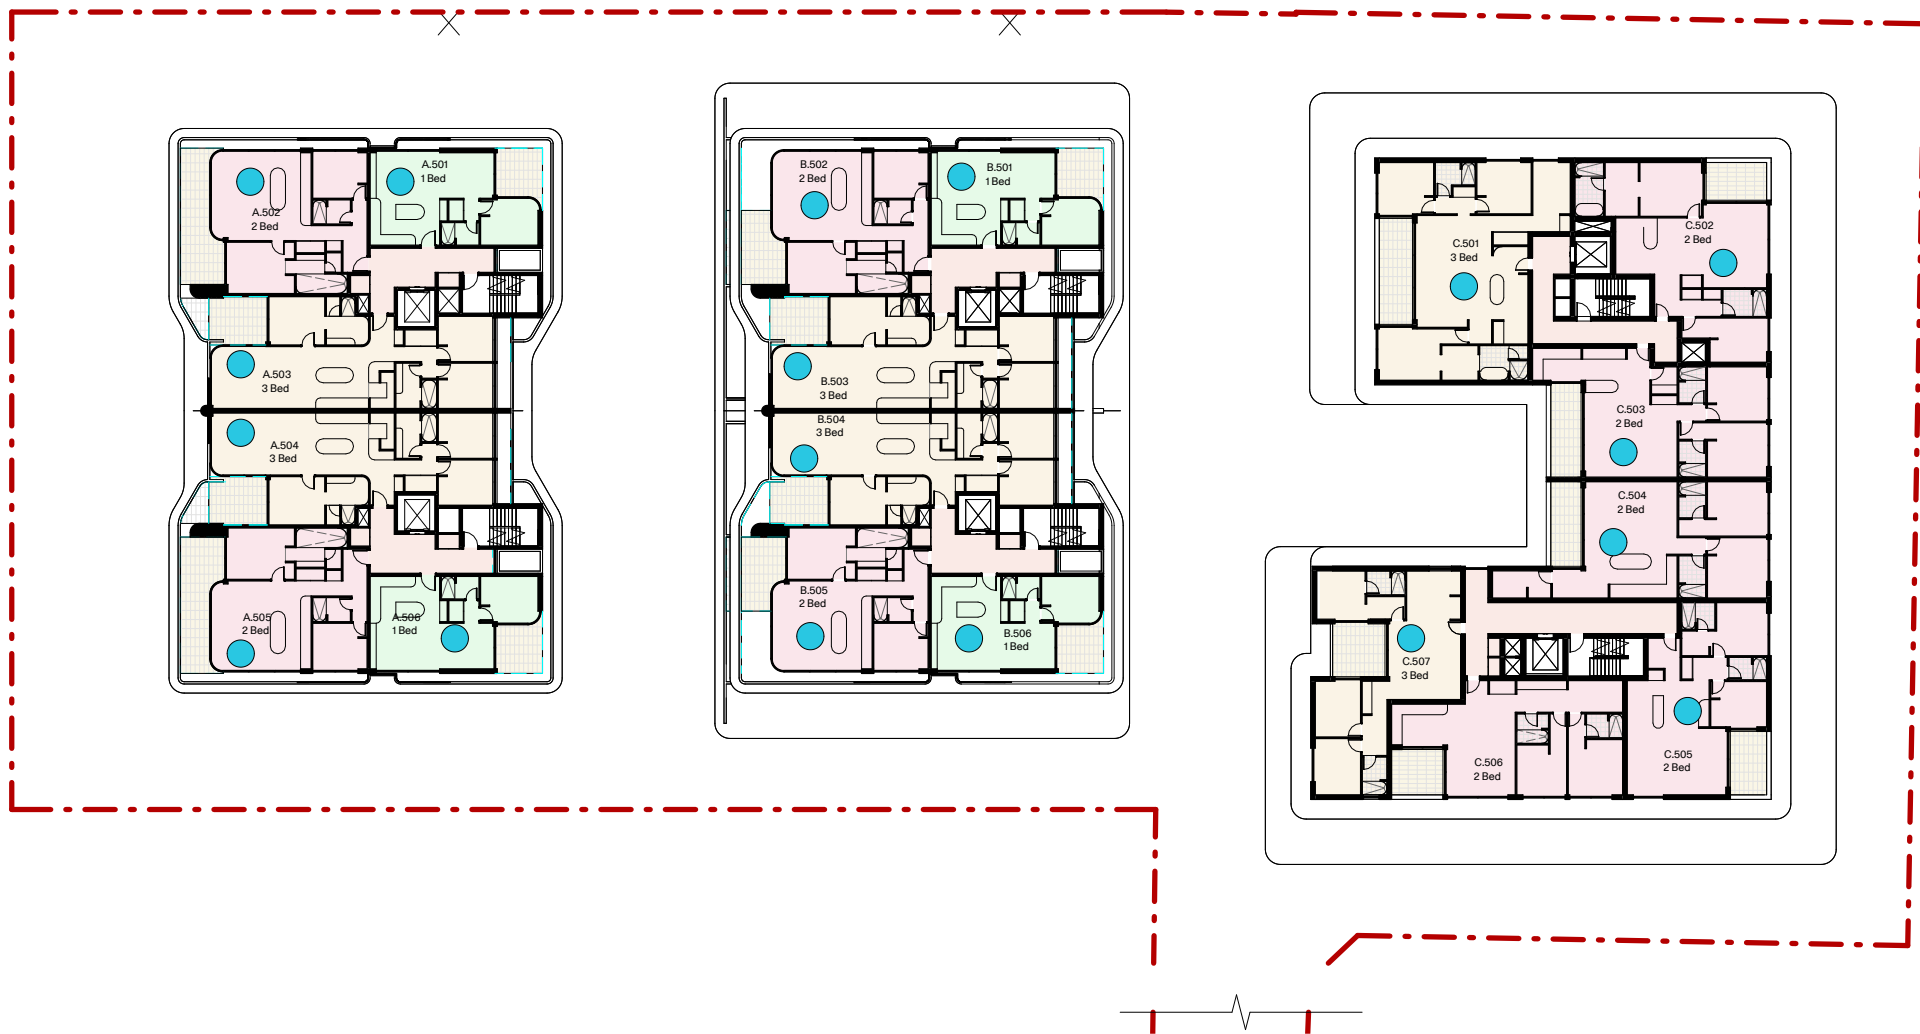

4 Level 5 - Cross Ventilation
1:500

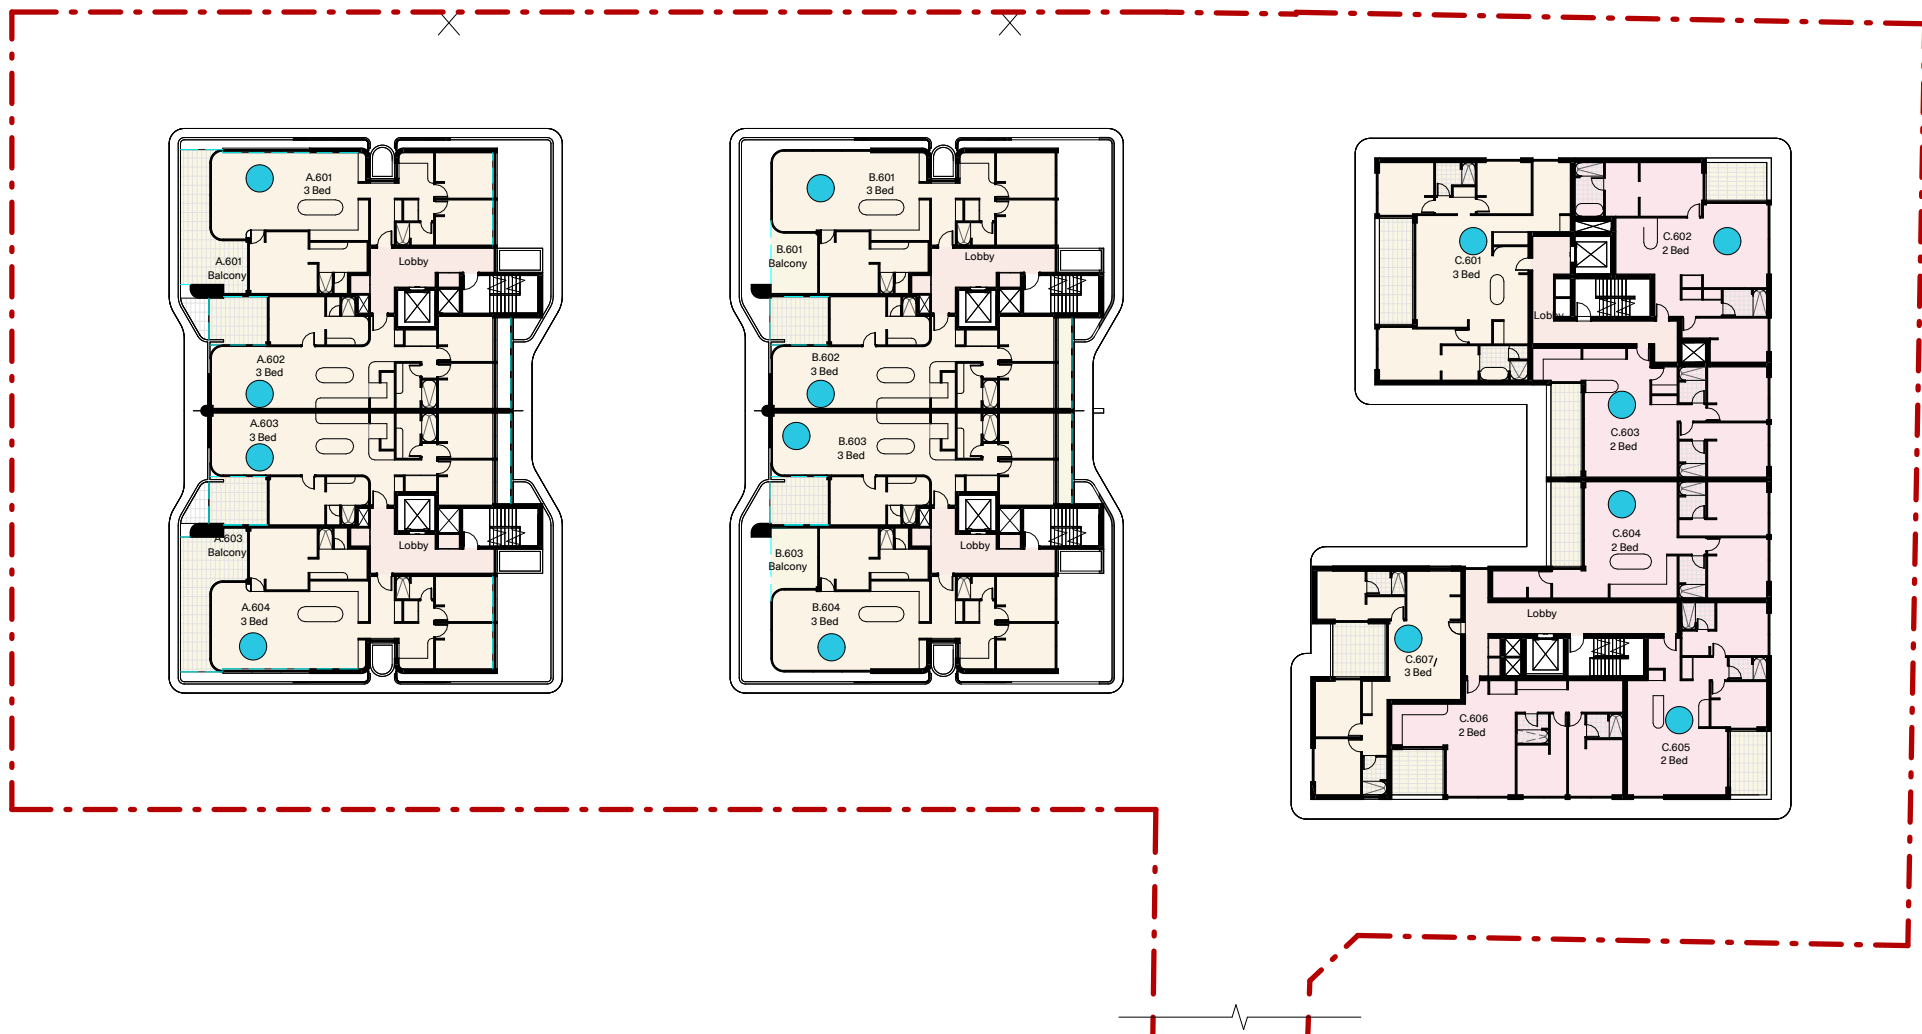

5 Level 6-7 Cross Ventilation
1:500

LEGEND :

● Natural Cross Ventilation ADG(4B)


At least 60% of apartments are naturally cross ventilated in eight storeys of the building

Required: 97 units / 162 (60%)

Proposed: 139 units / 162 (85%)

GENERAL NOTES

- All works to comply with National Construction Code, requirements of relevant statutory authorities / local government and relevant Australian Building Standards.
- Drawings are for the purposes of Development Application only (NOT FOR CONSTRUCTION) - further consultancy/ authority coordination will be required at Construction Certificate stage which may impact on design and planning layout.
- Architectural plans are to be read in conjunction with consultants' drawings, specifications and reports.
- Copyright of design shown hereon is retained by PMDL Architecture and Design and permission is required for any reproduction and publishing.
- Area schedules supplied are approximate only; future allowance for vertical service ducts, structural wall system and consultant input will be required.

 

B	25/05/26	Issue for SSDA
A	25/05/22	Issue for SSDA
REV.	DATE	DESCRIPTION

PMDL ARCHITECTURE
INTERIORS
MASTERPLANNING

Sydney
Melbourne
Gastong
Hong Kong
pmdl.com.au

PMDL ARCHITECTURE + DESIGN (HK) LIMITED
PMDL ARCHITECTURE + DESIGN PTY LTD ABN 56 082 961 317
NSW NOMINATED ARCHITECTS
CAIO PECULIS 9610 DAVID MORRIS 5865 VICKI VAN DIJK 9476

DO NOT SCALE FROM DRAWING. USE FIGURED DIMENSION ONLY.
CHECK ALL DIMENSIONS ON SITE BEFORE MANUFACTURE OR CONSTRUCTION.

PROJECT
McIntosh and Werona Ave
Residential Development

CLIENT
CPDM Development Partnership &
Management

PROJECT ADDRESS
21-25 McIntosh S. & 55 Werona Ave
Gordon, NSW 2072

SHEET
Cross Ventilation Diagrams

PROJECT NO.
3303

SCALE
1:500@ A1

SHEET NO.
REV

DA50.30


B



1 Ground Floor - Communal Open Space
DA20.07 Plan 1:400

GENERAL NOTES


- All works to comply with National Construction Code, requirements of relevant statutory authorities / local government and relevant Australian Building Standards.
- Drawings are for the purposes of Development Application only (NOT FOR CONSTRUCTION) - further consultant/ authority coordination will be required at Construction Certificate stage which may impact on design and planning layout.
- Architectural plans are to be read in conjunction with consultants' drawings, specifications and reports.
- Copyright of design shown hereon is retained by PMDL Architecture and Design and permission is required for any reproduction and publishing.
- Area schedules supplied are approximate only; future allowance for vertical service ducts, structural wall system and consultant input will be required.

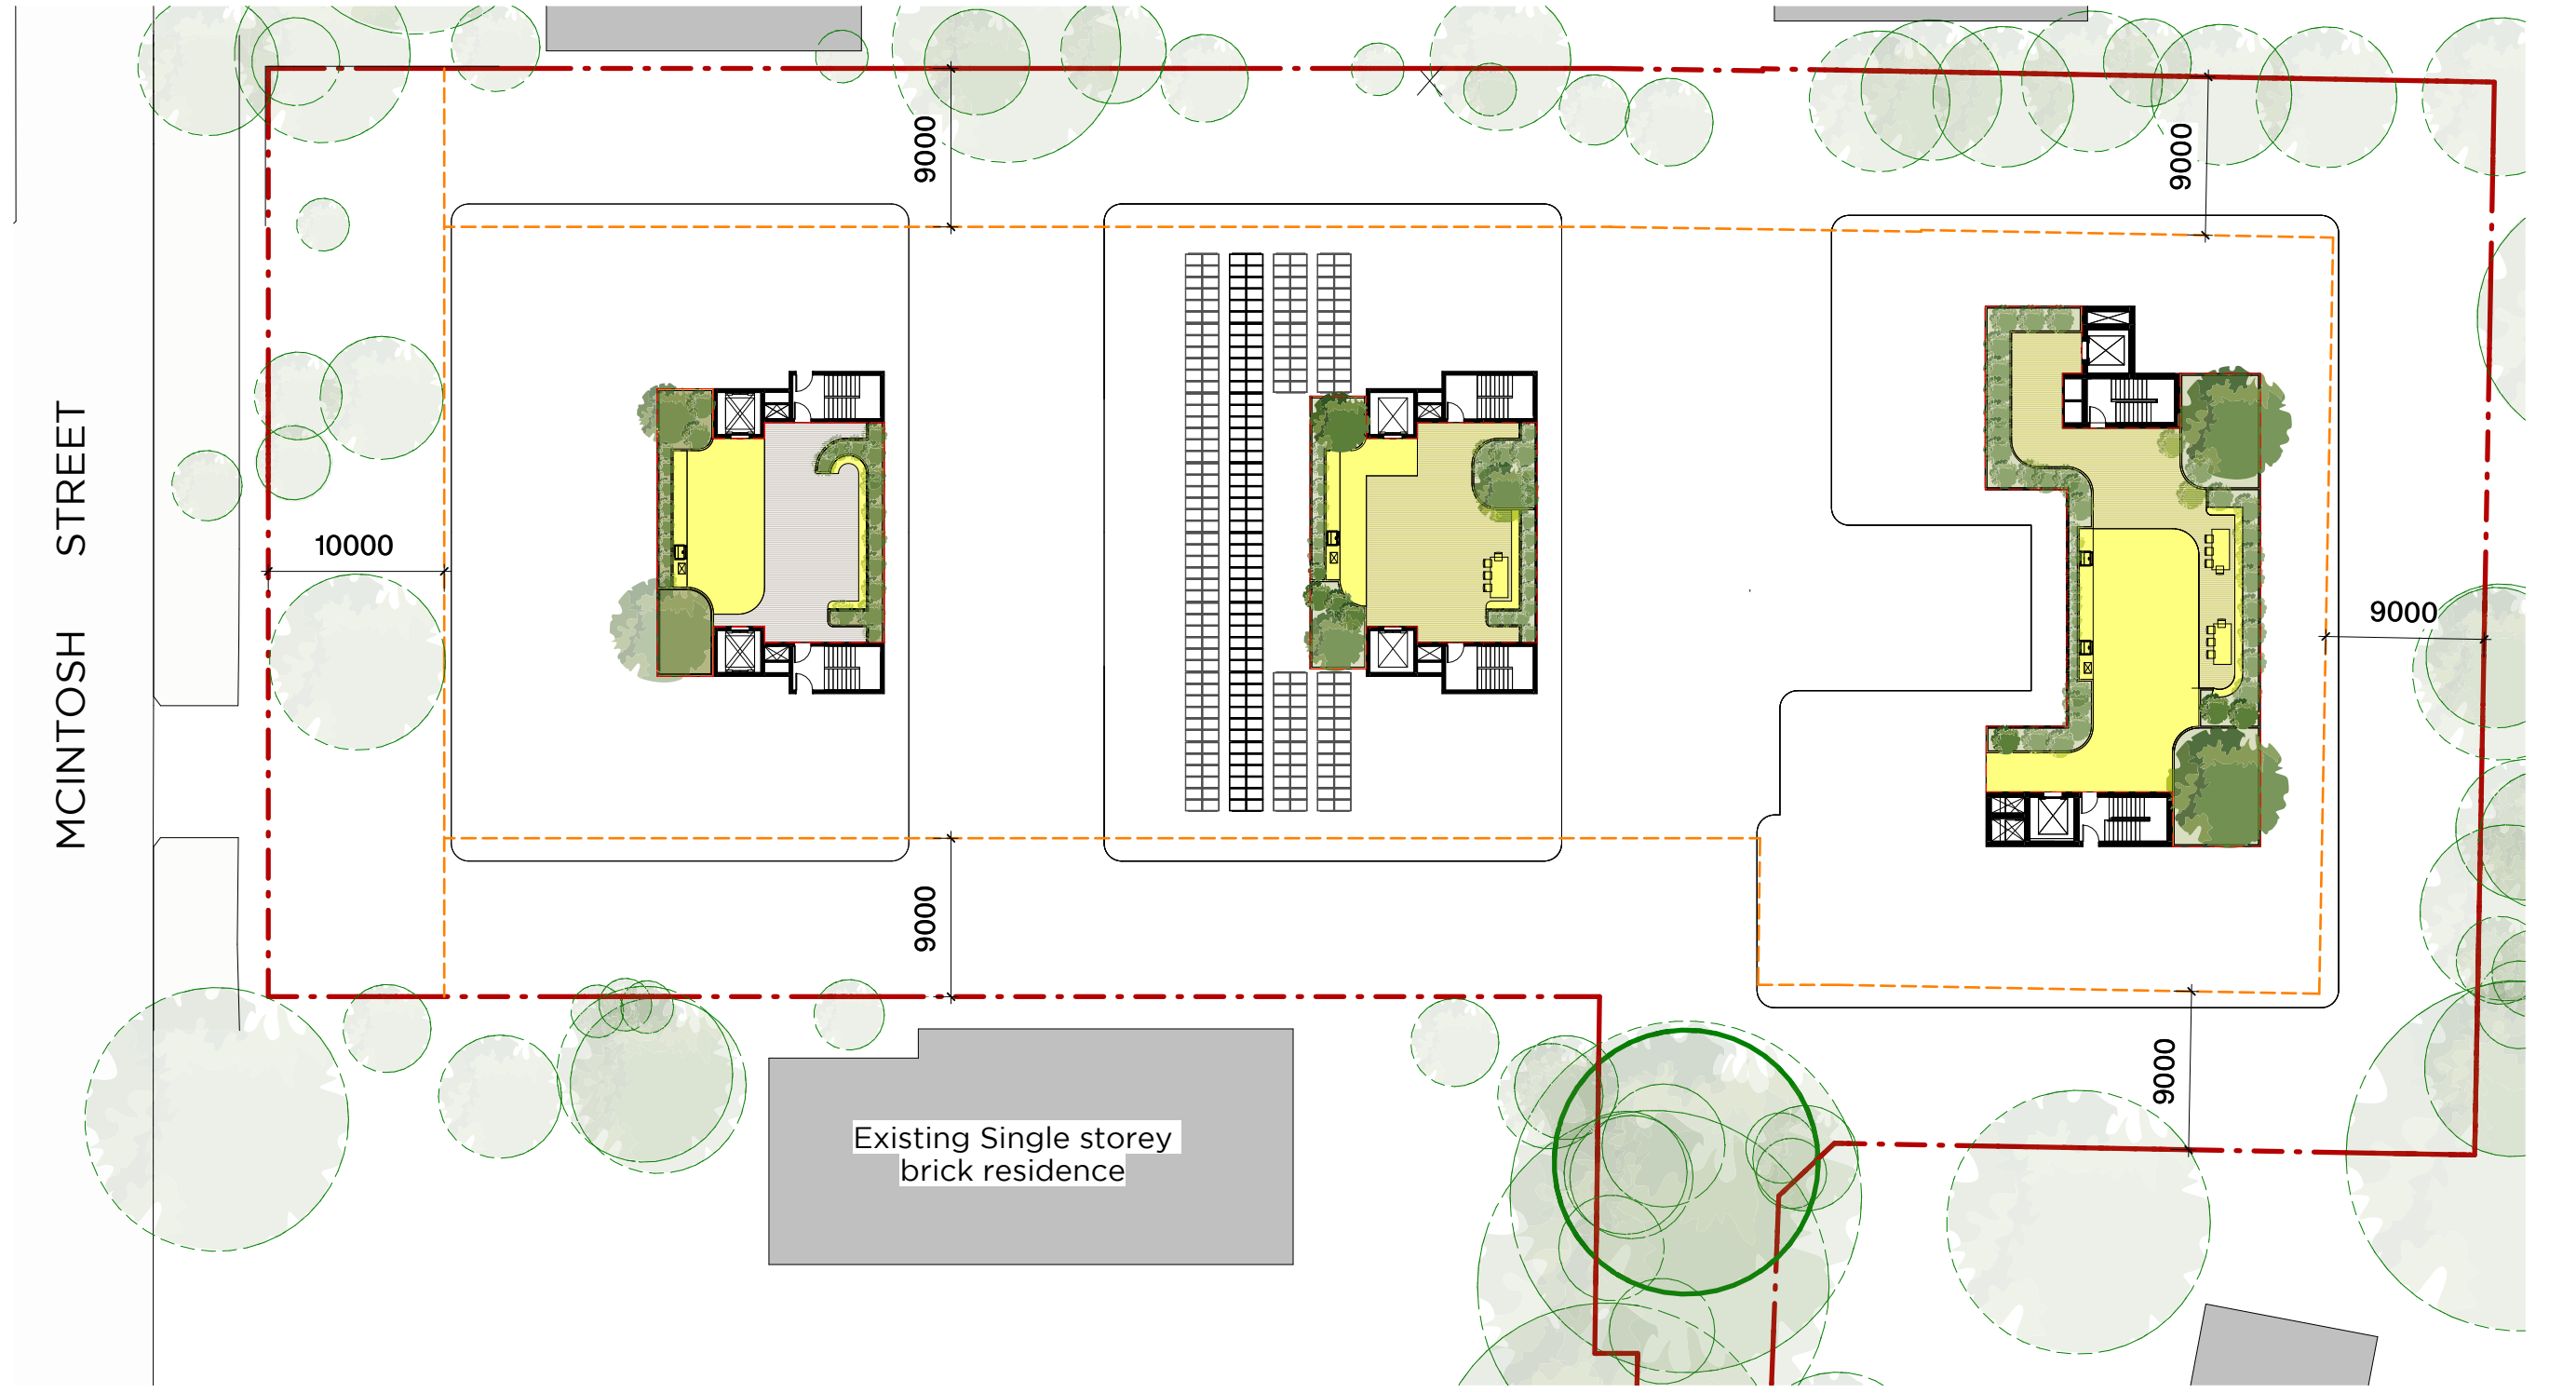

2 Roof - Communal Open Space
DA20.07 Plan 1:400

Communal Open Space Legend

Communal Open Space	
Site Area:	7776m ²
ADG - Objective 3D Communal Open space	
25% of Site Area:	1944m ²
50% Solar Access:	972m ²
Proposed Area:	
Ground:	Direct Sunlight: 322.44m ² No sunlight: 975.2m ²
Roof:	Direct Sunlight: 659.38m ² No sunlight: 0m ²
Total:	1957m ² (>25%)
Direct Sunlight:	981.8m ² (>50%)

 

A 25/05/26 Issue for SSDA
REV. DATE DESCRIPTION

PMDL ARCHITECTURE
INTERIORS
MASTERPLANNING

Sydney
Melbourne
Gastong
Hong Kong

pmdl.com.au

PMDL ARCHITECTURE + DESIGN (HK) LIMITED
PMDL ARCHITECTURE + DESIGN PTY LTD ABN 56 062 961 317
NOW NOMINATED ARCHITECTS
CAIO PECULIS 9610 DAVID MORRIS 5865 VICKI VAN DIJK 9476

DO NOT SCALE FROM DRAWING. USE FIGURED DIMENSION ONLY.
CHECK ALL DIMENSIONS ON SITE BEFORE MANUFACTURE OR CONSTRUCTION.

PROJECT
McIntosh and Werona Ave
Residential Development

CLIENT
CPDM Development Partnership &
Management

PROJECT ADDRESS
21-25 McIntosh S. & 55 Werona Ave
Gordon, NSW 2072


SHEET
Communal Open Space

PROJECT NO.
3303
SCALE
As indicated @ A1


SHEET NO. REV

DA50.40


A

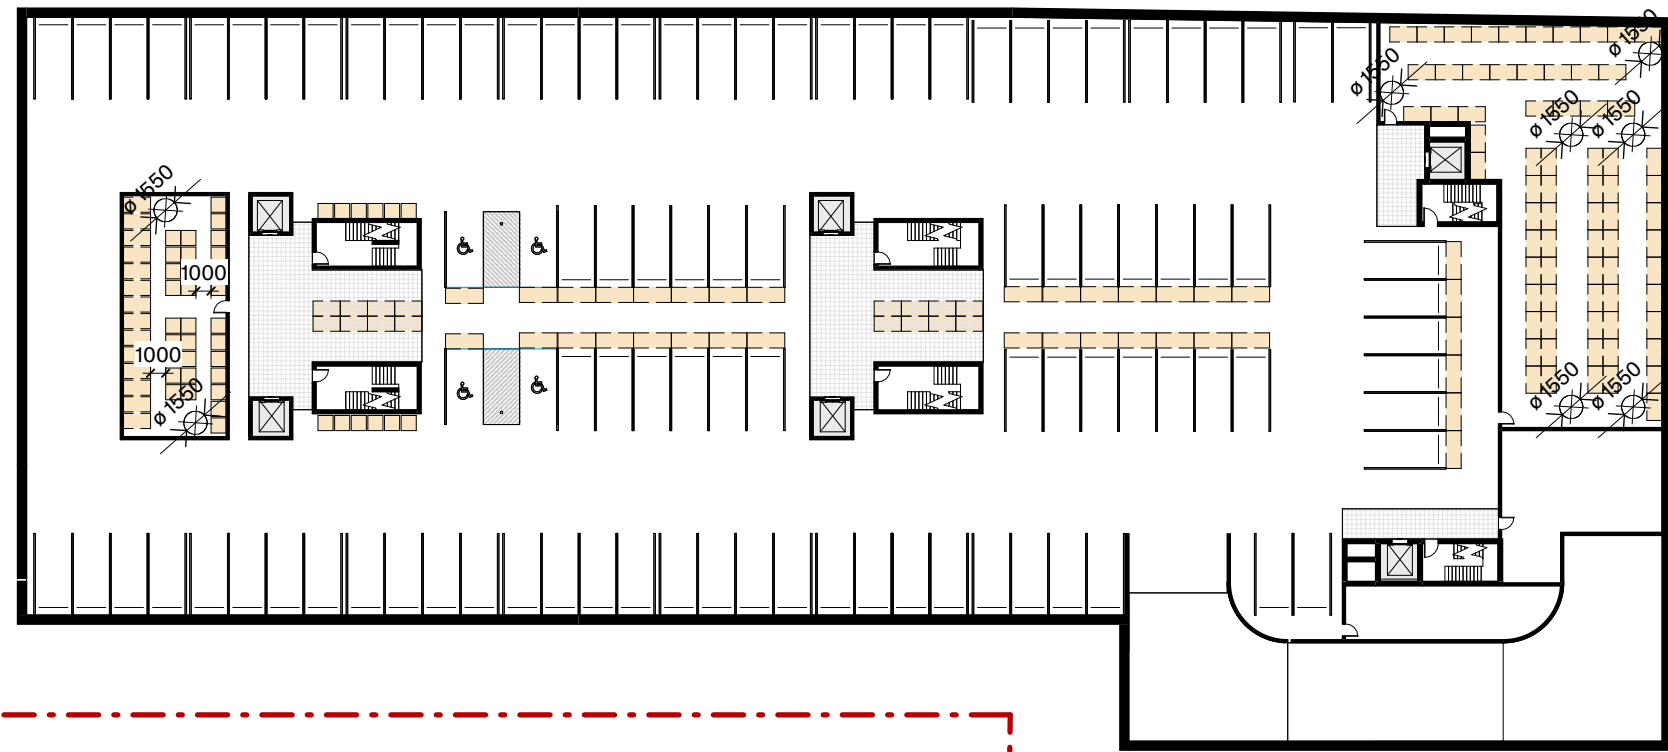


1 Basement 2 - Storage
1:500

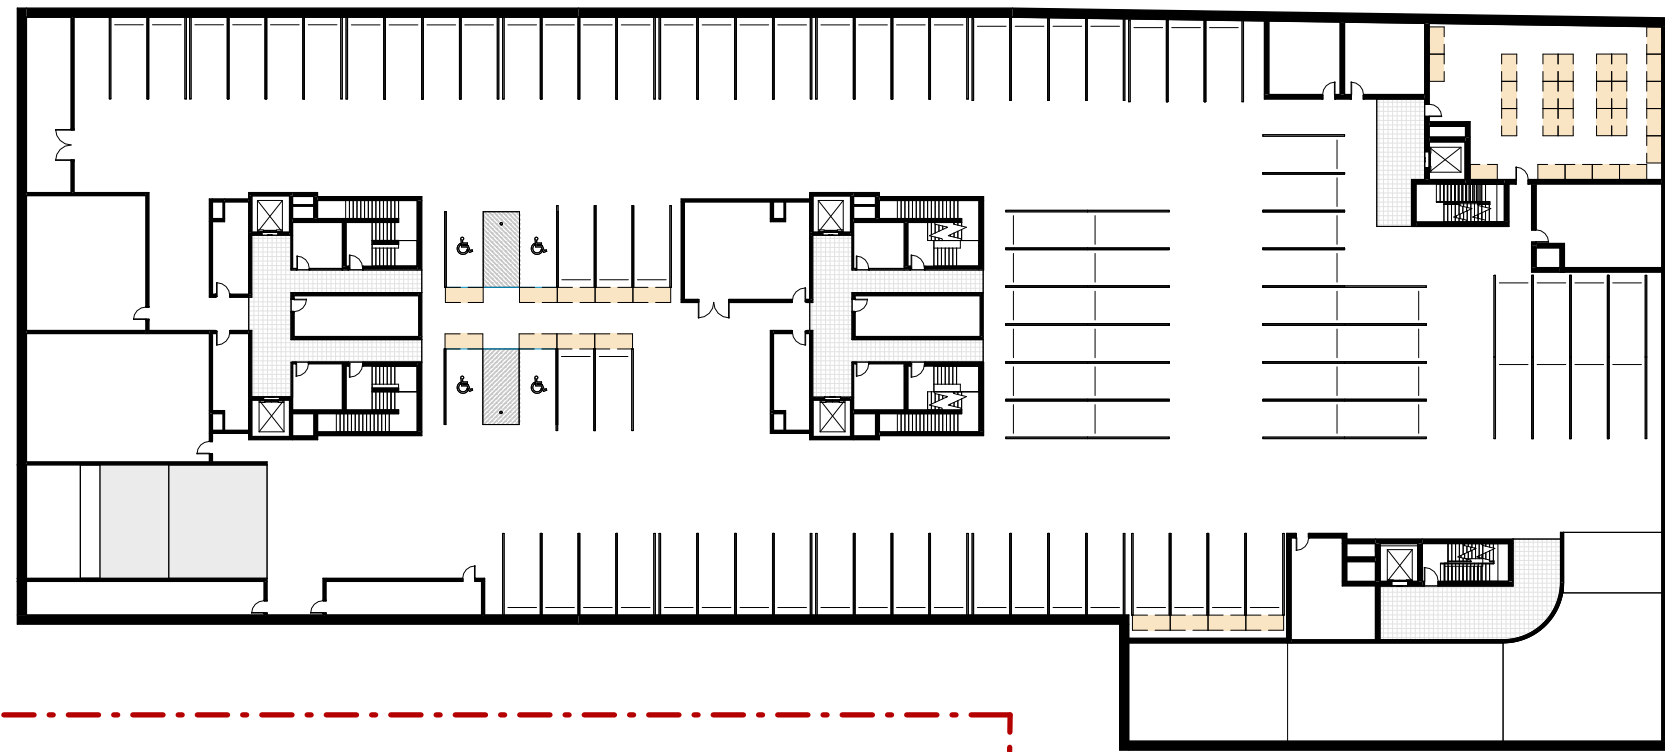

2 Basement 1 - Storage
1:500

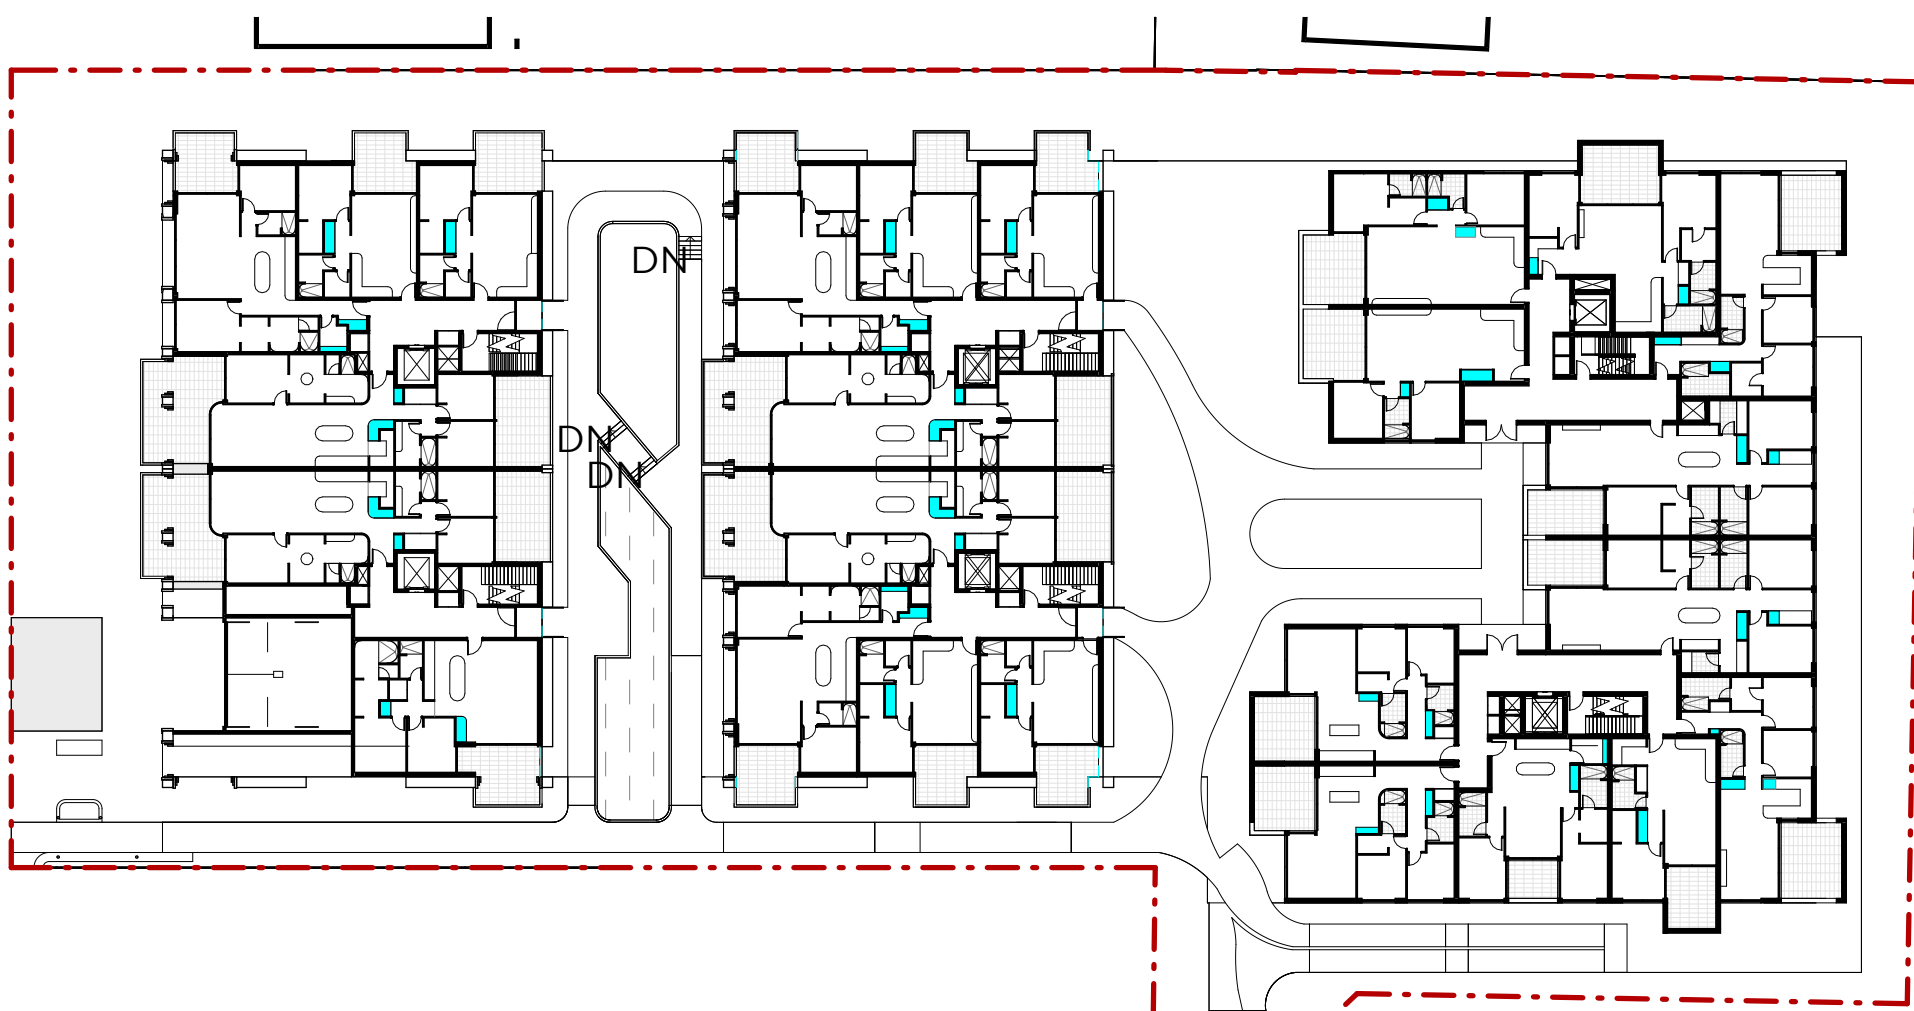


3 Ground Floor - Storage
1:500

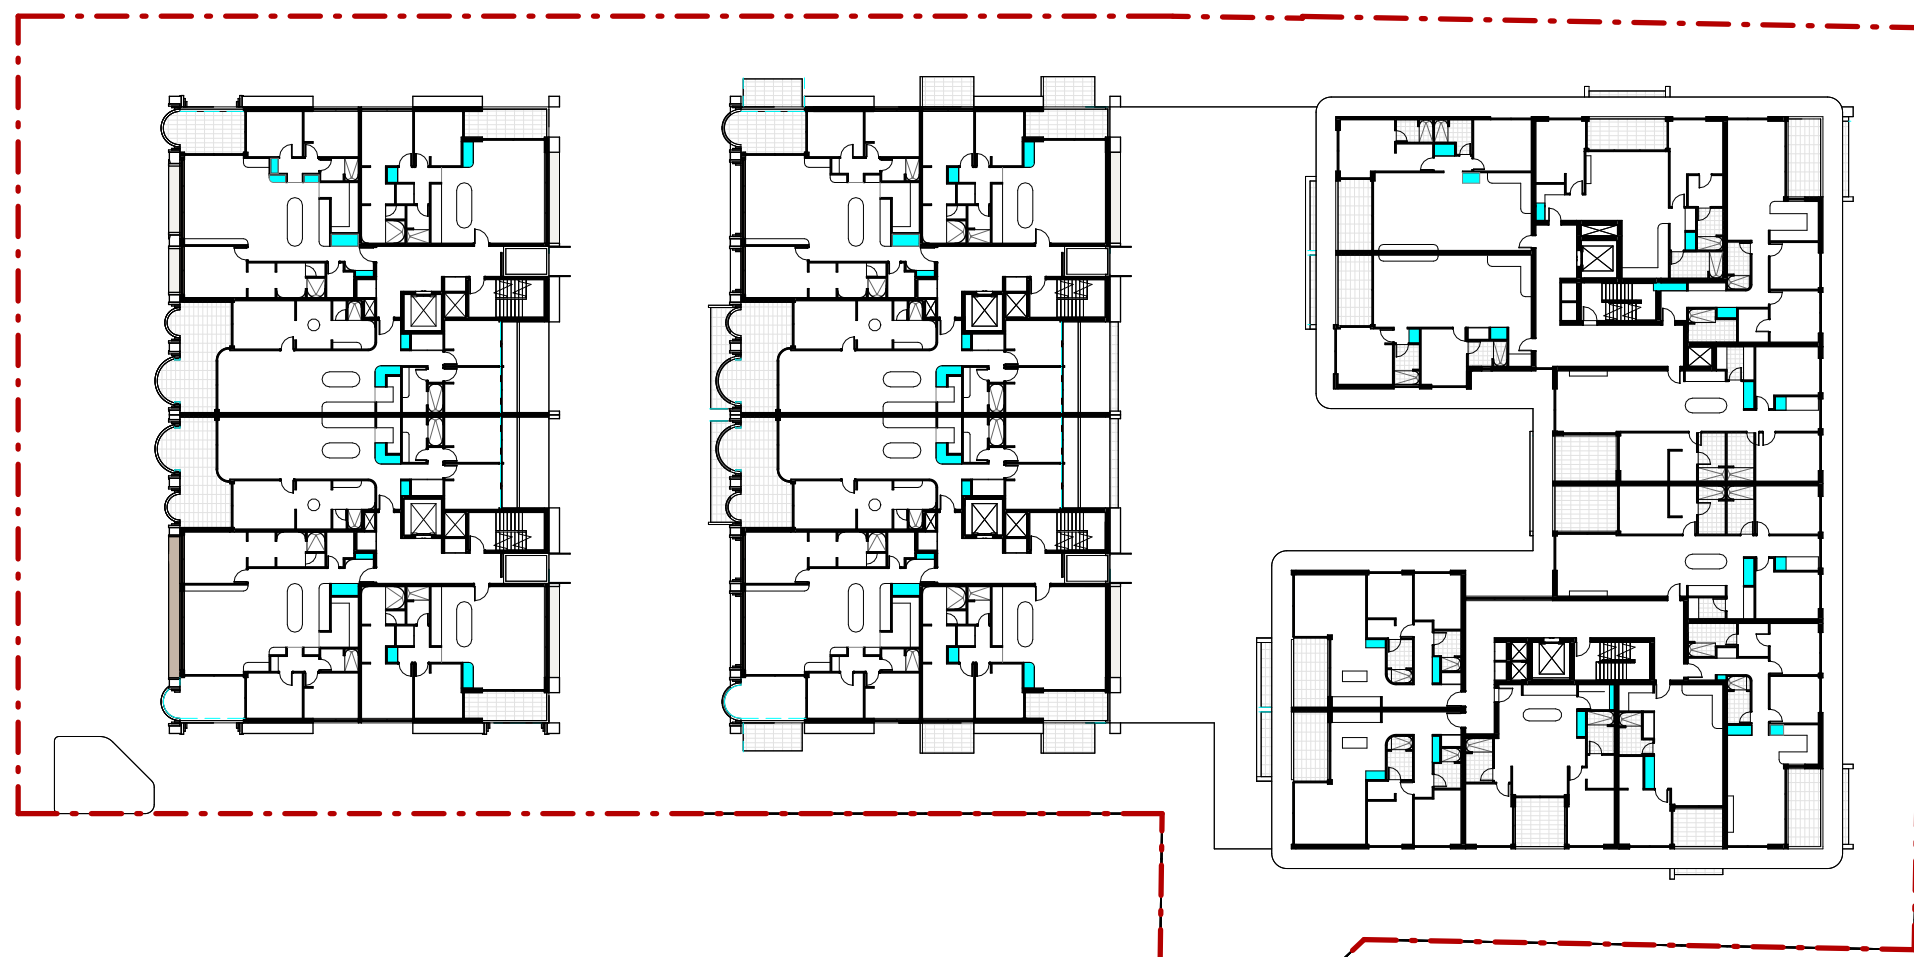

4 Level 1 - Storage
1:500



5 Level 2 - Storage
1:500

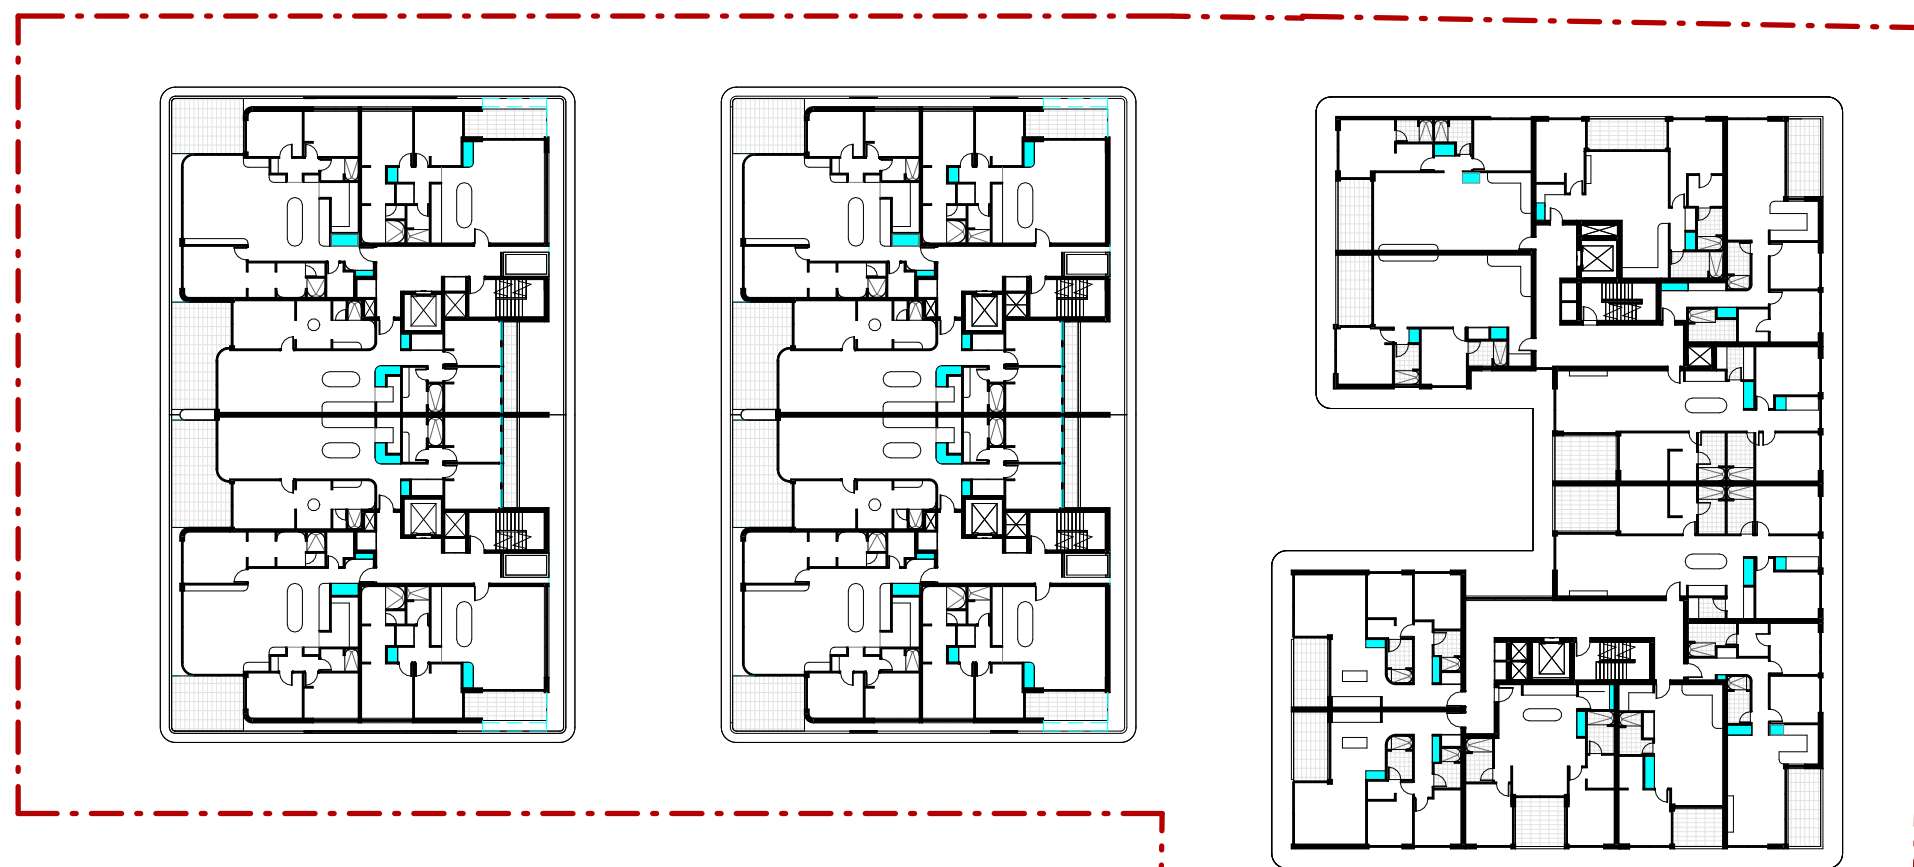


6 Level 3 - Storage
1:500

LEGEND :

- Site boundary line
- Storage Cage (Carpark Storage)
- Storage Area (Within Apartment)

GENERAL NOTES

- All works to comply with National Construction Code, requirements of relevant statutory authorities / local government and relevant Australian Building Standards.
- Drawings are for the purposes of Development Application only (NOT FOR CONSTRUCTION) - further consultant/ authority coordination will be required at Construction Certificate stage which may impact on design and planning layout.
- Architectural plans are to be read in conjunction with consultants' drawings, specifications and reports.
- Copyright of design shown hereon is retained by PMDL Architecture and Design and permission is required for any reproduction and publishing.
- Area schedules supplied are approximate only; future allowance for vertical service ducts, structural wall system and consultant input will be required.

 

REV.	DATE	DESCRIPTION
C	25/07/11	Issue for SSDA
B	25/05/26	Issue for SSDA
A	25/05/22	Issue for SSDA

PMDL ARCHITECTURE + DESIGN
INTERIORS
MASTERPLANNING

Sydney
Melbourne
Gastong
Hong Kong
pmdl.com.au





PMDL ARCHITECTURE + DESIGN (HK) LIMITED
PMDL ARCHITECTURE + DESIGN PTY LTD ARN 56 062 961 317
NOMINATED ARCHITECTS
CAO PECULUS 9610 DAVID MORRIS 5865 VICKI VAN DIJK 9476

DO NOT SCALE FROM DRAWING. USE FIGURED DIMENSION ONLY.
CHECK ALL DIMENSIONS ON SITE BEFORE MANUFACTURE OR CONSTRUCTION.

PROJECT	McIntosh and Werona Ave Residential Development	SHEET	Storage Calculation Diagram 1
CLIENT	CPDM Development Partnership & Management	PROJECT NO.	3303
PROJECT ADDRESS	21-25 McIntosh S. & 55 Werona Ave Gordon, NSW 2072	SCALE	1:500@ A1
		SHEET NO.	
		REV	

DA50.50

C

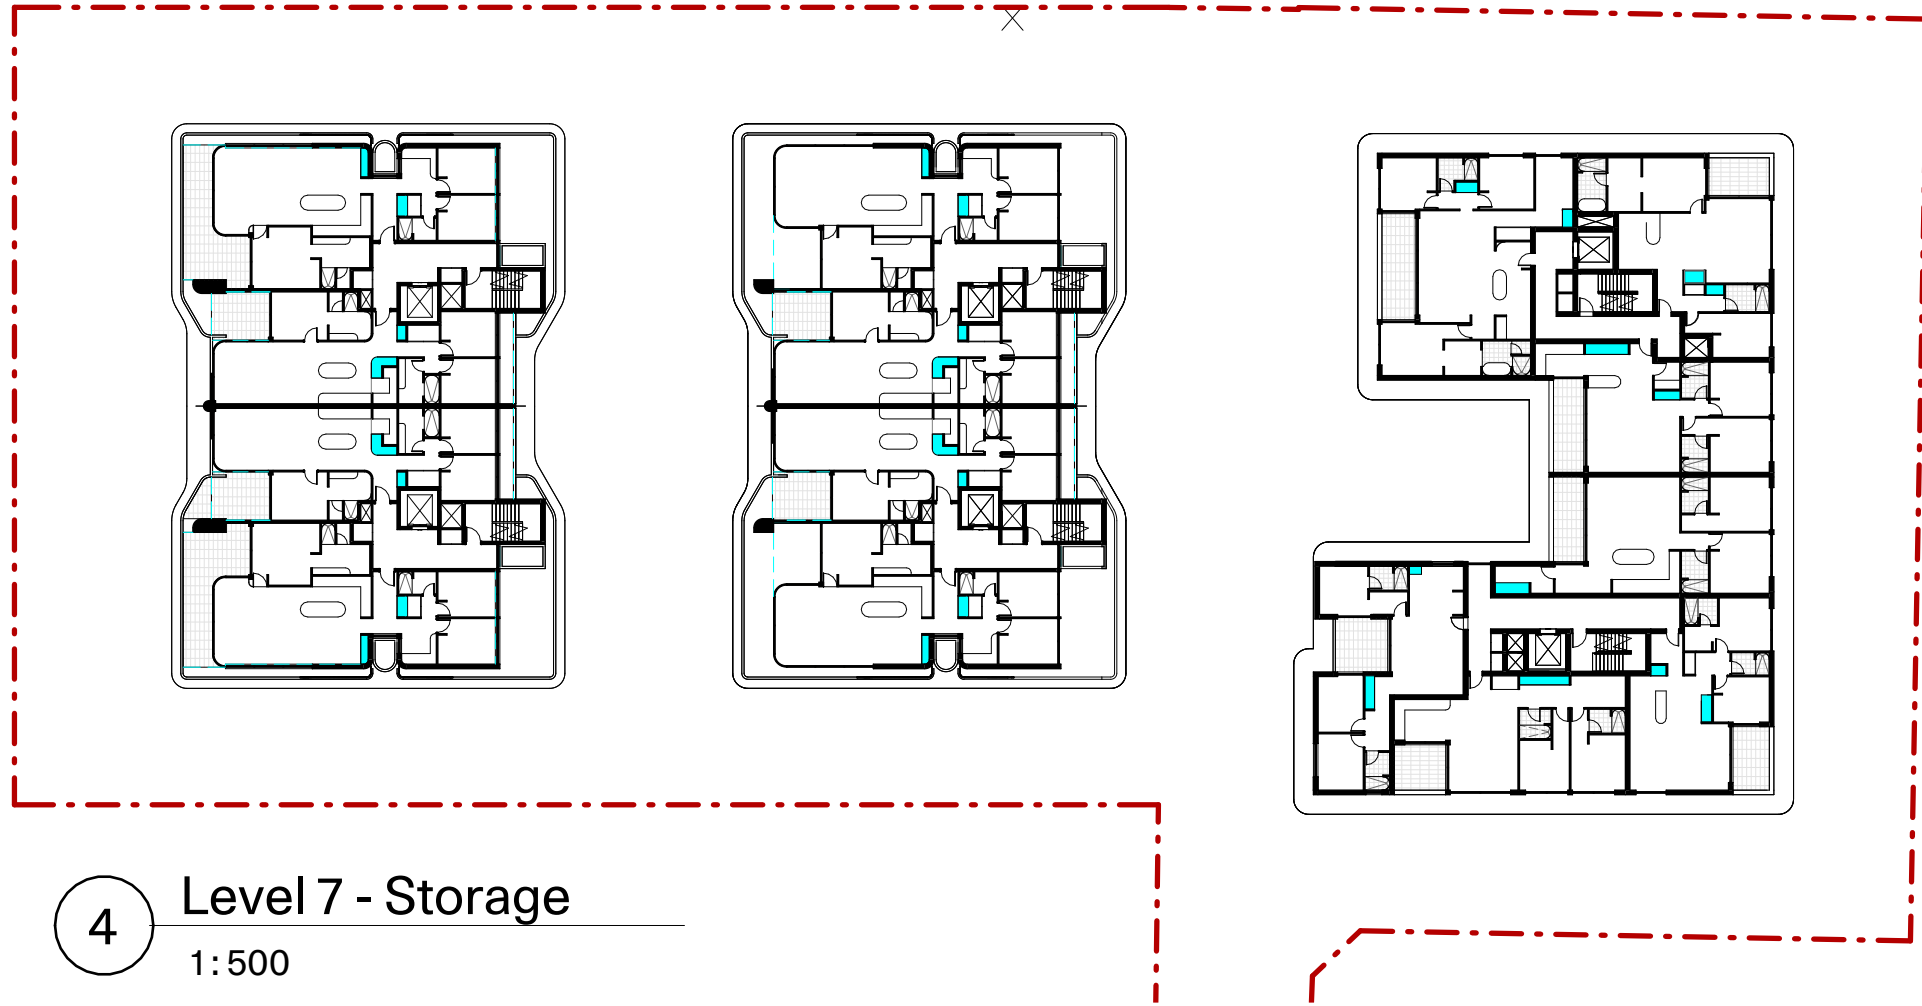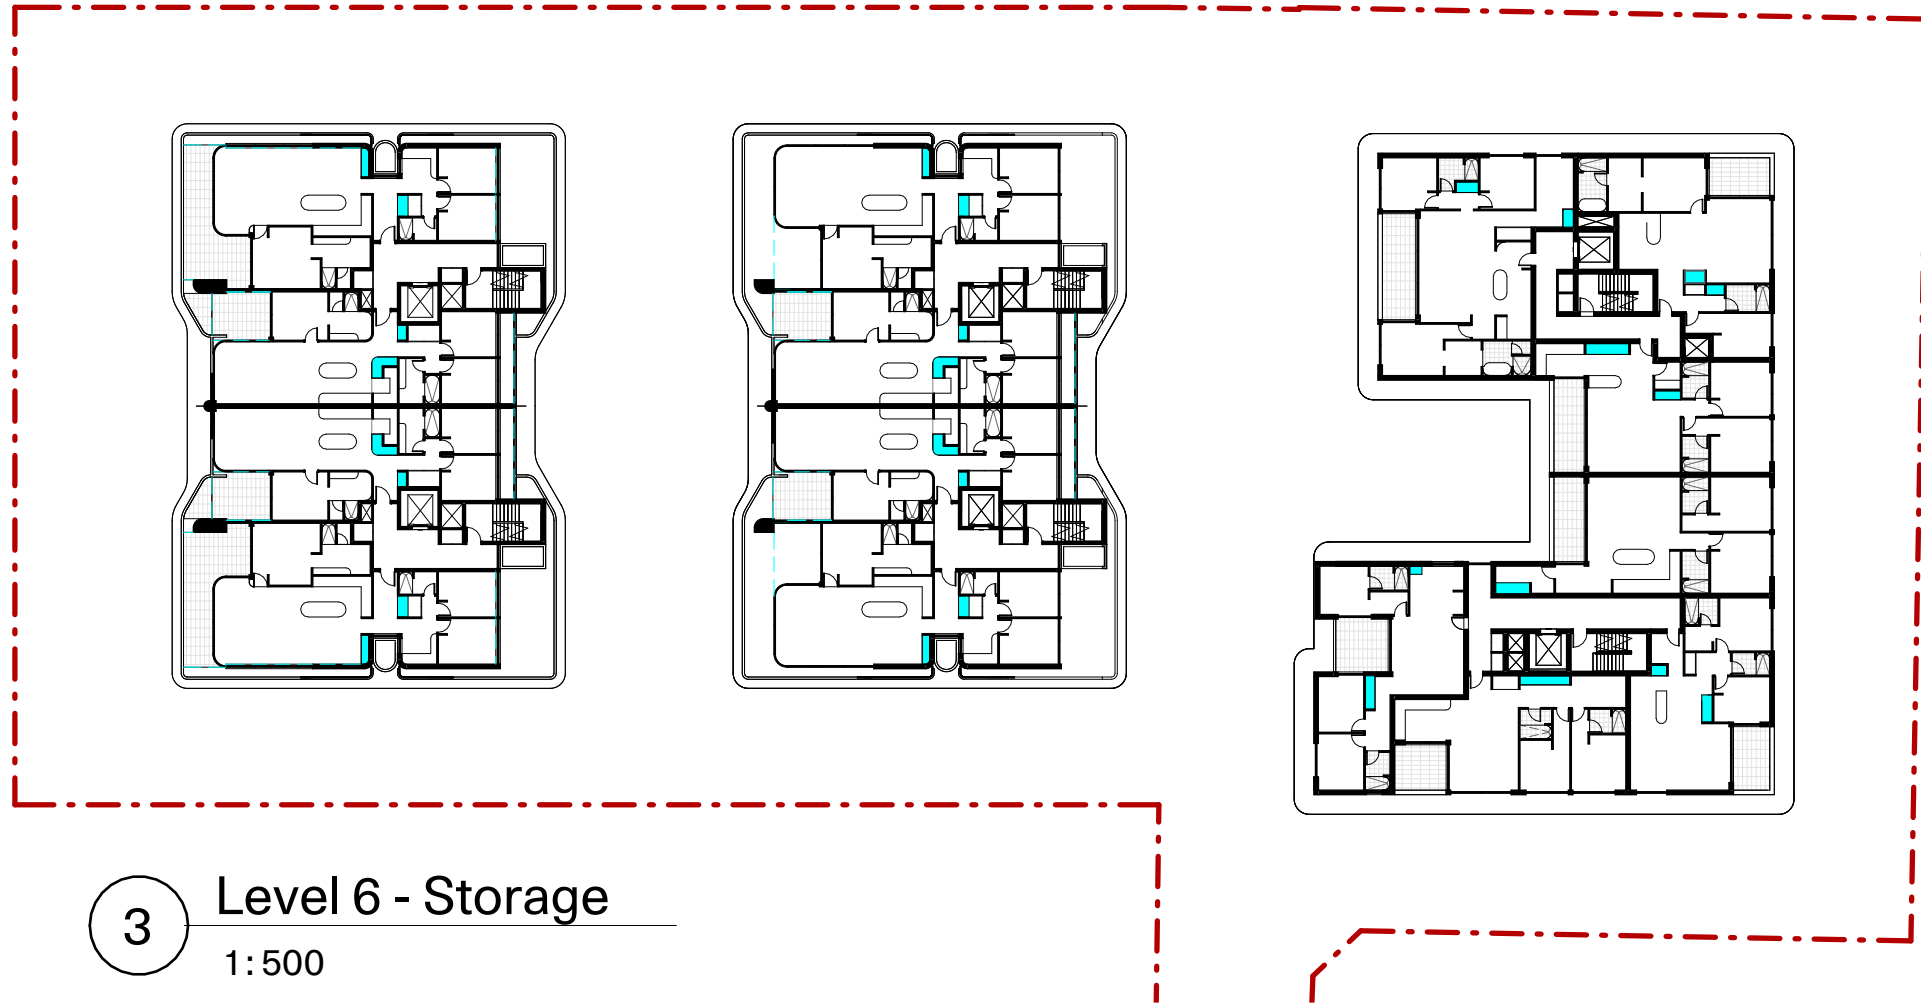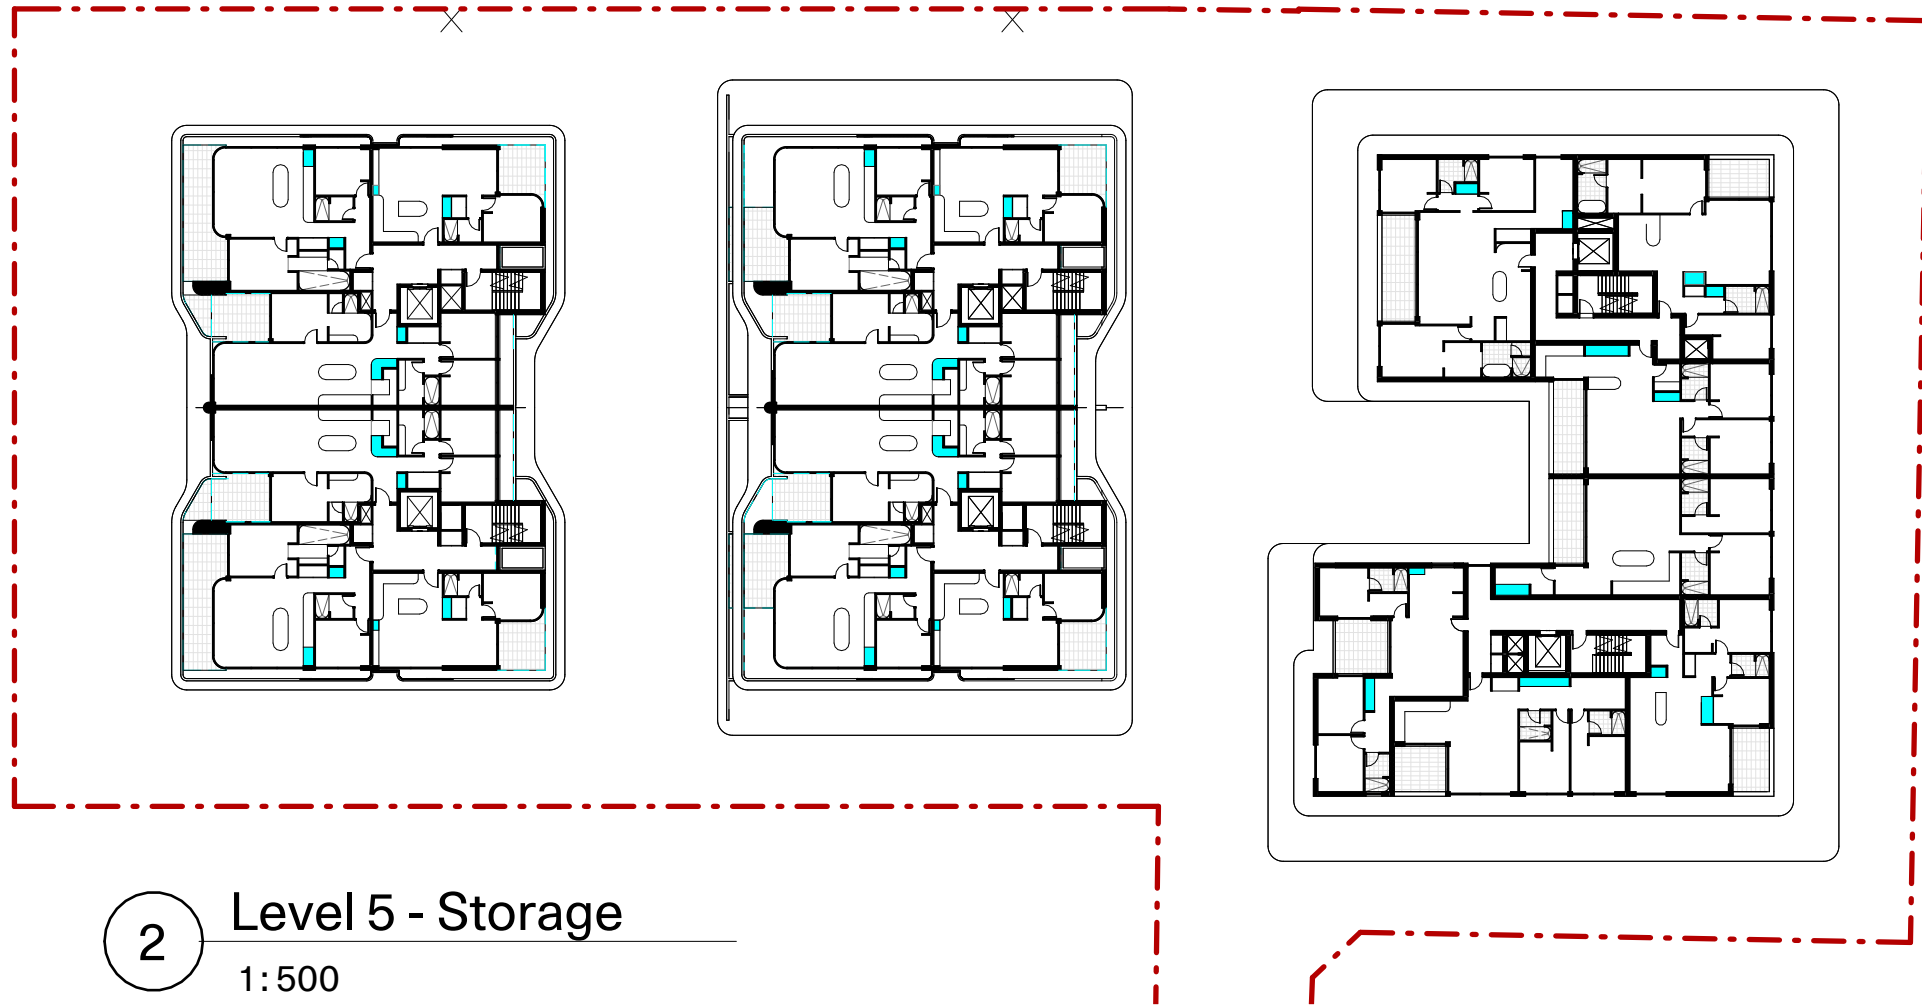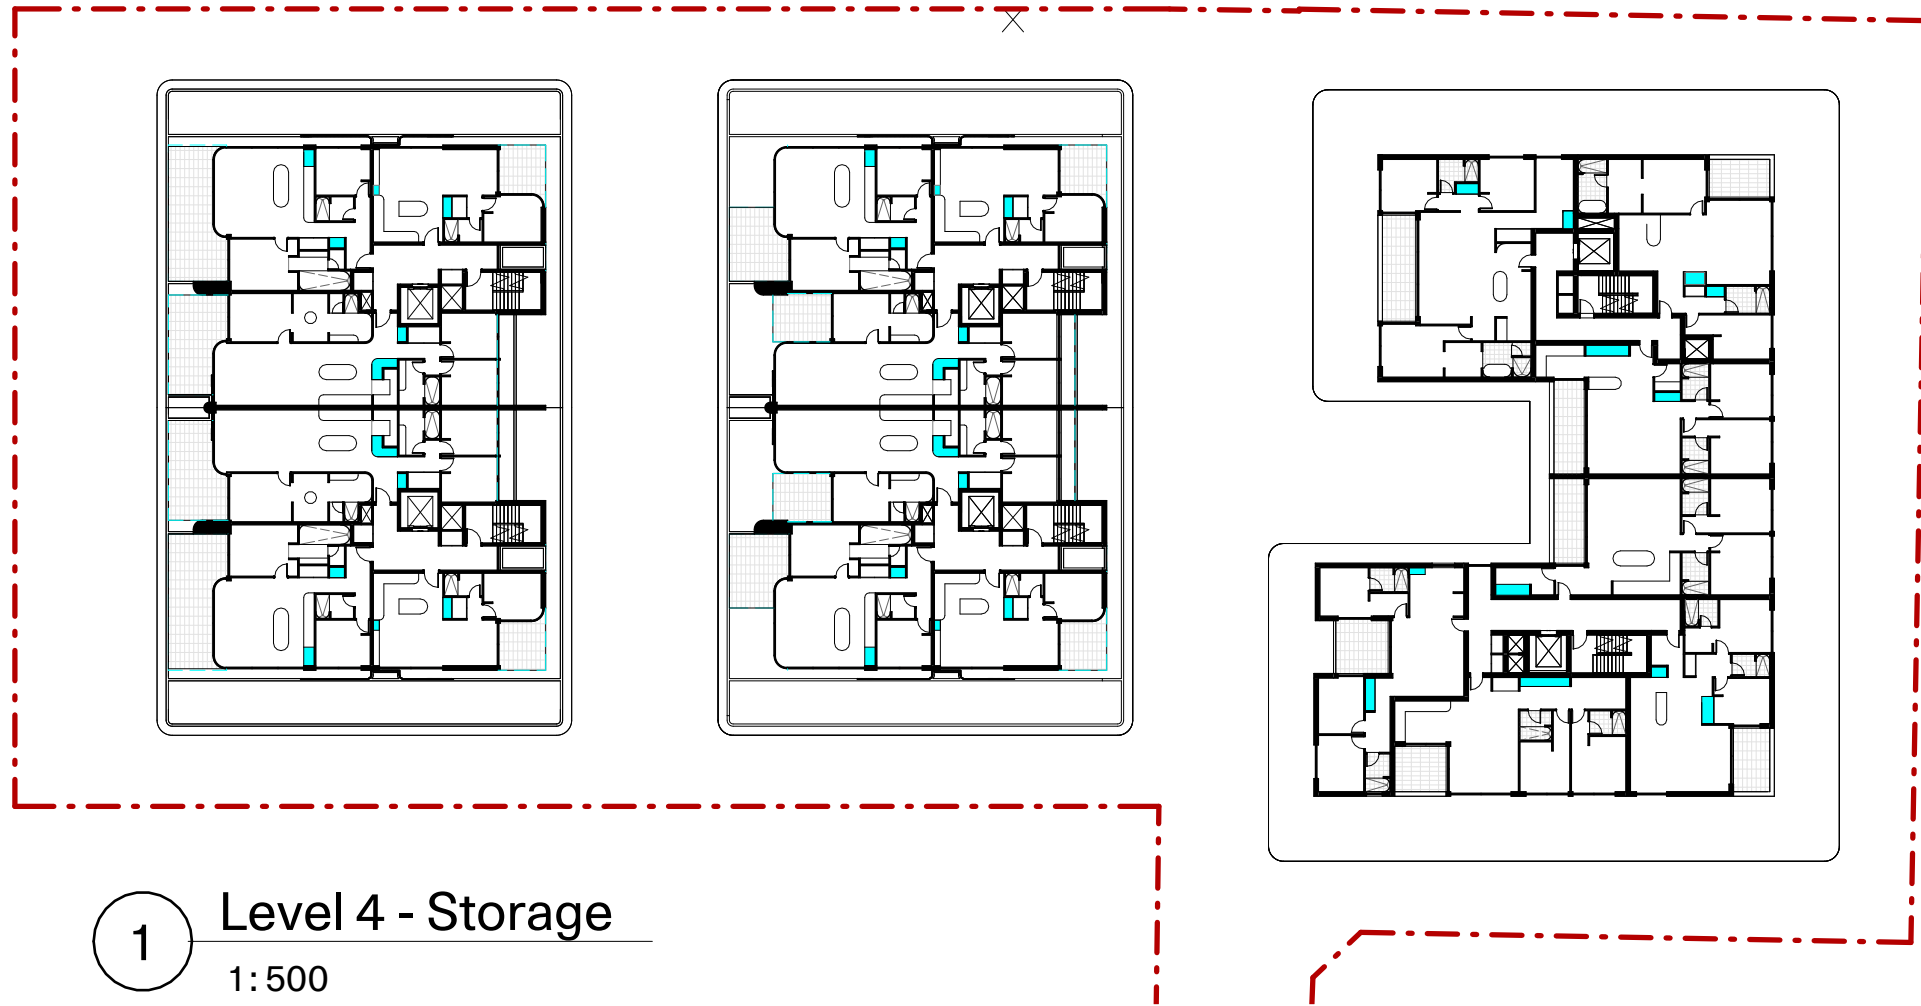


LEGEND :

- Site boundary line
Storage Cage (Carpark Storage)
Storage Area (Within Apartment)

GENERAL NOTES

- All works to comply with National Construction Code, requirements of relevant statutory authorities / local government and relevant Australian Building Standards.
- Drawings are for the purposes of Development Application only (NOT FOR CONSTRUCTION) - further consultant/ authority coordination will be required at Construction Certificate stage which may impact on design and planning layout.
- Architectural plans are to be read in conjunction with consultants' drawings, specifications and reports.
- Copyright of design shown hereon is retained by PMDL Architecture and Design and permission is required for any reproduction and publishing.
- Area schedules supplied are approximate only; future allowance for vertical service ducts, structural wall system and consultant input will be required.

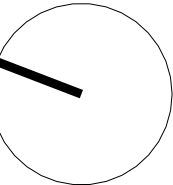

0m 10 20 25m
Scale 1:500

PMDL

ARCHITECTURE
INTERIORS
MASTERPLANNING

Sydney
Melbourne
Gastong
Hong Kong

pmdl.com.au

PMDL ARCHITECTURE + DESIGN (HK) LIMITED
PMDL ARCHITECTURE + DESIGN PTY LTD ARN 56 062 961 317
NOMINATED ARCHITECTS
CAO PECULS 9610 DAVID MORRIS 5665 VICKI VAN DIJK 9476

DO NOT SCALE FROM DRAWING. USE FIGURED DIMENSION ONLY.
CHECK ALL DIMENSIONS ON SITE BEFORE MANUFACTURE OR CONSTRUCTION.

PROJECT

McIntosh and Werona Ave
Residential Development

CLIENT

CPDM Development Partnership &
Management

PROJECT ADDRESS

21-25 McIntosh S. & 55 Werona Ave
Gordon, NSW 2072

SHEET

**Storage Calculation Diagram
2**

PROJECT NO. 3303

SCALE 1:500@A1

SHEET NO.

REV

DA50.51

C

In-Unit Storage Schedule		
Unit Number	Type	Storage (m3)

L0		
A.G01	1 BED	4.00
A.G02	2 BED	4.00
A.G03	2 BED	4.64
A.G04	3 BED	5.79
A.G05	3 BED	5.79
A.G06	2 BED	5.02
B.G01	1 BED	4.00
B.G02	1 BED	4.00
B.G03	2 BED	4.64
B.G04	3 BED	5.79
B.G05	3 BED	5.79
B.G06	2 BED	4.64
B.G07	1 BED	4.00
B.G08	1 BED	4.00
C.G01	2 BED	5.83
C.G02	2 BED	5.37
C.G03	2 BED	4.07
C.G04	2 BED	5.04
C.G05	3 BED	5.13
C.G06	3 BED	5.13
C.G07	2 BED	5.06
C.G08	1 BED	3.72
C.G09	2 BED	4.07
C.G10	2 BED	4.02
C.G11	2 BED	4.14

L1		5.61
A.101	2 BED	5.05
A.102	3 BED	9.32
A.103	3 BED	5.79
A.104	3 BED	5.79
A.105	3 BED	5.18
A.106	2 BED	5.05
B.101	2 BED	5.05
B.102	3 BED	5.18
B.103	3 BED	5.79
B.104	3 BED	5.79
B.105	3 BED	5.21
B.106	2 BED	5.05
C.101	2 BED	4.15
C.102	2 BED	5.05
C.103	2 BED	4.14
C.105	3 BED	5.13
C.106	3 BED	5.13
C.107	2 BED	5.19
C.108	1 BED	3.72
C.109	2 BED	4.10
C.110	2 BED	4.39
C.111	2 BED	4.28

L2		
A.201	2 BED	5.05
A.202	3 BED	5.18
A.203	3 BED	5.79
A.204	3 BED	5.79
A.205	3 BED	5.18
A.206	2 BED	5.05
B.201	2 BED	5.05
B.202	3 BED	5.18
B.203	3 BED	5.79
B.204	3 BED	5.79
B.205	3 BED	5.21
B.206	2 BED	5.05
C.201	2 BED	4.15
C.202	2 BED	5.05
C.203	2 BED	4.14
C.204	2 BED	5.04
C.205	3 BED	5.13
C.206	3 BED	5.13
C.207	2 BED	5.19
C.208	1 BED	3.72
C.209	2 BED	4.10
C.210	2 BED	4.39
C.211	2 BED	4.28

L3		
A.301	2 BED	5.05
A.302	3 BED	5.18
A.303	3 BED	5.79
A.304	3 BED	5.79
A.305	3 BED	5.18
A.306	2 BED	5.05
B.301	2 BED	5.05
B.302	3 BED	5.18
B.303	3 BED	5.79
B.304	3 BED	5.79
B.305	3 BED	5.21

In-Unit Storage Schedule		
Unit Number	Type	Storage (m3)

B.306	2 BED	5.05
C.301	2 BED	4.15
C.302	2 BED	5.05
C.303	2 BED	4.14
C.304	2 BED	5.04
C.305	3 BED	5.13
C.306	3 BED	5.13
C.307	2 BED	5.19
C.308	1 BED	3.72
C.309	2 BED	4.10
C.310	2 BED	4.39
C.311	2 BED	4.28

L4		
A.401	1 BED	2.97
A.402	2 BED	4.01
A.403	3 BED	5.79
A.404	3 BED	5.79
A.405	2 BED	4.21
A.406	1 BED	3.00
B.401	1 BED	2.97
B.402	2 BED	4.01
B.403	3 BED	5.79
B.404	3 BED	5.79
B.405	2 BED	4.21
B.406	1 BED	3.00
C.401	3 BED	5.03
C.402	2 BED	5.13
C.403	2 BED	8.31
C.404	2 BED	4.39
C.405	2 BED	5.82
C.406	2 BED	5.35
C.407	3 BED	5.03

L5		
A.501	1 BED	2.97
A.502	2 BED	4.01
A.503	3 BED	5.79
A.504	3 BED	5.79
A.505	2 BED	4.21
A.506	1 BED	3.00
B.501	1 BED	2.97
B.502	2 BED	4.01
B.503	3 BED	5.79
B.504	3 BED	5.79
B.505	2 BED	4.21
B.506	1 BED	2.62
C.501	3 BED	5.03
C.502	1 BED	5.13
C.503	2 BED	8.31
C.504	2 BED	4.39
C.505	2 BED	5.82
C.506	2 BED	5.35
C.5307	3 BED	5.03

L6		
A.601	3 BED	5.18
A.602	3 BED	5.79
A.603	3 BED	5.79
A.604	3 BED	5.18
B.601	3 BED	5.18
B.602	3 BED	5.79
B.603	3 BED	5.79
B.604	3 BED	5.18
C.601	3 BED	5.03
C.602	2 BED	5.13
C.603	2 BED	8.31
C.604	2 BED	4.39
C.605	2 BED	5.33
C.606	2 BED	5.35
C.607	3 BED	5.03

L7		
A.701	3 BED	5.18
A.702	3 BED	5.79
A.703	3 BED	5.79
A.704	3 BED	5.18
B.701	3 BED	5.18
B.702	3 BED	5.79
B.703	3 BED	5.79
B.704	3 BED	5.18
C.671	3 BED	5.03
C.702	2 BED	5.13
C.703	2 BED	8.31
C.704	2 BED	4.39
C.705	2 BED	5.33
C.706	2 BED	5.35
C.707	3 BED	5.03

NOTE:

In-unit storage schedule, denoting at least 50% of total storage space has been achieved within apartment units as per ADG requirement.

Remaining required storage area is allocated in Basement levels.