



GENERAL NOTES

- All works to comply with National Construction Code, requirements of relevant statutory authorities / local government and relevant Australian Building Standards.
- Drawings are for the purposes of Development Application only (NOT FOR CONSTRUCTION) - further consultant/ authority coordination will be required at Construction Certificate stage which may impact on design and planning layout.
- Architectural plans are to be read in conjunction with consultants' drawings, specifications and reports.
- Copyright of design shown hereon is retained by PMDL Architecture and Design and permission is required for any reproduction and publishing.
- Area schedules supplied are approximate only; future allowance for vertical service ducts, structural wall system and consultant input will be required.

0m 4 8 10m
Scale 1:200

C 25/05/27 Issue for SSDA
B 25/05/26 Issue for SSDA
A 25/05/22 Issue for SSDA
PI 25/05/16 Issue for Consultants
REV. DATE DESCRIPTION

PMDL ARCHITECTURE INTERIORS MASTERPLANNING
Sydney Melbourne Geelong Hong Kong
pmdl.com.au

PROJECT McIntosh and Werona Ave Residential Development
CLIENT CPDM Development Partnership & Management
PROJECT ADDRESS 21-25 McIntosh S. & 55 Werona Ave Gordon, NSW 2072

SHEET Level 4 Plan
PROJECT NO. 3303
SCALE 1:200@ A1
SHEET NO. REV

DA10.06 C

MCINTOSH STREET



GENERAL NOTES

- All works to comply with National Construction Code, requirements of relevant statutory authorities / local government and relevant Australian Building Standards.
- Drawings are for the purposes of Development Application only (NOT FOR CONSTRUCTION) - further consultant/ authority coordination will be required at Construction Certificate stage which may impact on design and planning layout.
- Architectural plans are to be read in conjunction with consultants' drawings, specifications and reports.
- Copyright of design shown hereon is retained by PMDL Architecture and Design and permission is required for any reproduction and publishing.
- Area schedules supplied are approximate only; future allowance for vertical service ducts, structural wall system and consultant input will be required.

C	25/05/27	Issue for SSDA
B	25/05/26	Issue for SSDA
A	25/05/22	Issue for SSDA
PI	25/05/16	Issue for Consultants
REV.	DATE	DESCRIPTION

PMDL ARCHITECTURE
INTERIORS
MASTERPLANNING

Sydney
Melbourne
Gastong
Hong Kong

pmdl.com.au

PMDL ARCHITECTURE + DESIGN HK (LIMITED)
PMDL ARCHITECTURE + DESIGN PTY LTD ABN 56 062 961 317
NSW INCORPORATED ARCHITECTS
CAIO PECULIS 960 DAVID MORRIS 5865 VICKI VAN DIJK 9476

DO NOT SCALE FROM DRAWING. USE FIGURED DIMENSION ONLY.
CHECK ALL DIMENSIONS ON SITE BEFORE MANUFACTURE OR CONSTRUCTION.

PROJECT	McIntosh and Werona Ave Residential Development	SHEET	Level 5 Plan
CLIENT	CPDM Development Partnership & Management	PROJECT NO.	3303
PROJECT ADDRESS	21-25 McIntosh S. & 55 Werona Ave Gordon, NSW 2072	SCALE	1:200@A1
		SHEET NO.	DA10.07
		REV	C

GENERAL NOTES

- All works to comply with National Construction Code, requirements of relevant statutory authorities / local government and relevant Australian Building Standards.
- Drawings are for the purposes of Development Application only (NOT FOR CONSTRUCTION) - further consultant/ authority coordination will be required at Construction Certificate stage which may impact on design and planning layout.
- Architectural plans are to be read in conjunction with consultants' drawings, specifications and reports.
- Copyright of design shown hereon is retained by PMDL Architecture and Design and permission is required for any reproduction and publishing.
- Area schedules supplied are approximate only; future allowance for vertical service ducts, structural wall system and consultant input will be required.

0m 4 8 10m
Scale 1:200

1

D	25/07/04	Issue for SSDA
C	25/05/27	Issue for SSDA
B	25/05/26	Issue for SSDA
A	25/05/22	Issue for SSDA
REV.	DATE	DESCRIPTION

PMDL ARCHITECTURE INTERIORS MASTERPLANNING
Sydney Melbourne Geelong Hong Kong
pmdl.com.au

PROJECT
McIntosh and Werona Ave Residential Development

CLIENT
CPDM Development Partnership & Management

PROJECT ADDRESS
21-25 McIntosh S. & 55 Werona Ave Gordon, NSW 2072

PROJECT NO.
3303

SCALE
1:200@A1

SHEET NO.
DA10.08

SHEET
Level 6 Plan

REV
D



GENERAL NOTES

- All works to comply with National Construction Code, requirements of relevant statutory authorities / local government and relevant Australian Building Standards.
- Drawings are for the purposes of Development Application only (NOT FOR CONSTRUCTION) - further consultant/ authority coordination will be required at Construction Certificate stage which may impact on design and planning layout.
- Architectural plans are to be read in conjunction with consultants' drawings, specifications and reports.
- Copyright of design shown hereon is retained by PMDL Architecture and Design and permission is required for any reproduction and publishing.
- Area schedules supplied are approximate only; future allowance for vertical service ducts, structural wall system and consultant input will be required.

0m 4 8 10m
Scale 1:200

1

D	25/07/04	Issue for SSDA
C	25/05/27	Issue for SSDA
B	25/05/26	Issue for SSDA
A	25/05/22	Issue for SSDA
REV.	DATE	DESCRIPTION

PMDL ARCHITECTURE INTERIORS MASTERPLANNING
Sydney Melbourne Geelong Hong Kong
pmdl.com.au

PROJECT
McIntosh and Werona Ave Residential Development

CLIENT
CPDM Development Partnership & Management

PROJECT ADDRESS
21-25 McIntosh S. & 55 Werona Ave Gordon, NSW 2072

PROJECT NO.
3303


SCALE
1:200@ A1

SHEET NO.
DA10.09

SHEET
Level 7 Plan

REV

MCINTOSH STREET

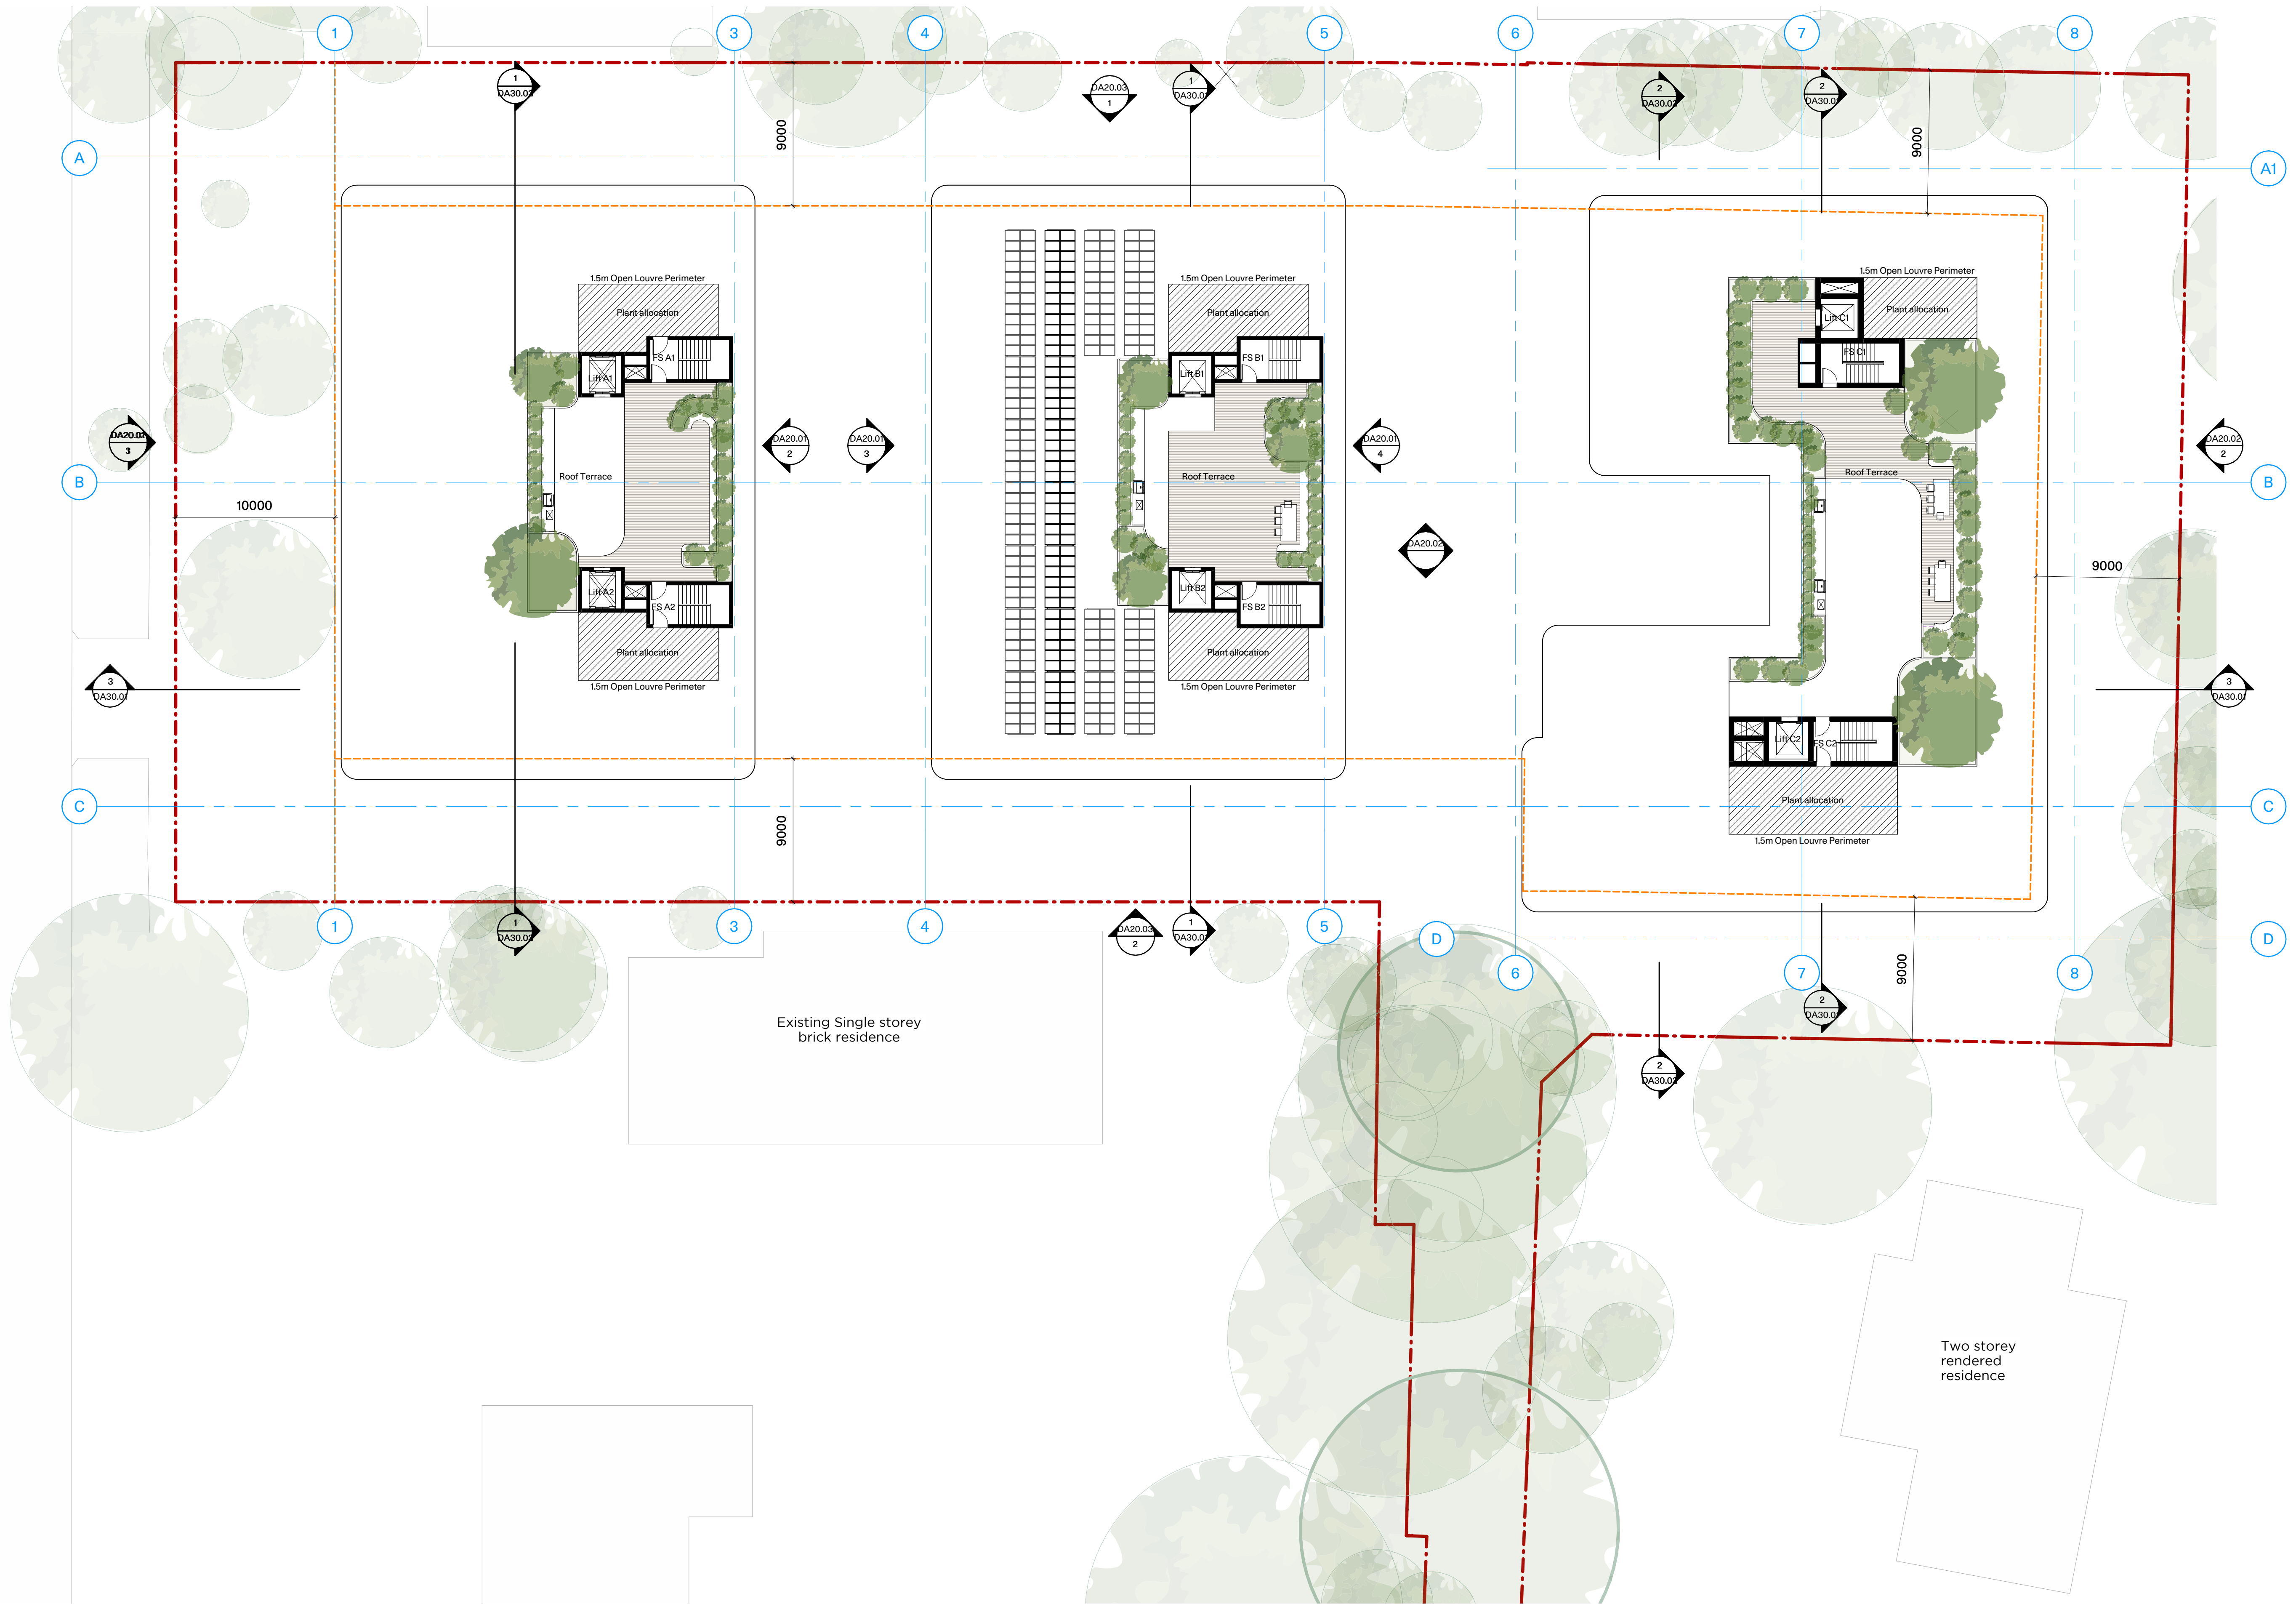


GENERAL NOTES

- All works to comply with National Construction Code, requirements of relevant statutory authorities / local government and relevant Australian Building Standards.
- Drawings are for the purposes of Development Application only (NOT FOR CONSTRUCTION) - further consultant / authority coordination will be required at Construction Certificate stage which may impact on design and planning layout.
- Architectural plans are to be read in conjunction with consultants' drawings, specifications and reports.
- Copyright of design shown hereon is retained by PMDL Architecture and Design and permission is required for any reproduction and publishing.
- Area schedules supplied are approximate only; future allowance for vertical service ducts, structural wall system and consultant input will be required.

0m 4 8 10m Scale 1:200		
C	25/05/27	Issue for SSDA
B	25/05/26	Issue for SSDA
A	25/05/22	Issue for SSDA
PI	25/05/16	Issue for Consultants
REV.	DATE	DESCRIPTION


PMDL Sydney Melbourne Gastong Hong Kong pmdl.com.au PMDL ARCHITECTURE + DESIGN (HK) LIMITED PMDL ARCHITECTURE + DESIGN PTY LTD ABN 56 062 961 317 NSW NOMINATED ARCHITECTS CAIO PECULIS 9610 DAVID MORRIS 5865 VICKI VAN DIJK 9476 DO NOT SCALE FROM DRAWING. USE FIGURED DIMENSION ONLY. CHECK ALL DIMENSIONS ON SITE BEFORE MANUFACTURE OR CONSTRUCTION.	ARCHITECTURE INTERIORS MASTERPLANNING	PROJECT McIntosh and Werona Ave Residential Development	SHEET Roof Plan
	CLIENT CPDM Development Partnership & Management	PROJECT NO. 3303	PROJECT NO. 3303
	PROJECT ADDRESS 21-25 McIntosh S. & 55 Werona Ave Gordon, NSW 2072	SCALE 1:200@ A1	SHEET NO. DA10.10
			REV C

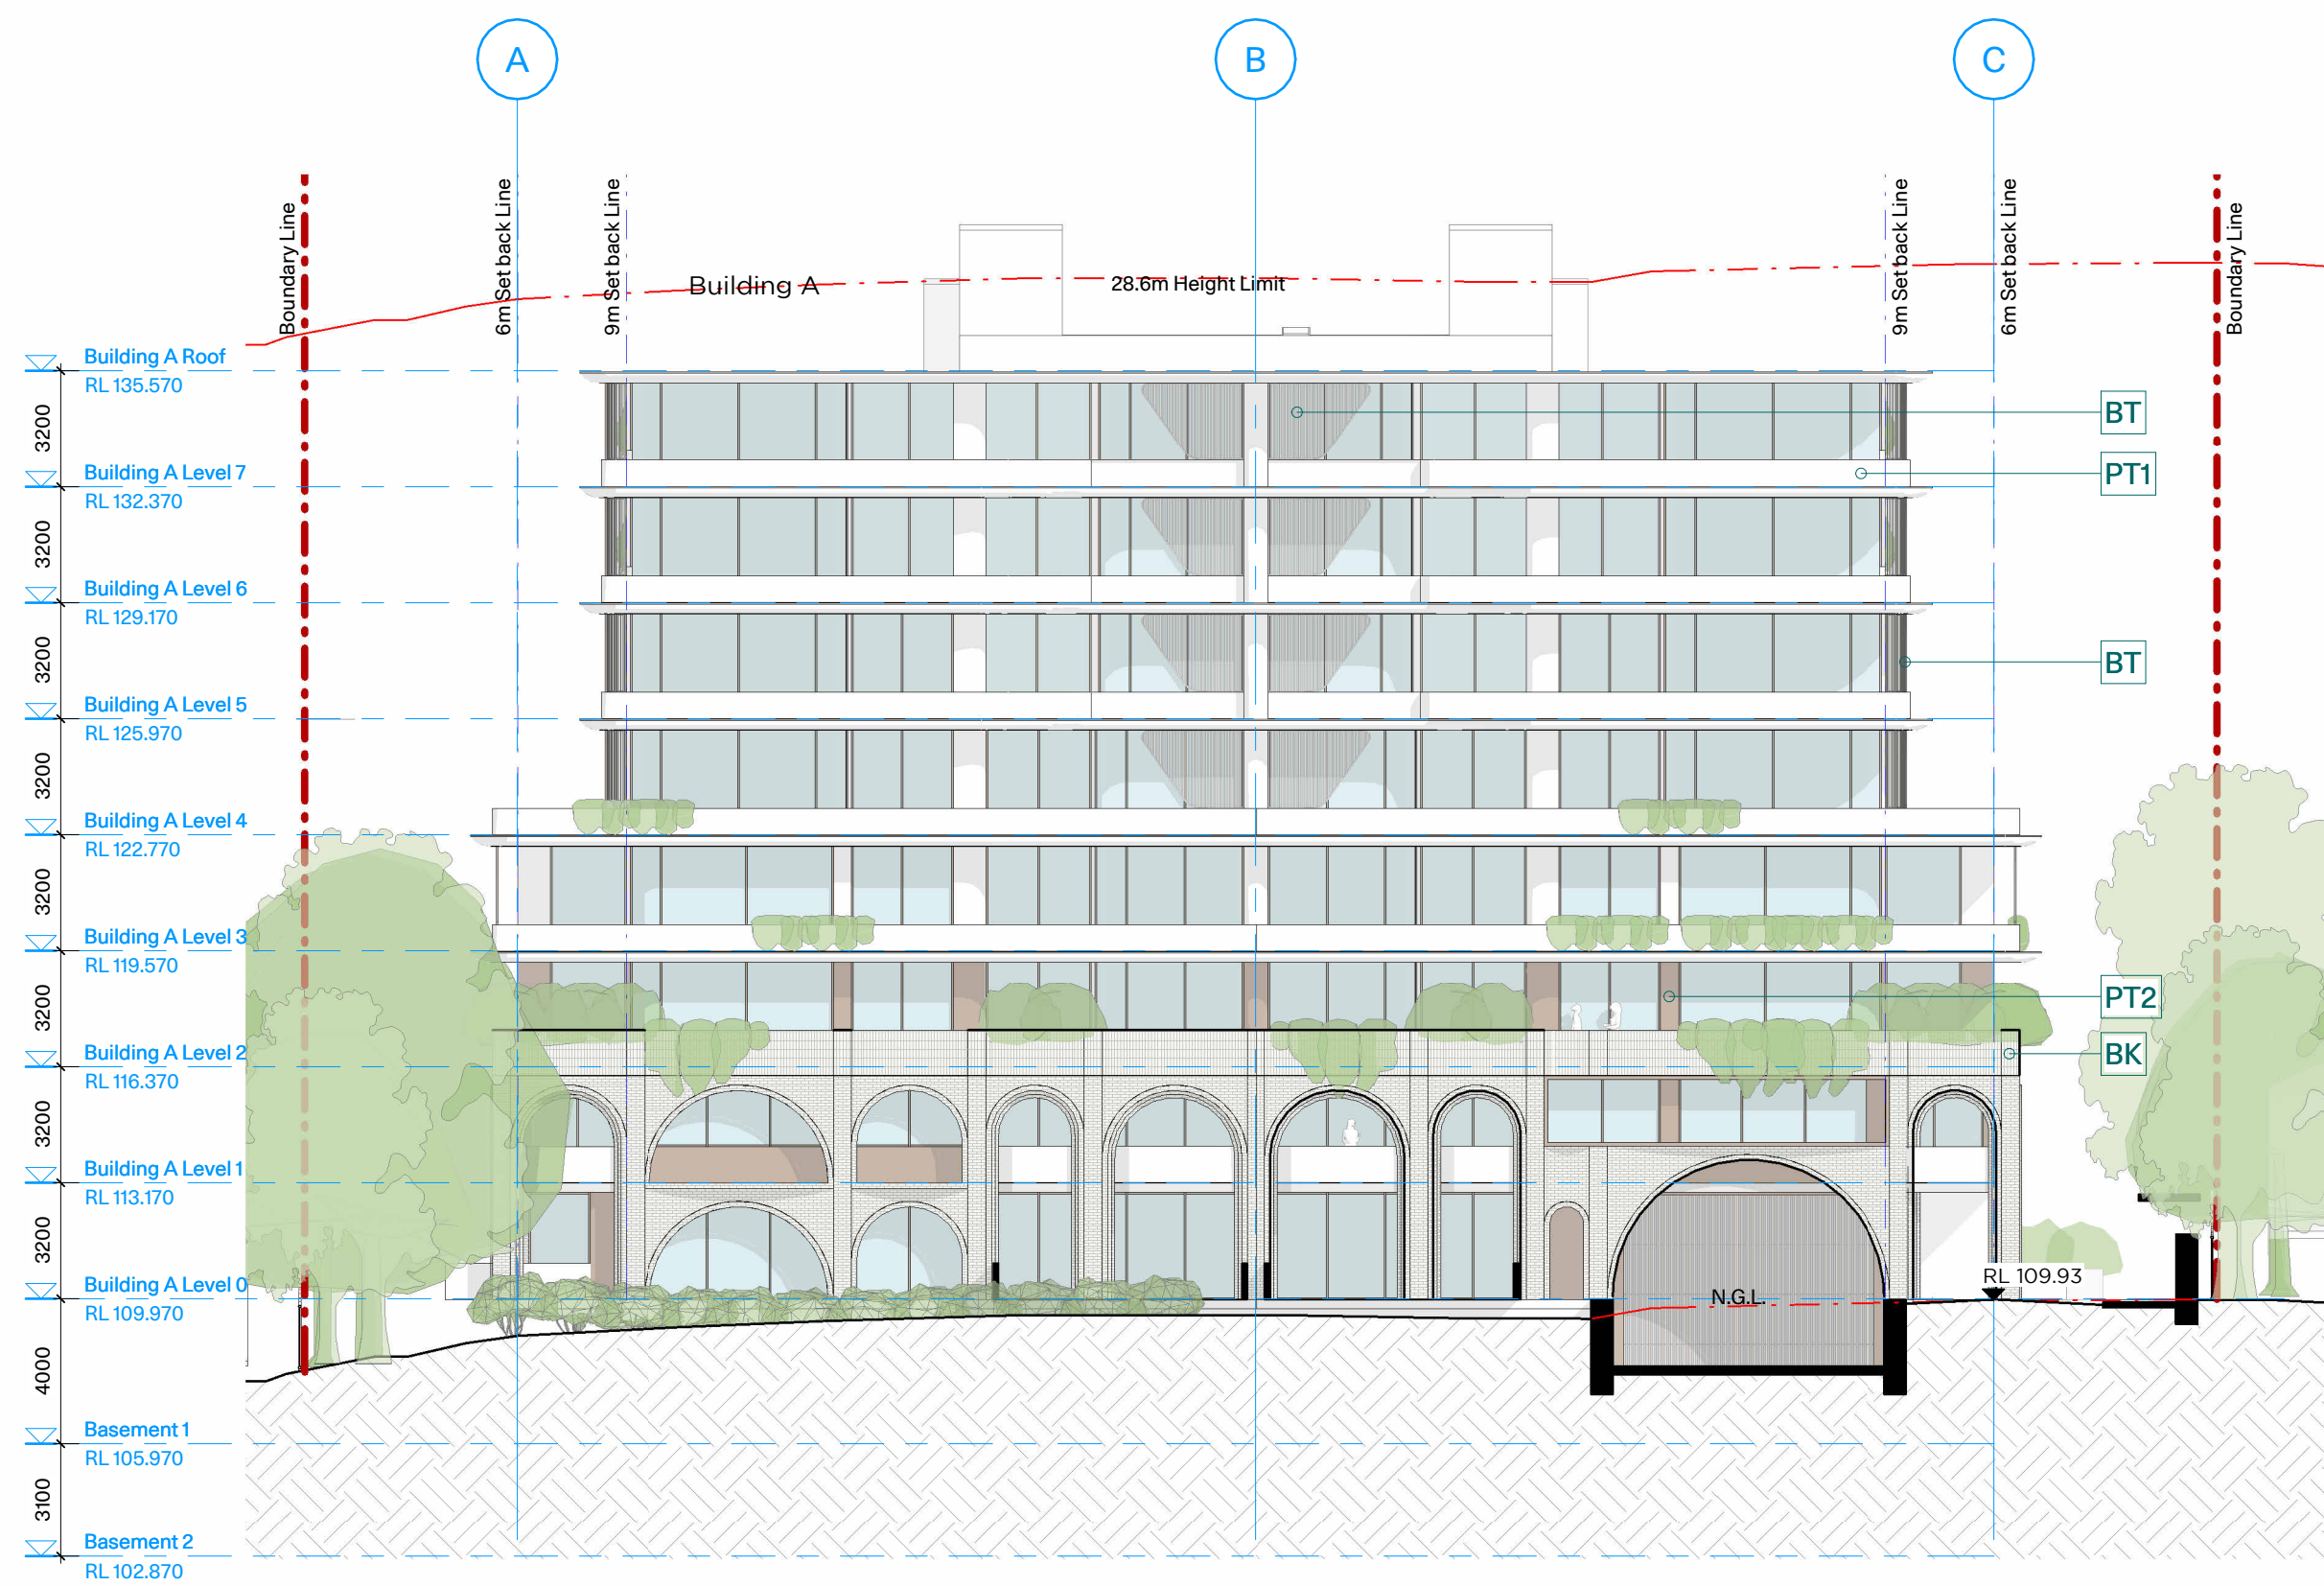

1 Building A North Elevation
1:200



2 Building A South Elevation
1:200

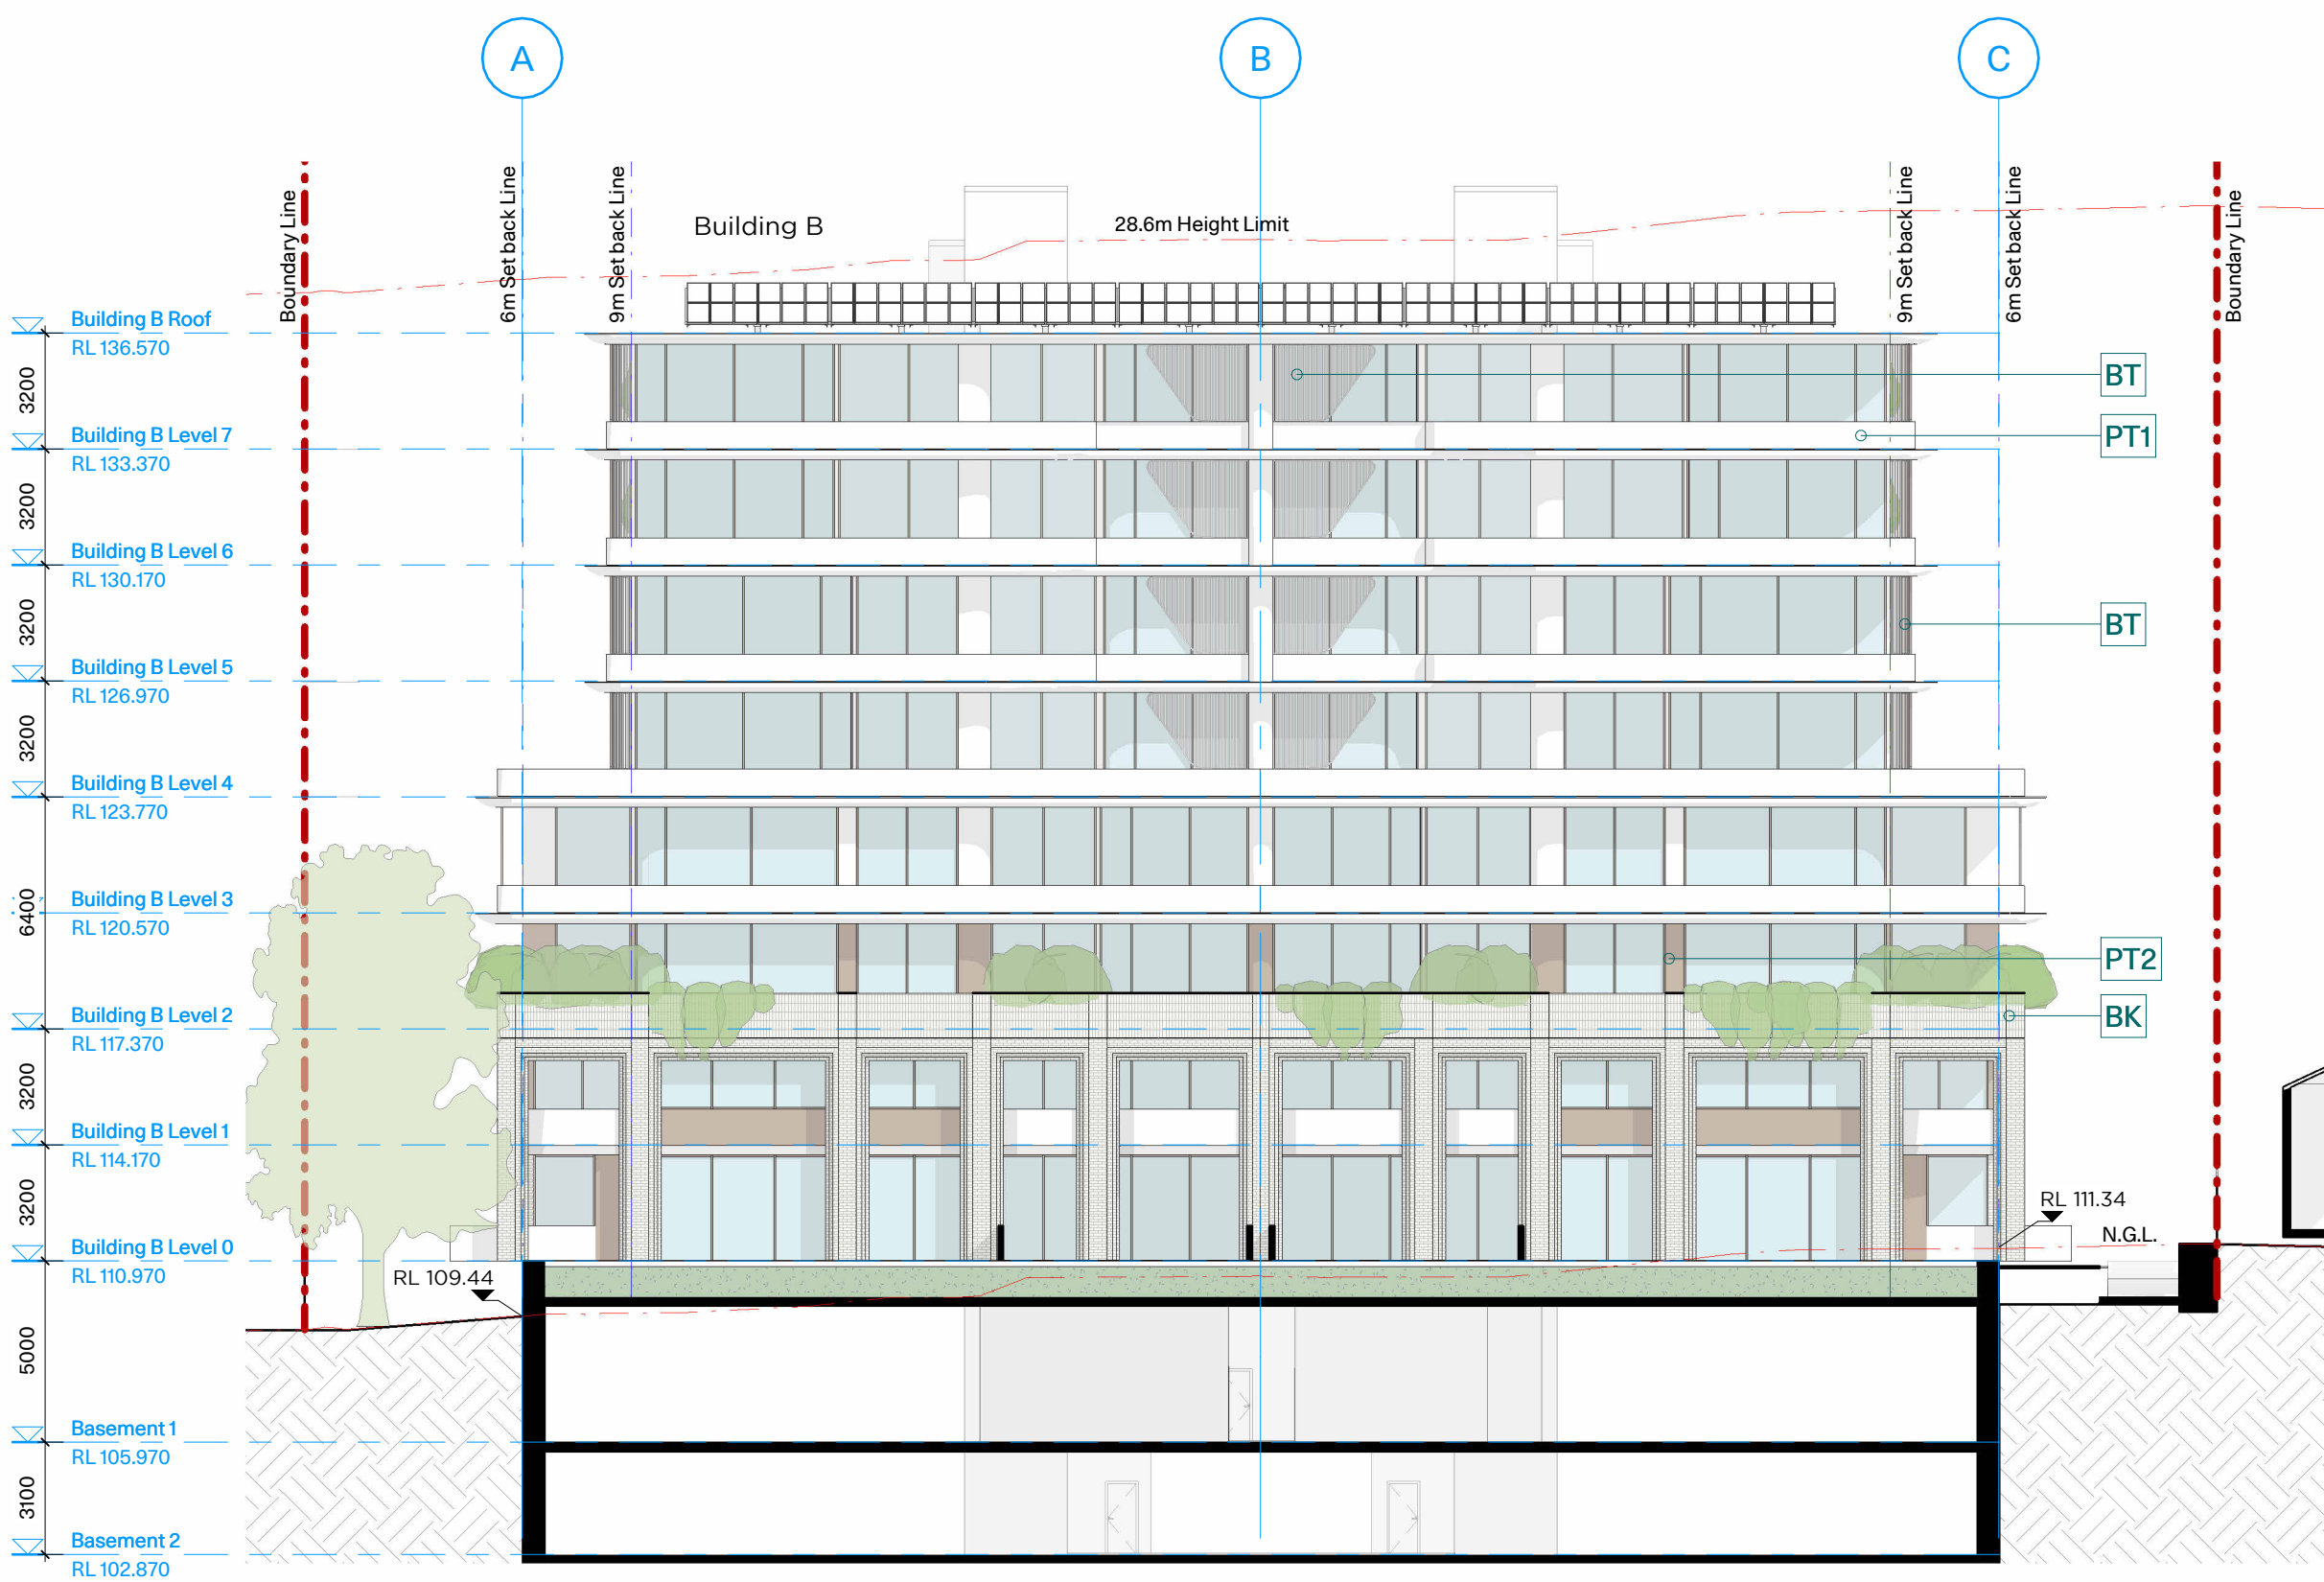


3 Building B North Elevation
1:200



4 Building B South Elevation
1:200

GENERAL NOTES

- All works to comply with National Construction Code, requirements of relevant statutory authorities / local government and relevant Australian Building Standards.
- Drawings are for the purposes of Development Application only (NOT FOR CONSTRUCTION) - further consultant / authority coordination will be required at Construction Certificate stage which may impact on design and planning layout.
- Architectural plans are to be read in conjunction with consultants' drawings, specifications and reports.
- Copyright of design shown hereon is retained by PMDL Architecture and Design and permission is required for any reproduction and publishing.
- Area schedules supplied are approximate only; future allowance for vertical service ducts, structural wall system and consultant input will be required.

 

PMDL

ARCHITECTURE
INTERIORS
MASTERPLANNING

Sydney
Melbourne
Gastong
Hong Kong

pmdl.com.au

PMDL ARCHITECTURE + DESIGN HK (LIMITED)
PMDL ARCHITECTURE + DESIGN PTY LTD ABN 56 062 961 317
NSW NOMINATED ARCHITECTS
CAIO PECULIS 9060 DAVID MORRIS 5865 VICKI VAN DIJK 9476

DO NOT SCALE FROM DRAWING. USE FIGURED DIMENSION ONLY.
CHECK ALL DIMENSIONS ON SITE BEFORE MANUFACTURE OR CONSTRUCTION.

PROJECT
McIntosh and Werona Ave
Residential Development

CLIENT
CPDM Development Partnership &
Management

PROJECT ADDRESS
21-25 McIntosh S. & 55 Werona Ave
Gordon, NSW 2072

SHEET
Buildings A & B North and
South Elevations

PROJECT NO.
3303
SCALE
1:200@ A1

SHEET NO.
REV

DA20.01


B




1 Building C North Elevation
1:200




2 Building C South Elevation
1:200

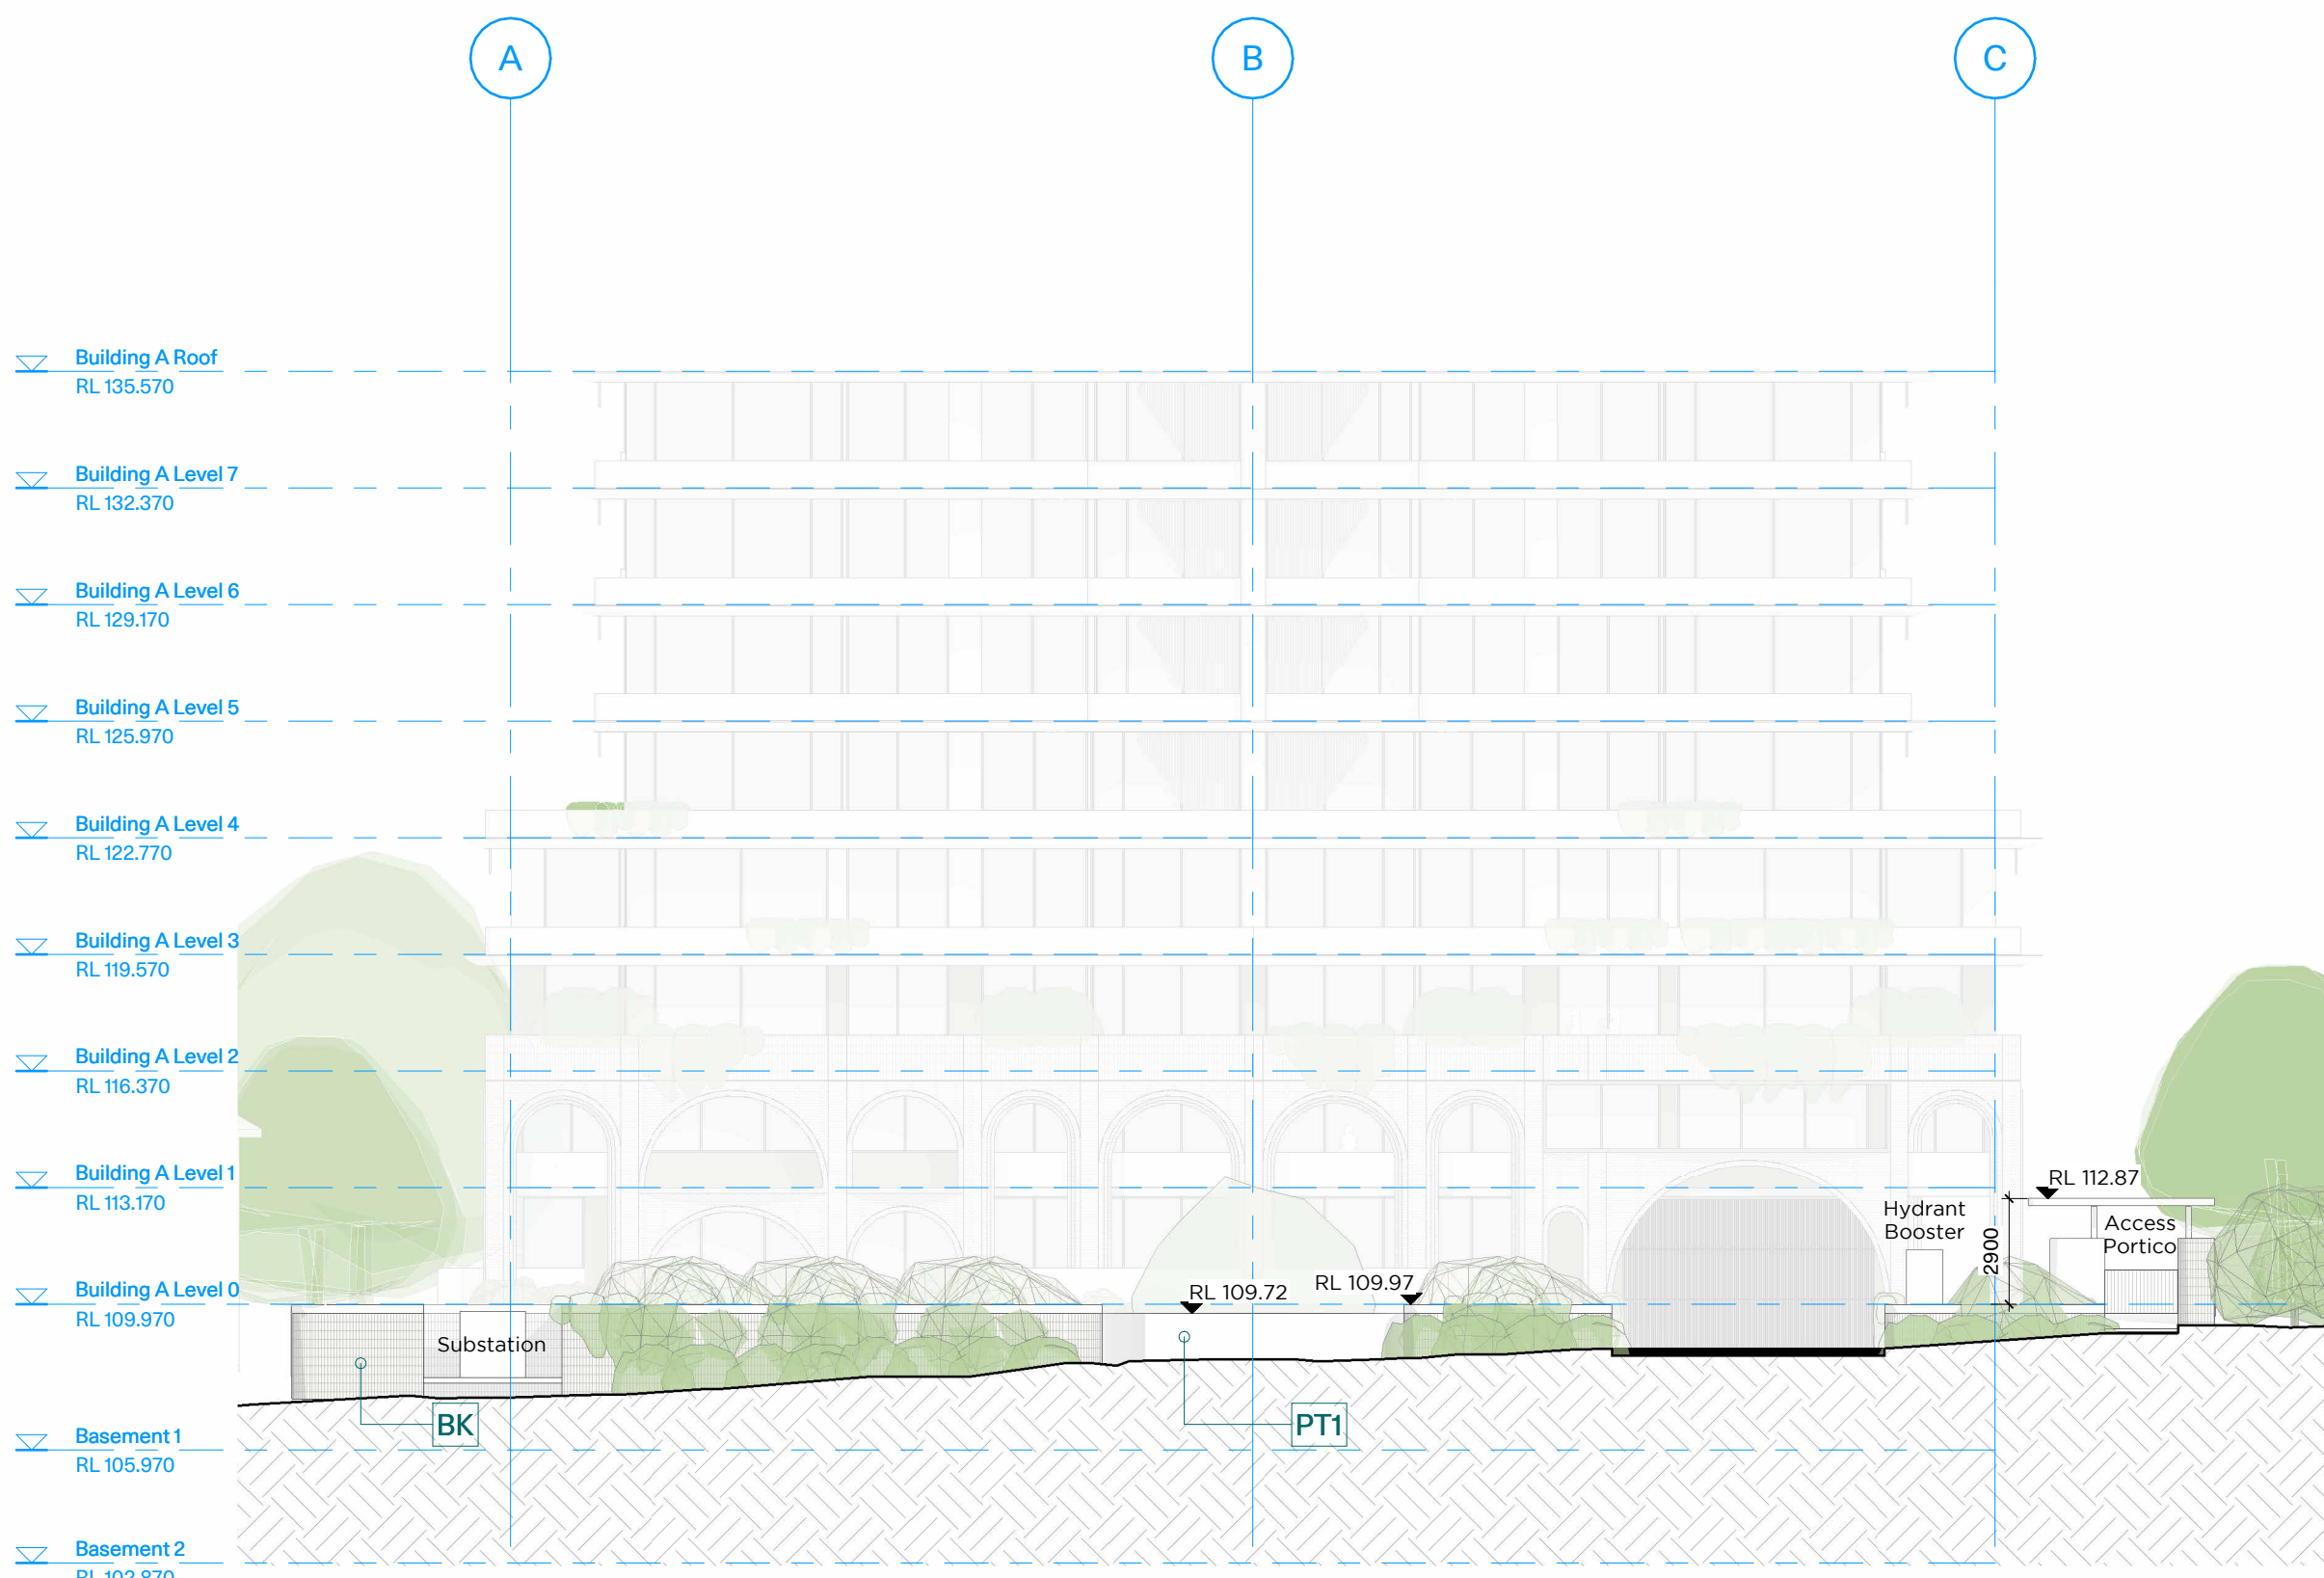

3 Building A Front Fence Elevation
1:200

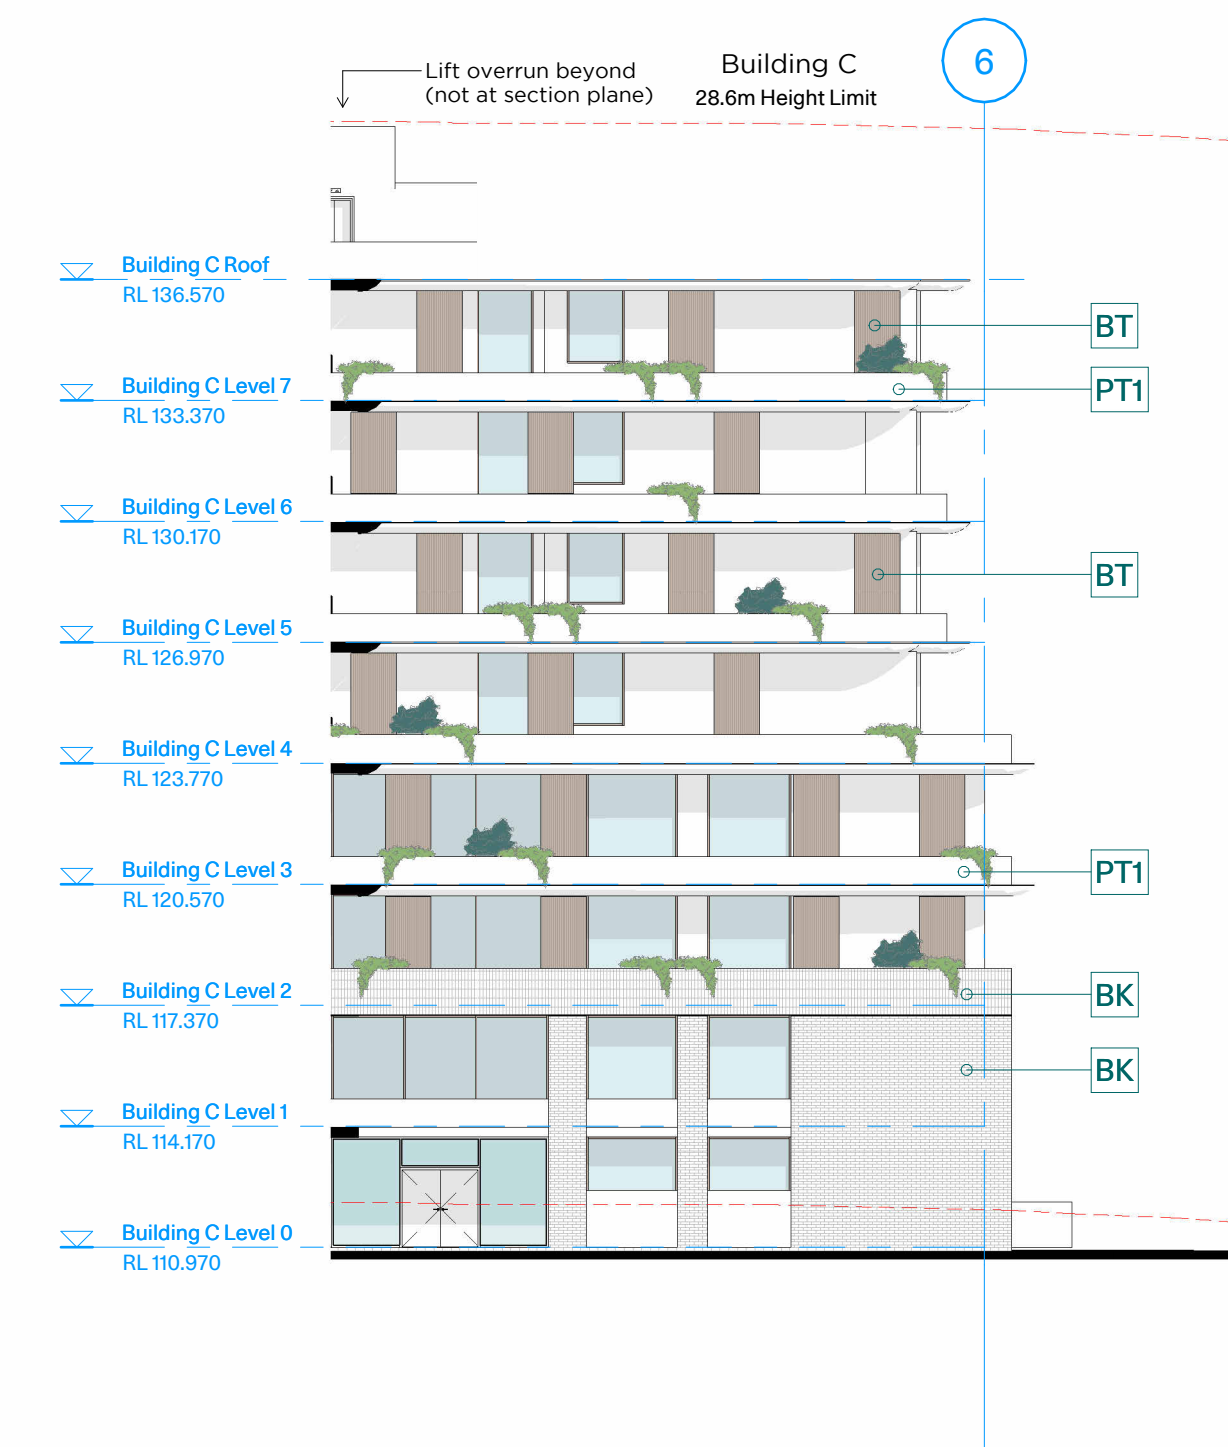

4 Building C East Elevation
1:200

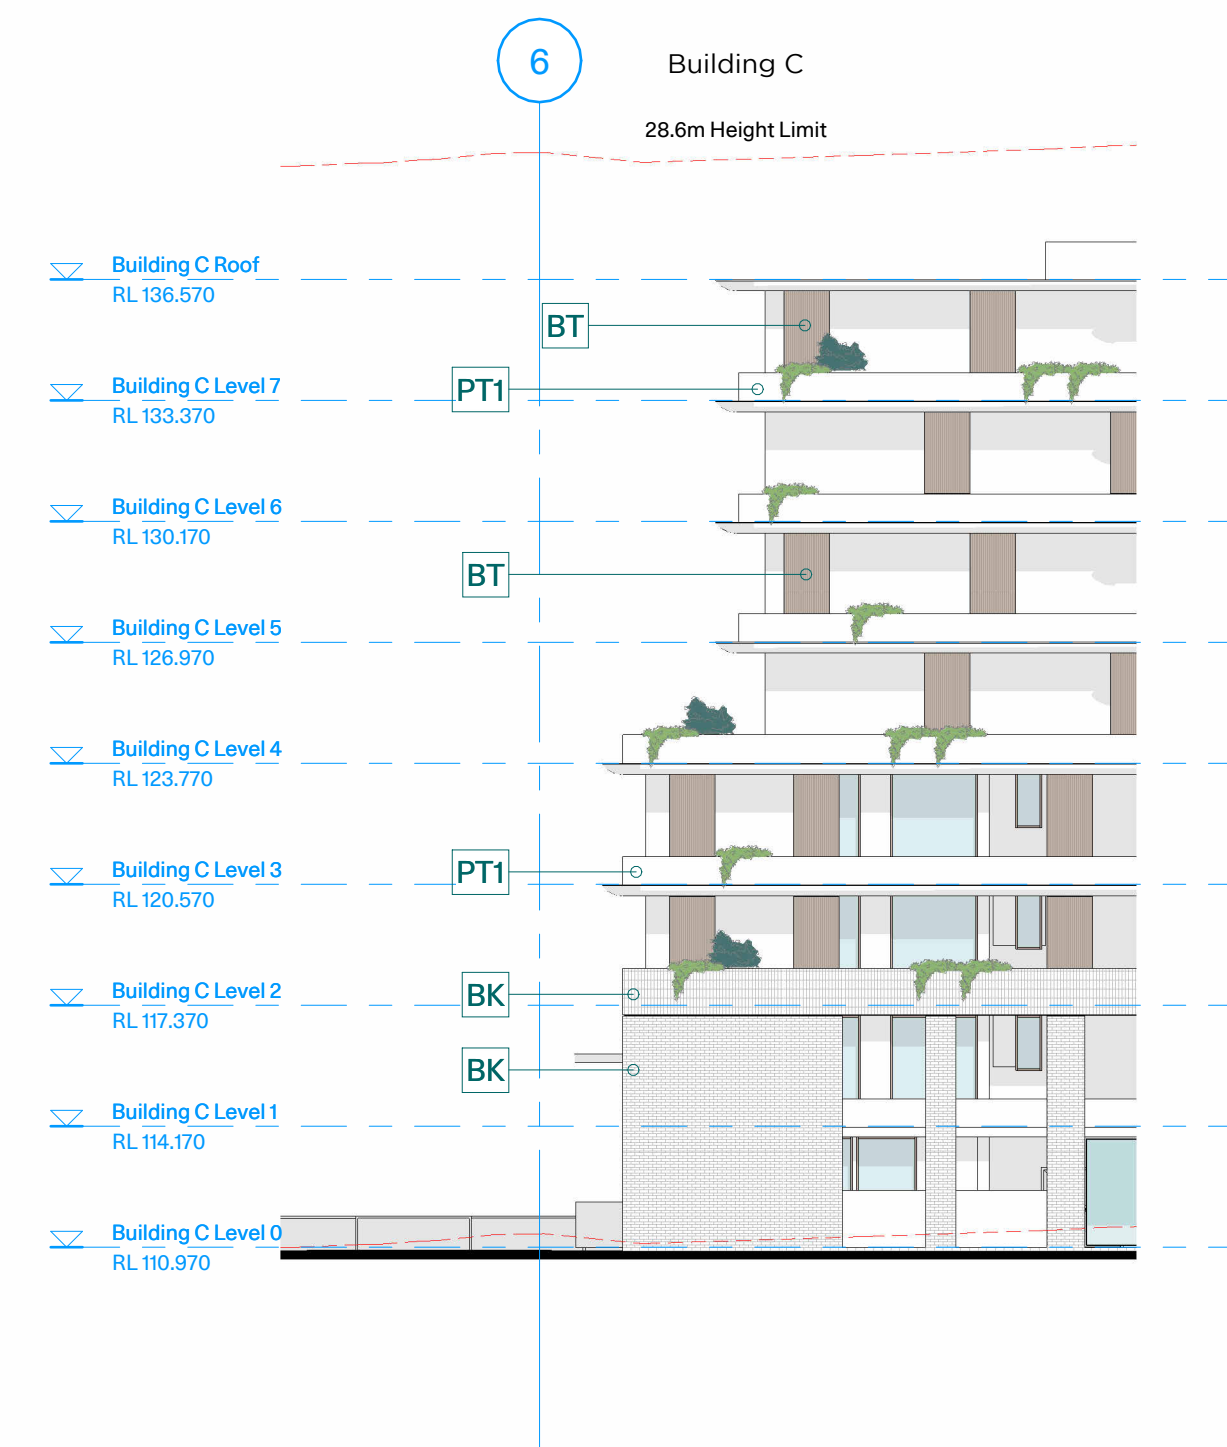

5 Building C West Elevation
1:200

GENERAL NOTES

- All works to comply with National Construction Code, requirements of relevant statutory authorities / local government and relevant Australian Building Standards.
- Drawings are for the purposes of Development Application only (NOT FOR CONSTRUCTION) - further consultant/ authority coordination will be required at Construction Certificate stage which may impact on design and planning layout.
- Architectural plans are to be read in conjunction with consultants' drawings, specifications and reports.
- Copyright of design shown hereon is retained by PMDL Architecture and Design and permission is required for any reproduction and publishing.
- Area schedules supplied are approximate only; future allowance for vertical service ducts, structural wall system and consultant input will be required.

REV.	DATE	DESCRIPTION
C	25/05/27	Issue for SSDA
B	25/05/26	Issue for SSDA
A	25/05/22	Issue for SSDA
PI	25/05/16	Issue for Consultants

PMDL ARCHITECTURE
INTERIORS
MASTERPLANNING

Sydney
Melbourne
Gastung
Hong Kong

pmdl.com.au

PMDL ARCHITECTURE + DESIGN (HK) LIMITED
PMDL ARCHITECTURE + DESIGN PTY LTD ABN 56 082 961 317
NOMINATED ARCHITECTS
CAIO PECULIS 9060 DAVID MORRIS 5865 VICKI VAN DIJK 9476
DO NOT SCALE FROM DRAWING. USE FIGURED DIMENSION ONLY.
CHECK ALL DIMENSIONS ON SITE BEFORE MANUFACTURE OR CONSTRUCTION.

PROJECT	SHEET
McIntosh and Werona Ave Residential Development	Buildings C and Front Fence Elevations
CLIENT	PROJECT NO.
CPDM Development Partnership & Management	3303
PROJECT ADDRESS	SCALE
21-25 McIntosh S. & 55 Werona Ave Gordon, NSW 2072	1:200@ A1
SHEET NO.	REV
DA20.02	C