

00_001	LEGEND SHEET	A
00_002	SITE SURVEY PLAN	A
00_003	DEMOLITION PLAN	A
00_100	OVERALL SITE FENCE PLAN	A
00_101	FENCE PLAN - PART 1	
00_102	FENCE PLAN - PART 2	
00_103	FENCE PLAN - PART 3	
00_104	FENCE PLAN - PART 4	
00_110	FENCE DETAILS - SHEET 01	
00_200	OVERALL SITE MASTERPLAN	A
00_201	SITE / EXTERNAL WORKS PLAN - PART 1	
00_202	SITE / EXTERNAL WORKS PLAN - PART 2	
00_203	SITE / EXTERNAL WORKS PLAN - PART 3	
00_204	SITE / EXTERNAL WORKS PLAN - PART 4	
00_211	SITE / EXTERNAL WORKS DETAILS - SHEET 01	
00_400	BUILDING SETOUT PLAN	
01_001	SLAB SETOUT PLAN - LEVEL 0 - PART 1	
01_002	SLAB SETOUT PLAN - LEVEL 0 - PART 2	
01_003	SLAB SETOUT PLAN - LEVEL 0 - PART 3	
01_011	SLAB SETOUT PLAN - LEVEL 1 - PART 1	
01_012	SLAB SETOUT PLAN - LEVEL 1 - PART 2	
01_013	SLAB SETOUT PLAN - LEVEL 1 - PART 3	
01_021	SLAB SETOUT PLAN - LEVEL 2 - PART 1	
01_022	SLAB SETOUT PLAN - LEVEL 2 - PART 2	
01_023	SLAB SETOUT PLAN - LEVEL 2 - PART 3	
01_031	SLAB SETOUT PLAN - LEVEL 3 - PART 1	
01_032	SLAB SETOUT PLAN - LEVEL 3 - PART 2	
01_033	SLAB SETOUT PLAN - LEVEL 3 - PART 3	
01_101	FLOOR PLAN - LEVEL 0 - PART 1	A
01_102	FLOOR PLAN - LEVEL 0 - PART 2	A
01_103	FLOOR PLAN - LEVEL 0 - PART 3	A
01_111	FLOOR PLAN - LEVEL 1 - PART 1	A
01_112	FLOOR PLAN - LEVEL 1 - PART 2	A
01_113	FLOOR PLAN - LEVEL 1 - PART 3	A
01_121	FLOOR PLAN - LEVEL 2 - PART 1	A
01_122	FLOOR PLAN - LEVEL 2 - PART 2	A
01_123	FLOOR PLAN - LEVEL 2 - PART 3	A
01_131	FLOOR PLAN - LEVEL 3 - PART 1	A
01_132	FLOOR PLAN - LEVEL 3 - PART 2	A
01_133	FLOOR PLAN - LEVEL 3 - PART 3	A
01_141	ROOF PLAN - PART 1	A
01_142	ROOF PLAN - PART 2	A
01_143	ROOF PLAN - PART 3	A
01_201	ELEVATIONS - SHEET 1	A
01_202	ELEVATIONS - SHEET 2	A
01_203	ELEVATIONS - SHEET 3	A
01_211	SECTIONS - SHEET 1	A
01_212	SECTIONS - SHEET 2	A
01_213	SECTIONS - SHEET 3	A
01_214	SECTIONS - SHEET 4	A
01_215	SECTIONS - SHEET 5	A
01_216	SECTIONS - SHEET 6	A
01_217	SECTIONS - SHEET 7	A
01_220	WALL SECTIONS SHEET 1	A
01_221	WALL SECTIONS SHEET 2	A
01_222	WALL SECTIONS SHEET 3	A
01_223	WALL SECTIONS SHEET 4	A
01_224	WALL SECTIONS SHEET 5	A
01_301	REFLECTED CEILING PLAN - LEVEL 0 - PART 1	A
01_302	REFLECTED CEILING PLAN - LEVEL 0 - PART 2	A
01_303	REFLECTED CEILING PLAN - LEVEL 0 - PART 3	A
01_311	REFLECTED CEILING PLAN - LEVEL 1 - PART 1	A
01_312	REFLECTED CEILING PLAN - LEVEL 1 - PART 2	A
01_313	REFLECTED CEILING PLAN - LEVEL 1 - PART 3	A
01_321	REFLECTED CEILING PLAN - LEVEL 2 - PART 1	A
01_322	REFLECTED CEILING PLAN - LEVEL 2 - PART 2	A
01_323	REFLECTED CEILING PLAN - LEVEL 2 - PART 3	A
01_331	REFLECTED CEILING PLAN - LEVEL 3 - PART 1	A
01_332	REFLECTED CEILING PLAN - LEVEL 3 - PART 2	A
01_333	REFLECTED CEILING PLAN - LEVEL 3 - PART 3	A
01_401	FINISHES PLAN - LEVEL 0 - PART 1	A
01_402	FINISHES PLAN - LEVEL 0 - PART 2	A
01_403	FINISHES PLAN - LEVEL 0 - PART 3	A
01_411	FINISHES PLAN - LEVEL 1 - PART 1	A
01_412	FINISHES PLAN - LEVEL 1 - PART 2	A
01_413	FINISHES PLAN - LEVEL 1 - PART 3	A
01_421	FINISHES PLAN - LEVEL 2 - PART 1	A
01_422	FINISHES PLAN - LEVEL 2 - PART 2	A
01_423	FINISHES PLAN - LEVEL 2 - PART 3	A
01_431	FINISHES PLAN - LEVEL 3 - PART 1	A
01_432	FINISHES PLAN - LEVEL 3 - PART 2	A
01_433	FINISHES PLAN - LEVEL 3 - PART 3	A
01_501	FURNITURE PLAN - LEVEL 0 - PART 1	A
01_502	FURNITURE PLAN - LEVEL 0 - PART 2	A
01_503	FURNITURE PLAN - LEVEL 0 - PART 3	A
01_511	FURNITURE PLAN - LEVEL 1 - PART 1	A
01_512	FURNITURE PLAN - LEVEL 1 - PART 2	A
01_513	FURNITURE PLAN - LEVEL 1 - PART 3	A
01_521	FURNITURE PLAN - LEVEL 2 - PART 1	A
01_522	FURNITURE PLAN - LEVEL 2 - PART 2	A
01_523	FURNITURE PLAN - LEVEL 2 - PART 3	A
01_531	FURNITURE PLAN - LEVEL 3 - PART 1	A

01_532	FURNITURE PLAN - LEVEL 3 - PART 2	A
01_533	FURNITURE PLAN - LEVEL 3 - PART 3	A
01_600	FRL PLAN - LEVEL 0	A
01_610	FRL PLAN - LEVEL 1	A
01_620	FRL PLAN - LEVEL 2	A
01_630	FRL PLAN - LEVEL 3	A
01_700	ACOUSTIC REQUIREMENTS - LEVEL 0	A
01_710	ACOUSTIC REQUIREMENTS - LEVEL 1	A
01_720	ACOUSTIC REQUIREMENTS - LEVEL 2	A
01_730	ACOUSTIC REQUIREMENTS - LEVEL 3	A
20_001	FURNITURE SCHEDULE - LEGEND	A
20_002	FURNITURE SCHEDULE - ROOM ALLOCATIONS LEVEL 00	A
20_003	FURNITURE SCHEDULE - ROOM ALLOCATIONS LEVEL 01	A
20_004	FURNITURE SCHEDULE - ROOM ALLOCATIONS LEVEL 02	A
80_001	STANDARD SETOUT DRAWING	A
80_101	TYPICAL LEARNING SPACE - FLOOR PLAN	A
80_102	TYPICAL LEARNING SPACE - INTERNAL ELEVATIONS	A
80_103	TYPICAL LEARNING SPACE - REFLECTED CEILING PLAN	A
80_104	TYPICAL LEARNING SPACE - FINISHES PLAN	A
80_105	TYPICAL LEARNING SPACE - FURNITURE PLAN	A
80_106	COMMUNAL HALL - FLOOR PLAN	A
80_107	COMMUNAL HALL - INTERNAL ELEVATIONS	A
80_108	CANTEEN - FLOOR PLAN	A
80_109	CANTEEN - INTERNAL ELEVATIONS	A
80_110	CANTEEN - INTERNAL ELEVATIONS	A
80_111	CANTEEN - INTERNAL ELEVATIONS	A
80_112	OOSH KITCHEN - FLOOR PLAN	A
80_113	OOSH KITCHEN - INTERNAL ELEVATIONS	A
80_114	STAFF KITCHEN - FLOOR PLAN AND INTERNAL ELEVATION	A
80_151	WET AREA DRAWINGS - SHEET 01 ACC WC/ SHOWER 0.022 & 0.067	A
80_152	WET AREA DRAWINGS - SHEET 02 ACC WC 1.031 & 2.040	A
80_153	WET AREA DRAWINGS - GIRLS WC 0.028	A
80_154	WET AREA DRAWINGS - BOYS WC 0.030	A
80_155	WET AREA DRAWINGS - STAFF WC MALE 0.021	A
80_201	JOINERY DETAILS - SHEET 01	A
80_202	JOINERY DETAILS - SHEET 02	A
80_203	JOINERY DETAILS - SHEET 03	A
80_204	JOINERY DETAILS - SHEET 04	A
80_205	RECEPTION / CLERICAL	A
80_206	LIBRARY RECEPTION	A
80_221	JOINERY SECTION DETAILS - SHEET 01	A
80_251	JOINERY DETAILS 1-2 - SHEET 01	A
80_252	JOINERY SCHEDULE	A
80_301	METALWORK DETAILS - EXTERNAL SCREENS - SUN CONTROL	A
80_302	METALWORK DETAILS - EXTERNAL SCREENS	A
90_001	DOOR SCHEDULE - LEVEL 0	A
90_002	DOOR SCHEDULE - LEVEL 1	A
90_003	DOOR SCHEDULE - LEVEL 2 & LEVEL 3	A
90_101	WINDOW SCHEDULE - SHEET 01	A
90_102	WINDOW SCHEDULE - SHEET 02	A
90_103	LOUVRE SCHEDULE	A
90_201	WALL TYPE DETAILS - SHEET 01	A
90_202	WALL TYPE DETAILS - SHEET 02	A
90_301	STAIR DETAILS - STAIR 01	A
90_302	STAIR DETAILS - STAIR 02	A
90_303	STAIR DETAILS - STAIR 03	A
90_304	STAIR DETAILS - DETAIL SHEET 01	A
91_001	CONSTRUCTION DETAILS - SECTIONS - SHEET 01	A
91_002	CONSTRUCTION DETAILS - SECTIONS - SHEET 02	A
91_003	CONSTRUCTION DETAILS - SECTIONS - SHEET 03	A
91_004	CONSTRUCTION DETAILS - SECTIONS - SHEET 04	A
91_005	CONSTRUCTION DETAILS - SECTIONS - SHEET 05	A



LOCATION PLAN N.T.S.

AMENDMENTS			
REV	BY	DATE	DESCRIPTION
	MW	20.07.18	PROGRESS ISSUE
	MW	10.08.18	PROGRESS ISSUE
	MW	17.08.18	FOR REVIEW
	MW	28.08.18	PROGRESS ISSUE
A	MW	31.08.18	ISSUED FOR TENDER

LEGEND

KEY PLAN



STRUCTURE, CIVIL & HYDRAULIC WOOLACOTTS ENGINEERS T: 02 8203 1500
MECH, ELECT, IT, COMMS & SEC JHA CONSULTING T: 02 9437 1000
BCA GROUP DLA T: 02 8355 3160
LANDSCAPE LORNA HARRISON P/L T: 02 9555 1147

PERUMAL PEDAVOLI ARCHITECT
T: 02 9291 0000
WEB: www.pp-a.com.au
Nominated Architect:
Vince Pedavoli NSW reg No.5045

PERUMAL
PEDAVOLI

ARCHITECTS

PENSHURST PUBLIC SCHOOL
18 Arcadia Street, Penshurst

DRAWING NAME
COVER SHEET, LOCATION PLAN &
DRAWING LIST

CONTRACT NUMBER
SINSW-18-125

1000

				SCALE @ 1:1
DRAWN	CHECKED	VERIFIED	DATE	
Author	Checker	Approver	31 AUGUST 2018	
DRAWING NUMBER				REVISION
PROJECT CODE	DISCIPLINE	PHASE	SERIES NUMBER	
3199-ARC-DD-00_000				A

31/08/2018 6:06:13 PM

ISSUED FOR TENDER

31/08/2018 6:13:04 PM

LEGEND

- AWP1

ACOUSTIC WALL PANEL 25mm
- AWP2

ACOUSTIC WALL PANEL 50mm
- BAL1

BALUSTRADE - TYPE 1
- BAL2

BALUSTRADE - TYPE 2
- BAL3

BALUSTRADE - TYPE 3
- BL

BOLLARD
- BPR1

BICYCLE PARKING RACK - TYPE 1
- BPR2

BICYCLE PARKING RACK - TYPE 2
- BSN

BASIN
- BN-W

BIN WASTE
- CC

CONCRETE COLUMN
- CD

CONCRETE DUST SEAL
- CFC

COMPRESSED FIBRE CEMENT
- CO

CONCRETE
- CP1

CARPET
- CT1

CERAMIC TILE - FLOOR
- CT2

CERAMIC TILE - WALL
- CU1

CEILING UNIT - DROP-IN TILE
- DM

DOOR MAT
- DP1

DOWNPIPE - 100 Ø
- DP2

DOWNPIPE - 150 Ø
- DP2S

DOWNPIPE - 150 Ø WITH SPREADER
- DP3

DOWNPIPE - 225 Ø
- DPT

DISPENSER FOR PAPER TOWEL
- DTP1

DISPENSER FOR TOILET PAPER STUDENT
- DTP2

DISPENSER FOR TOILET PAPER STAFF
- FB1

FACE BRICK - TYPE 1
- FB2

FACE BRICK - TYPE 2
- FC

FIBRE CEMENT LINING
- FD

FOLDING SEAT
- FG

FIXED GLAZING
- FLP

FLAG POLE
- FP

FIXED PANEL
- FW

FLOOR WASTE
- GH

GARDEN HOSE
- GR

GRAB RAIL
- HC

HOOK FOR CLOTHES
- HD

HAND DRYER
- HR1

HAND RAIL - TYPE 1
- HR2

HAND RAIL - TYPE 2
- MC

METAL CAPPING
- MI

MIRROR
- MR1

METAL ROOFING - TYPE 1
- MWC1

METAL WALL CLADDING - TYPE 1
- MWC2

METAL WALL CLADDING - TYPE 2
- P

PAINT
- PB1

PLASTERBOARD - STANDARD 13mm
- PB2

PLASTERBOARD - IMPACT RESISTANT 13mm
- PB3

PLASTERBOARD - FIRE RATED 13mm
- PB4

PLASTERBOARD - FIRE RATED 16mm
- PB5

PLASTERBOARD - PERFORATED
- PB6

PLASTERBOARD - MOISTURE / WATER RESISTANT
- PCP

PRECAST CONCRETE PANEL
- PCM

PERFORATED CORRUGATED METAL
- PLY1

PLYWOOD LINING
- PLY2

PLYWOOD LINING - PERFORATED
- P-PAVE

PAINTED - PAVING
- PVP

PHOTOVOLTAIC PANEL
- R

RENDER
- RF1

INDUSTRIAL SHEET FLOORING
- RF2

ANTI-STATIC VINYL / LINOLEUM
- RWO

RAINWATER OUTLET
- SC

STEEL COLUMN
- SD1

SOAP DISPENSER STUDENT
- SD2

SOAP DISPENSER STAFF
- SF

SOFT FALL
- SH

SHOWER HEAD
- SK1

SKIRTING - VINYL
- SK2

SKIRTING - CERAMIC TILE
- SK3

SKIRTING - TIMBER
- SCB1

SUN CONTROL BLADE - TYPE 1
- SCB2

SUN CONTROL BLADE - TYPE 2
- SCB3

SUN CONTROL BLADE - TYPE 3
- SCB4

SUN CONTROL BLADE - TYPE 4
- SS1

SHADE STRUCTURE - TYPE 1
- SS2

SHADE STRUCTURE - TYPE 2
- STC

STEEL TROWELLED CONCRETE
- TI

TACTILE INDICATOR
- TF1

SPRUNG TIMBER FLOOR
- TFM

TRAFFICABLE MEMBRANE
- TH

TREE HOLE
- WM1

WATERPROOF MEMBRANE - INTERNAL AREAS
- WM2

WATERPROOF MEMBRANE - EXTERNAL AREAS
- WS

WHEEL STOP

WINDOW NUMBER

W0.001-a01

BUILDING LEVEL

WINDOW No.

WINDOW TYPE

LOUVRE NUMBER

L0.001-i01

BUILDING LEVEL

LOUVRE No.

LOUVRE TYPE

DOOR NUMBER

D0.001

BUILDING LEVEL

DOOR No.

JOINERY NUMBER

J0.001-1A

BUILDING LEVEL

JOINERY No.

JOINERY TYPE

WALL TYPE TAG

PCP013200

WALL TYPE

WALL HEIGHT

HEIGHT IS ABOVE FFL

UIS - TO UNDERSIDE OF

ROOF SHEETING OR

STRUCTURE ABOVE

FENCE TYPE TAG

A

FENCE TYPE

GATE NUMBER

G0.001-A

BUILDING LEVEL

GATE No.

GATE TYPE

RELECTED CEILING PLAN_TAG

CL - 3000PB1

CEILING HEIGHT

CEILING MATERIAL

3600 AFL

SETOUT HEIGHT ABOVE FLOOR LEVEL

UNDER SLAB INSULATION

EXTENT OF ROOF INSULATION

AMENDMENTS			
REV	BY	DATE	DESCRIPTION
	MW	20.07.18	PROGRESS ISSUE
	MW	10.08.18	PROGRESS ISSUE
	MW	17.08.18	FOR REVIEW
	MW	28.08.18	PROGRESS ISSUE
A	MW	31.08.18	ISSUED FOR TENDER

LEGEND
FOR MASTER LEGEND OF FF&E CODES SEE DRAWING - 3199-ARC-DD-20-001

KEY PLAN



Education

STRUCTURE, CIVIL & HYDRAULIC WOOLACOTT'S ENGINEERS T: 02 8203 1500	PERUMAL PEDAVOLI ARCHITECTS T: 02 9291 0000 WEB: www.pp-a.com.au Nominated Architect Vince Pedavoli NSW reg No.5045
MECH, ELECT, IT, COMMS & SEC. JHA CONSULTING T: 02 9437 1000	
BCA GROUP PLA T: 02 8355 3160	
LANDSCAPE LORNA HARRISON PL T: 02 9555 1147	STATUTORY PLANNER DON FOX PLANNING PL T: 02 9672 4614

PERUMAL
PEDAVOLI
ARCHITECTS

PENSHURST PUBLIC SCHOOL


18 Arcadia Street, Penshurst

DRAWING NAME

LEGEND SHEET

CONTRACT NUMBER		SCALE 1 : 200 @ A1			
SINSW-18-1257		DRAWN	CHECKED	VERIFIED	DATE
PROJECT NORTH		Author	Checker	Approver	31 AUGUST 2018
		DRAWING NUMBER			REVISION
		PROJECT CODE	DISCIPLINE	PHASE	SERIES NUMBER
		3199-ARC-DD-00_001			A

ISSUED FOR TENDER

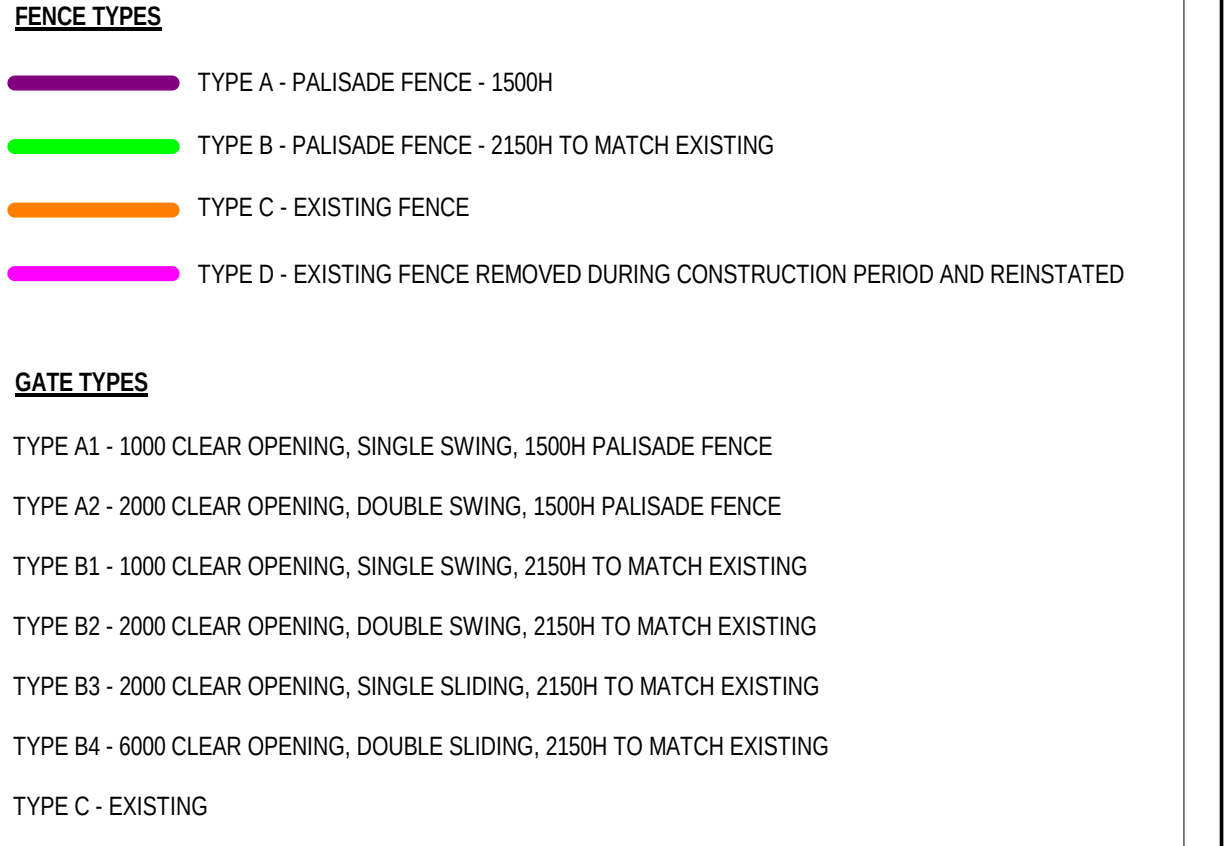


LEGEND



PERUMAL
PEDAVOLI

ARCHITECTS

CONTRACT NUMBER		0 2500 5000 7500 10000 12500 15000												
SINSW-18-1257		SCALE 1 : 250 @ A1												
PROJECT NORTH		<table border="1" style="width: 100%; border-collapse: collapse;"> <tr> <td style="width: 25%; padding: 2px;">DRAWN</td> <td style="width: 25%; padding: 2px;">CHECKED</td> <td style="width: 25%; padding: 2px;">VERIFIED</td> <td style="width: 25%; padding: 2px;">DATE</td> </tr> <tr> <td style="padding: 2px;">Author</td> <td style="padding: 2px;">Checker</td> <td style="padding: 2px;">Approver</td> <td style="padding: 2px;">31 August 2018</td> </tr> </table>					DRAWN	CHECKED	VERIFIED	DATE	Author	Checker	Approver	31 August 2018
DRAWN	CHECKED	VERIFIED	DATE											
Author	Checker	Approver	31 August 2018											
		DRAWING NUMBER			REVISION									
		<table border="1" style="width: 100%; border-collapse: collapse;"> <tr> <td style="width: 25%; padding: 2px;">PROJECT CODE</td> <td style="width: 25%; padding: 2px;">DISCIPLINE</td> <td style="width: 25%; padding: 2px;">PHASE</td> <td style="width: 25%; padding: 2px;">SERIES NUMBER</td> </tr> <tr> <td style="padding: 2px;">3199-ARC-DD-00_100</td> <td style="padding: 2px;"></td> <td style="padding: 2px;"></td> <td style="padding: 2px;">A</td> </tr> </table>			PROJECT CODE	DISCIPLINE	PHASE	SERIES NUMBER	3199-ARC-DD-00_100			A		
PROJECT CODE	DISCIPLINE	PHASE	SERIES NUMBER											
3199-ARC-DD-00_100			A											

 
[illegible]

PERUMAL
PEDAVOLI
ARCHITECTS

	CONTRACT NUMBER SINSW-18-1257		0 2500 5000 7500 10000 12500 25000					SCALE 1 : 250 @ 1 A	
	PROJECT NORTH		DRAWN Author	CHECKED Checker	VERIFIED Approver	DATE 31 AUGUST 2018			
DRAWING NUMBER								REVISION	
PROJECT CODE			DISCIPLINE		PHASE		SERIES NUMBER		
3199-ARC-DD-00			200		A				


ISSUE FOR TENDER

31/08/2018 5:39:57 PM

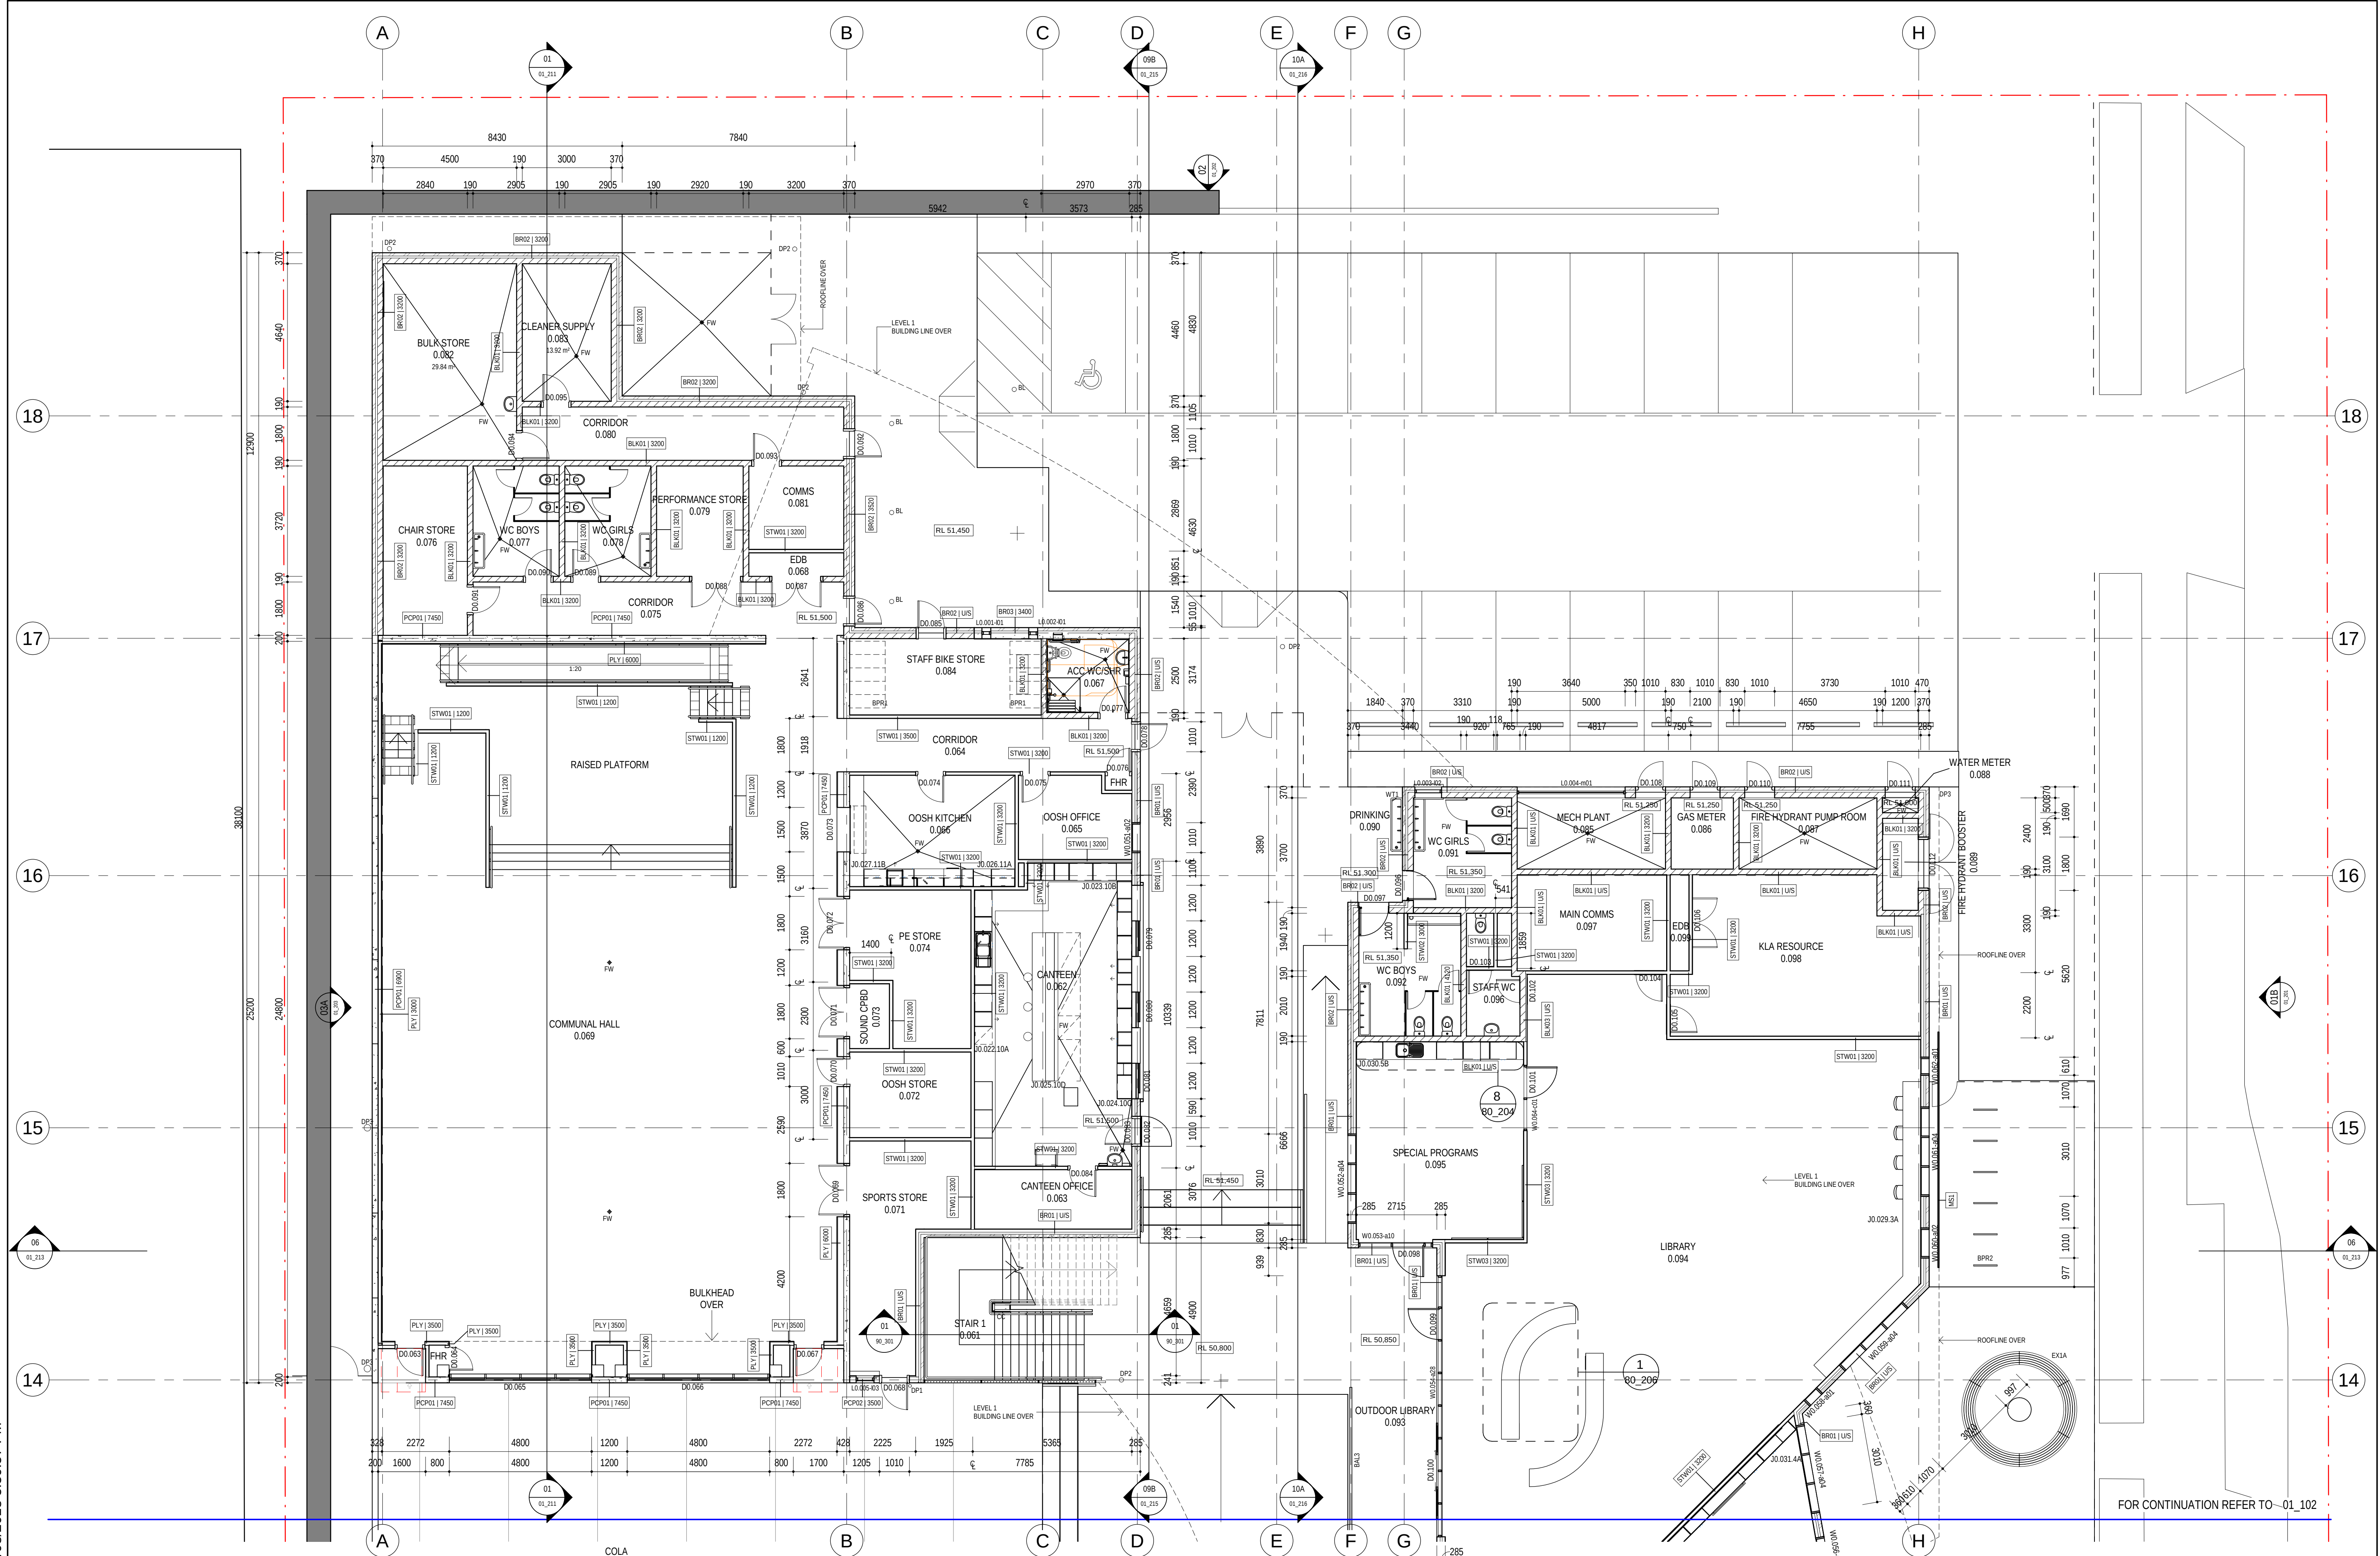

AMENDMENTS			
REV	BY	DATE	DESCRIPTION
MW	20.07.18	PROGRESS ISSUE	
MW	10.08.18	PROGRESS ISSUE	
MW	17.08.18	FOR REVIEW	
MW	28.08.18	PROGRESS ISSUE	
MW	31.08.18	ISSUED FOR TENDER	

LEGEND	
4	3
2	1

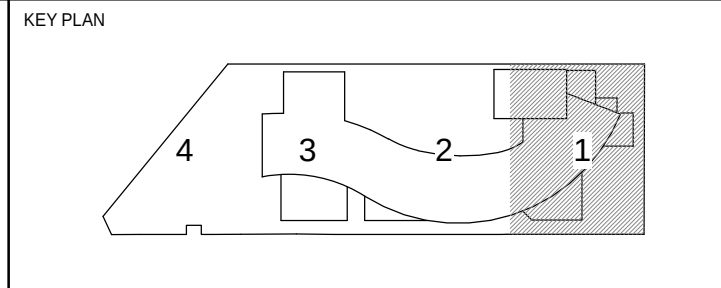

STRUCTURE, CIVIL & HYDRAULIC
WOOLACOTT'S ENGINEERS
T: 02 9291 0000
F: 02 9293 1500
WEB: www.pp-a.com.au
Nominated Architect
Vice President NSW Reg No 5045

PERUMAL PEDAVOLI ARCHITECTS
T: 02 9291 0000
F: 02 9293 1500
WEB: www.pp-a.com.au
Nominated Architect
Vice President NSW Reg No 5045

STATUTORY PLANNER
DON FOX PLANNING P/L
T: 02 9655 1147


PERUMAL
PEDAVOLI
ARCHITECTS

PENSHURST PUBLIC SCHOOL
18 Arcadia Street, Penshurst

DRAWING NAME
FLOOR PLAN - LEVEL 0 - PART 1

CONTRACT NUMBER SINSW-18-1257		0 1000 2000 3000 4000 5000 10000 SCALE 1:100 @ A1				
PROJECT NORTH		DRAWN	CHECKED	VERIFIED	DATE	
		Author	Checker	Approver	31 AUGUST 2018	
		DRAWING NUMBER				REVISION
		PROJECT CODE DISCIPLINE PHASE SERIES NUMBER 3199-ARC-DD-01_101				A

ISSUED FOR TENDER

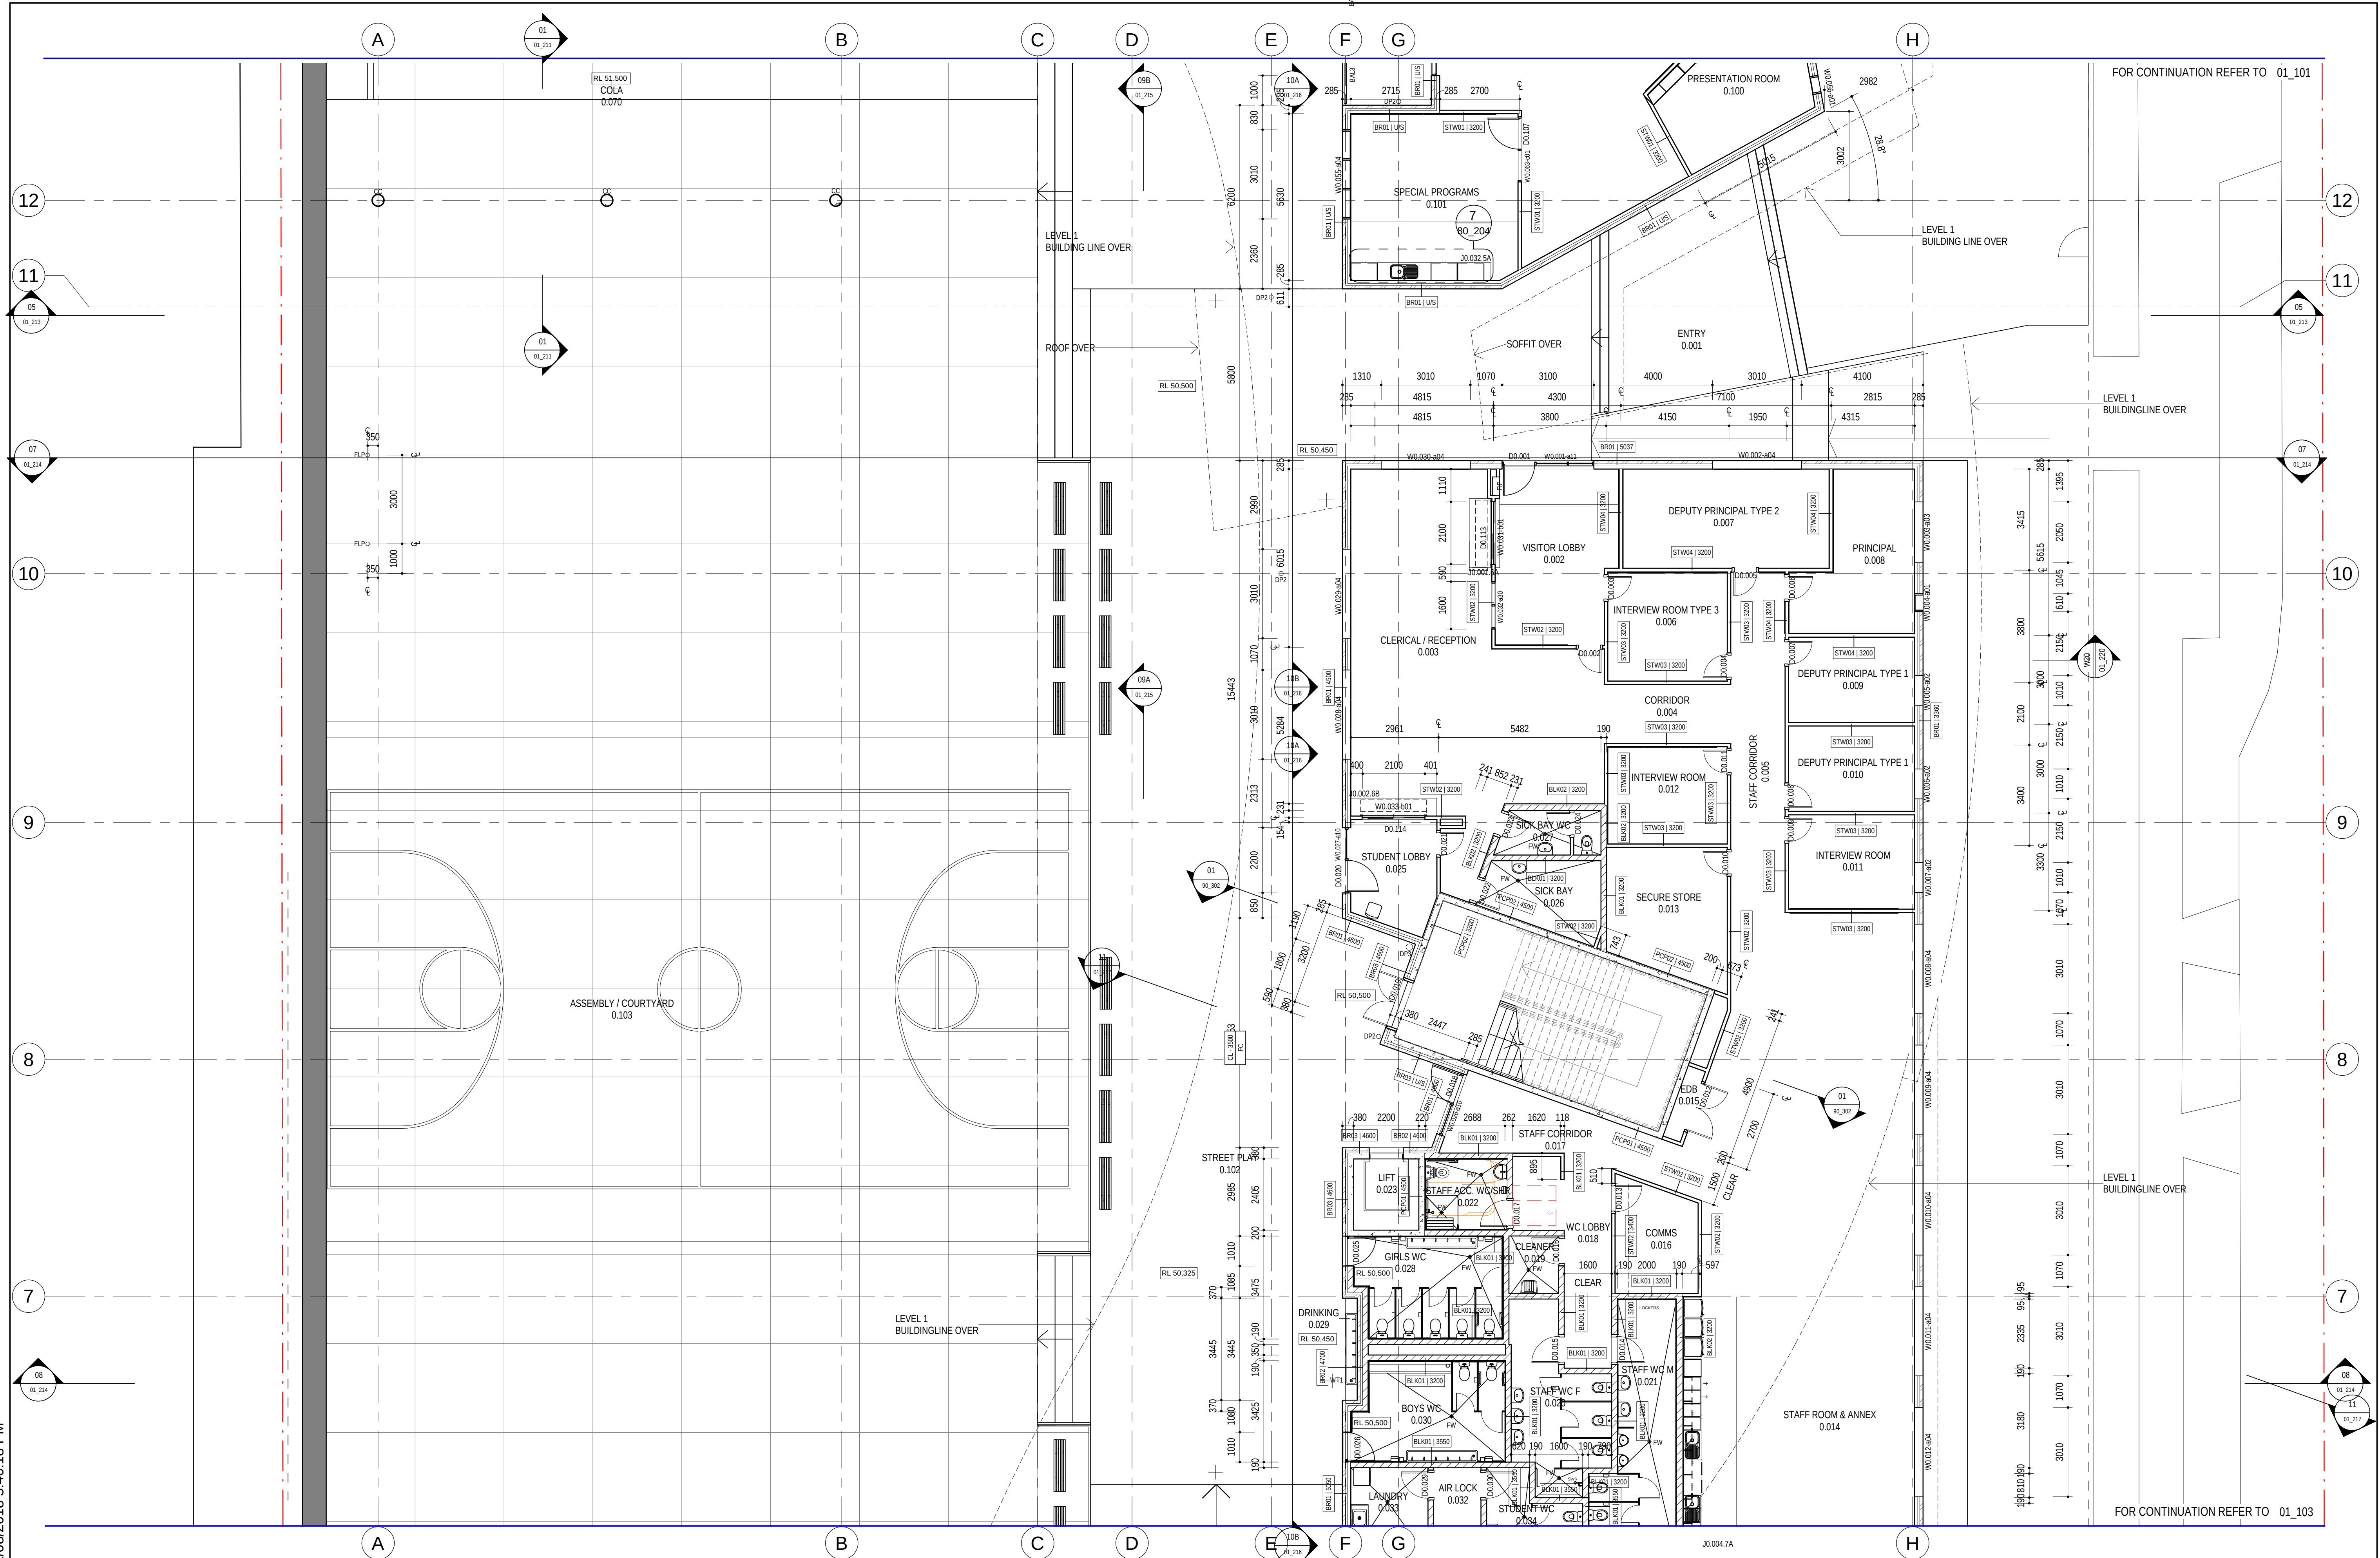

LEGEND




PERUMAL
PEDAVOLI

ARCHITECTS


CONTRACT NUMBER		0 1000 2000 3000 4000 5000 10000			
SINSW-18-1257		SCALE 1 : 100 @ A1			
PROJECT NORTH	DRAWN	CHECKED	VERIFIED	DATE	
	Author	Checker	Approver	31 AUGUST 2018	
	DRAWING NUMBER			REVISION	
	PROJECT CODE	DISCIPLINE	PHASE	SERIES NUMBER	
	3199-ARC-DD-01_102				A

31/08/2018 5:40:36 PM

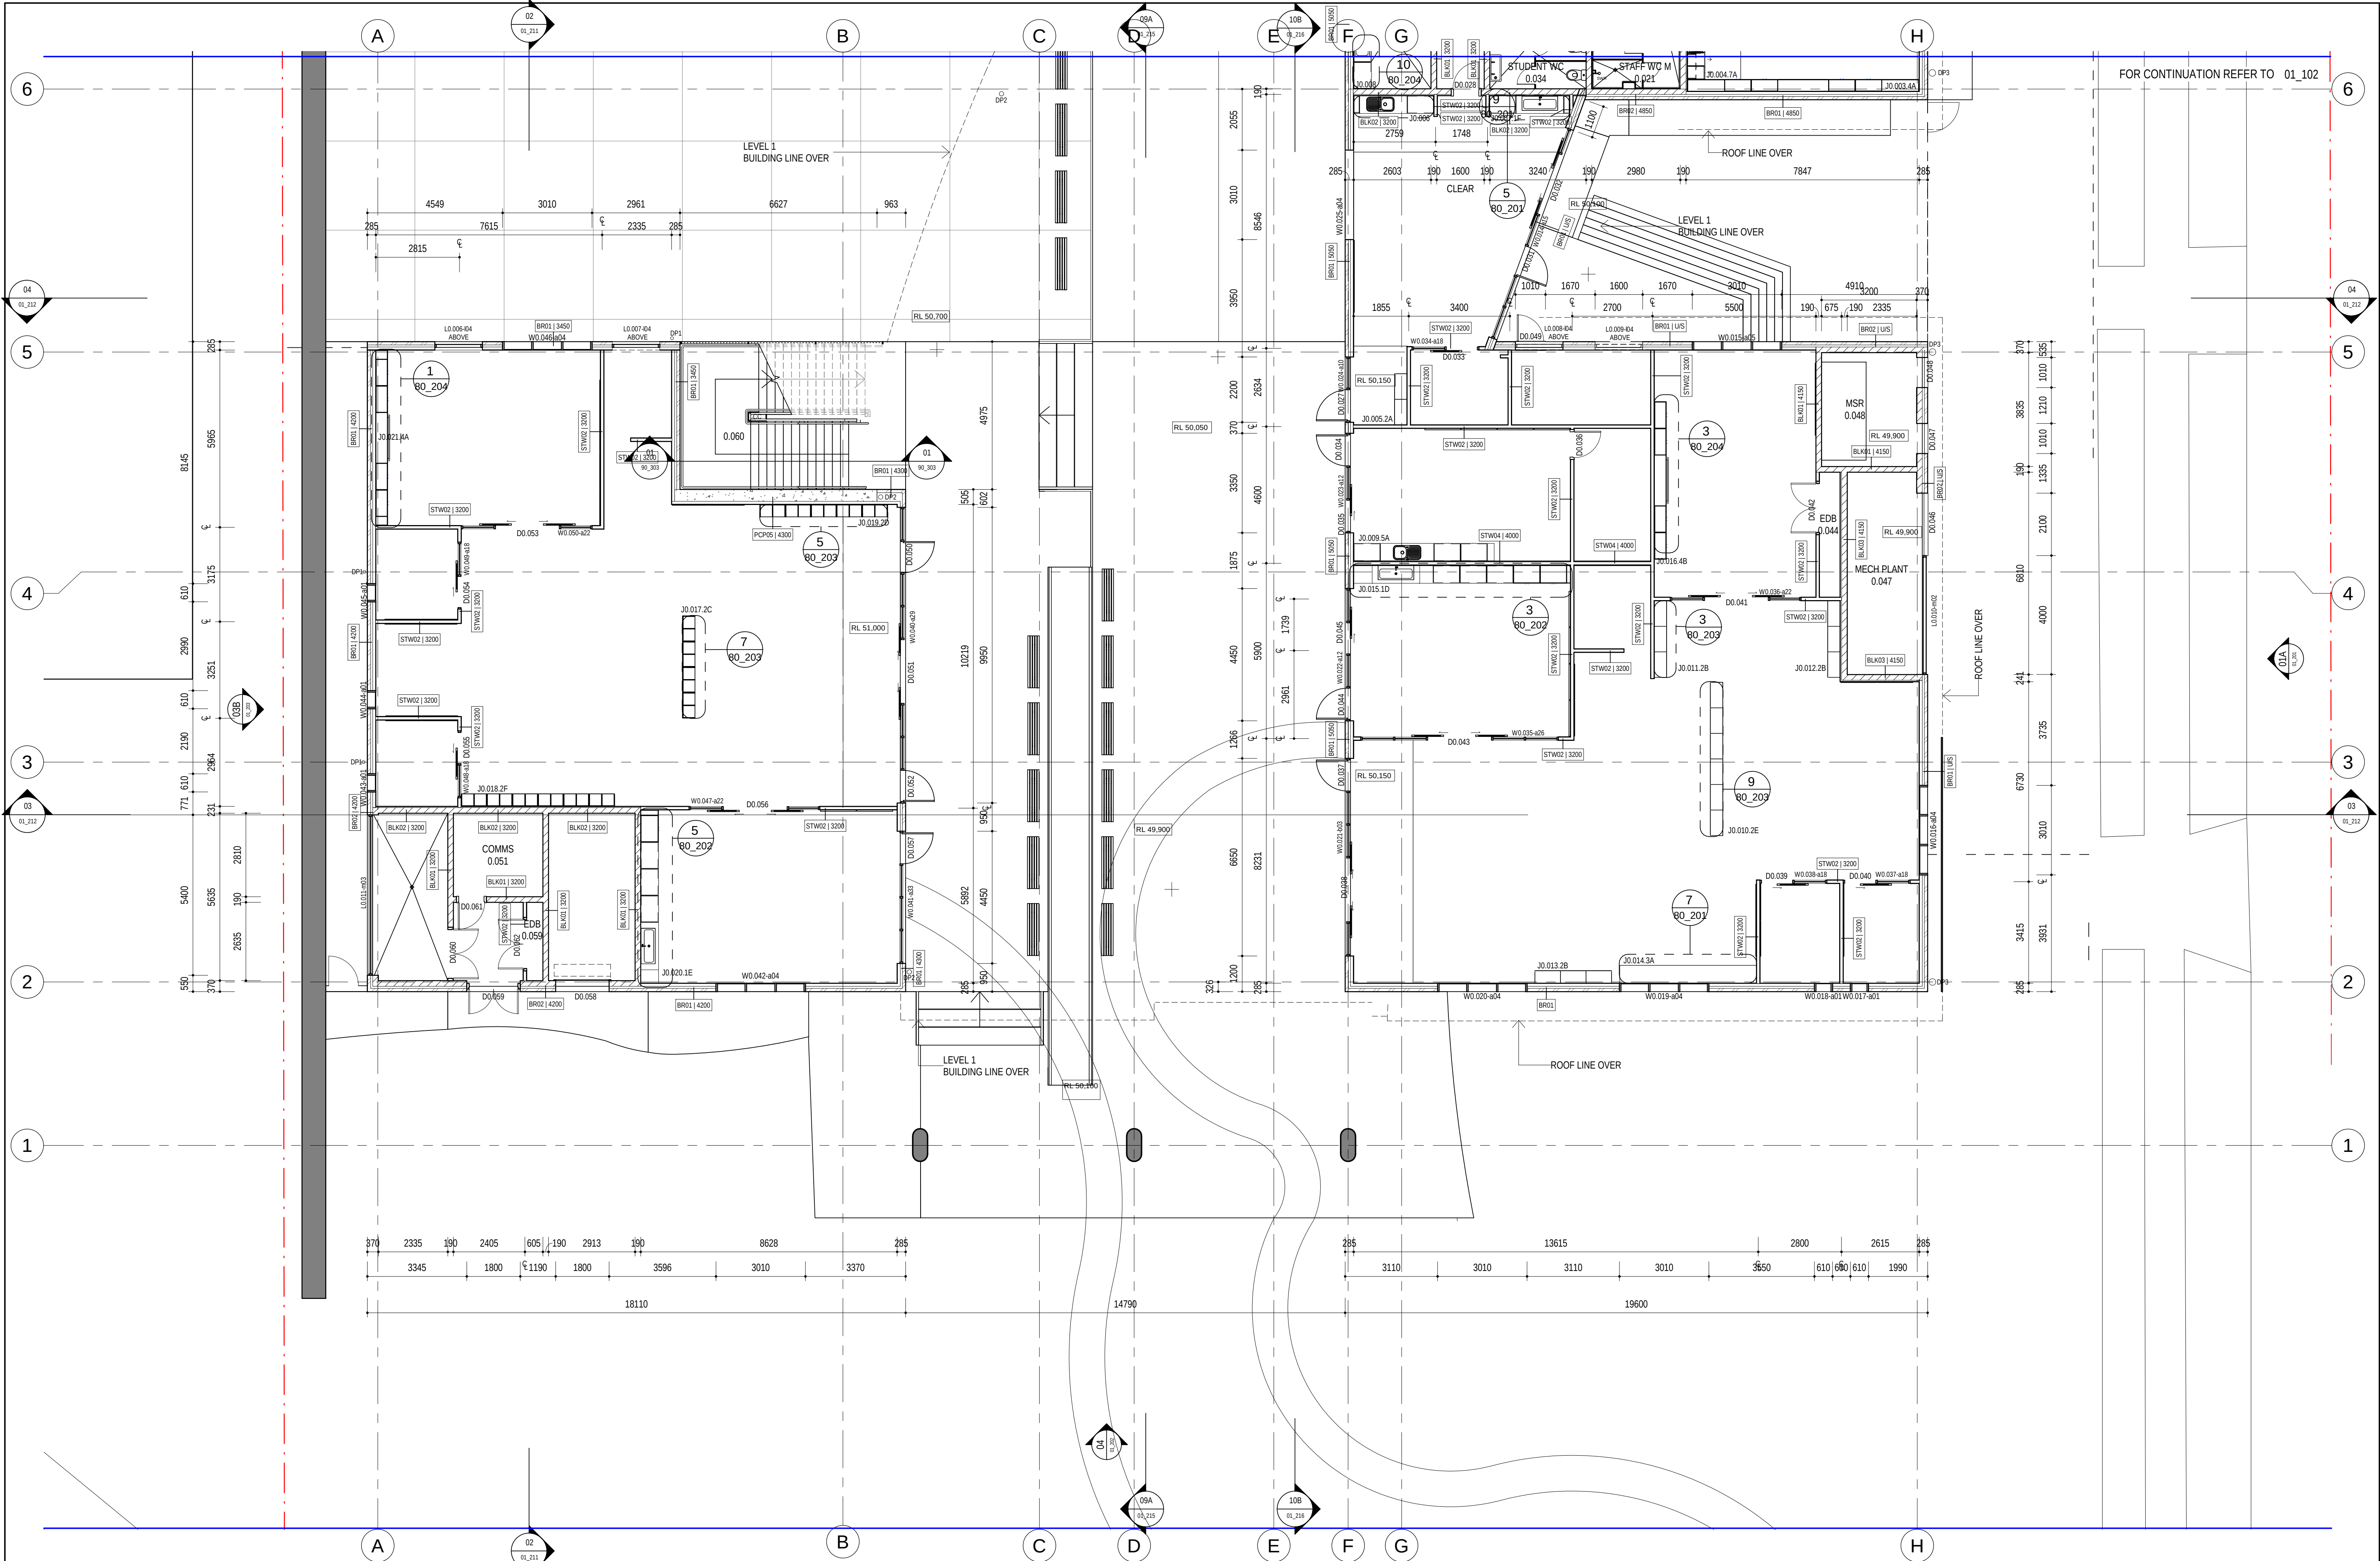

AMENDMENTS			
REV	BY	DATE	DESCRIPTION
MW	20.07.18		PROGRESS ISSUE
MW	10.08.18		PROGRESS ISSUE
MW	17.08.18		FOR REVIEW
MW	28.08.18		PROGRESS ISSUE
A	31.08.18		ISSUED FOR TENDER

LEGEND	
4	1
3	2
2	3
1	4

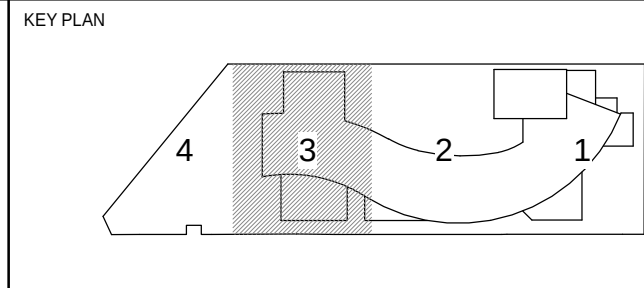

STRUCTURE, CIVIL & HYDRAULIC
WOOLACOTT'S ENGINEERS
T: 02 9291 0000
F: 02 9203 1500
WEB: www.pp-a.com.au
Nominated Architect
Vince Pedavoli NSW Reg No 5045

PERUMAL PEDAVOLI ARCHITECTS
T: 02 9291 0000
F: 02 9203 1500
WEB: www.pp-a.com.au
Nominated Architect
Vince Pedavoli NSW Reg No 5045

STATUTORY PLANNER
DON FOX PLANNING P/L
T: 02 9672 4614

PERUMAL
PEDAVOLI
ARCHITECTS


PENSHURST PUBLIC SCHOOL
18 Arcadia Street, Penshurst

DRAWING NAME
FLOOR PLAN - LEVEL 0 - PART 3

CONTRACT NUMBER SINSW-18-1257		0 1000 2000 3000 4000 5000 10000 SCALE 1:100 @ A1	
PROJECT NORTH		31 AUGUST 2018	
DRAWN		CHECKED	
Author		Checker	
DRAWING NUMBER		APPROVER	
PROJECT CODE		DISCIPLINE	
PHASE		SERIES NUMBER	
3199-ARC-DD-01_103		A	

ISSUED FOR TENDER


3/09/2018 11:31:47 AM

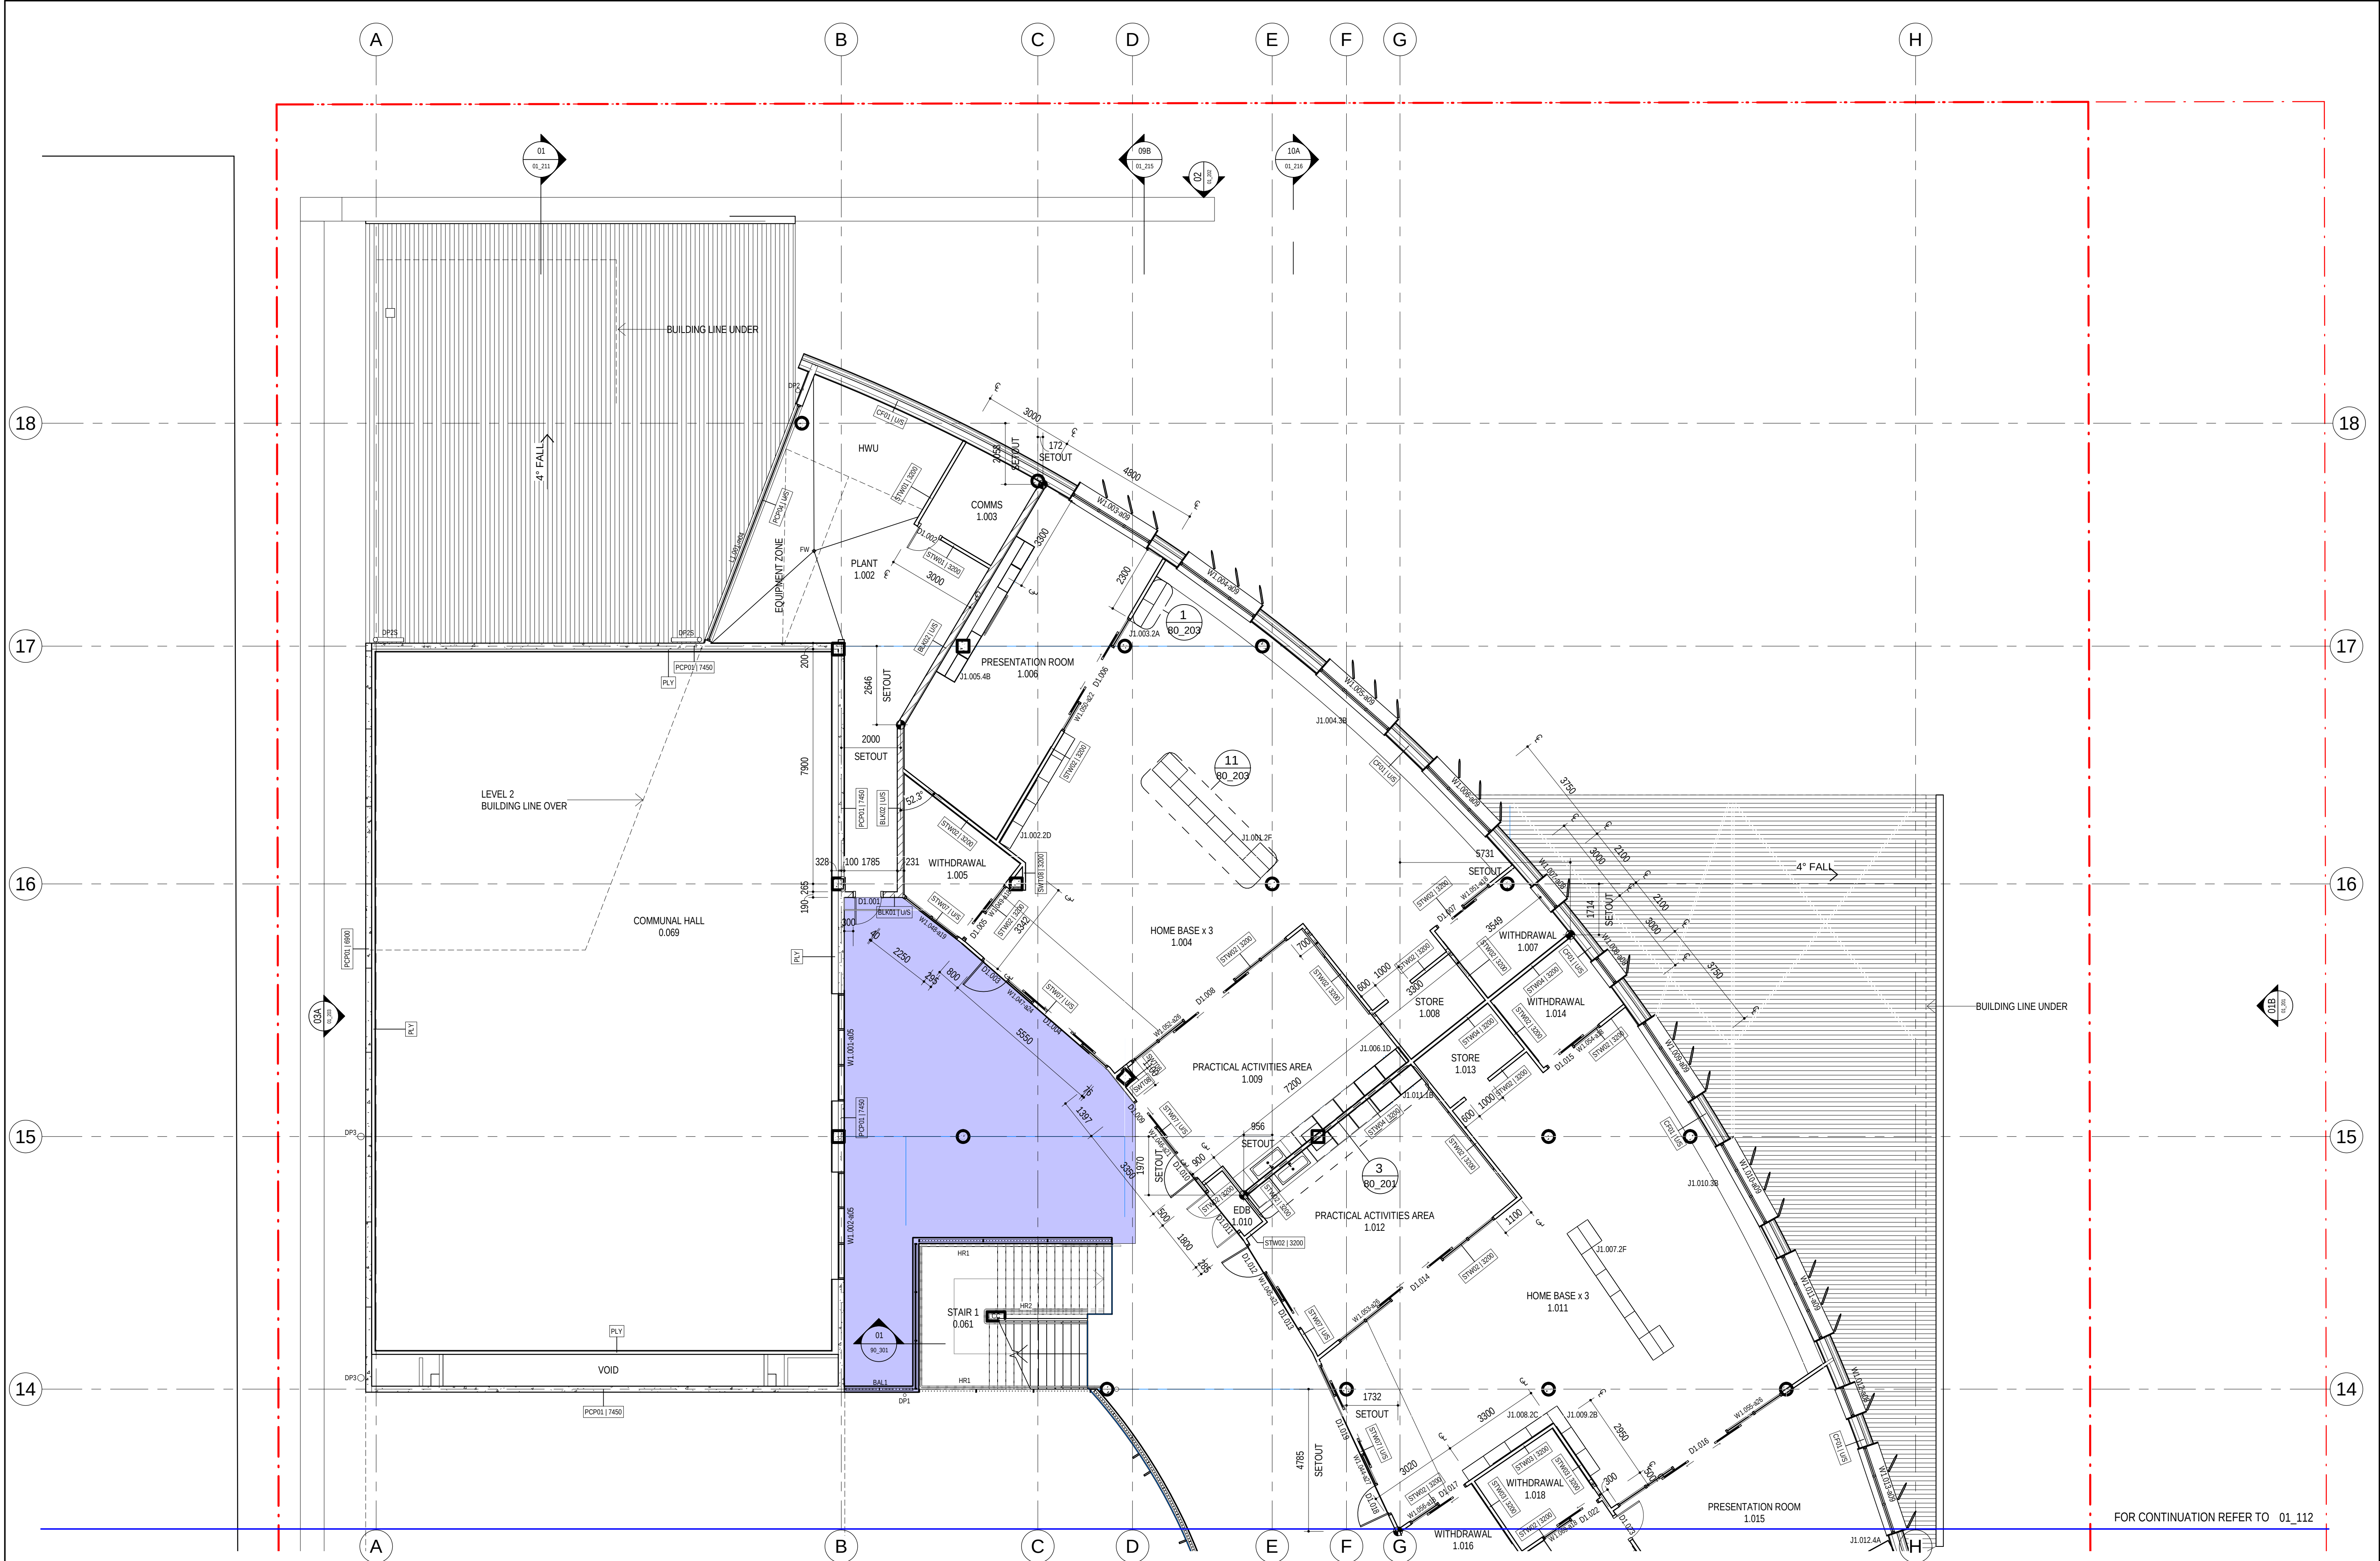

FOR CONTINUATION REFER TO 01_112

AMENDMENTS			
REV	BY	DATE	DESCRIPTION
MW	20.07.18		PROGRESS ISSUE
MW	10.08.18		PROGRESS ISSUE
MW	17.08.18		FOR REVIEW
MW	28.08.18		PROGRESS ISSUE
MW	31.08.18		ISSUED FOR TENDER

LEGEND	
PCPOL 17450	PLY
PCPOL 17450	PCPOL 17450

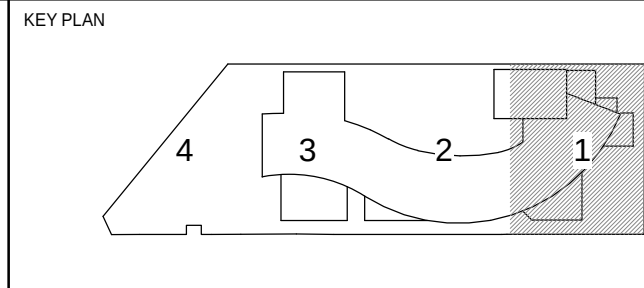

STRUCTURE, CIVIL & HYDRAULIC
WOOLACOTT'S ENGINEERS
T: 02 9291 0000
WEB: www.pp-a.com.au
Nominated Architect
Vince Pedavoli NSW reg No 5045

MECH, ELECT, IT, COMMS & SEC.
JHA CONSULTING
T: 02 9437 1000

BCA
GROUP P/LA
T: 02 8355 3160

LANDSCAPE
LORNA HARRISON P/L
T: 02 9655 1147

PERUMAL PEDAVOLI ARCHITECTS
T: 02 9291 0000
WEB: www.pp-a.com.au
Nominated Architect
Vince Pedavoli NSW reg No 5045

STATUTORY PLANNER
DON FOX PLANNING P/L
T: 02 9673 4614

PERUMAL
PEDAVOLI
ARCHITECTS

PENSHURST PUBLIC SCHOOL
18 Arcadia Street, Penshurst

DRAWING NAME
FLOOR PLAN - LEVEL 1 - PART 1

CONTRACT NUMBER		0 1000 2000 3000 4000 5000 6000					SCALE 1 : 100 @ A1
SINSW-18-1257							
PROJECT NORTH	DRAWN	CHECKED	VERIFIED	DATE			
	Author	Checker	Approver	31 AUGUST 2018			
	DRAWING NUMBER			REVISION			
	3199-ARC-DD-01_111			A			
PROJECT CODE		DISCIPLINE	PHASE	SERIES NUMBER			

ISSUED FOR TENDER


3/09/2018 11:32:03 AM



AMENDMENTS			
REV	BY	DATE	DESCRIPTION
MW	20.07.18		PROGRESS ISSUE
MW	10.08.18		PROGRESS ISSUE
MW	17.08.18		FOR REVIEW
MW	28.08.18		PROGRESS ISSUE
A	31.08.18		ISSUED FOR TENDER

LEGEND	

KEY PLAN	

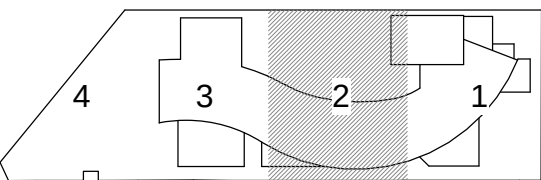


STRUCTURE, CIVIL & HYDRAULIC WOOLACOTT'S ENGINEERS T: 02 9291 0000 F: 02 9203 1500 WEB: www.pp-a.com.au Nominated Architect Vince Pedavoli NSW reg No 5045	PERUMAL PEDAVOLI ARCHITECTS T: 02 9291 0000 F: 02 9203 1500 WEB: www.pp-a.com.au Nominated Architect Vince Pedavoli NSW reg No 5045
MECH, ELECT, IT, COMMS & SEC. JHA CONSULTING T: 02 9437 1000	STATUTORY PLANNER DON FOX PLANNING PT T: 02 9673 4014
BCA GROUP P/L T: 02 8355 3160	
LANDSCAPE LORNA HARRISON PL T: 02 9655 1147	

PERUMAL PEDAVOLI ARCHITECTS

PENSHURST PUBLIC SCHOOL 18 Arcadia Street, Penshurst
DRAWING NAME FLOOR PLAN - LEVEL 1 - PART 2

CONTRACT NUMBER SINSW-18-1257	0 1000 2000 3000 4000 5000 10000 SCALE 1:100 @ A1
PROJECT NORTH	DRAWN CHECKED VERIFIED DATE Author Checker Approver 31 AUGUST 2018
DRAWING NUMBER 3199-ARC-DD-01_112	REVISION A

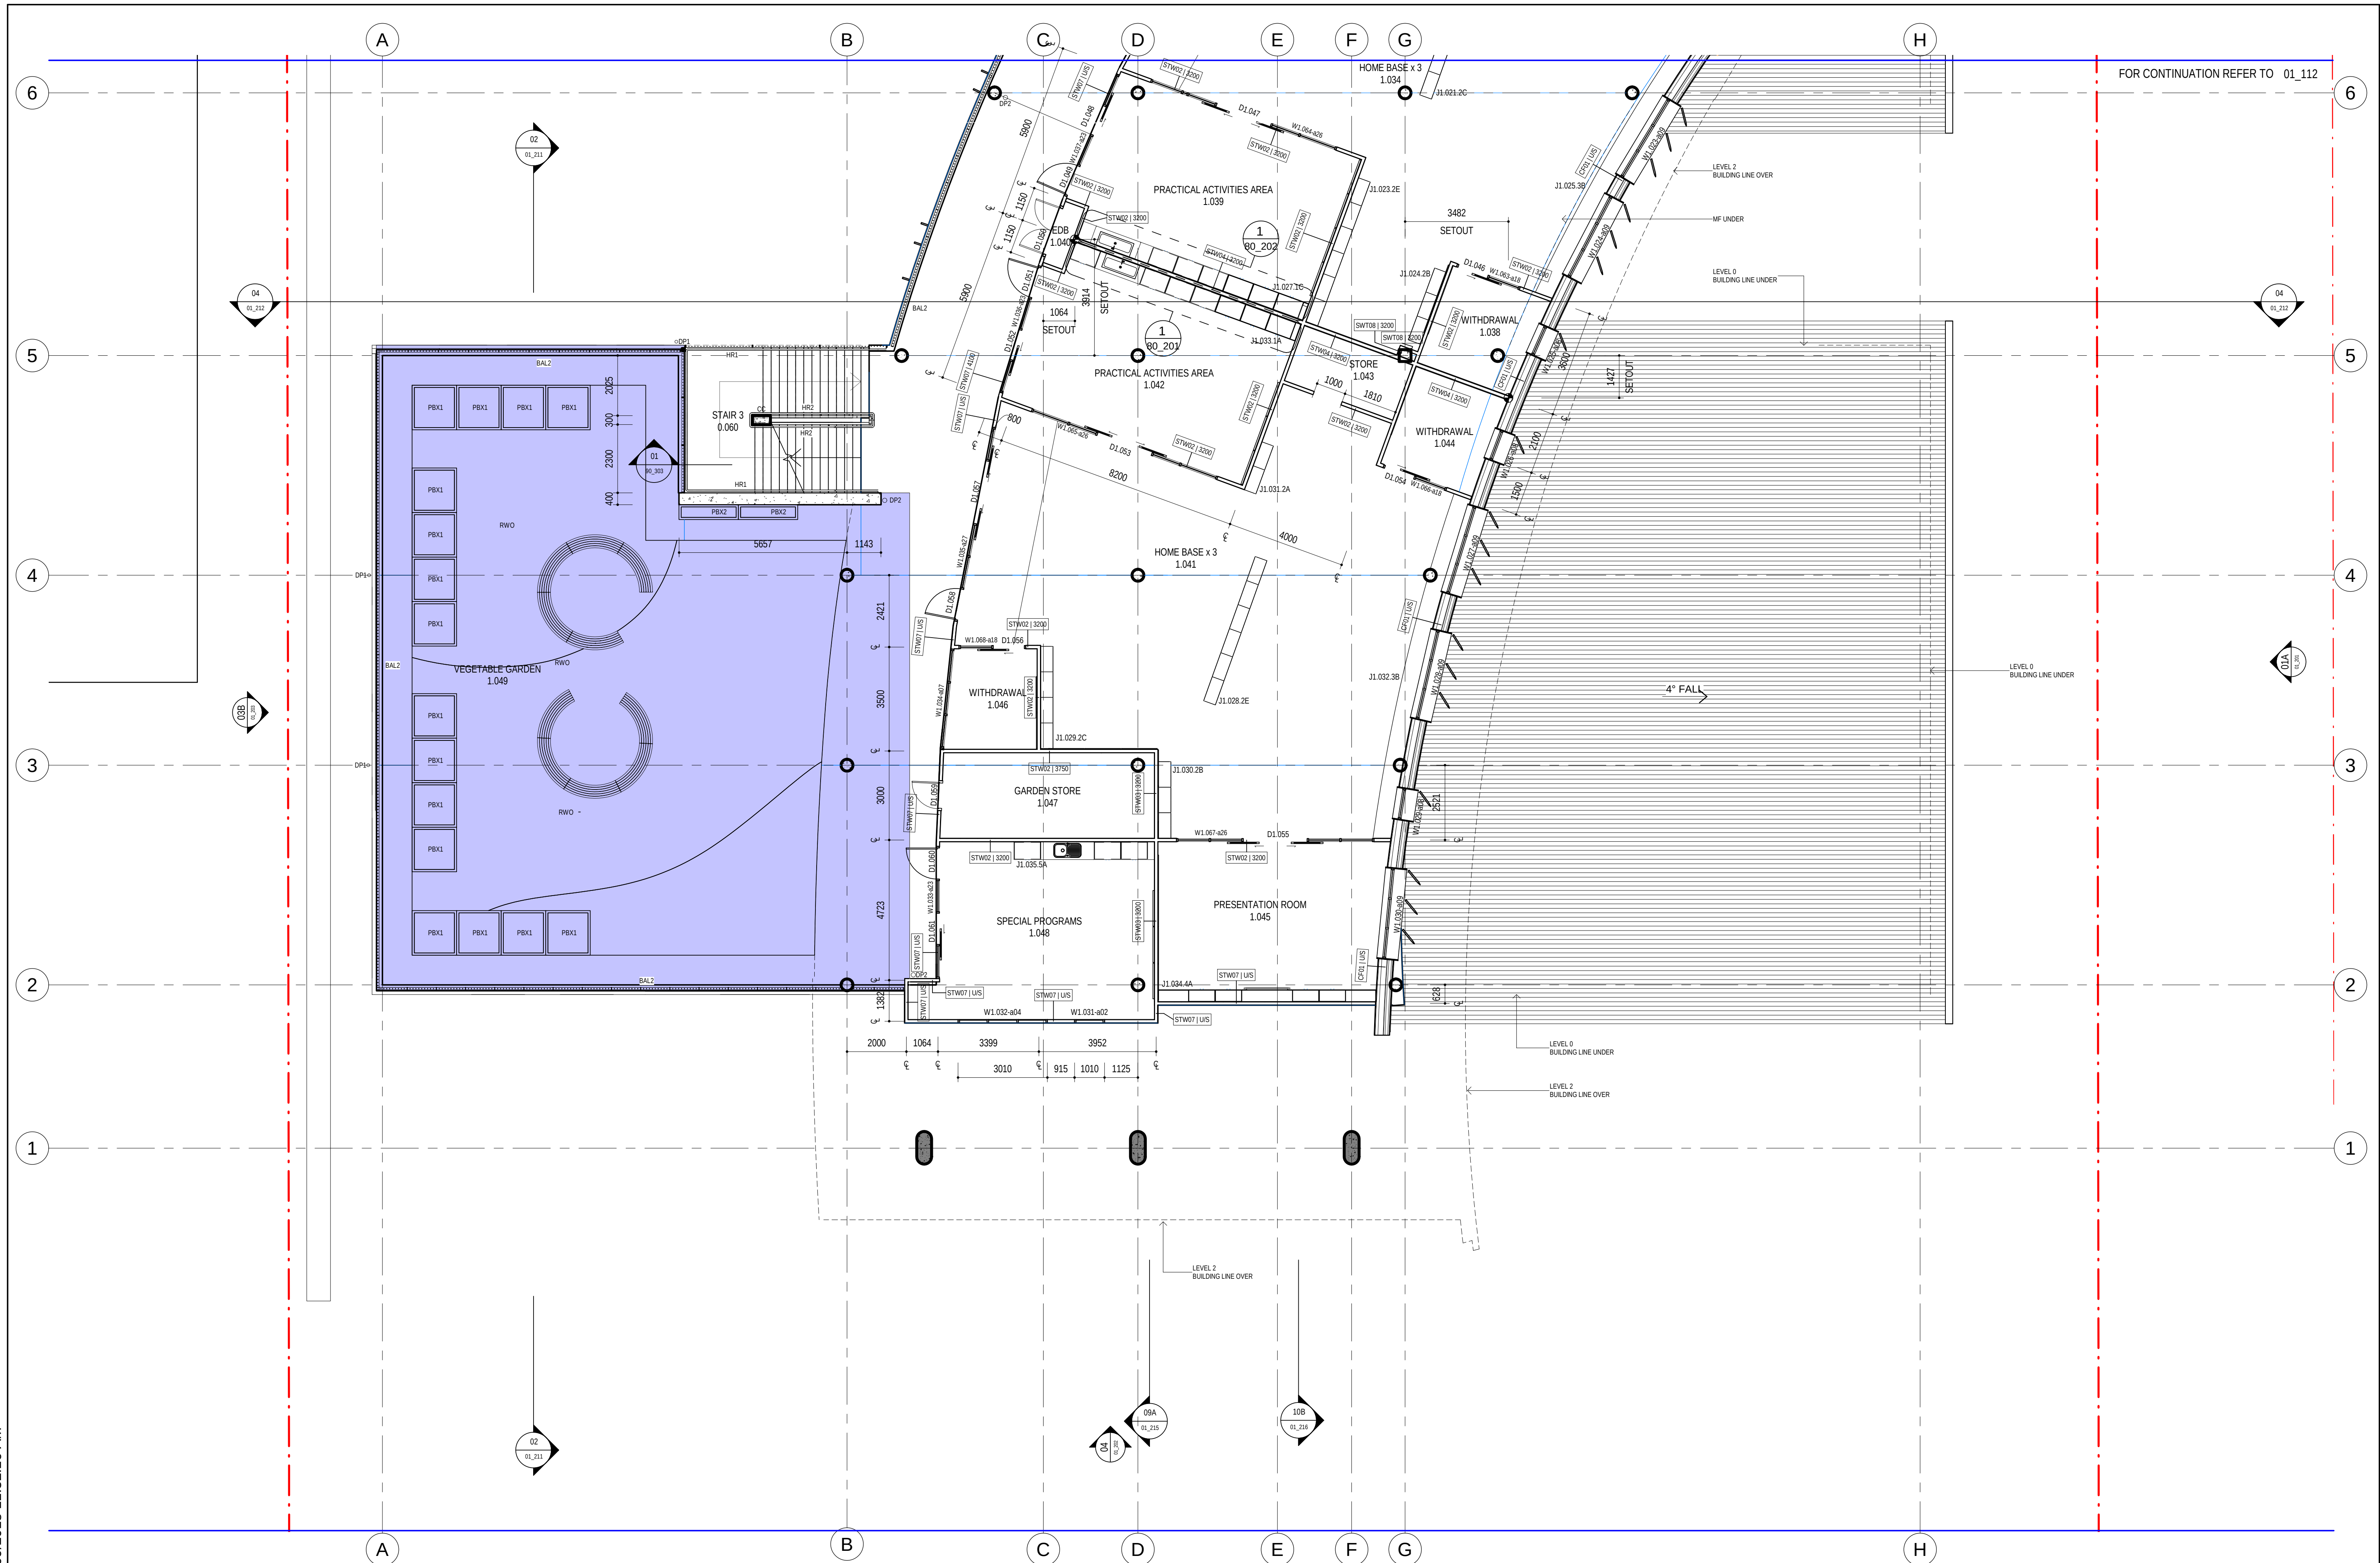

LEGEND




NSW
GOVERNMENT | Education

PERUMAL
PEDAVOLI

ARCHITECTS

CONTRACT NUMBER	0 1000 2000 3000 4000 5000 6000 7000 8000 9000 10000				
SINSW-18-1257	SCALE 1 : 100 @ A1				
PROJECT NORTH	DRAWN	CHECKED	VERIFIED	DATE	
	Author	Checker	Approver	31 AUGUST 2018	
	DRAWING NUMBER			REVISION	
	PROJECT CODE	DISCIPLINE	PHASE	SERIES NUMBER	
	3199-ARC-DD-01_113				A


31/08/2018 5:56:06 PM

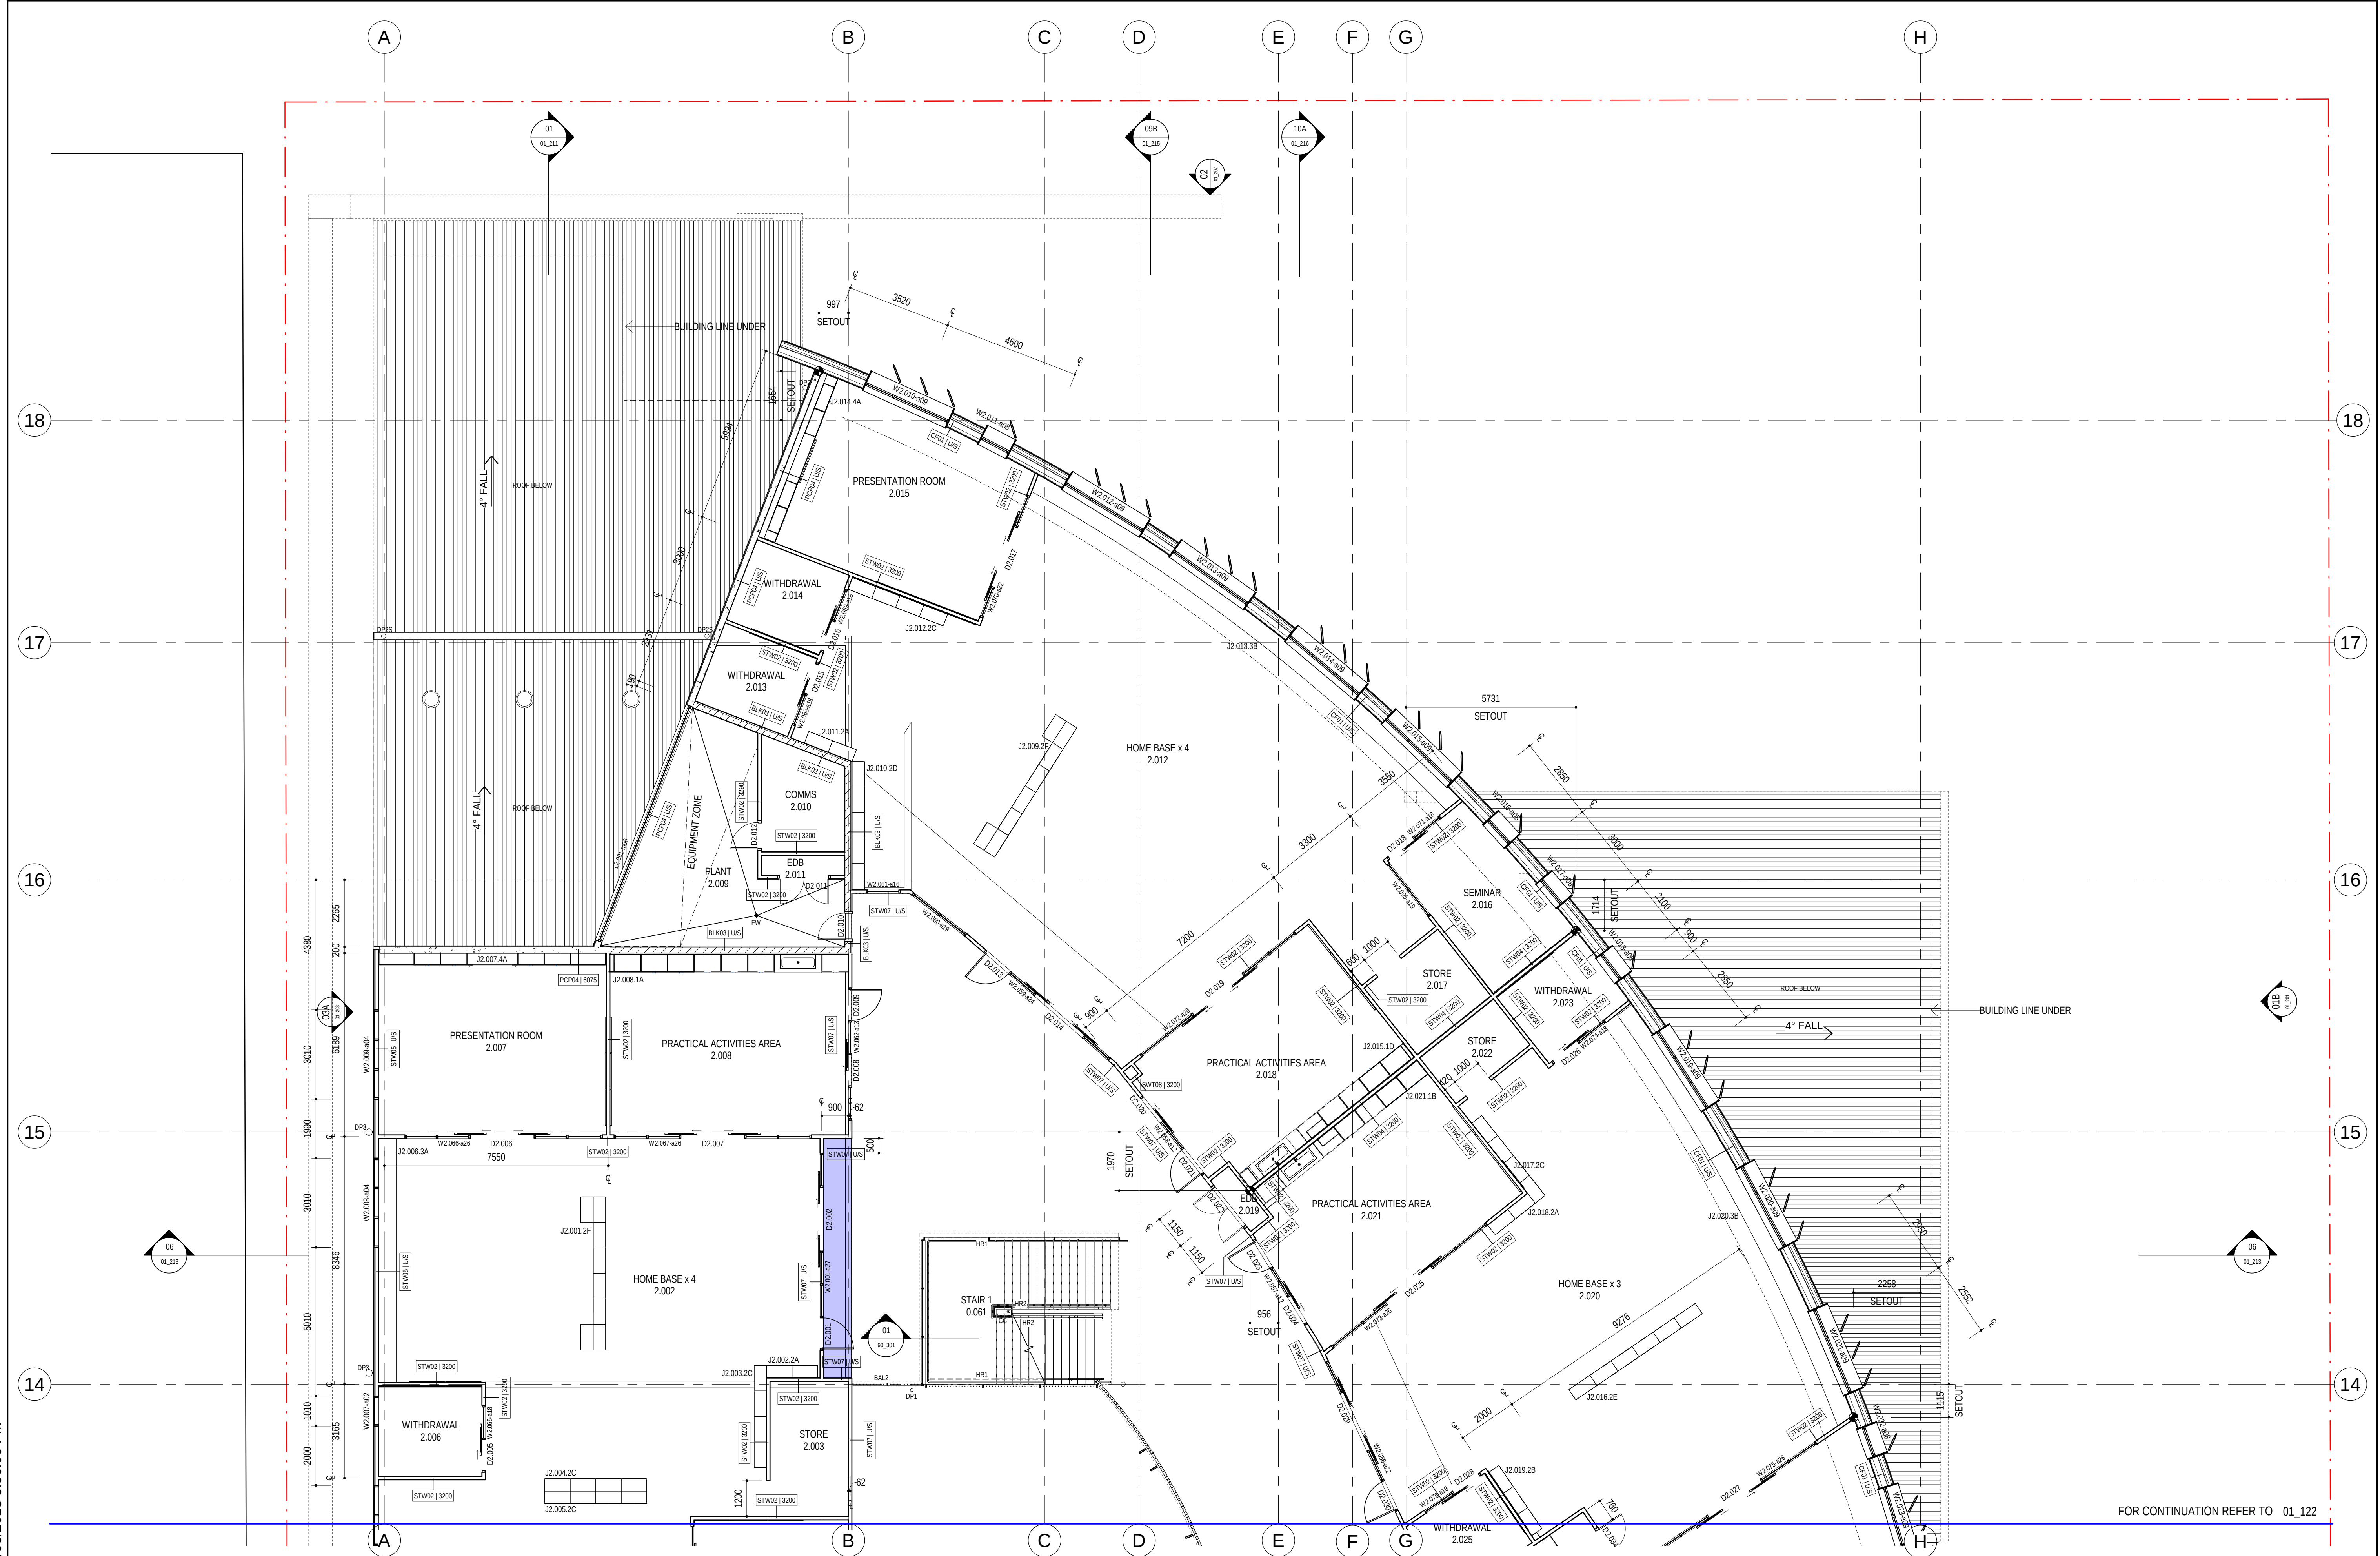

FOR CONTINUATION REFER TO 01_122

AMENDMENTS			
REV	BY	DATE	DESCRIPTION
MW	20.07.18		PROGRESS ISSUE
MW	10.08.18		PROGRESS ISSUE
MW	17.08.18		FOR REVIEW
MW	28.08.18		PROGRESS ISSUE
MW	31.08.18		ISSUED FOR TENDER

LEGEND	
01	01_211
06	01_213
09B	01_215
10A	01_216

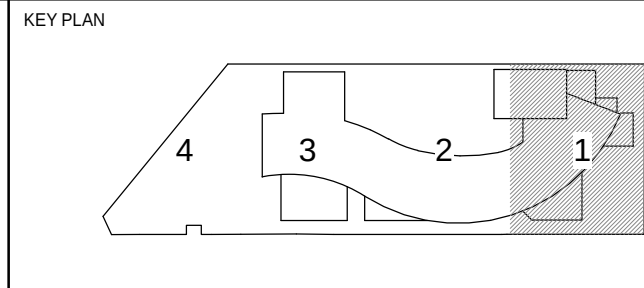

STRUCTURE, CIVIL & HYDRAULIC
WOOLACOTT'S ENGINEERS
T: 02 9291 0000
F: 02 9293 1500
WEB: www.pp-a.com.au
Nominated Architect
Vince Pedavoli NSW reg No 5045

PERUMAL PEDAVOLI ARCHITECTS
T: 02 9291 0000
F: 02 9293 1500
WEB: www.pp-a.com.au
Nominated Architect
Vince Pedavoli NSW reg No 5045

STATUTORY PLANNER
DON FOX PLANNING PT
T: 02 9655 1147

PERUMAL
PEDAVOLI
ARCHITECTS

PENSHURST PUBLIC SCHOOL
18 Arcadia Street, Penhurst

DRAWING NAME
FLOOR PLAN - LEVEL 2 - PART 1

CONTRACT NUMBER		0 1000 2000 3000 4000 5000 10000			
SINSW-18-1257		SCALE 1:100 @ A1			
PROJECT NORTH		DRAWN	CHECKED	VERIFIED	DATE
		Author	Checker	Approver	31 AUGUST 2018
DRAWING NUMBER		REVISION			
3199-ARC-DD-01_121		A			

ISSUED FOR TENDER

31/08/2018 5:56:17 PM




FOR CONTINUATION REFER TO 01_121

FOR CONTINUATION REFER TO 01_123

AMENDMENTS			
REV	BY	DATE	DESCRIPTION
MW	20.07.18		PROGRESS ISSUE
MW	10.08.18		PROGRESS ISSUE
MW	17.08.18		FOR REVIEW
MW	28.08.18		PROGRESS ISSUE
MW	31.08.18		ISSUED FOR TENDER

LEGEND	

KEY PLAN	

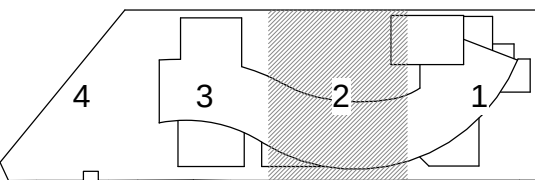

STRUCTURE, CIVIL & HYDRAULIC WOOLACOTT'S ENGINEERS T: 02 9291 0000 F: 02 9203 1500 MECH, ELECT, IT, COMMS & SEC. JHA CONSULTING T: 02 9437 1000	PERUMAL PEDAVOLI ARCHITECTS T: 02 9291 0000 F: 02 9203 1500 WEB: www.pp-arch.com.au Nominated Architect Vince Pedavoli NSW reg No 5545
BCA GROUP P/LA T: 02 8355 3160	STATUTORY PLANNER DON FOX PLANNING P/L T: 02 9673 4614


PERUMAL PEDAVOLI ARCHITECTS

PENSURST PUBLIC SCHOOL 18 Arcadia Street, Penshurst
DRAWING NAME FLOOR PLAN - LEVEL 2 - PART 2

CONTRACT NUMBER SINSW-18-1257	SCALE 1:100 @ A1
DRAWN Author	CHECKED Checker
VERIFIED Approver	DATE 31 AUGUST 2018
PROJECT CODE 3199-ARC-DD-01_122	REVISION A


ISSUED FOR TENDER

3/09/2018 11:42:03 AM

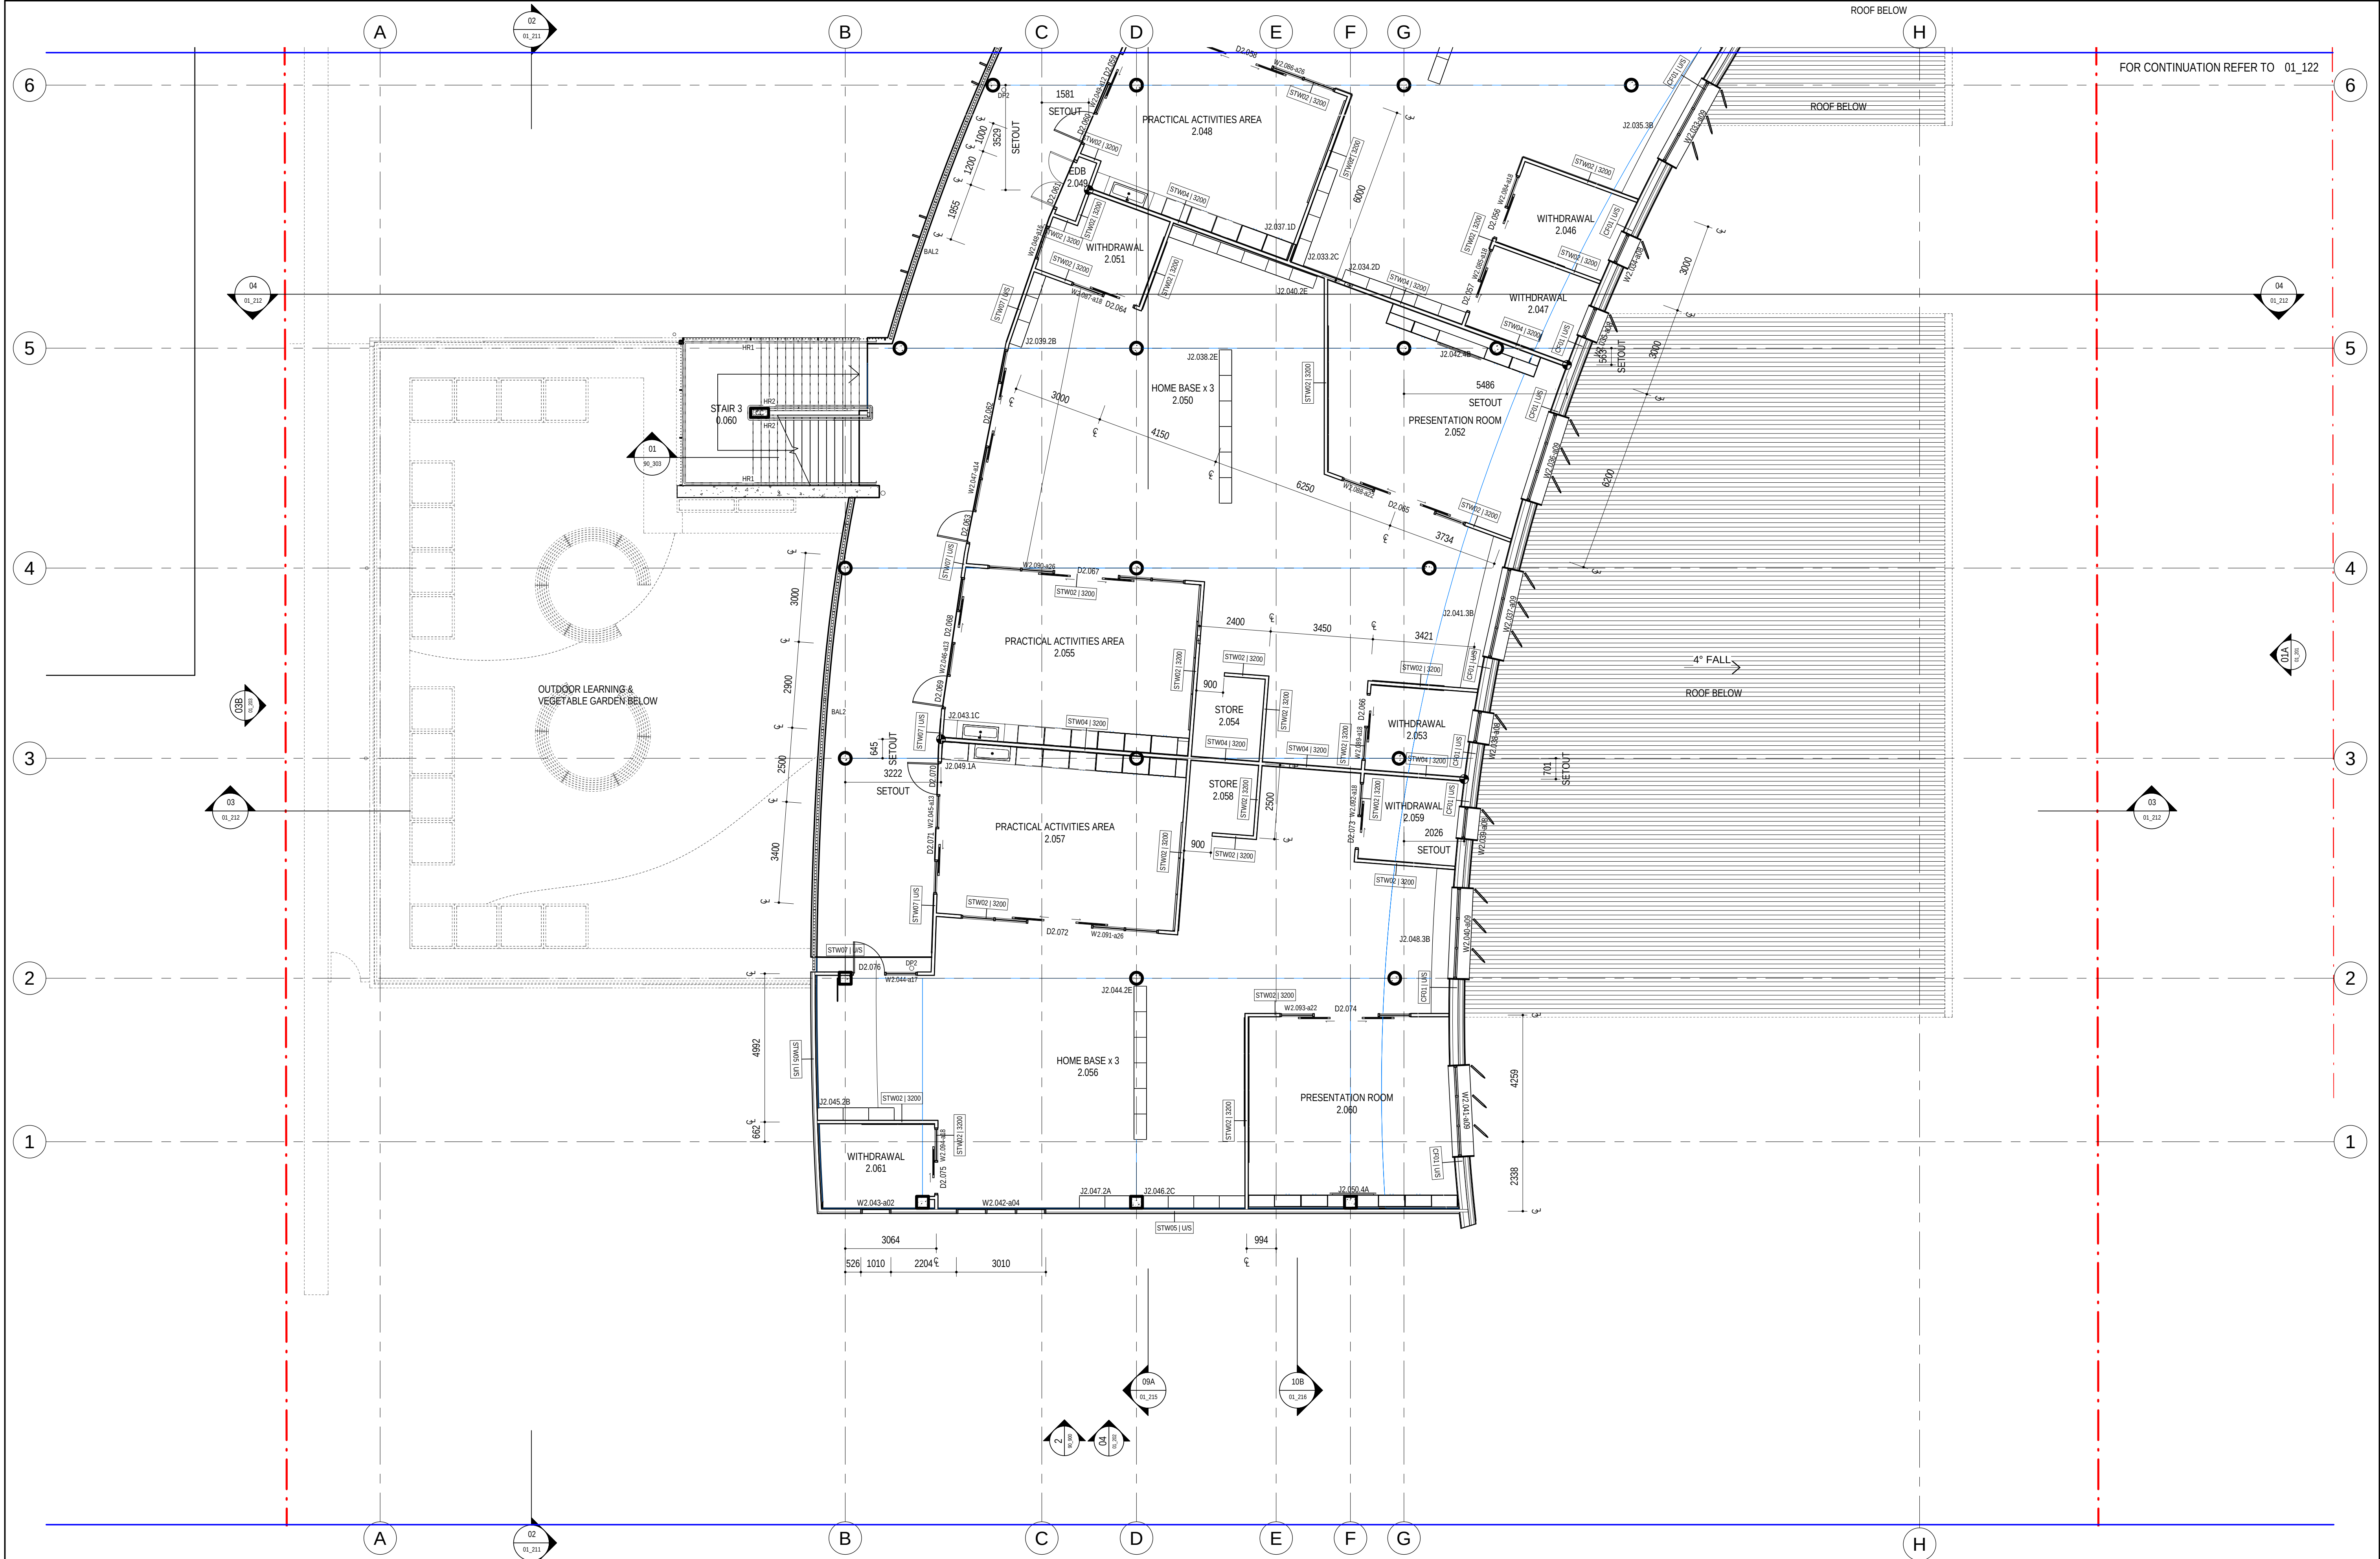

AMENDMENTS			
REV	BY	DATE	DESCRIPTION
MW	20.07.18		PROGRESS ISSUE
MW	10.08.18		PROGRESS ISSUE
MW	17.08.18		FOR REVIEW
MW	28.08.18		PROGRESS ISSUE
MW	31.08.18		ISSUED FOR TENDER

LEGEND	
4	3
2	1

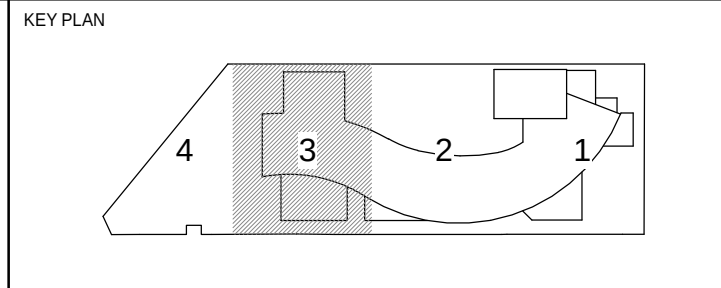

STRUCTURE, CIVIL & HYDRAULIC
WOOLACOTT'S ENGINEERS
T: 02 9291 0000
WEB: www.pp-a.com.au
Nominated Architect
Vince Pedavoli NSW Reg No 5045

PERUMAL PEDAVOLI ARCHITECTS
T: 02 9291 0000
WEB: www.pp-a.com.au
Nominated Architect
Vince Pedavoli NSW Reg No 5045

BCA GROUP PLA
T: 02 8355 3160

LANDSCAPE
LORNA HARRISON PL
T: 02 9655 1147

STATUTORY PLANNER
DON FOX PLANNING PL
T: 02 9672 4614

PERUMAL
PEDAVOLI
ARCHITECTS


PENSHURST PUBLIC SCHOOL
18 Arcadia Street, Penshurst

DRAWING NAME
FLOOR PLAN - LEVEL 2 - PART 3

CONTRACT NUMBER		0 1000 2000 3000 4000 5000 10000					SCALE 1:100 @ A1	
SINSW-18-1257								
PROJECT NORTH		DRAWN	CHECKED	VERIFIED	DATE			
		Author	Checker	Approver	31 AUGUST 2018			
		DRAWING NUMBER					REVISION	
		PROJECT CODE	DISCIPLINE	PHASE	SERIES NUMBER			
		3199-ARC-DD-01_123					A	

ISSUED FOR TENDER


31/08/2018 5:56:48 PM

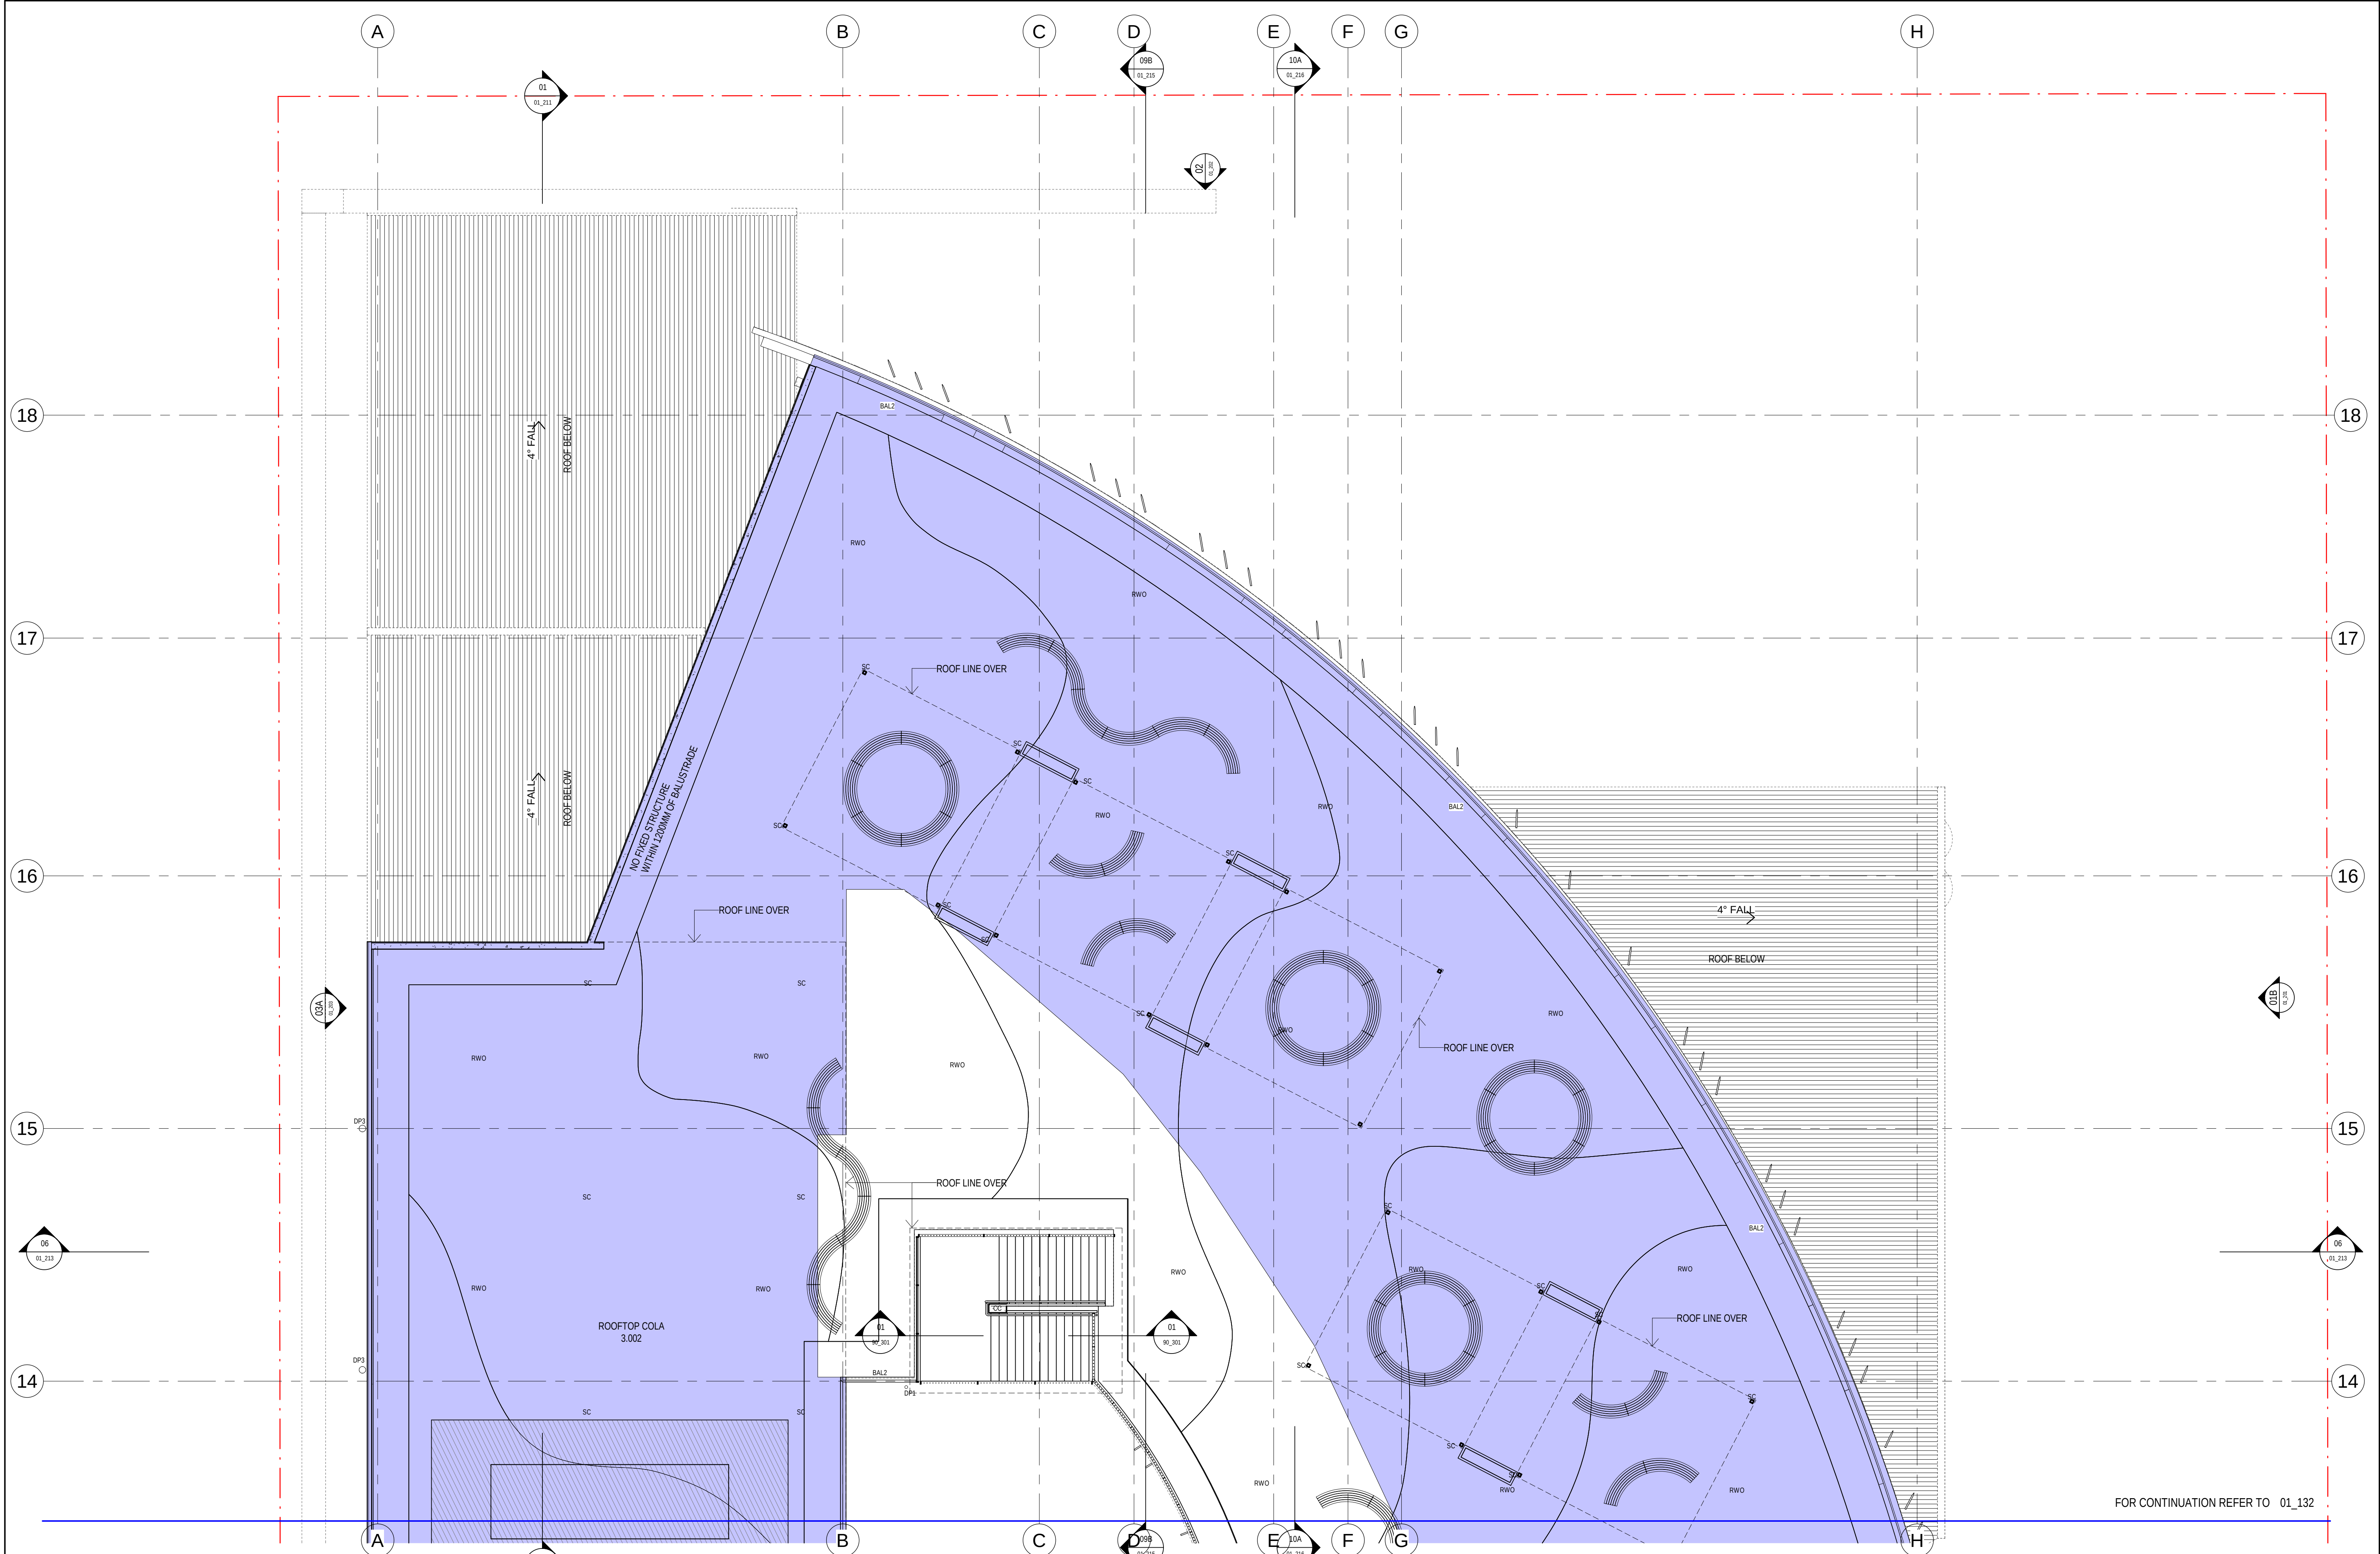

FOR CONTINUATION REFER TO 01_132

AMENDMENTS			
REV	BY	DATE	DESCRIPTION
MW	20.07.18		PROGRESS ISSUE
MW	10.08.18		PROGRESS ISSUE
MW	17.08.18		FOR REVIEW
MW	28.08.18		PROGRESS ISSUE
MW	31.08.18		ISSUED FOR TENDER
A			

LEGEND	
DP3	C
DP3	C

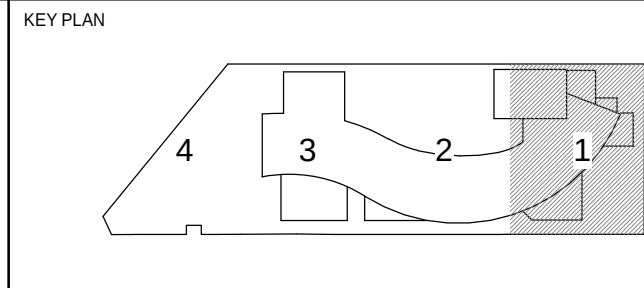

STRUCTURE, CIVIL & HYDRAULIC
WOOLACOTT'S ENGINEERS
T: 02 9291 0000
WEB: www.pp-a.com.au
Nominated Architect
Vince Pedavoli NSW reg No 5045

MECH, ELECT, IT, COMMS & SEC.
JHA CONSULTING
T: 02 9437 1000

BCA
GROUP DLA
T: 02 8355 3160

LANDSCAPE
LORNA HARRISON PL
T: 02 9655 1147

PERUMAL PEDAVOLI ARCHITECTS
T: 02 9291 0000
WEB: www.pp-a.com.au
Nominated Architect
Vince Pedavoli NSW reg No 5045

STATUTORY PLANNER
DON FOX PLANNING PL
T: 02 9672 4614

PERUMAL
PEDAVOLI
ARCHITECTS


PENSHURST PUBLIC SCHOOL
18 Arcadia Street, Penshurst

DRAWING NAME
FLOOR PLAN - LEVEL 3 - PART 1

CONTRACT NUMBER SINSW-18-1257		0 1000 2000 3000 4000 5000 10000 SCALE 1:100 @ A1			
PROJECT NORTH		DRAWN	CHECKED	VERIFIED	DATE
		Author	Checker	Approver	31 AUGUST 2018
		DRAWING NUMBER	REVISION		
		PROJECT CODE	DISCIPLINE	PHASE	SERIES NUMBER
		3199-ARC-DD-01_131	A		

ISSUED FOR TENDER

3/09/2018 11:32:35 AM

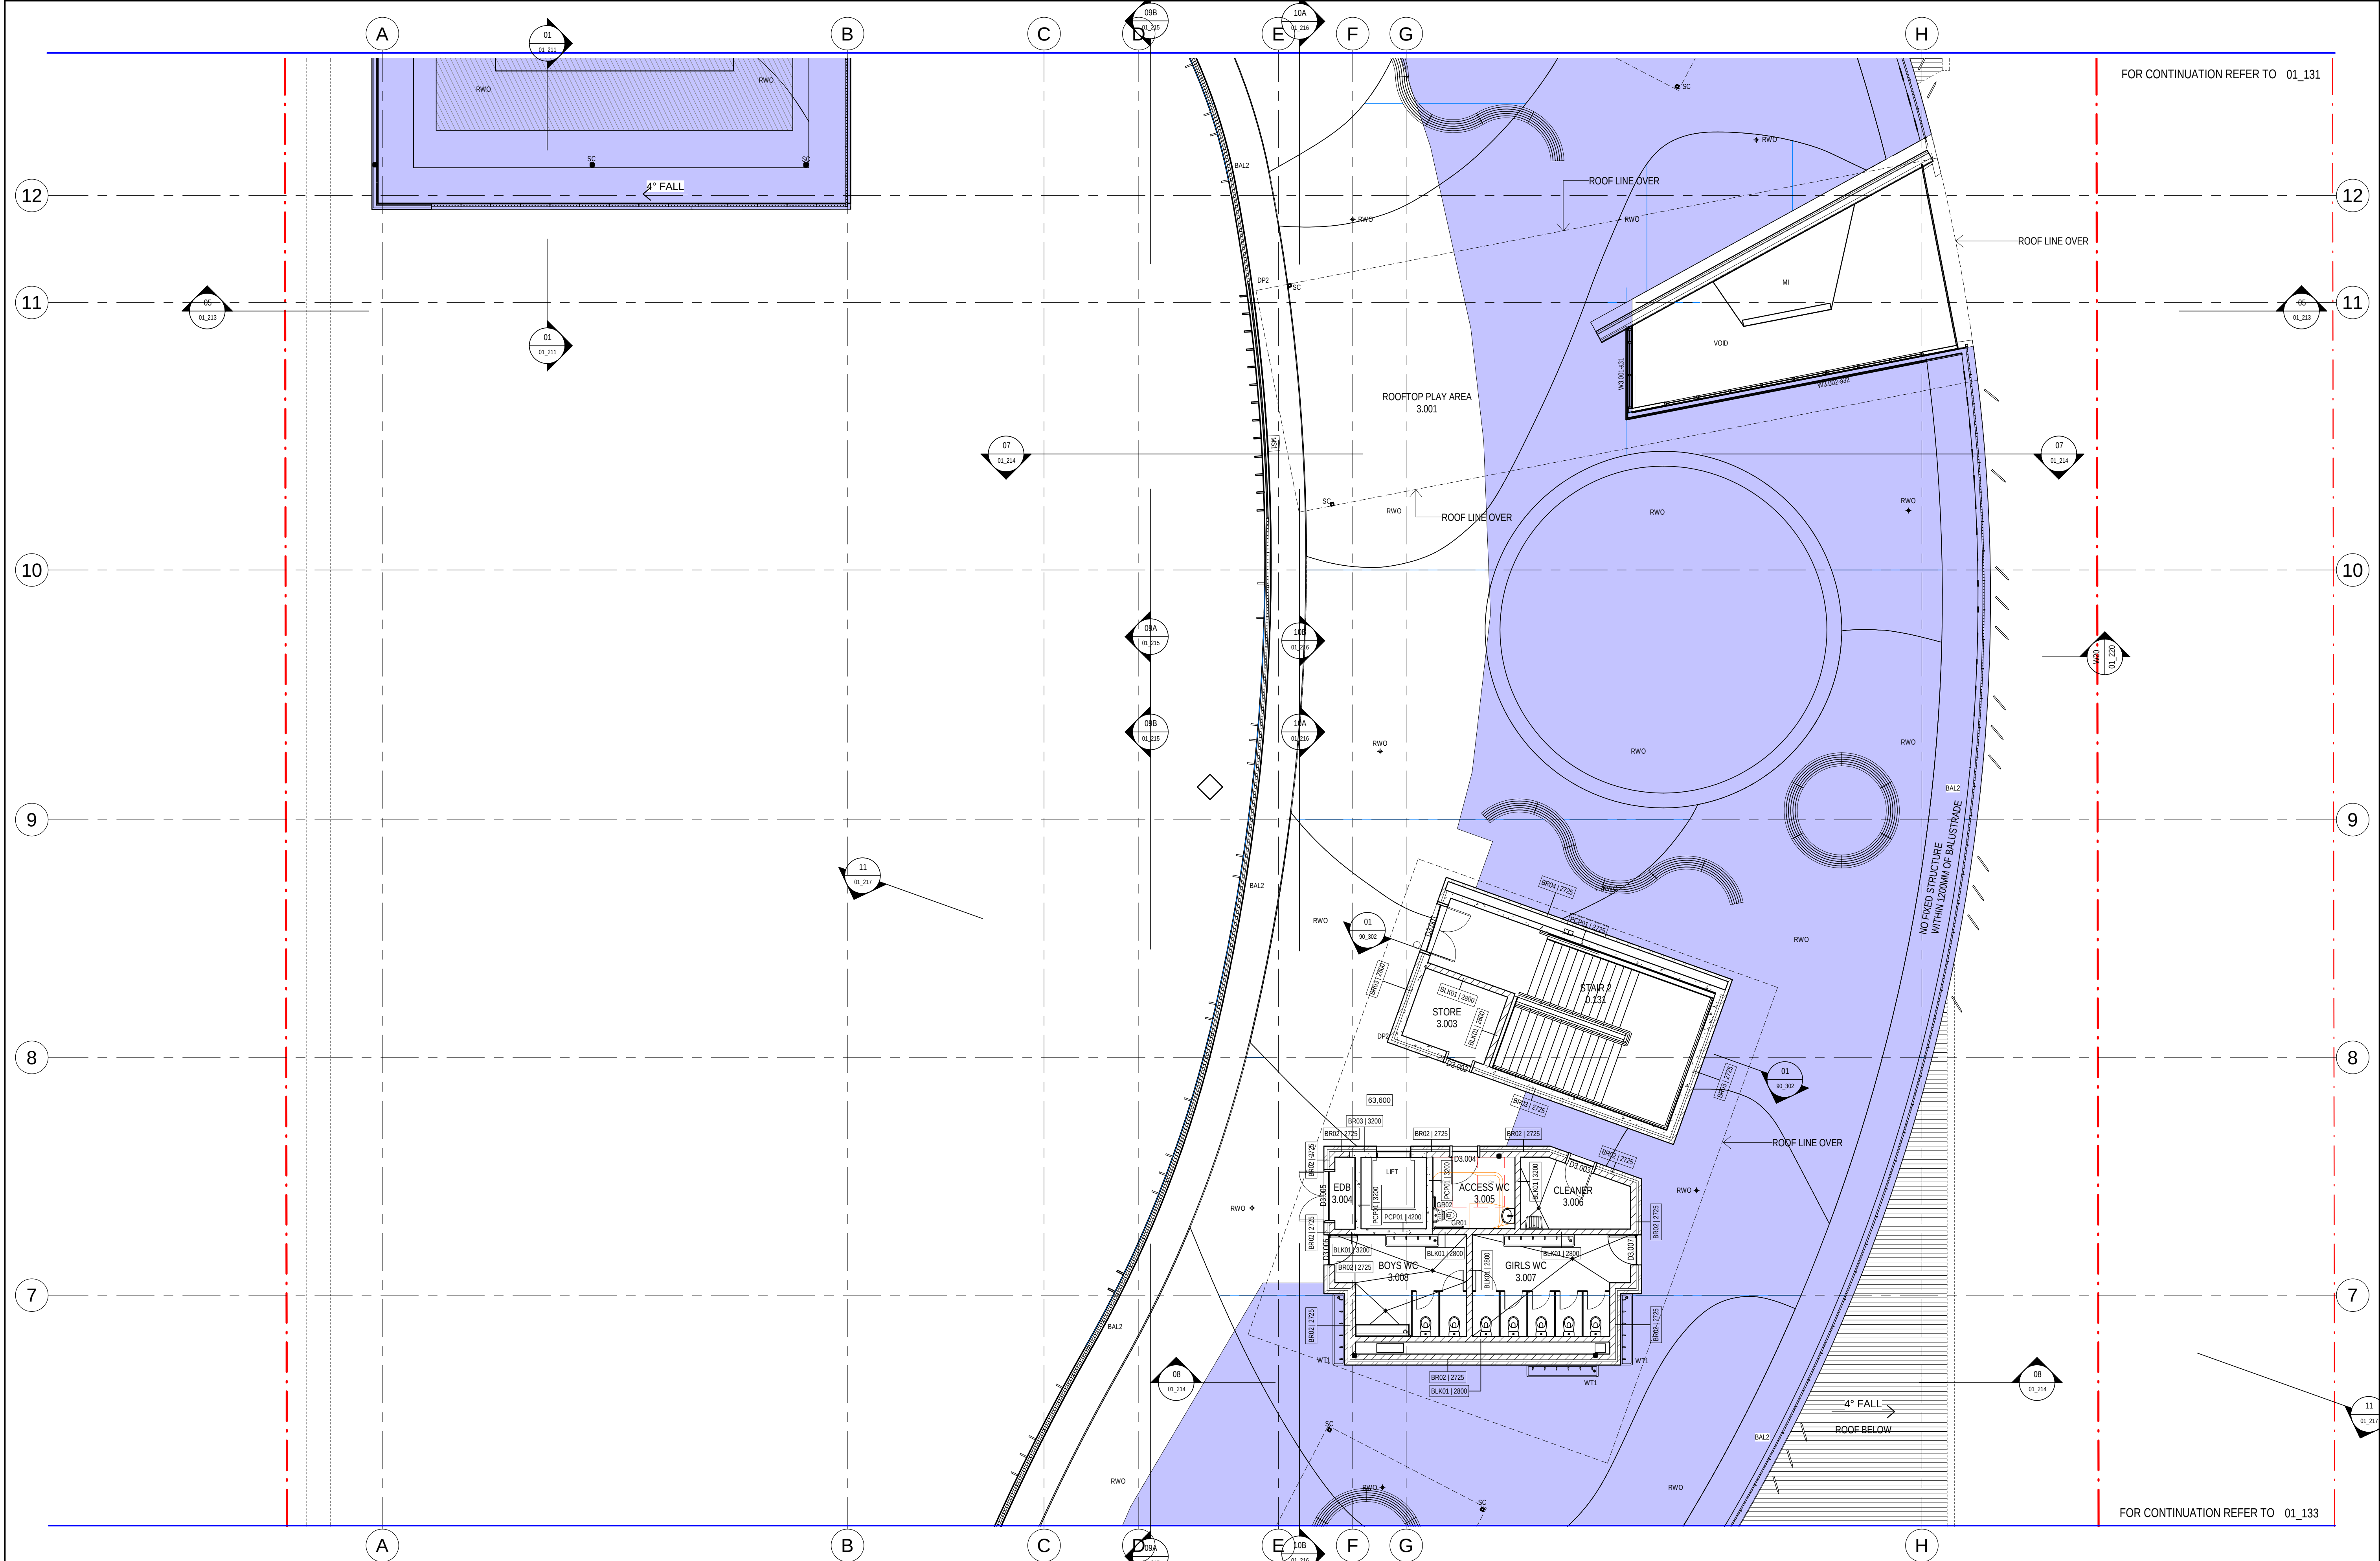


FOR CONTINUATION REFER TO 01_131

FOR CONTINUATION REFER TO 01_133

AMENDMENTS			
REV	BY	DATE	DESCRIPTION
MW	20.07.18		PROGRESS ISSUE
MW	10.08.18		PROGRESS ISSUE
MW	17.08.18		FOR REVIEW
MW	28.08.18		PROGRESS ISSUE
A	31.08.18		ISSUED FOR TENDER

LEGEND	

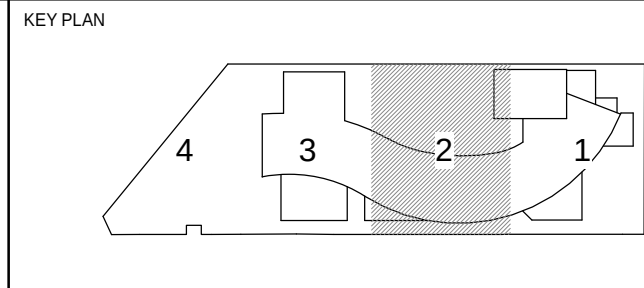

STRUCTURE, CIVIL & HYDRAULIC
WOOLACOTT'S ENGINEERS
T: 02 9291 0000
WEB: www.pp-a.com.au
Nominated Architect
Vince Pedavoli NSW reg No 5045

MECH, ELECT, IT, COMM & SEC.
JHA CONSULTING
T: 02 9437 1000

BCA
GROUP DLA
T: 02 8355 5160

LANDSCAPE
LORNA HARRISON PL
T: 02 9655 1147

PERUMAL PEDAVOLI ARCHITECTS
T: 02 9291 0000
WEB: www.pp-a.com.au
Nominated Architect
Vince Pedavoli NSW reg No 5045

STATUTORY PLANNER
DON FOX PLANNING PL
T: 02 9673 4614


PERUMAL
PEDAVOLI
ARCHITECTS

PENSHURST PUBLIC SCHOOL
18 Arcadia Street, Penshurst

DRAWING NAME
FLOOR PLAN - LEVEL 3 - PART 2

CONTRACT NUMBER		0 1000 2000 3000 4000 5000 10000				SCALE 1:100 @ A1	
SINSW-18-1257							
PROJECT NORTH		DRAWN	CHECKED	VERIFIED	DATE	31 AUGUST 2018	
		Author	Checker	Approver			
DRAWING NUMBER						REVISION	
3199-ARC-DD-01_132						A	
PROJECT CODE		DISCIPLINE	PHASE	SERIES NUMBER			

ISSUED FOR TENDER

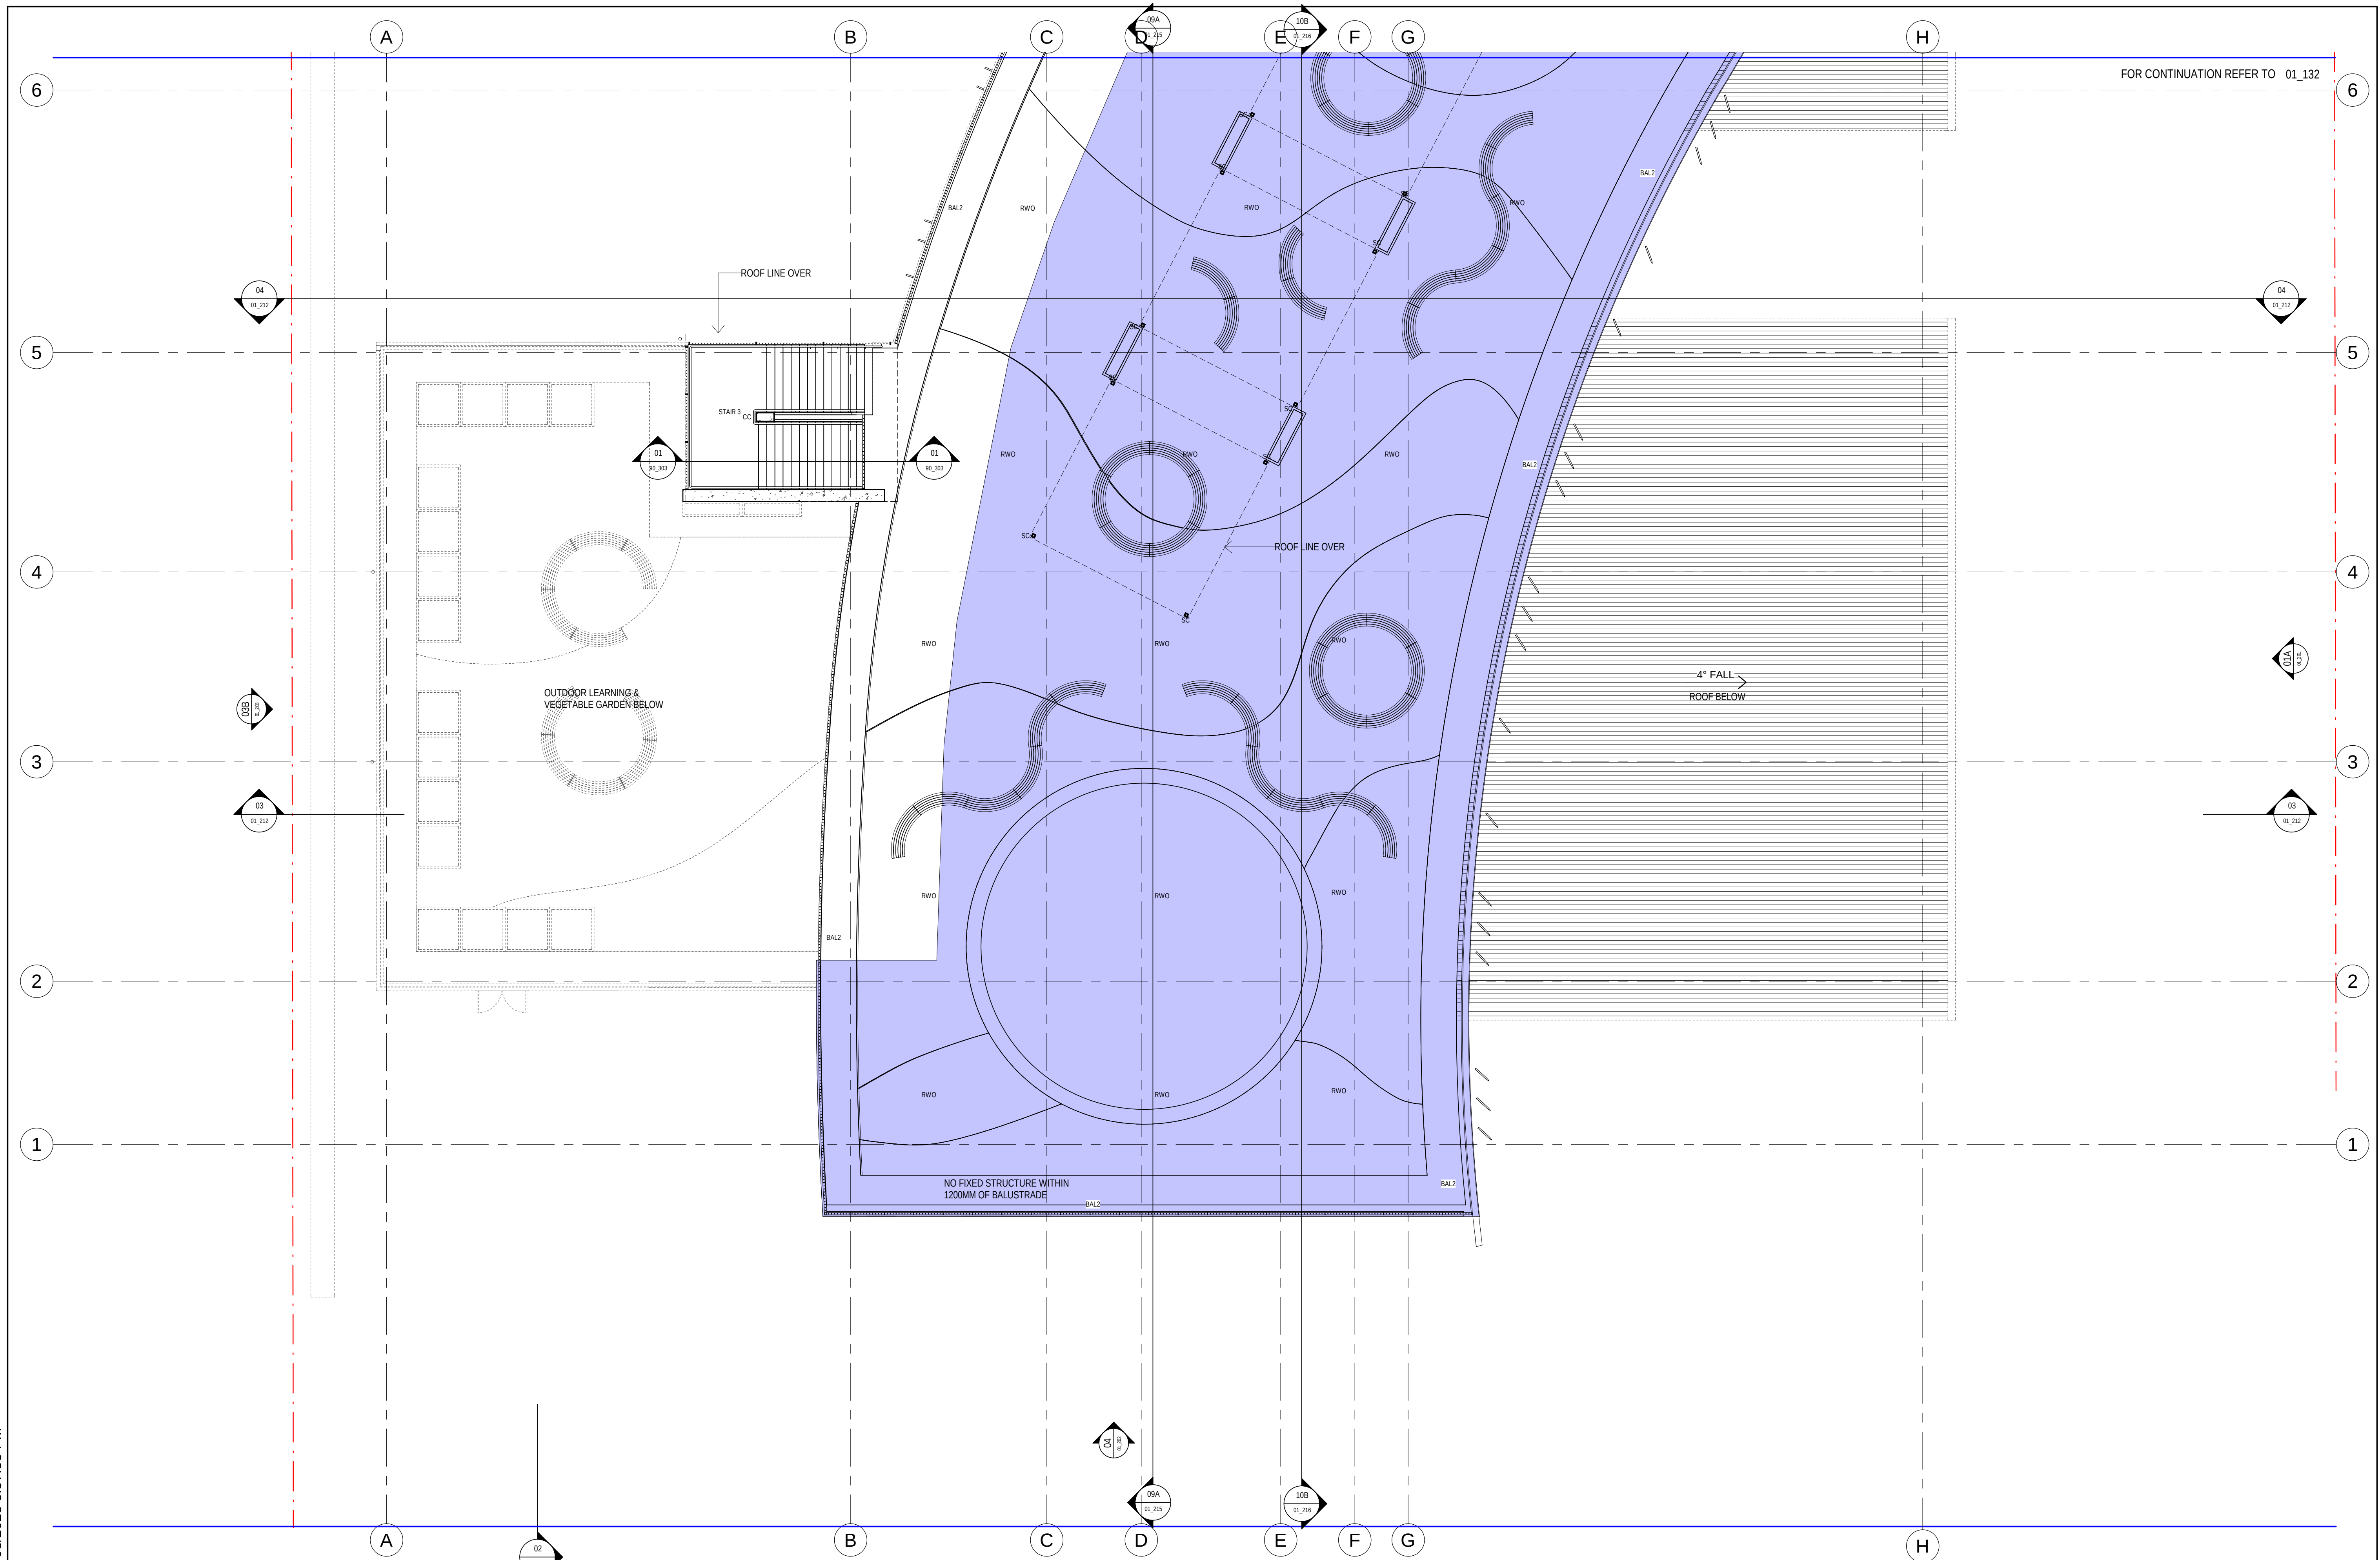

LEGEND




PERUMAL
PEDAVOLI

ARCHITECTS


CONTRACT NUMBER		0 1000 2000 3000 4000 5000 10000			
SINSW-18-1257		SCALE 1 : 100 @ A1			
PROJECT NORTH	DRAWN	CHECKED	VERIFIED	DATE	
	Author	Checker	Approver	31 AUGUST 2018	
	DRAWING NUMBER			REVISION	
	PROJECT CODE	DISCIPLINE	PHASE	SERIES NUMBER	
	3199-ARC-DD-01_133				A

31/08/2018 6:01:12 PM

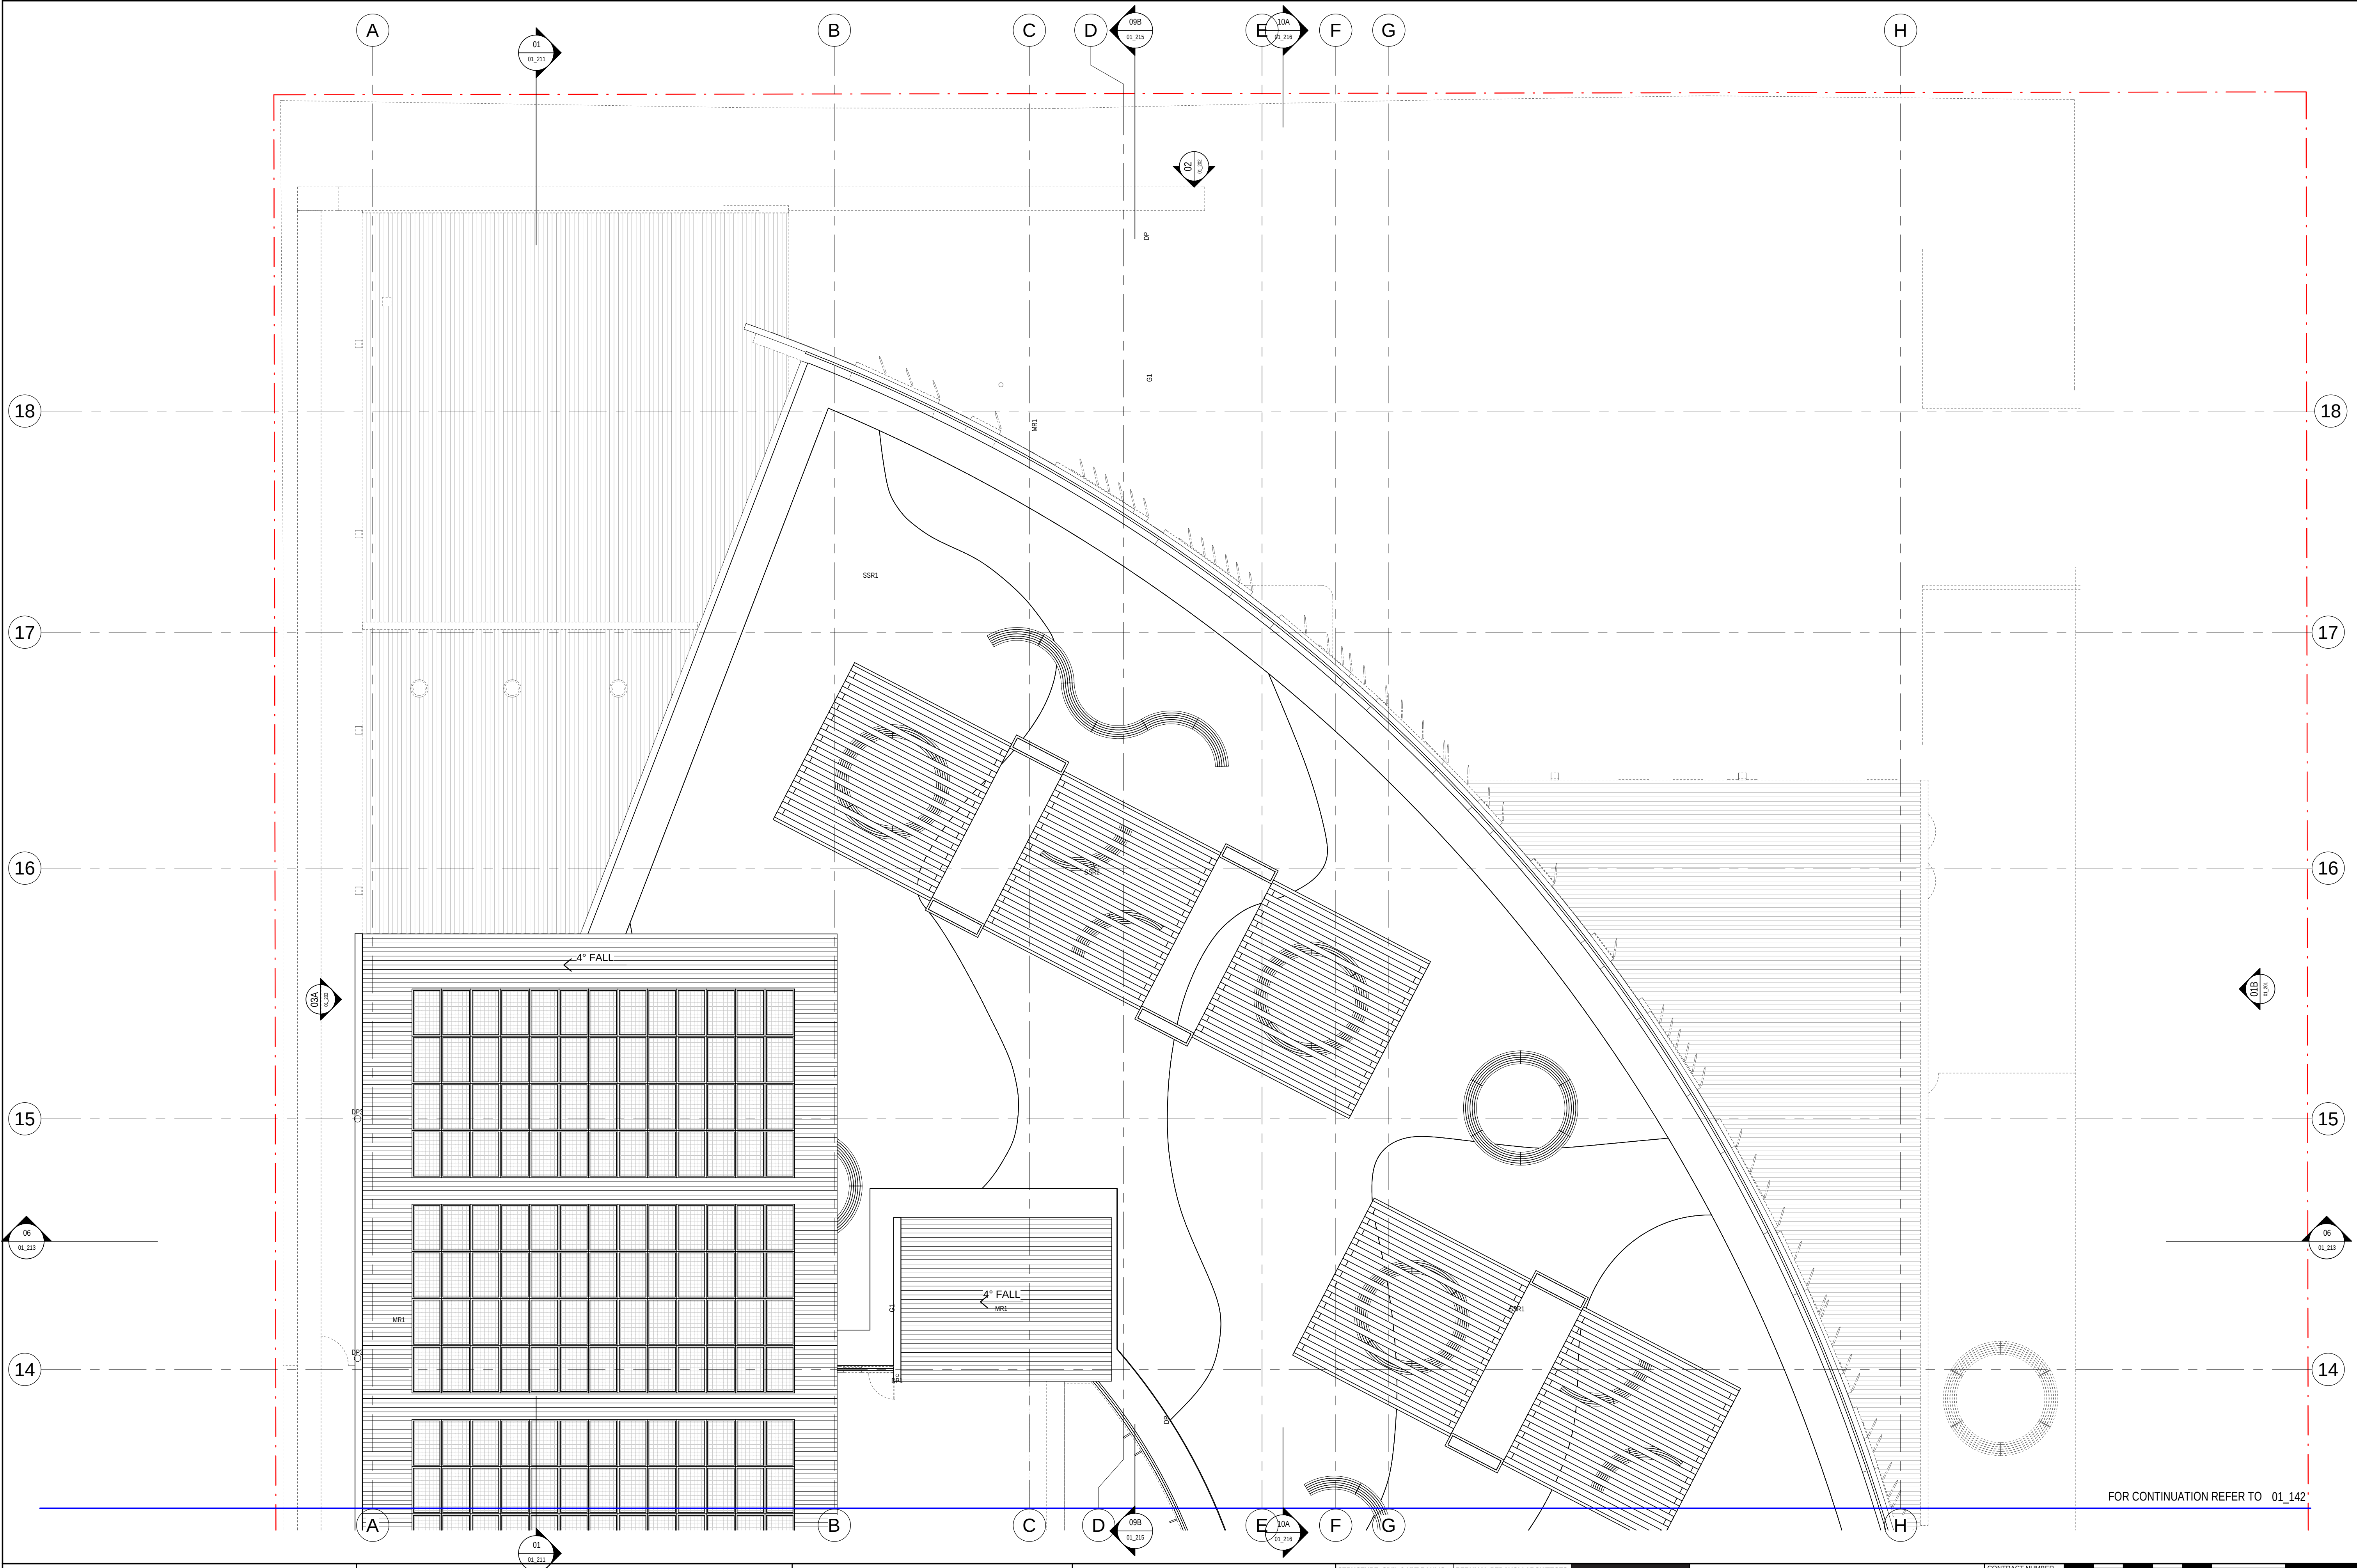

AMENDMENTS			
REV	BY	DATE	DESCRIPTION
MW	20.07.18		PROGRESS ISSUE
MW	10.08.18		PROGRESS ISSUE
MW	17.08.18		FOR REVIEW
MW	28.08.18		PROGRESS ISSUE
MW	31.08.18		ISSUED FOR TENDER

LEGEND	
01	01_214

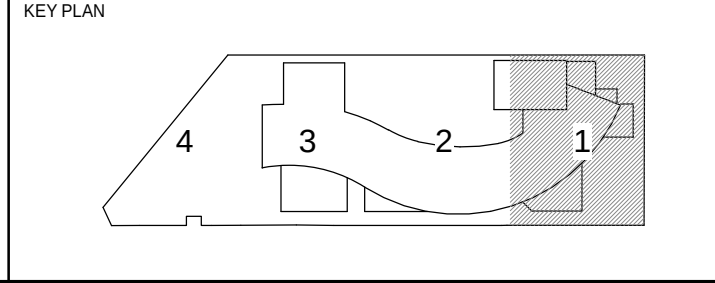

STRUCTURE, CIVIL & HYDRAULIC
WOOLACOTT'S ENGINEERS
T: 02 9291 0000
WEB: www.pp-a.com.au
Nominated Architect
Vince Pedavoli NSW reg No 5045

MECH, ELECT, IT, COMMS & SEC.
JHA CONSULTING
T: 02 9437 1000

BCA
GROUP P/L
T: 02 8355 3160

LANDSCAPE
LORNA HARRISON P/L
T: 02 9555 1142

PERUMAL PEDAVOLI ARCHITECTS
T: 02 9291 0000
WEB: www.pp-a.com.au
Nominated Architect
Vince Pedavoli NSW reg No 5045

STATUTORY PLANNER
DON FOX PLANNING P/L
T: 02 9673 4614


PERUMAL
PEDAVOLI
ARCHITECTS

PENSHURST PUBLIC SCHOOL
18 Arcadia Street, Penhurst

DRAWING NAME
ROOF PLAN - PART 1

CONTRACT NUMBER		0 1000 2000 3000 4000 5000 10000					SCALE 1:100 @ A1	
SINSW-18-1257		DRAWN	CHECKED	VERIFIED	DATE			
PROJECT NORTH		Author	Checker	Approver	31 AUGUST 2018			
		DRAWING NUMBER					REVISION	
		PROJECT CODE	DISCIPLINE	PHASE	SERIES NUMBER			
		3199-ARC-DD-01_141				A		

ISSUED FOR TENDER

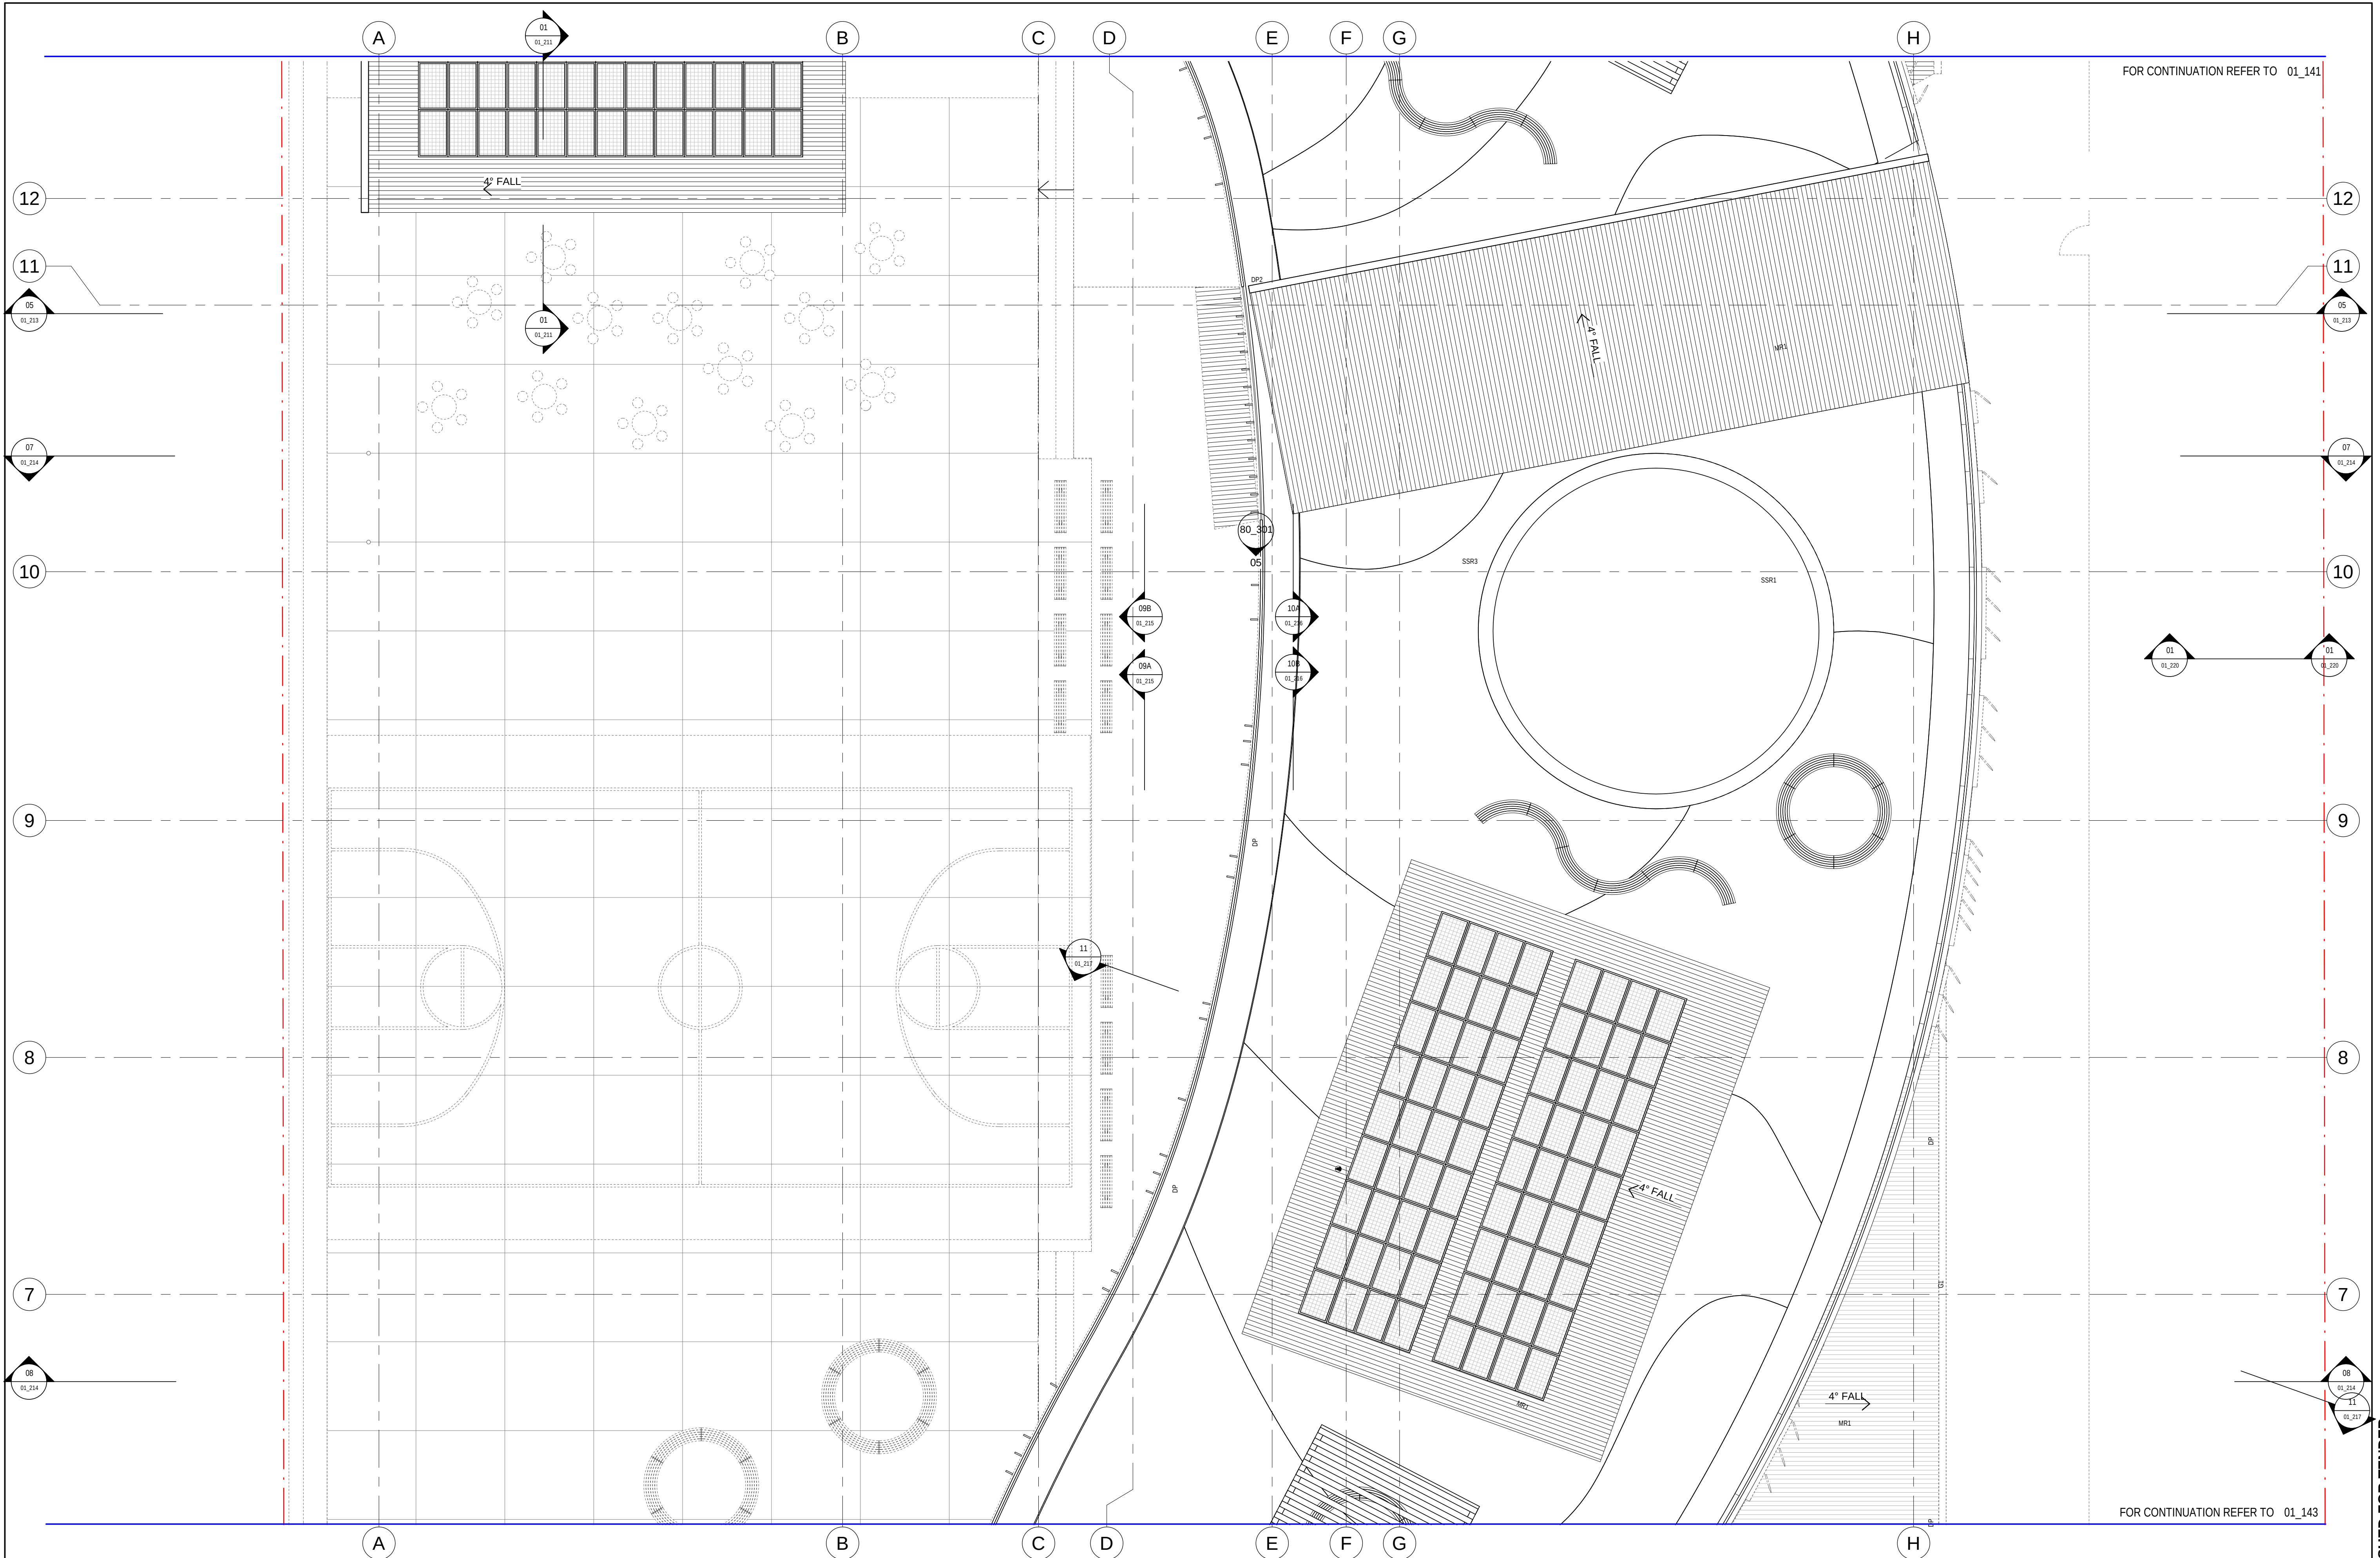

AMENDMENTS				DESCRIPTION
REV	BY	DATE		
	MW	20.07.18		PROGRESS ISSUE
	MW	10.08.18		PROGRESS ISSUE
	MW	17.08.18		FOR REVIEW
	MW	28.08.18		PROGRESS ISSUE
A	MW	31.08.18		ISSUED FOR TENDER

LEGEND

KEY PLAN

A key plan of the site showing four numbered areas. Area 1 is a small rectangular area on the right. Area 2 is a larger rectangular area in the center. Area 3 is a large rectangular area on the left. Area 4 is a small rectangular area on the far left. A curved line separates Area 2 from Area 3. A shaded rectangular area is located between Area 2 and Area 1.



STRUCTURE, CIVIL & HYDRAULIC WOOLACOTTS ENGINEERS T: 02 8203 1500	PERUMAL PEDAVOLI ARCHITECTS T: 02 9291 0000 WEB: www.pp-a.com.au Nominated Architect: Vince Pedavoli NSW reg No.5045
MECH, ELECT, IT, COMMS & SEC. JHA CONSULTING T: 02 9437 1000	
BCA GROUP DILA T: 02 8355 3160	
LANDSCAPE LOMA HARRISON P/L T: 02 9555.1147	STATUTORY PLANNER DON FOX PLANNING P/L T: 02 9473 4911



PENSHURST PUBLIC SCHOOL
18 Arcadia Street, Penshurst
DRAWING NAME
ROOF PLAN - PART 2

CONTRACT NUMBER

0

1000

2000

3000

4000

5000

10000

SCALE 1: 100 @ A1

SINSW-18-1257

DRAWN

CHECKED

VERIFIED

DATE

Author

Checker

Approver

31 AUGUST 2018

DRAWING NUMBER

REVISION

DRAWING CODE

DISCIPLINE

PHASE

SERIES NUMBER

3199-ARC-DD-01_142

A


PROJECT NORTH








CONTRACT NUMBER		0 1000 2000 3000 4000 5000 10000				SCALE 1 : 100 @ A1	
SINSW-18-1257							
DRAWN		CHECKED		VERIFIED		DATE	
PROJECT NORTH		Author		Checker		Approver	
						31 August 2018	
DRAWING NUMBER						REVISION	
PROJECT CODE		DISCIPLINE		PHASE		SERIES NUMBER	
3199-ARC-DD-01		201		A			


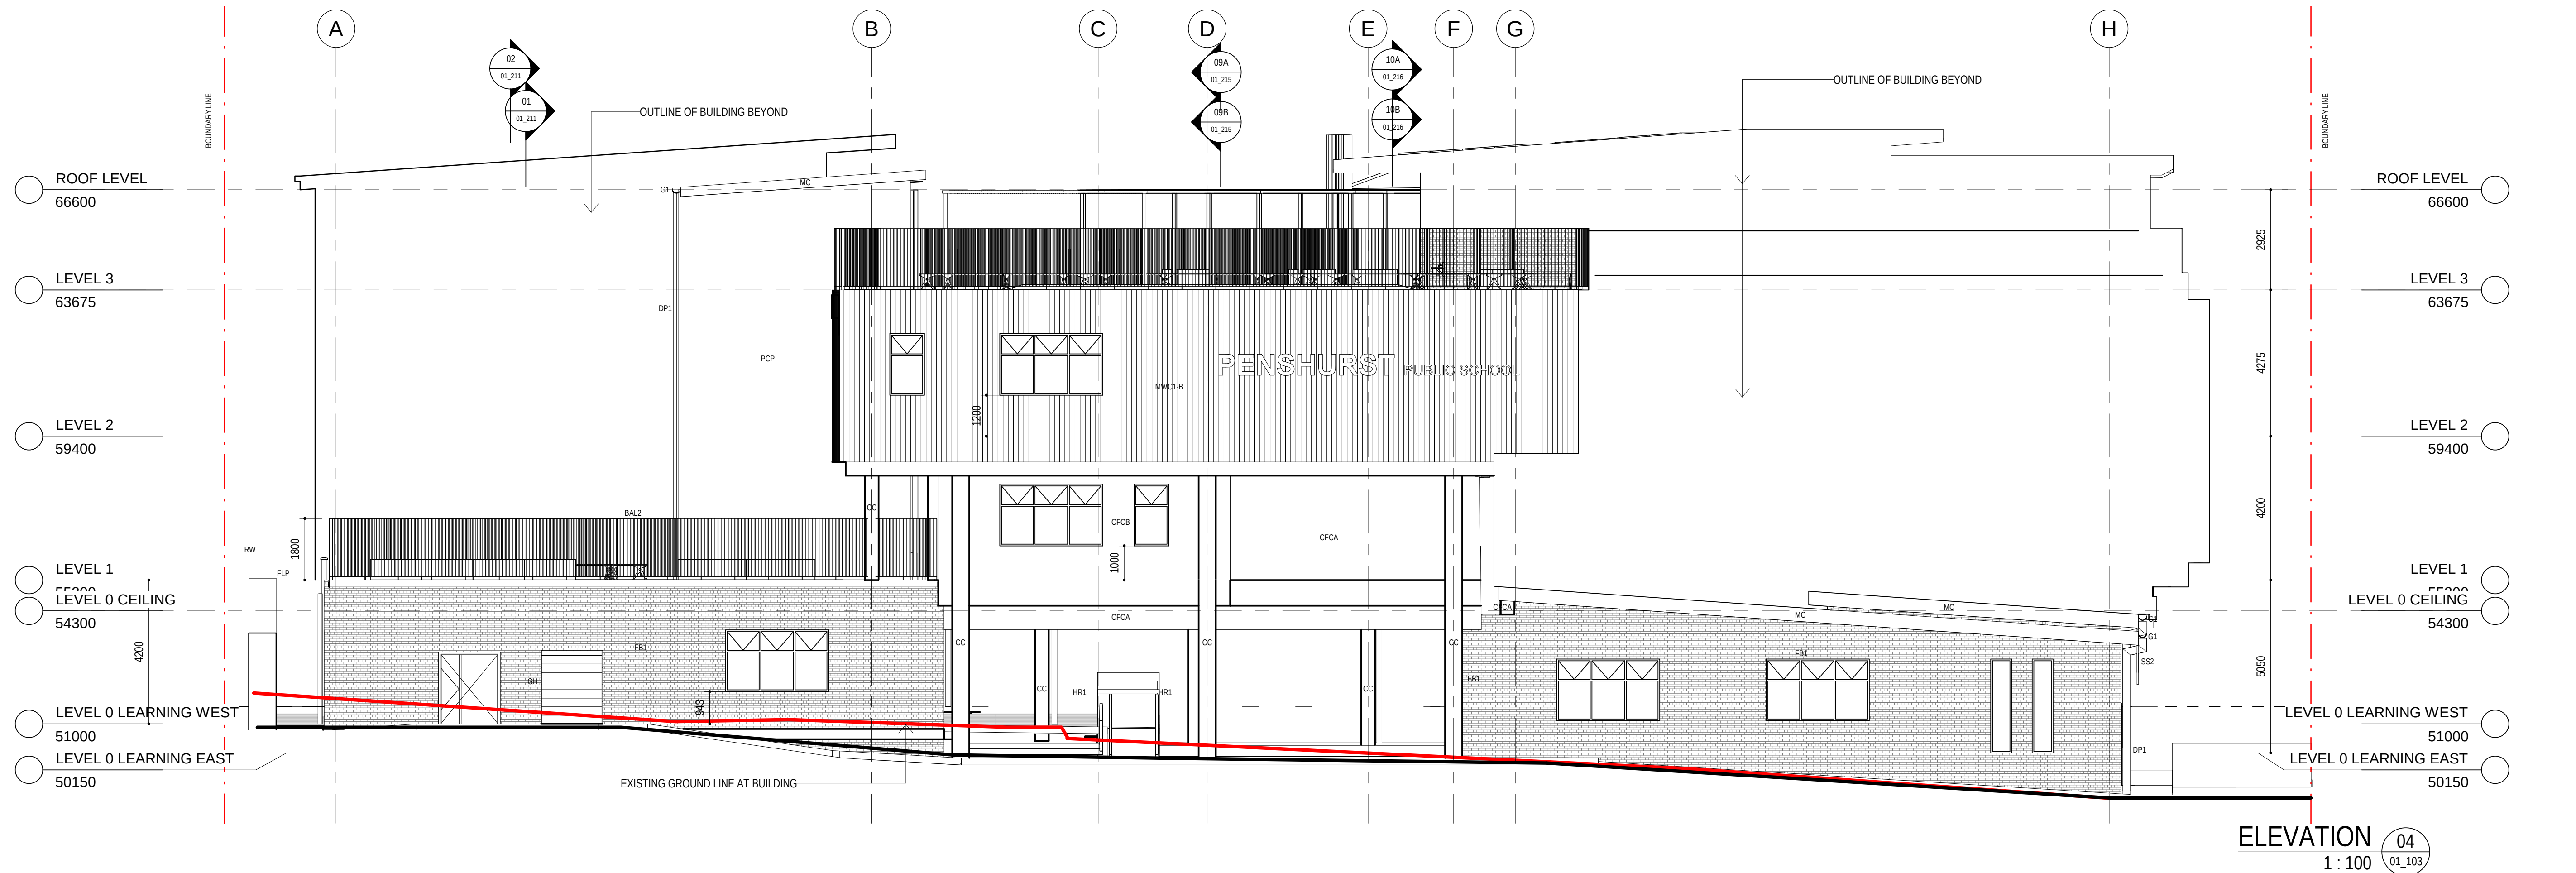


CONTRACT NUMBER		0 1000 2000 3000 4000 5000 10000				
SINSW-18-1257		SCALE 1" = 100' @ A1				
PROJECT NORTH		DRAWN	CHECKED	VERIFIED	DATE	
		Author	Checker	Approver	31 AUGUST 2018	
DRAWING NUMBER					REVISION	
PROJECT CODE		DISCIPLINE		PHASE	SERIES NUMBER	
3199-ARC-DD-01		202		A		

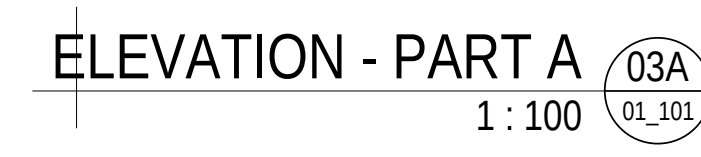

CONTRACT NUMBER		0 1000 2000 3000 4000 5000 10000				
SINSW-18-1257		SCALE 1 : 100 @ A1				
PROJECT NORTH	DRAWN		CHECKED	VERIFIED	DATE	
	Author		Checker	Approver	31 AUGUST 2018	
	DRAWING NUMBER					REVISION
PROJECT CODE		DISCIPLINE	PHASE	SERIES NUMBER		
3199-ARC-DD-01		203			A	

31/08/2018 4:47:58 PM

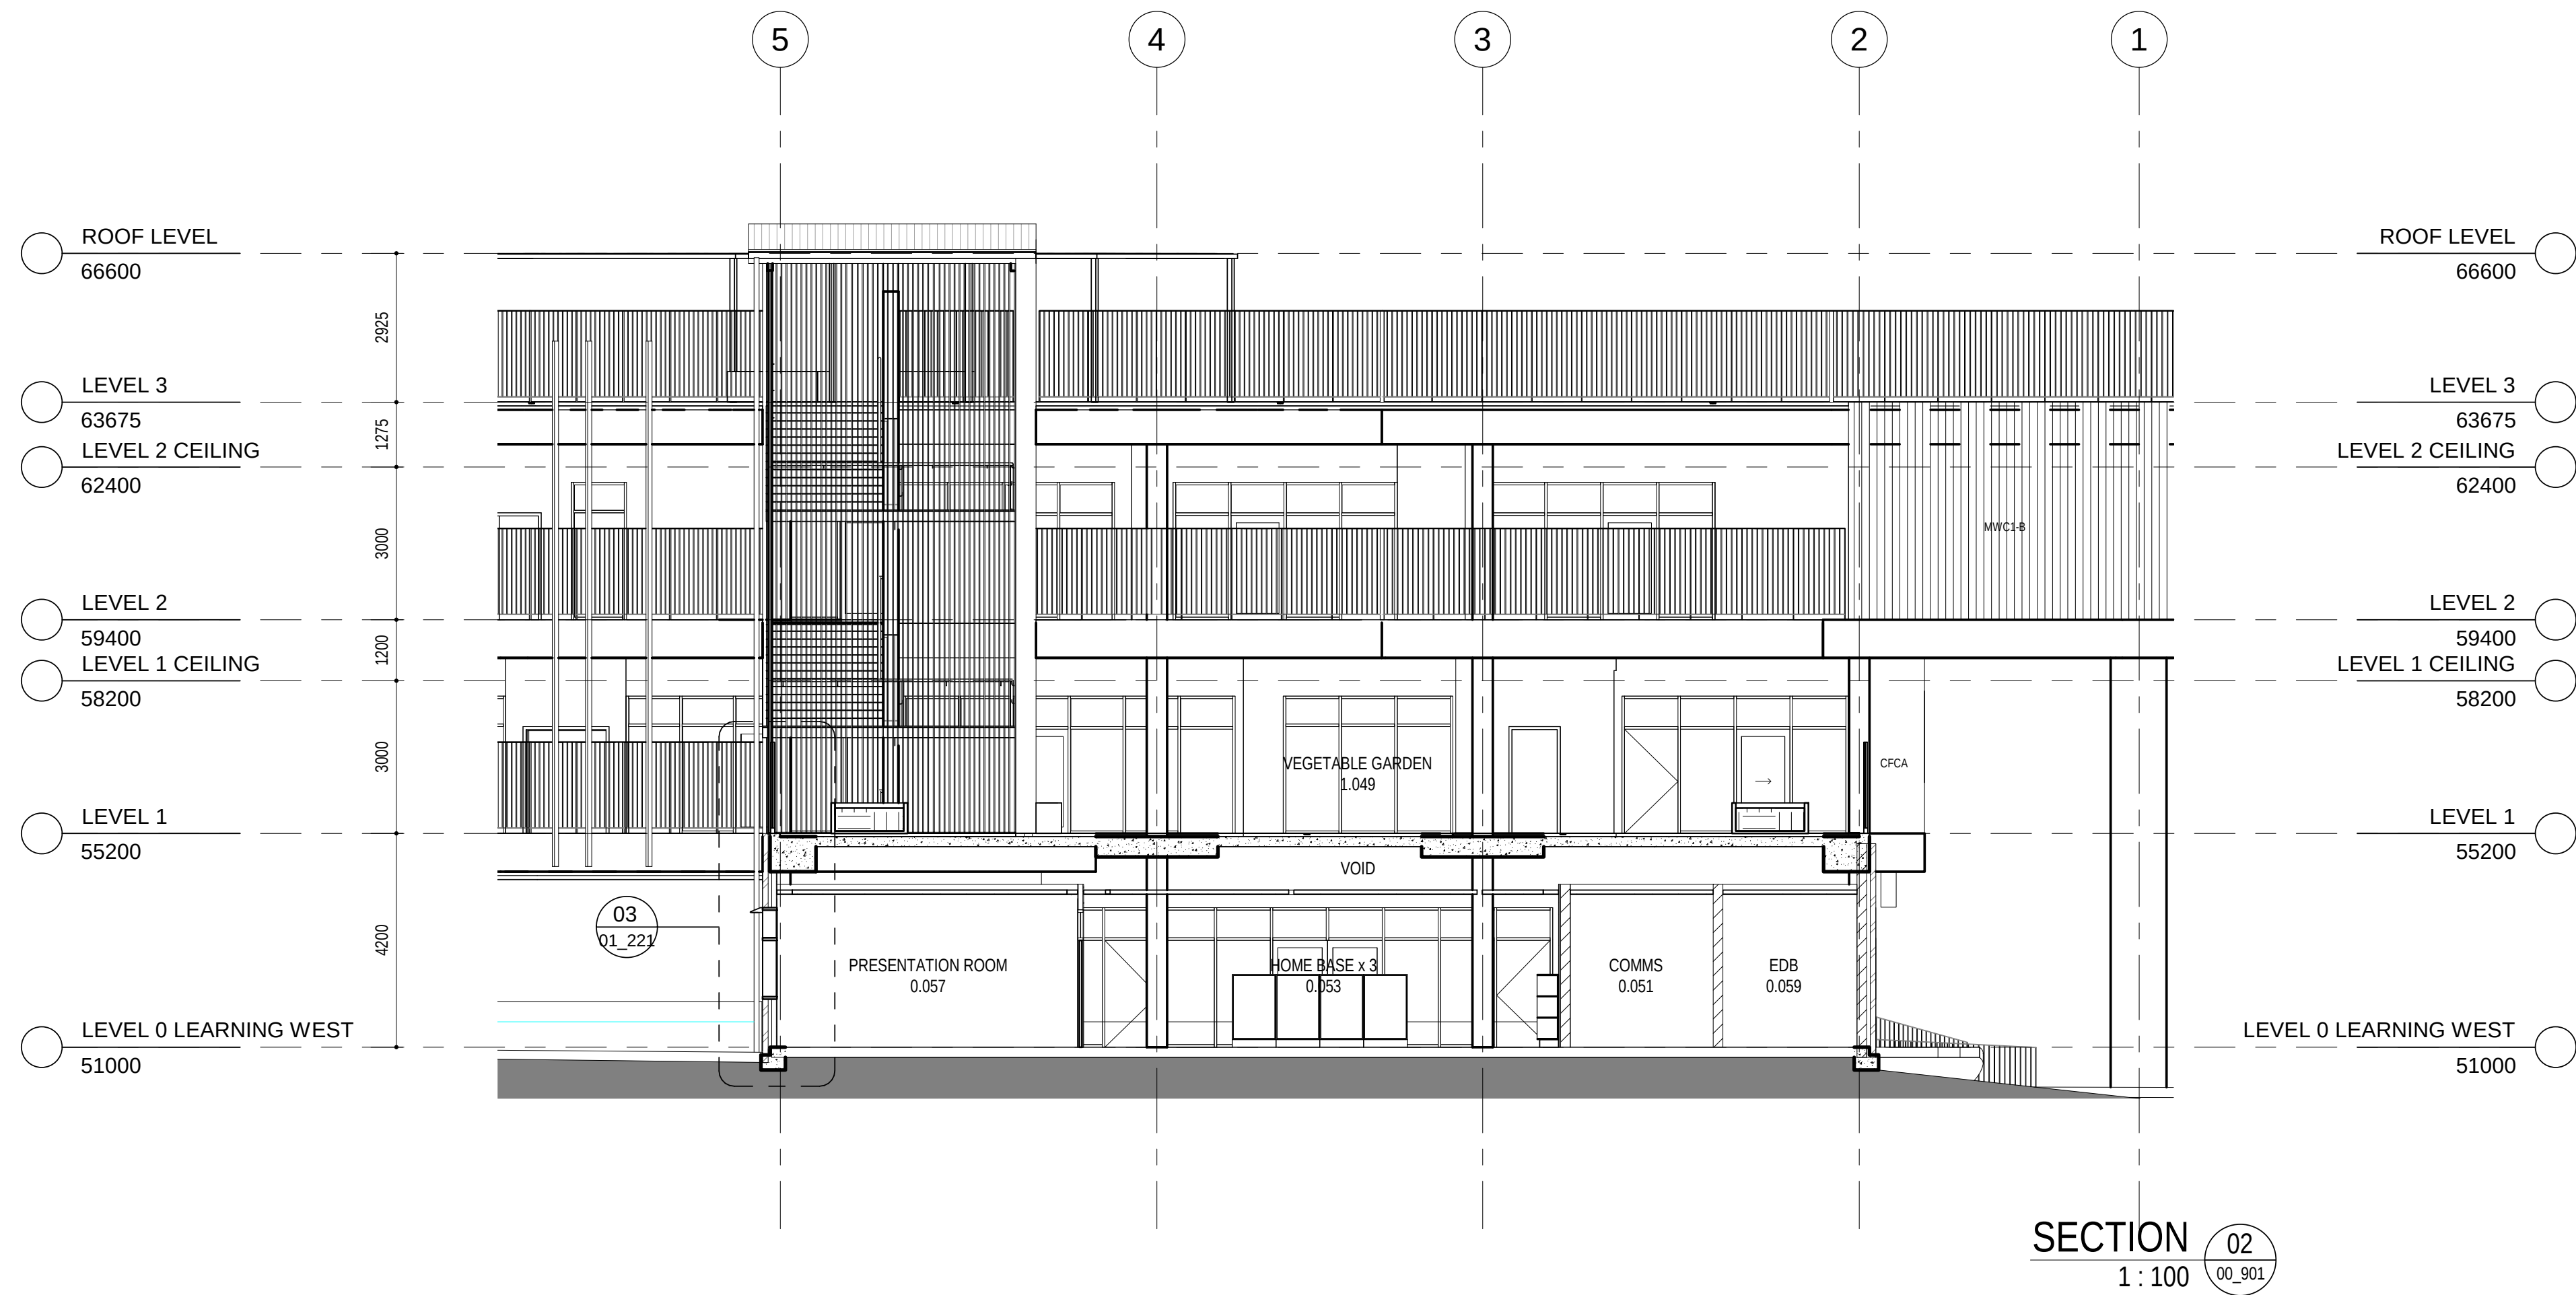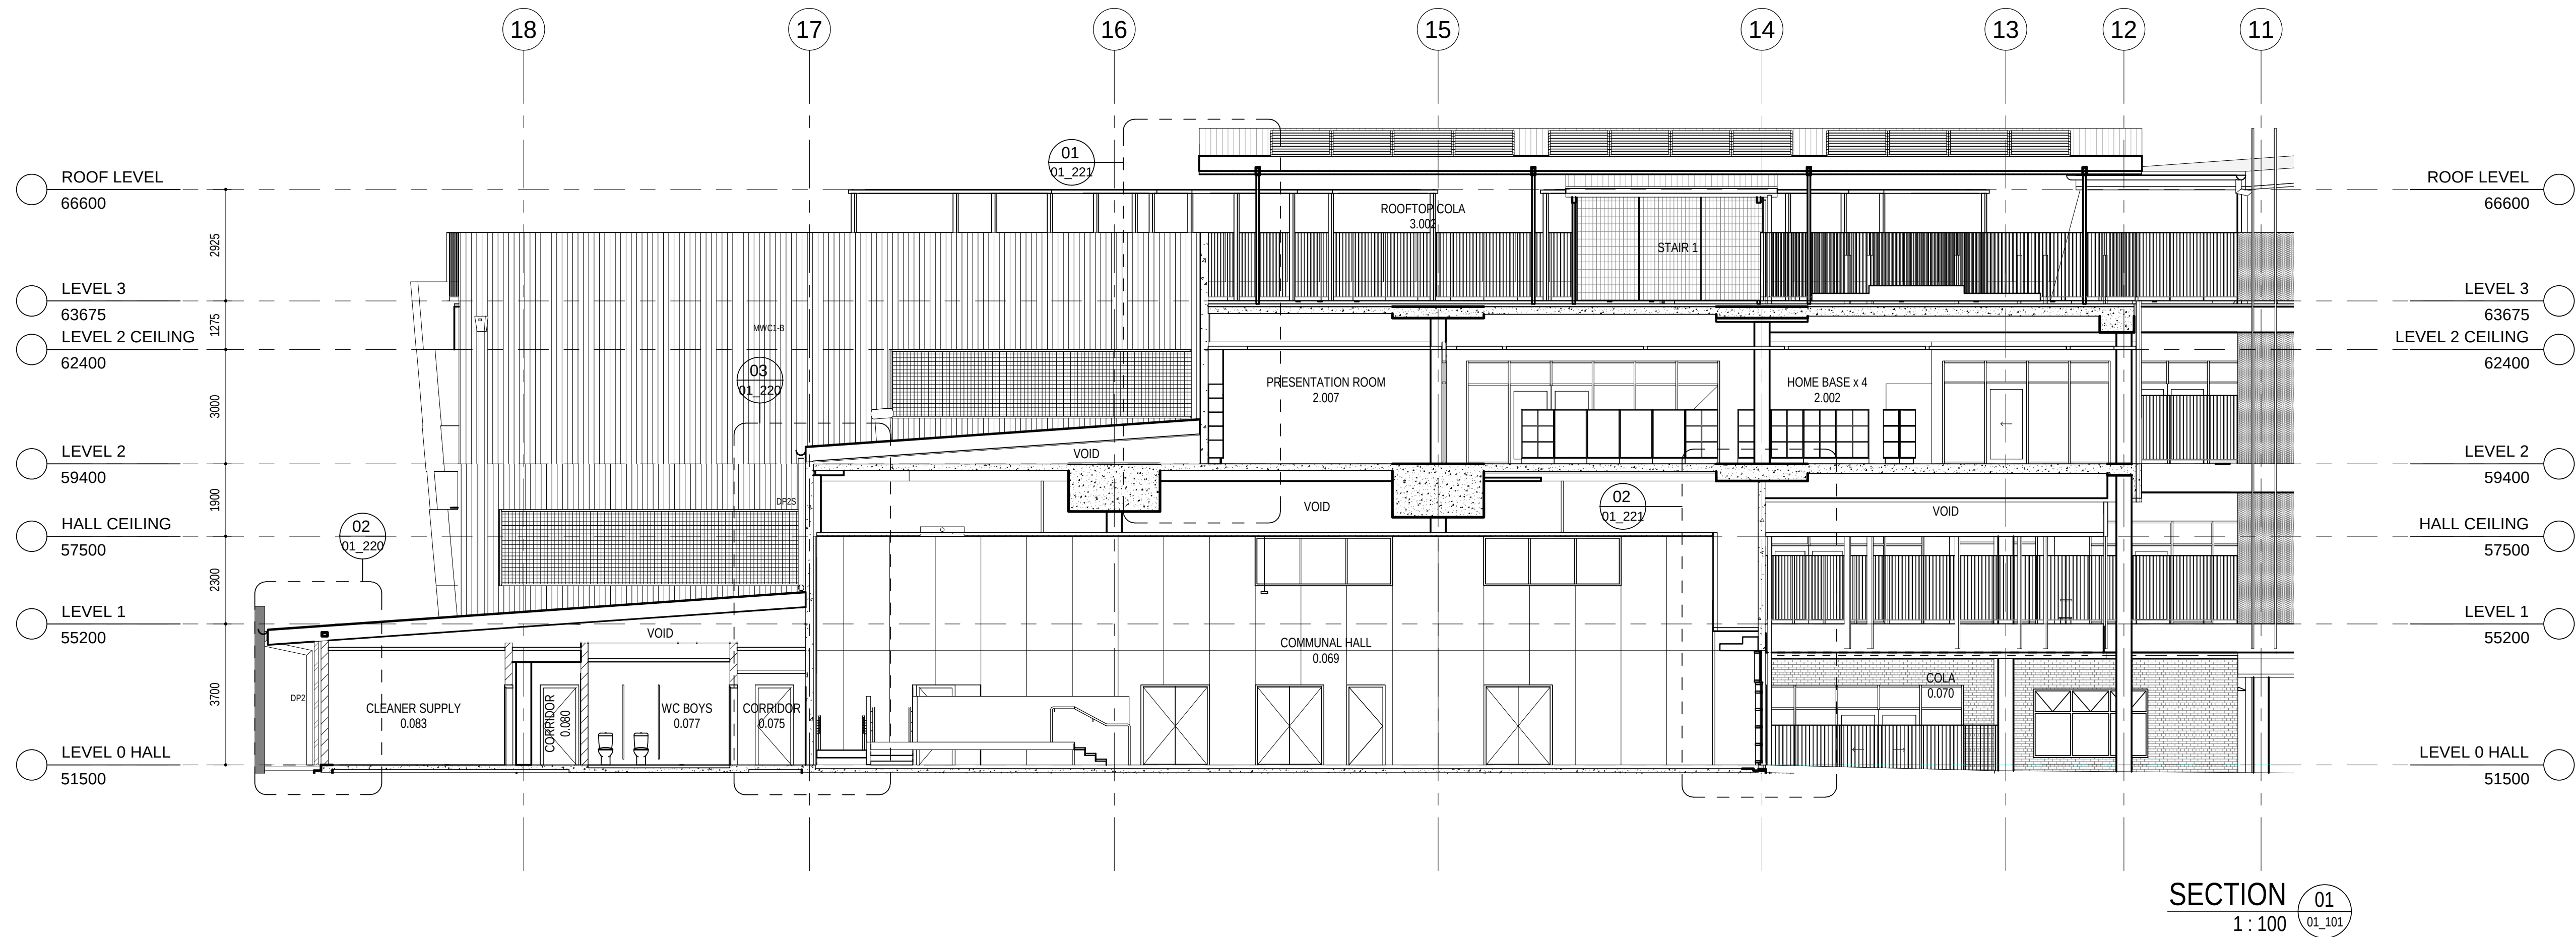

AMENDMENTS				
REV	BY	DATE	PROGRESS ISSUE	DESCRIPTION
MW	20.07.18		PROGRESS ISSUE	
MW	10.08.18		PROGRESS ISSUE	
MW	17.08.18		FOR REVIEW	
A	31.08.18		ISSUED FOR TENDER	

LEGEND	

KEY PLAN	



STRUCTURE, CIVIL & HYDRAULIC WOOLACOTT'S ENGINEERS T: 02 9291 0000 WEB: www.pp-a.com.au Nominated Architect Vince Pedavoli NSW reg No 5045	PERUMAL PEDAVOLI ARCHITECTS T: 02 9291 0000 WEB: www.pp-a.com.au Nominated Architect Vince Pedavoli NSW reg No 5045
MECH, ELECT, IT, COMMS & SEC. JHA CONSULTING T: 02 9437 1000	STATUTORY PLANNER DON FOX PLANNING PT T: 02 9672 4614
BCA GROUP P/L T: 02 8355 3160	
LANDSCAPE LORNA HARRISON PL T: 02 9655 1147	




PENSHURST PUBLIC SCHOOL 18 Arcadia Street, Penshurst	DRAWING NAME SECTIONS - SHEET 1
---	------------------------------------


CONTRACT NUMBER SINSW-18-1257	0 1000 2000 3000 4000 5000 10000 SCALE 1:100 @ A1
PROJECT NORTH	DRAWN CHECKED VERIFIED DATE 31 AUGUST 2018
DRAWING NUMBER 3199-ARC-DD-01_211	AUTHOR CHECKER APPROVER REVISION
PROJECT CODE DISCIPLINE PHASE SERIES NUMBER	

ISSUED FOR TENDER

31/08/2018 4:48:12 PM

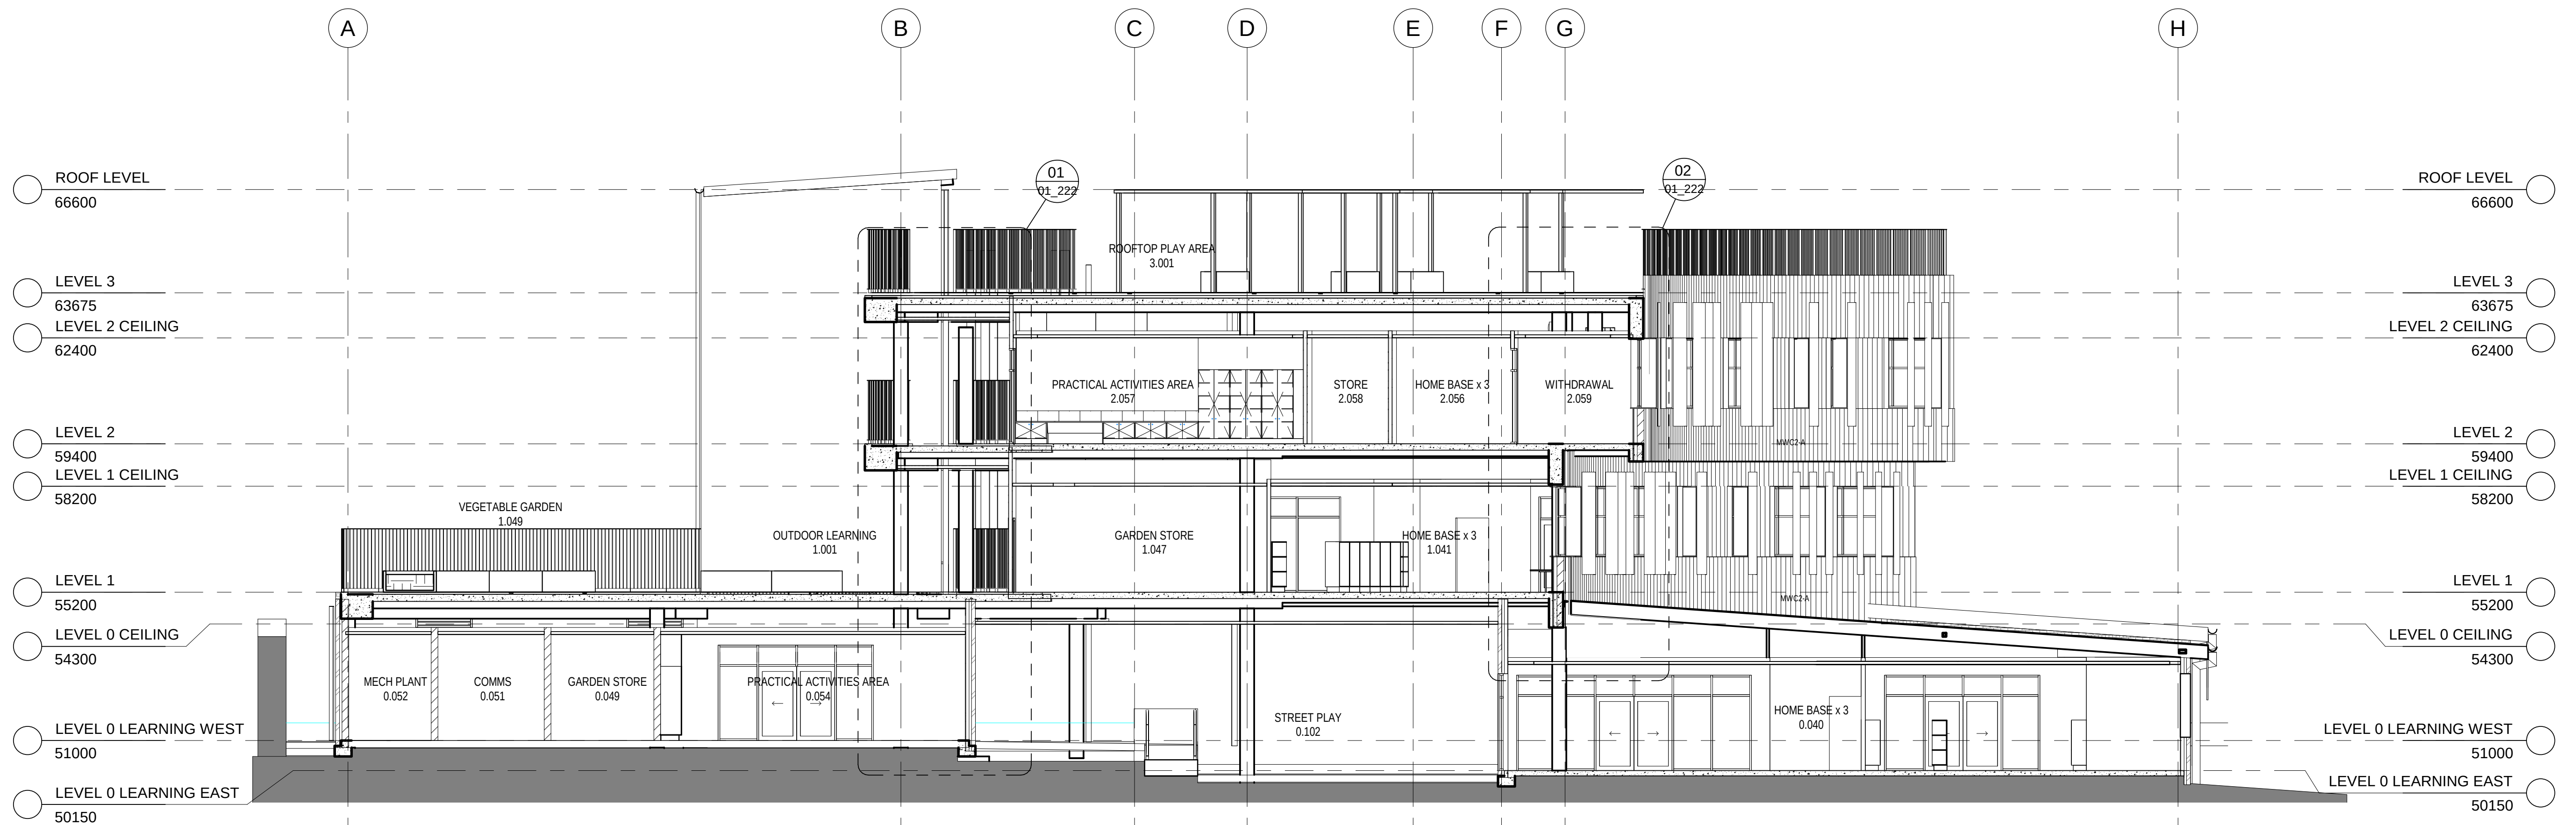

SECTION 03
1 : 100 00_901

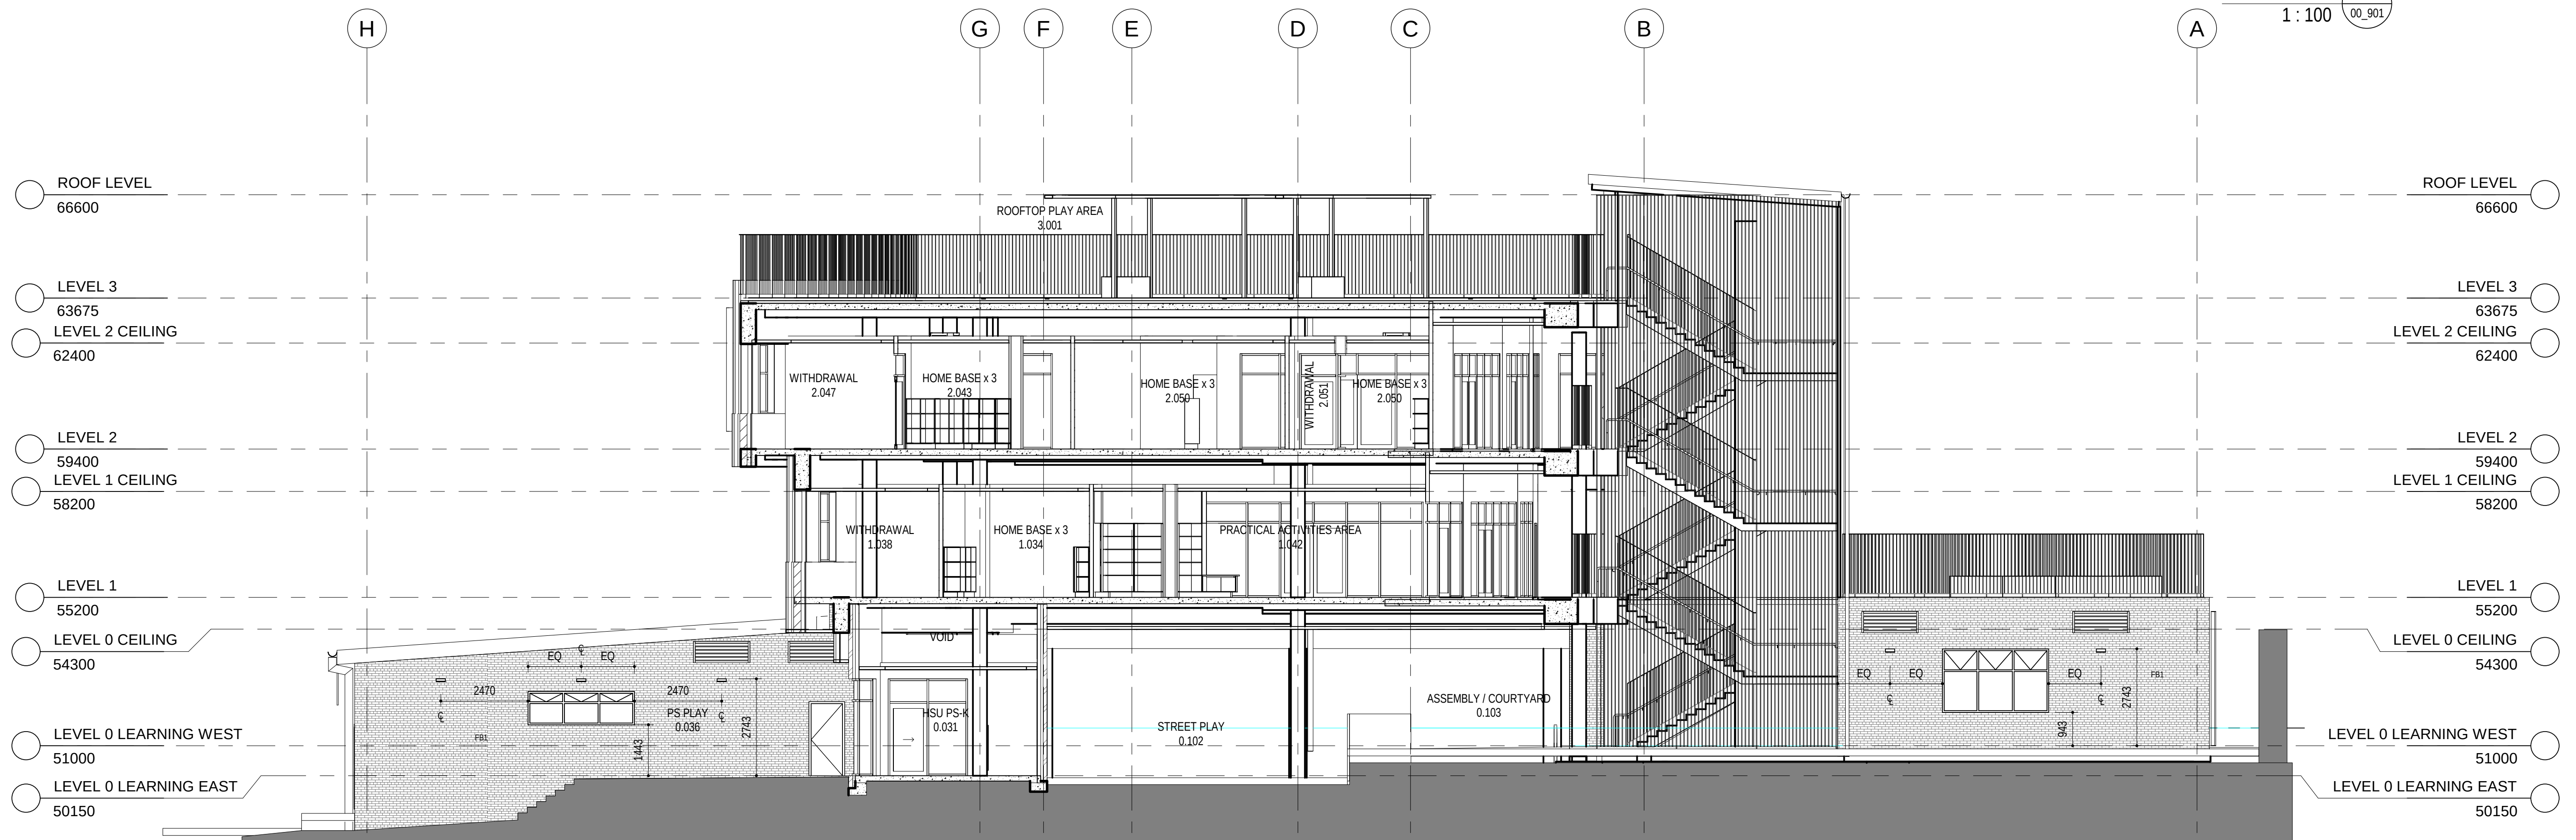

SECTION 04
1 : 100 01_103


AMENDMENTS				
REV	BY	DATE	PROGRESS	DESCRIPTION
MW	20.07.18		PROGRESS ISSUE	
MW	10.08.18		PROGRESS ISSUE	
MW	17.08.18		FOR REVIEW	
A	31.08.18		ISSUED FOR TENDER	

LEGEND	

KEY PLAN	



STRUCTURE, CIVIL & HYDRAULIC WOOLACOTT'S ENGINEERS T: 02 9291 0000 WEB: www.pp-a.com.au MECH, ELECT, IT, COMMS & SEC. JHA CONSULTING T: 02 9437 1000	PERUMAL PEDAVOLI ARCHITECTS T: 02 9291 0000 WEB: www.pp-a.com.au Nominated Architect Vince Pedavoli NSW reg No.5045
BCA GROUP P/L T: 02 8355 3160	STATUTORY PLANNER DON FOX PLANNING P/L T: 02 9655 1147
LANDSCAPE LORNA HARRISON P/L T: 02 9655 1147	

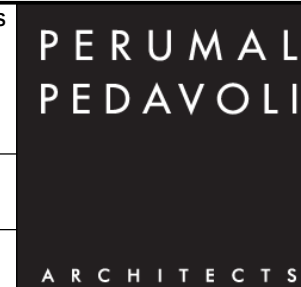


PENSHURST PUBLIC SCHOOL 18 Arcadia Street, Penshurst
DRAWING NAME SECTIONS - SHEET 2

CONTRACT NUMBER SINSW-18-1257	0 1000 2000 3000 4000 5000 10000 SCALE 1 : 100 @ A1
PROJECT NORTH	DRAWN CHECKED VERIFIED DATE Author Checker Approver 31 AUGUST 2018
DRAWING NUMBER 3199-ARC-DD-01_212	REVISION A


ISSUED FOR TENDER

31/08/2018 4:48:33 PM

ISSUED FOR TENDER

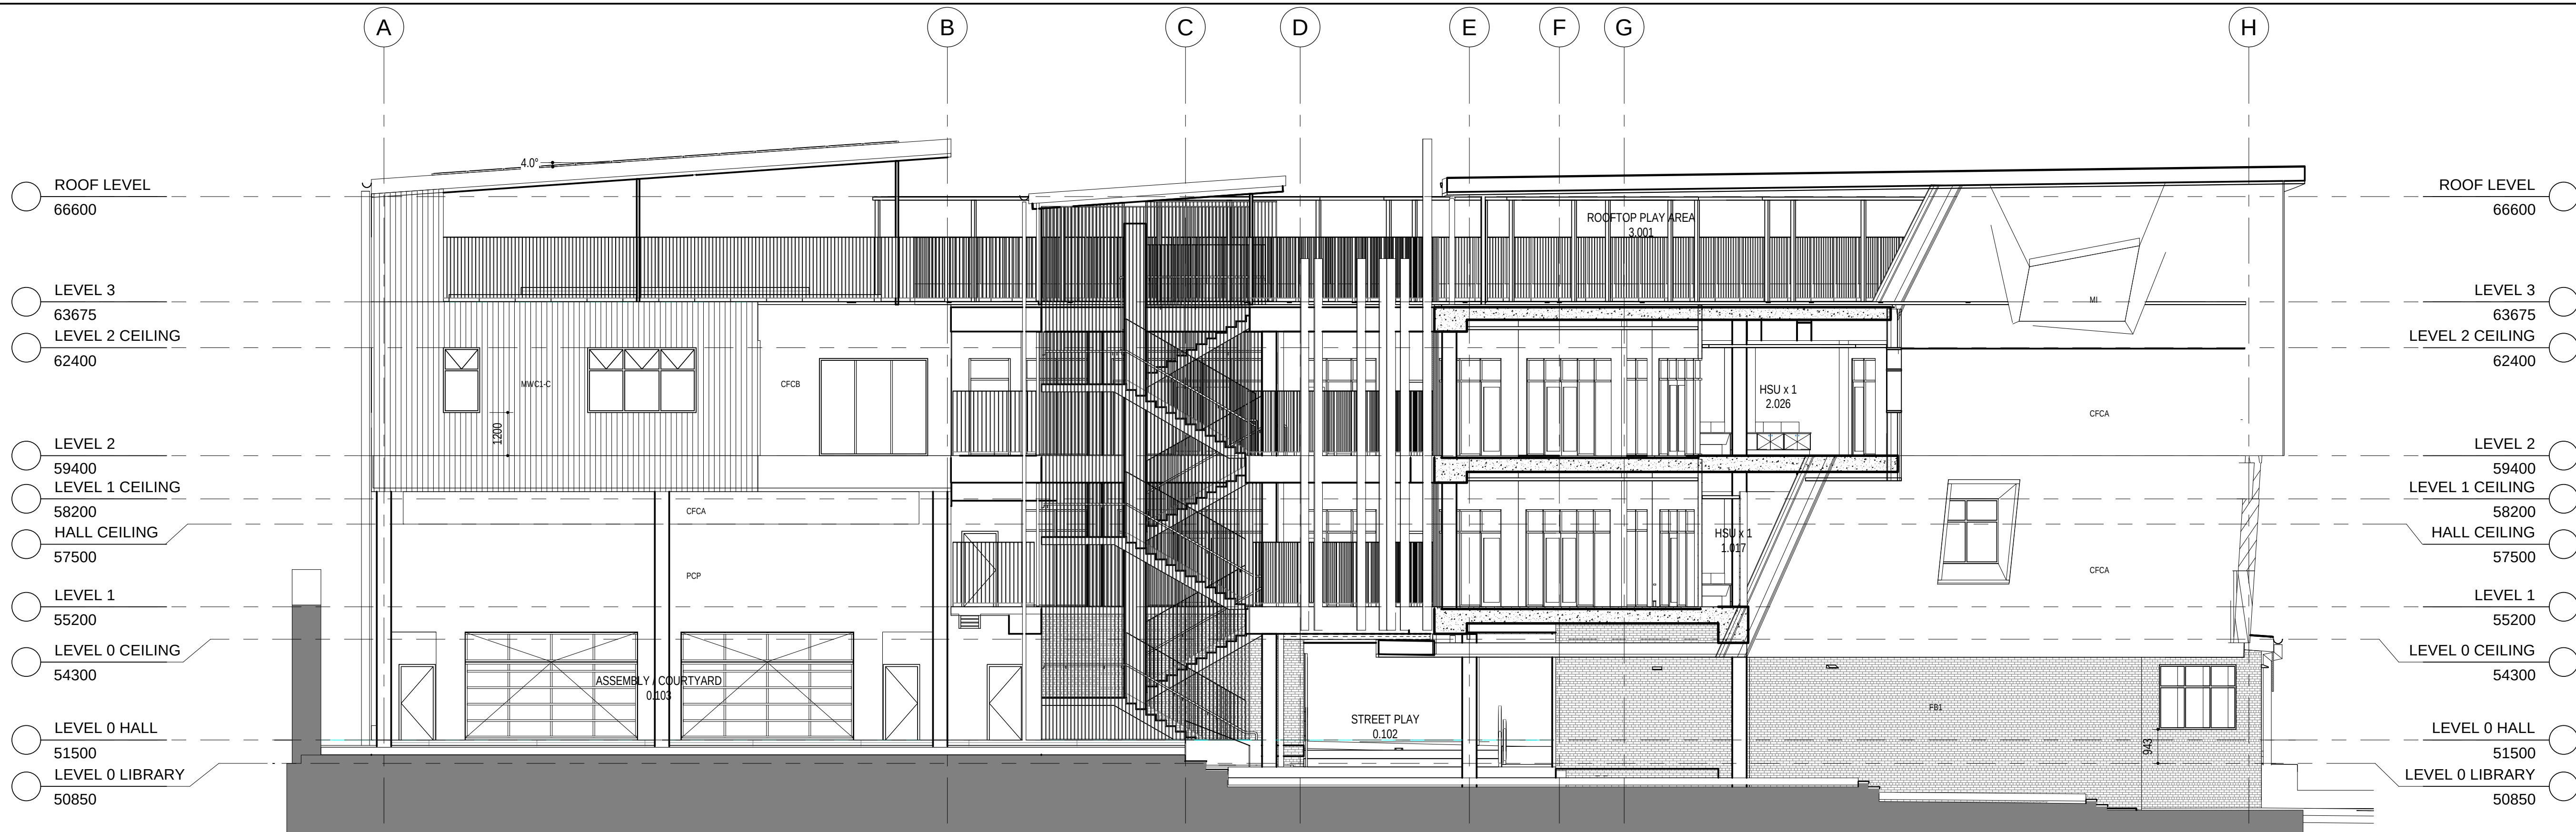

SECTION 05
1:100 00_901

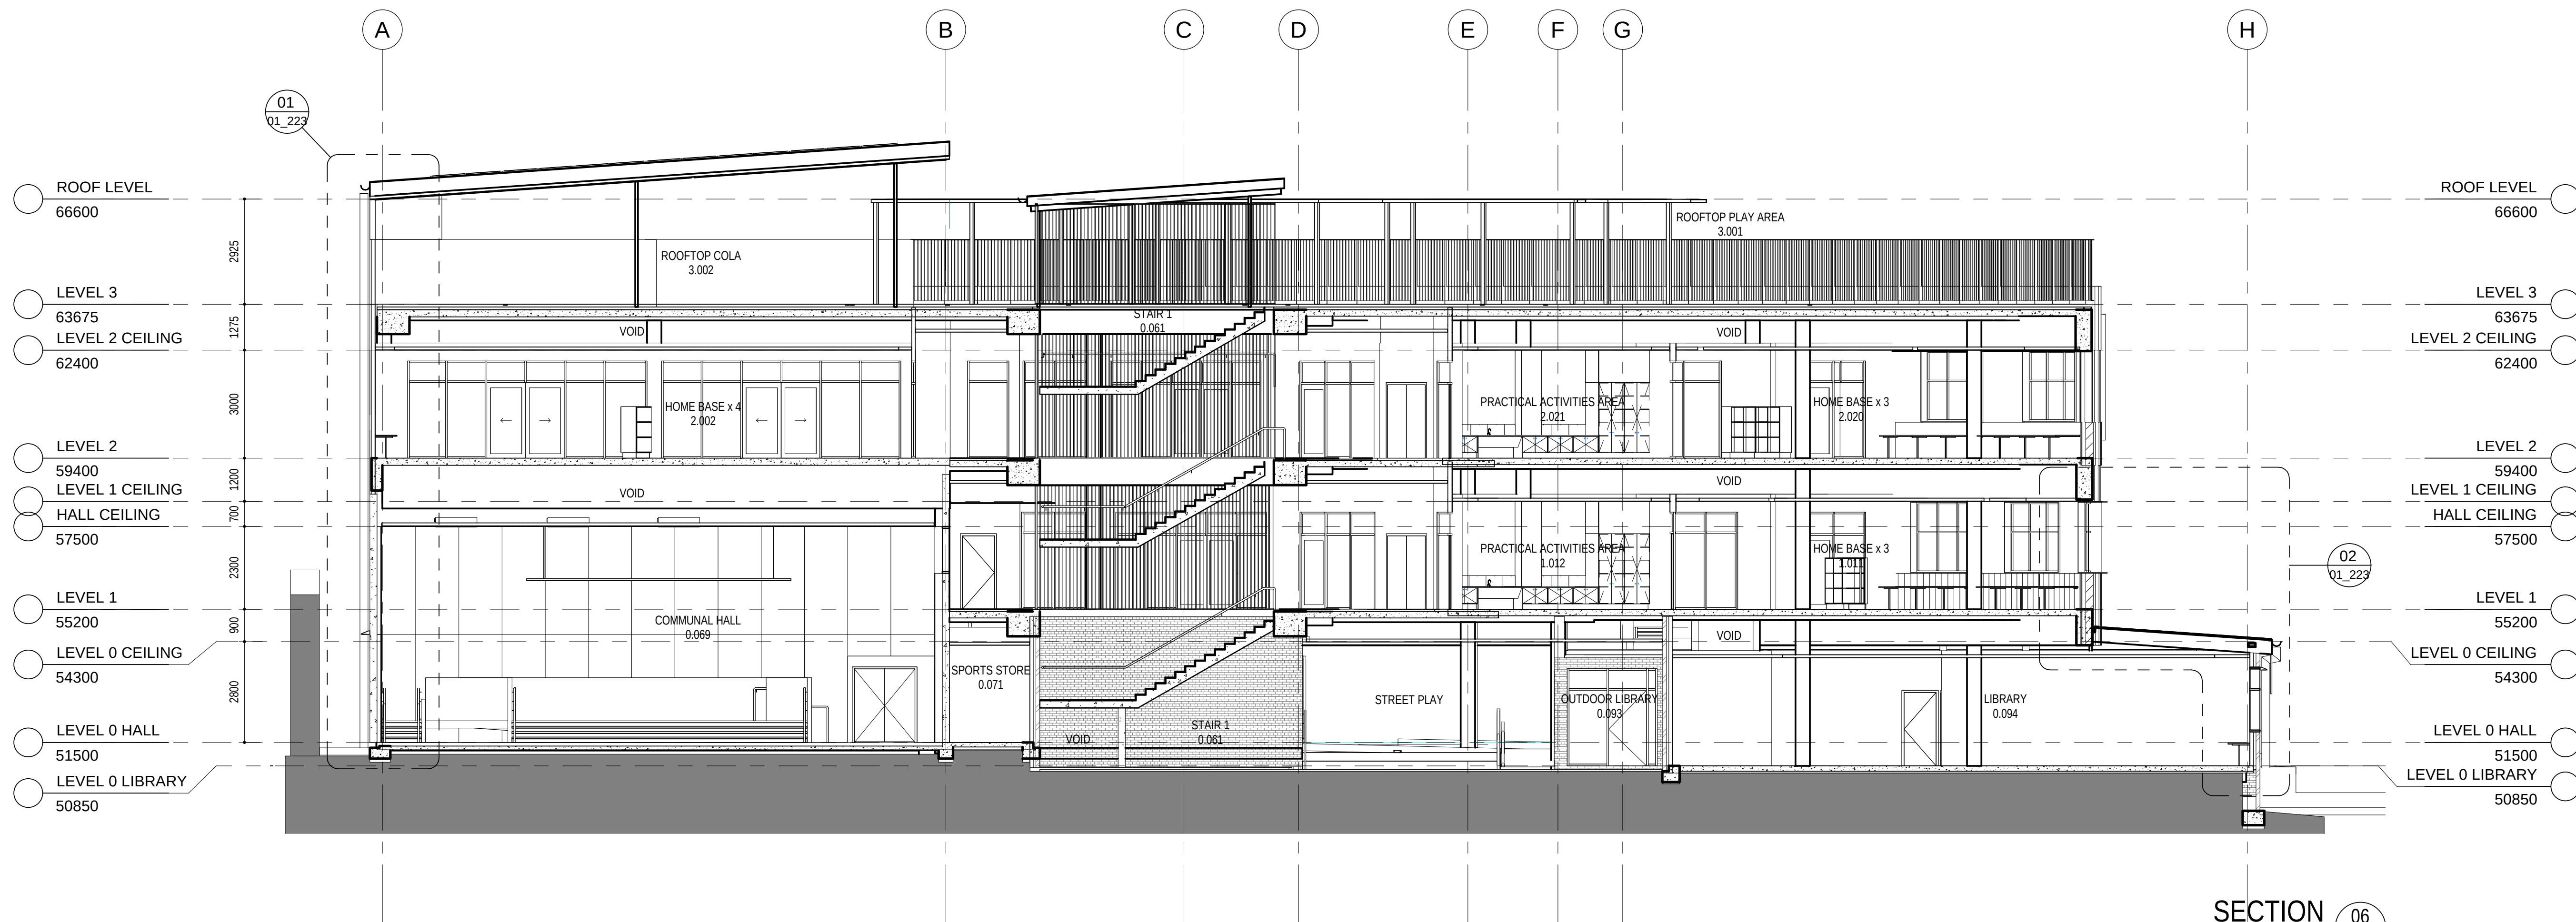

SECTION 06
1:100 00_901


AMENDMENTS				DESCRIPTION
REV	BY	DATE	REASON	
	MW	20.07.18	PROGRESS ISSUE	
	MW	10.08.18	PROGRESS ISSUE	
	MW	17.08.18	FOR REVIEW	
A	MW	31.08.18	ISSUED FOR TENDER	

LEGEND	

KEY PLAN	



STRUCTURE, CIVIL & HYDRAULIC WOOLACOTT'S ENGINEERS T: 02 9291 0000 F: 02 9291 1500 WEB: www.pp-a.com.au Nominated Architect Vice Pedavoli NSW reg No 5545	PERUMAL PEDAVOLI ARCHITECTS T: 02 9291 0000 F: 02 9291 1500 WEB: www.pp-a.com.au Nominated Architect Vice Pedavoli NSW reg No 5545
BICA GROUP P/LA T: 02 9355 3160 F: 02 9355 3160 LANDSCAPE LORNA HARRISON P/L T: 02 9355 1147	STATUTORY PLANNER DON FOX PLANNING P/L T: 02 9472 4614

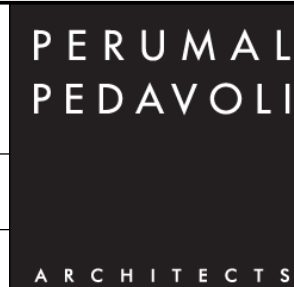


PENSHURST PUBLIC SCHOOL 18 Arcadia Street, Penshurst	SECTIONS - SHEET 3
---	--------------------


CONTRACT NUMBER SINSW-18-1257	0 1000 2000 3000 4000 5000 10000 SCALE 1:100 @ A1
DRAWN Author	CHECKED Checker
VERIFIED Approver	DATE 31 AUGUST 2018
DRAWING NUMBER PROJECT CODE DISCIPLINE PHASE SERIES NUMBER	REVISION A

3199-ARC-DD-01_213 A

31/08/2018 4:48:50 PM

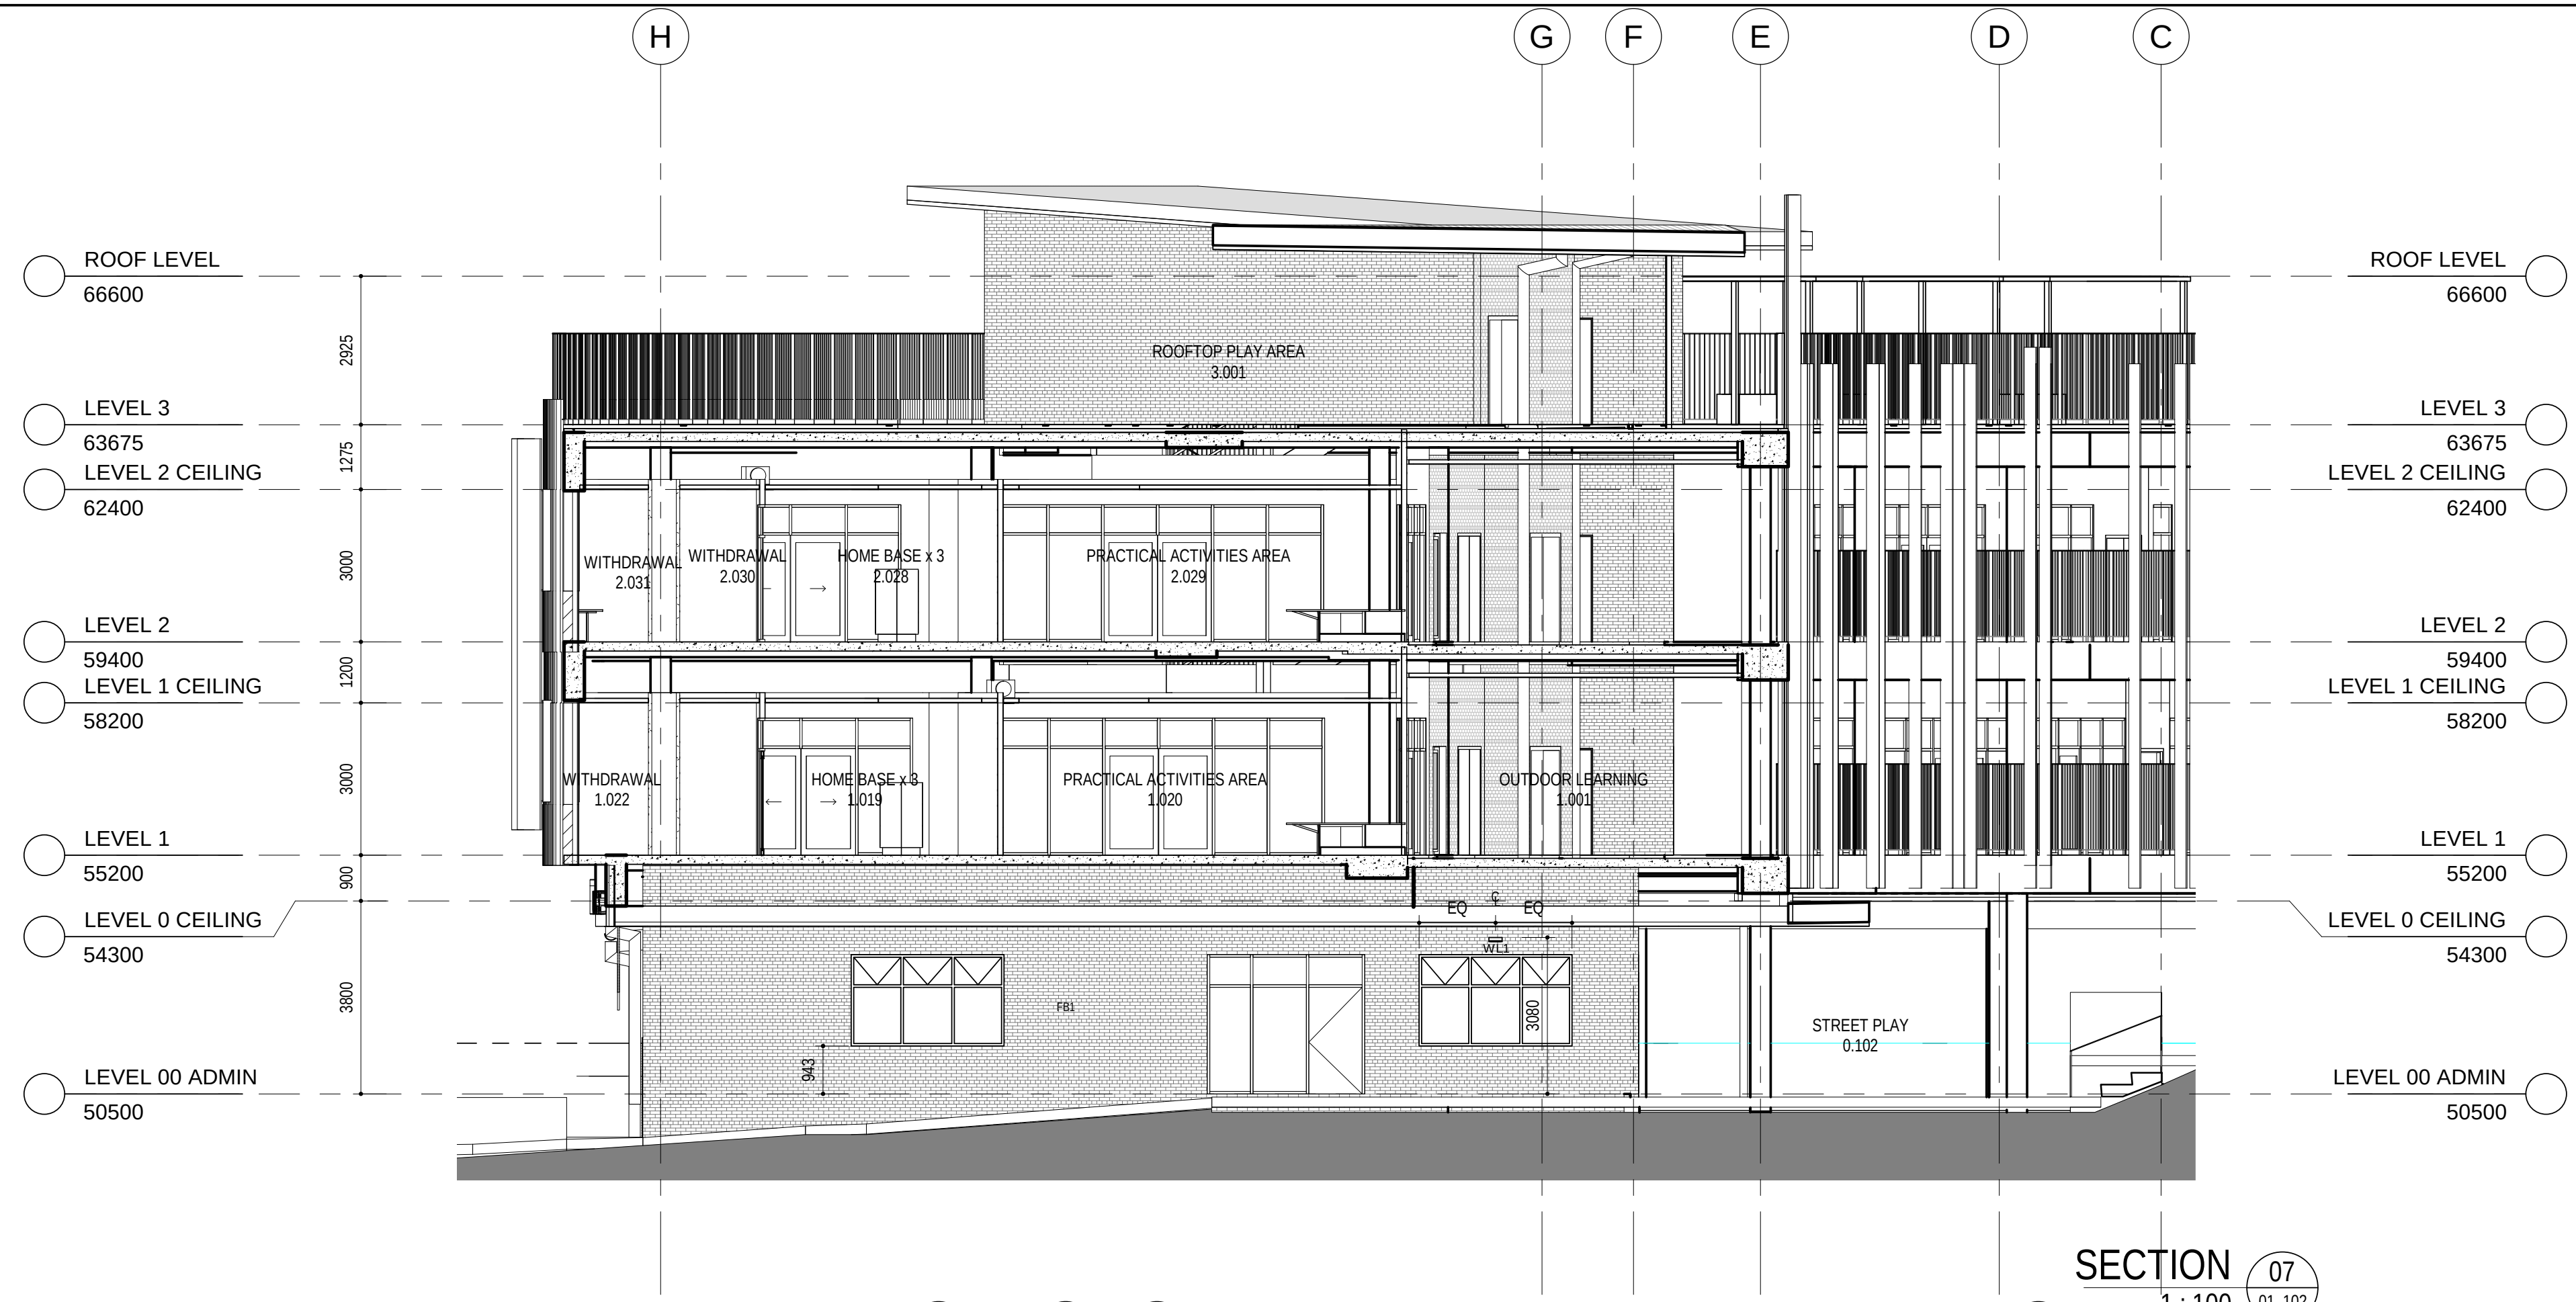

SECTION 07
1:100

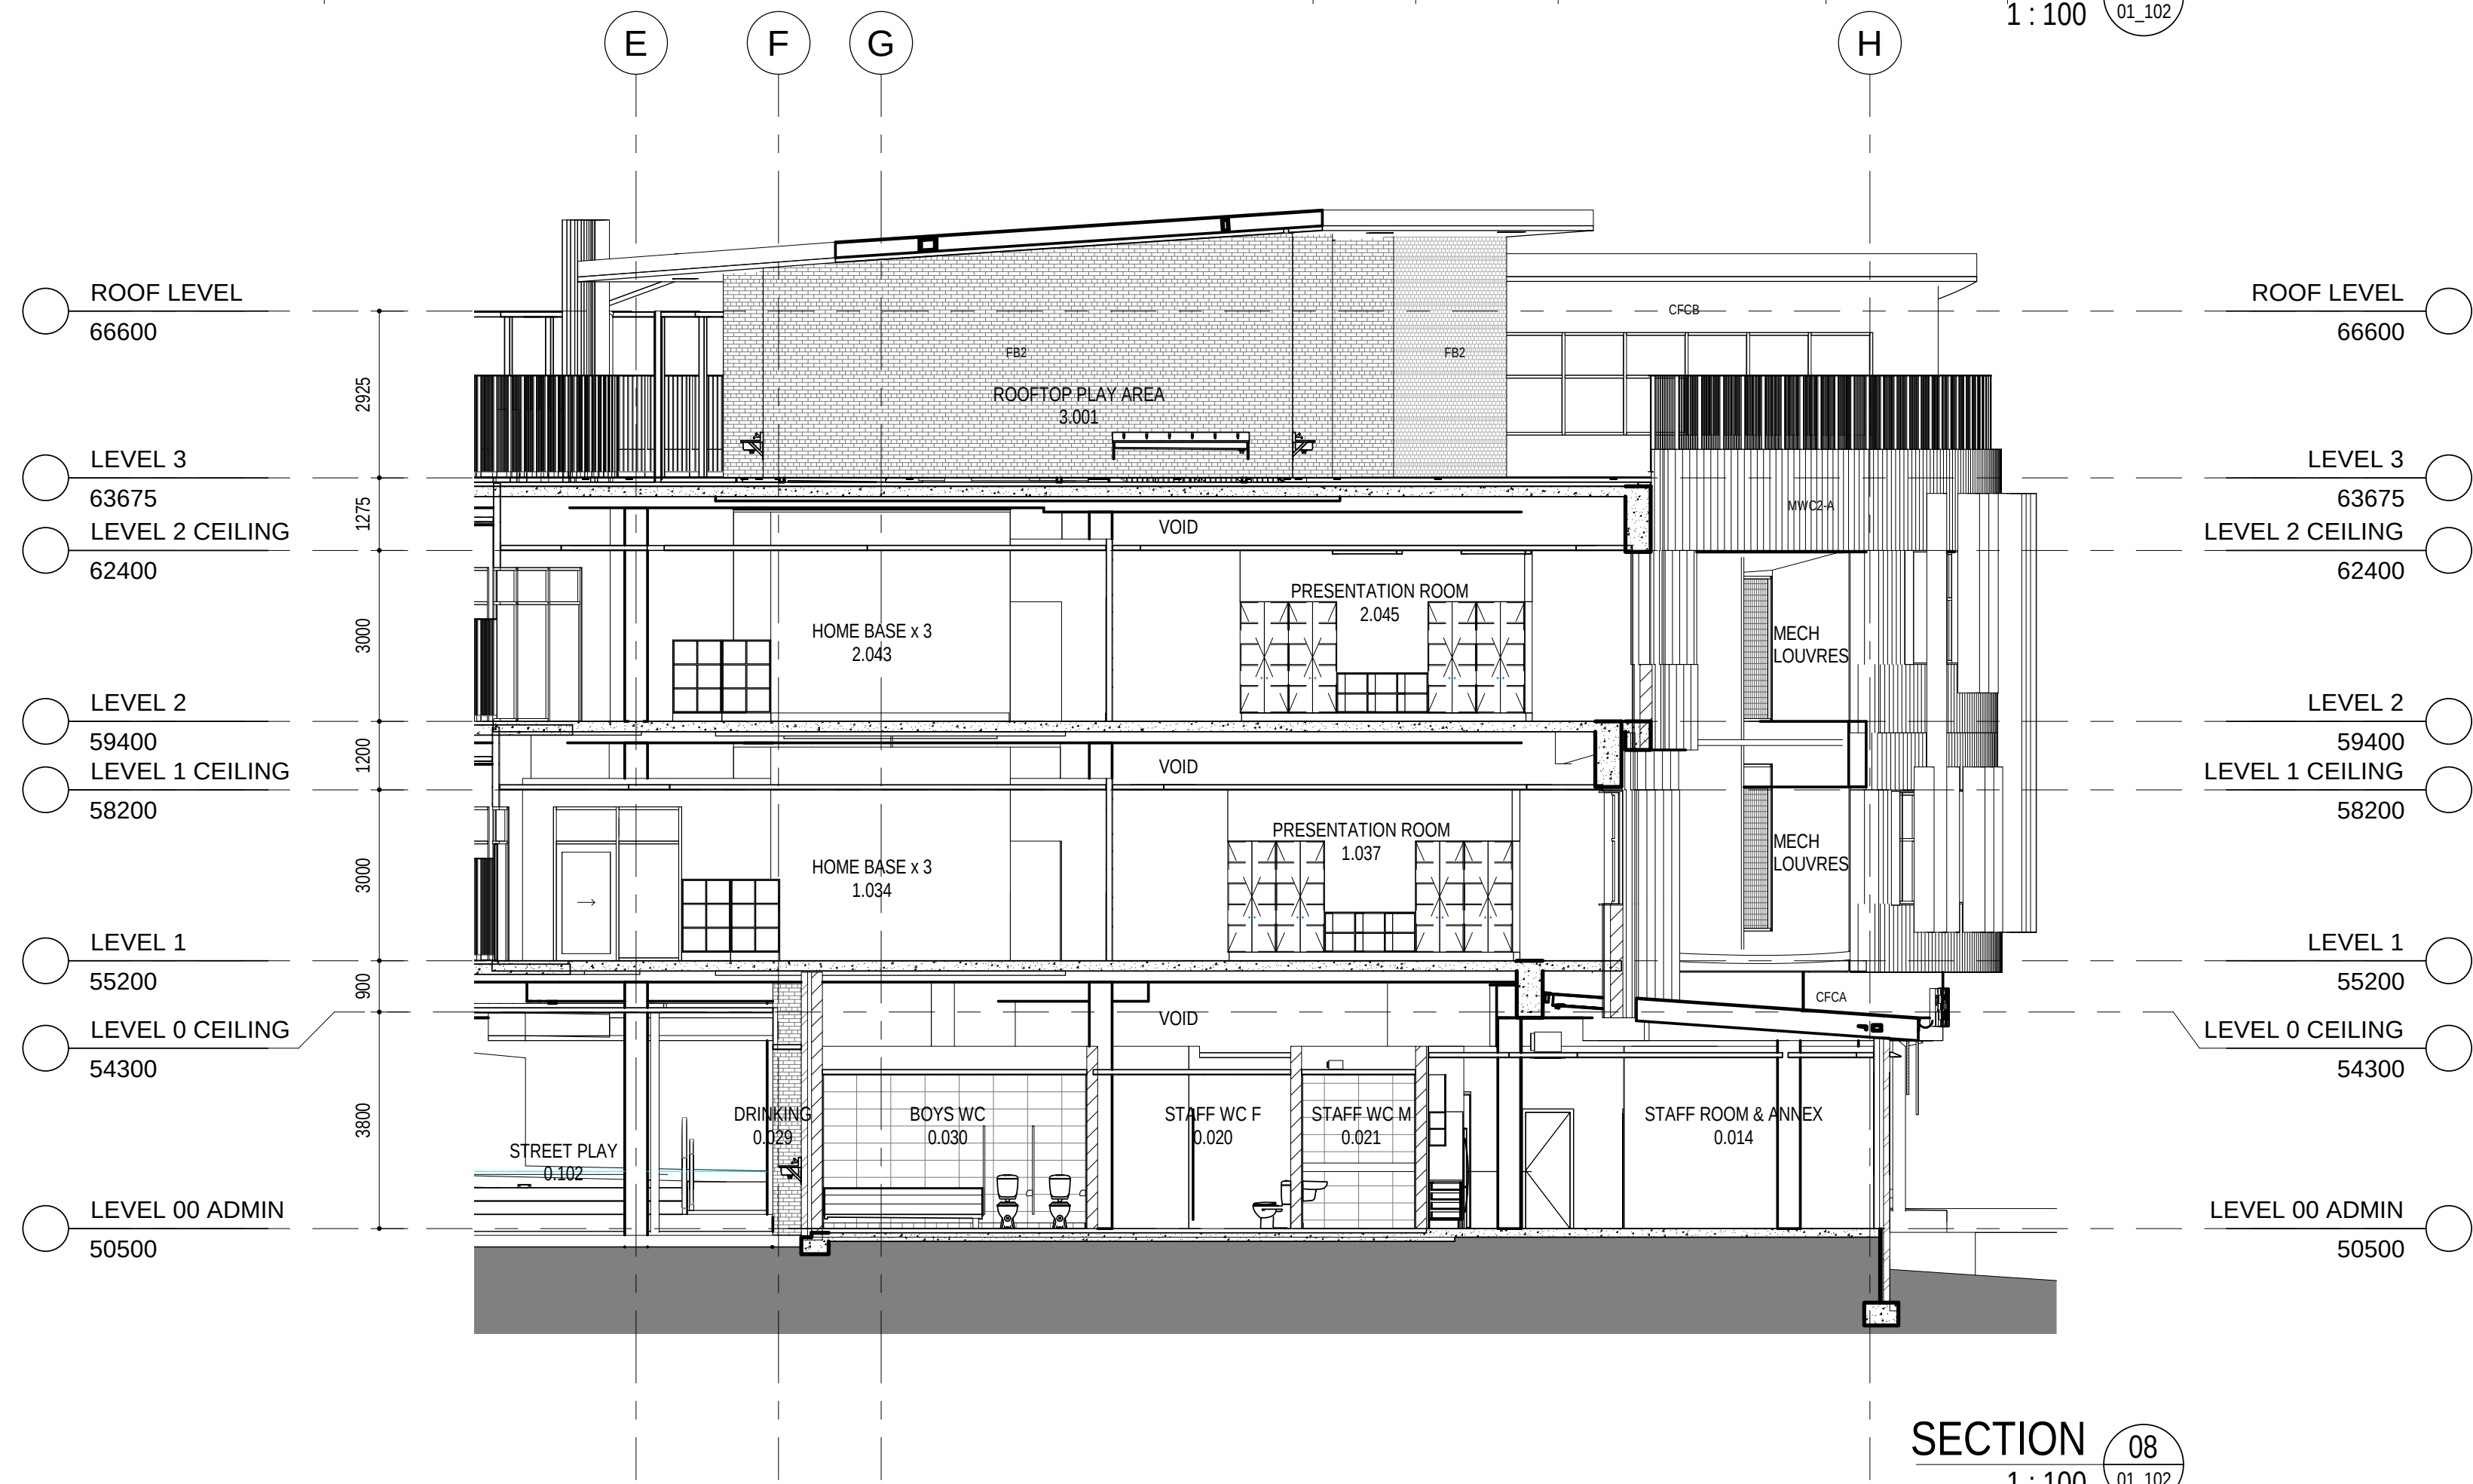

SECTION 08
1:100

AMENDMENTS				DESCRIPTION
REV	BY	DATE	PROGRESS	
MW	20.07.18	PROGRESS	ISSUE	
MW	10.08.18	PROGRESS	ISSUE	
MW	17.08.18	FOR REVIEW		
A	31.08.18	ISSUED FOR TENDER		

LEGEND	

KEY PLAN	



STRUCTURE, CIVIL & HYDRAULIC
WOOLACOTT'S ENGINEERS
T: 02 9291 0000
WEB: www.pp-a.com.au
Nominated Architect
Vince Pedavoli NSW reg No 5045

PERUMAL PEDAVOLI ARCHITECTS
T: 02 9291 0000
WEB: www.pp-a.com.au
Nominated Architect
Vince Pedavoli NSW reg No 5045

BCA GROUP PLA
T: 02 8355 3160

LANDSCAPE
LORNA HARRISON PL
T: 02 9555 1147

STATUTORY PLANNER
DON FOX PLANNING PL
T: 02 9673 4614

PERUMAL
PEDAVOLI
ARCHITECTS


PENSHURST PUBLIC SCHOOL
18 Arcadia Street, Penshurst

DRAWING NAME
SECTIONS - SHEET 4


CONTRACT NUMBER		0 1000 2000 3000 4000 5000 10000					SCALE 1 : 100 @ A1	
SINSW-18-1257		DRAWN	CHECKED	VERIFIED	DATE			
PROJECT NORTH		Author	Checker	Approver	31 AUGUST 2018			
DRAWING NUMBER			REVISION					
PROJECT CODE		DISCIPLINE		PHASE		SERIES NUMBER		
3199-ARC-DD-01		214		A				

ISSUED FOR TENDER

31/08/2018 4:49:05 PM

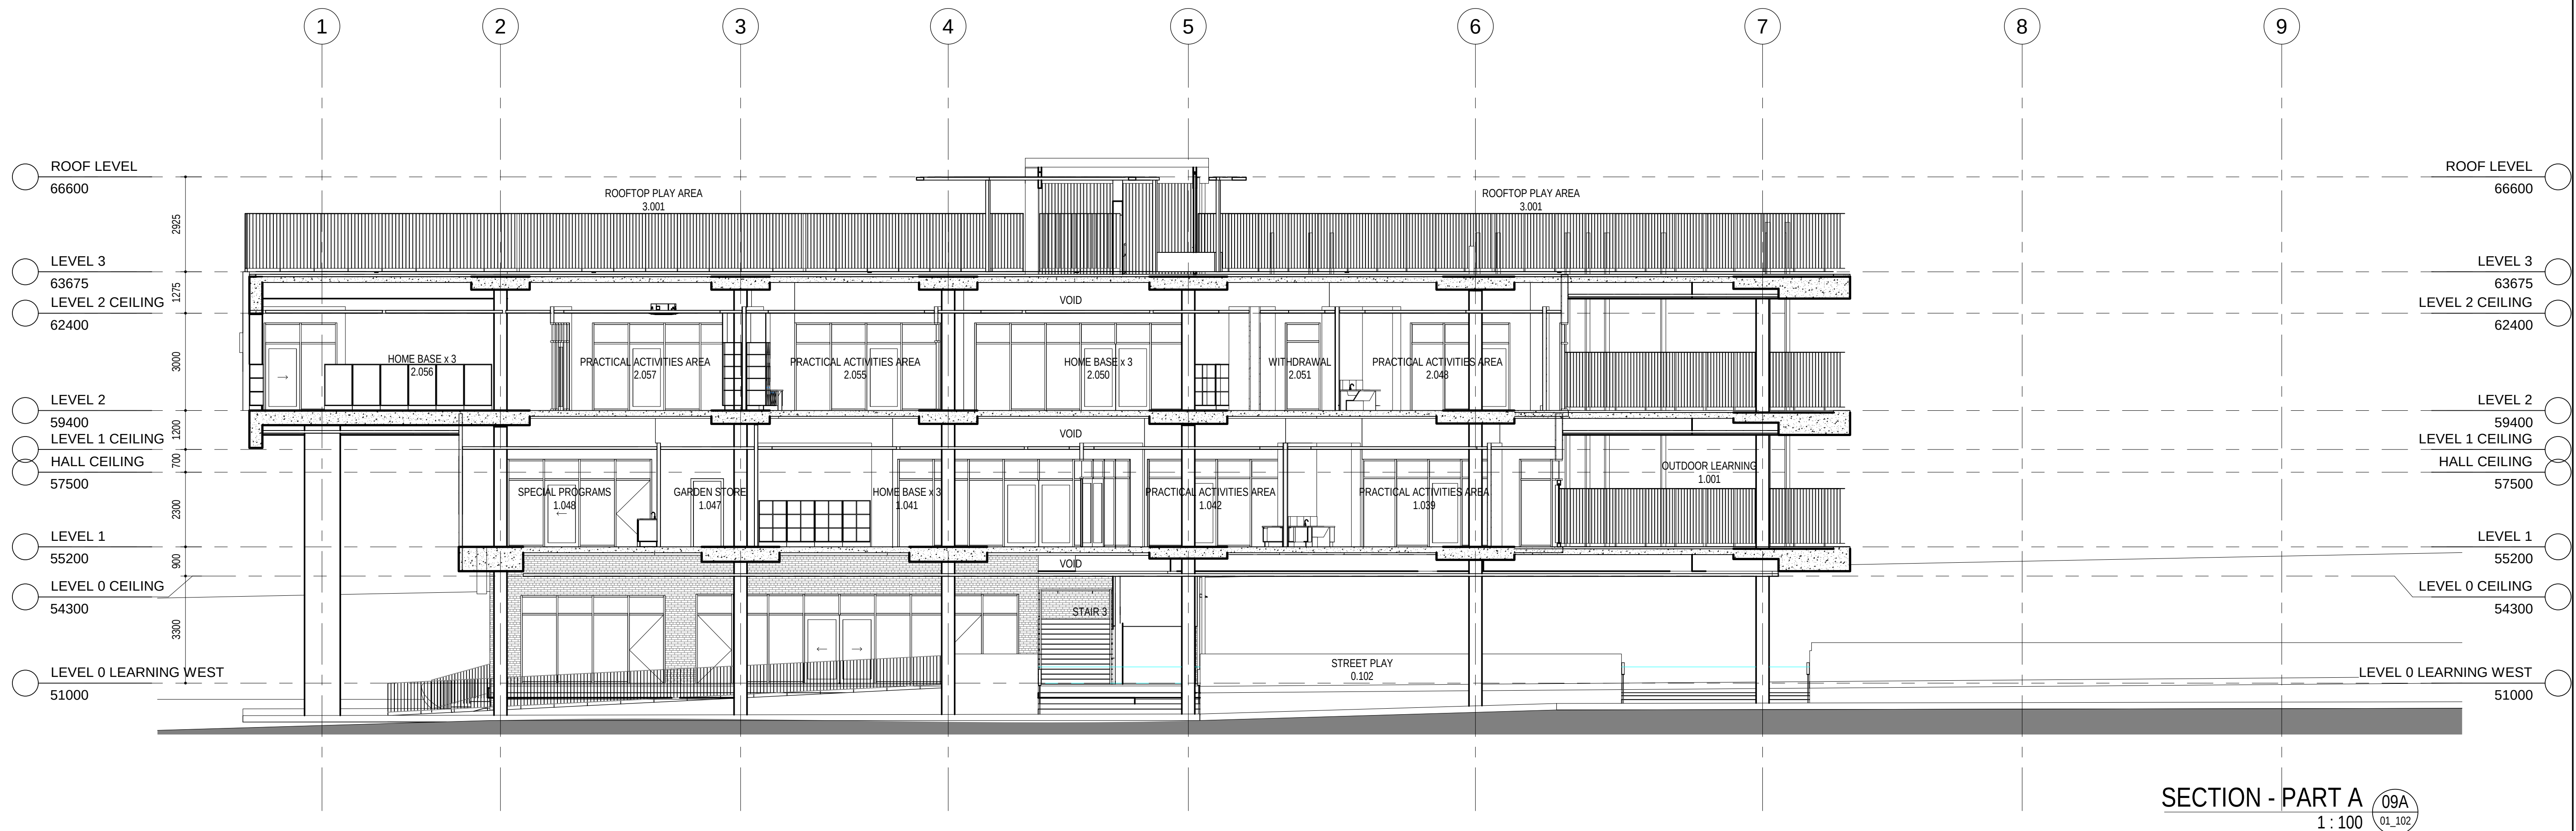

SECTION - PART A 09A
1 : 100 01_102

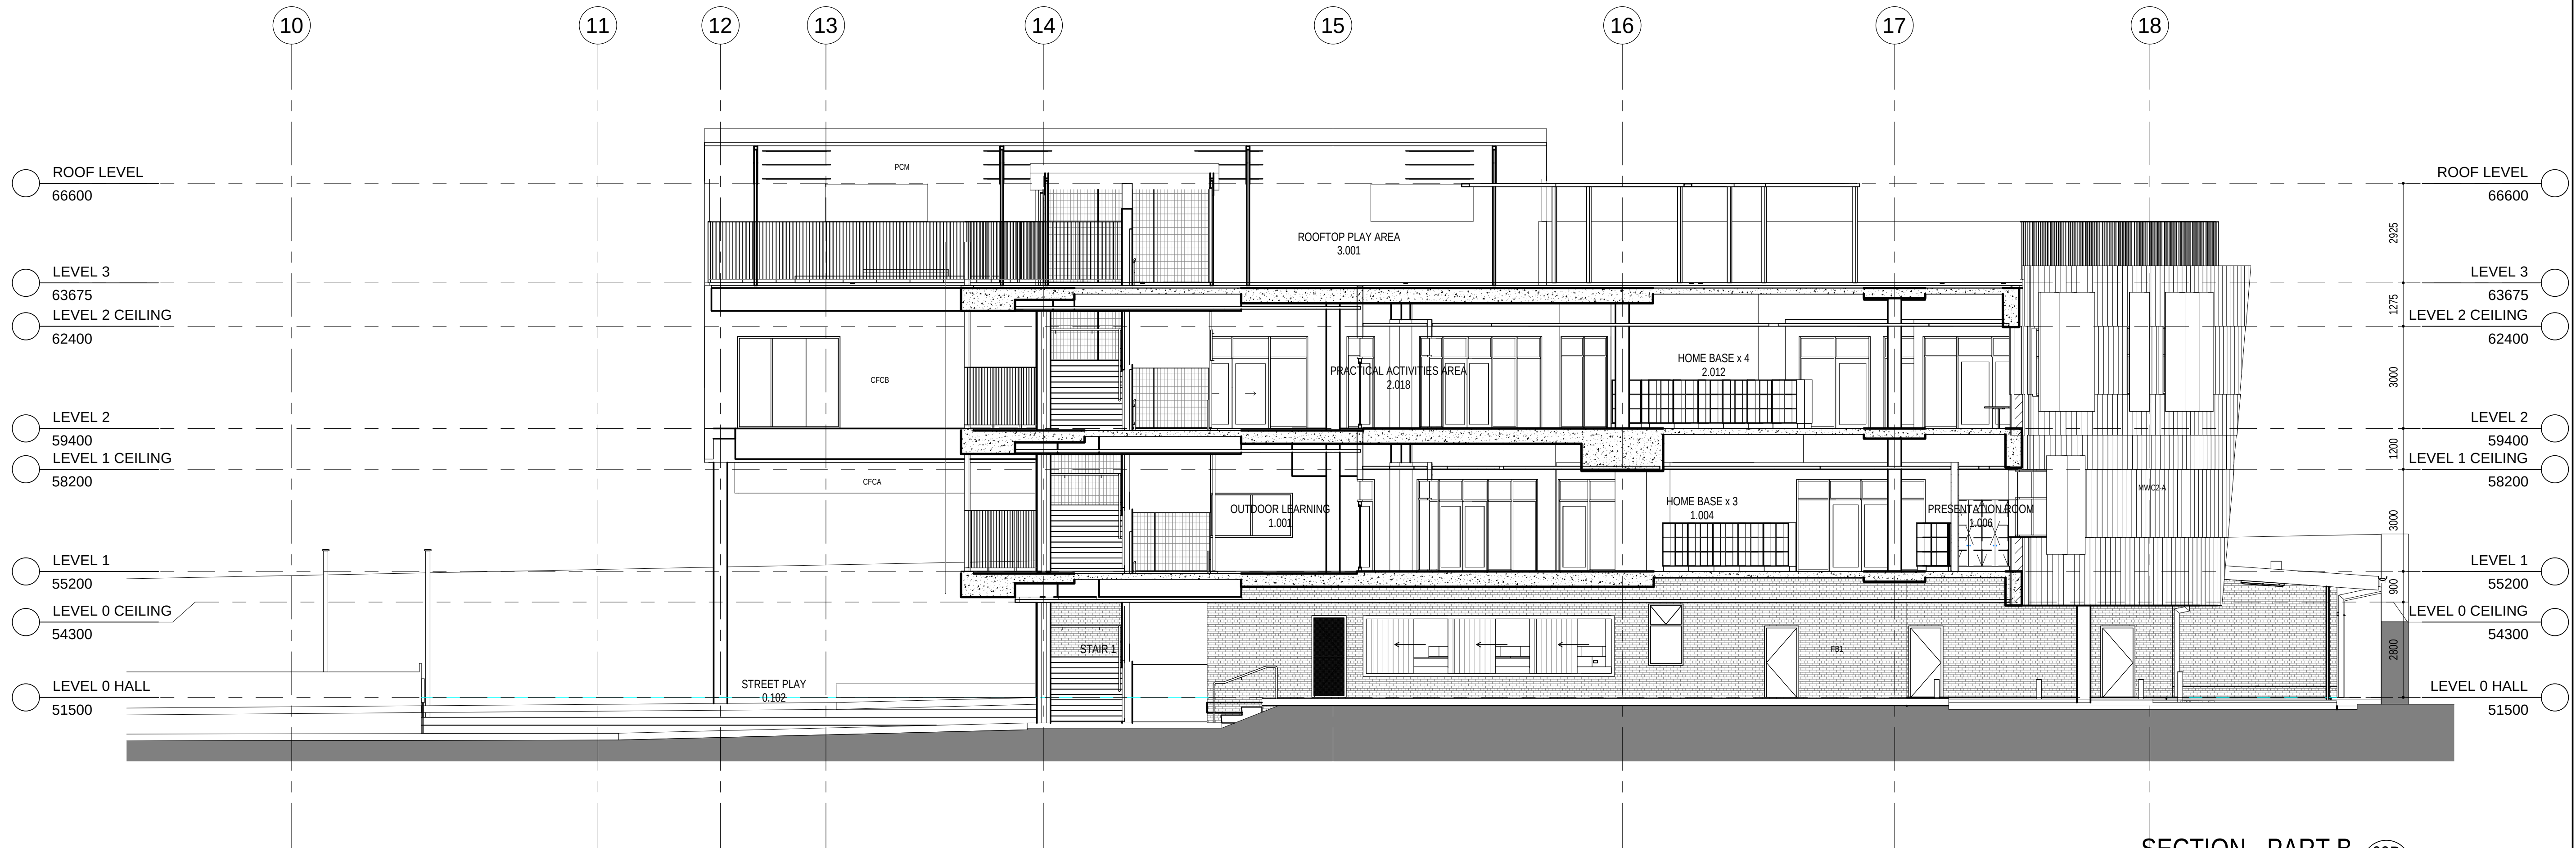

SECTION - PART B 09B
1 : 100 01_101

AMENDMENTS				DESCRIPTION
REV	BY	DATE	REASON	
MW	20.07.18	PROGRESS ISSUE		
MW	10.08.18	PROGRESS ISSUE		
MW	17.08.18	FOR REVIEW		
A	31.08.18	ISSUED FOR TENDER		

LEGEND	

KEY PLAN	



STRUCTURE, CIVIL & HYDRAULIC WOOLACOTT'S ENGINEERS T: 02 9291 0000 WEB: www.pp-a.com.au Nominated Architect Vince Pedavoli NSW reg No 5045	PERUMAL PEDAVOLI ARCHITECTS T: 02 9291 0000 WEB: www.pp-a.com.au Nominated Architect Vince Pedavoli NSW reg No 5045
BCA GROUP DLA T: 02 8355 3160	STATUTORY PLANNER DON FOX PLANNING PL T: 02 9655 1147
LANDSCAPE LORNA HARRISON PL T: 02 9655 1147	



PENSHURST PUBLIC SCHOOL 18 Arcadia Street, Penshurst	SECTIONS - SHEET 5
---	--------------------

CONTRACT NUMBER		0 1000 2000 3000 4000 5000 10000				
SINSW-18-1257		SCALE 1 : 100 @ A1				
PROJECT NORTH	DRAWN	CHECKED	VERIFIED	DATE		
	Author	Checker	Approver	31 AUGUST 2018		
	DRAWING NUMBER			REVISION		
PROJECT CODE		DISCIPLINE	PHASE	SERIES NUMBER		
3199-ARC-DD-01		215	A			

ISSUED FOR TENDER

31/08/2018 4:49:49 PM



SECTION 11
1 : 100 01_102

AMENDMENTS				
REV	BY	DATE	FOR REVIEW	DESCRIPTION
A	MW	31.08.18	ISSUED FOR TENDER	

LEGEND	

KEY PLAN	



STRUCTURE, CIVIL & HYDRAULIC WOOLACOTT'S ENGINEERS T: 02 9291 0000 WEB: www.pp-a.com.au	PERUMAL PEDAVOLI ARCHITECTS T: 02 9291 0000 WEB: www.pp-a.com.au Nominated Architect Vince Pedavoli NSW reg No.5045
MECH, ELECT, IT, COMMS & SEC. JHA CONSULTING T: 02 9437 1000	
BCA GROUP P/L T: 02 8355 3160	
LANDSCAPE LORNA HARRISON P/L T: 02 9655 1147	STATUTORY PLANNER DON FOX PLANNING P/L T: 02 9672 4614




PENSHURST PUBLIC SCHOOL 18 Arcadia Street, Penshurst
DRAWING NAME SECTIONS - SHEET 7


CONTRACT NUMBER SINSW-18-1257	SCALE 1:100 @ A1			
PROJECT NORTH	DRAWN	CHECKED	VERIFIED	DATE
	Author	Checker	Approver	31 AUGUST 2018
	DRAWING NUMBER			REVISION
	PROJECT CODE	DISCIPLINE	PHASE	SERIES NUMBER
	3199-ARC-DD-01_217			A

ISSUED FOR TENDER


31/08/2018 4:35:56 PM

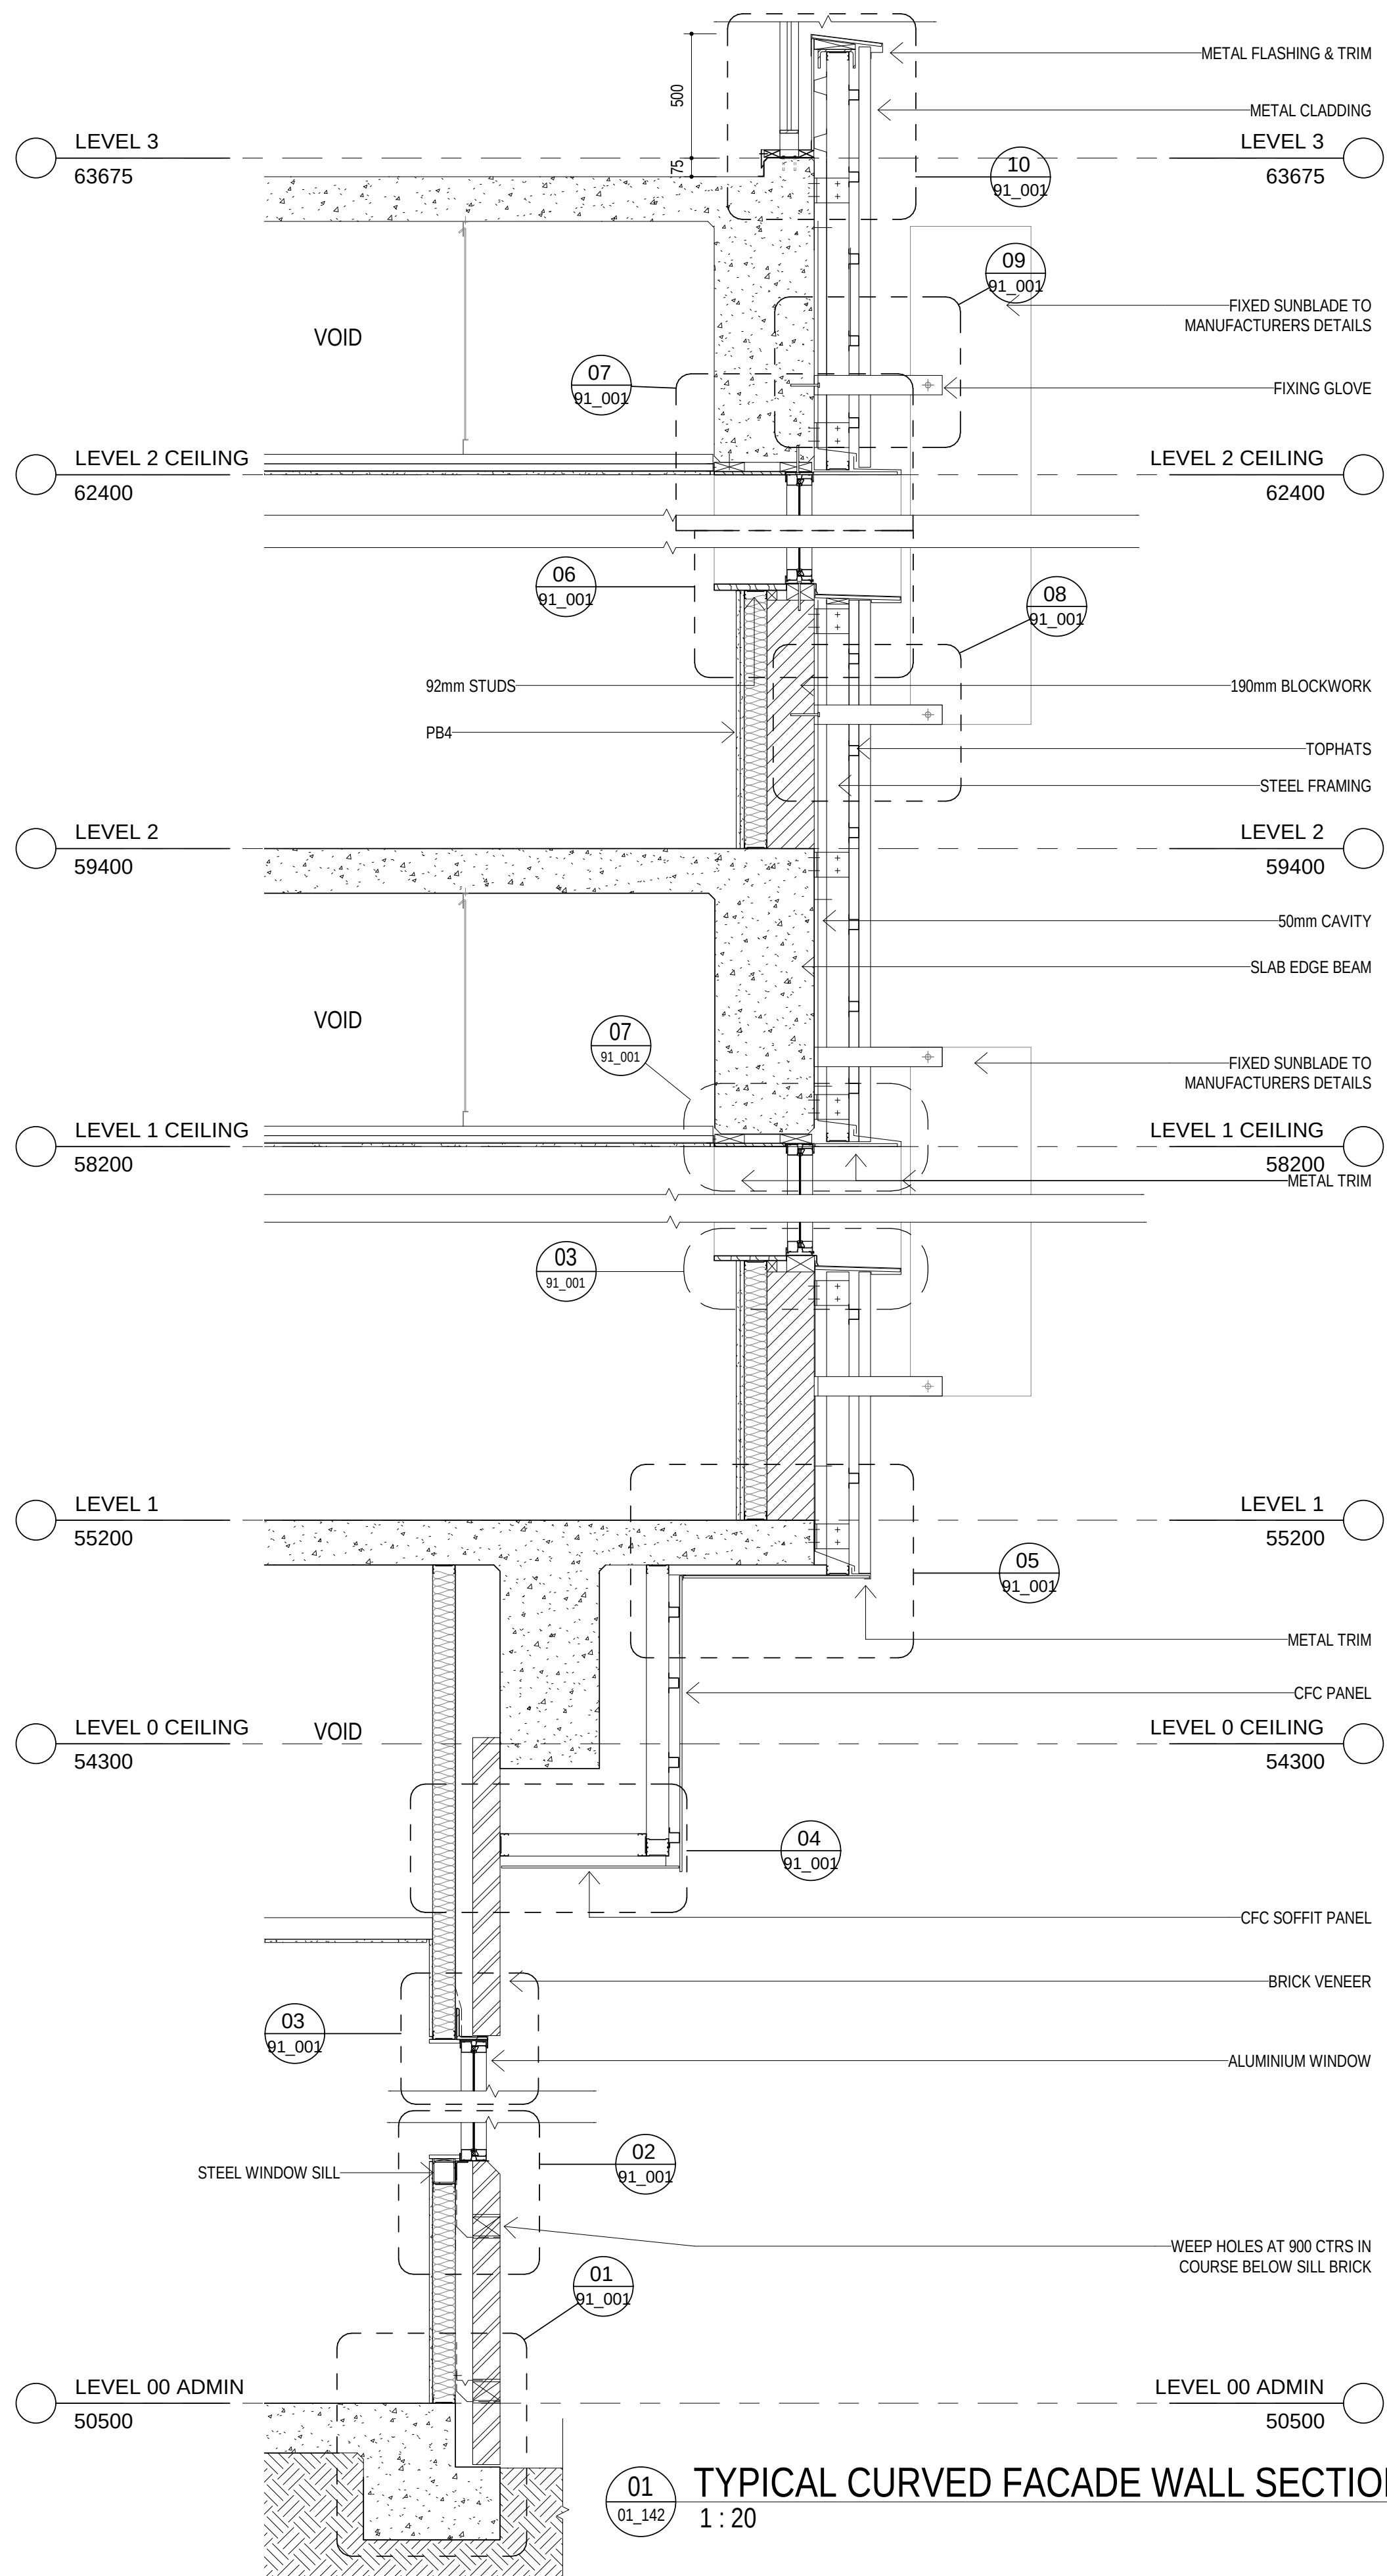

01 TYPICAL CURVED FACADE WALL SECTION
1:20

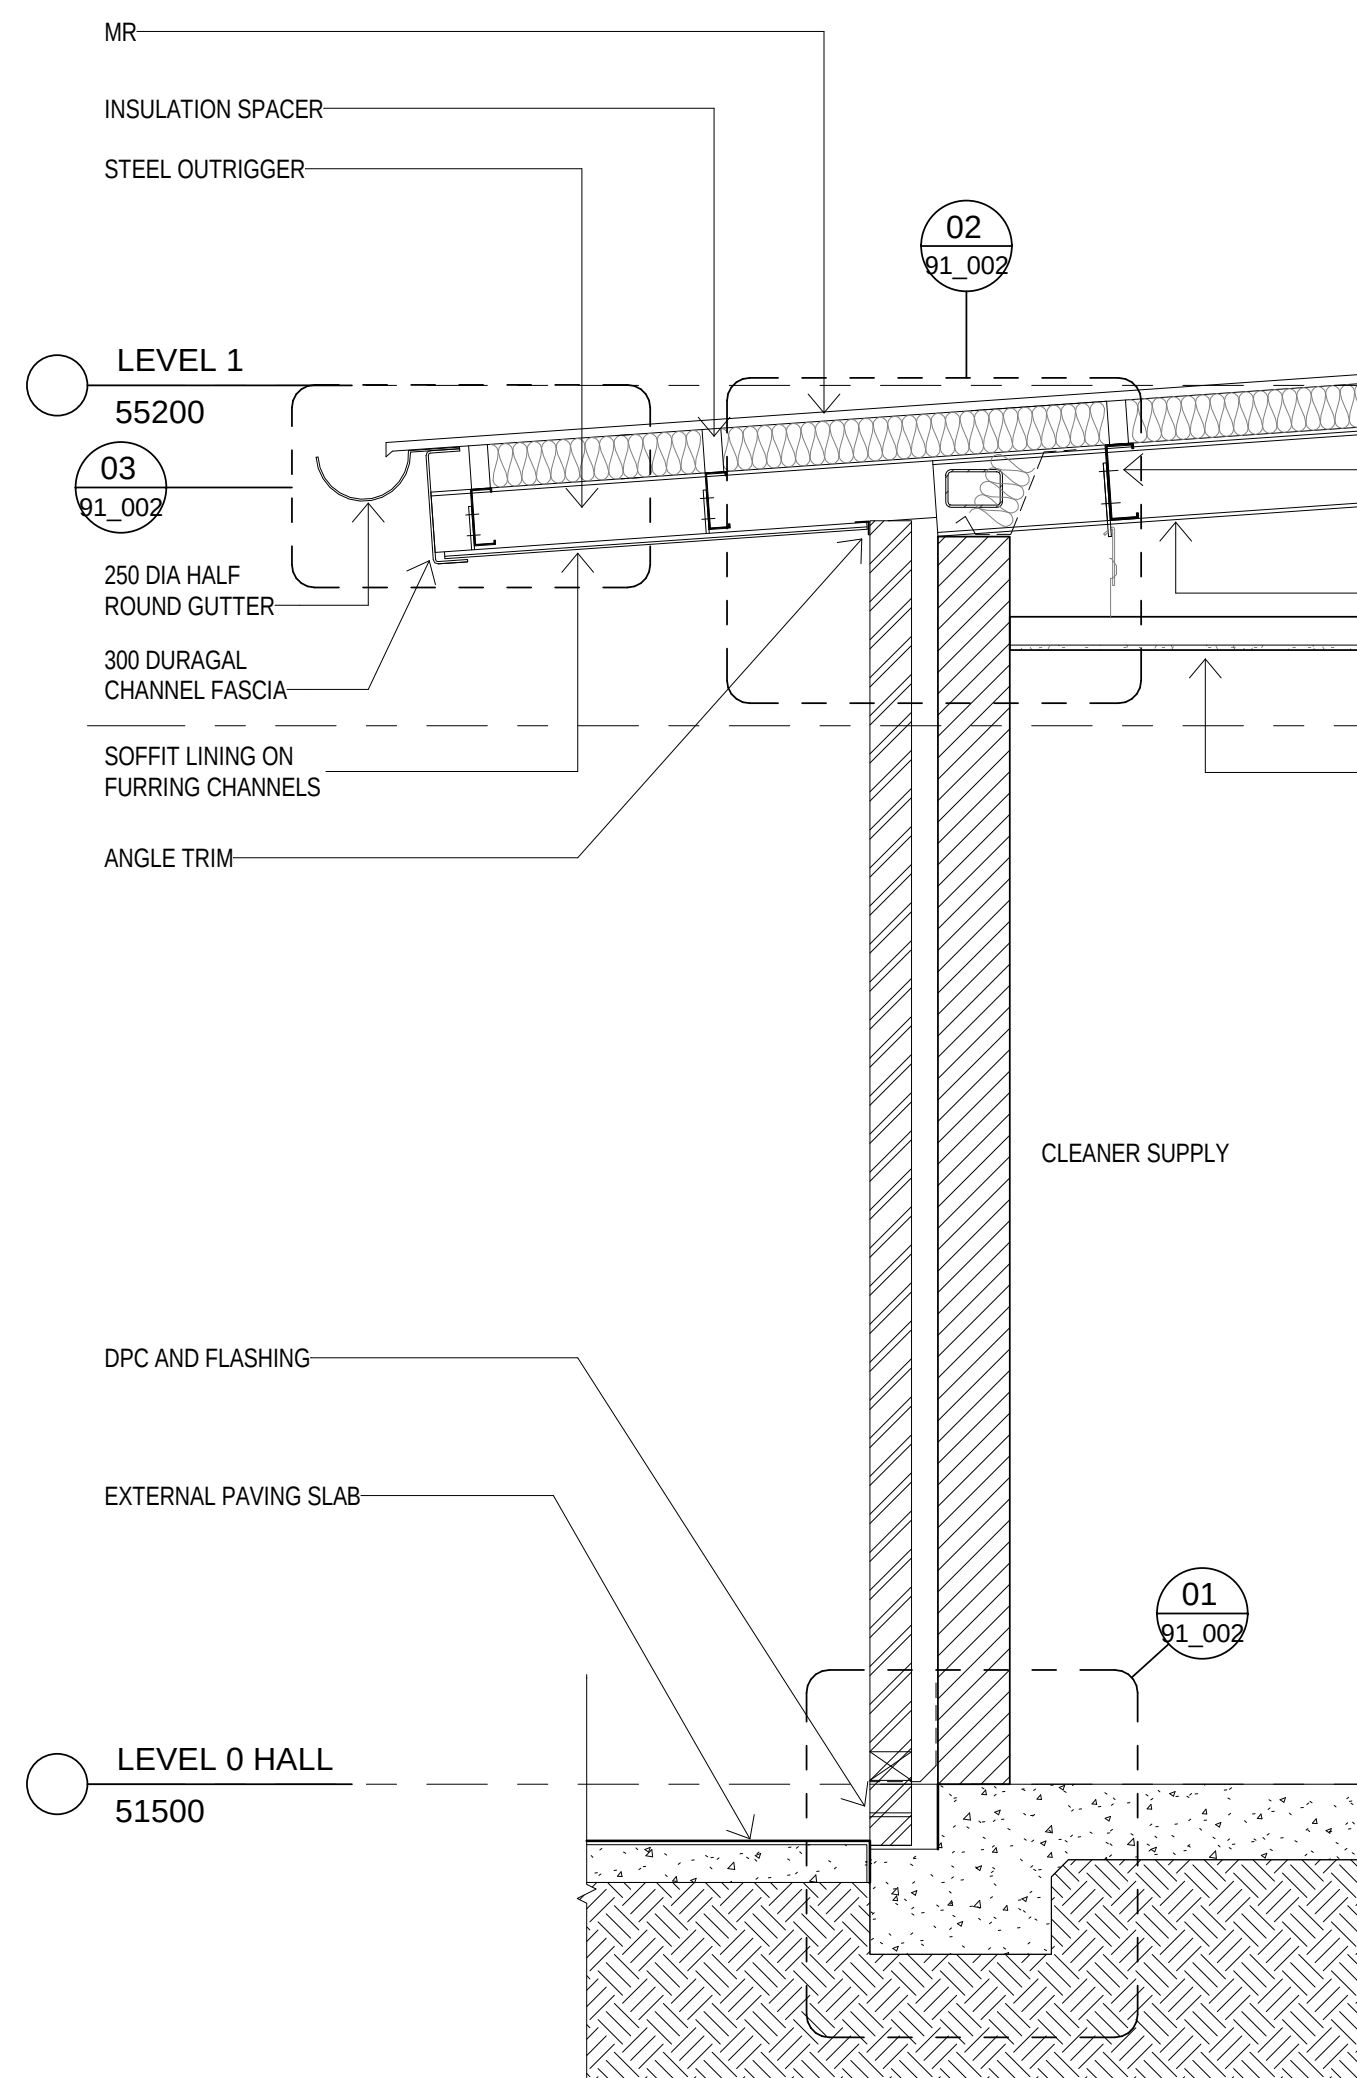

02 WALL SECTION
1:20

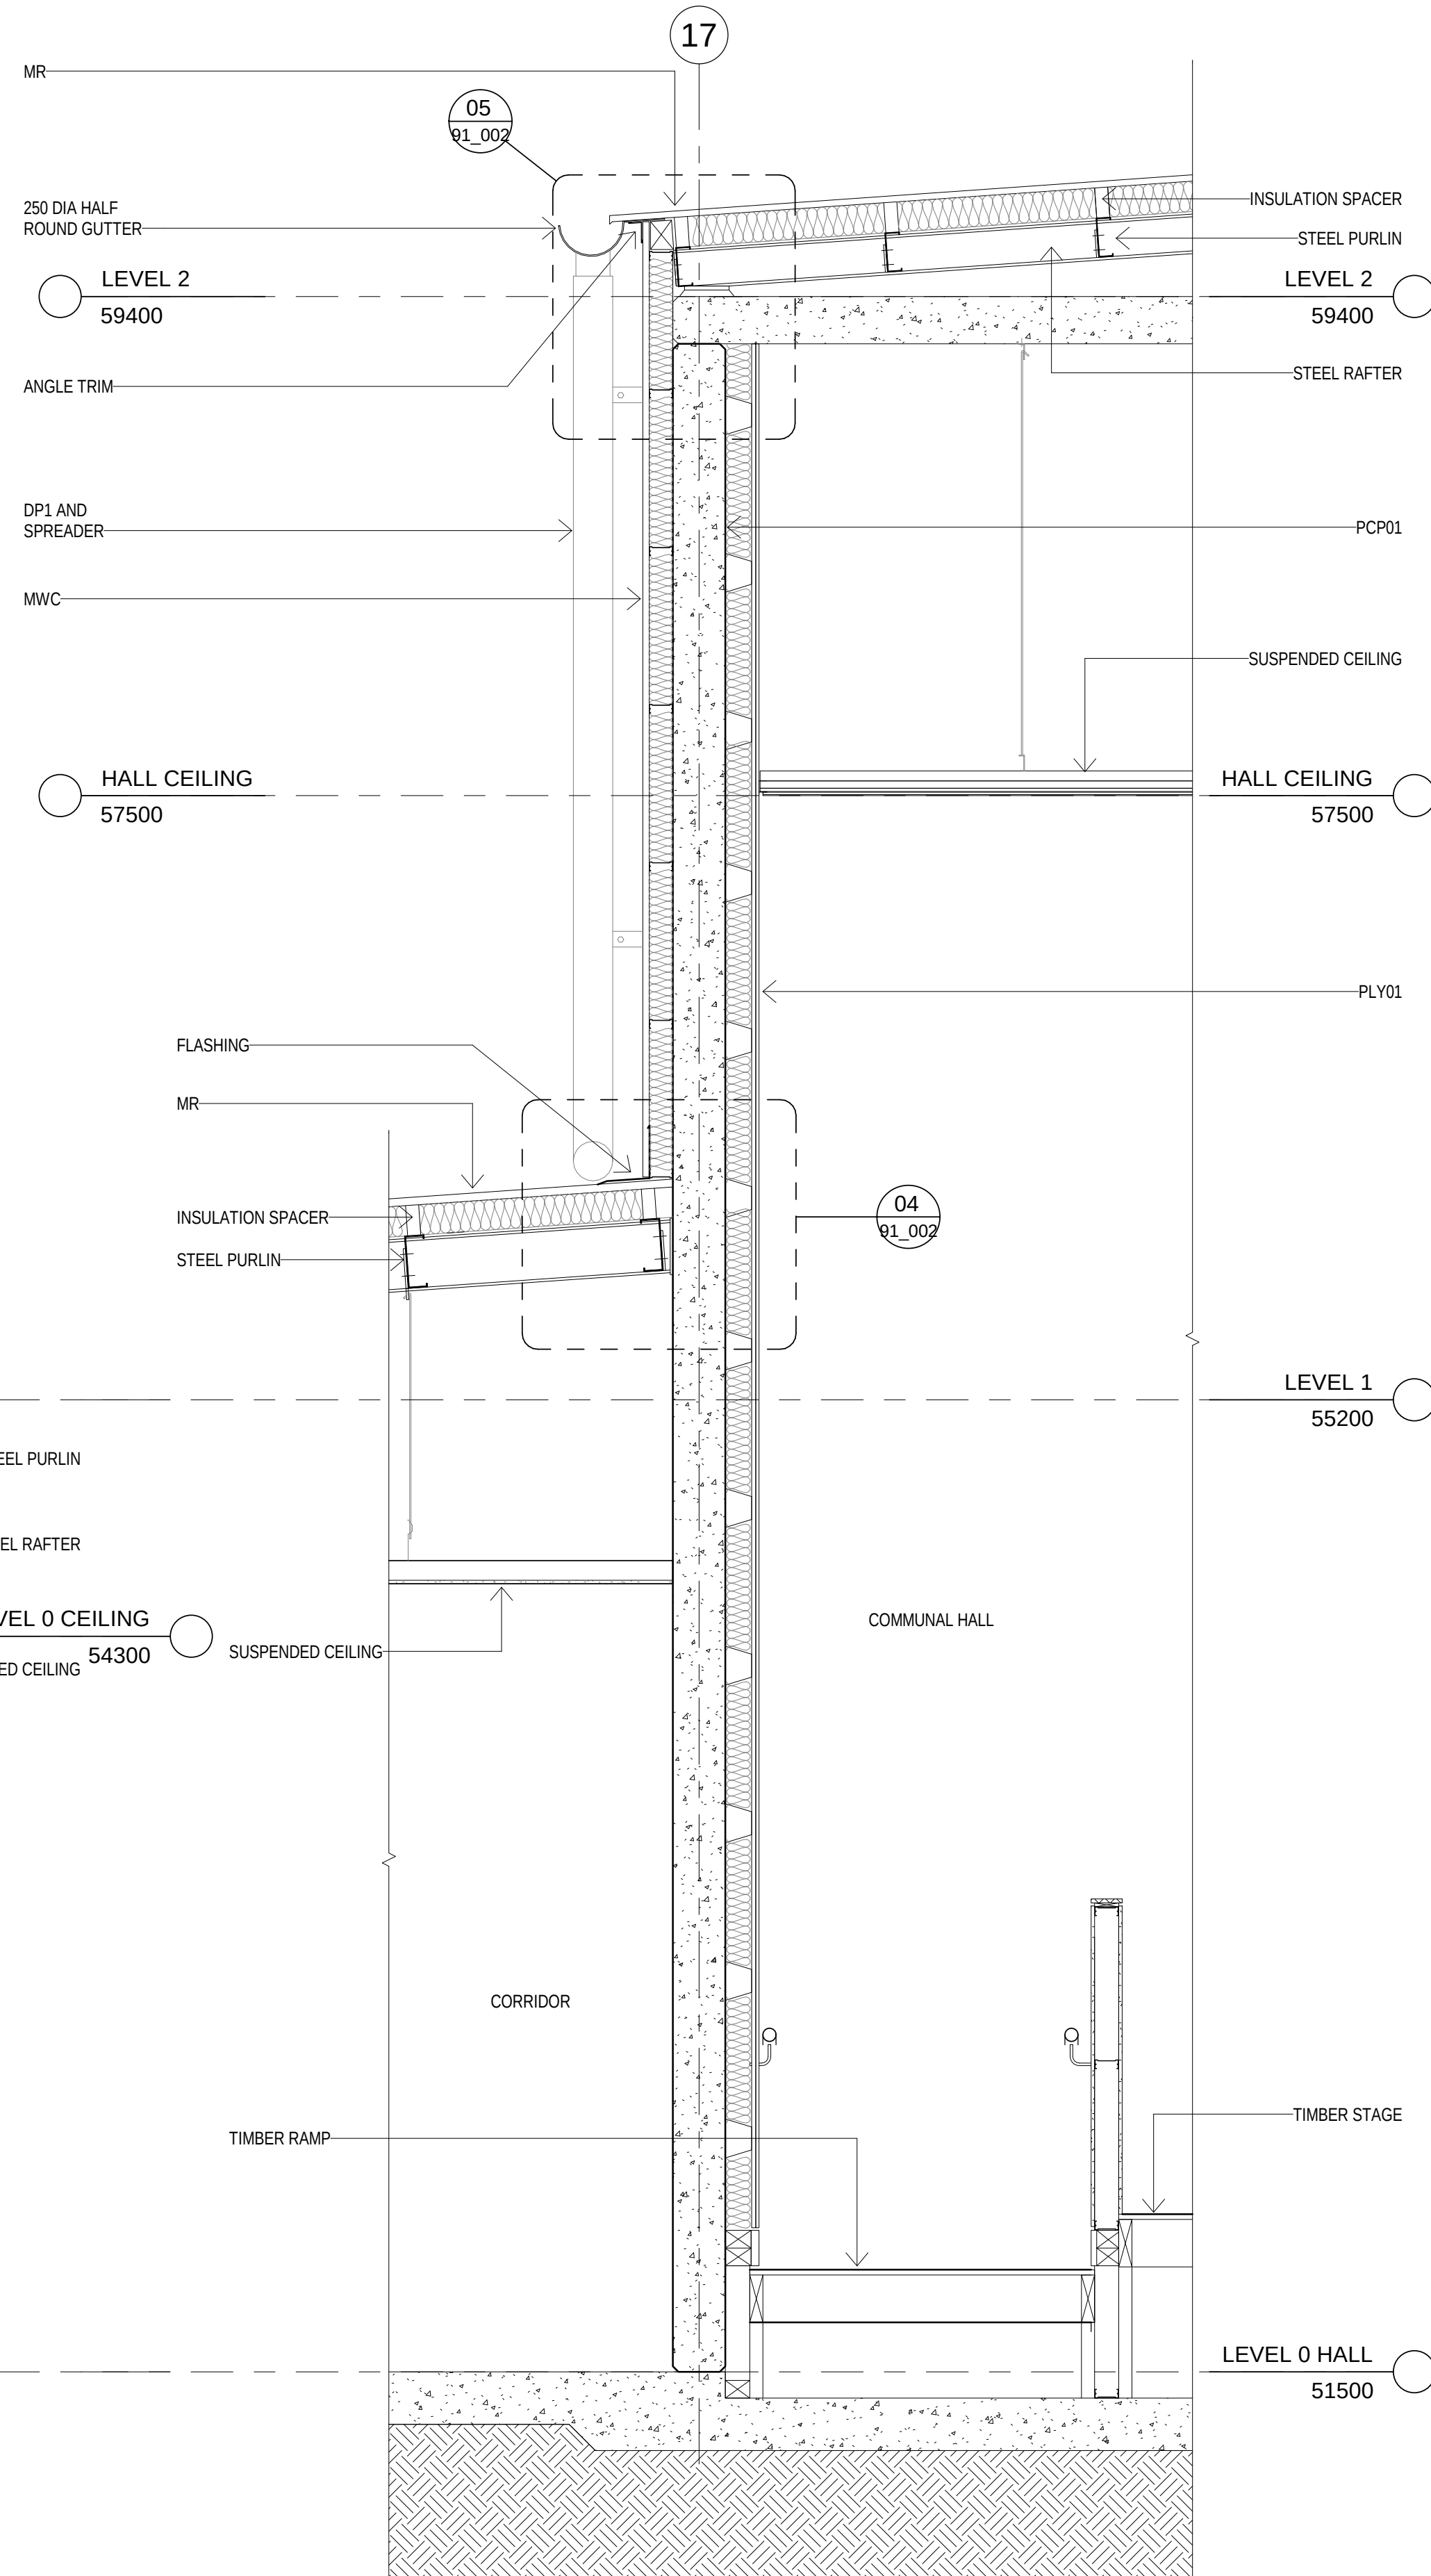

03 WALL SECTION
1:20

AMENDMENTS				DESCRIPTION
REV	BY	DATE	REASON	
MW	10.08.18	FOR REVIEW	FOR REVIEW	
MW	17.08.18	FOR REVIEW	FOR REVIEW	
MW	28.08.18	FOR REVIEW	FOR REVIEW	
A	31.08.18	ISSUED FOR TENDER	ISSUED FOR TENDER	

LEGEND		KEY PLAN



STRUCTURE, CIVIL & HYDRAULIC WOOLACOTT'S ENGINEERS T: 02 9291 0000 WEB: www.pp-a.com.au Nominated Architect Vince Pedavoli NSW reg No 5045	PERUMAL PEDAVOLI ARCHITECTS T: 02 9291 0000 WEB: www.pp-a.com.au Nominated Architect Vince Pedavoli NSW reg No 5045
BCA GROUP DLA T: 02 8355 3160	STATUTORY PLANNER DON FOX PLANNING PL T: 02 9673 4614
LANDSCAPE LORNA HARRISON PL T: 02 9655 1147	



PERUMAL PEDAVOLI ARCHITECTS

PENSHURST PUBLIC SCHOOL
18 Arcadia Street, Penshurst
DRAWING NAME
WALL SECTIONS SHEET 1

CONTRACT NUMBER		0 200 400 600 800 1000 2000				SCALE 1 : 20 @ A1	
SINSW-18-1257		DRAWN		CHECKED	VERIFIED	DATE	
PROJECT NORTH		Author		Checker	Approver	31 AUGUST 2018	
DRAWING NUMBER				REVISION			
PROJECT CODE		DISCIPLINE		PHASE		SERIES NUMBER	
3199-ARC-DD-01		220		A			

ISSUED FOR TENDER

31/08/2018 4:36:08 PM

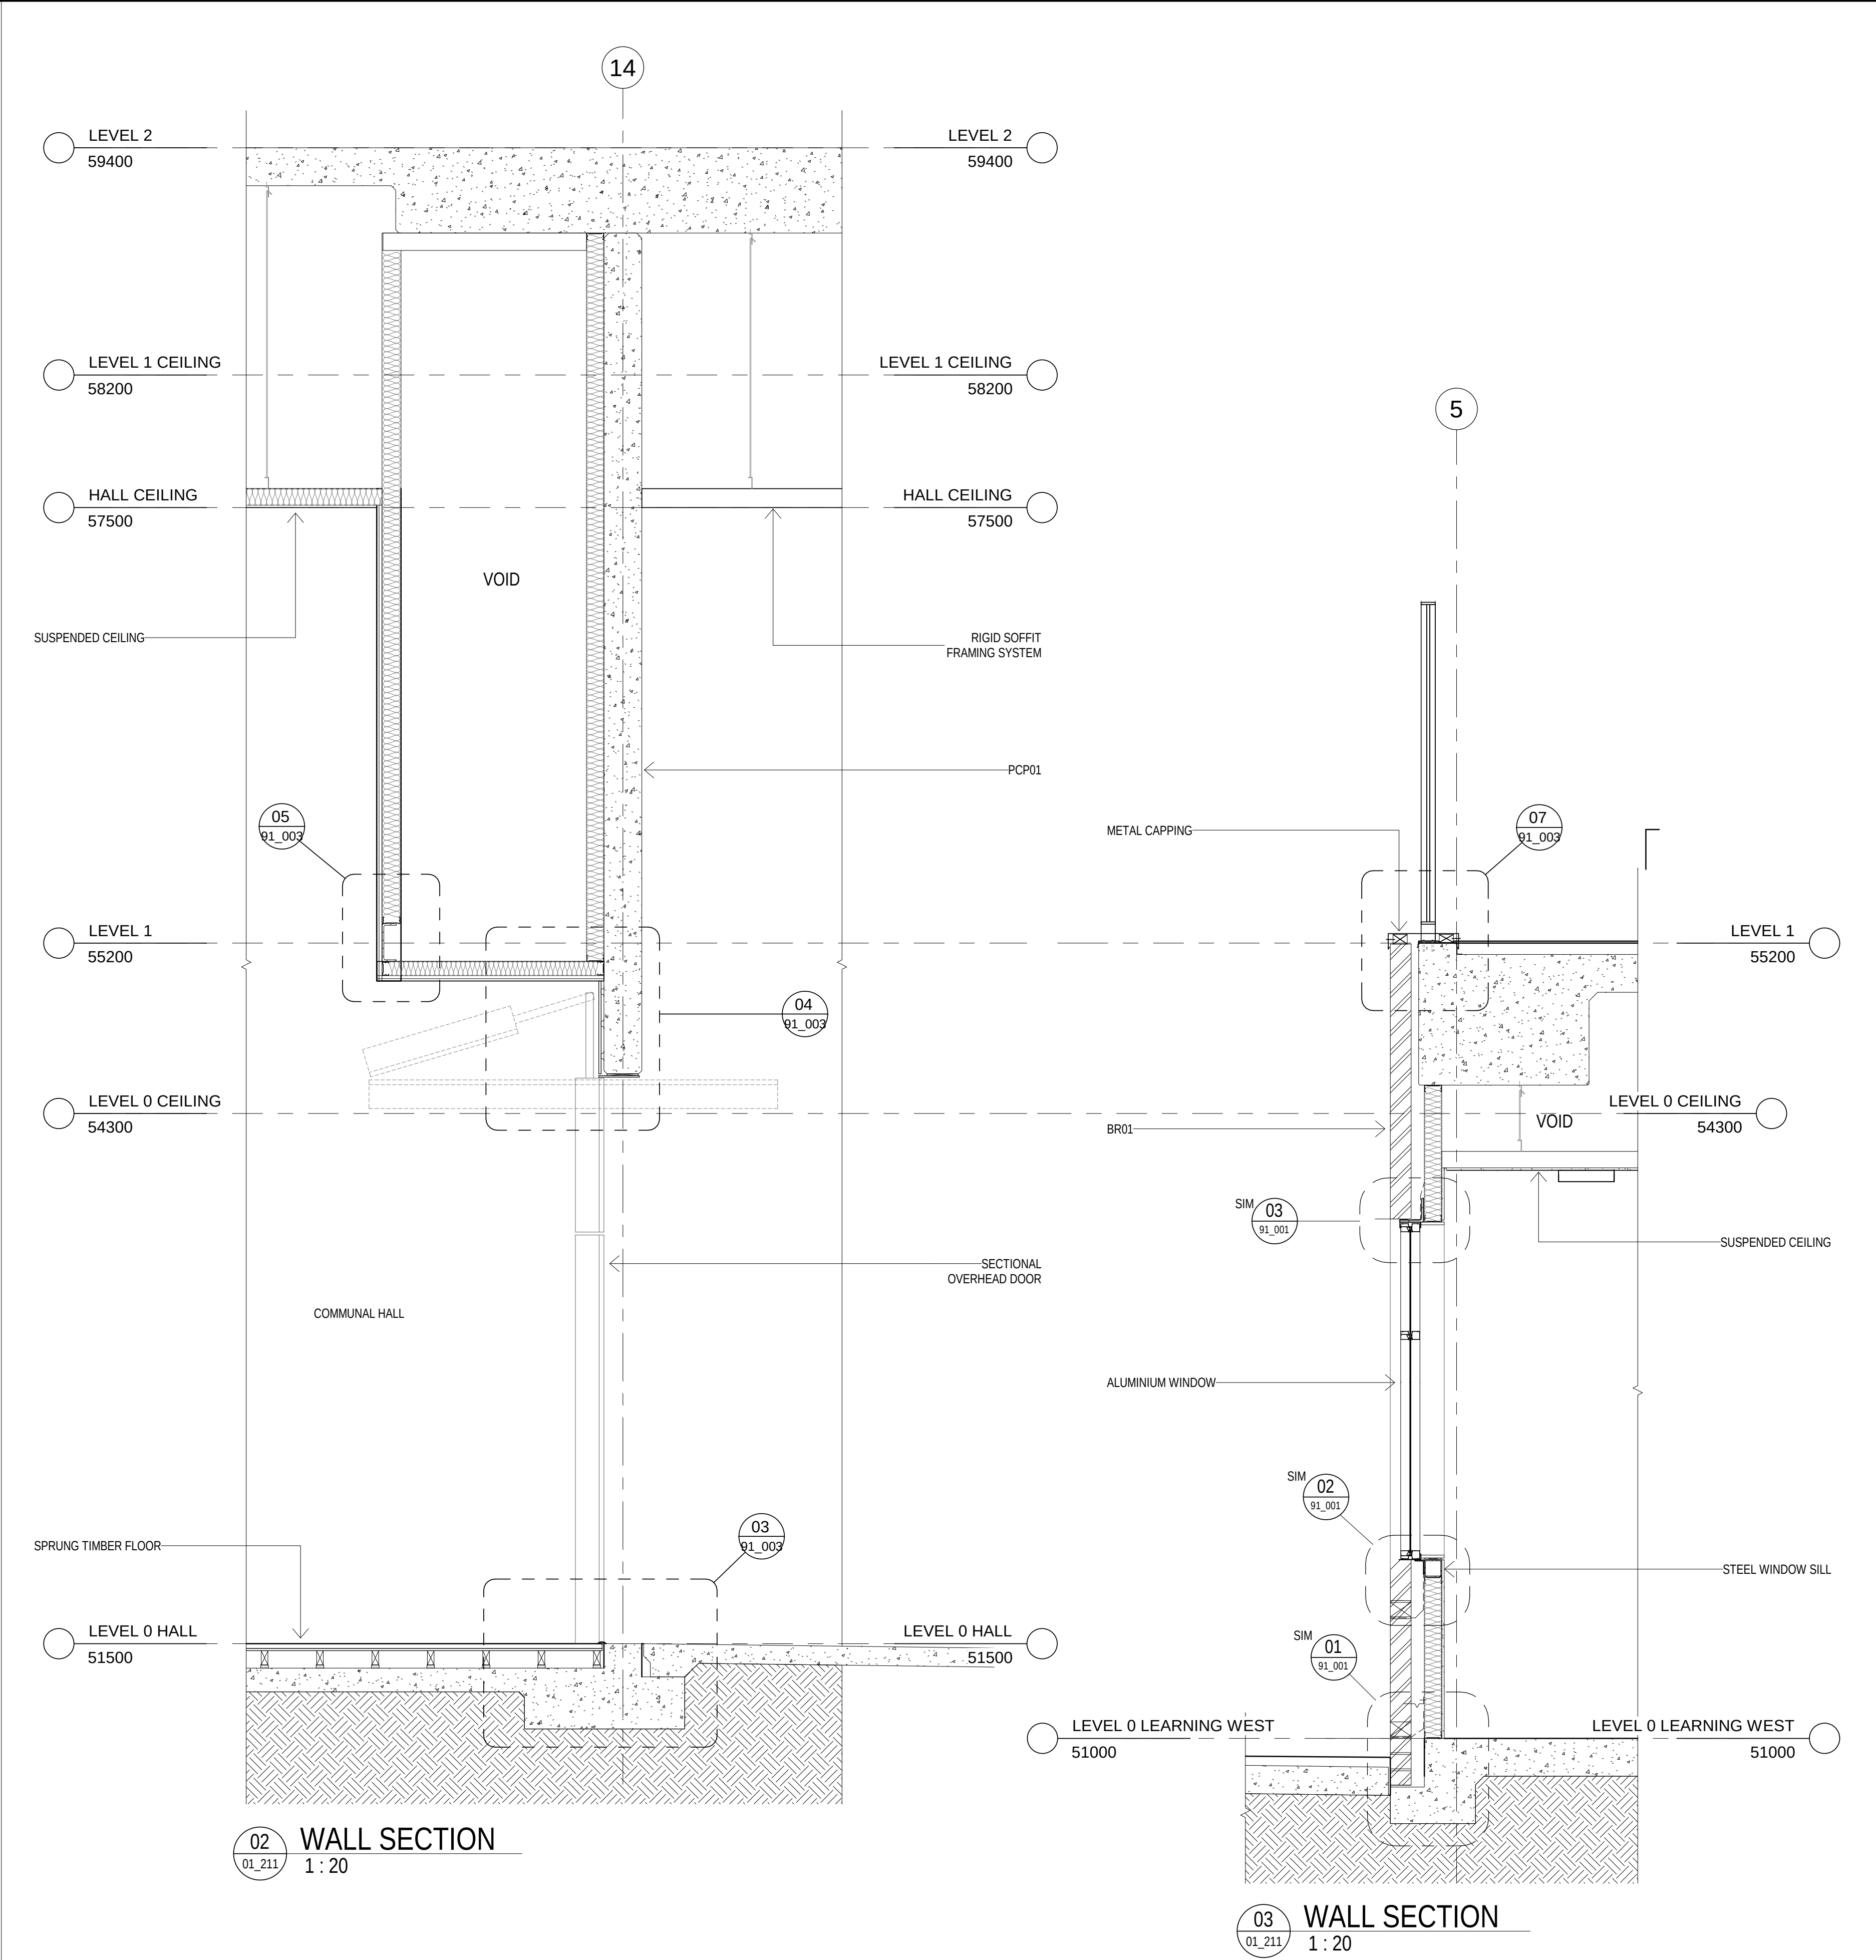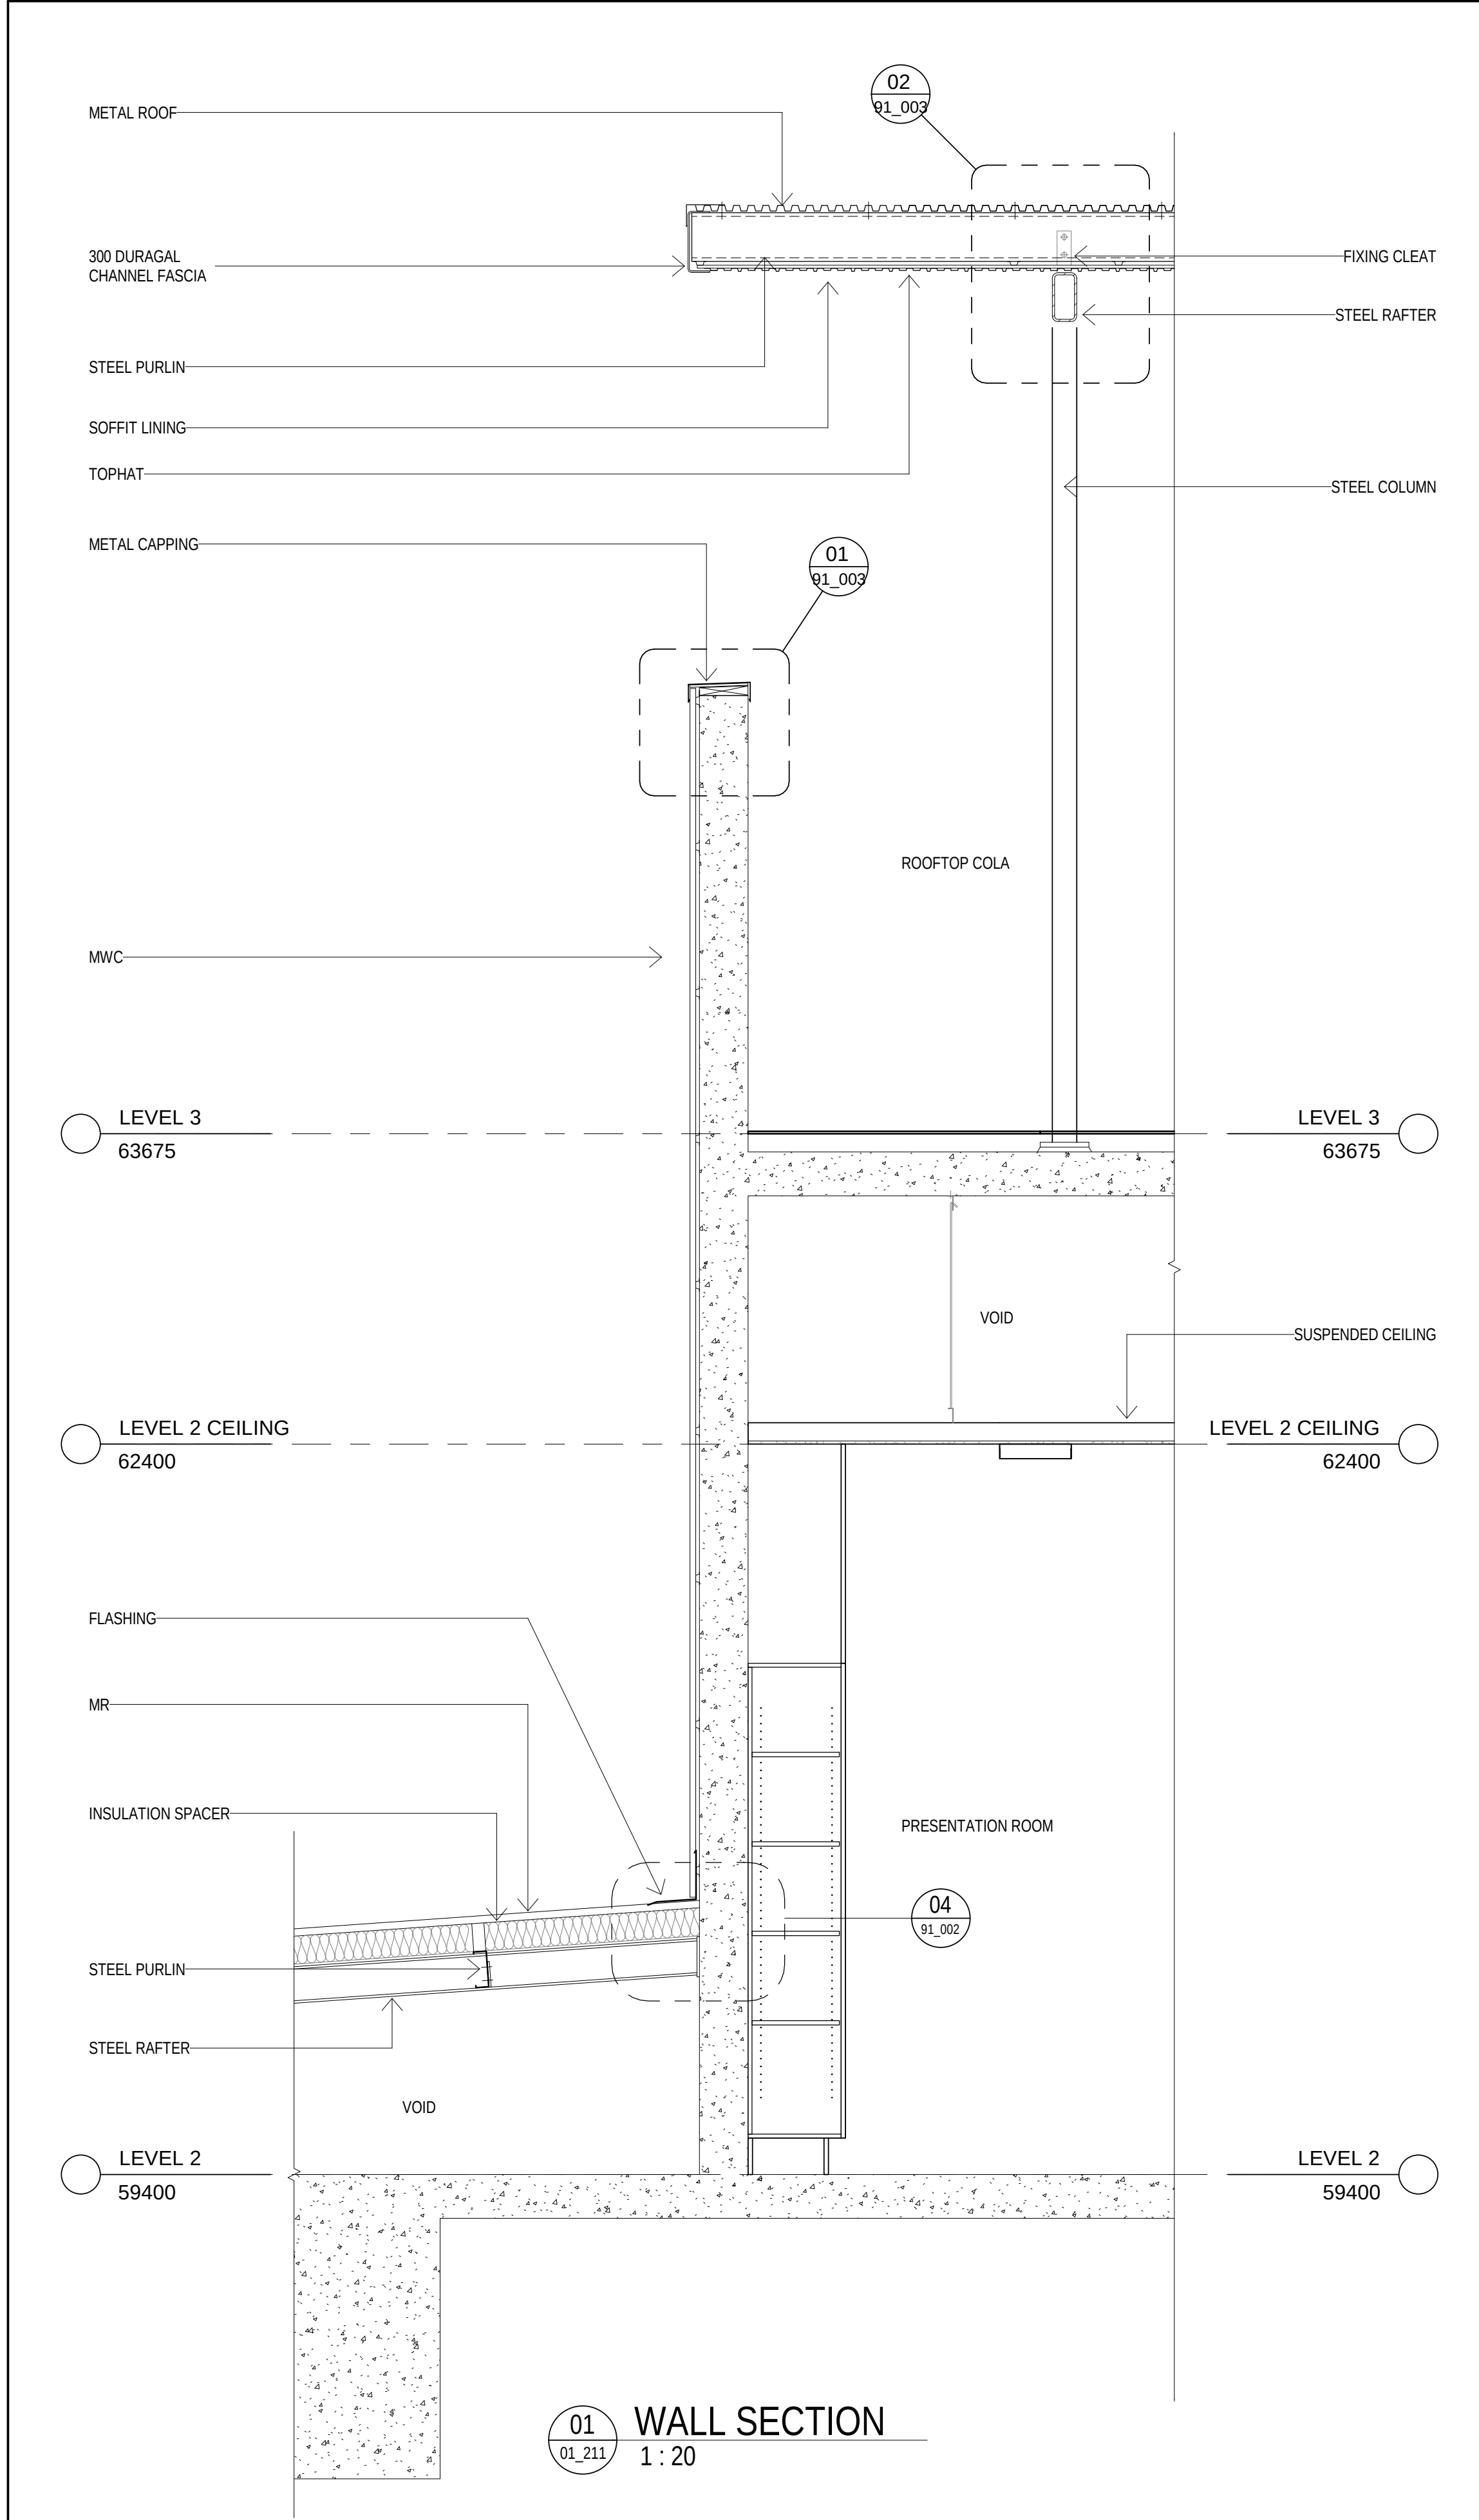

AMENDMENTS				DESCRIPTION
REV	BY	DATE	PROGRESS	
MW	10.08.18	FOR REVIEW	ISSUE	
MW	17.08.18	FOR REVIEW	ISSUE	
MW	28.08.18	FOR REVIEW	ISSUE	
A	31.08.18	ISSUED FOR TENDER		

LEGEND		KEY PLAN



STRUCTURE, CIVIL & HYDRAULIC
WOOLACOTT'S ENGINEERS
T: 02 9291 0000
WEB: www.pp-a.com.au
MECH, ELECT, IT, COMMS & SEC.
JHA CONSULTING
T: 02 9437 1000
BCA
GROUP DLA
T: 02 8355 3160
LANDSCAPE
LORNA HARRISON PL
T: 02 9555 1147


PERUMAL
PEDAVOLI
ARCHITECTS

PENSHURST PUBLIC SCHOOL
18 Arcadia Street, Penhurst
DRAWING NAME
WALL SECTIONS SHEET 2


CONTRACT NUMBER		0 200 400 600 800 1000 2000				SCALE 1 : 20 @ A	
SINSW-18-1257		DRAWN	CHECKED	VERIFIED	DATE		
PROJECT NORTH		Author	Checker	Approver	31 AUGUST 2018		
DRAWING NUMBER						REVISION	
PROJECT CODE		DISCIPLINE	PHASE	SERIES NUMBER			
3199-ARC-DD-01_221						A	

ISSUED FOR TENDER

31/08/2018 4:36:20 PM

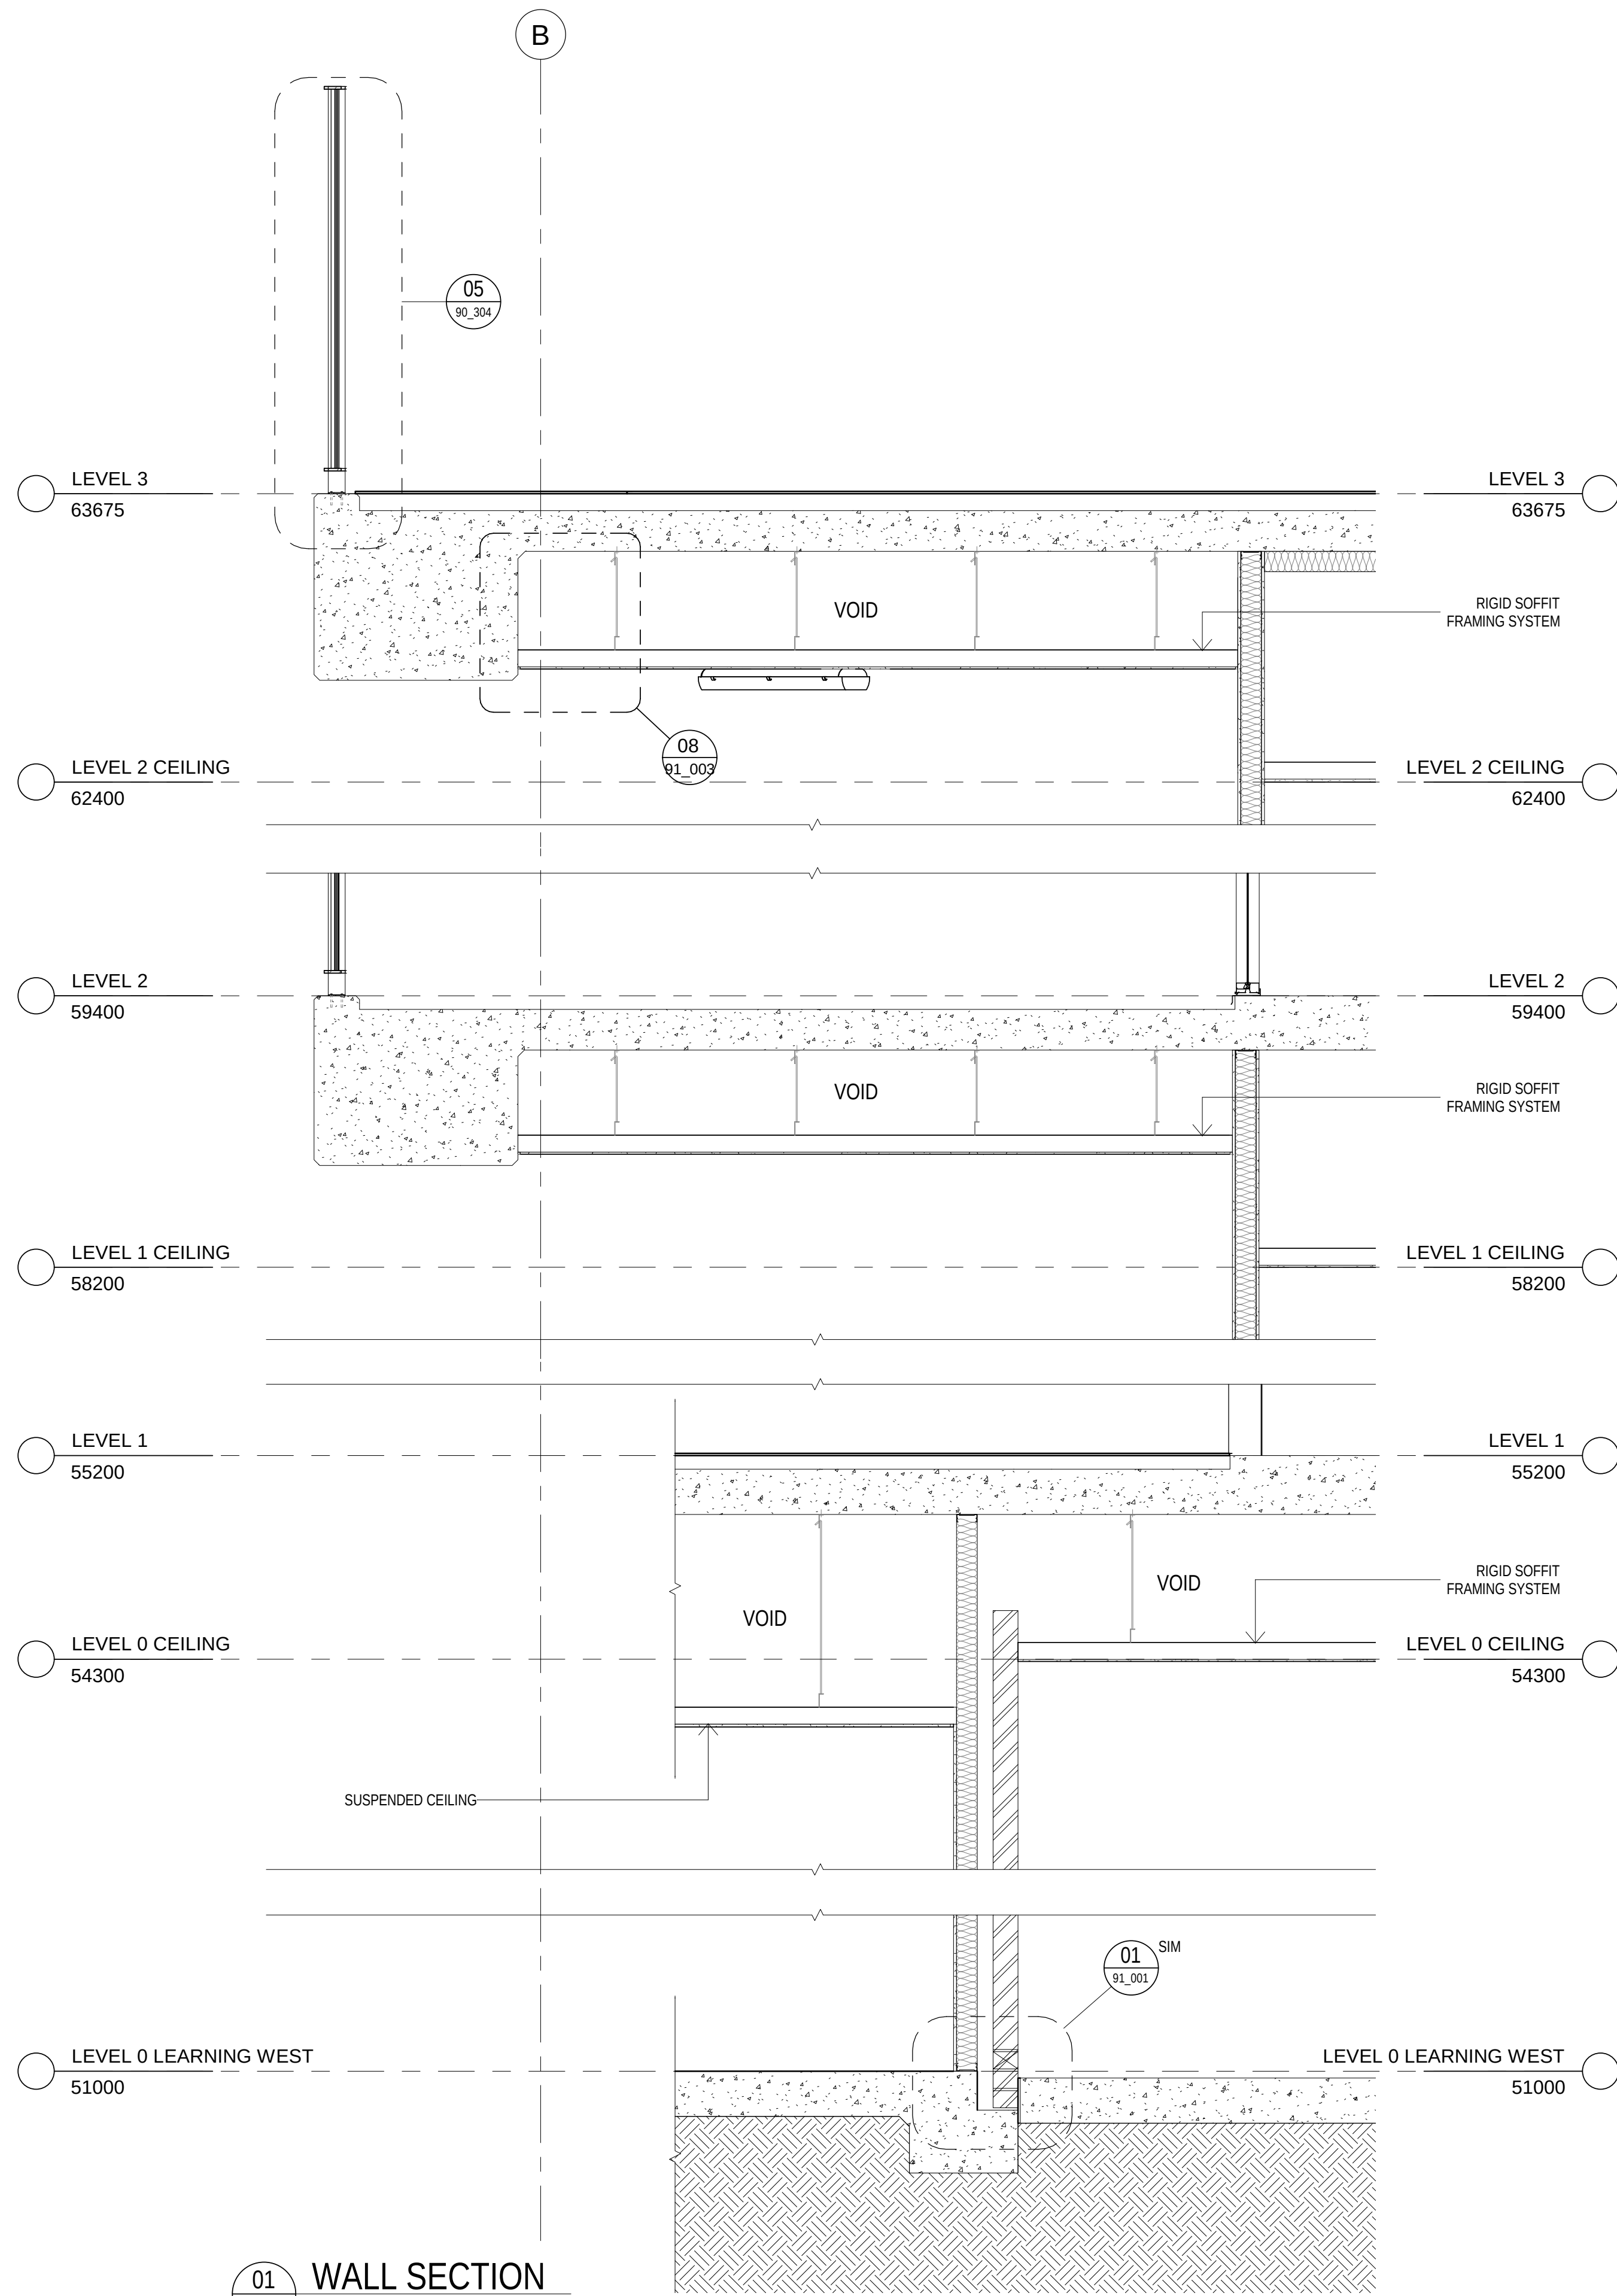

01 WALL SECTION
01_212 1:20

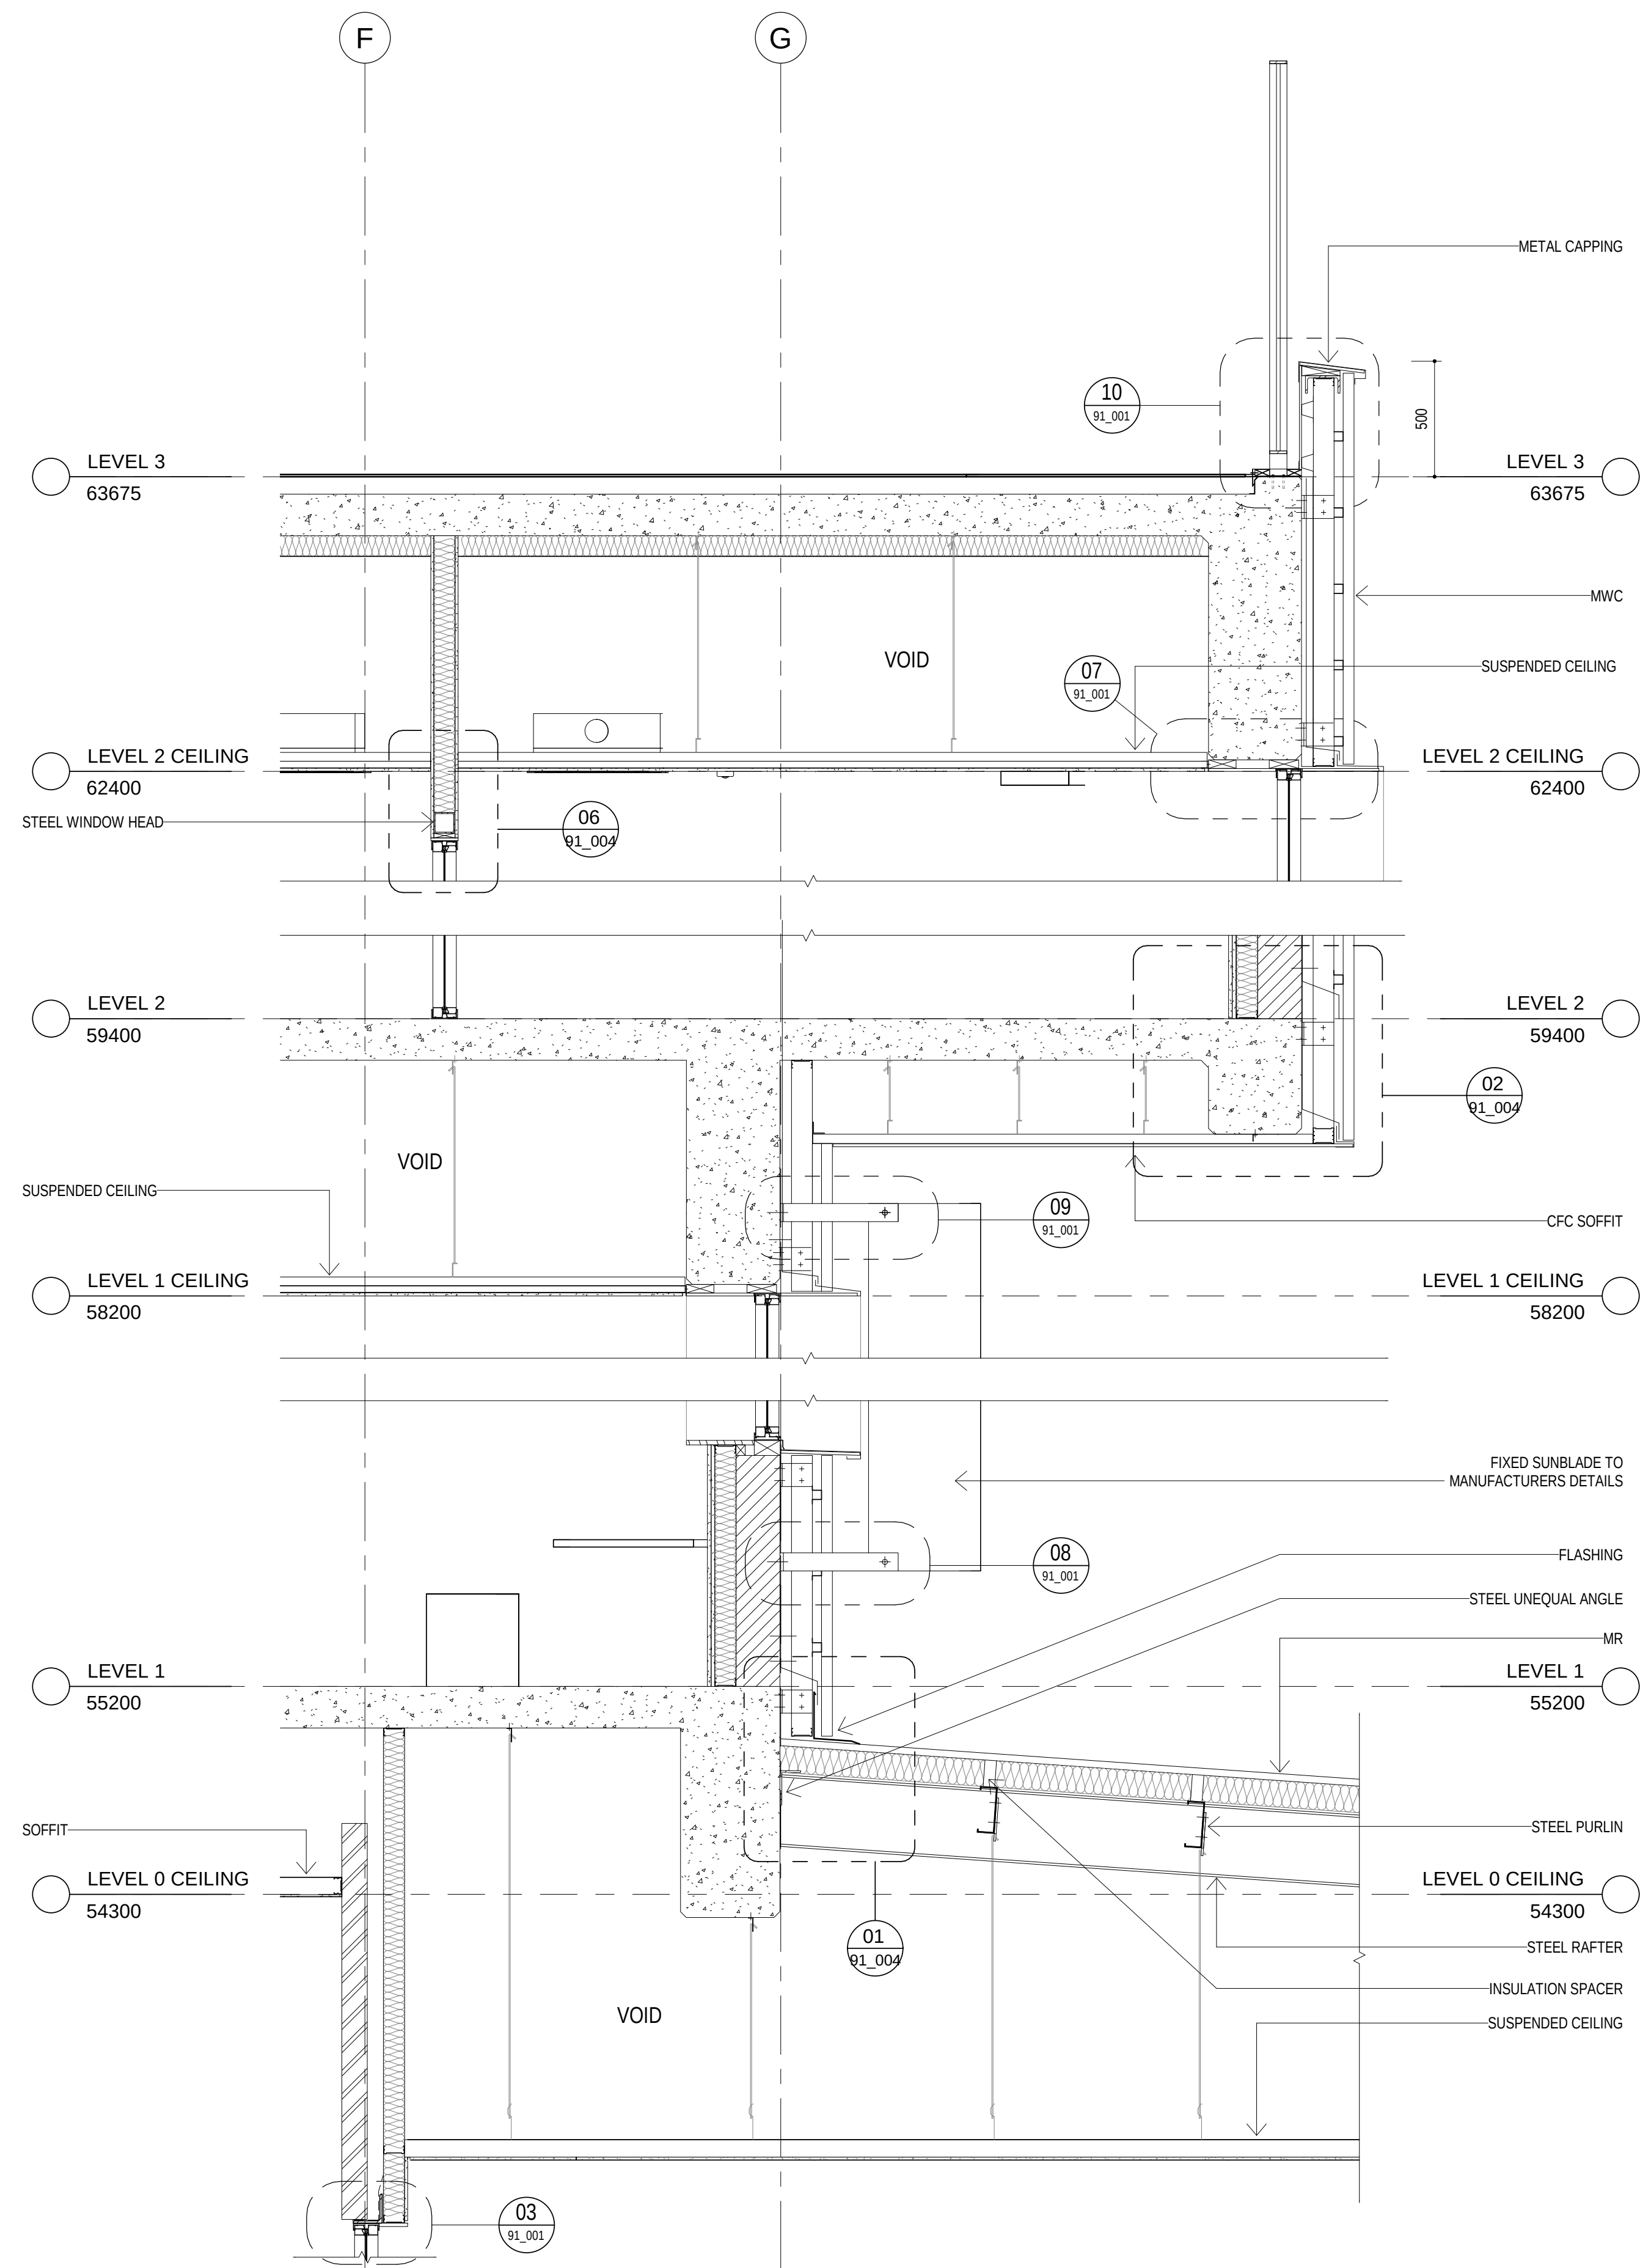

02 WALL SECTION
01_212 1:20

AMENDMENTS				DESCRIPTION
REV	BY	DATE	PROGRESS	
MW	10.08.18	FOR REVIEW		
MW	17.08.18	FOR REVIEW		
MW	28.08.18	FOR REVIEW		
A	31.08.18	ISSUED FOR TENDER		

LEGEND	

KEY PLAN	



STRUCTURE, CIVIL & HYDRAULIC WOOLACOTT'S ENGINEERS T: 02 9291 0000 WEB: www.pp-a.com.au MECH, ELECT, IT, COMMS & SEC. JHA CONSULTING T: 02 9437 1000	PERUMAL PEDAVOLI ARCHITECTS T: 02 9291 0000 WEB: www.pp-a.com.au Nominated Architect Vince Pedavoli NSW Reg No 5045
BCA GROUP P/L T: 02 8355 3160	STATUTORY PLANNER DON FOX PLANNING P/L T: 02 9673 4614
LANDSCAPE LORNA HARRISON P/L T: 02 9655 1147	




PENSHURST PUBLIC SCHOOL 18 Arcadia Street, Penhurst	DRAWING NAME WALL SECTIONS SHEET 3
--	---------------------------------------


CONTRACT NUMBER SINSW-18-1257	0 200 400 600 800 1000 2000 SCALE 1:20 @ A1
PROJECT NORTH	DRAWN CHECKED VERIFIED DATE 31 AUGUST 2018
DRAWING NUMBER 3199-ARC-DD-01_222	AUTHOR CHECKER APPROVER REVISION
PROJECT CODE DISCIPLINE PHASE SERIES NUMBER	

ISSUED FOR TENDER

31/08/2018 4:36:30 PM

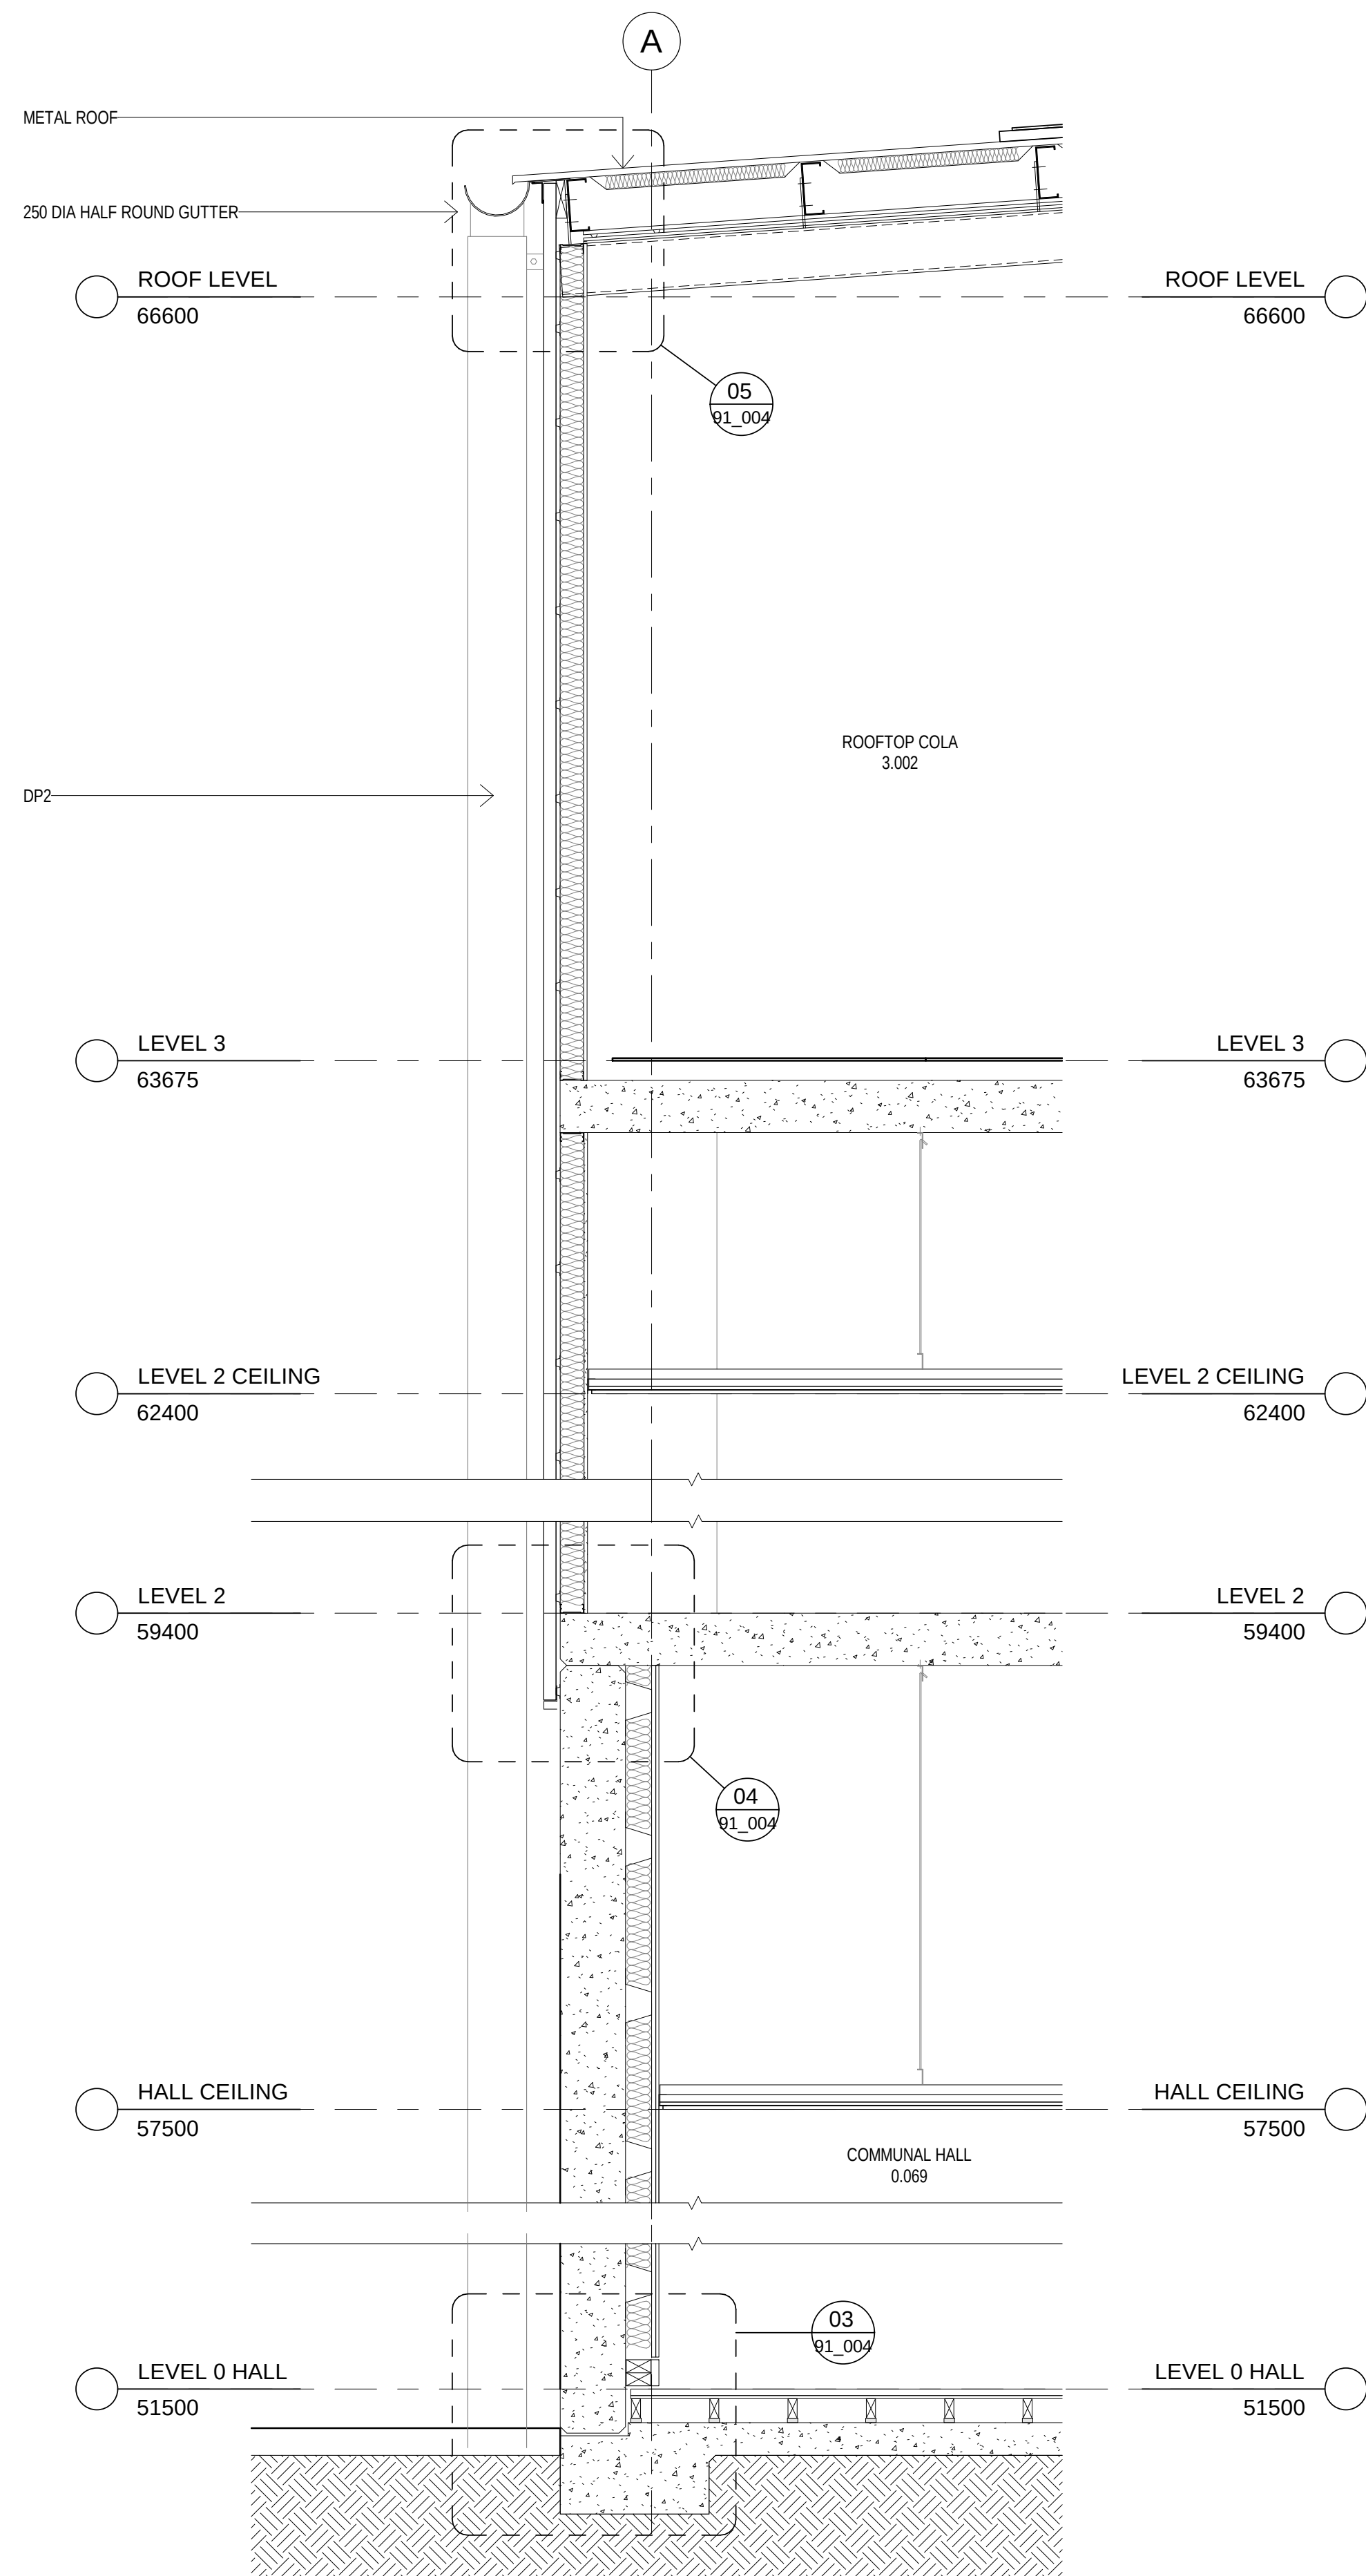

01 WALL SECTION
1:20

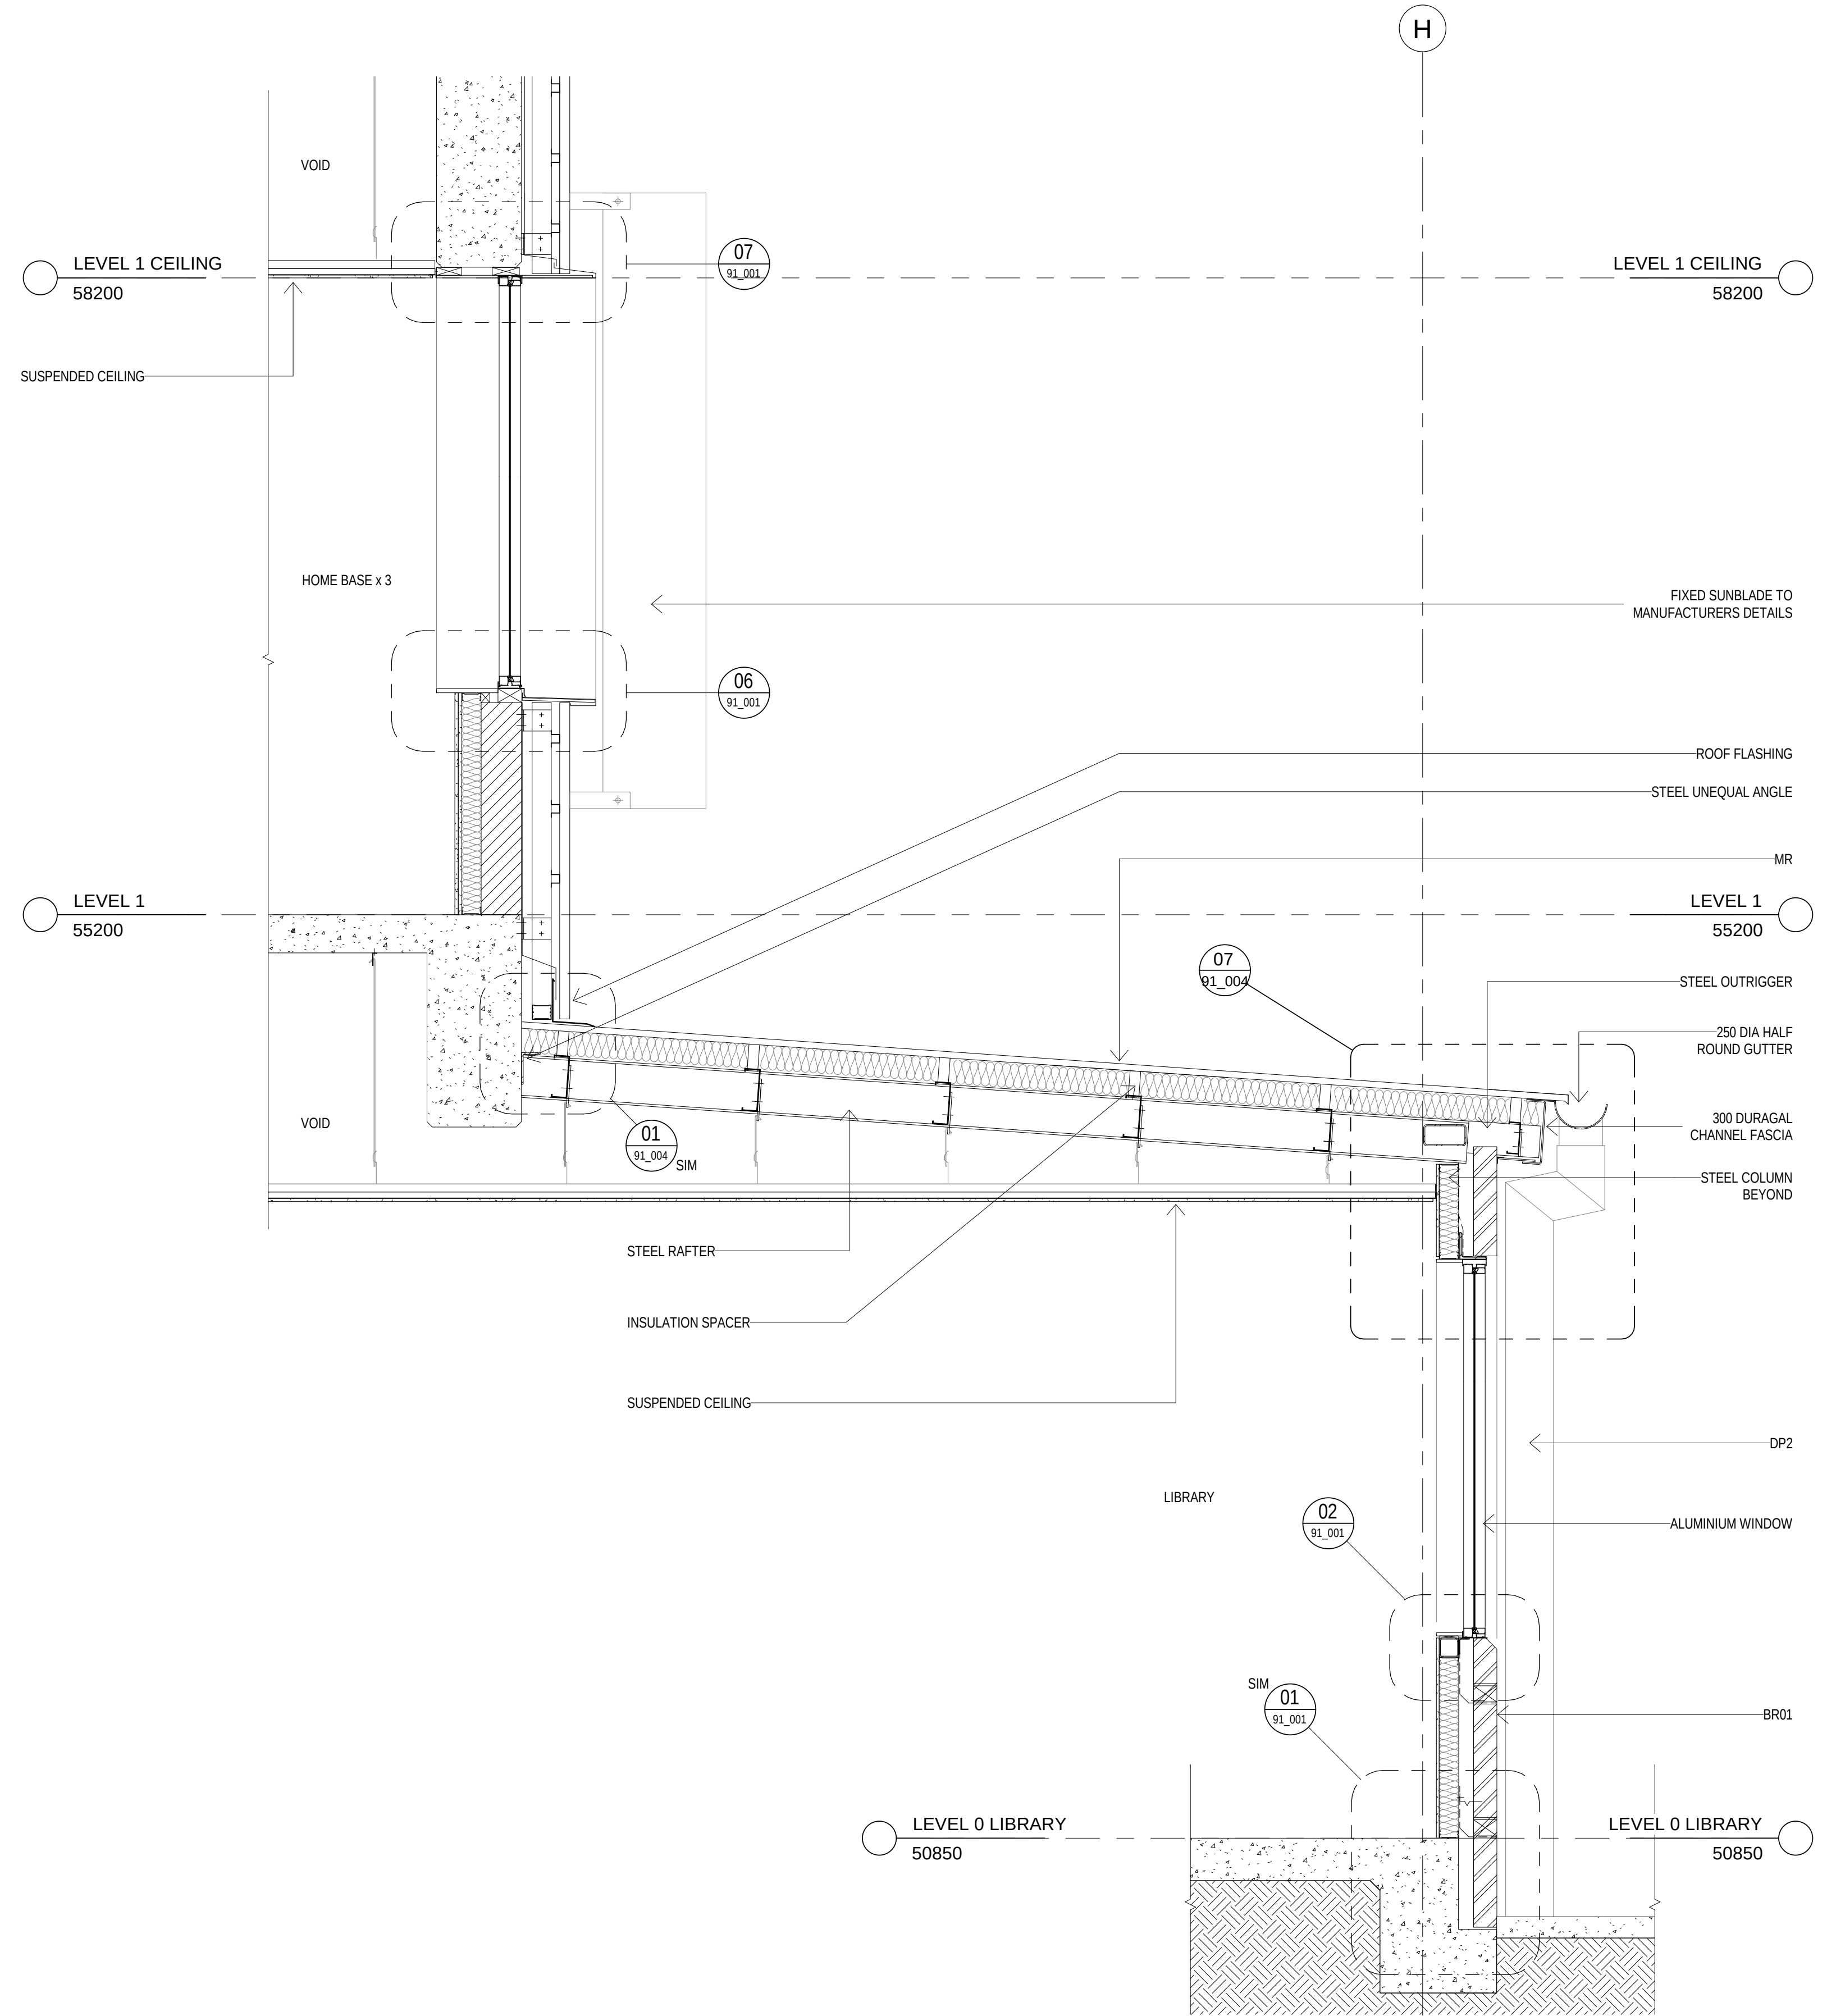

02 WALL SECTION
1:20

AMENDMENTS				
REV	BY	DATE	PROGRESS	DESCRIPTION
MW	10.08.18		FOR REVIEW	
MW	17.08.18		FOR REVIEW	
MW	28.08.18		FOR REVIEW	
A	31.08.18		ISSUED FOR TENDER	

LEGEND	

KEY PLAN	



STRUCTURE, CIVIL & HYDRAULIC WOOLACOTT'S ENGINEERS T: 02 9291 0000 WEB: www.pp-a.com.au Nominated Architect Vince Pedavoli NSW reg No 5045	PERUMAL PEDAVOLI ARCHITECTS T: 02 9291 0000 WEB: www.pp-a.com.au Nominated Architect Vince Pedavoli NSW reg No 5045
MECH, ELECT, IT, COMMIS & SEC. JHA CONSULTING T: 02 9437 1000	
BCA GROUP P/L T: 02 8355 3160	
LANDSCAPE LORNA HARRISON P/L T: 02 9655 1147	STATUTORY PLANNER DON FOX PLANNING P/L T: 02 9673 4614




PENSHURST PUBLIC SCHOOL 18 Arcadia Street, Penshurst	DRAWING NAME WALL SECTIONS SHEET 4
---	---------------------------------------

CONTRACT NUMBER		0 200 400 600 800 1000 2000			
SINSW-18-1257		SCALE 1 : 20 @ A1			
PROJECT NORTH	DRAWN	CHECKED	VERIFIED	DATE	
	Author	Checker	Approver	31 AUGUST 2018	
	DRAWING NUMBER			REVISION	
PROJECT CODE		DISCIPLINE	PHASE	SERIES NUMBER	
3199-ARC-DD-01		223	A		

ISSUED FOR TENDER

31/08/2018 4:36:40 PM

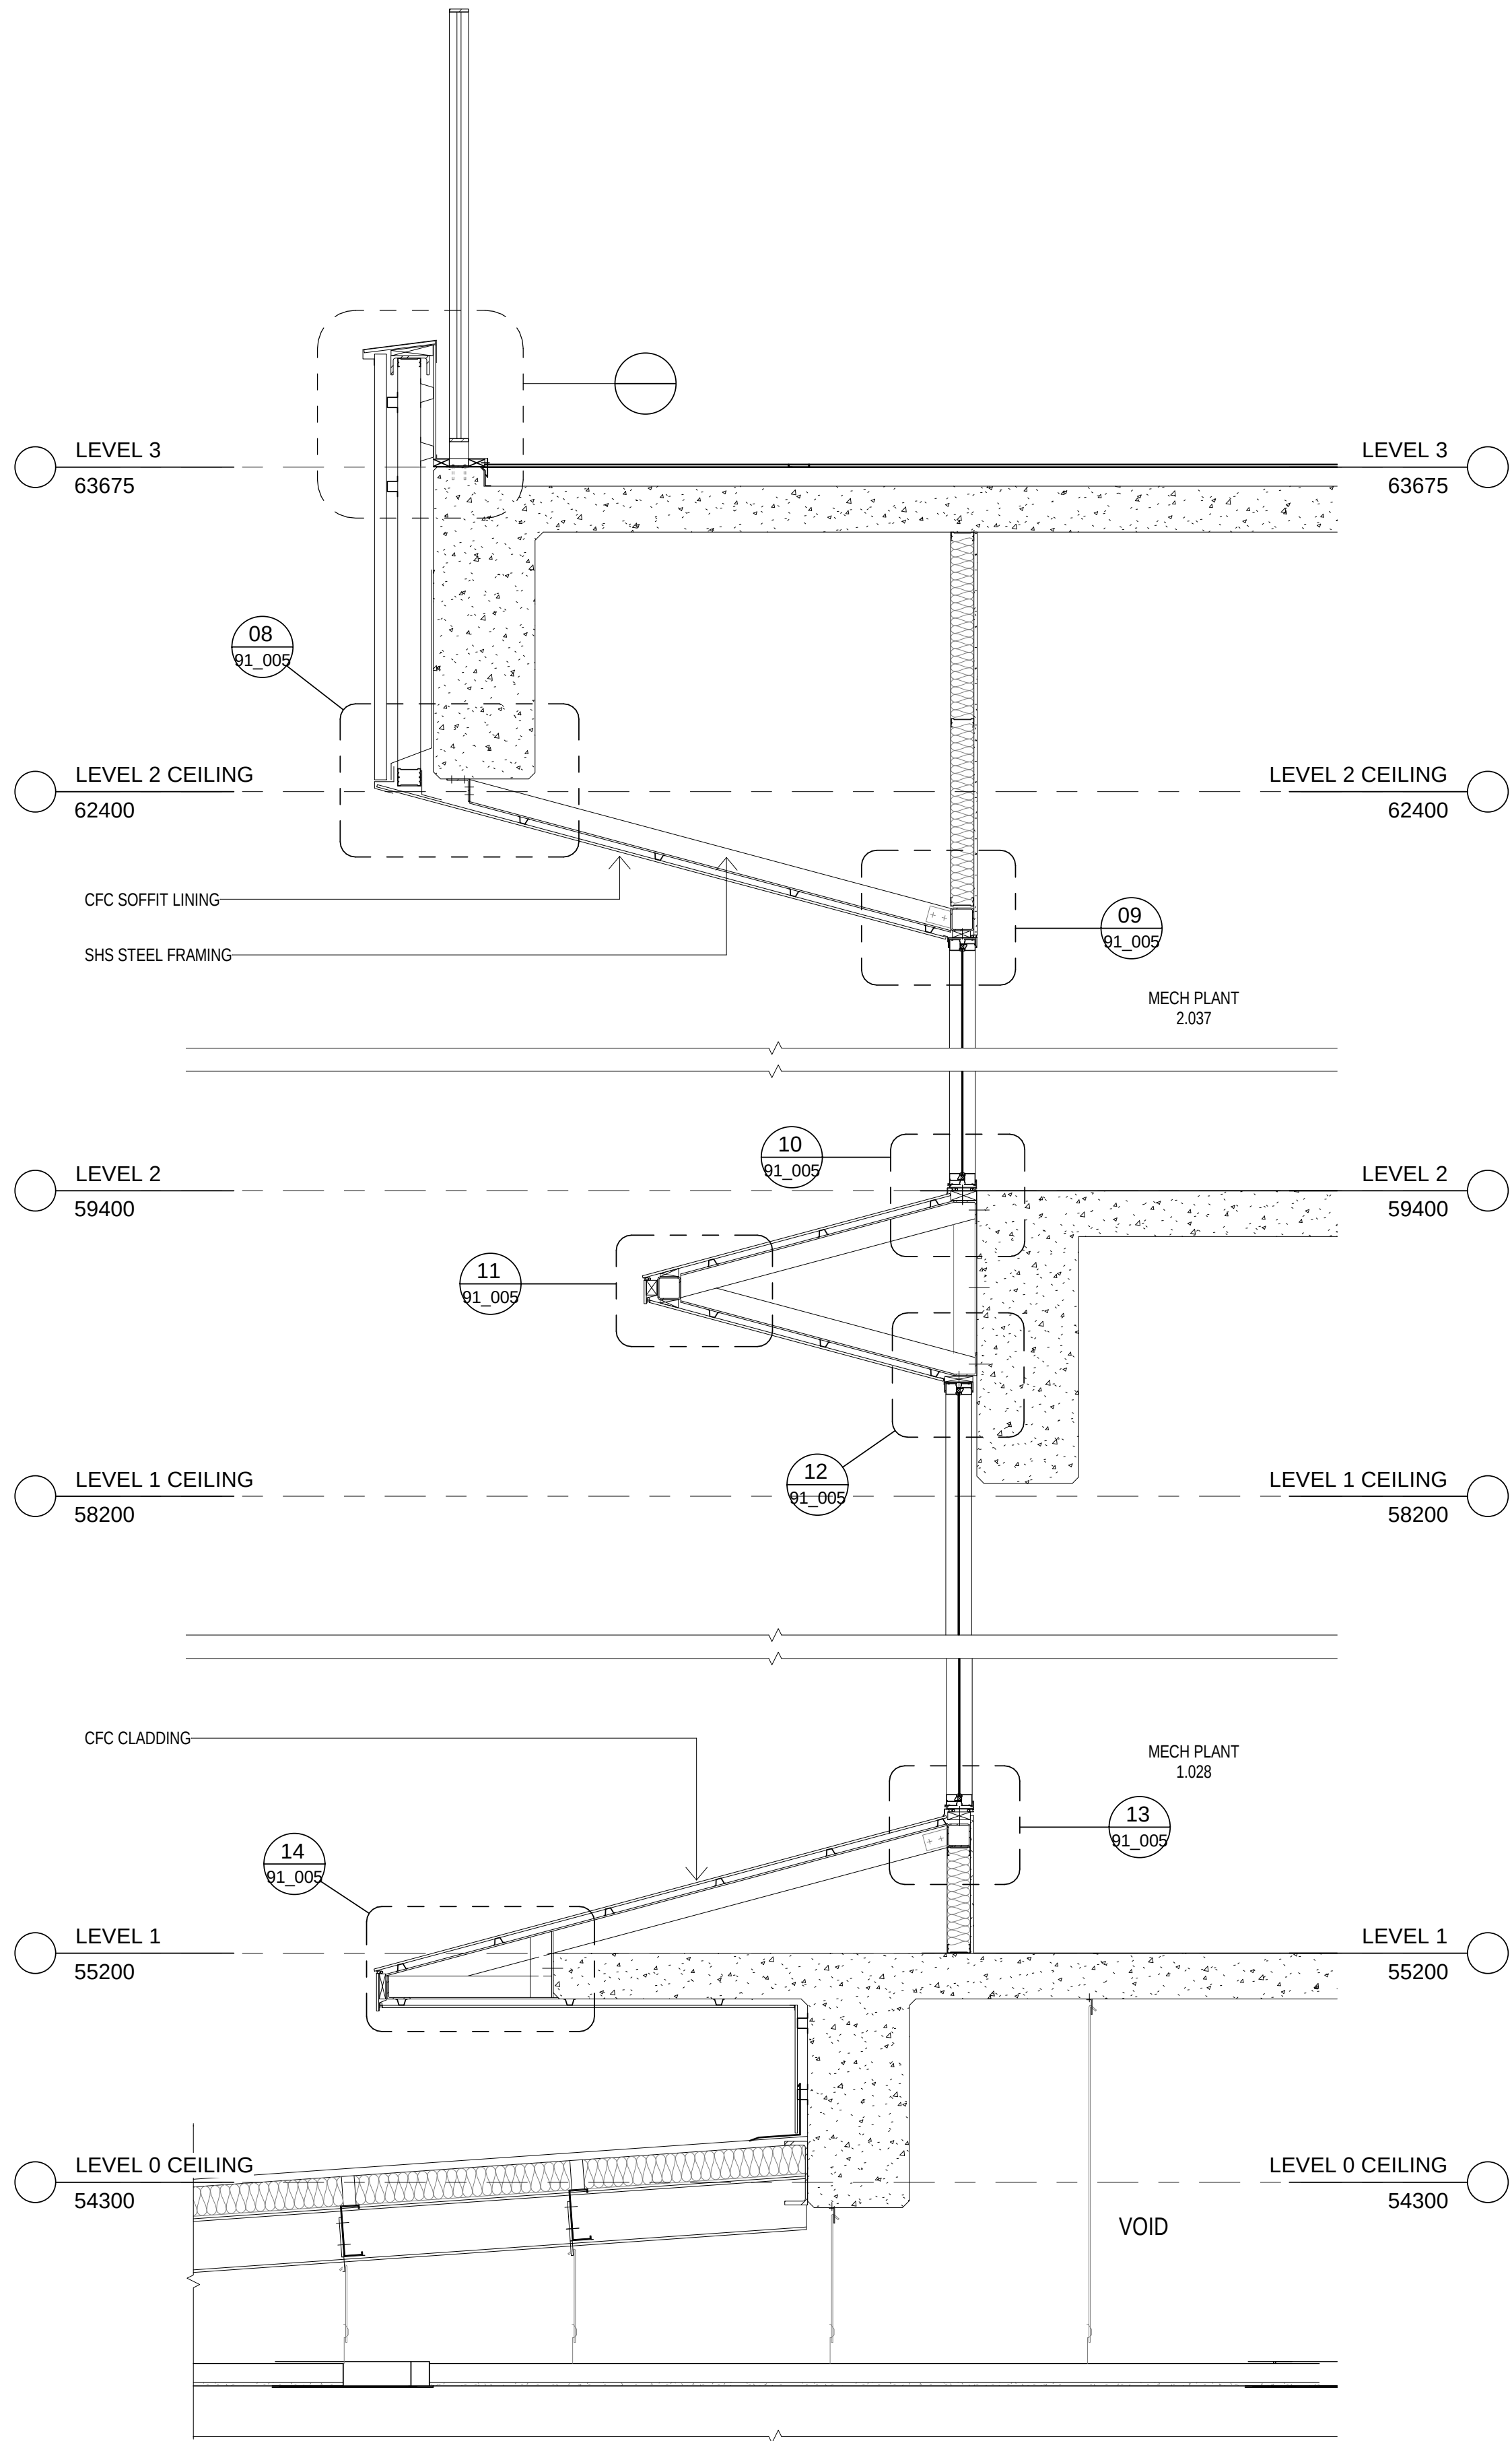

AMENDMENTS			
REV	BY	DATE	DESCRIPTION
	MW	17.08.18	FOR REVIEW
	MW	28.08.18	PROGRESS ISSUE
A	MW	31.08.18	ISSUED FOR TENDER

LEGEND	

KEY PLAN	



Education

STRUCTURE, CIVIL & HYDRAULIC WOOLACOTT'S ENGINEERS T: 02 8203 1500	PERUMAL PEDAVOLI ARCHITECTS T: 02 9291 0000 WEB: www.pp-a.com.au Nominated Architect Vince Pedavoli NSW reg No 5045
MECH, ELECT, IT, COMMS & SEC. JHA CONSULTING T: 02 9437 1000	
BCA GROUP DLA T: 02 8355 3160	
LANDSCAPE LORNA HARRISON PL T: 02 9555 1147	STATUTORY PLANNER DON FOX PLANNING PL T: 02 9673 4614

PERUMAL
PEDAVOLI

ARCHITECTS

PENSHURST PUBLIC SCHOOL
18 Arcadia Street, Penshurst

DRAWING NAME
WALL SECTIONS SHEET 5

CONTRACT NUMBER
SINSW-18-1257

PROJECT NORTH


0 200 400 600 800 1000 2000
SCALE 1:20 @ A1

DRAWN	CHECKED	VERIFIED	DATE
Author	Checker	Approver	31 AUGUST 2018

DRAWING NUMBER	PROJECT CODE	DISCIPLINE	PHASE	SERIES NUMBER	REVISION
3199-ARC-DD-01_224					A

ISSUED FOR TENDER


31/08/2018 5:18:44 PM

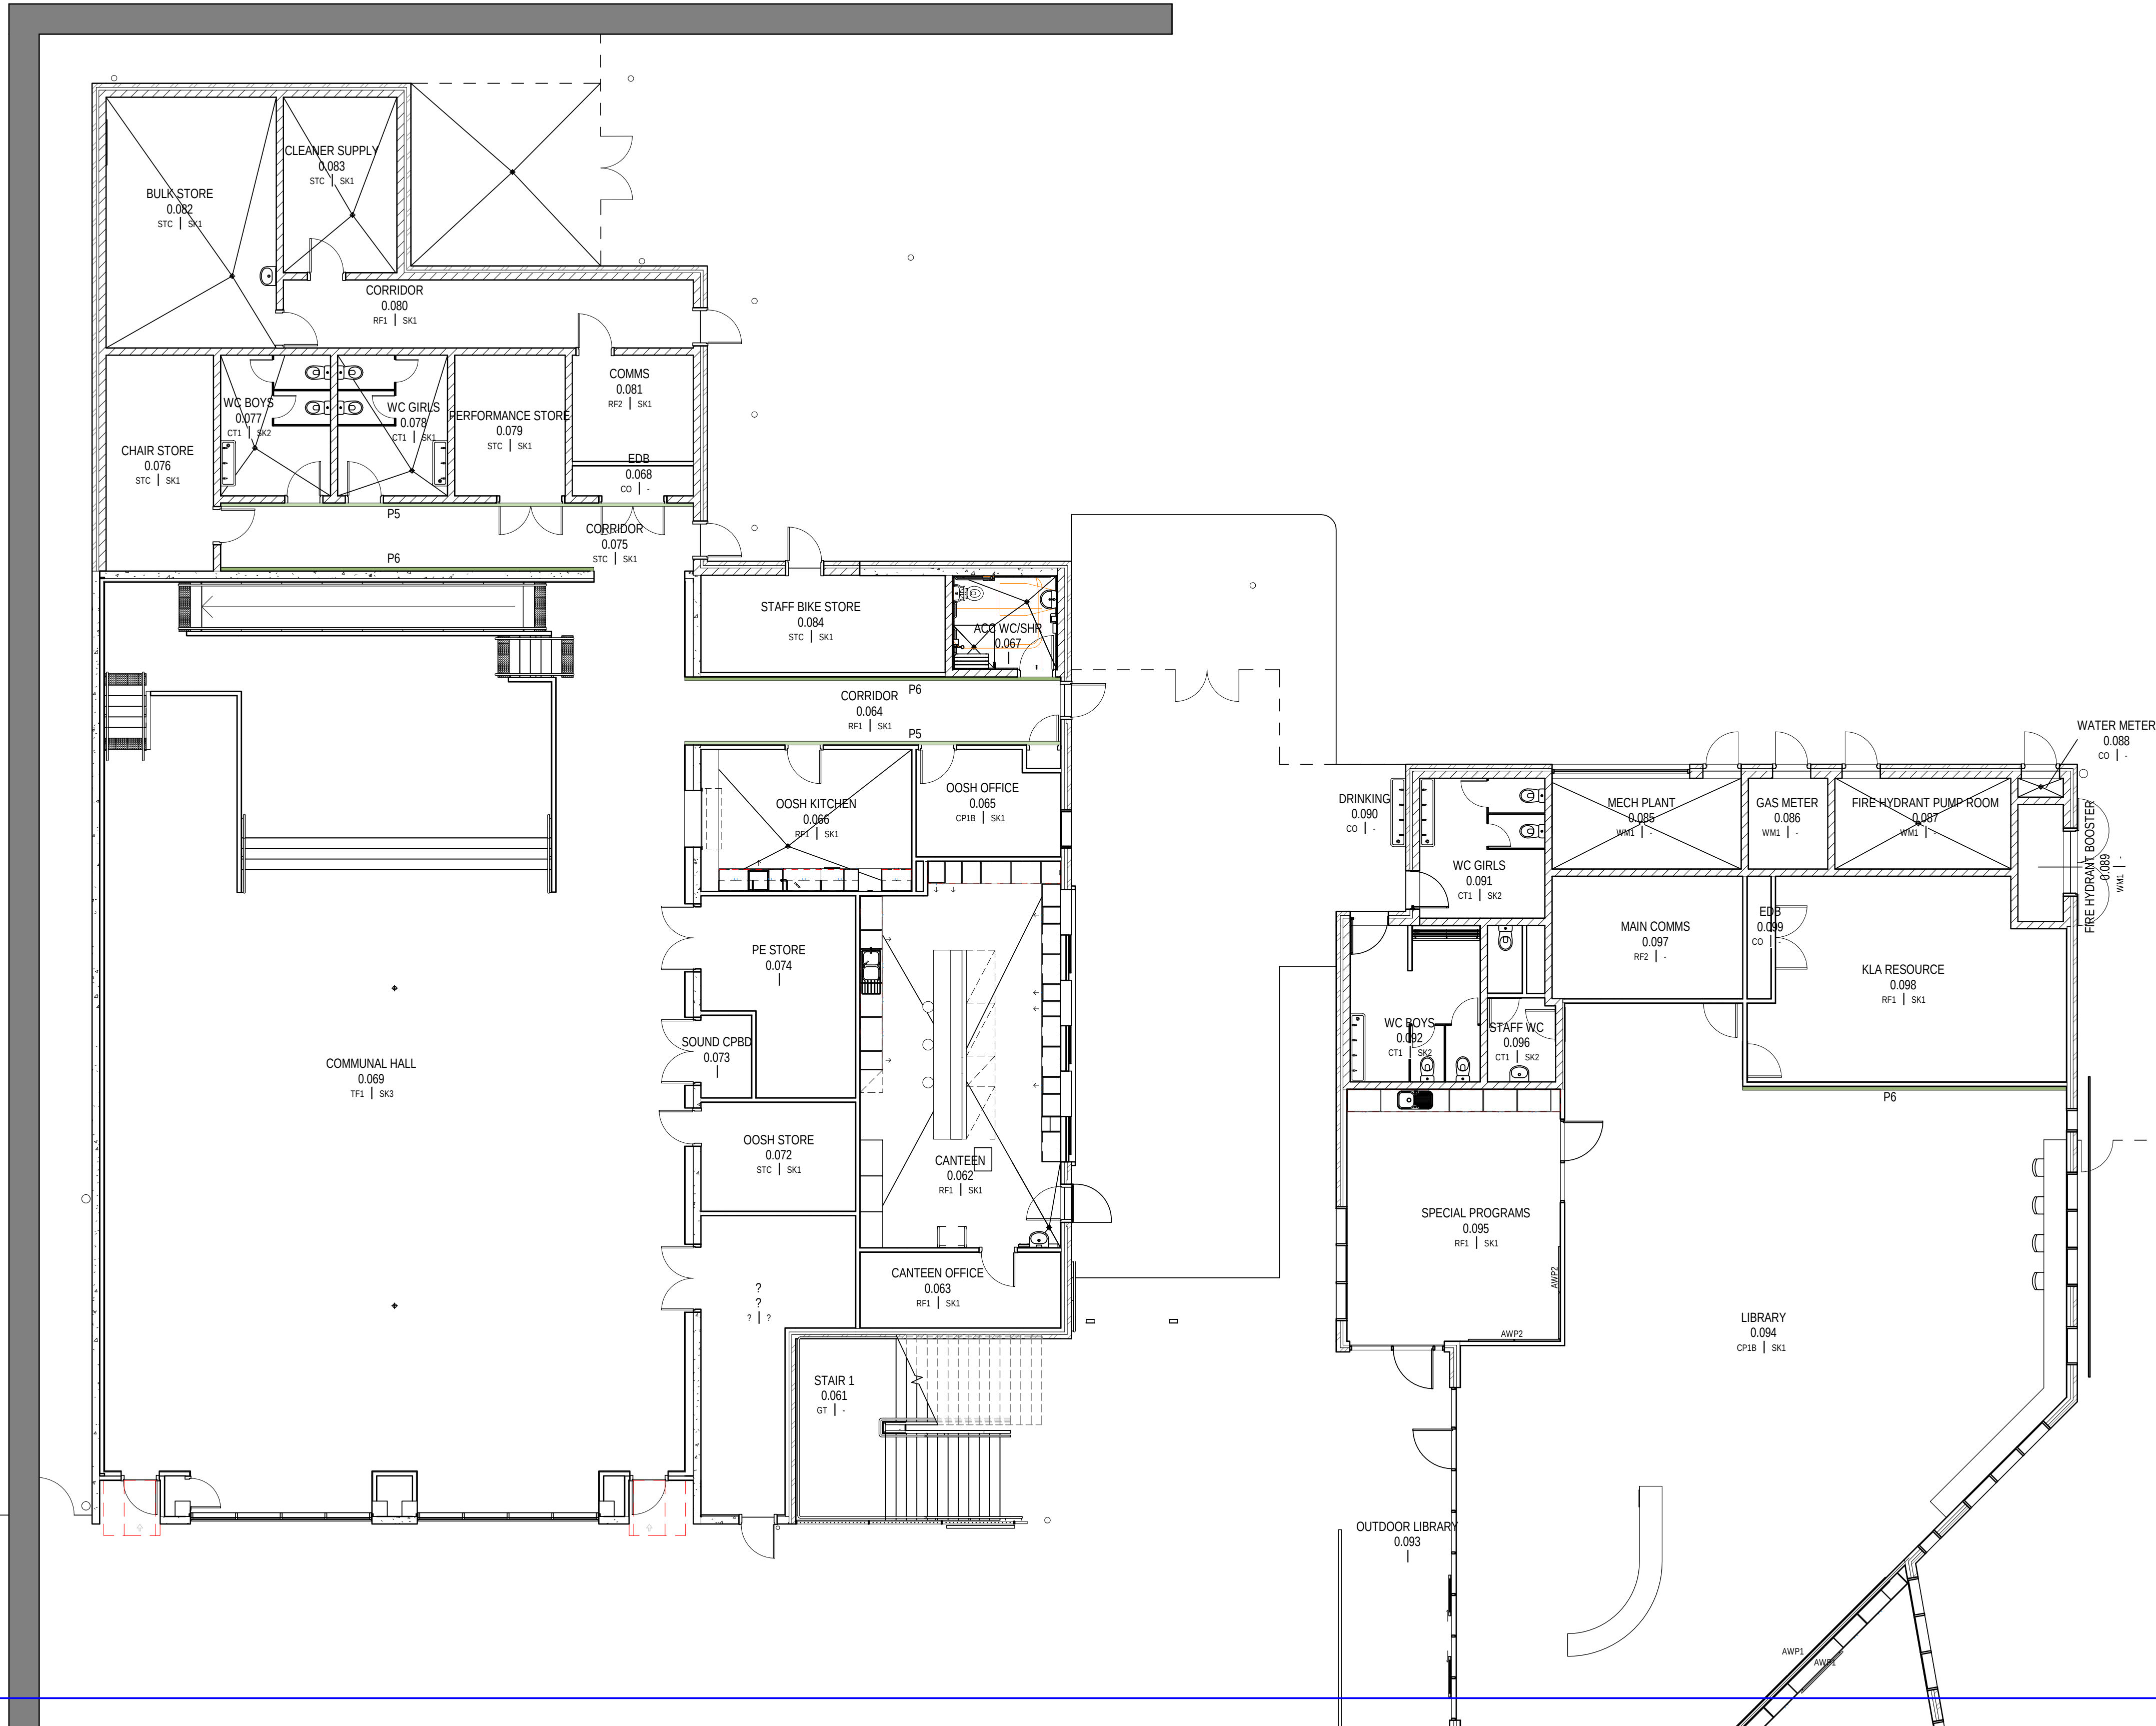

FOR CONTINUATION REFER TO 01_402

AMENDMENTS				
REV	BY	DATE	DESCRIPTION	
MW	20.07.18	PROGRESS ISSUE		
MW	10.08.18	PROGRESS ISSUE		
MW	17.08.18	FOR REVIEW		
A	31.08.18	ISSUED FOR TENDER		

LEGEND	

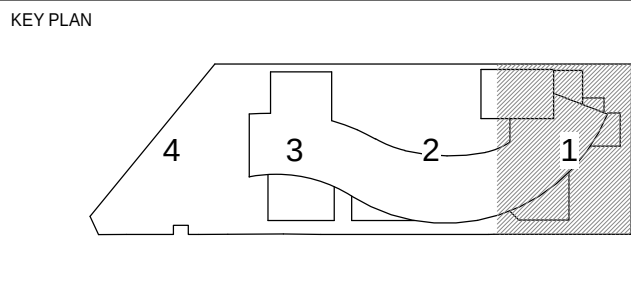

STRUCTURE, CIVIL & HYDRAULIC WOOLACOTT'S ENGINEERS T: 02 8203 1500 WEB: www.pp-a.com.au Nominated Architect Vince Pedavoli NSW reg No 5045	PERUMAL PEDAVOLI ARCHITECTS T: 02 9291 0000 WEB: www.pp-a.com.au Nominated Architect Vince Pedavoli NSW reg No 5045
BICA GROUP P/L T: 02 8355 3160 LANDSCAPE LORNA HARRISON P/L T: 02 8655 1147	STATUTORY PLANNER DON FOX PLANNING P/L T: 02 9437 1000



PENSHURST PUBLIC SCHOOL 18 Arcadia Street, Penhurst
DRAWING NAME FINISHES PLAN - LEVEL 0 - PART 1


CONTRACT NUMBER SINSW-18-1257	0 1000 2000 3000 4000 5000 10000 SCALE 1:100 @ A1
PROJECT NORTH	DRAWN CHECKED VERIFIED DATE 31 AUGUST 2018
DRAWING NUMBER 3199-ARC-DD-01_401	Author Checker Approver REVISION A

ISSUED FOR TENDER

31/08/2018 5:18:53 PM

AMENDMENTS			
REV	BY	DATE	DESCRIPTION
MW	20.07.18	PROGRESS ISSUE	
MW	10.08.18	PROGRESS ISSUE	
MW	17.08.18	FOR REVIEW	
A	31.08.18	ISSUED FOR TENDER	

LEGEND	

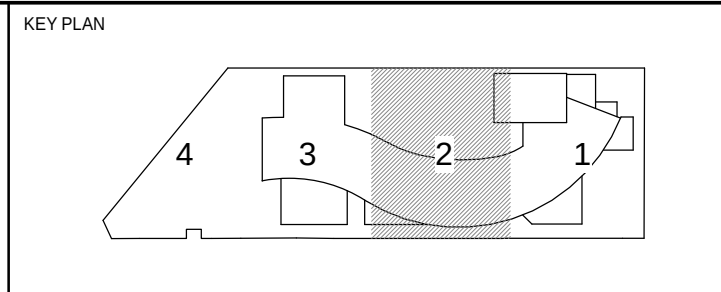

STRUCTURE, CIVIL & HYDRAULIC
WOOLACOTT'S ENGINEERS
T: 02 9291 0000
F: 02 9291 1500
MECH, ELECT, IT, COMMS & SEC.
JMK CONSULTING
T: 02 9437 1000

PERUMAL PEDAVOLI ARCHITECTS
T: 02 9291 0000
F: 02 9291 1500
WEB: www.pp-a.com.au
Nominated Architect
Vince Pedavoli NSW reg No 5045

BCA
GROUP P/LA
T: 02 8355 3160
F: 02 8355 1142


STATUTORY PLANNER
DON FOX PLANNING P/L
T: 02 9672 4014

PERUMAL
PEDAVOLI
ARCHITECTS

PENSHURST PUBLIC SCHOOL
18 Arcadia Street, Penshurst

DRAWING NAME
FINISHES PLAN - LEVEL 0 - PART 2

CONTRACT NUMBER		0 1000 2000 3000 4000 5000 10000					SCALE 1 : 100 @ A1	
SINSW-18-1257		DRAWN	CHECKED	VERIFIED	DATE			
PROJECT NORTH		Author	Checker	Approver	31 AUGUST 2018			
		DRAWING NUMBER			REVISION			
		PROJECT CODE	DISCIPLINE	PHASE	SERIES NUMBER			
		3199-ARC-DD-01_402				A		

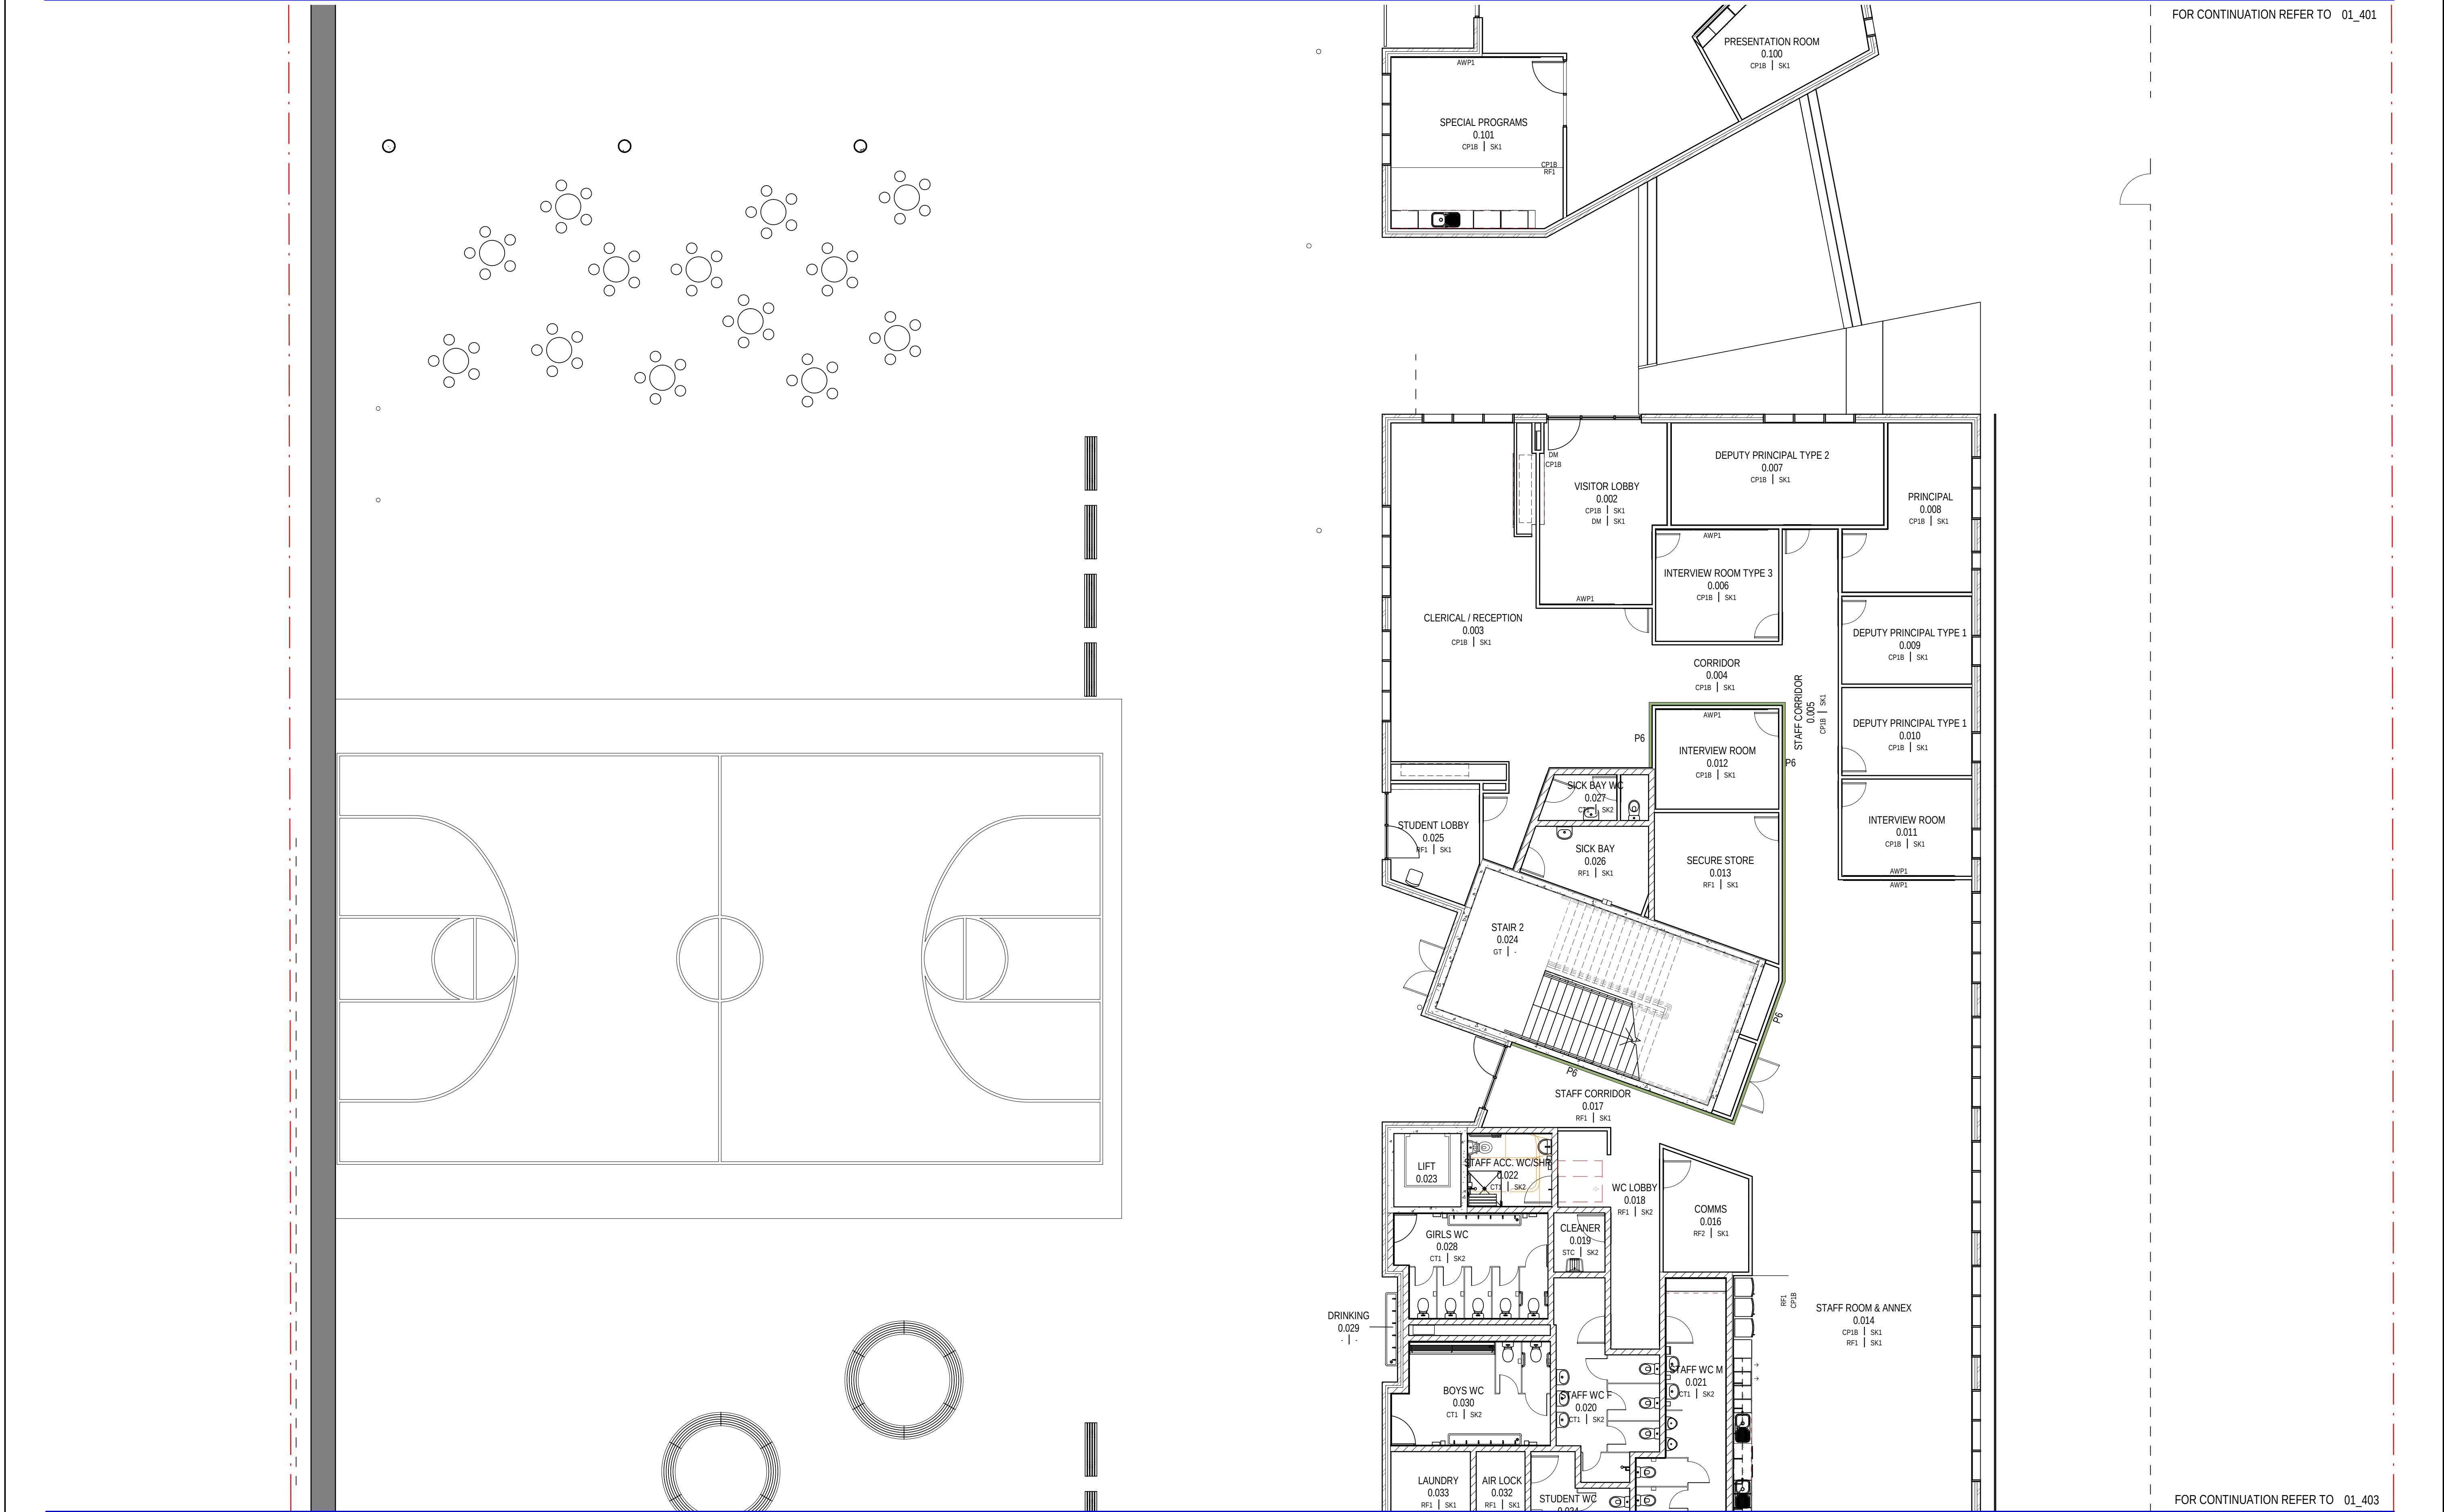


ISSUED FOR TENDER

3/09/2018 11:33:04 AM

AMENDMENTS				
REV	BY	DATE	PROGRESS	DESCRIPTION
MW	20.07.18		PROGRESS ISSUE	
MW	10.08.18		PROGRESS ISSUE	
MW	17.08.18		FOR REVIEW	
A	31.08.18		ISSUED FOR TENDER	

LEGEND	

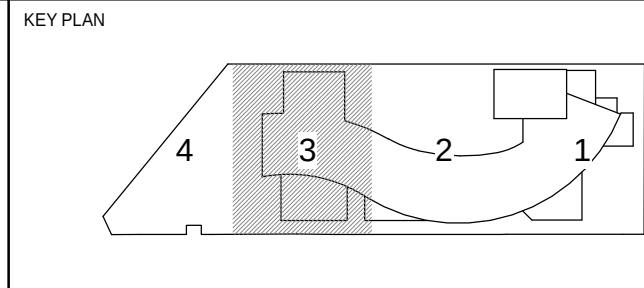

Education

STRUCTURE, CIVIL & HYDRAULIC WOOLACOTT'S ENGINEERS T: 02 9291 0000 WEB: www.pp-a.com.au Nominated Architect Vince Pedavoli NSW reg No 5045	PERUMAL PEDAVOLI ARCHITECTS T: 02 9291 0000 WEB: www.pp-a.com.au Nominated Architect Vince Pedavoli NSW reg No 5045
MECH, ELECT, IT, COMMS & SEC. JHA CONSULTING T: 02 9437 1000	
BICA GROUP P/L T: 02 8355 3160	
LANDSCAPE LORNA HARRISON P/L T: 02 9555 1147	STATUTORY PLANNER DON FOX PLANNING P/L T: 02 9672 4614

PERUMAL
PEDAVOLI
ARCHITECTS

PENSHURST PUBLIC SCHOOL
18 Arcadia Street, Penshurst


DRAWING NAME
FINISHES PLAN - LEVEL 0 - PART 3

CONTRACT NUMBER SINSW-18-1257	0 1000 2000 3000 4000 5000 10000 SCALE 1:100 @ A1
PROJECT NORTH	DRAWN CHECKED VERIFIED DATE 31 AUGUST 2018
DRAWING NUMBER 3199-ARC-DD-01_403	Author Checker Approver REVISION A

ISSUED FOR TENDER

[illegible]

LEGEND

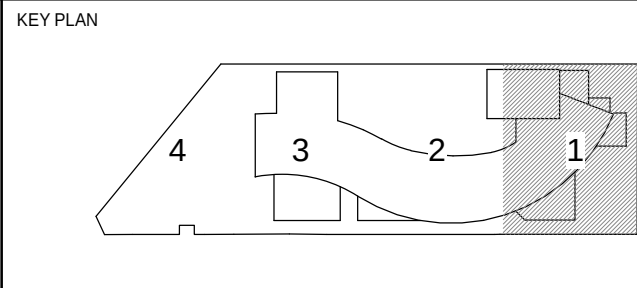

STRUCTURE, CIVIL & HYDRAULIC WOOLACOTTS ENGINEERS T: 02 8203 1500
MECH, ELECT, IT, COMMS & SEC. JHA CONSULTING T: 02 9437 1000
BCA GROUP DLA T: 02 8355 3160
LANDSCAPE LORNA HARRISON P/L T: 02 9555 1147

PERUMAL PEDAVOLI ARCHITECT T: 02 9291 0000 WEB: www.pp-a.com.au Nominated Architect: Vince Pedavoli NSW reg No.5045	
STATUTORY PLANNER DON FOX PLANNING P/L T: 02 9473 4914	

PERUMAL
PEDAVOLI

ARCHITECTS

PENSHURST PUBLIC SCHOOL
18 Arcadia Street, Penshurst
DRAWING NAME
FINISHES PLAN - LEVEL 1 - PART 1

CONTRACT NUMBER

01000200030004000500010000

SINSW-18-1257

SCALE 1 : 100 @ A1

PROJECT NORTH



DRAWN

CHECKED

VERIFIED

DATE

Author

Checker

Approver

31 AUGUST 2018

DRAWING NUMBER

REVISION

PROJECT CODE

DISCIPLINE

PHASE

SERIES NUMBER

3199-ARC-DD-01

411

A

FOR CONTINUATION REFER TO 01_412

ISSUED FOR TENDER

3/09/2018 11:33:12 AM




FOR CONTINUATION REFER TO 01_411

FOR CONTINUATION REFER TO 01_413

AMENDMENTS				
REV	BY	DATE	PROGRESS ISSUE	DESCRIPTION
MW	20.07.18		PROGRESS ISSUE	
MW	10.08.18		PROGRESS ISSUE	
MW	17.08.18		FOR REVIEW	
A	MW	31.08.18	ISSUED FOR TENDER	

LEGEND

KEY PLAN

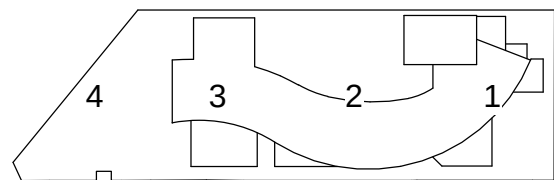


STRUCTURE, CIVIL & HYDRAULIC
WOOLACOTT'S ENGINEERS
T: 02 9291 0000
WEB: www.pp-a.com.au
MECH, ELECT, IT, COMMS & SEC.
JHA CONSULTING
T: 02 9437 1000
BCA
GROUP DLA
T: 02 8355 3160
LANDSCAPE
LORNA HARRISON PL
T: 02 9655 1147
PERUMAL PEDAVOLI ARCHITECTS
T: 02 9291 0000
WEB: www.pp-a.com.au
Nominated Architect
Vince Pedavoli NSW reg No 5045
STATUTORY PLANNER
DON FOX PLANNING PL
T: 02 9672 4014

PERUMAL
PEDAVOLI
ARCHITECTS

PENRITH PUBLIC SCHOOL
18 Arcadia Street, Penrith
DRAWING NAME
FINISHES PLAN - LEVEL 1 - PART 2

CONTRACT NUMBER
SINSW-18-1257


PROJECT NORTH

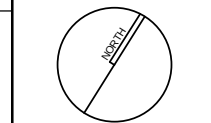

REVISION				
DRAWN	CHECKED	VERIFIED	DATE	REVISION
Author	Checker	Approver	31 AUGUST 2018	
DRAWING NUMBER				
PROJECT CODE	DISCIPLINE	PHASE	SERIES NUMBER	REVISION
3199-ARC-DD-01_412				A

ISSUED FOR TENDER


3/09/2018 11:33:24 AM

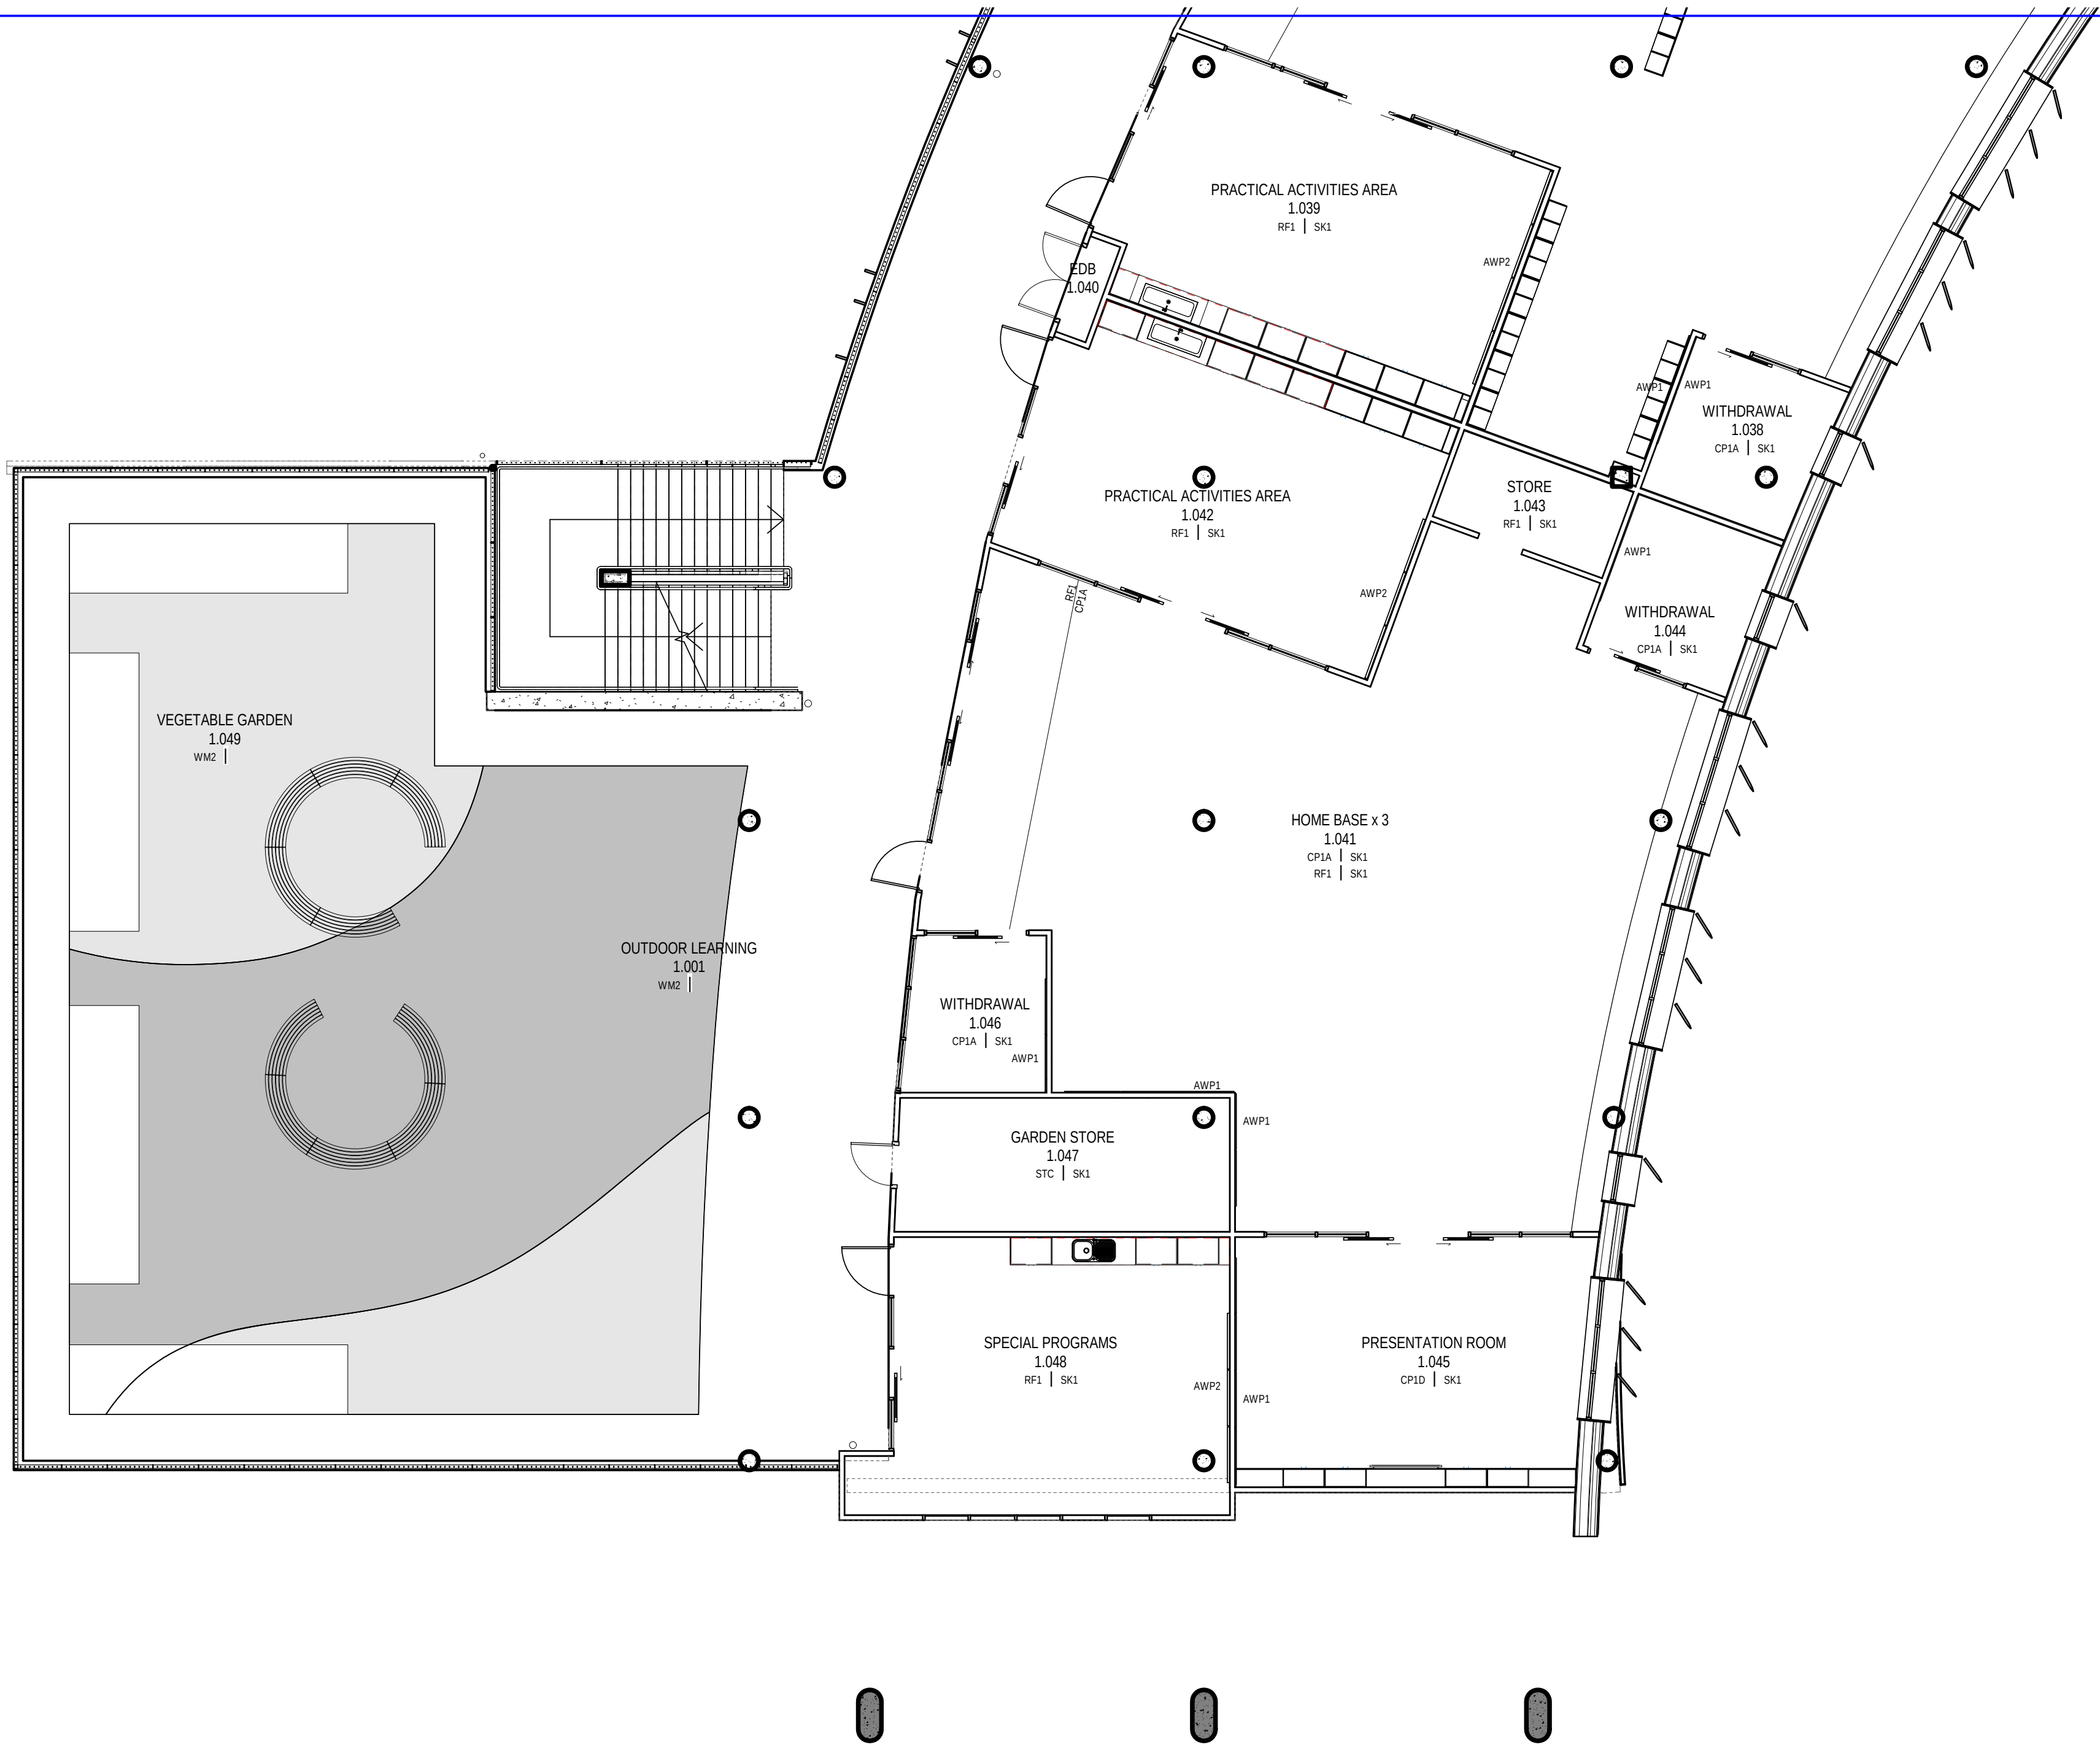

FOR CONTINUATION REFER TO 01_412

AMENDMENTS				
REV	BY	DATE	PROGRESS	DESCRIPTION
MW	20.07.18		PROGRESS	ISSUE
MW	10.08.18		PROGRESS	ISSUE
MW	17.08.18		FOR REVIEW	
A	MW	31.08.18	ISSUED FOR TENDER	

LEGEND	

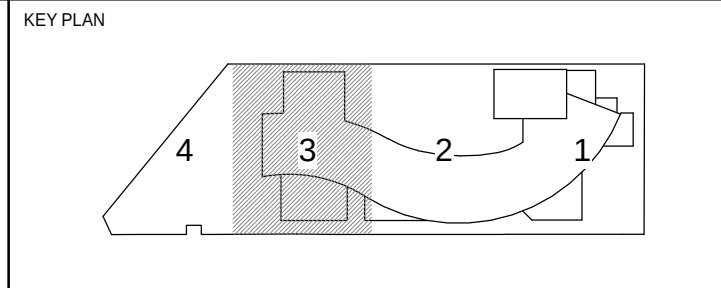

STRUCTURE, CIVIL & HYDRAULIC WOOLACOTT'S ENGINEERS T: 02 9291 0000 WEB: www.pp-a.com.au Nominated Architect Vince Pedavoli NSW reg No 5045	PERUMAL PEDAVOLI ARCHITECTS T: 02 9291 0000 WEB: www.pp-a.com.au Nominated Architect Vince Pedavoli NSW reg No 5045
MECH, ELECT, IT, COMMIS & SEC. JHA CONSULTING T: 02 9437 1000	
BICA GROUP P/L T: 02 8355 3160	
LANDSCAPE LORNA HARRISON P/L T: 02 9655 1147	STATUTORY PLANNER DON FOX PLANNING P/L T: 02 9672 4614



PENSHURST PUBLIC SCHOOL 18 Arcadia Street, Penhurst
DRAWING NAME FINISHES PLAN - LEVEL 1 - PART 3

CONTRACT NUMBER		0 1000 2000 3000 4000 5000 10000				SCALE 1:100 @ A1
SINSW-18-1257						
PROJECT NORTH	DRAWN	CHECKED	VERIFIED	DATE		
	Author	Checker	Approver	31 AUGUST 2018		
	DRAWING NUMBER			REVISION		
	PROJECT CODE	DISCIPLINE	PHASE	SERIES NUMBER		
	3199-ARC-DD-01_413		A			

ISSUED FOR TENDER


31/08/2018 5:19:47 PM



FOR CONTINUATION REFER TO 01_422

AMENDMENTS				
REV	BY	DATE	PROGRESS	DESCRIPTION
	MW	20.07.18	PROGRESS	ISSUE
	MW	10.08.18	PROGRESS	ISSUE
	MW	17.08.18	FOR REVIEW	
A	MW	31.08.18	ISSUED FOR TENDER	

LEGEND	

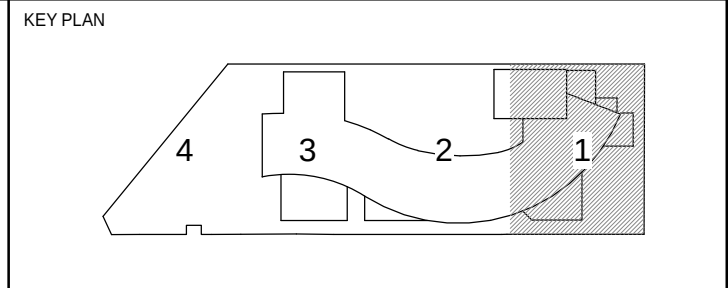



STRUCTURE, CIVIL & HYDRAULIC WOOLACOTT'S ENGINEERS T: 02 8203 1500 MECH, ELECT, IT, COMMS & SEC. JHA CONSULTING T: 02 9437 1000	PERUMAL PEDAVOLI ARCHITECTS T: 02 9291 0000 WEB: www.pp-a.com.au Nominated Architect Vince Pedavoli NSW reg No 5045
BCA GROUP P/L T: 02 8355 3160 LANDSCAPE LORNA HARRISON P/L T: 02 9655 1147	STATUTORY PLANNER DON FOX PLANNING P/L T: 02 9672 4614



PENSHURST PUBLIC SCHOOL 18 Arcadia Street, Penhurst	
DRAWING NAME FINISHES PLAN - LEVEL 2 - PART 1	


CONTRACT NUMBER SINSW-18-1257		0 1000 2000 3000 4000 5000 10000 SCALE 1:100 @ A1	
PROJECT NORTH		DRAWN CHECKED VERIFIED DATE Author Checker Approver 31 AUGUST 2018	
DRAWING NUMBER		PROJECT CODE DISCIPLINE PHASE SERIES NUMBER 3199-ARC-DD-01_421 A	

ISSUED FOR TENDER

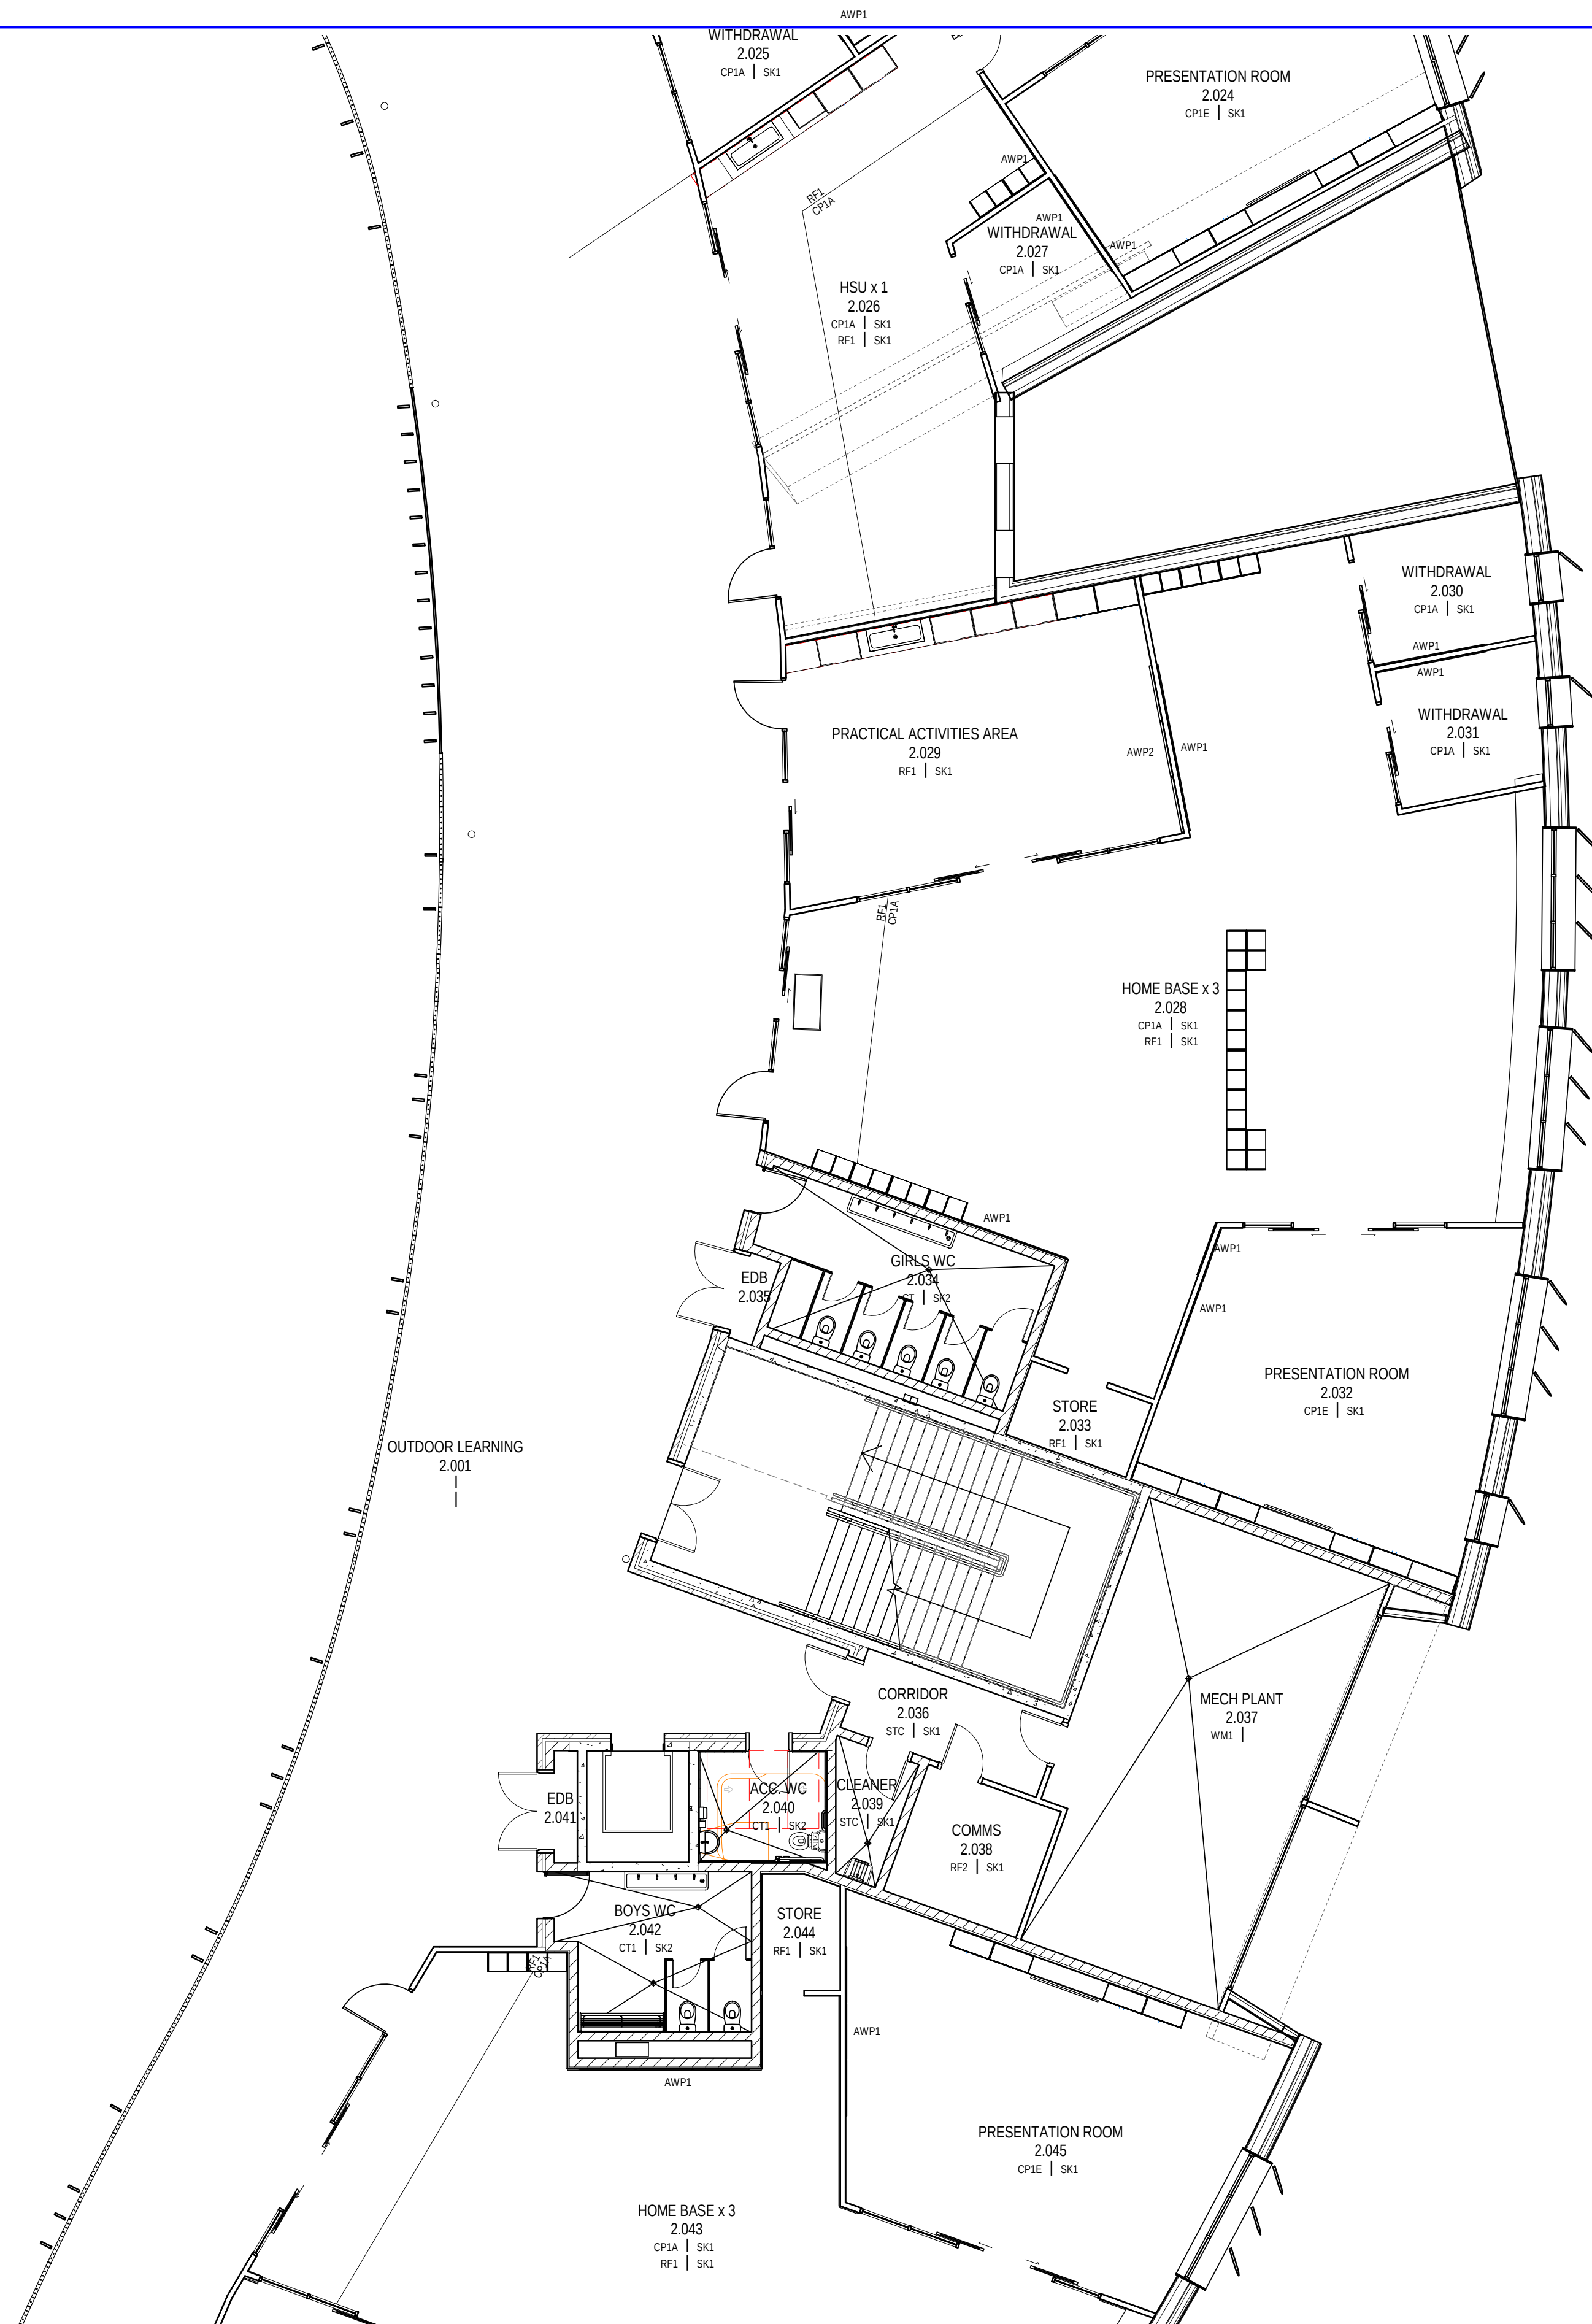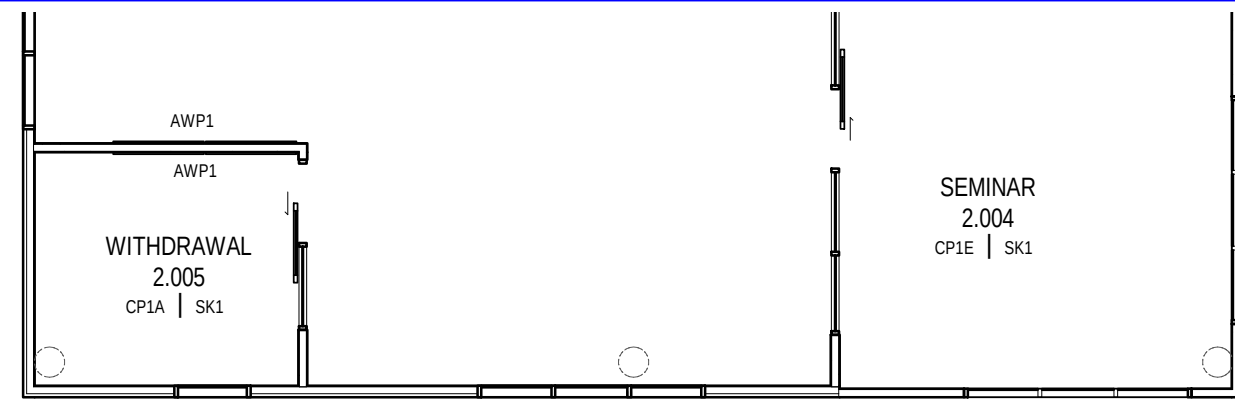

AMENDMENTS			
REV	BY	DATE	DESCRIPTION
	MW	20.07.18	PROGRESS ISSUE
	MW	10.08.18	PROGRESS ISSUE
	MW	17.08.18	FOR REVIEW
A	MW	31.08.18	ISSUED FOR TENDER

LEGEND

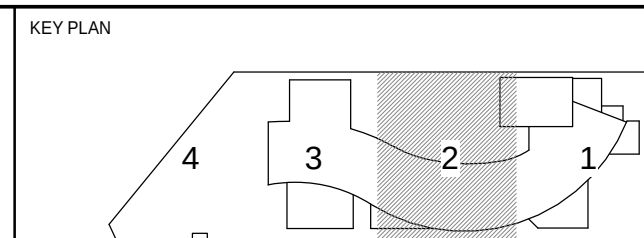

STRUCTURE, CIVIL & HYDRAULIC WOLLOOLATHES ENGINEERS T: 02 8293 1500	PERUMAL PEDAVOLI ARCHITECTS T: 02 9291 0000 WEB: www.pp-a.com.au Nominated Architect: Vince Pedavoli NSW Reg No 5045
MECH. ELECT. IT, COMMS & SEC. JHA CONSULTING T: 02 9437 1000	
BCA GROUP DLA T: 02 8355 3160	
LANDSCAPE LORNA HARRISON P/L T: 02 9555 1143	STATUTORY PLANNER RON FAY CONSULTING P/L T: 02 9473 4514

PERUMAL
PEDAVOLI

ARCHITECTS


PENSHURST PUBLIC SCHOOL


18 Arcadia Street, Penshurst

DRAWING NAME

FINISHES PLAN - LEVEL 2 - PART 2


CONTRACT NUMBER	C
SINSW-18-1257	

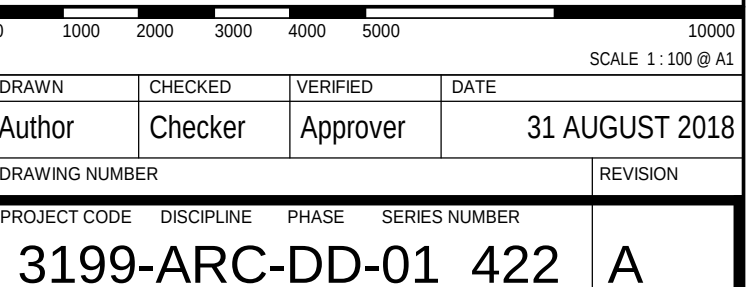

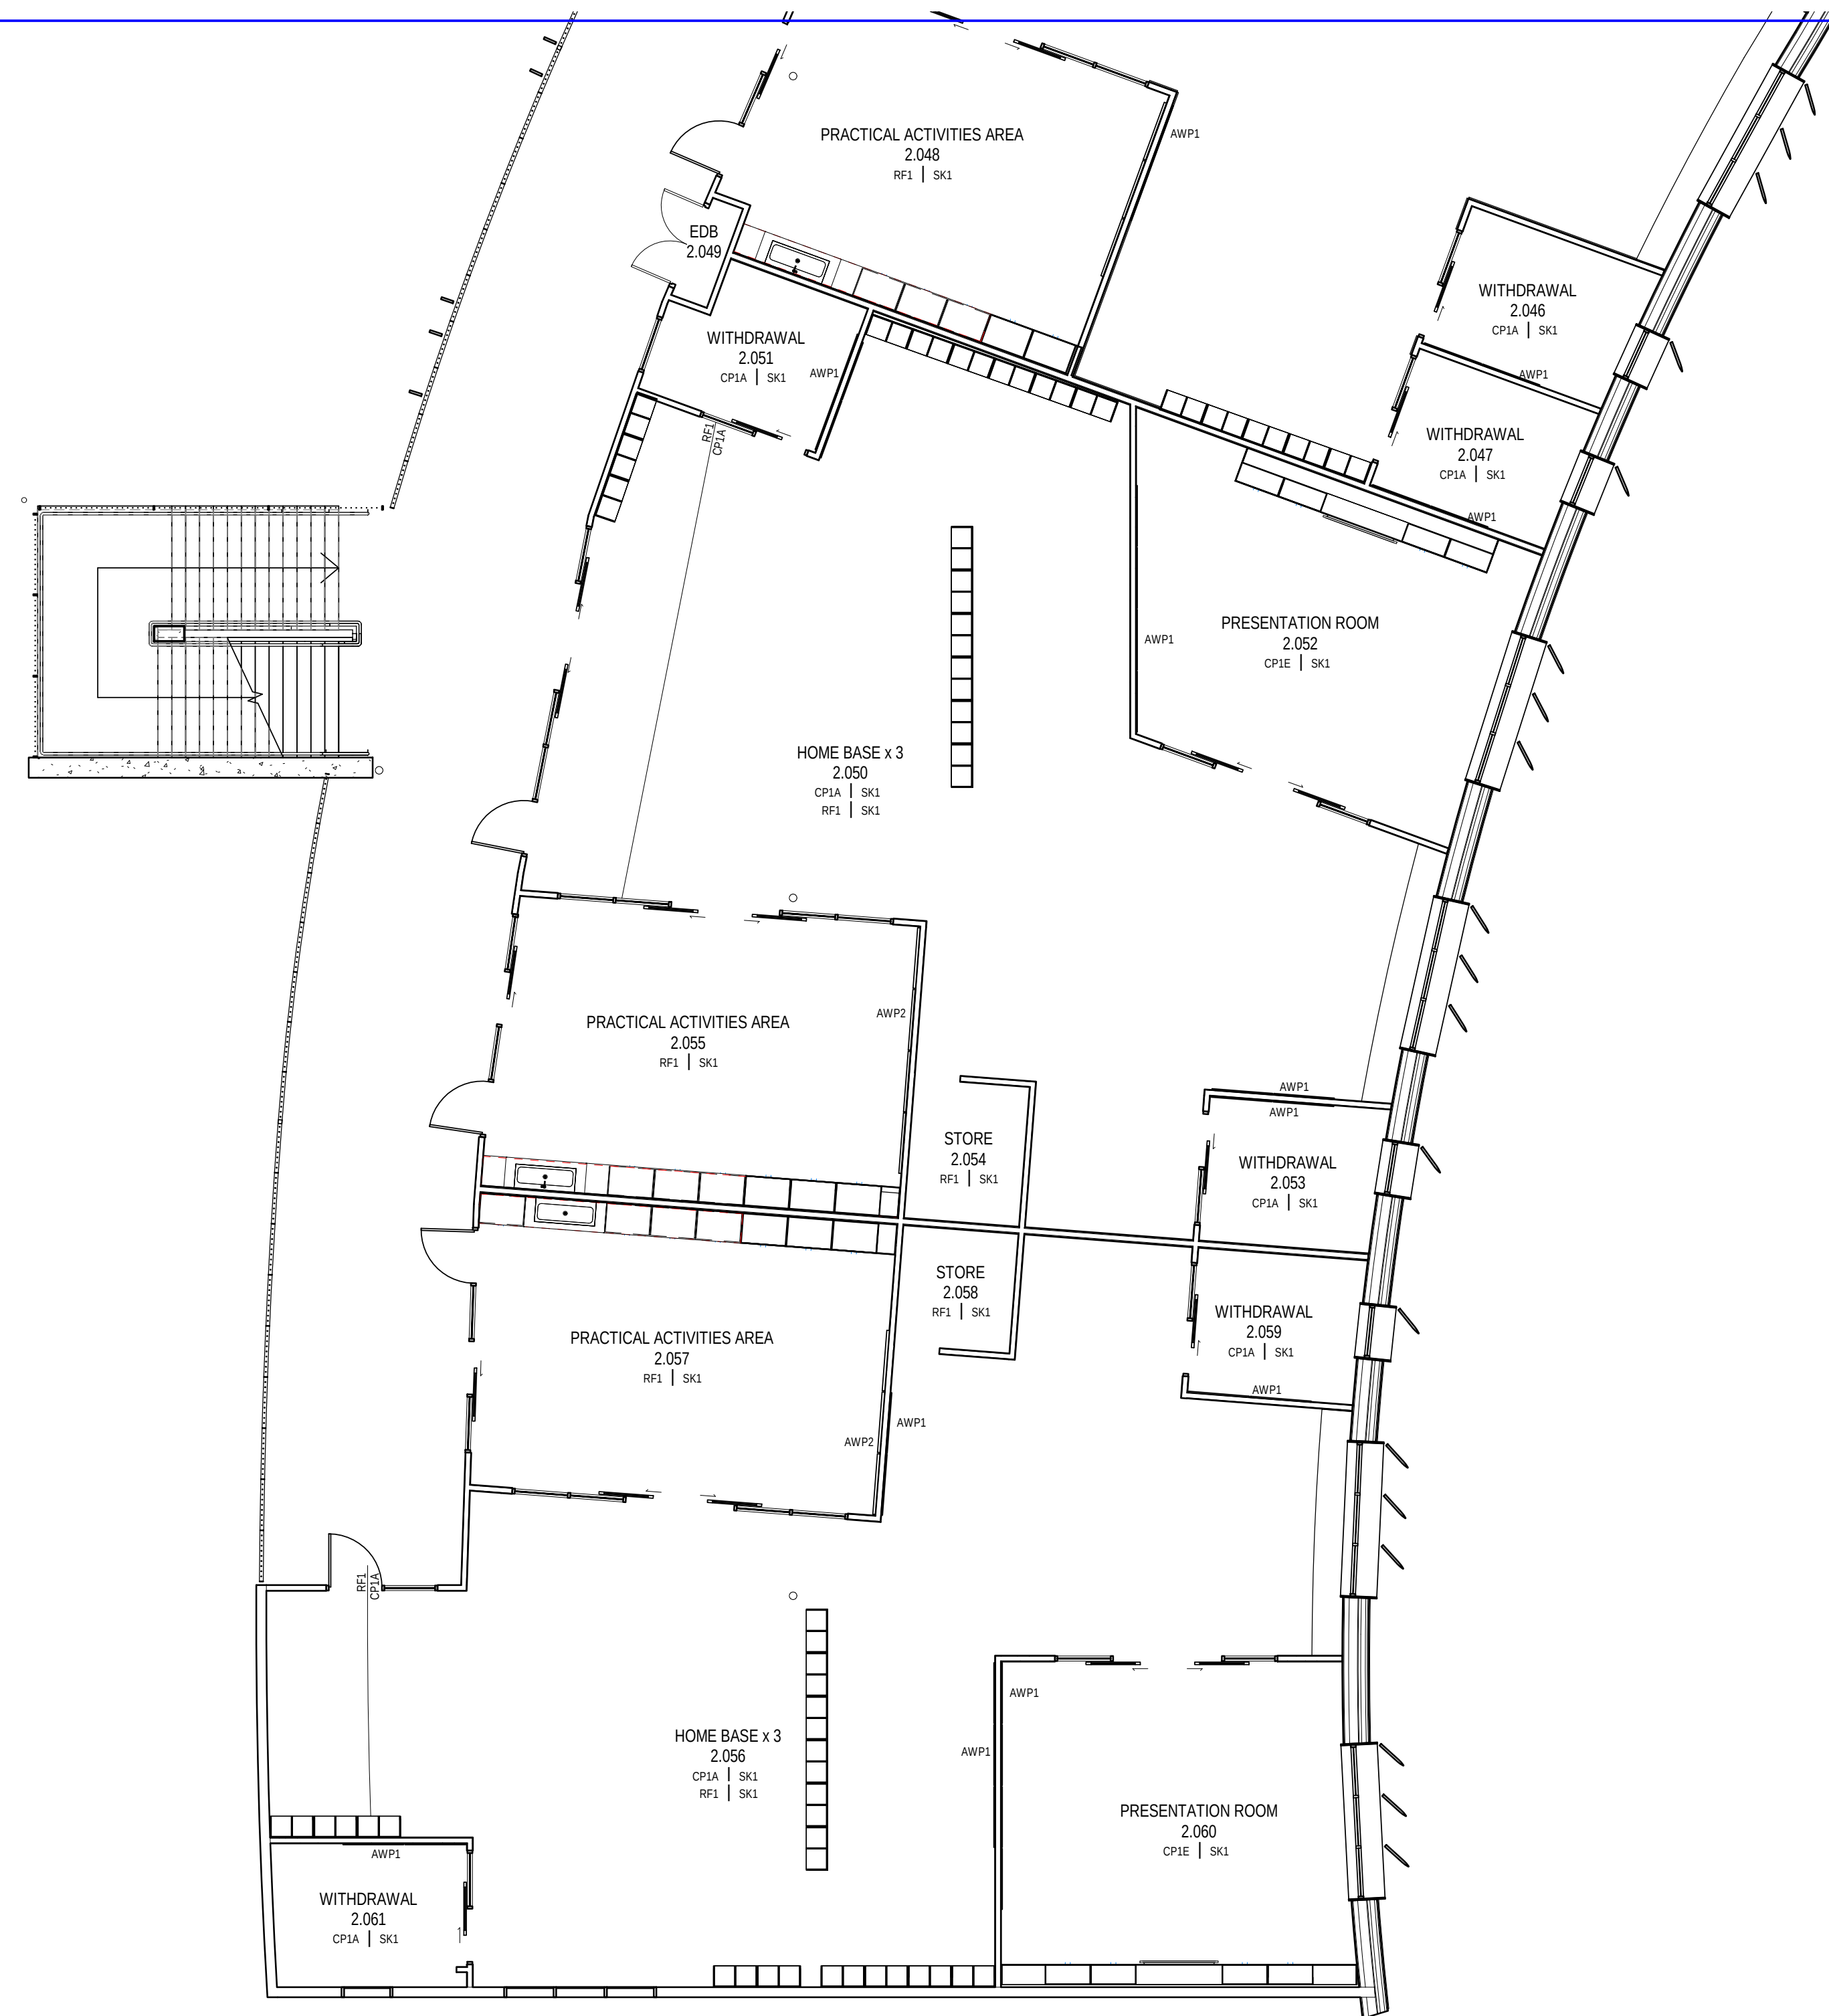

AMENDMENTS			
REV	BY	DATE	DESCRIPTION
	MW	20.07.18	PROGRESS ISSUE
	MW	10.08.18	PROGRESS ISSUE
	MW	17.08.18	FOR REVIEW
A	MW	31.08.18	ISSUED FOR TENDER

LEGEND

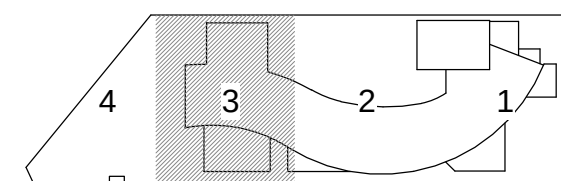


STRUCTURE, CIVIL & HYDRAULIC WOOLACOTT'S ENGINEERS T: 02 8203 1500
MECH, ELECT, IT, COMMS & SEC. JHA CONSULTING T: 02 9437 1000
BCA GROUP DLA T: 02 8355 3160
LANDSCAPE LORNA HARRISON P/L T: 02 9555 4147

PERUMAL PEDAVOLI ARCHITECT T: 02 9291 0000 WEB: www.pp-a.com.au Nominated Architect: Vince Pedavoli NSW reg No.5045	
STATUTORY PLANNER DON FOX PLANNING P/L T: 02 9473 4014	

S
PERUMAL
PEDAVOLI
ARCHITECTS

PENSHURST PUBLIC SCHOOL
18 Arcadia Street, Penshurst
DRAWING NAME
FINISHES PLAN - LEVEL 2 - PART 3

CONTRACT NUMBER	SINSW-18-1257
-----------------	---------------

 

PROJECT NORTH


DRAWN	CHECKED	VERIFIED	DATE
Author	Checker	Approver	31 AUGUST 2018

DRAWING NUMBER				REVISION
PROJECT CODE	DISCIPLINE	PHASE	SERIES NUMBER	

PROJECT CODE DISCIPLINE PHASE SERIES NUMBER

3199-ARC-DD-01_423 A


31/08/2018 5:20:38 PM

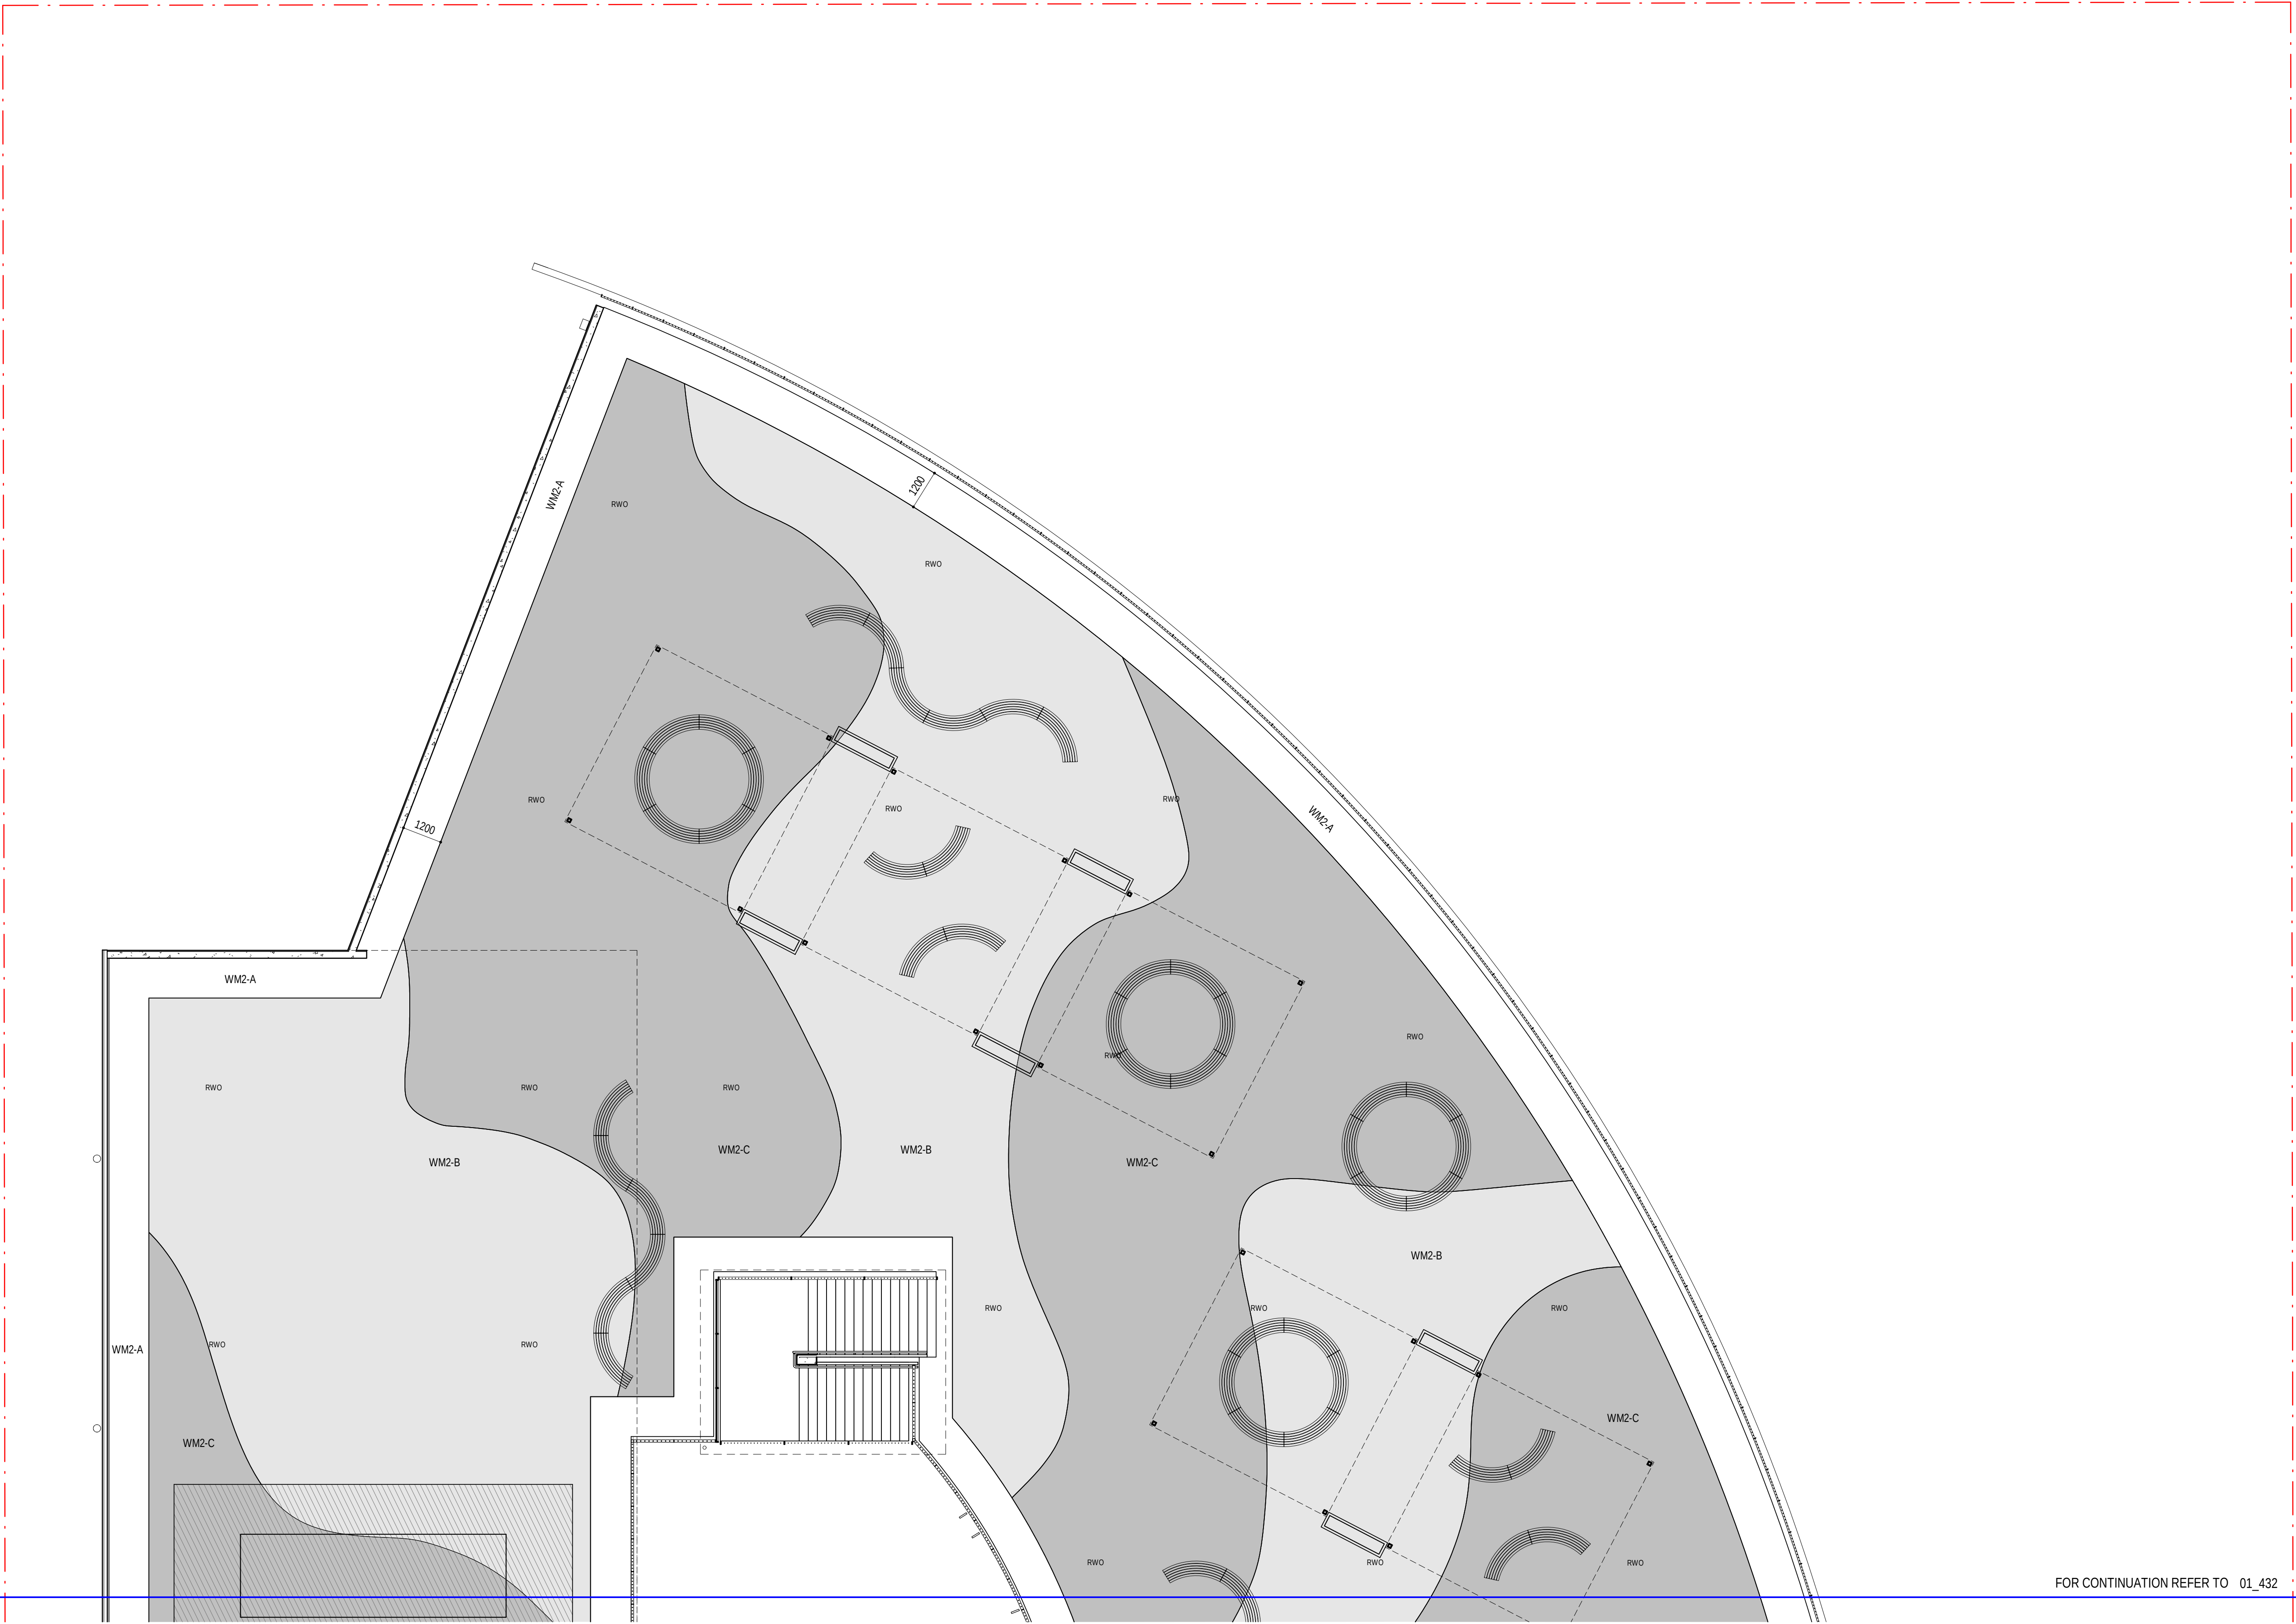

FOR CONTINUATION REFER TO 01_432

AMENDMENTS				
REV	BY	DATE	PROGRESS ISSUE	DESCRIPTION
	MW	20.07.18	PROGRESS ISSUE	
	MW	10.08.18	PROGRESS ISSUE	
	MW	17.08.18	FOR REVIEW	
A	MW	31.08.18	ISSUED FOR TENDER	

LEGEND

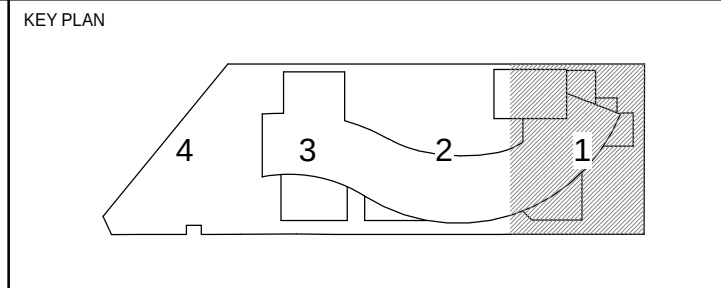

STRUCTURE, CIVIL & HYDRAULIC WOOLACOTT'S ENGINEERS T: 02 8203 1500 MECH, ELECT, IT, COMMS & SEC. JHA CONSULTING T: 02 9437 1000	PERUMAL PEDAVOLI ARCHITECTS T: 02 9291 0000 WEB: www.pp-a.com.au Nominated Architect Vince Pedavoli NSW reg No 5045
BCA GROUP P/LA T: 02 8355 3160 LANDSCAPE LORNA HARRISON P/L T: 02 9655 1147	STATUTORY PLANNER DON FOX PLANNING P/L T: 02 9673 4614





PENSHURST PUBLIC SCHOOL 18 Arcadia Street, Penhurst
DRAWING NAME FINISHES PLAN - LEVEL 3 - PART 1

CONTRACT NUMBER		0 1000 2000 3000 4000 5000 10000				
SINSW-18-1257		SCALE 1: 100 @ A1				
PROJECT NORTH	DRAWN	CHECKED	VERIFIED	DATE		
	Author	Checker	Approver	31 AUGUST 2018		
	DRAWING NUMBER			REVISION		
	PROJECT CODE	DISCIPLINE	PHASE	SERIES NUMBER		
	3199-ARC-DD-01	431	A			

ISSUED FOR TENDER

3/09/2018 11:33:52 AM

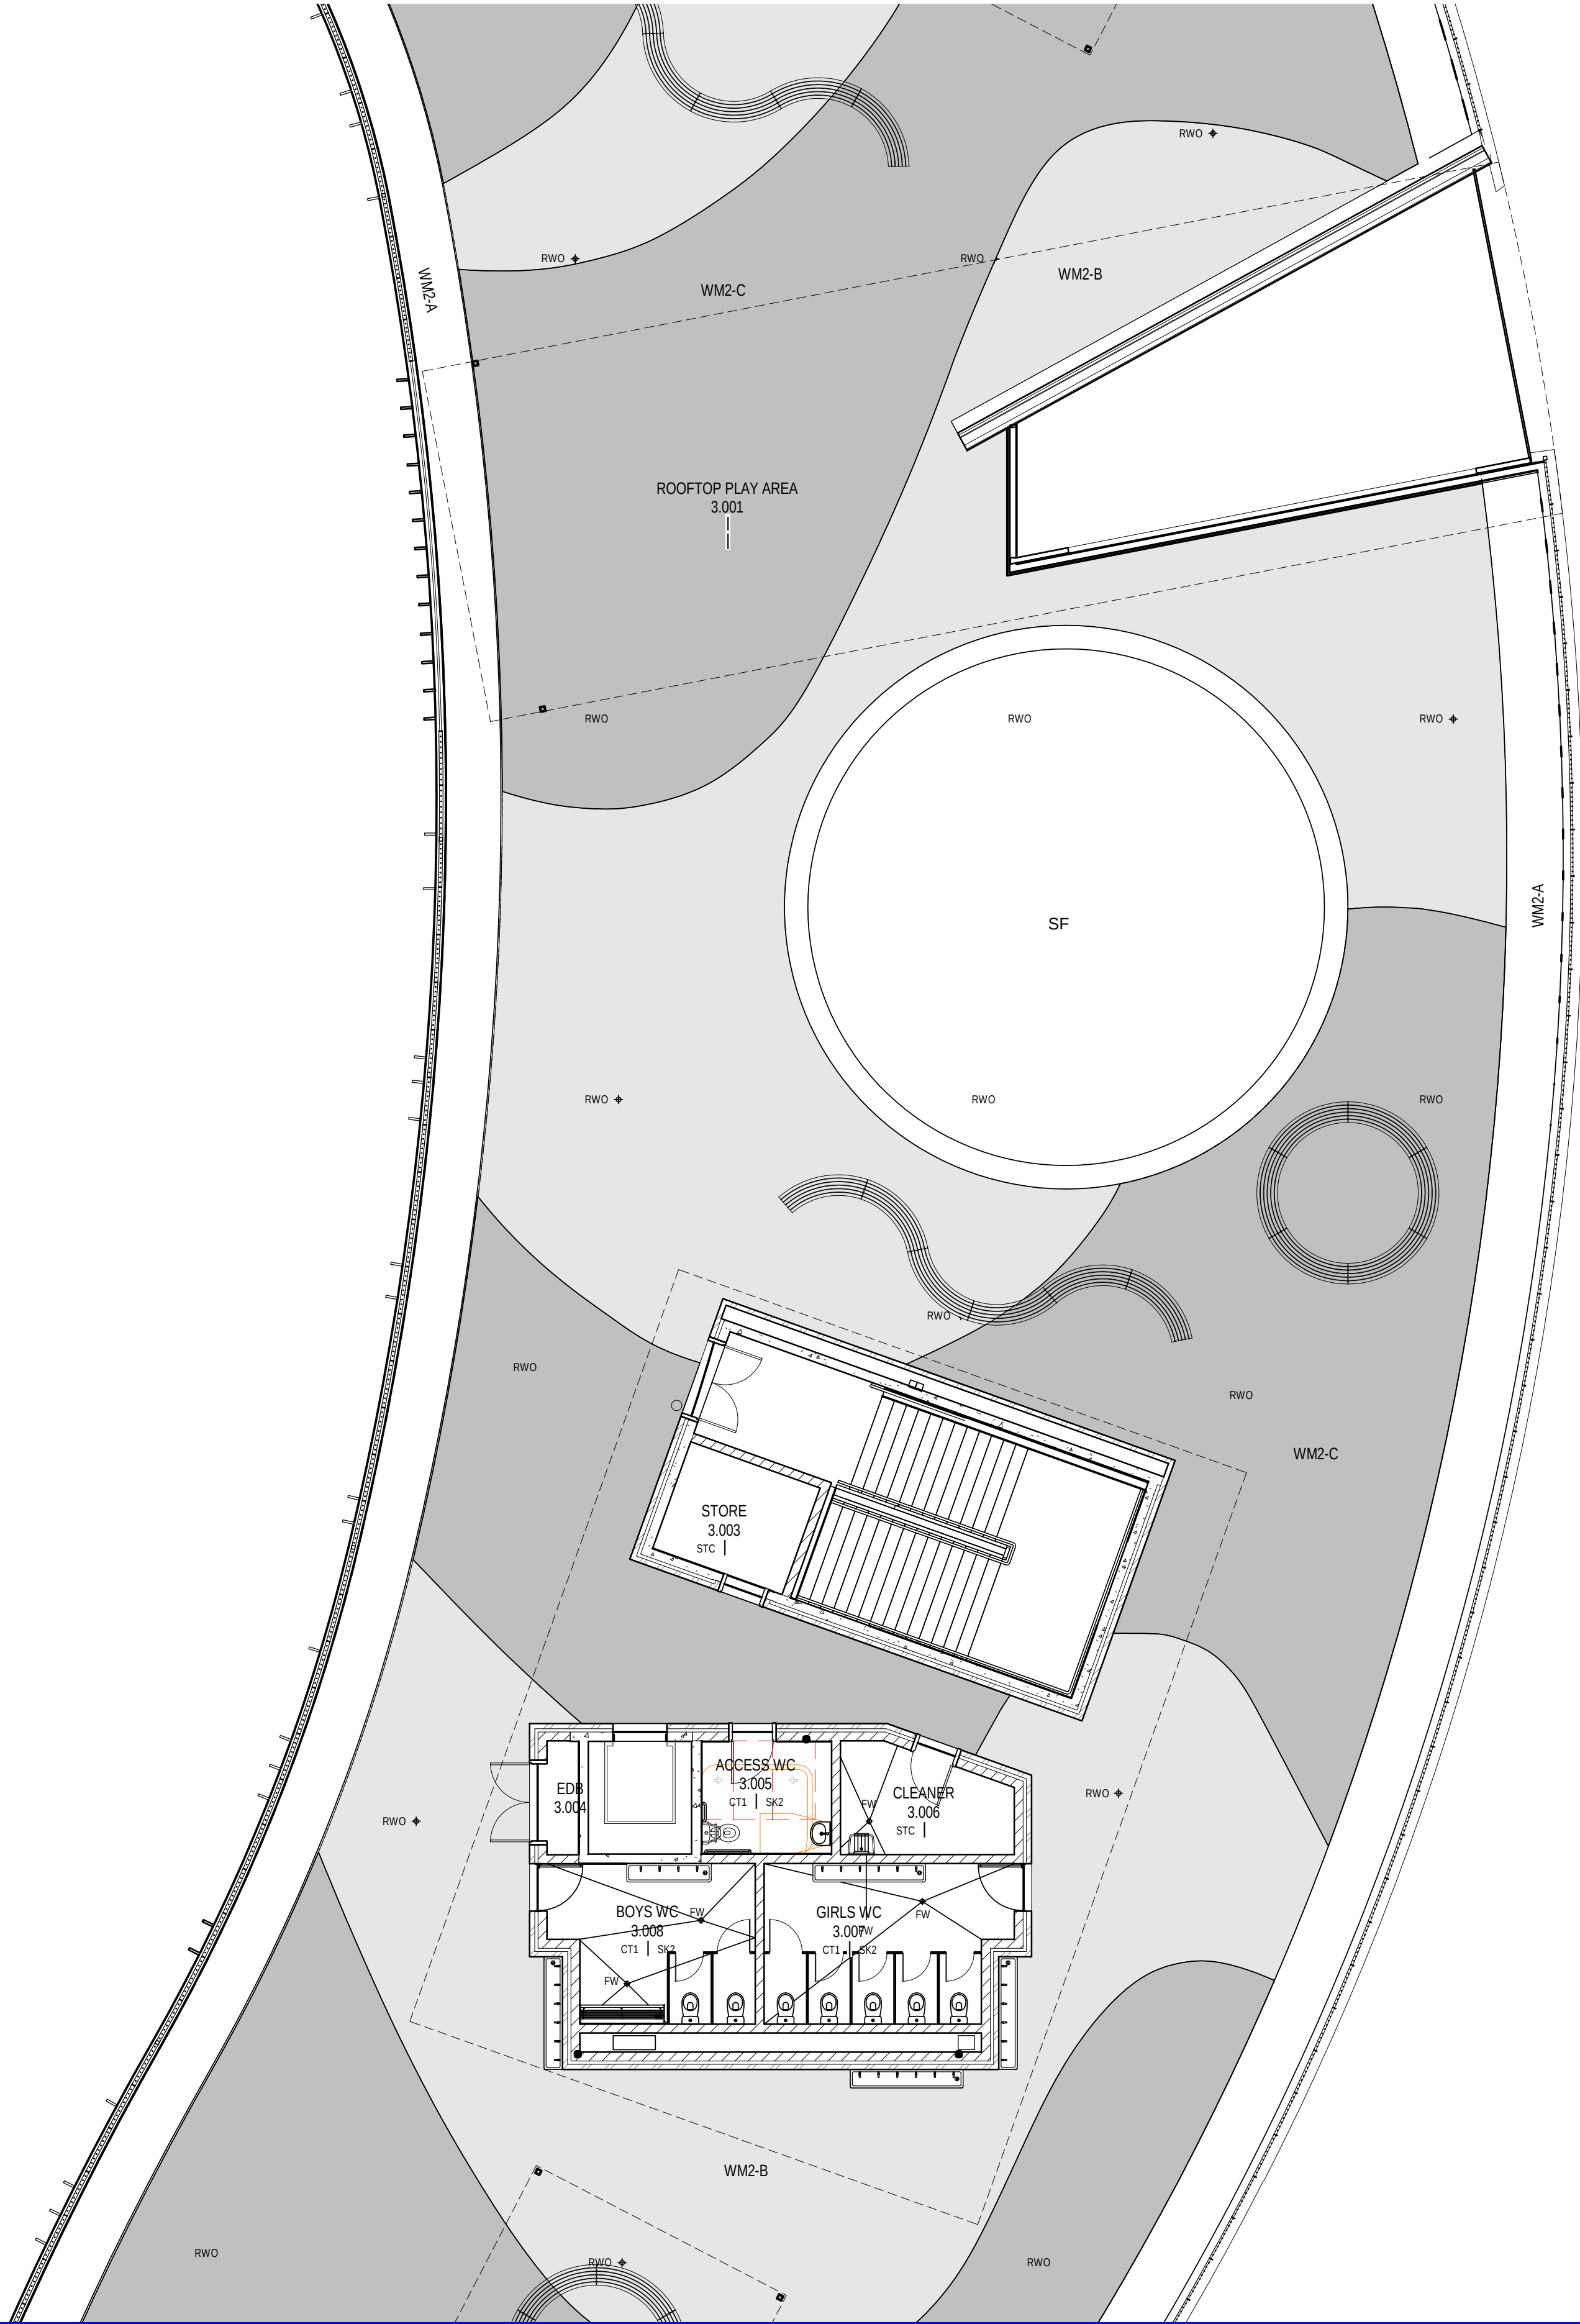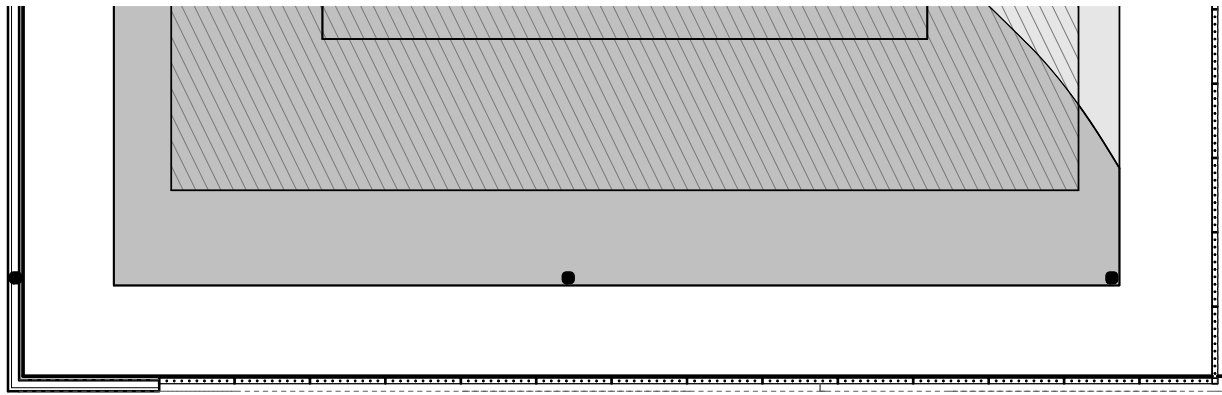


FOR CONTINUATION REFER TO 01_431

FOR CONTINUATION REFER TO 01_433

AMENDMENTS				
REV	BY	DATE	PROGRESS ISSUE	DESCRIPTION
MW	20.07.18		PROGRESS ISSUE	
MW	10.08.18		PROGRESS ISSUE	
MW	17.08.18		FOR REVIEW	
A	31.08.18		ISSUED FOR TENDER	

LEGEND	

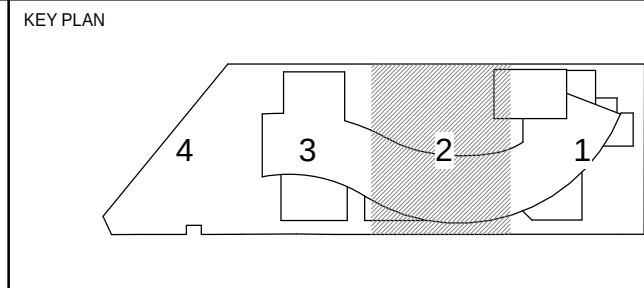

Education


STRUCTURE, CIVIL & HYDRAULIC WOOLACOTT'S ENGINEERS T: 02 9291 0000 WEB: www.pp-a.com.au MECH, ELECT, IT, COMMS & SEC. JHA CONSULTING T: 02 9437 1000	PERUMAL PEDAVOLI ARCHITECTS T: 02 9291 0000 WEB: www.pp-a.com.au Nominated Architect Vince Pedavoli NSW reg No 5045
BCA GROUP DLA T: 02 8355 3160	STATUTORY PLANNER DON FOX PLANNING PL T: 02 9673 4614
LANDSCAPE LORNA HARRISON PL T: 02 9655 1147	





PENSHURST PUBLIC SCHOOL 18 Arcadia Street, Penshurst
DRAWING NAME FINISHES PLAN - LEVEL 3 - PART 2

CONTRACT NUMBER SINSW-18-1257	0 1000 2000 3000 4000 5000 10000 SCALE 1: 100 @ A1
PROJECT NORTH	DRAWN CHECKED VERIFIED DATE 31 AUGUST 2018
DRAWING NUMBER 3199-ARC-DD-01_432	Author Checker Approver REVISION A

ISSUED FOR TENDER

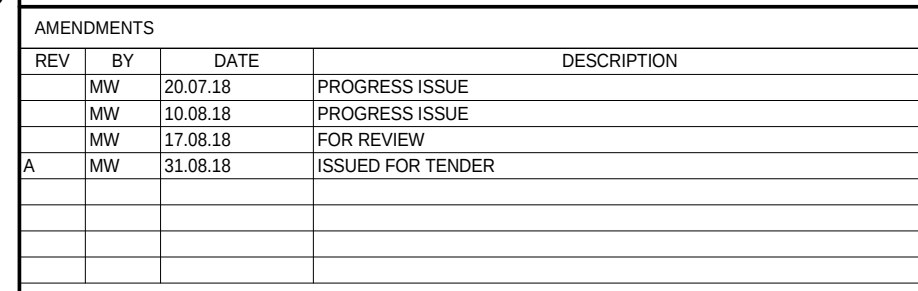

LEGEND

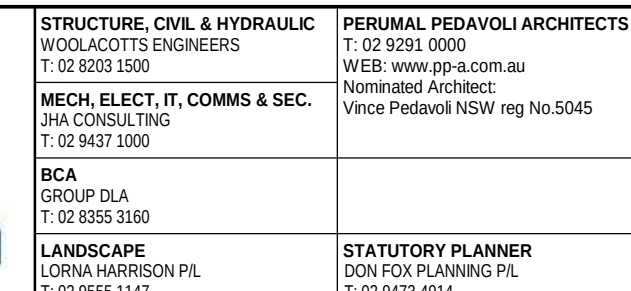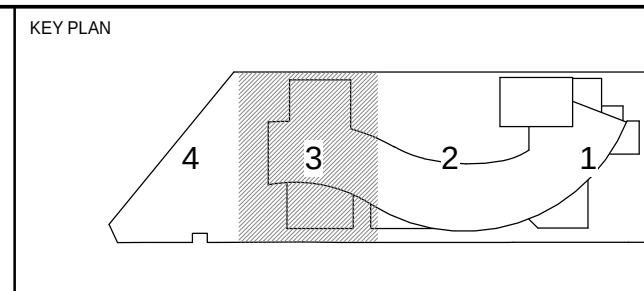

PERUMAL
PEDAVOLI

ARCHITECTS

PENSHURST PUBLIC SCHOOL
18 Arcadia Street, Penshurst
DRAWING NAME
FINISHES PLAN - LEVEL 3 - PART 3


CONTRACT NUMBER		0 1000 2000 3000 4000 5000 10000				
SINSW-18-1257		SCALE 1" = 100' @ A1				
PROJECT NORTH	DRAWN	CHECKED	VERIFIED	DATE		
	Author	Checker	Approver	31 AUGUST 2018		
	DRAWING NUMBER			REVISION		
	PROJECT CODE	DISCIPLINE	PHASE	SERIES NUMBER		
	3199-ARC-DD-01 433				A	

31/08/2018 5:46:53 PM

AMENDMENTS			
REV	BY	DATE	DESCRIPTION
MW	20.07.18		PROGRESS ISSUE
MW	10.08.18		PROGRESS ISSUE
MW	17.08.18		FOR REVIEW
MW	28.08.18		PROGRESS ISSUE
MW	31.08.18		ISSUED FOR TENDER

LEGEND	

KEY PLAN	

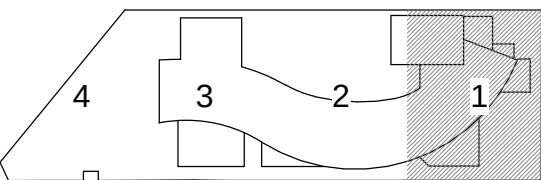

STRUCTURE, CIVIL & HYDRAULIC
WOOLACOTT'S ENGINEERS
T: 02 9291 0000
WEB: www.pp-a.com.au
Nominated Architect
Vince Pedavoli NSW reg No 5045

PERUMAL PEDAVOLI ARCHITECTS
T: 02 9291 0000
WEB: www.pp-a.com.au
Nominated Architect
Vince Pedavoli NSW reg No 5045

BCA
GROUP PLA
T: 02 8355 3160

LANDSCAPE
LORNA HARRISON PL
T: 02 9655 1147


STATUTORY PLANNER
DON FOX PLANNING PL
T: 02 9672 4614

PERUMAL
PEDAVOLI
ARCHITECTS

PENSHURST PUBLIC SCHOOL
18 Arcadia Street, Penshurst

DRAWING NAME
FURNITURE PLAN - LEVEL 0 - PART 1

CONTRACT NUMBER		01000200030004000500010000					SCALE 1:100 @ A1	
SINSW-18-1257		DRAWN		CHECKED	VERIFIED	DATE		
PROJECT NORTH		Author		Checker	Approver	31 AUGUST 2018		
		DRAWING NUMBER				REVISION		
		PROJECT CODE		DISCIPLINE	PHASE	SERIES NUMBER		
		3199-ARC-DD-01		501	A			

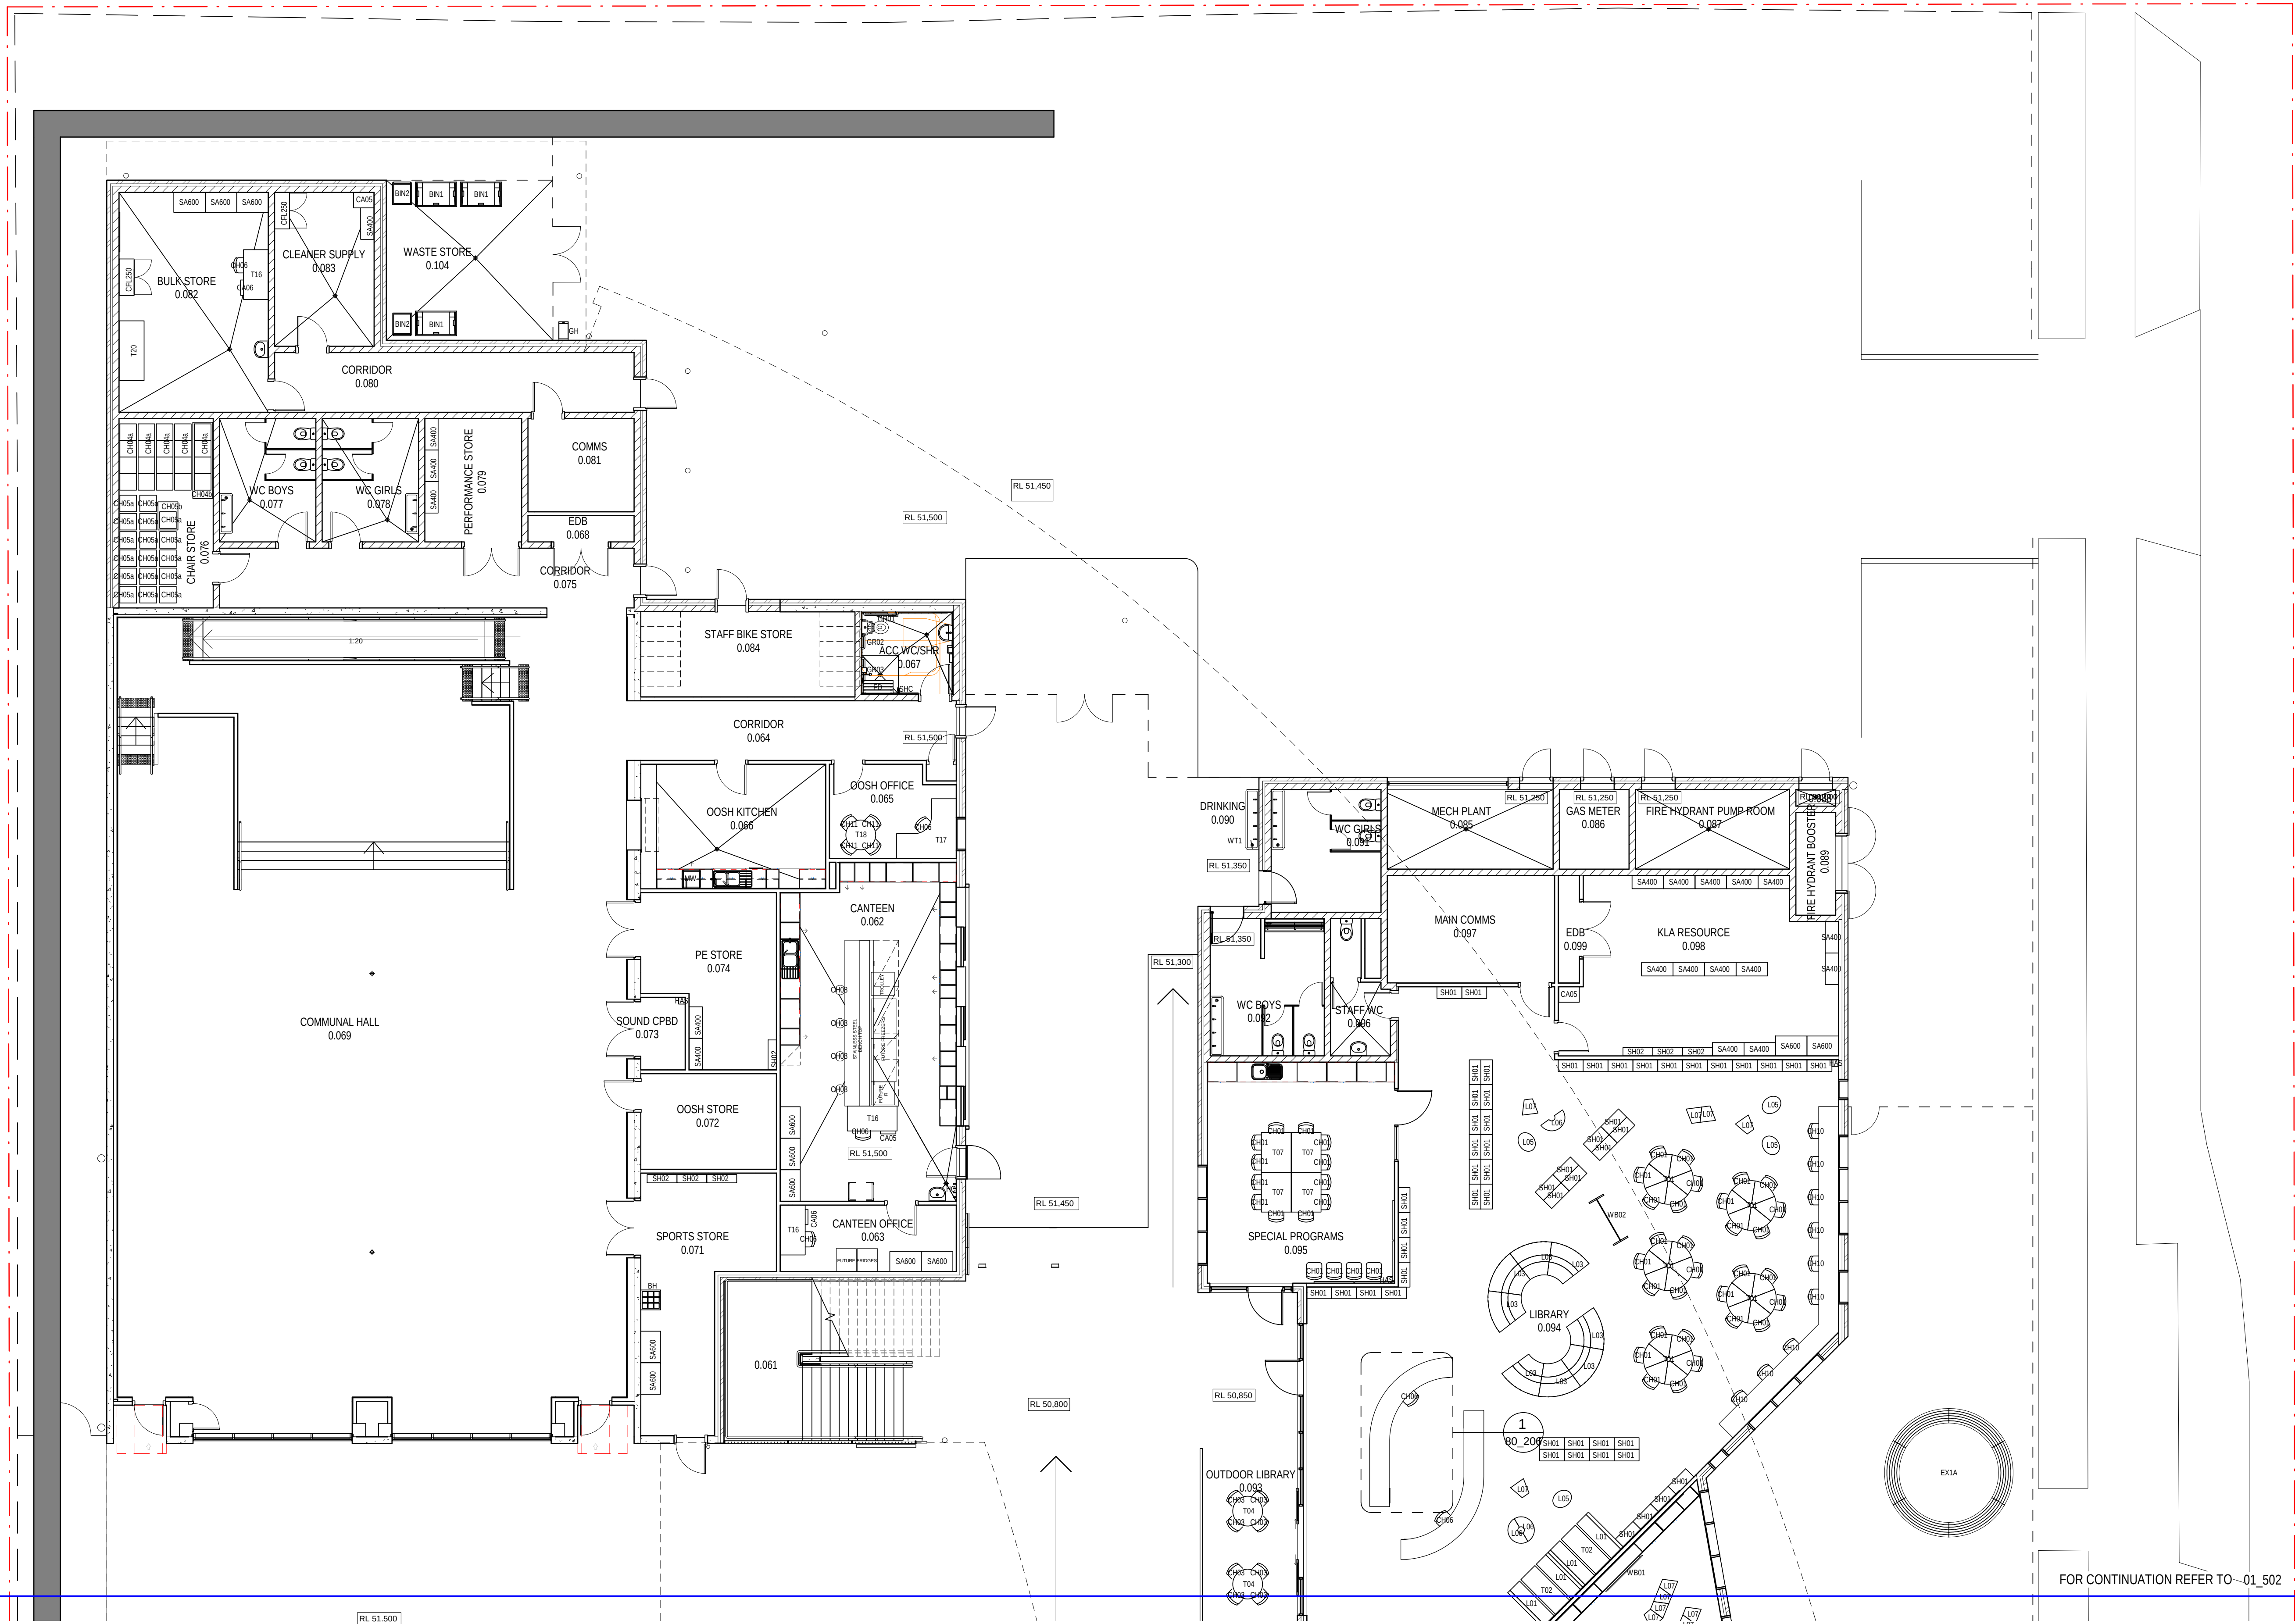


ISSUED FOR TENDER

3/09/2018 12:09:17 PM

AMENDMENTS				
REV	BY	DATE	PROGRESS ISSUE	DESCRIPTION
MW	20.07.18		PROGRESS ISSUE	
MW	10.08.18		PROGRESS ISSUE	
MW	17.08.18		FOR REVIEW	
MW	28.08.18		PROGRESS ISSUE	
MW	31.08.18		ISSUED FOR TENDER	

LEGEND	
4	3
2	1

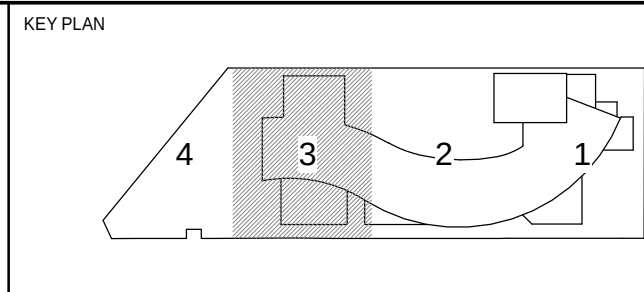

STRUCTURE, CIVIL & HYDRAULIC
WOOLACOTT'S ENGINEERS
T: 02 9291 0000
F: 02 9293 1500
WEB: www.pp-a.com.au
Nominated Architect
Vince Pedavoli NSW reg No.5045

PERUMAL PEDAVOLI ARCHITECTS
T: 02 9291 0000
F: 02 9293 1500
WEB: www.pp-a.com.au
Nominated Architect
Vince Pedavoli NSW reg No.5045

BCA
GROUP P/L
T: 02 8355 3160
F: 02 8355 1147

LANDSCAPE
LORNA HARRISON P/L
T: 02 9655 1147

STATUTORY PLANNER
DON FOX PLANNING P/L
T: 02 9672 4614

PERUMAL PEDAVOLI ARCHITECTS

PENSHURST PUBLIC SCHOOL
18 Arcadia Street, Penshurst


DRAWING NAME
FURNITURE PLAN - LEVEL 0 - PART 3

CONTRACT NUMBER		0 1000 2000 3000 4000 5000 10000				
SINSW-18-1257		SCALE 1 : 100 @ A1				
PROJECT NORTH	DRAWN		CHECKED	VERIFIED	DATE	
	Author		Checker	Approver	31 AUGUST 2018	
	DRAWING NUMBER					REVISION
	PROJECT CODE		DISCIPLINE	PHASE	SERIES NUMBER	
	3199-ARC-DD-01_503					A

FOR CONTINUATION REFER TO 01_502

ISSUED FOR TENDER

3/09/2018 12:13:13 PM

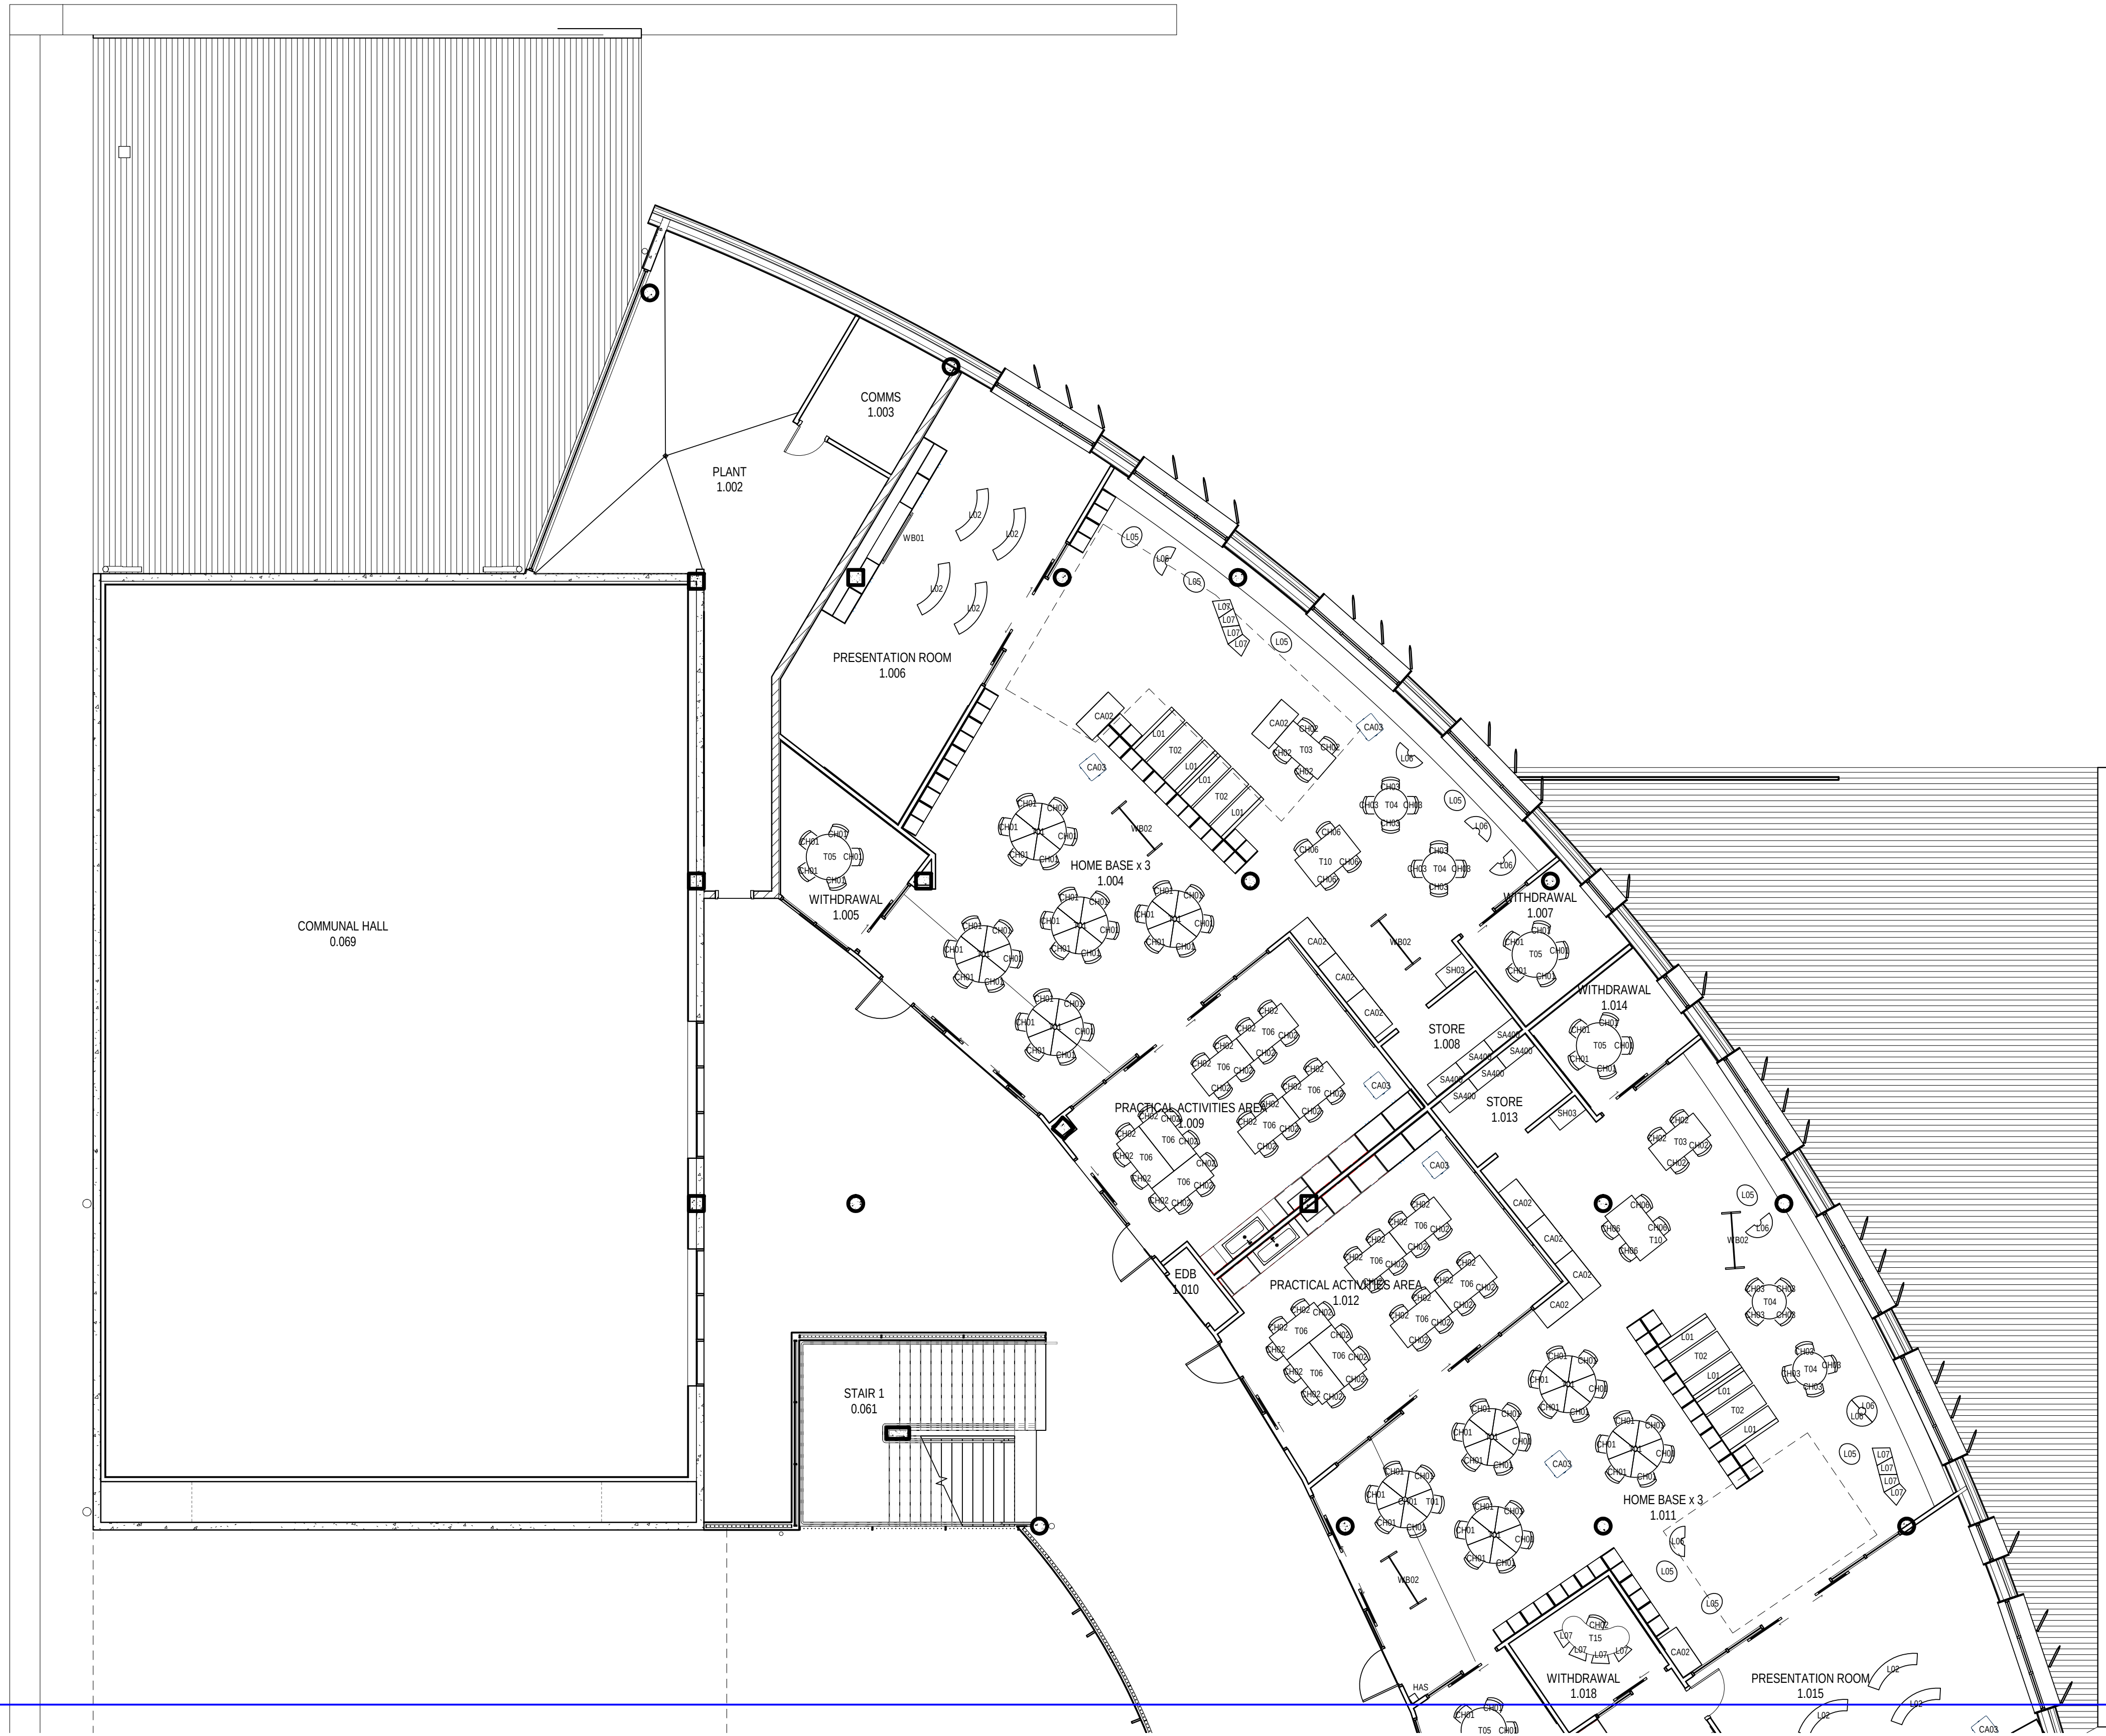


FOR CONTINUATION REFER TO 01_512

AMENDMENTS				
REV	BY	DATE	PROGRESS	DESCRIPTION
MW	20.07.18		PROGRESS ISSUE	
MW	10.08.18		PROGRESS ISSUE	
MW	17.08.18		FOR REVIEW	
MW	28.08.18		PROGRESS ISSUE	
MW	31.08.18		ISSUED FOR TENDER	

LEGEND

KEY PLAN

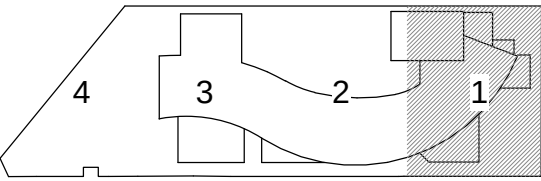

STRUCTURE, CIVIL & MECHANICAL
WOOLACOTT'S ENGINEERS
T: 02 9291 0000
F: 02 9291 0001
WEB: www.pp-a.com.au
Nominated Architect
Vince Pedavoli NSW reg No 5045

PERUMAL PEDAVOLI ARCHITECTS
T: 02 9291 0000
F: 02 9291 0001
WEB: www.pp-a.com.au
Nominated Architect
Vince Pedavoli NSW reg No 5045

STATUTORY PLANNER
DON FOX PLANNING P/L
T: 02 9672 4614

PERUMAL
PEDAVOLI
ARCHITECTS

PENSHURST PUBLIC SCHOOL
18 Arcadia Street, Penshurst

DRAWING NAME
FURNITURE PLAN - LEVEL 1 - PART 1


CONTRACT NUMBER
SINSW-18-1257

PROJECT NORTH

0	1000	2000	3000	4000	5000	10000
SCALE 1:100 @ A1						
DRAWN	CHECKED	VERIFIED	DATE	31 AUGUST 2018		
Author	Checker	Approver				
DRAWING NUMBER	PROJECT CODE	DISCIPLINE	PHASE	SERIES NUMBER	REVISION	
3199-ARC-DD-01_511					A	

ISSUED FOR TENDER

3/09/2018 11:34:20 AM

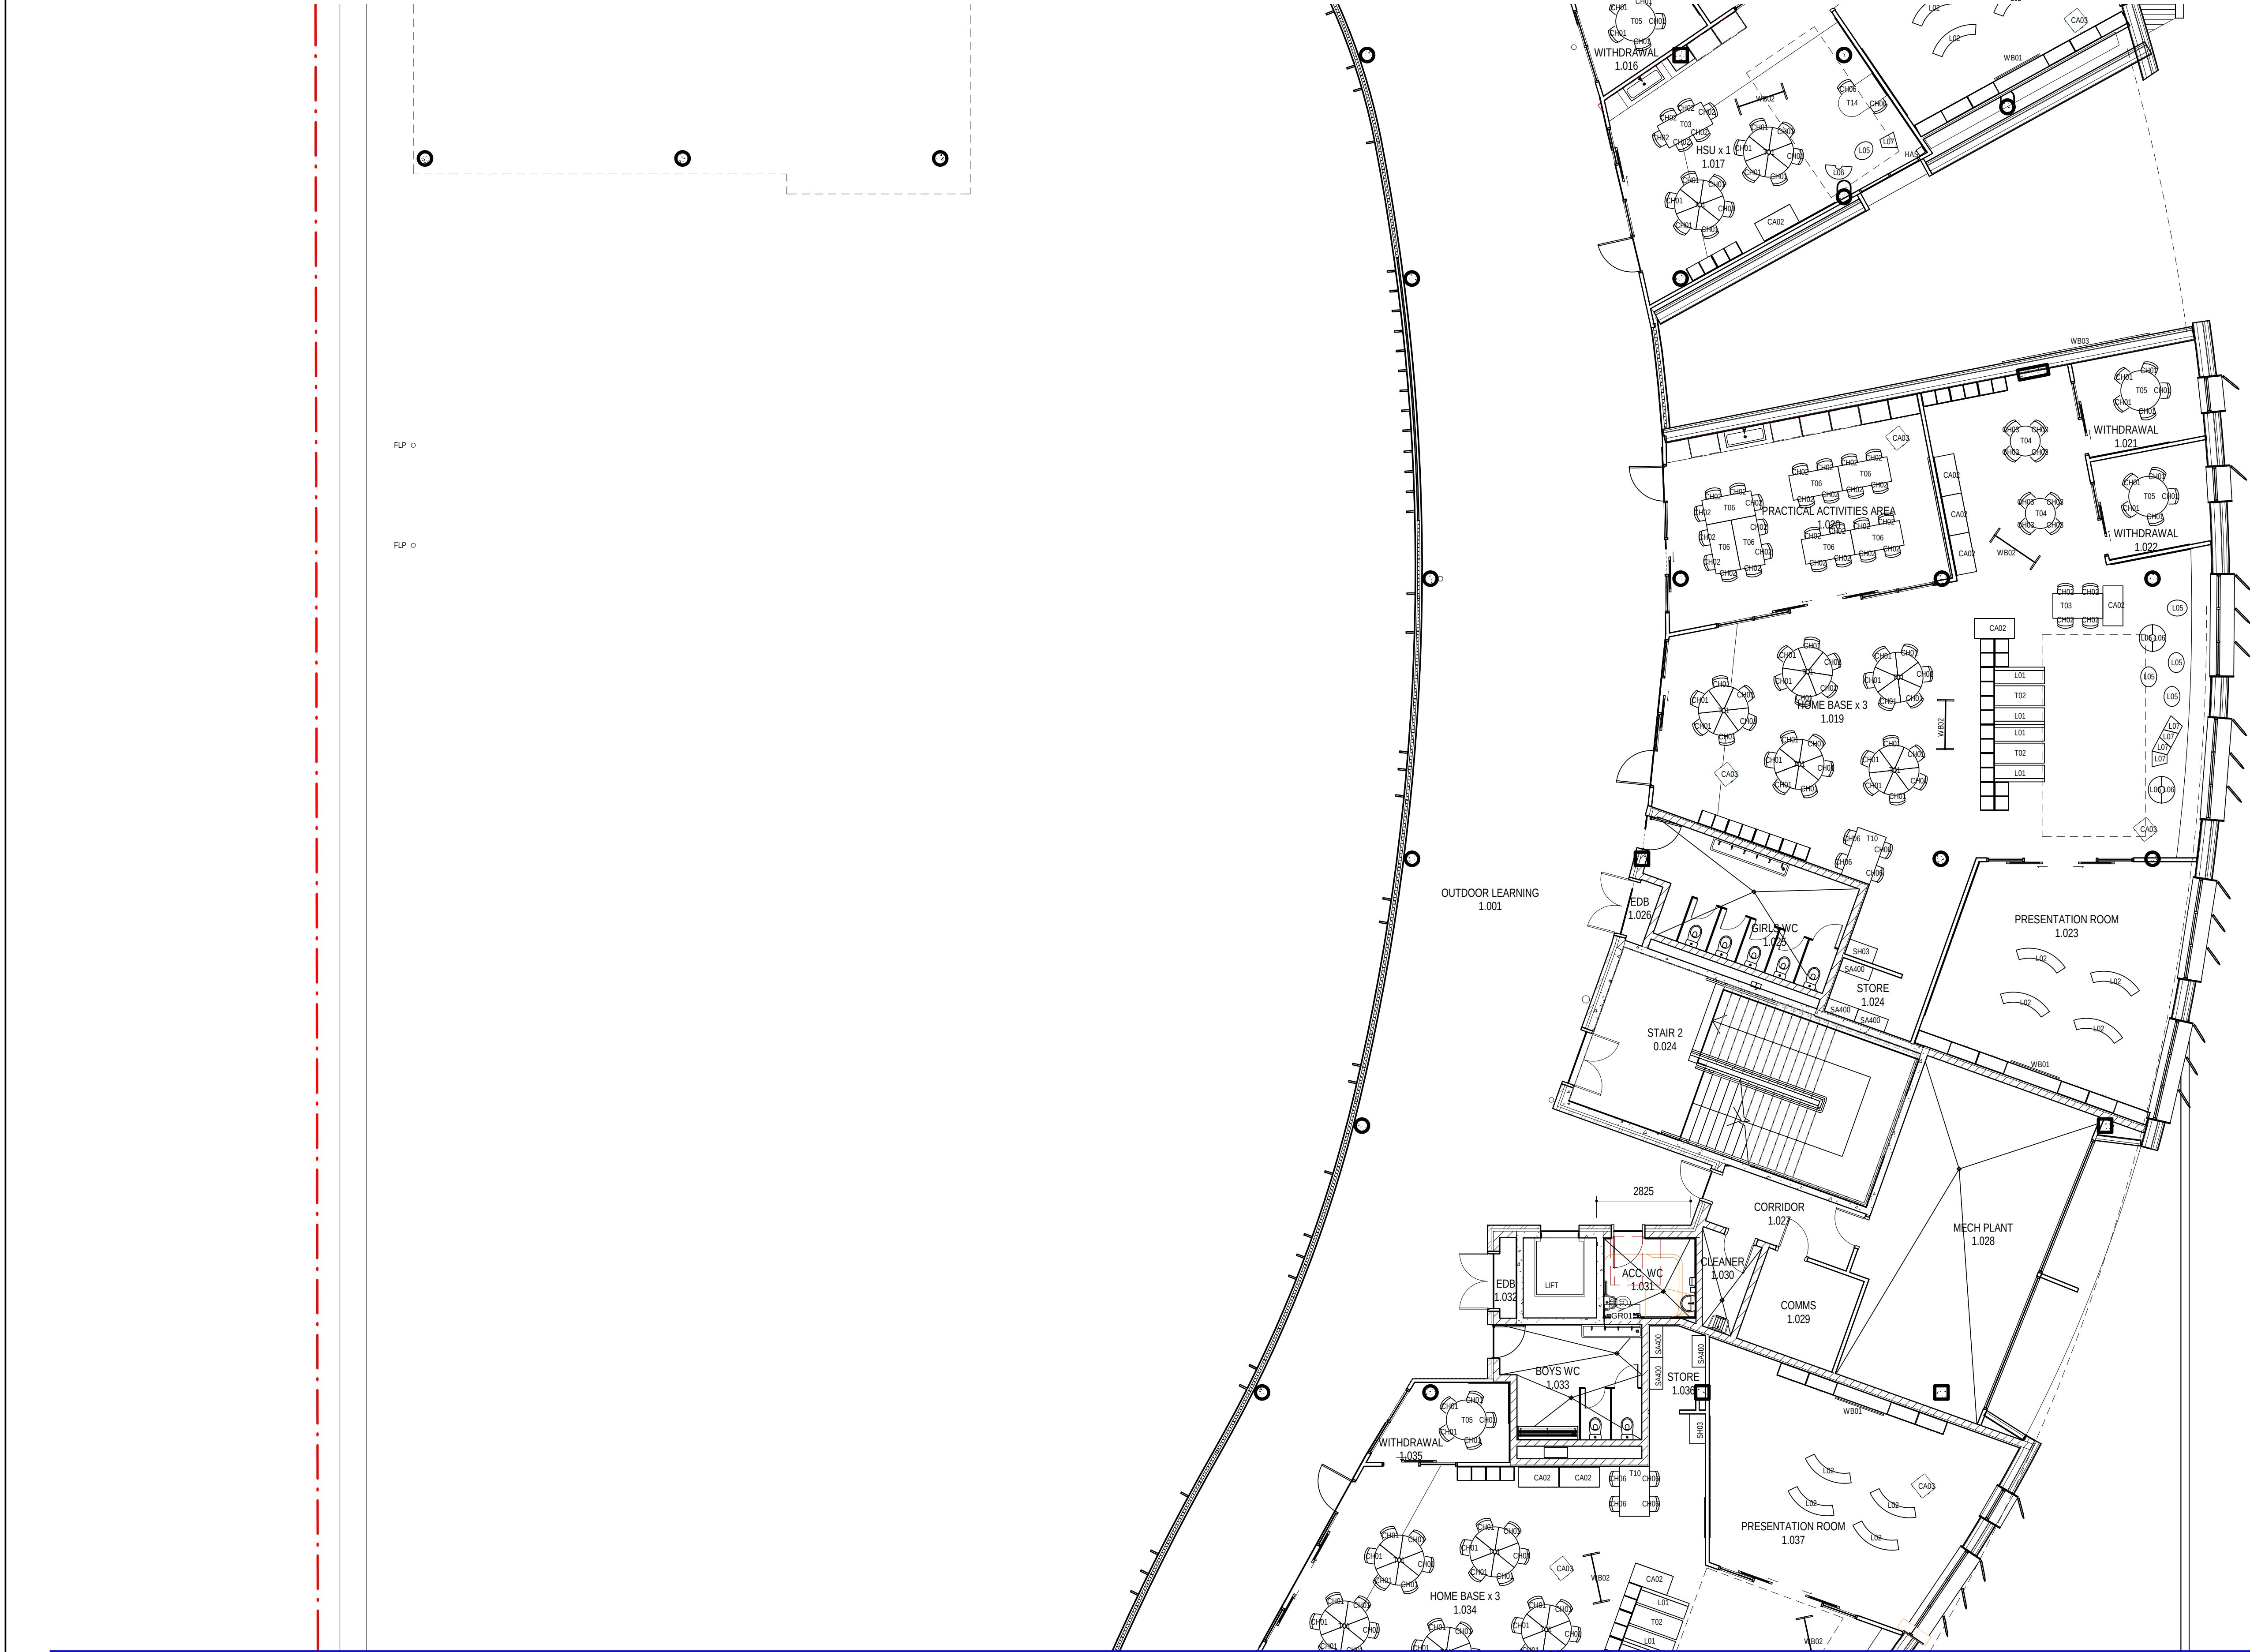


FOR CONTINUATION REFER TO 01_511

FOR CONTINUATION REFER TO 01_513

AMENDMENTS				
REV	BY	DATE	PROGRESS ISSUE	DESCRIPTION
	MW	20.07.18	PROGRESS ISSUE	
	MW	10.08.18	PROGRESS ISSUE	
	MW	17.08.18	FOR REVIEW	
	MW	28.08.18	PROGRESS ISSUE	
A	MW	31.08.18	ISSUED FOR TENDER	

LEGEND

KEY PLAN

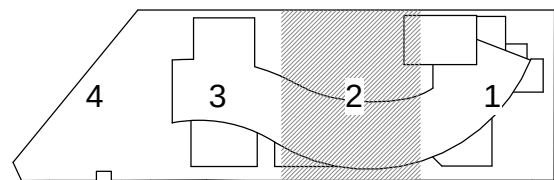

STRUCTURE, CIVIL & HYDRAULIC
WOOLACOTT'S ENGINEERS
T: 02 9291 0000
WEB: www.pp-a.com.au
MECH, ELECT, IT, COMMS & SEC.
JMK CONSULTING
T: 02 9437 1000
BCA
GROUP P/L
T: 02 8355 3160
LANDSCAPE
LORNA HARRISON P/L
T: 02 9555 1147

PERUMAL PEDAVOLI ARCHITECTS
T: 02 9291 0000
WEB: www.pp-a.com.au
Nominated Architect
Vince Pedavoli NSW reg No 5045
STATUTORY PLANNER
DON FOX PLANNING P/L
T: 02 9472 4614

PERUMAL
PEDAVOLI
ARCHITECTS


PENSHURST PUBLIC SCHOOL
18 Arcadia Street, Penshurst
DRAWING NAME
FURNITURE PLAN - LEVEL 1 - PART
2

CONTRACT NUMBER
SINSW-18-1257
PROJECT NORTH
DRAWN
CHECKED
VERIFIED
DATE
31 AUGUST 2018

DRAWN	CHECKED	VERIFIED	DATE	REVISION
Author	Checker	Approver	31 AUGUST 2018	
DRAWING NUMBER	PROJECT CODE	DISCIPLINE	PHASE	SERIES NUMBER
3199-ARC-DD-01_512				A

ISSUED FOR TENDER

3/09/2018 11:34:29 AM

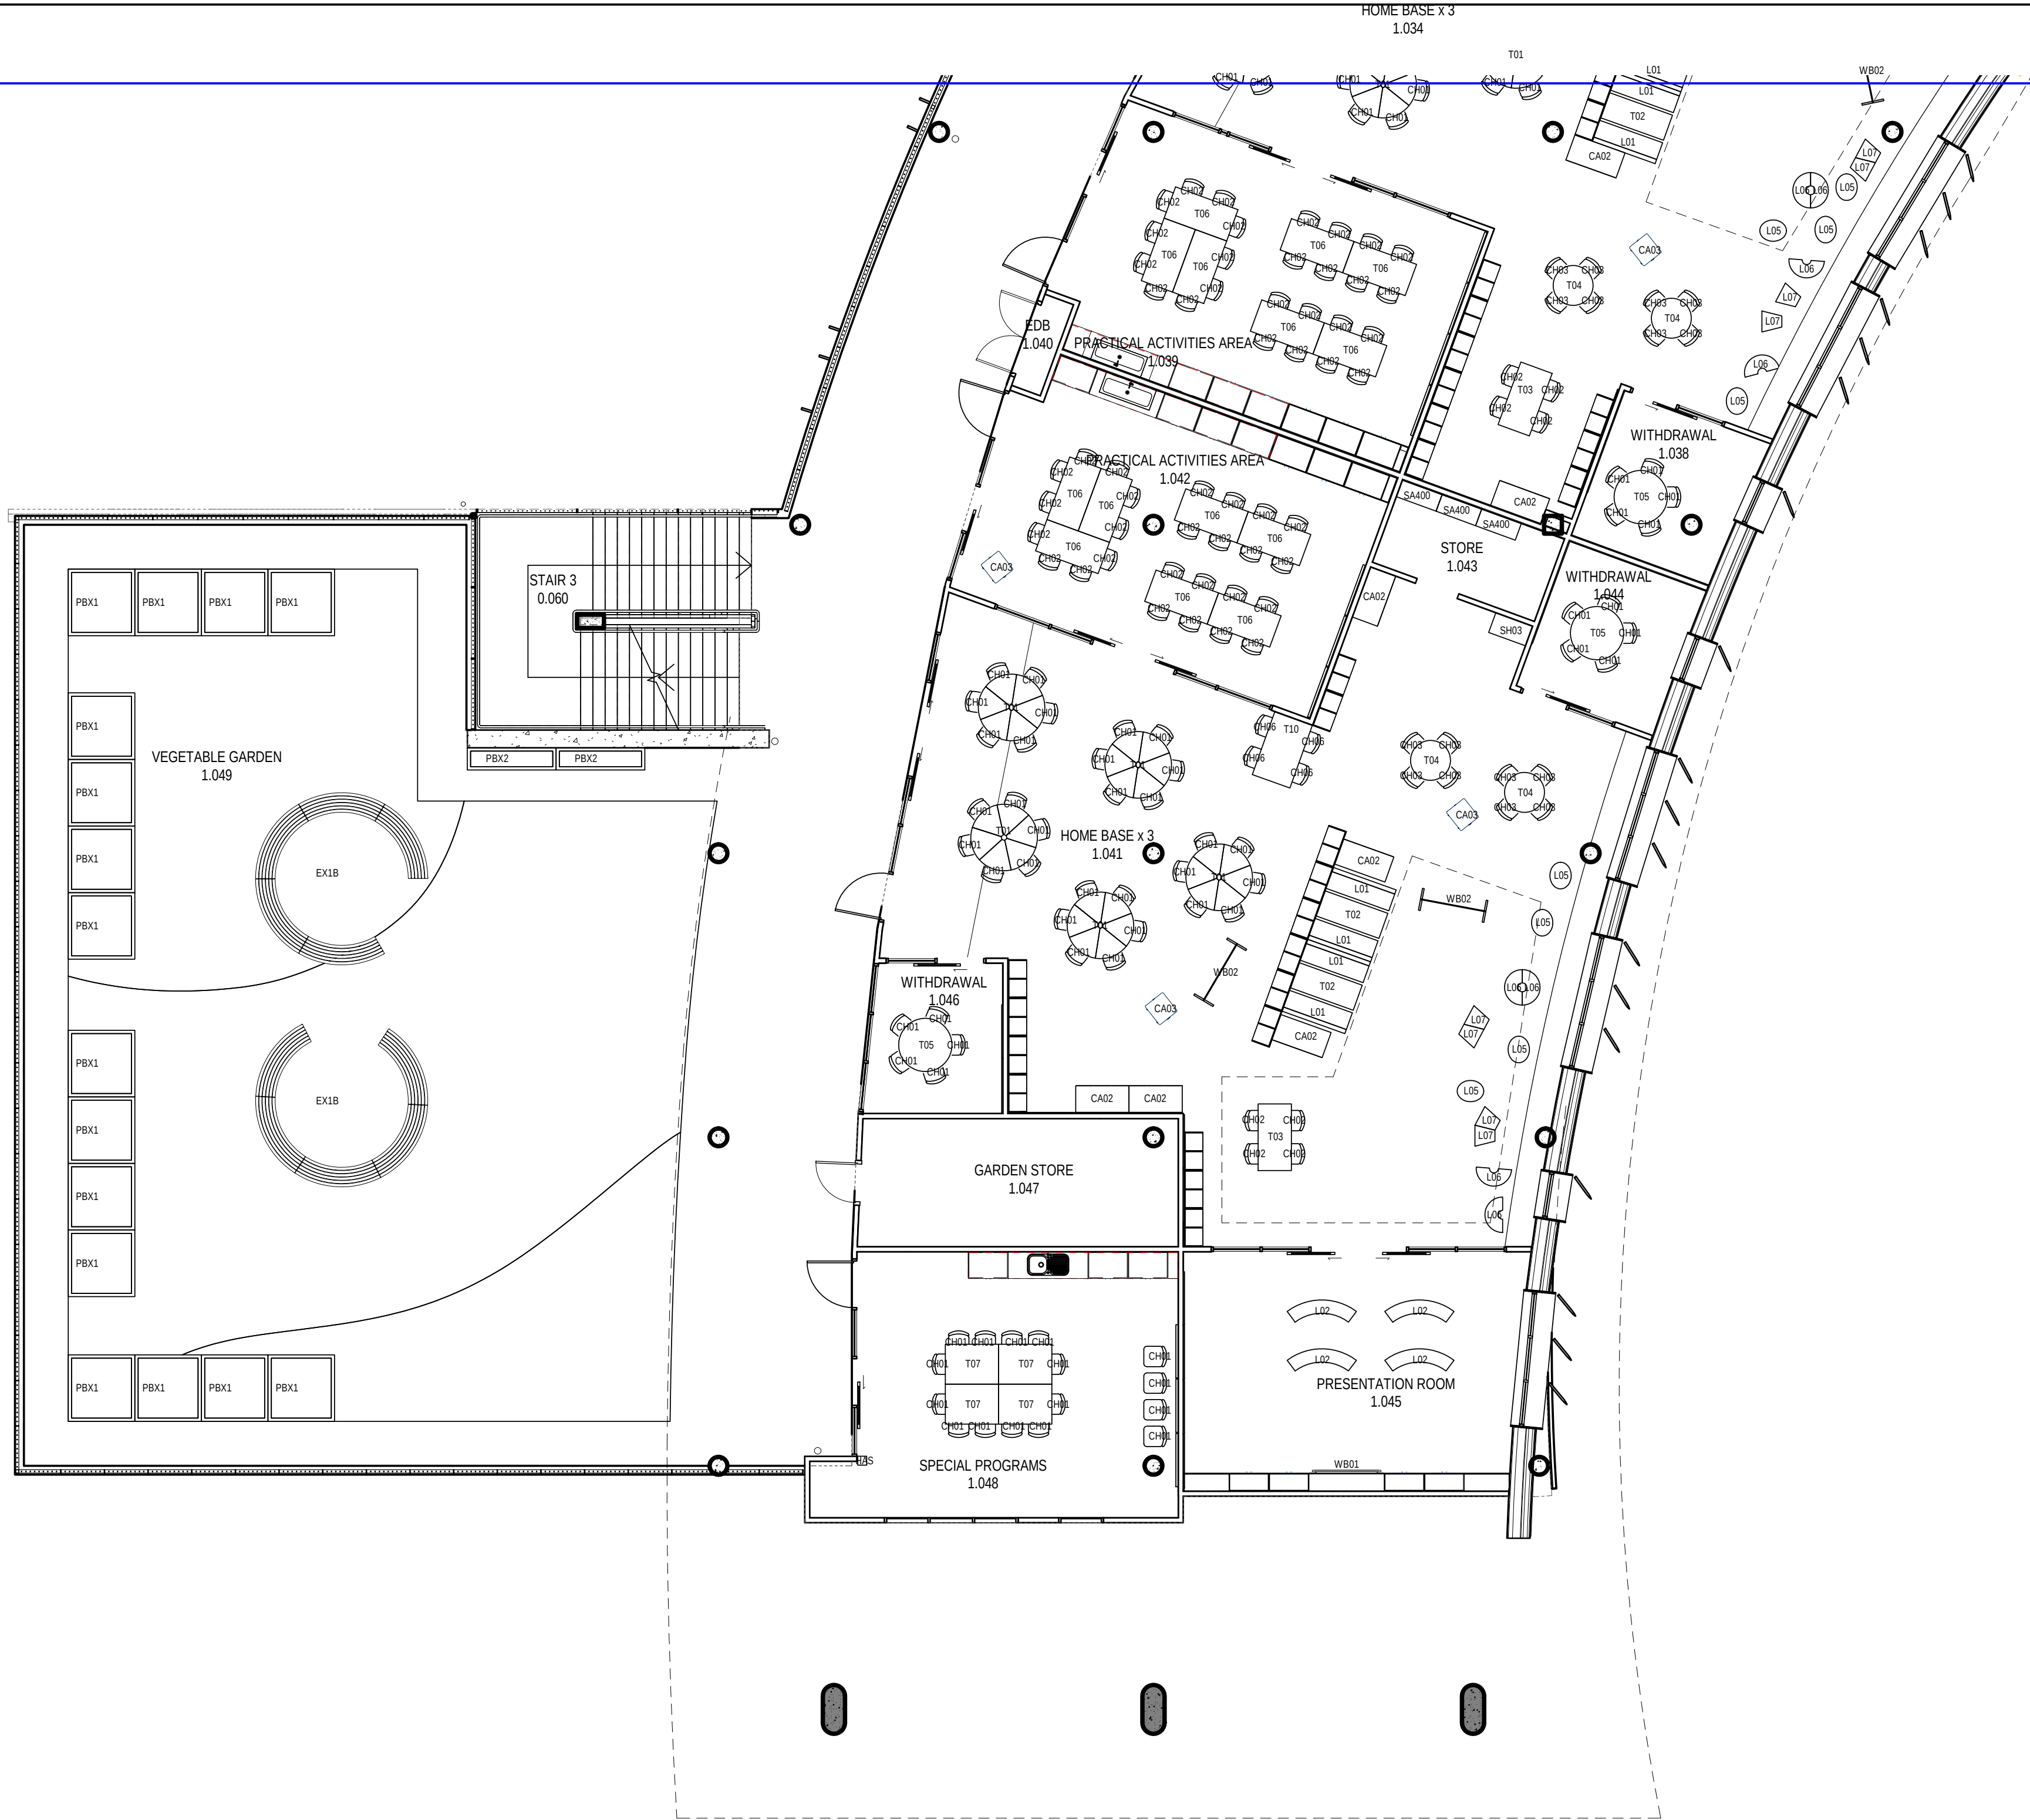


FOR CONTINUATION REFER TO 01_512

AMENDMENTS				
REV	BY	DATE	PROGRESS ISSUE	DESCRIPTION
MW	20.07.18		PROGRESS ISSUE	
MW	10.08.18		PROGRESS ISSUE	
MW	17.08.18		FOR REVIEW	
MW	28.08.18		PROGRESS ISSUE	
MW	31.08.18		ISSUED FOR TENDER	

LEGEND

KEY PLAN

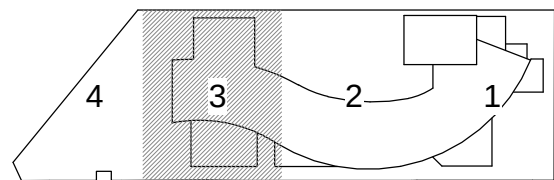

STRUCTURE, CIVIL & HYDRAULIC
WOOLACOTT'S ENGINEERS
T: 02 9291 0000
WEB: www.pp-a.com.au
Nominated Architect
Vince Pedavoli NSW reg No 5045

PERUMAL PEDAVOLI ARCHITECTS
T: 02 9291 0000
WEB: www.pp-a.com.au
Nominated Architect
Vince Pedavoli NSW reg No 5045

BCA
GROUP DLA
T: 02 8355 3160

LANDSCAPE
LORNA HARRISON PL
T: 02 9655 1147

STATUTORY PLANNER
DON FOX PLANNING PL
T: 02 9672 4614

PERUMAL
PEDAVOLI
ARCHITECTS

PENSHURST PUBLIC SCHOOL
18 Arcadia Street, Penhurst

DRAWING NAME
FURNITURE PLAN - LEVEL 1 - PART 3

CONTRACT NUMBER				
SINSW-18-1257	0	1000	2000	3000
PROJECT NORTH	DRAWN	CHECKED	VERIFIED	DATE
	Author	Checker	Approver	31 AUGUST 2018
DRAWING NUMBER	PROJECT CODE	DISCIPLINE	PHASE	SERIES NUMBER
3199-ARC-DD-01_513				A

ISSUED FOR TENDER

3/09/2018 12:09:56 PM



FOR CONTINUATION REFER TO 01_522


AMENDMENTS				
REV	BY	DATE	DESCRIPTION	
MW	20.07.18		PROGRESS ISSUE	
MW	10.08.18		PROGRESS ISSUE	
MW	17.08.18		FOR REVIEW	
MW	28.08.18		PROGRESS ISSUE	
MW	31.08.18		ISSUED FOR TENDER	

LEGEND	
SEMINAR	2.004

KEY PLAN	
4	3
2	1



STRUCTURE, CIVIL & HYDRAULIC WOOLACOTT'S ENGINEERS T: 02 9291 1500 F: 02 9291 1501	PERUMAL PEDAVOLI ARCHITECTS T: 02 9291 0000 WEB: www.pp-a.com.au Nominated Architect Vince Pedavoli NSW reg No 5545
MECH, ELECT, IT, COMMS & SEC. JHA CONSULTING T: 02 9437 1000	STATUTORY PLANNER DON FOX PLANNING PT T: 02 9472 4614
BICA GROUP P/LA T: 02 8355 3160	
LANDSCAPE LORNA HARRISON PT T: 02 9555 1147	


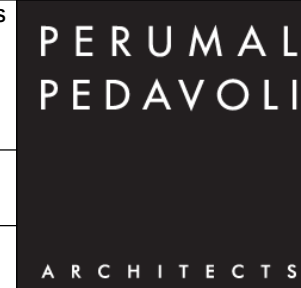


PENSHURST PUBLIC SCHOOL 18 Arcadia Street, Penshurst	
DRAWING NAME FURNITURE PLAN - LEVEL 2 - PART 1	

CONTRACT NUMBER SINSW-18-1257	
PROJECT NORTH	
DRAWN Author	
CHECKED Checker	
VERIFIED Approver	
DATE 31 AUGUST 2018	
DRAWING NUMBER 3199-ARC-DD-01_521	
REVISION A	

ISSUED FOR TENDER

3/09/2018 12:13:29 PM

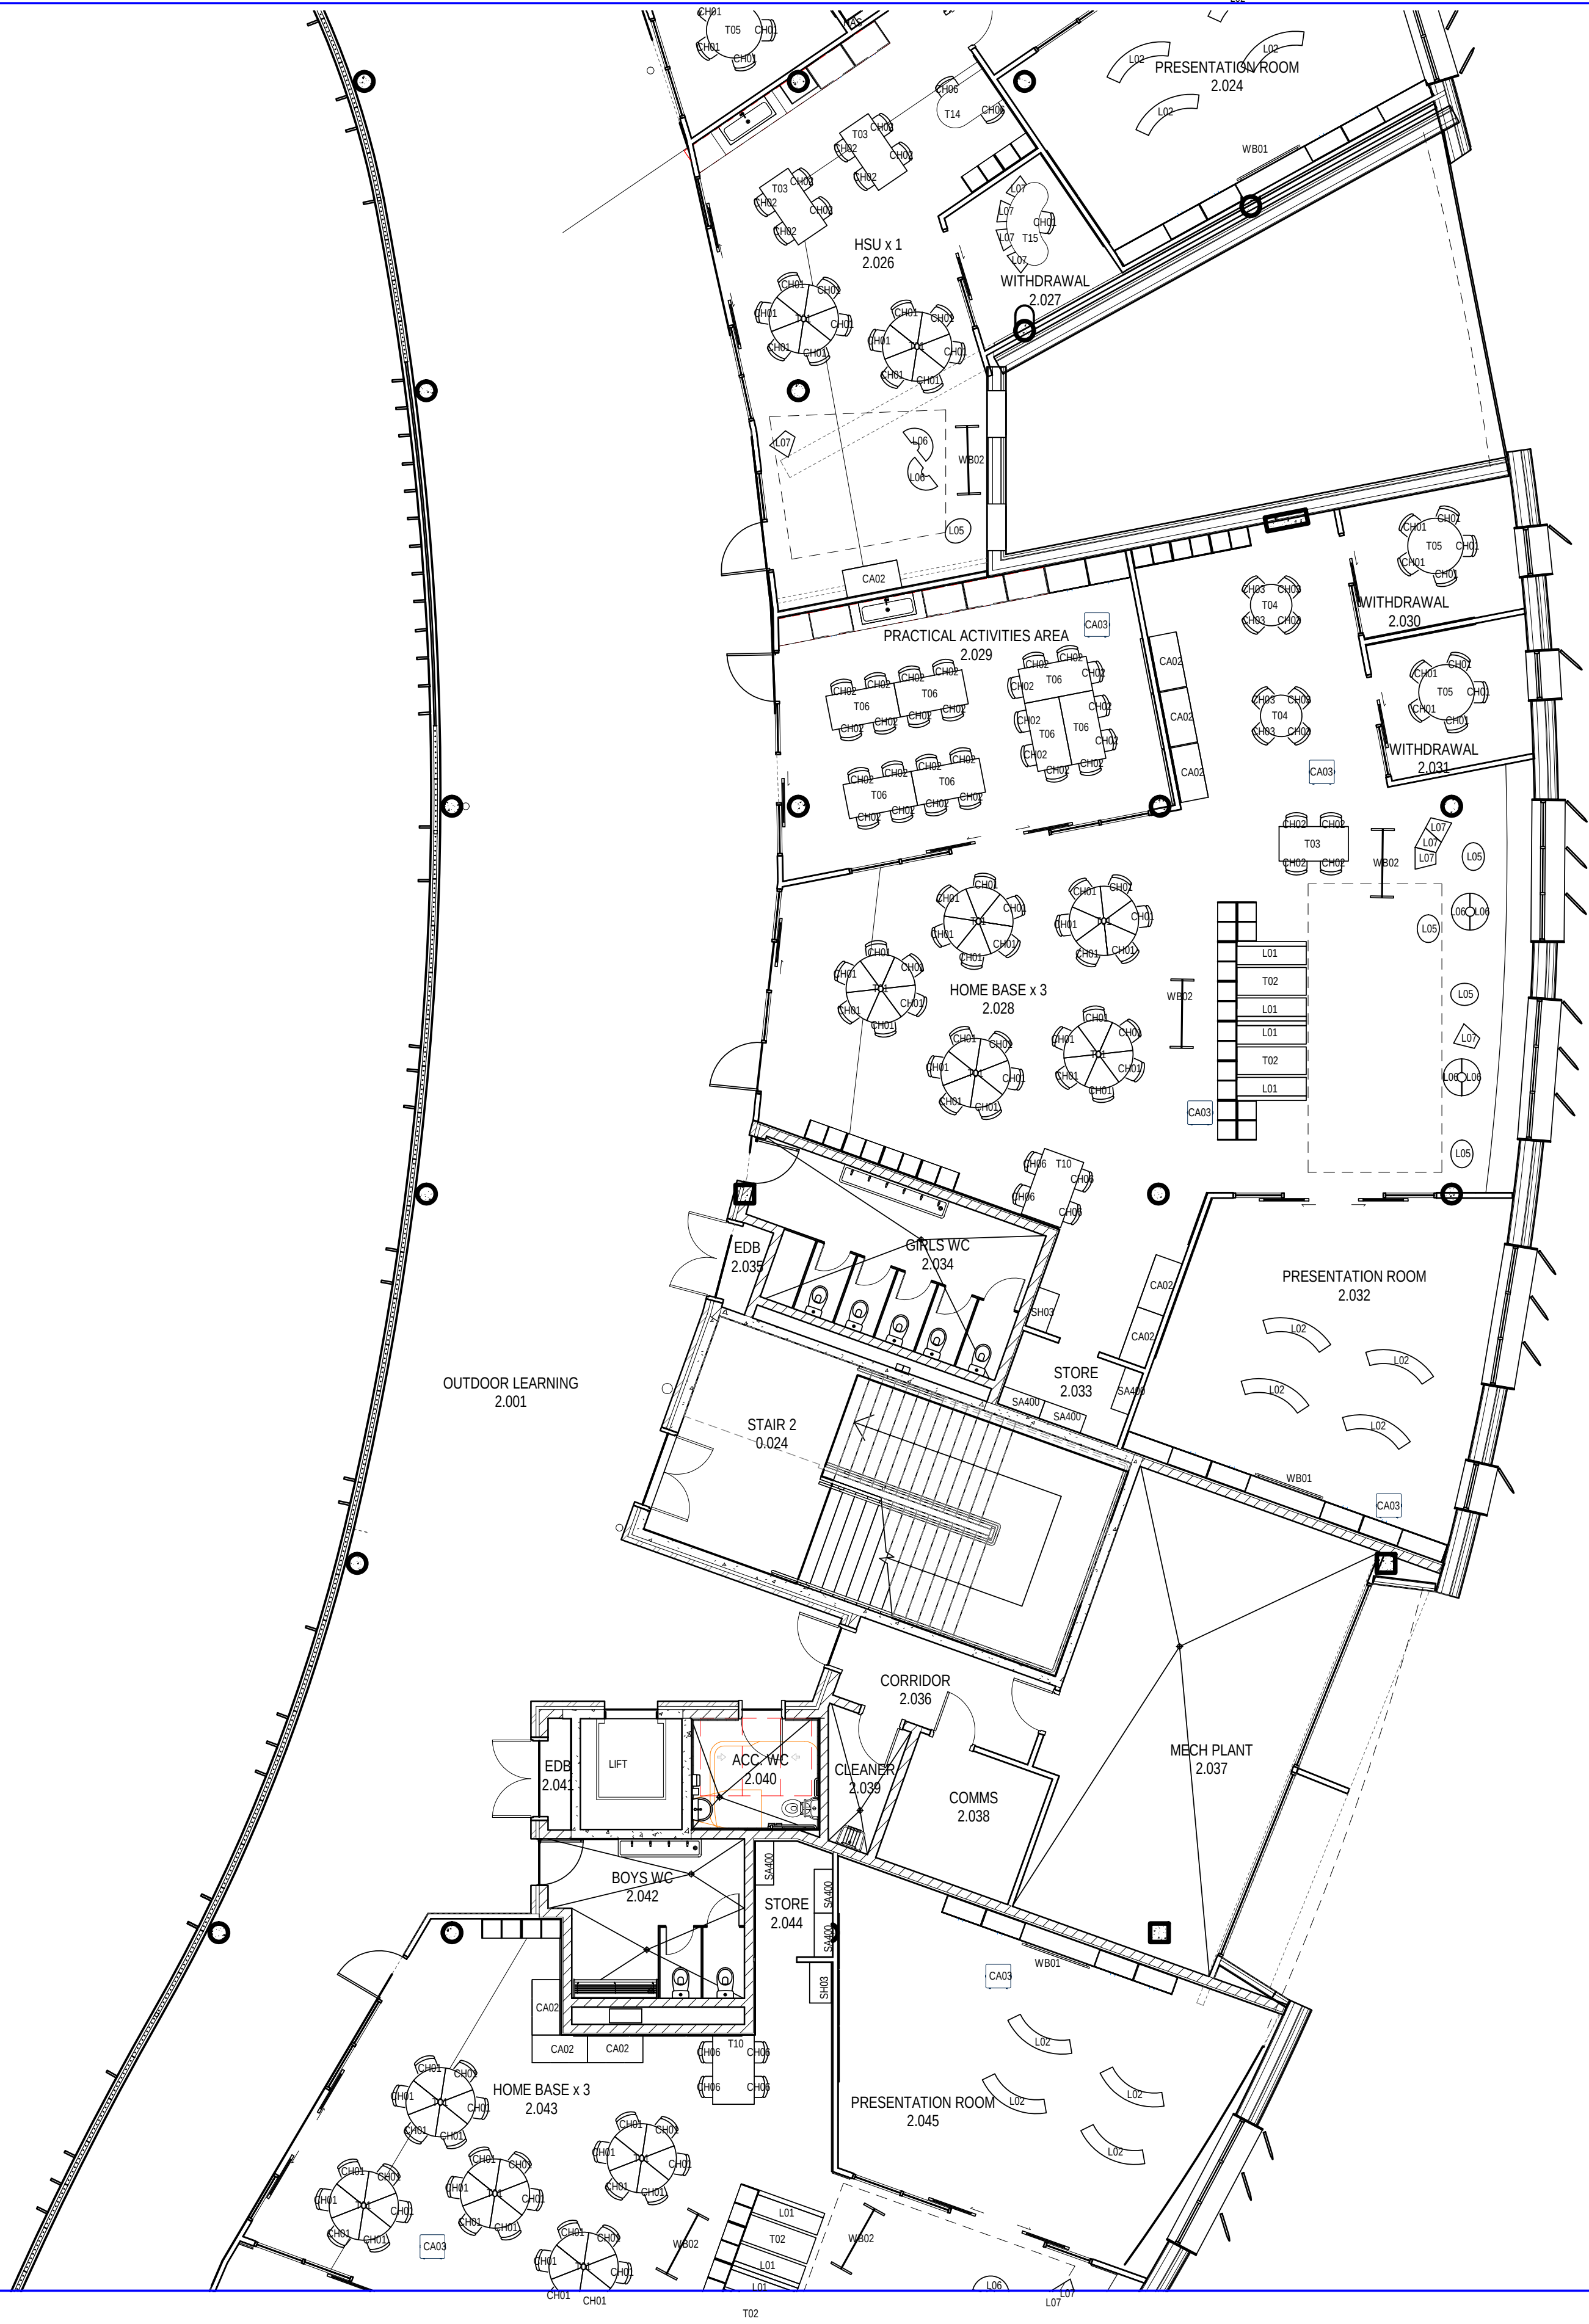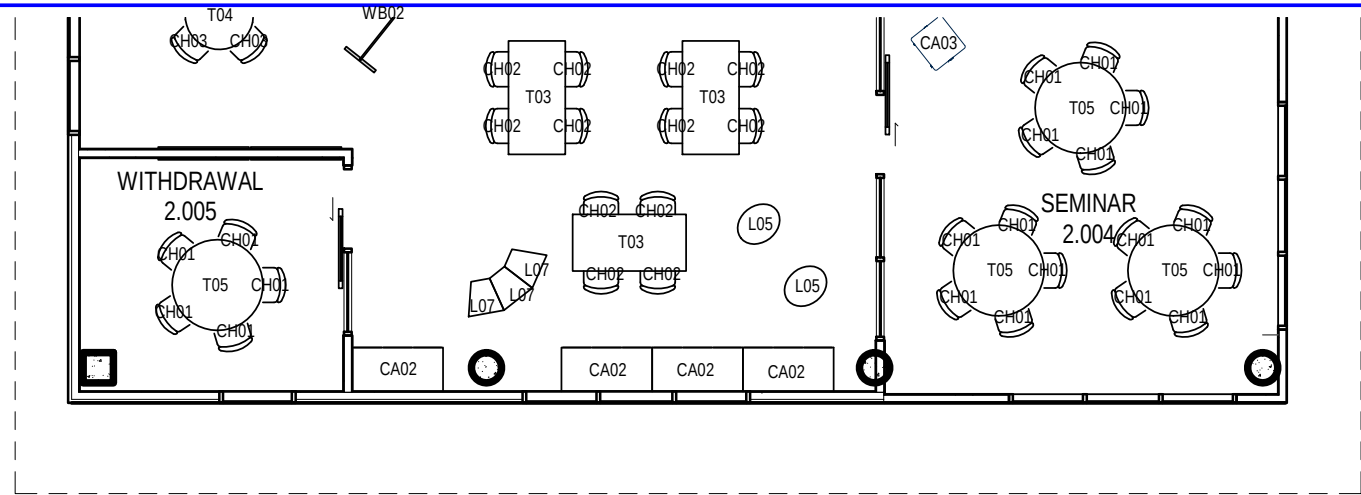


FOR CONTINUATION REFER TO 01_521

FOR CONTINUATION REFER TO 01_523

AMENDMENTS				DESCRIPTION
REV	BY	DATE		
MW	20.07.18			PROGRESS ISSUE
MW	10.08.18			PROGRESS ISSUE
MW	17.08.18			FOR REVIEW
MW	28.08.18			PROGRESS ISSUE
A	31.08.18			ISSUED FOR TENDER

LEGEND

KEY PLAN

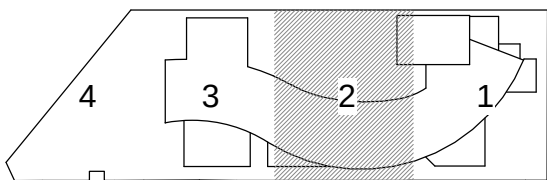

Education

STRUCTURE, CIVIL & HYDRAULIC
WOOLACOTT'S ENGINEERS
T: 02 9291 0000
F: 02 9203 1500
MECH, ELECT, IT, COMMS & SEC.
JHA CONSULTING
T: 02 9437 1000
F: 02 9437 1000
BCA
GROUP P/LA
T: 02 8355 3160
F: 02 8355 3160
LANDSCAPE
LORNA HARRISON P/L
T: 02 9655 1147
F: 02 9655 1147

PERUMAL PEDAVOLI ARCHITECTS
T: 02 9291 0000
F: 02 9203 1500
WEB: www.pp-a.com.au
Nominated Architect
Vince Pedavoli NSW reg No 5045
STATUTORY PLANNER
DON FOX PLANNING P/L
T: 02 9672 4014
F: 02 9672 4014

PERUMAL
PEDAVOLI
ARCHITECTS

PENSHURST PUBLIC SCHOOL
18 Arcadia Street, Penshurst
DRAWING NAME
FURNITURE PLAN - LEVEL 2 - PART
2

CONTRACT NUMBER
SINSW-18-1257
PROJECT NORTH

DRAWN	CHECKED	VERIFIED	DATE	SCALE 1:100 @ A1
Author	Checker	Approver	31 AUGUST 2018	
DRAWING NUMBER				
3199-ARC-DD-01_522				
REVISION				
A				

ISSUED FOR TENDER




31/08/2018 5:49:25 PM

AMENDMENTS				
REV	BY	DATE	PROGRESS ISSUE	DESCRIPTION
MW	20.07.18		PROGRESS ISSUE	
MW	10.08.18		PROGRESS ISSUE	
MW	17.08.18		FOR REVIEW	
MW	28.08.18		PROGRESS ISSUE	
MW	31.08.18		ISSUED FOR TENDER	

LEGEND	

KEY PLAN	

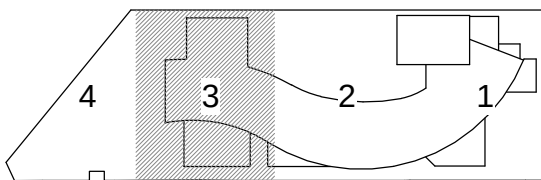

STRUCTURE, CIVIL & HYDRAULIC WOOLACOTT'S ENGINEERS T: 02 9291 0000 WEB: www.pp-a.com.au MECH, ELECT, IT, COMMS & SEC. JHA CONSULTING T: 02 9437 1000	PERUMAL PEDAVOLI ARCHITECTS T: 02 9291 0000 WEB: www.pp-a.com.au Nominated Architect Vince Pedavoli NSW reg No 5045
BCA GROUP P/L T: 02 8355 3160	STATUTORY PLANNER DON FOX PLANNING P/L T: 02 9673 4014
LANDSCAPE LORNA HARRISON P/L T: 02 9655 1147	




PENSHURST PUBLIC SCHOOL 18 Arcadia Street, Penshurst	
DRAWING NAME FURNITURE PLAN - LEVEL 2 - PART 3	

CONTRACT NUMBER SINSW-18-1257	0 1000 2000 3000 4000 5000 10000 SCALE 1:100 @ A1
PROJECT NORTH	DRAWN Author
	CHECKED Checker
	VERIFIED Approver
	DATE 31 AUGUST 2018
DRAWING NUMBER 3199-ARC-DD-01_523	REVISION A

ISSUED FOR TENDER


31/08/2018 5:49:37 PM

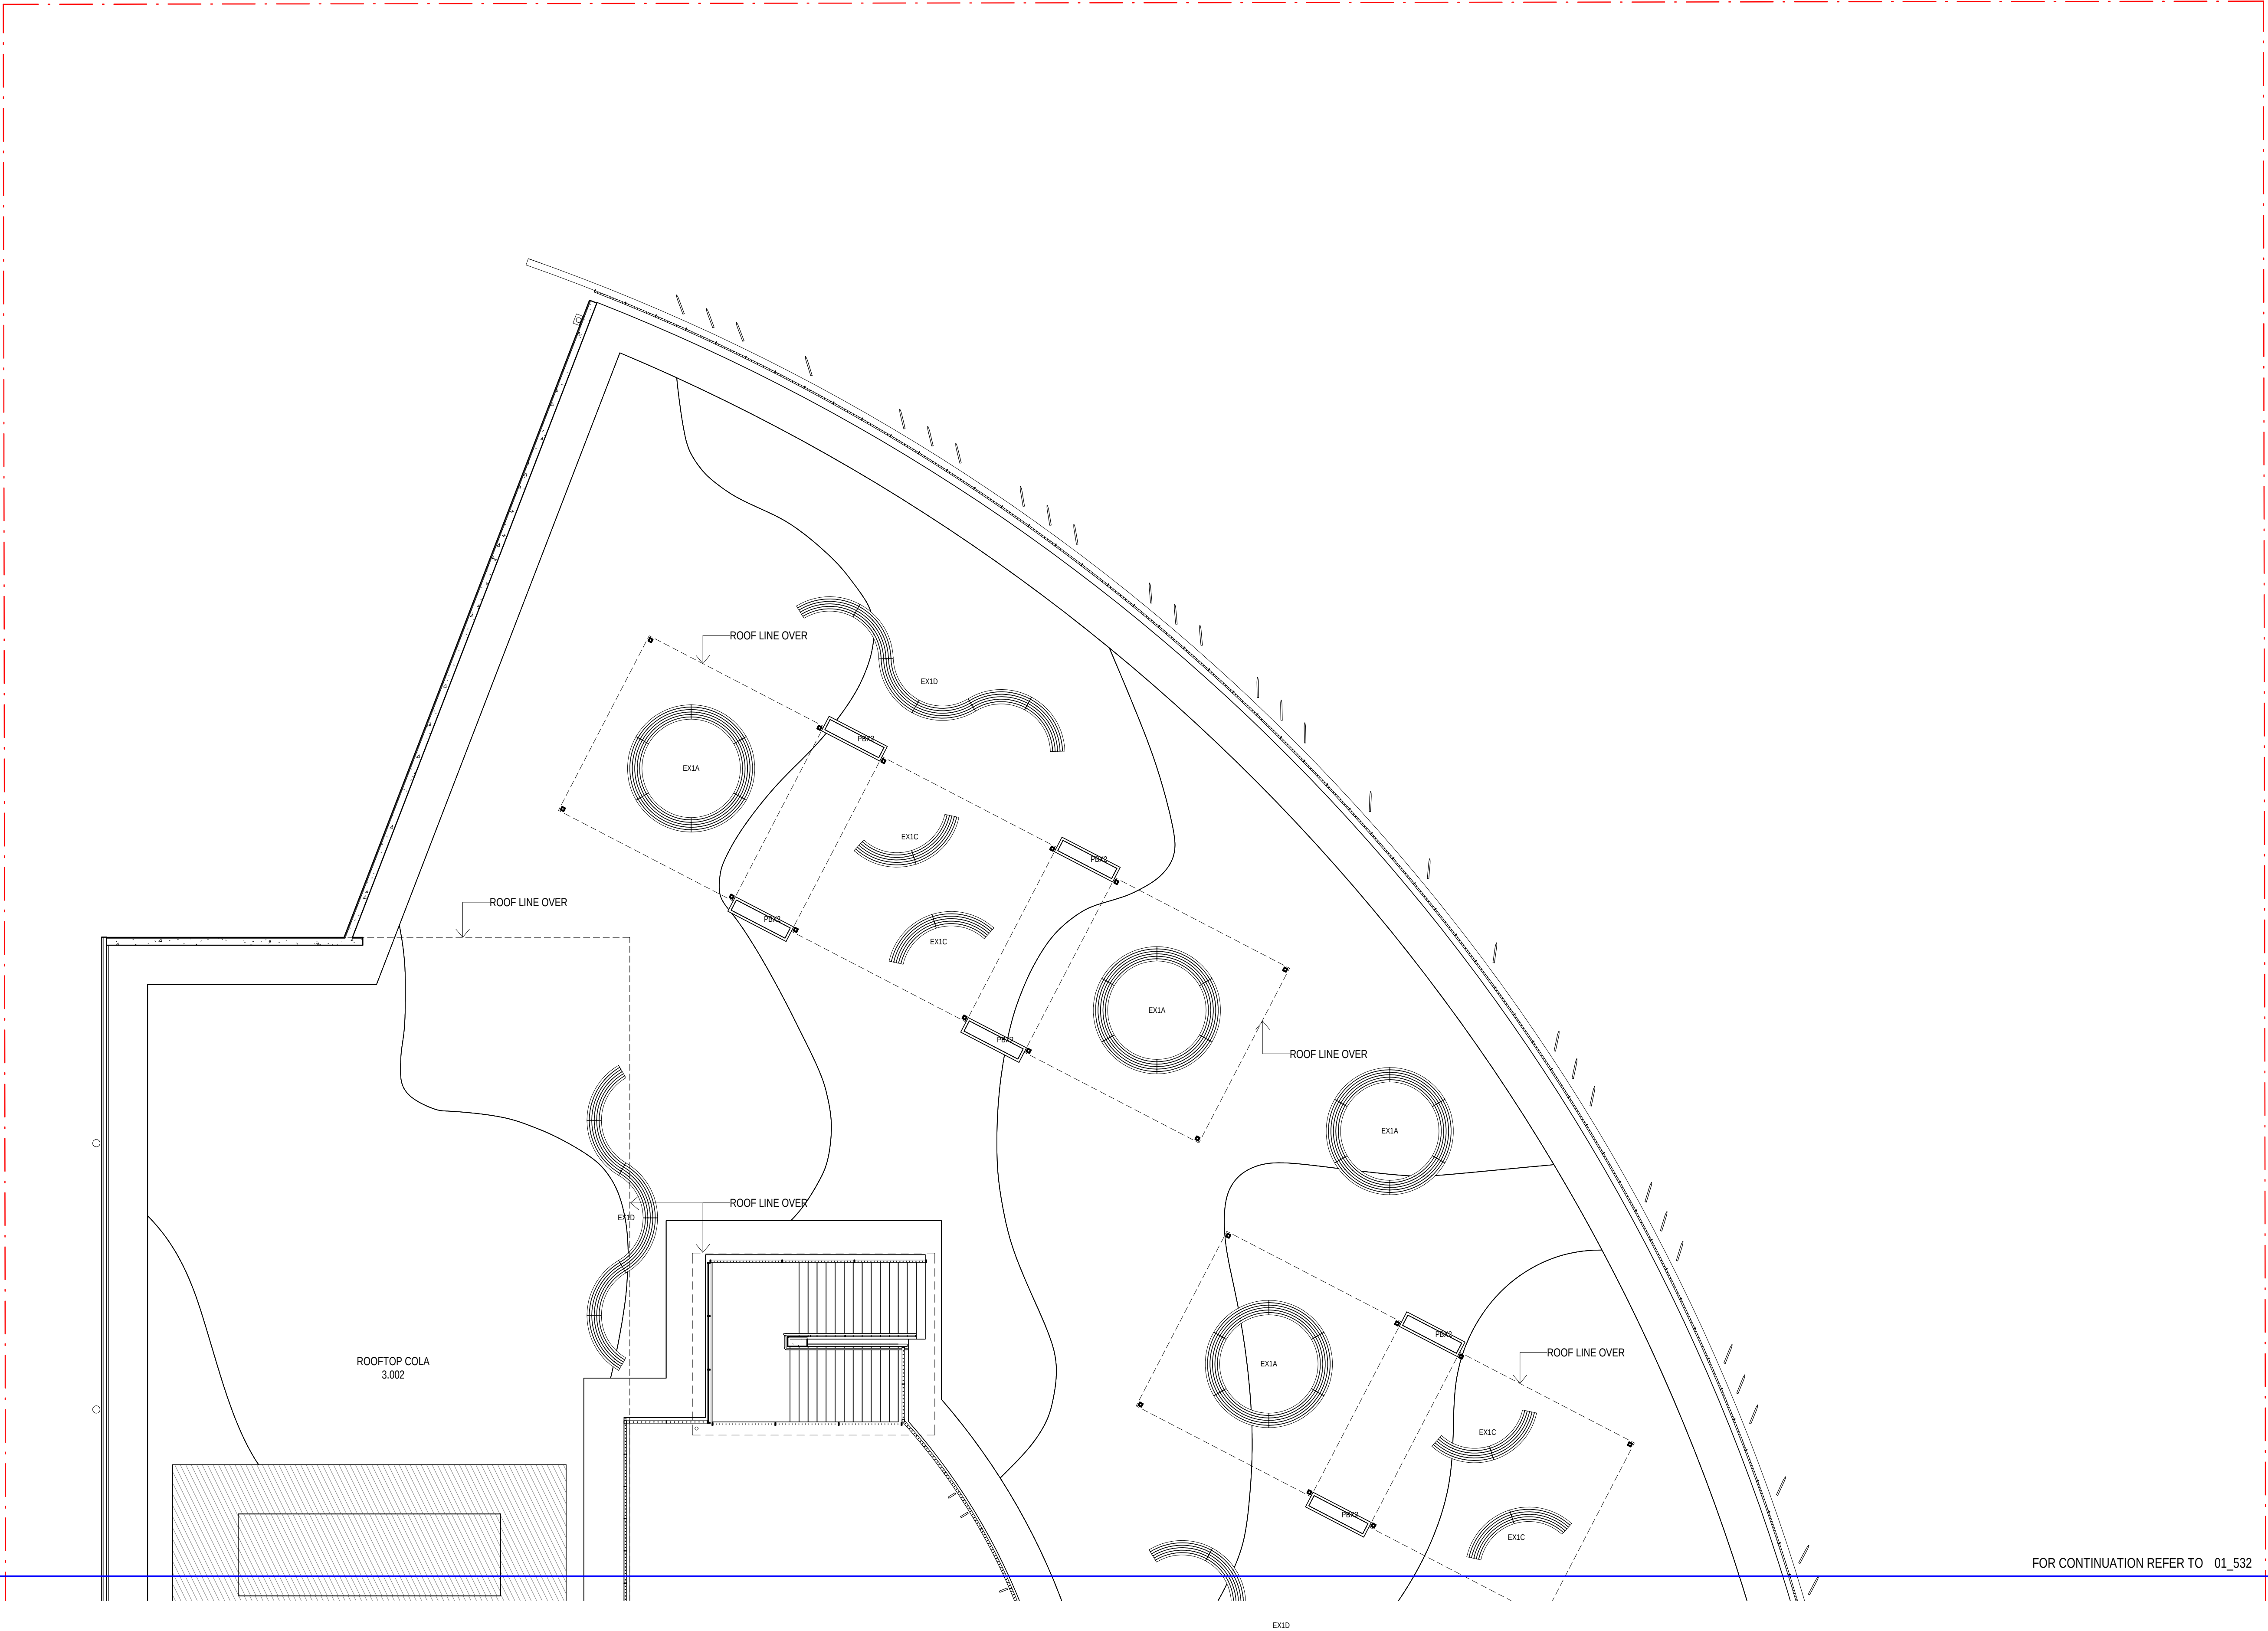

FOR CONTINUATION REFER TO 01_532

AMENDMENTS				
REV	BY	DATE	PROGRESS ISSUE	DESCRIPTION
A	MW	28.08.18	ISSUED FOR TENDER	

LEGEND

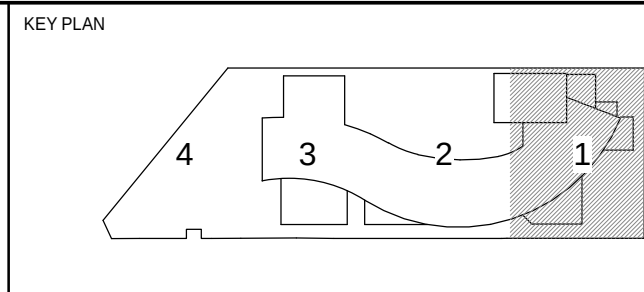

STRUCTURE, CIVIL & HYDRAULIC WOOLACOTT'S ENGINEERS T: 02 8203 1500 MECH, ELECT, IT, COMMS & SEC. JHA CONSULTING T: 02 9437 1000 BCA GROUP P/L T: 02 8355 3160 LANDSCAPE LORNA HARRISON P/L T: 02 9555 1147	PERUMAL PEDAVOLI ARCHITECTS T: 02 9291 0000 WEB: www.pp-a.com.au Nominated Architect Vince Pedavoli NSW reg No 5045 STATUTORY PLANNER DON FOX PLANNING P/L T: 02 9673 4614
---	---



PENSHURST PUBLIC SCHOOL 18 Arcadia Street, Penshurst
DRAWING NAME FURNITURE PLAN - LEVEL 3 - PART 1


CONTRACT NUMBER SINSW-18-1257		0 1000 2000 3000 4000 5000 10000 SCALE 1 : 100 @ A1		
PROJECT NORTH 	DRAWN	CHECKED	VERIFIED	DATE
	Author	Checker	Approver	31 AUGUST 2018
	Drawing Number		Revision	
PROJECT CODE		DISCIPLINE	PHASE	SERIES NUMBER
3199-ARC-DD-01		531	A	

ISSUED FOR TENDER

3/09/2018 12:10:10 PM

AMENDMENTS				
REV	BY	DATE	PROGRESS ISSUE	DESCRIPTION
A	MW	28.08.18	ISSUED FOR TENDER	

LEGEND	

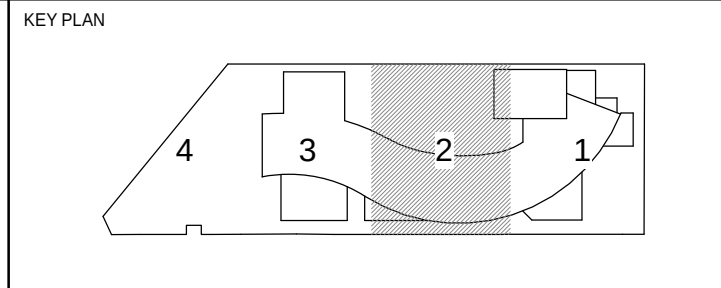


STRUCTURE, CIVIL & HYDRAULIC WOOLACOTT'S ENGINEERS T: 02 9291 0000 WEB: www.pp-a.com.au MECH, ELECT, IT, COMMS & SEC. JHA CONSULTING T: 02 9437 1000	PERUMAL PEDAVOLI ARCHITECTS T: 02 9291 0000 WEB: www.pp-a.com.au Nominated Architect Vince Pedavoli NSW reg No 5045
BCA GROUP DLA T: 02 8355 3160	STATUTORY PLANNER DON FOX PLANNING PL T: 02 9672 4614
LANDSCAPE LORNA HARRISON PL T: 02 9655 1147	



PENSHURST PUBLIC SCHOOL 18 Arcadia Street, Penshurst
DRAWING NAME FURNITURE PLAN - LEVEL 3 - PART 2




CONTRACT NUMBER SINSW-18-1257	0 1000 2000 3000 4000 5000 10000 SCALE 1:100 @ A1
PROJECT NORTH	DRAWN CHECKED VERIFIED DATE 31 AUGUST 2018
DRAWING NUMBER 3199-ARC-DD-01_532	Author Checker Approver REVISION A

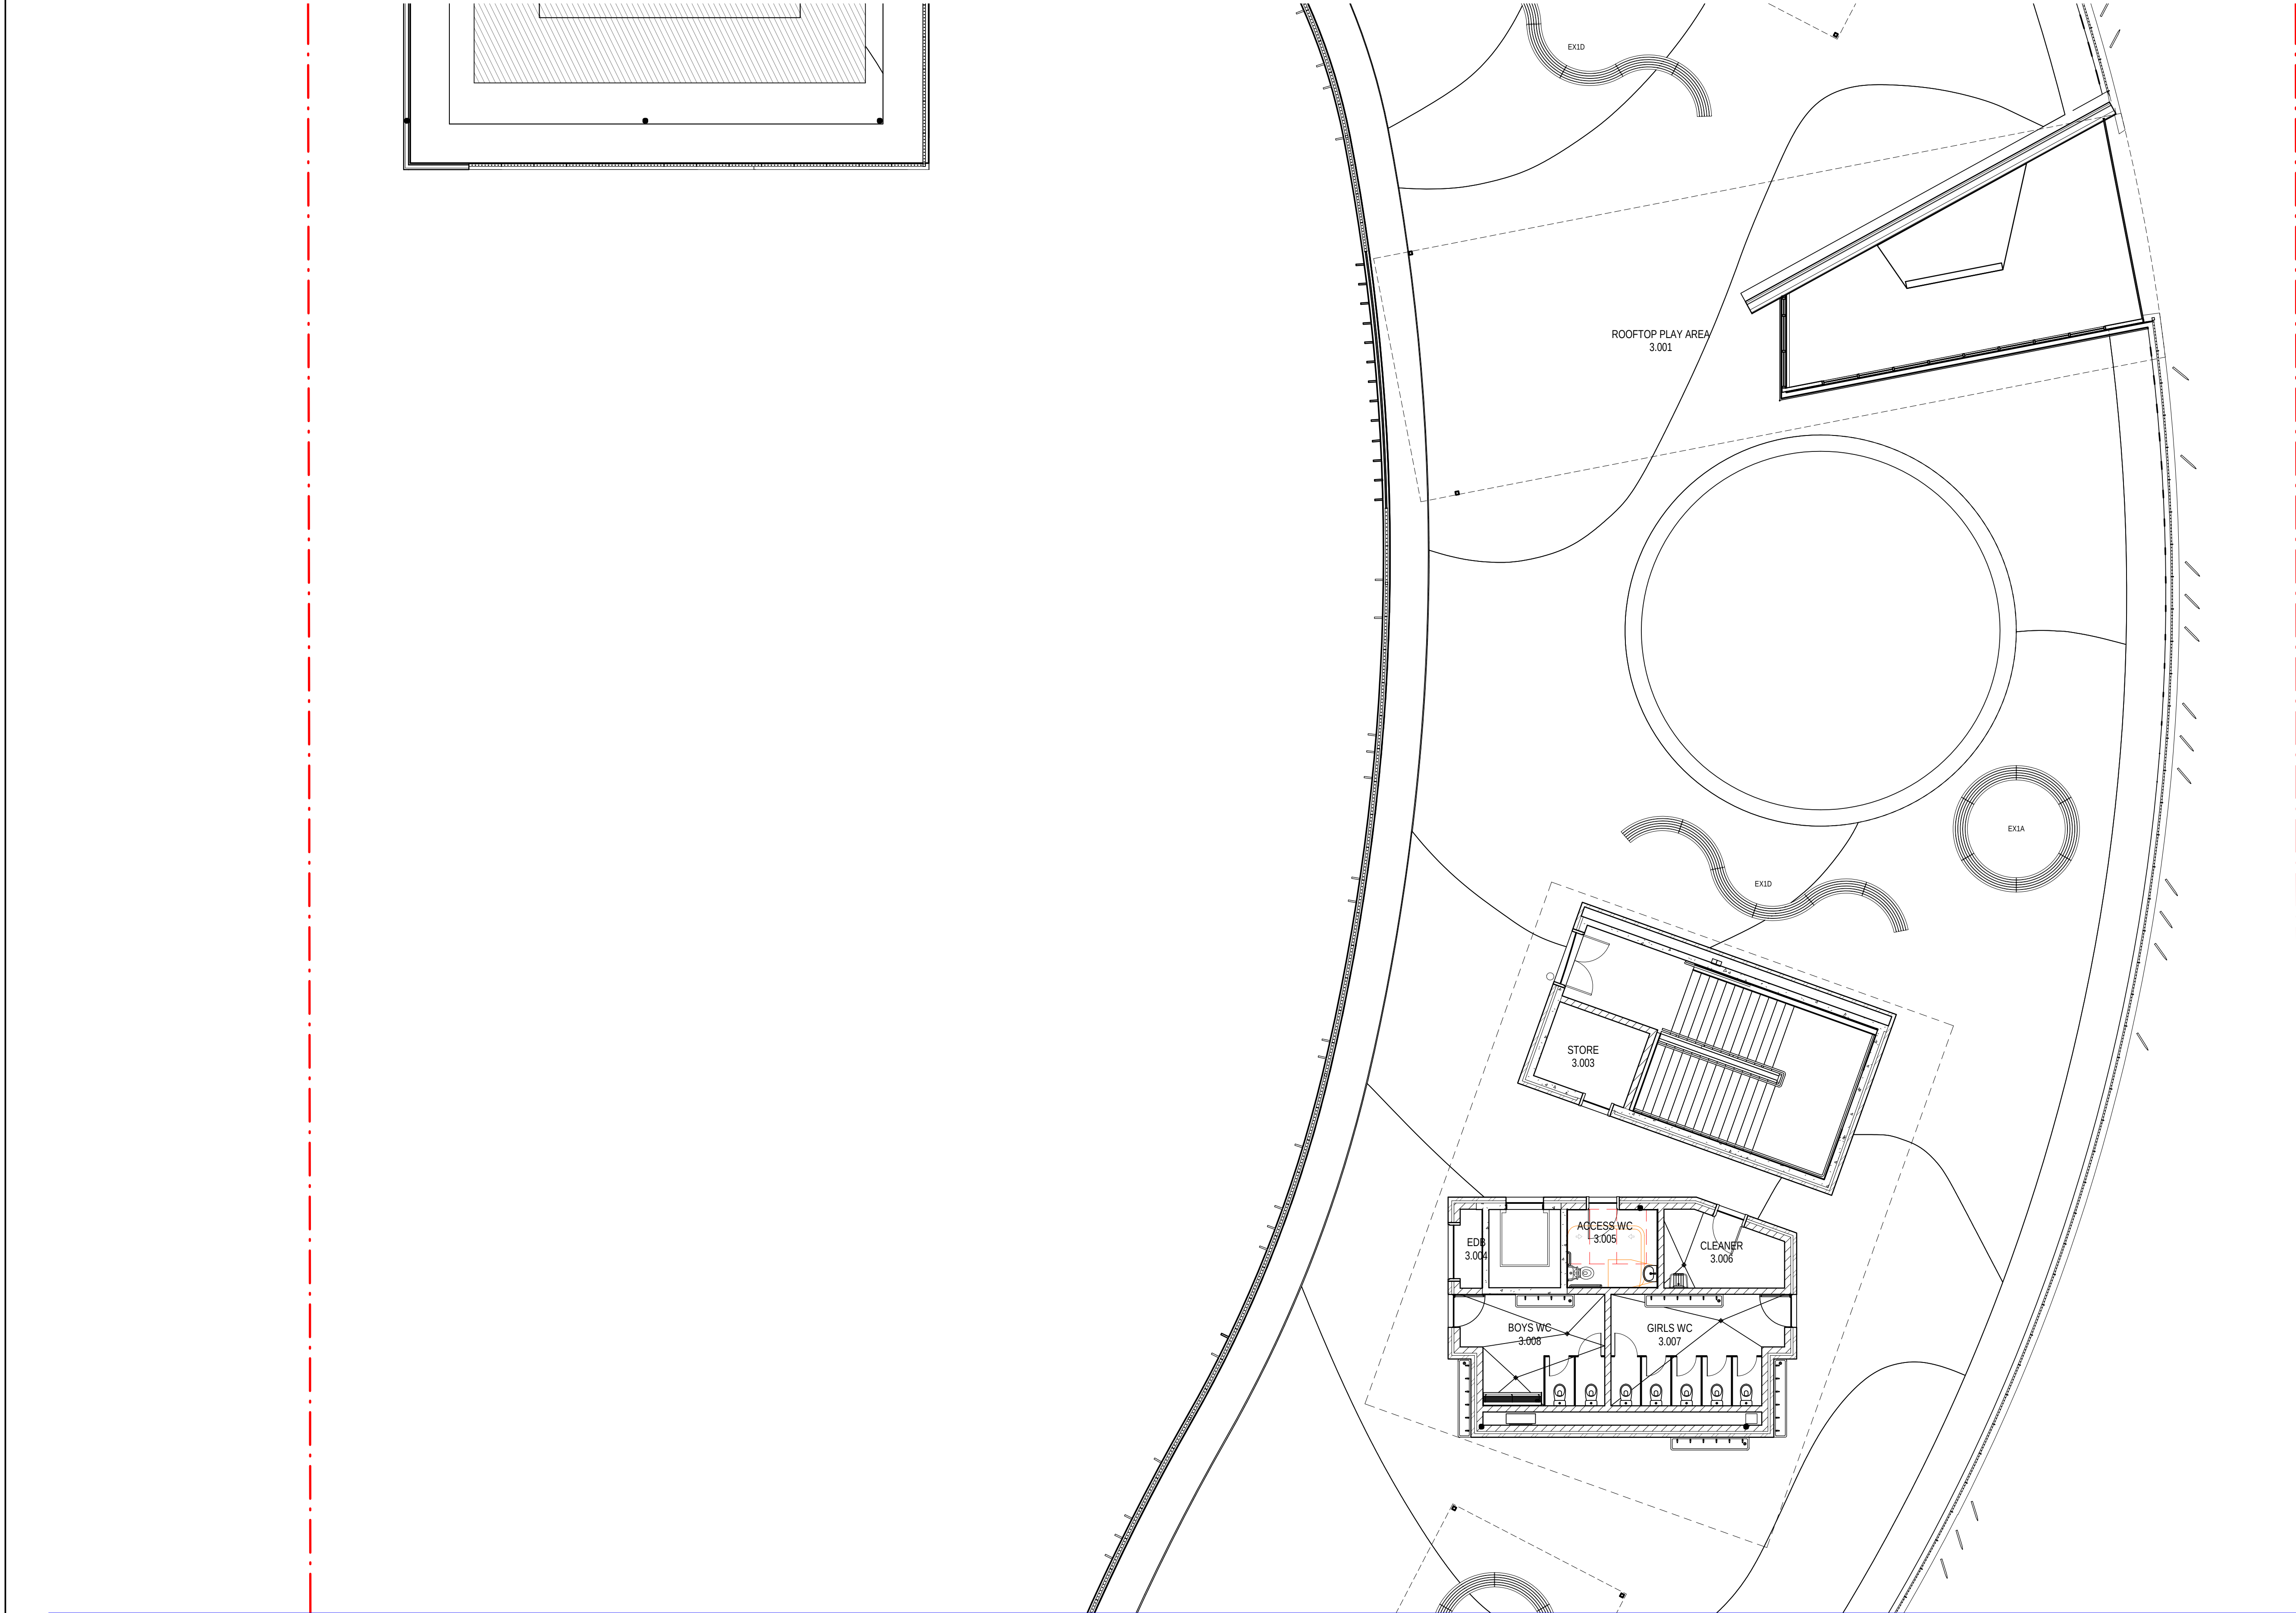

FOR CONTINUATION REFER TO 01_531

FOR CONTINUATION REFER TO 01_533

ISSUED FOR TENDER

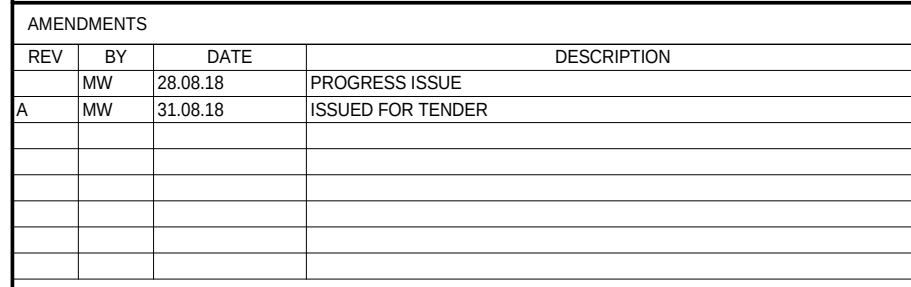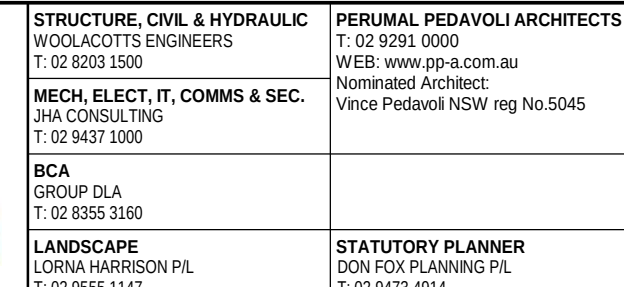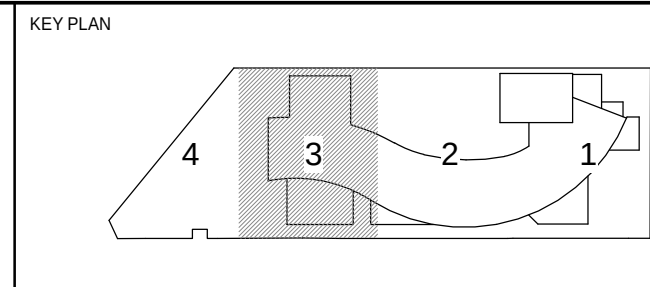[illegible]

PERUMAL
PEDAVOLI

ARCHITECTS

CONTRACT NUMBER	
SINSW-18-1257	
PROJECT NORTH	
	

				SCALE 1" = 100' @ A1	
DRAWN	CHECKED	VERIFIED	DATE		
Author	Checker	Approver	31 AUGUST 2018		
DRAWING NUMBER					REVISION
PROJECT CODE	DISCIPLINE	PHASE	SERIES NUMBER		
3199-ARC-DD-01 533				A	