



13/11/2019 3:00:16 PM

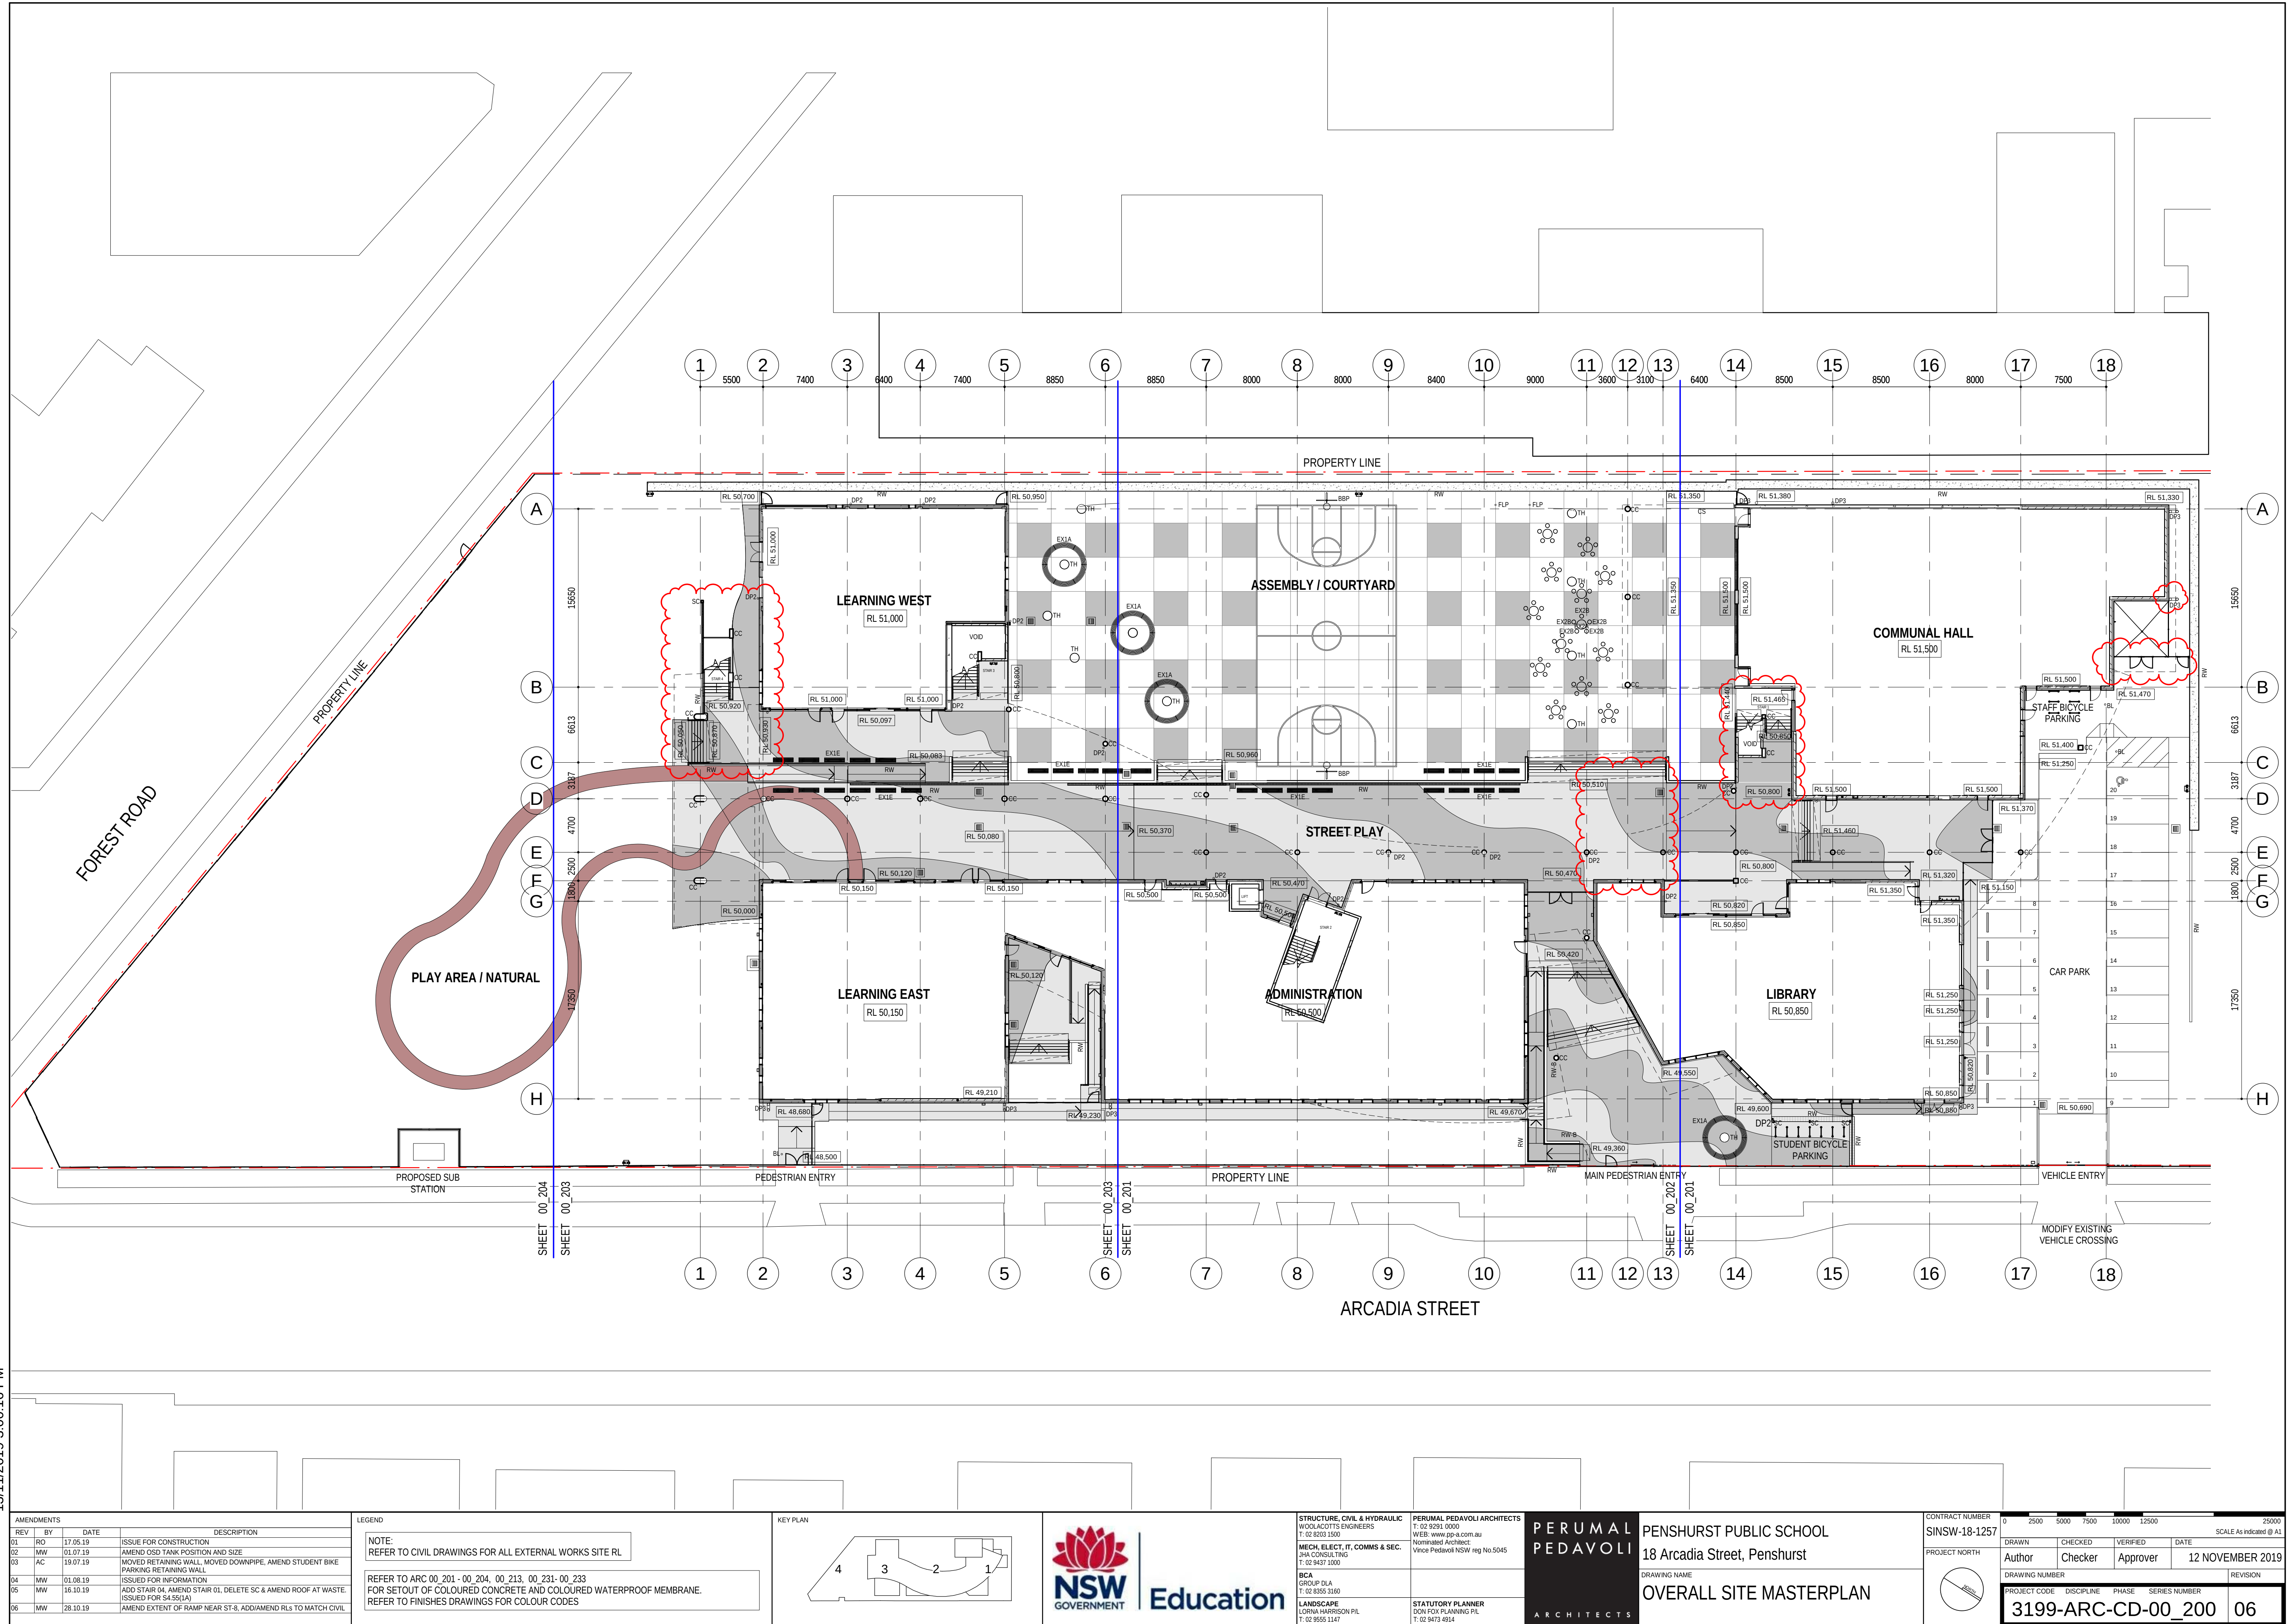


ISSUED FOR S4.55(1A)

13/11/2019 3:00:41 PM

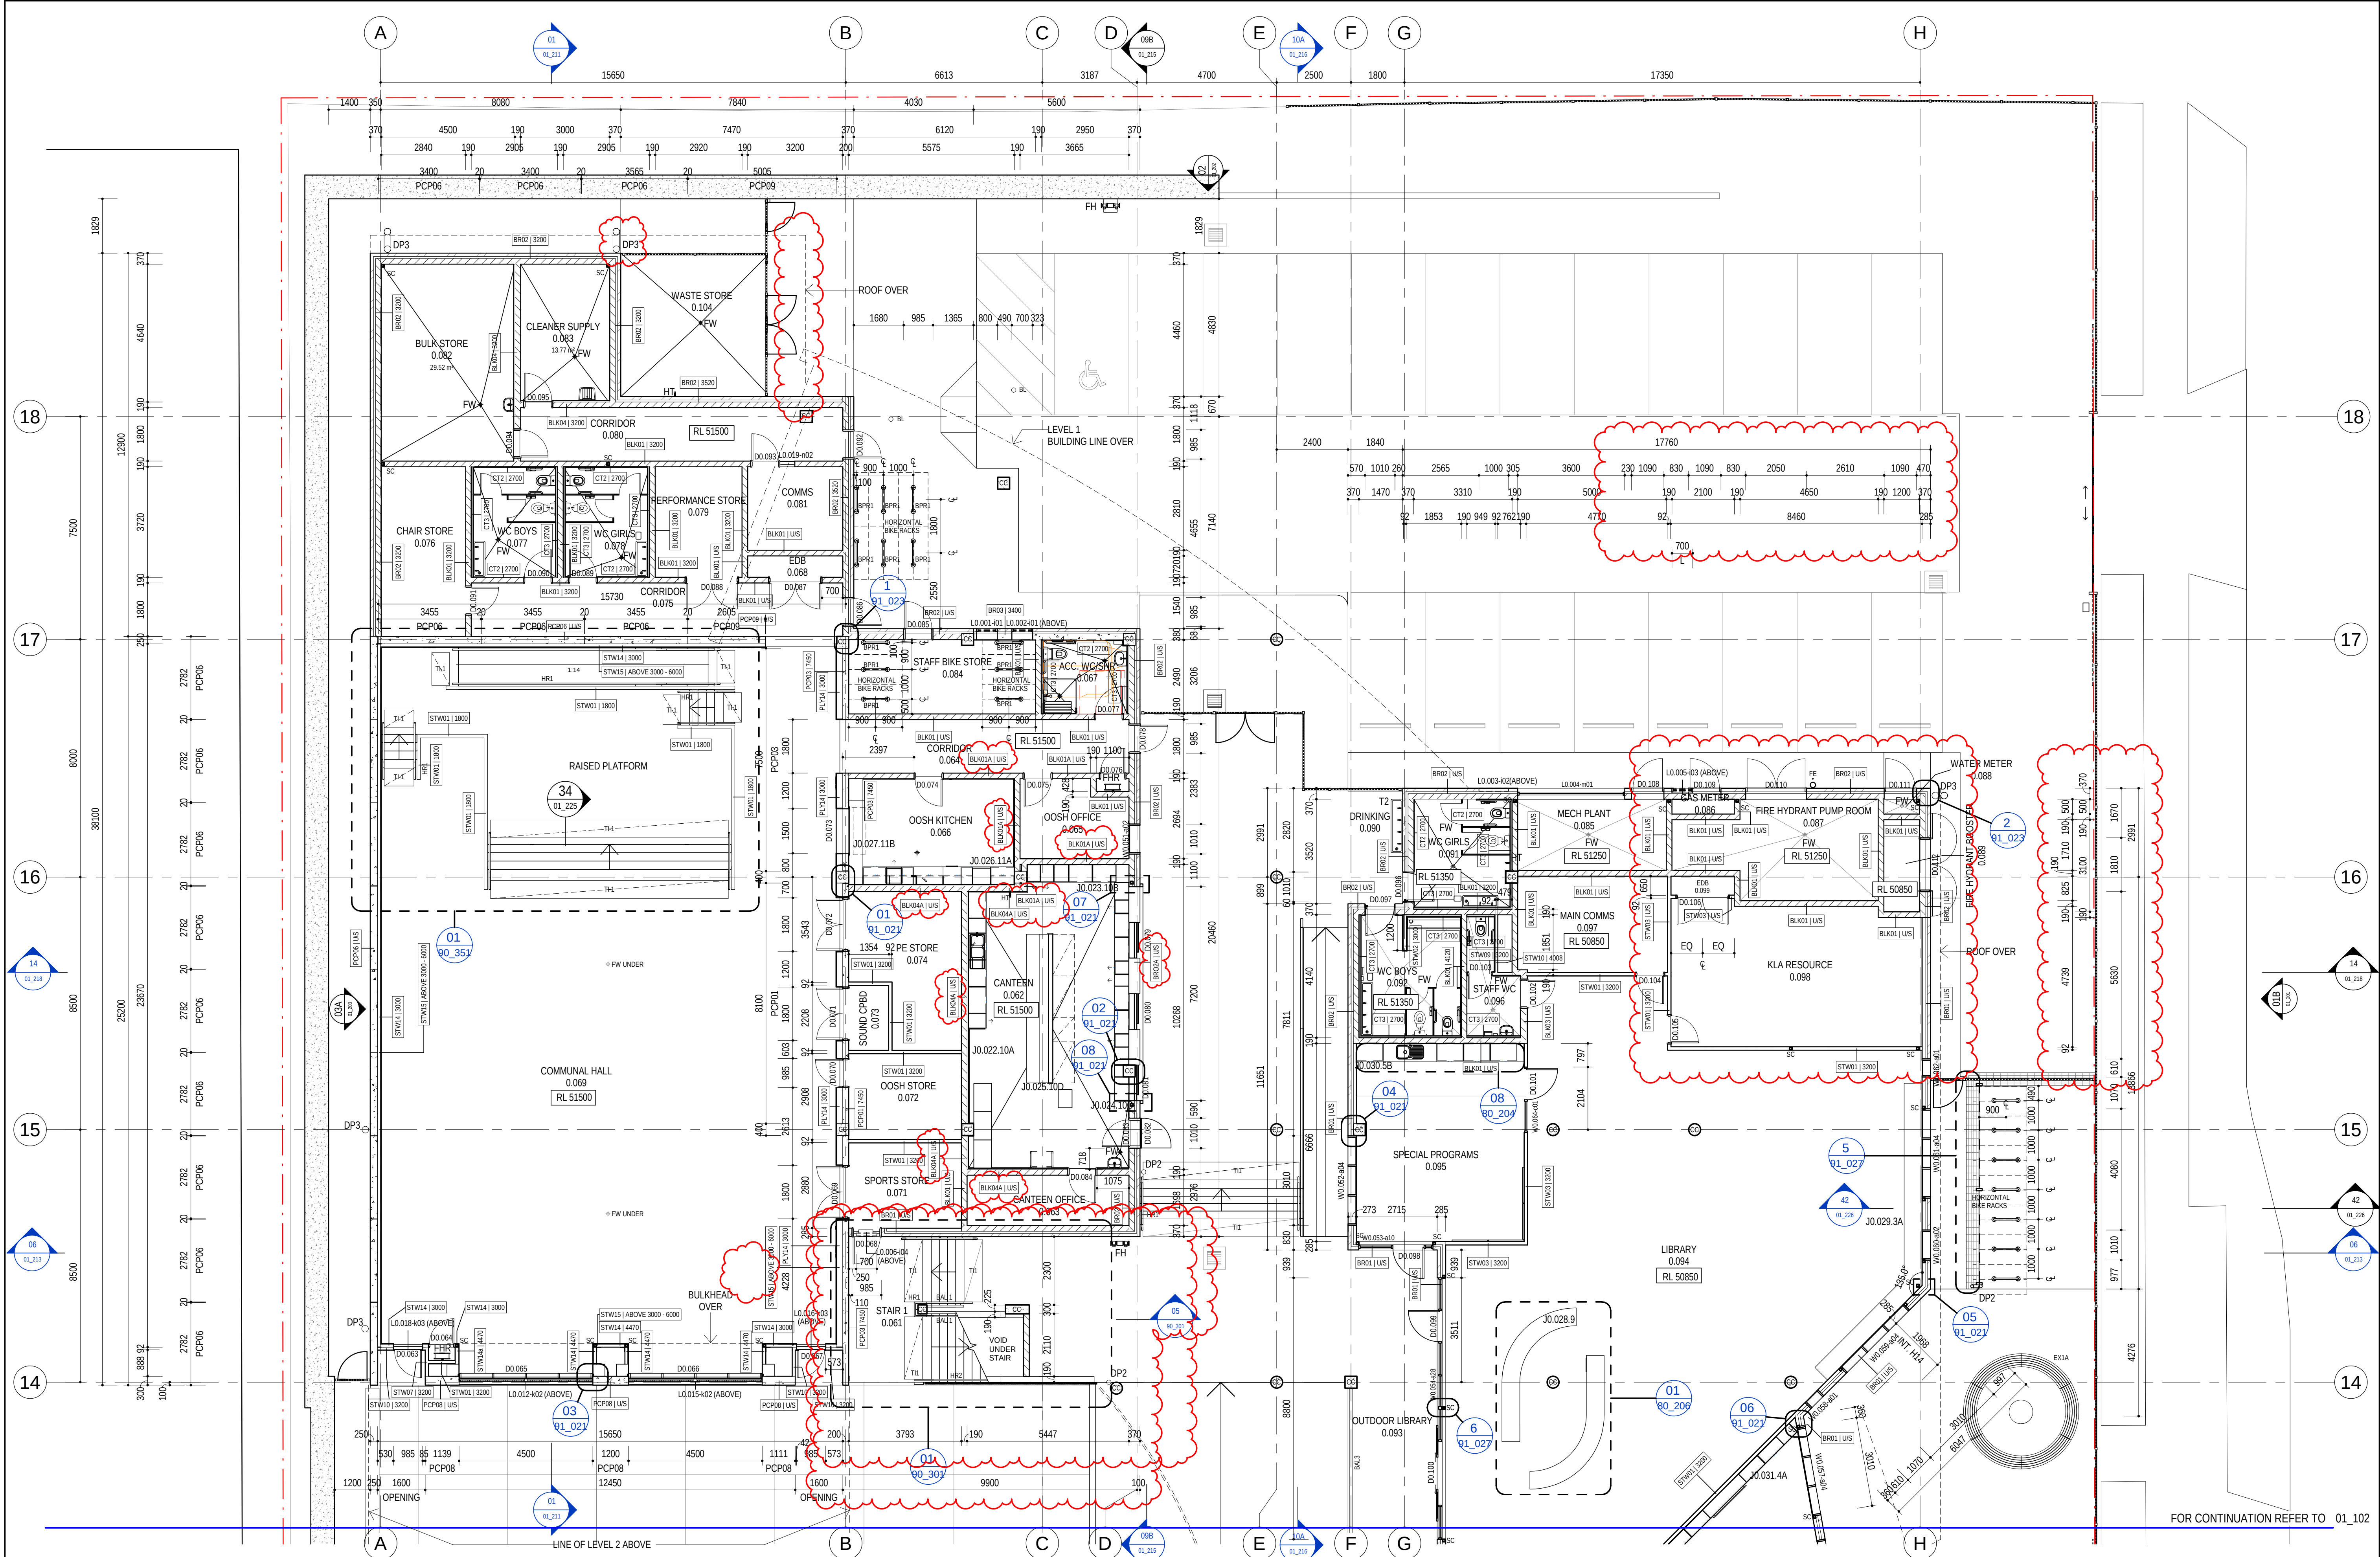

REV	BY	DATE	DESCRIPTION
06	MW	16.08.19	MOVE HYDRANT INTO CAR PARK
07	MW	30.08.19	AMEND WALL HEIGHT AND/OR TYPES, RE-SIZE LOUVER
08	MW	06.09.19	CHANGE WALL FROM STW01 TO STW03 (6060/60)
09	MW	16.10.19	ENLARGE FH PUMP RM & REDUCE GAS METER RM, AMEND STAIR 01 & SPORT STORE, DELETE SC & MOVE DP FOR WASTE AREA, ISSUED FOR S4.55(LA)
010	MW	28.10.19	CANTEEN & OOSH KITCHEN WALLS CORE FILLED BLOCKWORK
011	MW	05.11.19	ADD LOWER STEPS TO STAIR 1

KEY PLAN
4 3 2 1

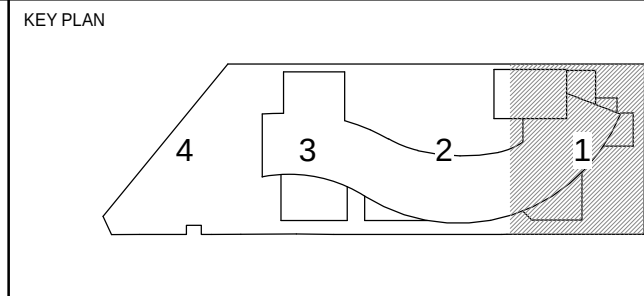

STRUCTURE, CIVIL & HYDRAULIC
WOOLACOTT'S ENGINEERS
T: 02 9291 0000
F: 02 9203 1500
MECH, ELECT, IT, COMMS & SEC.
JHA CONSULTING
T: 02 9437 1000
BICA GROUP P/LA
T: 02 8355 3160
LANDSCAPE
LORNA HARRISON P/L
T: 02 9655 1147


PERUMAL PEDAVOLI ARCHITECTS
T: 02 9291 0000
WEB: www.pp-a.com.au
Nominated Architect
Vince Pedavoli NSW reg No.5045

PERUMAL PEDAVOLI ARCHITECTS
PENSURST PUBLIC SCHOOL
18 Arcadia Street, Penshurst
DRAWING NAME
FLOOR PLAN - LEVEL 0 - PART 1

CONTRACT NUMBER SINSW-18-1257	0 1000 2000 3000 4000 5000 10000 SCALE 1:100 @ A1
PROJECT NORTH	DRAWN CHECKED VERIFIED DATE Author Checker Approver 12 NOVEMBER 2019
DRAWING NUMBER	PROJECT CODE DISCIPLINE PHASE SERIES NUMBER 3199-ARC-CD-01_101 011


ISSUED FOR S4.55(LA)

13/11/2019 10:01:23 AM

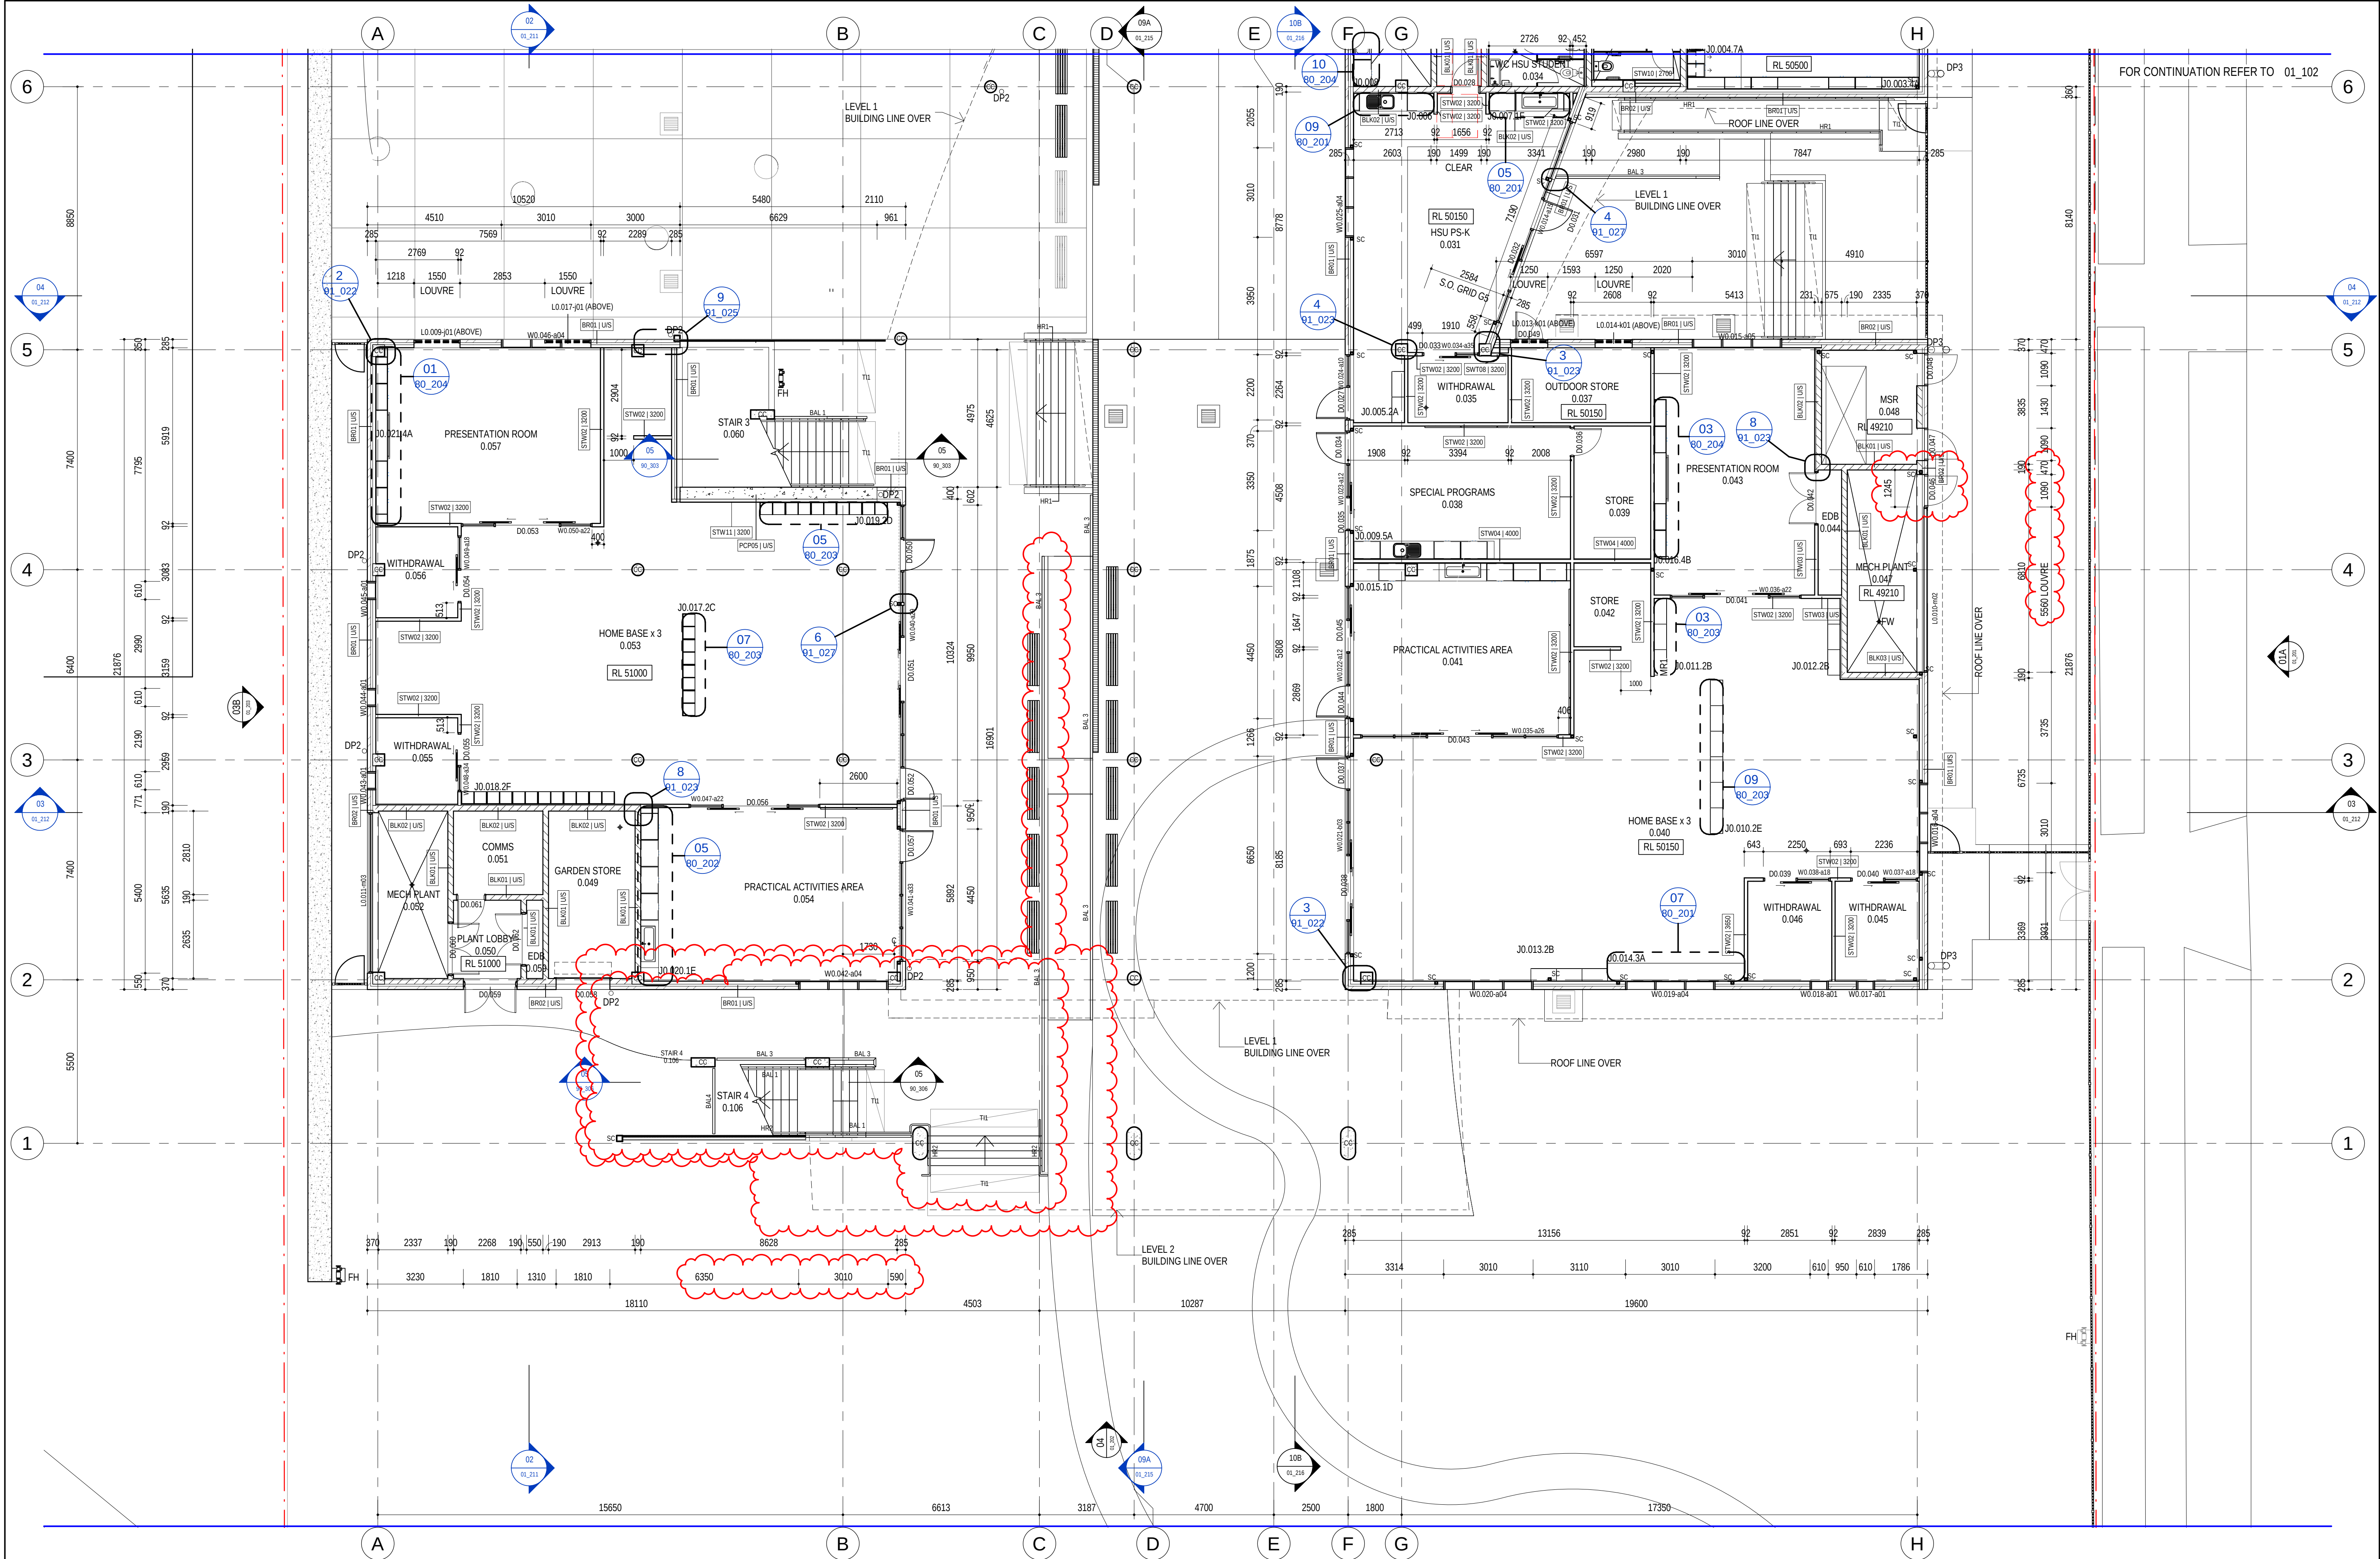

REV	BY	DATE	DESCRIPTION
02	MW	05.06.19	AMEND SIZE OF HSU SLIDING DOOR & WALL NIB SIZES
03	MW	01.07.19	AMEND OSD TANK POSITION AND SIZE, MOVE CC
04	AC	19.07.19	RETAINING WALL MOVED
05	MW	02.08.19	ADD DIMENSION BACK TO A GRID & GENERAL AMENDMENTS
06	MW	30.08.19	AMEND WALL HEIGHT AND/OR TYPES, DELETE LOUVRE
07	MW	06.09.19	CHANGE WALL FROM STW01 TO STW03 (6060/90)
08	MW	16.10.19	ADD STAIR 04 & AMEND OUTDOOR AREAS, ISSUED FOR S4.55(LA)
09	MW	30.10.19	ADD STAIR 04 & AMEND PAVING, MOVEMECH DOOR AND SC

REV	BY	DATE	DESCRIPTION
02	MW	05.06.19	AMEND SIZE OF HSU SLIDING DOOR & WALL NIB SIZES
03	MW	01.07.19	AMEND OSD TANK POSITION AND SIZE, MOVE CC
04	AC	19.07.19	RETAINING WALL MOVED
05	MW	02.08.19	ADD DIMENSION BACK TO A GRID & GENERAL AMENDMENTS
06	MW	30.08.19	AMEND WALL HEIGHT AND/OR TYPES, DELETE LOUVRE
07	MW	06.09.19	CHANGE WALL FROM STW01 TO STW03 (6060/90)
08	MW	16.10.19	ADD STAIR 04 & AMEND OUTDOOR AREAS, ISSUED FOR S4.55(LA)
09	MW	30.10.19	ADD STAIR 04 & AMEND PAVING, MOVEMECH DOOR AND SC

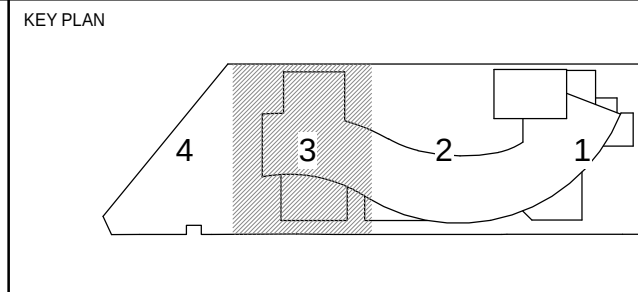

STRUCTURE, CIVIL & HYDRAULIC
WOOLACOTT'S ENGINEERS
T: 02 9291 0000
F: 02 9293 1500
WEB: www.pp-a.com.au
Nominated Architect
Voice Pedavoli NSW reg No 5045

PERUMAL PEDAVOLI ARCHITECTS
T: 02 9291 0000
F: 02 9293 1500
WEB: www.pp-a.com.au
Nominated Architect
Voice Pedavoli NSW reg No 5045

STATUTORY PLANNER
DON FOX PLANNING P/L
T: 02 9672 4014

PERUMAL PEDAVOLI ARCHITECTS


PENSHURST PUBLIC SCHOOL
18 Arcadia Street, Penshurst

DRAWING NAME
FLOOR PLAN - LEVEL 0 - PART 3

CONTRACT NUMBER		0 1000 2000 3000 4000 5000 10000						
SINSW-18-1257		SCALE 1: 100 @ A1						
PROJECT NORTH	DRAWN		CHECKED		VERIFIED		DATE	
	Author		Checker		Approver		12 NOVEMBER 2019	
	DRAWING NUMBER						REVISION	
	PROJECT CODE		DISCIPLINE		PHASE		SERIES NUMBER	
	3199-ARC-CD-01_103						09	


ISSUED FOR S4.55(LA)

13/11/2019 10:01:48 AM

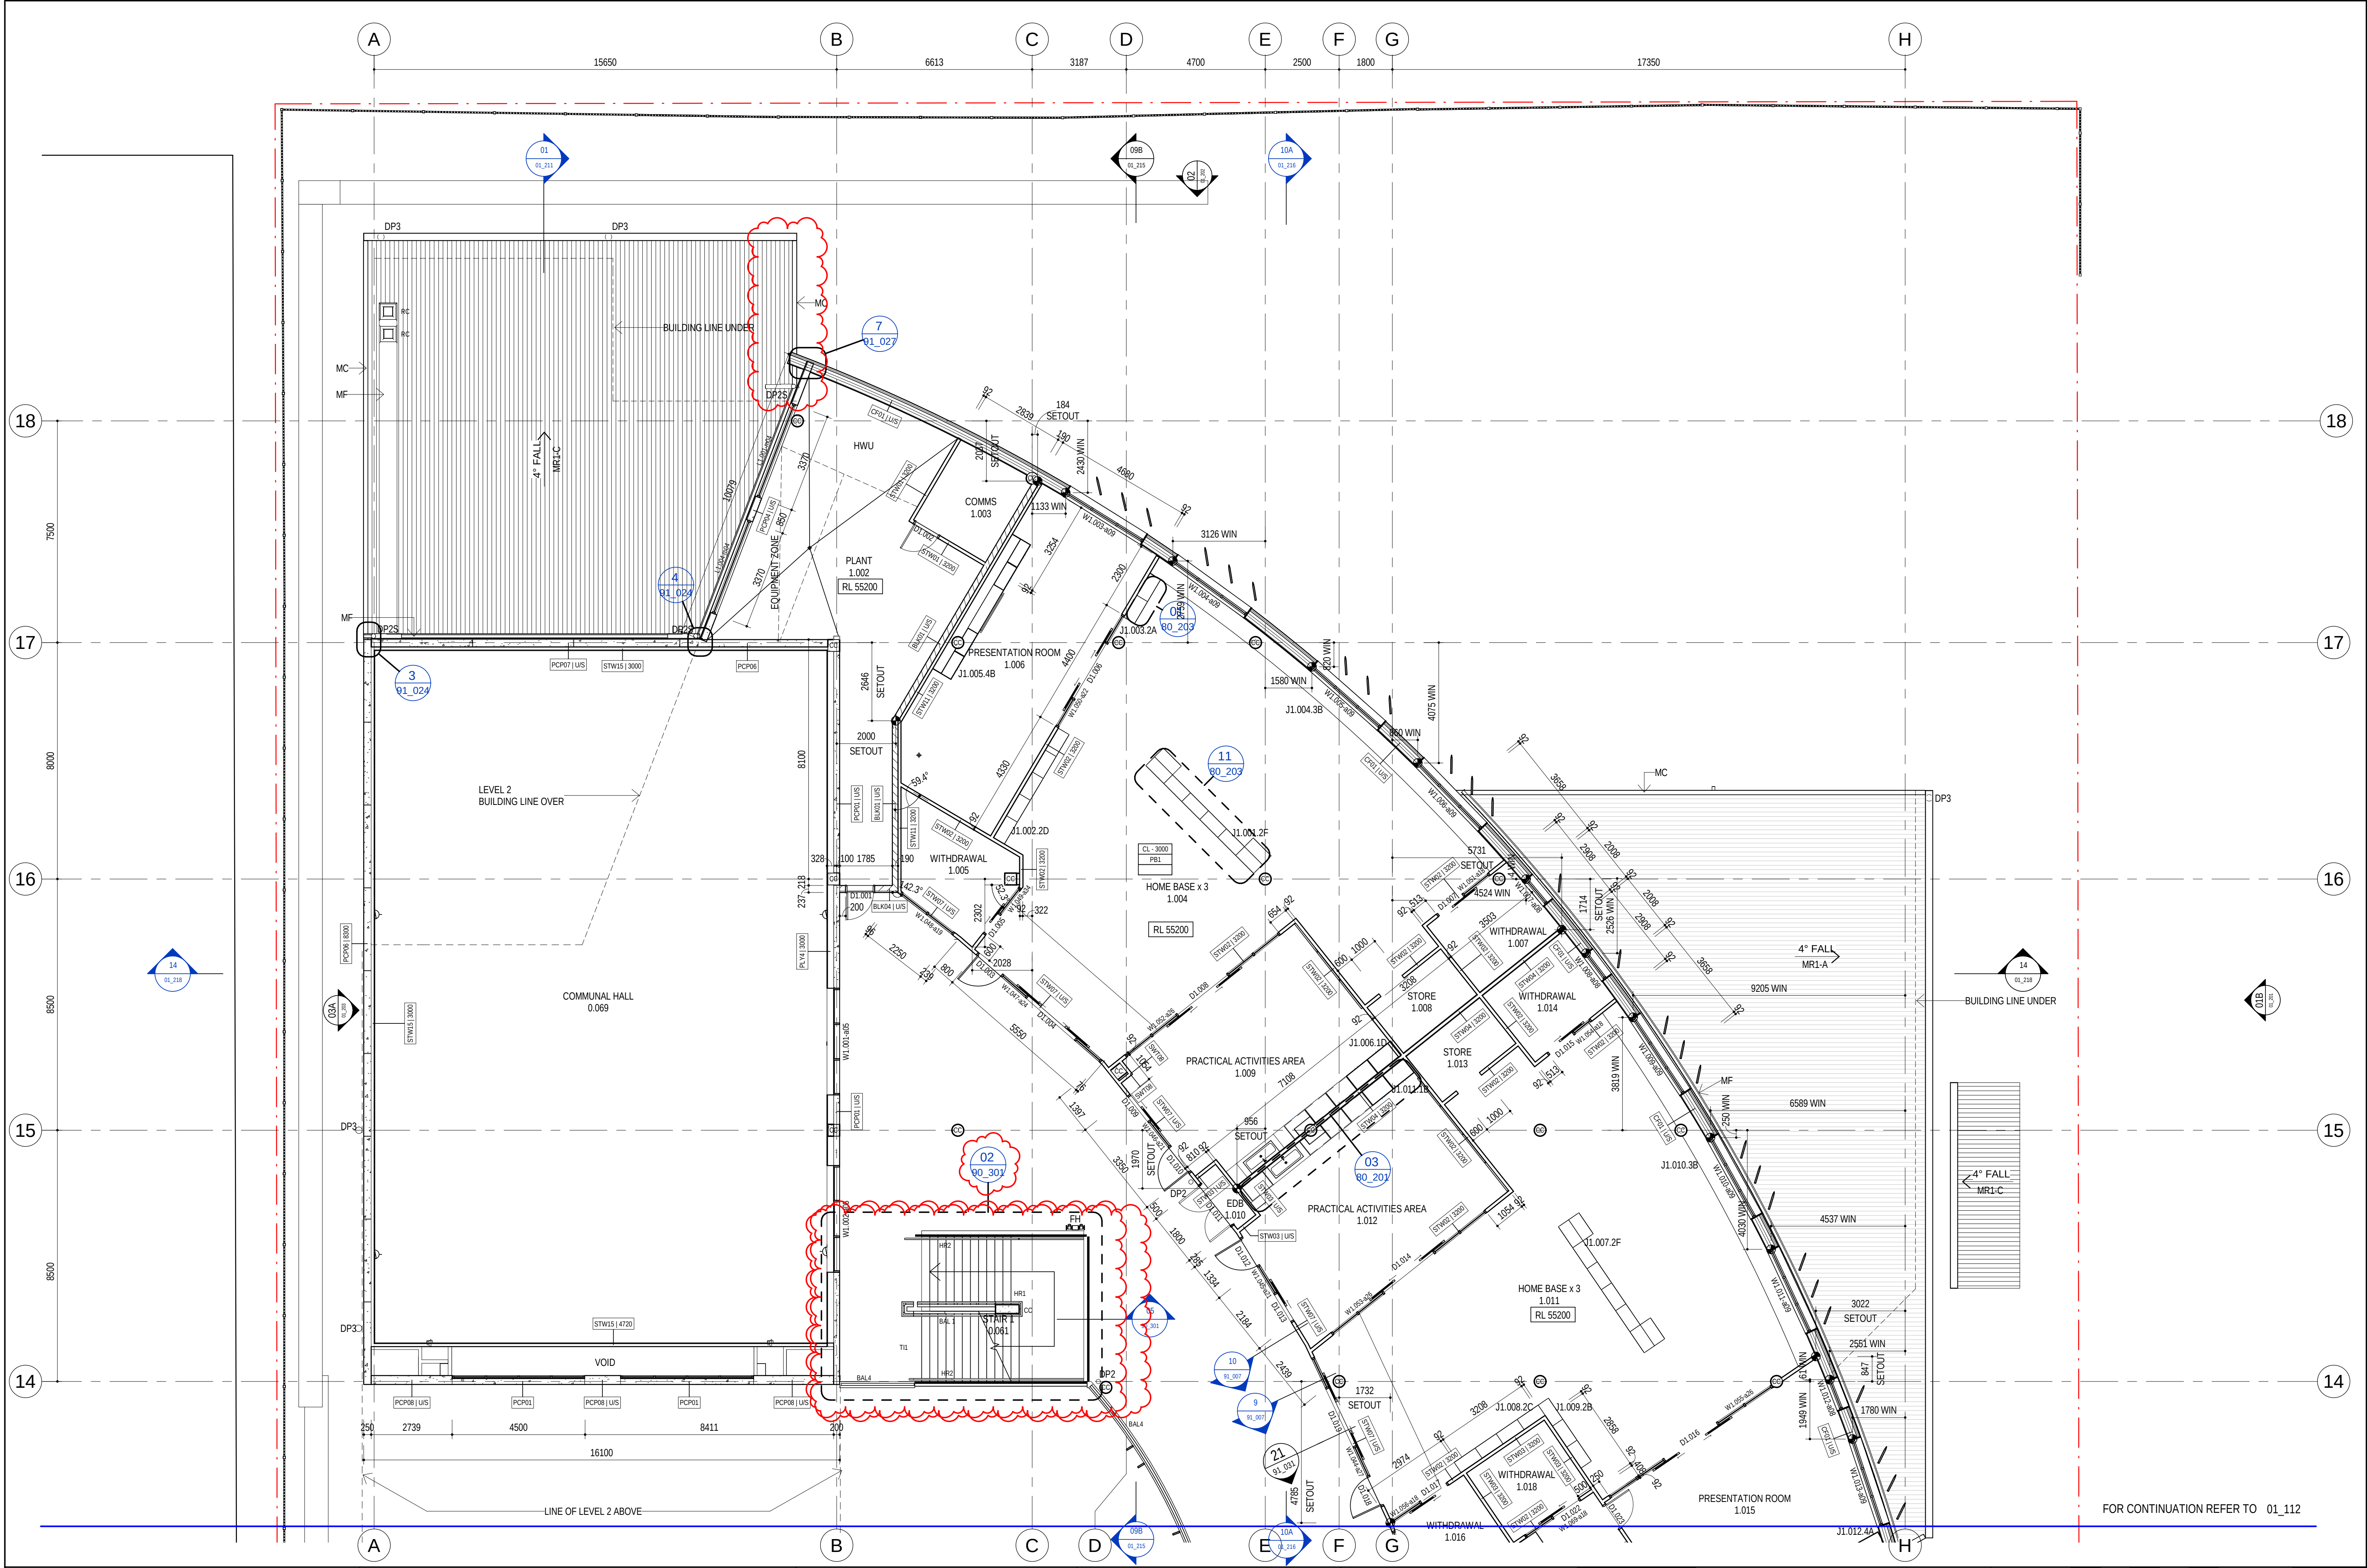

REV	BY	DATE	DESCRIPTION
02	MW/RO	05.06.19	SHOW BIKE ROOF & ADD WALL NIB SIZES
03	MW	01.07.19	ADJUST STAIR TREADS AND LANDINGS, MOVE CC
04	MW	02.08.19	AMEND ROOF CODES TO INCLUDE COLOUR
05	BS	09.08.19	DETAIL UPDATED
06	MW	30.08.19	AMEND WALL HEIGHT AND/OR TYPES, DELETE LOUVRE
07	MW	06.09.19	CHANGE WALL FROM STW01 TO STW03 (60/60/60)
08	MW	16.10.19	AMEND STAIR 01 & ROOF OVER WASTE, ISSUED FOR S4.55(A)
09	MW	28.10.19	FLIP STAIR 01 - AMEND TREADS, CC, SCREENS & ROOF FALL

REV	BY	DATE	DESCRIPTION
02	MW/RO	05.06.19	SHOW BIKE ROOF & ADD WALL NIB SIZES
03	MW	01.07.19	ADJUST STAIR TREADS AND LANDINGS, MOVE CC
04	MW	02.08.19	AMEND ROOF CODES TO INCLUDE COLOUR
05	BS	09.08.19	DETAIL UPDATED
06	MW	30.08.19	AMEND WALL HEIGHT AND/OR TYPES, DELETE LOUVRE
07	MW	06.09.19	CHANGE WALL FROM STW01 TO STW03 (60/60/60)
08	MW	16.10.19	AMEND STAIR 01 & ROOF OVER WASTE, ISSUED FOR S4.55(A)
09	MW	28.10.19	FLIP STAIR 01 - AMEND TREADS, CC, SCREENS & ROOF FALL

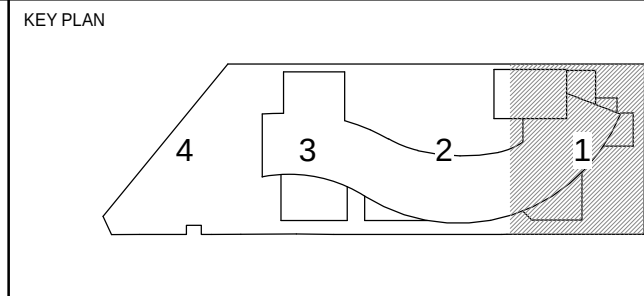

STRUCTURE, CIVIL & HYDRAULIC
WOOLACOTT'S ENGINEERS
T: 02 9291 0000
F: 02 9293 1500
WEB: www.pp-a.com.au
Nominated Architect
Vince Pedavoli NSW reg No 5045

MECH, ELECT, IT, COMMS & SEC.
JHA CONSULTING
T: 02 9437 1000

BCA
GROUP PL
T: 02 8355 3160

LANDSCAPE
LORNA HARRISON PL
T: 02 9555 1147

PERUMAL PEDAVOLI ARCHITECTS
T: 02 9291 0000
F: 02 9293 1500
WEB: www.pp-a.com.au
Nominated Architect
Vince Pedavoli NSW reg No 5045

STATUTORY PLANNER
DON FOX PLANNING PL
T: 02 9473 4014

PERUMAL
PEDAVOLI
ARCHITECTS


PENSHURST PUBLIC SCHOOL
18 Arcadia Street, Penshurst

DRAWING NAME
FLOOR PLAN - LEVEL 1 - PART 1

CONTRACT NUMBER		0 1000 2000 3000 4000 5000 10000				
SINSW-18-1257		SCALE 1:100 @ A1				
PROJECT NORTH	DRAWN	CHECKED	VERIFIED	DATE		
	Author	Checker	Approver	12 NOVEMBER 2019		
	DRAWING NUMBER			REVISION		
	PROJECT CODE	DISCIPLINE	PHASE	SERIES NUMBER		
	3199-ARC-CD-01_111				09	

ISSUED FOR S4.55(A)

13/11/2019 10:02:16 AM

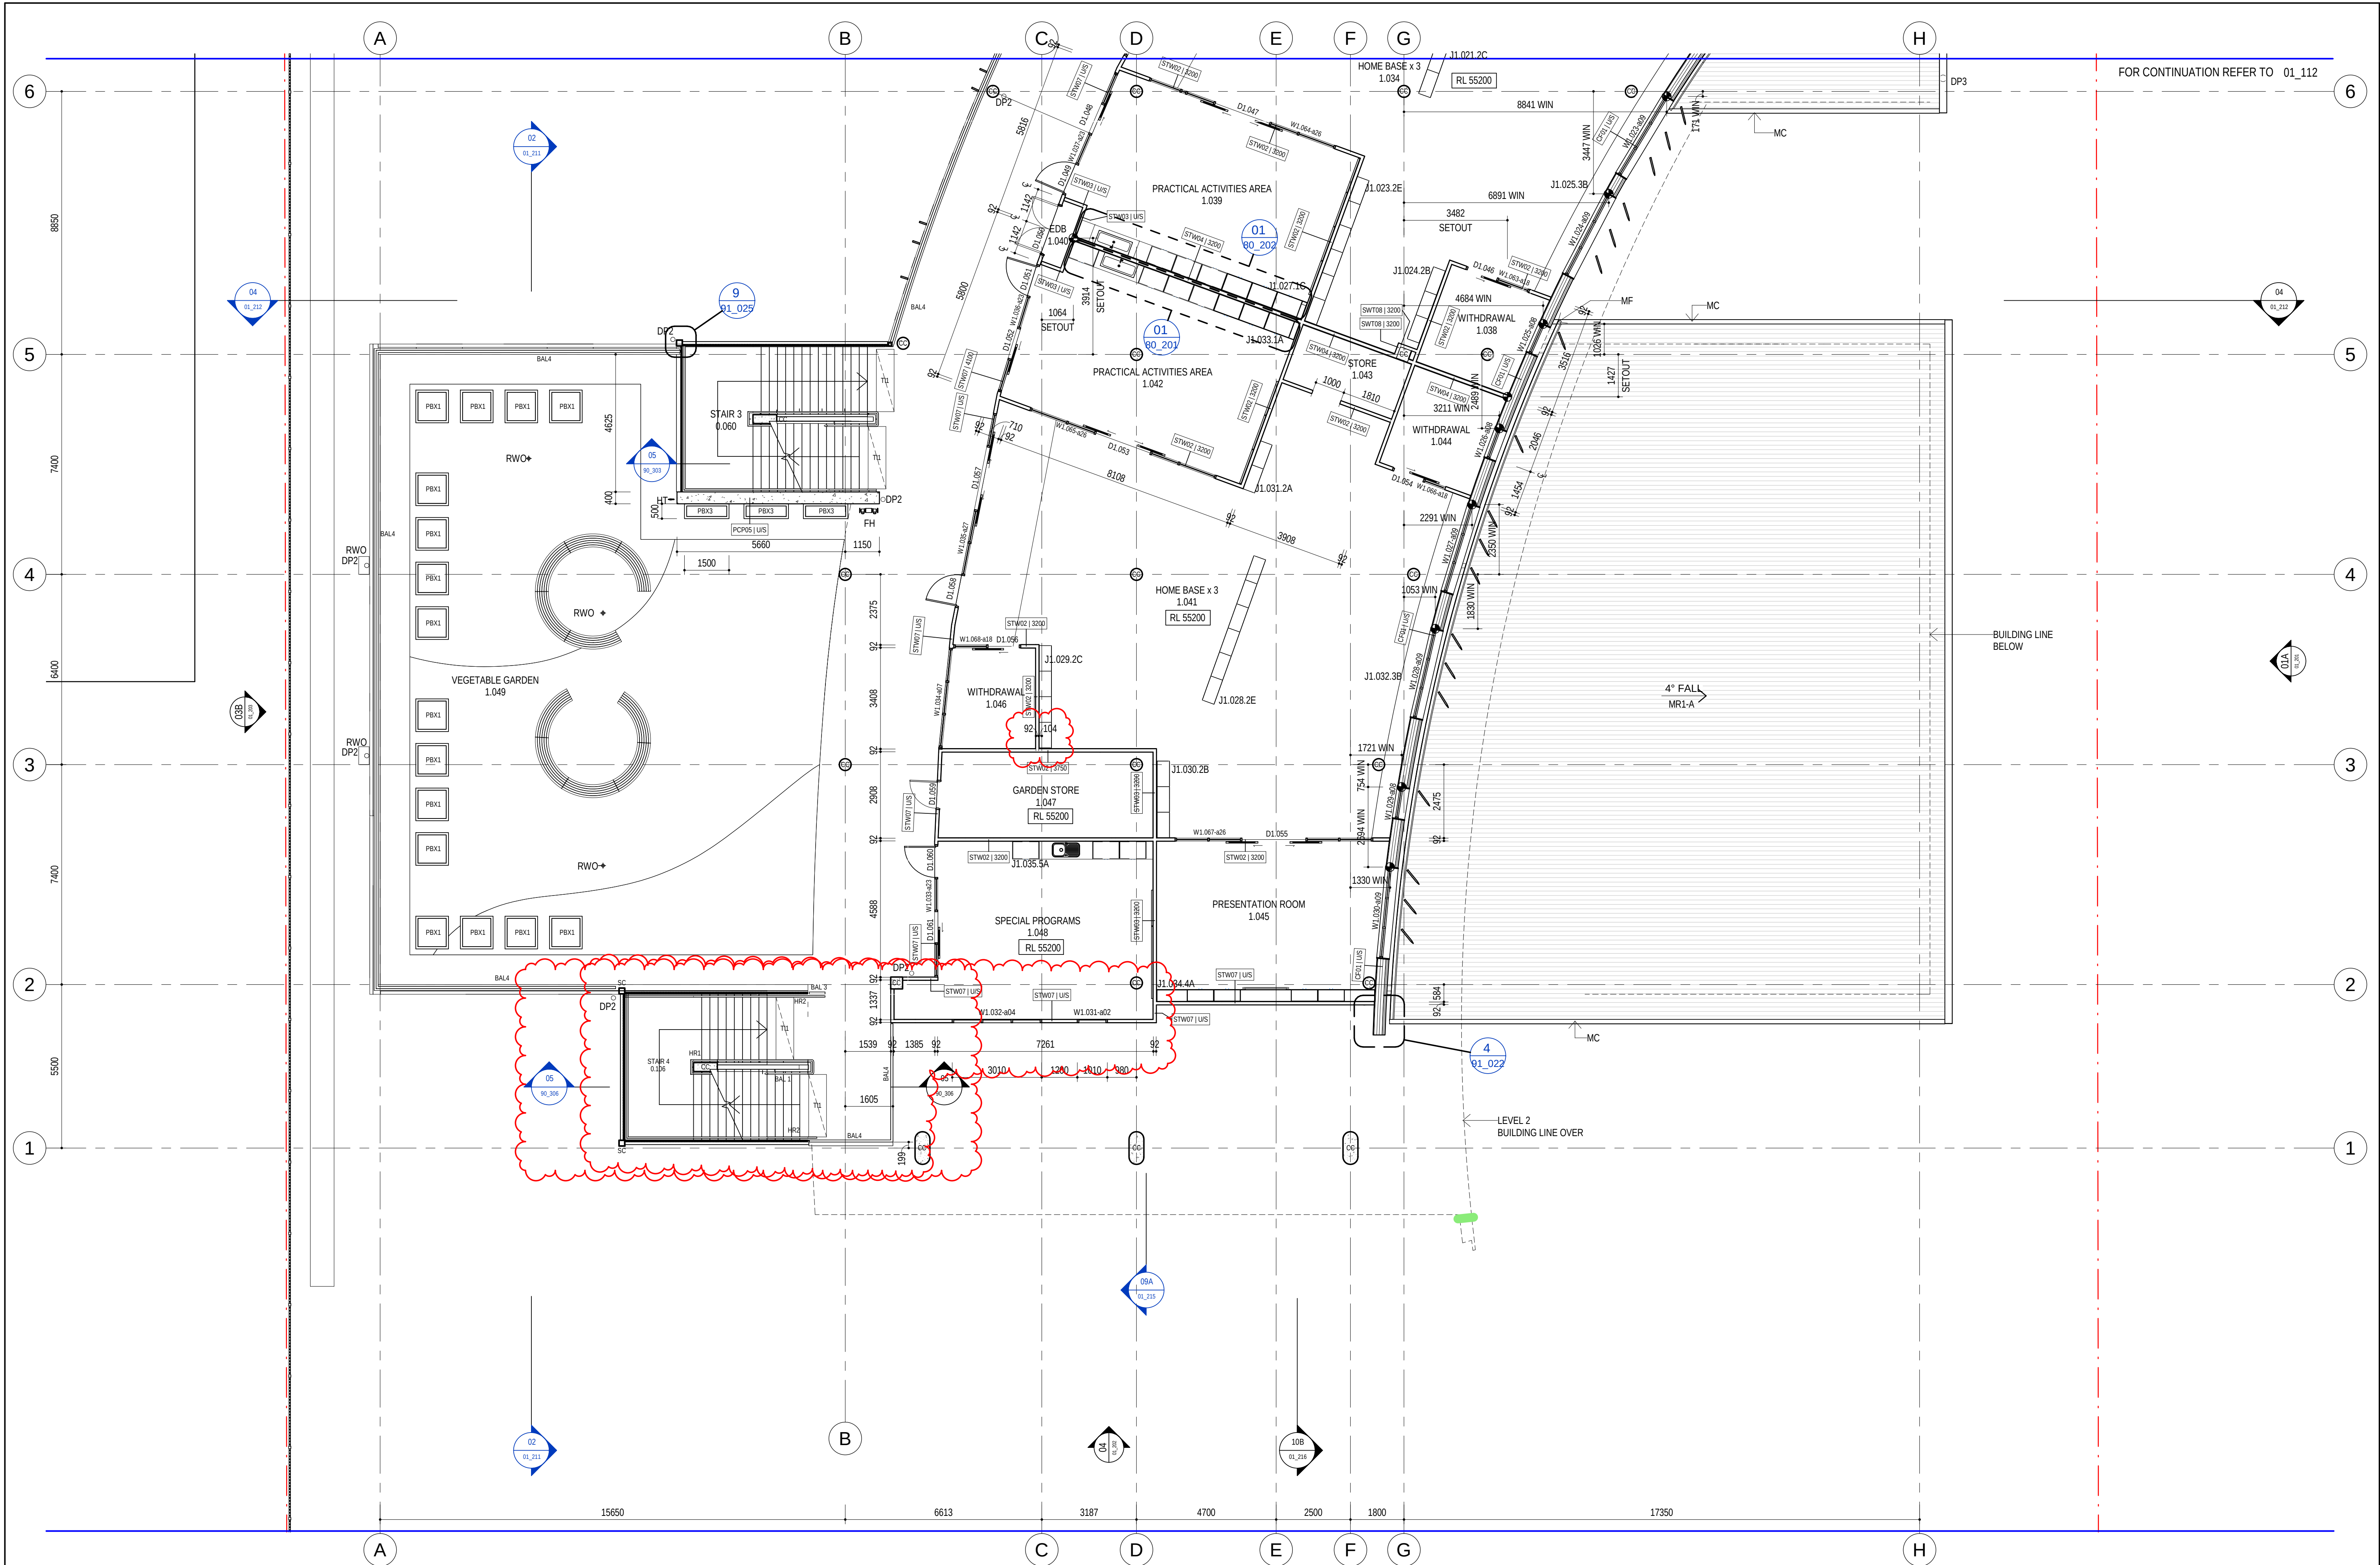

REV	BY	DATE	DESCRIPTION
01	MW	18.04.19	GATEWAY 4 REVIEW
02	RO	17.05.19	ISSUE FOR CONSTRUCTION
03	MW	01.07.19	MOVE CC
04	MW	02.08.19	AMEND ROOF CODES TO INCLUDE COLOUR
05	MW	30.08.19	AMEND WALL HEIGHT AND/OR TYPES
06	MW	06.09.19	CHANGE WALL FROM STW01 TO STW03 (60/60/60)
07	MW	16.10.19	ADD STAIR 04 & AMEND HOMEBASE. ISSUED FOR S4.55(1A)
08	MW	29.10.19	ADD STAIR 04 & AMEND ADJOINING BUILDING

LEGEND
4
3
2
1

KEY PLAN
4
3
2
1



STRUCTURE, CIVIL & HYDRAULIC WOOLACOTT'S ENGINEERS T: 02 9291 0000 WEB: www.pp-a.com.au Nominated Architect Vince Pedavoli NSW reg No.5045	PERUMAL PEDAVOLI ARCHITECTS T: 02 9291 0000 WEB: www.pp-a.com.au Nominated Architect Vince Pedavoli NSW reg No.5045
BCA GROUP PL1A T: 02 8355 3160	STATUTORY PLANNER DON FOX PLANNING P/L T: 02 9473 4014
LANDSCAPE LORNA HARRISON P/L T: 02 9555 1147	


PERUMAL PEDAVOLI ARCHITECTS

PENSHURST PUBLIC SCHOOL 18 Arcadia Street, Penhurst
DRAWING NAME FLOOR PLAN - LEVEL 1 - PART 3

CONTRACT NUMBER SINSW-18-1257	0 1000 2000 3000 4000 5000 10000 SCALE 1:100 @ A1
PROJECT NORTH	DRAWN CHECKED VERIFIED DATE 12 NOVEMBER 2019
DRAWING NUMBER 3199-ARC-CD-01_113	Author Checker Approver
PROJECT CODE DISCIPLINE PHASE SERIES NUMBER	REVISION 07

ISSUED FOR S4.55(1A)


13/11/2019 10:02:45 AM

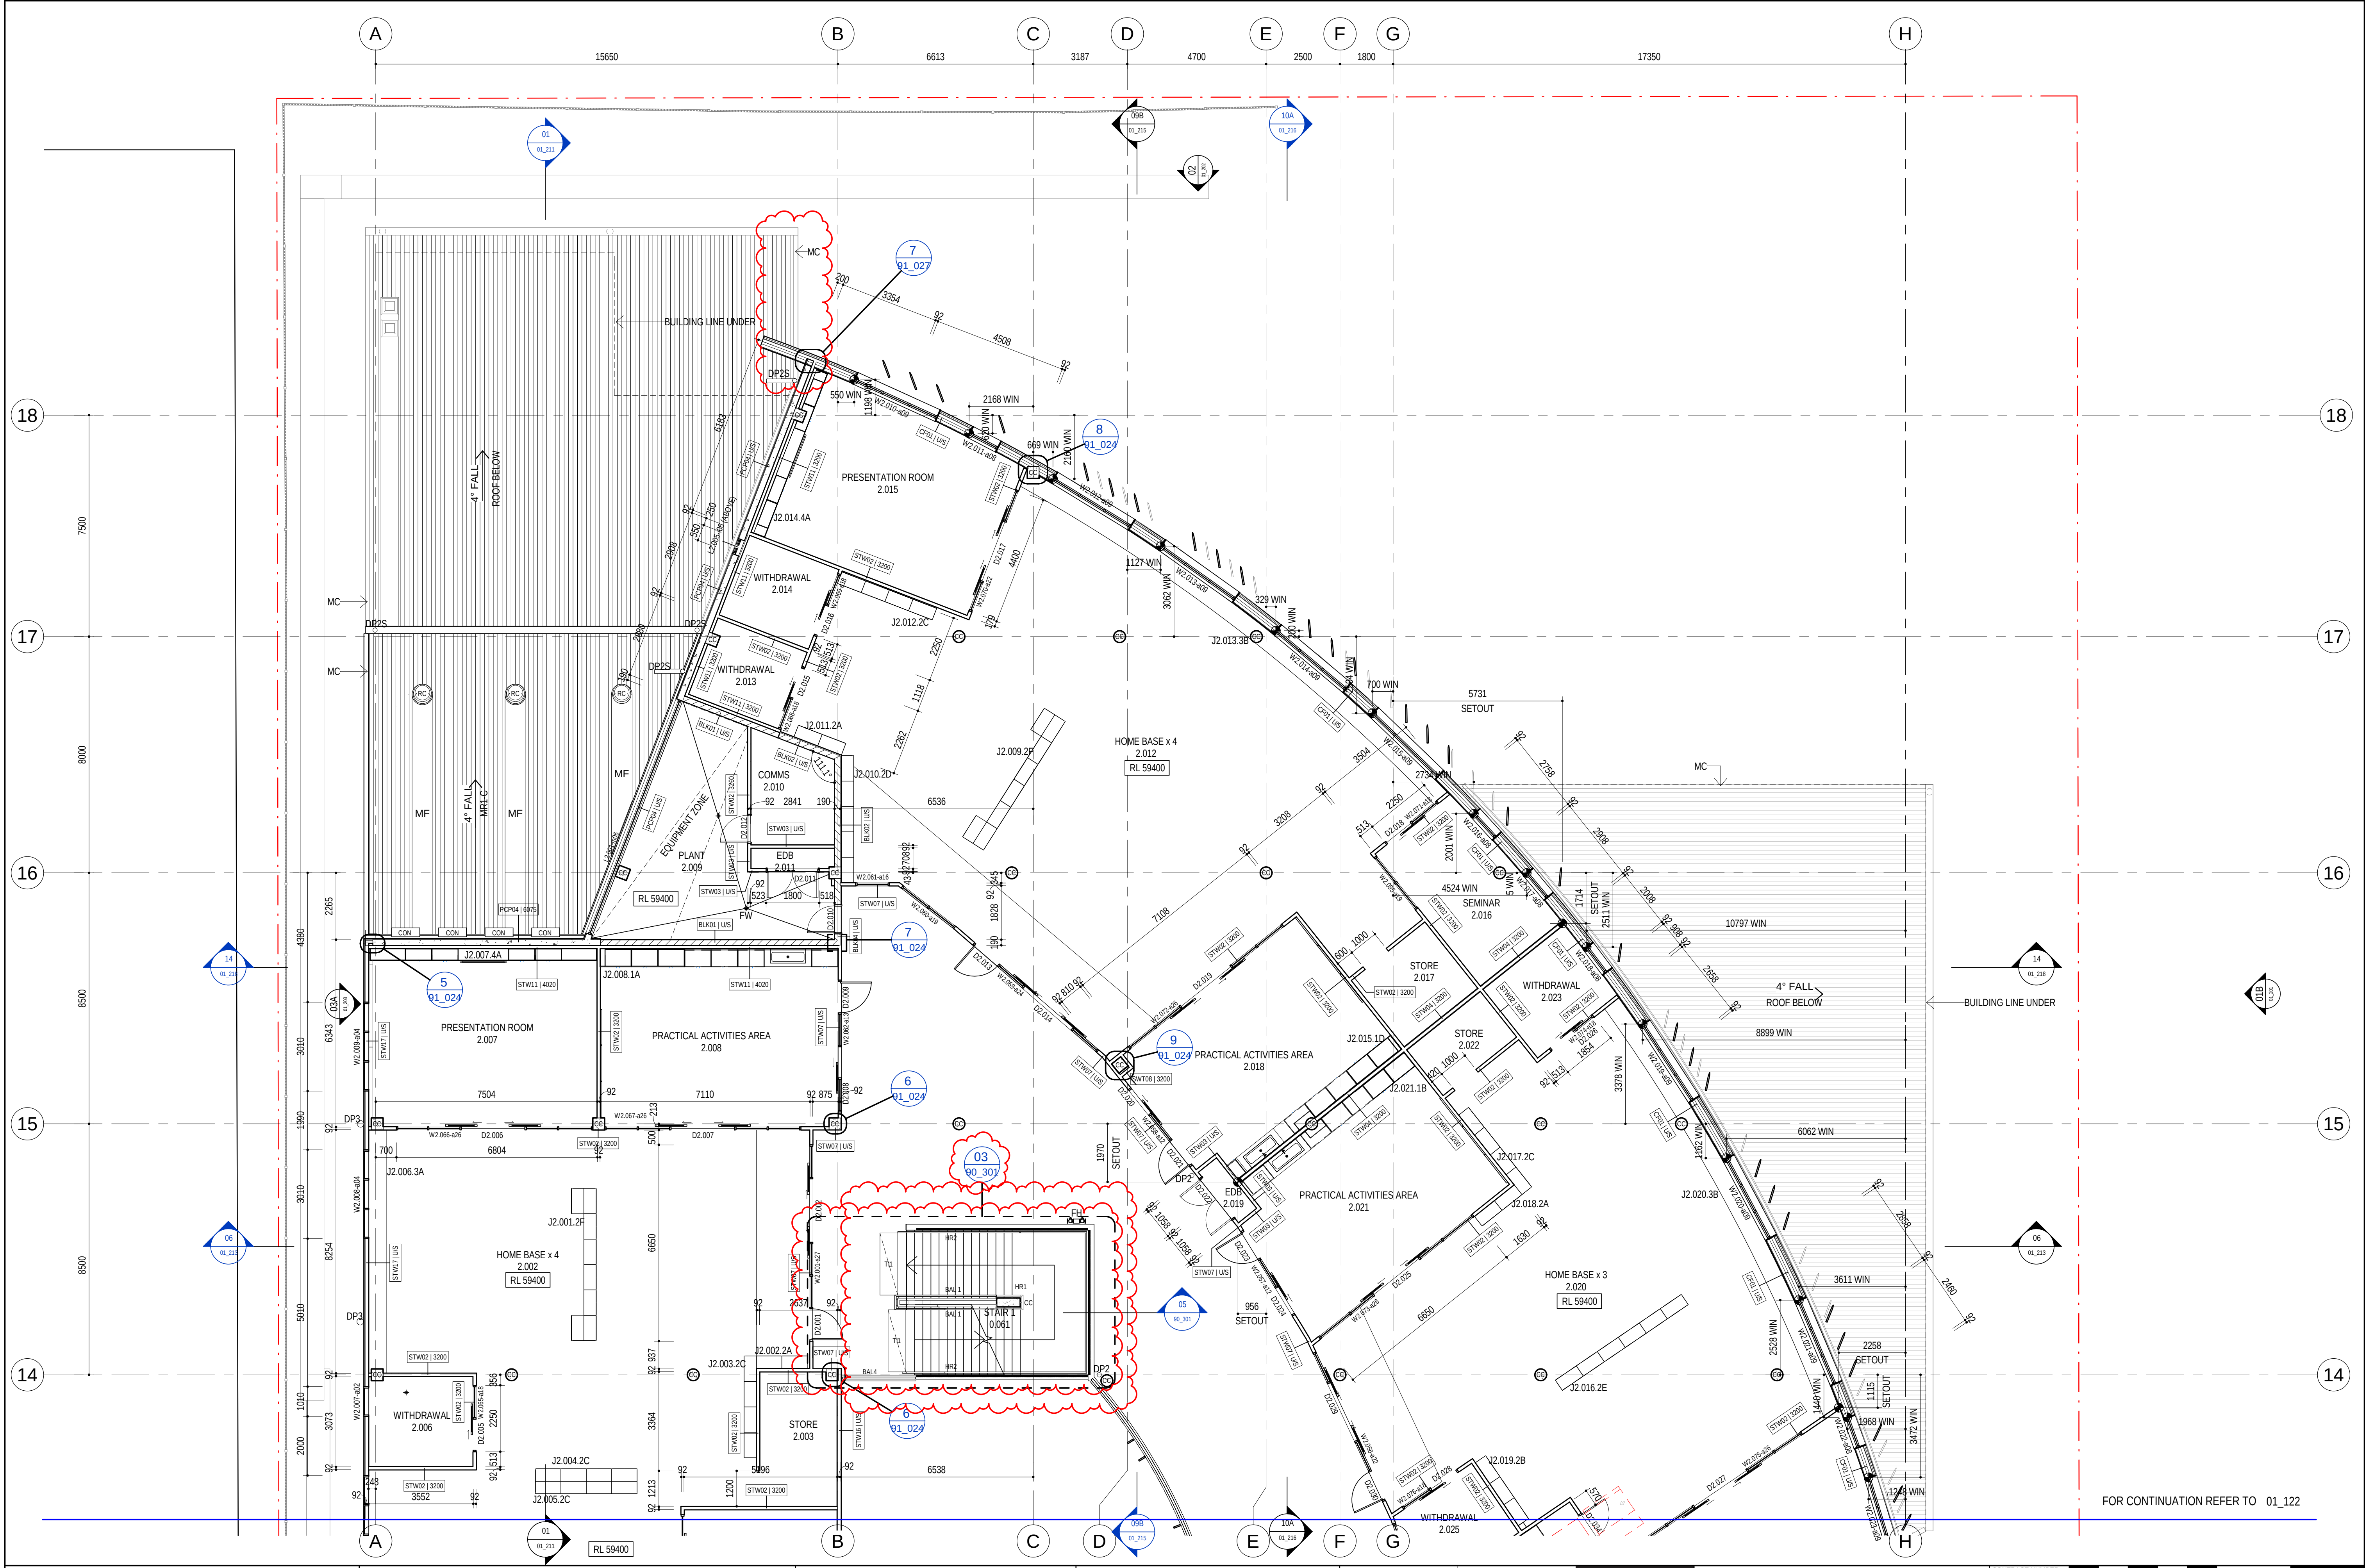

FOR CONTINUATION REFER TO 01_122

REV	BY	DATE	DESCRIPTION
03	MW	01.07.19	ADJUST STAIR TREADS AND LANDINGS, MOVE CC
04	MWBS	02.08.19	AMEND ROOF CODES TO INCLUDE COLOUR, LOUVER LOCATION AMENDED
05	BS	09.08.19	DETAIL UPDATED
06	MW	30.08.19	AMEND WALL HEIGHT AND/OR TYPES
07	MW	06.09.19	CHANGE WALL FROM STW01 TO STW03 (60/60/60)
08	MW	16.10.19	AMEND STAIR 01 & ROOF OVER WASTE (ISSUED FOR S4.55(1A))
09	MW	28.10.19	FLIP STAIR 01 - AMEND TREADS, CC, SCREENS & ROOF FALL

LEGEND
4
3
2
1

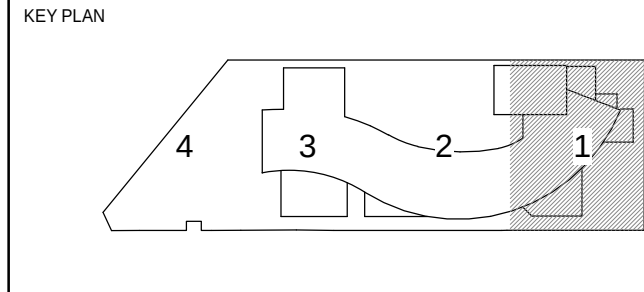

STRUCTURE, CIVIL & HYDRAULIC
WOOLACOTT'S ENGINEERS
T: 02 9291 0000
F: 02 9291 1500
MECH, ELECT, IT, COMMS & SEC.
JHA CONSULTING
T: 02 9437 1000

PERUMAL PEDAVOLI ARCHITECTS
T: 02 9291 0000
F: 02 9291 1500
WEB: www.pp-a.com.au
Nominated Architect
Vince Pedavoli NSW Reg No 5045

BCA GROUP P/LA
T: 02 8355 3160

LANDSCAPE
LORNA HARRISON P/L
T: 02 9555 1147

STATUTORY PLANNER
DON FOX PLANNING P/L
T: 02 9473 4014

PERUMAL
PEDAVOLI
ARCHITECTS


PENSHURST PUBLIC SCHOOL
18 Arcadia Street, Penshurst

DRAWING NAME
FLOOR PLAN - LEVEL 2 - PART 1

CONTRACT NUMBER		0 1000 2000 3000 4000 5000 10000				
SINSW-18-1257		SCALE 1:100 @ A1				
PROJECT NORTH		DRAWN	CHECKED	VERIFIED	DATE	
		Author	Checker	Approver	12 NOVEMBER 2019	
		DRAWING NUMBER			REVISION	
		PROJECT CODE	DISCIPLINE	PHASE	SERIES NUMBER	
		3199-ARC-CD-01_121				09

ISSUED FOR S4.55(1A)

13/11/2019 10:03:10 AM

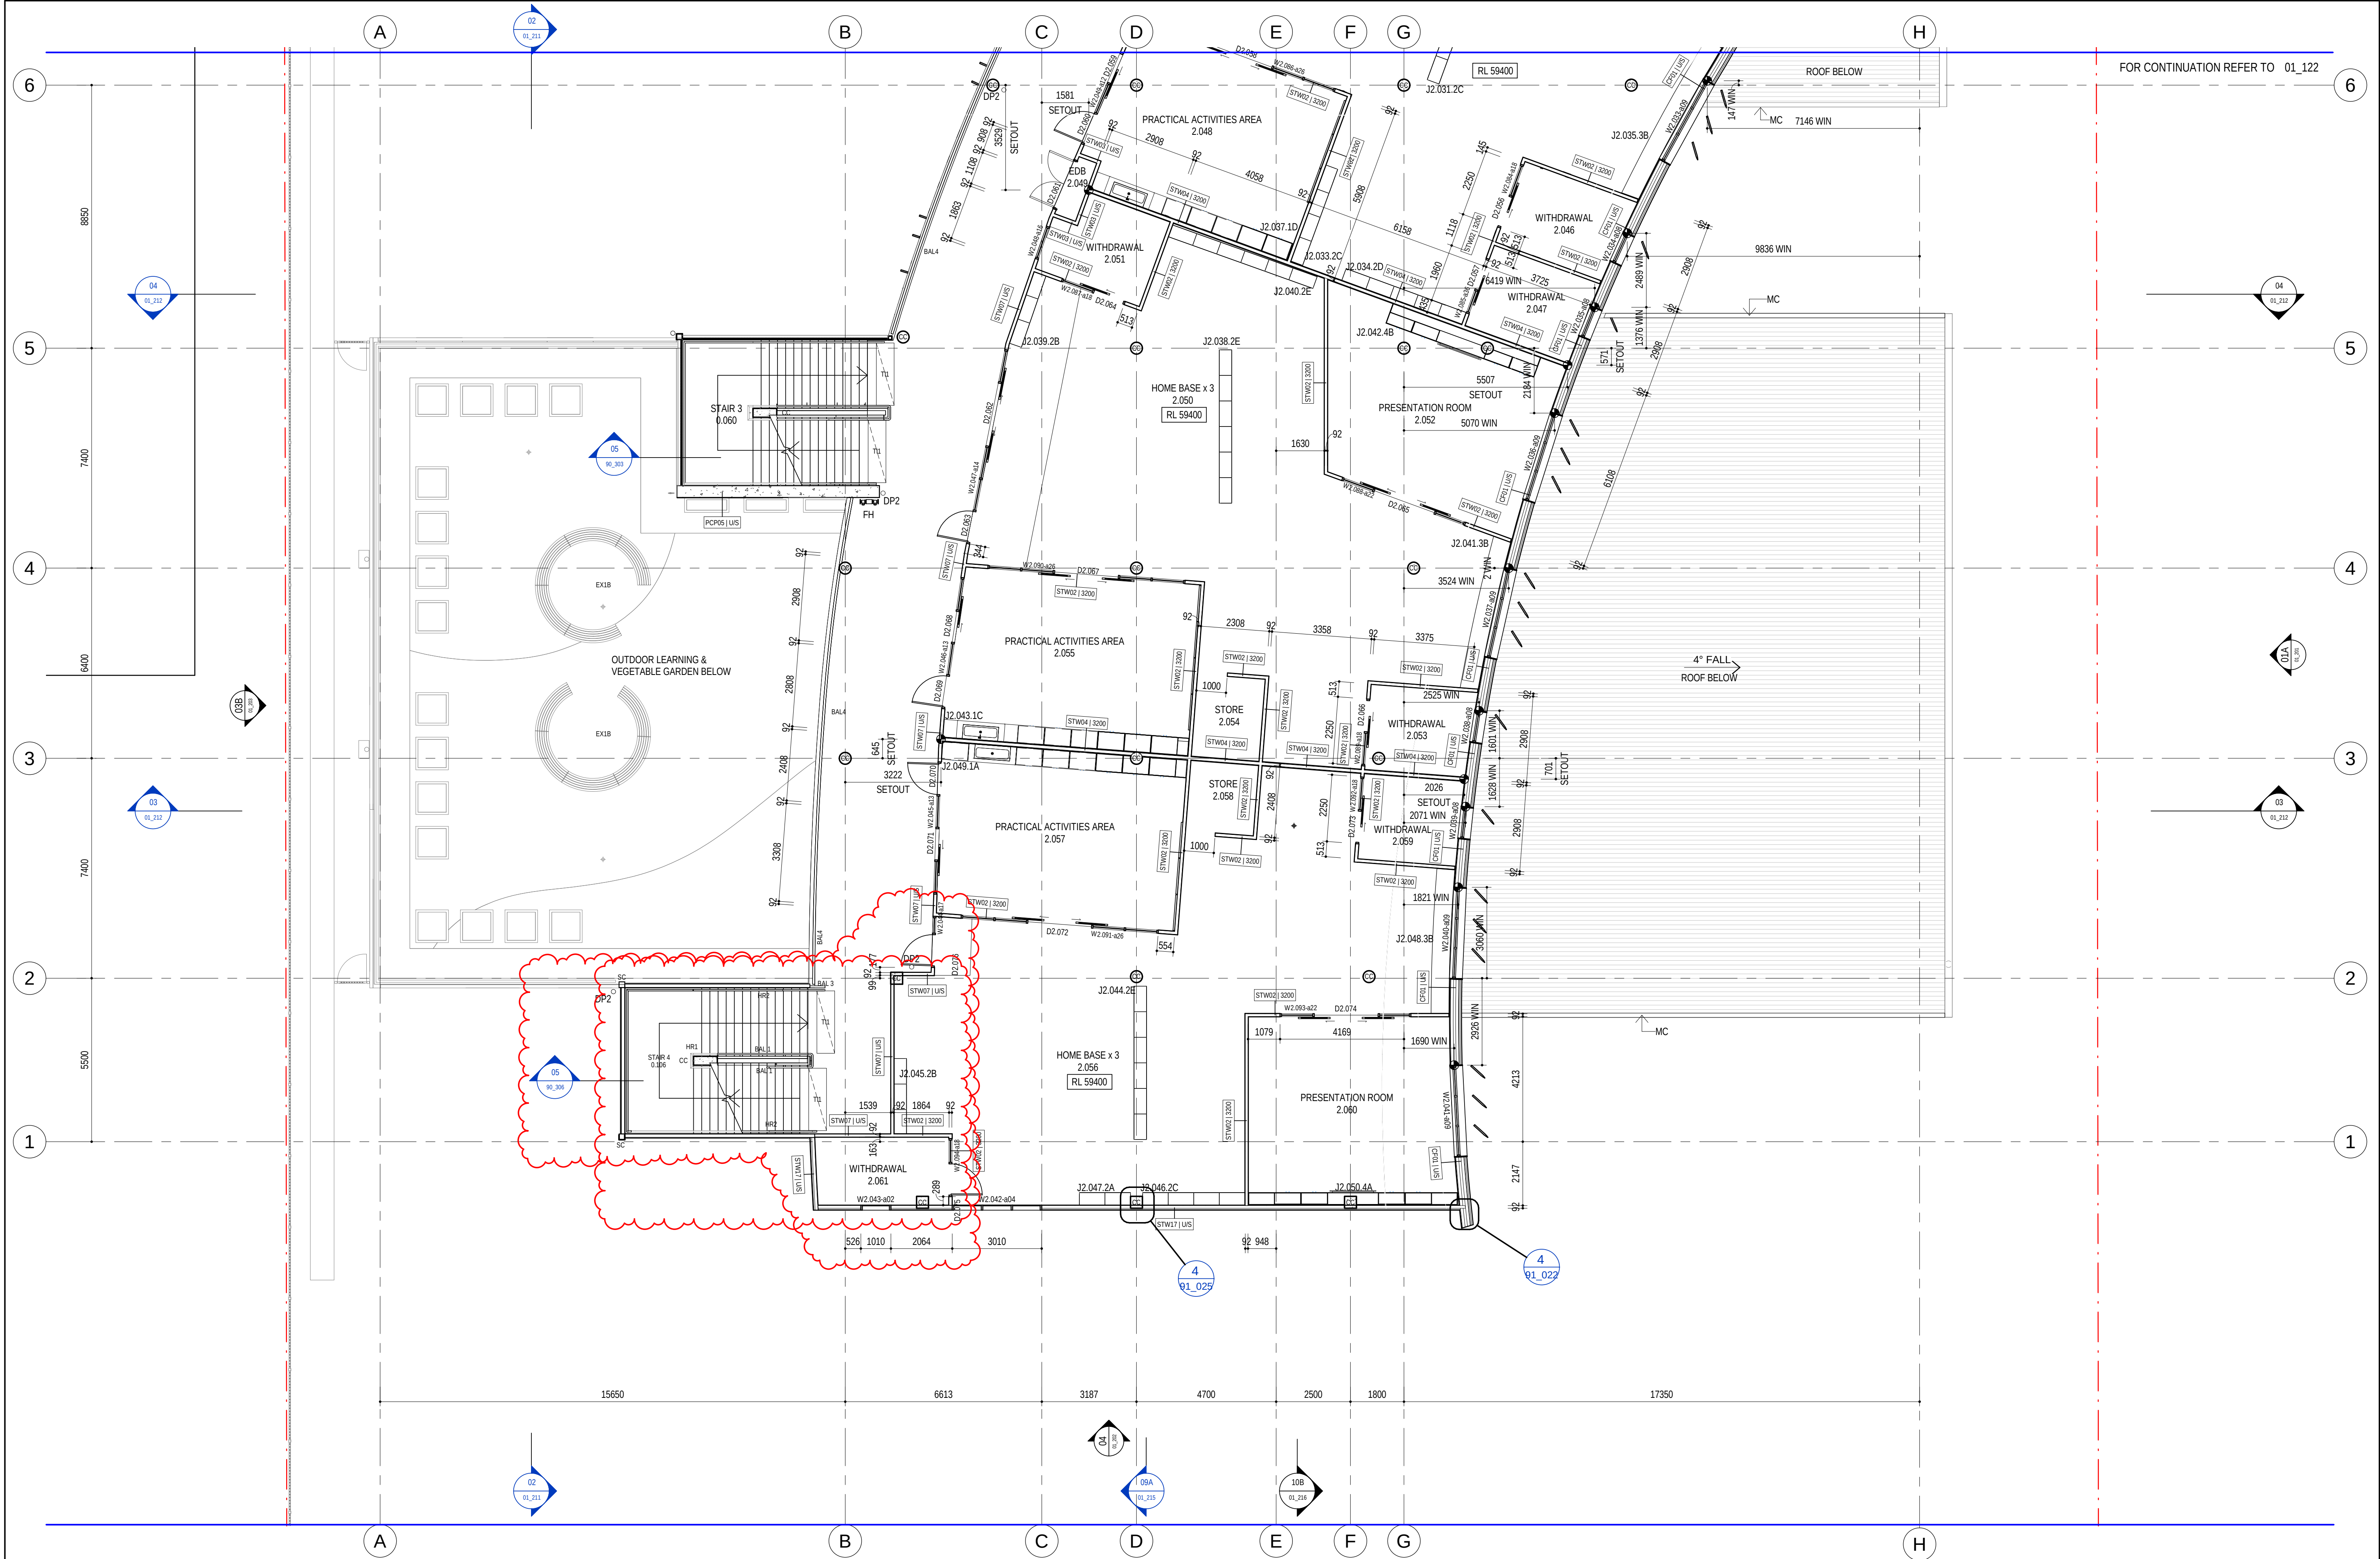

AMENDMENTS			
REV	BY	DATE	DESCRIPTION
01	MW	18.04.19	GATEWAY 4 REVIEW
02	RO	17.05.19	ISSUE FOR CONSTRUCTION
03	RO	05.06.19	WINDOW WIDTH REDUCED
04	MW	01.07.19	MOVE CC, AMEND WINDOW TYPE
05	MW	30.08.19	AMEND WALL HEIGHT AND/OR TYPES
06	MW	06.09.19	CHANGE WALL FROM STW01 TO STW03 (60/60/60)
07	MW	16.10.19	ADD STAIR 04 & AMEND HOMEBASE, ISSUED FOR S4.55(1A)
08	MW	29.10.19	ADD STAIR 04 & AMEND ADJOINING BUILDING

LEGEND	
4	STAIR 4
3	STAIR 3
2	STAIR 2
1	STAIR 1

KEY PLAN	
4	STAIR 4
3	STAIR 3
2	STAIR 2
1	STAIR 1



STRUCTURE, CIVIL & HYDRAULIC WOOLACOTT'S ENGINEERS T: 02 9291 0000 WEB: www.pp-a.com.au Nominated Architect Vince Pedavoli NSW reg No 5045	PERUMAL PEDAVOLI ARCHITECTS T: 02 9291 0000 WEB: www.pp-a.com.au Nominated Architect Vince Pedavoli NSW reg No 5045
MECH, ELECT, IT, COMM & SEC. JHA CONSULTING T: 02 9437 1000	STATUTORY PLANNER DON FOX PLANNING P/L T: 02 9655 1147

PERUMAL PEDAVOLI ARCHITECTS

PENSHURST PUBLIC SCHOOL 18 Arcadia Street, Penshurst
DRAWING NAME FLOOR PLAN - LEVEL 2 - PART 3

CONTRACT NUMBER SINSW-18-1257		0 1000 2000 3000 4000 5000 10000 SCALE 1 : 100 @ A1			
PROJECT NORTH 	DRAWN	CHECKED	VERIFIED	DATE	
	Author	Checker	Approver	12 NOVEMBER 2019	
	DRAWING NUMBER				REVISION
	PROJECT CODE	DISCIPLINE	PHASE	SERIES NUMBER	
	3199-ARC-CD-01_123				07

ISSUED FOR S4.55(1A)

LEGEND



PERUMAL PEDAVOLI ARCHITECTS T: 02 9291 0000 WEB: www.pp-a.com.au Nominated Architect: Vince Pedavoli NSW reg No.5045	
STATUTORY PLANNER DON FOX PLANNING P/L T: 02 9473 4914	

PERUMAL
PEDAVOLI


ARCHITECTS

PENSHURST PUBLIC SCHOOL
18 Arcadia Street, Penshurst

DRAWING NAME
FLOOR PLAN - LEVEL 3 - PART 1

CONTRACT NUMBER		0 1000 2000 3000 4000 5000 6000 7000 8000 9000 10000 SCALE 1 : 100 @ A1			
SINSW-18-1257					
	PROJECT NORTH				
	DRAWN	CHECKED	VERIFIED	DATE	
	Author	Checker	Approver	12 November 2019	
	DRAWING NUMBER			REVISION	
		PROJECT CODE	DISCIPLINE	PHASE	SERIES NUMBER
		3199-ARC-CD-01_131			05

13/11/2019 10:04:57 AM

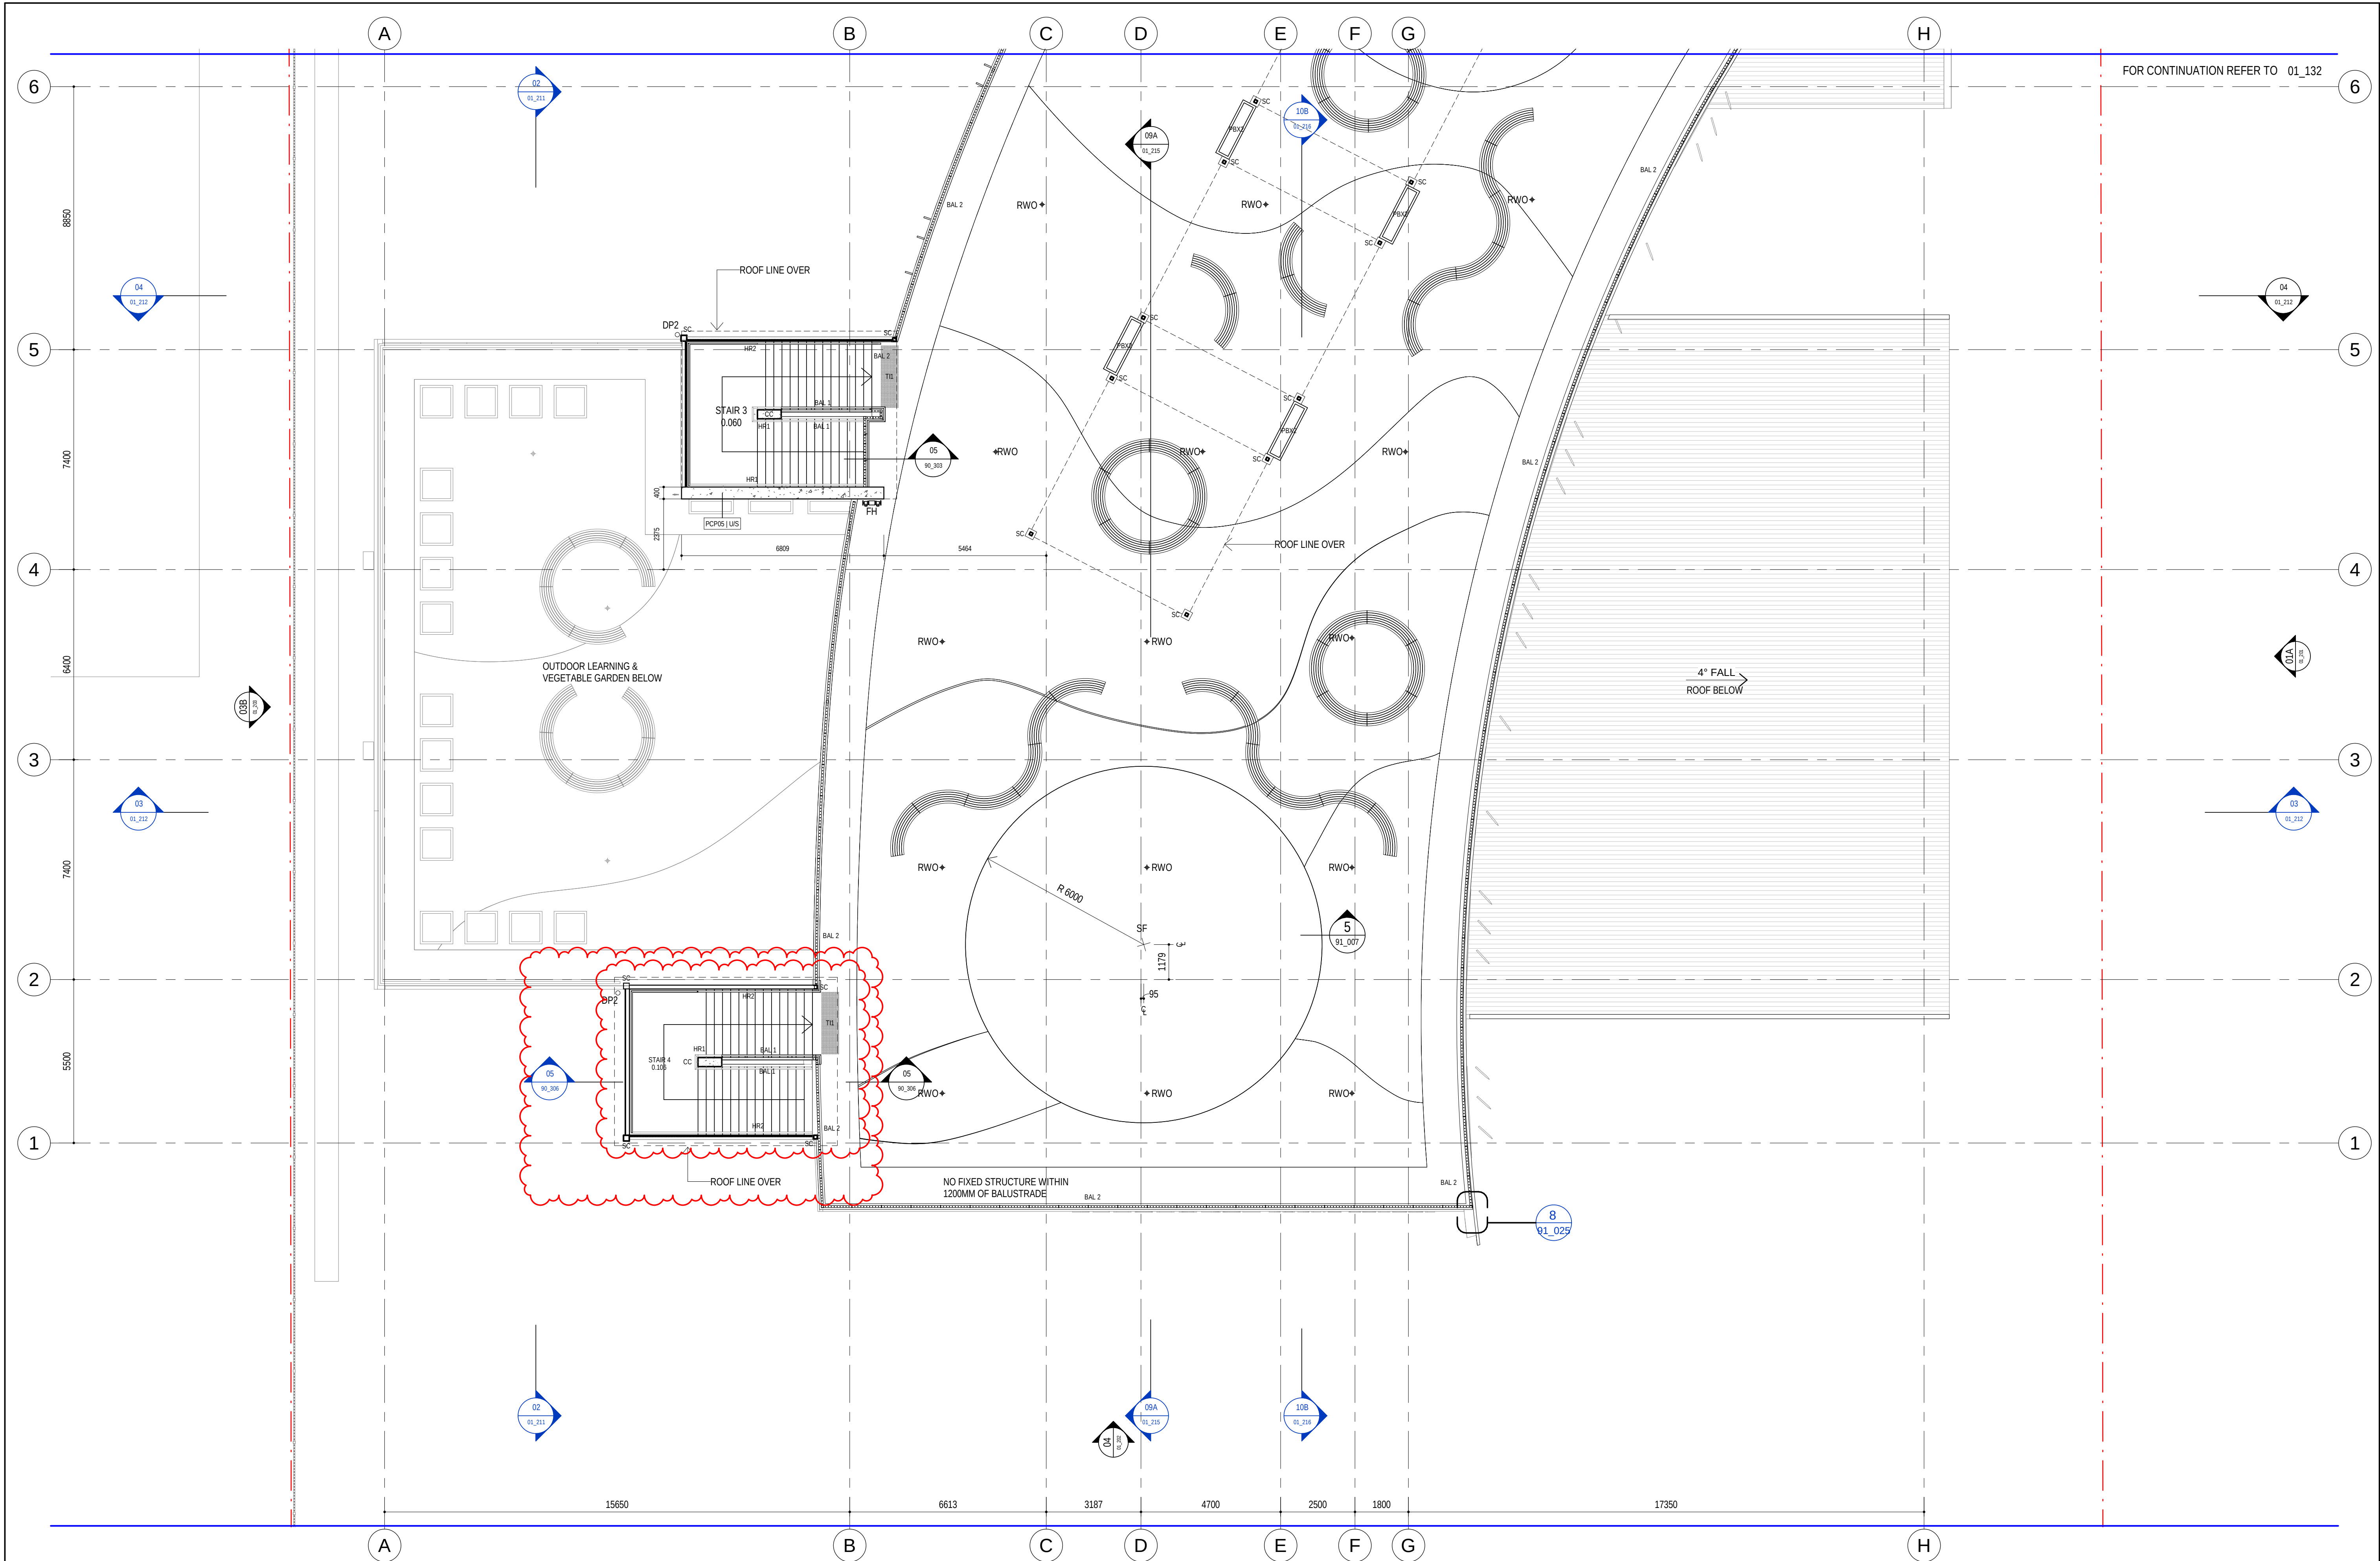


FOR CONTINUATION REFER TO 01_132

AMENDMENTS			
REV	BY	DATE	DESCRIPTION
B	AC	08.03.19	ADDED TACTILE TILES
C	MW	08.04.19	GENERAL UPDATE, ISSUED FOR REVIEW
D	CW/AC	18.04.19	STEEL FRAMES AMENDED, WALL MOUNTED LIGHTS ADDED, CROSS REF ADDED, GATEWAY 4 REVIEW
01	RO	17.05.19	ISSUE FOR CONSTRUCTION
02	MW	01.07.19	ADD / AMEND NOTES & DIMENSIONS
03	MW	16.10.19	ADD STAIR 04 & AMEND OUTDOOR AREAS, ISSUED FOR S4.55(LA)
04	MW	29.10.19	ADD STAIR 04 & AMEND ADJOINING BUILDING

LEGEND	

KEY PLAN	

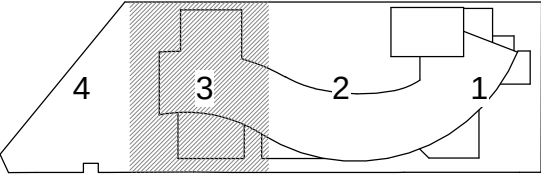


STRUCTURE, CIVIL & HYDRAULIC WOOLACOTT'S ENGINEERS T: 02 9291 0000 WEB: www.pp-a.com.au MECH, ELECT, IT, COMM & SEC. JHA CONSULTING T: 02 9437 1000	PERUMAL PEDAVOLI ARCHITECTS T: 02 9291 0000 WEB: www.pp-a.com.au Nominated Architect Vince Pedavoli NSW reg No.5545
BCA GROUP DLA T: 02 8355 3160	STATUTORY PLANNER DON FOX PLANNING P/L T: 02 9655 1147
LANDSCAPE LORNA HARRISON P/L T: 02 9555 1147	

PERUMAL PEDAVOLI ARCHITECTS

PENSHURST PUBLIC SCHOOL 18 Arcadia Street, Penshurst
DRAWING NAME FLOOR PLAN - LEVEL 3 - PART 3

CONTRACT NUMBER SINSW-18-1257	0 1000 2000 3000 4000 5000 10000 SCALE 1:100 @ A1
PROJECT NORTH	DRAWN CHECKED VERIFIED DATE 12 NOVEMBER 2019
DRAWING NUMBER 3199-ARC-CD-01_133	04

ISSUED FOR S4.55(LA)

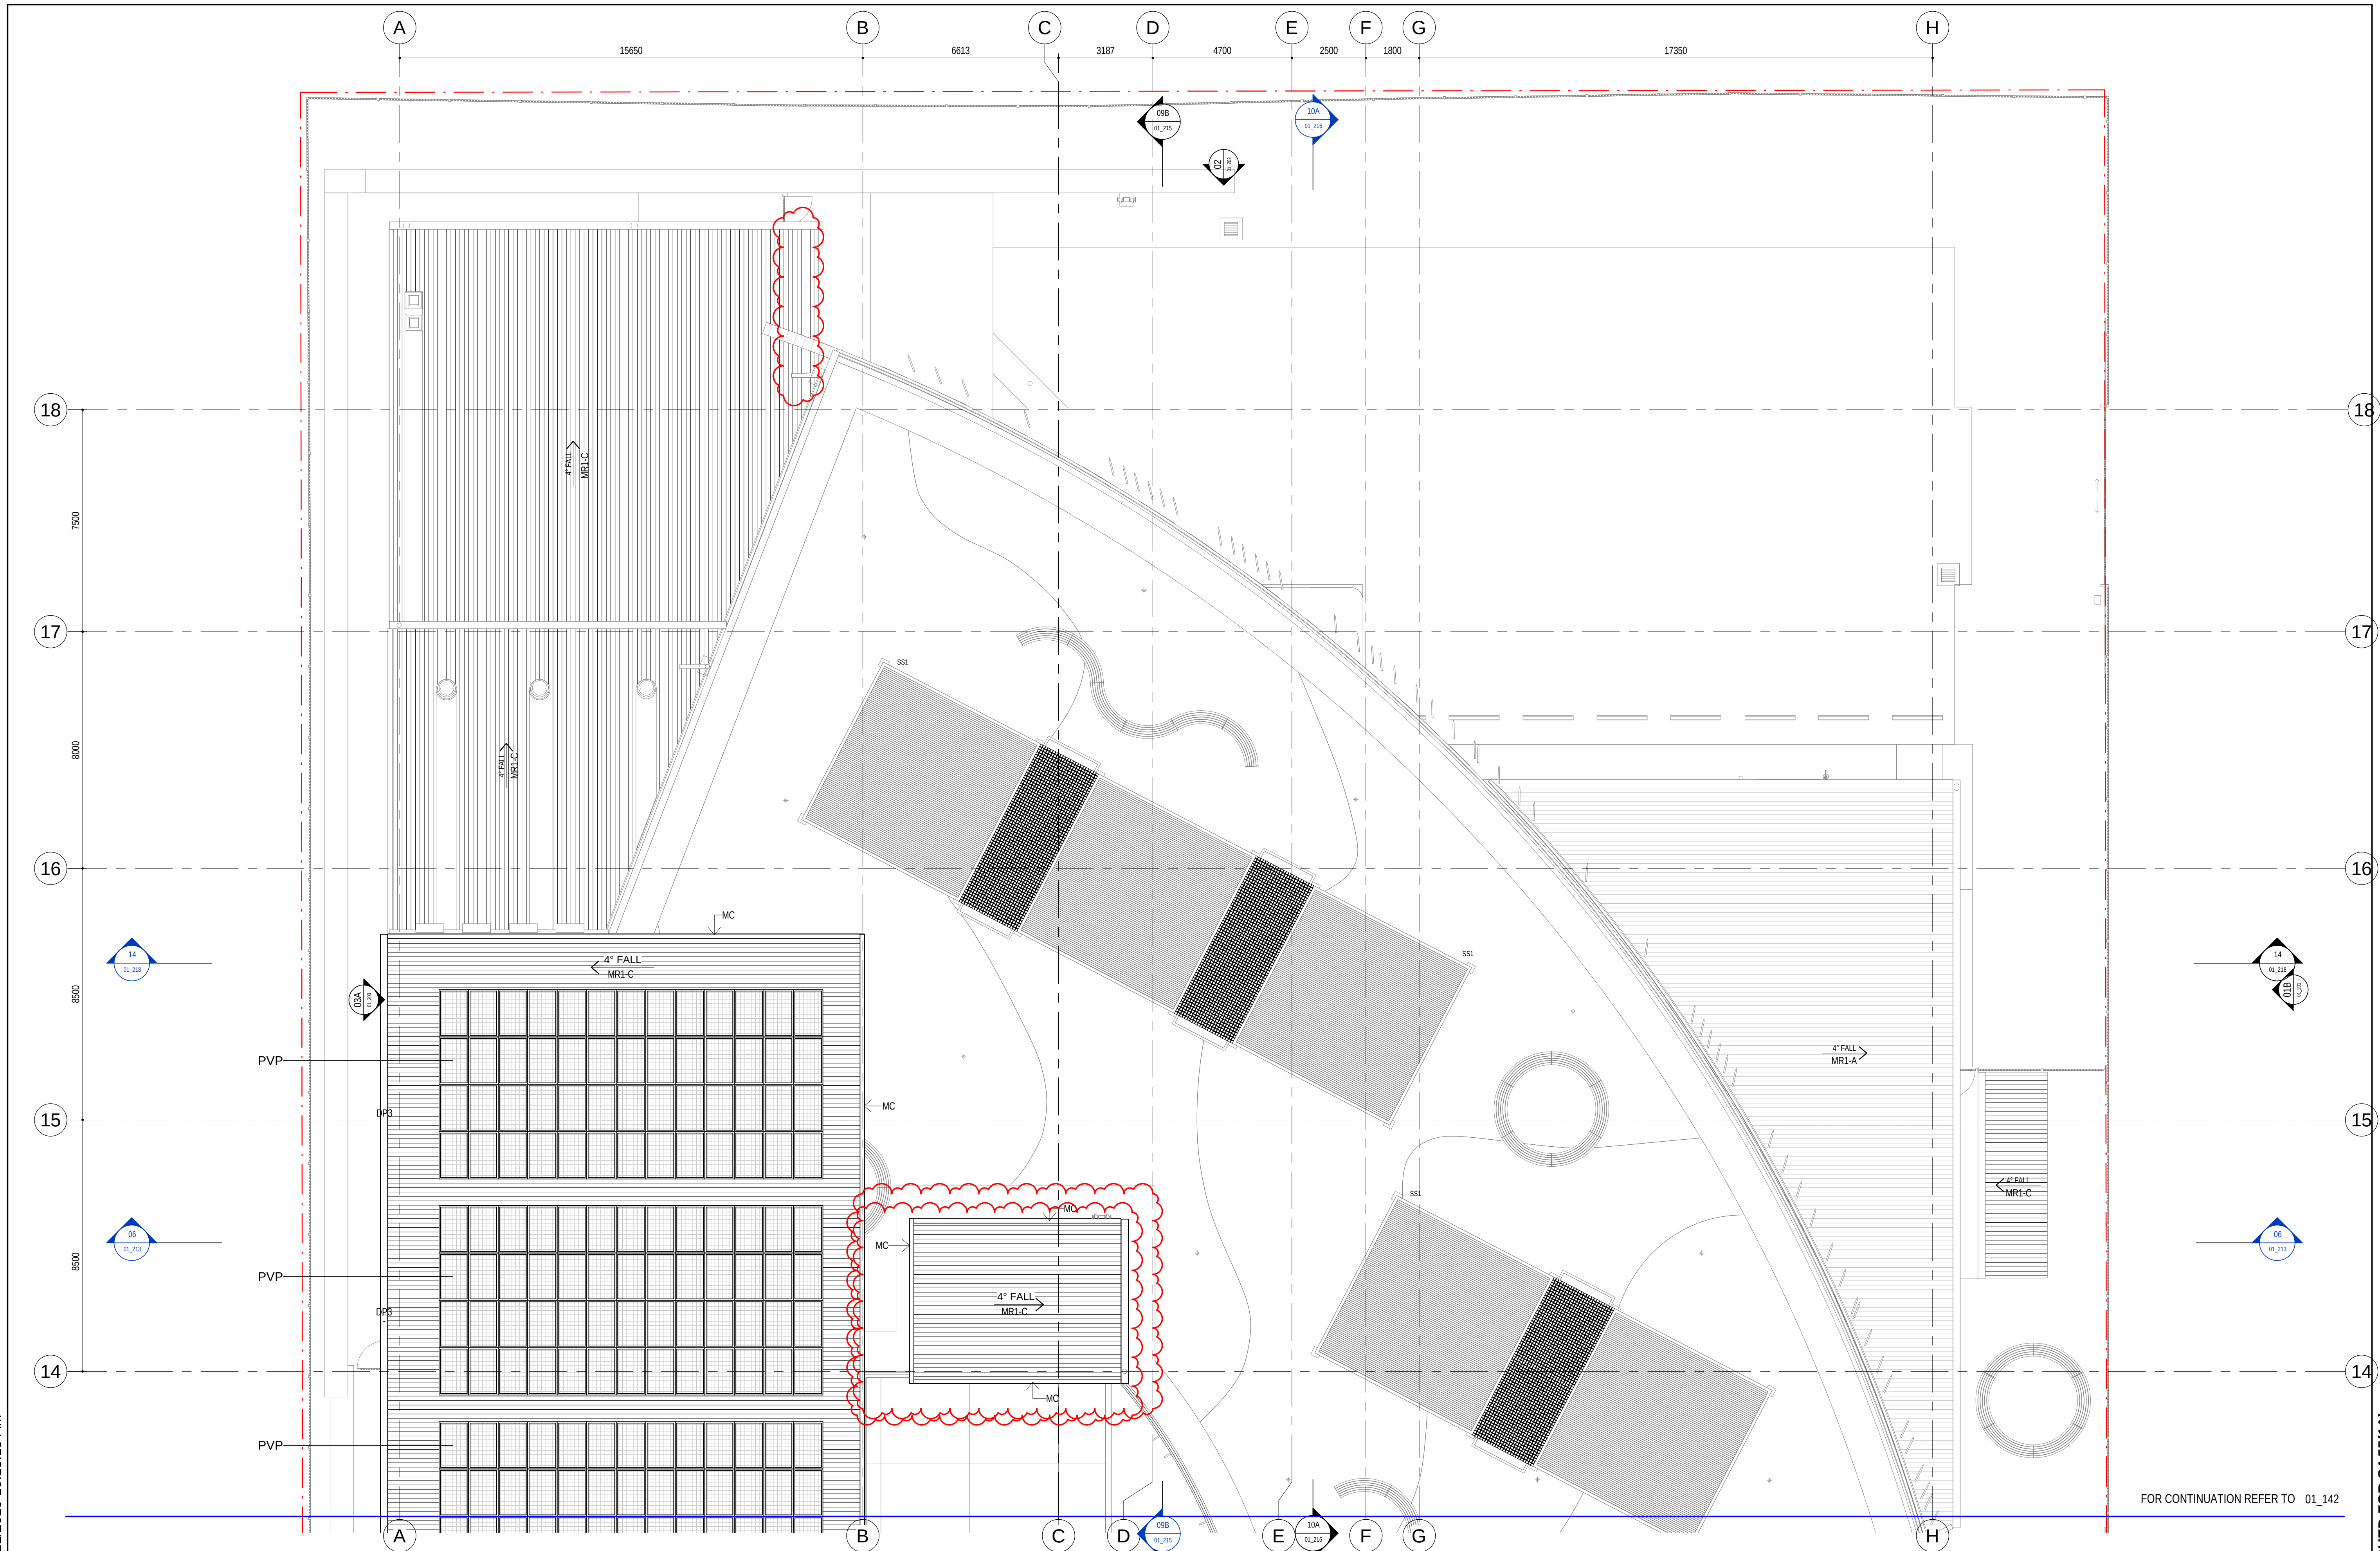

LEGEND




PERUMAL
PEDAVOLI

ARCHITECTS

CONTRACT NUMBER		0 1000 2000 3000 4000 5000 10000					
SINSW-18-1257		SCALE 1: 100 @ A1					
DRAWN		CHECKED		VERIFIED		DATE	
Author		Checker		Approver		12 NOVEMBER 2019	
PROJECT NORTH		DRAWING NUMBER				REVISION	
		PROJECT CODE DISCIPLINE PHASE SERIES NUMBER					
		3199-ARC-CD-01_141				04	

13/11/2019 10:14:00 AM

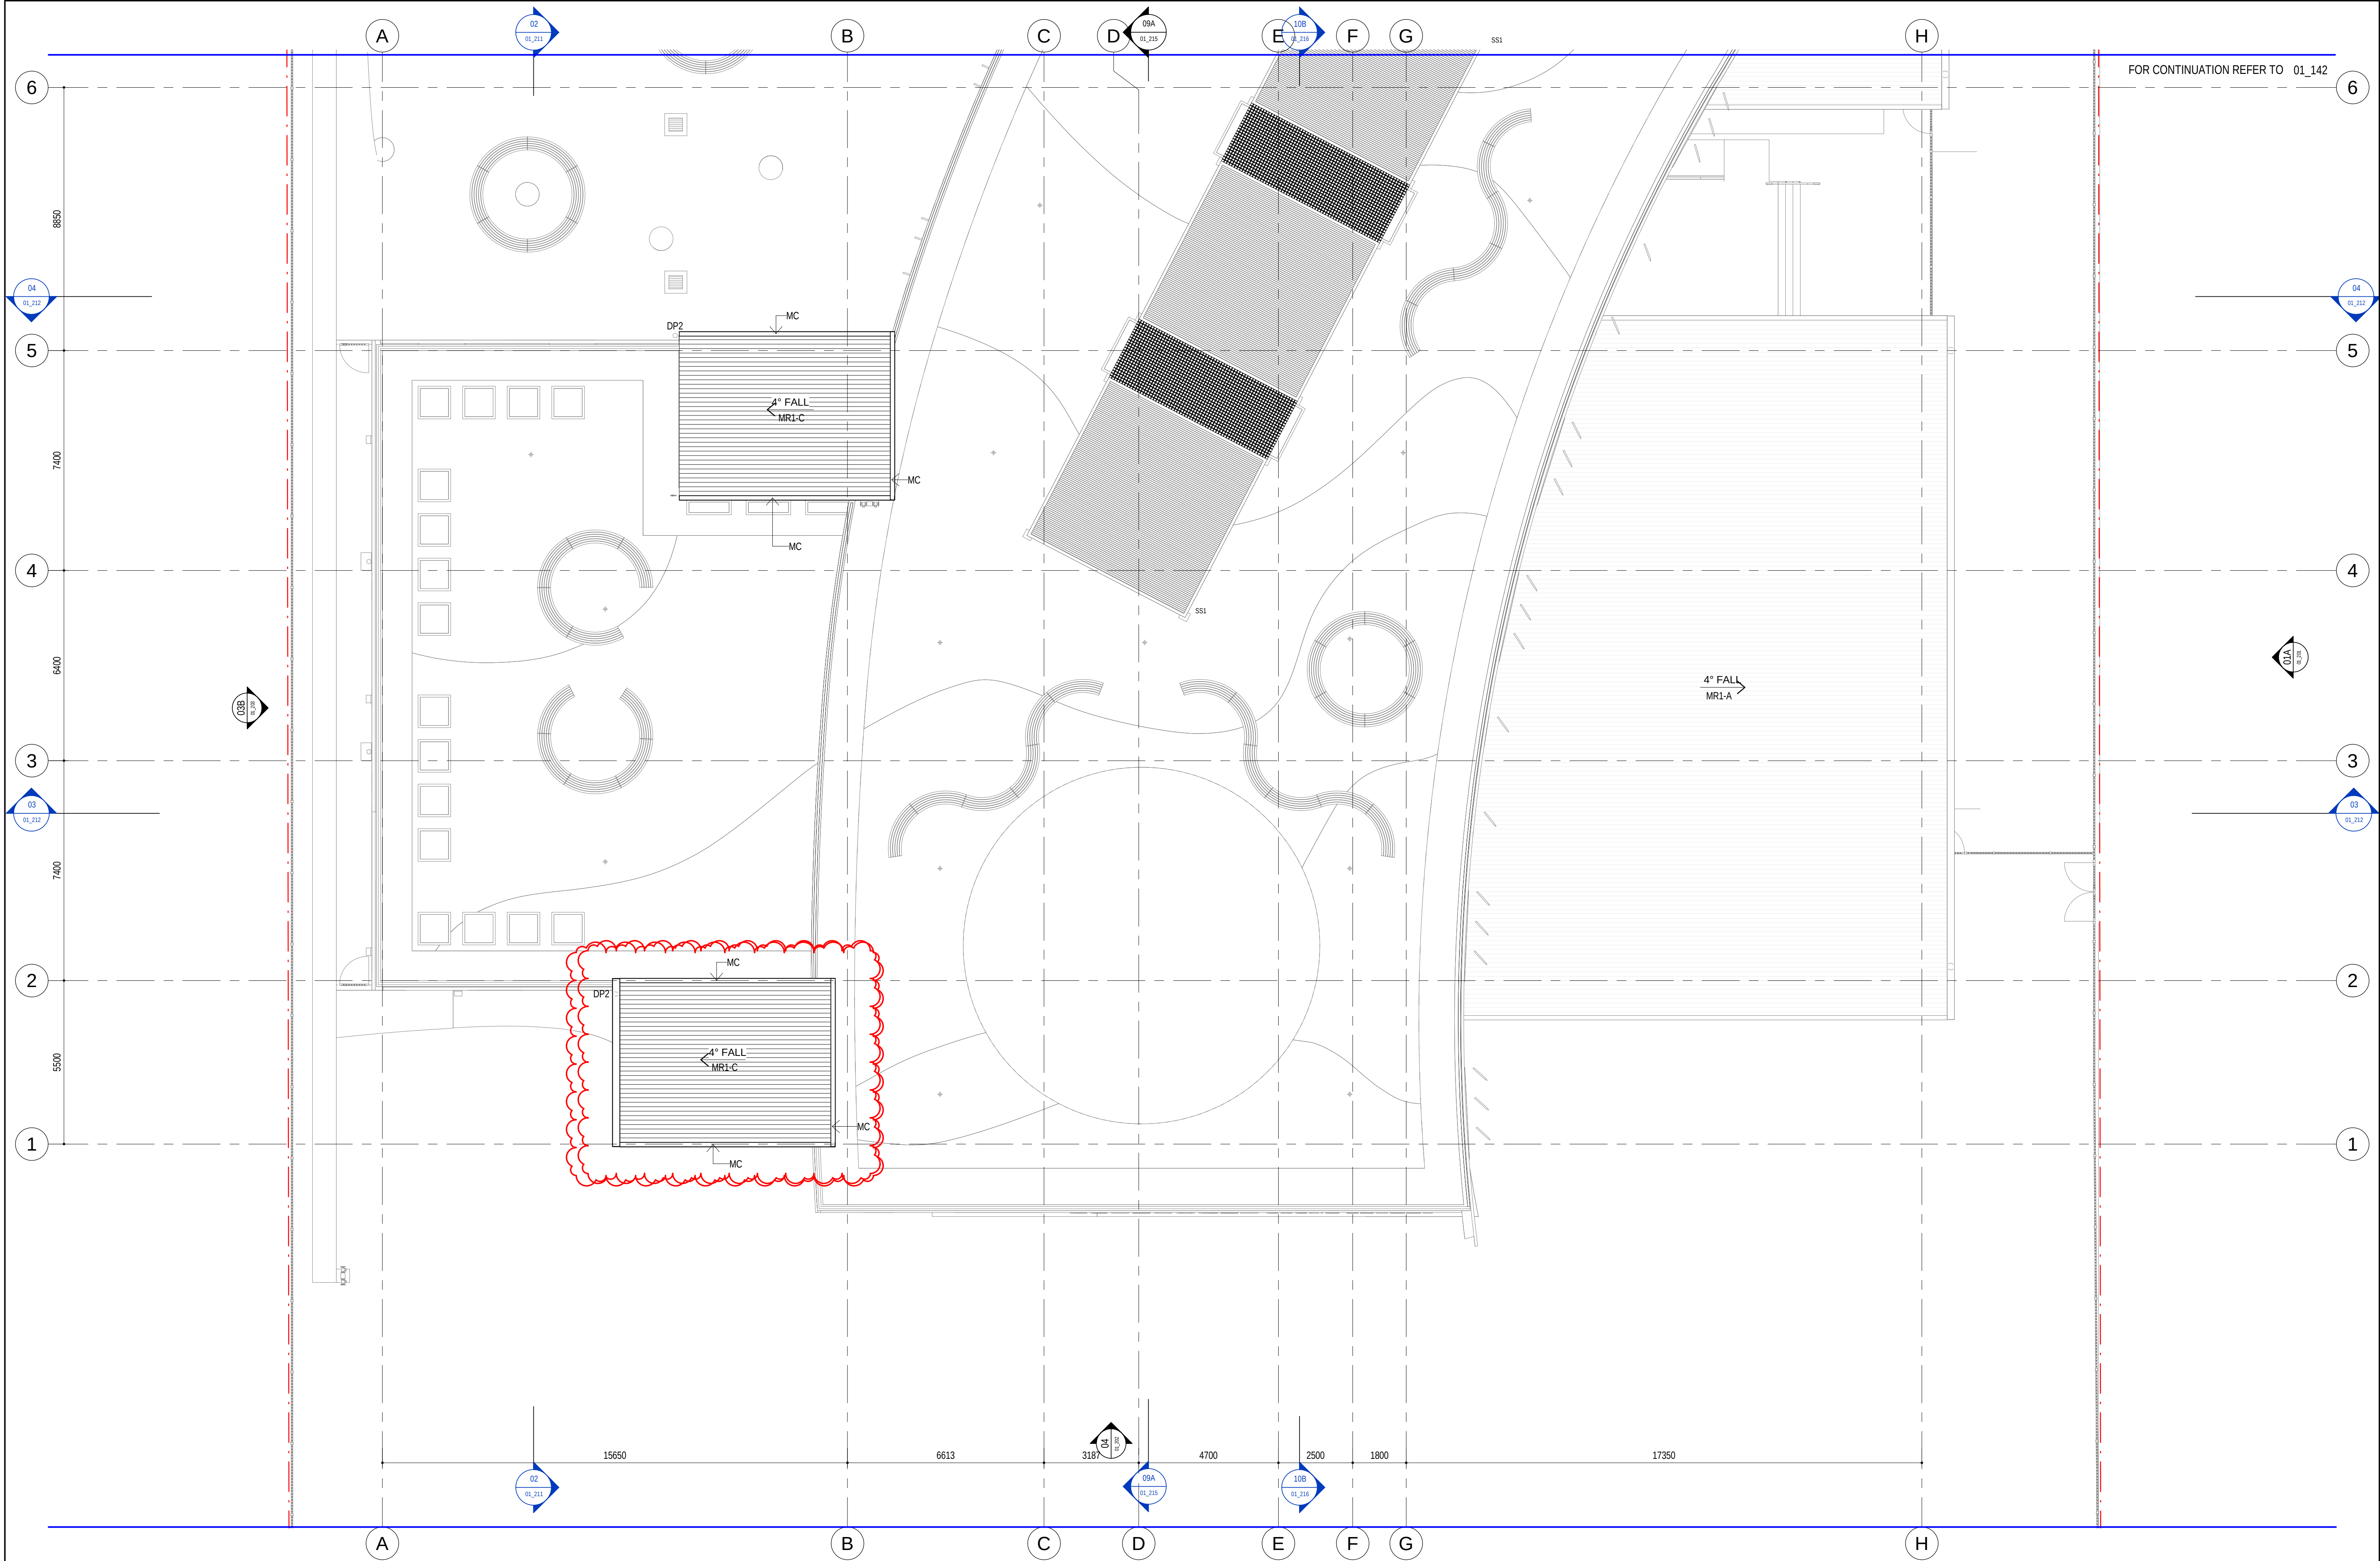

FOR CONTINUATION REFER TO 01_142

AMENDMENTS				LEGEND	
REV	BY	DATE	DESCRIPTION		
A	MW	31.08.18	ISSUED FOR TENDER		
B	AC	08.03.19	ADDED TRELLIS		
C	AC	08.04.19	ADDED METAL CAPPING / METAL FLASHING, ISSUED FOR REVIEW		
D	MW	18.04.19	GATEWAY 4 REVIEW		
01	RO	17.05.19	ISSUE FOR CONSTRUCTION		
02	MW	02.08.19	AMEND ROOF CODES TO INCLUDE COLOUR		
03	MW	16.10.19	ADD STAIR 04 & AMEND HOMEBASE, ISSUED FOR S4.55(1A)		
04	MW	29.10.19	ADD STAIR 04 & AMEND ADJOINING BUILDING		

KEY PLAN			
4	3	2	1



Education

STRUCTURE, CIVIL & HYDRAULIC WOOLACOTT'S ENGINEERS T: 02 9291 0000 WEB: www.pp-a.com.au Nominated Architect Vince Pedavoli NSW reg No.5045	PERUMAL PEDAVOLI ARCHITECTS T: 02 9291 0000 WEB: www.pp-a.com.au Nominated Architect Vince Pedavoli NSW reg No.5045
MECH. ELECT. IT, COMMS & SEC. JHA CONSULTING T: 02 9437 1000	STATUTORY PLANNER DON FOX PLANNING P/L T: 02 9673 4014
BCA GROUP DLA T: 02 8355 3160	
LANDSCAPE LORNA HARRISON P/L T: 02 9555 1147	


PERUMAL
PEDAVOLI
ARCHITECTS

PENSHURST PUBLIC SCHOOL
18 Arcadia Street, Penhurst
DRAWING NAME
ROOF PLAN - PART 3


CONTRACT NUMBER SINSW-18-1257	0 1000 2000 3000 4000 5000 10000 SCALE 1:100 @ A1
PROJECT NORTH	DRAWN CHECKED VERIFIED DATE
	Author Checker Approver 12 NOVEMBER 2019
	DRAWING NUMBER PROJECT CODE DISCIPLINE PHASE SERIES NUMBER
	3199-ARC-CD-01_143 04

ISSUED FOR S4.55(1A)

13/11/2019 10:19:20 AM

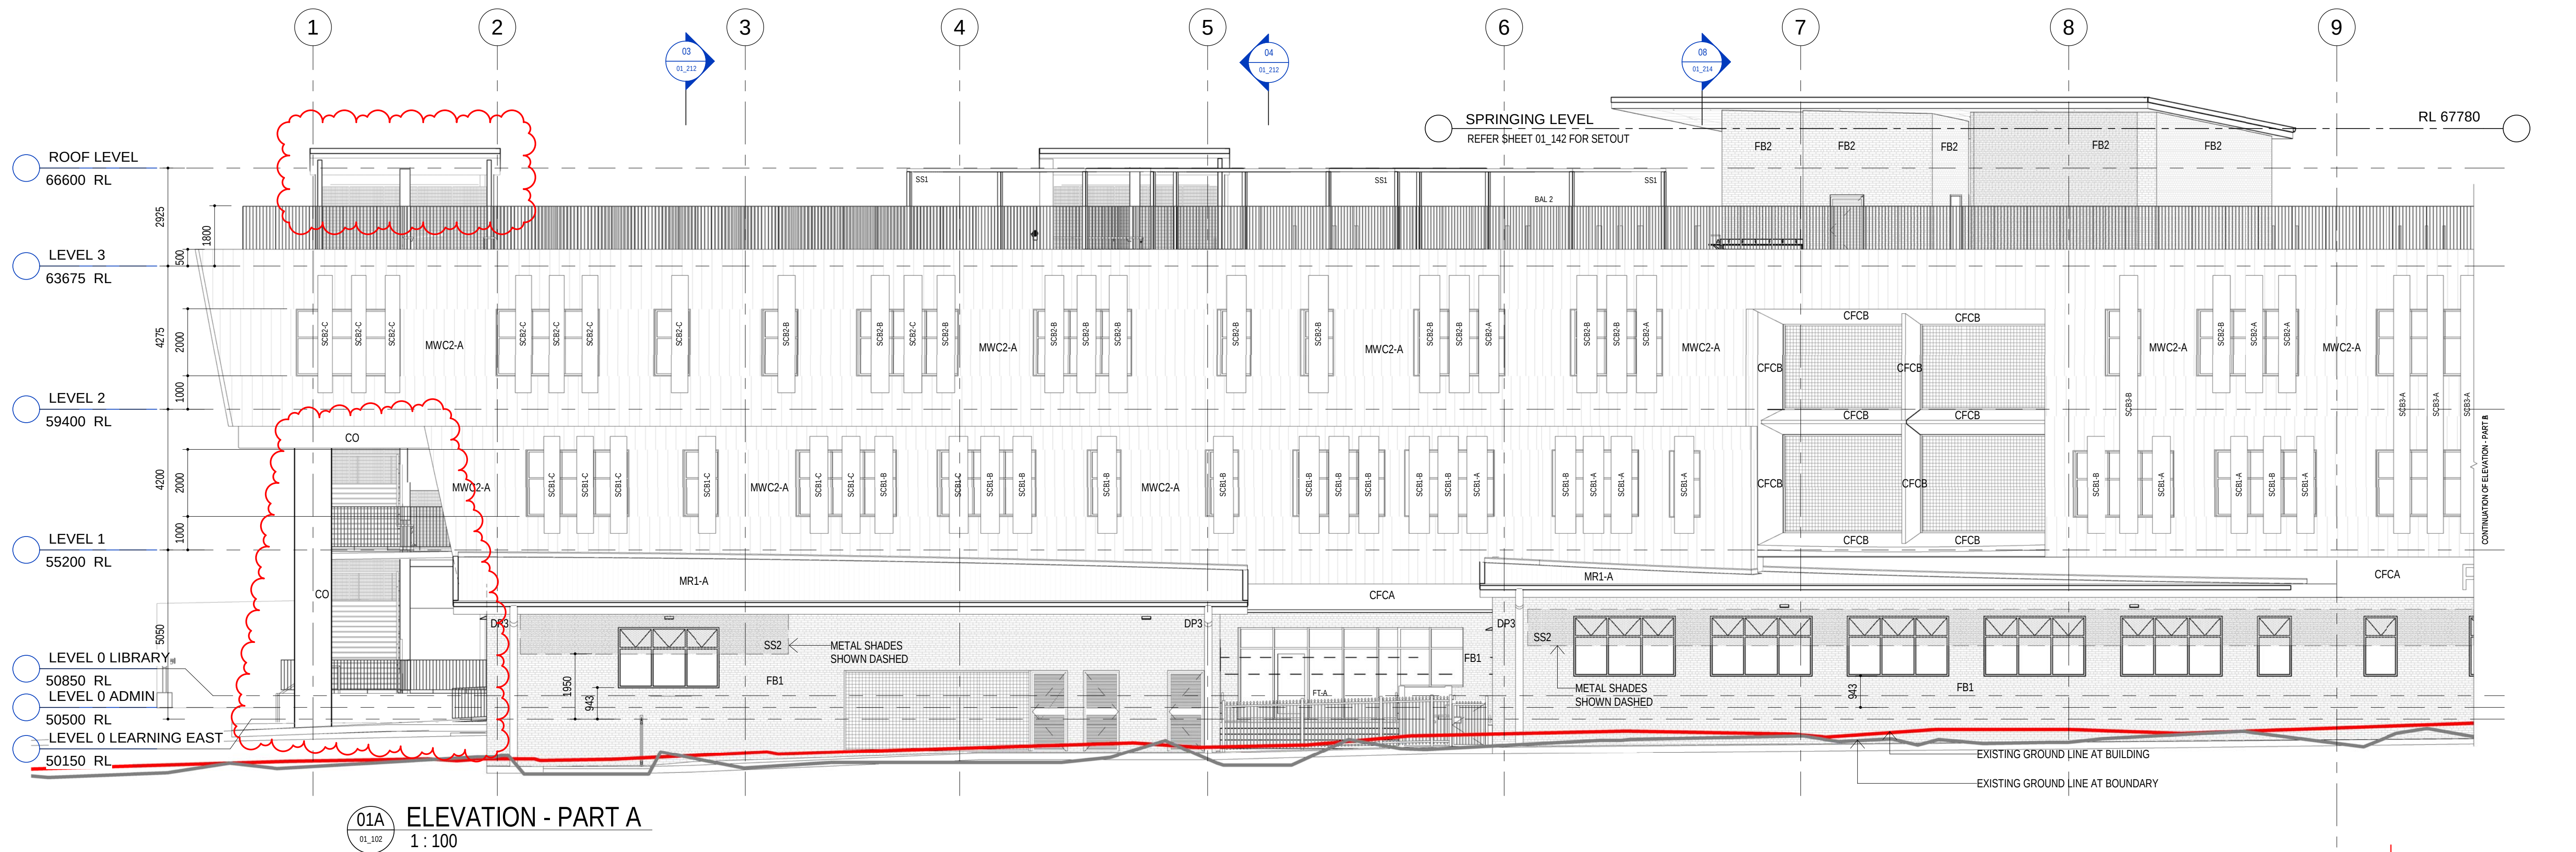

01A ELEVATION - PART A
1:100

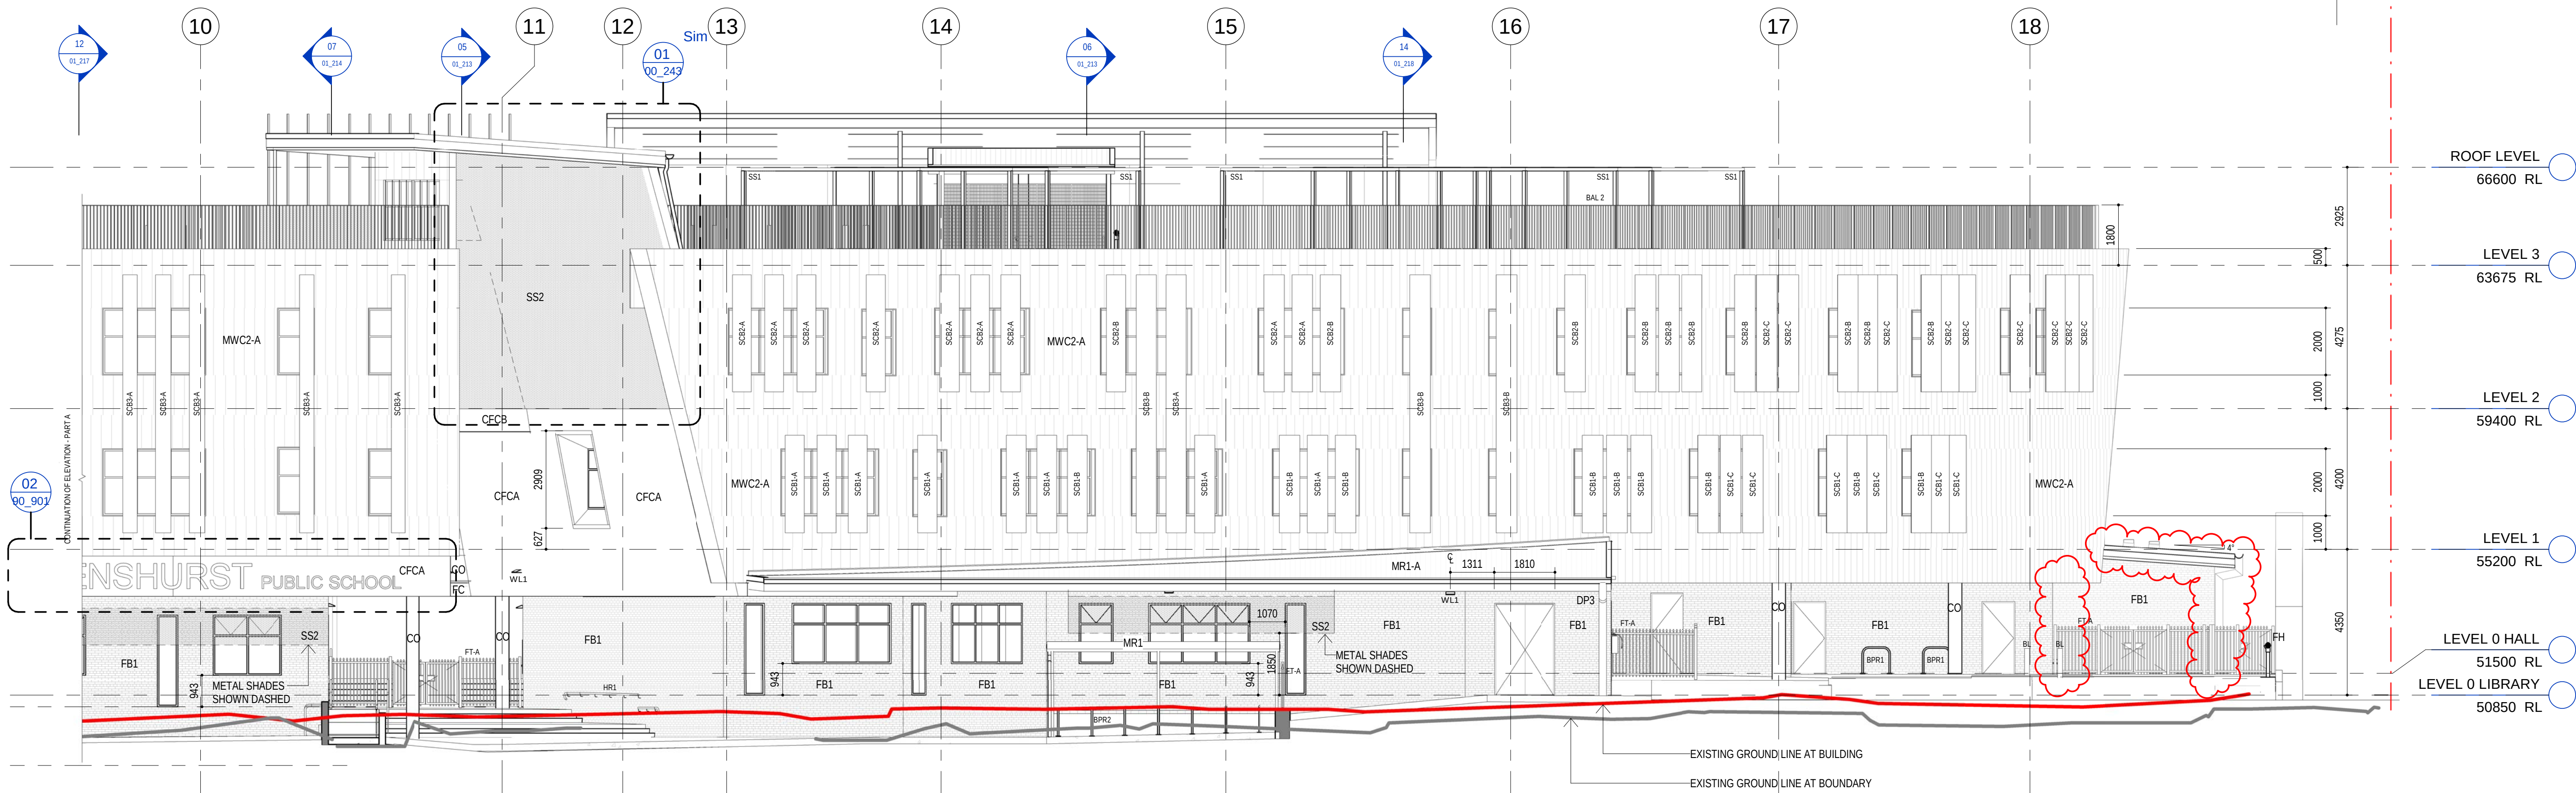

01B ELEVATION - PART B
1:100

REV	BY	DATE	DESCRIPTION
C	MW	08.04.19	GENERAL UPDATE, ISSUED FOR REVIEW
D	MW	18.04.19	GATEWAY 4 REVIEW
01	RO	17.05.19	ISSUE FOR CONSTRUCTION
02	MW	02.08.19	AMEND ROOF CODES TO INCLUDE COLOUR
03	MW	09.08.19	L3 ROOF RAISED, SET-OUT & SPRINGING HT DETAILED, MOVE HYDRANT
04	MW	16.08.19	MOVE HYDRANT INTO CAR PARK
05	MW	16.10.19	ADD STAIR 04, AMEND STAIR 01, DELETE SC & AMEND ROOF AT WASTE. (ISSUED FOR S4.55(G))

LEGEND

KEY PLAN



STRUCTURE, CIVIL & HYDRAULIC WOOLACOTT'S ENGINEERS T: 02 9291 0000 F: 02 9203 1500 WEB: www.pp-a.com.au Nominated Architect Vince Pedavoli NSW reg No.5045	PERUMAL PEDAVOLI ARCHITECTS T: 02 9291 0000 F: 02 9203 1500 WEB: www.pp-a.com.au Nominated Architect Vince Pedavoli NSW reg No.5045
BCA GROUP PL1A T: 02 8355 3160	STATUTORY PLANNER DON FOX PLANNING PL T: 02 9655 1147
LANDSCAPE LORNA HARRISON PL T: 02 9655 1147	

PERUMAL PEDAVOLI ARCHITECTS

PENSHURST PUBLIC SCHOOL
18 Arcadia Street, Penshurst
DRAWING NAME
ELEVATIONS - SHEET 1

CONTRACT NUMBER		0 1000 2000 3000 4000 5000 10000				
SINSW-18-1257		SCALE 1: 100 @ A1				
PROJECT NORTH	DRAWN	CHECKED	VERIFIED	DATE		
	Author	Checker	Approver	12 NOVEMBER 2019		
	DRAWING NUMBER				REVISION	
	PROJECT CODE DISCIPLINE PHASE SERIES NUMBER					
	3199-ARC-CD-01_201				05	

ISSUED FOR S4.55(1A)



LEGEND





PERUMAL
PEDAVOLI

ARCHITECTS

CONTRACT NUMBER		0 1000 2000 3000 4000 5000 10000				SCALE 1 : 100 @ A1	
SINSW-18-1257		DRAWN		CHECKED	VERIFIED	DATE	
PROJECT NORTH		Author		Checker	Approver	12 NOVEMBER 2019	
		DRAWING NUMBER				REVISION	
PROJECT CODE		DISCIPLINE		PHASE		SERIES NUMBER	
3199-ARC-CD-01_202						05	

13/11/2019 10:34:26 AM

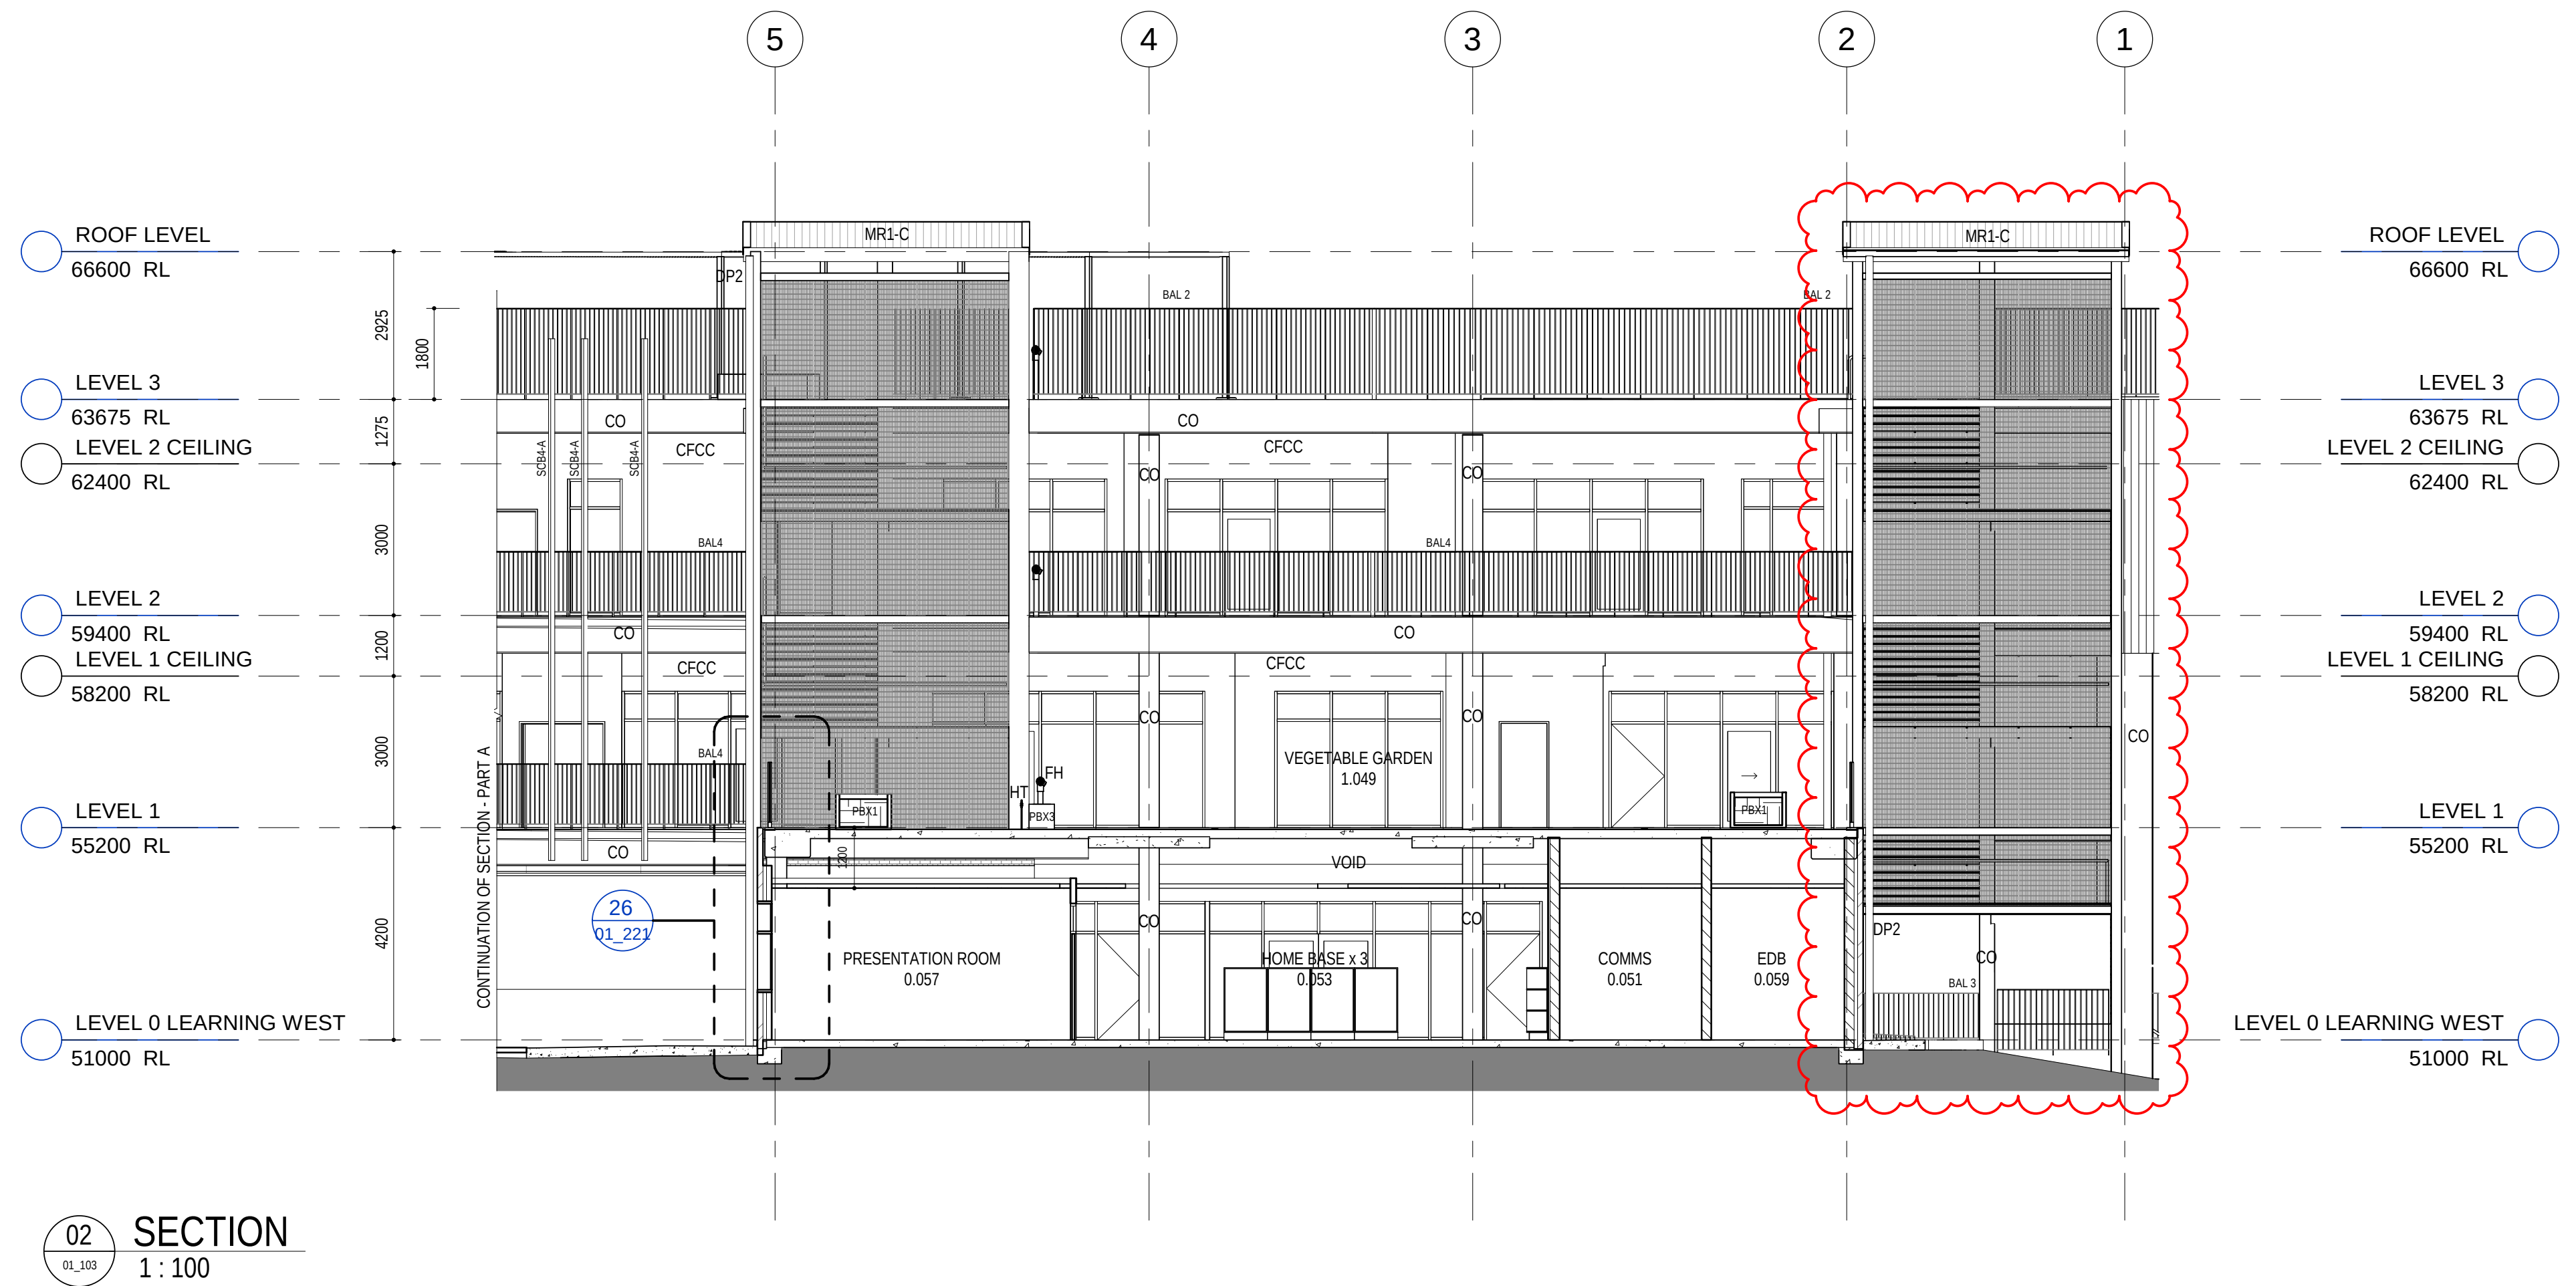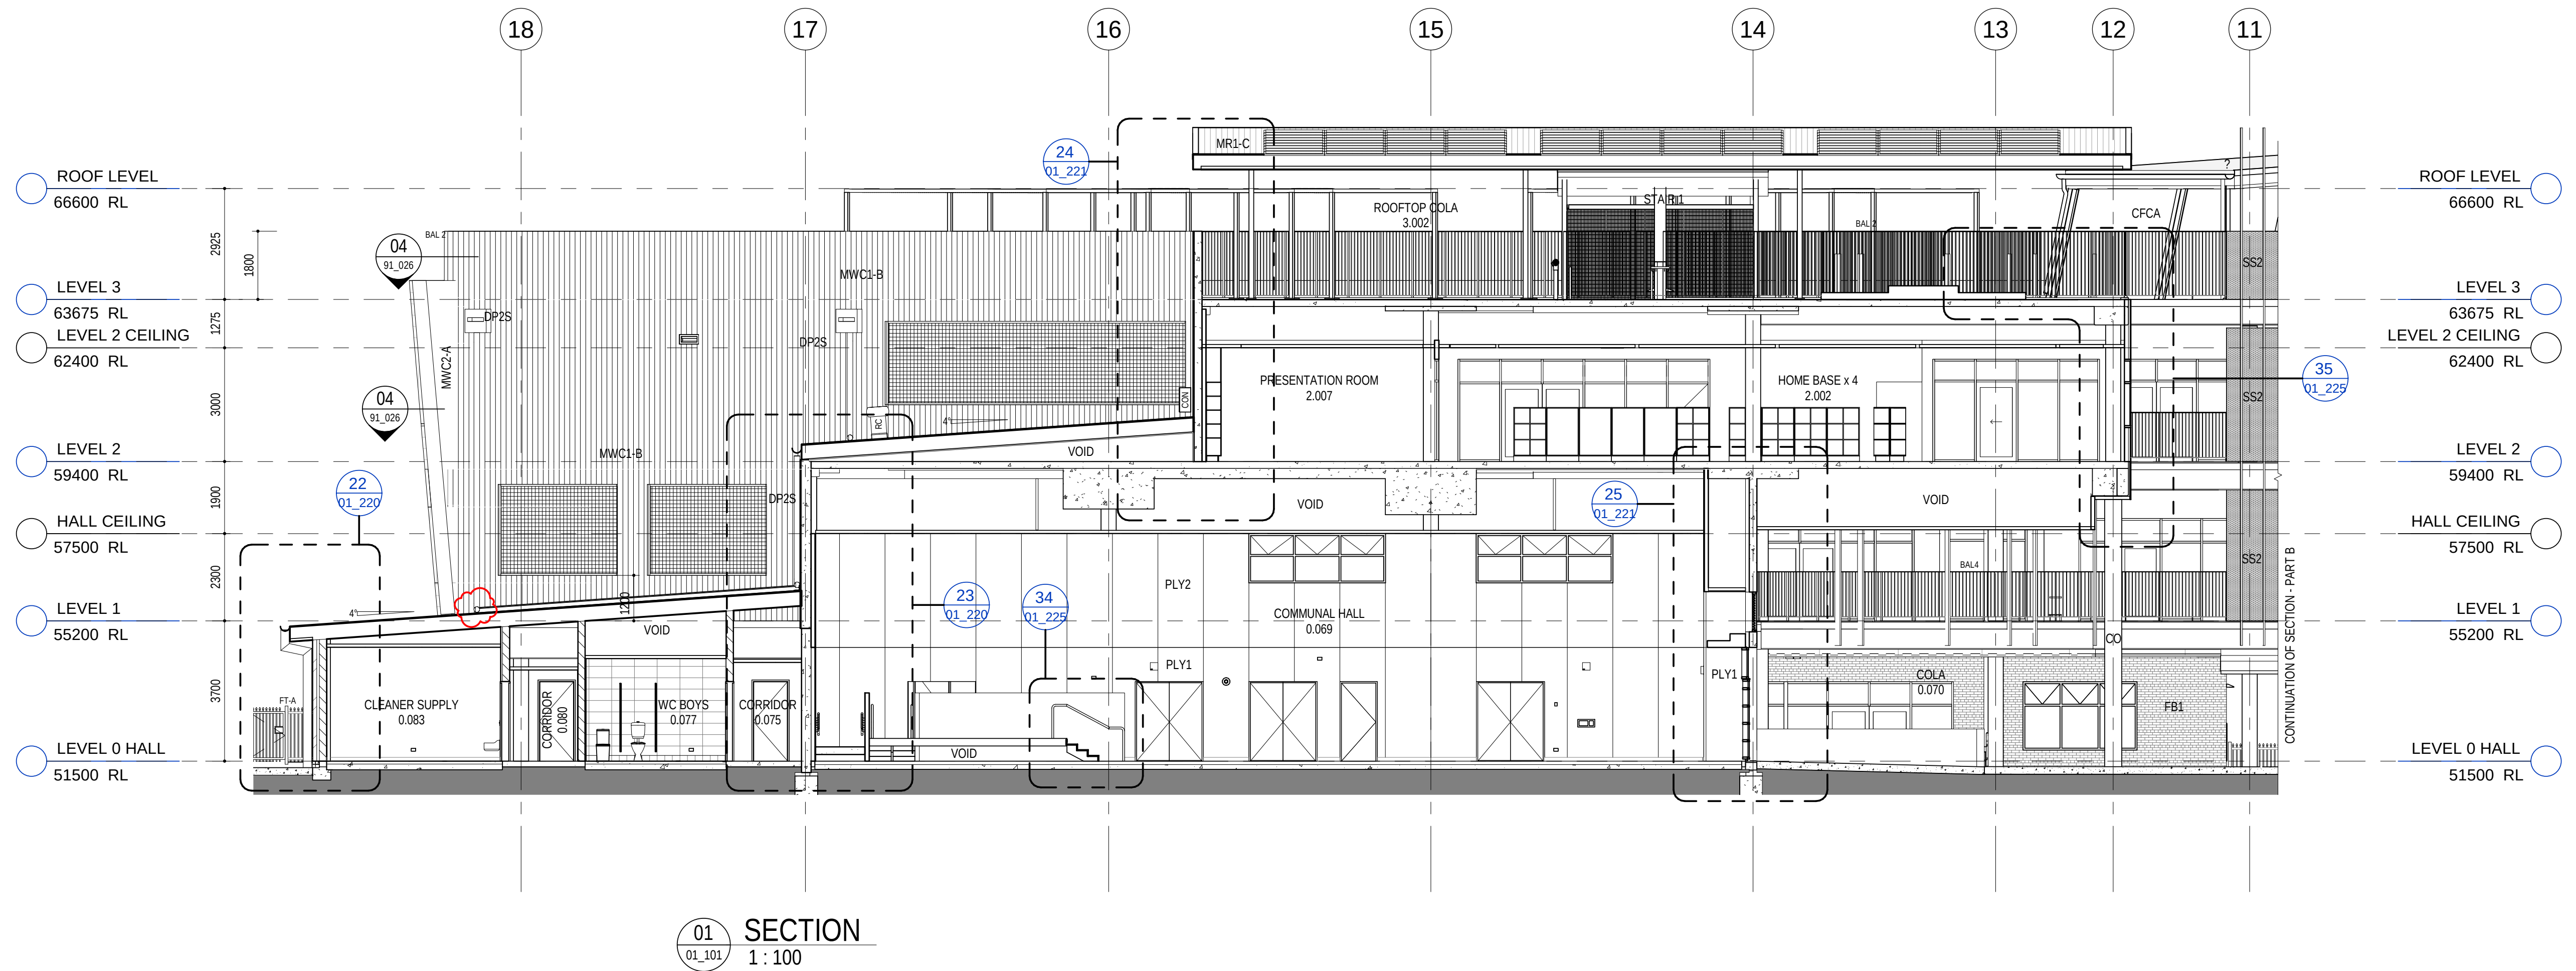

AMENDMENTS				DESCRIPTION
REV	BY	DATE		
A	MW	31.08.18		ISSUED FOR TENDER
B	MW	25.02.19		ISSUED FOR INFORMATION
C	MW	08.04.19		GENERAL UPDATE, ISSUED FOR REVIEW
D	MW	18.04.19		GATEWAY 4 REVIEW
01	RO	17.05.19		ISSUE FOR CONSTRUCTION
02	MW	30.08.19		AMEND LOUVRES - RESIZED OR DELETED
03	MW	16.10.19		ADD STAIR 04, AMEND STAIR 01, DELETE SC & AMEND ROOF AT WASTE, ISSUED FOR S4.55(GA)

LEGEND	

KEY PLAN	



STRUCTURE, CIVIL & HYDRAULIC WOOLACOTT'S ENGINEERS T: 02 9291 0000 F: 02 9203 1500 MECH, ELECT, IT, COMMS & SEC. JHA CONSULTING T: 02 9437 1000	PERUMAL PEDAVOLI ARCHITECTS T: 02 9291 0000 F: 02 9203 1500 WEB: www.pp-a.com.au Nominated Architect Vince Pedavoli NSW reg No 5045
BCA GROUP DLA T: 02 8355 3160	STATUTORY PLANNER DON FOX PLANNING PT T: 02 9473 4014
LANDSCAPE LORNA HARRISON PL T: 02 9555 1147	



PERUMAL PEDAVOLI ARCHITECTS

PENSHURST PUBLIC SCHOOL 18 Arcadia Street, Penshurst
DRAWING NAME SECTIONS - SHEET 1

CONTRACT NUMBER SINSW-18-1257		0 1000 2000 3000 4000 5000 10000 SCALE 1:100 @ A1		
PROJECT NORTH	DRAWN Author	CHECKED Checker	VERIFIED Approver	DATE 12 NOVEMBER 2019
	DRAWING NUMBER			REVISION
	PROJECT CODE 3199-ARC-CD-01_211	DISCIPLINE	PHASE	SERIES NUMBER 03

ISSUED FOR S4.55(GA)

13/11/2019 10:35:07 AM

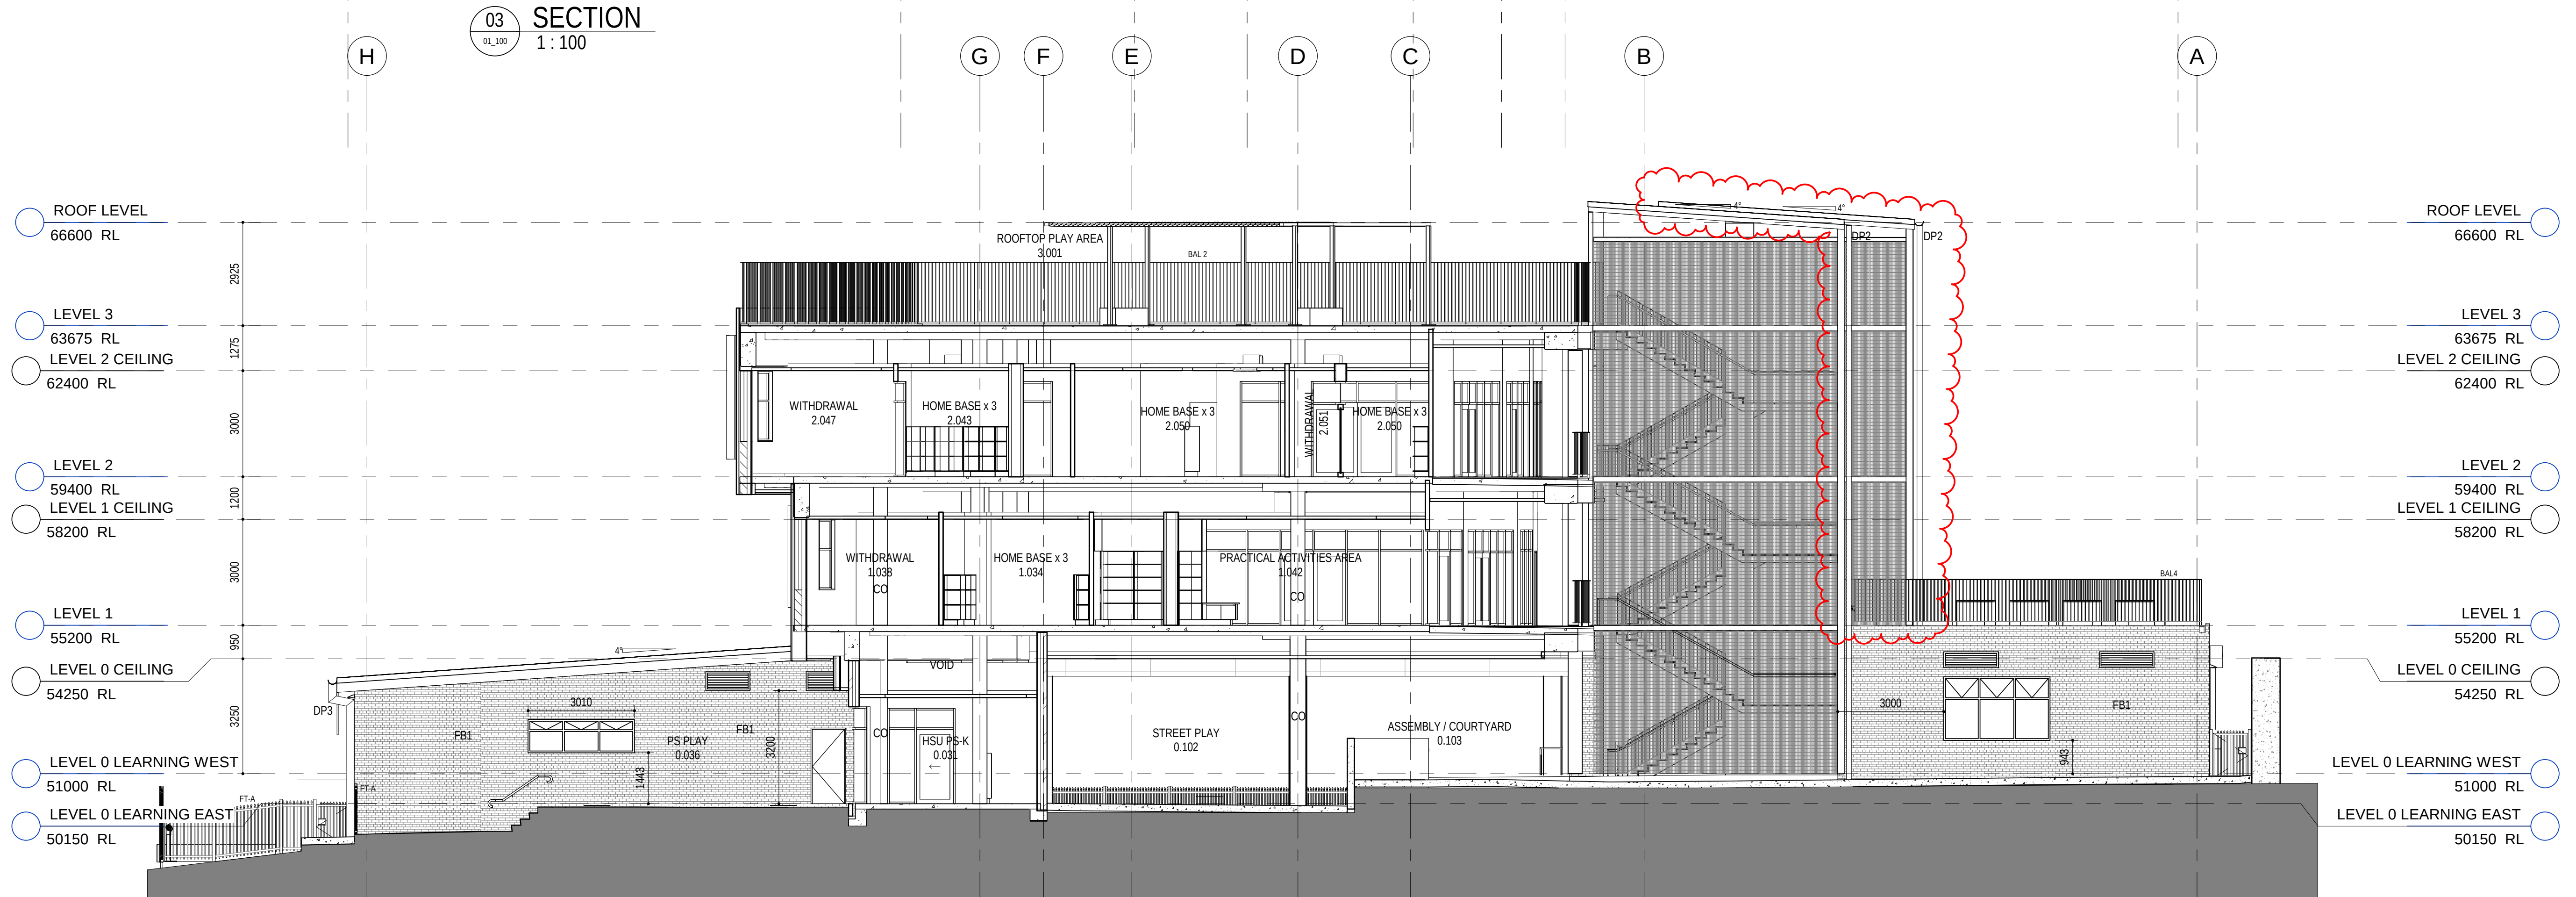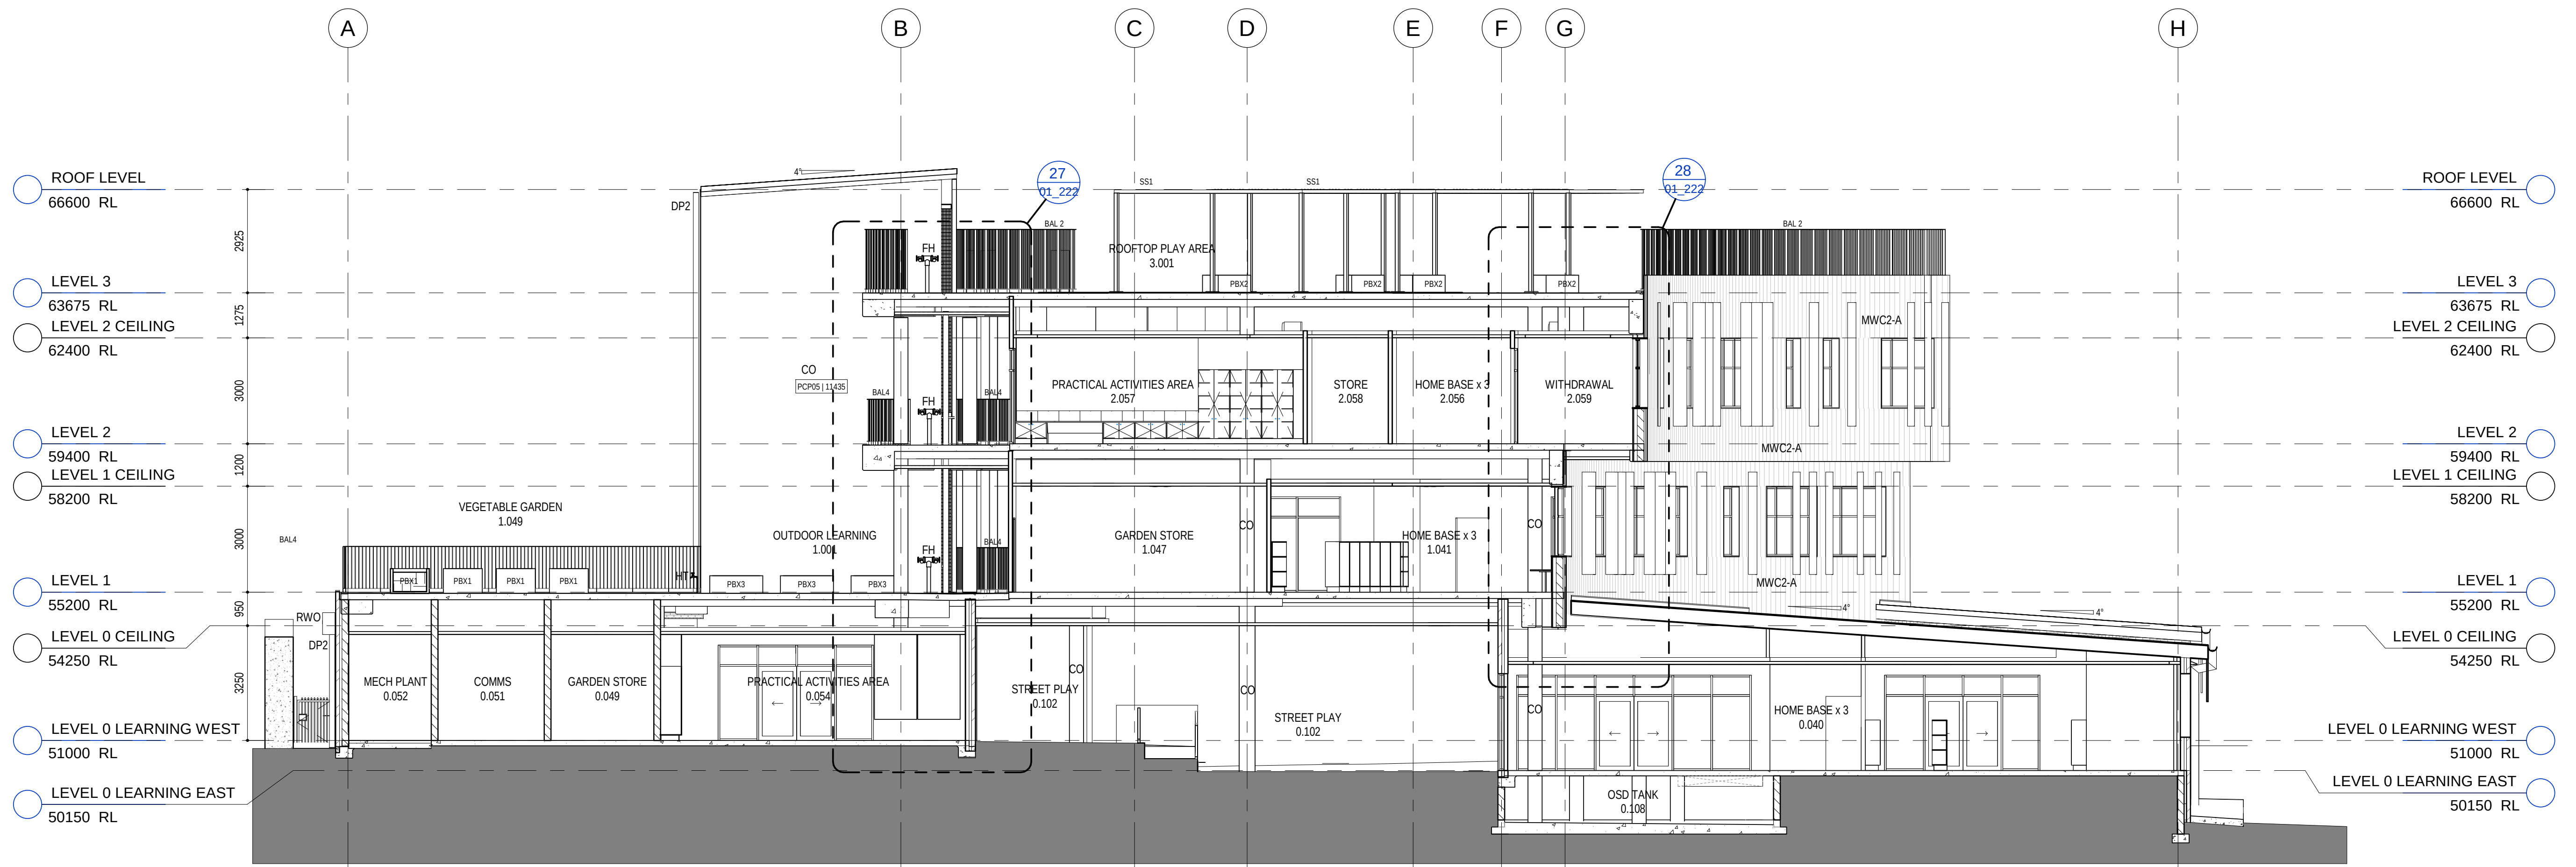

REV	BY	DATE	DESCRIPTION
A	MW	31.08.18	ISSUED FOR TENDER
B	MW	25.02.19	ISSUED FOR INFORMATION
C	MW	08.04.19	GENERAL UPDATE, ISSUED FOR REVIEW
D	MW	18.04.19	GATEWAY 4 REVIEW
01	RO	17.05.19	ISSUE FOR CONSTRUCTION
02	MW	01.07.19	AMEND OSD TANK POSITION AND SIZE
03	MW	16.10.19	ADD STAIR 04, AMEND STAIR 01, DELETE SC & AMEND ROOF AT WASTE. (ISSUED FOR S4.55(G))

LEGEND

KEY PLAN




STRUCTURE, CIVIL & HYDRAULIC WOOLACOTT'S ENGINEERS T: 02 9291 0000 WEB: www.pp-a.com.au MECH, ELECT, IT, COMMS & SEC. JHA CONSULTING T: 02 9437 1000	PERUMAL PEDAVOLI ARCHITECTS T: 02 9291 0000 WEB: www.pp-a.com.au Nominated Architect Vince Pedavoli NSW reg No 5545
BICA GROUP P/LA T: 02 8355 3160	STATUTORY PLANNER DON FOX PLANNING P/L T: 02 9655 1147
LANDSCAPE LORNA HARRISON P/L T: 02 9655 1147	

PERUMAL PEDAVOLI ARCHITECTS


PENSHURST PUBLIC SCHOOL 18 Arcadia Street, Penshurst
DRAWING NAME SECTIONS - SHEET 2

CONTRACT NUMBER		0 1000 2000 3000 4000 5000 10000			
SINSW-18-1257		SCALE 1 : 100 @ A1			
PROJECT NORTH	DRAWN	CHECKED	VERIFIED	DATE	
	Author	Checker	Approver	12 NOVEMBER 2019	
DRAWING NUMBER			REVISION		
PROJECT CODE		DISCIPLINE	PHASE	SERIES NUMBER	
3199-ARC-CD-01_212		03			

ISSUED FOR S4.55(G)

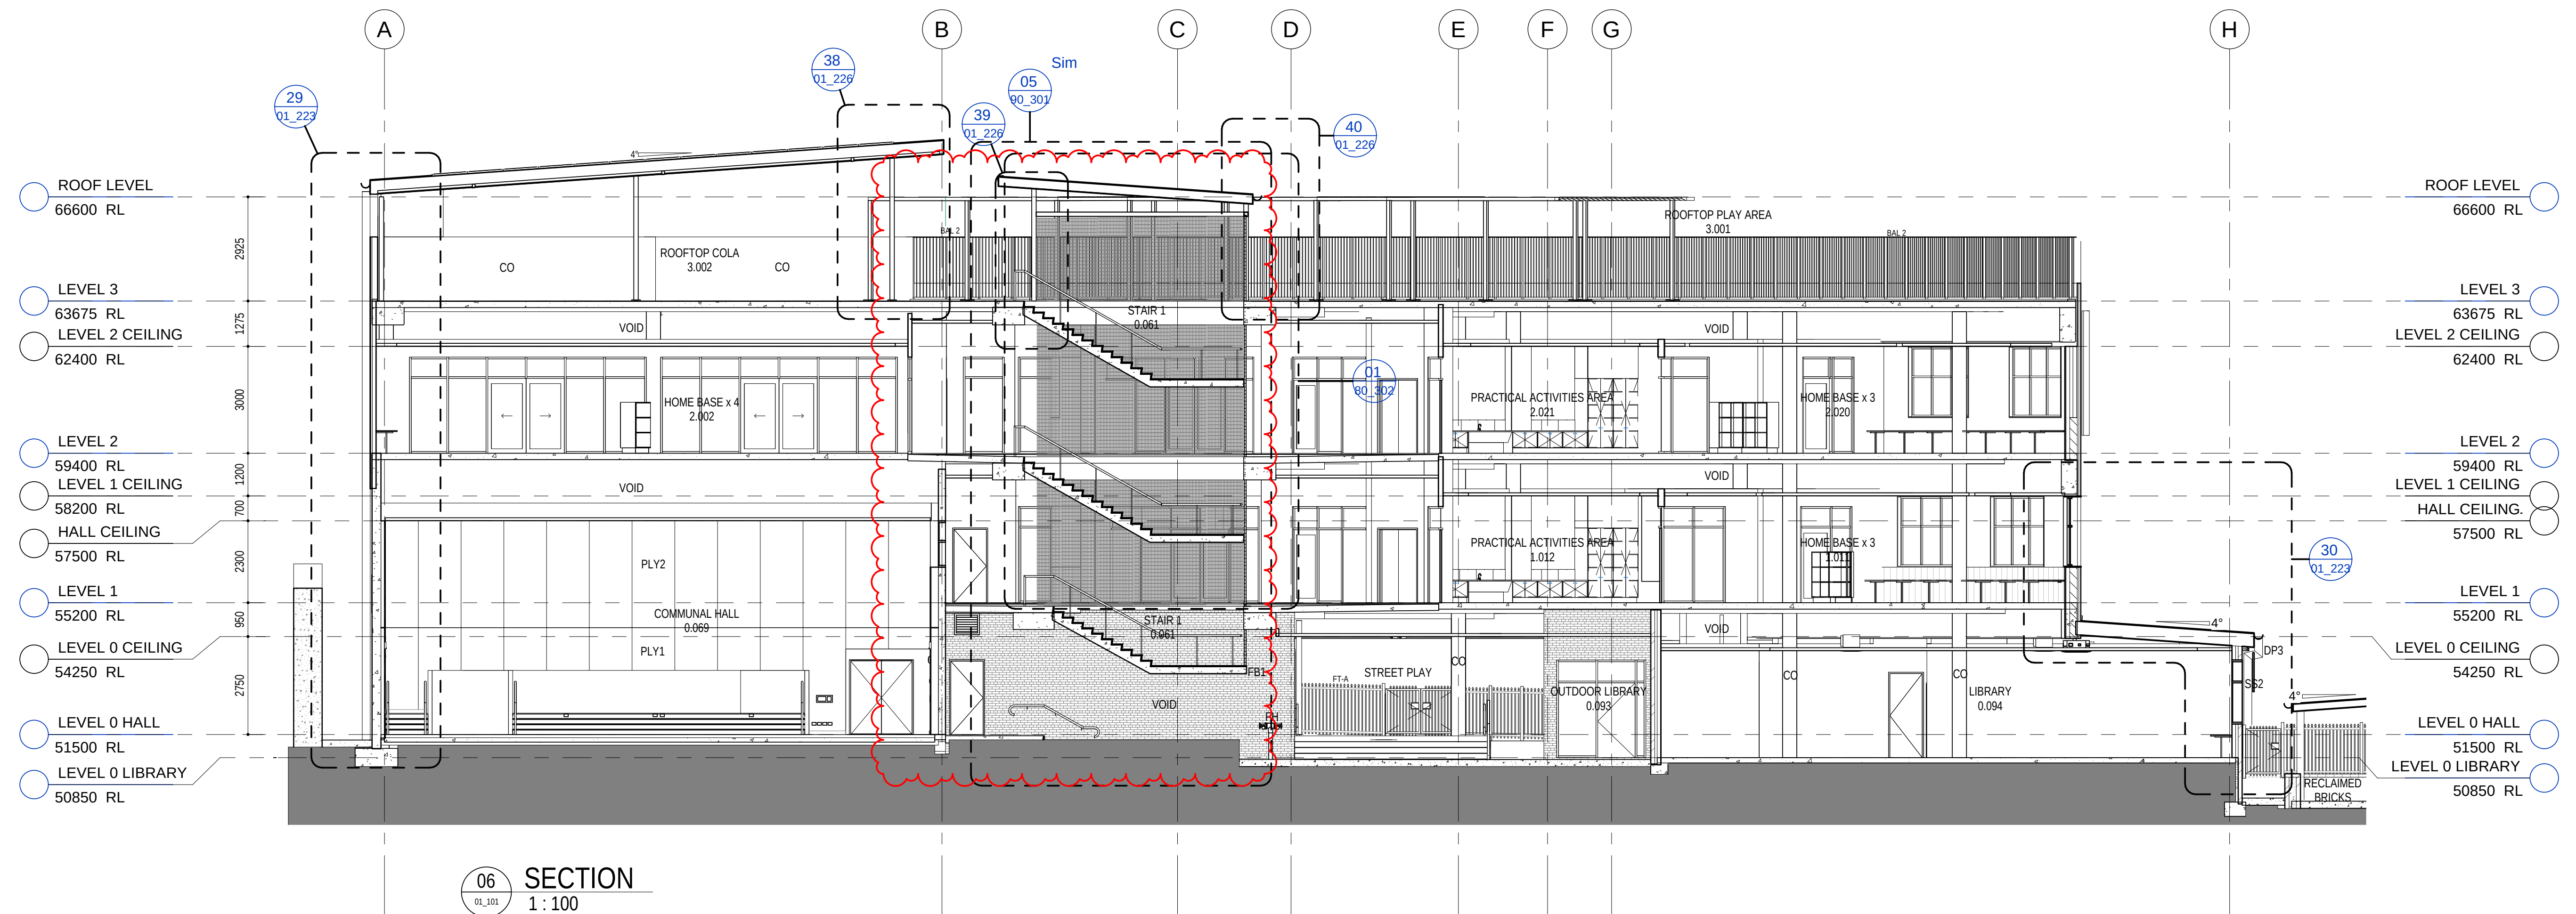


CONTRACT NUMBER		0 1000 2000 3000 4000 5000 10000				SCALE 1 : 100 @ A1	
SINSW-18-1257		DRAWN		CHECKED	VERIFIED	DATE	
PROJECT NORTH		Author		Checker	Approver	12 NOVEMBER 2019	
DRAWING NUMBER						REVISION	
PROJECT CODE		DISCIPLINE	PHASE		SERIES NUMBER		
3199-ARC-CD-01_213						04	

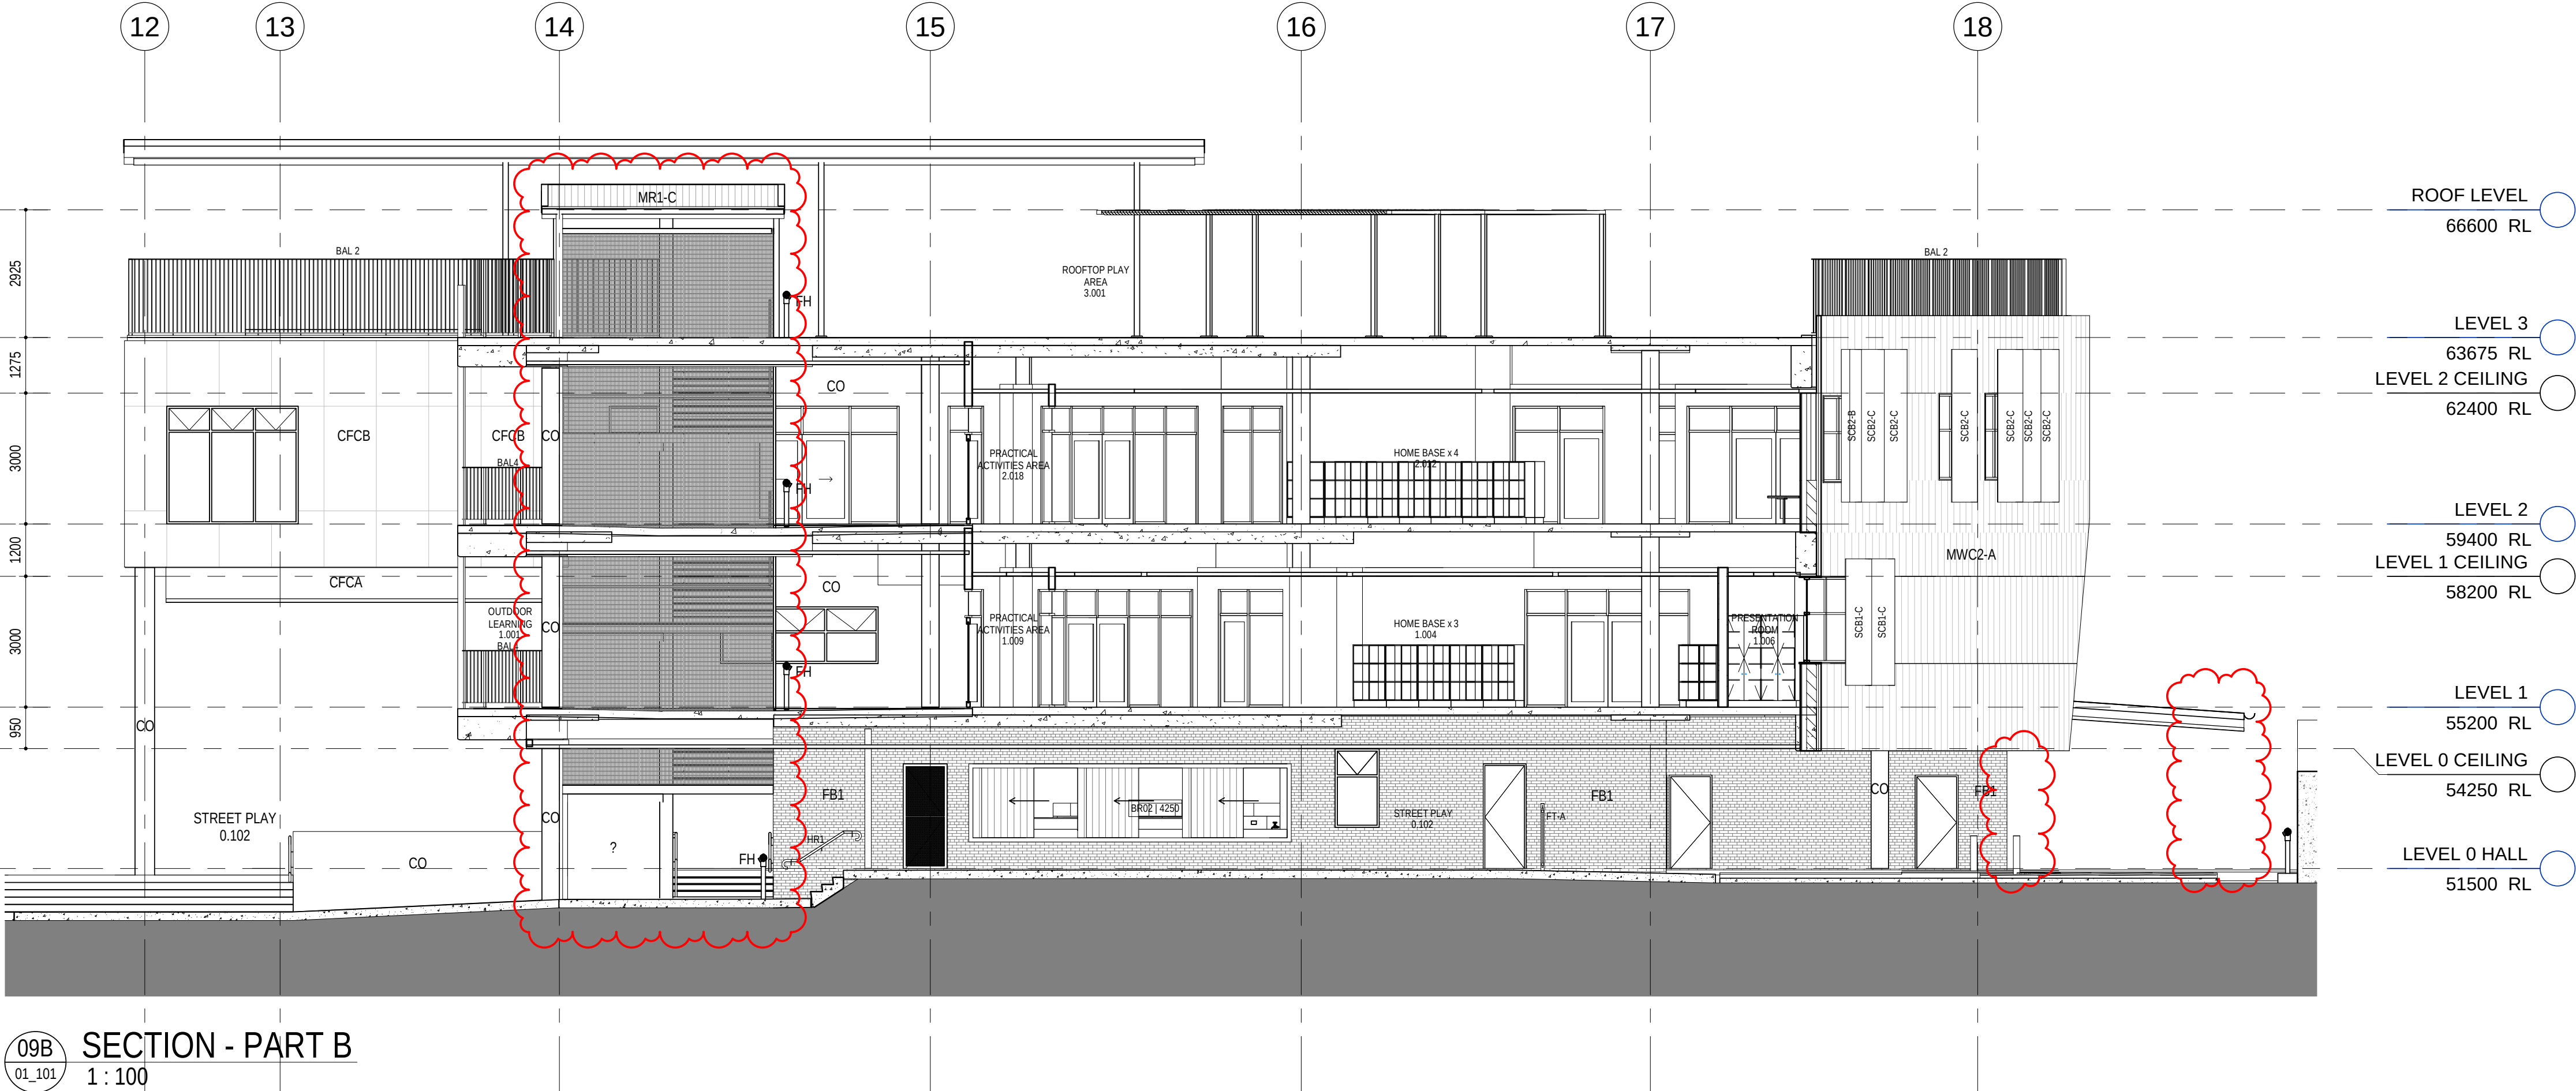

CONTRACT NUMBER		0 1000 2000 3000 4000 5000 10000				SCALE 1 : 100 @ A1	
SINSW-18-1257							
DRAWN		CHECKED		VERIFIED		DATE	
PROJECT NORTH		Author		Checker		Approver 12 NOVEMBER 2019	
DRAWING NUMBER						REVISION	
PROJECT CODE		DISCIPLINE		PHASE		SERIES NUMBER	
3199-ARC-CD-01_215						02	


13/11/2019 10:37:03 AM

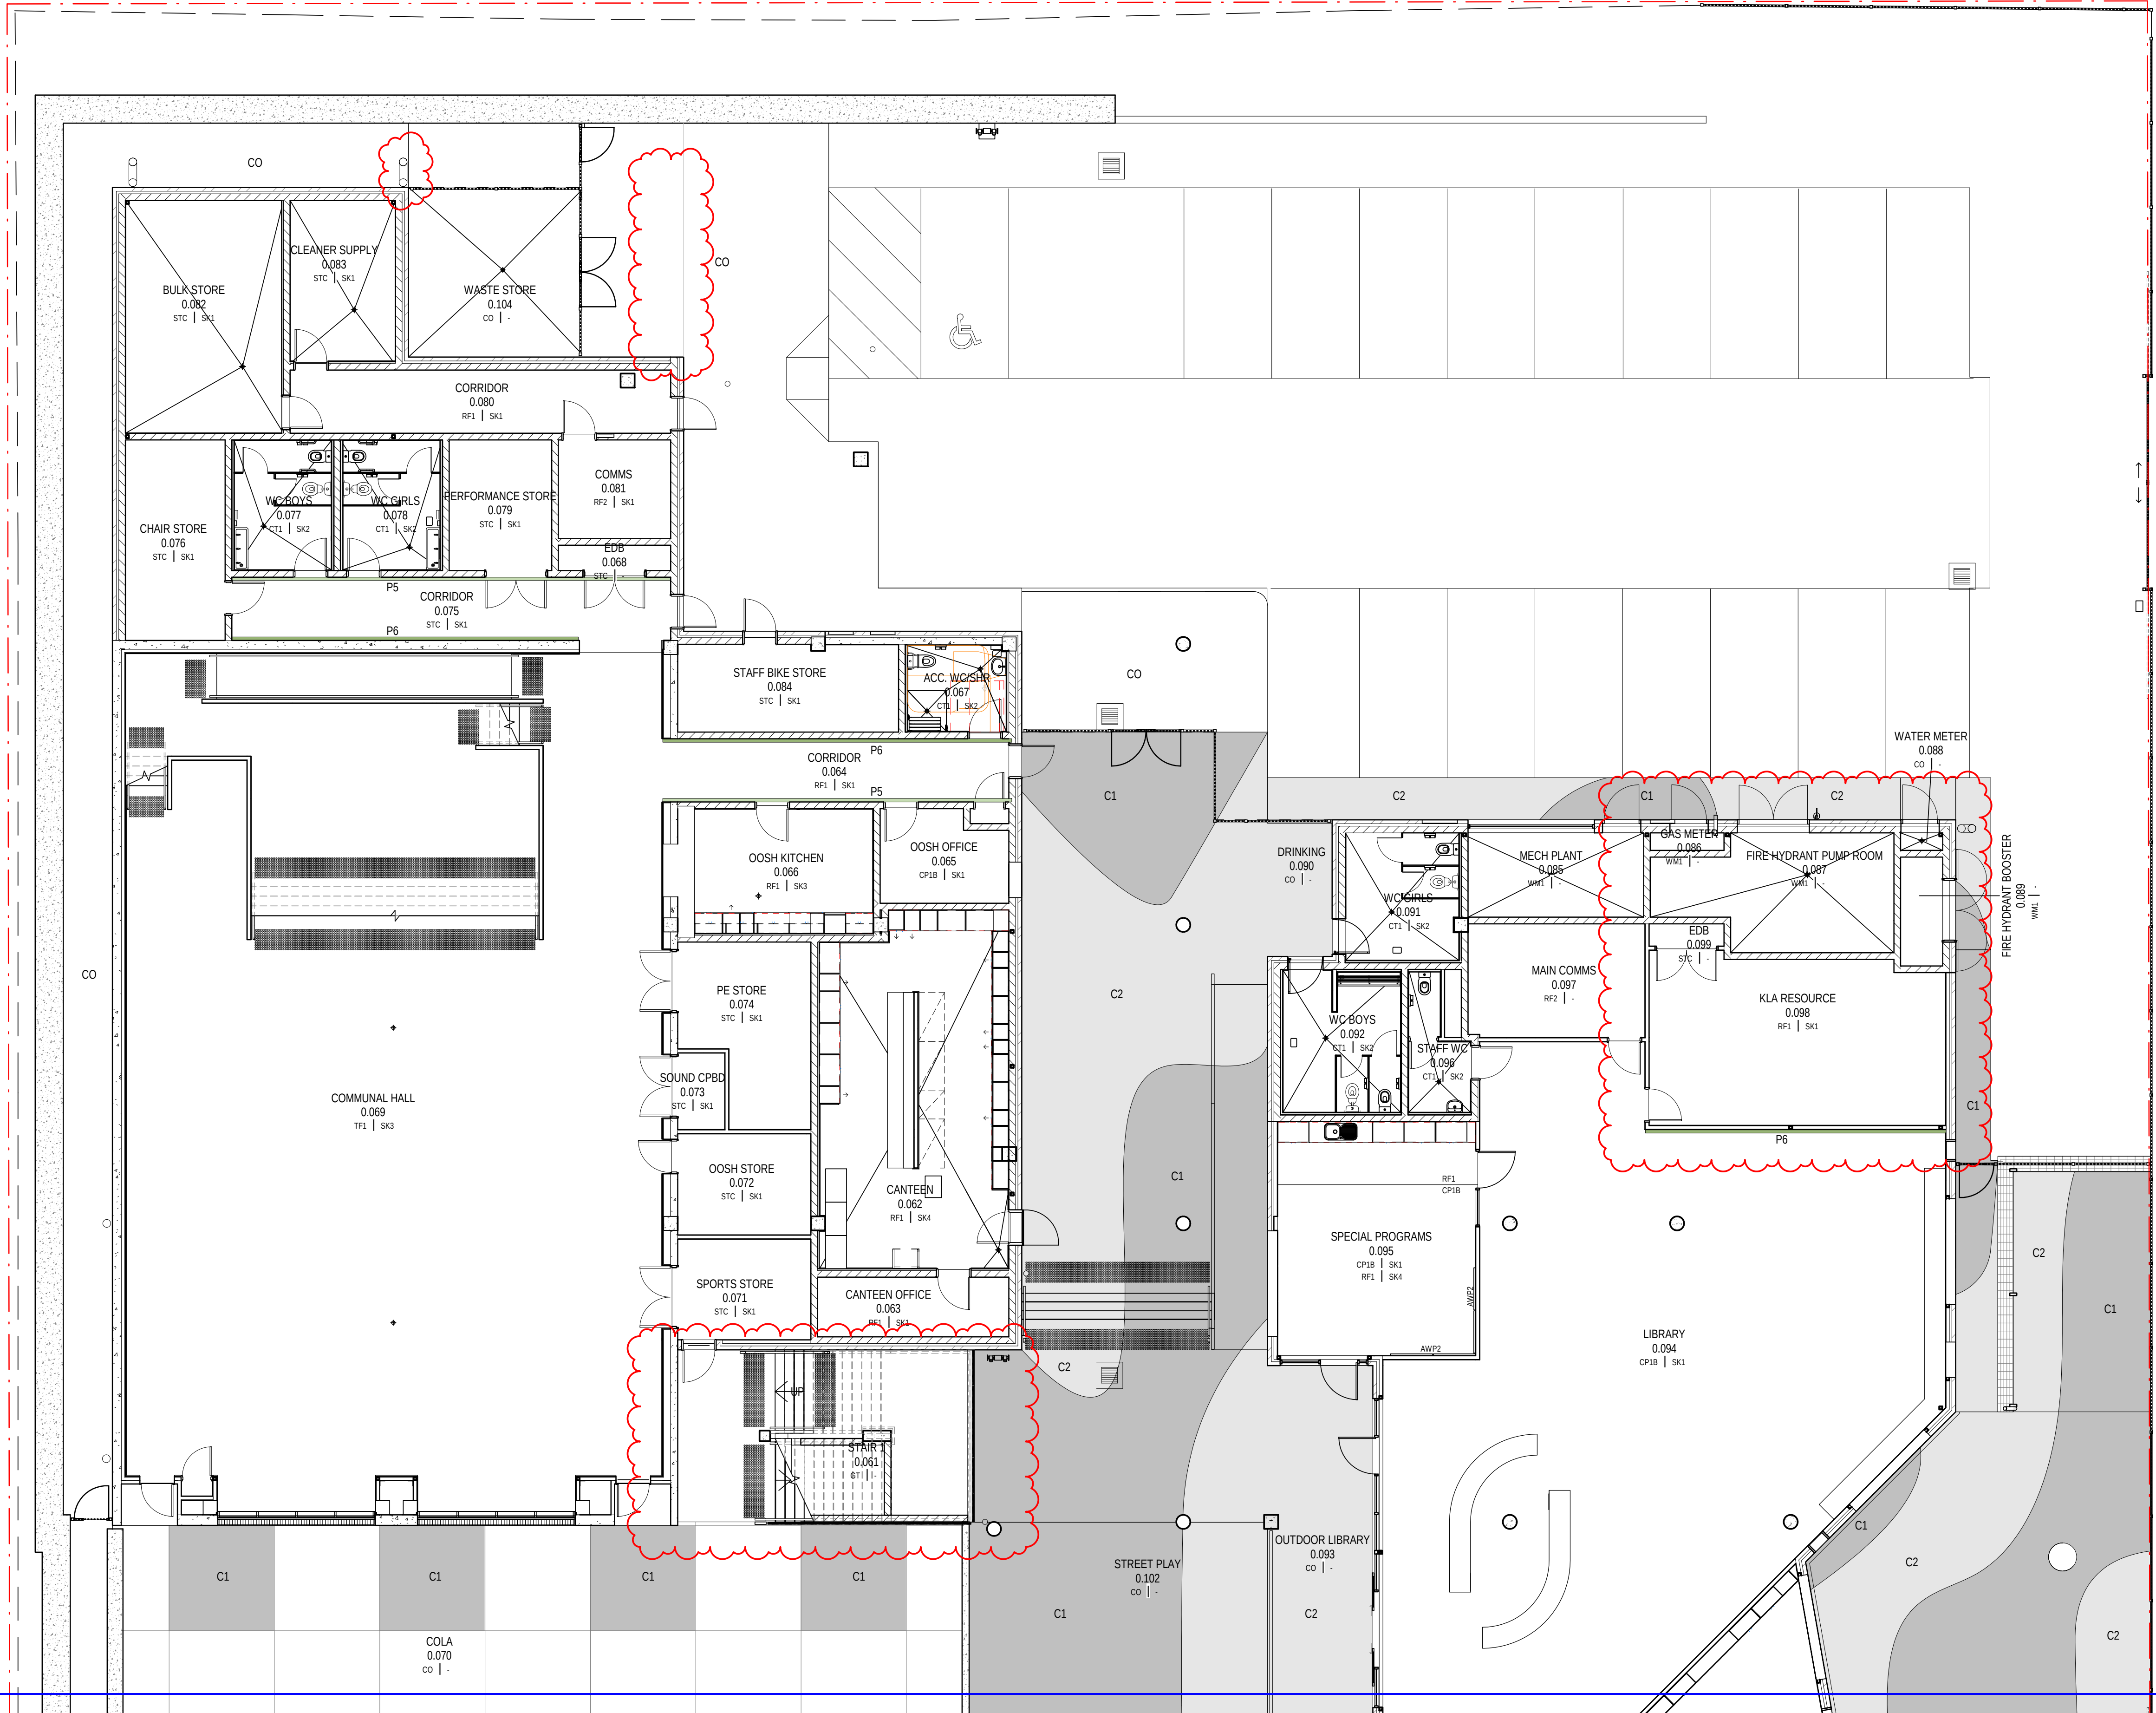

FOR CONTINUATION REFER TO 01_402

AMENDMENTS				DESCRIPTION
REV	BY	DATE		
A	MW	31.08.18		ISSUED FOR TENDER
B	MW	08.04.19		GENERAL UPDATE, ISSUED FOR REVIEW
C	MW	18.04.19		GATEWAY 4 REVIEW
D1	RO	17.05.19		ISSUE FOR CONSTRUCTION
D2	MW	01.07.19		ADD / AMEND NOTES & DIMENSIONS
D3	MW	16.10.19		ENLARGE PH PUMP RM & REDUCE GAS METER RM, AMEND STAIR 01 & SPORT STORE, DELETE SC & MOVE DP FOR WASTE AREA, ISSUED FOR S450(A)

LEGEND	
C1	C1
C1	C1
C1	C1

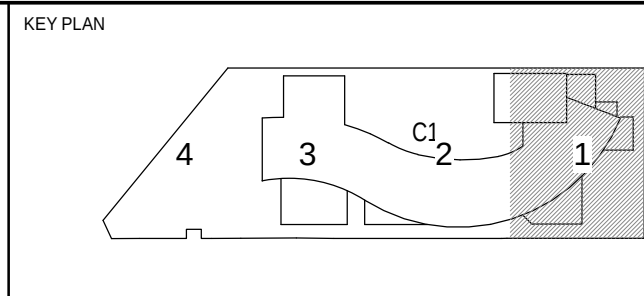

STRUCTURE, CIVIL & HYDRAULIC WOOLACOTT'S ENGINEERS T: 02 9291 0000 WEB: www.pp-a.com.au Nominated Architect Vince Pedavoli NSW reg No.5045	PERUMAL PEDAVOLI ARCHITECTS T: 02 9291 0000 WEB: www.pp-a.com.au Nominated Architect Vince Pedavoli NSW reg No.5045
BCA GROUP PLA T: 02 8355 3160 LANDSCAPE LORNA HARRISON PL T: 02 9655 1147	STATUTORY PLANNER DON FOX PLANNING PL T: 02 9473 4014


PERUMAL
PEDAVOLI
ARCHITECTS

PENSHURST PUBLIC SCHOOL
18 Arcadia Street, Penhurst
DRAWING NAME
FINISHES PLAN - LEVEL 0 - PART 1

CONTRACT NUMBER SINSW-18-1257	0 1000 2000 3000 4000 5000 10000 SCALE 1:100 @ A1
PROJECT NORTH	DRAWN CHECKED VERIFIED DATE 12 NOVEMBER 2019
DRAWING NUMBER	Author Checker Approver
PROJECT CODE DISCIPLINE PHASE SERIES NUMBER	3199-ARC-CD-01_401 03

ISSUED FOR S4.55(1A)


13/11/2019 10:37:57 AM

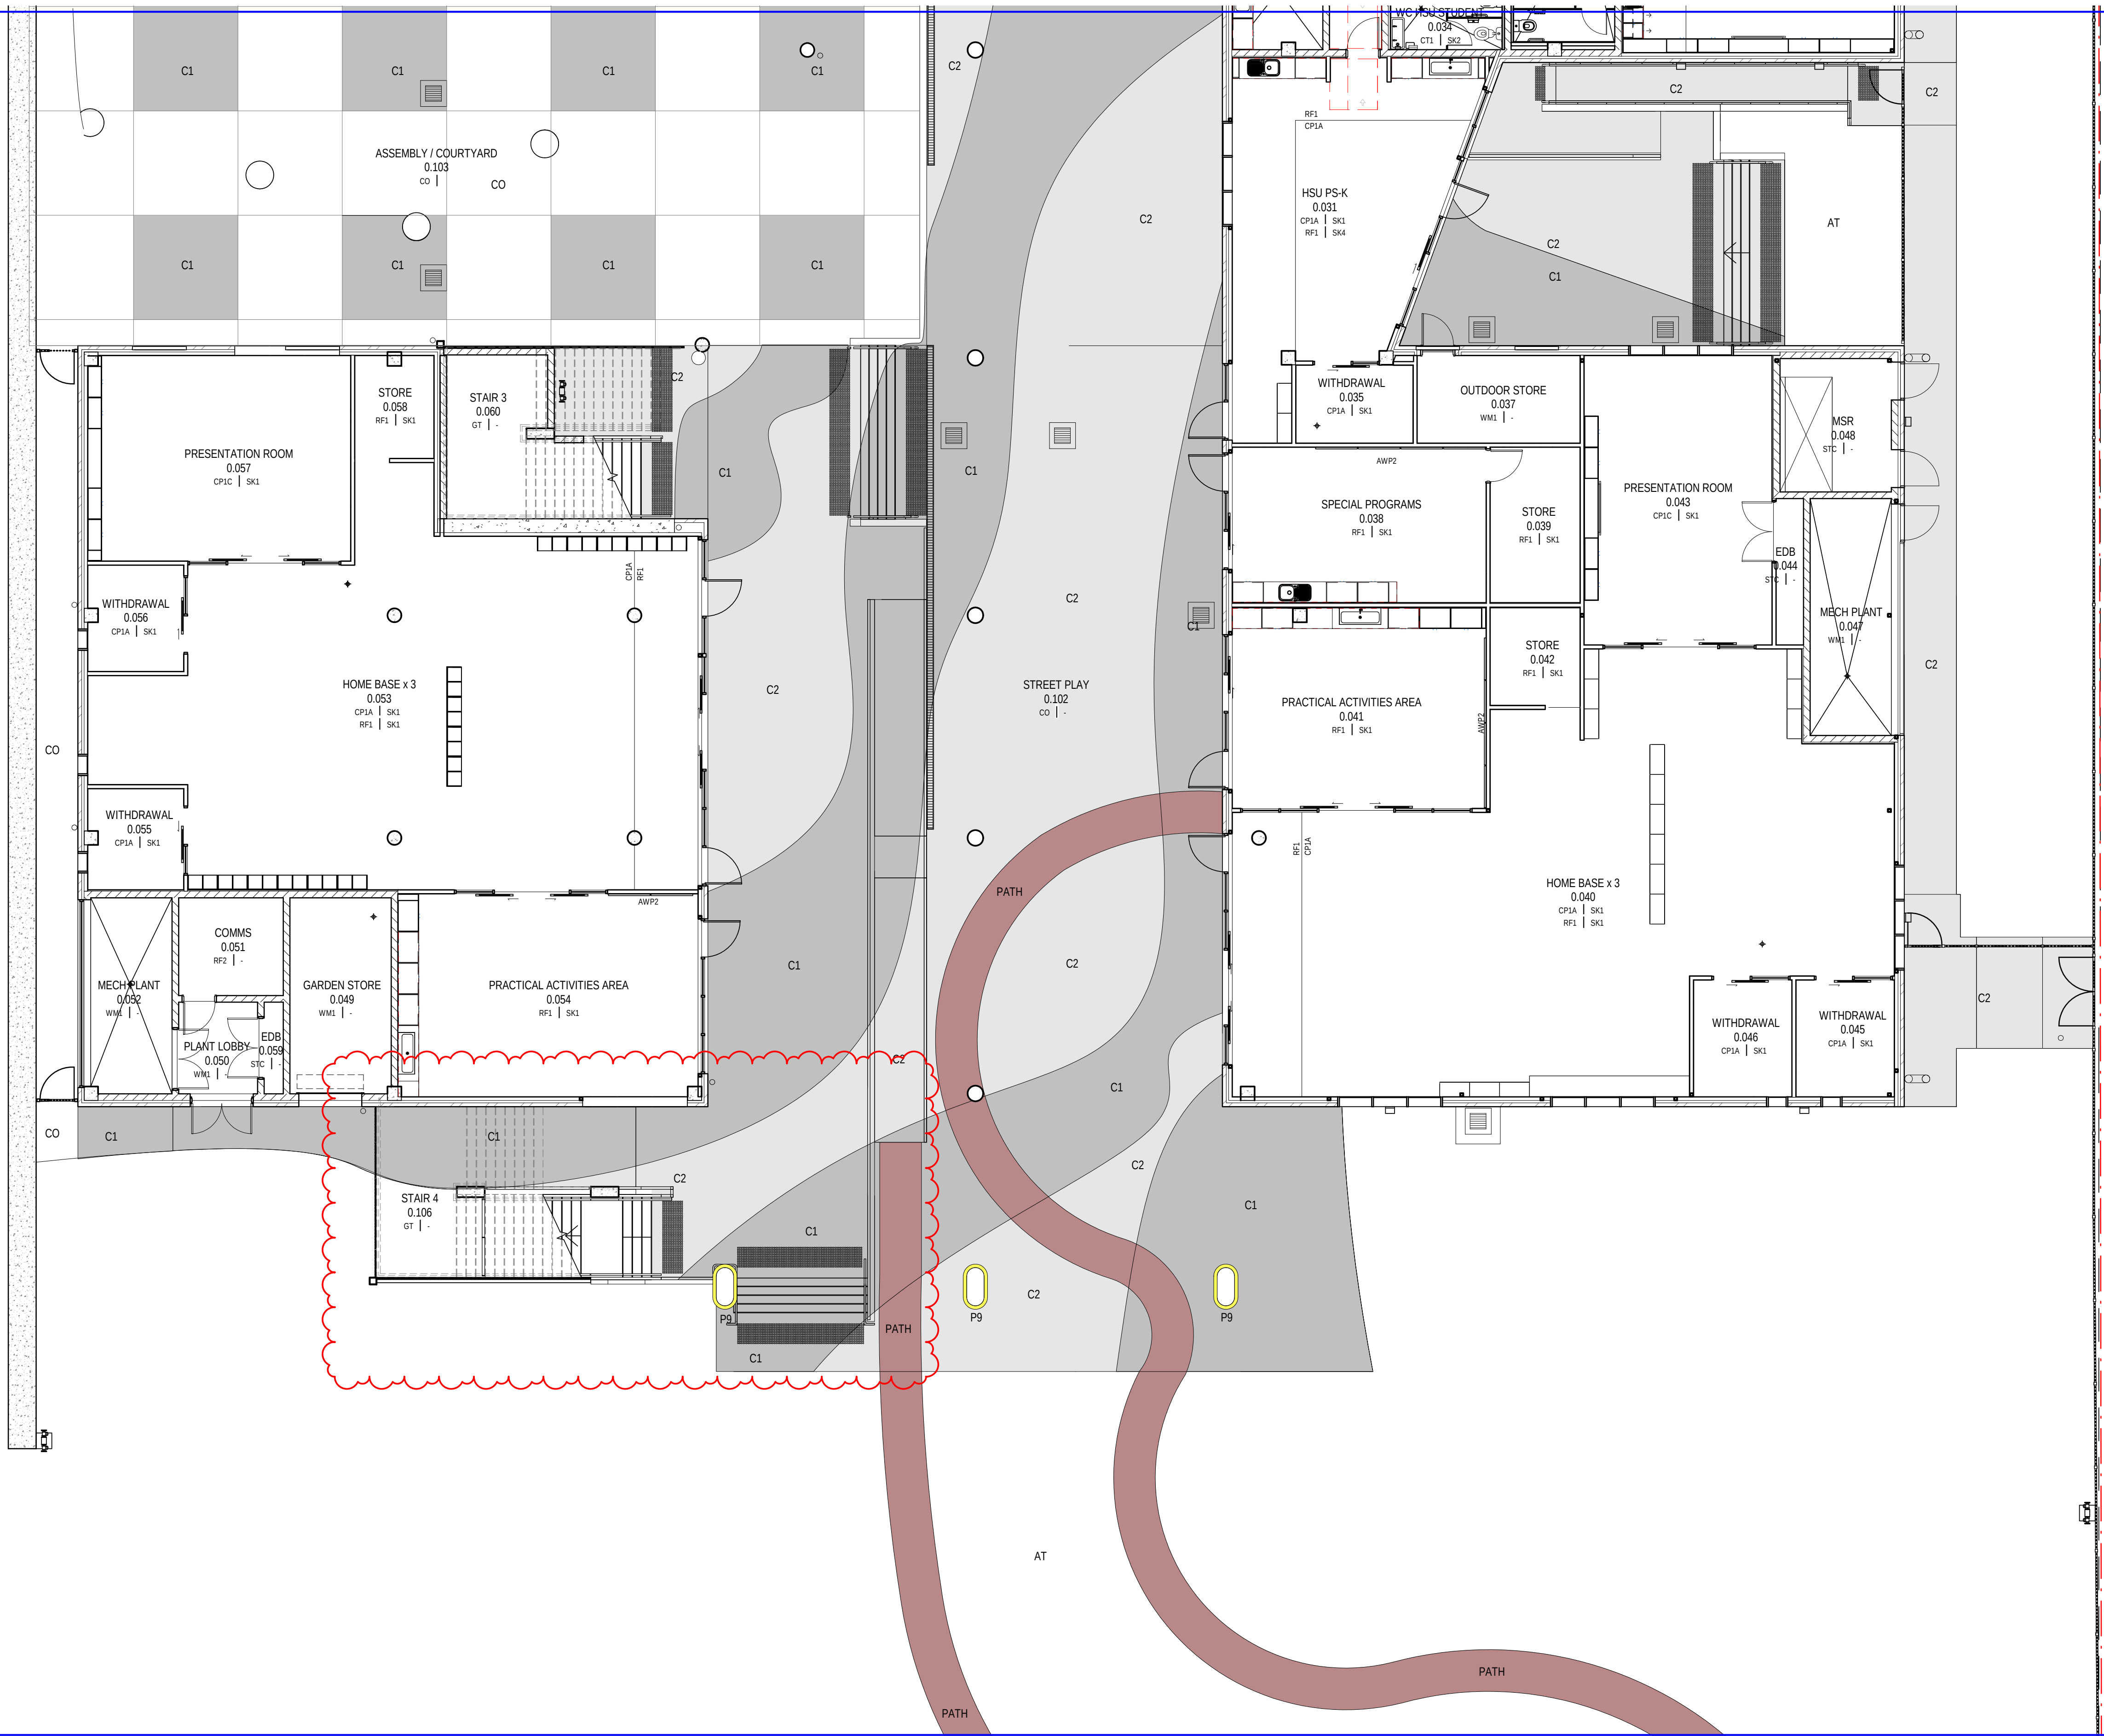

FOR CONTINUATION REFER TO 01_402

AMENDMENTS				DESCRIPTION
REV	BY	DATE		
A	MW	17.08.18		FOR REVIEW
B	MW	31.08.18		ISSUED FOR TENDER
C	MW	08.04.19		GENERAL UPDATE, ISSUED FOR REVIEW
D	MW	19.04.19		GATEWAY 4 REVIEW
E	RO	17.05.19		ISSUE FOR CONSTRUCTION
F	MW	01.07.19		ADD PAINT FINISH TO CONCRETE COLS
G	BS	26.07.19		FLOOR FINISH AMENDED
H	MW	16.10.19		ADD STAIR 04 & AMEND OUTDOOR AREAS. ISSUED FOR S4.55(1A)

LEGEND	
C1	CONCRETE
C2	CONCRETE
AT	ASPHALT
CO	CORNER
GT	GATEWAY
STC	STAIR CASE
WM1	WATER MAIN
WM2	WATER MAIN
AWP1	AIR WASH POINT
AWP2	AIR WASH POINT
EDB	ELECTRIC DISTRIBUTION BOARD
MSR	MATERIAL STORAGE ROOM
MECH PLANT	MECHANICAL PLANT
WITHDRAWAL	WITHDRAWAL
STORE	STORE
OUTDOOR STORE	OUTDOOR STORE
SPECIAL PROGRAMS	SPECIAL PROGRAMS
PRACTICAL ACTIVITIES AREA	PRACTICAL ACTIVITIES AREA
HOME BASE x 3	HOME BASE x 3
COMMS	COMMUNICATIONS
PLANT LOBBY	PLANT LOBBY
GARDEN STORE	GARDEN STORE
STAIR 3	STAIR 3
STAIR 4	STAIR 4
PATH	PATH

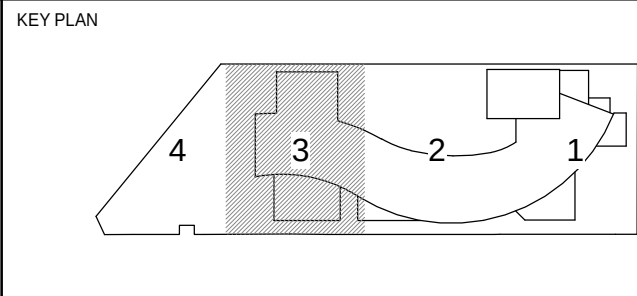

Education

STRUCTURE, CIVIL & HYDRAULIC WOOLACOTT'S ENGINEERS T: 02 9291 0000 F: 02 9203 1500 MECH, ELECT, IT, COMMS & SEC. JHA CONSULTING T: 02 9437 1000	PERUMAL PEDAVOLI ARCHITECTS T: 02 9291 0000 F: 02 9203 1500 WEB: www.pp-a.com.au Nominated Architect Vince Pedavoli NSW reg No 5045
BICA GROUP P/L T: 02 8355 3160	STATUTORY PLANNER DON FOX PLANNING P/L T: 02 9673 4014
LANDSCAPE LORNA HARRISON P/L T: 02 9555 1147	


PERUMAL
PEDAVOLI
ARCHITECTS

PENSHURST PUBLIC SCHOOL
18 Arcadia Street, Penshurst
DRAWING NAME
FINISHES PLAN - LEVEL 0 - PART 3

CONTRACT NUMBER SINSW-18-1257	0 1000 2000 3000 4000 5000 10000 SCALE 1:100 @ A1
PROJECT NORTH	DRAWN CHECKED VERIFIED DATE 12 NOVEMBER 2019
DRAWING NUMBER 3199-ARC-CD-01_403	Author Checker Approver REVISION 04

ISSUED FOR S4.55(1A)


13/11/2019 10:38:20 AM

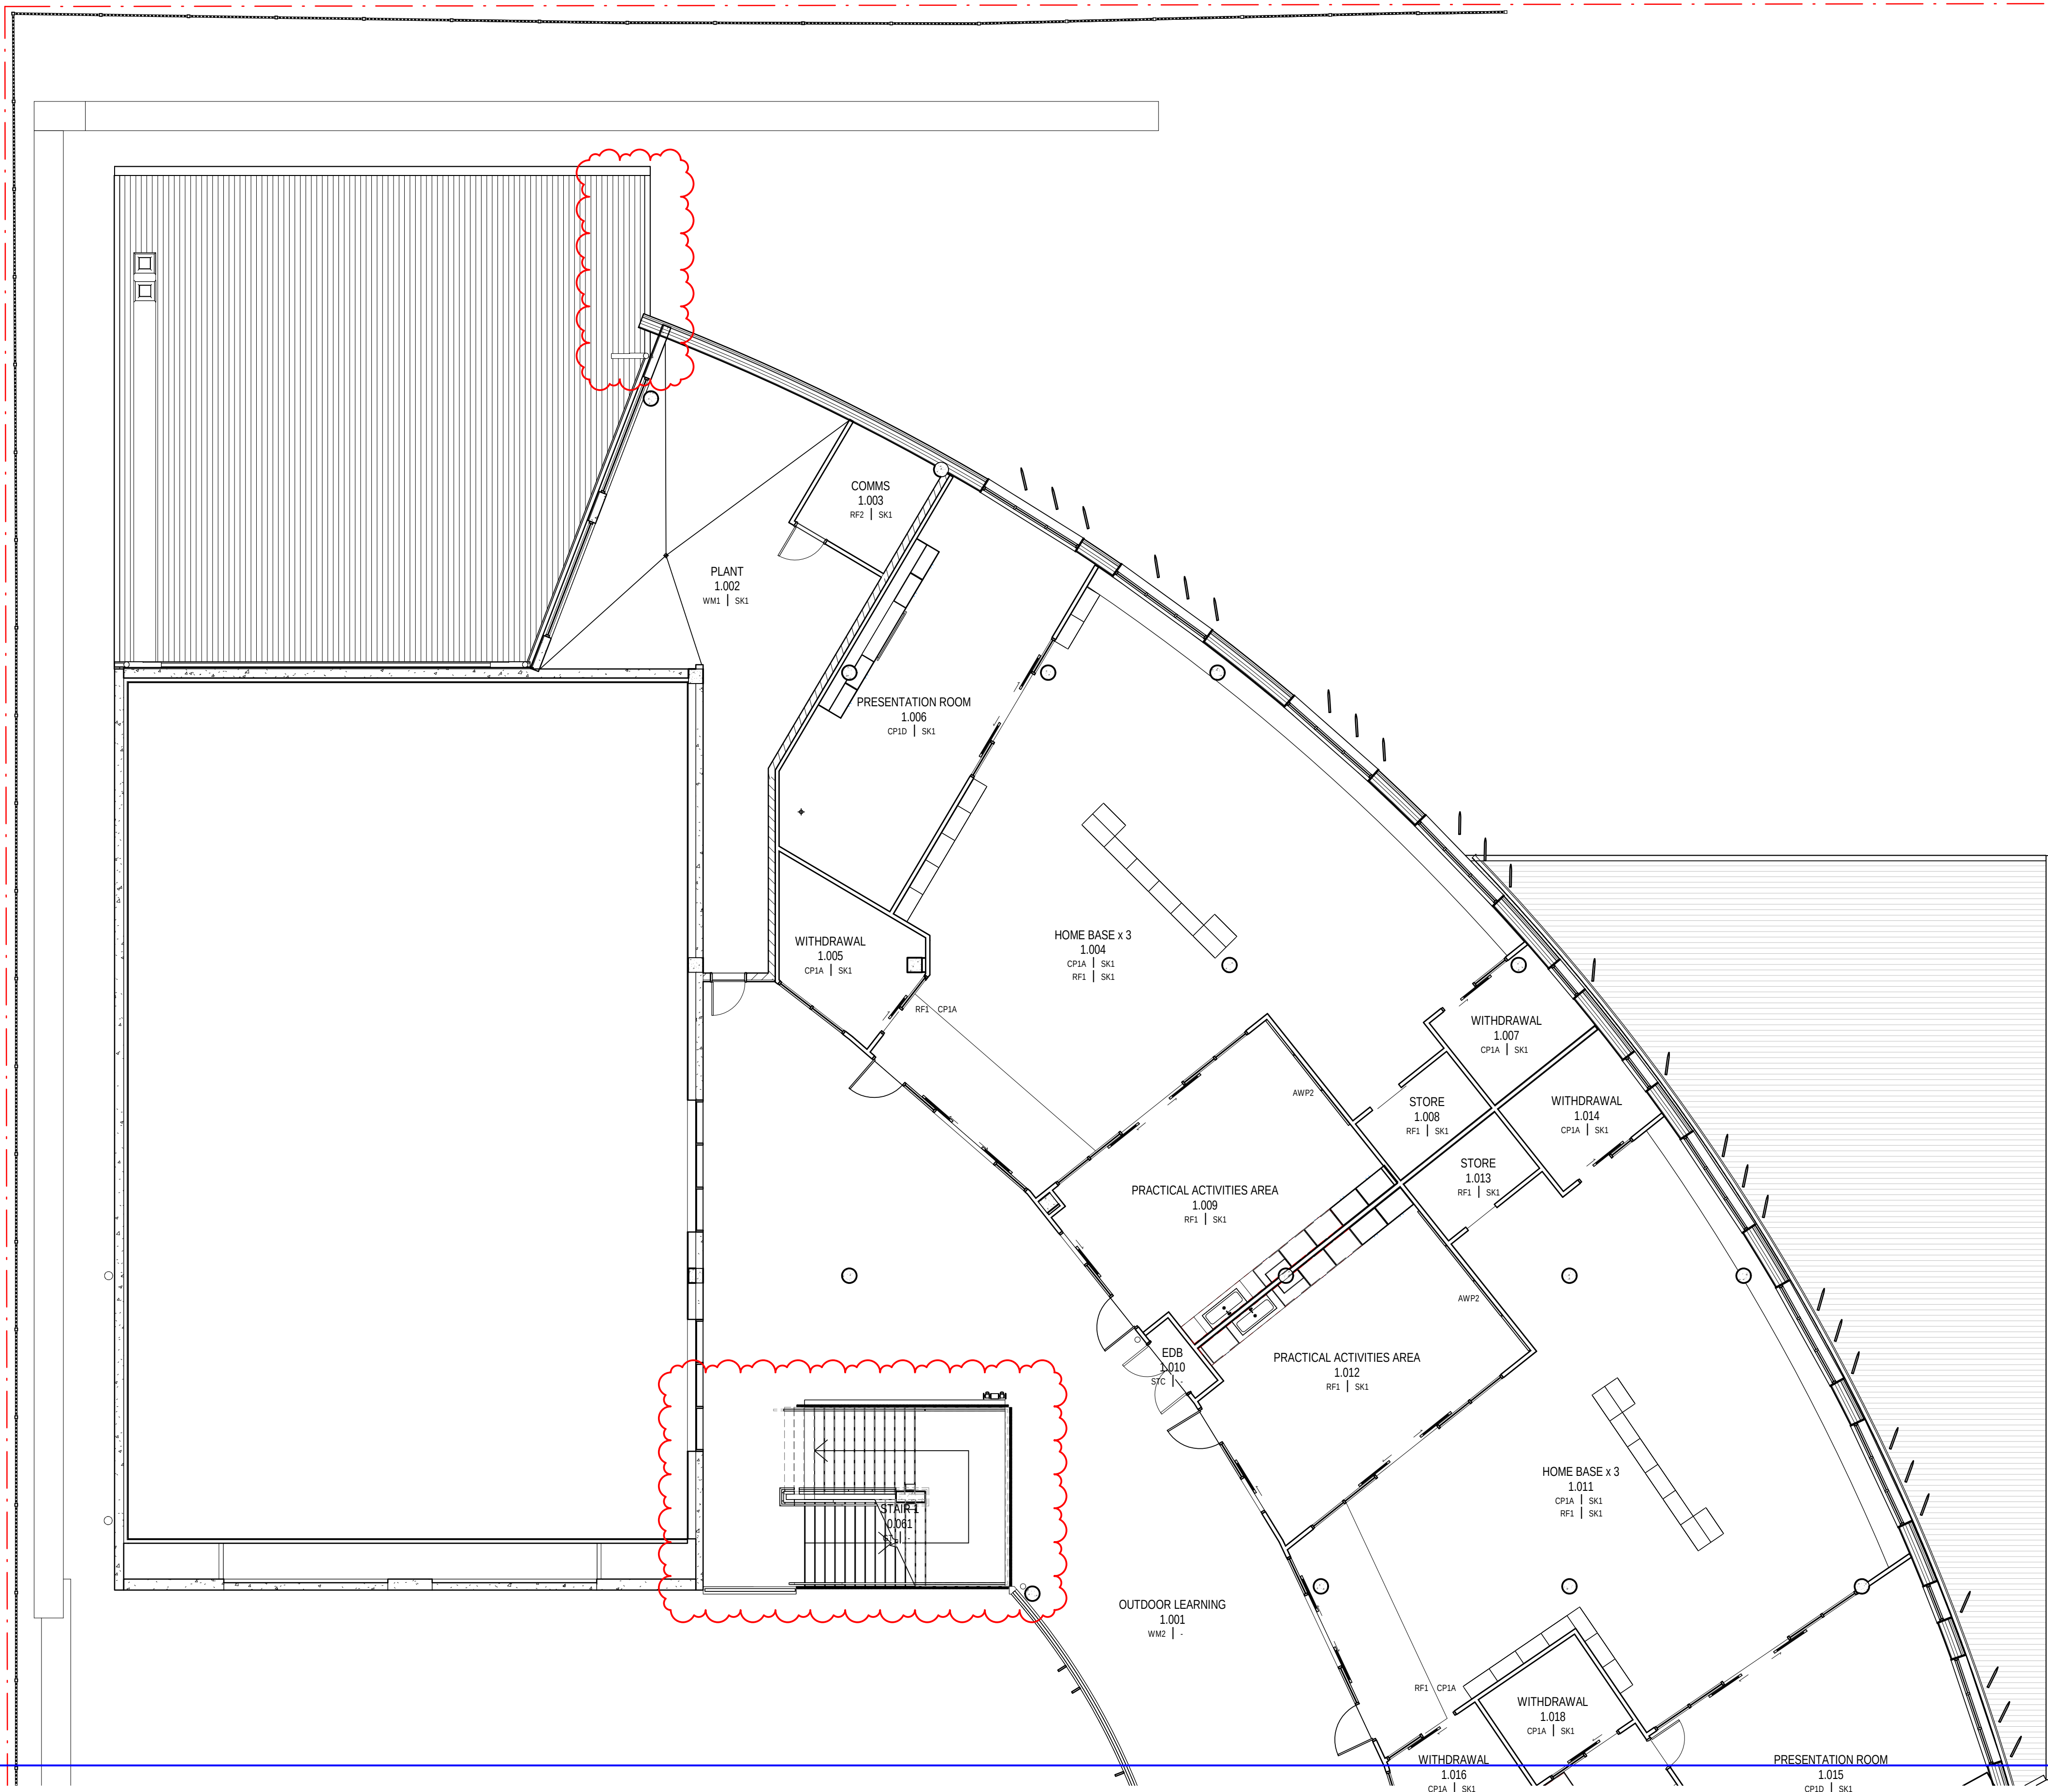

FOR CONTINUATION REFER TO 01_412

AMENDMENTS			
REV	BY	DATE	DESCRIPTION
	MW	20.07.18	PROGRESS ISSUE
	MW	10.08.18	PROGRESS ISSUE
	MW	17.08.18	FOR REVIEW
A	MW	31.08.18	ISSUED FOR TENDER
B	MW	08.04.19	GENERAL UPDATE. ISSUED FOR REVIEW
C	MW	18.04.19	GATEWAY 4 REVIEW
01	RO	17.05.19	ISSUE FOR CONSTRUCTION
02	MW	16.10.19	AMEND STAIR 01 & ROOF OVER WASTE. ISSUED FOR \$455,1(A)

LEGEND

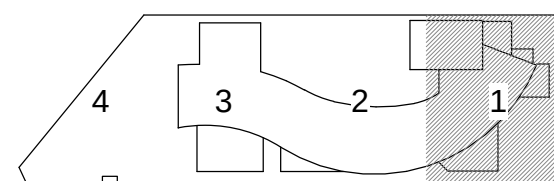

STRUCTURE, CIVIL & HYDRAULIC WOOLACOTT'S ENGINEERS T: 02 8203 1500
MECH, ELECT, IT, COMMS & SEC. JHA CONSULTING T: 02 9437 1000
BCA GROUP DLA T: 02 8355 3160
LANDSCAPE LORNA HARRISON P/L T: 02 9555 1147

PERUMAL PEDAVOLI ARCHITECT T: 02 9291 0000 WEB: www.pp-a.com.au Nominated Architect: Vince Pedavoli NSW reg No.5045	
STATUTORY PLANNER DON FOX PLANNING P/L T: 02 9473 4914	


S

PERUMAL
PEDAVOLI

ARCHITECTS


PENSHURST PUBLIC SCHOOL
18 Arcadia Street, Penshurst
DRAWING NAME
FINISHES PLAN - LEVEL 1 - PART 1

CONTRACT NUMBER	C
SINSW-18-1257	

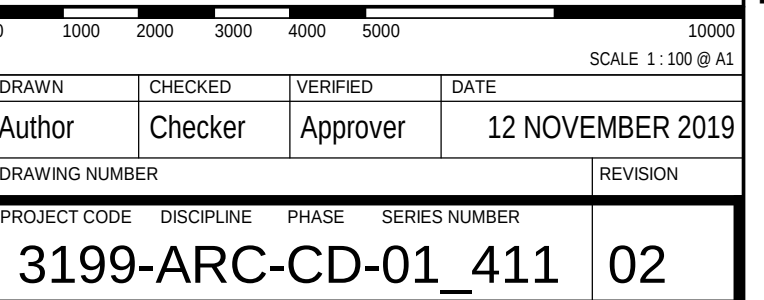

ISSUED FOR S4.55(1A)

13/11/2019 10:38:56 AM

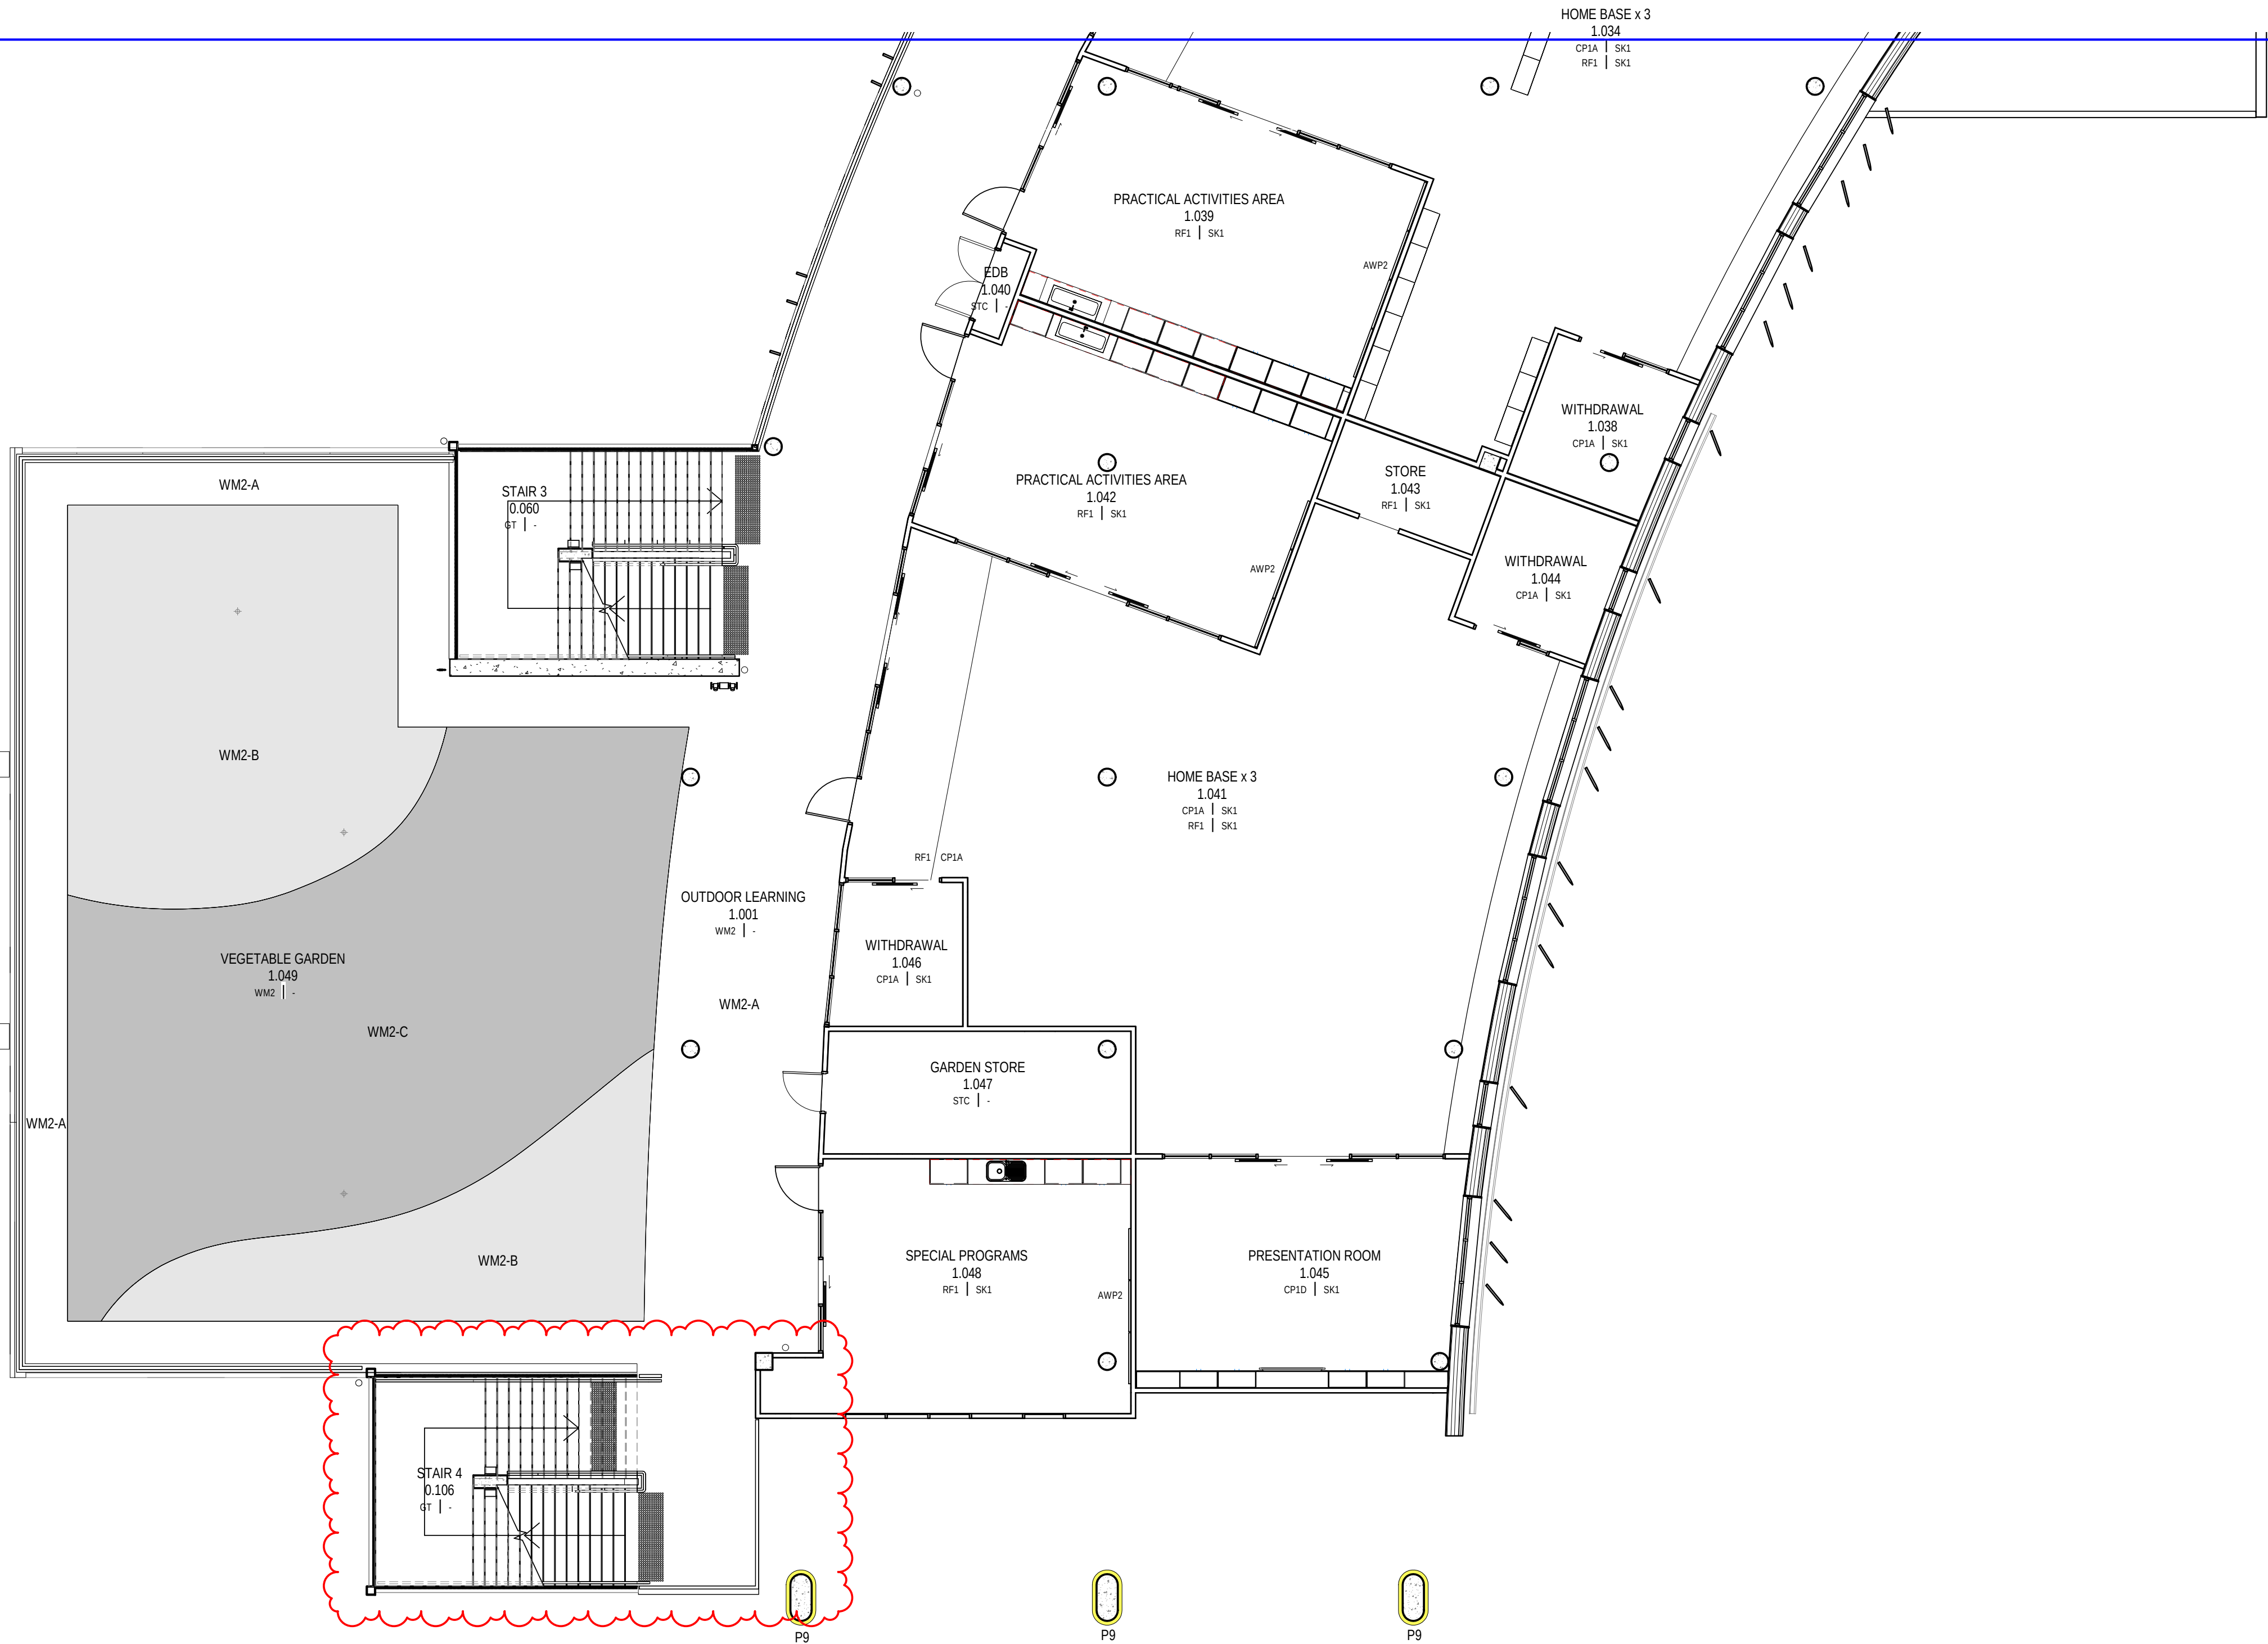


FOR CONTINUATION REFER TO 01_412

AMENDMENTS				
REV	BY	DATE	PROGRESS	DESCRIPTION
MW	20.07.18		PROGRESS ISSUE	
MW	10.08.18		PROGRESS ISSUE	
MW	17.08.18		FOR REVIEW	
A	MW	31.08.18	ISSUED FOR TENDER	
B	MW	08.04.19	GENERAL UPDATE - ISSUED FOR REVIEW	
C	MW	18.04.19	GATEWAY 4 REVIEW	
01	RO	17.05.19	ISSUE FOR CONSTRUCTION	
02	MW	16.10.19	ADD STAIR 04 & AMEND HOMEBASE. ISSUED FOR S4.55(LA)	

LEGEND

KEY PLAN

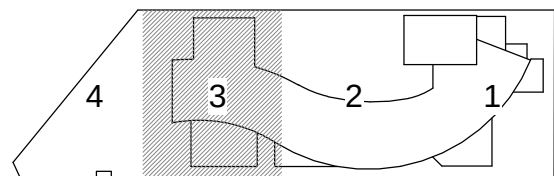

STRUCTURE, CIVIL & HYDRAULIC WOOLACOTT'S ENGINEERS T: 02 9291 0000 WEB: www.pp-a.com.au Nominated Architect Vince Pedavoli NSW reg No.5045	PERUMAL PEDAVOLI ARCHITECTS T: 02 9291 0000 WEB: www.pp-a.com.au Nominated Architect Vince Pedavoli NSW reg No.5045
MECH, ELECT, IT, COMM & SEC. JHA CONSULTING T: 02 9437 1000	
BICA GROUP P/L T: 02 8355 3160	
LANDSCAPE LORNA HARRISON P/L T: 02 9555 1147	STATUTORY PLANNER DON FOX PLANNING P/L T: 02 9473 4014

PERUMAL
PEDAVOLI
ARCHITECTS

PENSHURST PUBLIC SCHOOL
18 Arcadia Street, Penshurst
DRAWING NAME
FINISHES PLAN - LEVEL 1 - PART 3

CONTRACT NUMBER SINSW-18-1257	PROJECT NORTH
----------------------------------	---------------

0	1000	2000	3000	4000	5000	10000
						SCALE 1: 100 @ A1
DRAWN	CHECKED	VERIFIED	DATE			
Author	Checker	Approver	12 NOVEMBER 2019			
DRAWING NUMBER					REVISION	
PROJECT CODE	DISCIPLINE	PHASE	SERIES NUMBER			
3199-ARC-CD-01_413					02	


ISSUED FOR S4.55(LA)



CONTRACT NUMBER		0 1000 2000 3000 4000 5000 10000			
SINSW-18-1257		SCALE 1 : 100 @ A1			
PROJECT NORTH 	DRAWN	CHECKED	VERIFIED	DATE	
	Author	Checker	Approver	12 NOVEMBER 2019	
	DRAWING NUMBER			REVISION	
PROJECT CODE		DISCIPLINE	PHASE	SERIES NUMBER	
3199-ARC-CD-01_421		02			

13/11/2019 10:39:43 AM


FOR CONTINUATION REFER TO 01_422

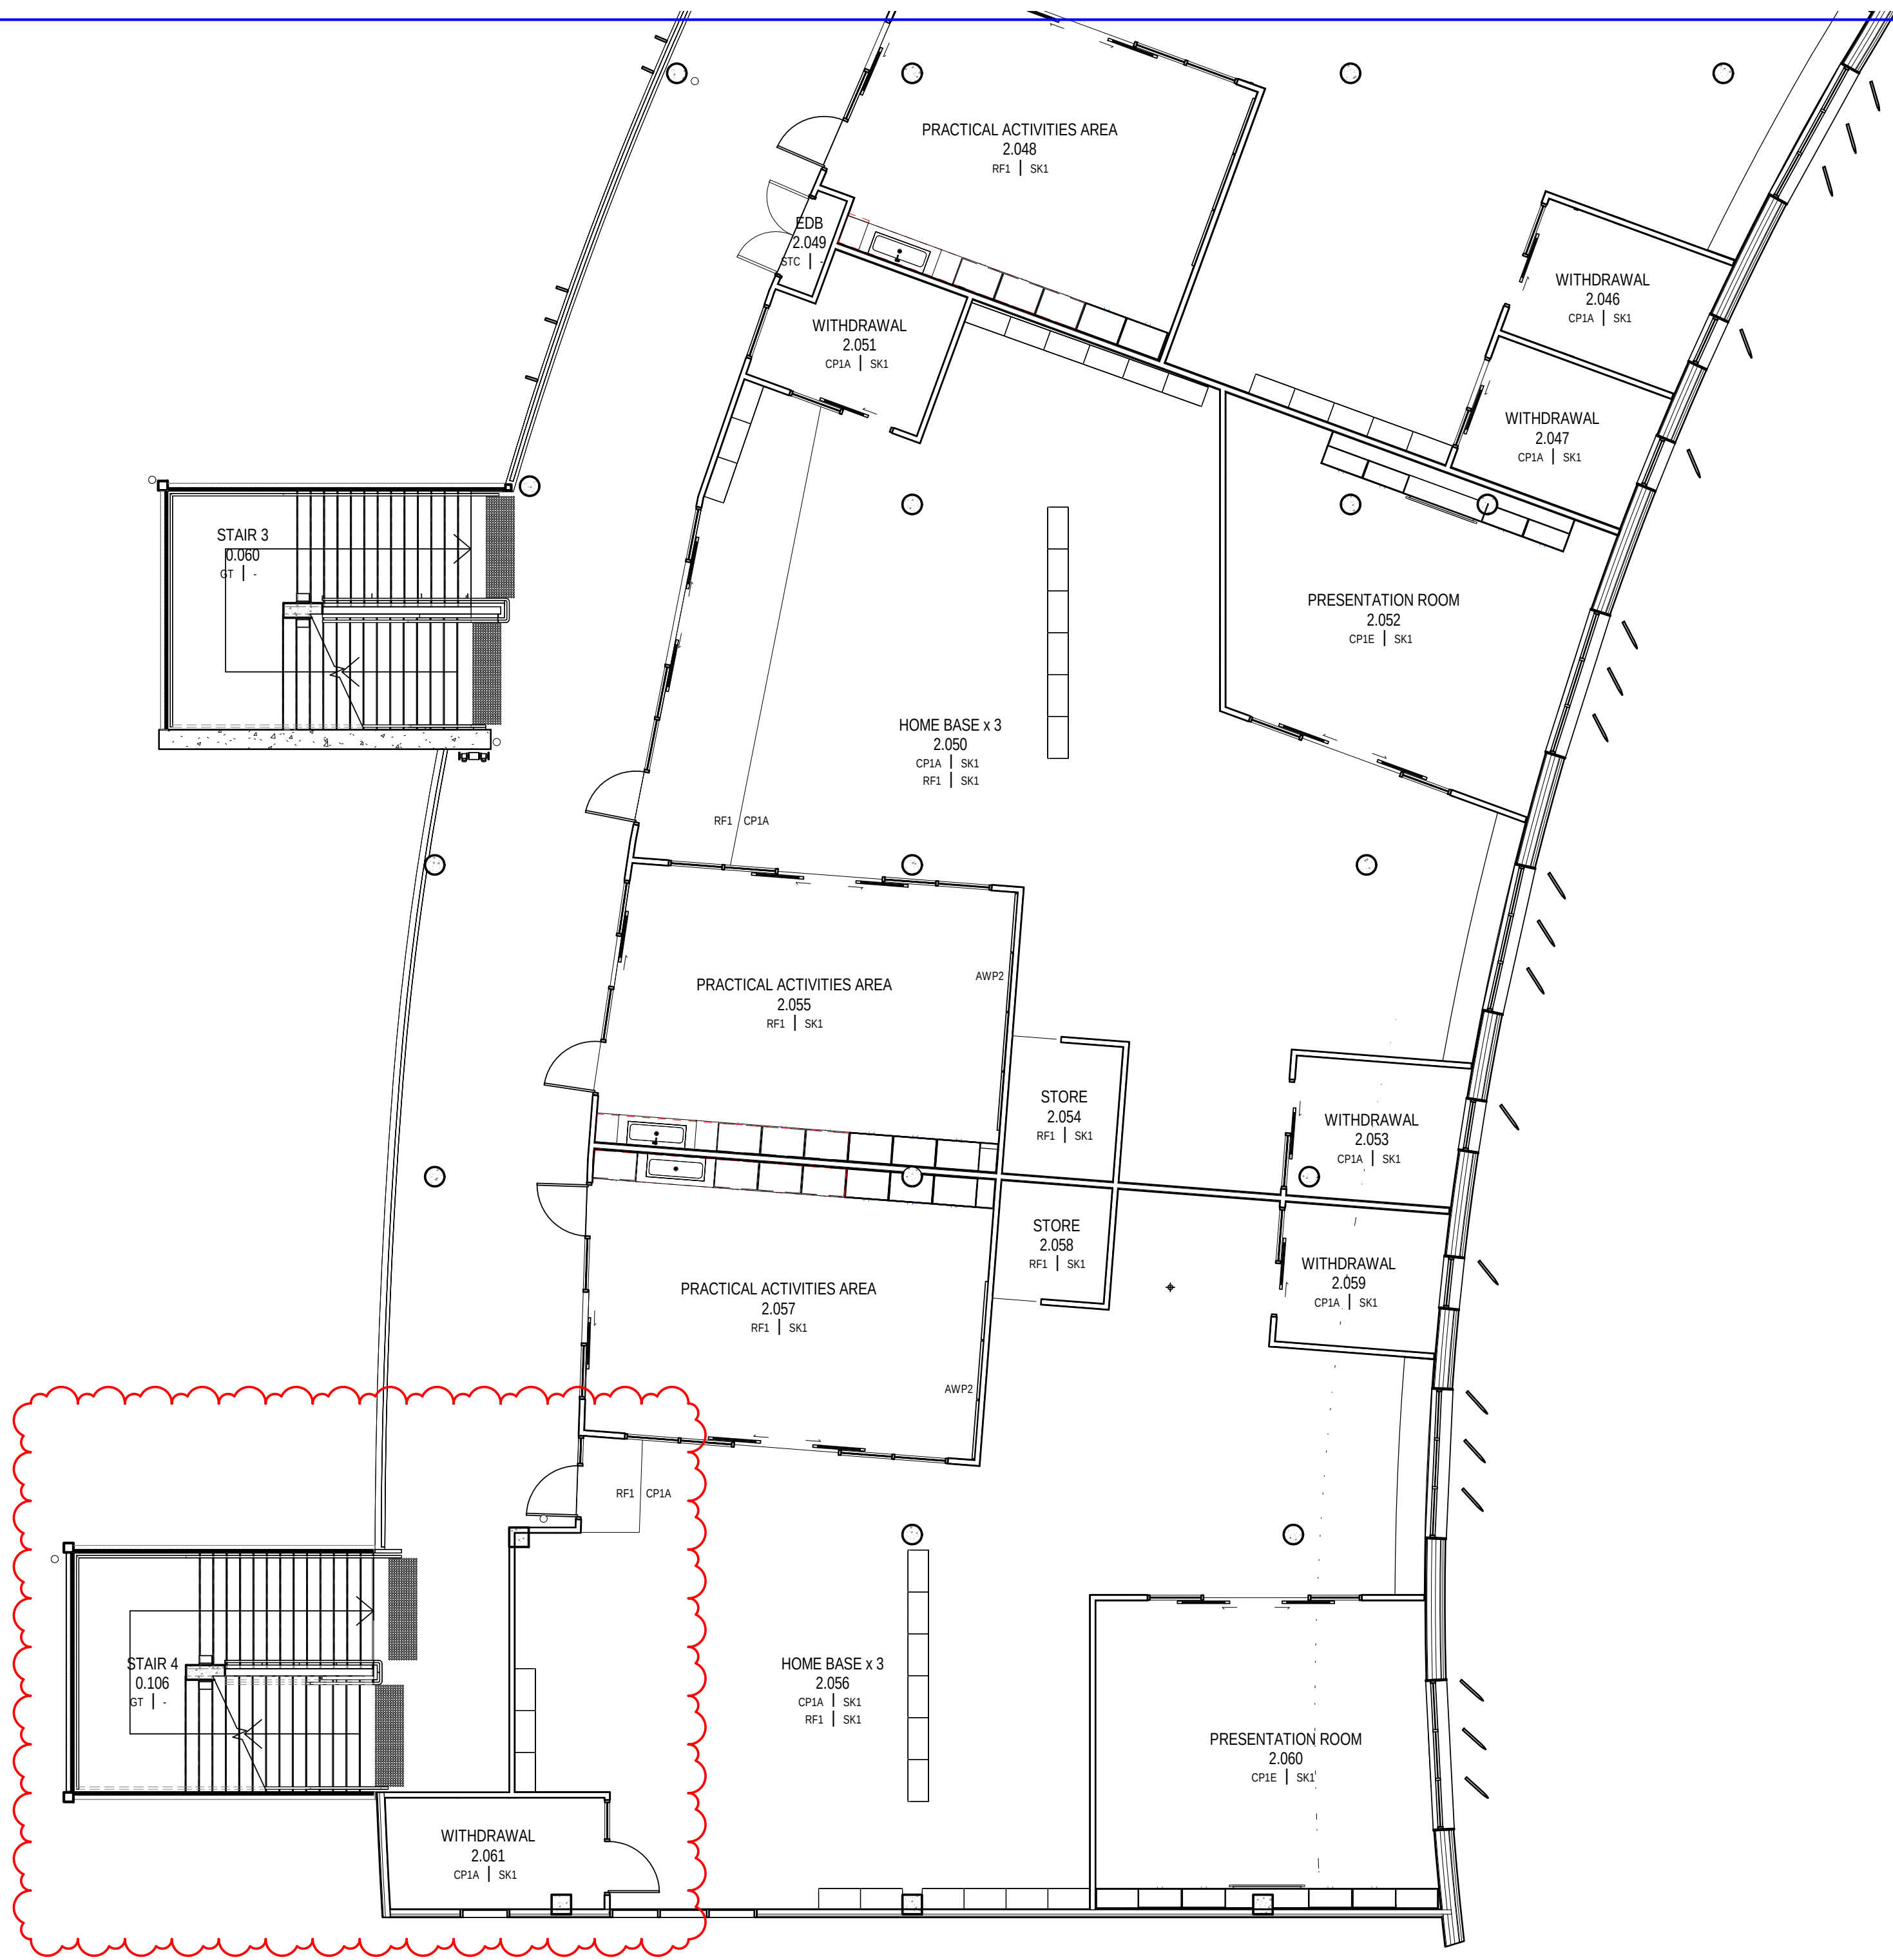

AMENDMENTS				
REV	BY	DATE	PROGRESS	DESCRIPTION
MW	20.07.18		PROGRESS ISSUE	
MW	10.08.18		PROGRESS ISSUE	
MW	17.08.18		FOR REVIEW	
A	MW	31.08.18	ISSUED FOR TENDER	
B	MW	08.04.19	GENERAL UPDATE, ISSUED FOR REVIEW	
C	MW	18.04.19	GATEWAY 4 REVIEW	
01	RO	17.05.19	ISSUE FOR CONSTRUCTION	
02	MW	16.10.19	ADD STAIR 04 & AMEND HOMEBASE, ISSUED FOR S4.55(LA)	

LEGEND

KEY PLAN

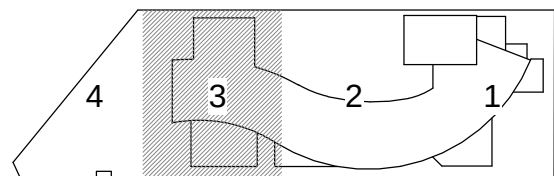

STRUCTURE, CIVIL & HYDRAULIC WOOLACOTT'S ENGINEERS T: 02 9291 0000 WEB: www.pp-a.com.au	PERUMAL PEDAVOLI ARCHITECTS T: 02 9291 0000 WEB: www.pp-a.com.au Nominated Architect Vince Pedavoli NSW reg No 5045
MECH, ELECT, IT, COMM & SEC. JHA CONSULTING T: 02 9437 1000	
BCA GROUP DLA T: 02 8355 3160	
LANDSCAPE LORNA HARRISON PL T: 02 9555 1147	STATUTORY PLANNER DON FOX PLANNING PL T: 02 9473 4614

PERUMAL
PEDAVOLI
ARCHITECTS

PENSHURST PUBLIC SCHOOL
18 Arcadia Street, Penshurst
DRAWING NAME
FINISHES PLAN - LEVEL 2 - PART 3

CONTRACT NUMBER SINSW-18-1257	PROJECT NORTH
----------------------------------	---------------

0	1000	2000	3000	4000	5000	10000
SCALE 1:100 @ A1						
DRAWN	CHECKED	VERIFIED	DATE			
Author	Checker	Approver	12 NOVEMBER 2019			
DRAWING NUMBER						REVISION
PROJECT CODE	DISCIPLINE	PHASE	SERIES NUMBER			
3199-ARC-CD-01_423						
						02

ISSUED FOR S4.55(LA)

[illegible]

PERUMAL
PEDAVOLI


ARCHITECTS

CONTRACT NUMBER
SINSW-18-1257


PROJECT NORTH



				10000
SCALE 1 : 100 @ A1				
DRAWN	CHECKED	VERIFIED	DATE	
Author	Checker	Approver	12 NOVEMBER 2019	
DRAWING NUMBER				REVISION
PROJECT CODE	DISCIPLINE	PHASE	SERIES NUMBER	
3199-ARC-CD-01_431				02

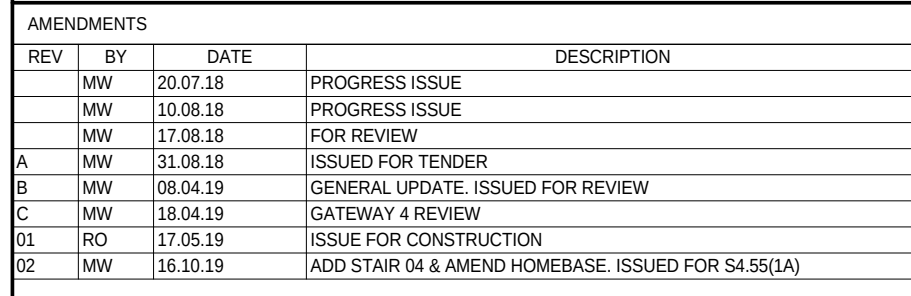

LEGEND

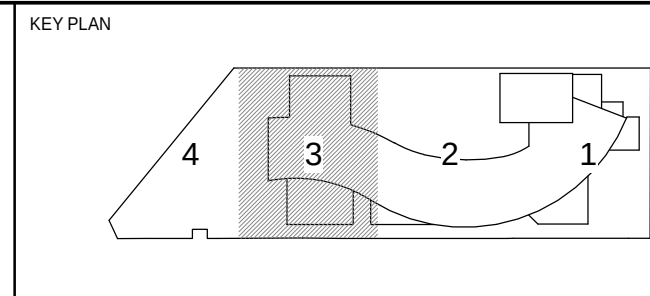

STRUCTURE, CIVIL & HYDRAULIC WOOLACOTT'S ENGINEERS T: 02 8203 1500	PERUMAL PEDAVOLI ARCHITECTS T: 02 9291 0000 WEB: www.pp-a.com.au Nominated Architect Vince Pedavoli NSW reg No.5045
MECH, ELEC, IT, COMMS & SEC. JHA CONSULTING T: 02 9437 1000	
BCA GROUP DLA T: 02 8355 3160	
LANDSCAPE LORNA HARRISON PIL T: 02 9555 1147	STATUTORY PLANNER DON FOX PLANNING PIL T: 02 9473 4914

PERUMAL
PEDAVOLI

ARCHITECTS

CONTRACT NUMBER
SINSW-18-1257

PROJECT NORTH

