


LOT 2 6FA	
circulation	1684 m ²
gym	392 m ²
medical	541 m ²
other	517 m ²
retail	8296 m ²
TOTAL	11430 m ²
LOT 2 PARKING	
STAGE 1	10
DISABLED	1
LOADING	2
PICK-UP	412
RETAIL CLASS 3A	425
TOTAL	425

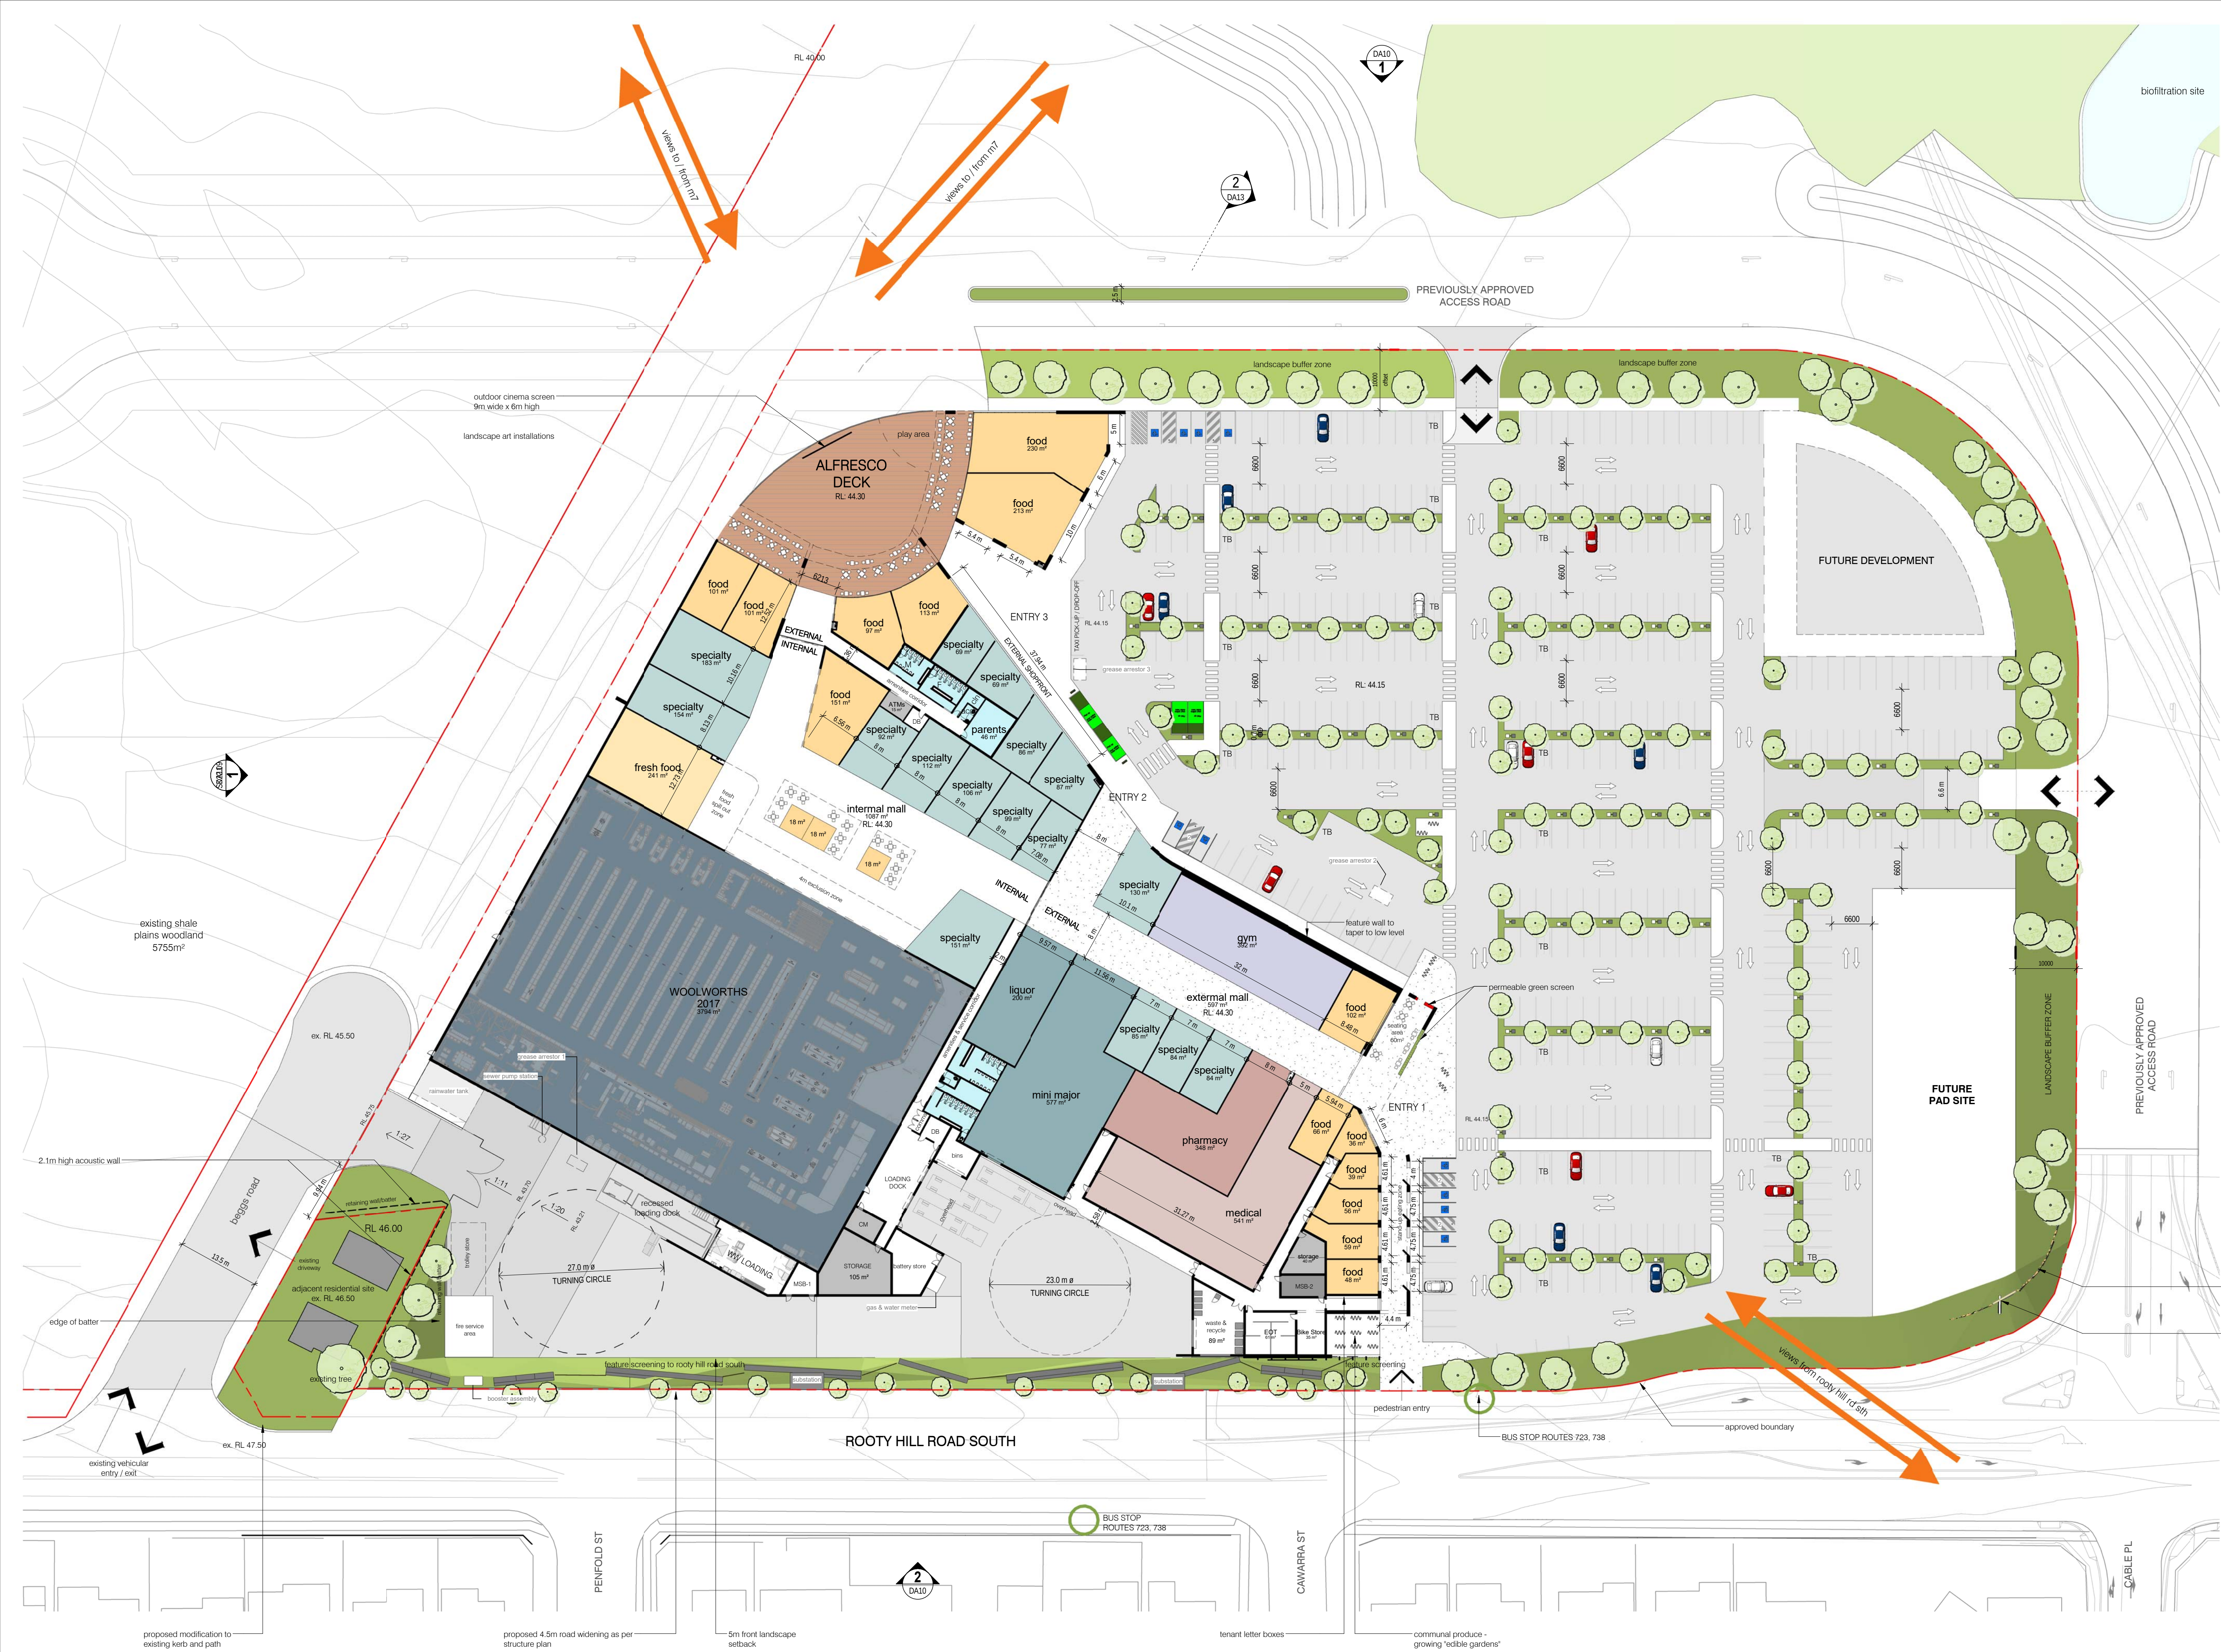

PROPOSED STAGE 1 PLAN 1 : 500

no.	date	ISSUE / revision	by
A	30/11/18	DA ISSUE	PL

"A place where people can be proud of
and feel completely comfortable".

Frasers Property

EASTERN CREEK RC
NSW 2766

project - address

drawing title

PROPOSED SITE PLAN -
STAGE 1

scale @ A1
1 : 500

job no.

2015-088

drawing no.

DA05-A

issue

A

drawn

PLE

MELBOURNE
SYDNEY
PERTH

1800 422 533

i2c

i2c.COM.AU

24/01/2018 10:51:37 AM

