

ADDITIONAL INFORMATION FOR SSD SUBMISSION

THE ADDITIONAL DOCUMENTS INCLUDED IN THIS SUBMISSION INCLUDE THE FOLLOWING:


- 1) ZONAL MASTER PLAN
- 2) EXTERNAL FLOW DIAGRAMS
- 3) INTERIOR PRESENTATION PACKAGE (PARTIAL) - MAIN ENTRY AND MAIN STREET
- 4) SHADOW DIAGRAMS - STAR BUILDING NORTH ELEVATION


ZONAL MASTER PLAN



Hornsby Ku-Ring-Gai Hospital
Advancing Hornsby's Health


MASTER PLAN - REDEVELOPMENT AREA

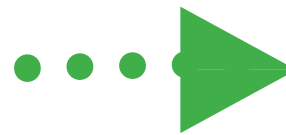-  **STAGE 1**
-  **STAGE 2**
-  **HOPE REFURBISHMENT**
-  **VEHICULAR ACCESS**
-  **PEDESTRIAN ACCESS**


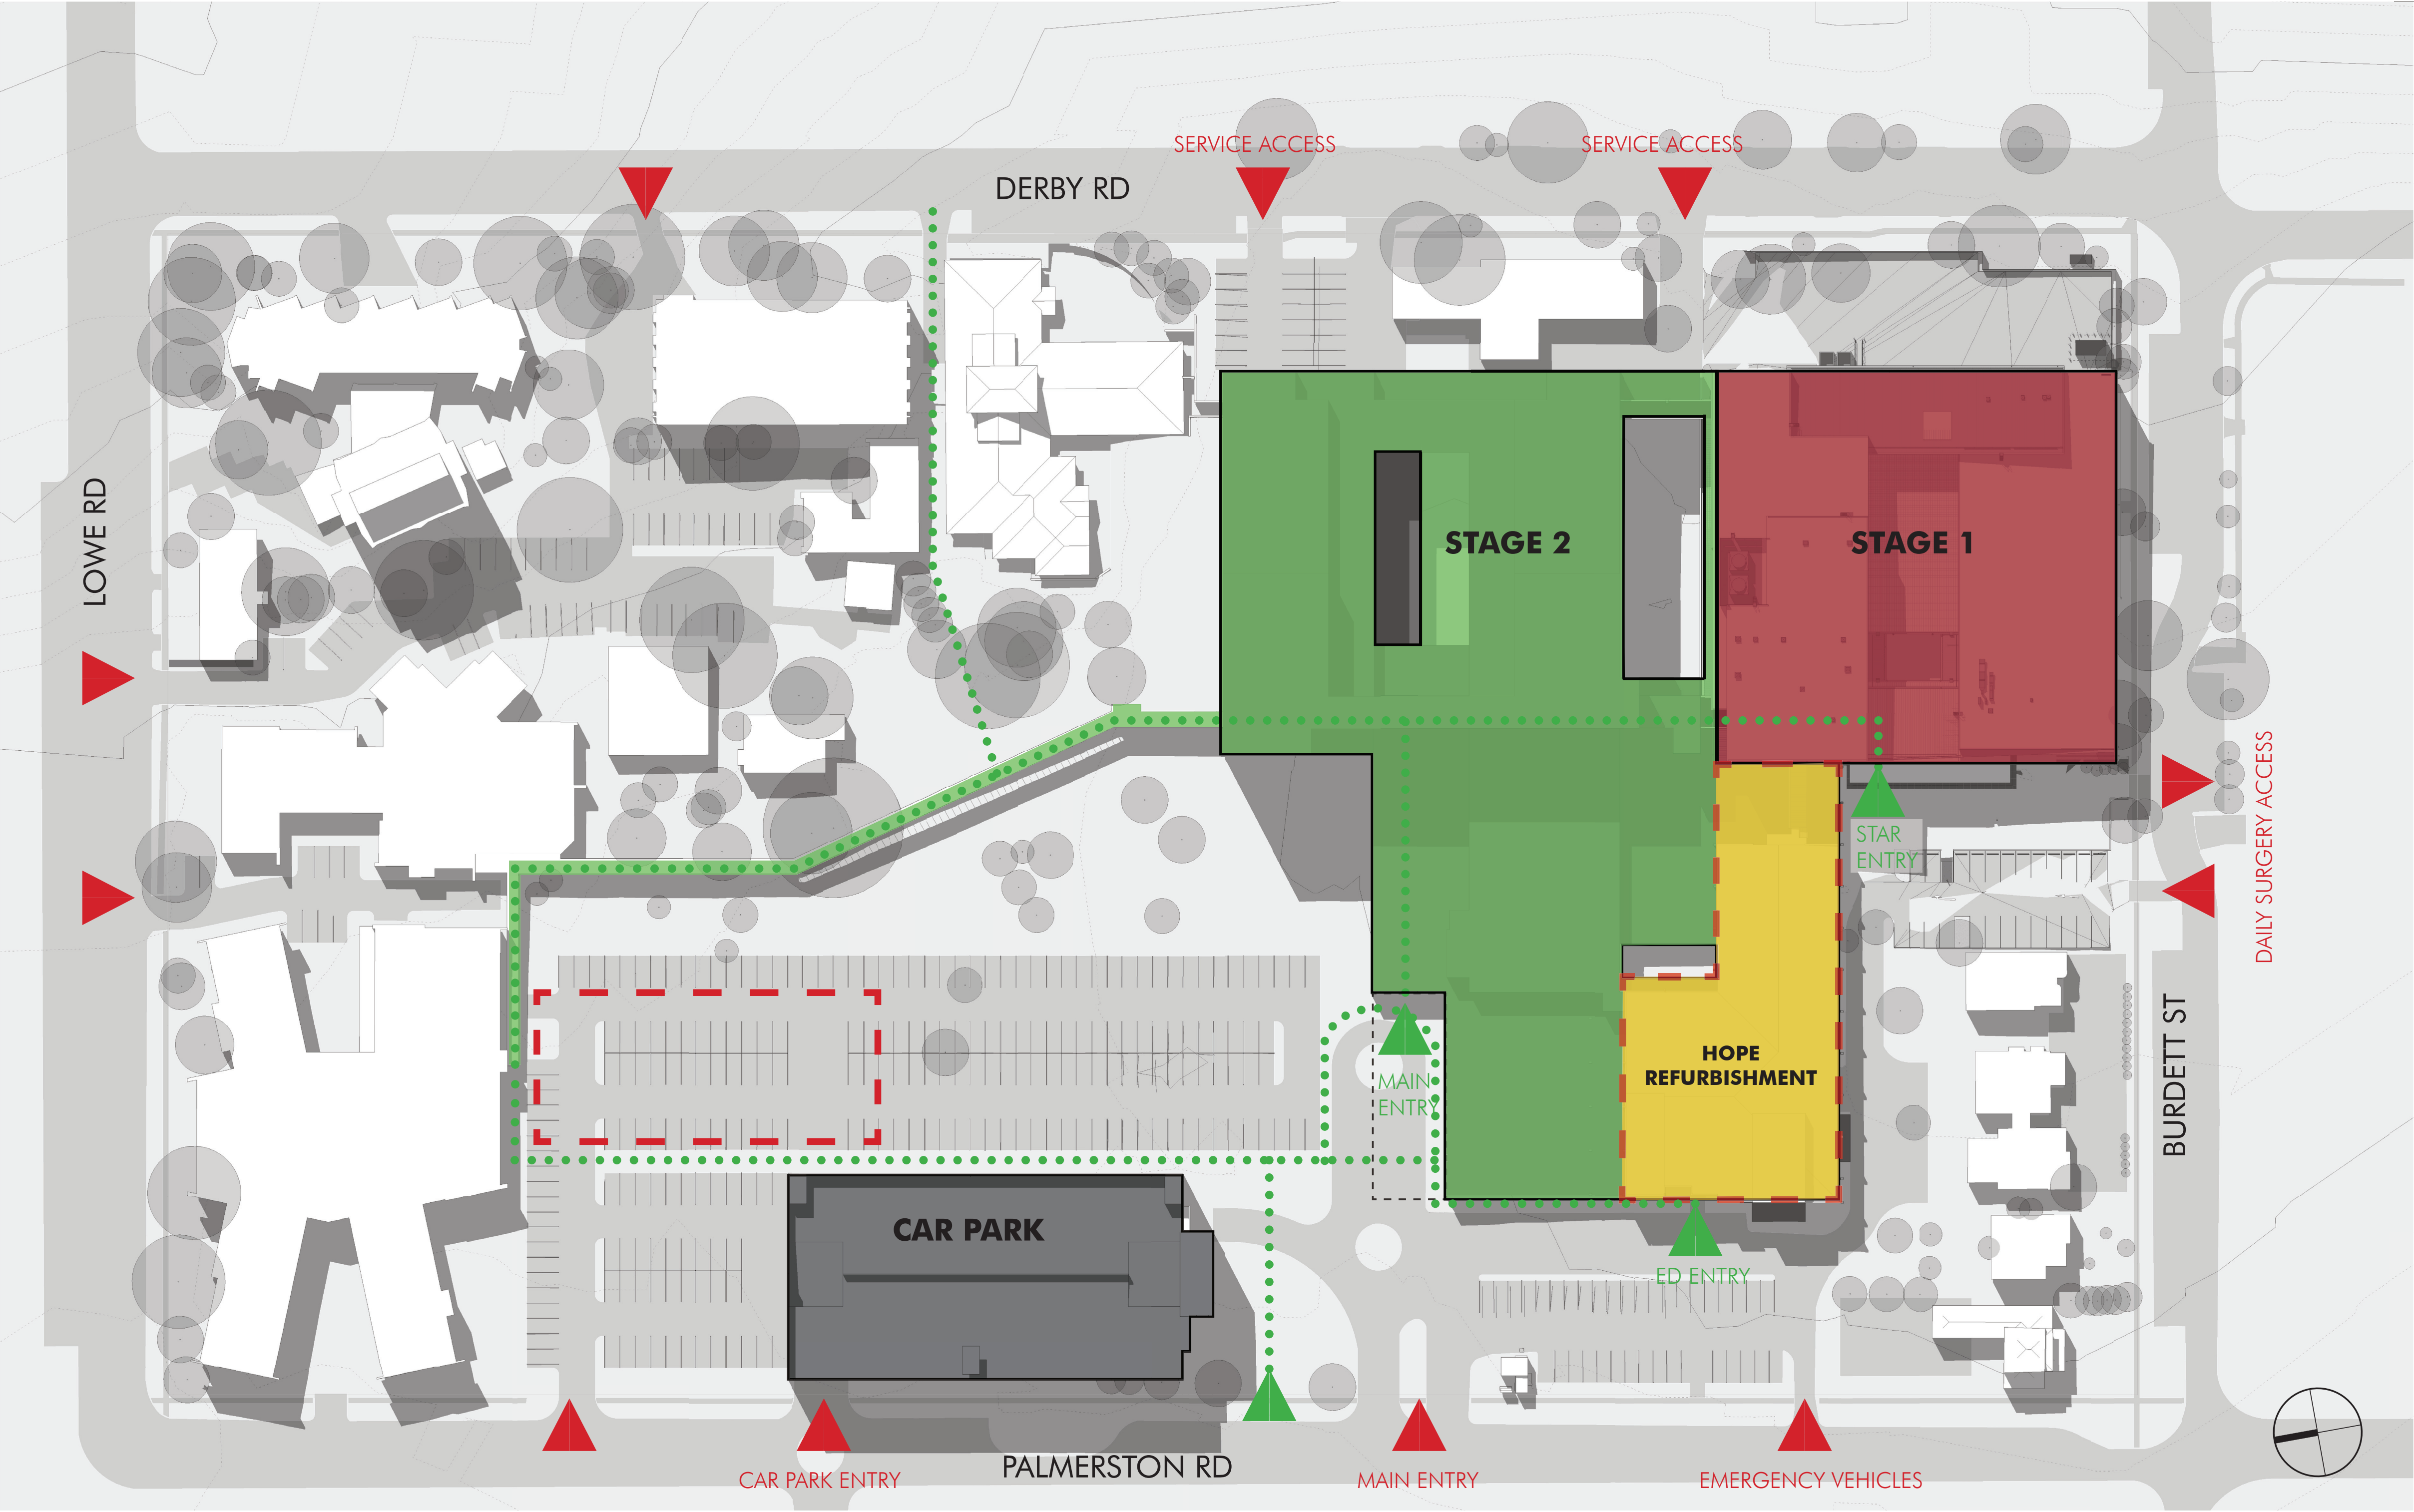




MASTER PLAN - REDEVELOPMENT AREA

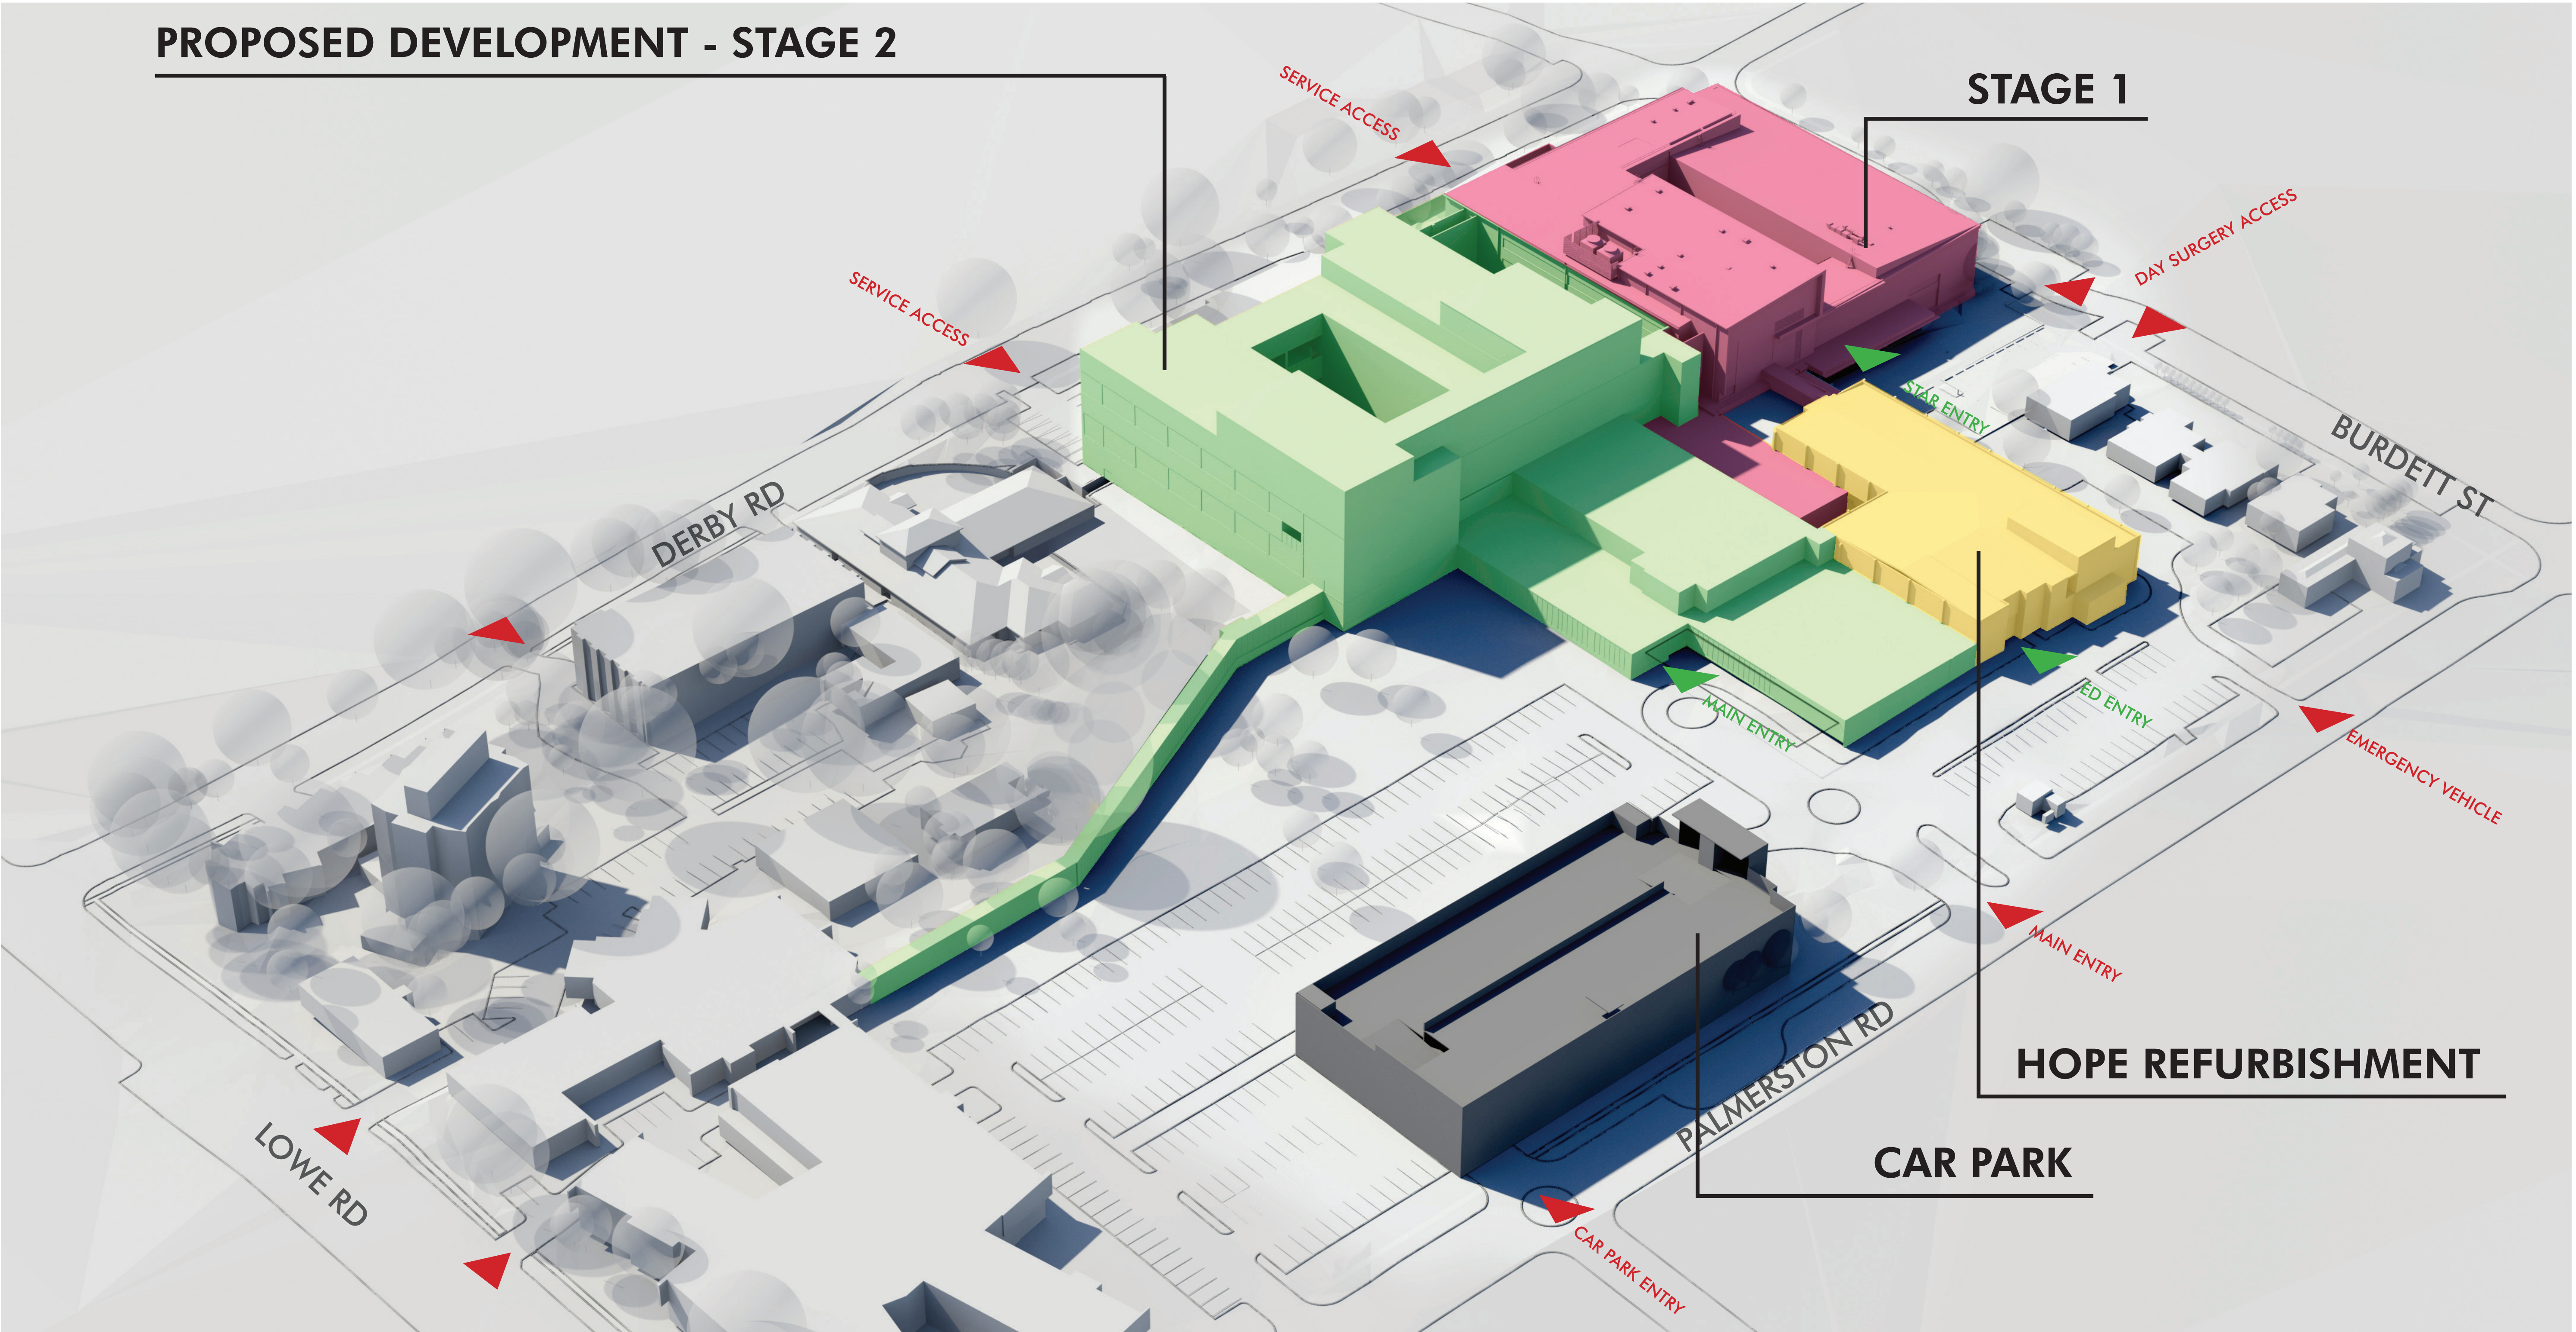

ZONAL MASTER PLAN

  -  FUTURE DEVELOPMENT
-  MENTAL HEALTH
-  DEVELOPABLE
-  GREEN ZONE
-  CAR PARK
-  VEHICULAR ACCESS



EXTERNAL FLOW DIAGRAMS

LEGEND

- Primary Entry Points
- Pedestrian Access
- Public Lift
- Public Stair
- Staff Lift

BMI Consultants - Add name -
Builder - Add name -
Developers - Add name -
Project Manager - Add name -
Town Planner - Add name -
Surveyor - Add name -
Building Contractors - Add name -
Traffic - Add name -
Landscapes - Add name -
Automatic - Add name -
Hydraulic - Add name -
Electrical - Add name -
Mechanical - Add name -
Pipe - Add name -
Structural - Add name -
Civil - Add name -


Client: **NSW HEALTH INFRASTRUCTURE**

HORNSBY KU-RING-GAI HOSPITAL
STAGE 2
Palmemson Road

SITE PLAN



Drawn	Checked	Sheet Size	Scale
Author	Checker		
Number	NET-AR-S2_1001		4

nettleton tribe partnership Pty Ltd ABN 58 161 683 122
117 Willoughby Road, Crows Nest, NSW 2065
t +61 2 9431 6131
e sydney@nettletontribe.com.au w nettletontribe.com.au

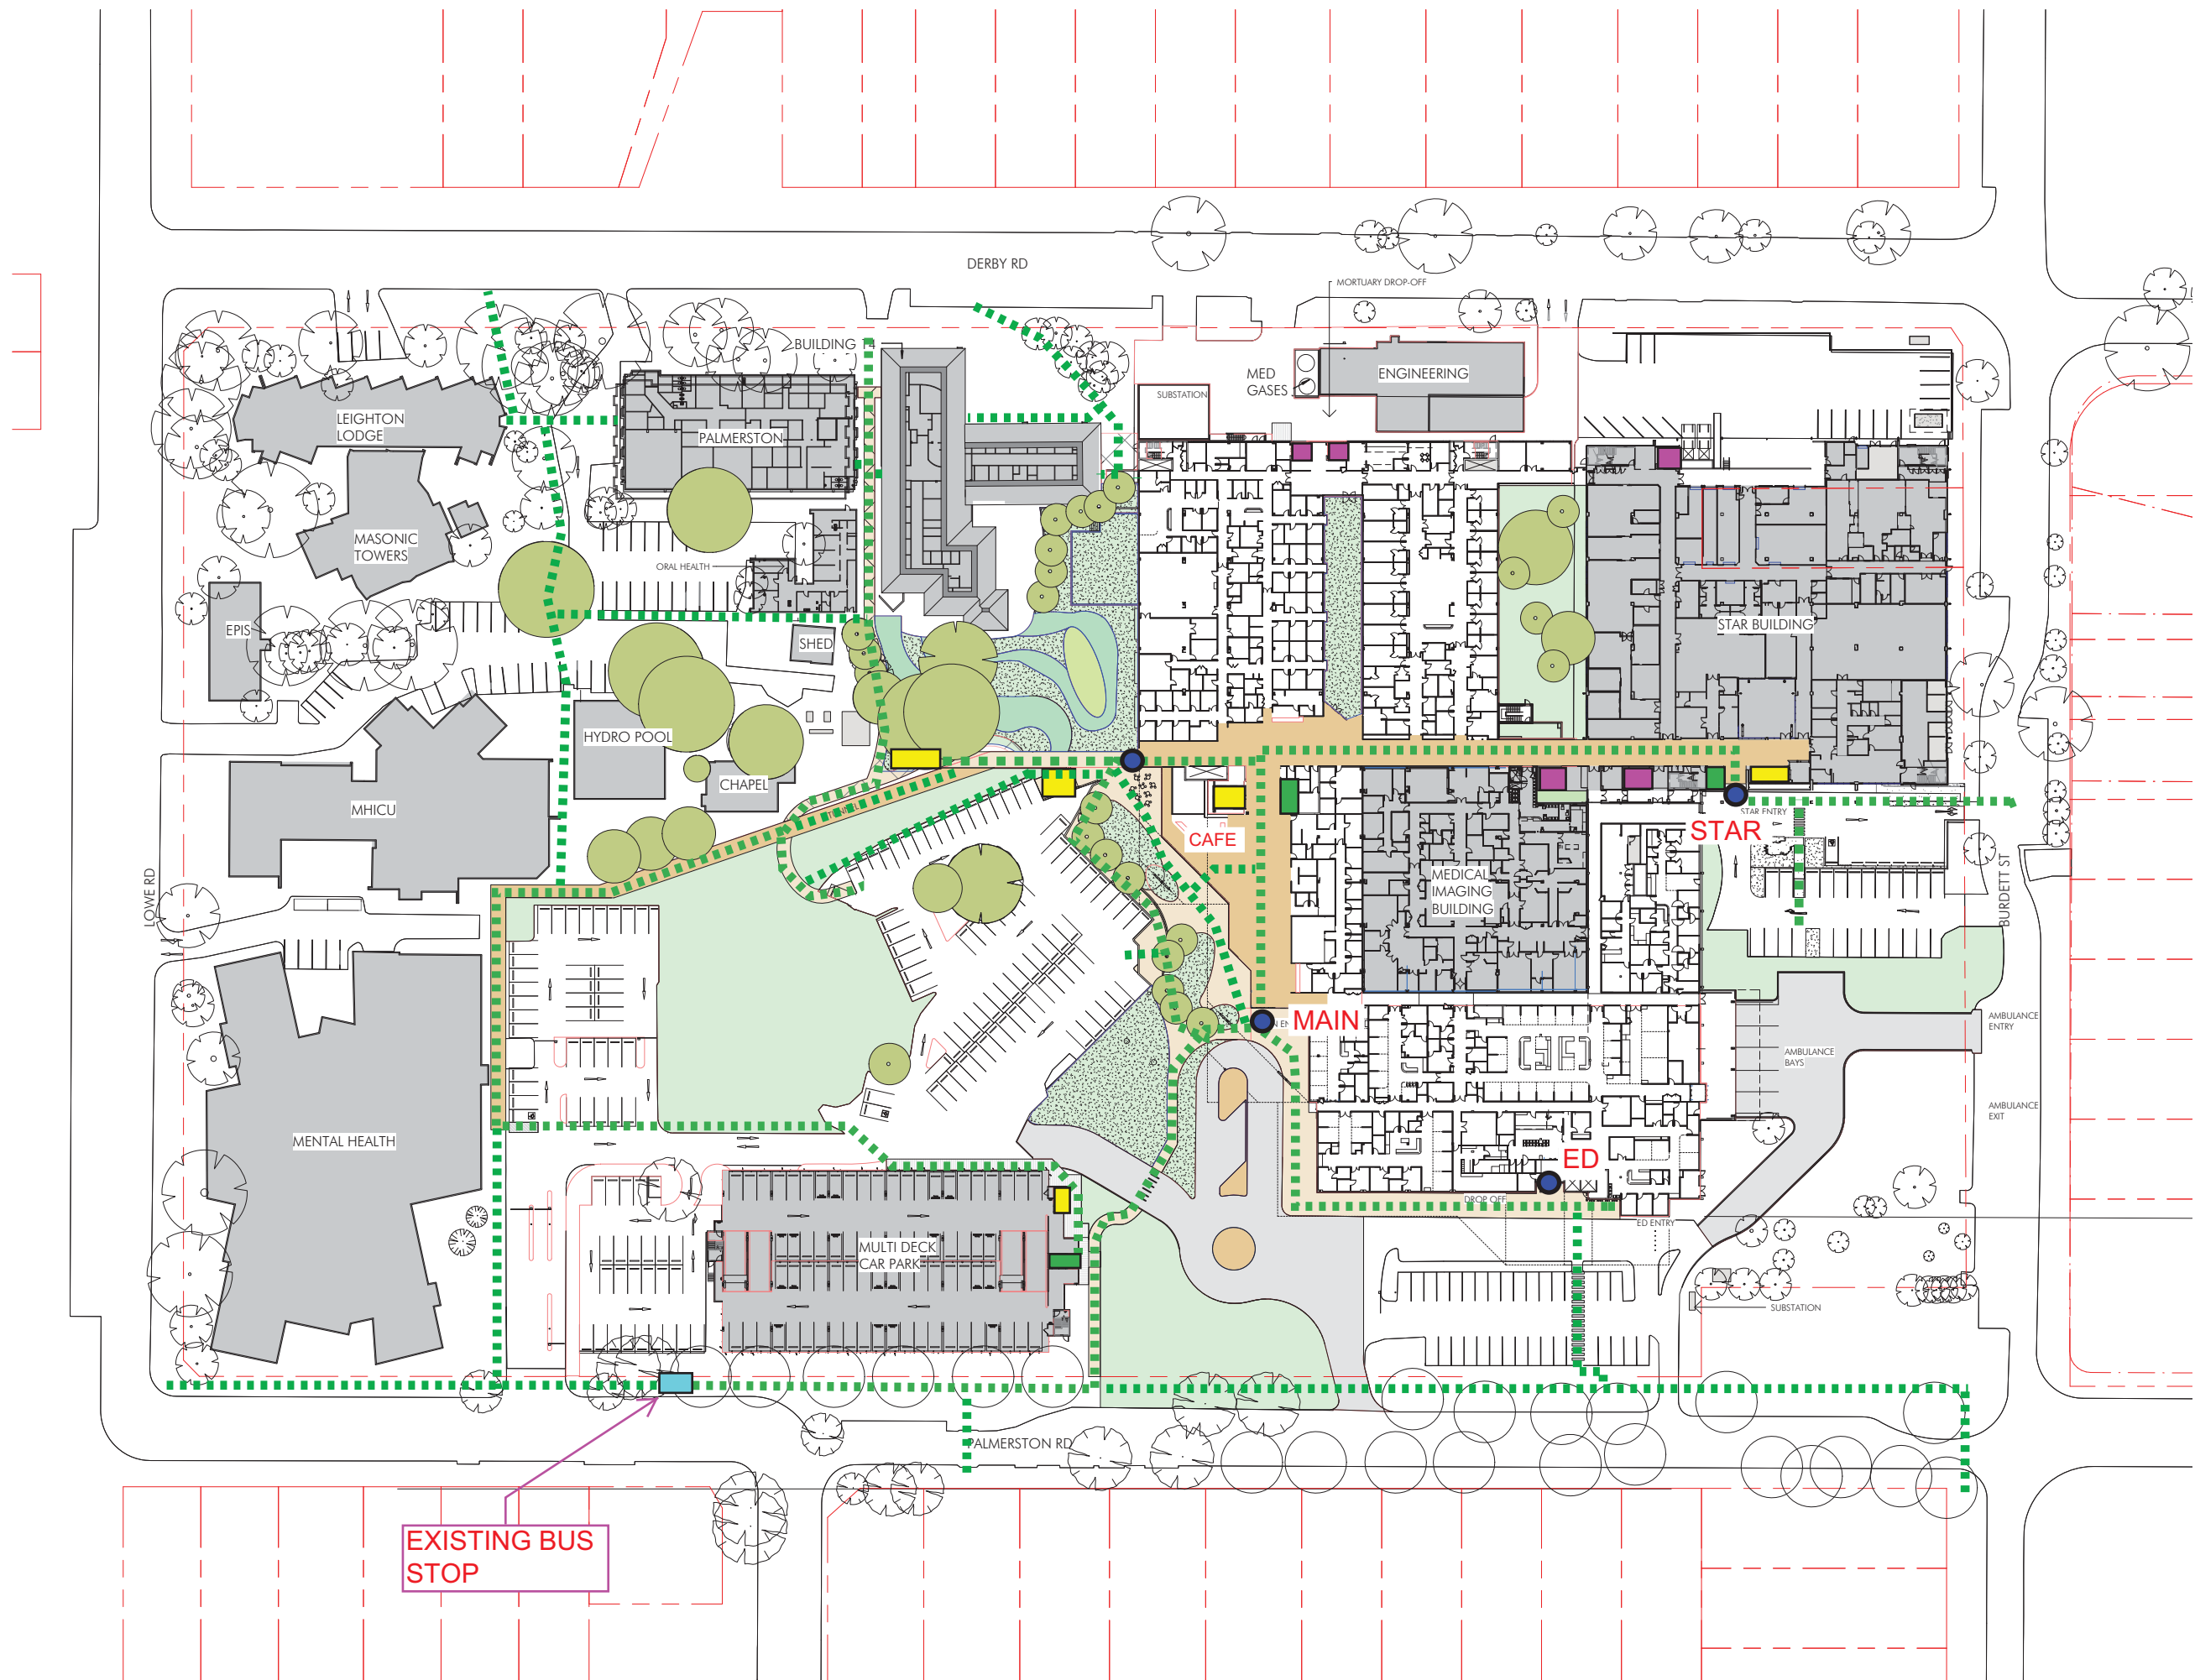


NOT FOR CONSTRUCTION

INTERIOR PRESENTATION PACKAGE (PARTIAL): MAIN ENTRY AND MAIN STREET

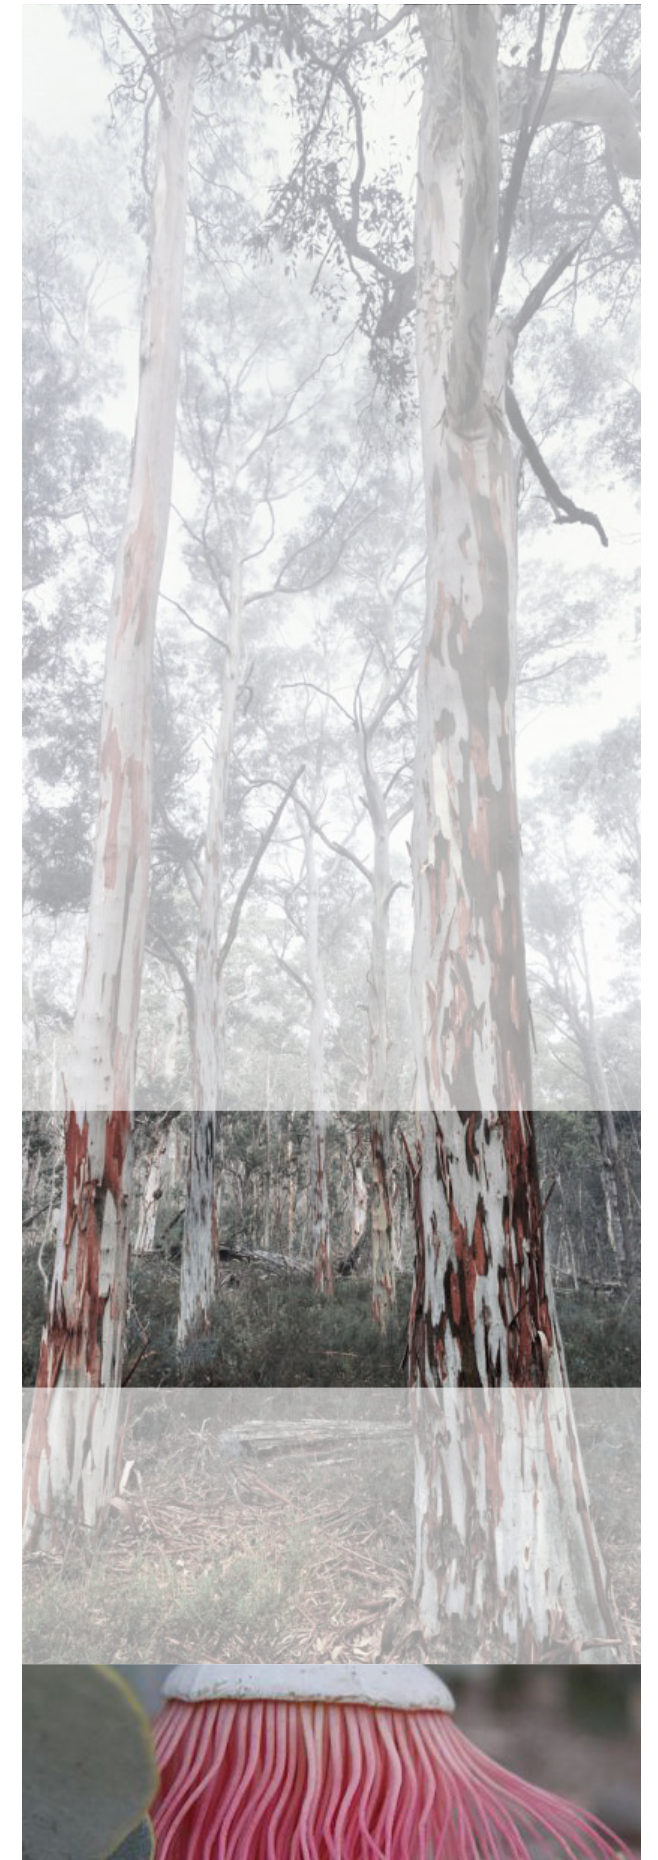 


Level 1

Floor Plan

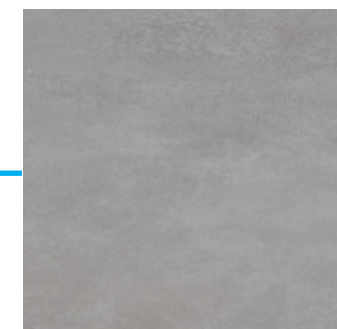

Floor Tile

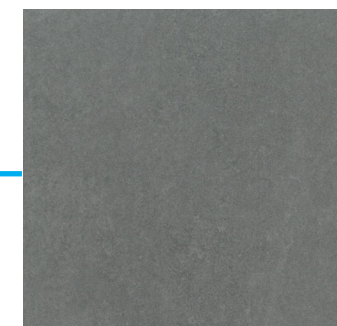

Floor Tile

Main Entry / Cafe / Retail

Floor Plan



Main Entry / Cafe / Retail

Perspectives



Main Entry / Cafe / Retail

Perspectives




Main Entry / Cafe / Retail

Perspectives



Lift Lobby


Perspectives

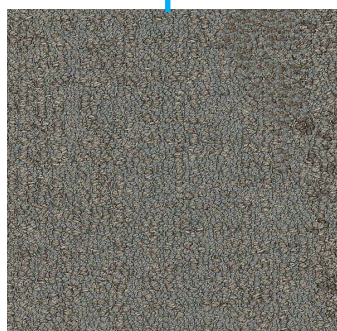

CarpetTile



Floor Tile

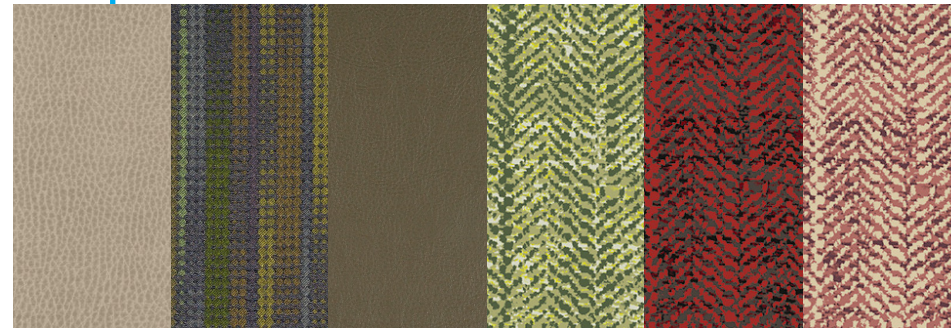

Upholstery Fabrics

Main Street

Floor Plan



Main Street





Perspectives




Main Street


Perspectives

SHADOW DIAGRAM
STAR NORTH ELEVATION

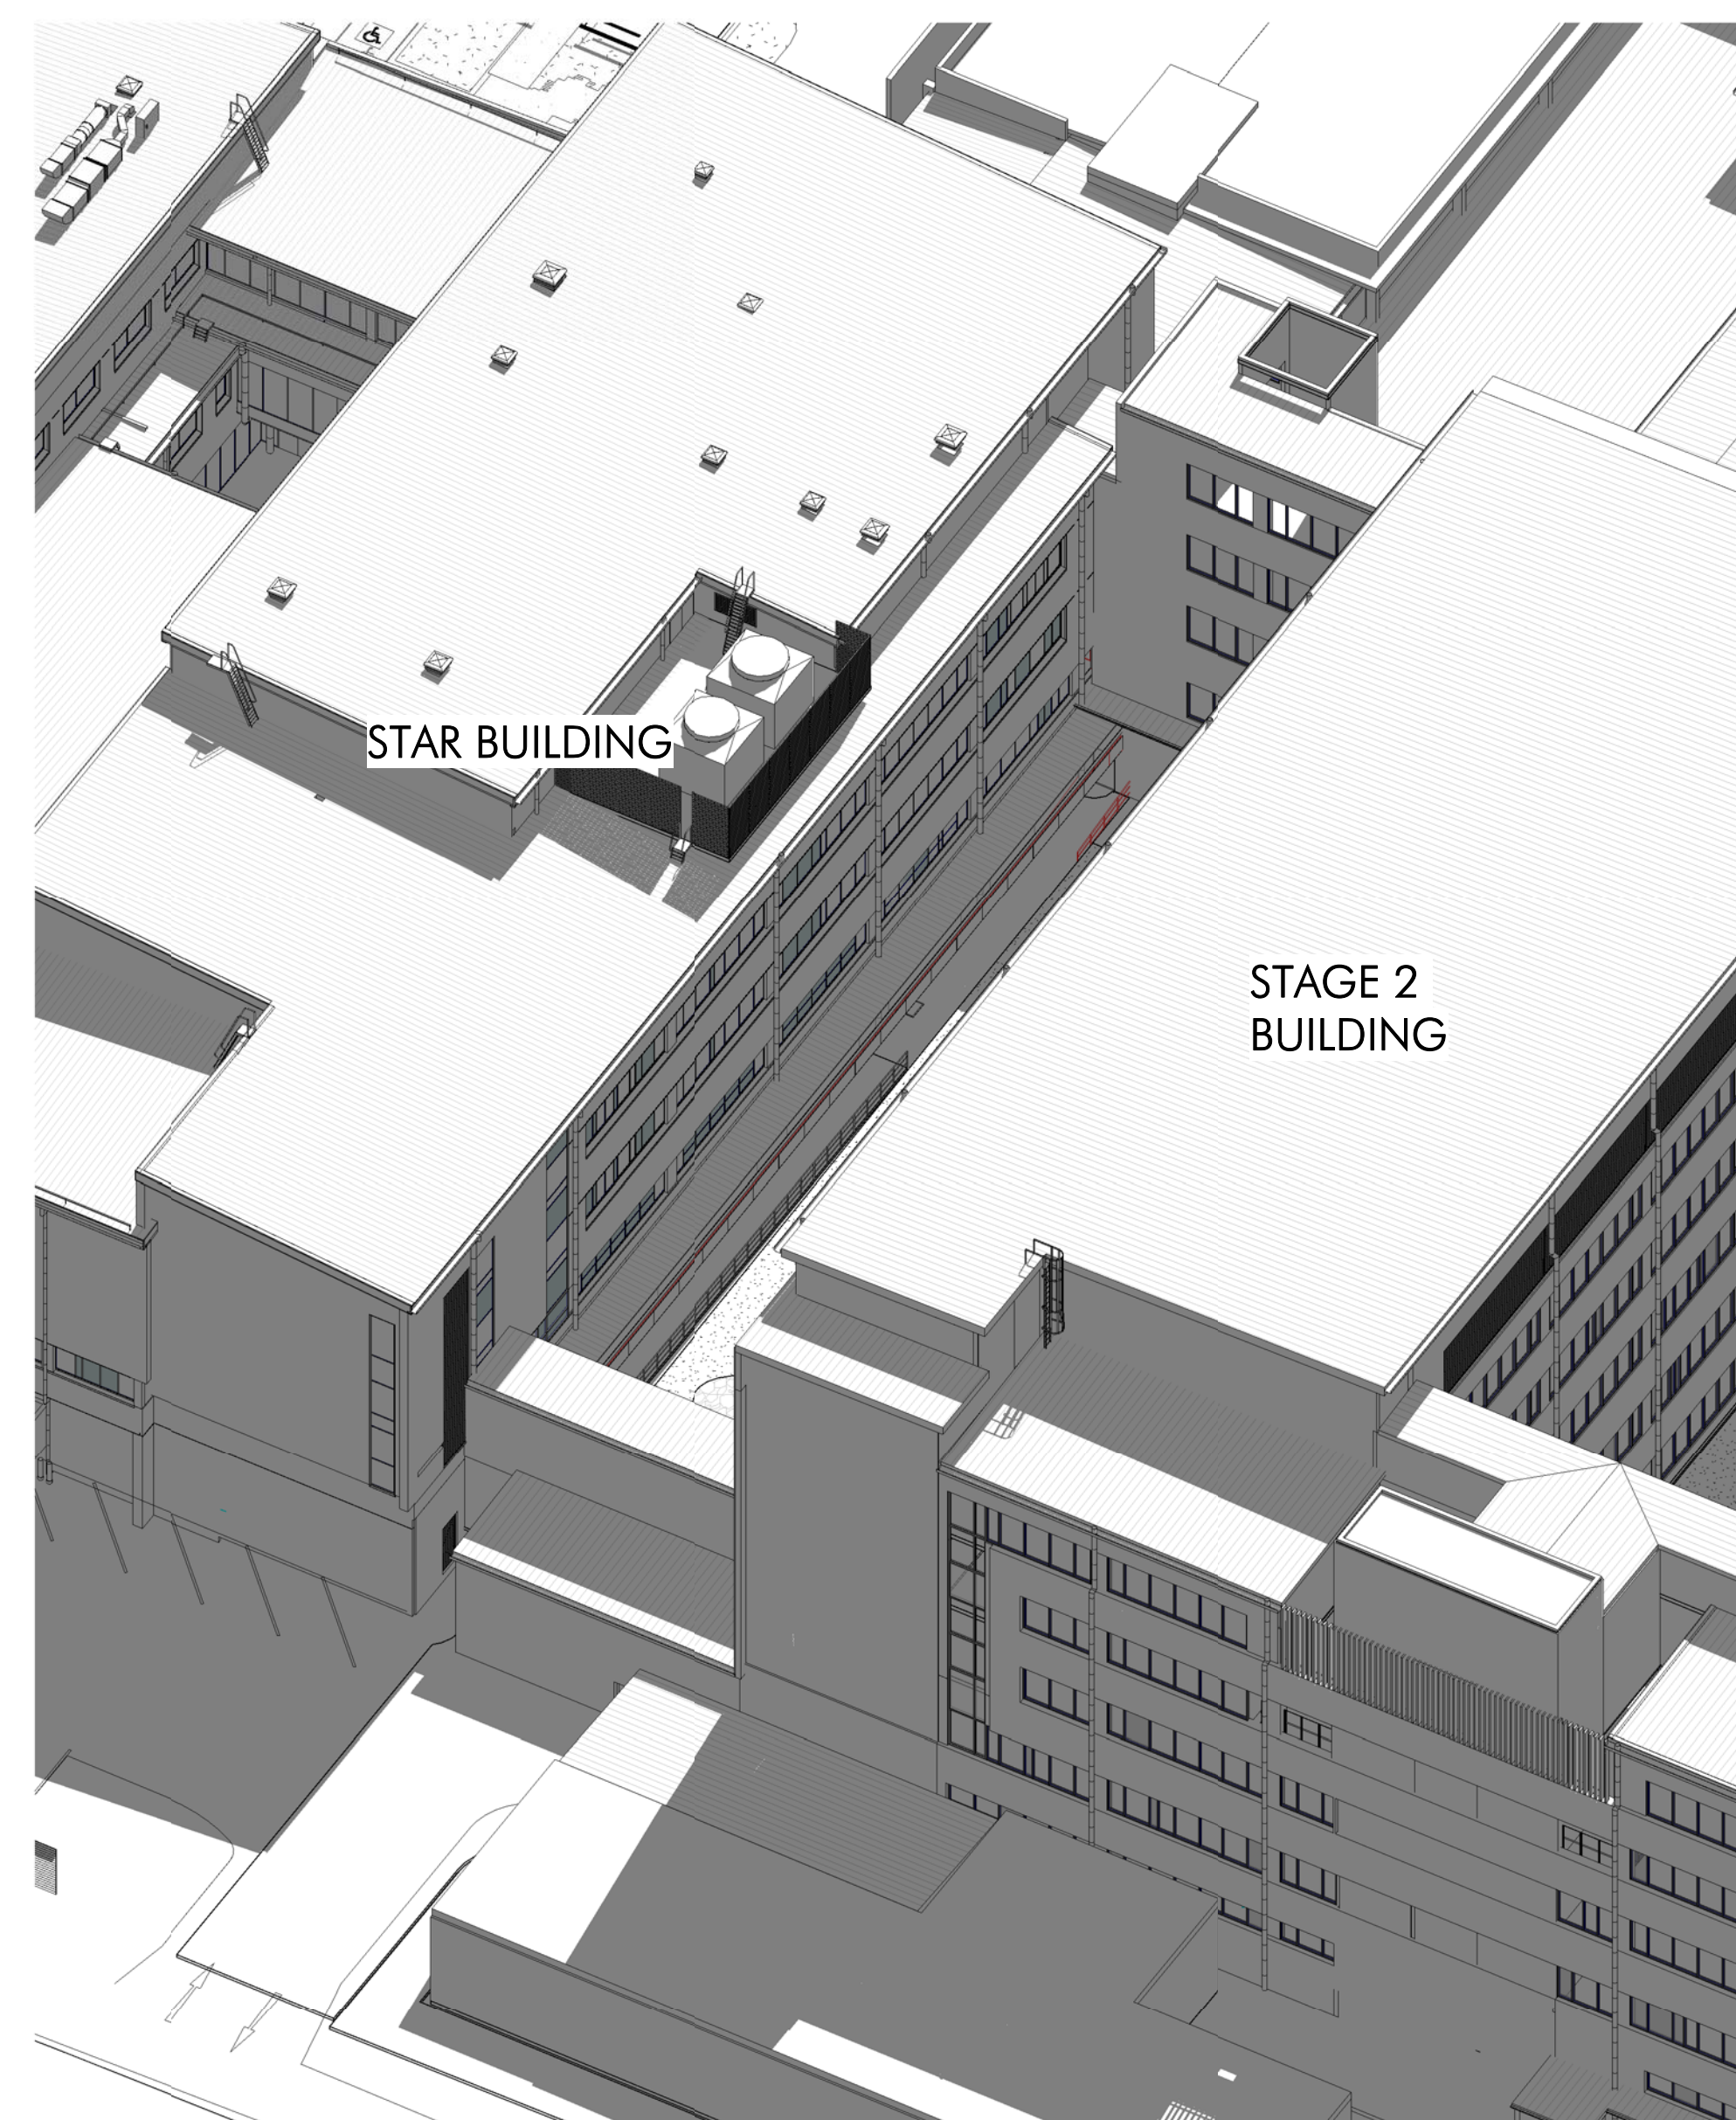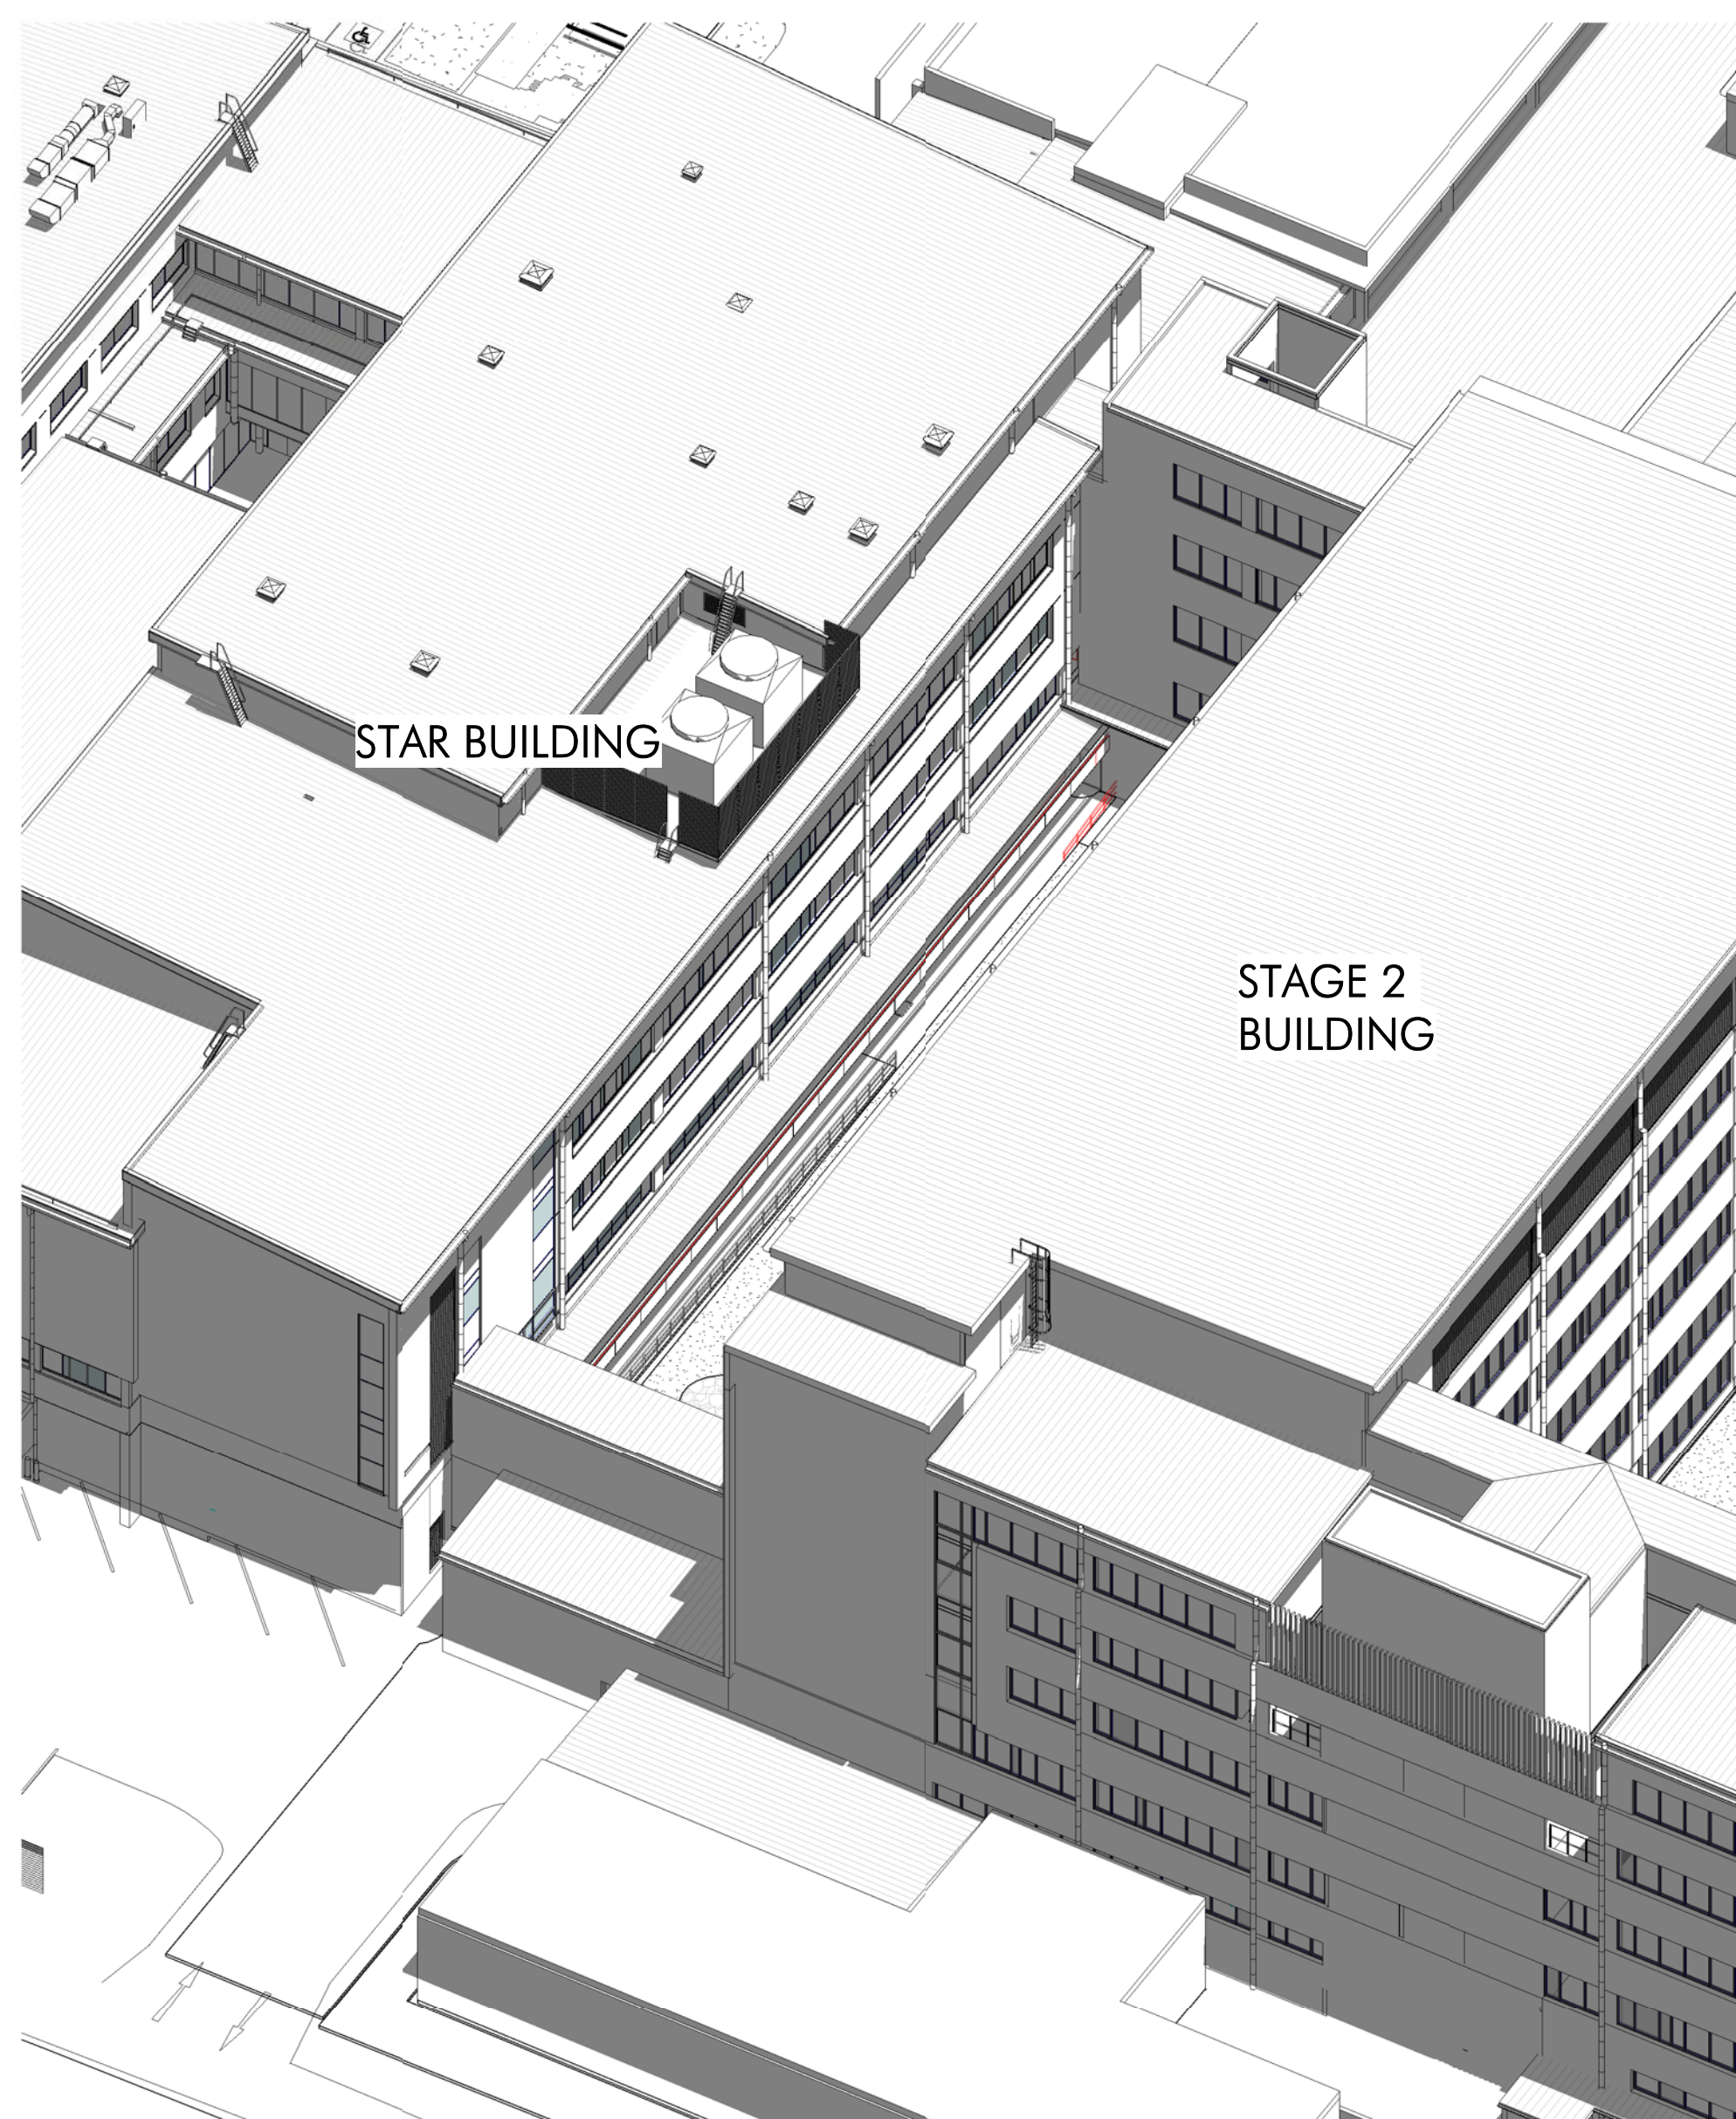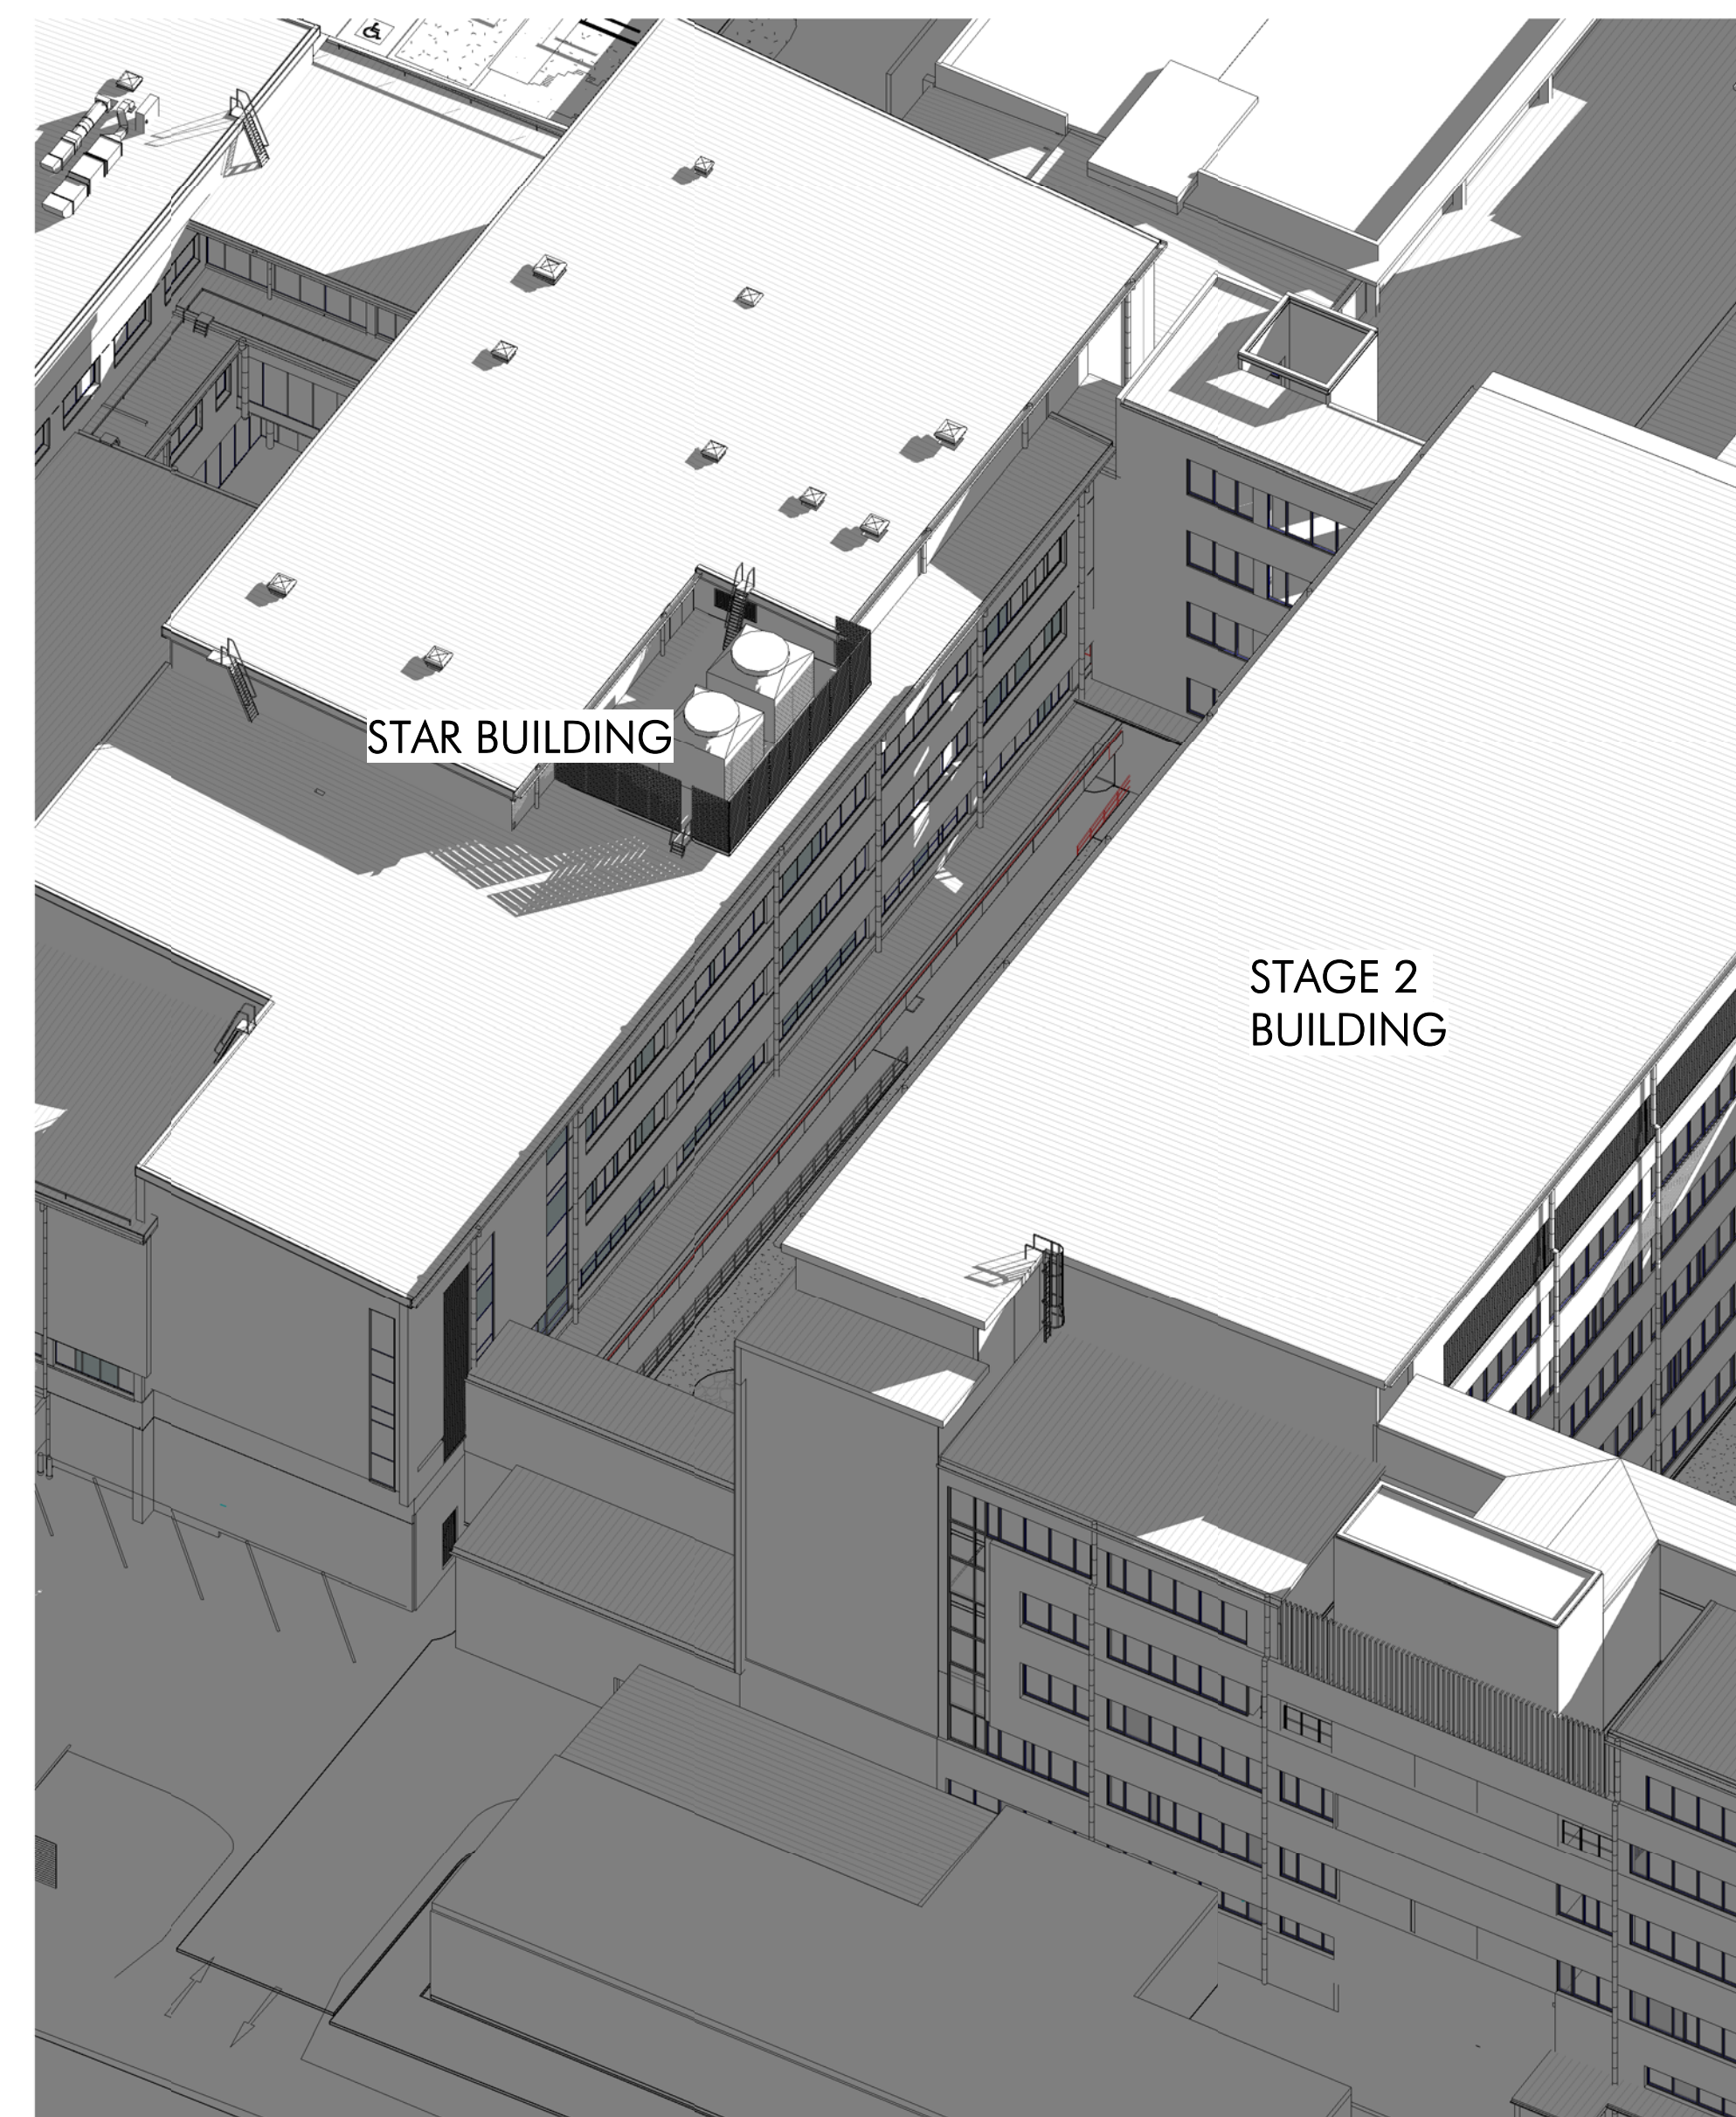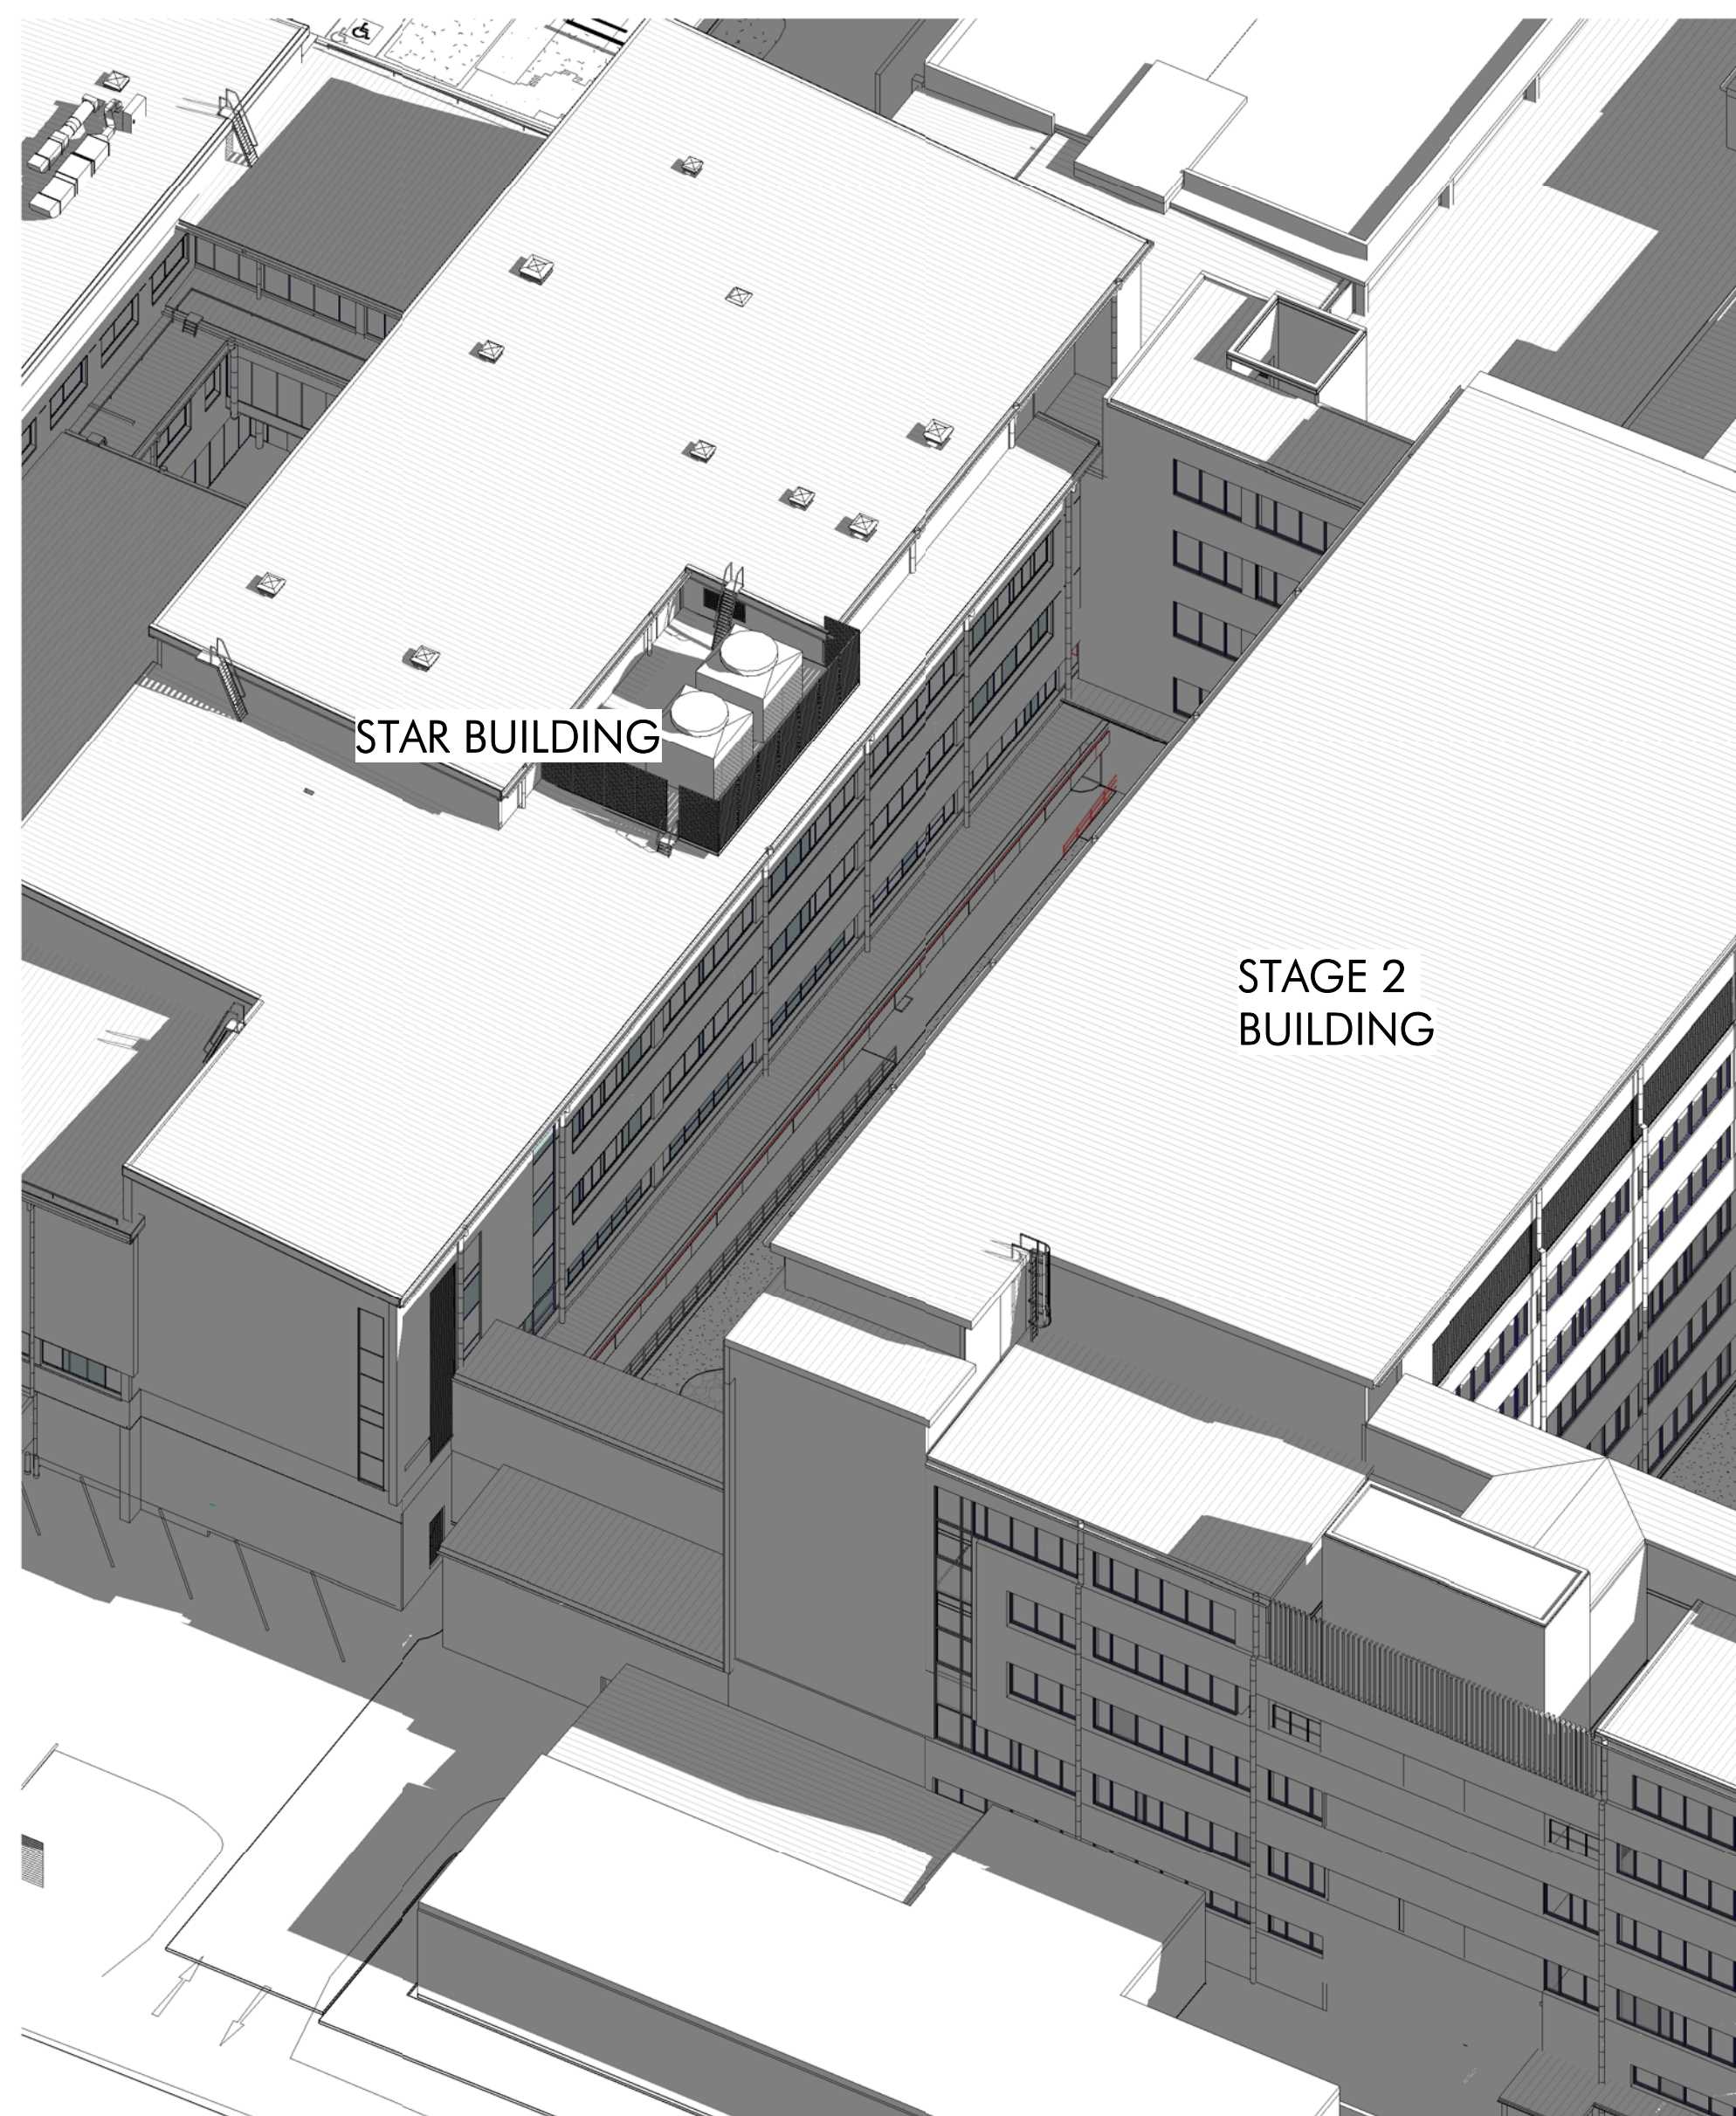


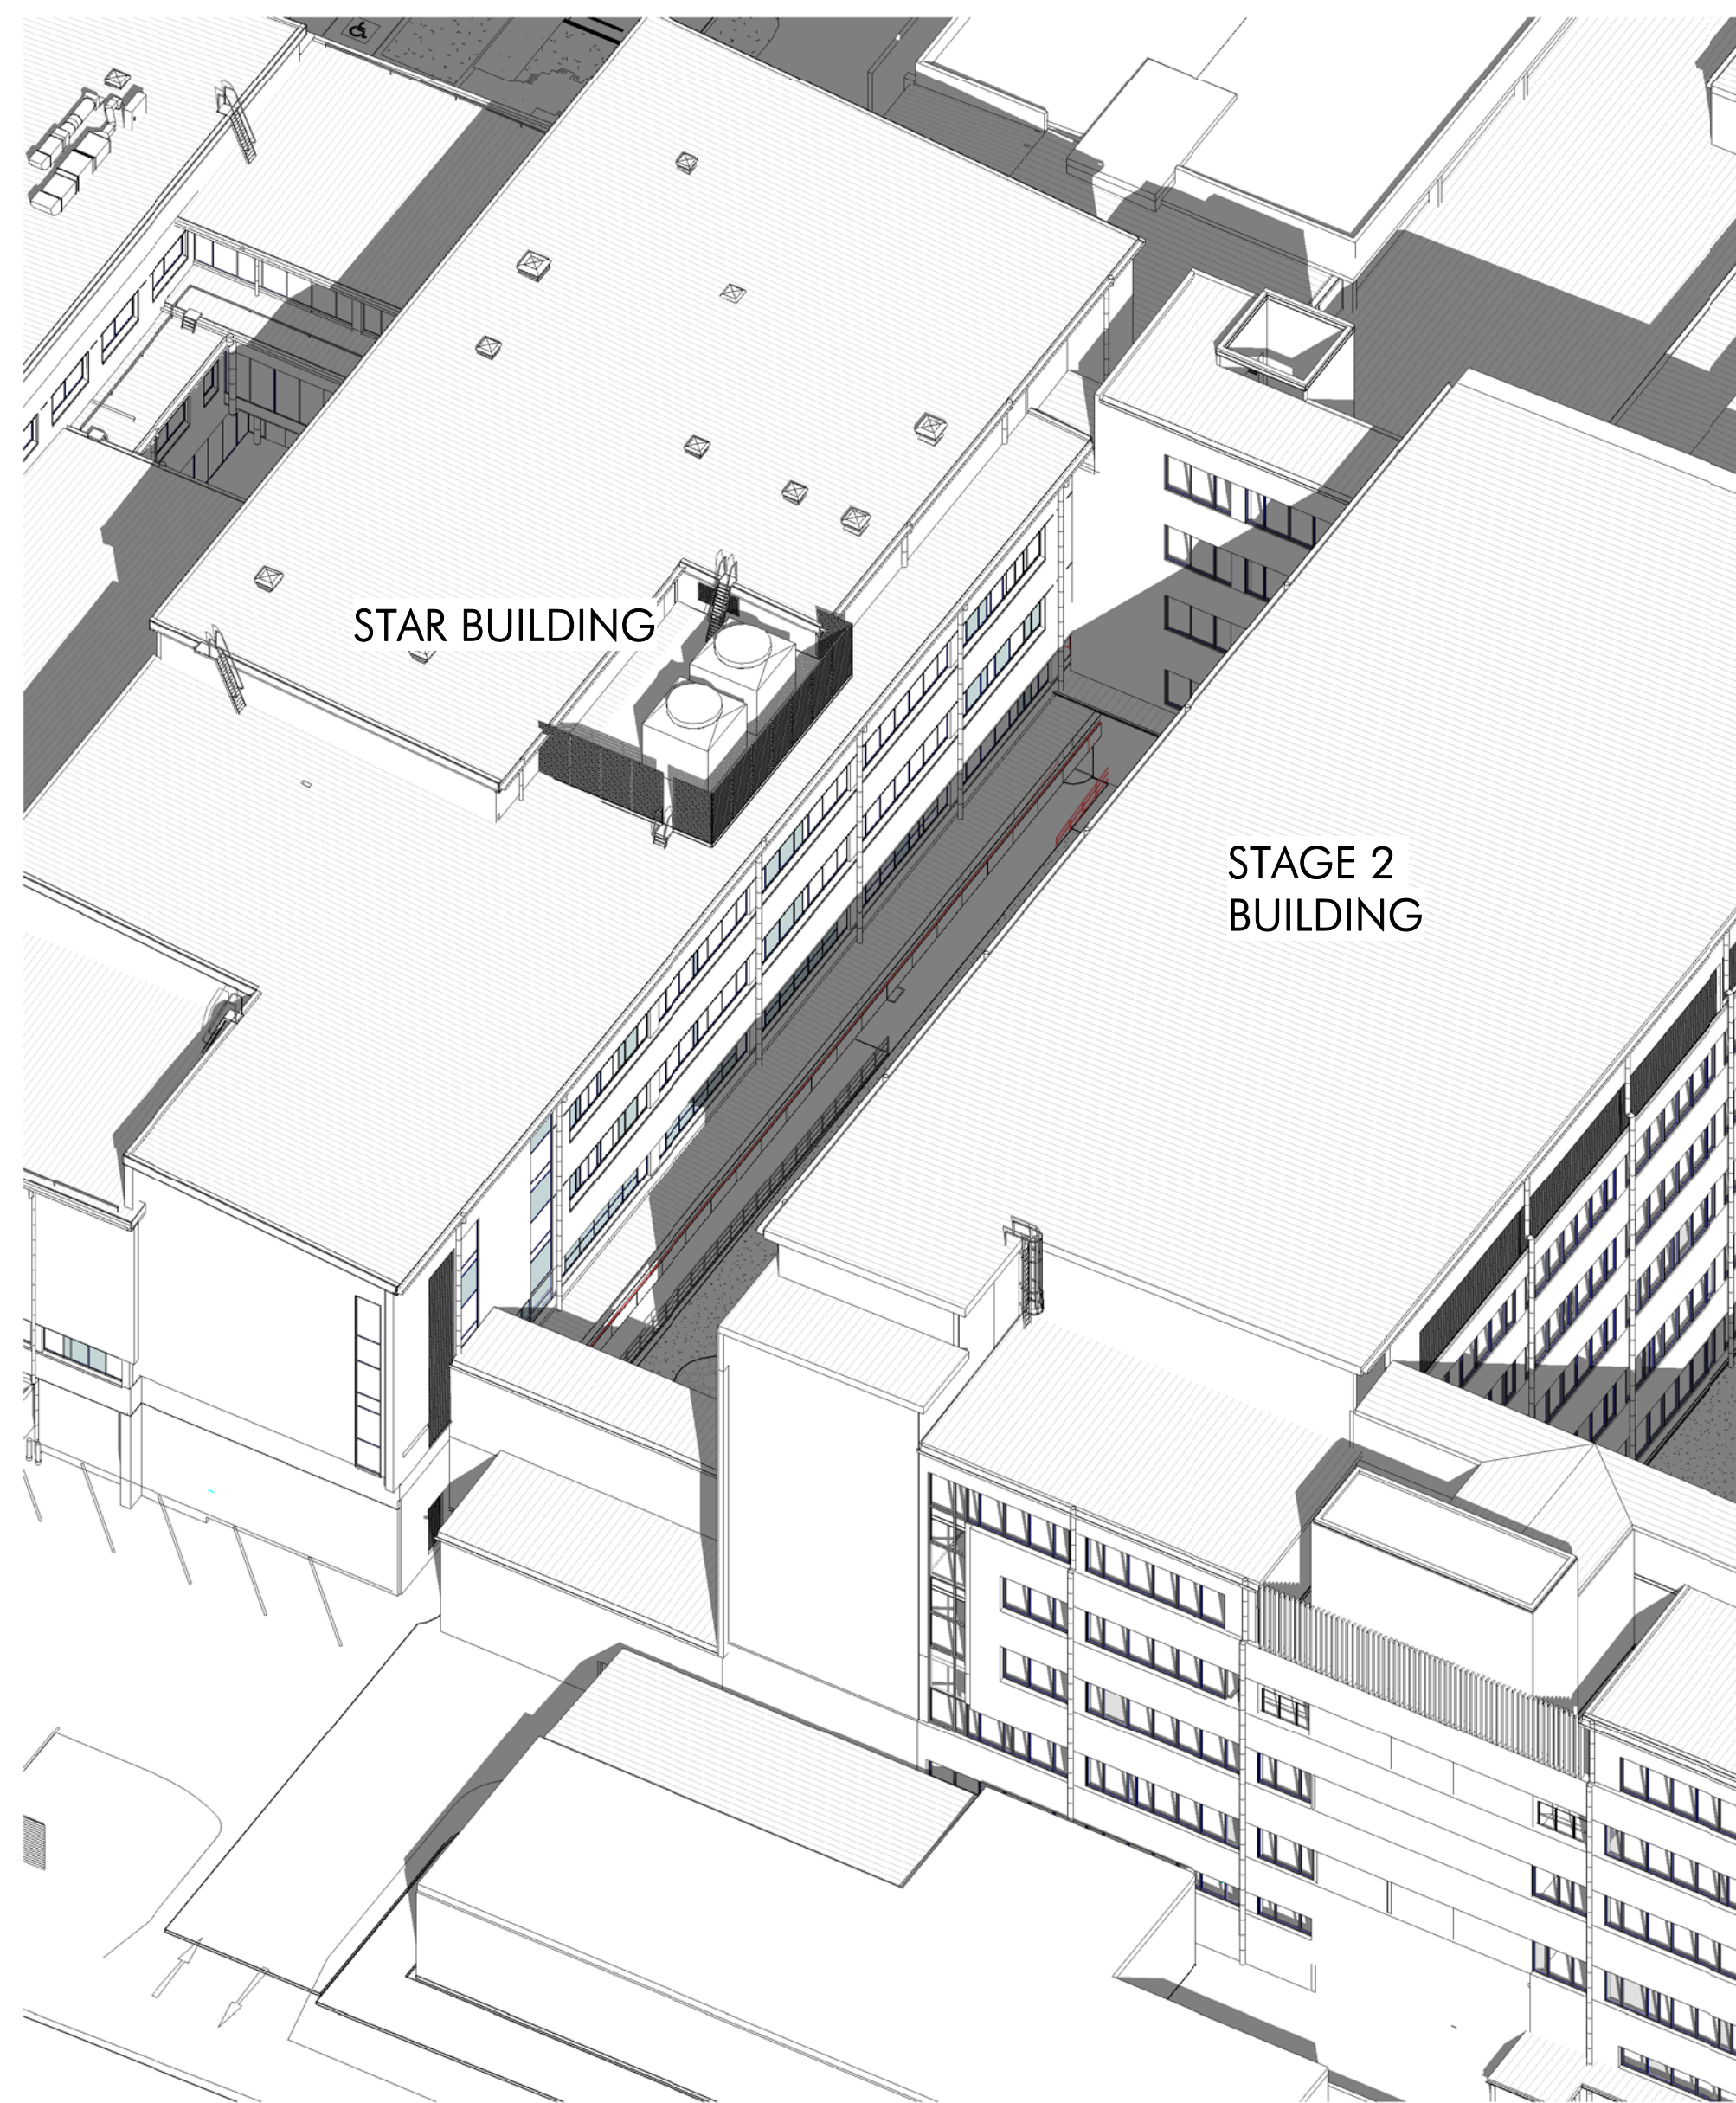

1 STAR BUILDING NORTH EL SHADOWS - AUTUMN 9AM

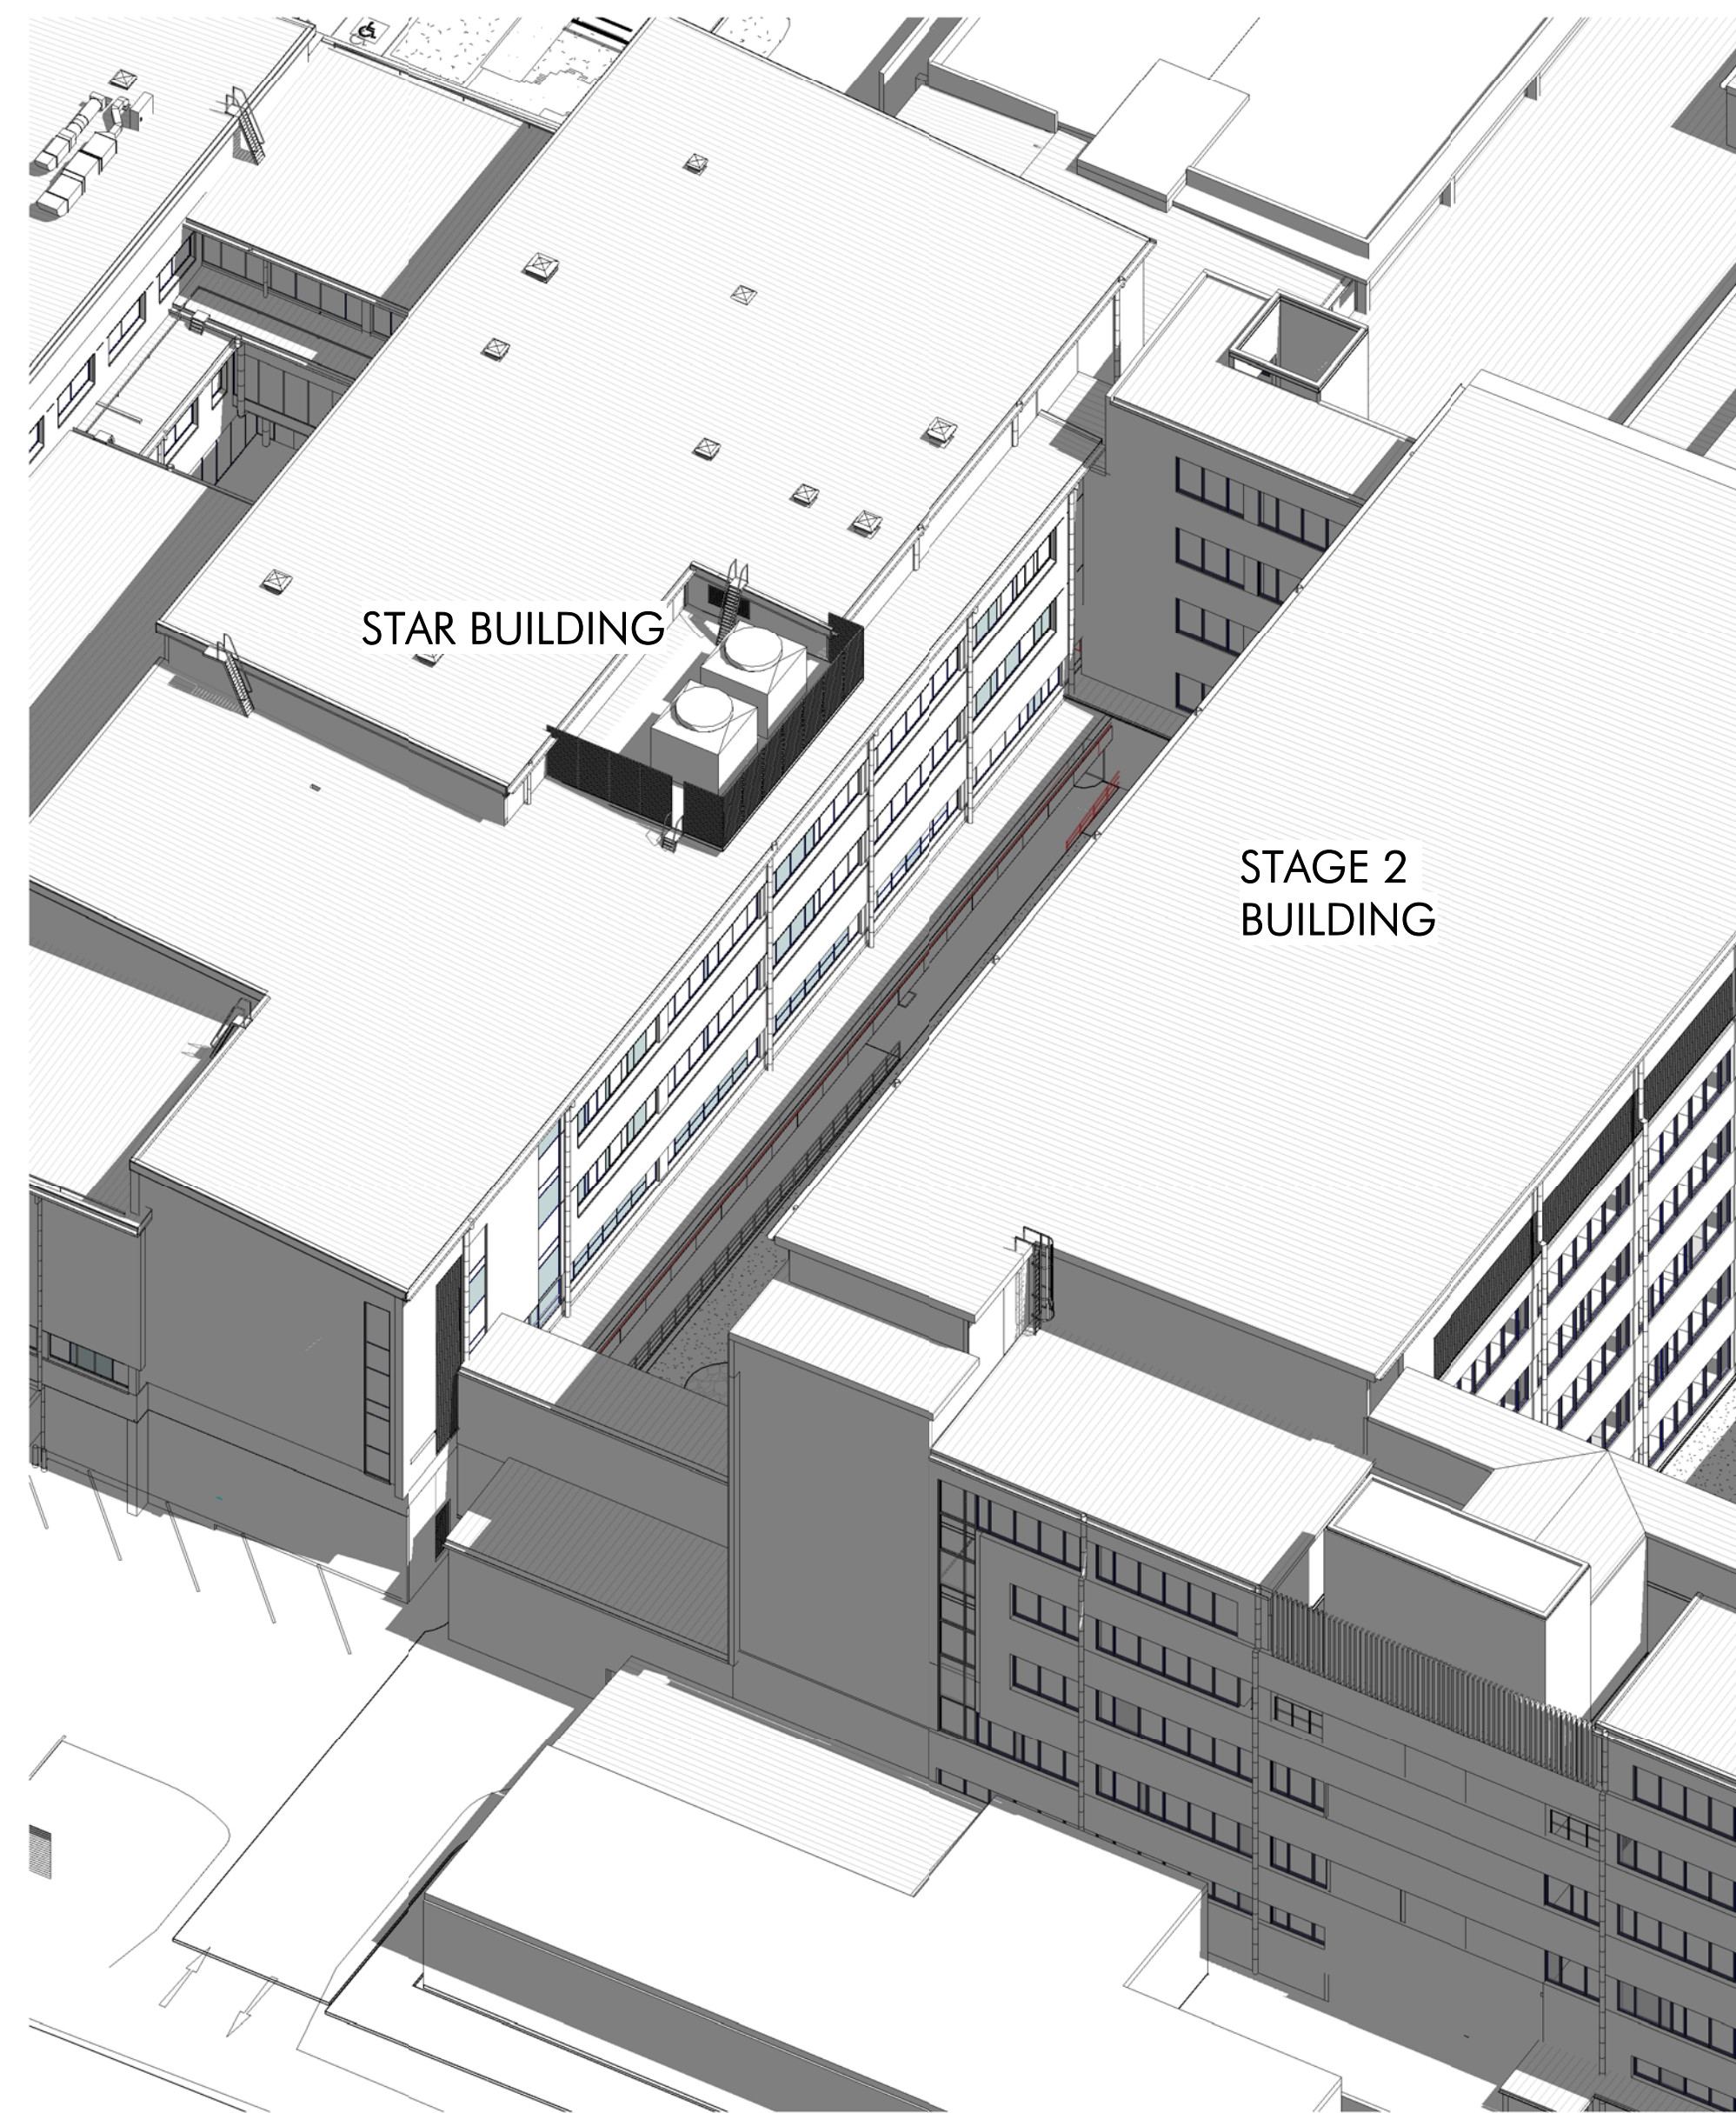

2 STAR BUILDING NORTH EL SHADOWS - AUTUMN 12PM

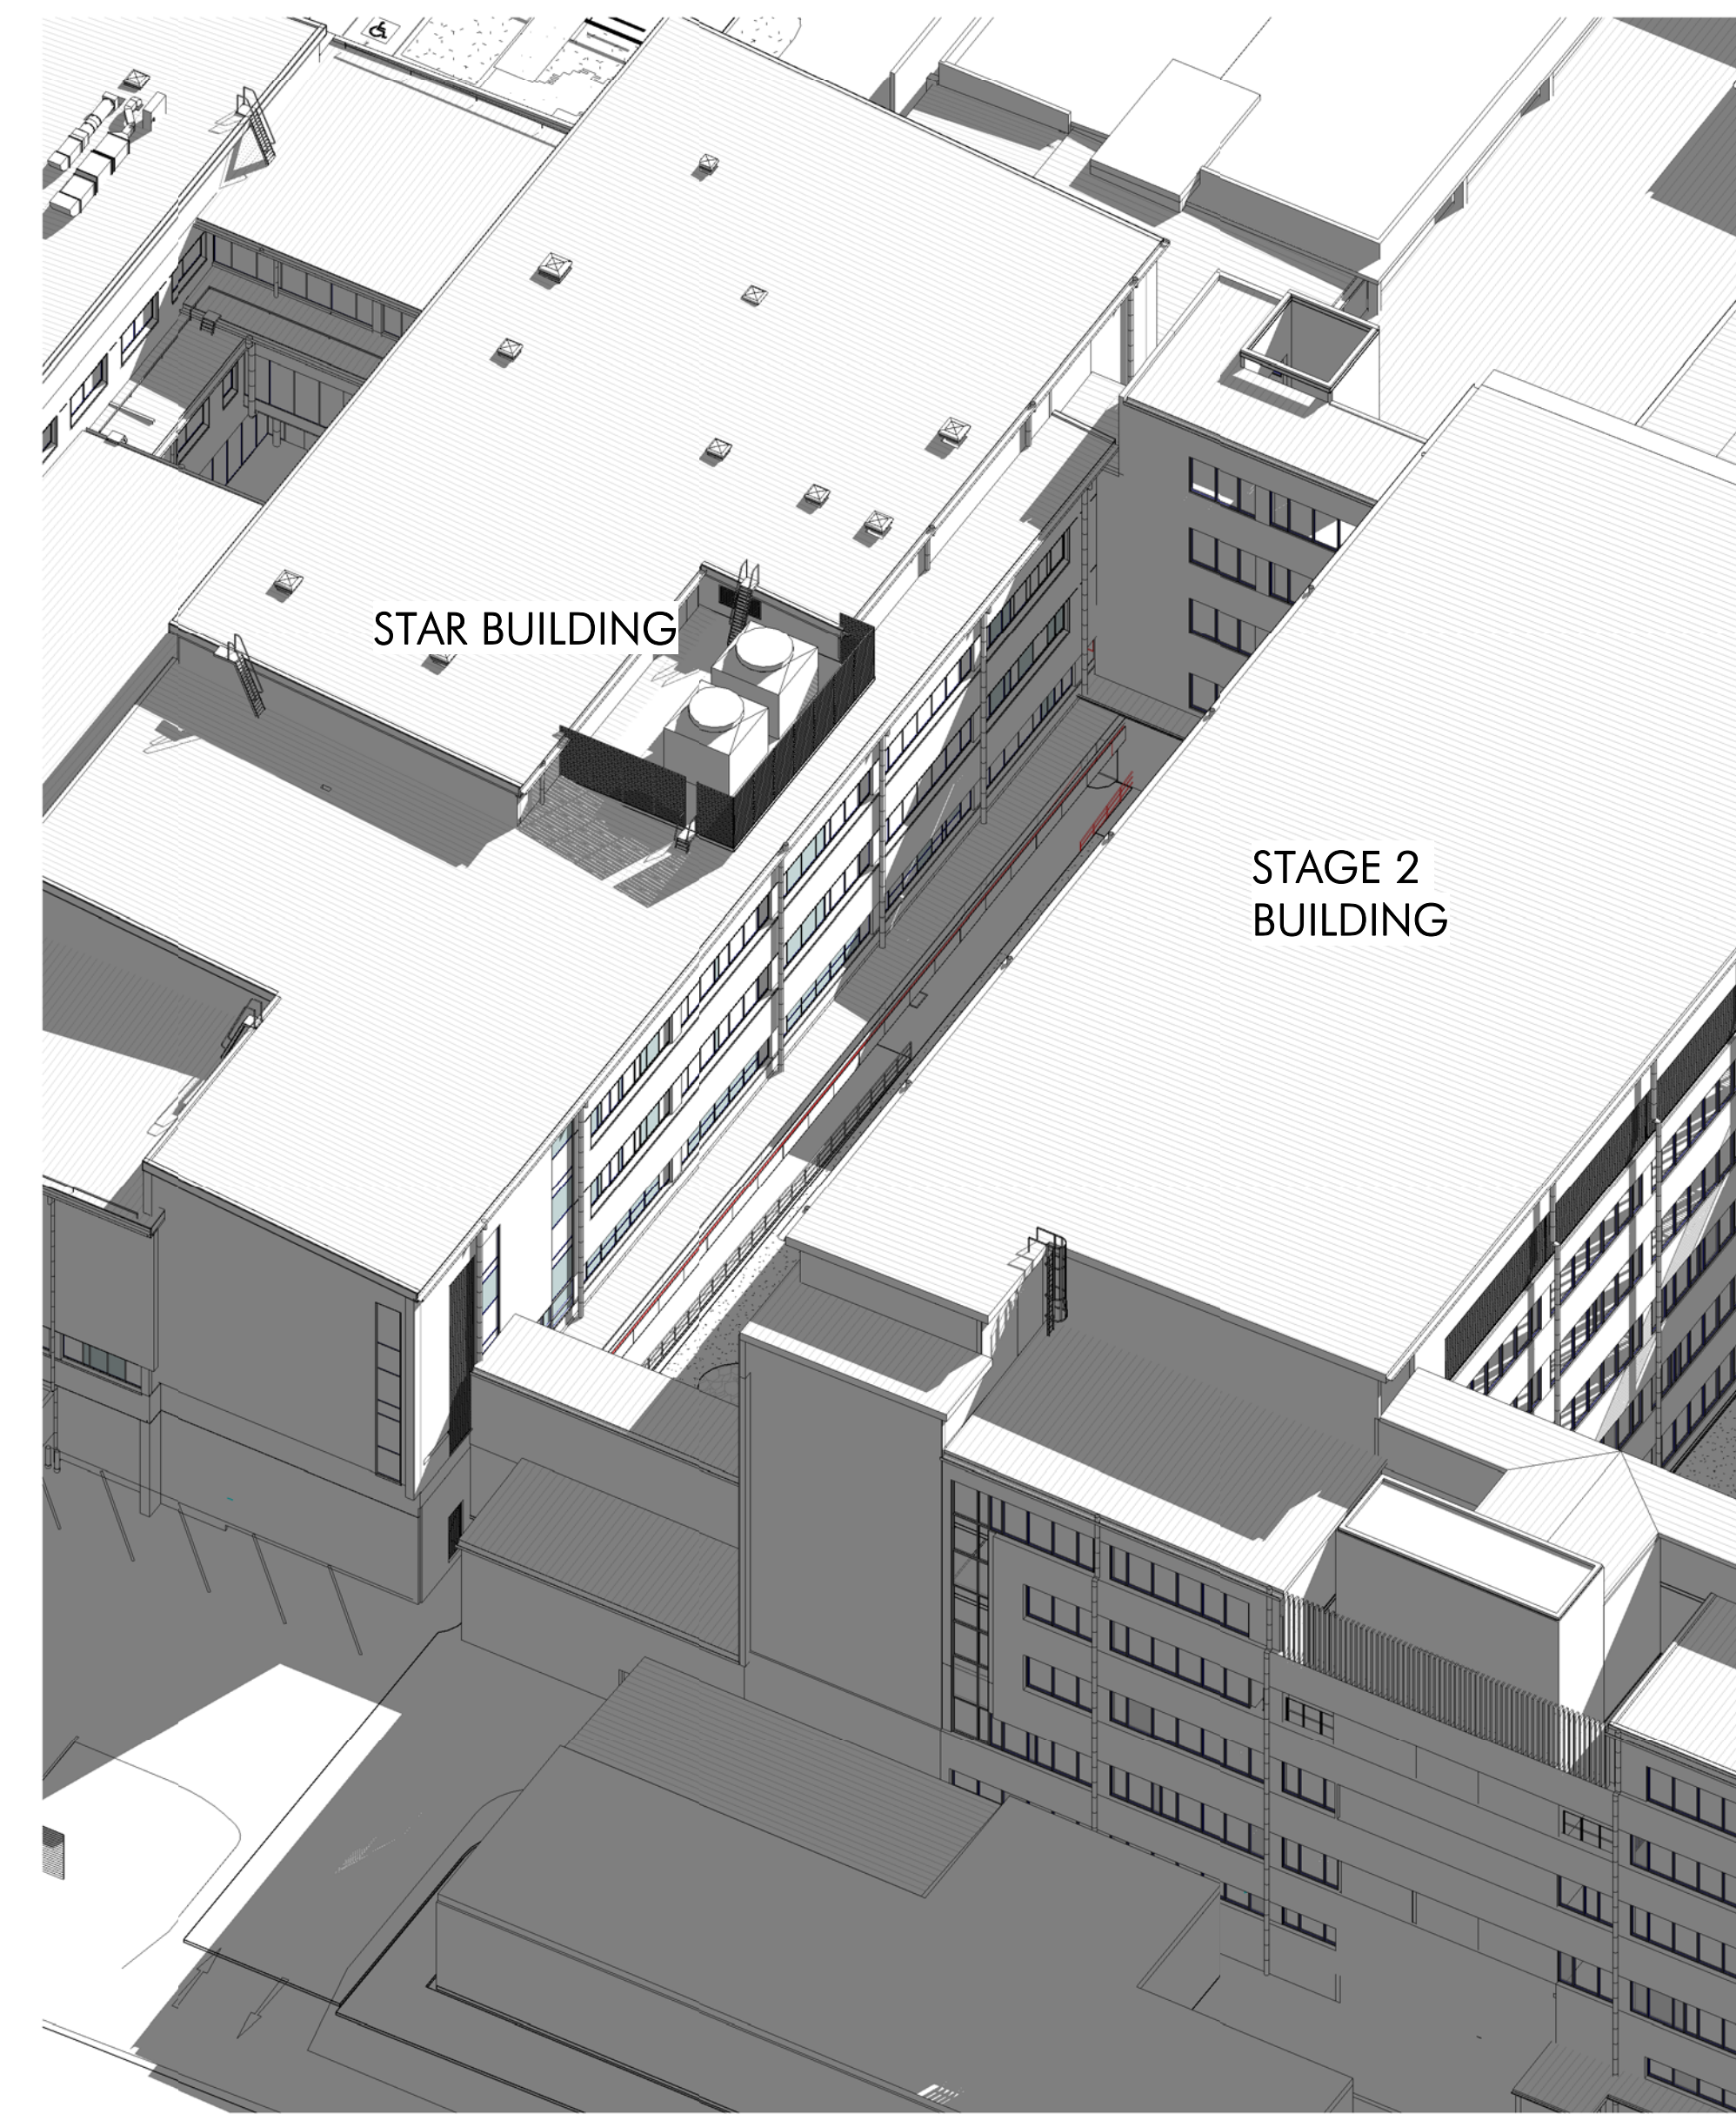

3 STAR BUILDING NORTH EL SHADOWS - AUTUMN 3PM