



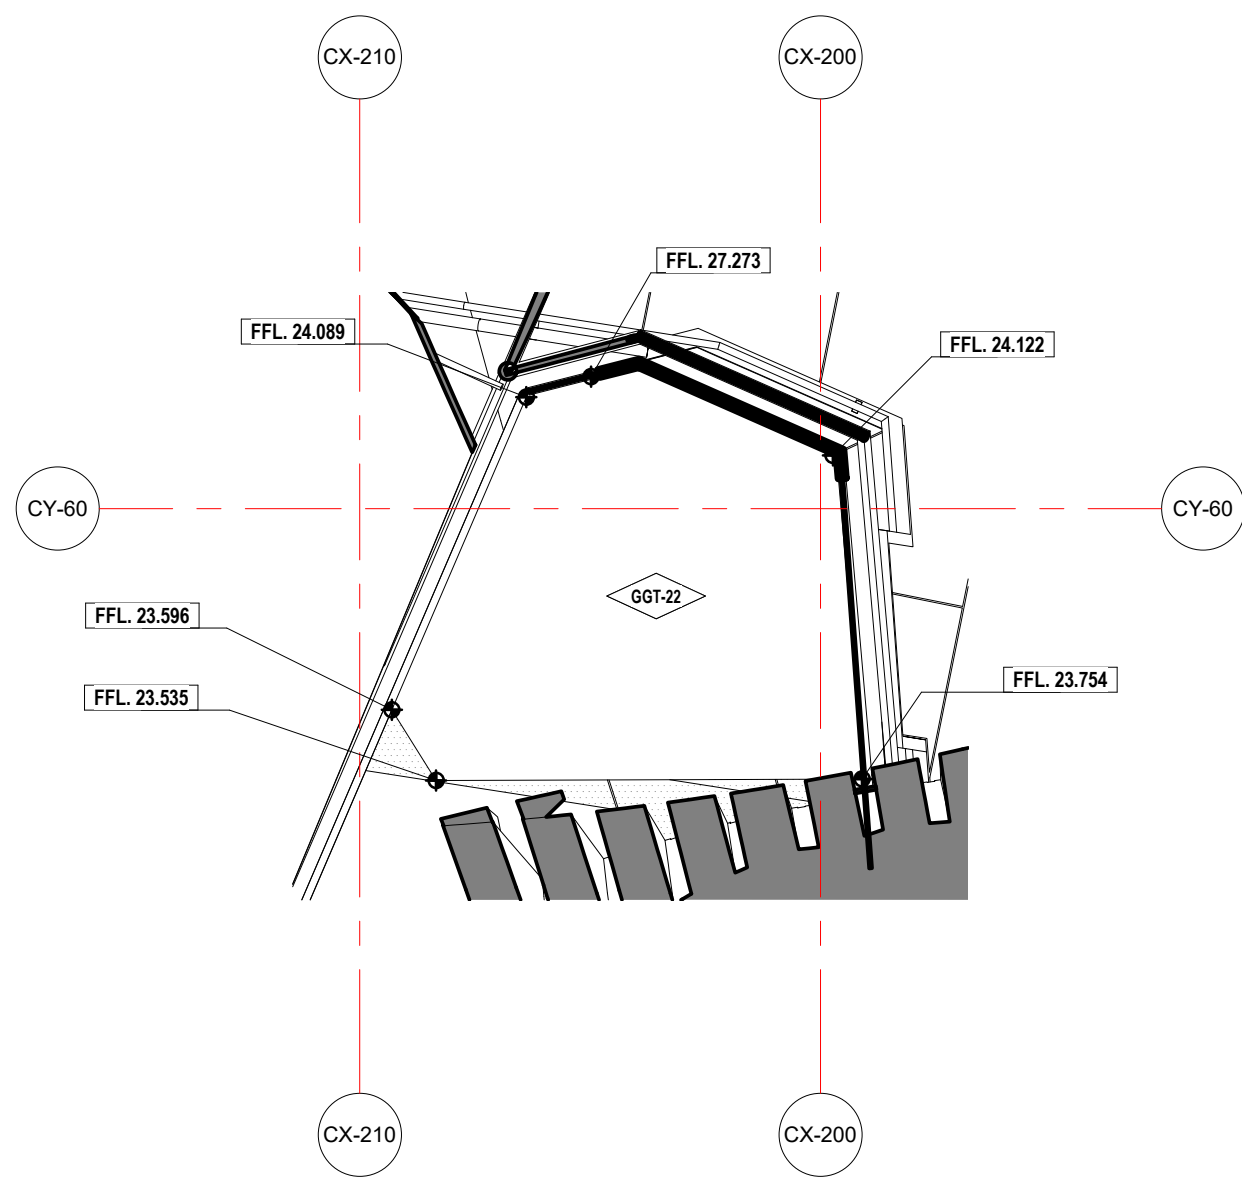

2 DETAIL PLAN - LIFT 29 - LEVEL 5
A1209 1: 50

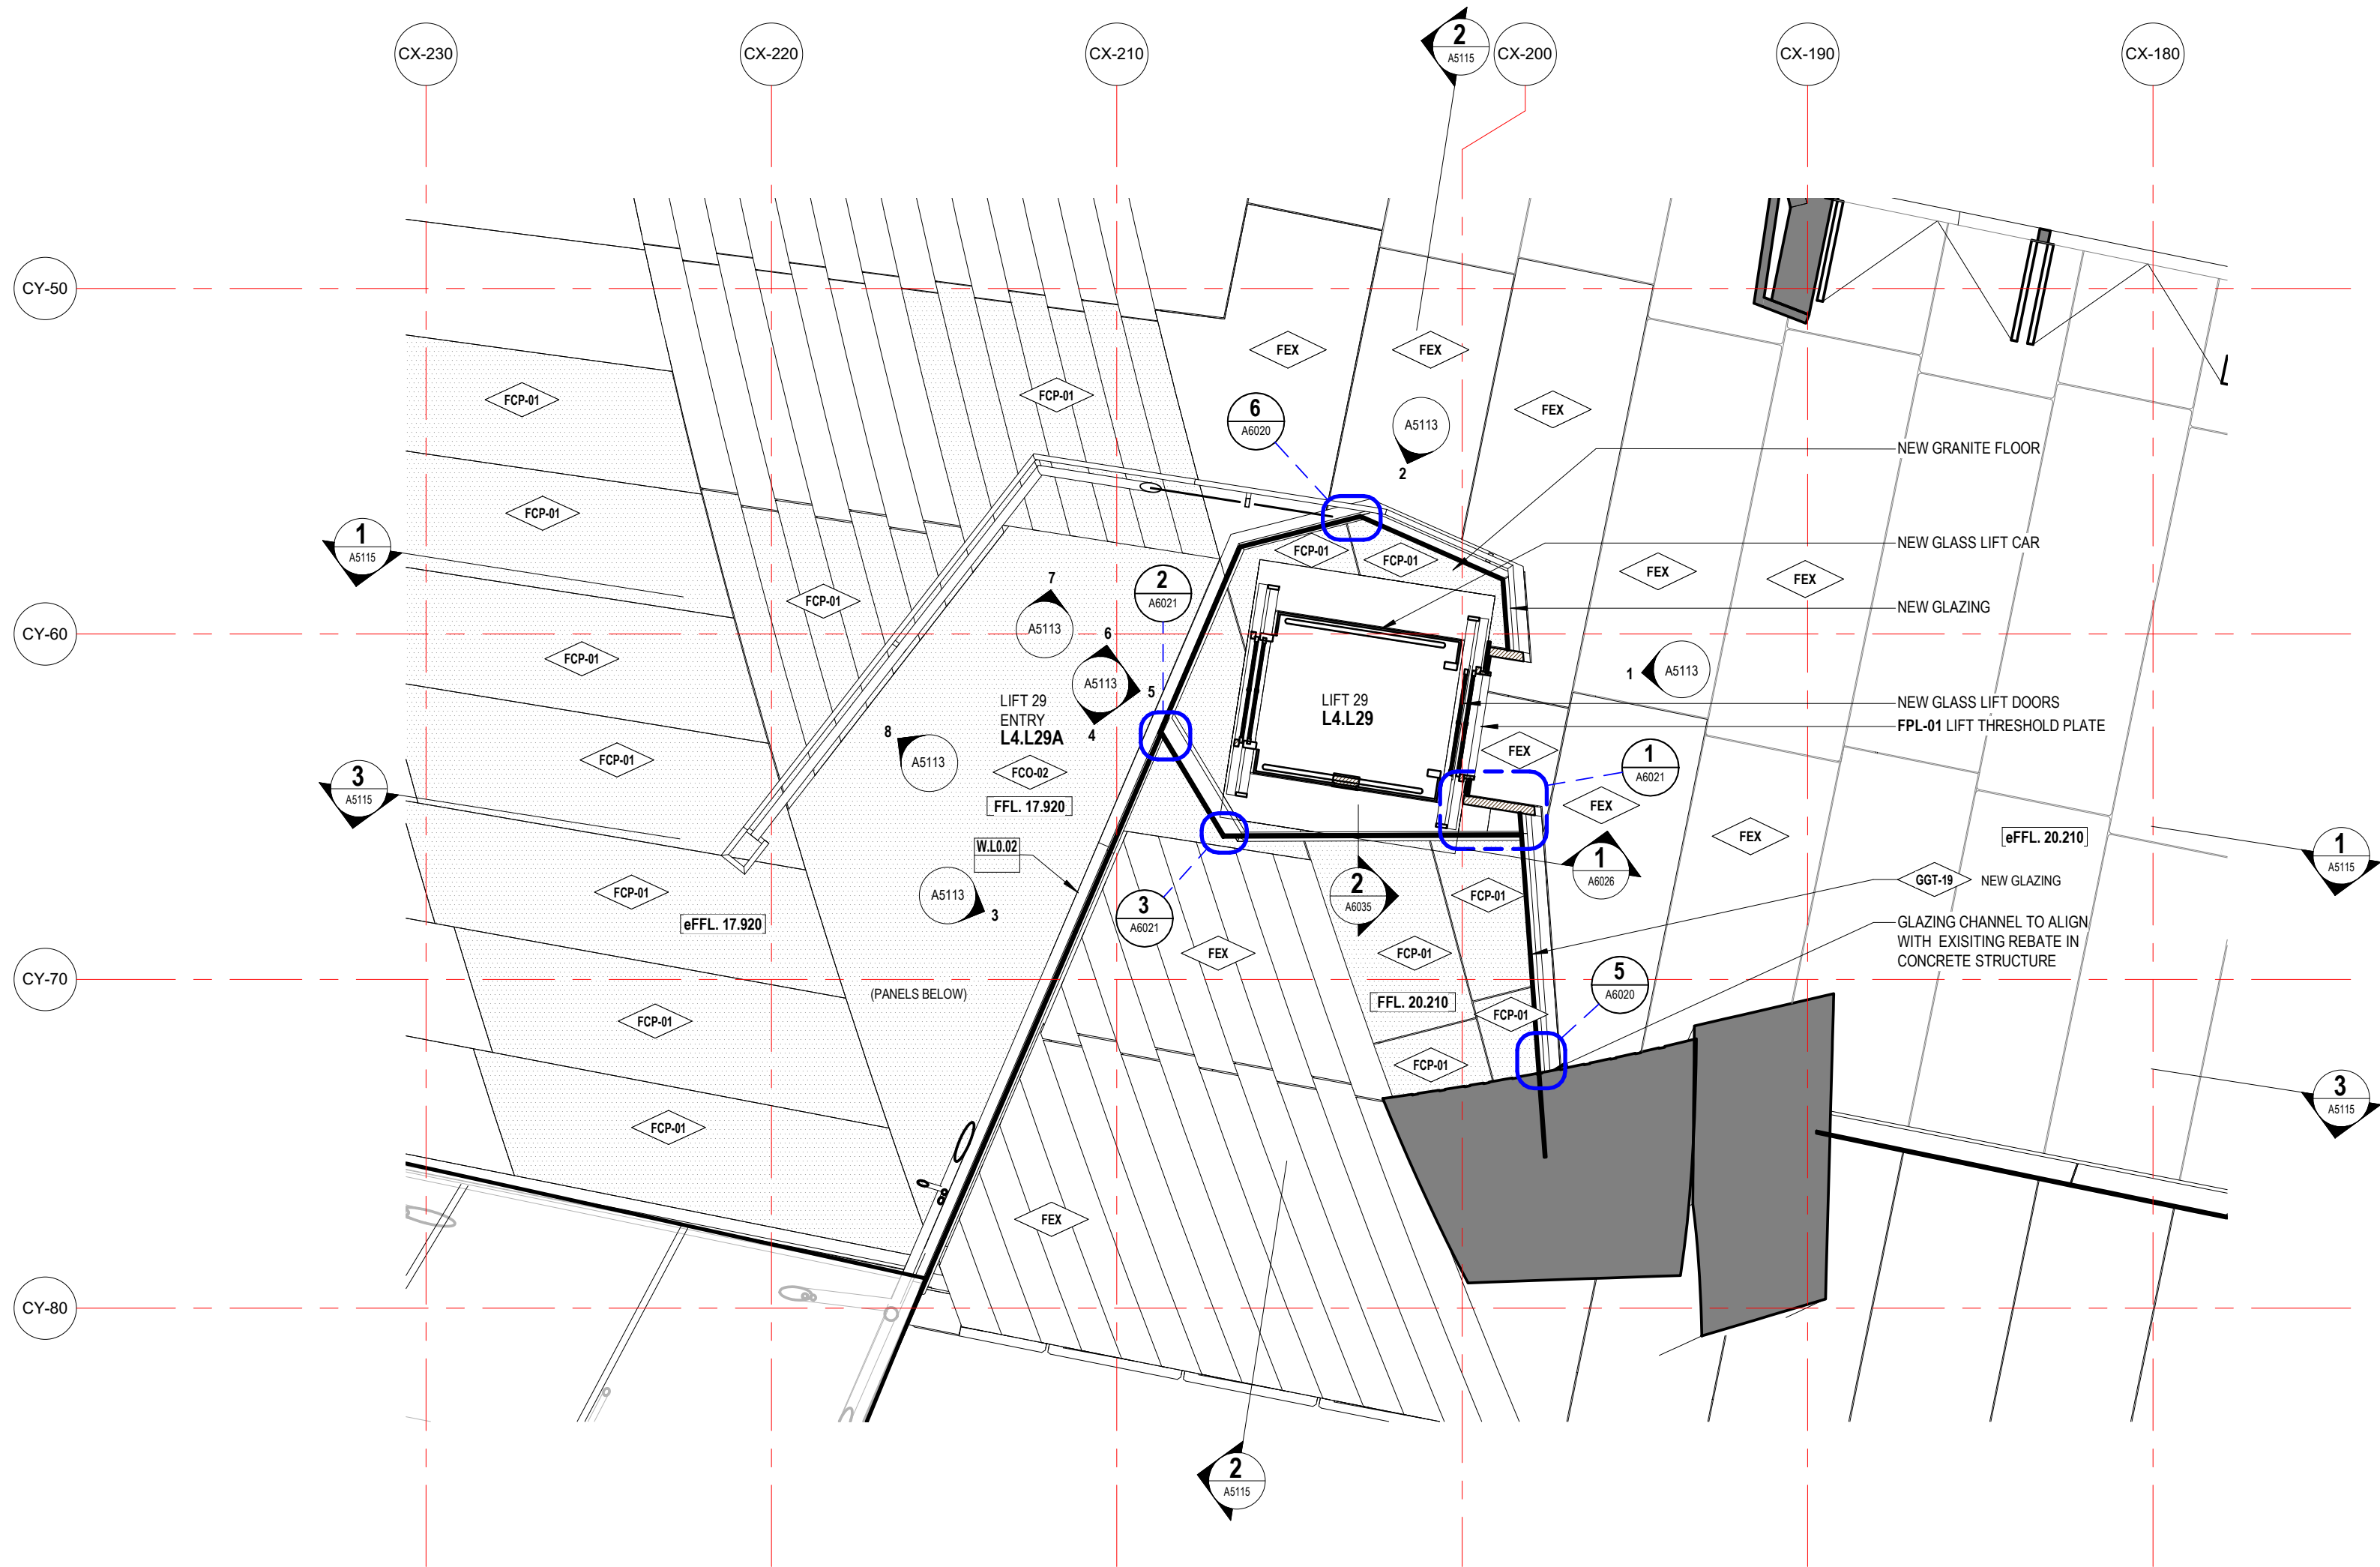

1 DETAIL PLAN - LIFT 29- LEVEL 3A & 4
A1208 1: 50

Issue	Description	Dwn	Appl	Date
0	DA ISSUE			06/10/2019
1				
2				
3				
4				
5				
6				
7				
8				
9				
10				



ARCHITECTURE
LEVEL 11/522 KUNINGS LANE MELBOURNE VICTORIA 3000 AUS
T 03 8613 1888 F 03 8613 1889
mail@armarchitecture.com.au
ARM 2 475 942 350
www.armarchitecture.com.au

MILLIMETRES ON ORIGINAL

LEGEND - SCOPE


(THIS LEGEND APPLIES TO ALL NEW CONSTRUCTION PHASE DRAWINGS. DOES NOT APPLY TO EXISTING CONDITIONS)	AREA SHOWN IN GREY WASH DEPICTS SCOPE OF NO NEW WORKS
AREA SHOWN IN WHITE WASH DEPICTS SCOPE OF NEW WORKS	AREA SURROUNDED BY GREEN DASHED LINES DEPICTS TENDER OPTION

SOHT GENERAL NOTES

1. ALL DIMENSIONS AND SIZES ARE IN MILLIMETRES.
2. DO NOT SCALE DRAWINGS. USE FIGURED DIMENSIONS ONLY.
3. INFORMATION INDICATED IN THIS DOCUMENT MAY BE CRUCIAL TO THE SAFE AND PROPER FUNCTIONING OF THE SYDNEY OPERA HOUSE. DO NOT ALTER ANY ASPECT WITHOUT WRITTEN PERMISSION OF THE SYDNEY OPERA HOUSE TRUST.
4. ALL NEW WORKS MUST COMPLY WITH THE SYDNEY OPERA HOUSE BUILDING SERVICES STANDARD SPECIFICATION (BSSS) AND RELEVANT AUSTRALIAN STANDARDS. NEW WORKS MUST ALSO COMPLY WITH THE REQUIREMENTS OF THE BUILDING CODES OF AUSTRALIA.

SOHT COPYRIGHT

THIS DRAWING AND DESIGN ARE SUBJECT TO COPYRIGHT AND SHALL NOT BE COPIED IN ANY FORM WITH THE WRITTEN PERMISSION OF THE SYDNEY OPERA HOUSE TRUST

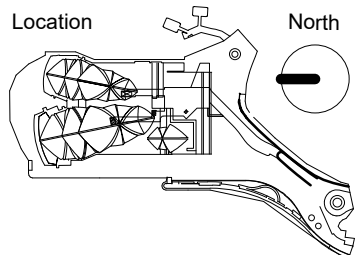

Location	North
Status	DEVELOPMENT APPLICATION ISSUE
Contract	BDM-168
Dwn	Author
Ckd	Checker
Date	21/02/19
Scale	1:50 @ B1

Project	BUILDING RENEWAL PROJECT - CONCERT HALL
Title	DETAIL PLANS 2 - LIFT 29

Sydney Opera House Trust
 GPO Box 4274 Sydney NSW Australia 2001
 Phone: +61 2 9250 7541
 email: info@sydneyoperahouse.com




© Sydney Opera House Trust

Location	Drawing No:	Sheet:	Rev:	
CHVA	49-BR-ARM01	DA5111	D	B1

MATERIALS & FINISHES

REFER TO A0301 INTERNAL MATERIALS &
FINISHES SCHEDULE FOR SPECIFIC TYPES &
DETAILED/PROPRIETARY DESCRIPTION

CODE	DESCRIPTION
F	FLOORS/FLOOR COMPONENTS
FAL	ACCESS WALKWAY
FAX	FLOOR ACCESS HATCH
FEX	EXISTING FLOOR
FGR	GARRET
FCF	CONCRETE FINISH
FOC	CONCRETE
FOI	CONTROL JOINT
FEJ	EXPANSION JOINT
FEJL	FALSE JOINT
FLA	FLOOR LADDER
FLI	LIUOLEUM
FLP	PLATE
FSN	STAIR NOSING
FTC	CORNER TILES
FTM	TIMBER
FTI	TACTILE INDICATORS
FV	VENT
S	STRUCTURAL COMPONENTS
SMS	METAL STUDS
SC	SE CONCRETE
W	WALLS/WALL COMPONENTS
WBA	WALL BATTEN
WBL	WOODEN BLOCKWORK
WEX	EXISTING WALL
WFC	MASONRY FIBRE CEMENT
WIR	WALL IRON
WMC	METAL CLADDING
WPL	WALL PLASTERING
WSK	SKIRTING
WTK	WALL TILES
WTM	TIMBER
WTV	TIMBER VENEER
C	CEILING/CEILING COMPONENTS
CAI	CEILING INSULATION
CCE	EXISTING CEILING/SOFFIT TO REMAIN
CLD	METAL CLADDING
CCU	NO CEILING
PLB	PLASTERBOARD
CSU	SUSPENDED CEILING COMPONENTS
CVS	CEILING VENEER
US	UNDERLIES OF EXPOSED CONCRETE SOFFIT
G	GLAZING/GLAZING COMPONENTS
GLT	GLASS TYPES
M	MISCELLANEOUS FIXTURES & FITTINGS
MAC	MISCELLANEOUS ACCESSORIES
MAL	METAL ALUMINUM & SCREENS
MCU	CURTAIN
MFC	FIXED SHELF
MFR	POCKET
MPI	PICTURE RAIL
MHR	HANDRAIL
B	BUILDING SERVICES (MEP FIXTURES)
BLI	LIFT
BPH	FIRE HYDRANT
BFI	FIRE HOSE REEL
P	PAINT & PAINT FINISHES
PPF	FIRE RATED INTERFERENT PAINT
P	PAINT TYPE
P	PAINT APPLIED
EDP	ANYTHING PREFIXED WITH 'E' REFER TO ELECTRICAL ENGINEERS DRAWINGS
SDP	ANYTHING PREFIXED WITH 'S' REFER TO STRUCTURAL ENGINEERS DRAWINGS
MEP	ANYTHING PREFIXED WITH 'ME' REFER TO MECHANICAL ENGINEERS DRAWINGS
PEP	ANYTHING PREFIXED WITH 'PE' REFER TO ELECTRICAL ENGINEERS DRAWINGS
EE	ANYTHING PREFIXED WITH 'EE' REFER TO ELECTRICAL ENGINEERS DRAWINGS
HE	ANYTHING PREFIXED WITH 'HE' REFER TO HYDRAULIC ENGINEERS DRAWINGS
WS	ANYTHING PREFIXED WITH 'TS' REFER TO CONSULTANTS DRAWINGS

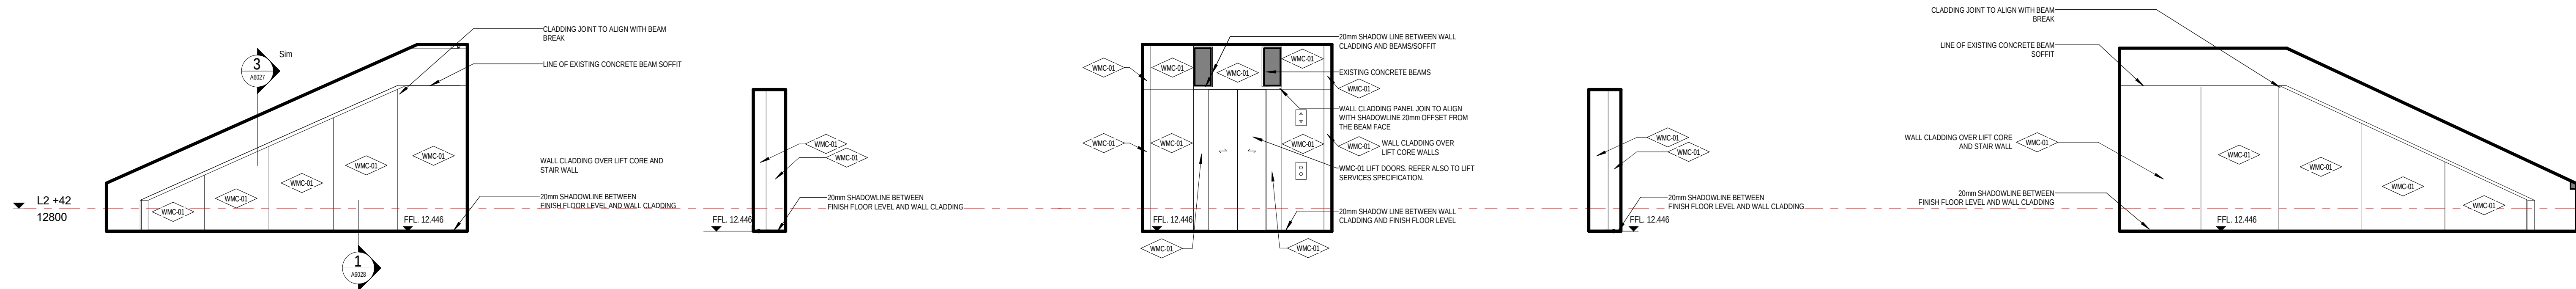


21 INTERIOR ELEVATION 21 - LIFT 29 - LEVEL 2

22 INTERIOR ELEVATION 22- LIFT 29 - LEVEL 2


23 INTERIOR ELEVATION 23 - LIFT 29 - LEVEL 2

24 INTERIOR ELEVATION 24 - LIFT 29 - LEVEL 2

25 INTERIOR ELEVATION 25 - LIFT 29 - LEVEL 2

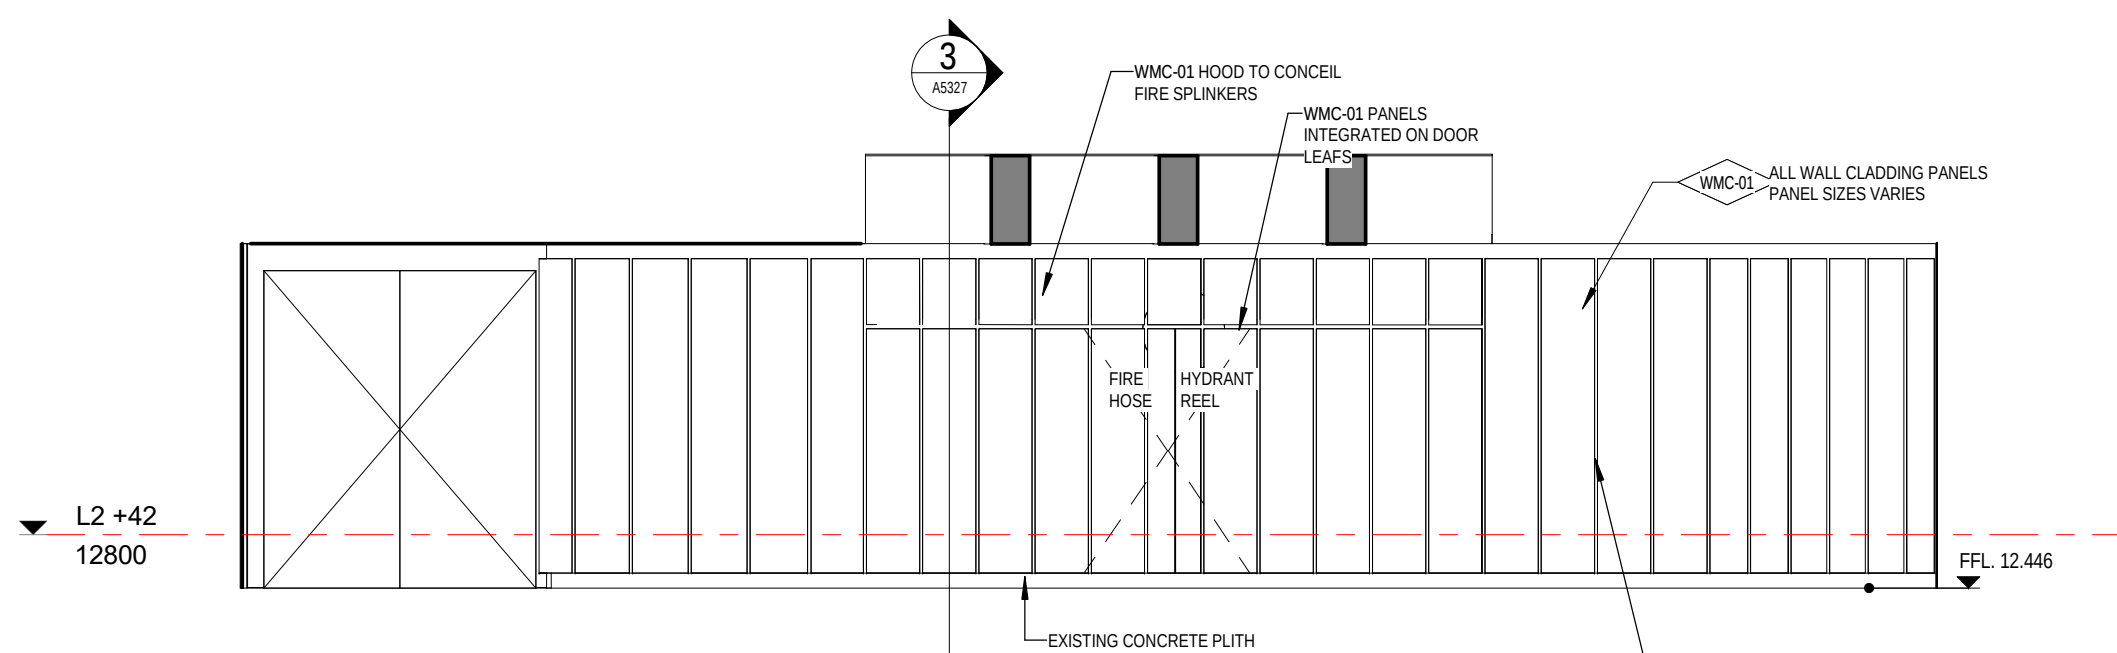

26 INTERIOR ELEVATION 26 - WEST CAVES - LEVEL 2

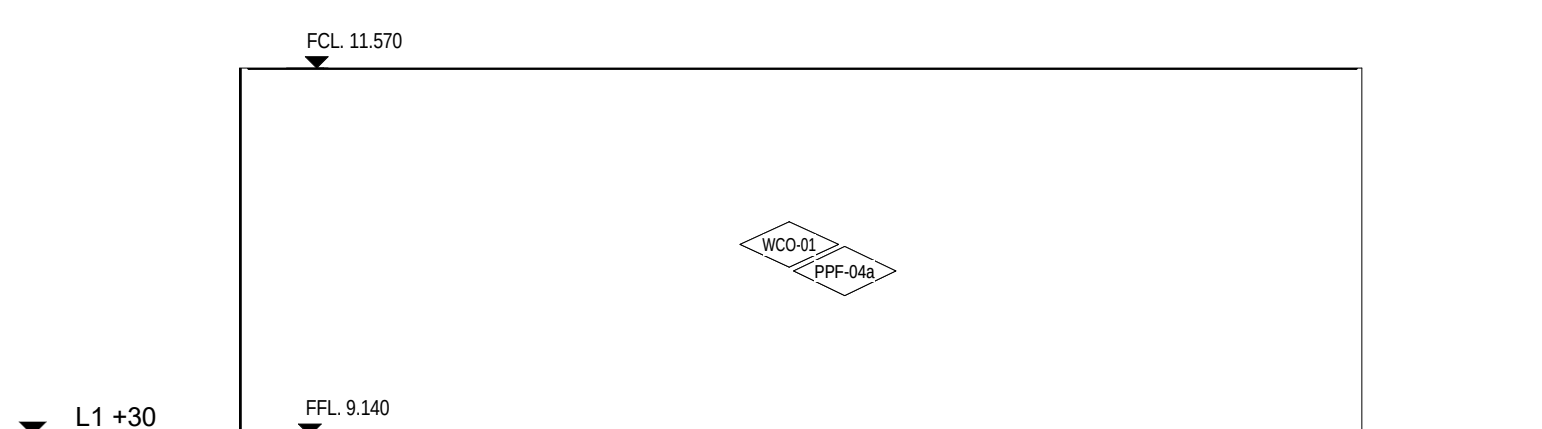

27 INTERIOR ELEVATION 27 - OFFICE L1.OF.02 - LEVEL 1

[illegible]ARM
ARCHITECTURE

LEVEL 11/522 FLINDERS LANE MELBOURNE VICTORIA 3000 AUS
T/ 03 8613 1888 F/ 03 8613 1889
mail@armarchitecture.com.au
ABN 22 476 949 399
www.armarchitecture.com.au

LEGEND - SCOPE

(THIS LEGEND APPLIES TO ALL NEW CONSTRUCTION PHASE
DRAWINGS. DOES NOT APPLY TO EXISTING CONDITIONS
DRAWINGS)

SCOPE OF NO NEW WORKS

AREA SHOWN IN WHITE WASH
DEPICTS SCOPE OF NEW WORKS


AREA SURROUNDED BY GREEN DASHED
LINES DEPICTS TENDER OPTION

SOHT GENERAL NOTES

1. ALL DIMENSIONS AND SIZES ARE IN MILLIMETRES.
2. DO NOT SCALE DRAWINGS. USE FIGURED DIMENSIONS ONLY.
3. INFORMATION INDICATED IN THIS DOCUMENT MAY BE CRUCIAL TO THE SAFE AND PROPER FUNCTIONING OF THE SYDNEY OPERA HOUSE. IT MUST NOT BE USED BY ANY OTHER PARTY WITHOUT PERMISSION.
4. ALL NEW WORKS MUST COMPLY WITH THE SYDNEY OPERA HOUSE BUILDING SERVICES STANDARD SPECIFICATION (BSSS) AND RELEVANT AUSTRALIAN STANDARDS. NEW WORKS MUST ALSO COMPLY WITH THE REQUIREMENTS OF THE BUILDING CODES OF AUSTRALIA.

SOHT COPYRIGHT

THIS DRAWING AND DESIGN ARE
SUBJECT TO COPYRIGHT AND
SHALL NOT BE COPIED IN ANY
FORM WITH THE WRITTEN
PERMISSION OF THE SYDNEY
OPERA HOUSE TRUST

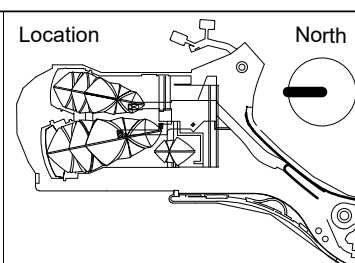

Status		DEVELOPMENT APPLICATION ISSUE	
Contract		BDM-168	
Dwn	RS	Date	21/09/2018
Ckd	AH	Scale	1:50 @ B1

Project	BUILDING RENEWAL PROJECT - CONCERT HALL
Title	DETAIL ELEVATIONS 2 - LIFT 29

Sydney Opera House Trust
GPO Box 4274 Sydney NSW Australia 2001
Phone: +61 2 9250 7541
email: info@sydneyoperahouse.com


© 2011 The Authors

Location	Drawing No.
----------	-------------


CHVA	49-BR
------	-------

CITVA 45-BK


--	--

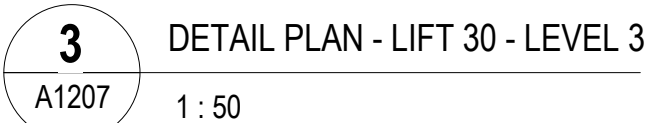

- | | | | |
|--|-------------|---|------|
| Sydney Opera House Trust
GPO Box 4274 Sydney NSW Australia 2001
Phone: +61 2 9250 7541
email: info@sydneyoperahouse.com | | 
© Sydney Opera House Trust | |
| Location | Drawing No: | Sheet: | Rev: |
| CHVA | 49-BR-ARM01 | DA5120 | D B1 |

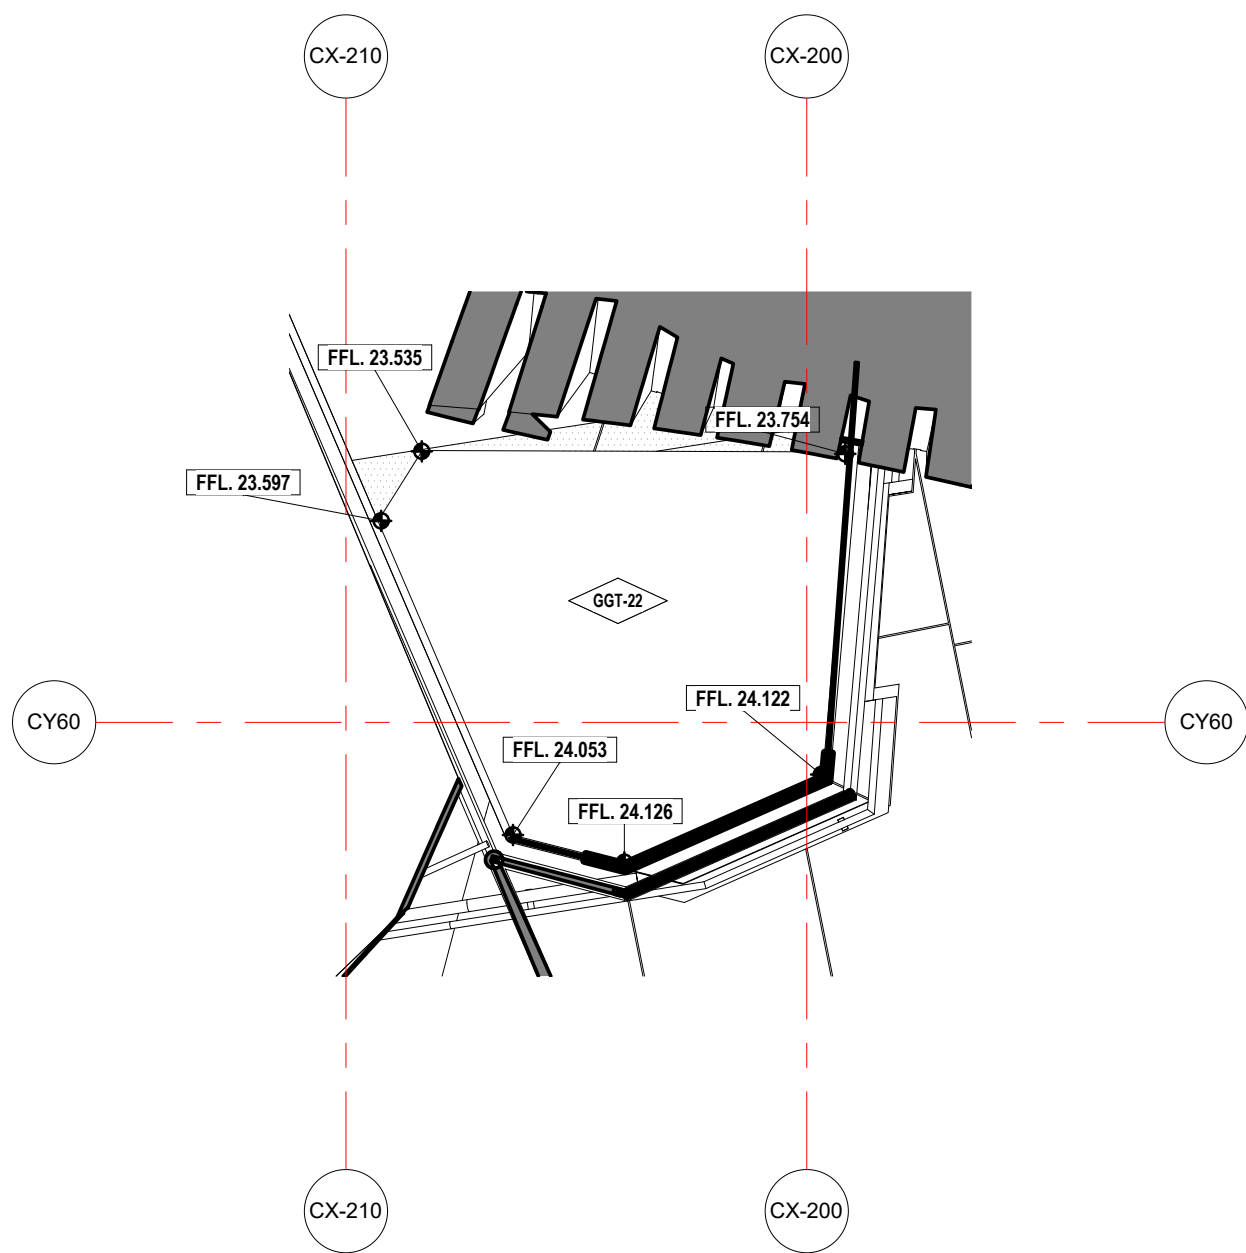

1 DETAIL PLAN - LIFT 30 - LEVEL 5
A1209 1 : 50

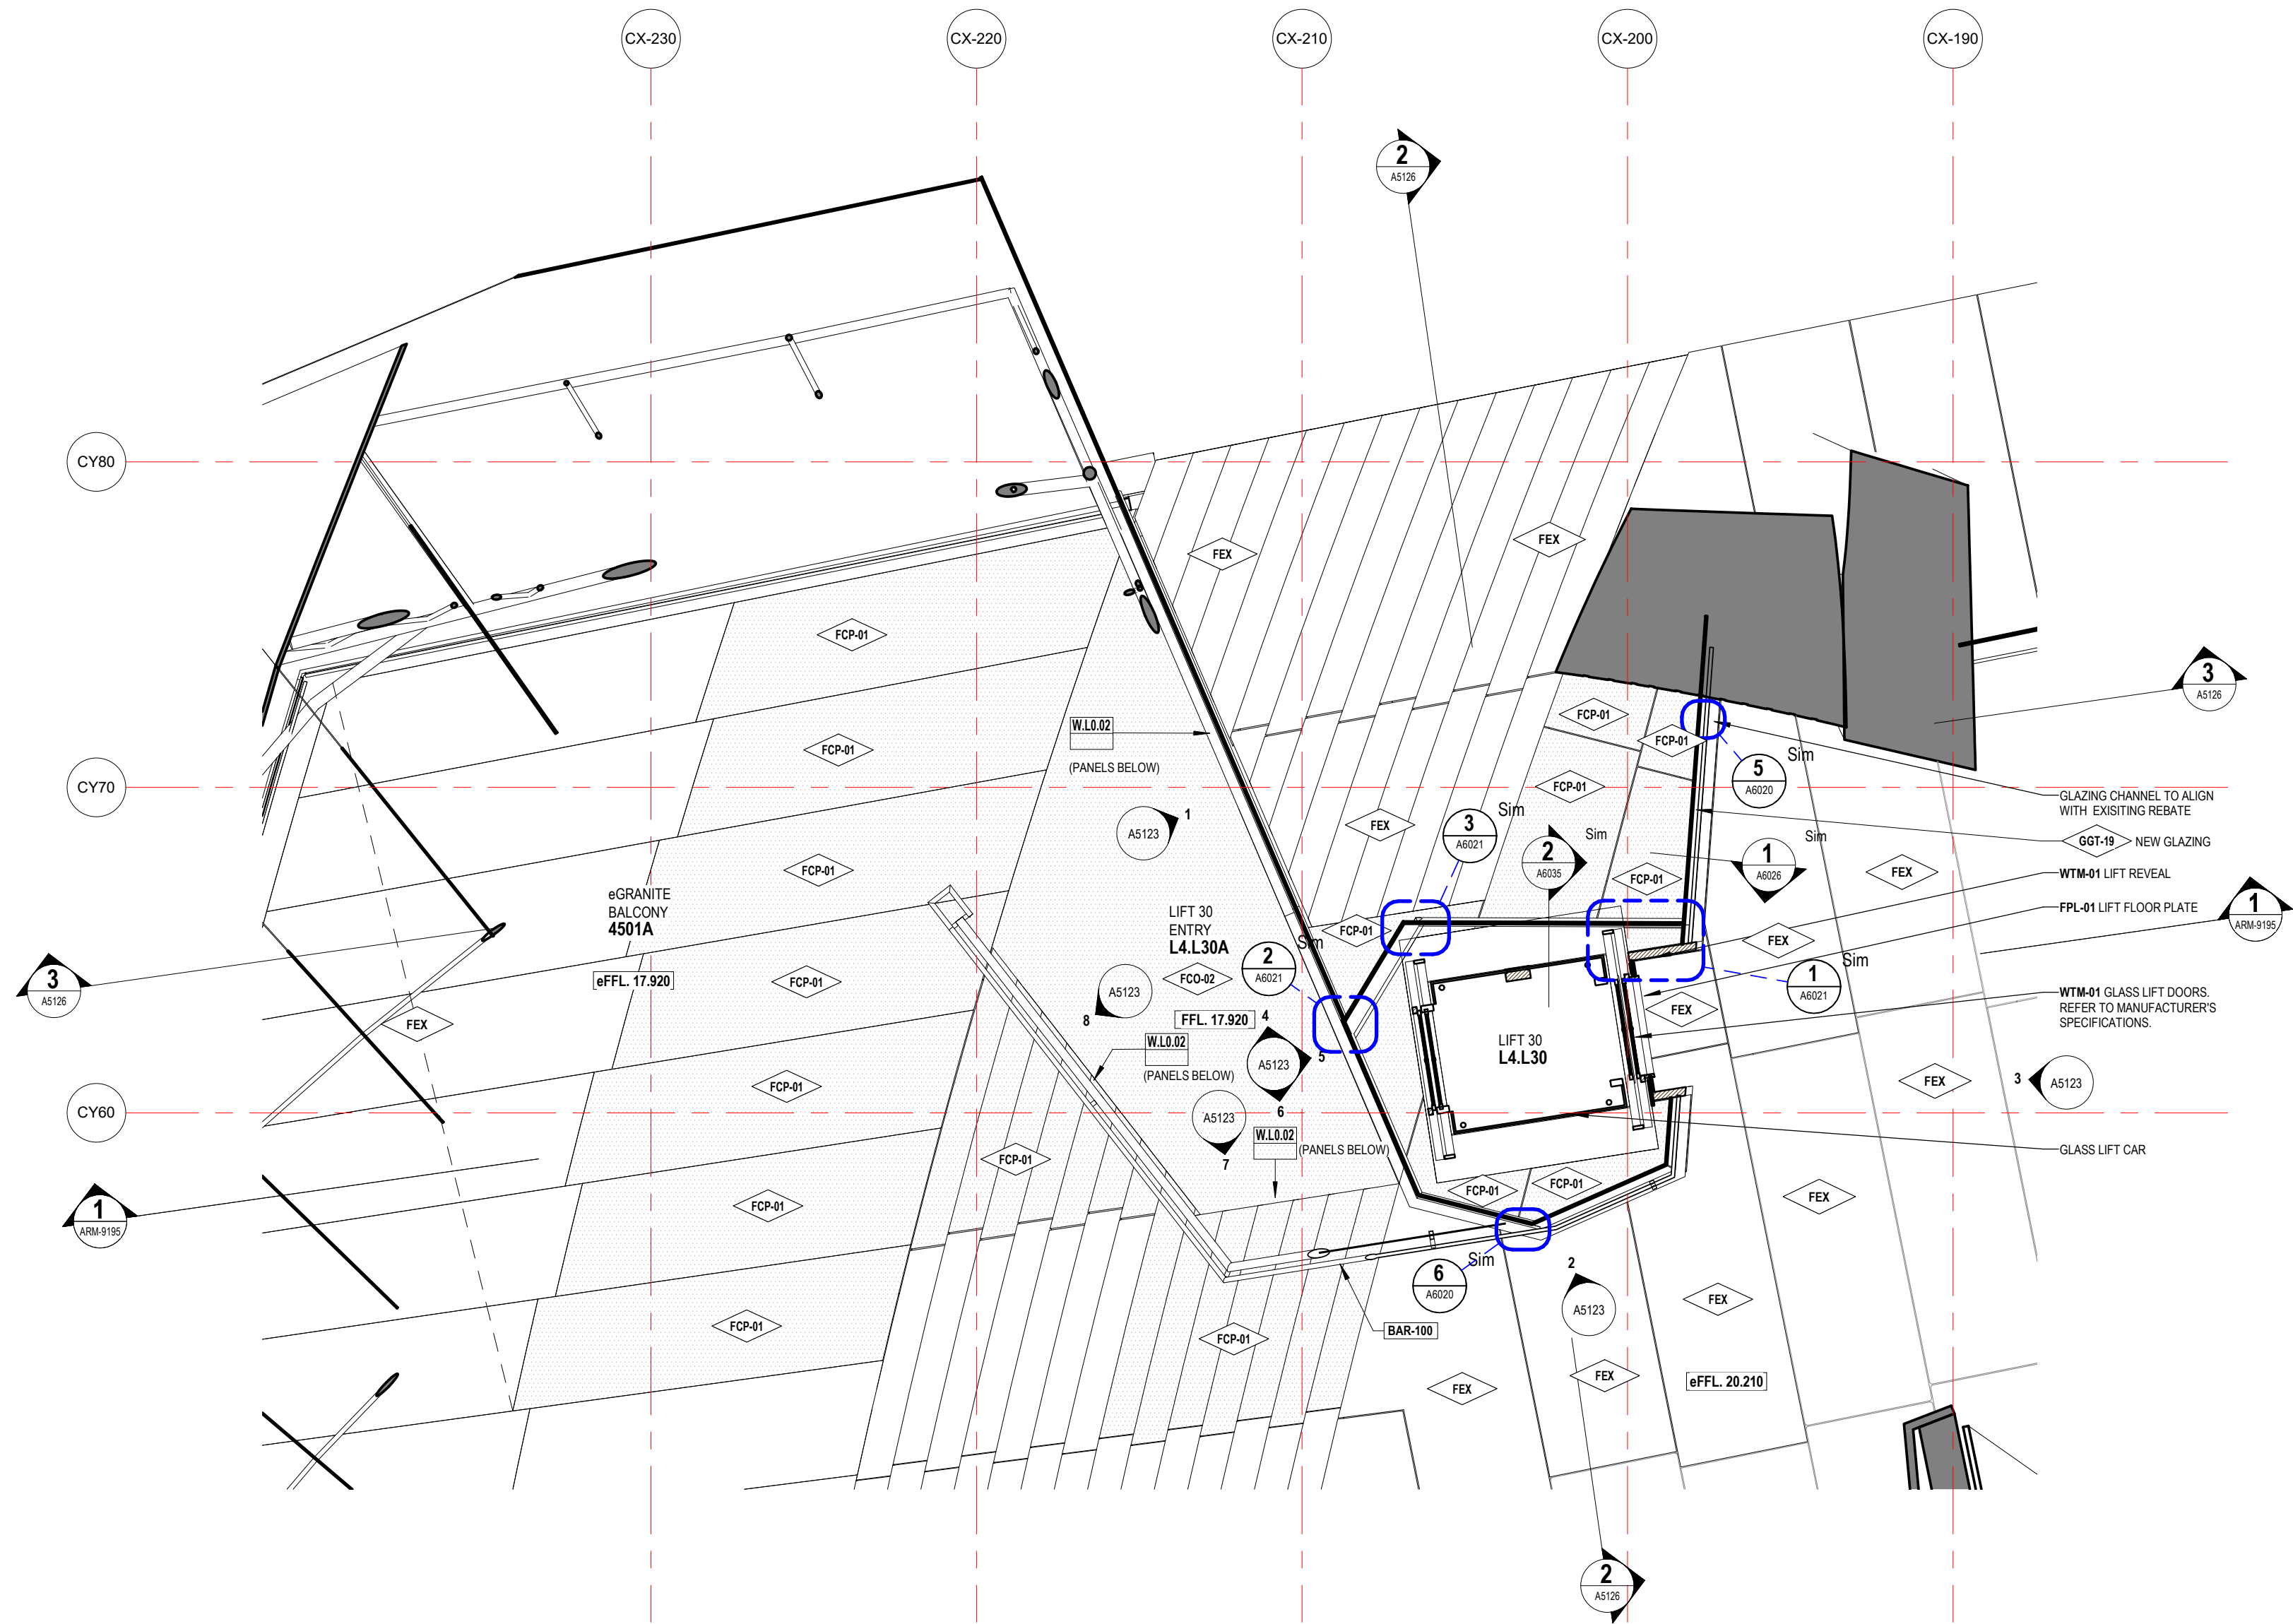

2 DETAIL PLAN - LIFT 30 - LEVEL 3A & 4
A1208 1 : 50


Issue	Description	Dwn	Appl	Date
D	DA ISSUE			06/10/2018

ARM
ARCHITECTURE
LEVEL 11/522 KUNDELS LANE MELBOURNE VICTORIA 3000 AUS
T 03 8613 1888 F 03 8613 1889
mail@armarchitecture.com.au
A001 2 475 942 350
www.armarchitecture.com.au

LEGEND - SCOPE
(THIS LEGEND APPLIES TO ALL NEW CONSTRUCTION PHASE DRAWINGS. DOES NOT APPLY TO EXISTING CONDITIONS.)
AREA SHOWN IN GREY WASH DEPICTS SCOPE OF NO NEW WORKS.
AREA SHOWN IN WHITE WASH DEPICTS SCOPE OF NEW WORKS.
AREA SURROUNDED BY GREEN DASHED LINES DEPICTS TENDER OPTION.

SOHT GENERAL NOTES
1. ALL DIMENSIONS AND SIZES ARE IN MILLIMETRES.
2. DO NOT SCALE DRAWINGS. USE FIGURED DIMENSIONS ONLY.
3. INFORMATION INDICATED IN THIS DOCUMENT MAY BE CRUCIAL TO THE SAFE AND PROPER FUNCTIONING OF THE SYDNEY OPERA HOUSE. DO NOT ALTER ANY ASPECT WITHOUT WRITTEN PERMISSION OF THE SYDNEY OPERA HOUSE TRUST.
4. ALL NEW WORKS MUST COMPLY WITH THE SYDNEY OPERA HOUSE BUILDING SERVICES STANDARD SPECIFICATION (BSSS) AND RELEVANT AUSTRALIAN STANDARDS. NEW WORKS MUST ALSO COMPLY WITH THE REQUIREMENTS OF THE BUILDING CODES OF AUSTRALIA.


SOHT COPYRIGHT
THIS DRAWING AND DESIGN ARE SUBJECT TO COPYRIGHT AND SHALL NOT BE COPIED IN ANY FORM WITH THE WRITTEN PERMISSION OF THE SYDNEY OPERA HOUSE TRUST

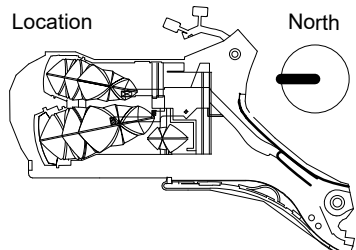


Status DEVELOPMENT APPLICATION ISSUE			
Contract	BDM-168		
Dwn	Author	Date	21/02/18
Ckd	Checker	Scale	1:50 @ B1

Project	BUILDING RENEWAL PROJECT - CONCERT HALL		
Title	DETAIL PLANS 2 - LIFT 30		


Sydney Opera House Trust GPO Box 4274 Sydney NSW Australia 2001 Phone: +61 2 9250 7541 email: info@sydneyoperahouse.com				 © Sydney Opera House Trust			
Location	Drawing No:	Sheet:	Rev:				
CHVA	49-BR-ARM01	DA5121	D	B1			

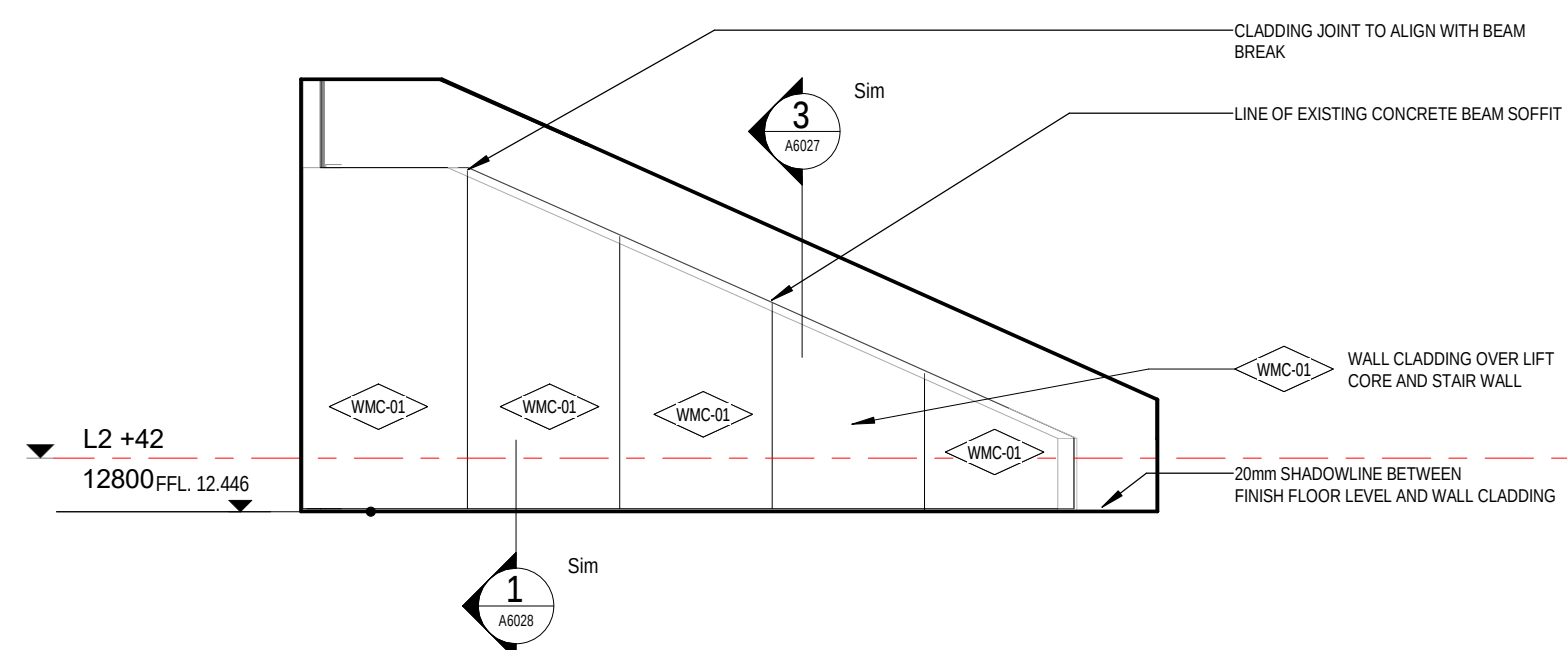


21 INTERIOR ELEVATION 21 - LIFT 30 - LEVEL 2
A5120 1 : 50

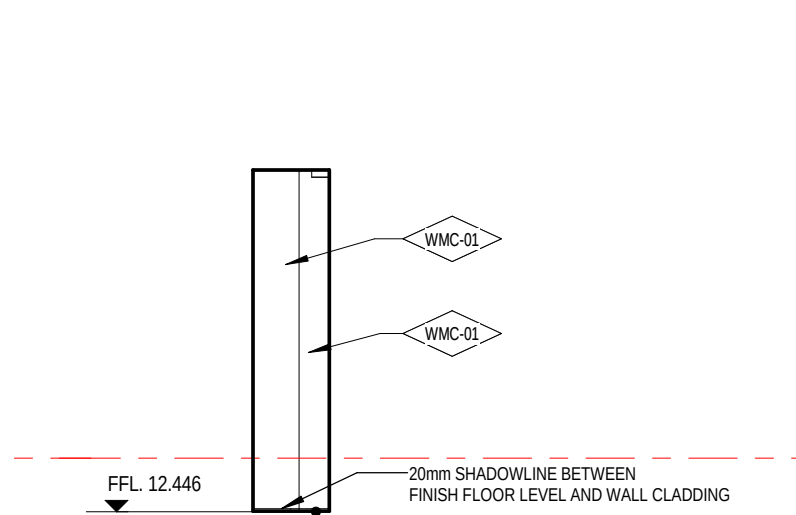


22 INTERIOR ELEVATION 22- LIFT 30 - LEVEL 2
A5120 1 : 50

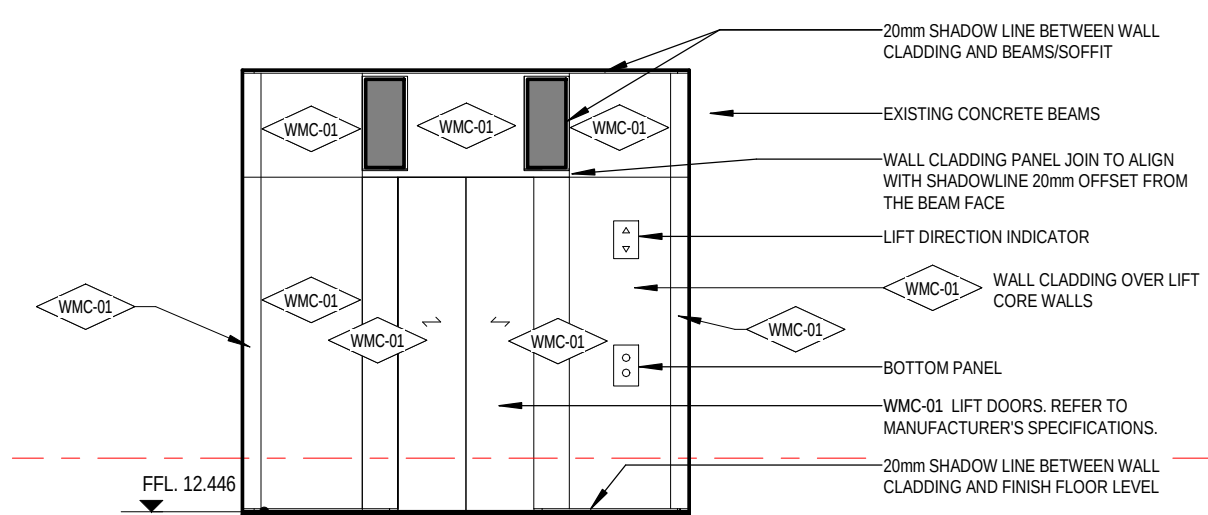


23 INTERIOR ELEVATION 23 - LIFT 30 - LEVEL 2
A5120 1 : 50

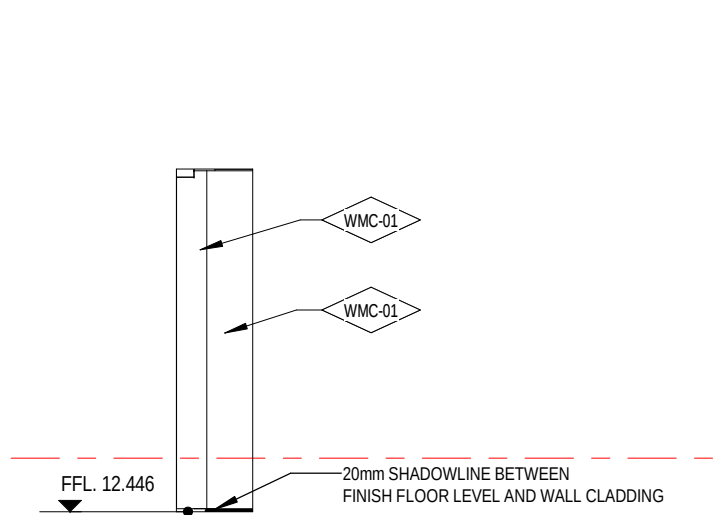


24 INTERIOR ELEVATION 24 - LIFT 30 - LEVEL 2
A5120 1 : 50

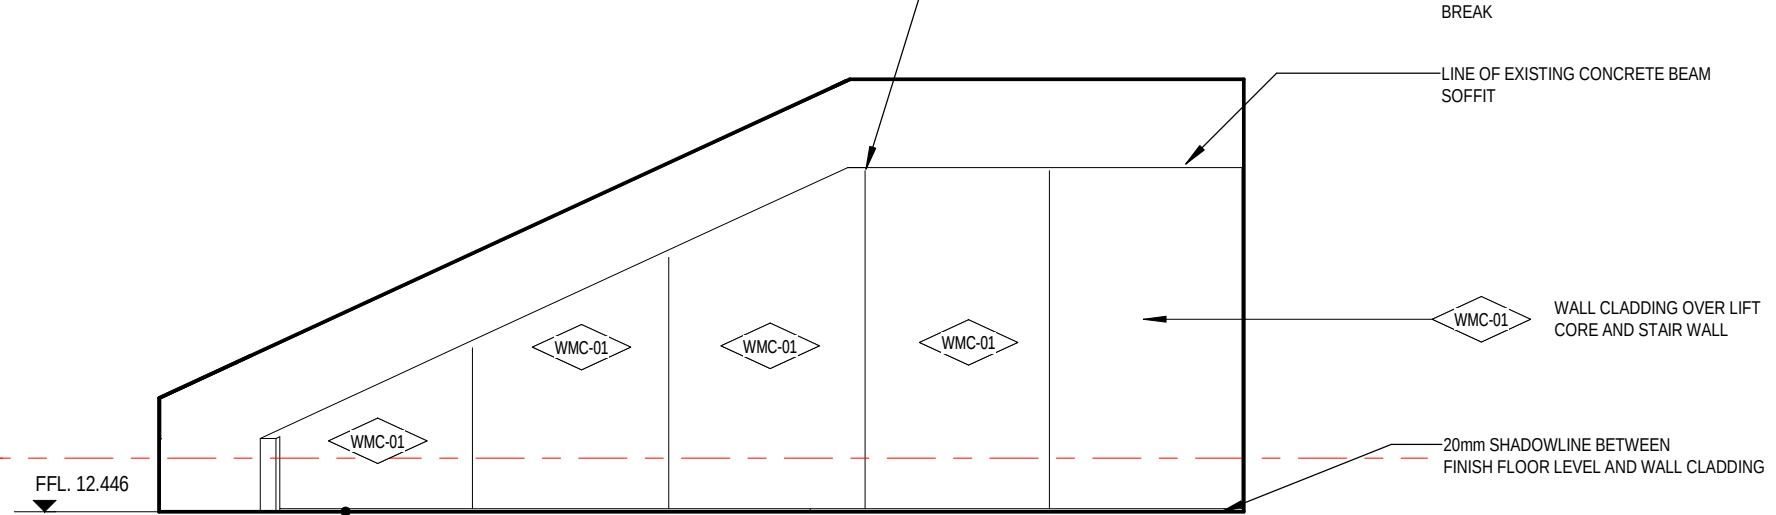

25 INTERIOR ELEVATION 25 - LIFT 30 - LEVEL 2
A5120 1 : 50

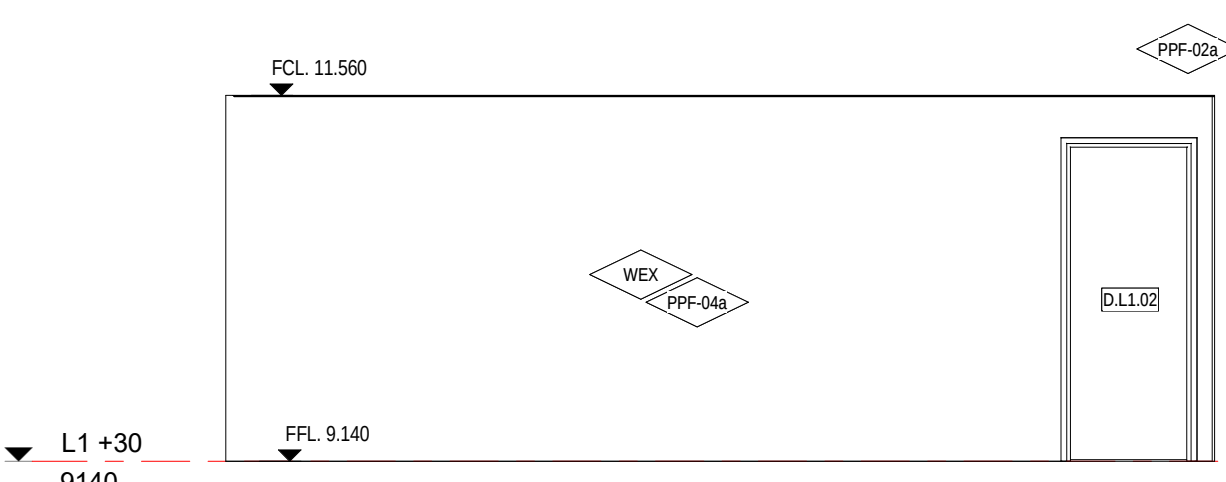

26 INTERIOR ELEVATION 27 - OFFICE L1.TR.01 - LEVEL 1
A5120 1 : 50

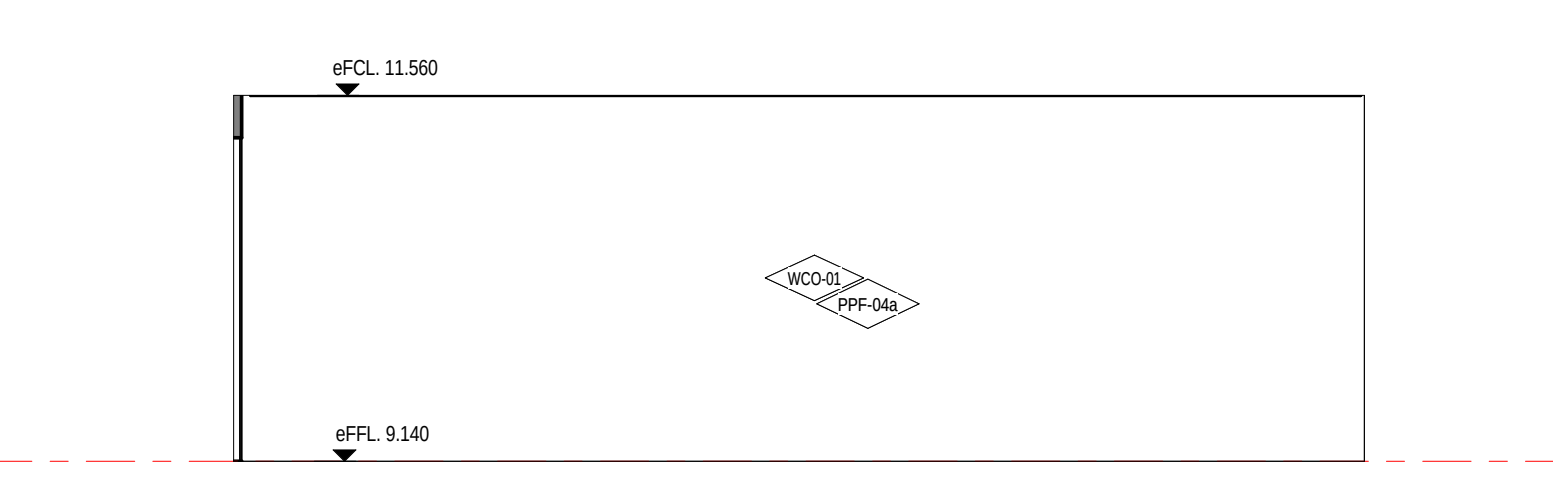

27 INTERIOR ELEVATION 28 - OFFICE L1.TR.01 - LEVEL 1
A5120 1 : 50

LEGEND - INTERNAL

MATERIALS & FINISHES

REFER TO A0301 INTERNAL MATERIALS & FINISHES SCHEDULE FOR SPECIFIC TYPES & DETAILED PROPRIETARY DESCRIPTION CODE

DESCRIPTION	CODE
FLOORS/FLOOR COMPONENTS	
FAW ACCESS WALKWAY	F
FAH FLOOR ACCESS HATCH	FAH
FEX EXISTING FLOOR	FEX
FCA CARPET	FCA
FCF CONCRETE FINISH	FCF
FCO CONCRETE	FCO
FCJ CONTROL JOINT	FCJ
FEJ EXPANSION JOINT	FEJ
FFJ FALSE JOINT	FFJ
FLA FLOOR LADDER	FLA
FLL LINOLEUM	FLL
FPL PLATE	FPL
FSN STAIR NOSING	FSN
FTI FLOOR TILES	FTI
FTM TIMBER	FTM
FTS TACTILE INDICATORS	FTS
FVI VINYL	FVI

DESCRIPTION	CODE
STRUCTURAL COMPONENTS	
S METAL STUDS	S
SCS CONCRETE	SCS

DESCRIPTION	CODE
WALLS/WALL COMPONENTS	
WBA WALL BATTEN	WBA
WBL MASONRY BLOCKWORK	WBL
WEX EXISTING WALL	WEX
WFC COMPRESSED FIBRE CEMENT	WFC
WMI WALL MIRROR	WMI
WMC METAL CLADDING	WMC
WPB WALL PLASTERBOARD	WPB
WSK SKIRTING	WSK
WTI WALL TILES	WTI
WTM TIMBER	WTM
WTV TIMBER VENEER	WTV

DESCRIPTION	CODE
CEILING/CEILING COMPONENTS	
CAI CEILING INSULATION	CAI
CEX EXISTING CEILING/SOFFIT TO REMAIN	CEX
CNC METAL CLADDING	CNC
NO CEILING	CNC
CPB PLASTERBOARD	CPB
CSU SUSPENDED CEILING COMPONENTS	CSU
CTV TIMBER VENEER	CTV
US UNDERSIDE OF EXPOSED CONCRETE SOFFIT	US

DESCRIPTION	CODE
GLAZING/GLASS COMPONENTS	
G GLASS TYPES	G
GGT GLASS TYPES	GGT

DESCRIPTION	CODE
MISCELLANEOUS FIXTURES & FITTINGS	
MAC MISCELLANEOUS ACCESSORIES	MAC
MSA MISCELLANEOUS ACCESSORIES	MSA
MCU CURTAIN	MCU
MPC FIXED SHELF	MPC
MLK LOCKER	MLK
MPR PICTURE RAIL	MPR
MHR HANDRAIL	MHR

DESCRIPTION	CODE
BUILDING SERVICES (MEP FIXTURES)	
BLI LIFT	BLI
BPH FIRE HYDRANT	BPH
BFR FIRE HOSE REEL	BFR

DESCRIPTION	CODE
PAINT & APPLIED FINISHES	
PPR FIRE RATED INTUMESCENT PAINT	PPR
PPF PAINT TYPE	PPF
PPO POWDERCOAT	PPO
PPR PROTECTIVE COATING	PPR
PSR SLIP RESISTANT COATING	PSR
PST STAIN SYSTEM	PST

SE:	'ANYTHING PREFIXED WITH SE: REFER TO STRUCTURAL/FACADE ENGINEERS DRAWINGS
ME:	'ANYTHING PREFIXED WITH ME: REFER TO MECHANICAL ENGINEERS DRAWINGS
FE:	'ANYTHING PREFIXED WITH FE: REFER TO FIRE ENGINEERS DRAWINGS
EE:	'ANYTHING PREFIXED WITH EE: REFER TO ELECTRICAL ENGINEERS DRAWINGS
HE:	'ANYTHING PREFIXED WITH HE: REFER TO HYDRAULIC ENGINEERS DRAWINGS
TS:	'ANYTHING PREFIXED WITH TS: REFER TO THEATER CONSULTANTS DRAWINGS

GENERAL NOTES

- CONTRACTOR & SUB-CONTRACTORS TO CO-ORDINATE BETWEEN ARCHITECTURAL, STRUCTURAL & SERVICES DOCUMENTATION, WITH ARCHITECTURAL DOCUMENTATION TO TAKE PRECEDENCE FOR SETOUT.
- CONTRACTOR & SUB-CONTRACTORS TO VERIFY ALL DIMENSIONS & CONFIRM ON SITE CONDITIONS RELATING TO ALL DIMENSIONS PRIOR TO COMMENCEMENT - DO NOT SCALE FROM DRAWING
- SHOP DRAWINGS ARE TO BE SUPPLIED TO THE RELEVANT PARTIES & CONSULTANTS FOR REVIEW & APPROVAL PRIOR TO THE COMMENCEMENT OF ANY WORKS
- THIS DRAWING IS TO BE READ IN CONJUNCTION WITH ALL ASSOCIATED SPECIFICATIONS, SCHEDULES & CONTRACT DOCUMENTS
- MAKE GOOD ALL AFFECTED SURFACES & FINISHES INCLUDING ITEMS MARKED FOR REMOVAL &/OR RELOCATION
- THE CONTRACTOR IS TO ALLOW TO SAND AND RE-FINISH ALL BRUSHBOX NOMINATED TO BE RE-USED THE WORKS. THIS BRUSHBOX IS TO BE INCORPORATED WHEREVER POSSIBLE WHERE WTM-02 IS NOMINATED

Issue	Description	Dwn	Appl	Date
0	0A ISSUE	0A	0A	06/10/2018



ARCHITECTURE
LEVEL 11/522 RUNDERS LANE MELBOURNE VICTORIA 3000 AUS
T 03 8613 1888 F 03 8613 1889
mail@armarchitecture.com.au
ARM 22 475 942 350
www.armarchitecture.com.au

MILLIMETRES ON ORIGINAL

LEGEND - SCOPE


(THIS LEGEND APPLIES TO ALL NEW CONSTRUCTION PHASE DRAWINGS. DOES NOT APPLY TO EXISTING CONDITIONS)	AREA SHOWN IN GREY WASH DEPICTS SCOPE OF NO NEW WORKS
AREA SHOWN IN WHITE WASH DEPICTS SCOPE OF NEW WORKS	AREA SURROUNDED BY GREEN DASHED LINES DEPICTS TENDER OPTION

SOHT GENERAL NOTES

- ALL DIMENSIONS AND SIZES ARE IN MILLIMETRES.
- DO NOT SCALE DRAWINGS. USE FIGURED DIMENSIONS ONLY.
- INFORMATION INDICATED IN THIS DOCUMENT MAY BE CRUCIAL TO THE SAFE AND PROPER FUNCTIONING OF THE SYDNEY OPERA HOUSE. DO NOT ALTER ANY ASPECT WITHOUT WRITTEN PERMISSION OF THE SYDNEY OPERA HOUSE
- ALL NEW WORKS MUST COMPLY WITH THE SYDNEY OPERA HOUSE BUILDING SERVICES STANDARD SPECIFICATION (BSSS) AND RELEVANT AUSTRALIAN STANDARDS. NEW WORKS MUST ALSO COMPLY WITH THE REQUIREMENTS OF THE BUILDING CODES OF AUSTRALIA.

SOHT COPYRIGHT




THIS DRAWING AND DESIGN ARE SUBJECT TO COPYRIGHT AND SHALL NOT BE COPIED IN ANY FORM WITH THE WRITTEN PERMISSION OF THE SYDNEY OPERA HOUSE TRUST

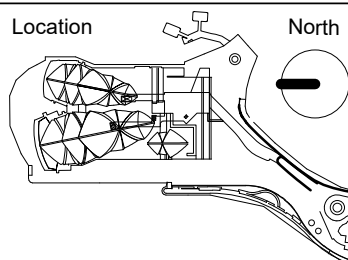

Location	North
Status	DEVELOPMENT APPLICATION ISSUE
Contract	BDM-168
Dwn	RB
Date	21/02/18
Ckd	AH
Scale	1:50 @ B1

Project	BUILDING RENEWAL PROJECT - CONCERT HALL
Title	DETAIL ELEVATION 2 - LIFT 30

Location	Drawing No:	Sheet:	Rev:
CHVA	49-BR-ARM01	DA5124	D
Sydney Opera House Trust GPO Box 4274 Sydney NSW Australia 2001 Phone: +61 2 9250 7541 email: info@sydneyoperahouse.com		© Sydney Opera House Trust	

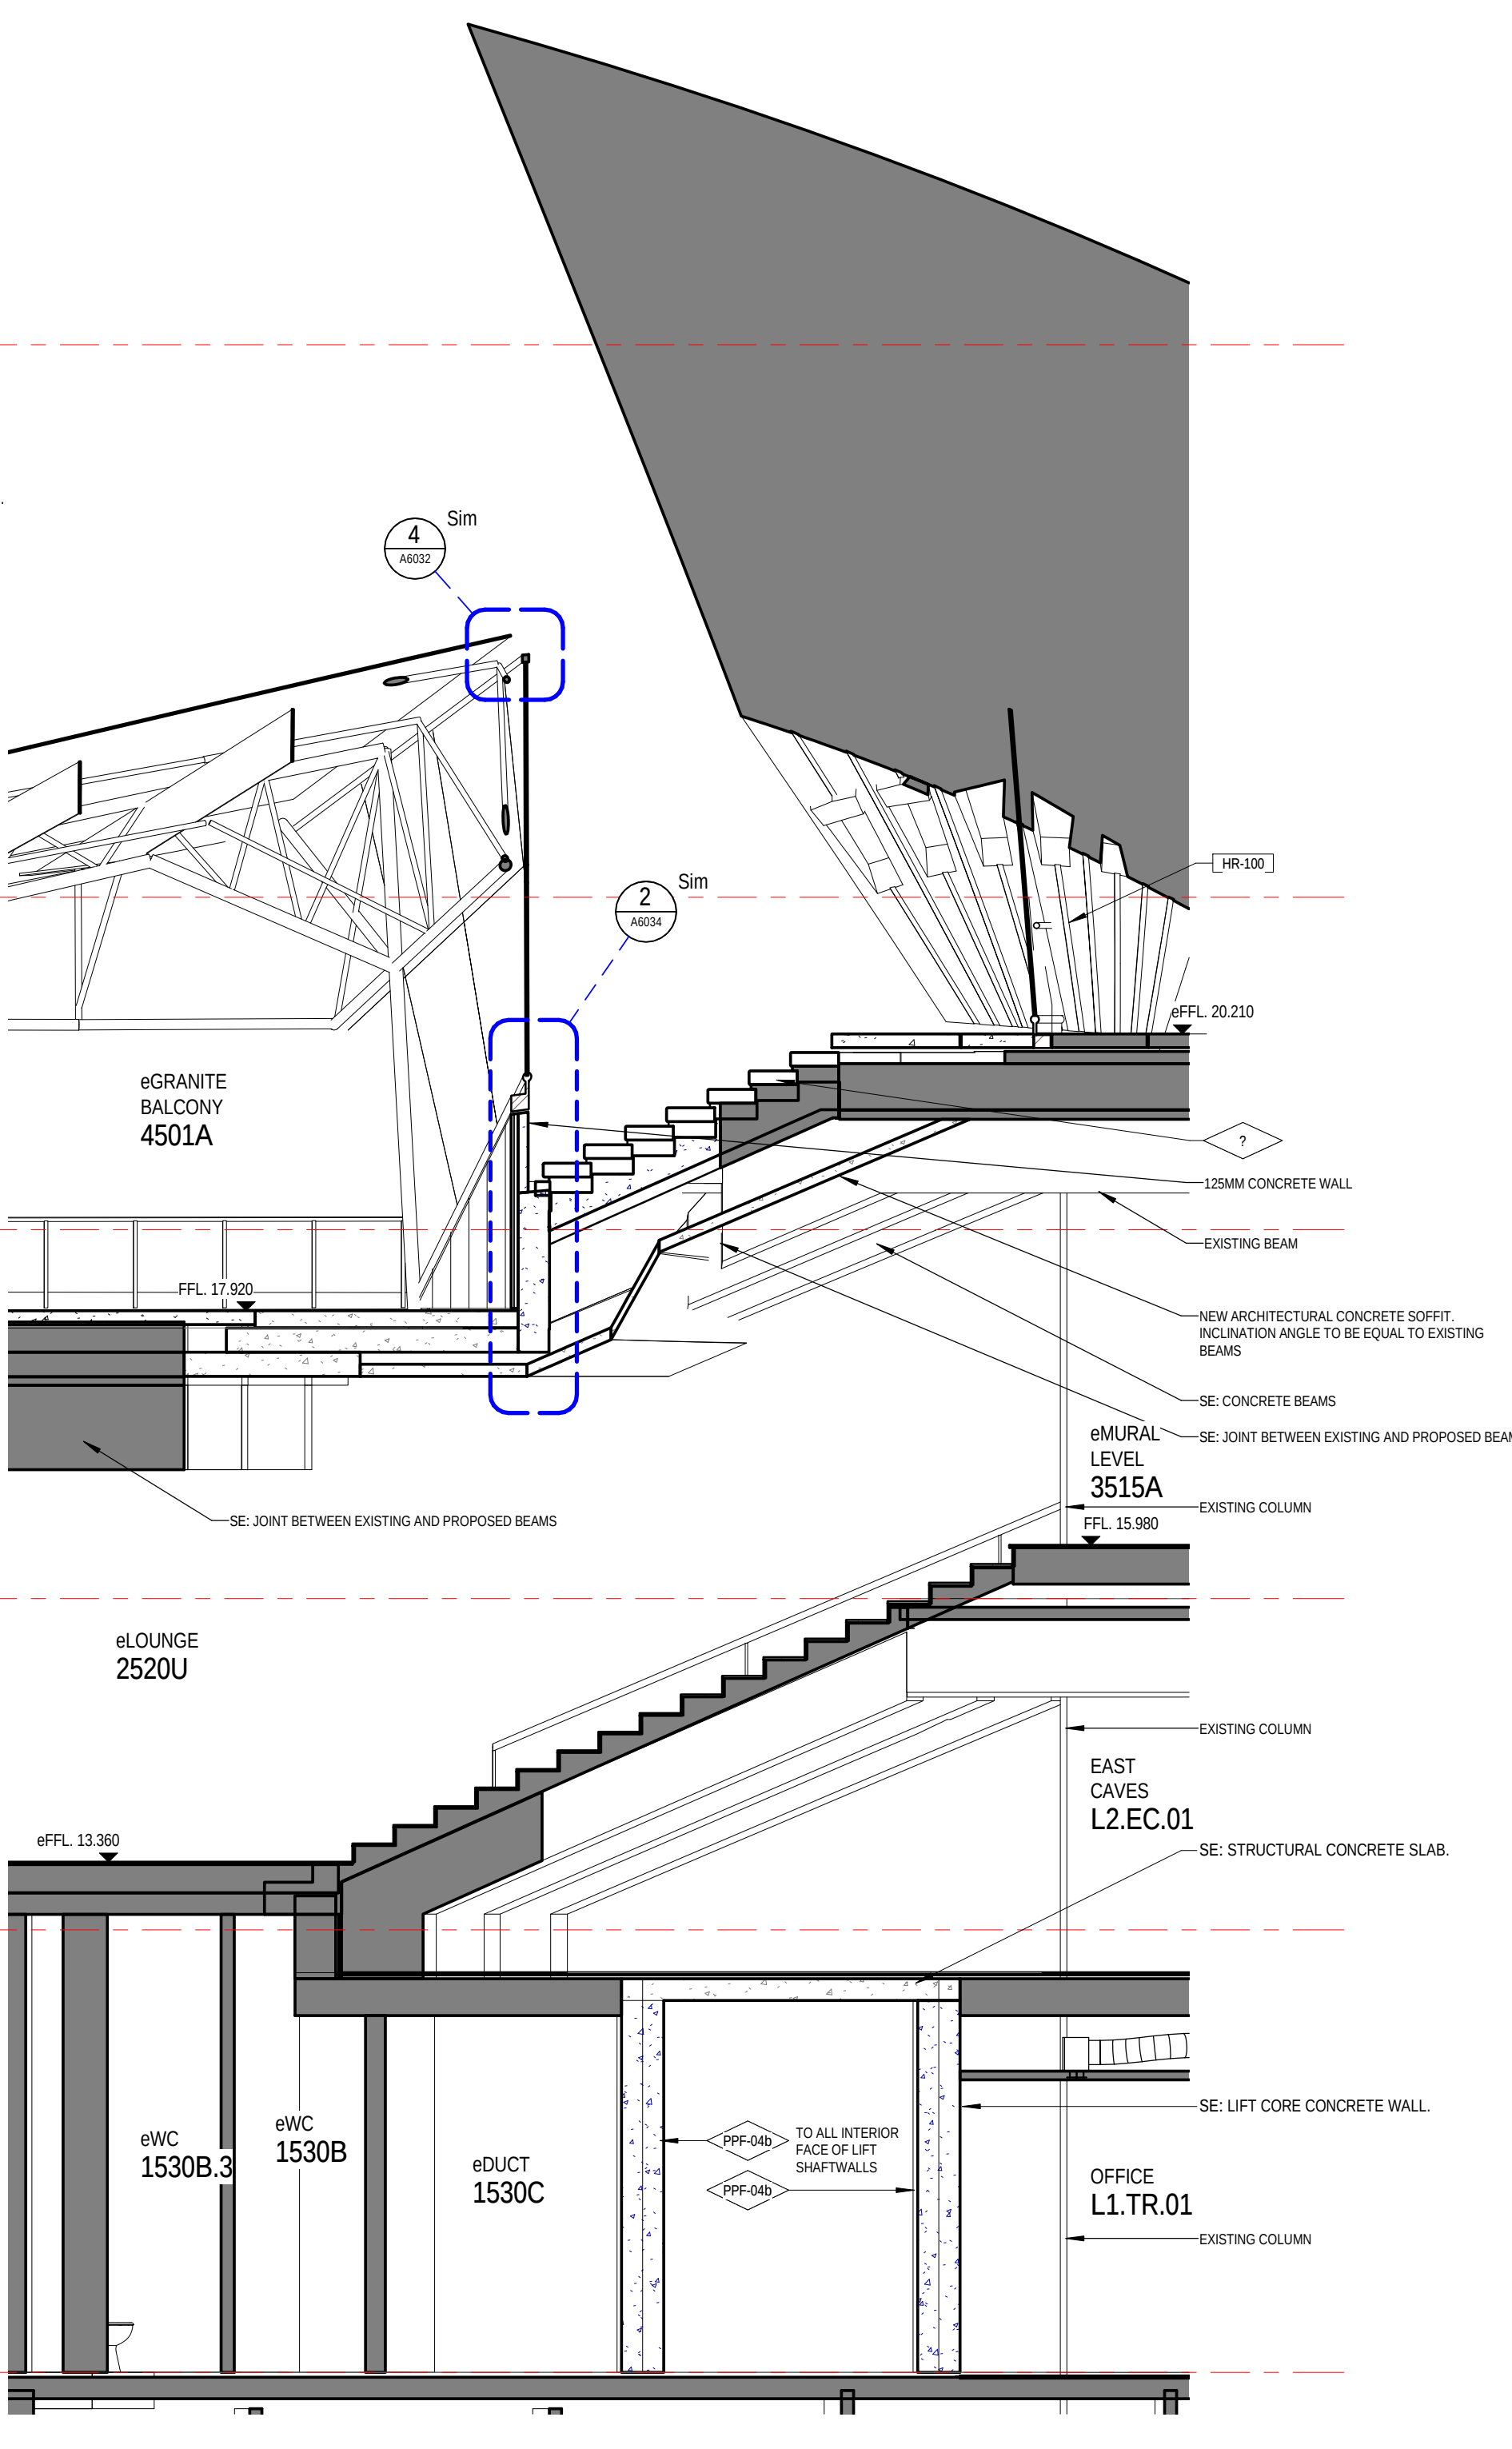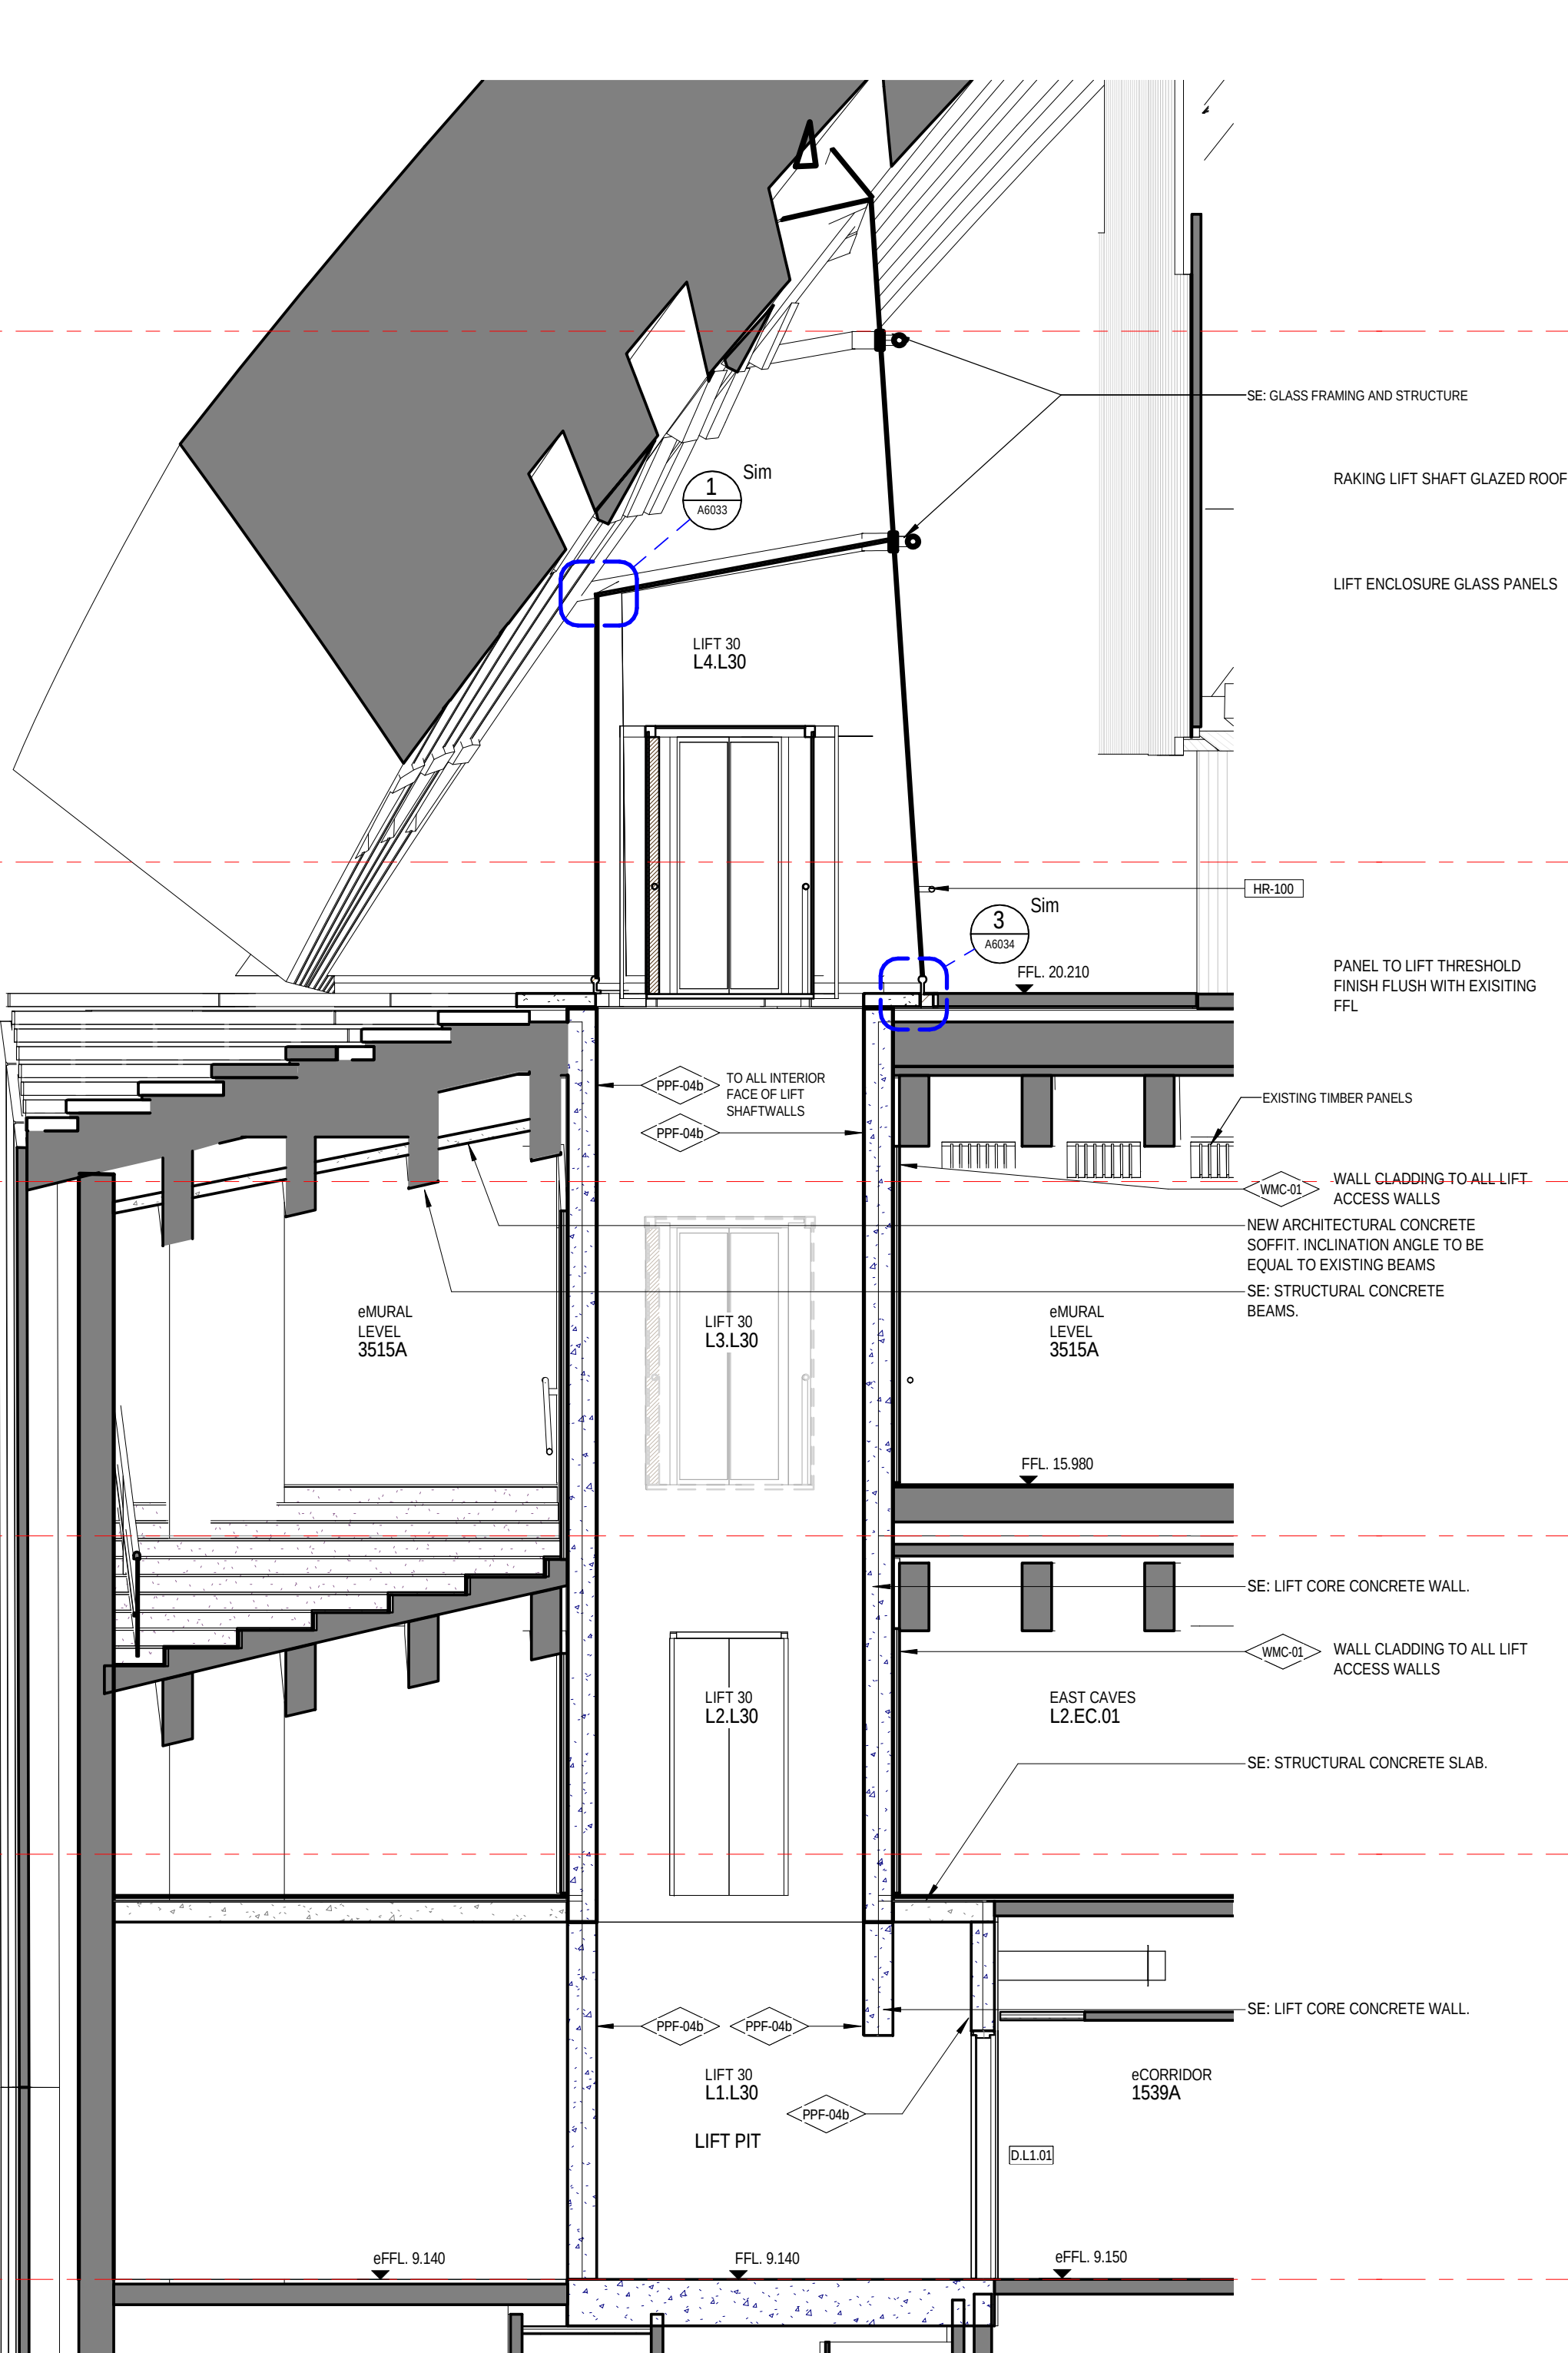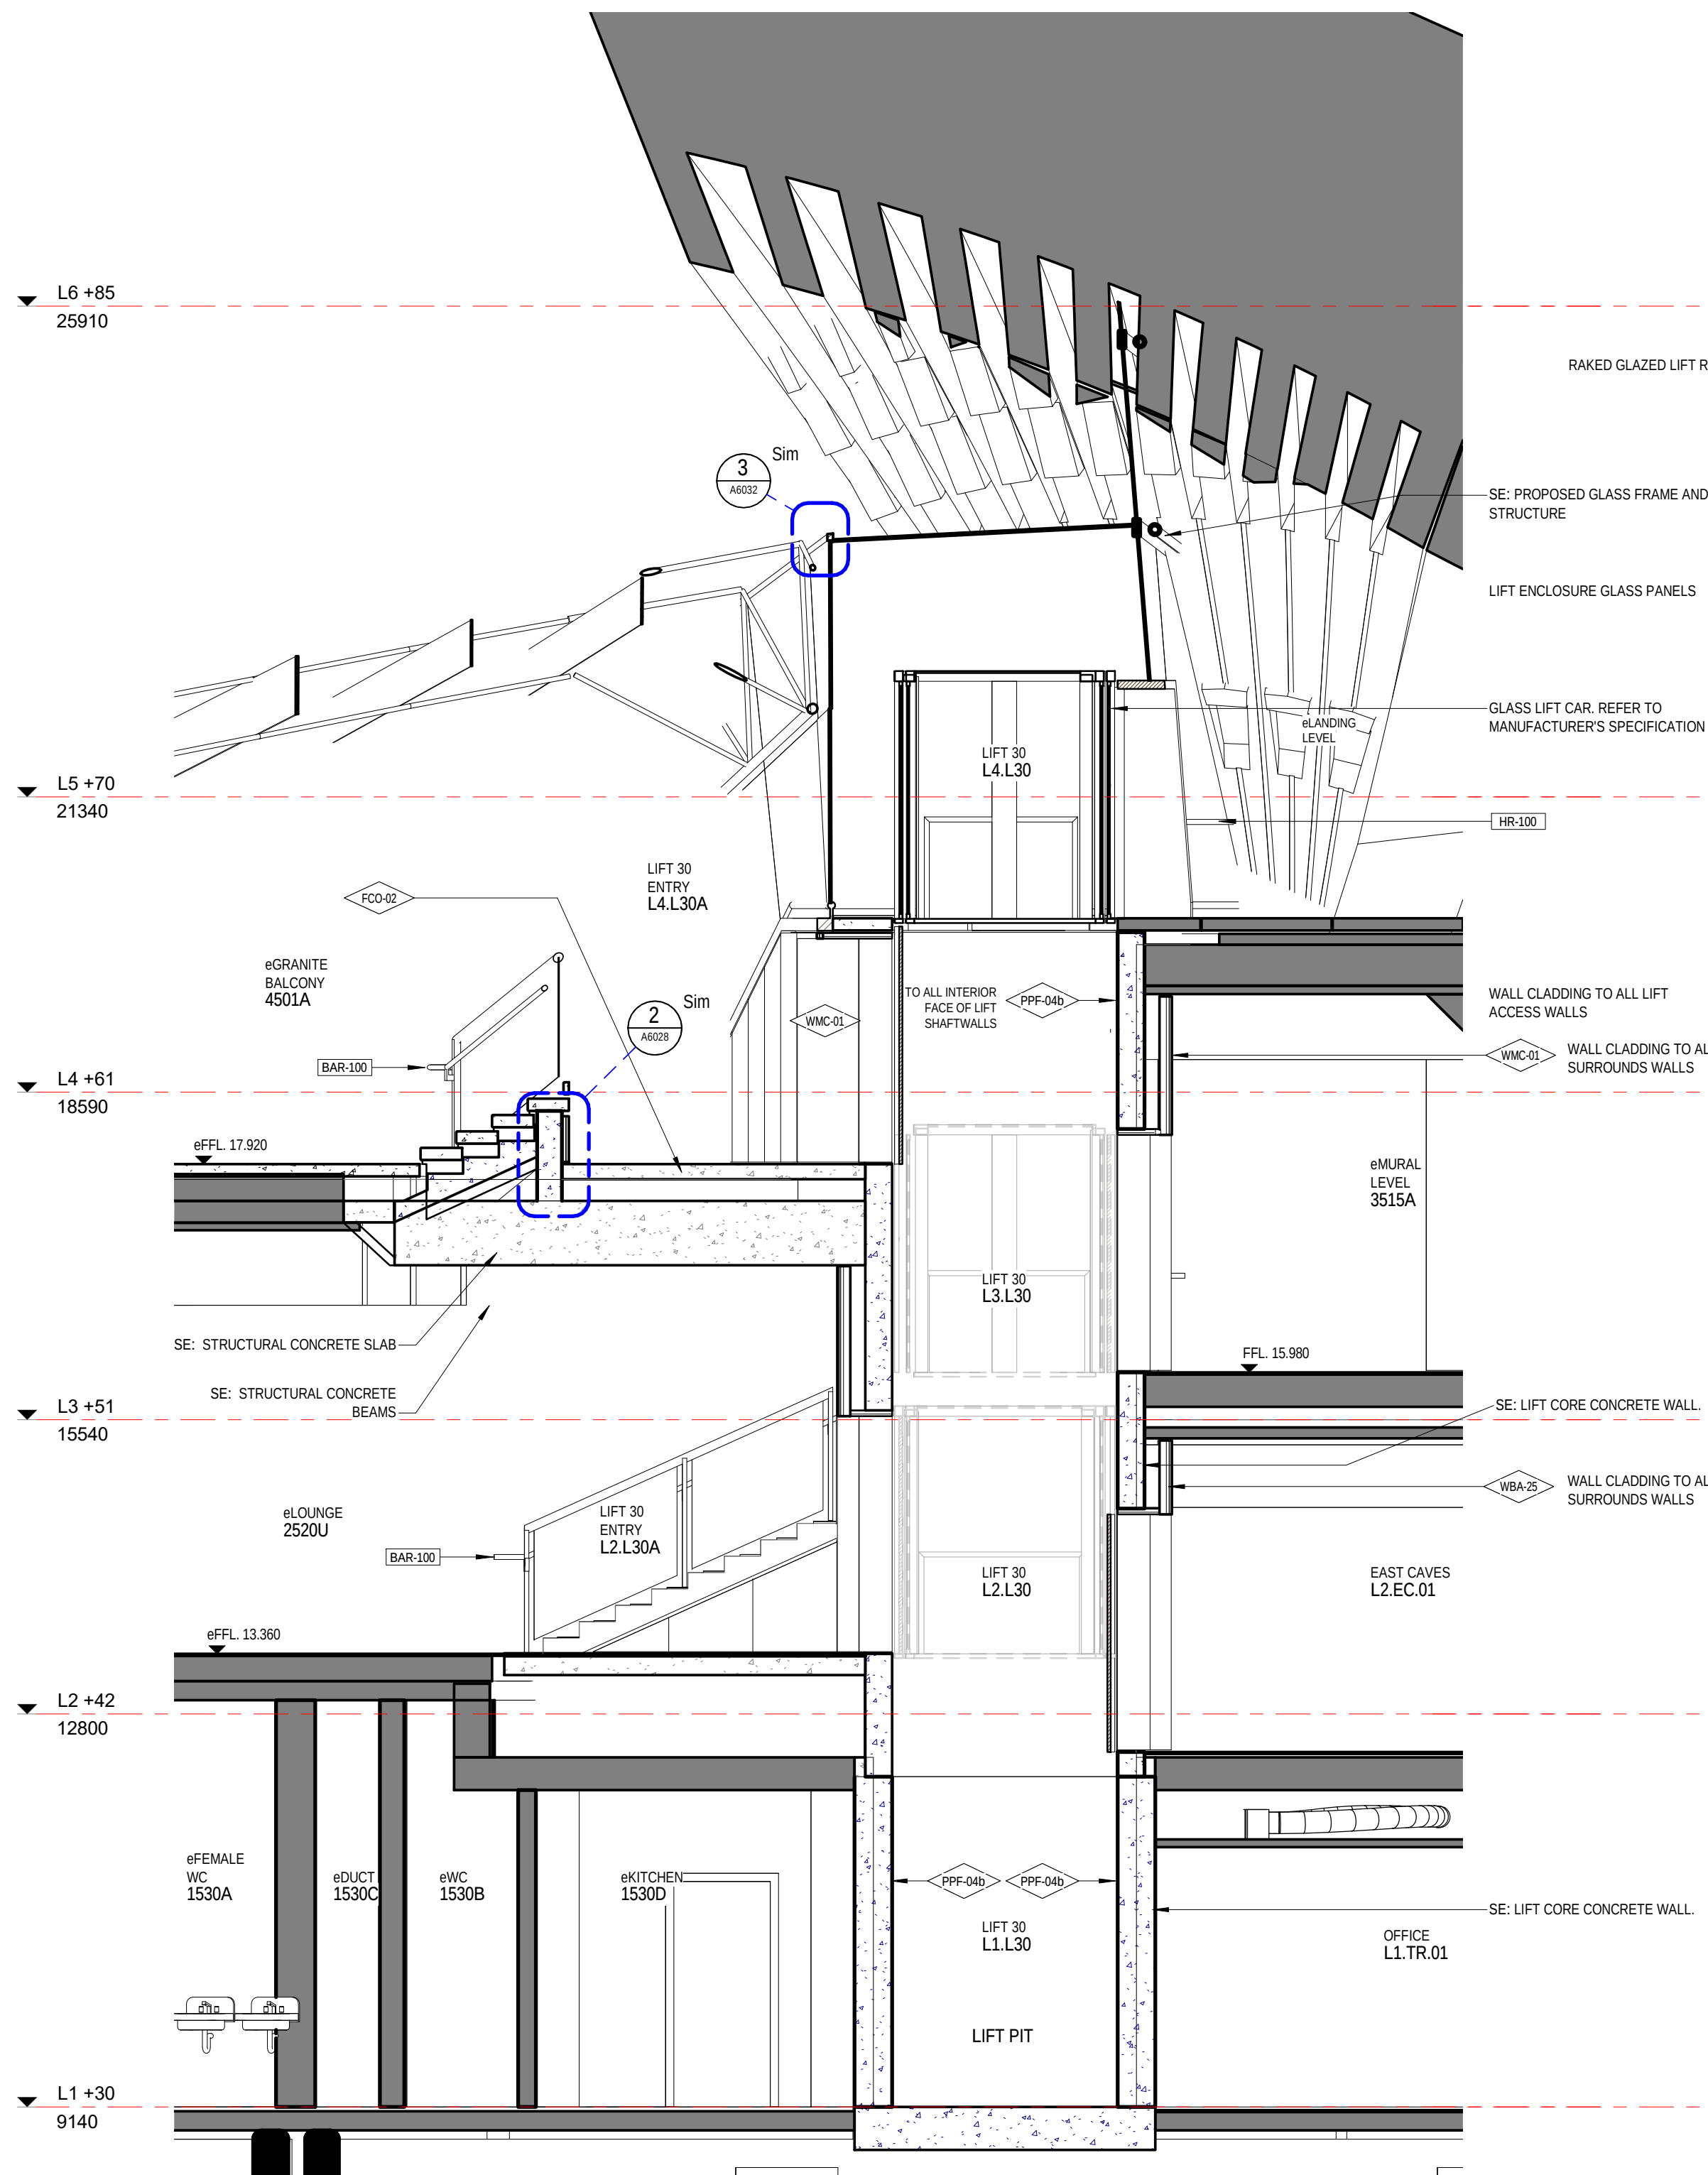

LEGEND - INTERNAL MATERIALS & FINISHES	
REFER TO A0301 INTERNAL MATERIALS & FINISHES SCHEDULE FOR SPECIFIC TYPES & DETAILED/PROPRIETARY DESCRIPTION	
CODE	DESCRIPTION
F	FLOORS/FLOOR COMPONENTS
FAW	ACCESS WALKWAY
FAH	FLOOR ACCESS HATCH
FEF	EXISTING FLOOR
FCA	CARPET
FCF	CONCRETE FINISH
FCO	CONCRETE
FCJ	CONTROL JOINT
FEJ	EXPANSION JOINT
FFJ	FALSE JOINT
FLA	FLOOR LADDER
FLI	UNOLEUM
PPL	PLATE
FSN	STAIR NOSING
FTI	FLOOR TILES
FTM	TIMBER
FTS	TACTILE INDICATORS
FVI	VINYL

LEGEND - BALUSTRADES SCREENS & HANDRAILS	
REFER TO A0301 INTERNAL MATERIALS & FINISHES SCHEDULE FOR SPECIFIC TYPES & DETAILED/PROPRIETARY DESCRIPTION	
CODE	DESCRIPTION
M	MISCELLANEOUS FIXTURES & FITTINGS
MAC	MISCELLANEOUS ACCESSORIES
MBA	BALUSTRADES & SCREENS
MCU	CURTAIN
MFC	FIXED SHELF
MLK	LOCKER
MPR	PICTURE RAIL
MHR	HANDRAIL

LEGEND - BALUSTRADES SCREENS & HANDRAILS	
REFER TO A0301 INTERNAL MATERIALS & FINISHES SCHEDULE FOR SPECIFIC TYPES & DETAILED/PROPRIETARY DESCRIPTION	
CODE	DESCRIPTION
B	BUILDING SERVICES (MEP FIXTURES)
BLI	LIFT
BFI	FIRE HYDRANT
BFR	FIRE HOSE REEL
P	PAINT & APPLIED FINISHES
PPR	FIRE RATED INTUMESCENT PAINT
PPT	PAINT TYPE
PPD	POWDERCOAT
PPR	PROTECTIVE COATING
PSR	SLIP RESISTANT COATING
PST	STAIN SYSTEM

LEGEND - BALUSTRADES SCREENS & HANDRAILS	
REFER TO A0301 INTERNAL MATERIALS & FINISHES SCHEDULE FOR SPECIFIC TYPES & DETAILED/PROPRIETARY DESCRIPTION	
CODE	DESCRIPTION
M	MISCELLANEOUS FIXTURES & FITTINGS
GR-##	BALUSTRADE
HR-##	HANDRAIL
HB-##	EXTRUSION PROFILE

SE:	'ANYTHING PREFIXED WITH SE: REFER TO STRUCTURAL/FACADE ENGINEERS DRAWINGS
ME:	'ANYTHING PREFIXED WITH ME: REFER TO MECHANICAL ENGINEERS DRAWINGS
FE:	'ANYTHING PREFIXED WITH FE: REFER TO FIRE ENGINEERS DRAWINGS
EE:	'ANYTHING PREFIXED WITH EE: REFER TO ELECTRICAL ENGINEERS DRAWINGS
HE:	'ANYTHING PREFIXED WITH HE: REFER TO HYDRAULIC ENGINEERS DRAWINGS
TS:	'ANYTHING PREFIXED WITH TS: REFER TO THEATER CONSULTANTS DRAWINGS

- GENERAL NOTES**
- CONTRACTOR & SUB-CONTRACTORS TO CO-ORDINATE BETWEEN ARCHITECTURAL, STRUCTURAL & SERVICES DOCUMENTATION, WITH ARCHITECTURAL DOCUMENTATION TO TAKE PRECEDENT FOR SETOUT.
 - CONTRACTOR & SUB-CONTRACTORS TO VERIFY ALL DIMENSIONS & CONFIRM ON SITE CONDITIONS RELATING TO ALL DIMENSIONS PRIOR TO COMMENCEMENT - DO NOT SCALE FROM DRAWING.
 - SHOP DRAWINGS ARE TO BE SUPPLIED TO THE RELEVANT PARTIES & CONSULTANTS FOR REVIEW & APPROVAL PRIOR TO THE COMMENCEMENT OF ANY WORKS.
 - THIS DRAWING IS TO BE READ IN CONJUNCTION WITH ALL ASSOCIATED SPECIFICATIONS, SCHEDULES & CONTRACT DOCUMENTS.
 - MAKE GOOD ALL AFFECTED SURFACES & FINISHES INCLUDING ITEMS MARKED FOR REMOVAL &/OR RELOCATION.
 - THE CONTRACTOR IS TO ALLOW TO SAND AND RE-FINISH ALL BRUSHBOX NOMINATED TO BE RE-USED THE WORKS. THIS BRUSHBOX IS TO BE INCORPORATED WHEREVER POSSIBLE WHERE WTM-02 IS NOMINATED.

Issue	Description	Drawn	Approved	Date
0	0A ISSUE	0	0	00/00/00

ARM
ARCHITECTURE
LEVEL 11/522 RUNDERS LANE MELBOURNE VICTORIA 3000 AUS
T 03 8613 1888 F 03 8613 1889
mail@armarchitecture.com.au
A001 2 475 942 350
www.armarchitecture.com.au

LEGEND - SCOPE	
(THIS LEGEND APPLIES TO ALL NEW CONSTRUCTION PHASE DRAWINGS. DOES NOT APPLY TO EXISTING CONDITIONS)	
AREA SHOWN IN GREY WASH DEPICTS SCOPE OF NO NEW WORKS	AREA SHOWN IN WHITE WASH DEPICTS SCOPE OF NEW WORKS
AREA SURROUNDED BY GREEN DASHED LINES DEPICTS TENDER OPTION	



- SOHT GENERAL NOTES**
- ALL DIMENSIONS AND SIZES ARE IN MILLIMETRES.
 - DO NOT SCALE DRAWINGS. USE FIGURED DIMENSIONS ONLY.
 - INFORMATION INDICATED IN THIS DOCUMENT MAY BE CRUCIAL TO THE SAFE AND PROPER FUNCTIONING OF THE SYDNEY OPERA HOUSE. DO NOT ALTER ANY ASPECT WITHOUT WRITTEN PERMISSION OF THE SYDNEY OPERA HOUSE.
 - ALL NEW WORKS MUST COMPLY WITH THE SYDNEY OPERA HOUSE BUILDING SERVICES STANDARD SPECIFICATION (BSSS) AND RELEVANT AUSTRALIAN STANDARDS. NEW WORKS MUST ALSO COMPLY WITH THE REQUIREMENTS OF THE BUILDING CODES OF AUSTRALIA.

SOHT COPYRIGHT
THIS DRAWING AND DESIGN ARE SUBJECT TO COPYRIGHT AND SHALL NOT BE COPIED IN ANY FORM WITH THE WRITTEN PERMISSION OF THE SYDNEY OPERA HOUSE TRUST

Location: North
Status: DEVELOPMENT APPLICATION ISSUE
Contract: BDM-168
Dwn: RB Date: 21/02/20
Ckd: AH Scale: 1:50@ 81

Project: BUILDING RENEWAL PROJECT - CONCERT HALL
Title: DETAIL AREA - SECTIONS - LIFT 30
Dwn: RB Date: 21/02/20
Ckd: AH Scale: 1:50@ 81

Sydney Opera House Trust
GPO Box 4274 Sydney NSW Australia 2001
Phone: +61 2 9250 7541
email: info@sydneyoperahouse.com
© Sydney Opera House Trust
Location: Drawing No: 49-BR-ARM01 Sheet: DA5126 Rev: D B1

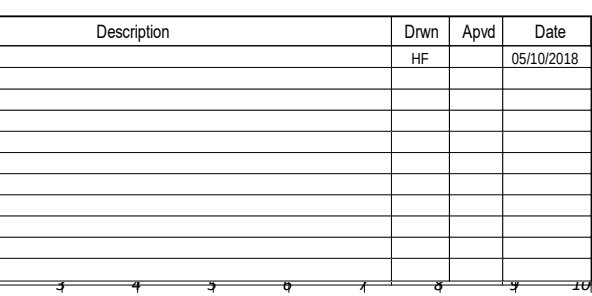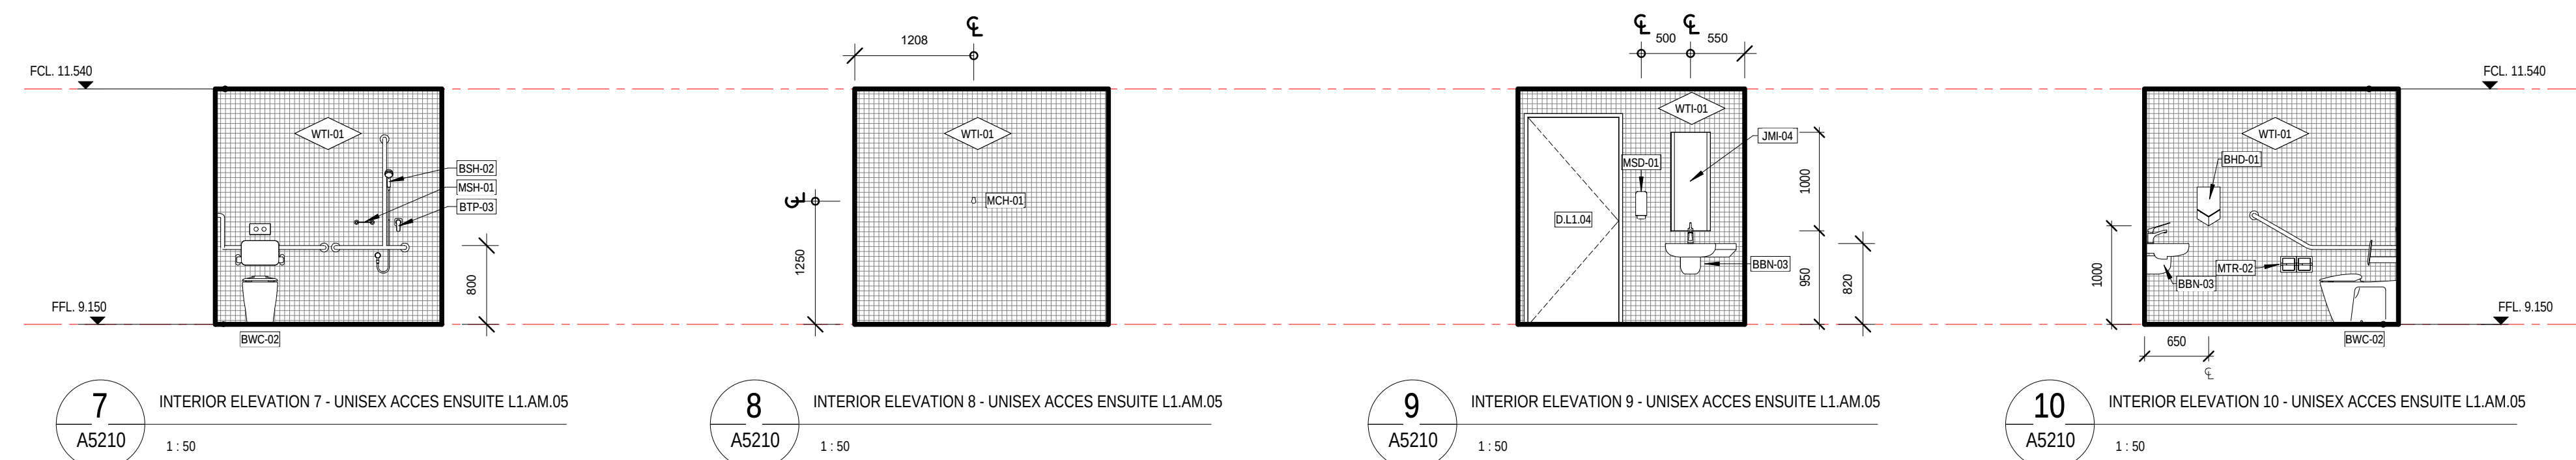

LEGEND - SCOPE


(THIS LEGEND APPLIES TO ALL NEW CONSTRUCTION PHASE DRAWINGS. DOES NOT APPLY TO EXISTING CONDITIONS DRAWINGS.)

	AREA SHOWN IN GREY WASH DEPICTS SCOPE OF NO NEW WORKS
	AREA SHOWN IN WHITE WASH DEPICTS SCOPE OF NEW WORKS
	AREA SURROUNDED BY GREEN DASHED LINES DEPICTS TENDER OPTION

SOHT GENERAL NOTES

1. ALL DIMENSIONS AND SIZES ARE IN MILLIMETRES.
2. DO NOT SCALE DRAWINGS. USE FIGURED DIMENSIONS ONLY.
3. INFORMATION INDICATED IN THIS DOCUMENT MAY BE CRUCIAL TO THE DESIGN AND PROPER FUNCTIONING OF THE SYDNEY OPERA HOUSE. DO NOT ALTER ANY ASPECT WITHOUT WRITTEN PERMISSION.
4. ALL NEW WORKS MUST COMPLY WITH THE SYDNEY OPERA HOUSE BUILDING SERVICES STANDARD SPECIFICATION (BSSS) AND RELEVANT AUSTRALIAN STANDARDS. NEW WORKS MUST ALSO COMPLY WITH THE REQUIREMENTS OF THE BUILDING CODES OF PRACTICE.

SOHT COPYRIGHT
THIS DRAWING AND DESIGN ARE
SUBJECT TO COPYRIGHT AND
SHALL NOT BE COPIED IN ANY
FORM WITH THE WRITTEN
PERMISSION OF THE SYDNEY
OPERA HOUSE TRUST

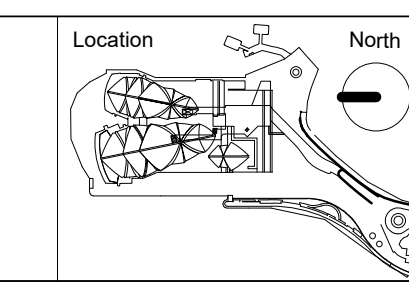

Status DEVELOPMENT APPLICATION ISSUE			
Contract		BDM-168	
Dwn	RS	Date	21/05/2016
Ckd	AH	Scale	1.50@ B1


Project	BUILDING RENEWAL PROJ CONCERT HALL
Title	DETAIL AREA - DRESSING LEVEL 1 +30

ACT - ROOM 58 L1-02	Sydney Opera House Trust GPO Box 4274 Sydney NSW Australia 2001 Phone +61 2 9250 7541 email: info@sydneyoperahouse.com		 © Sydney Opera House Trust	
	Location CHVA	Drawing No: 49-BR-ARM01	Sheet: DA5210	Rev: D B1

Sydney Opera House Trust
 GPO Box 4274 Sydney NSW Australia 2001
 Phone: +61 2 9250 7541
 email: info@sydneyoperahouse.com

 Sydney Opera House Trust

Location	Drawing No:	Sheet:	Rev:	
CHVA	49-BR-ARM01	DA5210	D	B1

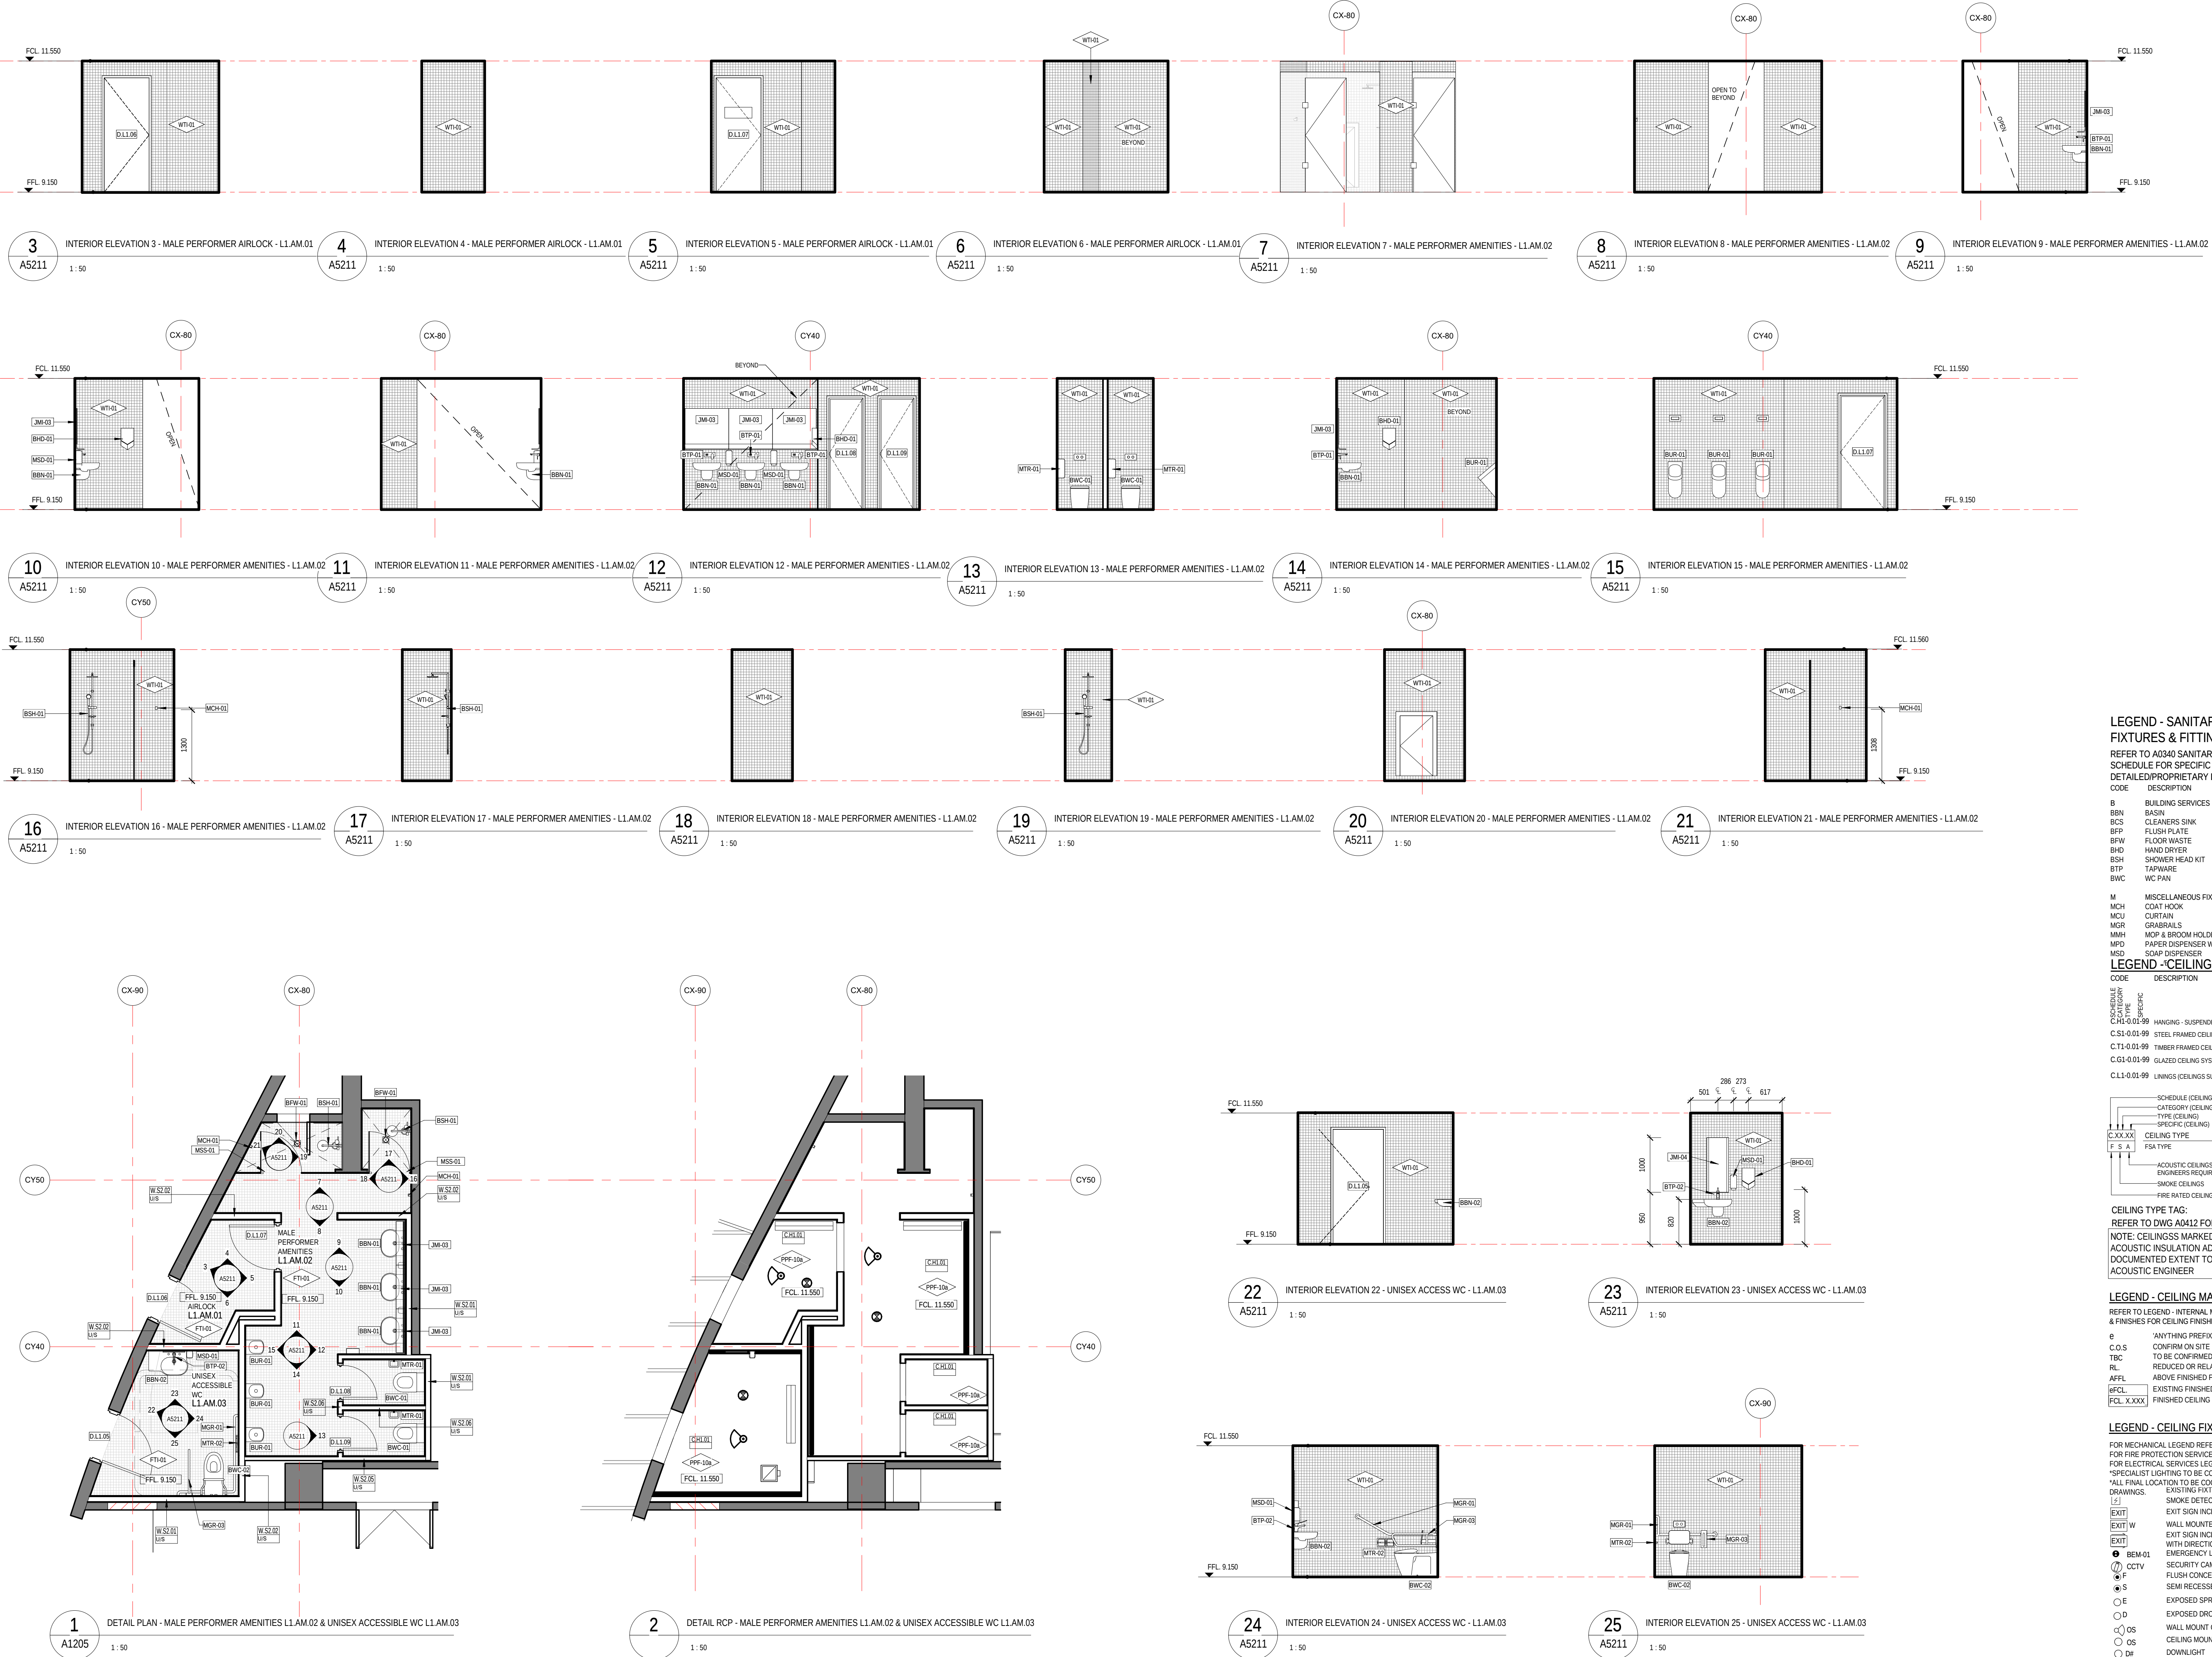

LEGEND - SANITARY FIXTURES & FITTINGS

REFER TO A0340 SANITARY FIXTURES & FITTINGS
SCHEDULE FOR SPECIFIC TYPES &
DETAILED/PROPRIETARY DESCRIPTION

CODE	DESCRIPTION
B	BUILDING SERVICES (MECH, ELEC & PLUMBING FIXTURES)
BBN	BASIN
BBS	CLEANERS SINK
BFP	FLUSH PLATE
BFW	FLOOR WASTE
BHD	HAND DRYER
BSH	SHOWER HEAD KIT
BTP	TAPWARE
BWC	WC PAN
M	MISCELLANEOUS FIXTURES & FITTINGS (SANITARY)
MCH	COAT HOOK
MCU	CURTAIN
MGR	GRABRAILS
MMH	MOP & BROOM HOLDER
MPD	PAPER DISPENSER WC ROLL
MSD	SOAP DISPENSER

LEGEND -CEILING SYSTEM CODES

CODE	DESCRIPTION
C.HI-0.01-99	HANGING - SUSPENDED CEILINGS
C.SI-0.01-99	STEEL FRAMED CEILINGS
C.TI-0.01-99	TIMBER FRAMED CEILINGS
C.GI-0.01-99	GLAZED CEILING SYSTEMS
C.LI-0.01-99	LININGS (CEILINGS SUPPORTED BY OTHER CEILINGS)

CEILING TYPE TAG:
REFER TO DWG A0412 FOR DETAILS & DESCRIPTION
NOTE: CEILINGSS MARKED 'A' REQUIRING
ACOUSTIC INSULATION ADDITIONAL TO
DOCUMENTED EXTENT TO BE CONFIRMED BY
ACOUSTIC ENGINEER

LEGEND - CEILING MATERIAL TYPES

REFER TO LEGEND - INTERNAL MATERIALS
& FINISHES FOR CEILING FINISHES

CODE	DESCRIPTION
C.S	CONCRETE
C.L	CEILING LINING
C.F	CEILING FINISH
C.T	CEILING TYPE
C.L	CEILING LINING
C.F	CEILING FINISH
C.T	CEILING TYPE

LEGEND - CEILING FIXTURES & FITTINGS

FOR MECHANICAL LEGEND REFER TO MXXXX
FOR FIRE PROTECTION SERVICES LEGEND REFER TO FXXXX
FOR ELECTRICAL SERVICES LEGEND REFER TO EXXXX
*SPECIALIST LIGHTING TO BE CONFIRMED IN SCOPE
*ALL FINAL LOCATION TO BE COORDINATED WITH SERVICES
DRAWINGS

CODE	DESCRIPTION
1	SMOKE DETECTOR
2	EXIT SIGN INCLUDING LED LIGHT
3	WALL MOUNTED EXIT SIGN INCLUDING LED LIGHT
4	EXIT SIGN INCLUDING LED LIGHT WITH DIRECTIONAL ARROW
5	EMERGENCY LIGHTING
6	SECURITY CAMERA
7	FLUSH CONCEALED FULLY RECESSED SPRINKLER
8	SPRINKLER
9	EXPOSED SPRINKLER
10	EXPOSED DROPPER MOUNTED SPRINKLER
11	WALL MOUNT OCCUPANCY SENSOR
12	CEILING MOUNT OCCUPANCY SENSOR
13	DOWNLIGHT
14	PENDANT LINEAR LIGHT - LED
15	FLUORESCENT LIGHT FIXTURE
16	PEOPLE COUNTER
17	CEILING ACCESS HATCH
18	SPEAKER
19	RIGGING POINT

NOTE: LIGHTING SPECIFICATION. REFER
ELECTRICAL DRAWINGS. SPECIFICATION &
LUMINAIRE SCHEDULE.

LEGEND -INTERNAL MATERIALS & FINISHES

REFER TO A0301 INTERNAL MATERIALS &
FINISHES SCHEDULE FOR SPECIFIC TYPES &
DETAILED/PROPRIETARY DESCRIPTION

CODE	DESCRIPTION
F	FLOORS/FLOOR COMPONENTS
FAW	ACCESS WALKWAY
FAH	FLOOR ACCESS HATCH
FEX	EXISTING FLOOR
FCA	CARPET
FCF	CONCRETE FINISH
FCD	CONCRETE
FCJ	CONCRETE JOINT
FEJ	EXPANSION JOINT
FJL	FLOOR LADDER
FLA	FALSE JOINT
FLU	FLUORESCENT
PL	PLATE
FSN	STAIR NOSING
FTI	FLOOR TILES
FTM	TIMBER
FTS	TACTILE INDICATORS
FVI	VINYL
S	STRUCTURAL COMPONENTS
SMS	METAL STUDS
SCD	SE CONCRETE
W	WALLS/WALL COMPONENTS
WBA	WALL BATTEN
WBL	MASONRY BLOCKWORK
WEX	EXISTING WALL
WFC	COMPRESSED FIBRE CEMENT
WMI	WALL MIRROR
WMC	METAL CLADDING
WPS	WALL PLASTERBOARD
WSK	SKIRTING
WTI	WALL TILES
WTM	TIMBER
WTV	TIMBER VENEER
C	CEILING/CEILING COMPONENTS
CAI	CEILING INSULATION
CEX	EXISTING CEILING/SOFFIT TO REMAIN
CMC	METAL CLADDING
CNC	NO CEILING
CPS	PLASTERBOARD
CSU	SUSPENDED CEILING COMPONENTS
CTV	TIMBER VENEER
CU	UNDERSIDE OF EXPOSED CONCRETE SOFFIT
G	GLAZING/GLASS COMPONENTS
GGT	GLASS TYPES
M	MISCELLANEOUS FIXTURES & FITTINGS
MAC	MISCELLANEOUS ACCESSORIES
MA	BALLUSTRADES & SCREENS
MCU	CURTAIN
MFC	FIXED SHELF
MLR	LOCKER
MPI	PICTURE RAIL
MHR	HANDRAIL
B	BUILDING SERVICES (MEP FIXTURES)
BLI	LIFT
BFI	FIRE HYDRANT
BFR	FIRE HOSE REEL
P	PAINT & APPLIED FINISHES
PFR	FIRE RATED INTUMESCENT PAINT
PPR	PAINT TYPE

LEGEND -WALL SYSTEM CODES

CODE	DESCRIPTION
W.HI-0.01-99	HANGING - SUSPENDED WALLS
W.SI-0.01-99	STEEL FRAMED WALLS
W.TI-0.01-99	TIMBER FRAMED WALLS
W.GI-0.01-99	GLAZED WALLS
W.PI-0.01-99	PARTITION WALLS (UNDERSIDE OF FCL)
W.LI-0.01-99	LININGS (WALLS SUPPORTED BY OTHER WALLS)
X.FI-0.01-99	FACADE SYSTEMS (EXTERNAL WALLS, INCL. GLAZED WALLS)
X.RI-0.01-99	REINFORCED CONCRETE WALLS (EXTERNAL WALLS)

WALL TYPE TAG: REFER TO DWG A0410 FOR DETAILS & DESCRIPTION

NOTE: BMT & SPACING REQUIREMENTS FOR ALL WALL
FRAMING TO BE AS PER MANUFACTURERS
RECOMMENDATIONS FOR NOMINATED FRAME SIZE &
HEIGHT.

FINISHES:
REFER A0301 INTERNAL MATERIALS & FINISHES LEGEND.
FOR LOCATION REFER TO INTERNAL ELEVATIONS

NOTE: PROVIDE MASTIC SEALS TO SERVICE
PENETRATIONS WHERE SERVICES PENETRATE
FULL HEIGHT WALLS INTO HABITABLE SPACES

NOTE: WALLS MARKED 'A' REQUIRE ACOUSTIC
INSULATION

NOTE: ALL WALL SETOUT DIMENSIONS ARE TO
FACE OF STUDS UNLESS NOTED OTHERWISE.

THIS DRAWING IS A TENDER OPTION

WORKS ON THIS PAGE ARE TENDER OPTION AHS AS SUCH
ARE TO BE PRICED SEPARATELY TO ALLOW FOR THEIR
LUMP SUM INCLUSION OR EXCLUSION TO THE CONTRACT
SUM TENDER OPTION 1

2. TENDER OPTION 2
REHEARSAL ROOMS AND ASSOCIATED WORKS AT LEVEL GM

3. TENDER OPTION 3
DRESSING ROOMS AND ASSOCIATED WET AREAS AT LEVEL 1

4. TENDER OPTION 4
PERIMETER PELMET LIGHTING TO THE CONCERT HALL. REFER
ALSO TO STEESSEN WARMING DOCUMENTATION.

TENDER OPTION SCOPE IS DENOTED IN GREEN ON THE GENERAL
ARRANGEMENT PLANS AND DETAILED ON SUBSEQUENT
DRAWINGS

GENERAL NOTES

- CONTRACTOR & SUB-CONTRACTORS TO CO-ORDINATE BETWEEN ARCHITECTURAL, STRUCTURAL & SERVICES DOCUMENTATION, WITH ARCHITECTURAL DOCUMENTATION TO TAKE PRECEDENCE FOR SETOUT.
- CONTRACTOR & SUB-CONTRACTORS TO VERIFY ALL DIMENSIONS & CONFIRM ON SITE CONDITIONS RELATING TO ALL DIMENSIONS PRIOR TO COMMENCEMENT - DO NOT SCALE FROM DRAWING
- SHOP DRAWINGS ARE TO BE SUPPLIED TO THE RELEVANT PARTIES & CONSULTANTS FOR REVIEW & APPROVAL PRIOR TO THE COMMENCEMENT OF ANY WORKS
- THIS DRAWING IS TO BE READ IN CONJUNCTION WITH ALL ASSOCIATED SPECIFICATIONS, SCHEDULES & CONTRACT DOCUMENTS
- MAKE GOOD ALL AFFECTED SURFACES & FINISHES INCLUDING ITEMS MARKED FOR REMOVAL &/OR RELOCATION
- THE CONTRACTOR IS TO ALLOW TO SAND AND RE-FINISH ALL BRUSHBOX NOMINATED TO BE RE-USED THE WORKS. THIS BRUSHBOX IS TO BE INCORPORATED WHEREVER POSSIBLE WHERE WTM-02 IS NOMINATED

Issue	Description	Dwn	Appl	Date
1	DA ISSUE	HP		06/10/2018



MILLIMETRES ON ORIGINAL

LEGEND - SCOPE


CODE	DESCRIPTION
1	ALL DIMENSIONS AND SIZES ARE IN MILLIMETRES.
2	DO NOT SCALE DRAWINGS. USE FIGURED DIMENSIONS ONLY.
3	INFORMATION INDICATED IN THIS DOCUMENT MAY BE CRUCIAL TO THE SAFE AND PROPER FUNCTIONING OF THE SYDNEY OPERA HOUSE. DO NOT ALTER ANY ASPECT WITHOUT WRITTEN PERMISSION. RELEVANT AUSTRALIAN STANDARDS. NEW WORKS MUST ALSO COMPLY WITH THE REQUIREMENTS OF THE BUILDING CODES OF AUSTRALIA.

SOHT GENERAL NOTES

- ALL DIMENSIONS AND SIZES ARE IN MILLIMETRES.
- DO NOT SCALE DRAWINGS. USE FIGURED DIMENSIONS ONLY.
- INFORMATION INDICATED IN THIS DOCUMENT MAY BE CRUCIAL TO THE SAFE AND PROPER FUNCTIONING OF THE SYDNEY OPERA HOUSE. DO NOT ALTER ANY ASPECT WITHOUT WRITTEN PERMISSION. RELEVANT AUSTRALIAN STANDARDS. NEW WORKS MUST ALSO COMPLY WITH THE REQUIREMENTS OF THE BUILDING CODES OF AUSTRALIA.

SOHT COPYRIGHT


THIS DRAWING AND DESIGN ARE
SUBJECT TO COPYRIGHT AND
SHALL NOT BE COPIED IN ANY
FORM WITHOUT THE WRITTEN
PERMISSION OF THE SYDNEY
OPERA HOUSE TRUST

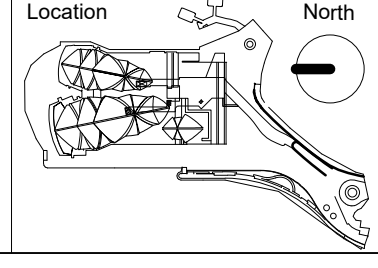

Status	DEVELOPMENT APPLICATION ISSUE
Contract	BDM-168
Dwn	RB
Ckd	AH
Date	21/09/2018
Scale	1:50 @ B1

Project	BUILDING RENEWAL PROJECT - CONCERT HALL
Title	DETAIL AREA - MALE PERFORMER AMENITIES L1-AM-02 & UNISEX ACCESSIBLE WC L1-05

Location	Drawing No.	Sheet	Rev.
CHVA	49-BR-ARM01	DA5211	D
Sydney Opera House Trust GPO Box 4274 Sydney NSW Australia 2001 Phone: +61 2 9250 7541 email: info@sydneyoperahouse.com © Sydney Opera House Trust			

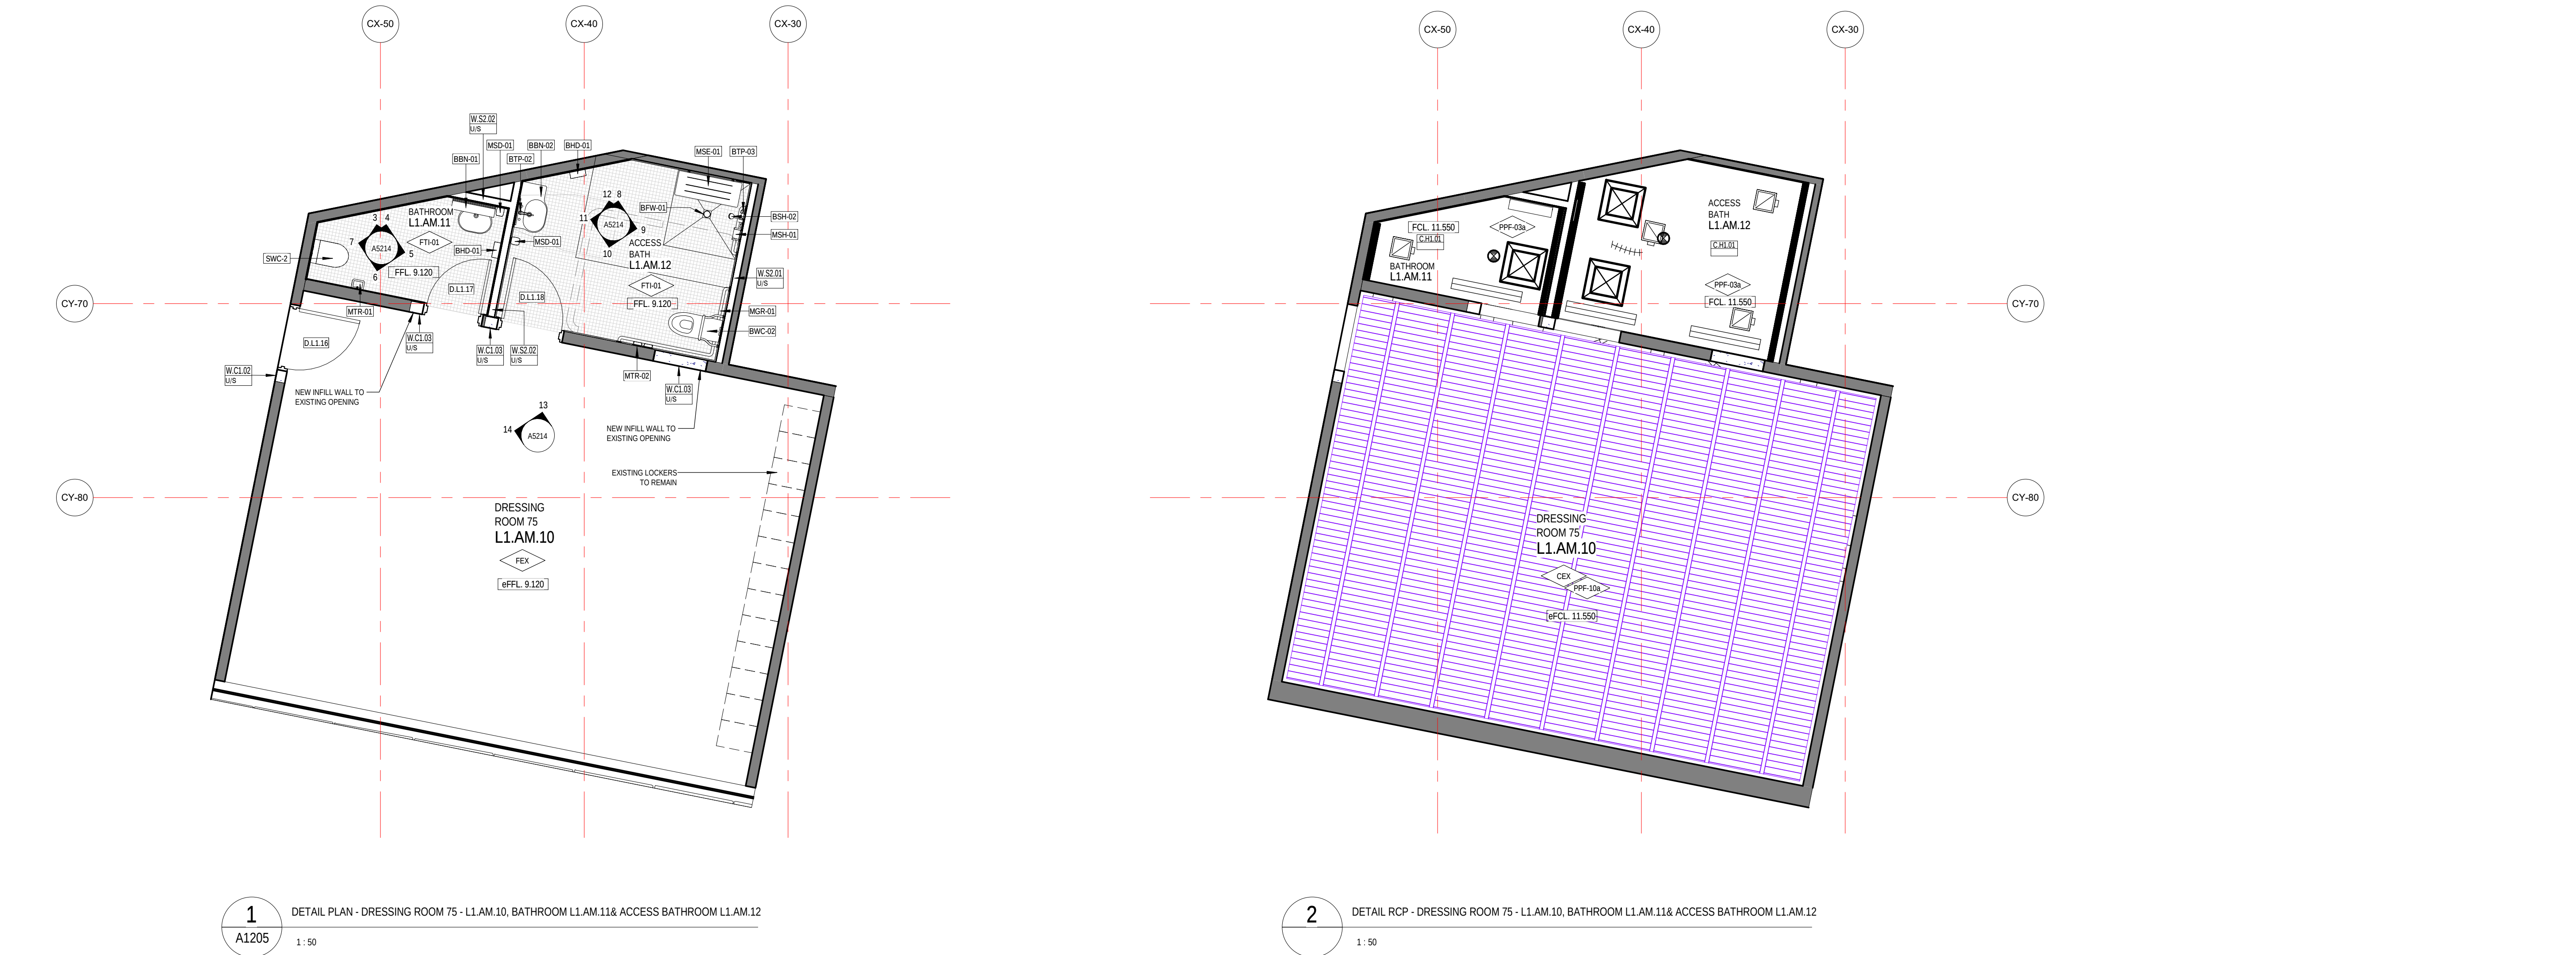



Sydney Opera House Trust
 GPO Box 4274 Sydney NSW Australia 2001
 Phone: +61 2 9250 7541
 email: info@sydneyoperahouse.com




© Sydney Opera House Trust

Location	Drawing No:	Sheet:	Rev:	
CH V A	49-BR-ARM01	DA5214	D	B1

--	--	--	--

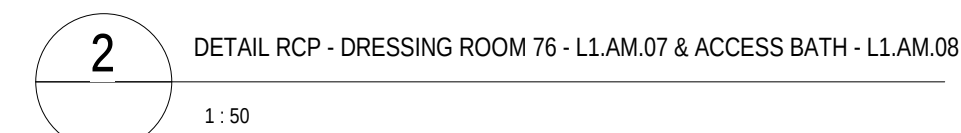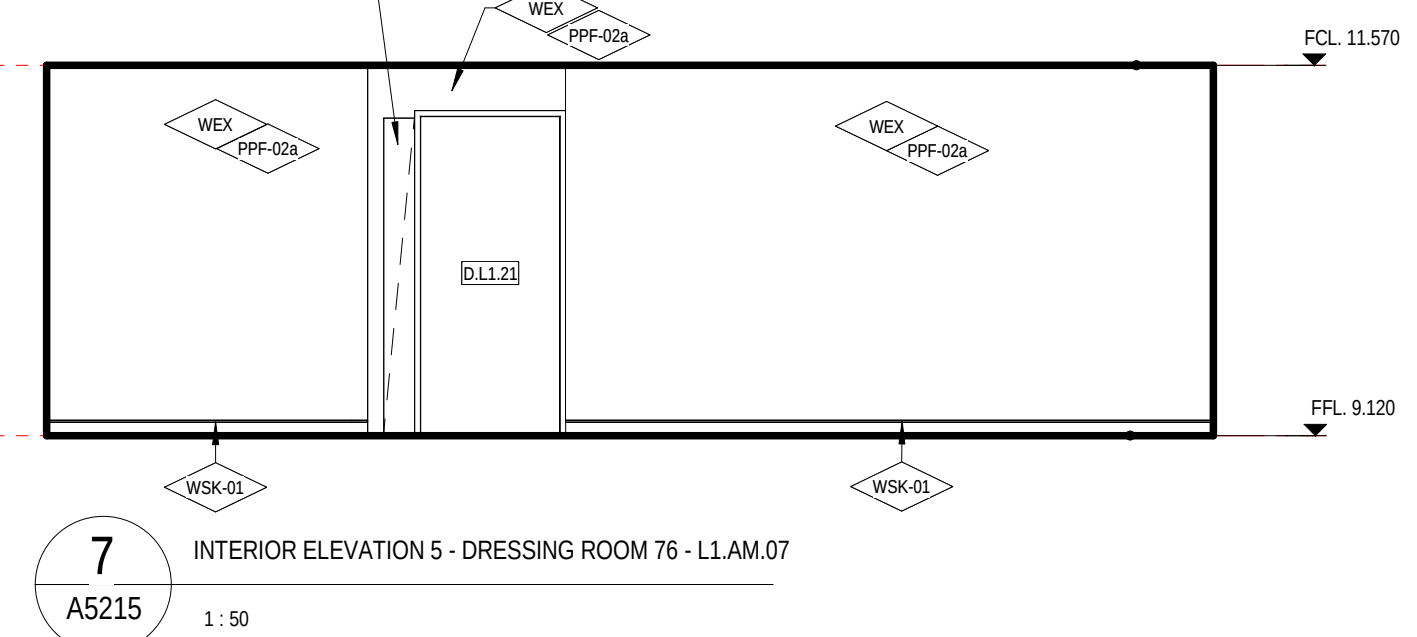

Project	BUILDING RENEWAL PROJECT - CONCERT HALL		W/19/15 (UNIMATED)	
Title	DETAIL AREA - DRESSING ROOM 76 L1-AM-07 & ACCESS BATH L1-AM-08 - LEVEL 1 +30		Sydney Opera House Trust GPO Box 4274 Sydney NSW Australia 2001 Phone: +61 2 9250 7541 email: info@syotheatrehouse.com	
			 © Sydney Opera House Trust	
	Location	Drawing No.	Sheet:	Rev:
	CH VA	49-BR-ARM01	DA5215	D B1

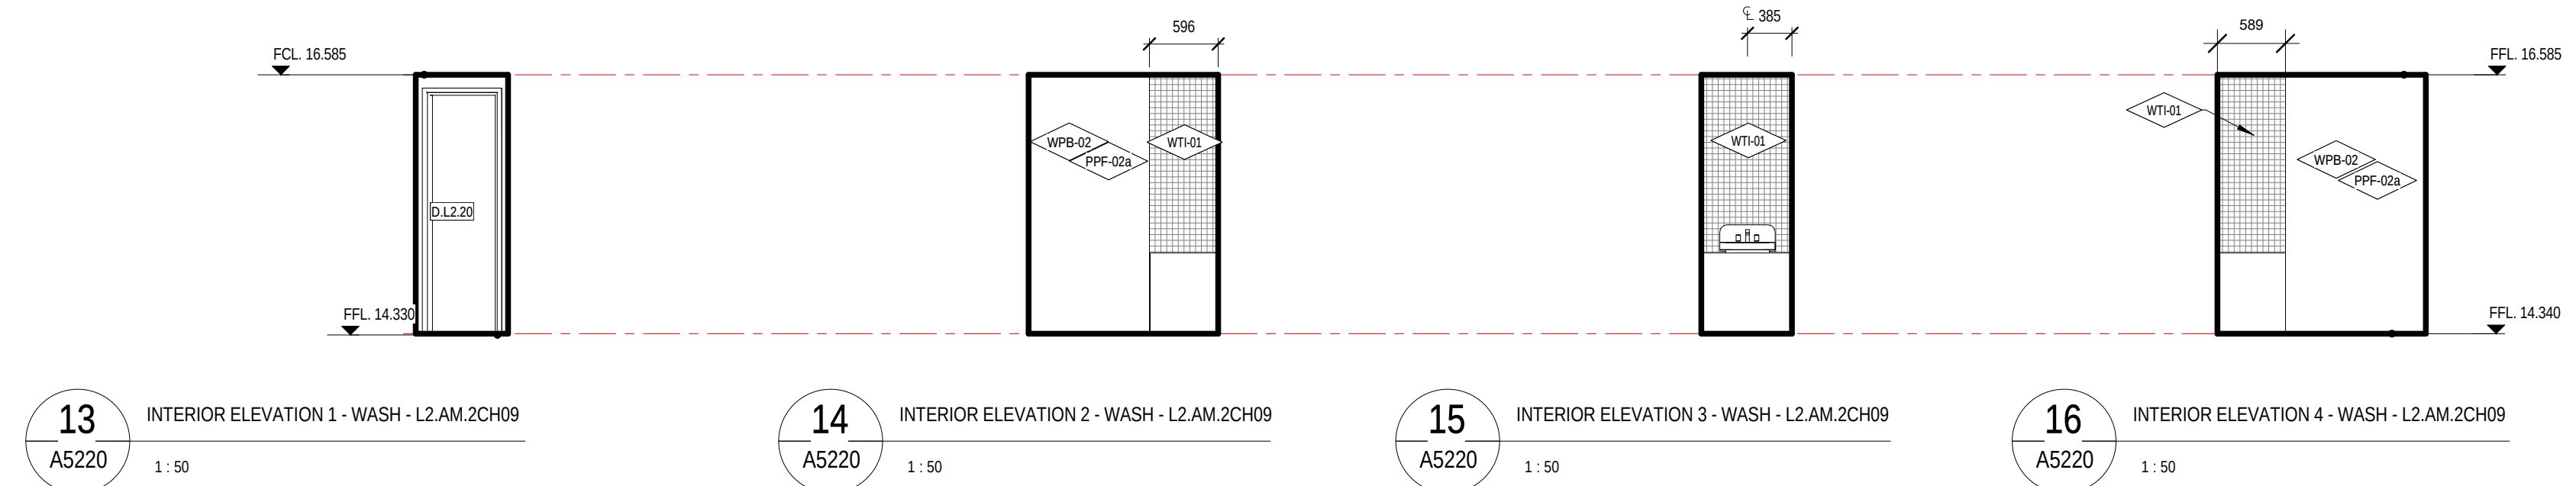

ARM
ARCHITECTURE
LEVEL 11/522 FLINDERS LANE MELBOURNE VICTORIA 3000 AUS
T/ 03 8613 1888 F/ 03 8613 1889
mail@armarchitecture.com.au
ABN 22 476 949 399
www.armarchitecture.com.au

SOHT GENERAL NOTES

1. ALL DIMENSIONS AND SIZES ARE IN MILLIMETRES.
2. DO NOT SCALE DRAWINGS. USE FIGURED DIMENSIONS ONLY.
3. INFORMATION INDICATED IN THIS DOCUMENT MAY BE CRUCIAL TO THE SAFE AND PROPER FUNCTIONING OF THE SYDNEY OPERA HOUSE. DO NOT ALTER ANY ASPECT WITHOUT WRITTEN PERMISSION.
4. ALL NEW WORKS MUST COMPLY WITH THE SYDNEY OPERA HOUSE BUILDING SERVICES STANDARD SPECIFICATION (BSSS) AND RELEVANT AUSTRALIAN STANDARDS. NEW WORKS MUST ALSO COMPLY WITH THE REQUIREMENTS OF THE BUILDING CODES OF AUSTRALIA.

A map of the study area, showing the location of the study site (indicated by a star) and the North arrow.

Project	BUILDING RENEWAL PROJECT - CONCERT HALL
Title	DETAIL AREA - AMENITIES - LEVEL 2

Sydney Opera House Trust
 GPO Box 4274 Sydney NSW Australia 2001
 Phone: +61 2 9250 7541
 email: info@sydneyoperahouse.com



© Sydney Opera House Trust

Location	Drawing No:	Sheet:	Rev:	
CH VA	49-BR-ARM01	DA5220	D	B1

LEGEND - INTERNAL MATERIALS & FINISHES

CODE	DESCRIPTION
F	FLOORS/FLOOR COMPONENTS
FAW	ACCESS WALKWAY
FAM	FLOOR ACCESS HATCH
FEX	EXISTING FLOOR
FCA	CARPET
FCF	CONCRETE FINISH
FCO	CONCRETE
FCJ	CONTROL JOINT
FEJ	EXPANSION JOINT
FEJ	FALSE JOINT
FLA	FLOOR LADDER
FLI	LINOLEUM
FPL	PLATE
FSN	STAIR NOSING
FTI	FLOOR TILES
FTM	TIMBER
FTS	TACTILE INDICATORS
FVI	VINYL

S	STRUCTURAL COMPONENTS
SMS	METAL STUDS
SCO	SE. CONCRETE

W	WALLS/WALL COMPONENTS
WBA	WALL BATTEN
WBL	MASONRY BLOCKWORK
WEX	EXISTING WALL
WFC	COMPRESSED FIBRE CEMENT
WMI	WALL MIRROR
WMC	METAL CLADDING
WPR	WALL PLASTERBOARD
WSK	SKIRTING
WTI	WALL TILES
WTM	TIMBER
WTV	TIMBER VENEER

C	CEILING/CEILING COMPONENTS
CAI	CEILING INSULATION
CEX	EXISTING CEILING/SOFFIT TO REMAIN
CNC	METAL CLADDING
CPS	PLASTERBOARD
CSU	SUSPENDED CEILING COMPONENTS
CTV	TIMBER VENEER
UIS	UNDERSIDE OF EXPOSED CONCRETE SOFFIT

G	GLAZING/GLASS COMPONENTS
GGT	GLASS TYPES

M	MISCELLANEOUS FIXTURES & FITTINGS
MAC	MISCELLANEOUS ACCESSORIES
MBA	BALLUSTRADES & SCREENS
MCU	CURTAIN
MFC	FIXED SHELF
MLK	LOCKER
MPS	PICTURE RAIL
MHR	HANDRAIL

B	BUILDING SERVICES (MECH. ELEC. & PLUMBING FIXTURES)
BLI	LIFT
BPH	FIRE HYDRANT
BFR	FIRE HOSE REEL

P	PAINT & APPLIED FINISHES
PPR	FIRE RATED INTUMESCENT PAINT
PPF	PAINT TYPE
PPC	POWDERCOAT

LEGEND - WALL SYSTEM CODES

SCHEDULE CATEGORY	SCHEDULE SPECIFIC	DESCRIPTION
W	W	WALL SYSTEM
W.MI-0.01-99	MASONRY BLOCKWORK (FULL HEIGHT)	
W.BI-0.01-99	MASONRY BRICK	
W.CI-0.01-99	CONCRETE WALLS	
W.SI-0.01-99	STEEL STUD/WALLS (FULL HEIGHT WALLS)	
W.TI-0.01-99	TIMBER STUD WALLS (FULL HEIGHT WALLS)	
W.GI-0.01-99	INTERNAL GLAZED WALLS	
W.PI-0.01-99	PARTITION WALLS (UNDERSIDE OF p/CL)	
W.LI-0.01-99	INTERNAL LININGS/CLADDING WALLS (SUPPORTED BY OTHER WALLS/COLUMNS)	
X.FI-0.01-99	FACADE SYSTEMS (EXTERNAL WALLS, INCL. BALCONIES)	
X.RI-0.01-99	RANGING WALLS (EXTERNAL WALLS, INCL. BALCONIES)	

SCHEDULE CATEGORY	SCHEDULE SPECIFIC	DESCRIPTION
C	C	CEILING SYSTEM
C.HI-0.01-99	HANGING - SUSPENDED CEILINGS	
C.SI-0.01-99	STEEL FRAMED CEILINGS	
C.TI-0.01-99	TIMBER FRAMED CEILINGS	
C.GI-0.01-99	GLAZED CEILING SYSTEMS	
C.LI-0.01-99	LININGS (CEILINGS SUPPORTED BY OTHER CEILINGS)	

WALL TYPE TAG:

REFER TO DWG A0410 FOR DETAILS & DESCRIPTION

NOTE: BMT & SPACING REQUIREMENTS FOR ALL WALL FRAMING TO BE AS PER MANUFACTURERS RECOMMENDATIONS FOR NOMINATED FRAME SIZE & HEIGHT.

FINISHES:

REFER TO A0301 INTERNAL MATERIALS & FINISHES LEGEND. FOR LOCATION REFER TO INTERNAL ELEVATIONS

NOTE: PROVIDE MASTIC SEALS TO SERVICE PENETRATIONS WHERE SERVICES PENETRATE FULL HEIGHT WALLS INTO HABITABLE SPACES

NOTE: WALLS MARKED 'A' REQUIRE ACOUSTIC INSULATION

NOTE: ALL WALL SETOUT DIMENSIONS ARE TO FACE OF STUDS UNLESS NOTED OTHERWISE.

GENERAL NOTES

- CONTRACTOR & SUB-CONTRACTORS TO CO-ORDINATE BETWEEN ARCHITECTURAL, STRUCTURAL & SERVICES DOCUMENTATION, WITH ARCHITECTURAL DOCUMENTATION TO TAKE PRECEDENT FOR SETOUT.
- CONTRACTOR & SUB-CONTRACTORS TO VERIFY ALL DIMENSIONS & CONFIRM ON SITE CONDITIONS RELATING TO ALL DIMENSIONS PRIOR TO COMMENCEMENT - DO NOT SCALE FROM DRAWING
- SHOP DRAWINGS ARE TO BE SUPPLIED TO THE RELEVANT PARTIES & CONSULTANTS FOR REVIEW & APPROVAL PRIOR TO THE COMMENCEMENT OF ANY WORKS
- THIS DRAWING IS TO BE READ IN CONJUNCTION WITH ALL ASSOCIATED SPECIFICATIONS, SCHEDULES & CONTRACT DOCUMENTS
- MAKE GOOD ALL AFFECTED SURFACES & FINISHES INCLUDING ITEMS MARKED FOR REMOVAL &/OR RELOCATION
- THE CONTRACTOR IS TO ALLOW TO SAND AND RE-FINISH ALL BRUSHBOX NOMINATED TO BE RE-USED THE WORKS. THIS BRUSHBOX IS TO BE INCORPORATED WHEREVER POSSIBLE WHERE WTM-02 IS NOMINATED

LEGEND - SANITARY FIXTURES & FITTINGS

REFER TO A0340 SANITARY FIXTURES & FITTINGS SCHEDULE FOR SPECIFIC TYPES & DETAILED/PROPRIETARY DESCRIPTION

CODE	DESCRIPTION
B	BASIN
BCS	CLEANERS SINK
BFP	FLUSH PLATE
BFW	FLOOR WASTE
BHD	HAND DRYER
BSH	SHOWER HEAD KIT
BTP	TAPWARE
BWC	WC PAN
M	MISCELLANEOUS FIXTURES & FITTINGS (SANITARY)
MCH	COAT HOOK
MCU	CURTAIN
MGR	GRABRAILS
MHP	MOP & BROOM HOLDER
MPS	PAPER DISPENSER/WC ROLL
MSD	SOAP DISPENSER
MSE	SHOWER SEAT

LEGEND - CEILING SYSTEM CODES

CODE	DESCRIPTION
C	CEILING SYSTEM
C.HI-0.01-99	HANGING - SUSPENDED CEILINGS
C.SI-0.01-99	STEEL FRAMED CEILINGS
C.TI-0.01-99	TIMBER FRAMED CEILINGS
C.GI-0.01-99	GLAZED CEILING SYSTEMS
C.LI-0.01-99	LININGS (CEILINGS SUPPORTED BY OTHER CEILINGS)

SCHEDULE CATEGORY	SCHEDULE SPECIFIC	DESCRIPTION
C	C	CEILING TYPE
C.HI-0.01-99	HANGING - SUSPENDED CEILINGS	
C.SI-0.01-99	STEEL FRAMED CEILINGS	
C.TI-0.01-99	TIMBER FRAMED CEILINGS	
C.GI-0.01-99	GLAZED CEILING SYSTEMS	
C.LI-0.01-99	LININGS (CEILINGS SUPPORTED BY OTHER CEILINGS)	

CEILING TYPE TAG:

REFER TO DWG A0412 FOR DETAILS & DESCRIPTION

NOTE: CEILINGSS MARKED 'A' REQUIRING ACOUSTIC INSULATION ADDITIONAL TO DOCUMENTED EXTENT TO BE CONFIRMED BY ACOUSTIC ENGINEER




LEGEND - CEILING MATERIAL TYPES

6	ANYTHING PREFIXED WITH 6 DENOTES EXISTING/ CONFIRM ON SITE TO BE CONFIRMED
C.O.S	TO BE CONFIRMED
TBC	REDUCED OR RELATIVE LEVEL
RL	REDUCED OR RELATIVE LEVEL
AFCL	ABOVE FINISHED FLOOR LEVEL
FFCL	EXISTING FINISHED CEILING LEVEL
FFCL X.XXX	FINISHED CEILING LEVEL

LEGEND - CEILING FIXTURES & FITTINGS

FOR MECHANICAL LEGEND REFER TO M000X	
FOR FIRE PROTECTION SERVICES LEGEND REFER TO F000X	
FOR ELECTRICAL SERVICES LEGEND REFER TO E000X	
*SPECIALIST LIGHTING TO BE CONFIRMED IN SCOPE	
*ALL FINAL LOCATION TO BE COORDINATED WITH SERVICES DRAWINGS	
EXISTING FIXTURE & FITTING LOCATION TO BE C.O.S	
SMOKE DETECTOR	
EXT	EXIT SIGN INCLUDING LED LIGHT
EXT W	WALL MOUNTED EXIT SIGN INCLUDING LED LIGHT
EXT	EXIT SIGN INCLUDING LED LIGHT WITH DIRECTIONAL ARROW
EXT	EXIT SIGN INCLUDING LED LIGHT WITH DIRECTIONAL ARROW
SEC	SECURITY CAMERA
FLUSH	FLUSH CONCEALED FULLY RECESSED SPRINKLER
SEM	SEMI RECESSED SPRINKLER
EXP	EXPOSED SPRINKLER
WALL	WALL MOUNT OCCUPANCY SENSOR
CEILING	CEILING MOUNT OCCUPANCY SENSOR
DOWNLIGHT	DOWNLIGHT
PENDANT	PENDANT LINEAR LIGHT - LED
FLUORESCENT	FLUORESCENT LIGHT FIXTURE
PC	PEOPLE COUNTER
CAH	CEILING ACCESS HATCH
K	SPEAKER
R	RIGGING POINT

NOTE: LIGHTING SPECIFICATION. REFER ELECTRICAL DRAWINGS, SPECIFICATION & LUMINAIRE SCHEDULE.

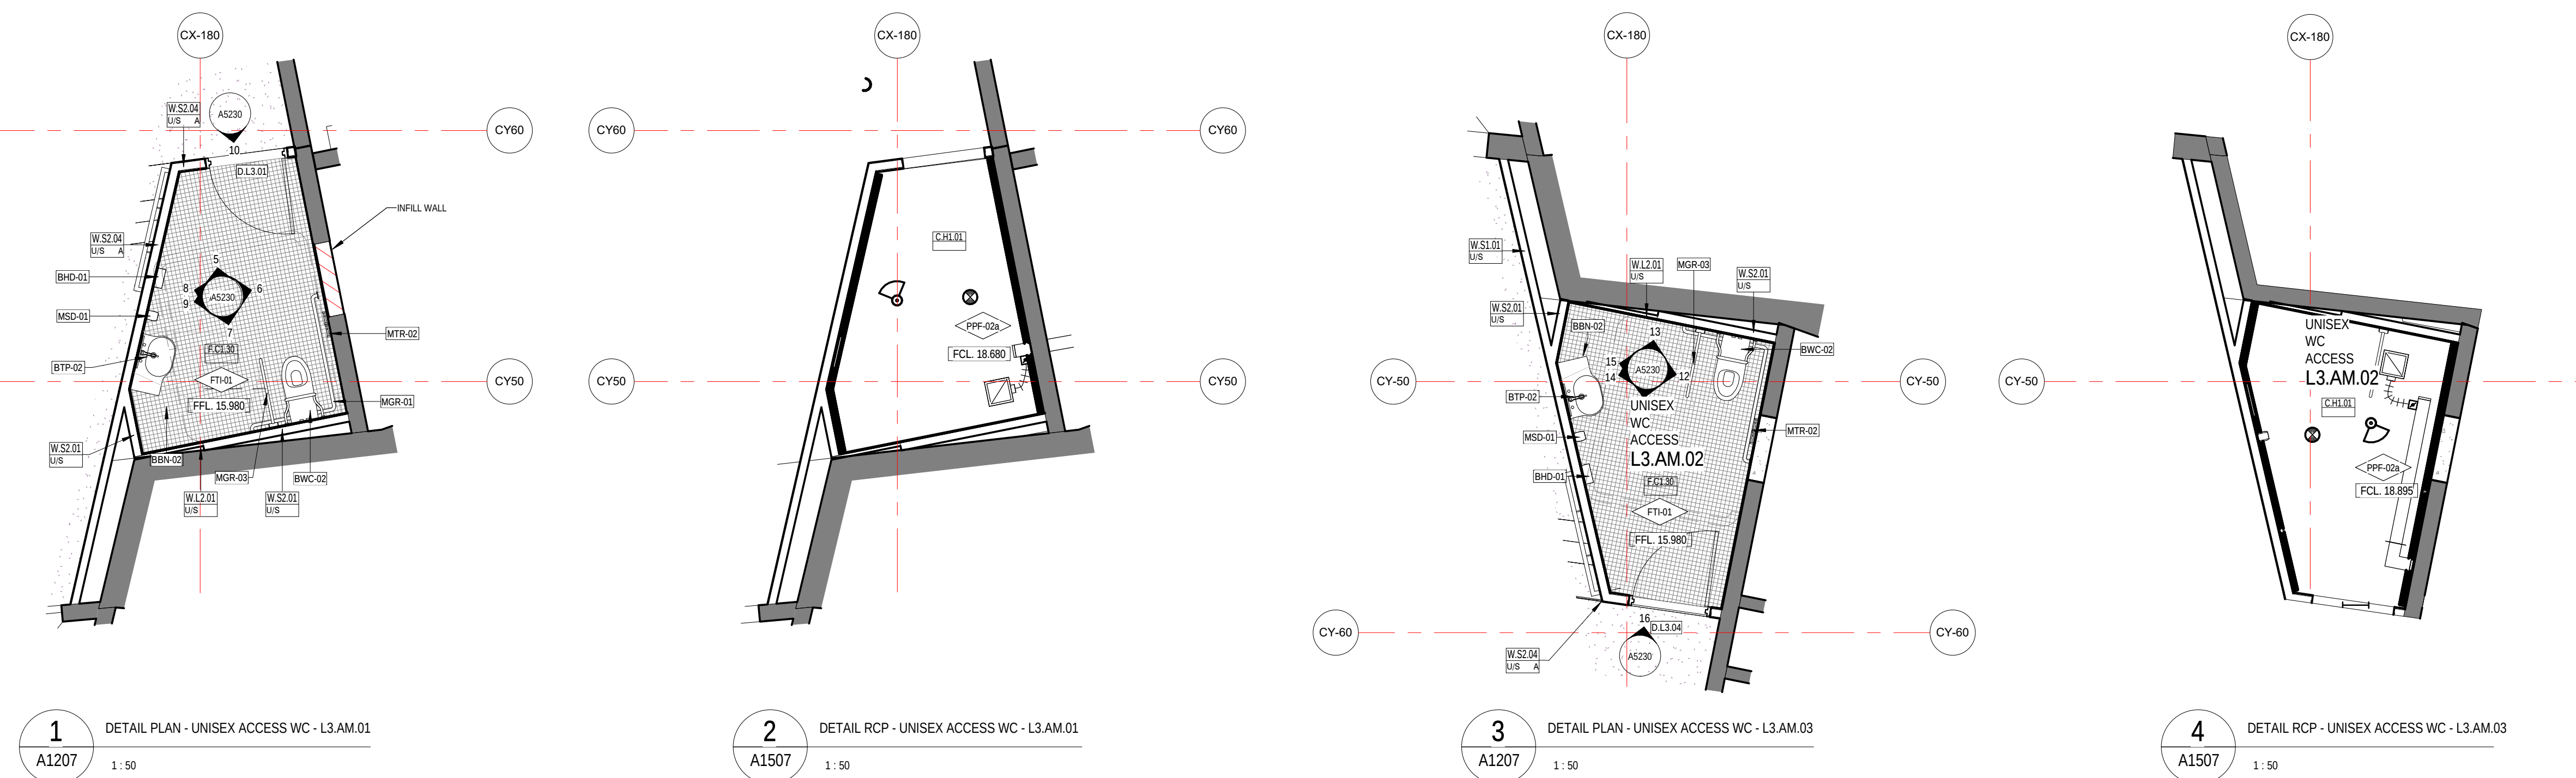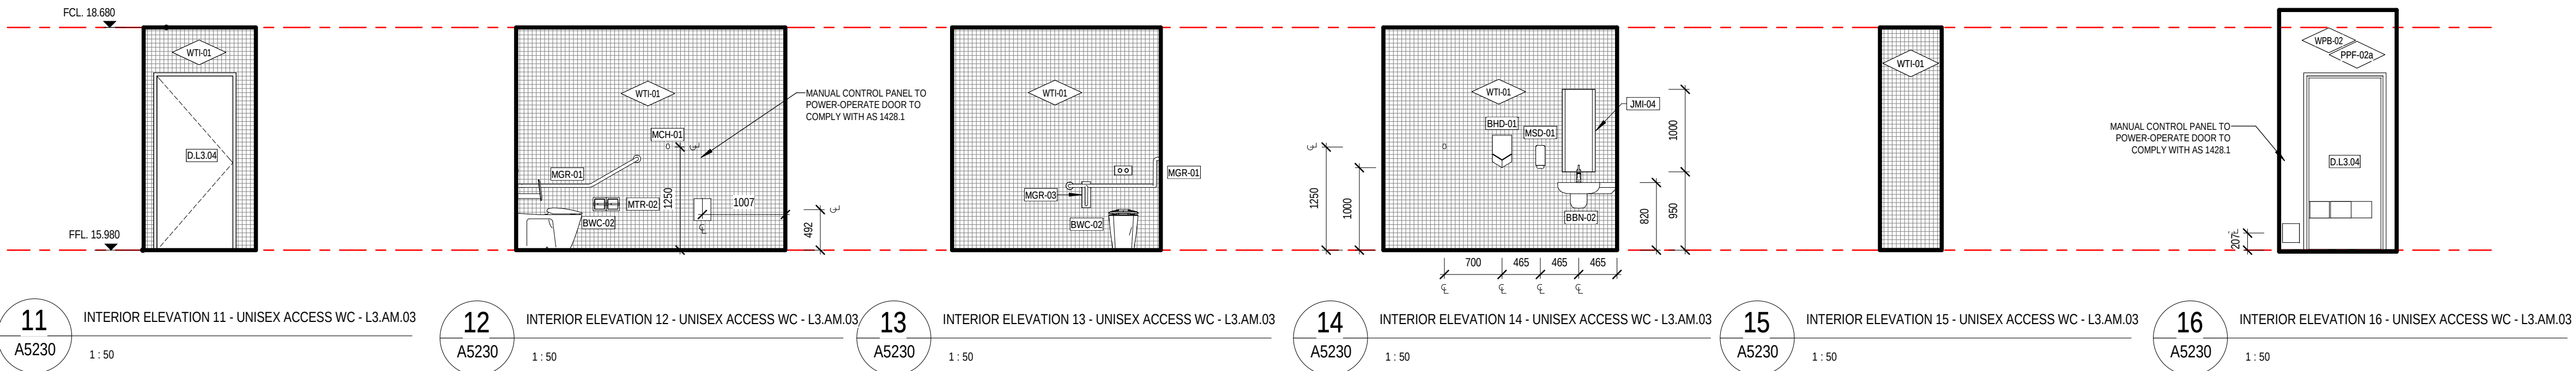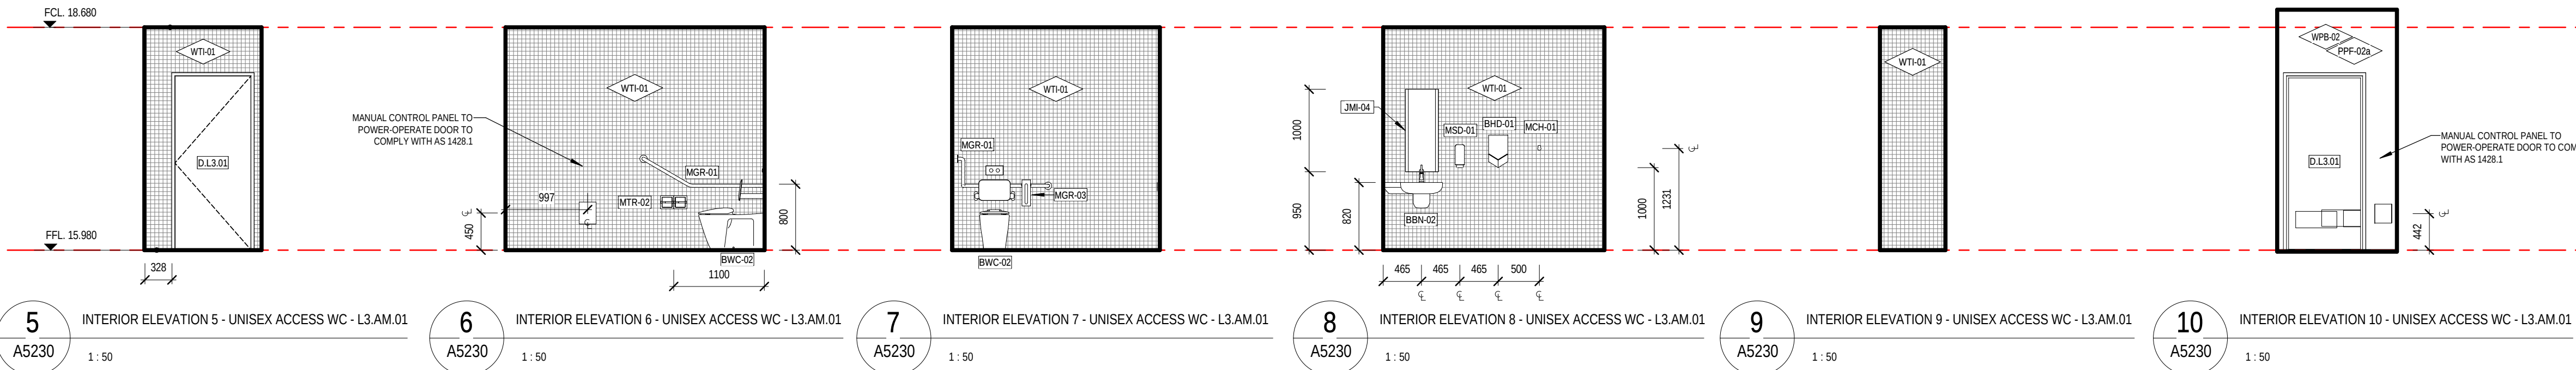

Issue	Description	Dwn	Appl	Date
0	ISSUE	0	0	00/00/00



LEVEL 11/523 KUNDELL LANE MELBOURNE VICTORIA 3000 AUS
T 03 8613 1888 F 03 8613 1889
mail@armarchitecture.com.au
ADV 2 475 902 350
www.armarchitecture.com.au

LEGEND - SCOPE


THIS LEGEND APPLIES TO ALL NEW CONSTRUCTION PHASE DRAWINGS. DOES NOT APPLY TO EXISTING CONDITIONS	
AREA SHOWN IN GREY WASH DEPICTS SCOPE OF NO NEW WORKS	
AREA SHOWN IN WHITE WASH DEPICTS SCOPE OF NEW WORKS	
AREA SURROUNDED BY GREEN DASHED LINES DEPICTS TENDER OPTION	

SOHT GENERAL NOTES

- ALL DIMENSIONS AND SIZES ARE IN MILLIMETRES.
- DO NOT SCALE DRAWINGS. USE FIGURED DIMENSIONS ONLY.
- INFORMATION INDICATED IN THIS DOCUMENT MAY BE CRUCIAL TO THE SAFE AND PROPER FUNCTIONING OF THE SYDNEY OPERA HOUSE. DO NOT ALTER ANY ASPECT WITHOUT WRITTEN PERMISSION.
- ALL NEW WORKS MUST COMPLY WITH THE SYDNEY OPERA HOUSE BUILDING SERVICES STANDARD SPECIFICATION (BSSS) AND RELEVANT AUSTRALIAN STANDARDS. NEW WORKS MUST ALSO COMPLY WITH THE REQUIREMENTS OF THE BUILDING CODES OF AUSTRALIA.

SOHT COPYRIGHT


THIS DRAWING AND DESIGN ARE SUBJECT TO COPYRIGHT AND SHALL NOT BE COPIED IN ANY FORM WITH THE WRITTEN PERMISSION OF THE SYDNEY OPERA HOUSE TRUST

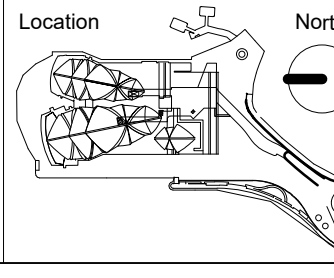

Location	North
Status	DEVELOPMENT APPLICATION ISSUE
Contract	BDM-168
Dwn	RB
Date	21/02/2018
Ckd	AH
Scale	1:50@ B1

Project	BUILDING RENEWAL PROJECT - CONCERT HALL
Title	DETAIL AREA - UNISEX ACCESS L3-01 & L3-02 - LEVEL 3 +51

Sydney Opera House Trust GPO Box 4274 Sydney NSW Australia 2001 Phone: +61 2 9250 7541 email: info@sydneyoperahouse.com		 © Sydney Opera House Trust	
Location	Drawing No:	Sheet:	Rev:
CH VA	49-BR-ARM01	DA5230	D B1

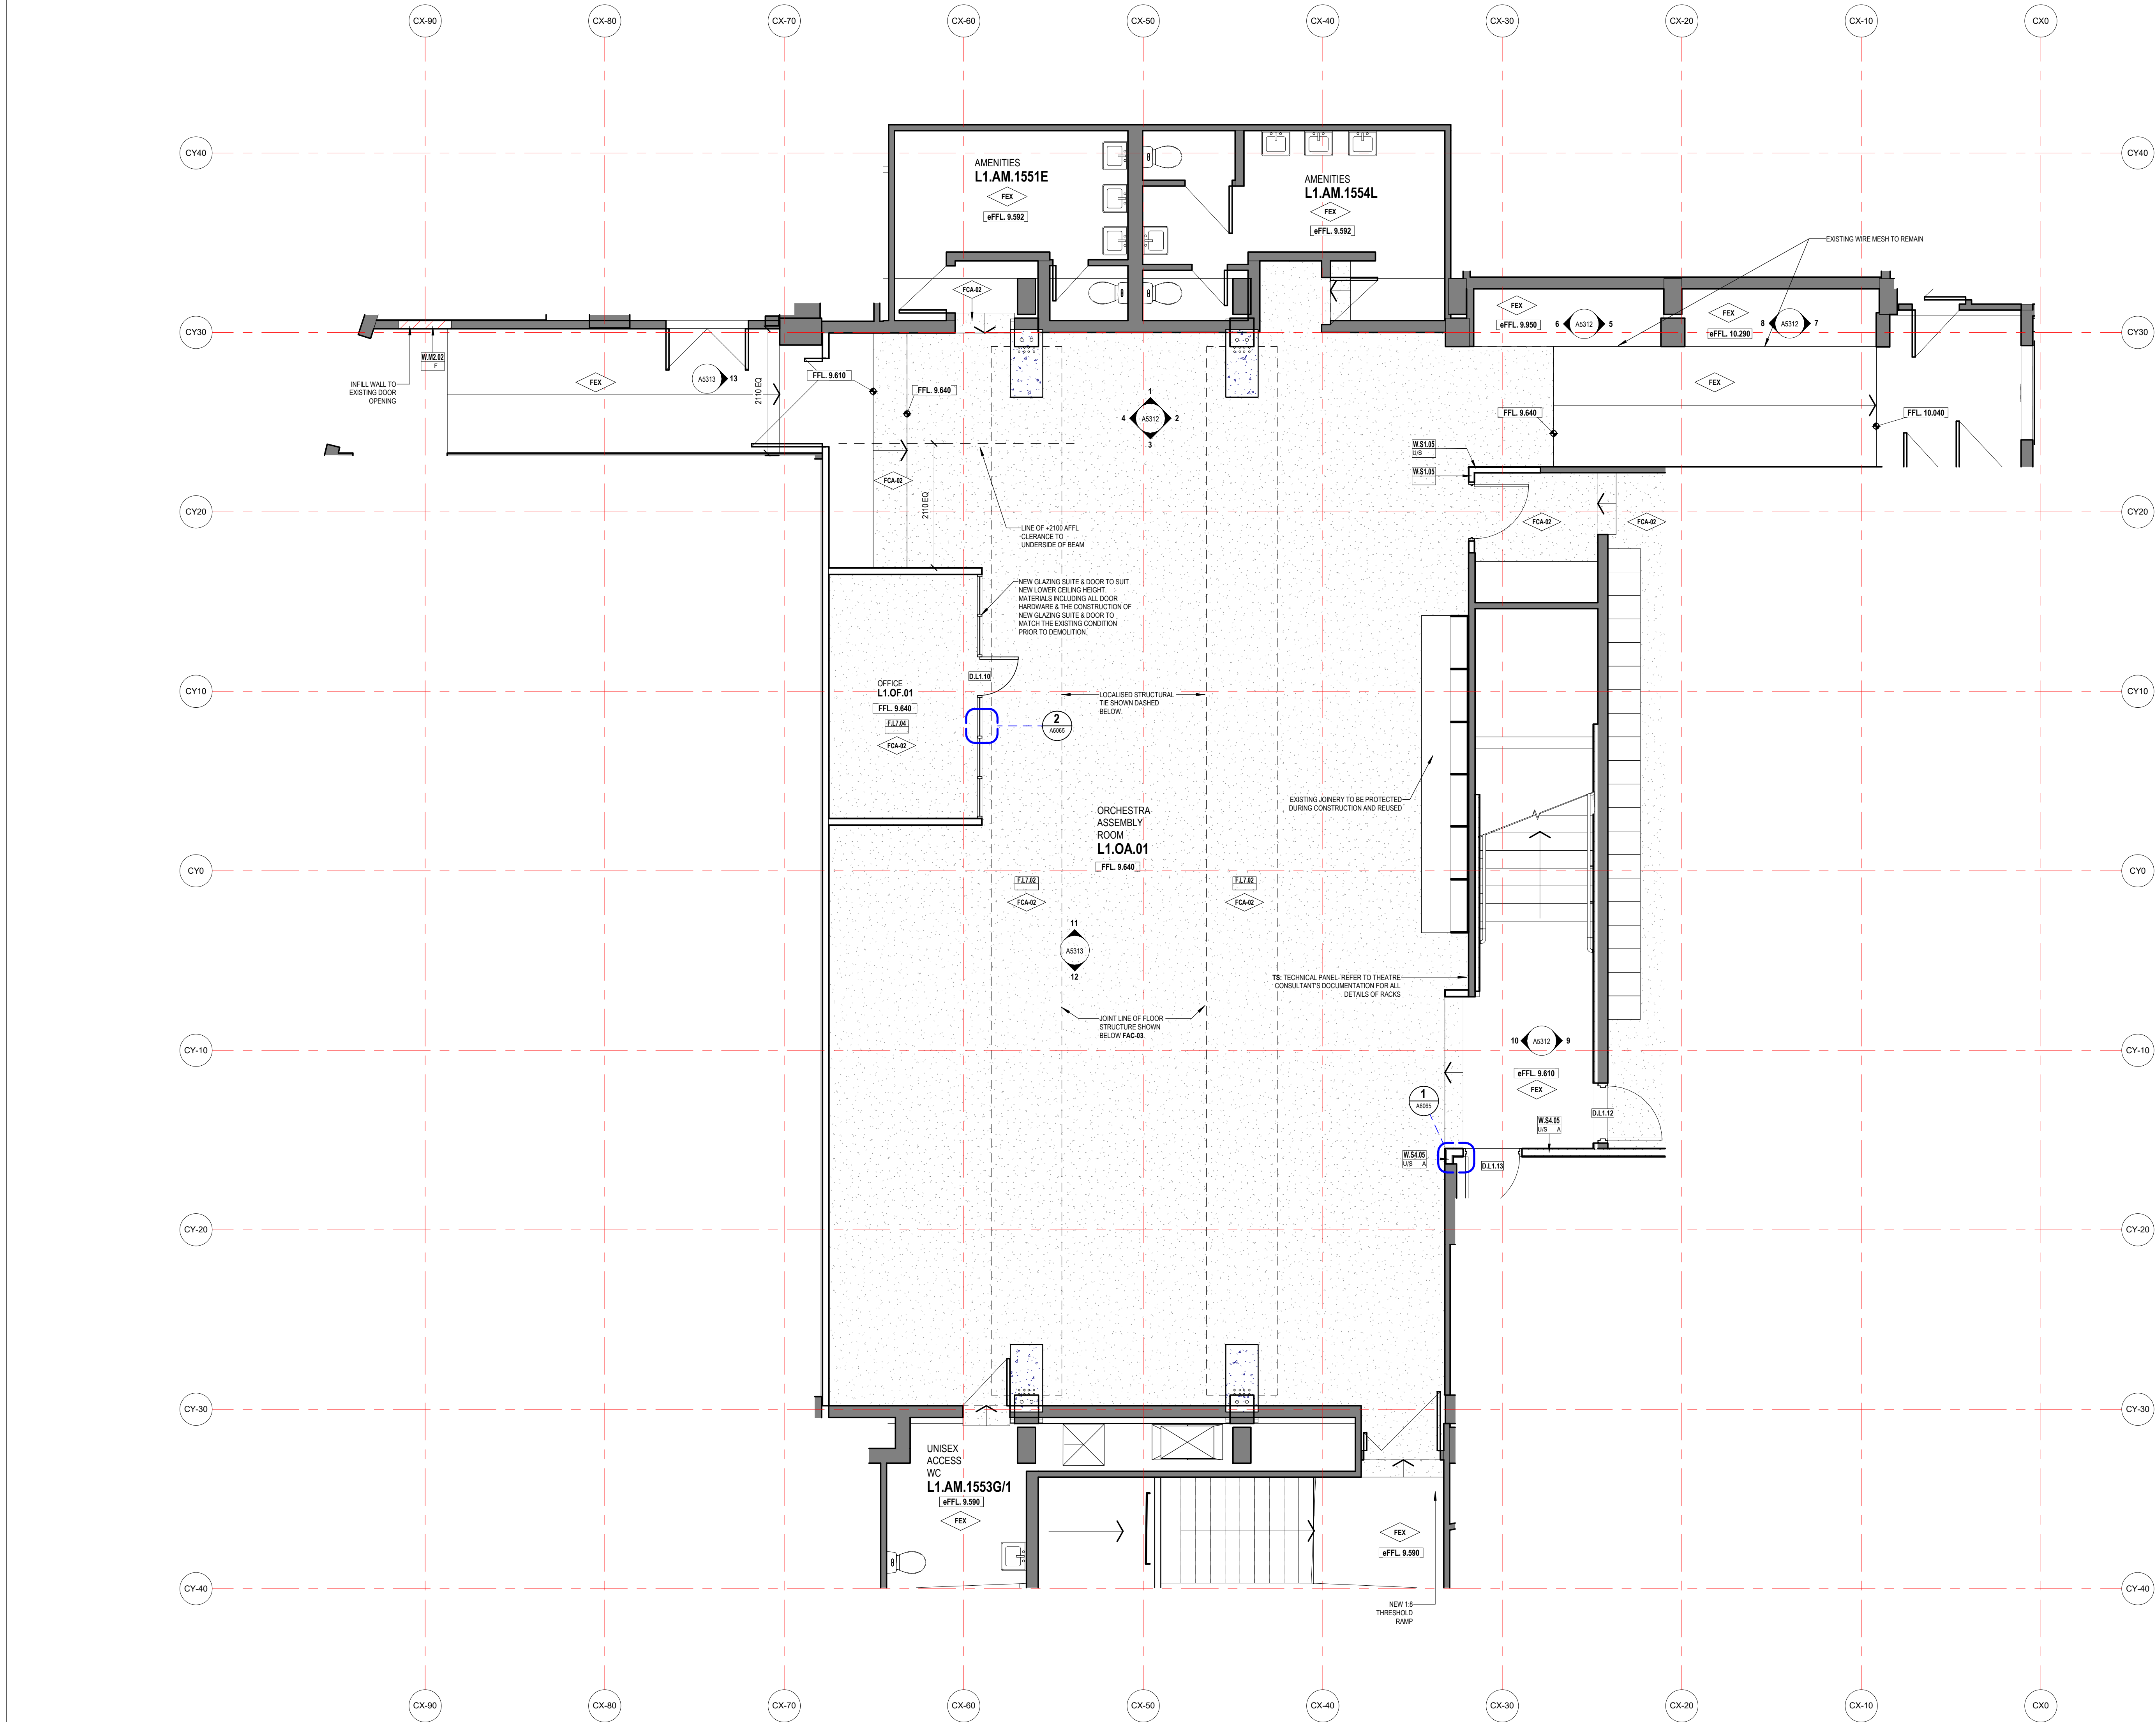

1
A1205
DETAIL PLAN - ORCHESTRA ASSEMBLY ROOM L1.OA.01 - LEVEL 1 +30
1 : 50

LEGEND - INTERNAL

MATERIALS & FINISHES

REFER TO A0301 INTERNAL MATERIALS & FINISHES SCHEDULE FOR SPECIFIC TYPES & DETAILED/PROPRIETARY DESCRIPTION

DESCRIPTION	CODE
F FLOORS/FLOOR COMPONENTS	
FAW ACCESS WALKWAY	
FAH FLOOR ACCESS HATCH	
FEX EXISTING FLOOR	
FCA CARPET	
FCF CONCRETE FINISH	
FCO CONCRETE	
FCJ CONTROL JOINT	
FEJ EXPANSION JOINT	
FEJ FALSE JOINT	
FLA FLOOR LADDER	
FLI LINOLEUM	
PLA PLATE	
FSN STAIR NOSING	
FTI FLOOR TILES	
FTM TIMBER	
FTS TACTILE INDICATORS	
FVI VINYL	

STRUCTURAL COMPONENTS

SMS METAL STUDS	
SCO SE: CONCRETE	
W WALLS/WALL COMPONENTS	
WBA WALL BATTEN	
WBL MASONRY BLOCKWORK	
WEX EXISTING WALL	
WFC COMPRESSED FIBRE CEMENT	
WMM WALL MIRROR	
WMC METAL CLADDING	
WPR WALL PLASTERBOARD	
WSK SKIRTING	
WTI WALL TILES	
WTM TIMBER	
WTV TIMBER VENEER	

CEILING/CEILING COMPONENTS

CAI CEILING INSULATION	
CEX EXISTING CEILING/SOFFIT TO REMAIN	
CNC NO CEILING	
CPB PLASTERBOARD	
CSU SUSPENDED CEILING COMPONENTS	
CTV TIMBER VENEER	
US UNDERSIDE OF EXPOSED CONCRETE SOFFIT	

GLAZING/GLASS COMPONENTS

G GLASS TYPES	
GGT	

MISCELLANEOUS FIXTURES & FITTINGS

MAC MISCELLANEOUS ACCESSORIES	
MBA BALLASTRADES & SCREENS	
MCU CURTAIN	
MFC FIXED SHELF	
MLK LOCKER	
MPR PICTURE RAIL	
MHR HANDRAIL	

BUILDING SERVICES (MEP FIXTURES)

BLI LIFT	
BFR FIRE HYDRANT	
BFR FIRE HOSE REEL	

PAINT & APPLIED FINISHES

PFR FIRE RATED INTUMESCENT PAINT	
PFF PAINT TYPE	

LEGEND - WALL SYSTEM CODES

RSIDE SLIP RESISTANT COATING	
RSLS STAIN SYSTEM	

W.B-0.01-99 MASONRY BLOCKWORK (FULL HEIGHT)	
W.B-0.01-99 MASONRY BRICK	
W.C-0.01-99 CONCRETE WALLS	
W.S-0.01-99 STEEL STUD FRAMED WALLS	
W.T-0.01-99 TIMBER STUD WALLS (FULL HEIGHT WALLS)	
W.G-0.01-99 INTERNAL GLAZED WALLS	
W.P-0.01-99 PARTITION WALLS (UNDERSIDE OF #CL)	
W.L-0.01-99 INTERNAL LINING/CLADDING WALLS (SUPPORTED BY OTHER WALLS/COLUMNS)	
X.F-0.01-99 FACADE SYSTEMS (EXTERNAL WALLS, INCL. BALCONY RAILINGS)	
X.R-0.01-99 RAINSCREEN WALLS (EXTERNAL WALLS)	

W.XX.XX WALL TYPE	
W.XX.XX LINING HEIGHT & FSA TYPE	

W.XX.XX WALL TYPE	
W.XX.XX LINING HEIGHT & FSA TYPE	

GENERAL NOTES

- CONTRACTOR & SUB-CONTRACTORS TO CO-ORDINATE BETWEEN ARCHITECTURAL, STRUCTURAL & SERVICES DOCUMENTATION, WITH ARCHITECTURAL DOCUMENTATION TO TAKE PRECEDENCE FOR SETOUT.
- CONTRACTOR & SUB-CONTRACTORS TO VERIFY ALL DIMENSIONS & CONFIRM ON SITE CONDITIONS RELATING TO ALL DIMENSIONS PRIOR TO COMMENCEMENT - DO NOT SCALE FROM DRAWING.
- SHOP DRAWINGS ARE TO BE SUPPLIED TO THE RELEVANT PARTIES & CONSULTANTS FOR REVIEW & APPROVAL PRIOR TO THE COMMENCEMENT OF ANY WORKS.
- THIS DRAWING IS TO BE READ IN CONJUNCTION WITH ALL ASSOCIATED SPECIFICATIONS, SCHEDULES & CONTRACT DOCUMENTS.
- MAKE GOOD ALL AFFECTED SURFACES & FINISHES INCLUDING ITEMS MARKED FOR REMOVAL &/OR RELOCATION.
- THE CONTRACTOR IS TO ALLOW FOR SAND AND REFINISH ALL BRUSHBOX NOMINATED TO BE RE-USED THE WORKS. THIS BRUSHBOX IS TO BE INCORPORATED WHEREVER POSSIBLE WHERE WTM-02 IS NOMINATED.

Issue	Description	Dwn	Appl	Date
0	0A ISSUE			06/10/2019
1				
2				
3				
4				
5				
6				
7				
8				
9				
10				

ARM
ARCHITECTURE
LEVEL 11/522 KUNDA LANE MELBOURNE VICTORIA 3000 AUS
T 03 8613 1888 F 03 8613 1889
mail@armarchitecture.com.au
A001 2 475 902 350
www.armarchitecture.com.au

LEGEND - SCOPE	SOHT GENERAL NOTES
(THIS LEGEND APPLIES TO ALL NEW CONSTRUCTION PHASE DRAWINGS. DOES NOT APPLY TO EXISTING CONDITIONS)	1. ALL DIMENSIONS AND SIZES ARE IN MILLIMETRES.
AREA SHOWN IN GREY WASH DEPICTS SCOPE OF NO NEW WORKS	2. DO NOT SCALE DRAWINGS. USE FIGURED DIMENSIONS ONLY.
AREA SHOWN IN WHITE WASH DEPICTS SCOPE OF NEW WORKS	3. INFORMATION INDICATED IN THIS DOCUMENT MAY BE CRUCIAL TO THE SAFE AND PROPER FUNCTIONING OF THE SYDNEY OPERA HOUSE. DO NOT ALTER ANY ASPECT WITHOUT WRITTEN PERMISSION OF THE SYDNEY OPERA HOUSE TRUST.
AREA SURROUNDED BY GREEN DASHED LINES DEPICTS TENDER OPTION	4. ALL NEW WORKS MUST COMPLY WITH THE SYDNEY OPERA HOUSE BUILDING SERVICES STANDARD SPECIFICATION (BSSS) AND RELEVANT AUSTRALIAN STANDARDS. NEW WORKS MUST ALSO COMPLY WITH THE REQUIREMENTS OF THE BUILDING CODES OF AUSTRALIA.

SOHT COPYRIGHT	Location
THIS DRAWING AND DESIGN ARE SUBJECT TO COPYRIGHT AND SHALL NOT BE COPIED IN ANY FORM WITH THE WRITTEN PERMISSION OF THE SYDNEY OPERA HOUSE TRUST	North
	South
	East
	West

Status	Development Application Issue
Contract	BDM-168
Dwn	RB
Date	21/09/2019
Ckd	AH
Scale	1:50 @ B1

Project	Building Renewal Project - Concert Hall
Title	DETAIL PLAN - ORCHESTRA ASSEMBLY ROOM L1-OA-01 - LEVEL 1 +30

Sydney Opera House Trust GPO Box 4274 Sydney NSW Australia 2001 Phone: +61 2 9250 7541 email: info@sydneyoperahouse.com	© Sydney Opera House Trust
Location	Drawing No:
CHVA	49-BR-ARM01
Sheet	DA5310
D	B1

Sydney Opera House Trust GPO Box 4274 Sydney NSW Australia 2001 Phone: +61 2 9250 7541 email: info@snydneyoperahouse.com		 © Sydney Opera House Trust	
Location	Drawing No:	Sheet:	Rev:
CH VA	49-BR-ARM01	DA5312	D B1

REFER TO A0301 INTERNAL MATERIALS &
FINISHES SCHEDULE FOR SPECIFIC TYPES &
DETAILED/PROPRIETARY DESCRIPTION

CODE	DESCRIPTION
------	-------------

F	FLOORS/FLOOR COMPONENTS
FAW	ACCESS WALKWAY
FAH	FLOOR ACCESS HATCH
FEX	EXISTING FLOOR
FCA	CARPET
FCF	CONCRETE FINISH
FCO	CONCRETE
FCJ	CONTROL JOINT
FEJ	EXPANSION JOINT
FFJ	FALSE JOINT
FLA	FLOOR LADDER
FLI	LINOLEUM
FPL	PLATE
FNS	STAIR NOSING
FTI	FLOOR TILES
FTM	TIMBER
FTS	TACTILE INDICATORS
FVI	VINYL

S STRUCTURAL COMPONENTS
SMS METAL STUDS
SCO SE: CONCRETE

W	WALLS/WALL COMPONENTS
WBA	WALL BATTEN
WBI	MASONRY BLOCKWORK

WEX	EXISTING WALL
WFC	COMPRESSED FIBRE CEMENT
WMI	WALL MIRROR
WMC	METAL CLADDING
WPB	WALL PLASTERBOARD
WSK	SKIRTING
WTI	WALL TILES
WTM	TIMBER
WTV	TIMBER VENEER

C	CEILINGS/CEILING COMPONENTS
CAI	CEILING INSULATION
CEX	EXISTING CEILING/SOFFIT TO REMAIN
CMC	METAL CLADDING
CNC	NO CEILING
CPB	PLASTERBOARD
CSU	SUSPENDED CEILING COMPONENTS
CTV	TIMBER VENEER
UIS	UNDERSIDE OF EXPOSED CONCRETE SOFFIT

G	GLAZING/GLASS COMPONENTS
GGT	GLASS TYPES

M	MISCELLANEOUS FIXTURES & FITTINGS
MAC	MISCELLANEOUS ACCESSORIES
MBA	BALUSTRADES & SCREENS
MCU	CURTAIN
MFC	FIXED SHELF
MLK	LOCKER
MPR	PICTURE RAIL
MHR	HANDRAIL

B	BUILDING SERVICES (MEP FIXTURES)
BLI	LIFT
BFH	FIRE HYDRANT
BFR	FIRE HOSE REEL

P	PAINT & APPLIED FINISHES
PFR	FIRE RATED INTUMESCENT PAINT
PPF	PAINT TYPE
SP0	IF ANYTHING PREFIXED WITH SE: REFER TO

PPR PSTRUCTURAL/FACADE ENGINEERS DRAWING
PSR S- ANYTHING PREFIXED WITH ME: REFER TO
ME
PST S- MECHANICAL ENGINEERS DRAWINGS

FE: 'ANYTHING PREFIXED WITH FE: REFER TO ENGINEERS DRAWINGS

HE: 'ANYTHING PREFIXED WITH HE: REFER TO HYDRAULIC ENGINEERS DRAWINGS

TS: 'ANYTHING PREFIXED WITH TS: REFER TO THEATER CONSULTANTS DRAWINGS

1. CONTRACTOR & SUB-CONTRACTORS TO CO-ORDINATE BETWEEN ARCHITECTURAL, STRUCTURAL & SERVICES DOCUMENTATION, WITH ARCHITECTURAL DOCUMENTATION TO TAKE PRECEDENCE FOR SETOUT.
2. CONTRACTOR & SUB-CONTRACTORS TO VERIFY ALL DIMENSIONS & CONFIRM ON SITE CONDITIONS RELATING TO ALL DIMENSIONS PRIOR TO COMMENCEMENT- DO NOT SCALE FROM DRAWING
3. SHOP DRAWINGS ARE TO BE SUPPLIED TO THE RELEVANT PARTNERS & CONSULTANTS FOR REVIEW & APPROVAL PRIOR TO THE COMMENCEMENT OF ANY WORKS
4. THIS DRAWING IS TO BE READ IN CONJUNCTION WITH ALL ASSOCIATED SPECIFICATIONS, SCHEDULES & CONTRACT DOCUMENTS.
5. MAKE GOOD ALL AFFECTED SURFACES & FINISHES INCLUDING ALL ITEMS MARKED FOR REMOVAL OR RELOCATION
6. THE CONTRACTOR IS TO ALLOW TO SAND AND RE-FINISH ALL BRUSHBOX NOMINATED TO BE RE-USED THE WORKS. THIS BRUSHBOX IS TO BE INCORPORATED WHEREVER POSSIBLE WHERE WTM02 IS NOMINATED


[illegible]

LEGEND - SCOPE
(THIS LEGEND APPLIES TO ALL NEW CONSTRUCTION PHASE DRAWINGS. DOES NOT APPLY TO EXISTING CONDITIONS DRAWINGS)

	AREA SHOWN IN GREY WASH DEPICTS SCOPE OF NO NEW WORKS
	AREA SHOWN IN WHITE WASH DEPICTS SCOPE OF NEW WORKS
	AREA SURROUNDED BY GREEN DASHED LINES DEPICTS TENDER OPTION

- ### SOHT GENERAL NOTES
1. ALL DIMENSIONS AND SIZES ARE IN MILLIMETRES.
 2. DO NOT SCALE DRAWINGS. USE FIGURED DIMENSIONS ONLY.
 3. INFORMATION INDICATED IN THIS DOCUMENT MAY BE CRUCIAL TO THE SAFE AND PROPER FUNCTIONING OF THE SYDNEY OPERA HOUSE. DO NOT ALTER ANY ASPECT WITHOUT WRITTEN PERMISSION.
 4. ALL NEW WORKS MUST COMPLY WITH THE SYDNEY OPERA HOUSE BUILDING SERVICES STANDARD SPECIFICATION (BSSS) AND RELEVANT AUSTRALIAN STANDARDS. NEW WORKS MUST ALSO COMPLY WITH THE REQUIREMENTS OF THE BUILDING CODES OF AUSTRALIA.

SOHT COPYRIGHT
THIS DRAWING AND DESIGN ARE
SUBJECT TO COPYRIGHT AND
SHALL NOT BE COPIED IN ANY
FORM WITH THE WRITTEN
PERMISSION OF THE SYDNEY
OPERA HOUSE TRUST

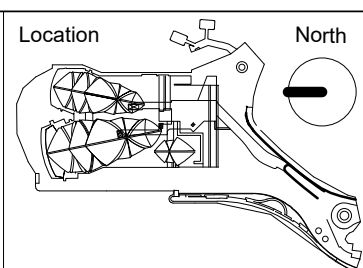


Status		DEVELOPMENT APPLICATION ISSUE	
Contract		BDM-168	
Dwn	RS	Date	21/05/2016
Ckd	AH	Scale	1:50 @ B1


Project	BUILDING RENEWAL PROJECT - CONCERT HALL
Title	INTERIOR ELEVATIONS 2 - ORCHESTRA ASSEMBLY ROOM L1-OA-01 - LEVEL 1 +30

Sydney Opera House Trust GPO Box 4214 Sydney NSW Australia 2001 Phone: +61 2 9250 7541 email: info@sydneyoperahouse.com	 © Sydney Opera House Trust
--	---


Location	Drawing No:	Sheet:	Rev:	
CH VA	49-BR-ARM01	DA5313	D	B1

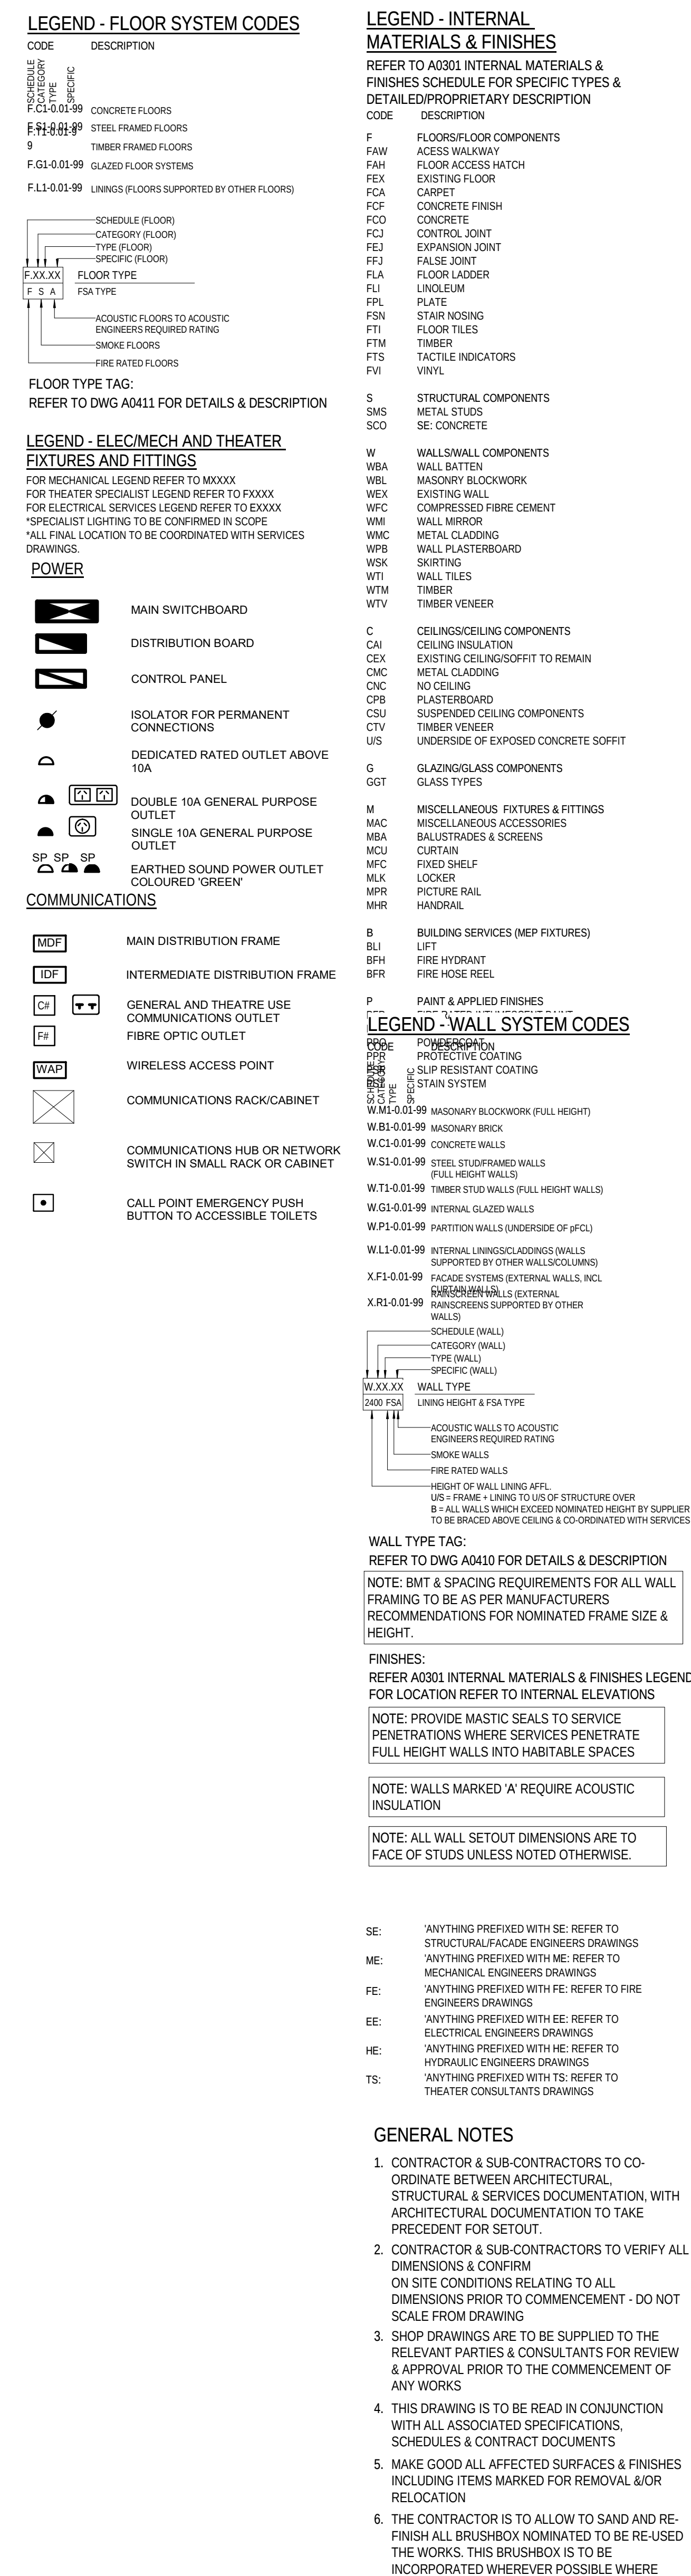

Sydney Opera House Trust GPO Box 4274 Sydney NSW Australia 2001 Phone: +61 2 9250 7541 email: info@synchronyoperahouse.com		 © Sydney Opera House Trust	
Location	Drawing No:	Sheet:	Rev:
CHVA	49-BR-ARM01	DA5321	D B1

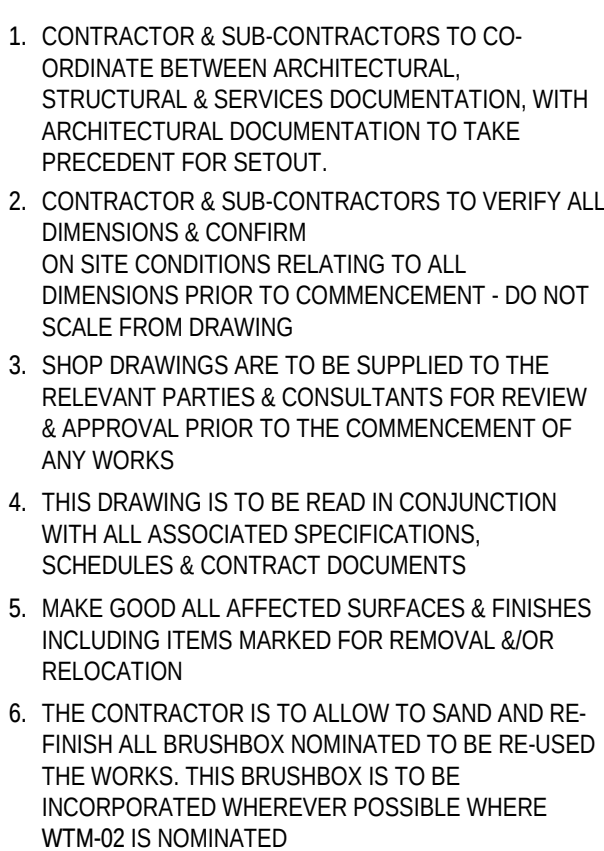

Sydney Opera House Trust GPO Box 4274 Sydney NSW Australia 2001 Phone: +61 2 9250 7541 email: info@sydneyoperahouse.com		 © Sydney Opera House Trust	
Location	Drawing No:	Sheet:	Rev:
CHVA	49-BR-ARM01	DA5323	D B1

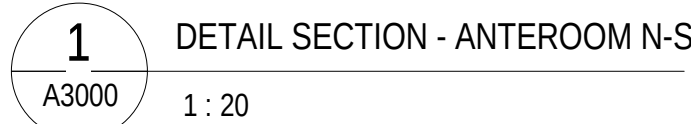

ARM
ARCHITECTURE
LEVEL 11/522 FLINDERS LANE
T/ 03 8613 1888 F/ 03 8613 1889
mail@armarchitecture.com.au
ABN 22 476 949 399
www.armarchitecture.com.au

MILLIMETRES OR ONSM

AUSTRALIA.

LEGEND - BALUSTRADES

SCREENS & HANDRAILS
REFER TO A0301 INTERNAL MATERIALS & FINISHES
SCHEDULE FOR SPECIFIC TYPES &
DETAILED PROPRIETARY DESCRIPTION

CODE	DESCRIPTION
M	MISCELLANEOUS FIXTURES & FITTINGS (NOTE: BELOW CODES ARE AS PER GRIMSHAW'S DOCUMENTATION)
BAR-###	BALUSTRADE
GR-###	BALUSTRADE
HR-##	HANDRAIL
HB-#	EXTRUSION PROFILE

LEGEND - CEILING SYSTEM CODES

CODE	DESCRIPTION
C.11-0.01-99	HANGING - SUSPENDED CEILINGS
C.S1-0.01-99	STEEL FRAMED CEILINGS
C.T1-0.01-99	TIMBER FRAMED CEILINGS
C.O1-0.01-99	GLAZED CEILING SYSTEMS
C.L1-0.01-99	LININGS (CEILINGS SUPPORTED BY OTHER CEILINGS)

CEILING TYPE	DESCRIPTION
SCHEDULE (CEILING)	
CATEGORY (CEILING)	
TYPE (CEILING)	
SPECIFIC (CEILING)	
CEILING TYPE	
FSA TYPE	
ACUSTIC CEILINGS TO ACUSTIC ENGINEERS REQUIRED RATING	
SMOKE CEILINGS	
FIRE RATED CEILINGS	

CEILING TYPE TAG:
REFER TO DWG A0412 FOR DETAILS & DESCRIPTION
NOTE: CEILINGSS MARKED 'A' REQUIRING
ACUSTIC INSULATION ADDITIONAL TO
DOCUMENTED EXTENT TO BE CONFIRMED BY
ACUSTIC ENGINEER

LEGEND - INTERNAL

MATERIALS & FINISHES
REFER TO A0301 INTERNAL MATERIALS &
FINISHES SCHEDULE FOR SPECIFIC TYPES &
DETAILED PROPRIETARY DESCRIPTION

CODE	DESCRIPTION
F	FLOORS/FLOOR COMPONENTS
FAW	ACCESS WALKWAY
FAH	FLOOR ACCESS HATCH
FEF	EXISTING FLOOR
FOA	CARPET
FOF	CONCRETE FINISH
FOC	CONCRETE
FCJ	CONTROL JOINT
FEJ	EXPANSION JOINT
FFJ	FALSE JOINT
FLA	FLOOR LADDER
FLU	LINOLEUM
FPL	PLATE
FSN	STAR NOSING
FTI	FLOOR TILES
FTM	TIMBER
FTS	TACTILE INDICATORS
FVI	VINYL

CODE	DESCRIPTION
S	STRUCTURAL COMPONENTS
SMS	METAL STUDS
SCD	SE: CONCRETE

CODE	DESCRIPTION
W	WALLS/WALL COMPONENTS
WBA	WALL BATTEN
WBL	MASONRY BLOCKWORK
WEX	EXISTING WALL
WFC	COMPRESSED FIBRE CEMENT
WMI	WALL MIRROR
WMC	METAL CLADDING
WPB	WALL PLASTERBOARD
WSK	SKIRTING
WTI	WALL TILES
WTM	TIMBER
WTV	TIMBER VENEER

CODE	DESCRIPTION
C	CEILING/CEILING COMPONENTS
CAI	CEILING INSULATION
CEX	EXISTING CEILING/OFFIT TO REMAIN
CNC	METAL CLADDING
NO	NO CEILING
CPB	PLASTERBOARD
CSU	SUSPENDED CEILING COMPONENTS
CTV	TIMBER VENEER
UIS	UNDERSIDE OF EXPOSED CONCRETE SOFFIT

CODE	DESCRIPTION
G	GLAZING/GLASS COMPONENTS
GGT	GLASS TYPES

CODE	DESCRIPTION
M	MISCELLANEOUS FIXTURES & FITTINGS
MAC	MISCELLANEOUS ACCESSORIES
MEA	BALUSTRADES & SCREENS
MCU	CURTAIN
MFC	FIXED SHELF
MLK	LOCKER
MPR	PICTURE RAIL
MHR	HANDRAIL

CODE	DESCRIPTION
B	BUILDING SERVICES (MEP FIXTURES)
BLI	LIFT
BPH	FIRE HYDRANT
BFR	FIRE HOSE REEL

PAINT & APPLIED FINISHES

CODE	DESCRIPTION
PFR	FIRE RATED INTUMESCENT PAINT
PPR	PAINT TYPE 1: L SYSTEM CODES
PPW	POWDERCOAT
PPNE	PROTECTIVE COATING
PSR	SLIP RESISTANT COATING
PSI	STAIN SYSTEM
WST	WALL SYSTEM
WST	WALL SYSTEM

CODE	DESCRIPTION
W.M1-0.01-99	MASONRY BLOCKWORK (FULL HEIGHT)
W.B1-0.01-99	MASONRY BRICK
W.C1-0.01-99	CONCRETE WALLS
W.S1-0.01-99	STEEL STUD FRAMED WALLS (FULL HEIGHT WALLS)
W.T1-0.01-99	TIMBER STUD WALLS (FULL HEIGHT WALLS)
W.O1-0.01-99	INTERNAL GLAZED WALLS
W.P1-0.01-99	PARTITION WALLS (UNDERSIDE OF FFL)
W.L1-0.01-99	INTERNAL LININGS/CLADDING (WALLS SUPPORTED BY OTHER WALLS/CLADDING)
X.F1-0.01-99	FAÇADE SYSTEMS (EXTERNAL WALLS, INCL. RANGERS/GREENS)
X.R1-0.01-99	EXTERNAL RANGERS/GREENS (EXTERNAL WALLS)

CODE	DESCRIPTION
W	WALL TYPE
W.S1-0.01-99	STEEL STUD FRAMED WALLS (FULL HEIGHT WALLS)
W.T1-0.01-99	TIMBER STUD WALLS (FULL HEIGHT WALLS)
W.O1-0.01-99	INTERNAL GLAZED WALLS
W.P1-0.01-99	PARTITION WALLS (UNDERSIDE OF FFL)
W.L1-0.01-99	INTERNAL LININGS/CLADDING (WALLS SUPPORTED BY OTHER WALLS/CLADDING)
X.F1-0.01-99	FAÇADE SYSTEMS (EXTERNAL WALLS, INCL. RANGERS/GREENS)
X.R1-0.01-99	EXTERNAL RANGERS/GREENS (EXTERNAL WALLS)

WALL TYPE TAG:
REFER TO DWG A0410 FOR DETAILS & DESCRIPTION
NOTE: BMT & SPACING REQUIREMENTS FOR ALL WALL
FRAMING TO BE AS PER MANUFACTURERS
RECOMMENDATIONS FOR NOMINATED FRAME SIZE &
HEIGHT.

FINISHES:
REFER A0301 INTERNAL MATERIALS & FINISHES
FOR LOCATION REFER TO INTERNAL ELEVATIONS

NOTE: PROVIDE MASTIC SEALS TO SERVICE
PENETRATIONS WHERE SERVICES PENETRATE
FULL HEIGHT WALLS INTO HABITABLE SPACES

NOTE: WALLS MARKED 'A' REQUIRE ACUSTIC
INSULATION

NOTE: ALL WALL SETOUT DIMENSIONS ARE TO
FACE OF STUDS UNLESS NOTED OTHERWISE.

SE:	'ANYTHING PREFIEXED WITH SE: REFER TO STRUCTURAL/FAÇADE ENGINEERS DRAWINGS
ME:	'ANYTHING PREFIEXED WITH ME: REFER TO MECHANICAL ENGINEERS DRAWINGS
FE:	'ANYTHING PREFIEXED WITH FE: REFER TO FIRE ENGINEERS DRAWINGS
EE:	'ANYTHING PREFIEXED WITH EE: REFER TO ELECTRICAL ENGINEERS DRAWINGS
HE:	'ANYTHING PREFIEXED WITH HE: REFER TO HYDRAULIC ENGINEERS DRAWINGS
TS:	'ANYTHING PREFIEXED WITH TS: REFER TO THEATER CONSULTANTS DRAWINGS

GENERAL NOTES

- CONTRACTOR & SUB-CONTRACTORS TO CO-ORDINATE BETWEEN ARCHITECTURAL, STRUCTURAL & SERVICES DOCUMENTATION, WITH ARCHITECTURAL DOCUMENTATION TO TAKE PRECEDENT FOR SETOUT
- CONTRACTOR & SUB-CONTRACTORS TO VERIFY ALL DIMENSIONS & CONFIRM ON SITE CONDITIONS RELATING TO ALL DIMENSIONS PRIOR TO COMMENCEMENT - DO NOT SCALE FROM DRAWINGS
- SHOP DRAWINGS ARE TO BE SUPPLIED TO THE RELEVANT PARTIES & CONSULTANTS FOR REVIEW & APPROVAL PRIOR TO THE COMMENCEMENT OF ANY WORKS
- THIS DRAWING IS TO BE READ IN CONJUNCTION WITH ALL ASSOCIATED SPECIFICATIONS, SCHEDULES & CONTRACT DOCUMENTS
- MAKE GOOD ALL AFFECTED SURFACES & FINISHES INCLUDING ITEMS MARKED FOR REMOVAL &/OR RELOCATION
- THE CONTRACTOR IS TO ALLOW TO SAND AND RE-FINISH ALL BRUSHBOX NOMINATED TO BE RE-USED THE WORKS. THIS BRUSHBOX IS TO BE INCORPORATED WHEREVER POSSIBLE WHERE WTM-02 IS NOMINATED

Location	Drawing No.	Sheet	Rev.
CHVA	49-BR-ARM01	DA5325	D

Project	BUILDING RENEWAL PROJECT - CONCERT HALL
Title	DETAIL PLANS - EAST PASSAGEWAY - LEVEL 2 +42

Status	DEVELOPMENT APPLICATION ISSUE
Contract	BDM-168
Dwn	RB
Ckd	AH
Date	21/09/2018
Scale	1:50 @ B1

Project	BUILDING RENEWAL PROJECT - CONCERT HALL
Title	DETAIL PLANS - EAST PASSAGEWAY - LEVEL 2 +42

Location	Drawing No.	Sheet	Rev.
CHVA	49-BR-ARM01	DA5325	D

Project	BUILDING RENEWAL PROJECT - CONCERT HALL
Title	DETAIL PLANS - EAST PASSAGEWAY - LEVEL 2 +42

Status	DEVELOPMENT APPLICATION ISSUE
Contract	BDM-1

SCREENS & HANDRAILS

M	MISCELLANEOUS FIXTURES & FITTINGS (NOTE: BELOW CODES ARE AS PER GRIMSHAW'S DOCUMENTATION)
BAR-###	BALUSTRADE
GR-###	BALUSTRADE
HR-###	HANDRAIL
HB-##	EXTRUSION PROFILE

BAR-###	BALUSTRADE
GR-###	BALUSTRADE
HR-###	HANDRAIL
HB-##	EXTRUSION PROFILE

BAR-###	BALUSTRADE
GR-###	BALUSTRADE
HR-###	HANDRAIL
HB-##	EXTRUSION PROFILE

S	STRUCTURAL COMPONENTS
SMS	METAL STUDS
SCO	SE: CONCRETE
W	WALLS/WALL COMPONENTS
WBA	WALL BATTEN
WBL	MASONRY BLOCK/WORK
WEX	EXISTING WALL
WFC	COMPRESSED FIBRE CEMENT
WMI	WALL MIRROR
WMC	METAL CLADDING
WPS	WALL PLASTERBOARD
WSK	SKIRTING
WTI	WALL TILES
WTM	TIMBER
WTV	TIMBER VENEER
C	CEILINGS/CEILING COMPONENTS
CAI	CEILING INSULATION
CEX	EXISTING CEILING/SOFFIT TO REMAIN
CMC	METAL CLADDING
CNC	NO CEILING
CPB	PLASTERBOARD
CSU	SUSPENDED CEILING COMPONENTS
CTV	TIMBER VENEER
CSU	UNDERSIDE OF EXPOSED CONCRETE SOFFIT

G	GLAZING/GLASS COMPONENTS
GGT	GLASS TYPES
M	MISCELLANEOUS FIXTURES & FITTINGS
MAC	MISCELLANEOUS ACCESSORIES
MEA	BALUSTRADES & SCREENS
MCU	CURTAIN
MFC	FIXED SHELF
MLK	LOCKER
MPR	PICTURE RAIL
MHR	HANDRAIL

B	BUILDING SERVICES (MEP FIXTURES)
BLI	LIFT
BFH	FIRE HYDRANT
BFR	FIRE HOSE REEL

P PAINT & APPLIED FINISHES
PER FIRE RATED INTUMESCENT PAINT

LEGEND - WALL SYSTEM CODES

	POWER-OPERATED SLIP RESISTANT COATING SYSTEM	POWER-OPERATED SLIP RESISTANT COATING SYSTEM
	WM-1-01-99 MASONRY BLOCKWORK (FULL HEIGHT)	WM-1-01-99 MASONRY BLOCKWORK (FULL HEIGHT)
	WB-1-01-99 MASONRY BLOCK	WB-1-01-99 MASONRY BLOCK
	WC-1-01-99 CONCRETE WALLS (FULL HEIGHT)	WC-1-01-99 CONCRETE WALLS (FULL HEIGHT)
	WS-1-01-99 STEEL STUFORMED WALLS (FULL HEIGHT WALLS)	WS-1-01-99 STEEL STUFORMED WALLS (FULL HEIGHT WALLS)
	WT-1-01-99 TIMBER WALLS (FULL HEIGHT WALLS)	WT-1-01-99 TIMBER WALLS (FULL HEIGHT WALLS)
	WP-1-01-99 INTERNAL GLAZED WALLS	WP-1-01-99 PARTITION WALLS (UNDERSCORED BY #FCU)
	WL-1-01-99 INTERNAL LININGS/ACACIOUS WALLS (UNDERSCORED BY WALLS/ACACIOUS)	WL-1-01-99 INTERNAL LININGS/ACACIOUS WALLS (UNDERSCORED BY WALLS/ACACIOUS)
	XF-1-01-99 EXTERIOR WALLS (EXTERNAL WALLS, EXC. SCHEDULED WALLS)	XF-1-01-99 EXTERIOR WALLS (EXTERNAL WALLS, EXC. SCHEDULED WALLS)
	XP-1-01-99 EXTERIOR WALLS SUPPORTED BY OTHER WALLS	XP-1-01-99 EXTERIOR WALLS SUPPORTED BY OTHER WALLS
	SCHEDULE WALL	SCHEDULE WALL
	CATEGORY WALL	CATEGORY WALL
	TYPE WALL	TYPE WALL
	(SPECIFIC WALL)	(SPECIFIC WALL)
	WALL TYPE	WALL TYPE
	WALL TYPE	WALL TYPE
	WALL TYPE	WALL TYPE
	WALL TYPE	WALL TYPE
	WALL TYPE	WALL TYPE
	WALL TYPE	WALL TYPE
	ACUSTIC WALLS TO ACUSTIC SYSTEMS REQUIRED RATING	ACUSTIC WALLS TO ACUSTIC SYSTEMS REQUIRED RATING
	SMOKE WALLS	SMOKE WALLS
	FIRE RATED WALLS	FIRE RATED WALLS
	HEIGHT OF WALL LINING AFF.	HEIGHT OF WALL LINING AFF.
	UP FRAME LINING TO TOP OF STRUCTURE OVER	UP FRAME LINING TO TOP OF STRUCTURE OVER
	B ALL WALLS WHICH EXCEED NOMINATED HEIGHT BY SUPPLY	B ALL WALLS WHICH EXCEED NOMINATED HEIGHT BY SUPPLY
	TO TOP ABOVE CEILING AND A CO-ORDINATED WITH SERVICES	TO TOP ABOVE CEILING AND A CO-ORDINATED WITH SERVICES
	WALL TYPE	WALL TYPE
	WALL TYPE	WALL TYPE
	WALL TYPE	WALL TYPE

WALL TYPE TAG:
REFER TO DWG A0410 FOR DETAILS & DESCRIPTION

NOTE: BMT & SPACING REQUIREMENTS FOR ALL WALL
FRAMING TO BE AS PER MANUFACTURERS
RECOMMENDATIONS FOR NOMINATED FRAME SIZE &
HEIGHT.

FINISHES:
REFER A0301 INTERNAL MATERIALS & FINISHES LEGEND
FOR LOCATION REFER TO INTERNAL ELEVATIONS





NOTE: PROVIDE MASTIC SEALS TO SERVICE PENETRATIONS WHERE SERVICES PENETRATE FULL HEIGHT WALLS INTO HABITABLE SPACES

NOTE: WALLS MARKED 'A' REQUIRE ACOUSTIC INSULATION

NOTE: ALL WALL SETOUT DIMENSIONS ARE TO FACE OF STUDS UNLESS NOTED OTHERWISE.

GENERAL NOTES

1. CONTRACTOR & SUB-CONTRACTORS TO CO-ORDINATE BETWEEN ARCHITECTURAL, STRUCTURAL & SERVICES DOCUMENTATION, WITH ARCHITECT'S DOCUMENTATION TO TAKE PRECEDENT FOR SETOUT.
2. CONTRACTOR & SUB-CONTRACTORS TO VERIFY ALL DIMENSIONS & CONFIRM ON SITE CONDITIONS RELATING TO ALL DIMENSIONS PRIOR TO COMMENCEMENT - DO NOT SCALE FROM DRAWING
3. SHOP DRAWINGS ARE TO BE SUPPLIED TO THE RELEVANT PARTIES & CONSULTANTS FOR REVIEW & APPROVAL PRIOR TO THE COMMENCEMENT OF ANY WORKS
4. THIS DRAWING IS TO BE READ IN CONJUNCTION WITH ALL ASSOCIATED SPECIFICATIONS, SCHEDULES & CONTRACT DOCUMENTS
5. MAKE GOOD ALL AFFECTED SURFACES & FINISHES INCLUDING ITEMS MARKED FOR REMOVAL &/OR RELOCATION
6. THE CONTRACTOR IS TO ALLOW TO SAND AND RE-FINISH ALL BRUSHBOX NOMINATION TO BE RE-USED THE WORKS. THIS BRUSHBOX IS TO BE INCORPORATED WHEREVER POSSIBLE WHERE WTM-62 IS NOMINATED

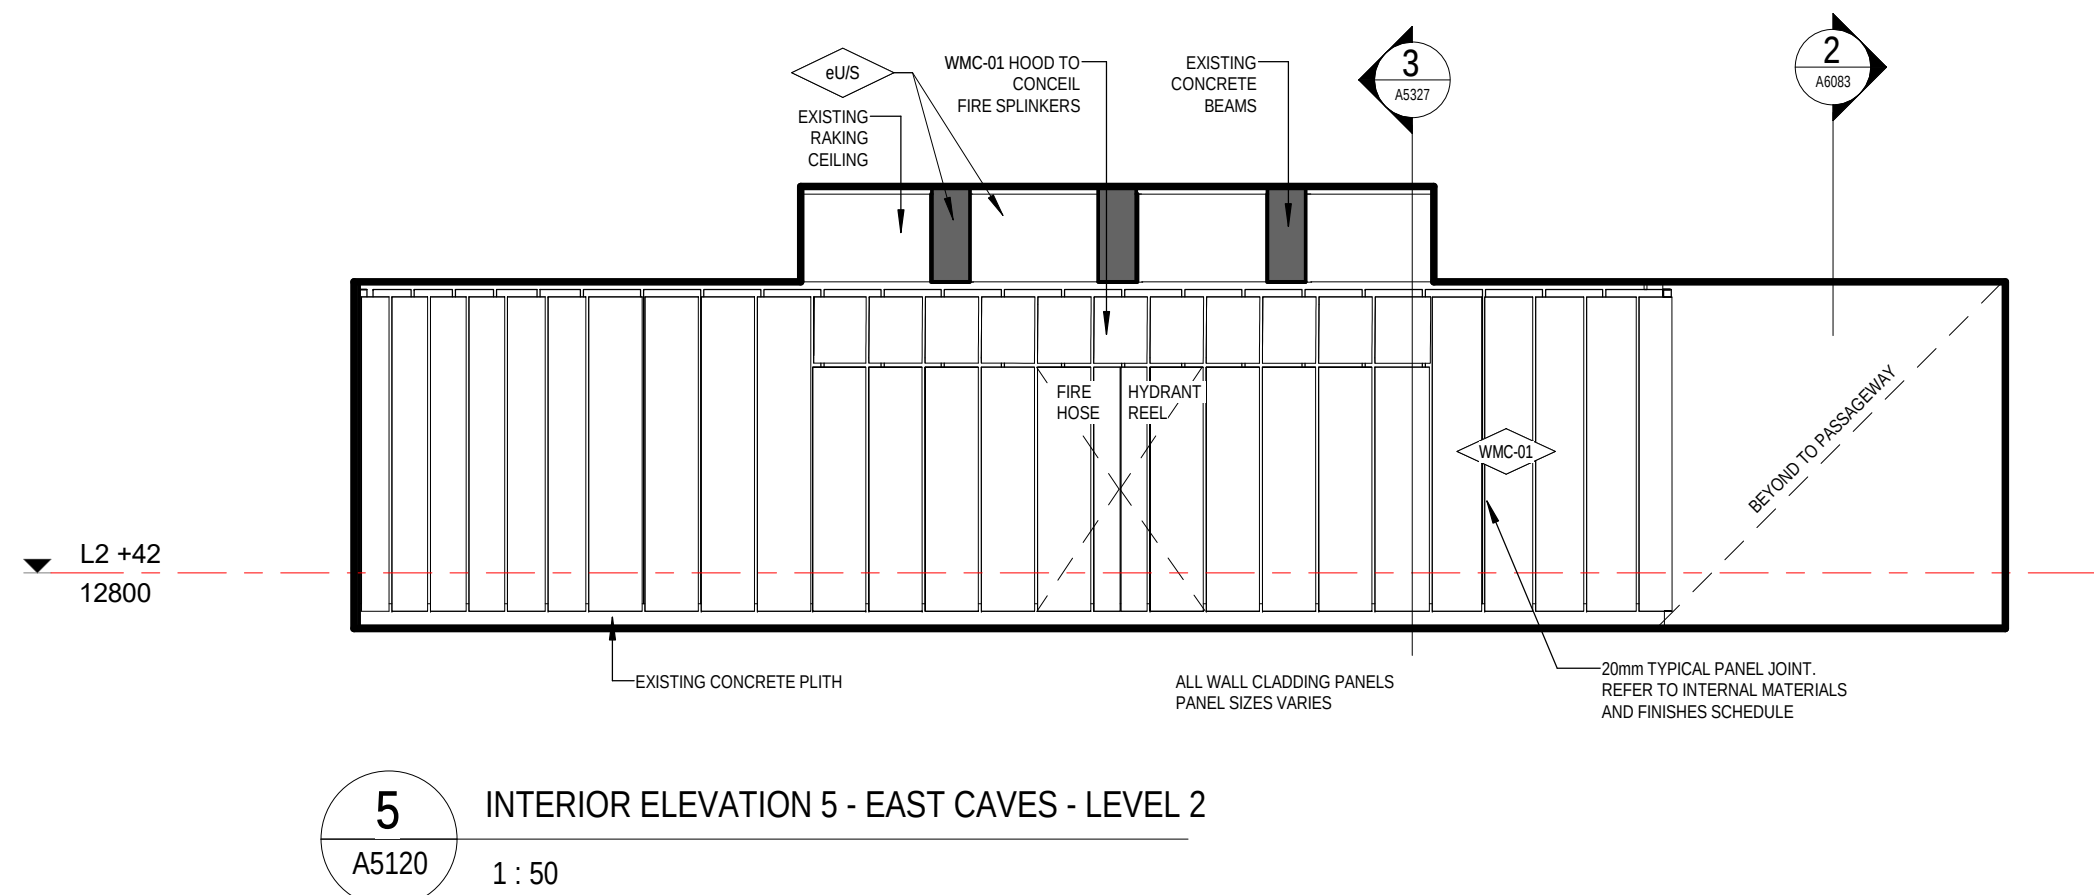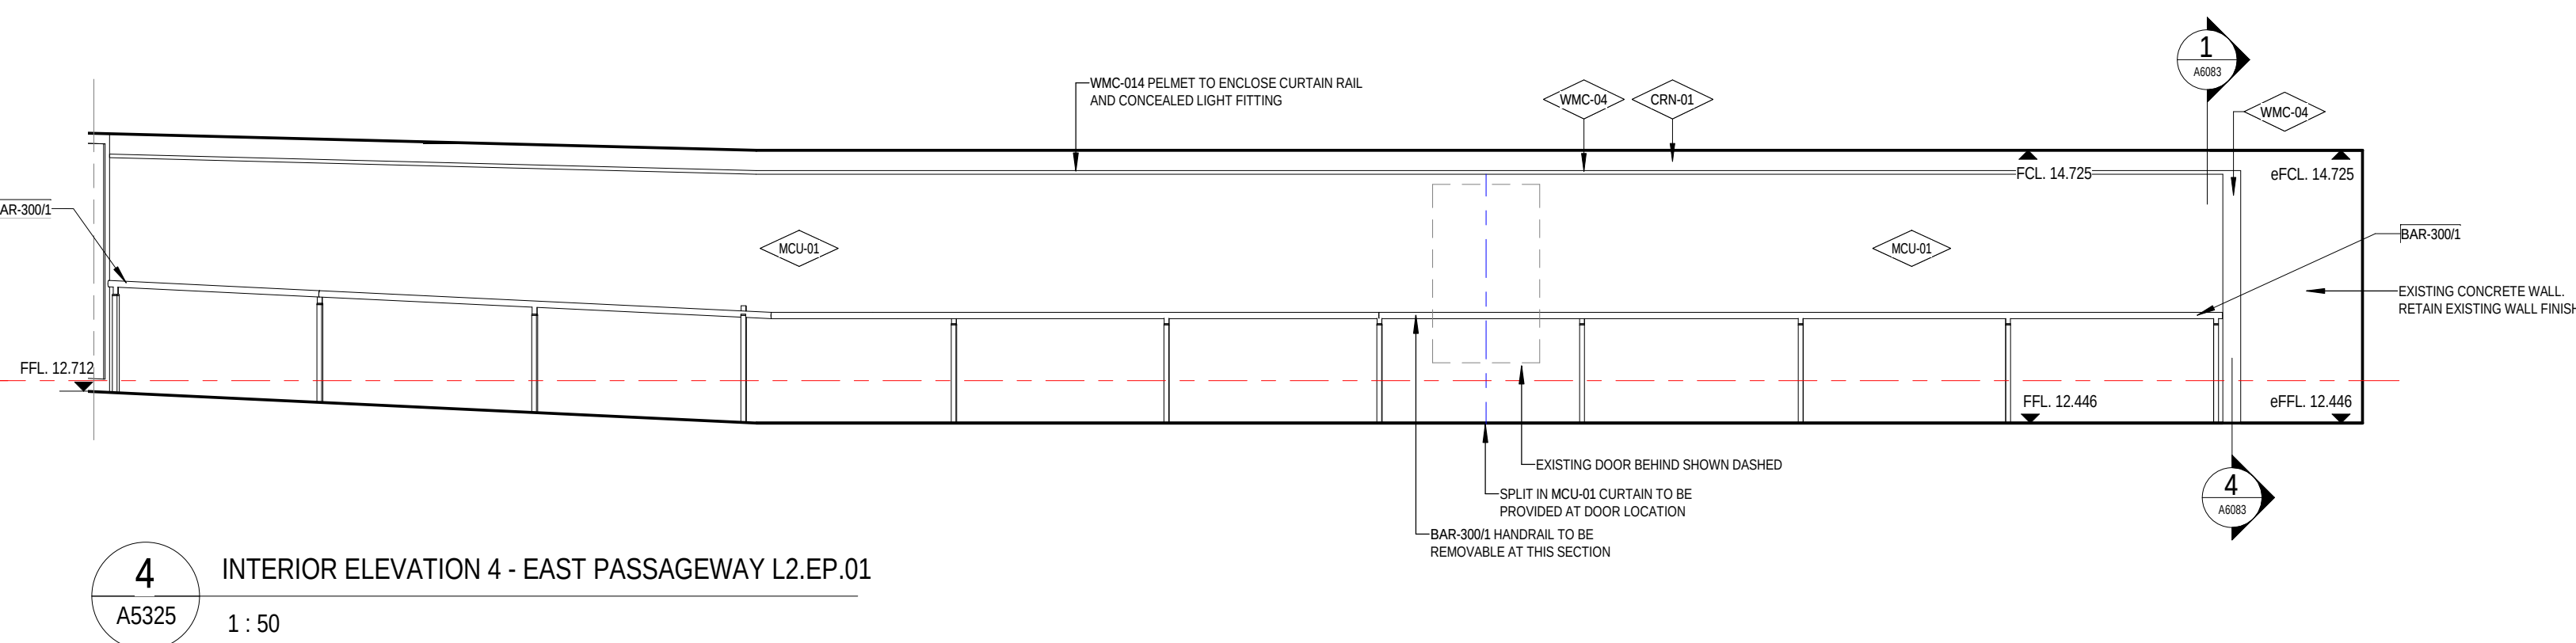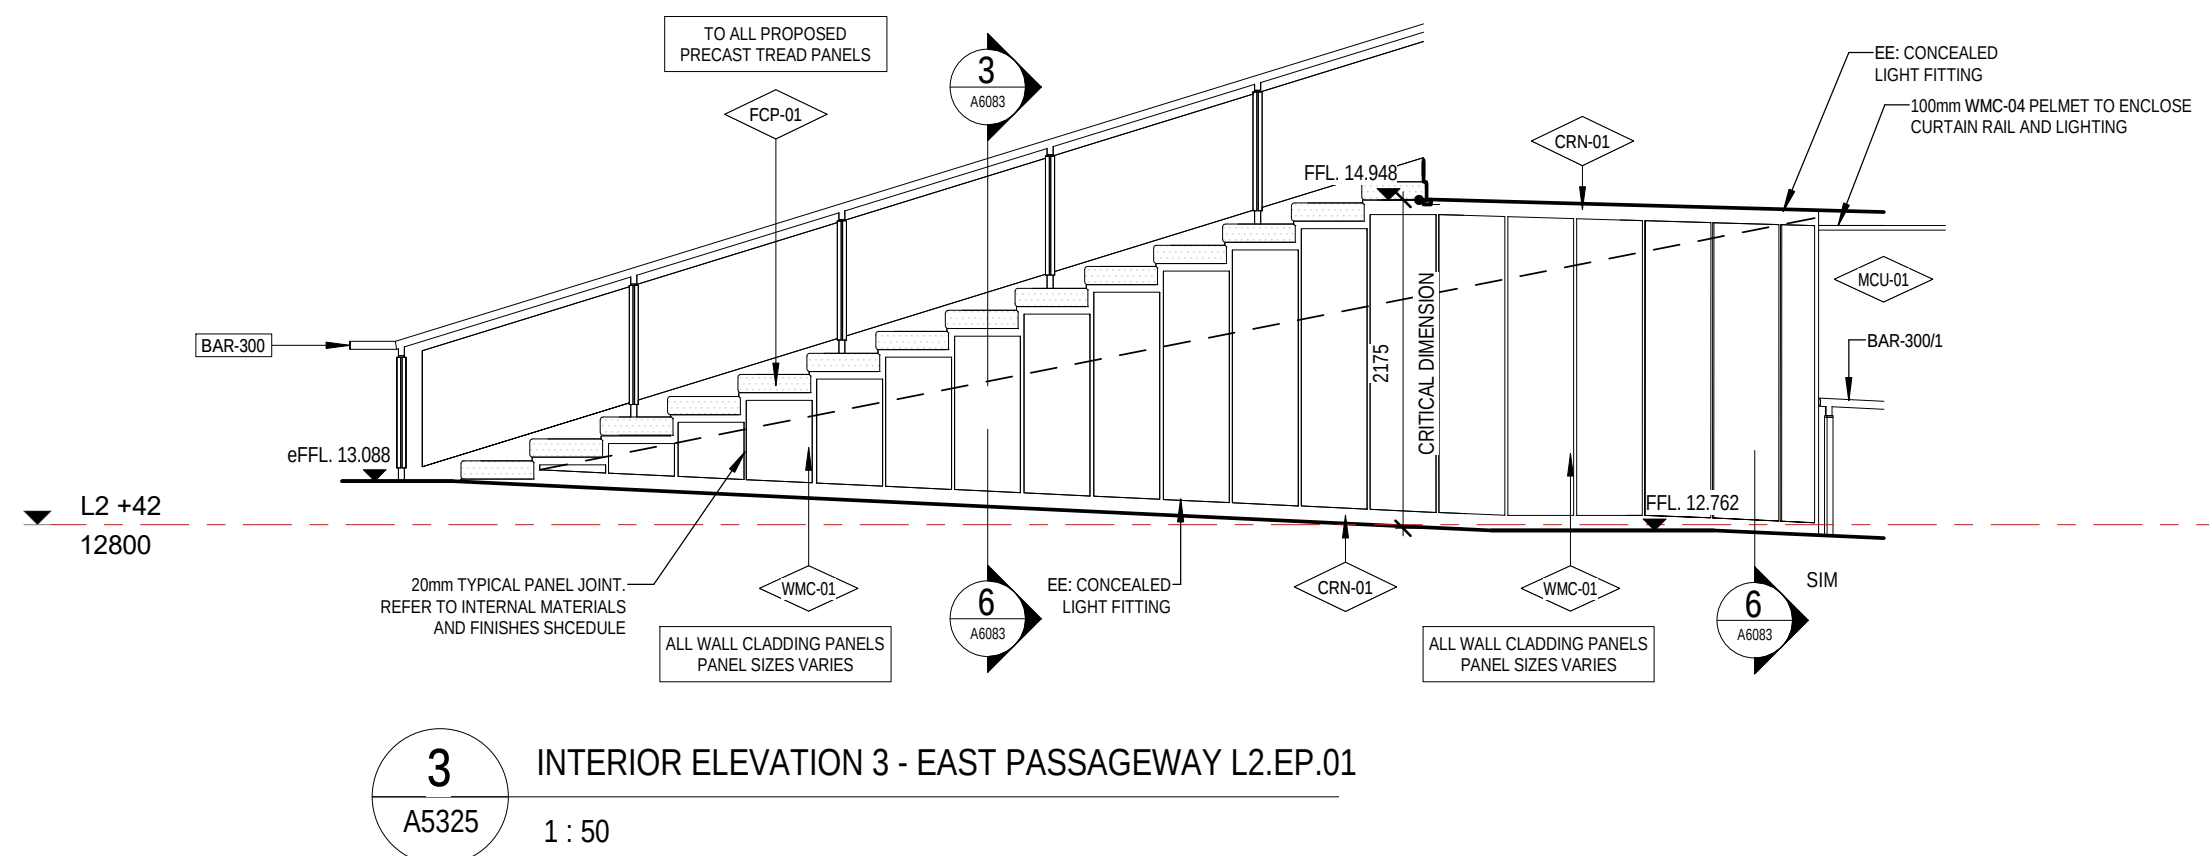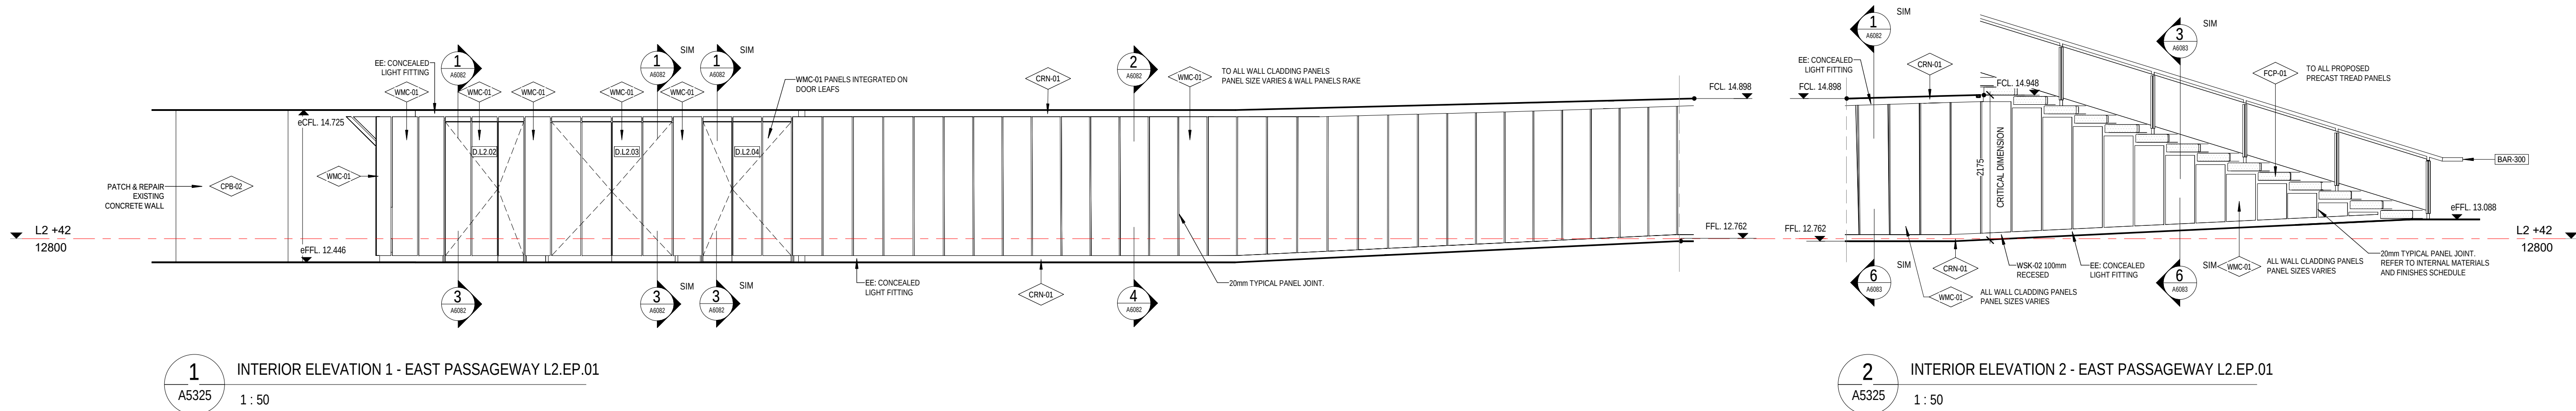[illegible]

ARM
ARCHITECTURE
LEVEL 11/522 FLINDERS LANE MELBOURNE VICTORIA 3000 AUS
T/ 03 8613 1888 F/ 03 8613 1889
mail@armarchitecture.com.au
ARM 22 476 949 399
www.armarchitecture.com.au

LEGEND - SCOPE

(THIS LEGEND APPLIES TO ALL NEW CONSTRUCTION PHASE DRAWINGS. DOES NOT APPLY TO EXISTING CONDITIONS DRAWINGS)

AREA SHOWN IN GREY WASH DEPICTS


	SCOPE OF NO NEW WORKS
	AREA SHOWN IN WHITE WASH DEPICTS SCOPE OF NEW WORKS
	AREA SURROUNDED BY GREEN DASHED LINES DEPICTS TENDER OPTION

SOHT GENERAL NOTES

1. ALL DIMENSIONS AND SIZES ARE IN MILLIMETRES.
2. DO NOT SCALE DRAWINGS. USE FIGURED DIMENSIONS ONLY.
3. INFORMATION INDICATED IN THIS DOCUMENT MAY BE CRUCIAL TO THE SAFE AND PROPER FUNCTIONING OF THE SYDNEY OPERA HOUSE. DO NOT ALTER ANY ASPECT WITHOUT WRITTEN PERMISSION.
4. ALL NEW WORKS MUST COMPLY WITH THE SYDNEY OPERA HOUSE BUILDING SERVICES STANDARD SPECIFICATION (BSSS) AND RELEVANT AUSTRALIAN STANDARDS. NEW WORKS MUST ALSO COMPLY WITH THE REQUIREMENTS OF THE BUILDING CODES OF AUSTRALIA.

SOHT COPYRIGHT

THIS DRAWING AND DESIGN ARE
SUBJECT TO COPYRIGHT AND
SHALL NOT BE COPIED IN ANY
FORM WITH THE WRITTEN
PERMISSION OF THE SYDNEY
OPERA HOUSE TRUST

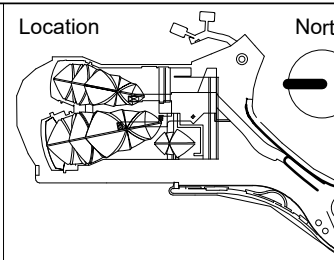


Status		DEVELOPMENT APPLICATION ISSUE	
Contract		BDM-168	
Dwn	RB	Date	21/09/2018
Ckd	AH	Scale	1:50 @ B1


Project	BUILDING RENEWAL PROJECT - CONCERT HALL
Title	INTERIOR ELEVATIONS - EAST PASSAGEWAY - LEVEL 2 +42

Sydney Opera House Trust
GPO Box 4274 Sydney NSW Australia 2001
Phone: +61 2 9250 7541
email: info@sydneyoperahouse.com


Location	Drawing No:	Sheet:	Rev:	
CHVA	49-BR-ARM01	DA5326	D	B1

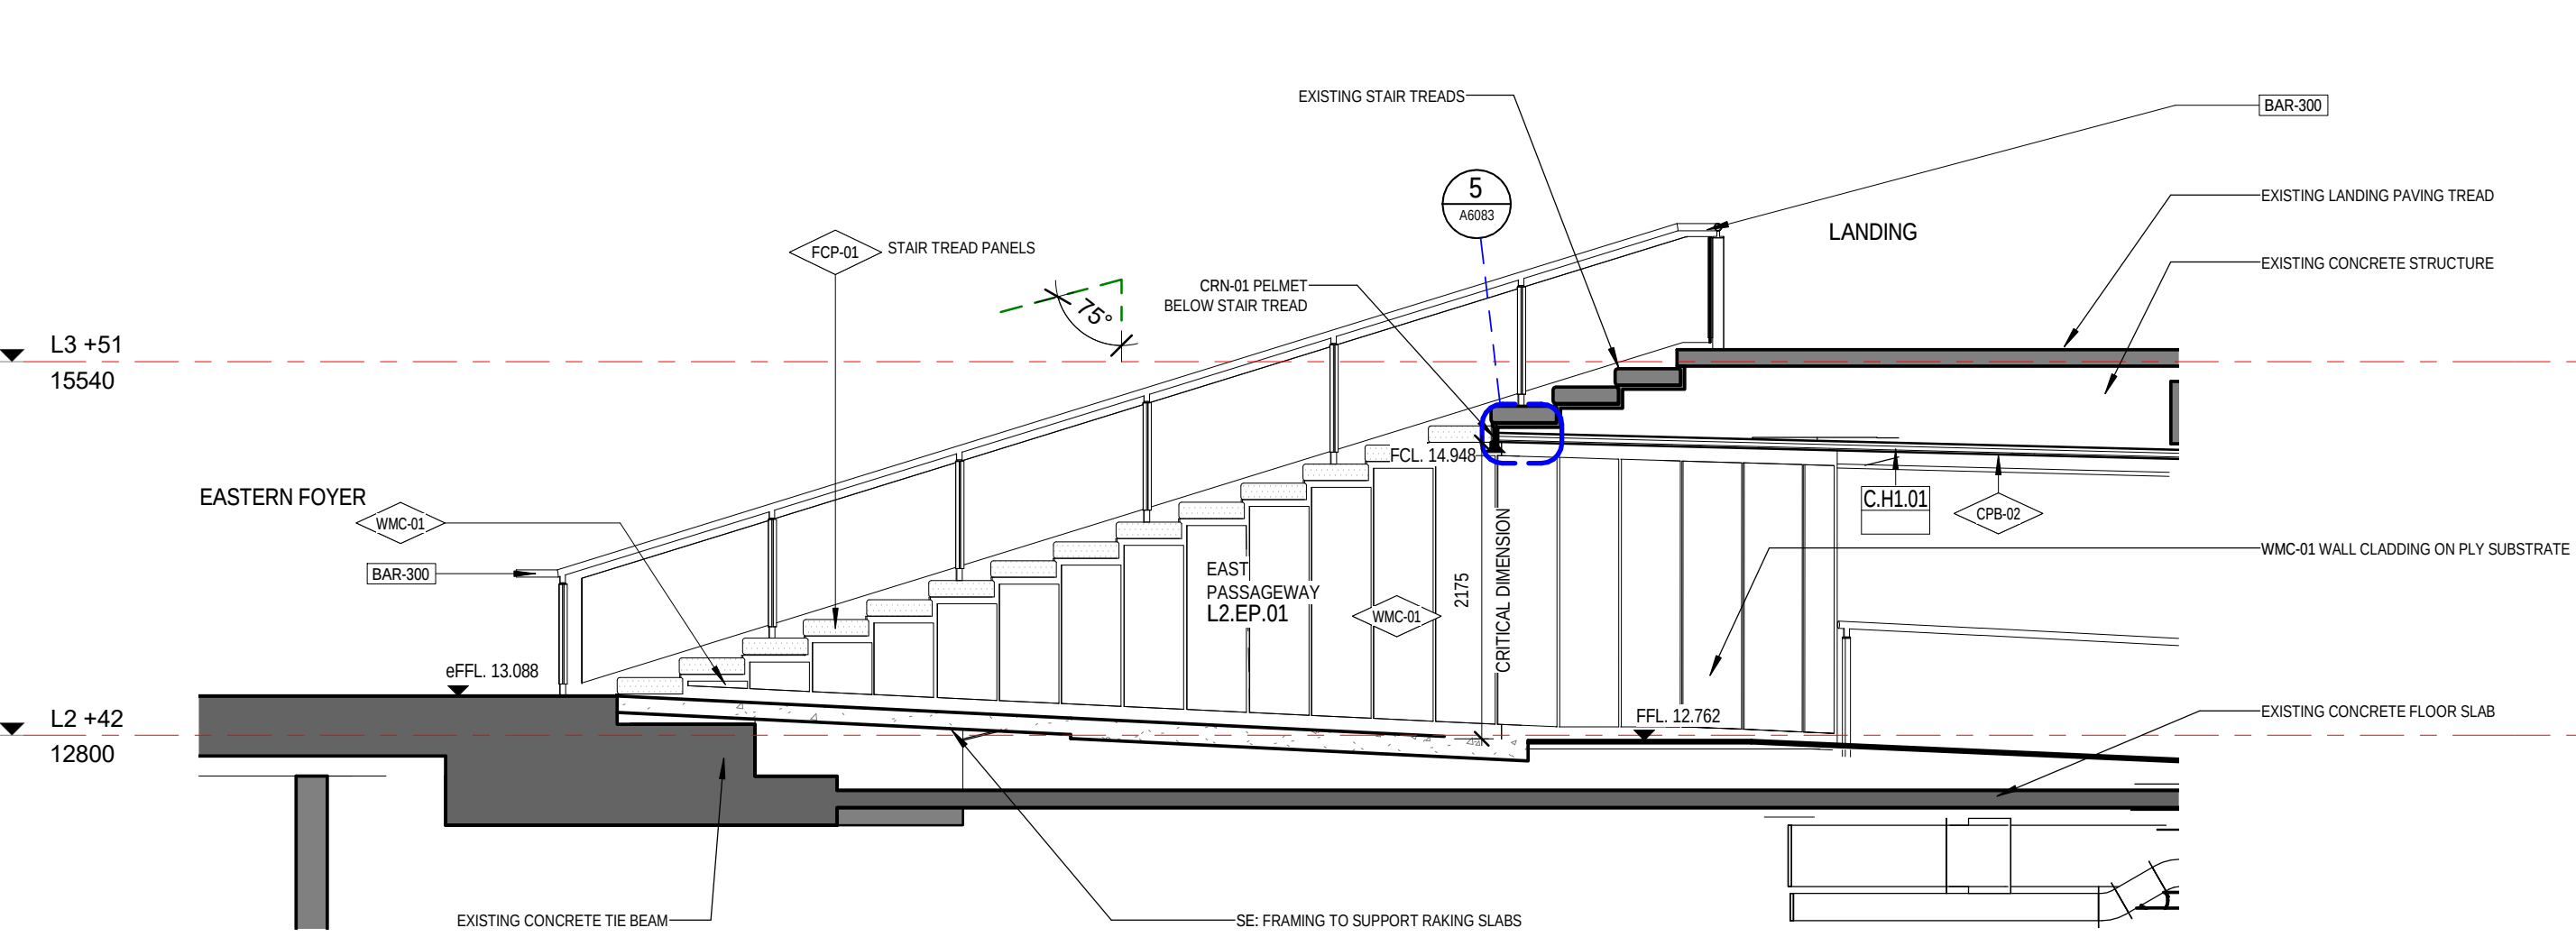

1
DETAIL SECTION 1- EAST PASSAGEWAY L2.EP.01
1 : 50

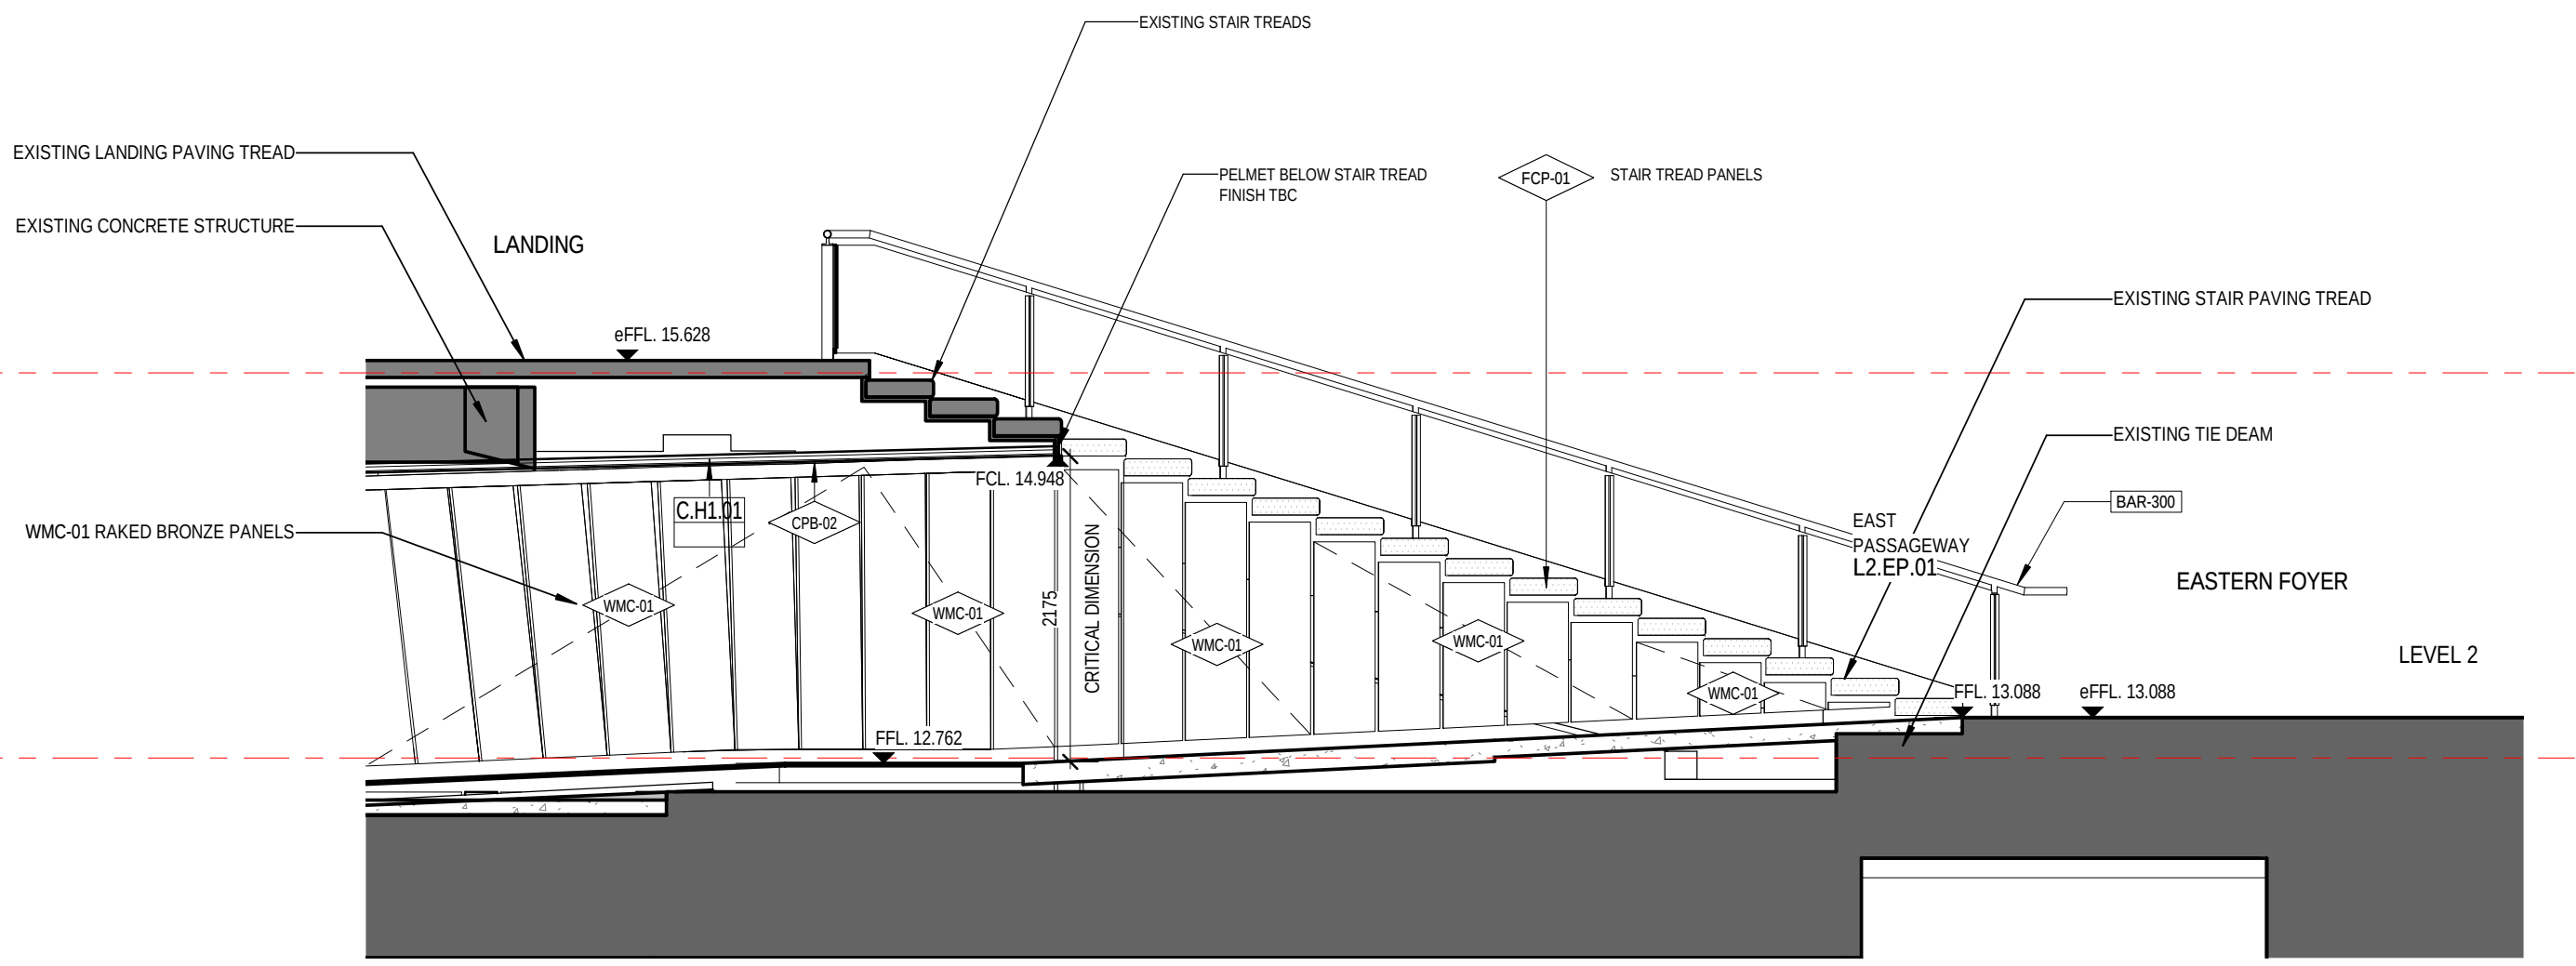

2
DETAIL SECTION 2 - EAST PASSAGEWAY L2.EP.01
1 : 50

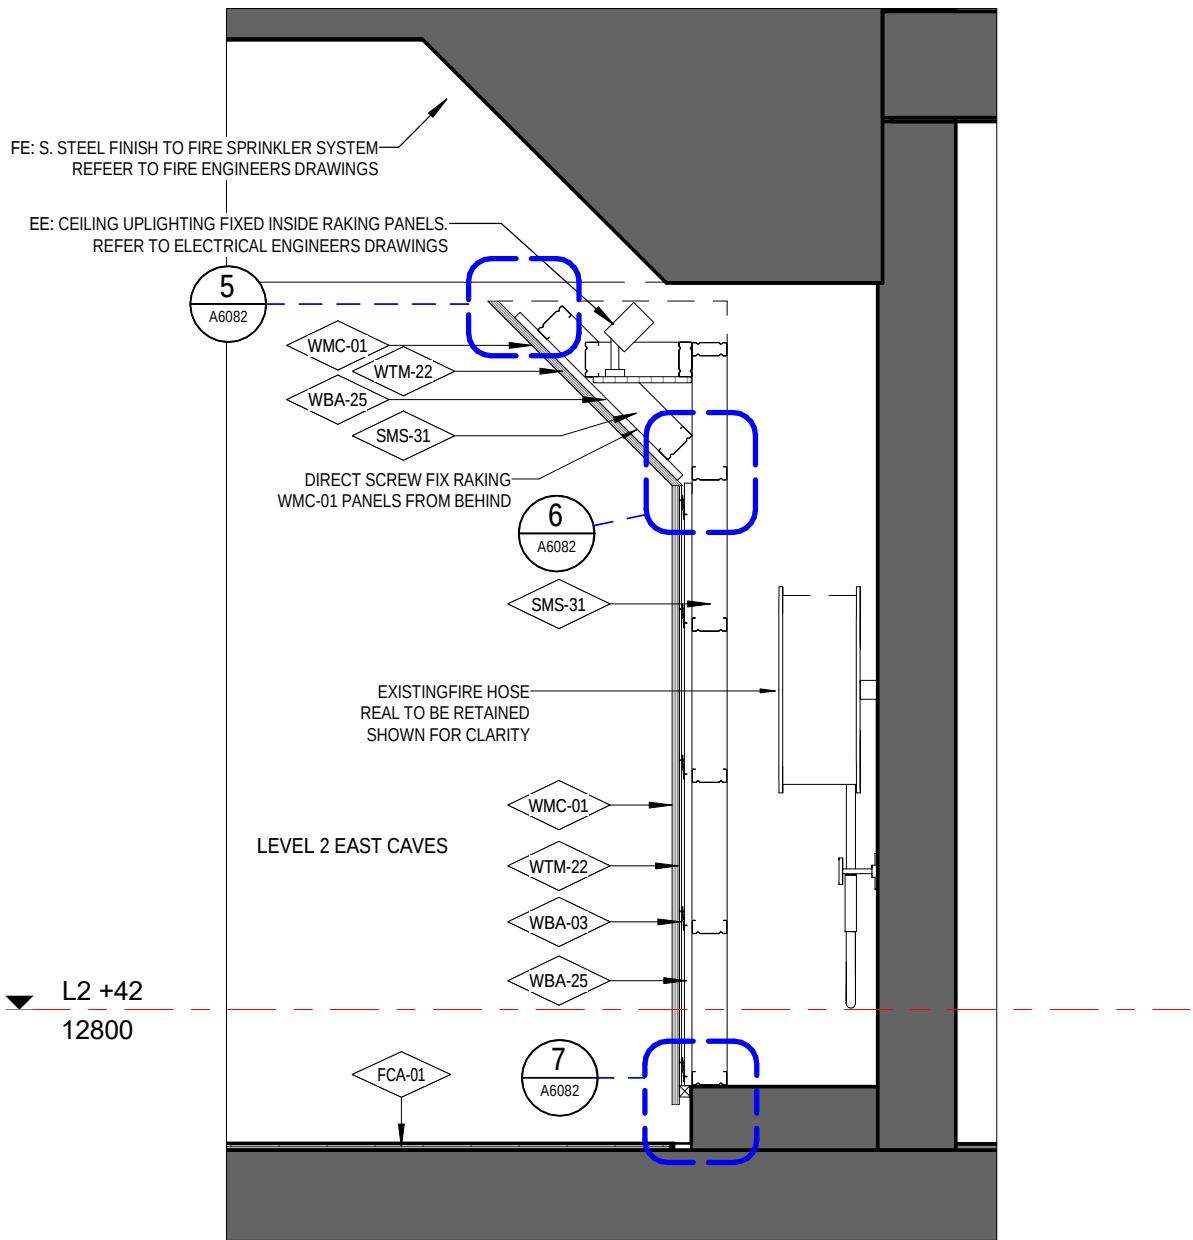

3
DEATAIL SECTION - EAST CAVES - L2
A5114 1 : 20

LEGEND - INTERNAL

MATERIALS & FINISHES

REFER TO A0301 INTERNAL MATERIALS & FINISHES SCHEDULE FOR SPECIFIC TYPES & DETAILED/PROPRIETARY DESCRIPTION

CODE	DESCRIPTION
F	FLOORS/FLOOR COMPONENTS
FAW	ACCESS WALKWAY
FAH	FLOOR ACCESS HATCH
FEA	EXISTING FLOOR
FCA	CARPET
FCF	CONCRETE FINISH
FCD	CONCRETE
FCJ	CONTROL JOINT
FEJ	EXPANSION JOINT
FEJ	FALSE JOINT
FLA	FLOOR LADDER
FLI	LIPOLEUM
FPL	PLATE
FSN	STAIR NOSING
FTI	FLOOR TILES
FTM	TIMBER
FTS	TACTILE INDICATORS
FVI	VINYL
S	STRUCTURAL COMPONENTS
SMS	METAL STUDS
SCD	SE: CONCRETE
W	WALLS/WALL COMPONENTS
WBA	WALL BATTEN
WBL	MASONRY BLOCKWORK
WEX	EXISTING WALL
WFC	COMPRESSED FIBRE CEMENT
WMI	WALL MIRROR
WMC	METAL CLADDING
WPB	WALL PLASTERBOARD
WSK	SKIRTING
WTI	WALL TILES
WTM	TIMBER
WTV	TIMBER VENEER
C	CEILING/CEILING COMPONENTS
CAI	CEILING INSULATION
CEX	EXISTING CEILING/SOFFIT TO REMAIN
CNC	METAL CLADDING
CNC	NO CEILING
CPB	PLASTERBOARD
CSU	SUSPENDED CEILING COMPONENTS
CTV	TIMBER VENEER
UIS	UNDERSIDE OF EXPOSED CONCRETE SOFFIT
G	GLAZING/GLASS COMPONENTS
GGT	GLASS TYPES
M	MISCELLANEOUS FIXTURES & FITTINGS
MAC	MISCELLANEOUS ACCESSORIES
MBA	BALUSTRADES & SCREENS
MCU	CURTAIN
MFC	FIXED SHELF
MLK	LOCKER
MFR	PICTURE RAIL
MHR	HANDRAIL
B	BUILDING SERVICES (MEP FIXTURES)
BU	LIFT
BFH	FIRE HYDRANT
BFR	FIRE HOSE REEL
P	PAINT & APPLIED FINISHES
PRR	FIRE RATED INTUMESCENT PAINT
PPF	PAINT TYPE
PPD	POWDERCOAT
PPR	PROTECTIVE COATING
PSR	SLIP RESISTANT COATING
PST	STAIN SYSTEM

LEGEND - BALUSTRADES

SCREENS & HANDRAILS

REFER TO A0301 INTERNAL MATERIALS & FINISHES SCHEDULE FOR SPECIFIC TYPES & DETAILED/PROPRIETARY DESCRIPTION

CODE	DESCRIPTION
M	MISCELLANEOUS FIXTURES & FITTINGS (NOTE: BELOW CODES ARE AS PER GRIMSHPAWS DOCUMENTATION)
BAR-##	BALUSTRADE
GR-##	BALUSTRADE
HR-##	HANDRAIL
HB-##	EXTRUSION PROFILE

GENERAL NOTES

- CONTRACTOR & SUB-CONTRACTORS TO CO-ORDINATE BETWEEN ARCHITECTURAL, STRUCTURAL & SERVICES DOCUMENTATION, WITH ARCHITECTURAL DOCUMENTATION TO TAKE PRECEDENT FOR SETOUT.
- CONTRACTOR & SUB-CONTRACTORS TO VERIFY ALL DIMENSIONS & CONFIRM ON SITE CONDITIONS RELATING TO ALL DIMENSIONS PRIOR TO COMMENCEMENT - DO NOT SCALE FROM DRAWING
- SHOP DRAWINGS ARE TO BE SUPPLIED TO THE RELEVANT PARTIES & CONSULTANTS FOR REVIEW & APPROVAL PRIOR TO THE COMMENCEMENT OF ANY WORKS
- THIS DRAWING IS TO BE READ IN CONJUNCTION WITH ALL ASSOCIATED SPECIFICATIONS, SCHEDULES & CONTRACT DOCUMENTS
- MAKE GOOD ALL AFFECTED SURFACES & FINISHES INCLUDING ITEMS MARKED FOR REMOVAL & OR RELOCATION
- THE CONTRACTOR IS TO ALLOW TO SAND AND RE-FINISH ALL BRUSHBOX NOMINATED TO BE RE-USED THE WORKS. THIS BRUSHBOX IS TO BE INCORPORATED WHEREVER POSSIBLE WHERE WTM-02 IS NOMINATED

Issue	Description	Dwn	Appl	Date
0	0A ISSUE	0A	0A	06/10/2019
1	1A ISSUE	1A	1A	06/10/2019
2	2A ISSUE	2A	2A	06/10/2019
3	3A ISSUE	3A	3A	06/10/2019
4	4A ISSUE	4A	4A	06/10/2019
5	5A ISSUE	5A	5A	06/10/2019
6	6A ISSUE	6A	6A	06/10/2019
7	7A ISSUE	7A	7A	06/10/2019
8	8A ISSUE	8A	8A	06/10/2019
9	9A ISSUE	9A	9A	06/10/2019
10	10A ISSUE	10A	10A	06/10/2019



ARCHITECTURE
LEVEL 11/12/13 RUNDERS LANE MELBOURNE VICTORIA 3000 AUS
T 03 8613 1888 F 03 8613 1889
mail@armarchitecture.com.au
ARM 22 475 942 350
www.armarchitecture.com.au

LEGEND - SCOPE


THIS LEGEND APPLIES TO ALL NEW CONSTRUCTION PHASE DRAWINGS. DOES NOT APPLY TO EXISTING CONDITIONS.	AREA SHOWN IN GREY WASH DEPICTS SCOPE OF NO NEW WORKS.
AREA SHOWN IN WHITE WASH DEPICTS SCOPE OF NEW WORKS.	AREA SURROUNDED BY GREEN DASHED LINES DEPICTS TENDER OPTION.

SOHT GENERAL NOTES

- ALL DIMENSIONS AND SIZES ARE IN MILLIMETRES.
- DO NOT SCALE DRAWINGS. USE FIGURED DIMENSIONS ONLY.
- INFORMATION INDICATED IN THIS DOCUMENT MAY BE CRUCIAL TO THE SAFE AND PROPER FUNCTIONING OF THE SYDNEY OPERA HOUSE. DO NOT ALTER ANY ASPECT WITHOUT WRITTEN PERMISSION OF THE SYDNEY OPERA HOUSE TRUST.
- ALL NEW WORKS MUST COMPLY WITH THE SYDNEY OPERA HOUSE BUILDING SERVICES STANDARD SPECIFICATION (BSSS) AND RELEVANT AUSTRALIAN STANDARDS. NEW WORKS MUST ALSO COMPLY WITH THE REQUIREMENTS OF THE BUILDING CODES OF AUSTRALIA.

SOHT COPYRIGHT

THIS DRAWING AND DESIGN ARE SUBJECT TO COPYRIGHT AND SHALL NOT BE COPIED IN ANY FORM WITH THE WRITTEN PERMISSION OF THE SYDNEY OPERA HOUSE TRUST

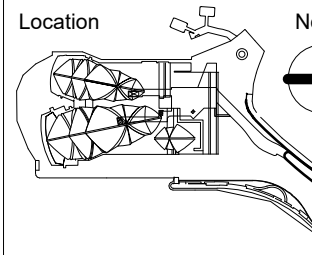

Status	DEVELOPMENT APPLICATION ISSUE
Contract	BDM-168
Dwn	RB
Date	21/02/2019
Ckd	AH
Scale	AS SHOWNING 81

Project	BUILDING RENEWAL PROJECT - CONCERT HALL
Title	DETAIL SECTIONS - EAST PASSAGEWAY - LEVEL 2 +42

Sydney Opera House Trust
GPO Box 4274 Sydney NSW Australia 2001
Phone: +61 2 9250 7541
email: info@sydneyoperahouse.com



© Sydney Opera House Trust

Location	Drawing No:	Sheet:	Rev:	
CHVA	49-BR-ARM01	DA5327	D	B1