






1 WHARF 4.5 EAST ELEVATION - DEMOLITION + CONSERVATION

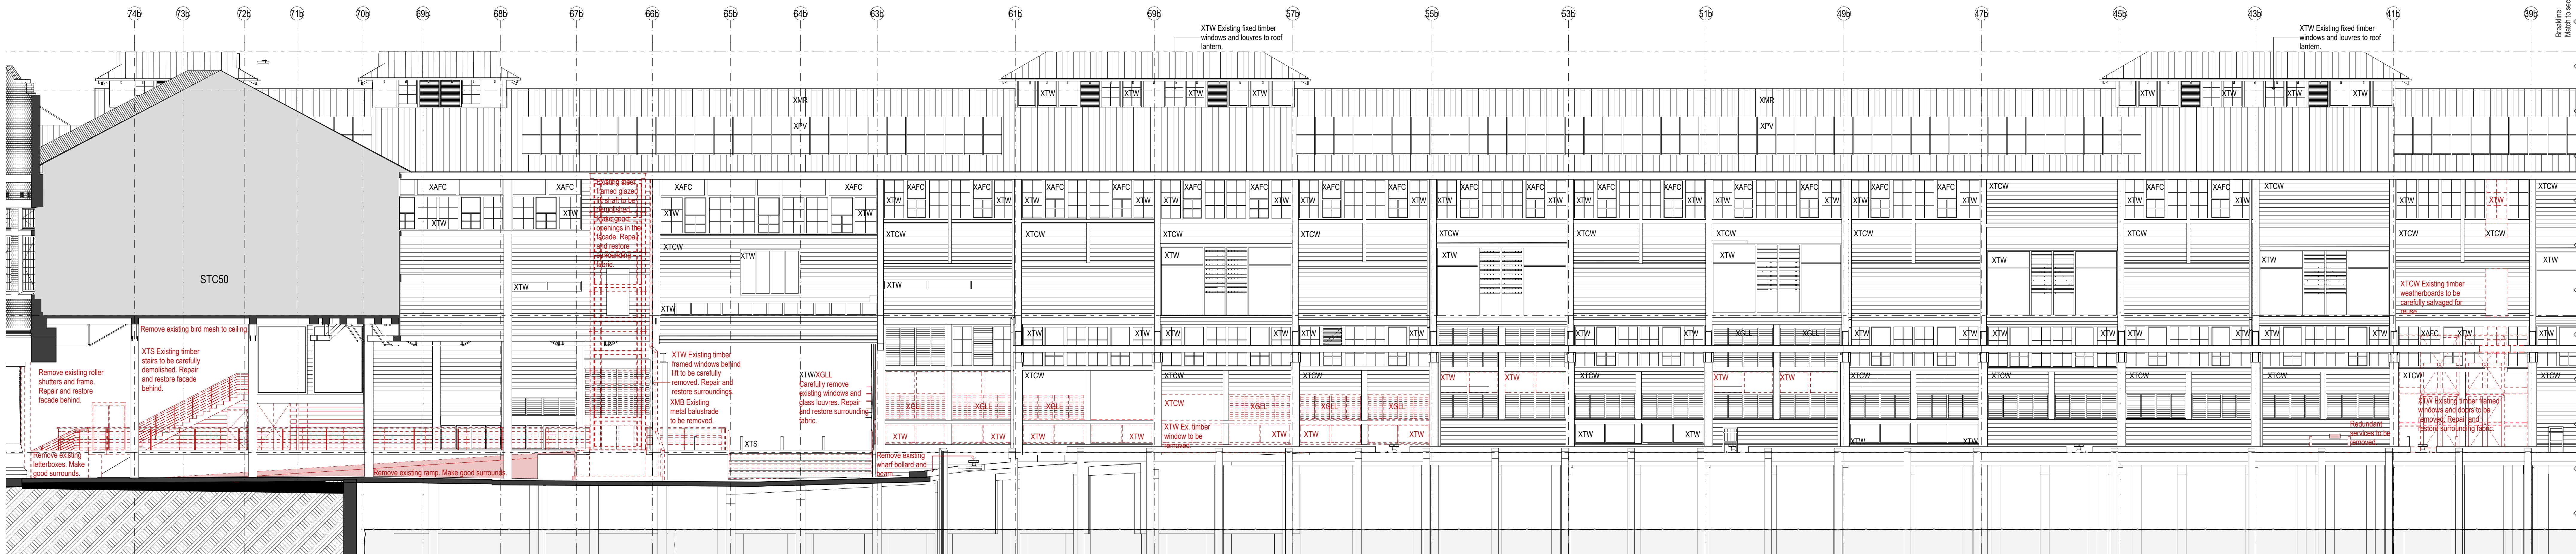





2 WHARF 4.5 EAST ELEVATION - DEMOLITION + CONSERVATION

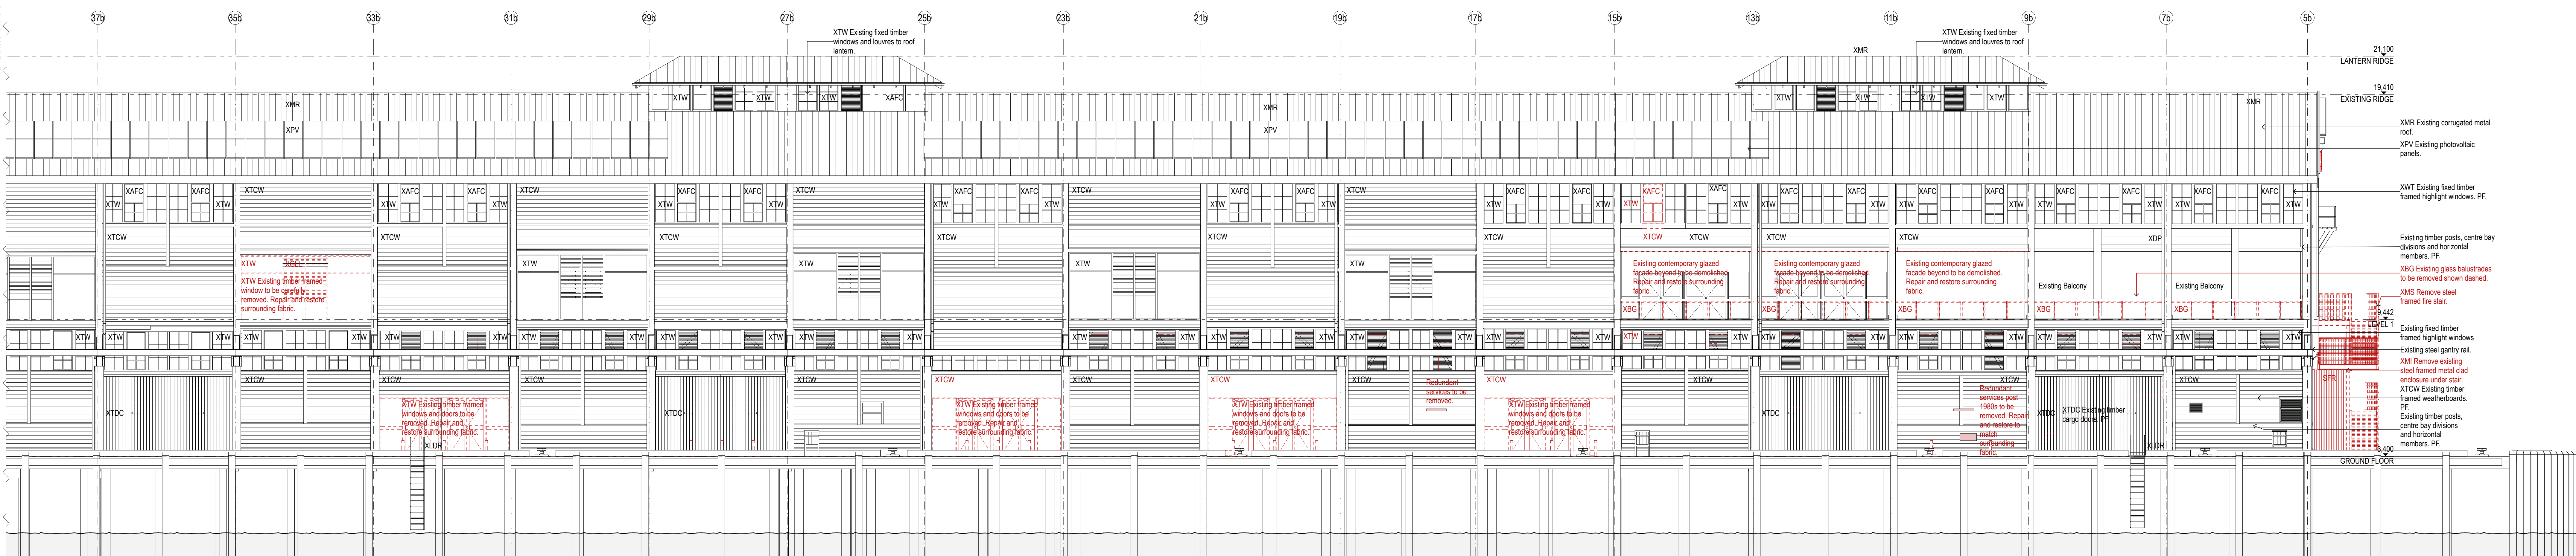

DATE	REV	NOTES	ACCESS CONSULTANT	ACOUSTIC ENGINEER	BCA CONSULTANT	PROGRAMME MANAGEMENT	ELECTRICAL ENGINEER	ESD CONSULTANT	WASTE CONSULTANT	MARINE ECOLOGIST	LEGEND	CLIENT	PROJECT	ARCHITECT	DRAWING TITLE	DRAWN BY
19/07/17	A	ISSUED FOR SEAR	Accessibility Solutions Phone: 9851 1960 Email: naved@accesssolutions.com.au	ARUP Phone: 920 9208 Email: naved@arup.com	Blackett McGuire & Associates Phone: 9211 7777 Email: helen.blackett@bma.com.au	Cadence Phone: 957 8896 Email: helen.blackett@bma.com.au	ARUP Phone: 920 9208 Email: helen.blackett@bma.com.au	STC50 internal tenancy works subject of separate SSDA Not part of scope	Create NSW NSW Create NSW Infrastructure Agency Infrastructure NSW Phone: 8016 0157 Email: sam.karlamis@infrastructure.nsw.gov.au	WALSH BAY ARTS AND CULTURAL PRECINCT PROJECT NO: 16005	TOKIN ZULAKHA GREER ARCHITECTS 117 Reservoir Street ABN: 4602272349 P: (02) 9215 4900 F: (02) 9215 4901 EMAIL: info@tbg.com.au WEB: www.tbg.com.au	WHARF 4.5 - EAST ELEVATION - DEMOLITION SCALES: 1:500, 1:200, 1:250, 1:100@A0 PHASE FOR APPROVAL DRAWING NO. A-072 REV A	JAH/HGM/KUL/SB HWA/BND/OT/SB CHECKED PT DATE 25/9/17

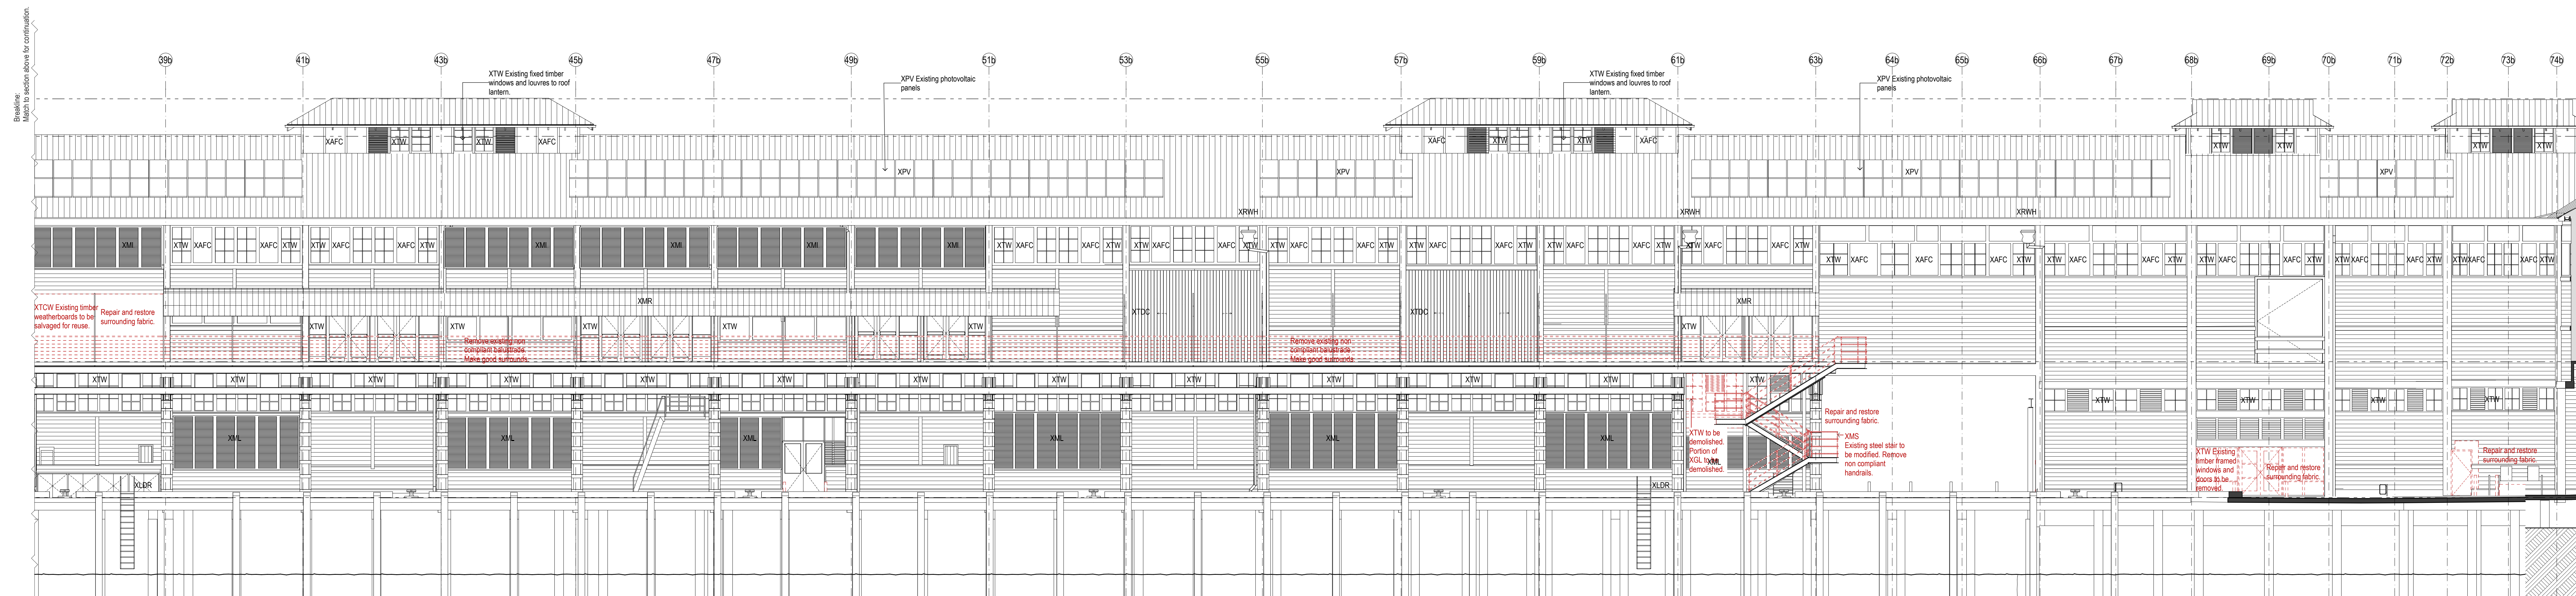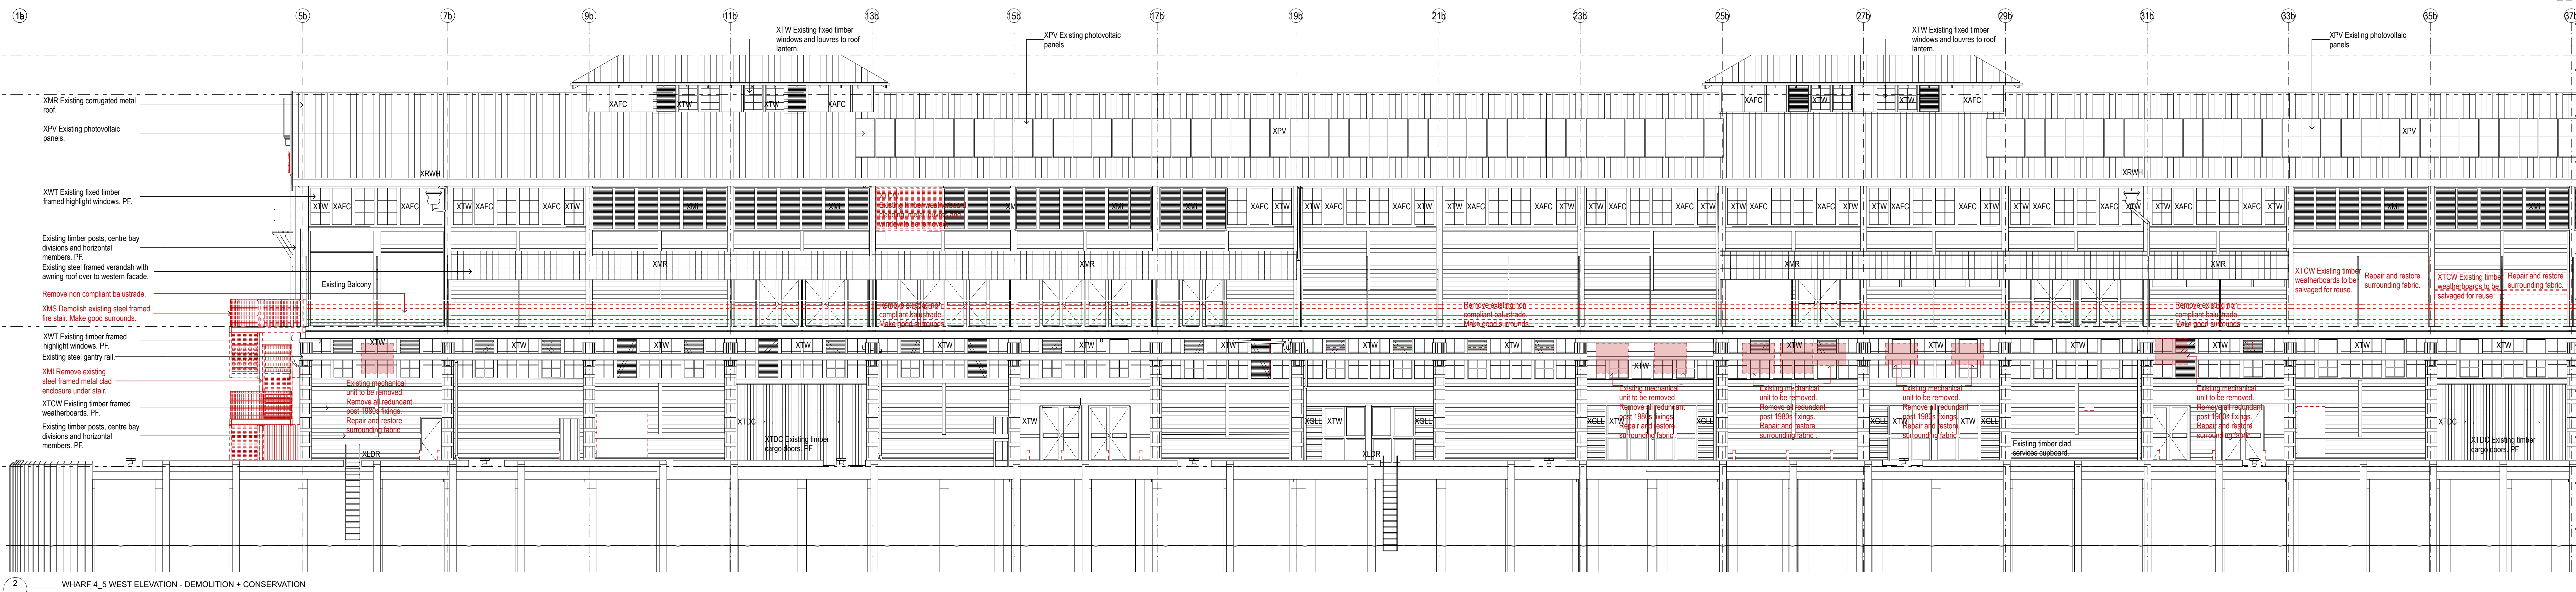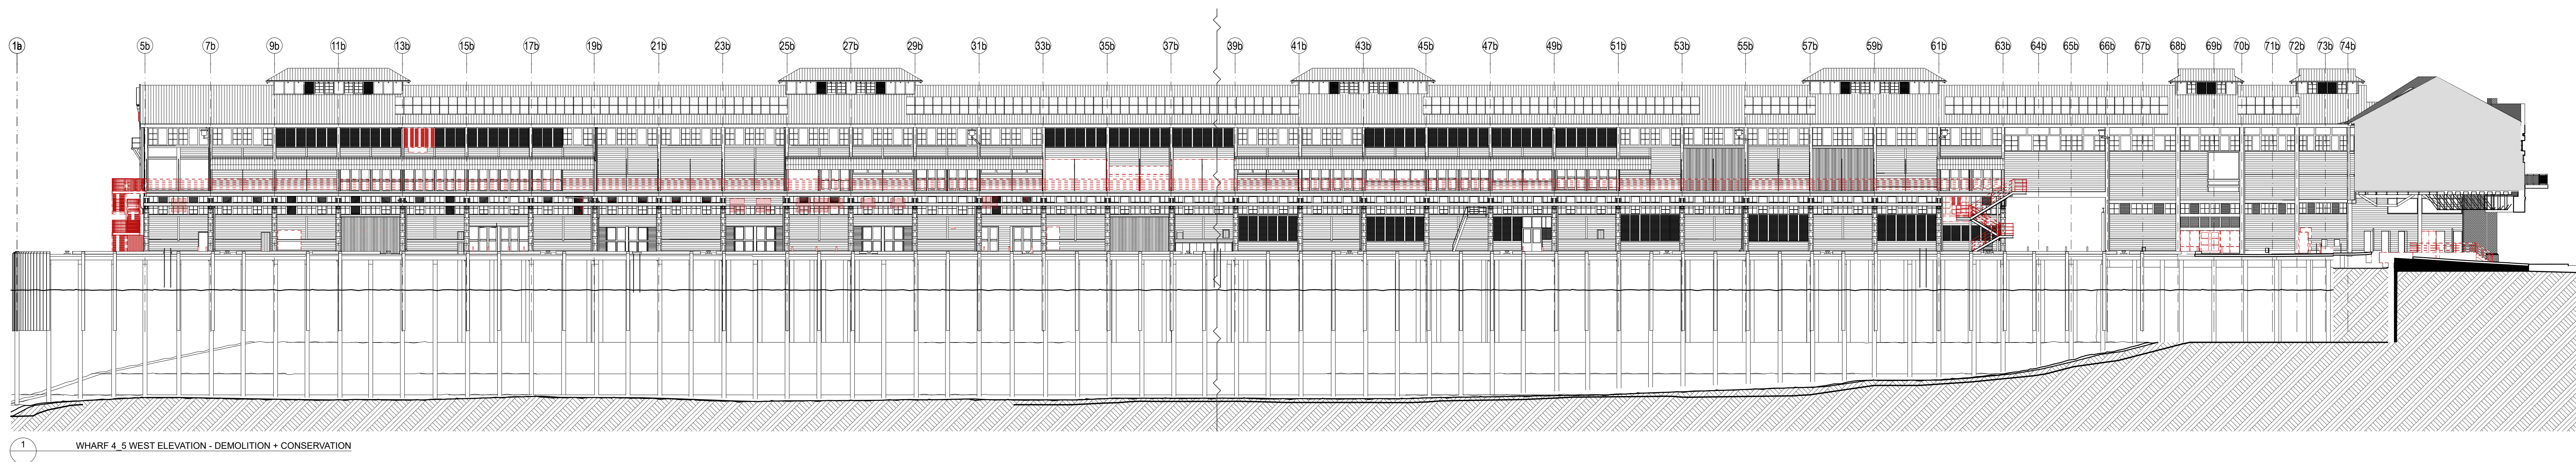[illegible]

Plot date: 25/9/17 File: /Volumes/public/PROJECTS TZG/16005 WALSH BAY ARTS PRECINCT/02 WAL MODELS/0 SSDA 2/170727_WBAP_SSDA_2.0.pln

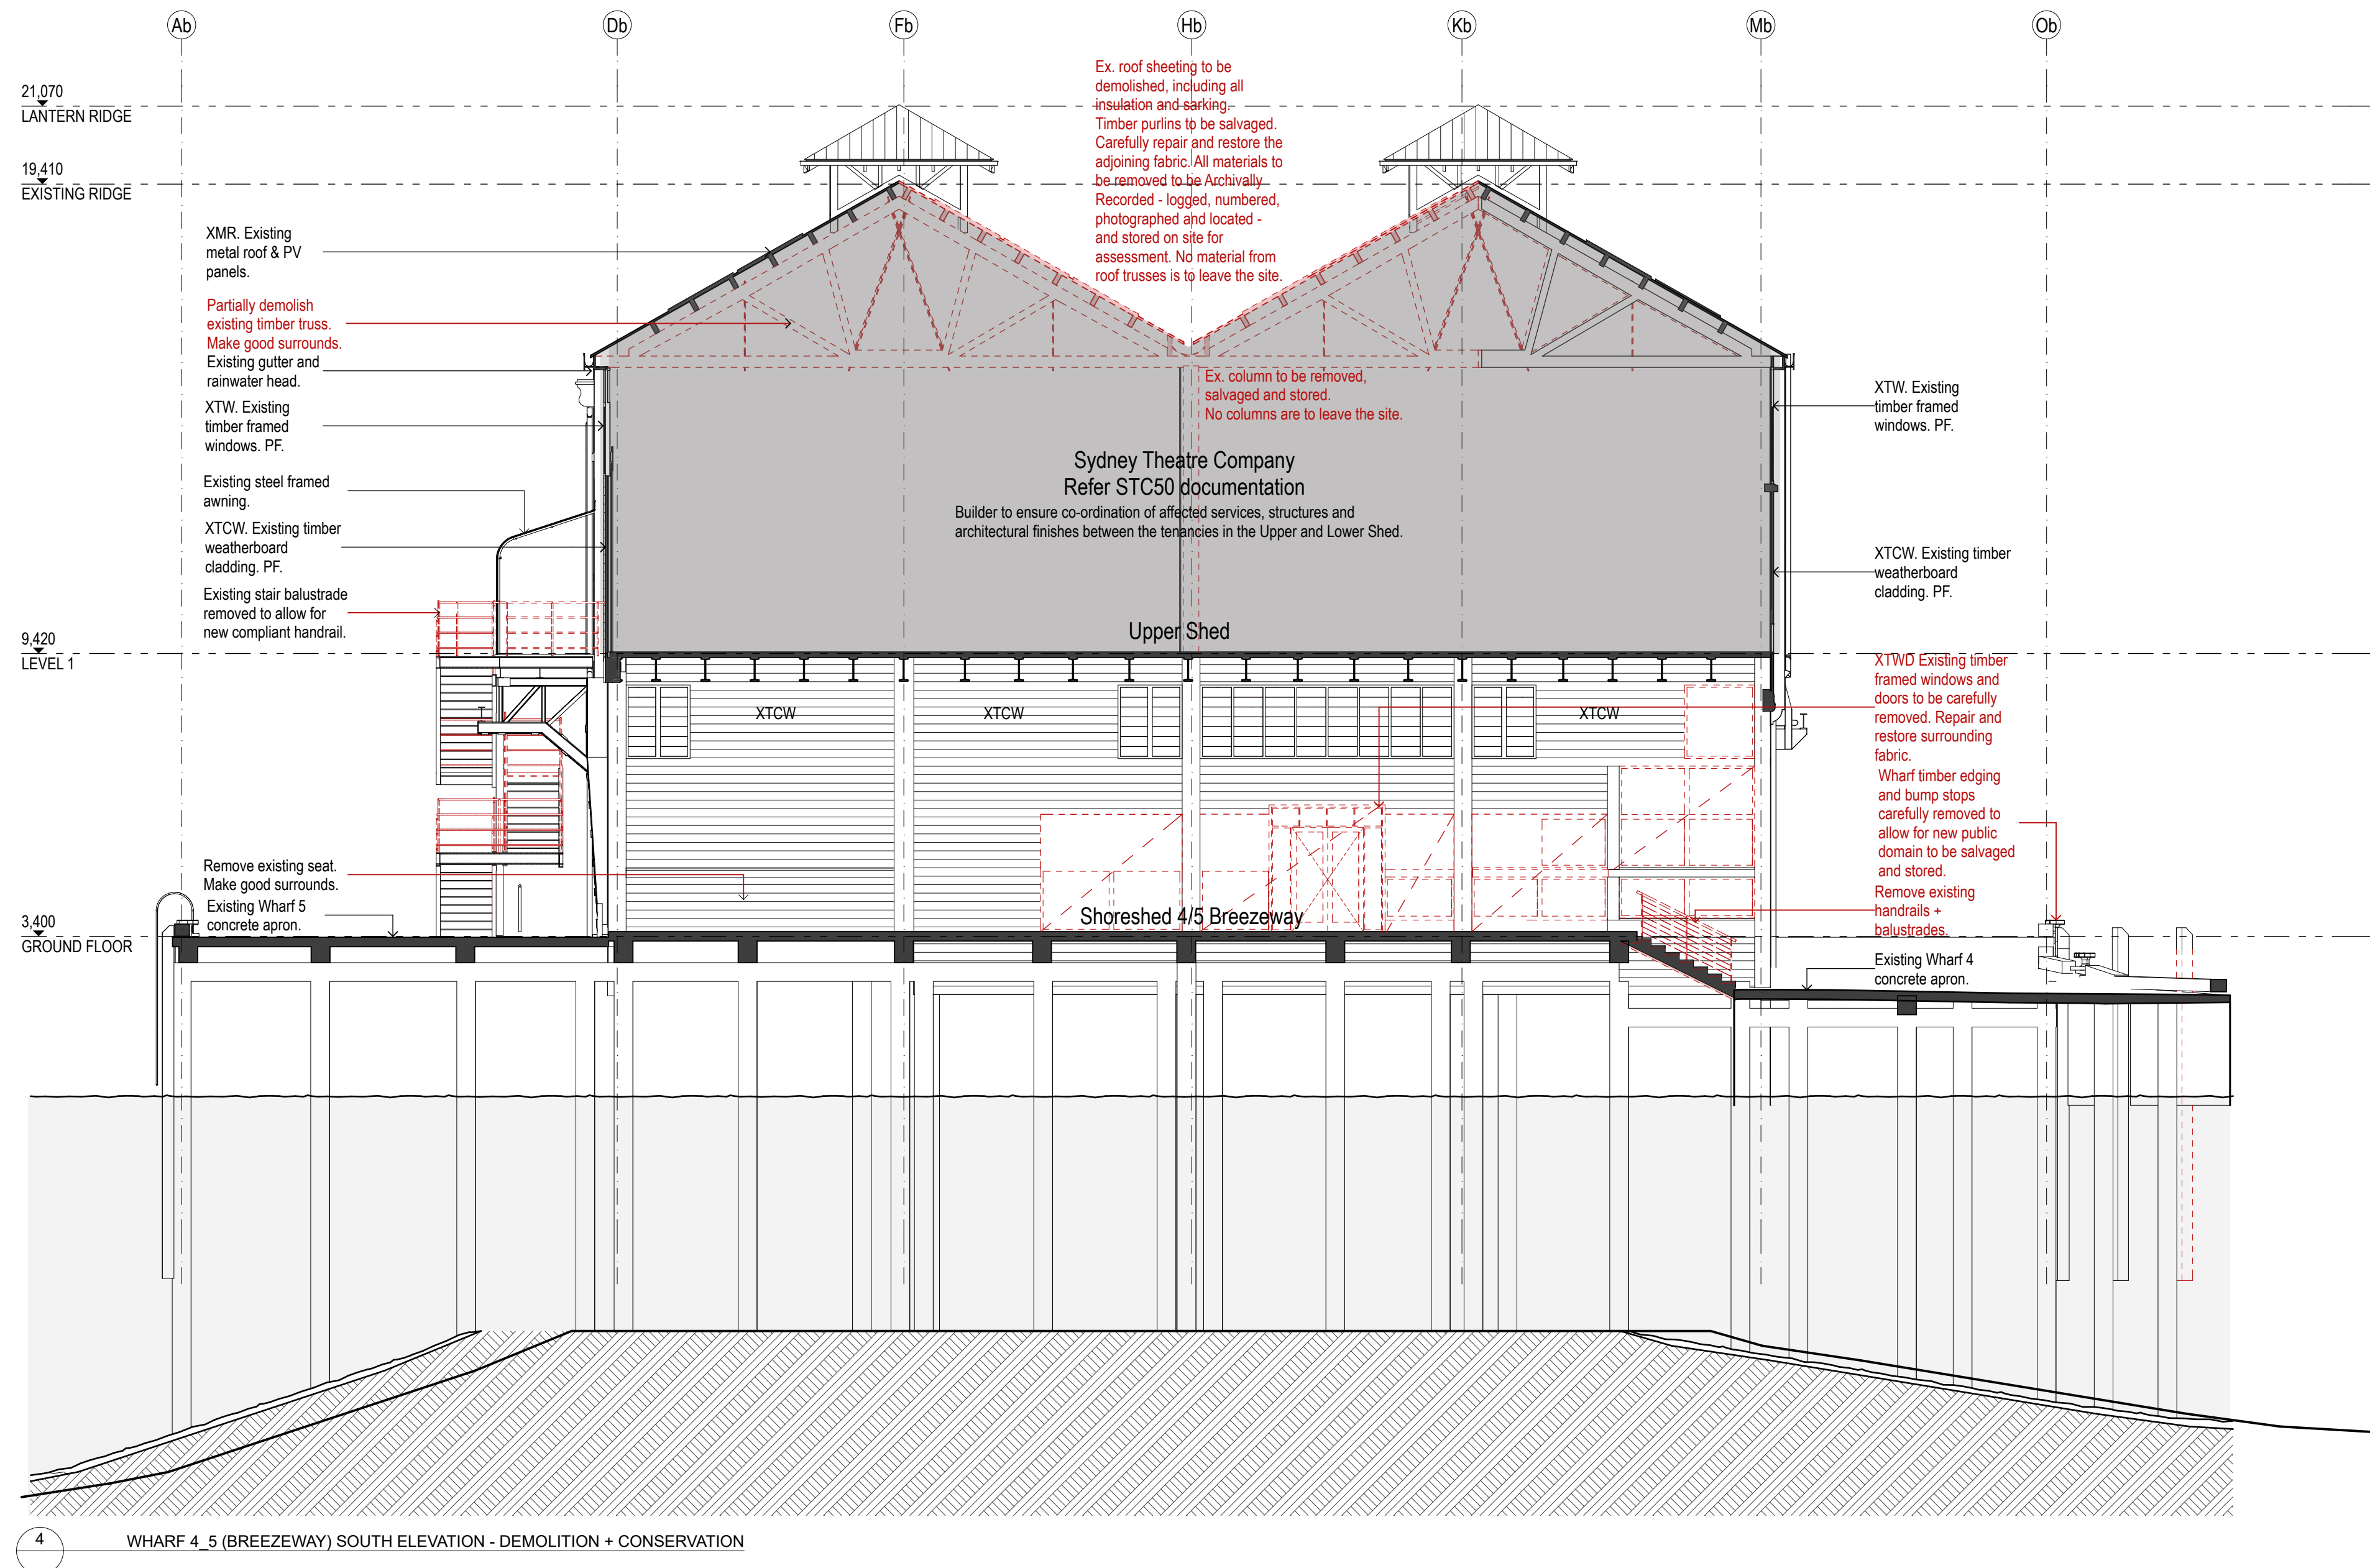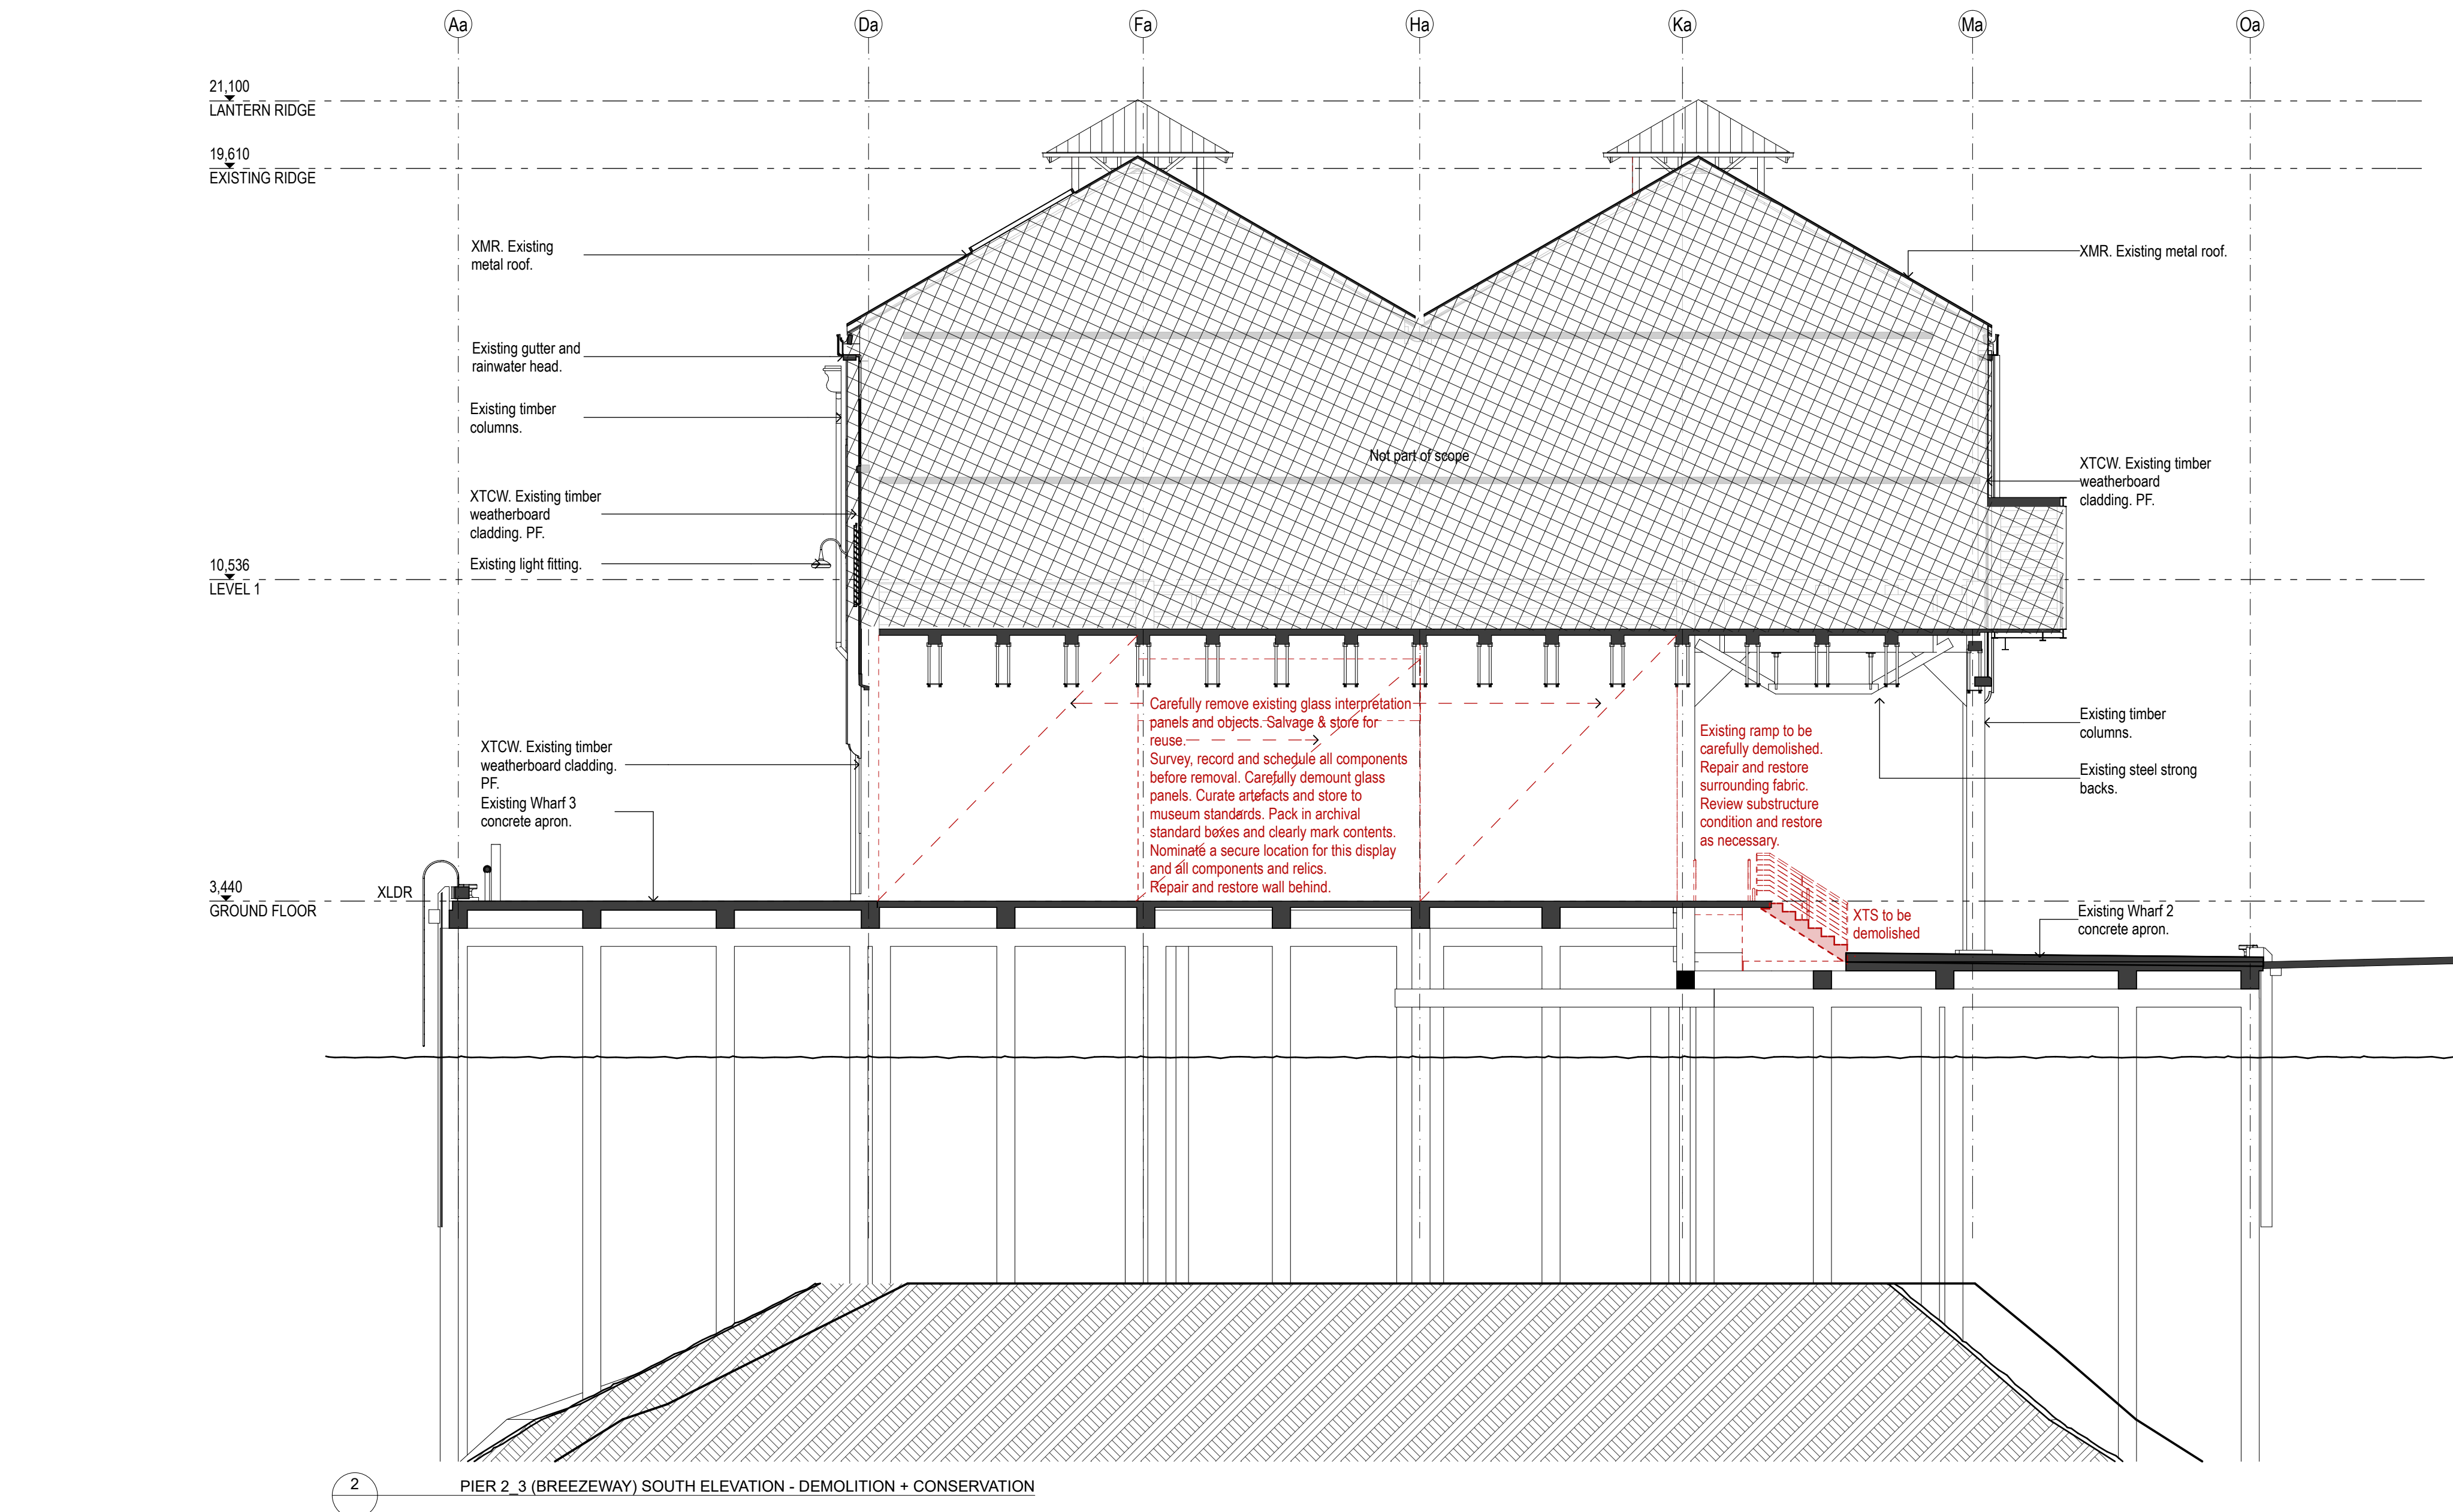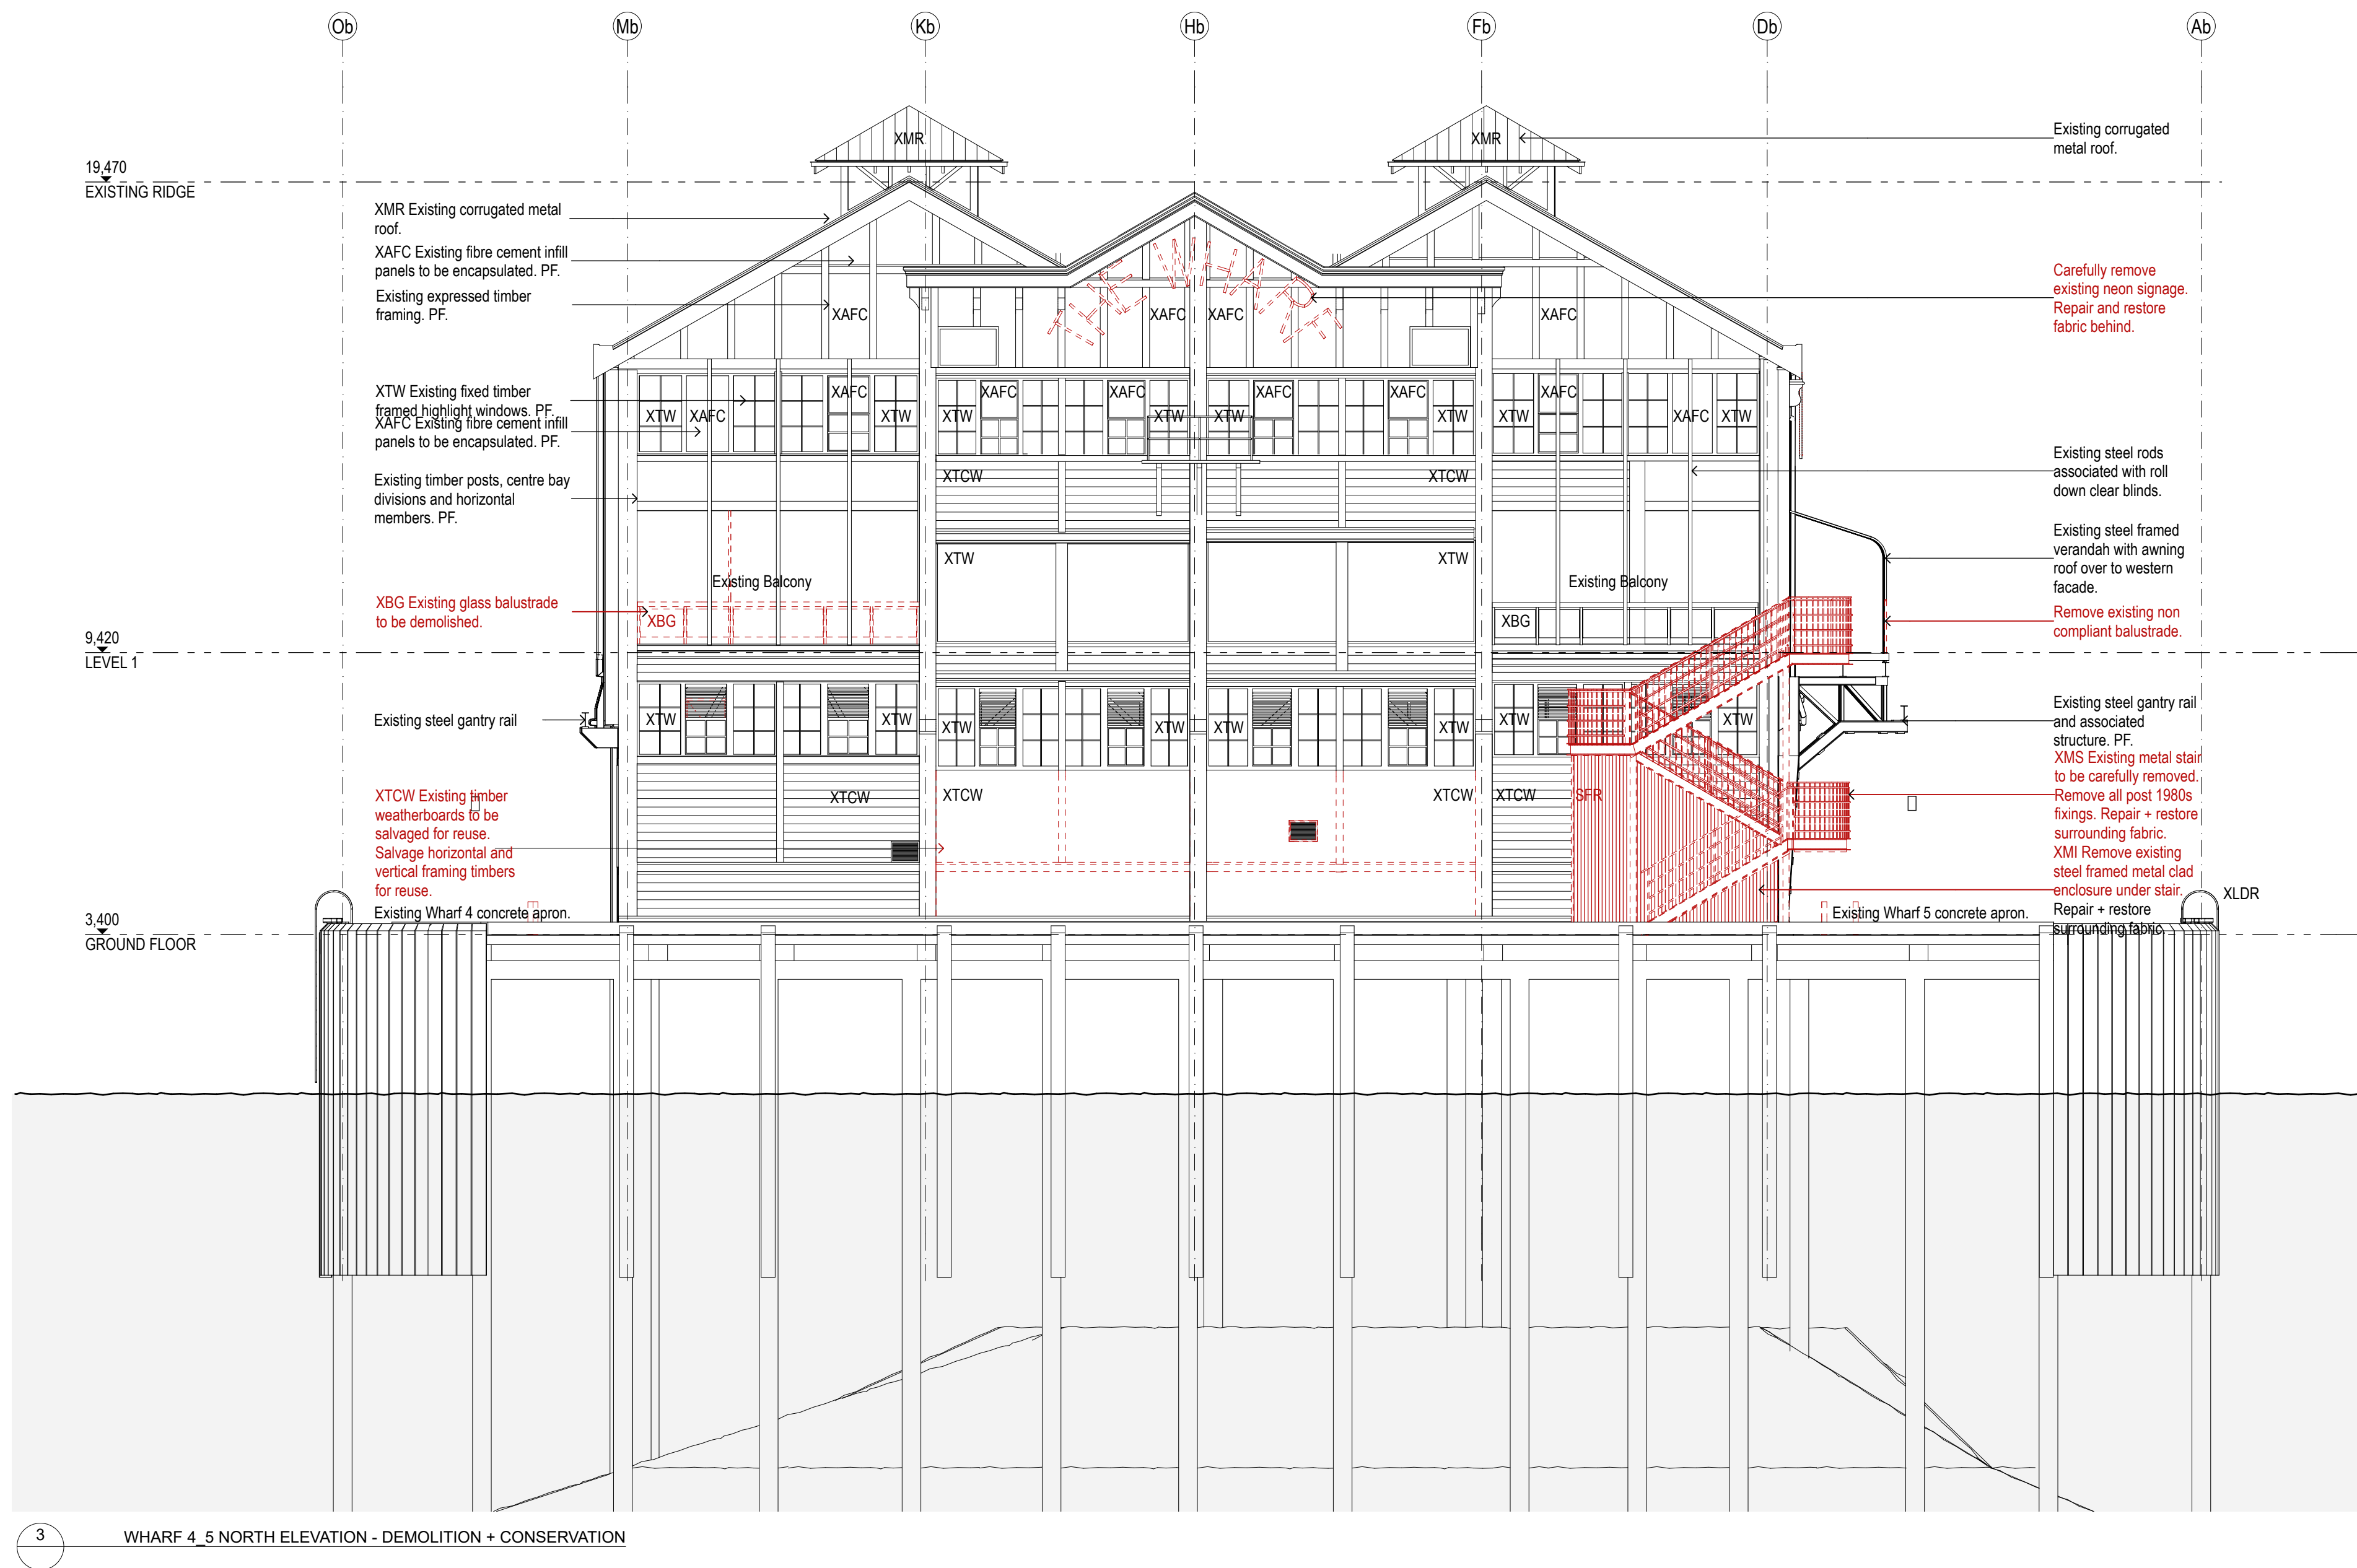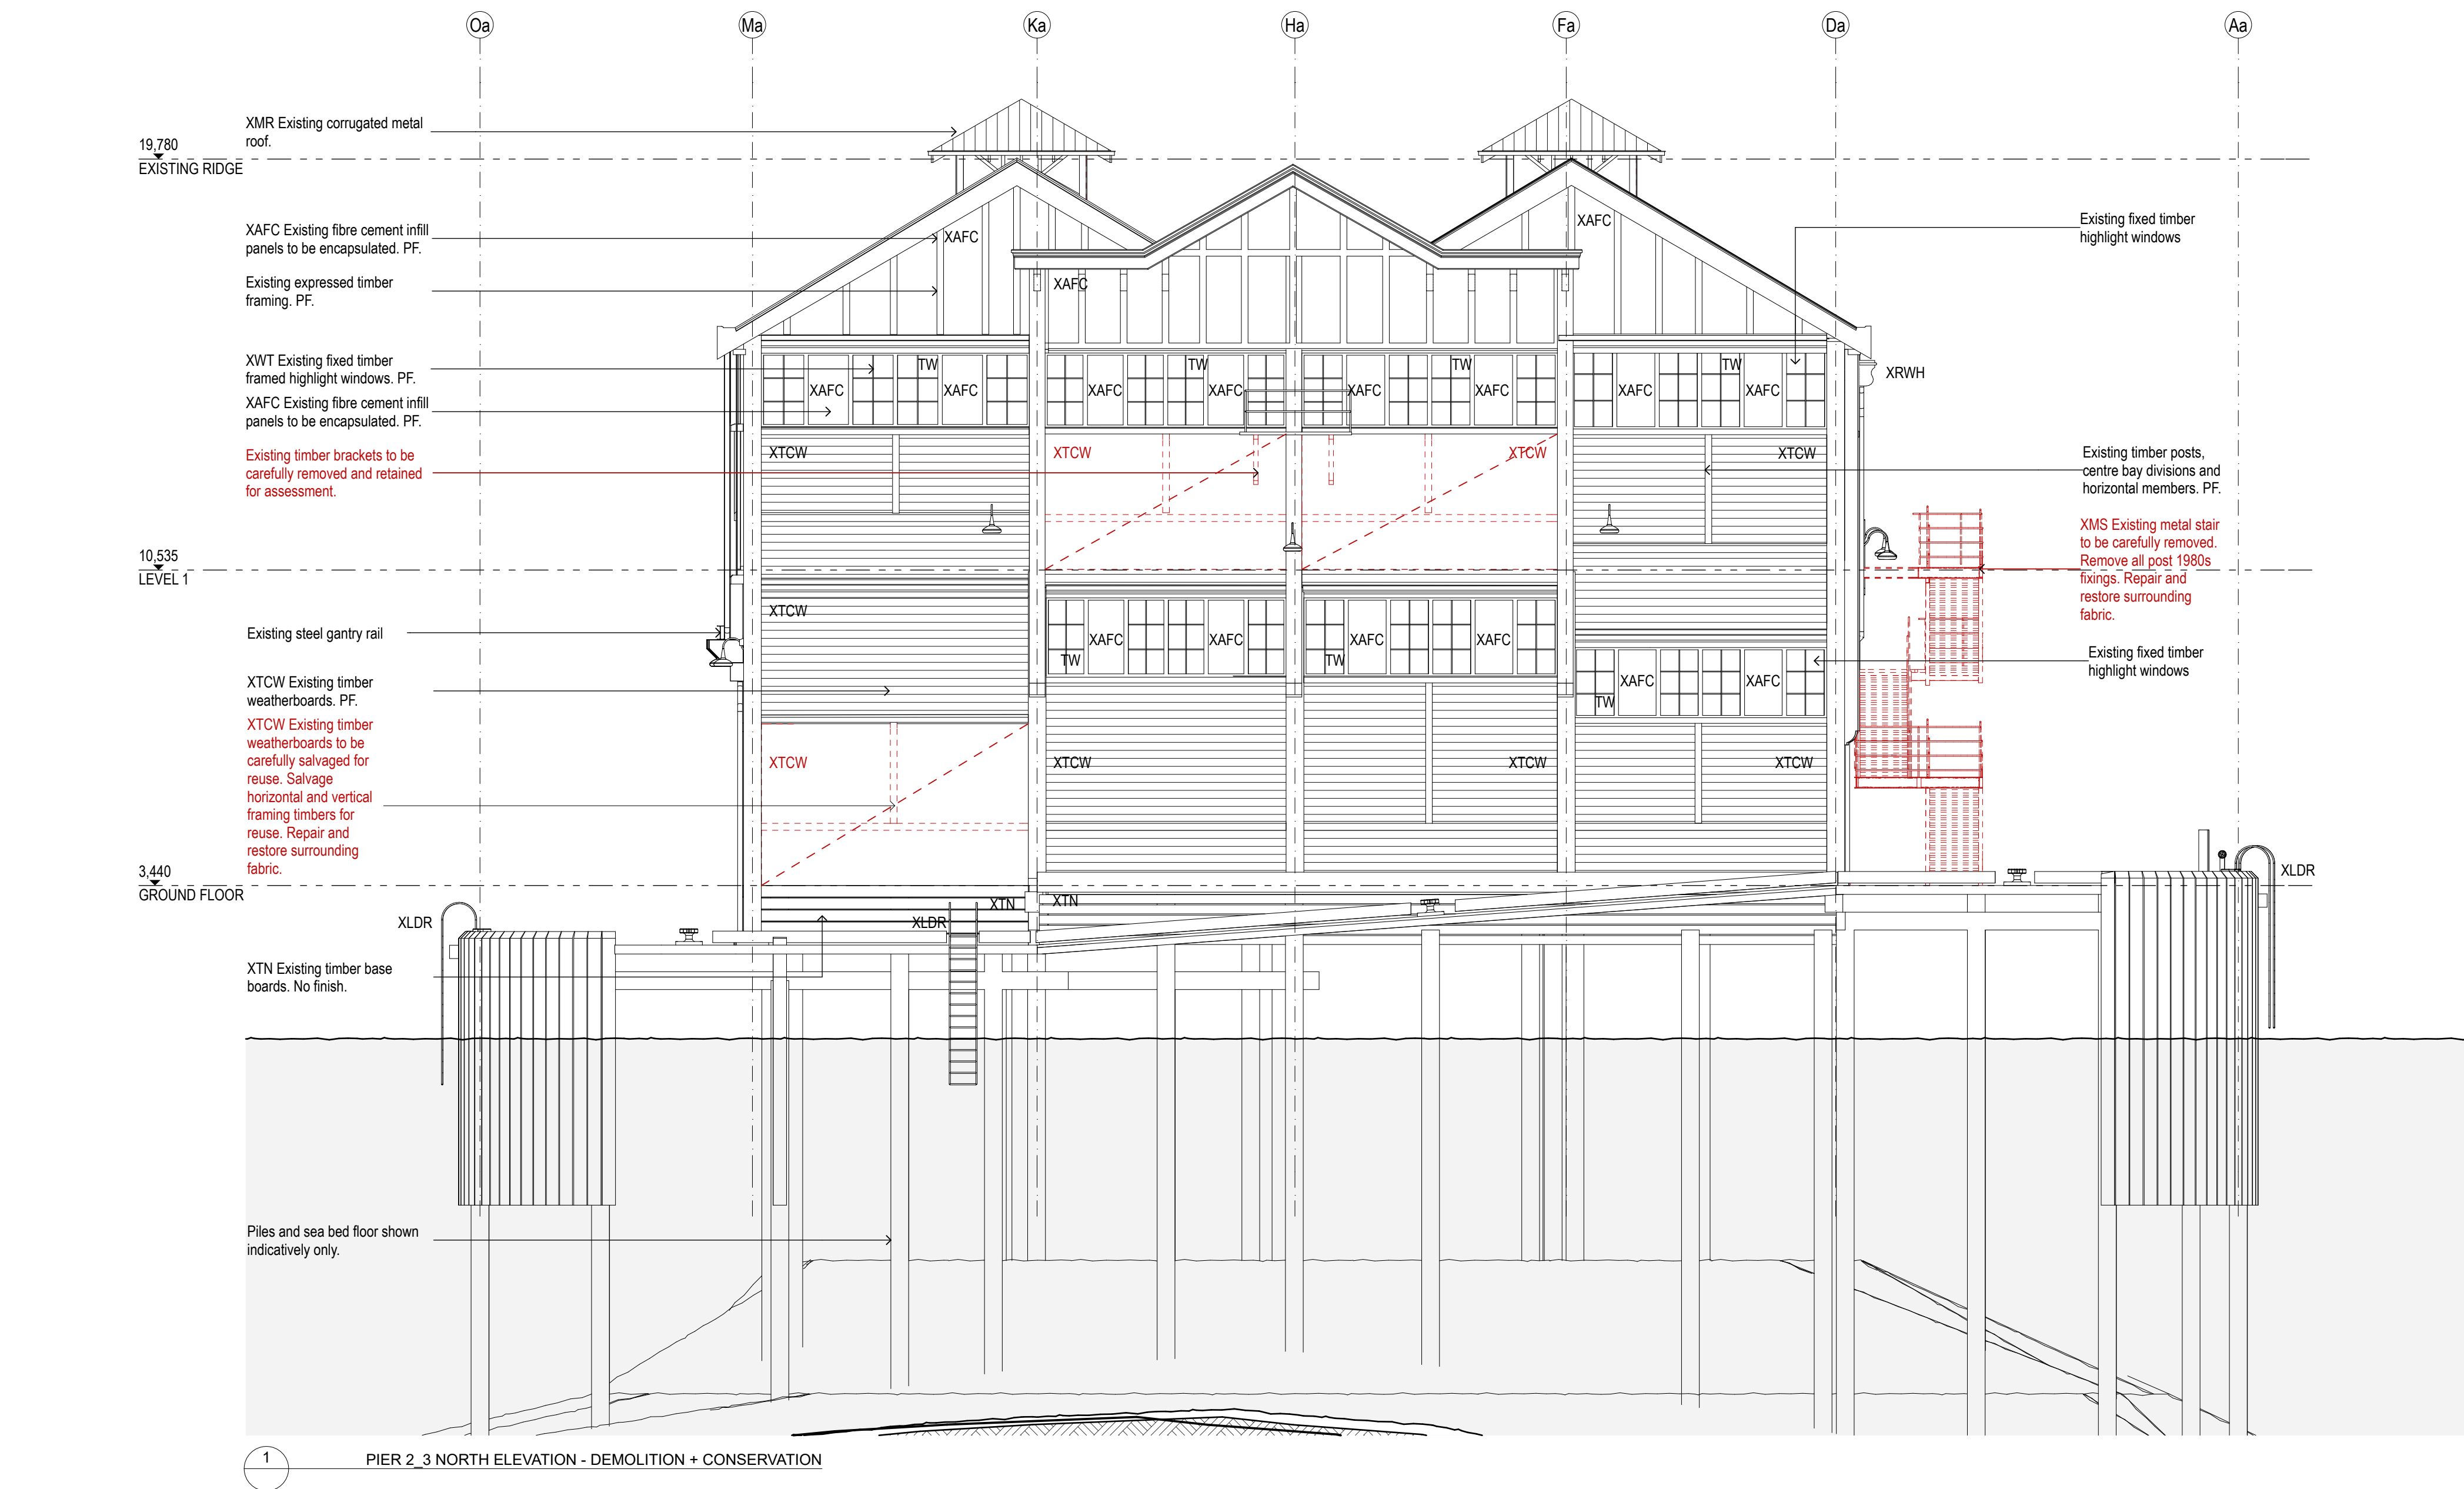

DATE 19/07/17	REV A	NOTES ISSUED FOR SEARs	NOTES Do not scale off drawings. Use figured dimensions only. Report any discrepancies to the architect. These designs, plans, specifications and the copyright therein are the property of Tonkin Zulaika Greer Architects Pty Ltd. and must not be reproduced or copied wholly or in part without written permission of Tonkin Zulaika Greer Architects Pty Ltd.	ACCESS CONSULTANT Accessibility Solutions Phone: 9851 1940 Email: naevan@gsd.com.au HERITAGE CONSULTANT Engineers & Trimmer Phone: 9251 3290 Email: thomas@trimmerarchitects.com.au STATUTORY PLANNER MGP Planning Phone: 9179 3115 Email: ghsbor@mplanning.com.au	ACOUSTIC ENGINEER ARUP Phone: 920 9208 Email: no.boulter@arup.com HYDRAULIC ENGINEER ARUP Phone: 920 9204 Email: noel.stevens@arup.com THEATRE PLANNER & AV Arup Phone: 920 9210 Email: tom.brockhill@arup.com	BCA CONSULTANT Blackett McGuire & Associates Phone: 9211 7777 Email: brian.donnelly@bma.com.au LANDSCAPE ARCHITECT McGregor David Phone: 957 3853 Email: noel.vash@mcgregordavid.com.au WT Partnership Phone: 9202 7423 Email: gheator@wtpartnership.com.au	PROGRAMME MANAGEMENT Cadence Phone: 957 8896 Email: jessie@cadence.com.au MECHANICAL ENGINEER ARUP Phone: 920 9662 Email: diane.doherty@arup.com Sanger Design Group Phone: 9530 5148 Email: john@sangerdesign.com.au	ELECTRICAL ENGINEER ARUP Phone: 920 9928 Email: helen.brown@arup.com STRUCTURAL/CIVIL/FACADES LTA Lasky Phone: 9431 7288 Email: gert.lasky@lta.com.au VERTICAL TRANSPORT ENGINEER GTA Phone: 8448 1810 Email: brent.maynard@gtg.com.au	ESD CONSULTANT Cadence Phone: 920 9480 Email: helen.schepers@cadence.com.au SURVEYOR LTA Lasky Phone: 9385 7236 Email: jenny@lasky.com.au FIRE SERVICES ENGINEER ARUP Phone: 920 9885 Email: scott.hampson@arup.com	WASTE CONSULTANT ARUP Phone: 920 9272 Email: helen.coffey@arup.com SPECIALIST LIGHTING ENGINEER ARUP Phone: 920 9272 Email: Tim.Carl@arup.com FIRE SERVICES ENGINEER ARUP Phone: 920 9885 Email: elisbeth.morrison@arup.com	MARINE ECOLOGIST Jacobs Phone: 9532 1077 Email: helen.brown@jacobs.com CONSTRUCTION PROGRAMMING Cadence Phone: 957 8896 Email: jessie@cadence.com.au SCENIC & WAYFINDING Urban & Public Phone: 959 7182 Email: Simon.King@urbandesign.com.au	CLIENT Create NSW NSW Create NSW Arts, Screen & Culture DELIVERY AGENCY INFRASTRUCTURE NSW Phone: 8016 0157 Email: sam.kartamias@infrastructure.nsw.gov.au	PROJECT WALSH BAY ARTS AND CULTURAL PRECINCT PROJECT NO.: 16005	ARCHITECT TONKIN ZULAKHA GREER ARCHITECTS 117 Reservoir Street ABN: 4602722349 P: (02) 9215 4800 F: (02) 9215 4801 EMAIL: info@tzg.com.au WEB: www.tzg.com.au	DRAWING TITLE PIER 2, 3 + WHARF 4, 5 - NORTH + SOUTH ELEVATIONS - DEMOLITION SCALES 1:200 1:100@A0 PHASE FOR APPROVAL DRAWING NO A-074 REV A	DRAWN BY JMU/HGM/KLSB HGM/ABN/DTBS CHECKED PT DATE 25/9/17
------------------	----------	---------------------------	---	---	---	---	---	---	--	--	---	--	---	--	--	--