

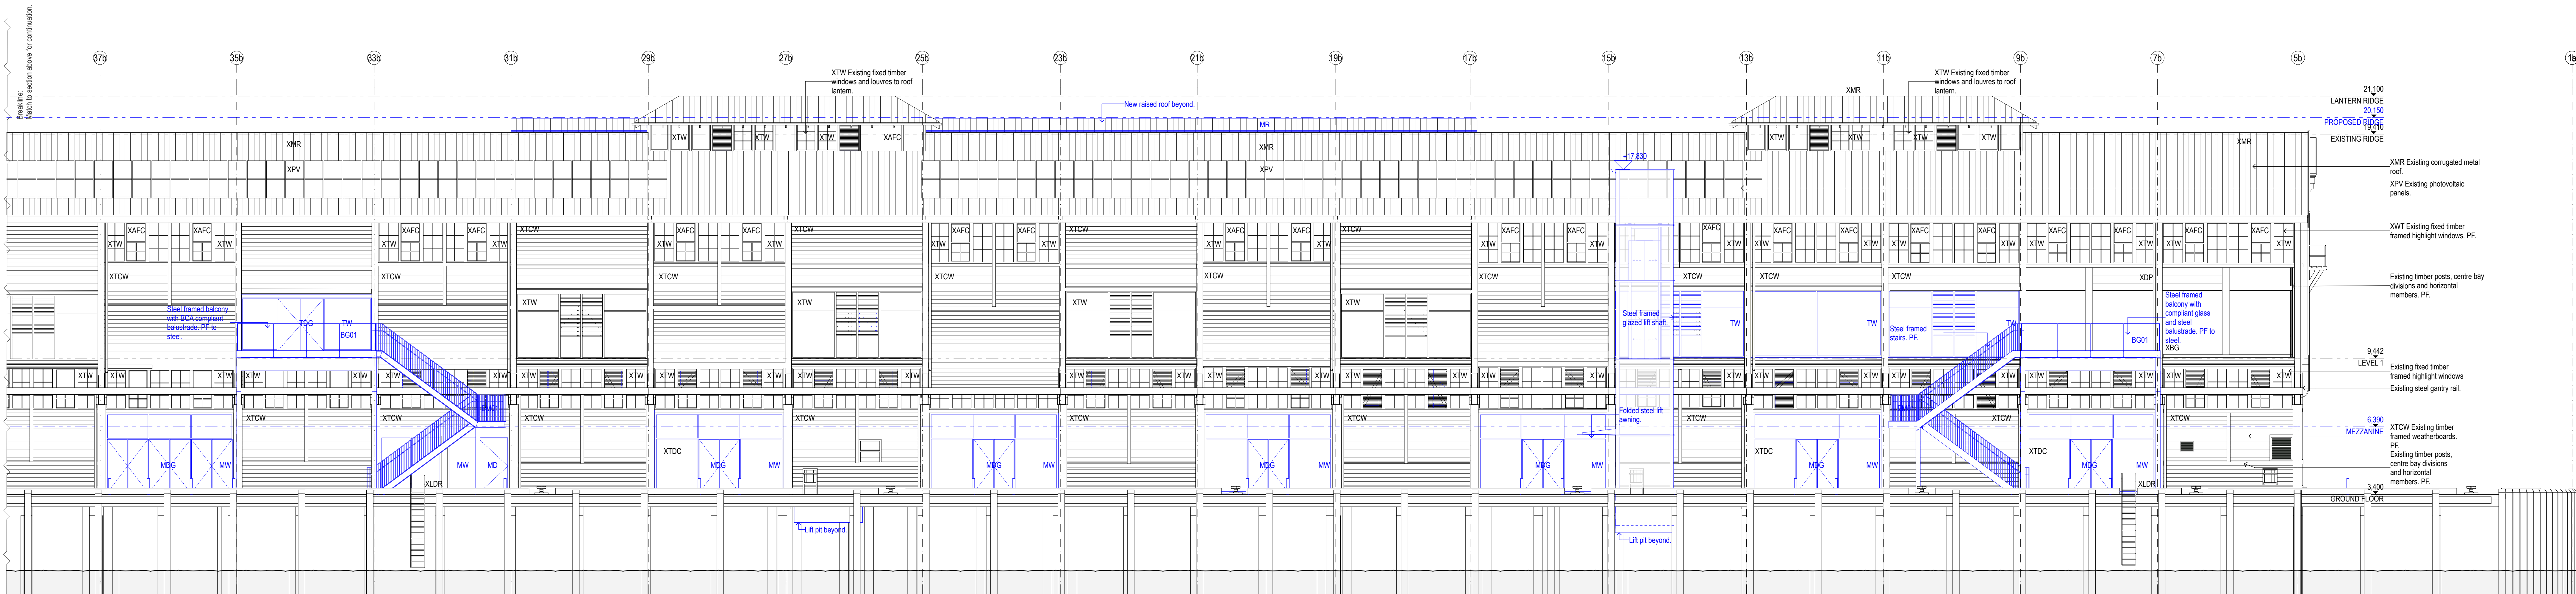


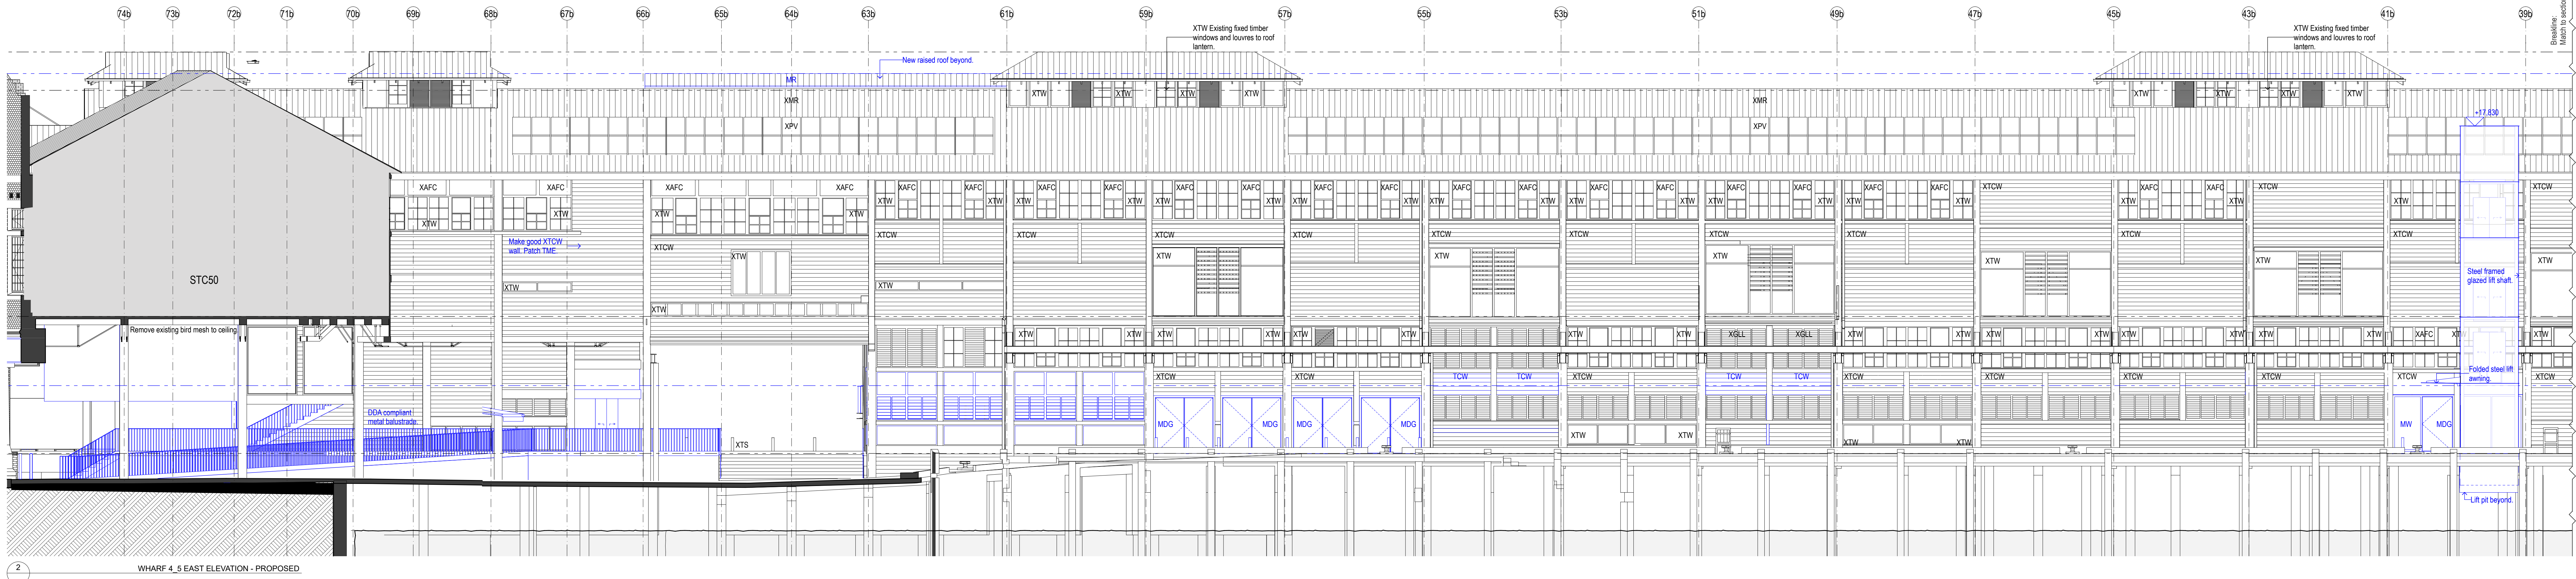

DATE 19/07/17	REV A	NOTES ISSUED FOR SEAR	NOTES: Do not scale off drawings. Use figured dimensions only. Report any discrepancies to the architect. These designs, plans, specifications and the copyright therein are the property of Tonkin Zulaikha Greer Architects Pty Ltd. and must not be reproduced or copied wholly or in part without written permission of Tonkin Zulaikha Greer Architects Pty Ltd.	ACCESS CONSULTANT Accessibility Solutions ARUP Phone: 9320 1940 Email: naevan@arup.com HERITAGE CONSULTANT Trengrove & Trengrove ARUP Phone: 9320 1320 Email: trengrove@arup.com STATUTORY PLANNER MGP Planning Phone: 9719 3115 Email: mgp@mgpplanning.com.au	ACOUSTIC ENGINEER ARUP Phone: 9320 9308 Email: noel.burke@arup.com HYDRAULIC ENGINEER ARUP Phone: 9320 9304 Email: noel.burke@arup.com THEATRE PLANNER & AV Arup Phone: 9320 9218 Email: tom.brockhill@arup.com	SCA CONSULTANT Blackett Murrey & Associates ARUP Phone: 9271 7777 Email: helen.murrey@arup.com LANDSCAPE ARCHITECT McGregor Gould Phone: 9577 3853 Email: mcgregor@mcgregorgould.com.au WT Partnership Phone: 9527 7423 Email: gheasdon@wtpartnership.com.au	PROGRAMME MANAGEMENT Cadence ARUP Phone: 9320 9928 Email: helen.brown@arup.com STRUCTURAL/CIVIL/FACADES ARUP Phone: 9320 9922 Email: diane.dolan@arup.com KITCHEN CONSULTANT Sangster Design Group Phone: 9330 5148 Email: john@sangsterdesign.com.au	ELECTRICAL ENGINEER ARUP Phone: 9320 9928 Email: helen.brown@arup.com TRAFFIC ENGINEER GTA Phone: 8448 1810 Email: brent.meynard@gtg.com.au	ESD CONSULTANT ARUP Phone: 9320 9480 Email: helen.brown@arup.com SURVEYOR LTS Leakey Phone: 9385 7336 Email: gerald@lts.com.au VERTICAL TRANSPORT ENGINEER ARUP Phone: 9320 9885 Email: scott.hampson@arup.com	WASTE CONSULTANT ARUP Phone: 9320 9272 Email: helen.brown@arup.com SPECIALIST LIGHTING ENGINEER ARUP Phone: 9320 9272 Email: helen.brown@arup.com FIRE SERVICES ENGINEER ARUP Phone: 9320 9655 Email: elaine.morrison@arup.com	MARINE ECOLOGIST Jacobs Phone: 9522 1077 Email: helen.brown@jacobs.com CONSTRUCTION PROGRAMMING Caterline Phone: 9557 8866 Email: jessica@caterline.com.au SIGNAGE & WAYFINDING Urban & Public Phone: 9559 7182 Email: Simon.King@expect.net.au	LEGEND STC50 internal tenancy works subject of separate SSDA Not part of scope Existing To be demolished New work	SSDA	CLIENT: Create NSW NSW Create NSW Arts, Screen & Culture DELIVERY AGENCY: INFRASTRUCTURE NSW Phone: 8016 0157 Email: sam.kartamias@infrastructure.nsw.gov.au	PROJECT: WALSH BAY ARTS AND CULTURAL PRECINCT PROJECT NO: 16005	ARCHITECT TONKIN ZULAIKHA GREER ARCHITECTS 117 Reservoir Street ABN: 4600272349 P: (02) 9215 4900 F: (02) 9215 4901 EMAIL: info@tbg.com.au WEB: www.tbg.com.au	DRAWING TITLE WHARF 4.5 - EAST ELEVATION - PROPOSED SCALES 1:500, 1:200 1:250, 1:100@A0 PHASE FOR APPROVAL DRAWING NO A-302 REV A	DRAWN BY JMU/HGM/KLSB HGM/ABN/DTB CHECKED PT DATE 25/9/17
------------------	----------	--------------------------	---	--	---	--	--	--	--	--	---	---	-------------	--	--	--	--	--

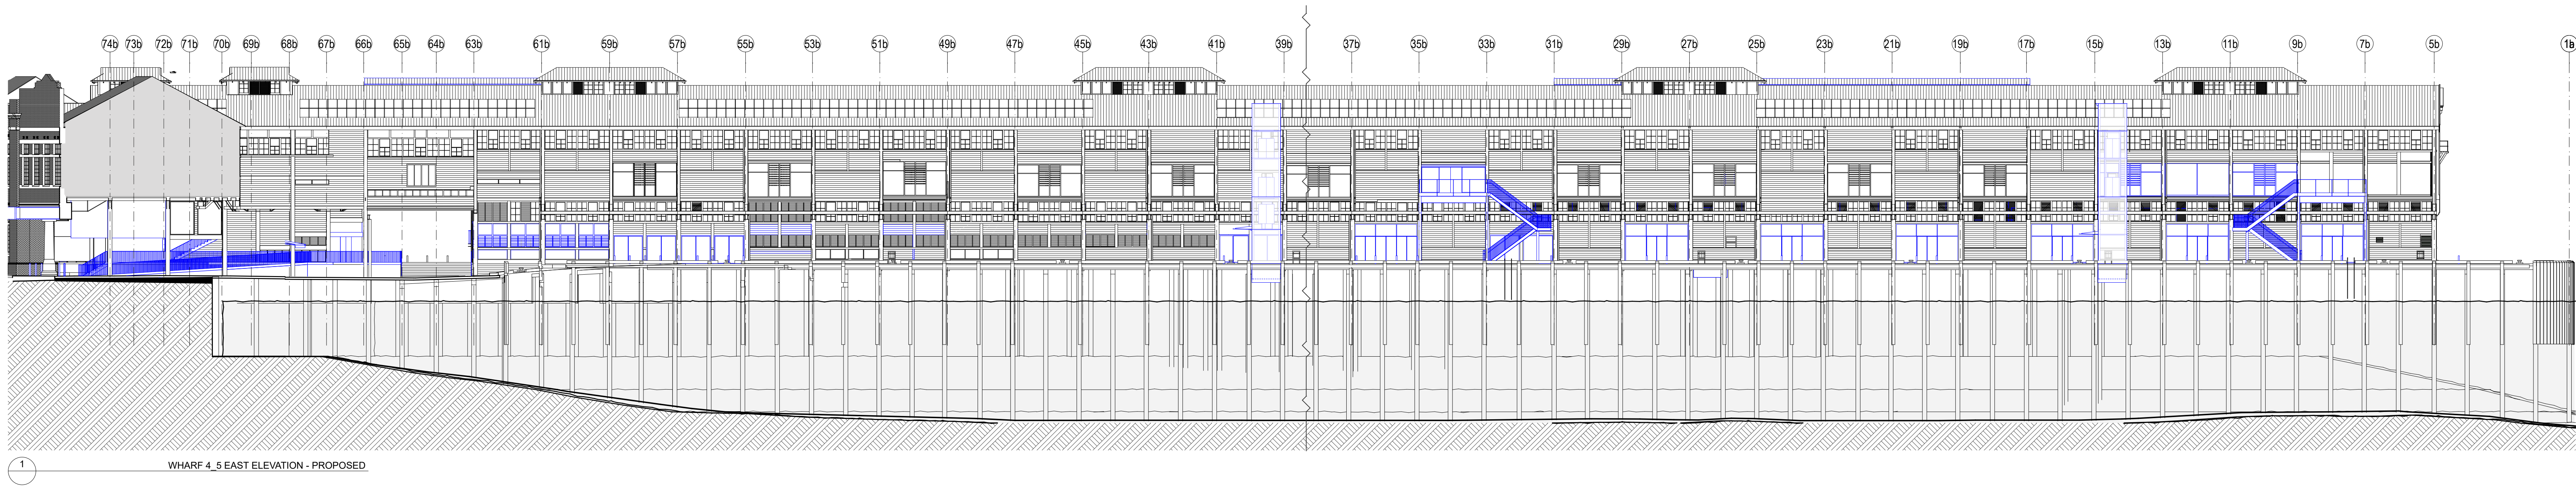