


Residential Flat Building & Childcare Development

251-257 Maroubra Rd & 133-135 Garden St, Maroubra NSW



Perspective View - CGI Artist Impression

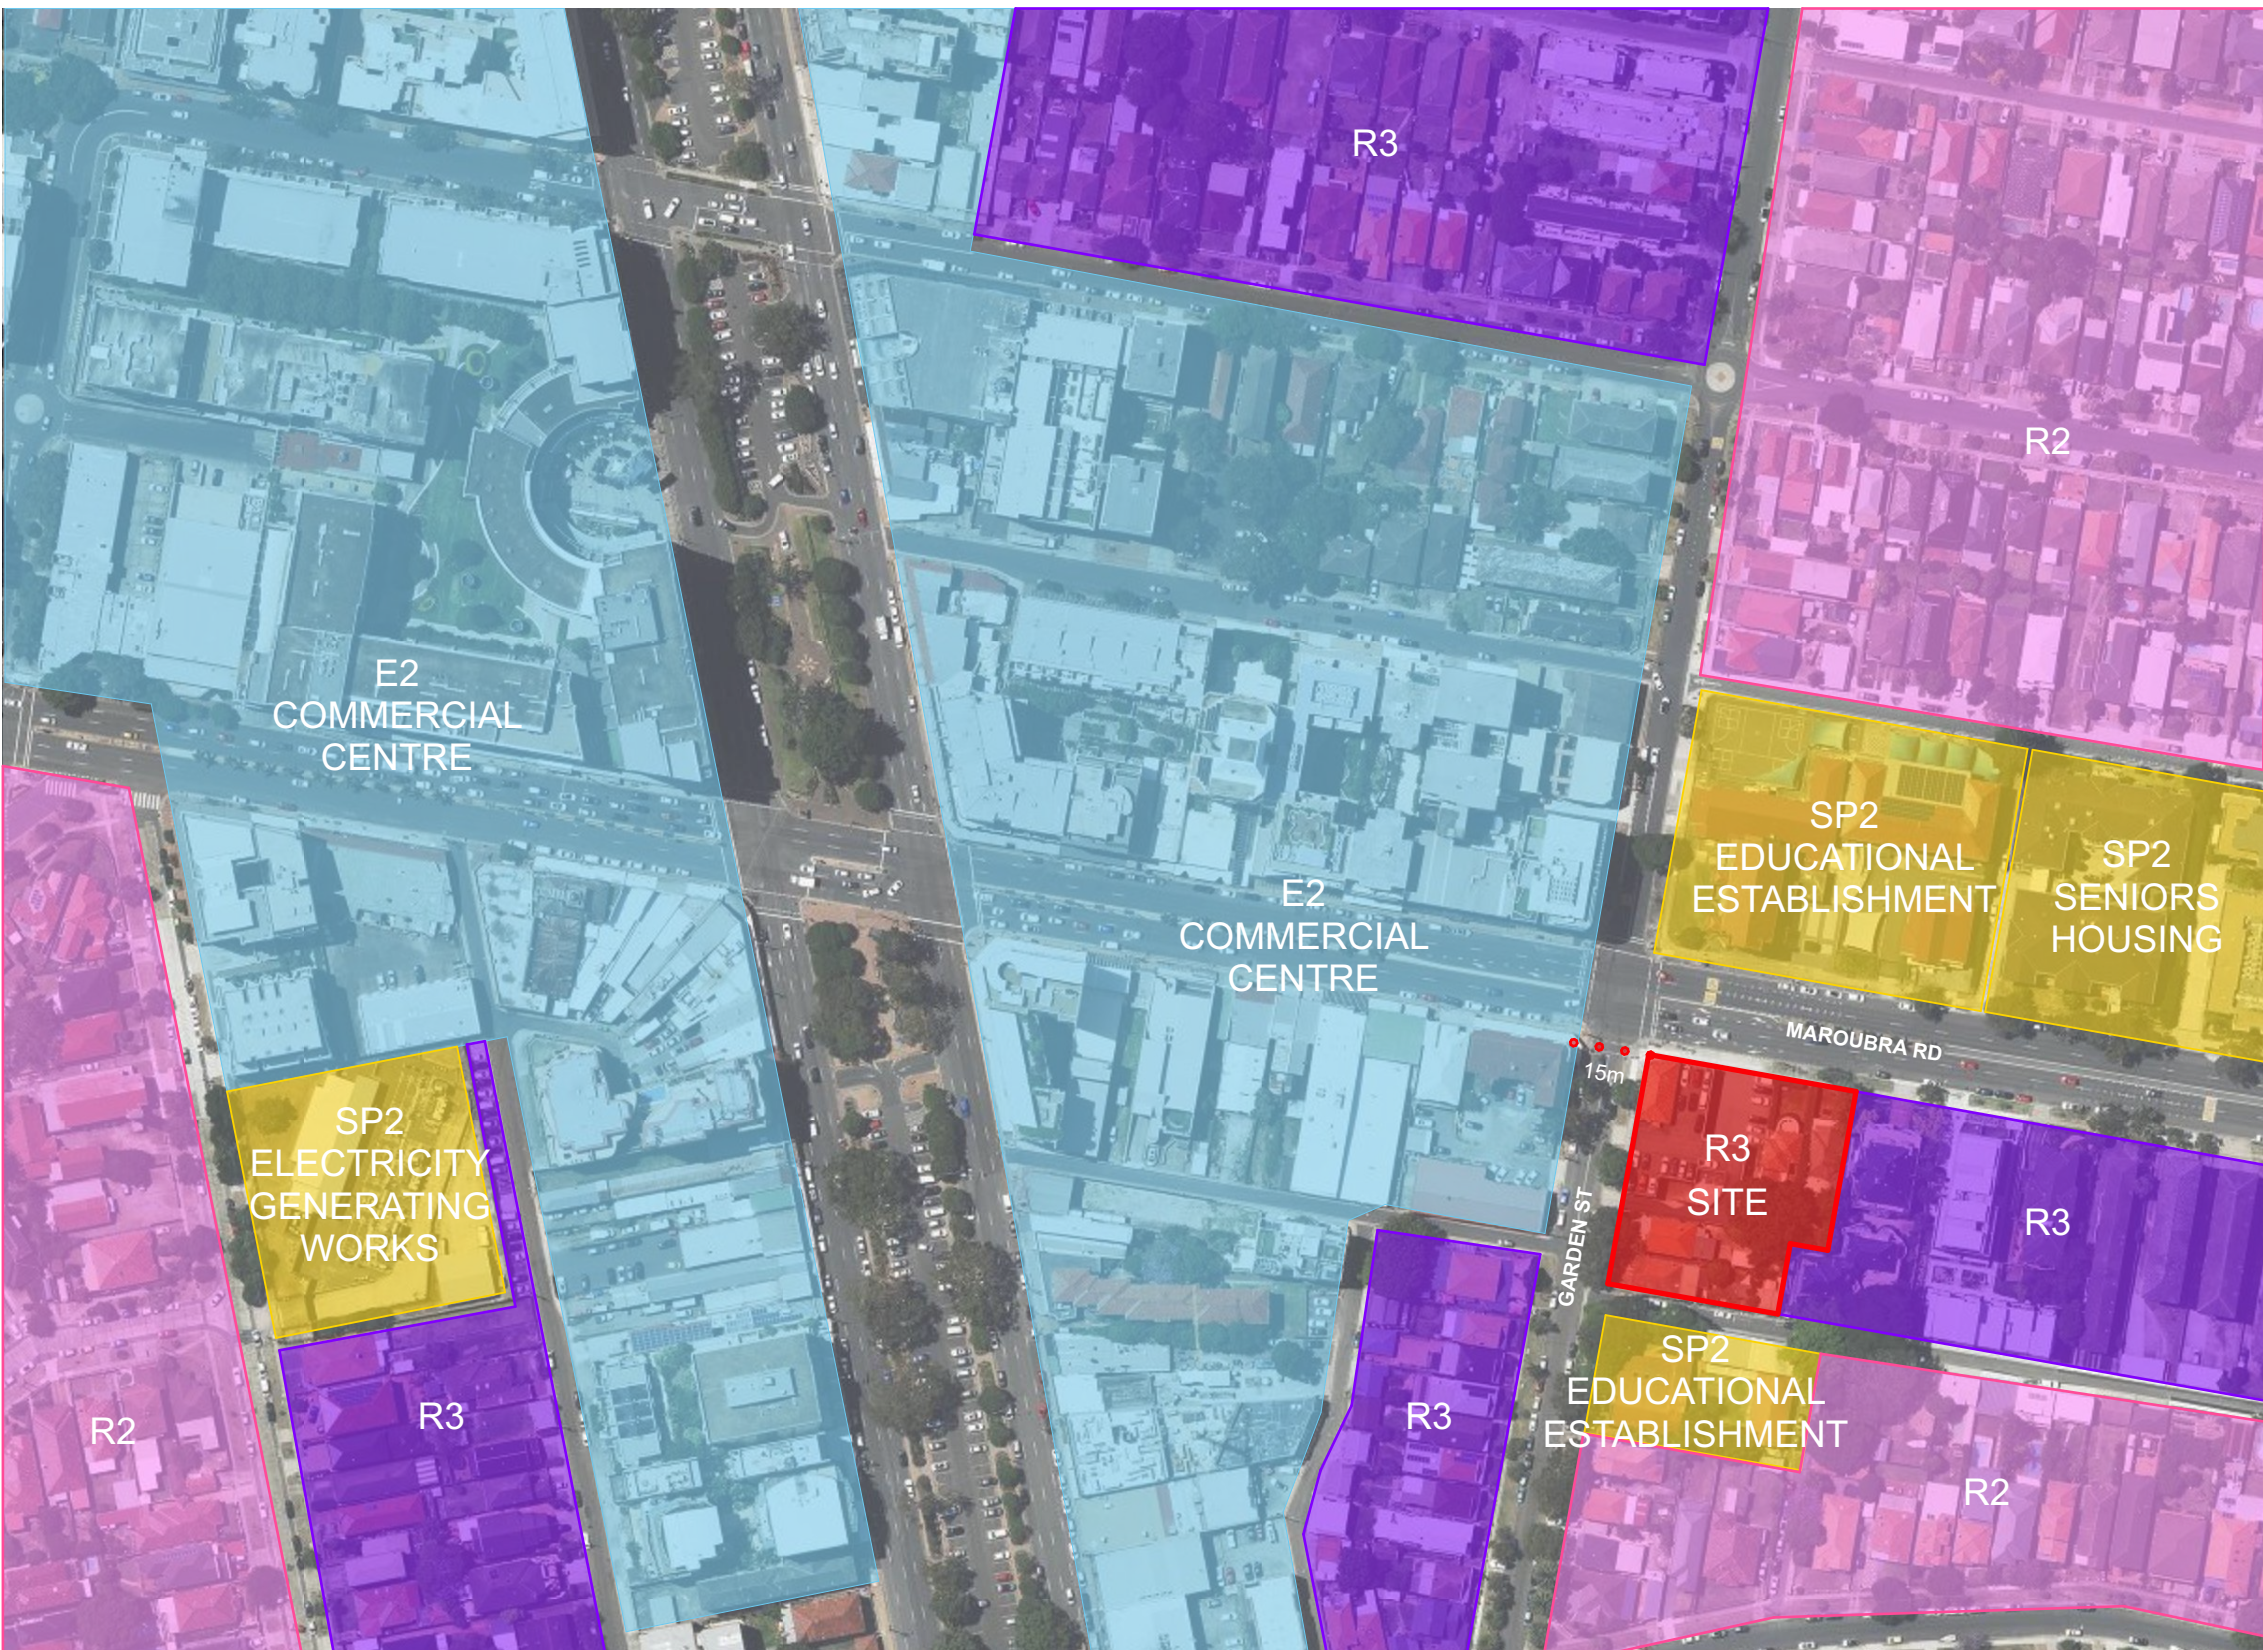

Location Map

LEP ZONES

- SP2 INFRASTRUCTURE
- R2 LOW DENSITY RESIDENTIAL
- R3 MEDIUM DENSITY RESIDENTIAL

ARCHITECTURAL DRAWINGS		
Drawing No.	Drawing Name	Scale
DA 000	Cover Sheet	
DA 001	GFA Diagrams - Overall	1:500
DA 002	GFA Diagrams - Affordable Housing & Childcare	1:500
DA 003	Solar Access Diagrams	1:500
DA 004	Natural Ventilation Diagrams	1:500
DA 005	ADG Compliance	
DA 006	Existing Site Photos	
DA 007	Existing Site Analysis	1:300
DA 008	Demolition Plan	1:150
DA 009	Excavation Plan	1:150
DA 010	Site Plan	
DA 011	Analysis - Deep Soil and Landscaped Area	
DA 012	Analysis - Communal Open Space	
DA 013	Analysis - Setbacks	1:500
DA 014	Analysis - Height Plane	
DA 015	Analysis - Future Character of the Area	
DA 016	Analysis - Tree Canopy Coverage	1:150
DA 017	Analysis - Typical Floor Plan	1:200
DA 090	Basement 04 Floor Plan	1:150
DA 091	Basement 03 Floor Plan	1:150
DA 092	Basement 02 Floor Plan	1:150
DA 093	Basement 01 Floor Plan	1:150
DA 100	Ground Floor Plan	1:150
DA 101	Level 01 Floor Plan	1:150
DA 102	Level 02-03 Floor Plan	1:150
DA 103	Level 04 Floor Plan	1:150
DA 104	Level 05-07 Floor Plan	1:150
DA 105	Level 08 Floor Plan	1:150
DA 106	Level 09 Floor Plan	1:150
DA 107	Roof Plan	1:150
DA 108	Adaptable Units	1:100
DA 200	Streetscape Elevation	1:250
DA 201	North Elevation - Maroubra Road	1:150
DA 202	East Elevation	1:150
DA 203	South Elevation - Maroubra Lane	1:150
DA 204	West Elevation - Garden Street	1:150
DA 300	Section 1	1:150
DA 301	Section 2	1:150
DA 302	Section 3	1:150
DA 303	Section 4	1:150
DA 304	Section 5	1:150
DA 305	Section 6	1:150
DA 600	External Finishes Schedule	
DA 601	Materiality	
DA 700	Eye of the Sun Diagram - 9am	
DA 701	Eye of the Sun Diagram - 10am	
DA 702	Eye of the Sun Diagram - 11am	
DA 703	Eye of the Sun Diagram - 12pm	
DA 704	Eye of the Sun Diagram - 1pm	
DA 705	Eye of the Sun Diagram - 2pm	
DA 706	Eye of the Sun Diagram - 3pm	
DA 710	Shadow Diagrams 1	1:1000
DA 711	Shadow Diagrams 2	1:1000
DA 712	Shadow Diagrams 3	1:1000
DA 713	Shadow Diagrams 4	1:1000
DA 800	3D Views - Sheet 1	
DA 801	3D Views - Sheet 2	

General Notes
DO NOT SCALE FROM DRAWING. USE FIGURED DIMENSIONS ONLY. CHECK ALL DIMENSIONS ON SITE BEFORE ANY MANUFACTURE OR CONSTRUCTION

All dimensions are in millimetres unless stated otherwise.
All architectural drawings are to be read in conjunction with the relevant consultant documents. All dimensions and levels are to be checked and verified on site prior to the commencement of work, shop drawings or fabrication of any components. Refer all discrepancies to the Architect for determination. Drawings are not to be scaled, use only figured dimensions. This drawing is copyright and must not be retained, copied or used without the permission of BKA Architecture. This document has been prepared for and on behalf of the clients noted on the drawing. BKA Architecture's responsibility is to these clients only and not to any third party who may rely on these documents. Minor changes to form and configuration may be required when drawings are subsequently prepared for construction purposes after the grant of development consent.
Nominated Architect (NSW) - John Baker 3552

Rev	Date	Issue
A	12/2/2026	SSDA Submission

1. Planner

Colliers Urban Planning
Claire Burdett
T : 0423 066 002

2. Surveyor

RGM
Huy Thai
T : 02 9712 0238

3. Arborist

Seasoned Tree Consulting
David Gowenlock
T : 0415 961 074

4. Landscape

Conzept
Robert Frew
T : 02 9922 5312

5. Civil and Stormwater

Smart Structures
Kamyar Elvazzadeh
T : 02 9052 6466

6. BCA and Access

Building Innovations
Mardios Taitian
T : 02 9099 0370

7. Acoustic

Koikas Acoustics
Rowan Frizell
T : 02 9587 9702

8. Traffic and Parking

Genesis Traffic
Bernard Lo
T : 02 7255 8198

9. Waste Management

Elephants Foot
Ruban Jayaratnam
T : 02 9780 3506

10. Photomontage

Platypus Digit
Gordon Kam
T : 0404 866 018

Client

BSWLD MAROUBRA PTY LTD

Architect

BKA Architecture

SYDNEY
Suite 1.04,
77 Dunning Ave,
Roseberry
NSW 2018

NEWCASTLE
Suite 4
19 Bolton St,
Newcastle
NSW 2300

NORTH COAST
39-41 Main Street
Clunes
NSW 2480

T: +61 2 9318 9200 E: bka@bka.com.au W: www.bka.com.au

North



Scale at A1

Status

SSDA

Drawn

CM, SA, RD

Print Date

31/3/2026

Checked

JG, JB

Project

251 - 257 Maroubra Road & 133
Garden Street Maroubra NSW 2035
Australia

Drawing

Cover Sheet

Project No.

24029







Revision

A

Drawing No.

DA 000

GFA Diagrams & Calculations

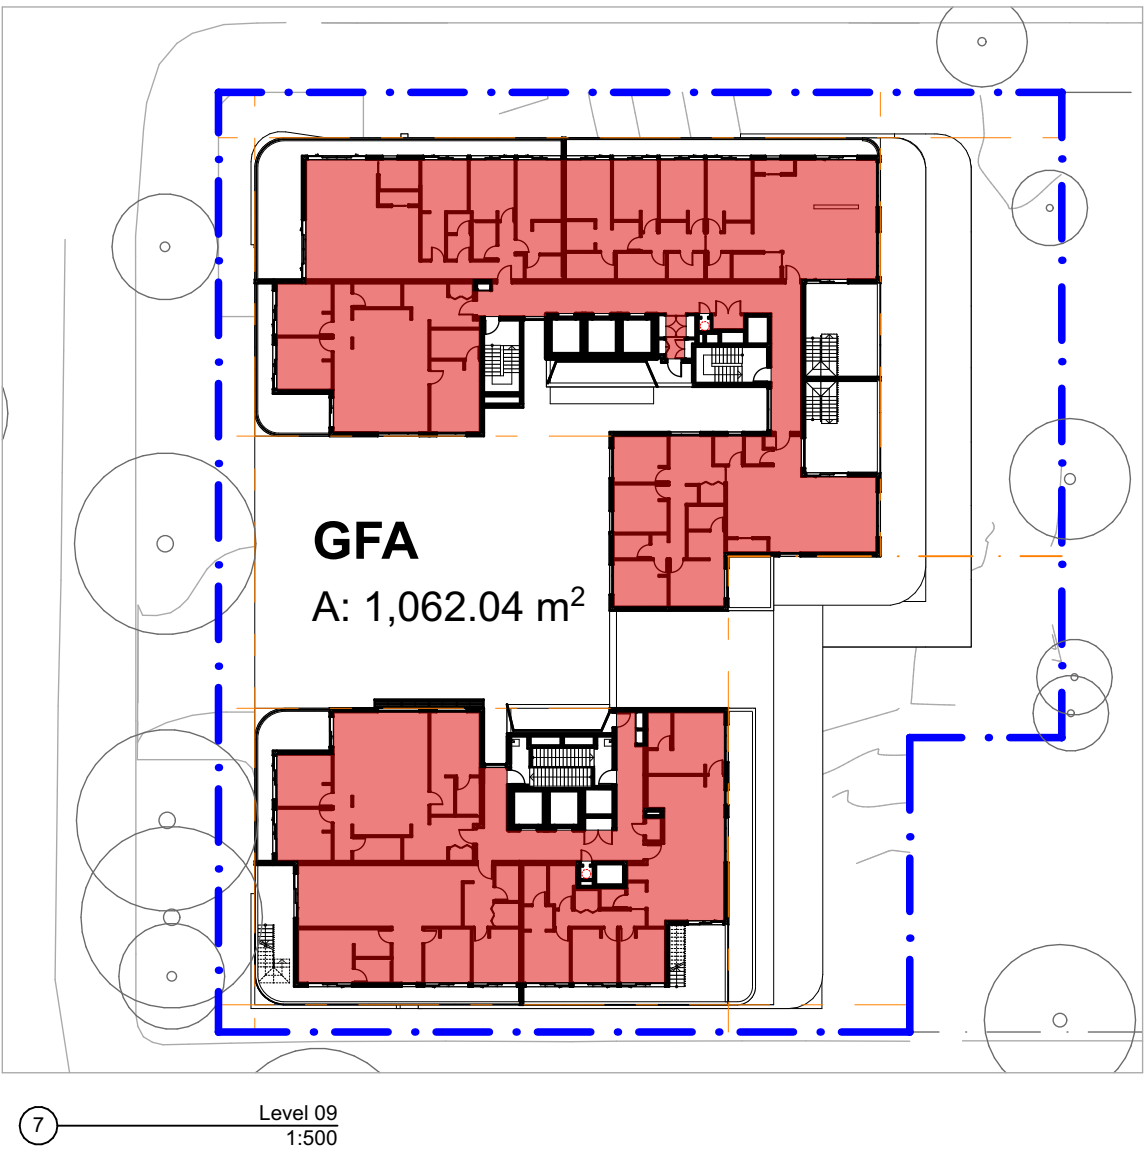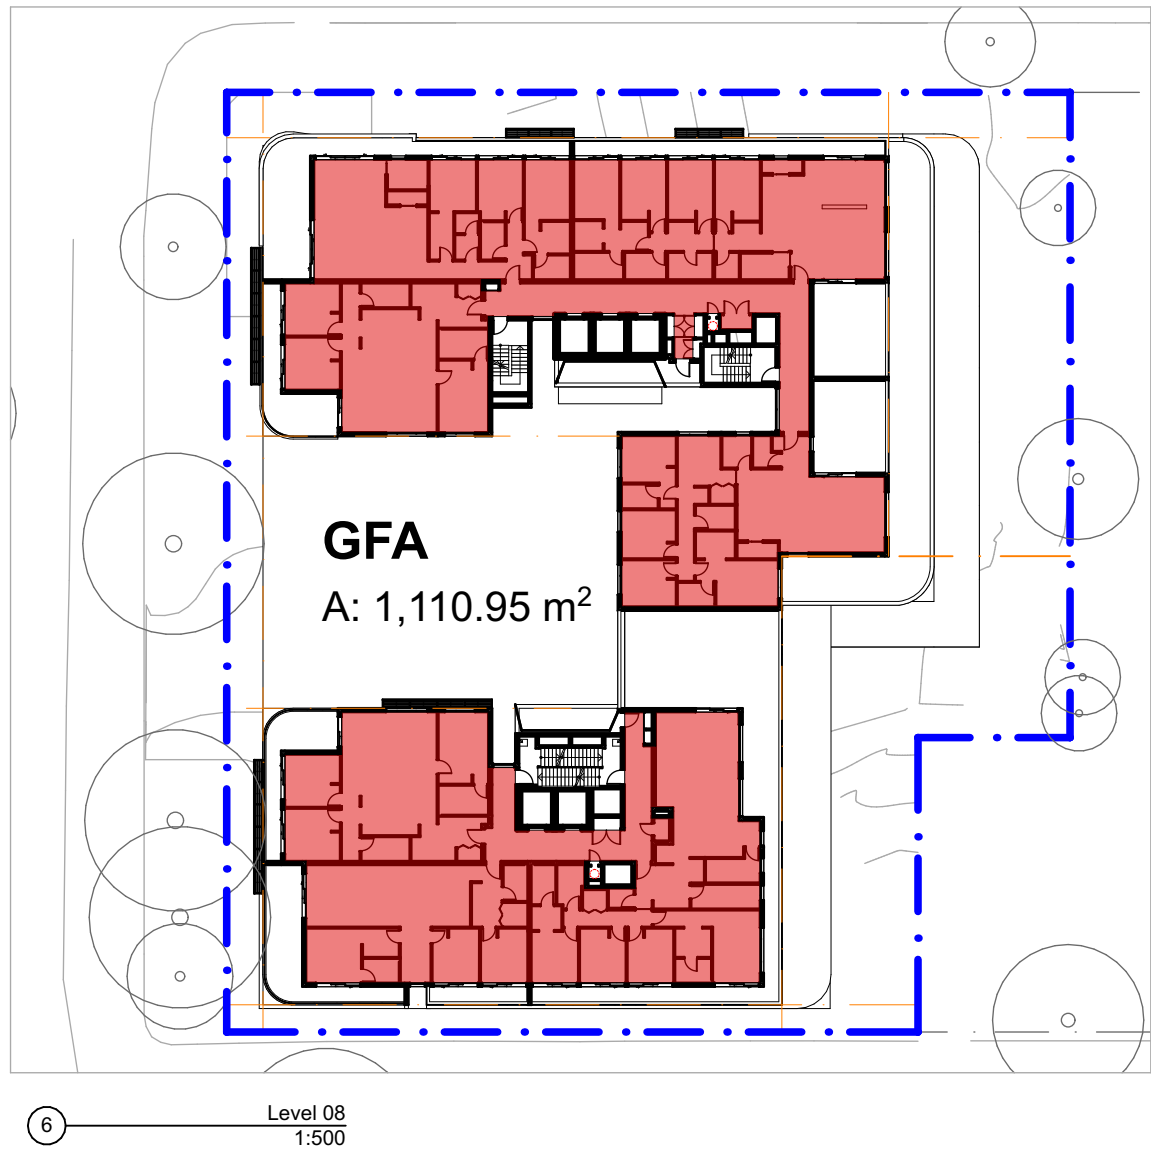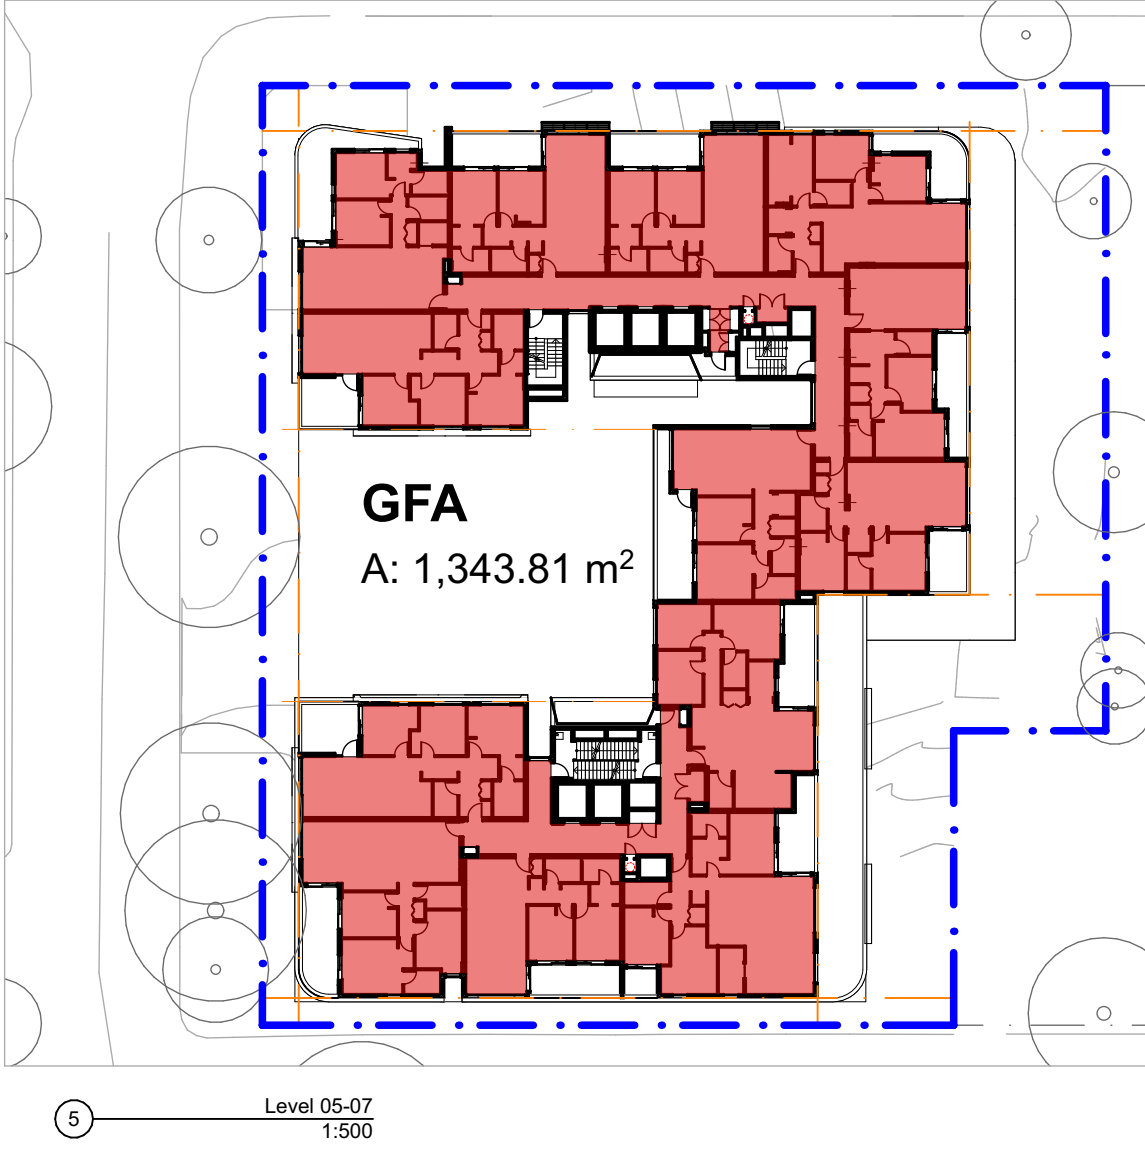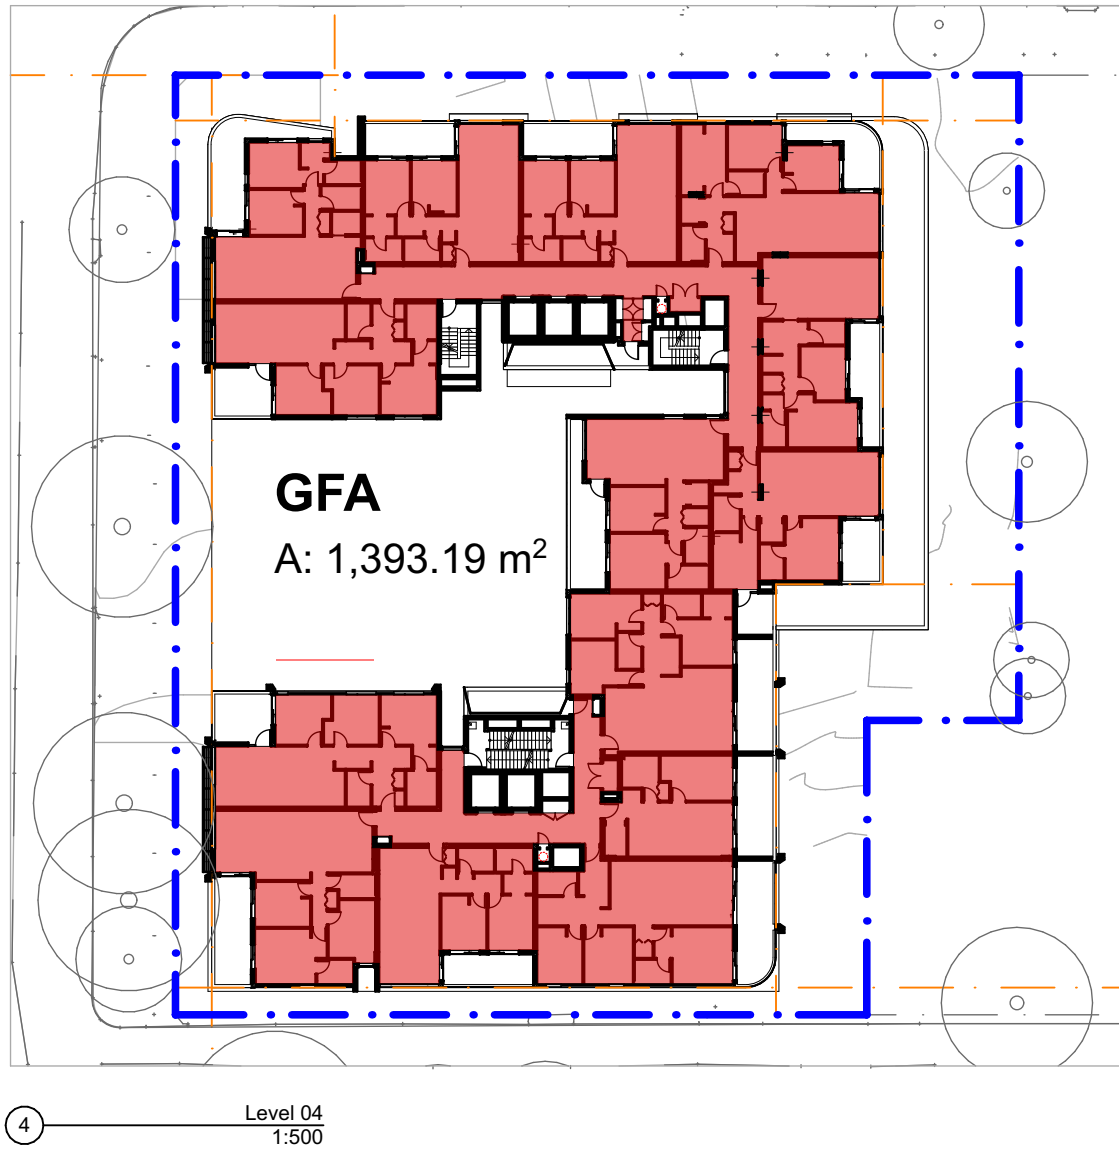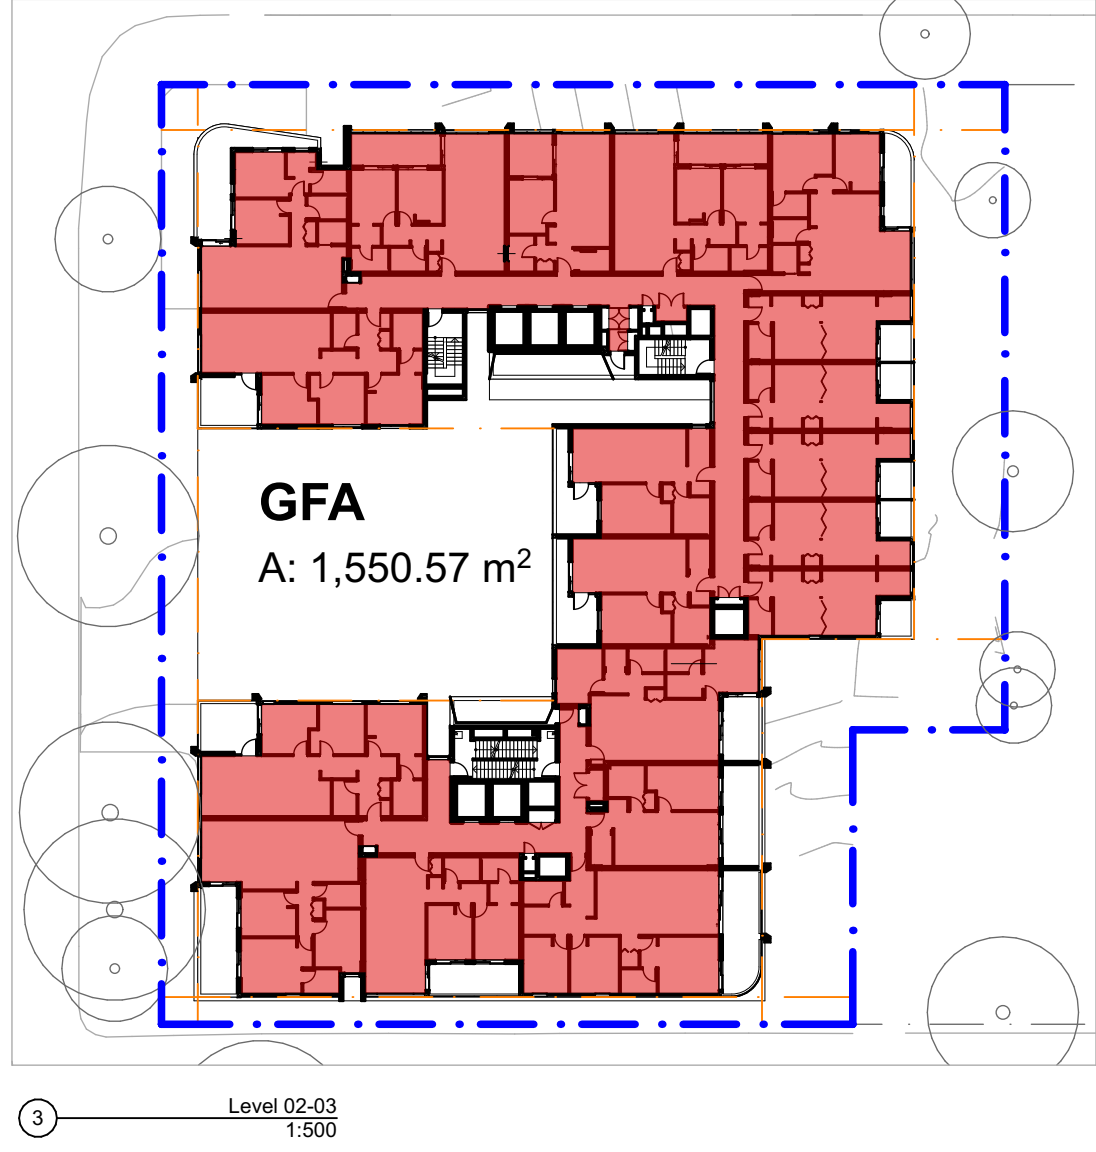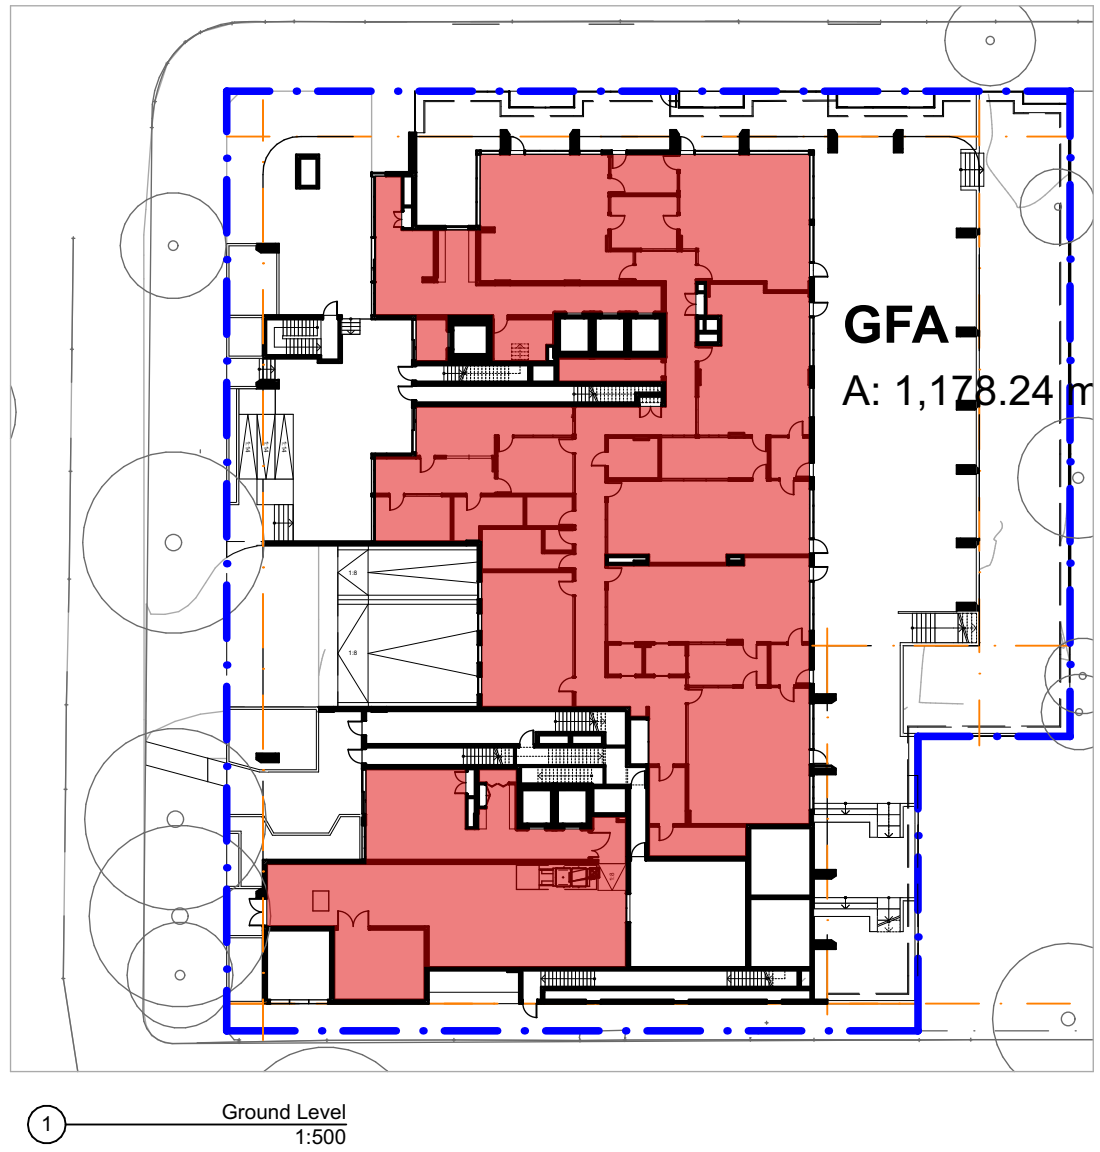

Site Area	A (DP 14198)	486.9 m2
	B(DP 14198)	486.9 m2
	C (DP 14198)	619.7 m2
	D (DP 14198)	619.7 m2
	E (DP 14198)	619.7 m2
	D (DP 320521)	429 m2
TOTAL (BY TITLE)		3261.9 m2
TOTAL (BY CALCULATION)		3270.1 m2
Control Data		
Note: Council controls overruled by SEPP & SSD		
LEP Zoning	R3 Medium Density Residential	
Proposed Building Height	35.6m	
Proposed FSR	4.02:1	
Overall GFA Calculations (m2) approx.		
Storey	Gross Floor Area (m2)	
Basement 4	0	
Basement 3	0	
Basement 2	0	
Basement 1	40.17	
Ground Floor	1,178.24	
Level 1	1,232.55	
Level 2	1,550.57	
Level 3	1,550.57	
Level 4	1,393.19	
Level 5	1,343.81	
Level 6	1,343.81	
Level 7	1,343.81	
Level 8	1,110.95	
Level 9	1,062.04	
Roof	0	
TOTAL GFA	13149.71	
TOTAL FSR (x:1)	4.02 :1	

Ground	327.20
Level 1 - 9	11,931.30
TOTAL GFA	12,258.50

Apartment Mix	PROPOSED YIELD			
	Standard	Adaptable	Total	%
Studio	15	0	15	13%
1 Bed	3	8	11	9%
2 Bed	45	0	45	38%
3 Bed	27	16	43	36%
4 Bed (Penthouses)	6	0	6	5%
TOTAL UNITS	96	24	120	

Apartment Type DCP Requirements	Required No. of Units	Proposed No. of Units
Adaptable Units - 20% of all units	24	24

Car Parking Rates - RESIDENTIAL						
	NSW Housing SEPP Non-Affordable (Standard Units)		NSW Housing SEPP In-fill Affordable (Affordable Units)		ADG - Guide to Traffic Generating Developments	
	rate per unit	total required	rate per unit	total required	rate per unit	total required
Studio	0.5	0	0.4	6	0.4	6
1 Bed	0.5	2.0	0.4	2.8	0.4	4.4
2 Bed	1	36.0	0.5	4.5	0.7	31.5
3+ Bed	1.5	73.5	1	0	1.2	58.8
TOTAL		111.5		13.3		100.7
Visitors		N/A			1 space per 7 units	17.1
TOTAL RESIDENTIAL		124.8				117.8
Accessible Parking		N/A			1 per adaptable unit	24
Car Wash Bay		N/A			N/A	N/A
Motorcycle / Scooter		N/A			5% of parking requirement	8.8
Bicycle Parking		N/A			1 space per 2 units	60
Bicycle Parking - Visitors		N/A			1 space per 10 units	12
Service / Loading Bays		N/A			1 space per 50 units	2.4
On-Street Bicycle Parking		N/A			N/A	5

General Notes
DO NOT SCALE FROM DRAWING. USE FIGURED DIMENSIONS ONLY. CHECK ALL DIMENSIONS ON SITE BEFORE ANY MANUFACTURE OR CONSTRUCTION

All dimensions are in millimetres unless stated otherwise.
All architectural drawings are to be read in conjunction with the relevant consultant documents. All dimensions and levels are to be checked and verified on site prior to the commencement of work, shop drawings or fabrication of any components. Refer all discrepancies to the Architect for determination. Drawings are not to be scaled, use only figured dimensions. This drawing is copyright and must not be retained, copied or used without the permission of BKA Architecture. This document has been prepared for and on behalf of the clients noted on the drawing. BKA Architecture's responsibility is to these clients only and not to any third party who may rely on these documents. Minor changes to form and configuration may be required when drawings are subsequently prepared for construction purposes after the grant of development consent.
Nominated Architect (NSW) - John Baker 3552

Rev	Date	Issue
A	12/2/2026	SSDA Submission

- 1. Planner**
Colliers Urban Planning
Claire Burdett
T : 0423 066 002

2. Surveyor
RGM
Huy Thai
T : 02 9712 0238

3. Arborist
Seasoned Tree Consulting
David Gowerlock
T : 0415 961 074

4. Landscape
Conzept
Robert Frew
T : 02 9922 5312

5. Civil and Stormwater
Smart Structures
Kamyar Elvazzadeh
T : 02 9052 6466

6. BCA and Access
Building Innovations
Mardiros Taitian
T : 02 9099 0370

7. Acoustic
Koikas Acoustics
Rowan Frizell
T : 02 9587 9702

8. Traffic and Parking
Genesis Traffic
Bernard Lo
T : 02 7255 8198

9. Waste Management
Elephants Foot
Ruban Jayaratnam
T : 02 9780 3506

10. Photomontage
Platypus Digit
Gordon Kam
T : 0404 866 018

Client
BSWLD MAROUBRA PTY LTD

Architect
BKA Architecture

SYDNEY Suite 1.04, 77 Dunning Ave, Roseberry NSW 2018
NEWCASTLE Suite 4, 19 Bolton St, Newcastle NSW 2300
NORTH COAST 39-41 Main Street, Clunes NSW 2480
T: +61 2 9318 9200 E: bka@bka.com.au W: www.bka.com.au

North

Status
SSDA

Drawn
CM, SA, RD

Print Date
31/3/2026


Checked
JG, JB

Project
251 - 257 Maroubra Road & 133 Garden Street Maroubra NSW 2035 Australia

Drawing
GFA Diagrams - Overall

Project No.	Revision	Drawing No.
24029	A	DA 001

Childcare Calculations

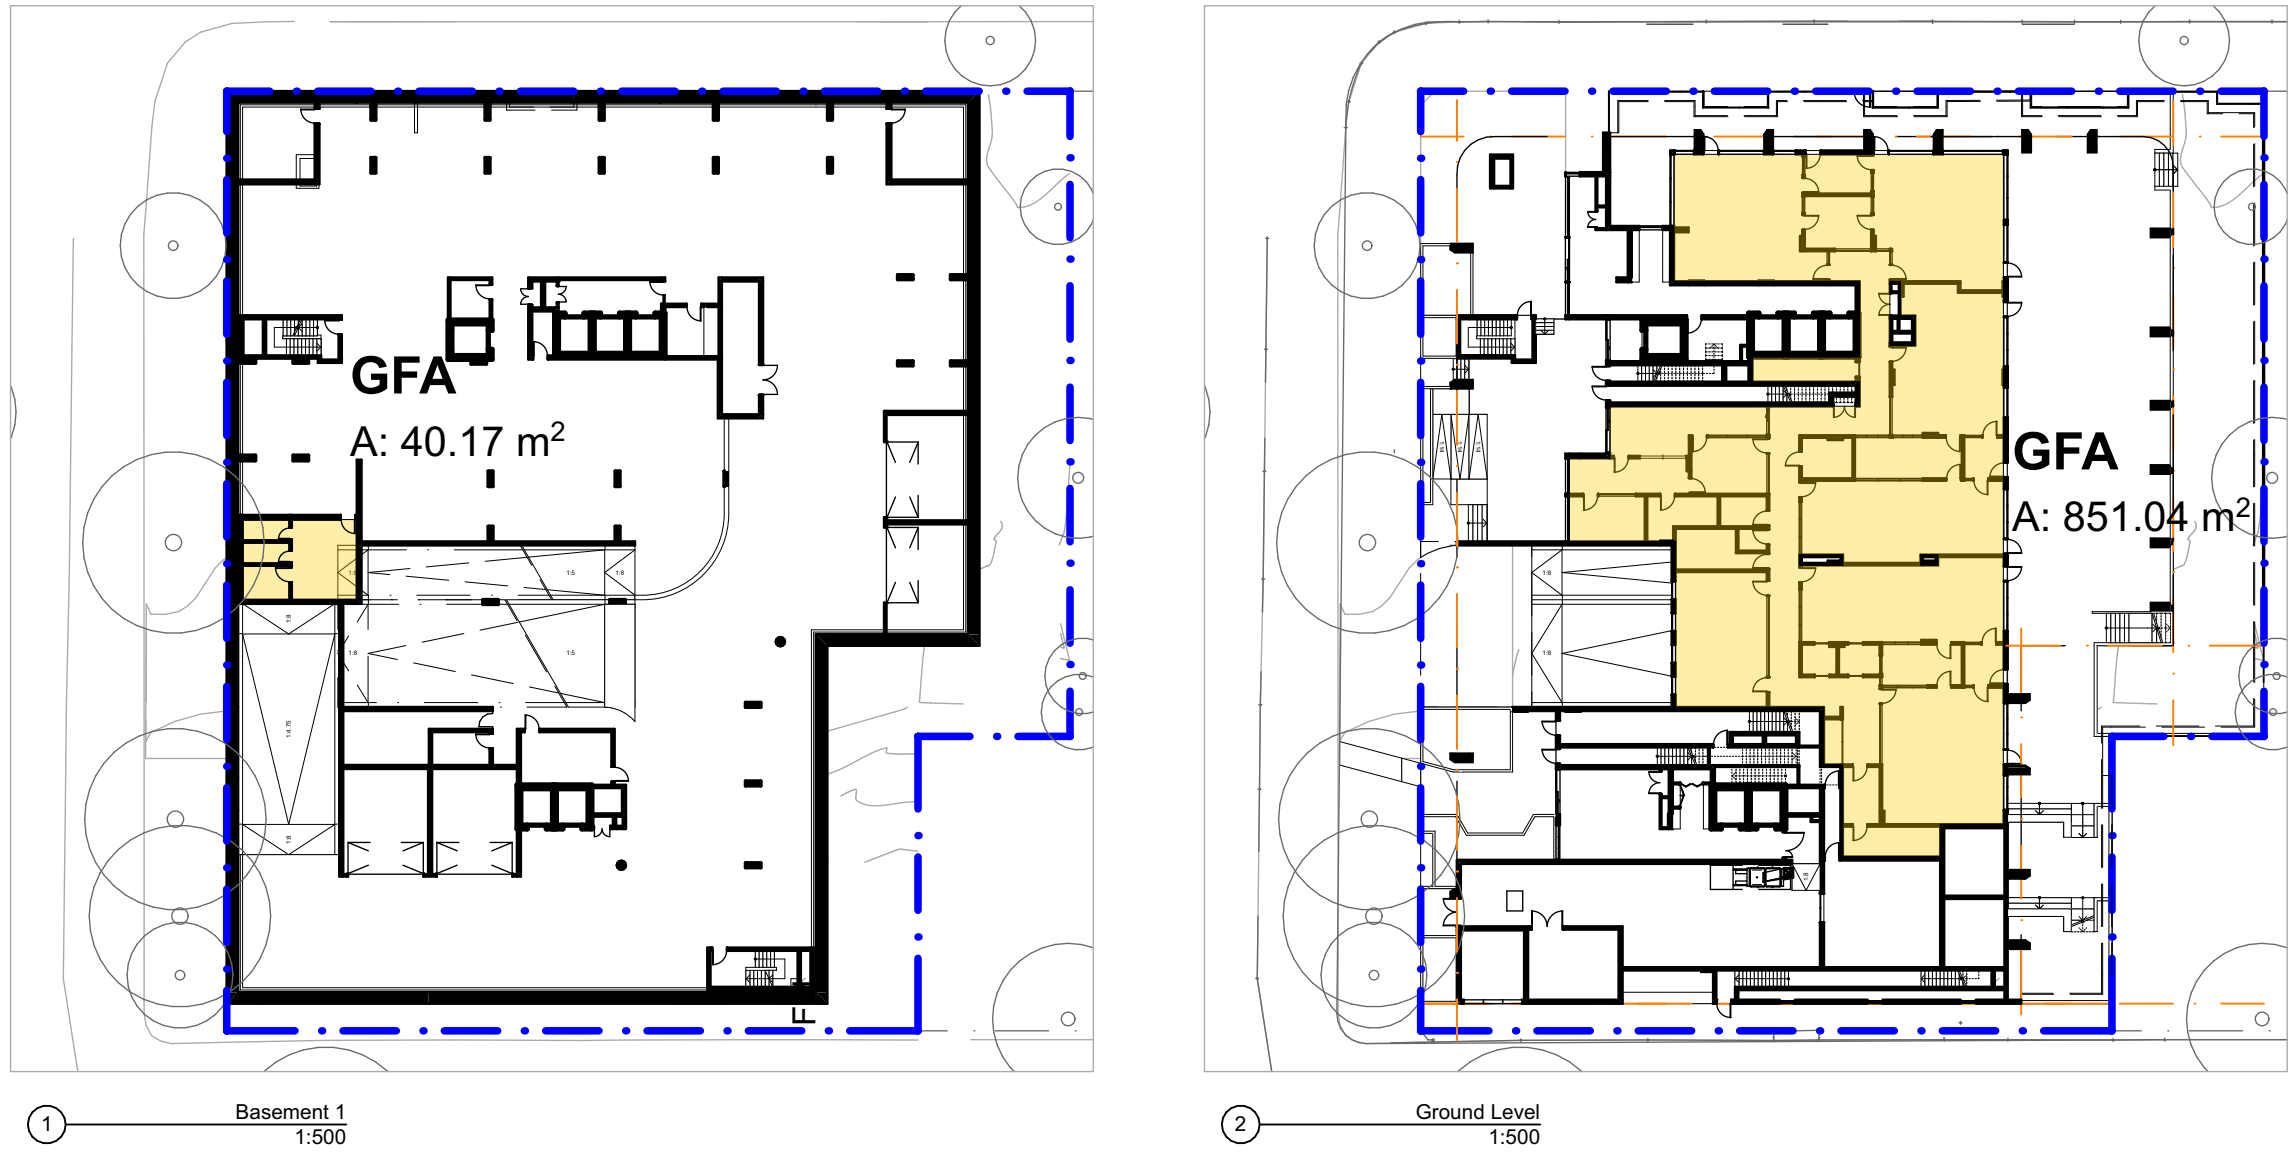


Car Parking Rates - CHILDCARE					
Required Spaces					Proposed Spaces
	ADG - Guide to Traffic Generating Developments		DCP B7 Table 1		
	rate	total required	rate	total required	
Drop-off (per children)	1 in 4	30	1 in 8	15	15
Staff	N/A	N/A	1 in 2	11	11
	NCC 2022 D4D6		Childcare Planning Guideline		
	rate	total required	rate	total required	
Accessible Parking	1 per 100 car spaces	1	1 in 100 for staff and children (separately)	2	2
TOTAL CHILDCARE	31.0		28.0		28
Bicycle Parking	N/A		1 bike space per 10 car spaces	2.8	12
Service / Loading Bays	N/A		1 space per 2000sqm GFA	0.4	1

Childcare Places*		Proposed
Children (years 0-2)		40
Children (years 2-3)		40
Children (years 3-5)		40
TOTAL CHILDREN		120
Staff (for years 0-2) Rate: 1 in 4		10
Staff (for years 2-3) Rate: 1in 5		8
Staff (for years 3-5) Rate: 1 in 11		4
TOTAL STAFF		22
* under the Education and Care Services National Regulations (2011 SI 653)		
Childcare Storage*	Required	Proposed
Internal (minimum 0.2m3 per child)	24	129.98
External (minimum 0.3m3 per child)	36	37.29
TOTAL	60	167.27
* under the Education and Care Services National Regulations (2011 SI 653)		

Childcare GFA Calculations (m2) approx.		
	Required*	Proposed
Unencumbered indoor space (3.25m2 per child)	390	405.33
Other Areas (Indoor Only)		485.88
TOTAL GFA		891.21
Unencumbered outdoor space (7m2 per child)	840	868.67
* DPIE Child Care Planning Guideline 2021		

Affordable Housing Calculations

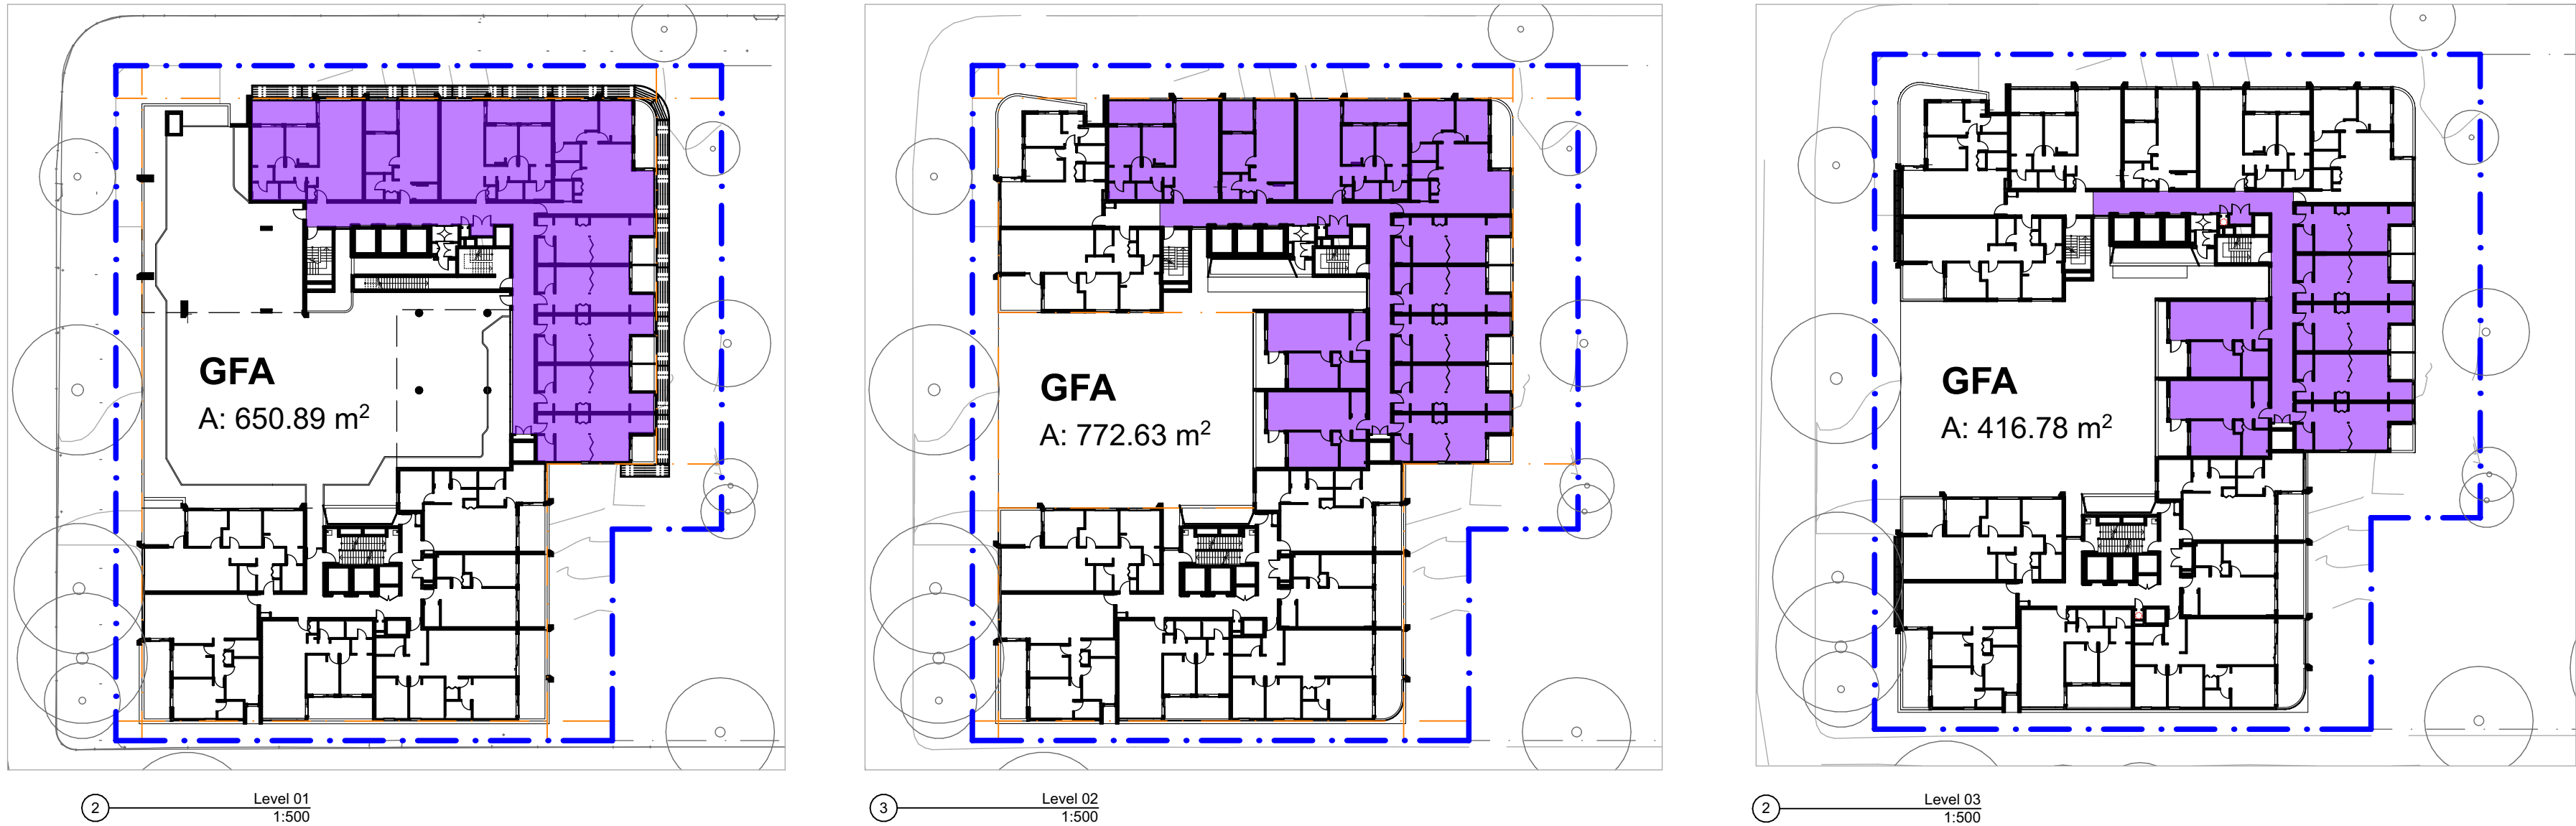

TOTAL NO. OF UNITS :	120
TOTAL RES. GFA	12258.50
TOTAL GFA (incl. CCC)	13149.71

ADG COMPLIANT

PROPOSED AFFORDABLE UNITS					
LEVEL	UNIT	BEDS	GFA (m2)	SOLAR - LIVING h min. 2h	SOLAR - POS h min. 2h
Level 01	B1.01	2	92.92	6	2
	B1.02	1 + STUDY	61.25	6	4
	B1.03	2	93.04	6	3
	B1.04	2 + STUDY	84.29	1	2
	B1.05	STUDIO	40.23	2	2
	B1.06	STUDIO	40.28	2	2
	B1.07	STUDIO	40.28	2	2
	B1.08	STUDIO	40.28	2	2
	B1.09	STUDIO	40.28	2	0
	Circulation/Other Area		118.04		
Level 02	B2.03	2	92.92	6	2
	B2.04	1 + STUDY	61.25	6	4
	B2.05	2	93.04	6	3
	B2.06	2 + STUDY	84.29	1	2
	B2.07	STUDIO	40.23	2	2
	B2.08	STUDIO	40.28	2	2
	B2.09	STUDIO	40.28	2	2
	B2.10	STUDIO	40.28	2	2
	B2.11	STUDIO	40.28	2	0
	B2.12	1 + STUDY (ADAPT)	57.45	0	0
	B2.13	1 + STUDY (ADAPT)	57.60	0	0
	Circulation/Other Area		124.73		
	B3.07	STUDIO	40.23	2	2
	B3.08	STUDIO	40.28	2	2
Level 03	B3.09	STUDIO	40.28	2	2
	B3.10	STUDIO	40.28	2	2
	B3.11	STUDIO	40.28	2	0
	B3.12	1 + STUDY (ADAPT)	57.45	0	0
	B3.13	1 + STUDY (ADAPT)	57.60	0	0
	Circulation/Other Area		100.38		
TOTAL	27		1840.30	21	20
TOTAL %:	23%		15%	78%	74%

AFFORDABLE HOUSING

15% OF RESIDENTIAL GFA IS ALLOCATED TO AFFORDABLE HOUSING (27 UNITS)

ADG COMPLIANCE

78% AFFORDABLE APARTMENT LIVING AREAS RECEIVE 2HRS OF SOLAR (9-3pm WINTER SOLSTICE)

74% AFFORDABLE APARTMENT PRIVATE OPEN SPACES RECEIVE 2HRS OF SOLAR (9-3pm WINTER SOLSTICE)

LEGEND:	STUDIO		15	48.39%
	1 BEDROOM		7	22.58%
	2 BEDROOM		9	29.03%

General Notes
DO NOT SCALE FROM DRAWING. USE FIGURED DIMENSIONS ONLY. CHECK ALL DIMENSIONS ON SITE BEFORE ANY MANUFACTURE OR CONSTRUCTION

All dimensions are in millimetres unless stated otherwise.
All architectural drawings are to be read in conjunction with the relevant consultant documents. All dimensions and levels are to be checked and verified on site prior to the commencement of work, shop drawings or fabrication of any components. Refer all discrepancies to the Architect for determination. Drawings are not to be scaled, use only figured dimensions. This drawing is copyright and must not be retained, copied or used without the permission of BKA Architecture. This document has been prepared for and on behalf of the clients noted on the drawing. BKA Architecture's responsibility is to these clients only and not to any third party who may rely on these documents. Minor changes to form and configuration may be required when drawings are subsequently prepared for construction purposes after the grant of development consent.
Nominated Architect (NSW) - John Baker 3552

Rev	Date	Issue
A	12/2/2026	SSDA Submission

1. Planner

Colliers Urban Planning
Claire Burdett
T : 0423 066 002

2. Surveyor

RGM
Huy Thai
T : 02 9712 0238

3. Arborist

Seasoned Tree Consulting
David Gowenlock
T : 0415 961 074

4. Landscape

Conzept
Robert Frew
T : 02 9922 5312

5. Civil and Stormwater

Smart Structures
Kamyar Elvazzadeh
T : 02 9052 6466

6. BCA and Access

Building Innovations
Mardiros Taitian
T : 02 9099 0370

7. Acoustic

Koikas Acoustics
Rowan Frizell
T : 02 9587 9702

8. Traffic and Parking

Genesis Traffic
Bernard Lo
T : 02 7255 8198

9. Waste Management

Elephants Foot
Ruban Jayaratnam
T : 02 9780 3506

10. Photomontage

Platypus Digit
Gordon Kam
T : 0404 866 018

Client

BSWLD MAROUBRA PTY LTD

Architect

BKA Architecture

SYDNEY
Suite 4
77 Dunning Ave.
Newcastle
NSW 2308

T: +61 2 9318 9200

NEWCASTLE
Suite 4
19 Bolton St.
Newcastle
NSW 2300

E: bka@bka.com.au

NORTH COAST
39-41 Main Street
Clunes
NSW 2480

W: www.bka.com.au

North



Status

SSDA

Print Date

31/3/2026

Project

251 - 257 Maroubra Road & 133
Garden Street Maroubra NSW 2035
Australia

Drawing

GFA Diagrams - Affordable
Housing & Childcare

Project No.

24029


Revision

A

Drawing No.

DA 002

Solar Access Diagrams

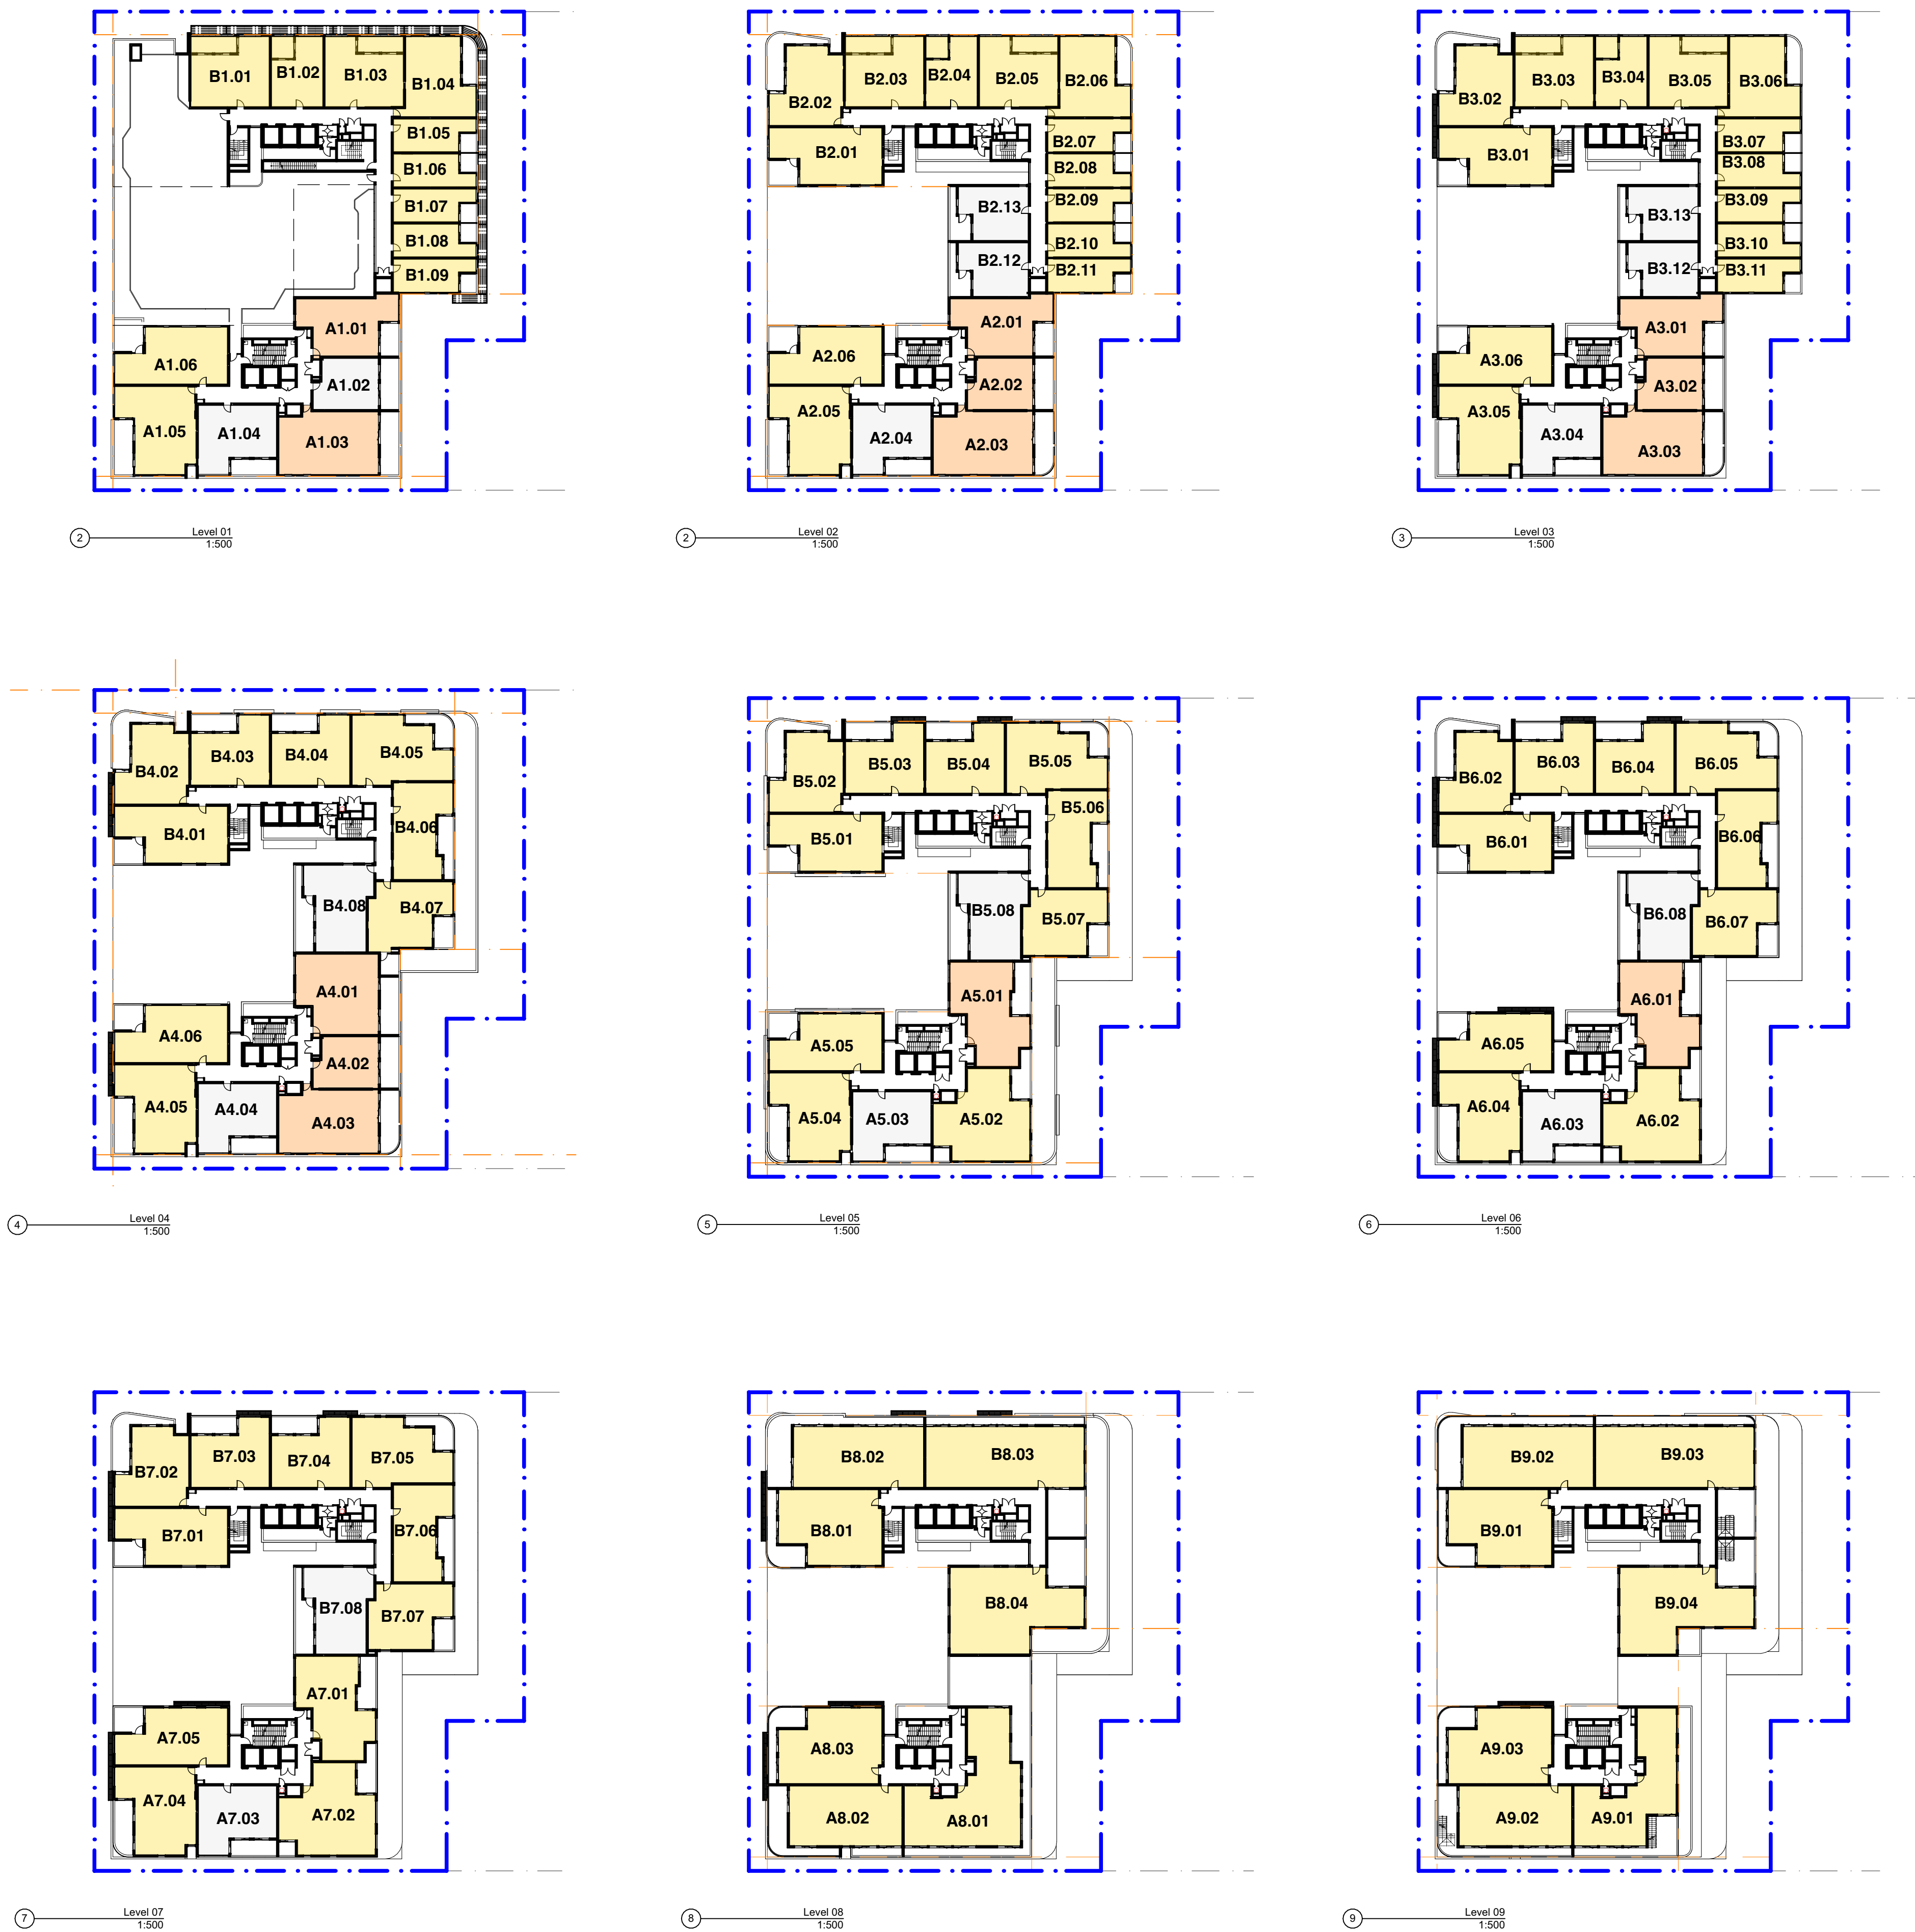

- 2 OR MORE HRS
- LESS THAN 2 HRS
- NO DIRECT SUNLIGHT

104 OF 120 UNITS (87%) RECEIVE DIRECT SOLAR BETWEEN 9-3PM (WINTER SOLSTICE)

General Notes
DO NOT SCALE FROM DRAWING. USE FIGURED DIMENSIONS ONLY. CHECK ALL DIMENSIONS ON SITE BEFORE ANY MANUFACTURE OR CONSTRUCTION

All dimensions are in millimetres unless stated otherwise. All architectural drawings are to be read in conjunction with the relevant consultant documents. All dimensions and levels are to be checked and verified on site prior to the commencement of work, shop drawings or fabrication of any components. Refer all discrepancies to the Architect for determination. Drawings are not to be scaled, use only figured dimensions. This drawing is copyright and must not be retained, copied or used without the permission of BKA Architecture. This document has been prepared for and on behalf of the clients noted on the drawing. BKA Architecture's responsibility is to these clients only and not to any third party who may rely on these documents. Minor changes to form and configuration may be required when drawings are subsequently prepared for construction purposes after the grant of development consent.
Nominated Architect (NSW) - John Baker 3552

Rev	Date	Issue
A	12/2/2026	SSDA Submission

1. Planner

Colliers Urban Planning
Claire Burdett
T : 0423 066 002

2. Surveyor

RGM
Huy Thai
T : 02 9712 0238

3. Arborist

Seasoned Tree Consulting
David Gowenlock
T : 0415 961 074

4. Landscape

Conzept
Robert Frew
T : 02 9922 5312

5. Civil and Stormwater

Smart Structures
Kamyar Elvazzadeh
T : 02 9052 6466

6. BCA and Access

Building Innovations
Mardios Taitian
T : 02 9099 0370

7. Acoustic

Koikas Acoustics
Rowan Frizell
T : 02 9587 9702

8. Traffic and Parking

Genesis Traffic
Bernard Lo
T : 02 7255 8198

9. Waste Management

Elephants Foot
Ruban Jayaratnam
T : 02 9780 3506

10. Photomontage

Platypus Digit
Gordon Kam
T : 0404 866 018

Client

BSWLD MAROUBRA PTY LTD

Architect

BKA Architecture

SYDNEY

Suite 1.04,
77 Dunning Ave.
Newcastle
NSW 2018

T: +61 2 9318 9200

NEWCASTLE

Suite 4
19 Bolton St.
Newcastle
NSW 2300

E: bka@bka.com.au

NORTH COAST

39-41 Main Street
Clunes
NSW 2480

W: www.bka.com.au

North



Status

SSDA

Print Date

31/3/2026

Project

251 - 257 Maroubra Road & 133
Garden Street Maroubra NSW 2035
Australia

Drawing

Solar Access Diagrams

Project No.

24029

Revision

A

Drawing No.

DA 003

Scale at A1

1:500

Drawn

CM, SA, RD

Checked

JG, JB

Natural Ventilation Diagrams



77 OF 120 UNITS ACHIEVE CROSS VENTILATION (64.17%)

General Notes
DO NOT SCALE FROM DRAWING. USE FIGURED DIMENSIONS ONLY. CHECK ALL DIMENSIONS ON SITE BEFORE ANY MANUFACTURE OR CONSTRUCTION

All dimensions are in millimetres unless stated otherwise.
All architectural drawings are to be read in conjunction with the relevant consultant documents. All dimensions and levels are to be checked and verified on site prior to the commencement of work, shop drawings or fabrication of any components. Refer all discrepancies to the Architect for determination. Drawings are not to be scaled, use only figured dimensions. This drawing is copyright and must not be retained, copied or used without the permission of BKA Architecture. This document has been prepared for and on behalf of the clients noted on the drawing. BKA Architecture's responsibility is to these clients only and not to any third party who may rely on these documents. Minor changes to form and configuration may be required when drawings are subsequently prepared for construction purposes after the grant of development consent.
Nominated Architect (NSW) - John Baker 3552

Rev	Date	Issue
A	12/2/2026	SSDA Submission

1. Planner
Colliers Urban Planning
Claire Burdett
T : 0423 066 002

2. Surveyor
RGM
Huy Thai
T : 02 9922 0238

3. Arborist
Seasoned Tree Consulting
David Gowenlock
T : 0415 961 074

4. Landscape
Conzept
Robert Frew
T : 02 9922 5312

5. Civil and Stormwater
Smart Structures
Kamyar Elvazzadeh
T : 02 9052 6466

6. BCA and Access
Building Innovations
Mardios Taitian
T : 02 9099 0370

7. Acoustic
Kolkas Acoustics
Rowan Frizell
T : 02 9587 9702

8. Traffic and Parking
Genesis Traffic
Bernard Lo
T : 02 7255 8198

9. Waste Management
Elephants Foot
Ruban Jayaratnam
T : 02 9780 3506

10. Photomontage
Platypus Digit
Gordon Kam
T : 0404 866 018

Client
BSWLD MAROUBRA PTY LTD

Architect
BKA Architecture

SYDNEY Suite 1.04, 77 Dunning Ave. Newcastle NSW 2018 T: +61 2 9318 9200	NEWCASTLE Suite 4 19 Bolton St. Newcastle NSW 2300 E: bka@bka.com.au	NORTH COAST 39-41 Main Street Clunes NSW 2480 W: www.bka.com.au
--	--	--

North



Status

SSDA

Print Date

31/3/2026

Project

251 - 257 Maroubra Road & 133
Garden Street Maroubra NSW 2035
Australia

Drawing

Natural Ventilation Diagrams

Project No.

24029

Revision

A

Drawing No.

DA 004

Scale at A1

1:500

Drawn


CM, SA, RD

Checked

JG, JB

ADG Compliance Table

LEVEL	PROPOSED UNITS		INTERNAL AREA		SOLAR & VENTILATION				PRIVATE OPEN SPACE		STORAGE m3			
	UNIT	BEDS	ADG min. m2	PROPOSED GFA m2	SOLAR - LIVING h min. 2h	SOLAR - POS h min. 2h	DIRECT SOLAR min. 85%	CROSS-VENT min. 60%	ADG min. m2	PROPOSED POS m2	ADG min. m3	STORAGE (INT) min. 50% of Total Req.	STORAGE (EXT) min. Basement Provision	
Level 01	A1.01	2 + STUDY	75	81.49					10	10.22	8	4.62	3.38	
	A1.02	1 + STUDY (ADAPT)	50	53.35					8	16.08	6	3.01	2.99	
	A1.03	3 + STUDY (ADAPT)	95	104.33					12	19.19	10	6.22	3.78	
	A1.04	2	75	78.16					10	11.6	8	4.01	3.99	
	A1.05	3	95	99.17		3			12	16.69	10	6.1	3.90	
	A1.06	3 (ADAPT)	95	95.00		3			12	15.39	10	5.27	4.73	
	B1.01	2	75	92.92		6			10	12.61	8	4.01	3.99	
	B1.02	1 + STUDY	50	61.25		6			8	8.22	6	3.61	2.39	
	B1.03	2	75	93.04		6			10	12.07	8	4.37	3.63	
	B1.04	2 + STUDY	75	84.29		2			10	10.54	8	4.49	3.51	
	B1.05	STUDIO	35	40.23		2			4	4.8	4	2.8	1.20	
	B1.06	STUDIO	35	40.28		2			4	4.82	4	2.8	1.20	
	B1.07	STUDIO	35	40.28		2			4	4.82	4	2.8	1.20	
	B1.08	STUDIO	35	40.28		2			4	4.82	4	2.8	1.20	
	B1.09	STUDIO	35	40.28		2			4	4.92	4	2.8	1.20	
	Circulation/Other Area			188.2										
	Level 02	A2.01	2 + STUDY	75	81.49					10	10.22	8	4.74	3.26
		A2.02	1 + STUDY (ADAPT)	50	53.35		0.5			8	16.08	6	3.01	2.99
A2.03		3 + STUDY (ADAPT)	95	104.33					12	19.02	10	6.22	3.78	
A2.04		2	75	78.16					10	11.9	8	4.01	3.99	
A2.05		3	95	99.17		3			12	17.16	10	6.1	3.90	
A2.06		3 (ADAPT)	95	95.00		3			12	12.05	10	5.27	4.73	
B2.01		3 (ADAPT)	95	95.00		3			12	12.05	10	5.27	4.73	
B2.02		2	75	83.02		3			10	21.51	8	4.19	3.81	
B2.03		2	75	92.92		6			10	12.61	8	4.01	3.99	
B2.04		1 + STUDY	50	61.25		6			8	8.22	6	3.6	2.40	
B2.05		2	75	93.04		6			10	12.07	8	4.37	3.63	
B2.06		2 + STUDY	75	84.29		2			10	10.54	8	4.49	3.51	
B2.07		STUDIO	35	40.23		2			4	4.8	4	2.8	1.20	
B2.08		STUDIO	35	40.28		2			4	4.82	4	2.8	1.20	
B2.09		STUDIO	35	40.28		2			4	4.82	4	2.8	1.20	
B2.10		STUDIO	35	40.28		2			4	4.82	4	2.8	1.20	
B2.11		STUDIO	35	40.28		2			4	4.92	4	2.8	1.20	
B2.12		1 + STUDY (ADAPT)	50	57.45					8	12.06	6	3.01	2.99	
B2.13		1 + STUDY (ADAPT)	50	57.60					8	12.06	6	3.01	2.99	
Circulation/Other Area			213.15											
Level 03	A3.01	2 + STUDY	75	81.49					10	10.22	8	4.74	3.26	
	A3.02	1 + STUDY (ADAPT)	50	53.35		0.5			8	16.08	6	3.01	2.99	
	A3.03	3 + STUDY (ADAPT)	95	104.33					12	19.02	10	6.22	3.78	
	A3.04	2	75	78.16					10	11.9	8	4.01	3.99	
	A3.05	3	95	99.17		3			12	17.16	10	6.1	3.90	
	A3.06	3 (ADAPT)	95	95.00		3			12	12.05	10	5.27	4.73	
	B3.01	3 (ADAPT)	95	95.00		3			12	12.05	10	5.27	4.73	
	B3.02	2	75	83.02		3			10	21.51	8	4.19	3.81	
	B3.03	2	75	92.92		6			10	12.61	8	4.01	3.99	
	B3.04	1 + STUDY	50	61.25		6			8	8.22	6	3.6	2.40	
	B3.05	2	75	93.04		6			10	12.07	8	4.37	3.63	
	B3.06	2 + STUDY	75	84.29		2			10	10.54	8	4.49	3.51	
	B3.07	STUDIO	35	40.23		2			4	4.8	4	2.8	1.20	
	B3.08	STUDIO	35	40.28		2			4	4.82	4	2.8	1.20	
	B3.09	STUDIO	35	40.28		2			4	4.82	4	2.8	1.20	
	B3.10	STUDIO	35	40.28		2			4	4.82	4	2.8	1.20	
	B3.11	STUDIO	35	40.28		2			4	4.92	4	2.8	1.20	
	B3.12	1 + STUDY (ADAPT)	50	57.45					8	12.06	6	3.01	2.99	
	B3.13	1 + STUDY (ADAPT)	50	57.60					8	12.06	6	3.01	2.99	
	Circulation/Other Area			213.15										
Level 04	A4.01	3	95	104.30					12	17.92	10	7.1	2.90	
	A4.02	1 + STUDY (ADAPT)	50	53.35		0.5			8	16.08	6	3.01	2.99	
	A4.03	3 + STUDY (ADAPT)	95	104.33					12	19.02	10	6.21	3.79	
	A4.04	2	75	78.16					10	11.9	8	4.01	3.99	
	A4.05	3	95	99.17		3			12	17.16	10	6.18	3.82	
	A4.06	3 (ADAPT)	95	95.00		3			12	12.05	10	5.27	4.73	
	B4.01	3 (ADAPT)	95	95.00		3			12	12.05	10	5.27	4.73	
	B4.02	2	75	83.02		3			10	21.51	8	4.19	3.81	
	B4.03	2	75	78.39		6			10	12.9	8	4.01	3.99	
	B4.04	2	75	78.28		6			10	12.95	8	4.01	3.99	
	B4.05	3 + STUDY	95	97.74		2			12	14.14	10	6.01	3.99	
	B4.06	2 + STUDY	75	81.08		2			10	13.9	8	4.98	3.02	
	B4.07	2 + STUDY	75	82.26		2			10	16.72	8	5.76	2.24	
	B4.08	2 + STUDY	75	84.48					10	20.56	8	4.97	3.03	
	Circulation/Other Area			178.63										
	Level 05	A5.01	3 + STUDY	95	101.16					12	14.8	10	6.13	3.87
		A5.02	3 + STUDY	95	116.75					12	16.44	10	6.77	3.23
		A5.03	2	75	78.16					10	11.9	8	4.01	3.99
A5.04		3	95	99.17		3			12	16.46	10	6.18	3.82	
A5.05		3	95	95.00		3			12	12.05	10	5.27	4.73	
B5.01		3 (ADAPT)	95	95.00		3			12	12.05	10	5.27	4.73	
B5.02		2	75	83.02		3			10	21.51	8	4.19	3.81	
B5.03		2	75	78.35		6			10	12.93	8	4.01	3.99	
B5.04		2	75	78.33		6			10	12.95	8	4.01	3.99	
B5.05		3 + STUDY	95	97.76		2			12	14.14	10	6.01	3.99	
B5.06		2 + STUDY	75	81.08		2			10	13.9	8	4.98	3.02	
B5.07		2 + STUDY	75	80.47		2			10	10.12	8	5.11	2.89	
B5.08		2 + STUDY	75	84.48					10	20.55	8	4.97	3.03	
Circulation/Other Area			175.08											
Level 06		A6.01	3 + STUDY	95	101.16		0.5			12	14.8	10	6.13	3.87
		A6.02	3 + STUDY	95	116.75					12	16.44	10	6.77	3.23
		A6.03	2	75	78.16					10	11.9	8	4.01	3.99
		A6.04	3	95	99.17		3			12	16.46	10	6.18	3.82
	A6.05	3	95	95.00		4			12	12.05	10	5.27	4.73	
	B6.01	3 (ADAPT)	95	95.00		3			12	12.1	10	5.27	4.73	
	B6.02	2	75	83.02		3			10	21.51	8	4.19	3.81	
	B6.03	2	75	78.35		6			10	12.93	8	4.01	3.99	
	B6.04	2	75	78.33		6			10	12.95	8	4.01	3.99	
	B6.05	3 + STUDY	95	97.76		2			12	14.14	10	6.01	3.99	
	B6.06	2 + STUDY	75	81.08		2			10	13.9	8	4.98	3.02	
	B6.07	2 + STUDY	75	80.47		2			10	10.12	8	5.11	2.89	
	B6.08	2 + STUDY	75	84.48					10	20.55	8	4.97	3.03	
	Circulation/Other Area			175.08										
	Level 07	A7.01	3 + STUDY	95	101.16					12	14.8	10	6.13	3.87
		A7.02	3 + STUDY	95	116.75					12	16.44	10	6.77	3.23
		A7.03	2	75	78.16					10	11.9	8	4.01	3.99
		A7.04	3	95	99.17		3			12	16.46	10	6.18	3.82
A7.05		3	95	95.00		4			12	12.05	10	5.27	4.73	
B7.01		3 (ADAPT)	95	95.00		3			12	12.1	10	5.27	4.73	
B7.02		2	75	83.02		3			10	21.51	8	4.19	3.81	
B7.03		2	75	78.35		6			10	12.93	8	4.01		

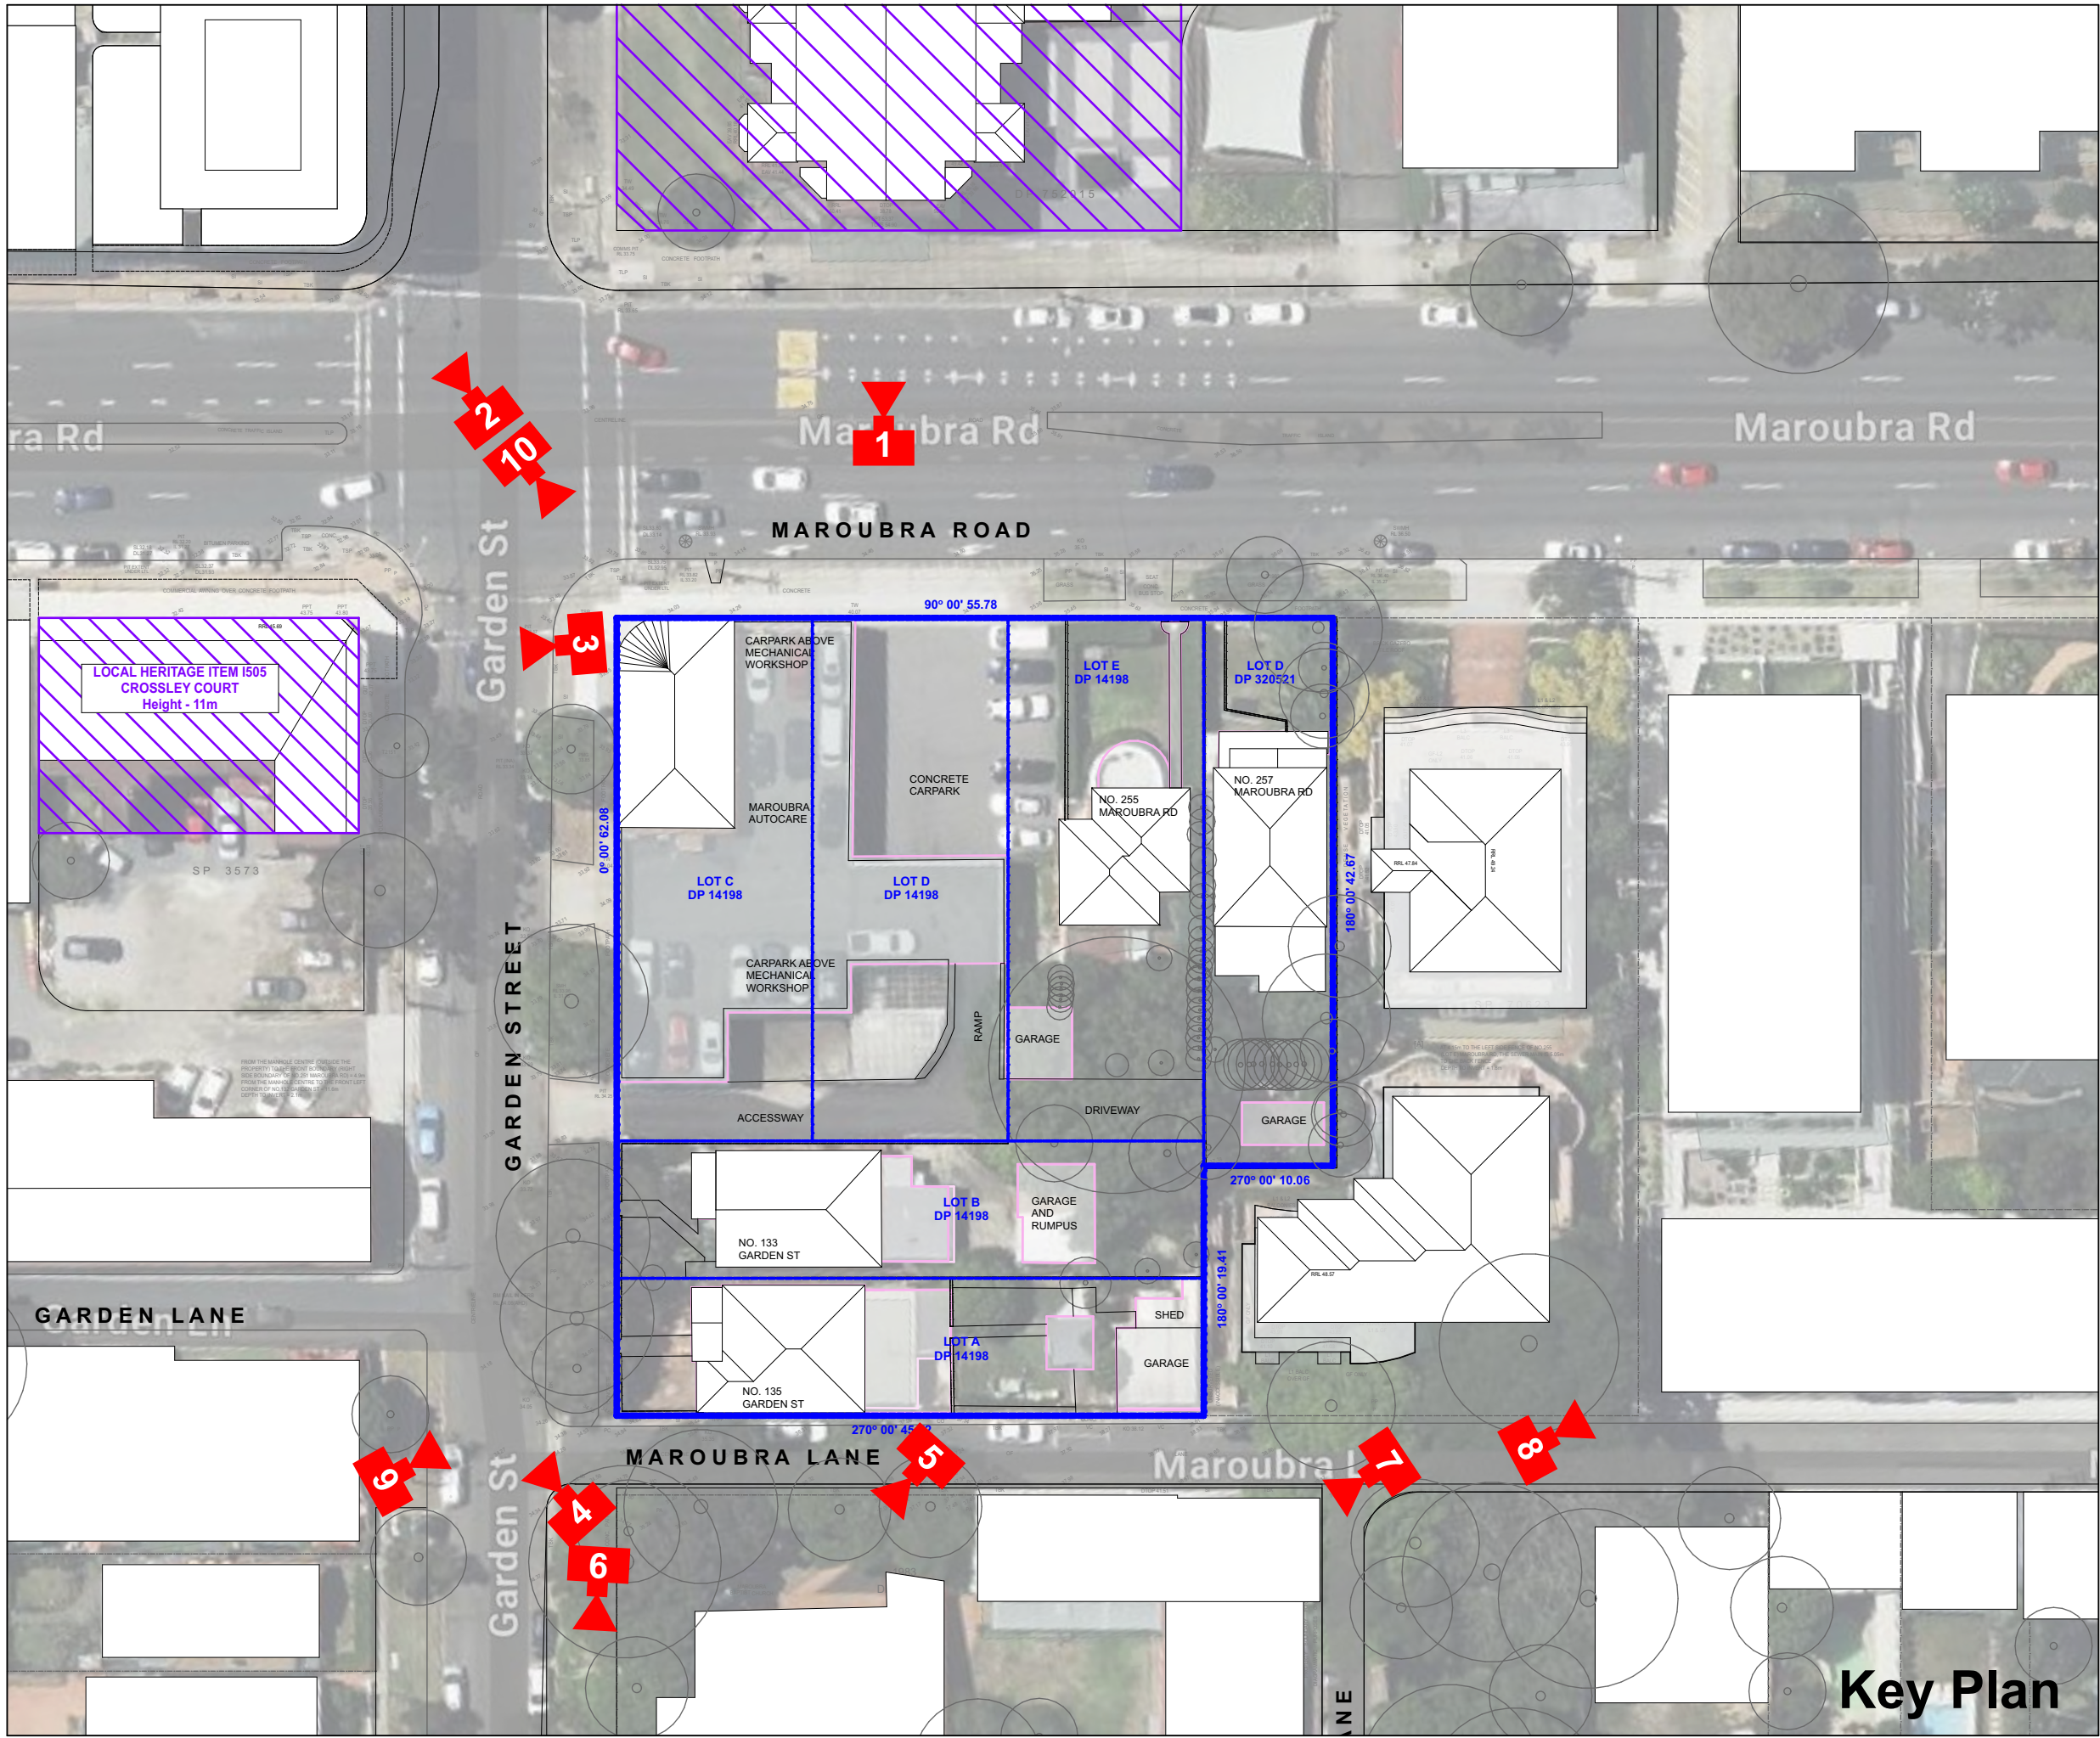

1. HOLY FAMILY CATHOLIC CHURCH ON MAROUBRA ROAD (NORTH OF THE SUBJECT SITE)
2. No.128 APARTMENTS ON MAROUBRA ROAD
3. CROSSLEY COURT ON MAROUBRA ROAD (WEST THE SUBJECT SITE)
4. MAROUBRA CENTRE ON GARDEN STREET (WEST THE SUBJECT SITE)
5. BAPTIST CHURCH ON MAROUBRA LANE (SOUTH THE SUBJECT SITE)
6. ROW OF HOUSES (SOUTH THE SUBJECT SITE)
7. BRICK HOUSE ON MAROUBRA LANE
8. NEW HOUSE ON MAROUBRA LANE (EAST OF THE SUBJECT SITE)
9. No.135 GARDEN ST (PART OF THE SUBJECT SITE)
10. MAROUBRA AUTOCARE ON MAROUBRA ROAD (PART OF THE SUBJECT SITE)

General Notes		
DO NOT SCALE FROM DRAWING. USE FIGURED DIMENSIONS ONLY. CHECK ALL DIMENSIONS ON SITE BEFORE ANY MANUFACTURE OR CONSTRUCTION		
All dimensions are in millimetres unless stated otherwise. All architectural drawings are to be read in conjunction with the relevant consultant documents. All dimensions and levels are to be checked and verified on site prior to the commencement of work. Shop drawings or fabrication of any components. Refer all discrepancies to the Architect for determination. Drawings are not to be scaled, use only figured dimensions. This drawing is copyright and must not be retained, copied or used without the permission of BKA Architecture. This document has been prepared for and on behalf of the clients noted on the drawing. BKA Architecture's responsibility is to these clients only and not to any third party who may rely on these documents. Minor changes to form and configuration may be required when drawings are subsequently prepared for construction purposes after the grant of development consent. Nominated Architect (NSW) - John Baker 3552		
Rev	Date	Issue
A	12/2/2026	SSDA Submission
1. Planner Colliers Urban Planning Claire Burdett T : 0423 066 002		
2. Surveyor RGM Huy Thai T : 02 9712 0238		
3. Arborist Seasoned Tree Consulting David Gowenlock T : 0415 961 074		
4. Landscape Conzept Robert Frew T : 02 9922 5312		
5. Civil and Stormwater Smart Structures Kamyar Elvazzadeh T : 02 9052 6466		
6. BCA and Access Building Innovations Mardios Taltas T : 02 9099 0370		
7. Acoustic Koikas Acoustics Rowan Frizell T : 02 9587 9702		
8. Traffic and Parking Genesis Traffic Bernard Lo T : 02 7255 8198		
9. Waste Management Elephants Foot Ruban Jayaratnam T : 02 9780 3506		
10. Photomontage Platypus Digit Gordon Kam T : 0404 866 018		

Client	
BSWLD MAROUBRA PTY LTD	
Architect	
BKA Architecture	
SYDNEY Suite 104, 77 Dunning Ave, Rosebery NSW 2018 T: +61 2 9318 9200	NEWCASTLE Suite 4 19 Bolton St, Newcastle NSW 2300 E: bka@bka.com.au
NORTH COAST 39-41 Main Street Clunes NSW 2480 W: www.bka.com.au	

North	Scale at A1	
Status	Drawn	
SSDA	CM, SA, RD	
Print Date	Checked	
31/3/2026	JG, JB	
Project		
251 - 257 Maroubra Road & 133 Garden Street Maroubra NSW 2035 Australia		
Drawing		
Existing Site Photos		
Project No.	Revision	Drawing No.
24029	A	DA 006



General Notes

DO NOT SCALE FROM DRAWING. USE FIGURED DIMENSIONS ONLY. CHECK ALL DIMENSIONS ON SITE BEFORE ANY MANUFACTURE OR CONSTRUCTION

All dimensions are in millimetres unless stated otherwise.

All architectural drawings are to be read in conjunction with the relevant consultant documents. All dimensions and levels are to be checked and verified on site prior to the commencement of work, shop drawings or fabrication of any components. Refer all discrepancies to the Architect for determination. Drawings are not to be scaled, use only figured dimensions. This drawing is copyright and must not be retained, copied or used without the permission of BKA Architecture. This document has been prepared for and on behalf of the clients noted on the drawing. BKA Architecture's responsibility is to these clients only and not to any third party who may rely on these documents. Minor changes to form and configuration may be required when drawings are subsequently prepared for construction purposes after the grant of development consent.

Nominated Architect (NSW) - John Baker 3552

Rev	Date	Issue
A	12/2/2026	SSDA Submission

1. Planner

Colliers Urban Planning
Claire Burdett
T : 0423 066 002

2. Surveyor

RGM
Huy Thai
T : 02 9712 0238

3. Arborist

Seasoned Tree Consulting
David Gowerlock
T : 0415 961 074

4. Landscape

Conzept
Robert Frew
T : 02 9922 5312

5. Civil and Stormwater

Smart Structures
Kamyar Elvazzadeh
T : 02 9052 6466

6. BCA and Access

Building Innovations
Mardios Taltian
T : 02 9099 0370

7. Acoustic

Koikas Acoustics
Rowan Frizell
T : 02 9587 9702

8. Traffic and Parking

Genesis Traffic
Bernard Lo
T : 02 7255 8198

9. Waste Management

Elephants Foot
Ruban Jayaratnam
T : 02 9780 3506

10. Photomontage

Platypus Digit
Gordon Kam
T : 0404 866 018

Client

BSWLD MAROUBRA PTY LTD

Architect

BKA Architecture

SYDNEY

Suite 1.04,
77 Dunning Ave,
Newcastle
NSW 2018

NEWCASTLE

Suite 4
19 Bolton St,
Newcastle
NSW 2300

NORTH COAST

39-41 Main Street
Clunes
NSW 2480

T: +61 2 9318 9200 E: bka@bka.com.au W: www.bka.com.au

North

Scale at A1

1:300

Status

SSDA

Drawn

CM, SA, RD

Print Date

31/3/2026

Checked

JG, JB


Project

251 - 257 Maroubra Road & 133
Garden Street Maroubra NSW 2035
Australia

Drawing

Existing Site Analysis

Project No.	Revision	Drawing No.
24029	A	DA 007

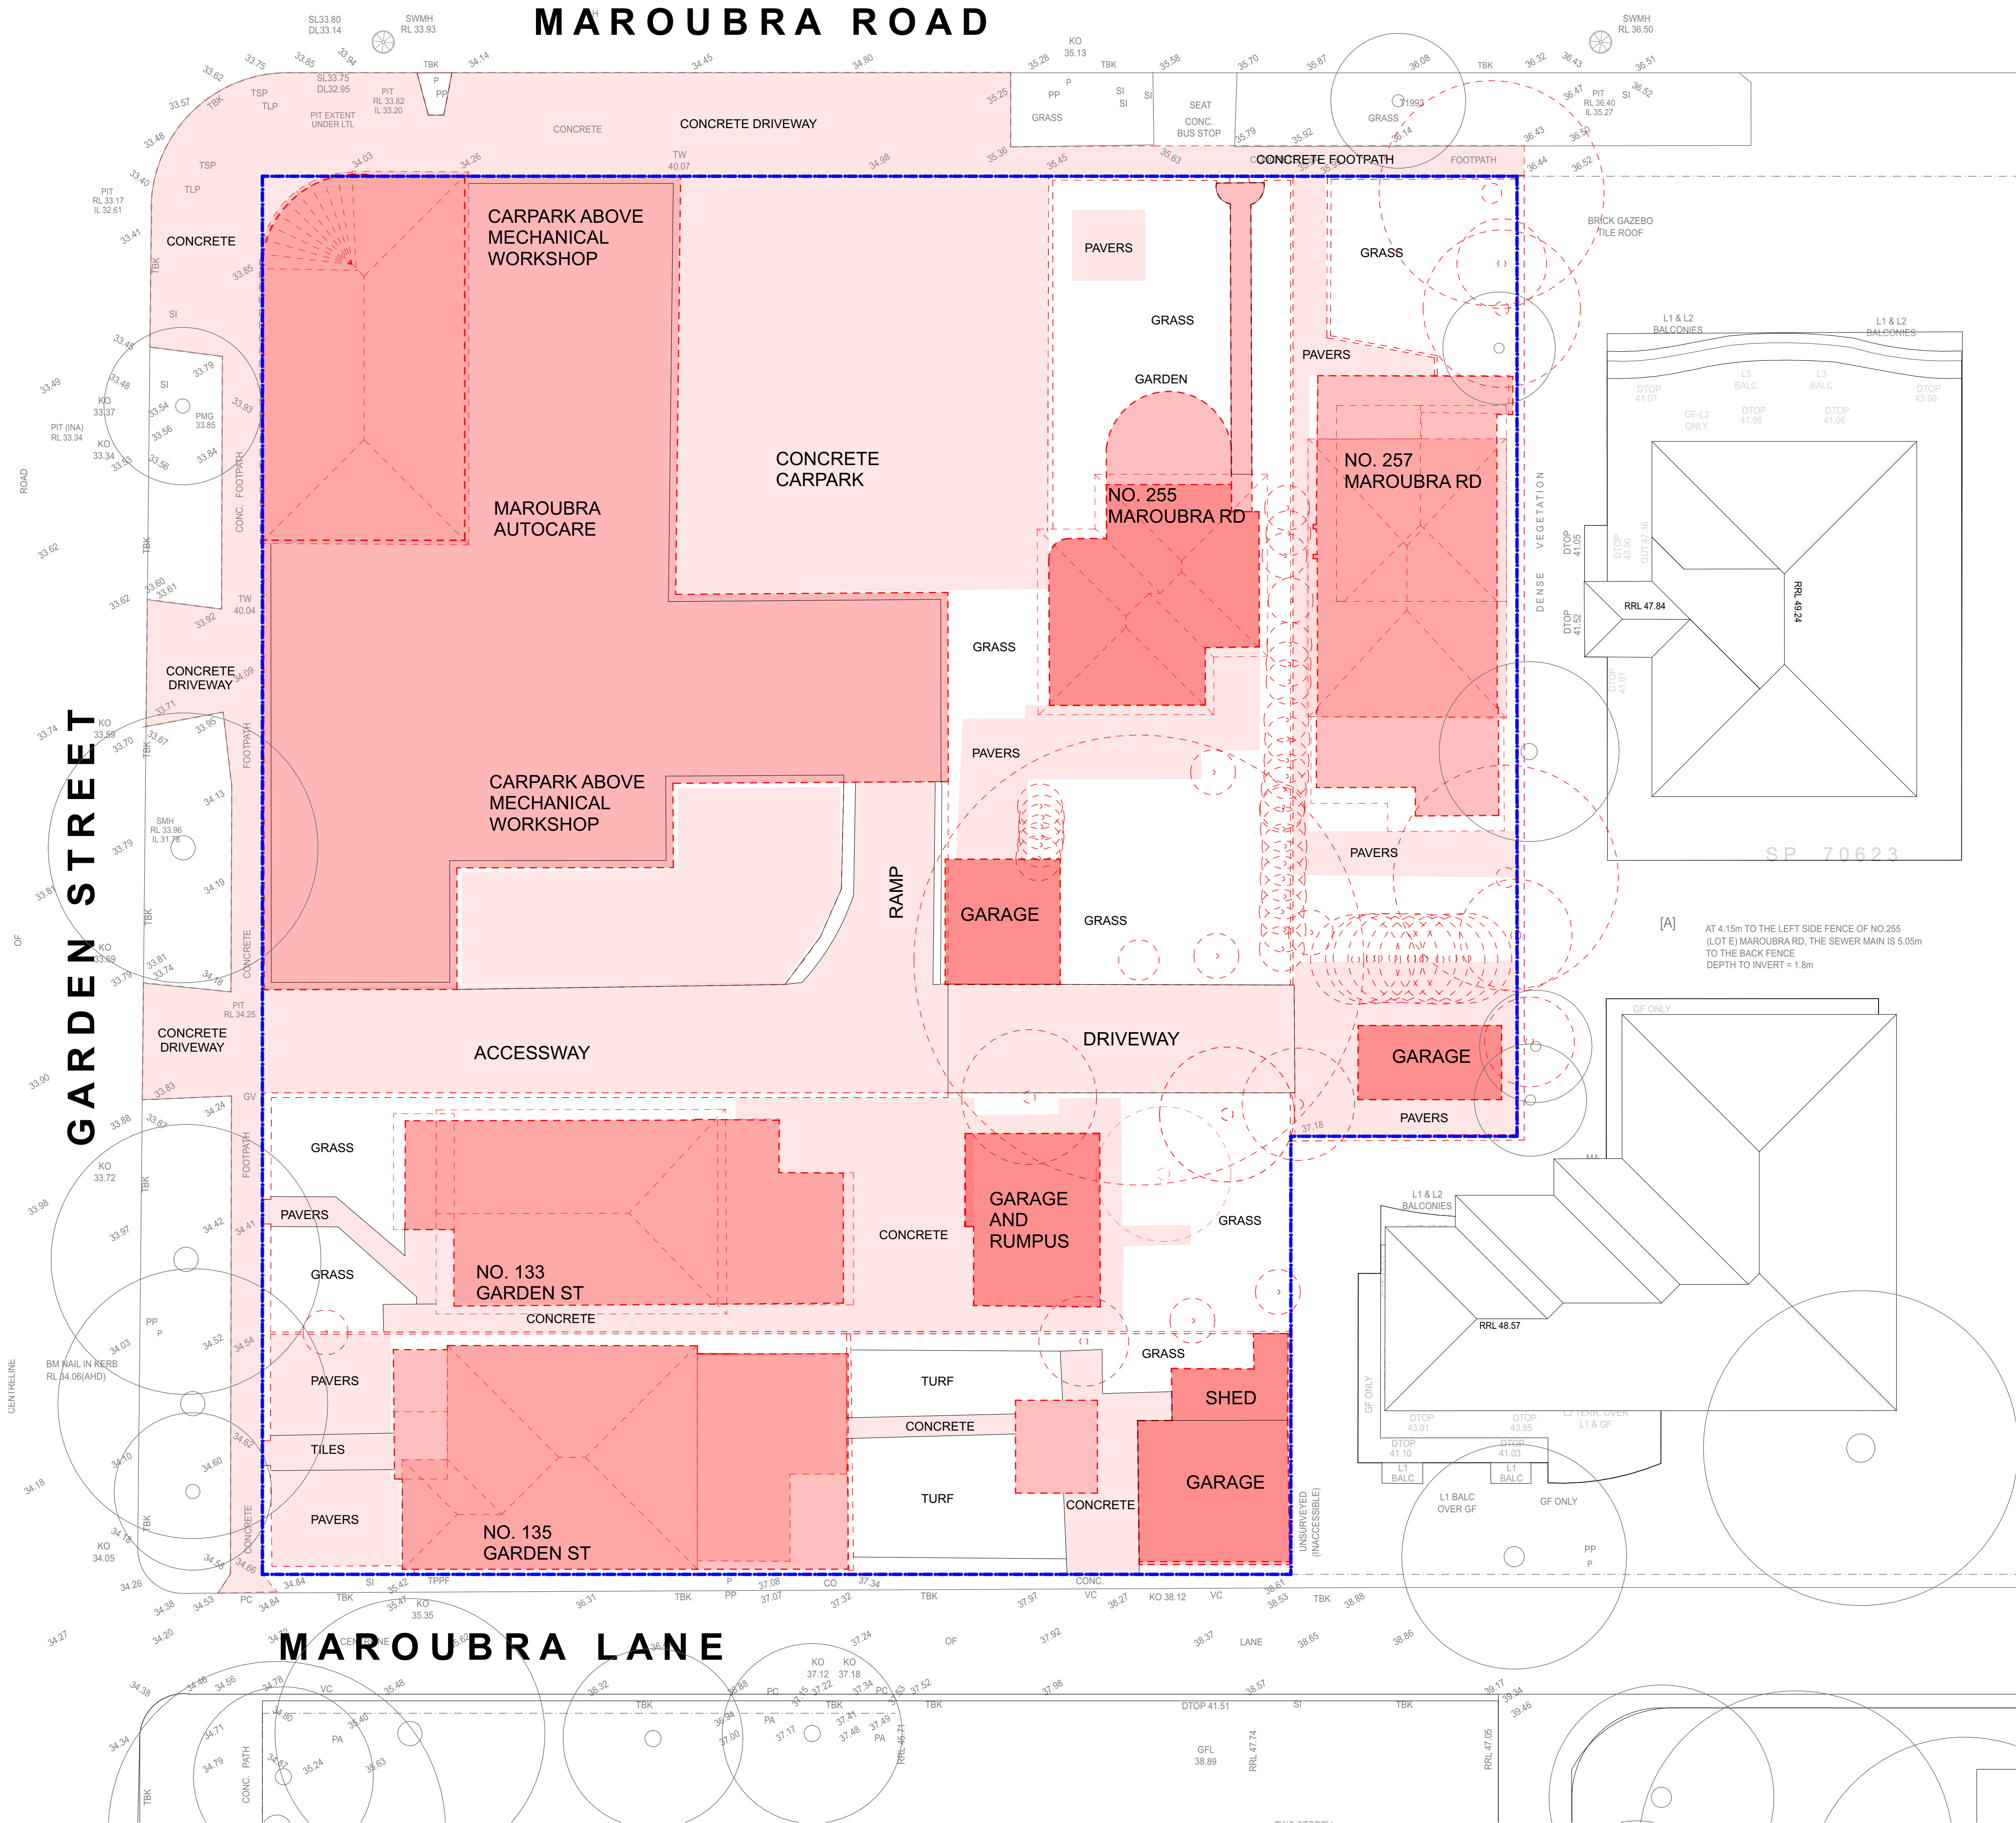

LEGEND

- SITE BOUNDARY
- EXISTING TO BE DEMOLISHED
- EXISTING TREES TO BE RETAINED
- EXISTING TREES TO BE REMOVED
- EXISTING LEVELS

General Notes

DO NOT SCALE FROM DRAWING. USE FIGURED DIMENSIONS ONLY. CHECK ALL DIMENSIONS ON SITE BEFORE ANY MANUFACTURE OR CONSTRUCTION

All dimensions are in millimetres unless stated otherwise. All architectural drawings are to be read in conjunction with the relevant consultant documents. All dimensions and levels are to be checked and verified on site prior to the commencement of work, shop drawings or fabrication of any components. Refer all discrepancies to the Architect for determination. Drawings are not to be scaled, use only figured dimensions. This drawing is copyright and must not be retained, copied or used without the permission of BKA Architecture. This document has been prepared for and on behalf of the clients noted on the drawing. BKA Architecture's responsibility is to these clients only and not to any third party who may rely on these documents. Minor changes to form and configuration may be required when drawings are subsequently prepared for construction purposes after the grant of development consent. Nominated Architect (NSW) - John Baker 3552

- | Rev | Date | Issue |
|-----|-----------|-----------------|
| A | 12/2/2026 | SSDA Submission |
- Planner**
Colliers Urban Planning
Claire Burdett
T : 0423 066 002
 - Surveyor**
RGM
Huy Thai
T : 02 9712 0238
 - Arborist**
Seasoned Tree Consulting
David Gowerlock
T : 0415 961 074
 - Landscape**
Conzept
Robert Frew
T : 02 9922 5312
 - Civil and Stormwater**
Smart Structures
Kamyar Elvazzadeh
T : 02 9052 6466
 - BCA and Access**
Building Innovations
Mardios Taitian
T : 02 9099 0370
 - Acoustic**
Koikas Acoustics
Rowan Frizell
T : 02 9587 9702
 - Traffic and Parking**
Genesis Traffic
Bernard Lo
T : 02 7255 8198
 - Waste Management**
Elephants Foot
Ruban Jayaratnam
T : 02 9780 3506
 - Photomontage**
Platypus Digit
Gordon Kam
T : 0404 866 018

Client
BSWLD MAROUBRA PTY LTD

Architect
BKA Architecture

SYDNEY Suite 1.04, 77 Dunning Ave. Newcastle NSW 2018 T: +61 2 9318 9200	NEWCASTLE Suite 4 19 Bolton St. Newcastle NSW 2300 E: bka@bka.com.au	NORTH COAST 39-41 Main Street Clunes NSW 2480 W: www.bka.com.au
--	--	--

North

Status
SSDA

Print Date
31/3/2026

Project
251 - 257 Maroubra Road & 133 Garden Street Maroubra NSW 2035 Australia


Scale at A1
1:150

Drawn
CM, SA, RD

Checked
JG, JB

Drawing
Demolition Plan

Project No. 24029	Revision A	Drawing No. DA 008
-----------------------------	----------------------	------------------------------

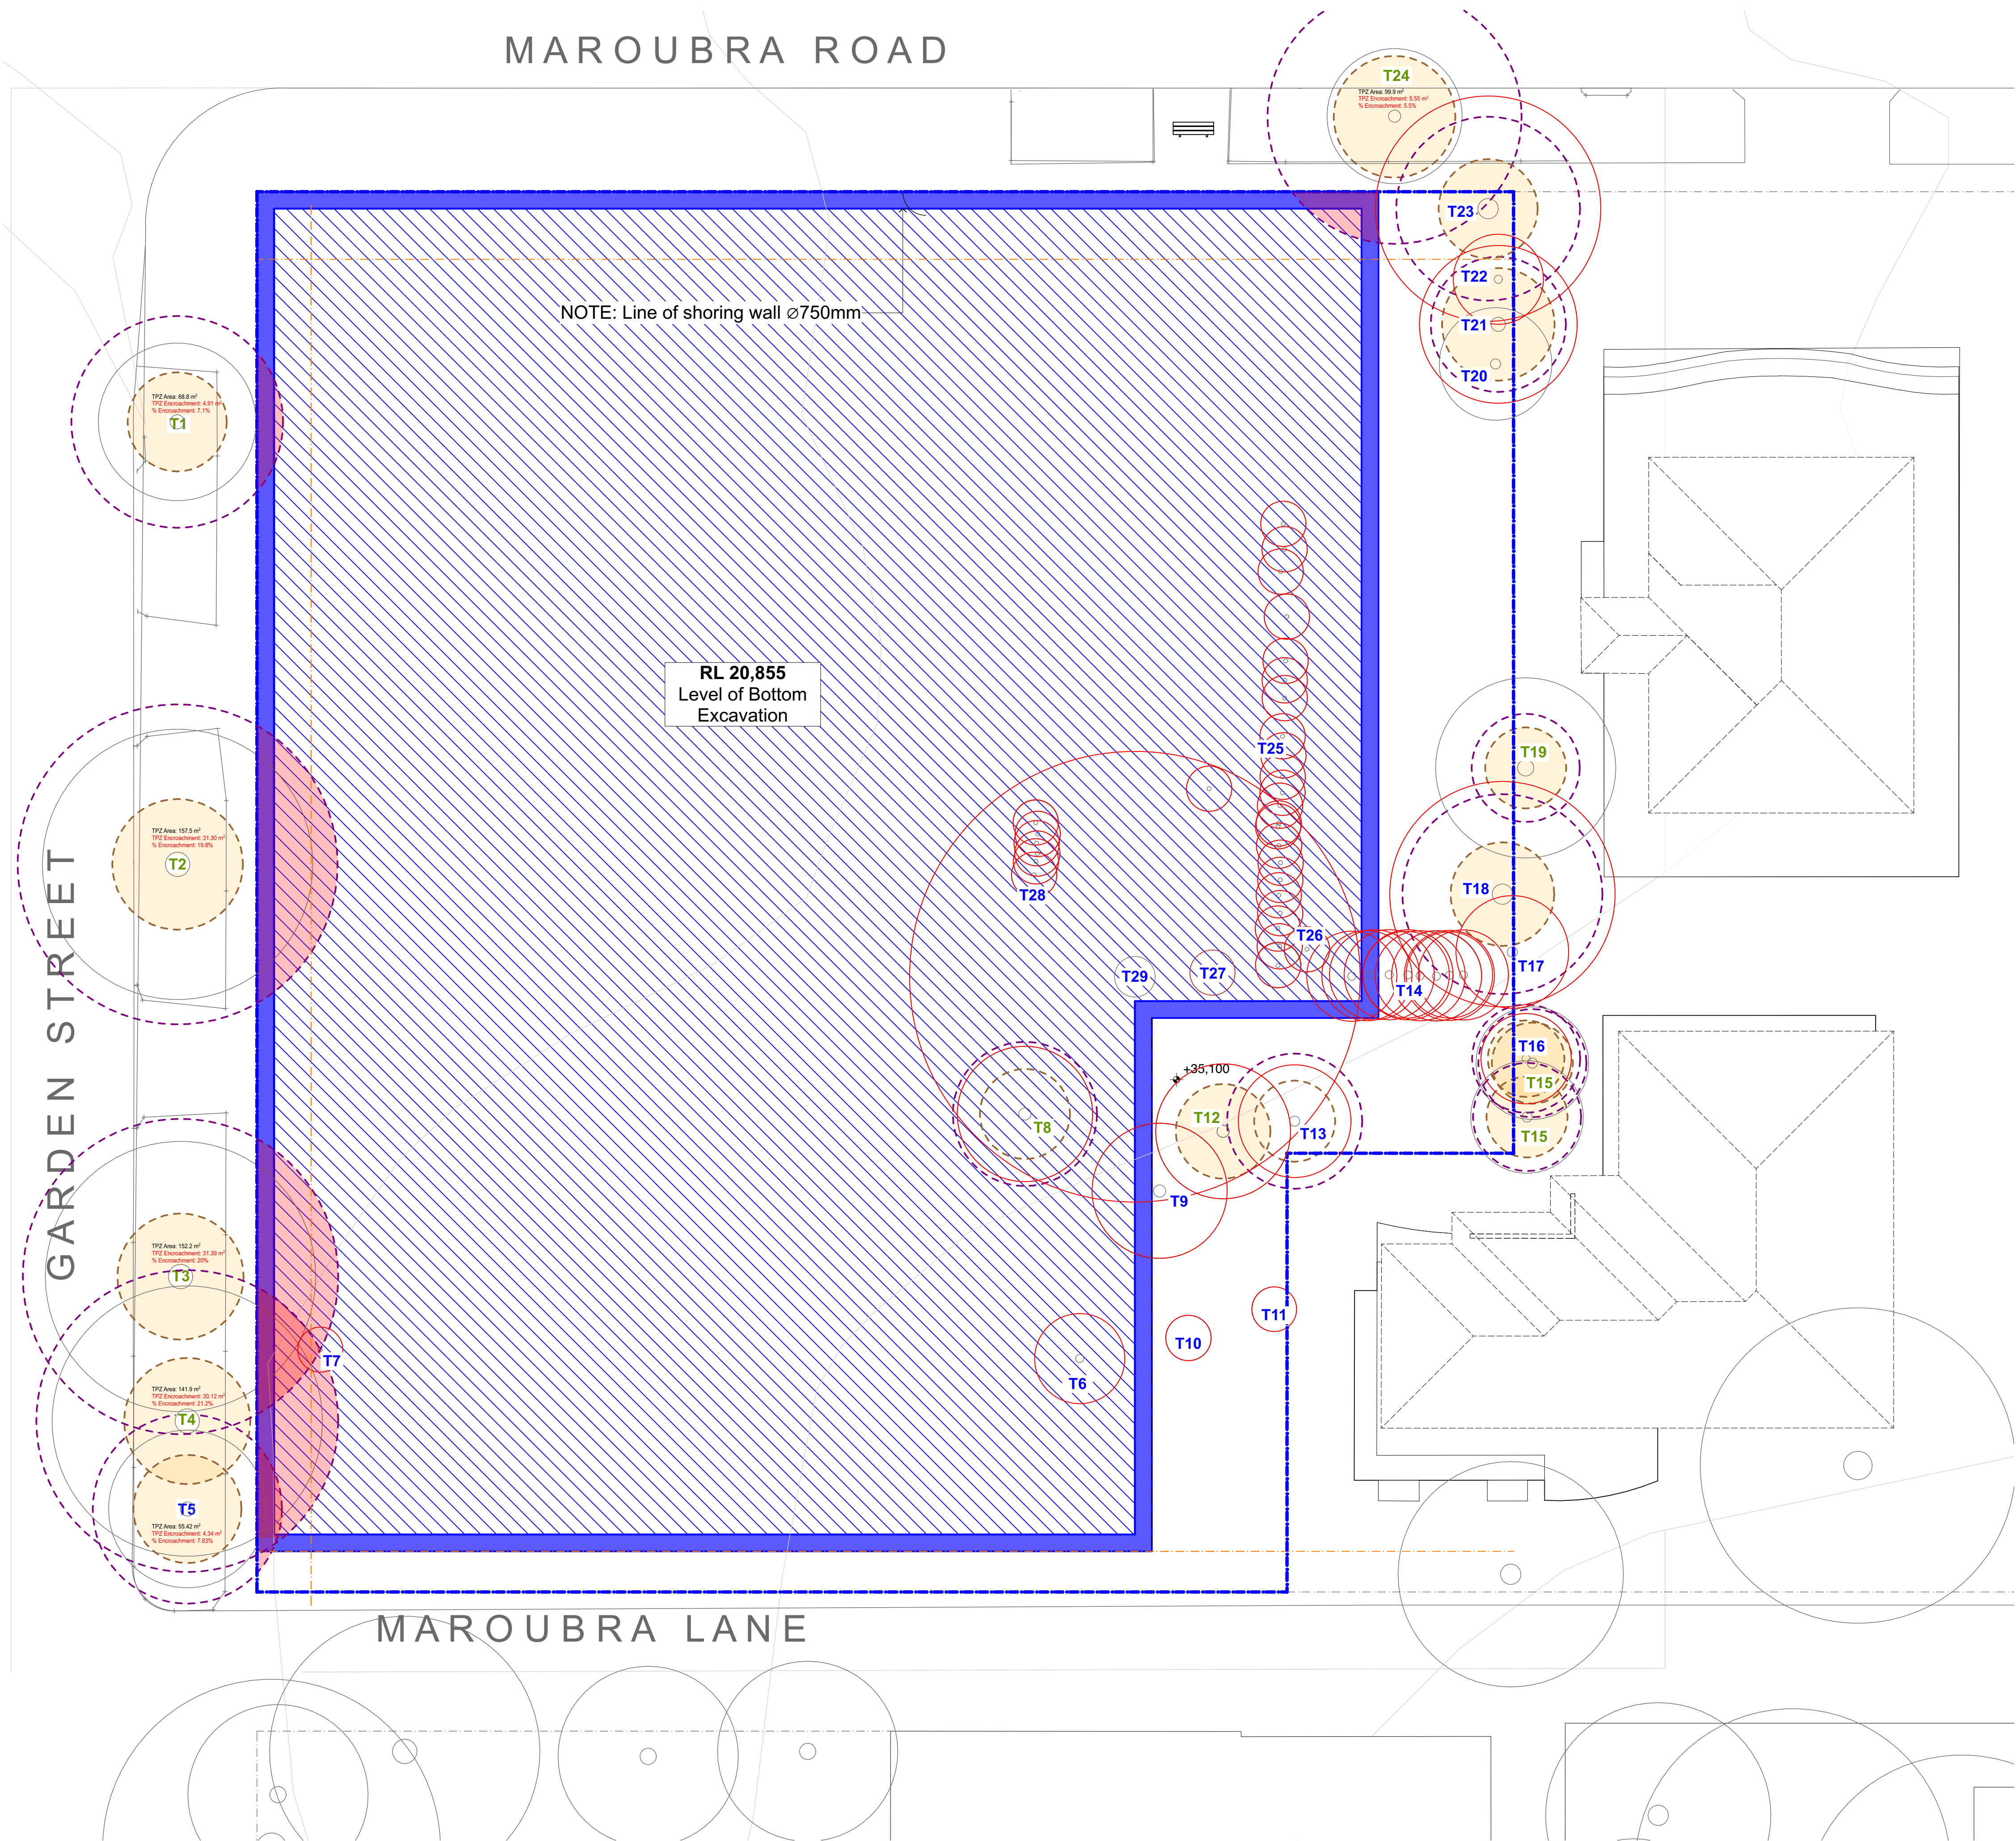

LEGEND

SITE BOUNDARY

LINE OF SHORING WALL

PROPOSED EXCAVATION

EXISTING TREES

Trees Proposed to be removed

TPZ - Tree Protection Zone

SRZ - Structural Root Zone

TPZ Encroachment Area

T#

High Retention Value Tree

T#

Medium Retention Value Tree

T#

Low Retention Value Tree

General Notes

DO NOT SCALE FROM DRAWING. USE FIGURED DIMENSIONS ONLY. CHECK ALL DIMENSIONS ON SITE BEFORE ANY MANUFACTURE OR CONSTRUCTION

All dimensions are in millimetres unless stated otherwise. All architectural, drawings are to be read in conjunction with the relevant consultant documents. All dimensions and levels are to be checked and verified on site prior to the commencement of work, shop drawings or fabrication of any components. Refer all discrepancies to the Architect for determination. Drawings are not to be scaled, use only figured dimensions. This drawing is copyright and must not be retained, copied or used without the permission of BKA Architecture. This document has been prepared for and on behalf of the clients noted on the drawing. BKA Architecture's responsibility is to these clients only and not to any third party who may rely on these documents. Minor changes to form and configuration may be required when drawings are subsequently prepared for construction purposes after the grant of development consent. Nominated Architect (NSW) - John Baker 3552

Rev	Date	Issue
A	12/2/2026	SSDA Submission

1. Planner

Colliers Urban Planning
Claire Burdett
T : 0423 066 002

2. Surveyor

RGM
Huy Thai
T : 02 9712 0238

3. Arborist

Seasoned Tree Consulting
David Gowenlock
T : 0415 961 074

4. Landscape

Conzept
Robert Frew
T : 02 9922 5312

5. Civil and Stormwater

Smart Structures
Kamyar Elvazzadeh
T : 02 9052 6466

6. BCA and Access

Building Innovations
Mardios Taitan
T : 02 9099 0370

7. Acoustic

Koikas Acoustics
Rowan Frizell
T : 02 9587 9702

8. Traffic and Parking

Genesis Traffic
Bernard Lo
T : 02 7255 8198

9. Waste Management

Elephants Foot
Ruban Jayaratnam
T : 02 9780 3506

10. Photomontage

Platypus Digit
Gordon Kam
T : 0404 866 018

Client

BSWLD MAROUBRA PTY LTD

Architect

SYDNEY

Suite 1.04,
77 Dunning Ave,
Newcastle
NSW 2018

T: +61 2 9318 9200

NEWCASTLE

Suite 4
19 Bolton St,
Newcastle
NSW 2300

E: bka@bka.com.au

NORTH COAST

39-41 Main Street
Clunes
NSW 2480

W: www.bka.com.au

North

Status

SSDA

Print Date

31/3/2026

Project

251 - 257 Maroubra Road & 133 Garden Street Maroubra NSW 2035 Australia

Drawing

Excavation Plan

Scale at A1

1:150

Drawn

CM, SA, RD

Checked

JG, JB

Project No.


24029

Revision

A

Drawing No.

DA 009

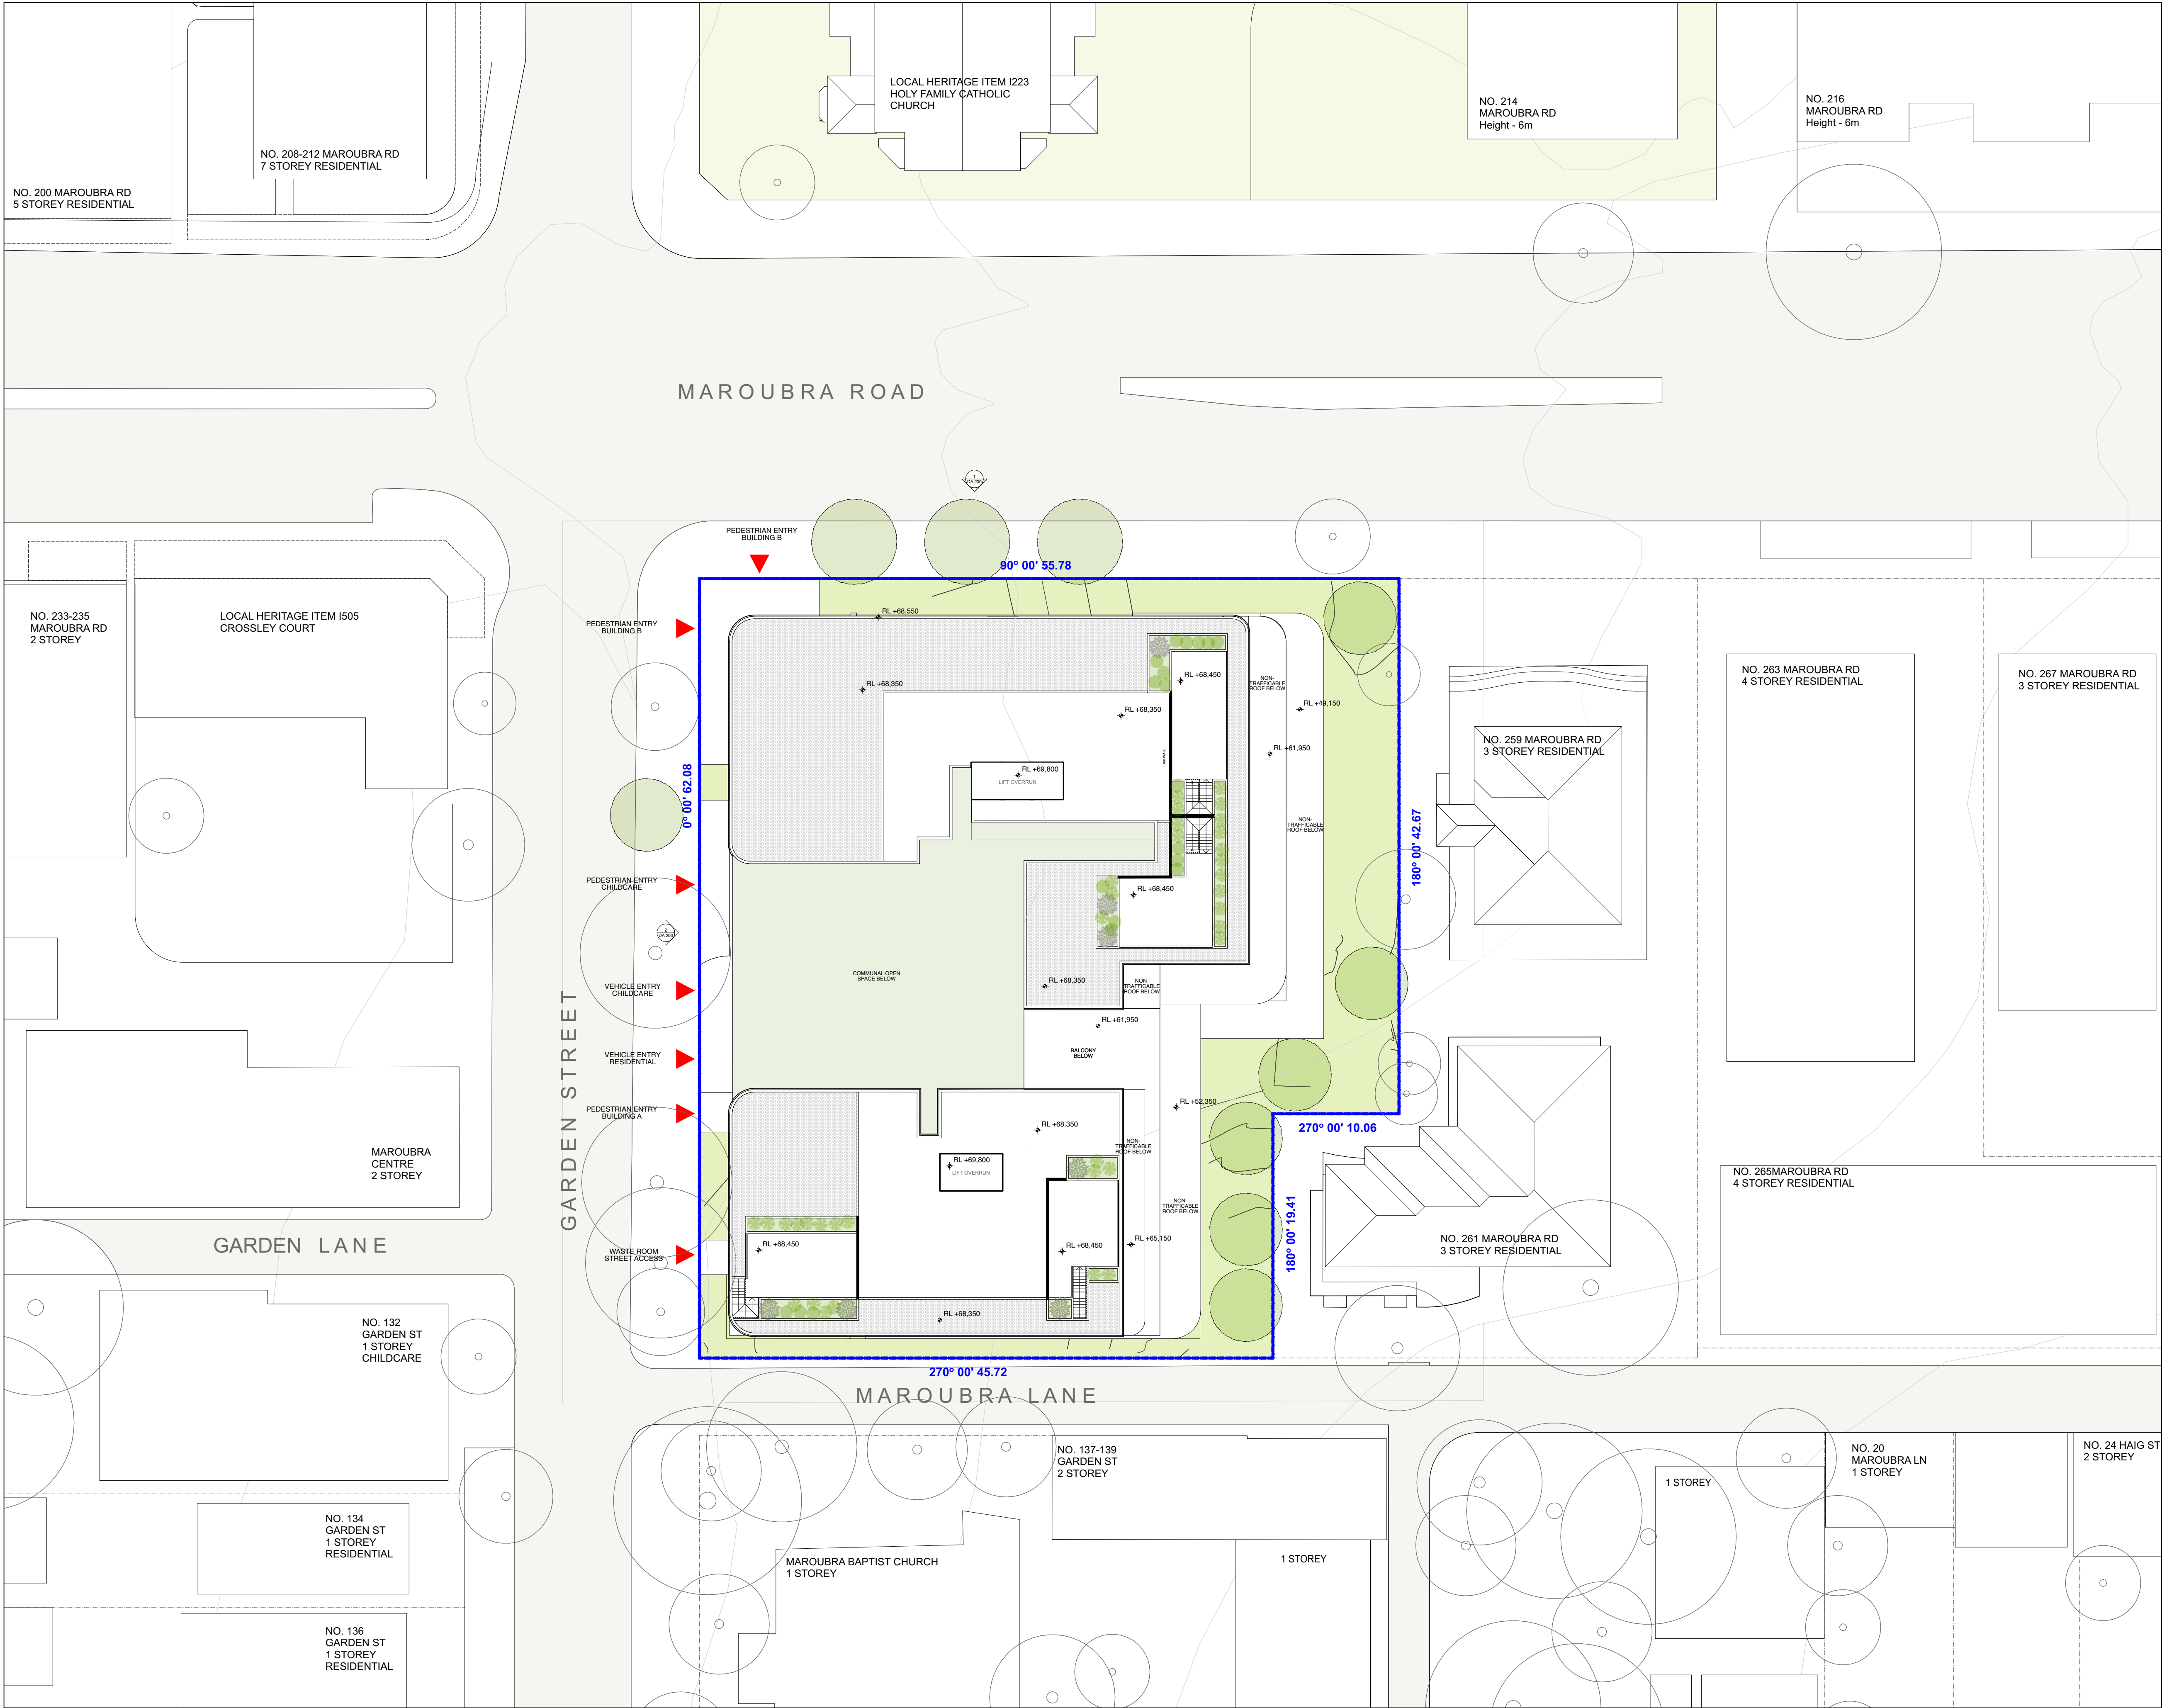


General Notes		
DO NOT SCALE FROM DRAWING. USE FIGURED DIMENSIONS ONLY. CHECK ALL DIMENSIONS ON SITE BEFORE ANY MANUFACTURE OR CONSTRUCTION		
All dimensions are in millimetres unless stated otherwise. All architectural drawings are to be read in conjunction with the relevant consultant documents. All dimensions and levels are to be checked and verified on site prior to the commencement of work, shop drawings or fabrication of any components. Refer all discrepancies to the Architect for determination. Drawings are not to be scaled, use only figured dimensions. This drawing is copyright and must not be retained, copied or used without the permission of BKA Architecture. This document has been prepared for and on behalf of the clients noted on the drawing. BKA Architecture's responsibility is to these clients only and not to any third party who may rely on these documents. Minor changes to form and configuration may be required when drawings are subsequently prepared for construction purposes after the grant of development consent. Nominated Architect (NSW) - John Baker 3552		
Rev	Date	Issue
A	12/2/2026	SSDA Submission
1. Planner Colliers Urban Planning Claire Burdett T : 0423 066 002		
2. Surveyor RGM Huy Thai T : 02 9712 0238		
3. Arborist Seasoned Tree Consulting David Gowenlock T : 0415 961 074		
4. Landscape Conzept Robert Frew T : 02 9922 5312		
5. Civil and Stormwater Smart Structures Kamyar Elvazzadeh T : 02 9052 6466		
6. BCA and Access Building Innovations Mardios Taitian T : 02 9099 0370		
7. Acoustic Koikas Acoustics Rowan Frizell T : 02 9587 9702		
8. Traffic and Parking Genesis Traffic Bernard Lo T : 02 7255 8198		
9. Waste Management Elephants Foot Ruban Jayaratnam T : 02 9780 3506		
10. Photomontage Platypus Digit Gordon Kam T : 0404 866 018		

Client		
BSWLD MAROUBRA PTY LTD		
Architect		
BKA Architecture		
SYDNEY Suite 104, 77 Dunning Ave, Newcastle NSW 2018	NEWCASTLE Suite 4 19 Bolton St, Newcastle NSW 2300	NORTH COAST 39-41 Main Street Clunes NSW 2480
T: +61 2 9318 9200	E: bka@bka.com.au	W: www.bka.com.au

North 	Scale at A1	
Status SSDA	Drawn CM, SA, RD	
Print Date 31/3/2026	Checked JG, JB	
Project 251 - 257 Maroubra Road & 133 Garden Street Maroubra NSW 2035 Australia		
Drawing Site Plan		
Project No. 24029	Revision A	Drawing No. DA 010

Deep Soil and Landscaped Area

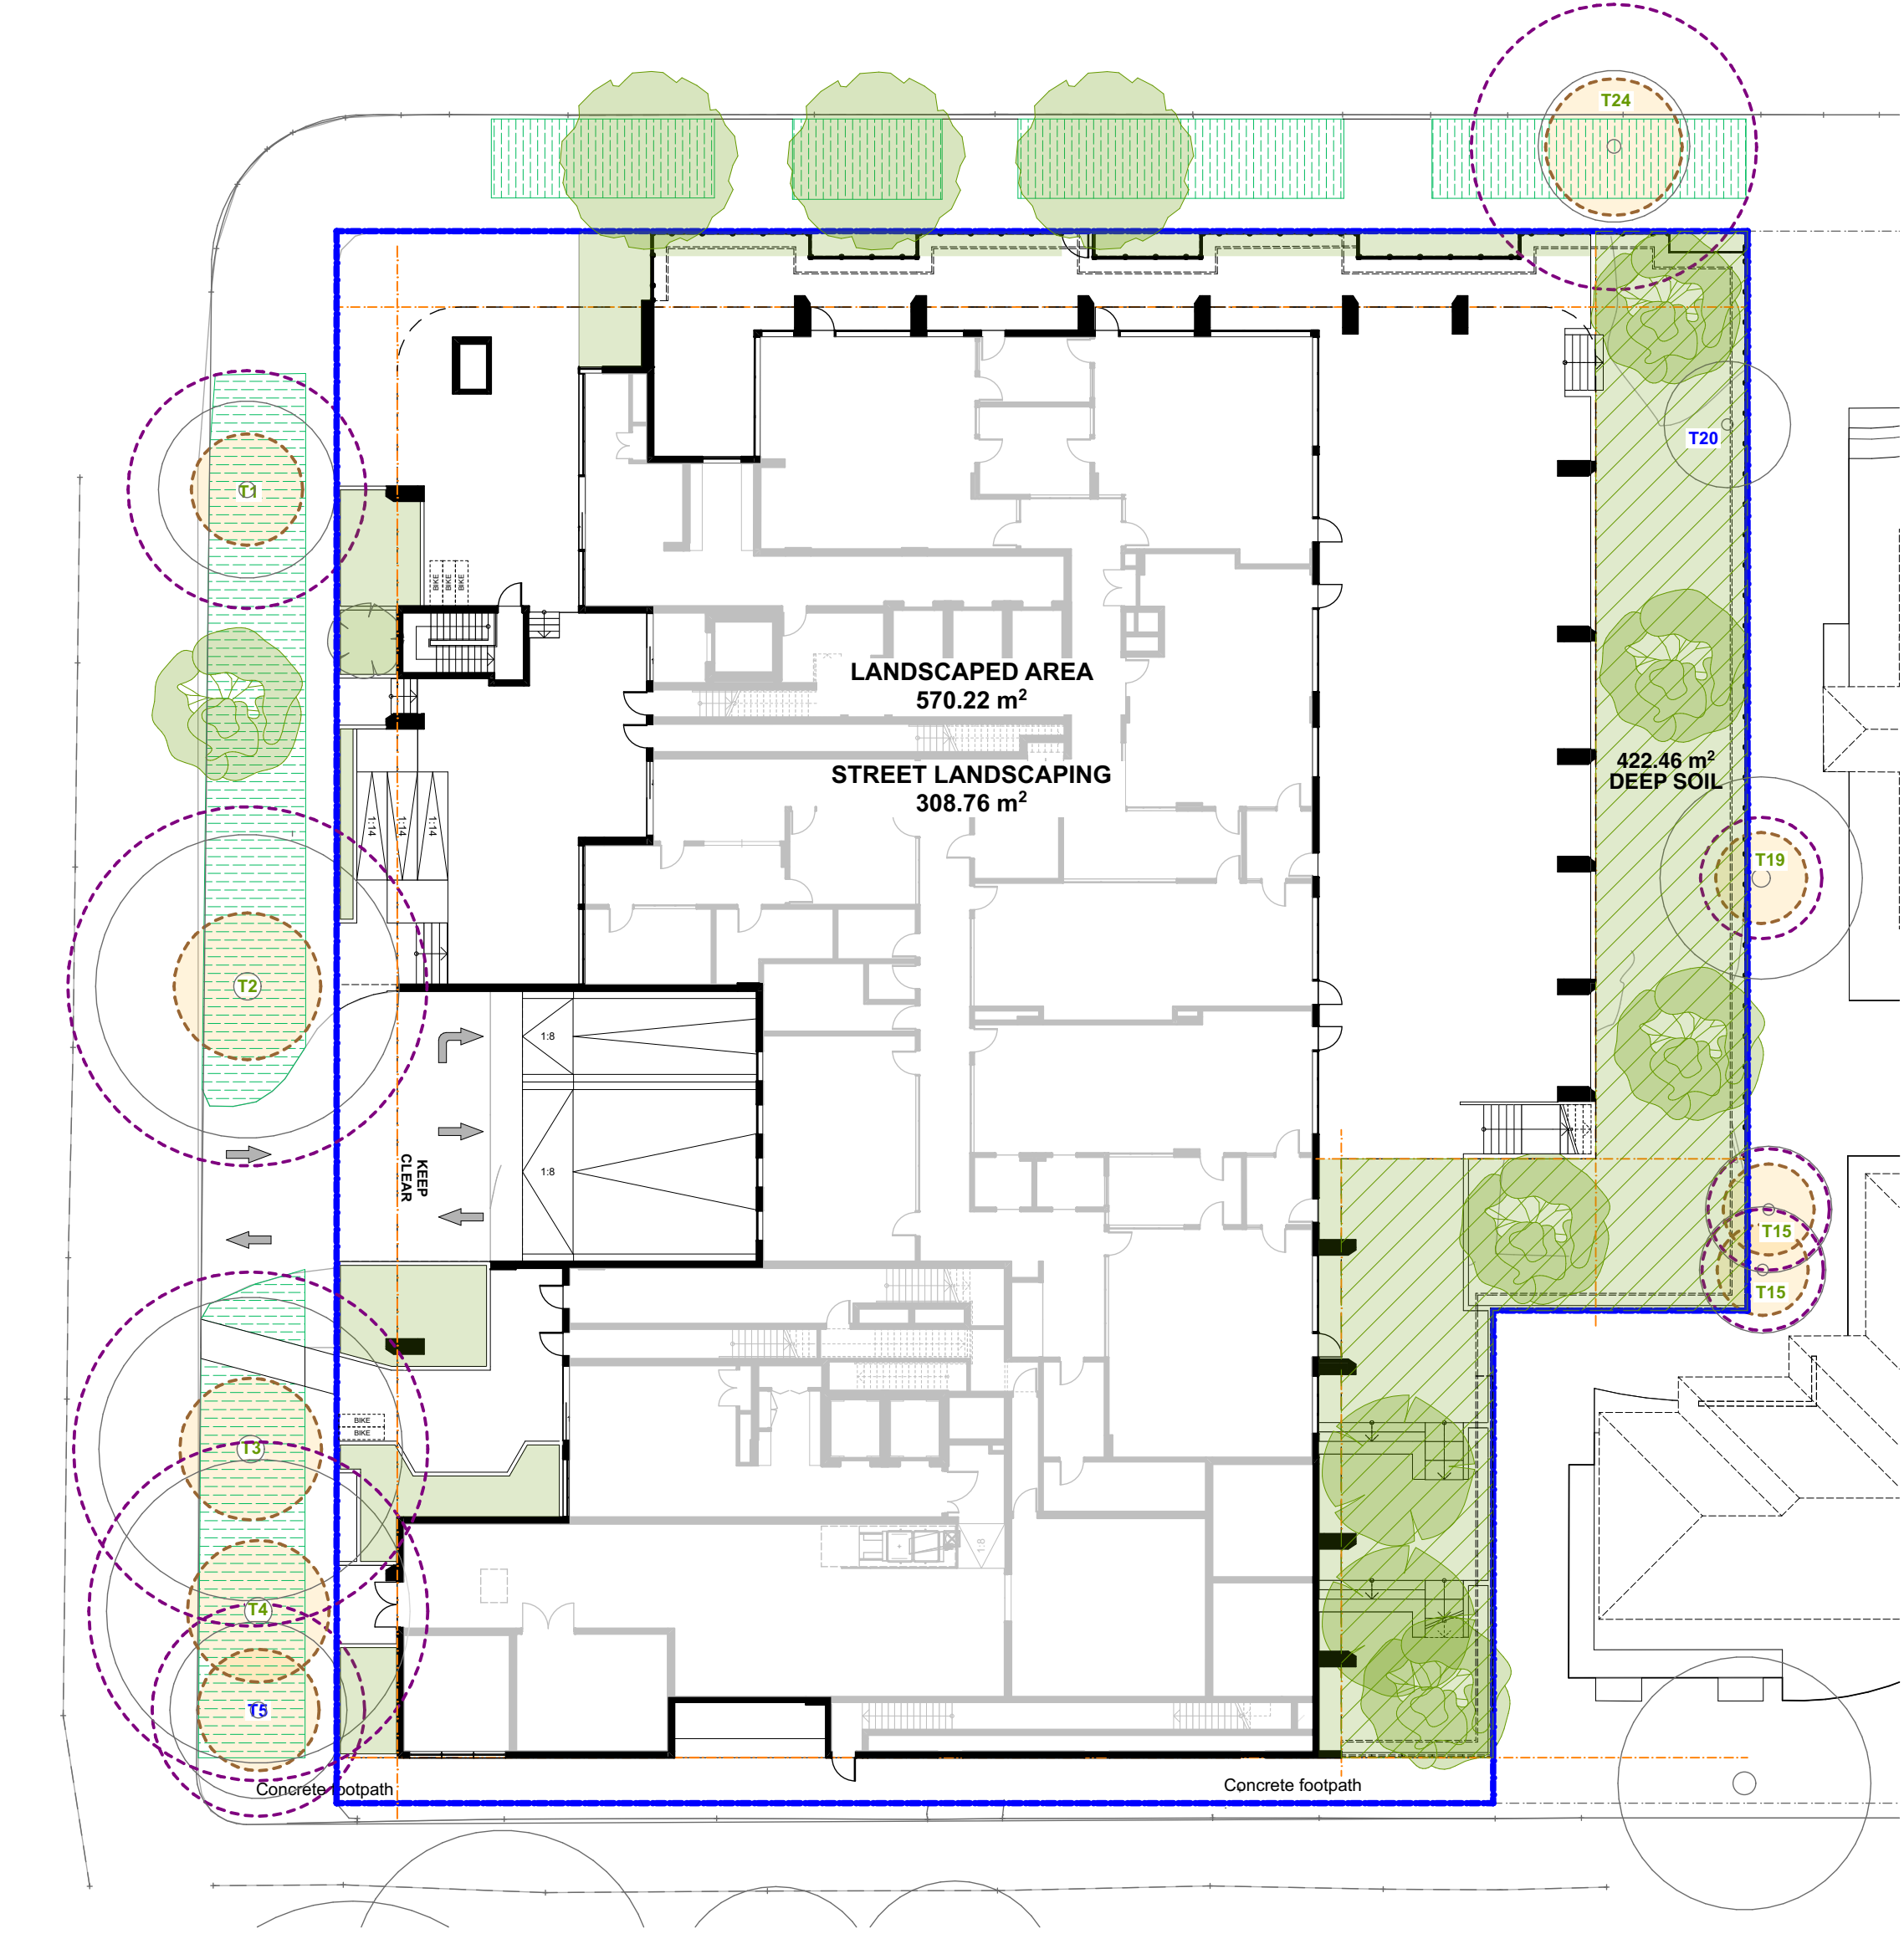


1 Deep Soil & Landscaped Area Plan - Ground Level
1:250

SITE AREA: 3270.1 m2

Landscaping	Area Requirements (m2)	
	ADG Objective 3E-1	Proposed (m2)
Deep soil	(Min. 7% of site area, at least 6m wide)	12.9%
	228.907	422.46
Landscaped Area*	N/A	27.3%
		892.14
Street Landscaping	N/A	308.76

*Note: Landscaped area calculated using RLEP 2012 definition

ADG COMPLIANT

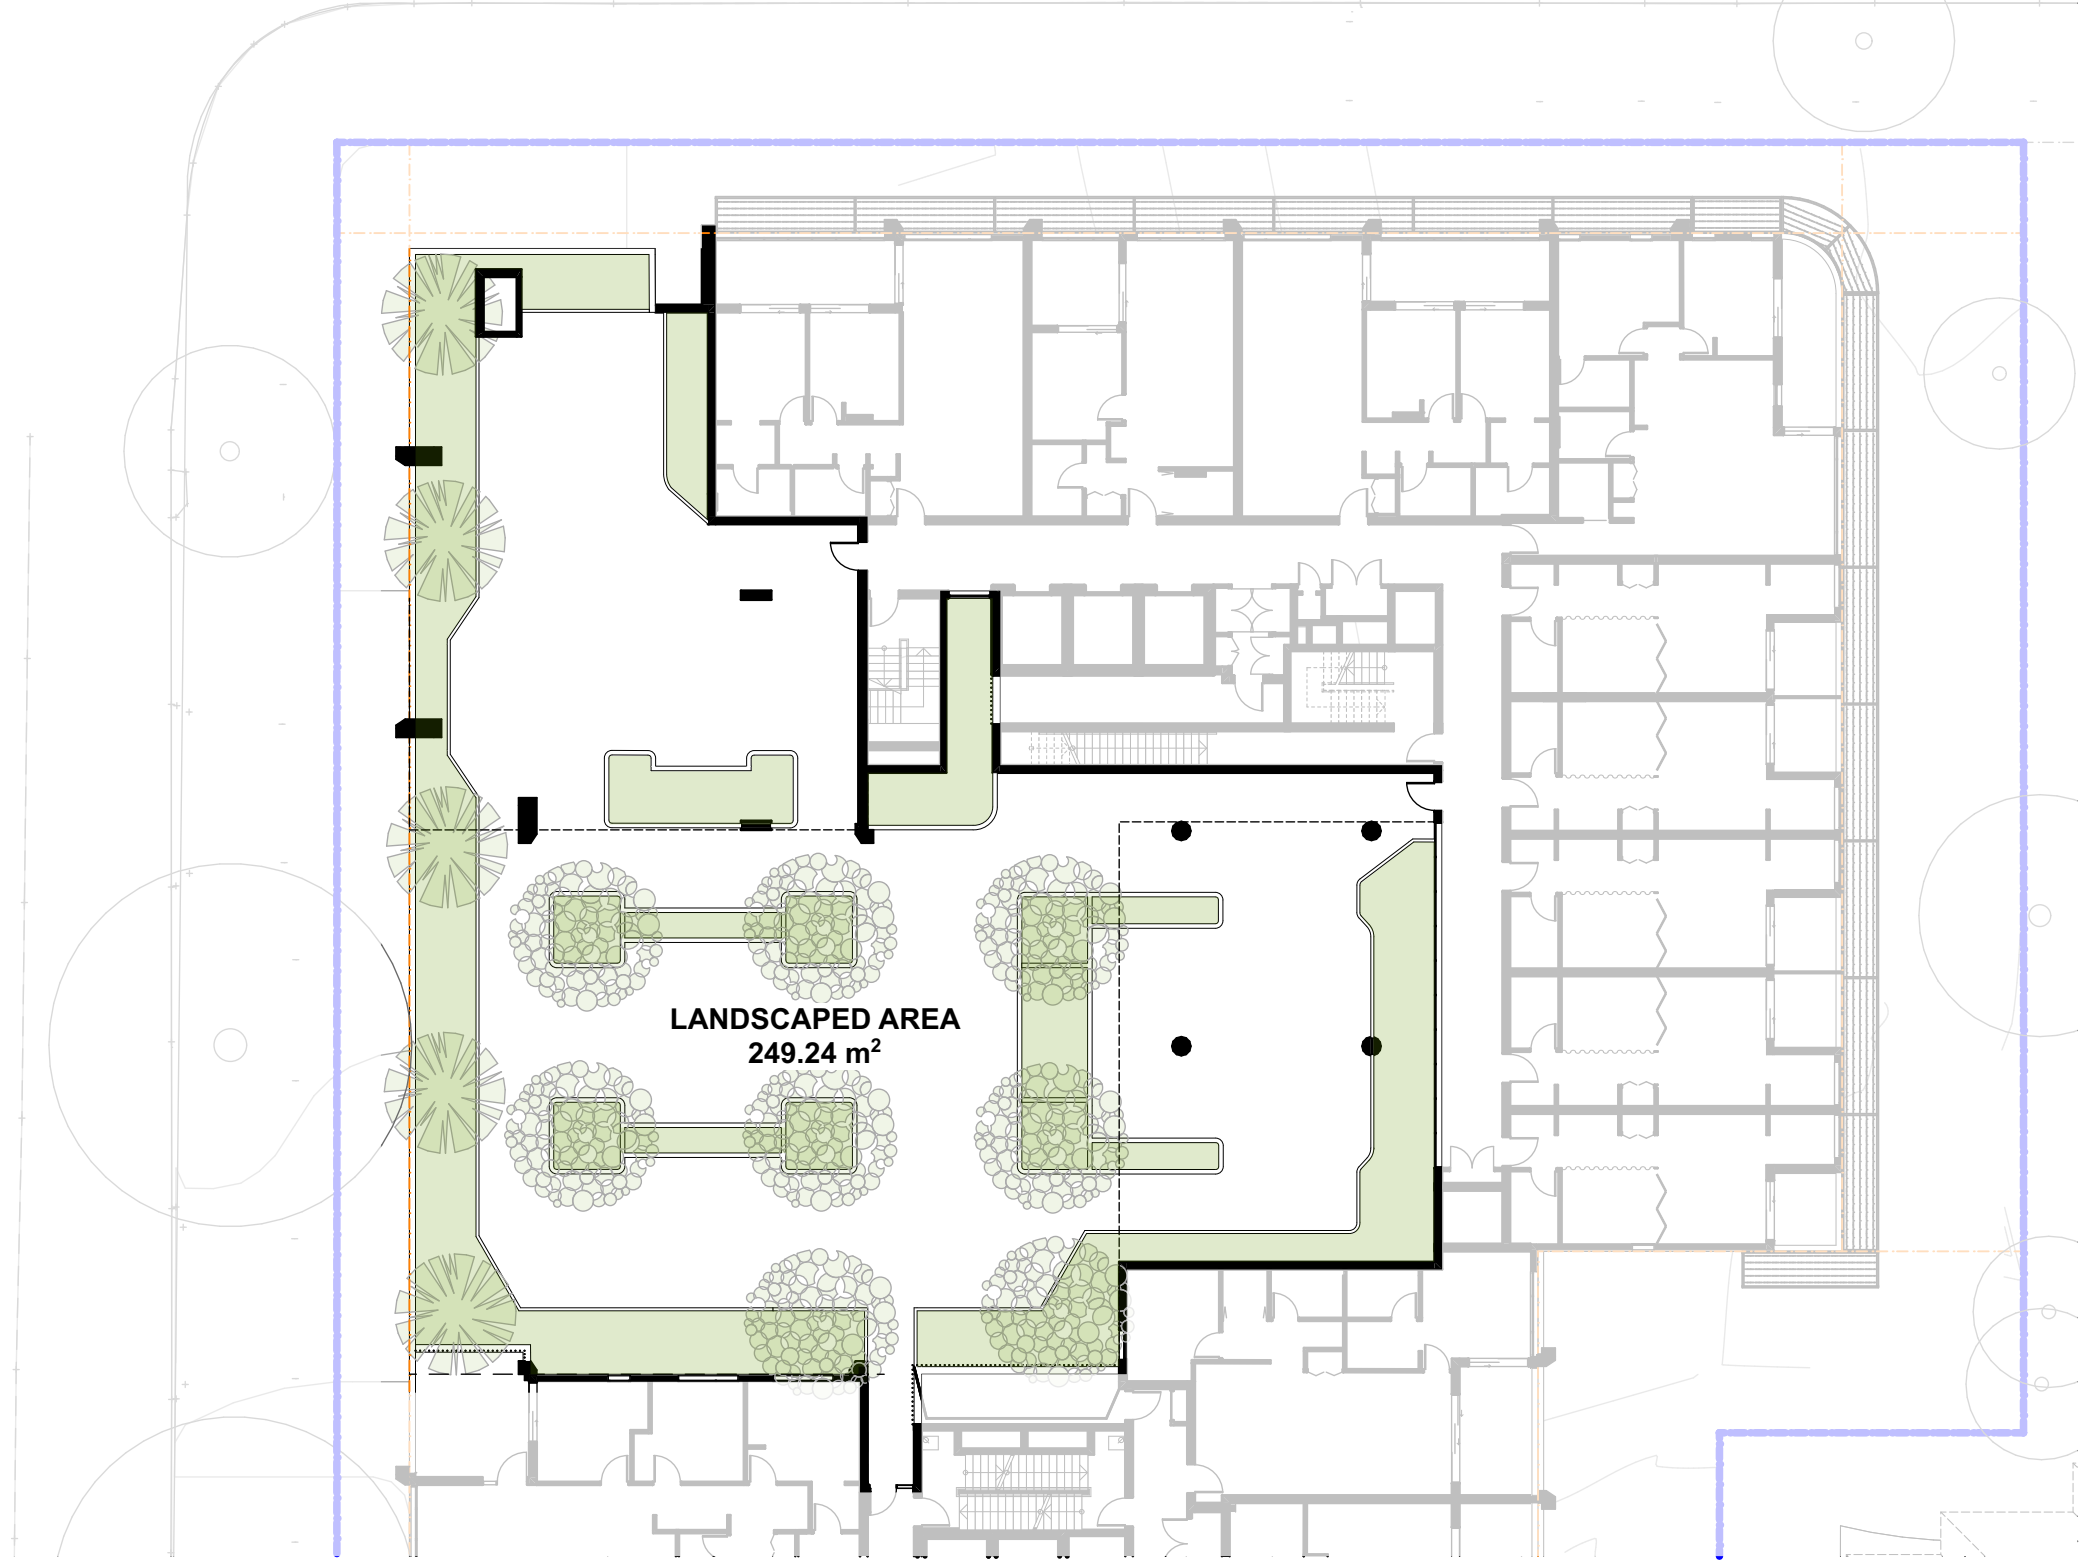

2 Landscaped Area Plan - Level 01
1:250



3 Landscaped Area Plan - Rooftop Terraces
1:250

- LEGEND
- SITE BOUNDARY
 - ADG REQUIRED DEEP SOIL
Min. 6m wide
 - LANDSCAPED AREA
 - STREET LANDSCAPING

General Notes
DO NOT SCALE FROM DRAWING. USE FIGURED DIMENSIONS ONLY.
CHECK ALL DIMENSIONS ON SITE BEFORE ANY MANUFACTURE OR CONSTRUCTION

All dimensions are in millimetres unless stated otherwise.
All architectural drawings are to be read in conjunction with the relevant consultant documents. All dimensions and levels are to be checked and verified on site prior to the commencement of work, shop drawings or fabrication of any components. Refer all discrepancies to the Architect for determination. Drawings are not to be scaled, use only figured dimensions. This drawing is copyright and must not be retained, copied or used without the permission of BKA Architecture. This document has been prepared for and on behalf of the clients noted on the drawing. BKA Architecture's responsibility is to these clients only and not to any third party who may rely on these documents. Minor changes to form and configuration may be required when drawings are subsequently prepared for construction purposes after the grant of development consent.
Nominated Architect (NSW) - John Baker 3552

- | Rev | Date | Issue |
|-----|-----------|-----------------|
| A | 12/2/2026 | SSDA Submission |
-
- Planner**
Colliers Urban Planning
Claire Burdett
T : 0423 066 002
 - Surveyor**
RGM
Huy Thai
T : 02 9712 0238
 - Arborist**
Seasoned Tree Consulting
David Gowerlock
T : 0415 961 074
 - Landscape**
Conzept
Robert Frew
T : 02 9922 5312
 - Civil and Stormwater**
Smart Structures
Kamyar Elvazzadeh
T : 02 9052 6466
 - BCA and Access**
Building Innovations
Mardios Taitan
T : 02 9099 0370
 - Acoustic**
Koikas Acoustics
Rowan Frizell
T : 02 9587 9702
 - Traffic and Parking**
Genesis Traffic
Bernard Lo
T : 02 7255 8198
 - Waste Management**
Elephants Foot
Ruban Jayaratnam
T : 02 9780 3506
 - Photomontage**
Platypus Digit
Gordon Kam
T : 0404 866 018

Client
BSWLD MAROUBRA PTY LTD

Architect
BKA Architecture

SYDNEY Suite 104, 77 Dunning Ave, Rosebery NSW 2018
NEWCASTLE Suite 4, 19 Bolton St, Newcastle NSW 2300
NORTH COAST 39-41 Main Street, Clunes NSW 2480
T: +61 2 9318 9200 E: bka@bka.com.au W: www.bka.com.au

North

Status
SSDA

Print Date
31/3/2026

Project
251 - 257 Maroubra Road & 133 Garden Street Maroubra NSW 2035 Australia


Scale at A1

Drawn
CM, SA, RD


Checked
JG, JB

Drawing
Analysis - Deep Soil and Landscaped Area

Project No.	Revision	Drawing No.
24029	A	DA 011

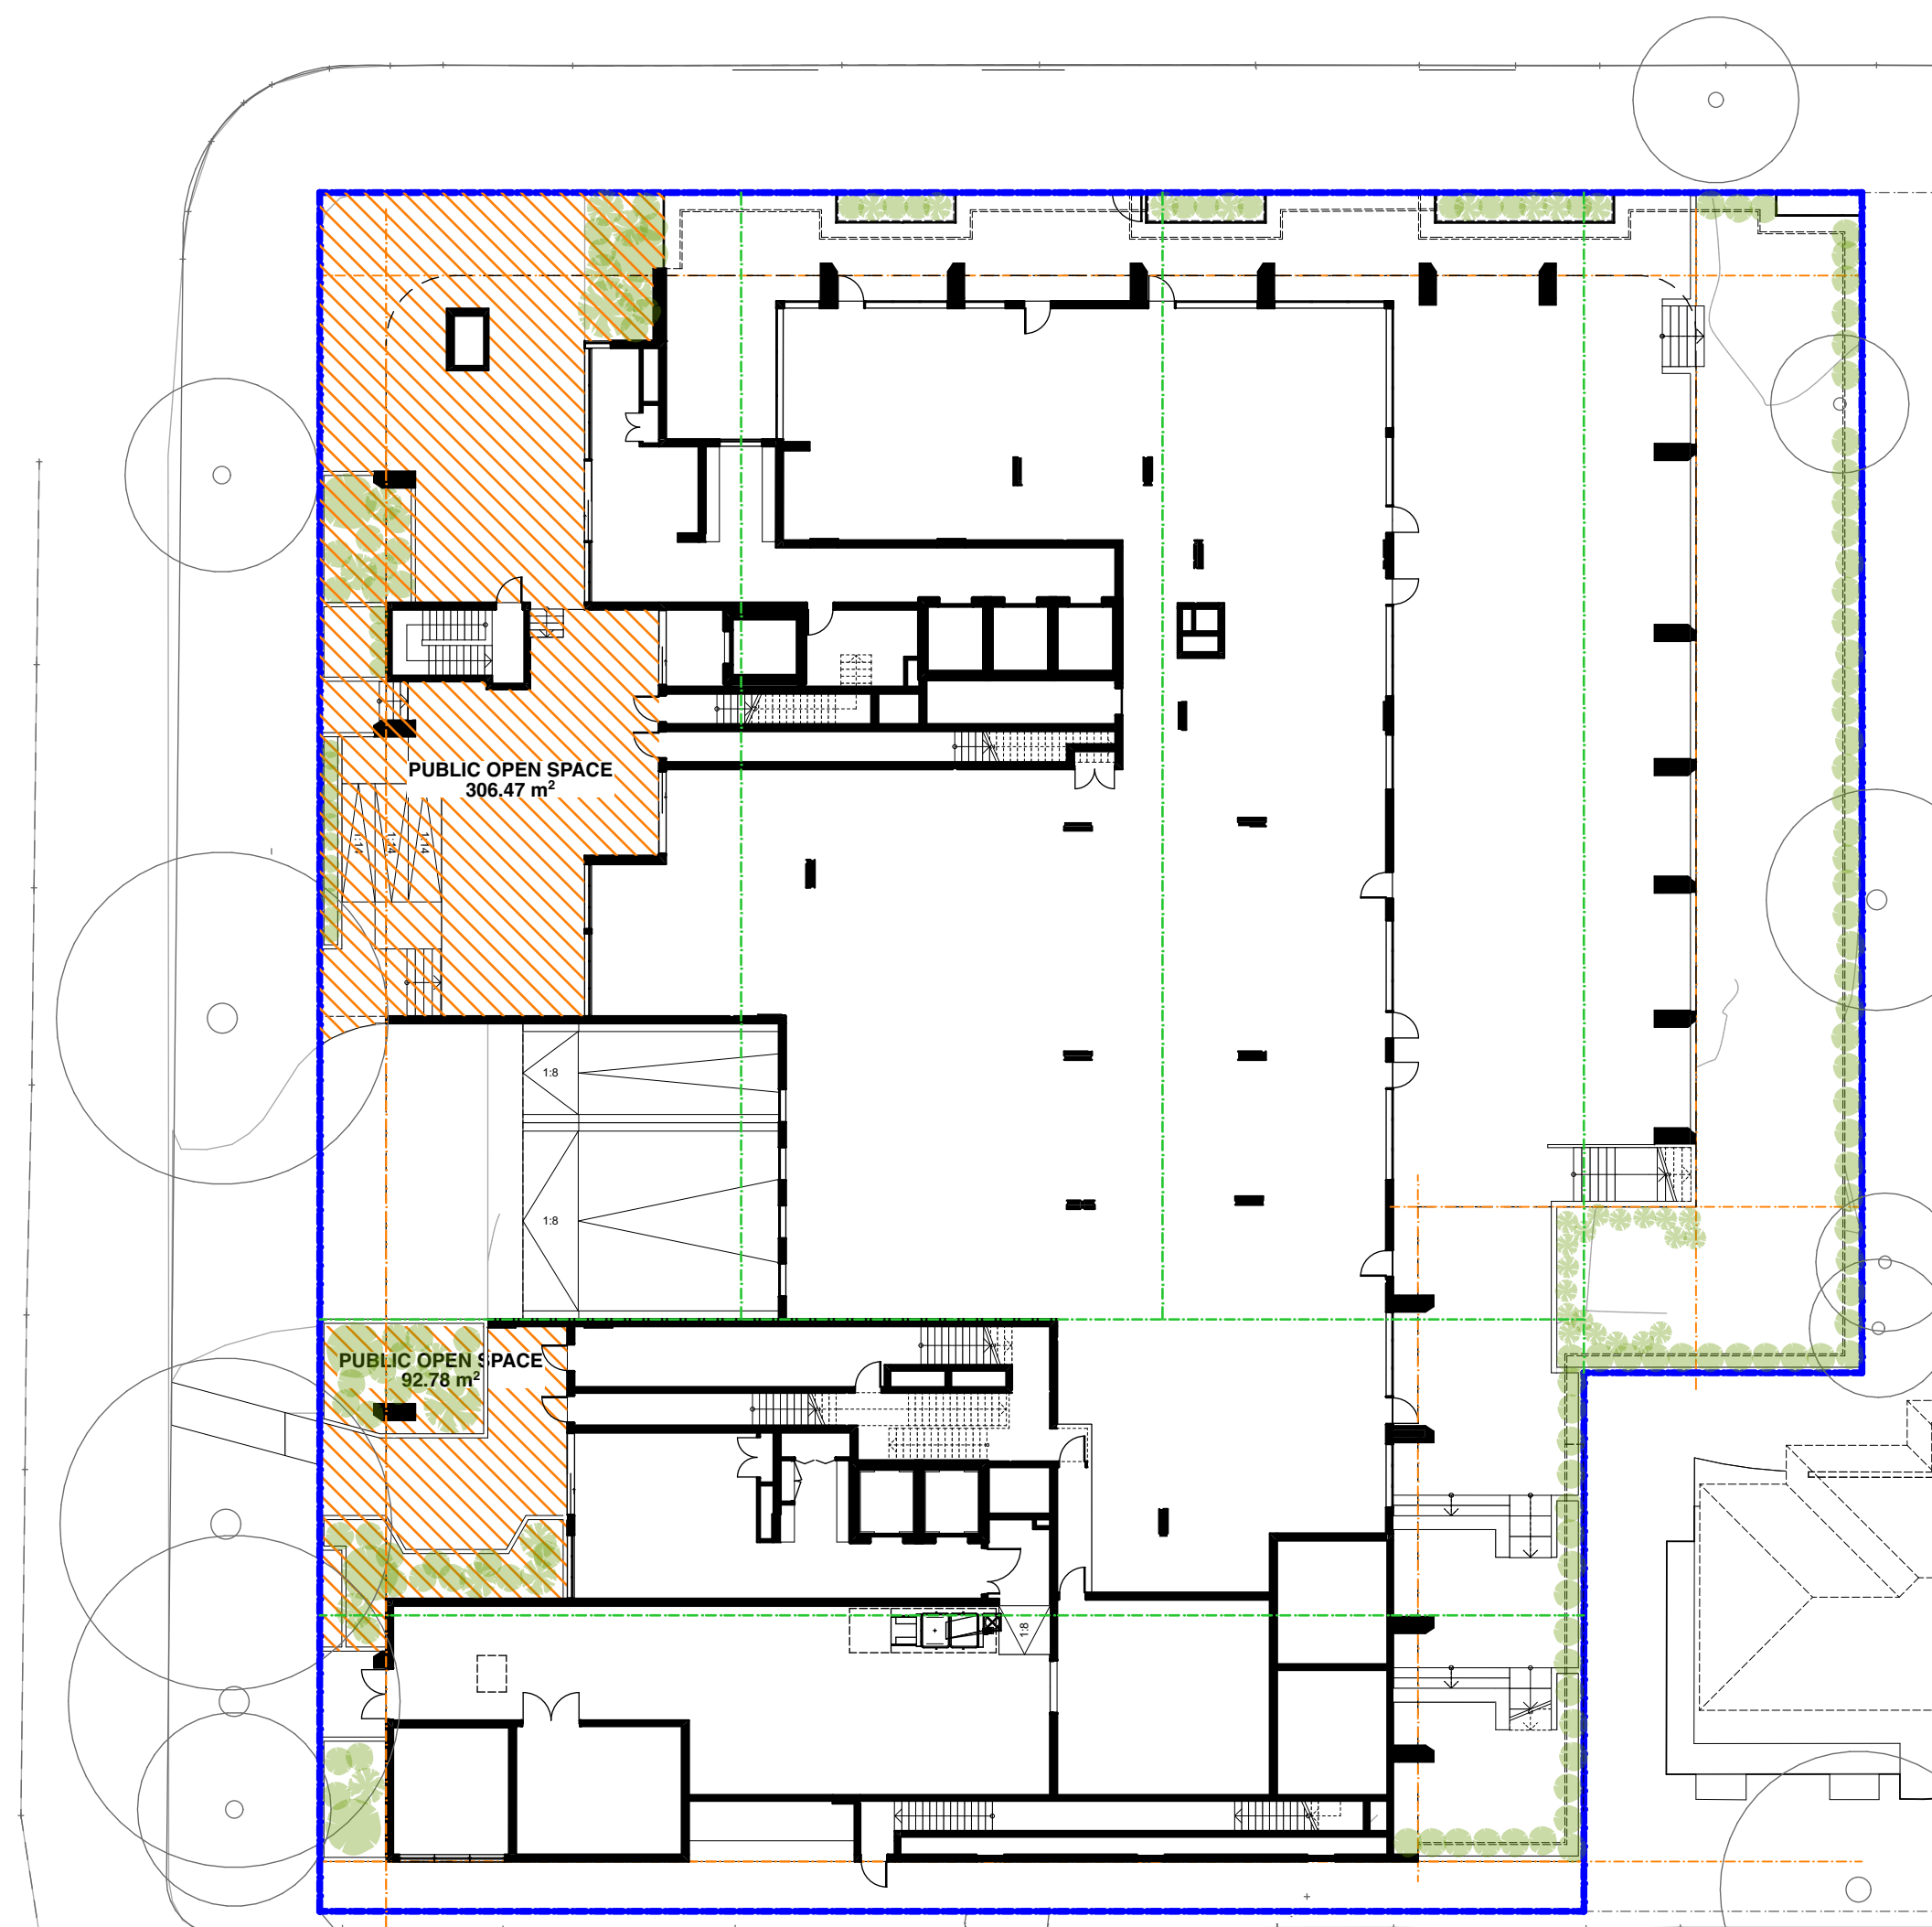

1 Public Open Space - Ground Level
1:250

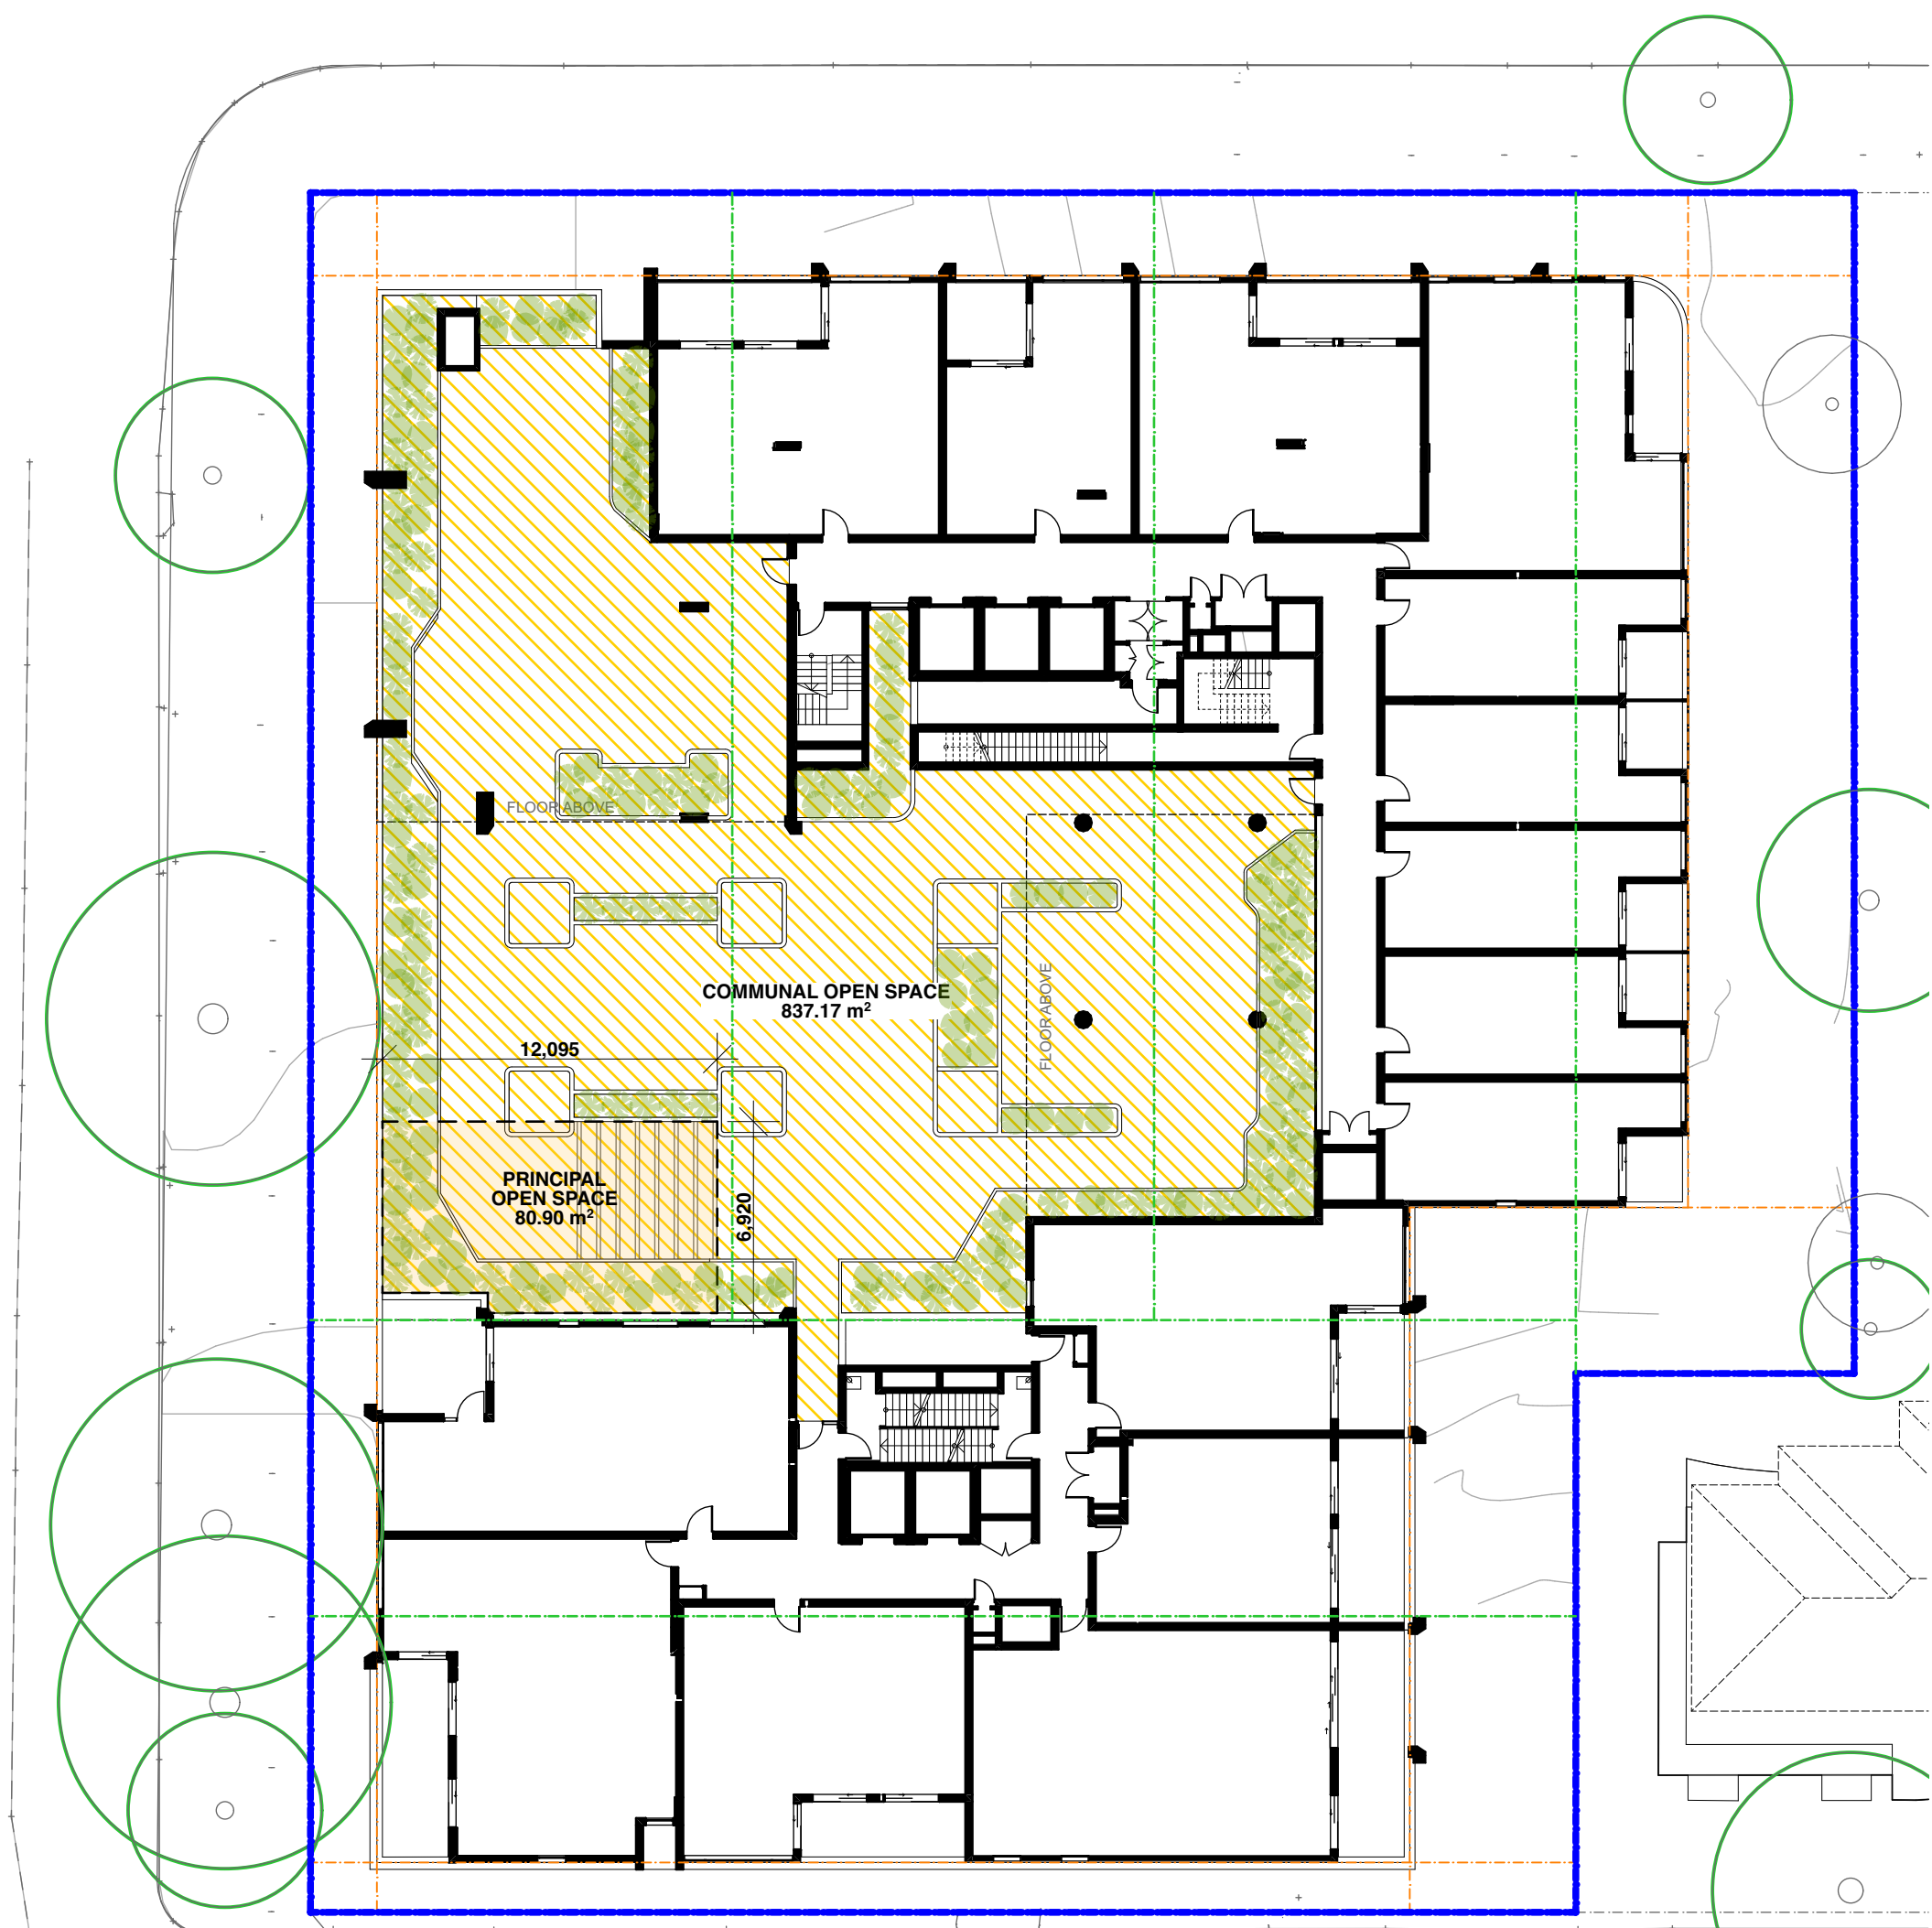

2 Communal Open Space - Level 01
1:250


LEGEND

- SITE BOUNDARY
- ADG REQUIRED COMMUNAL OPEN SPACE (COS) Min. 3m wide
- ADG REQUIRED PRINCIPAL OPEN SPACE (POS) Min. 3m wide
- PUBLIC OPEN SPACE


COMMUNAL OPEN SPACE - ADG ANALYSIS	
SITE AREA m2	3270.1
COMMUNAL OPEN SPACE (COS) m2	837.17
PUBLIC OPEN SPACE m2	399.25
PRINCIPAL OPEN SPACE (POS) m2	80.9
COS PROPORTION OF SITE AREA (min. 25%)	25.60%

POS SOLAR ANALYSIS (min. 2h to 50% of POS)		
TIME (JUNE 21)	DIRECT SUNLIGHT m2	PERCENTAGE OF POS (min. 50%)
9am	0	0.00%
10am	0	0.00%
11am	0	0.00%
12pm	15.15	18.73%
1pm	41.83	51.71%
2pm	62.66	77.45%
3pm	54.91	67.87%


ADG COMPLIANT

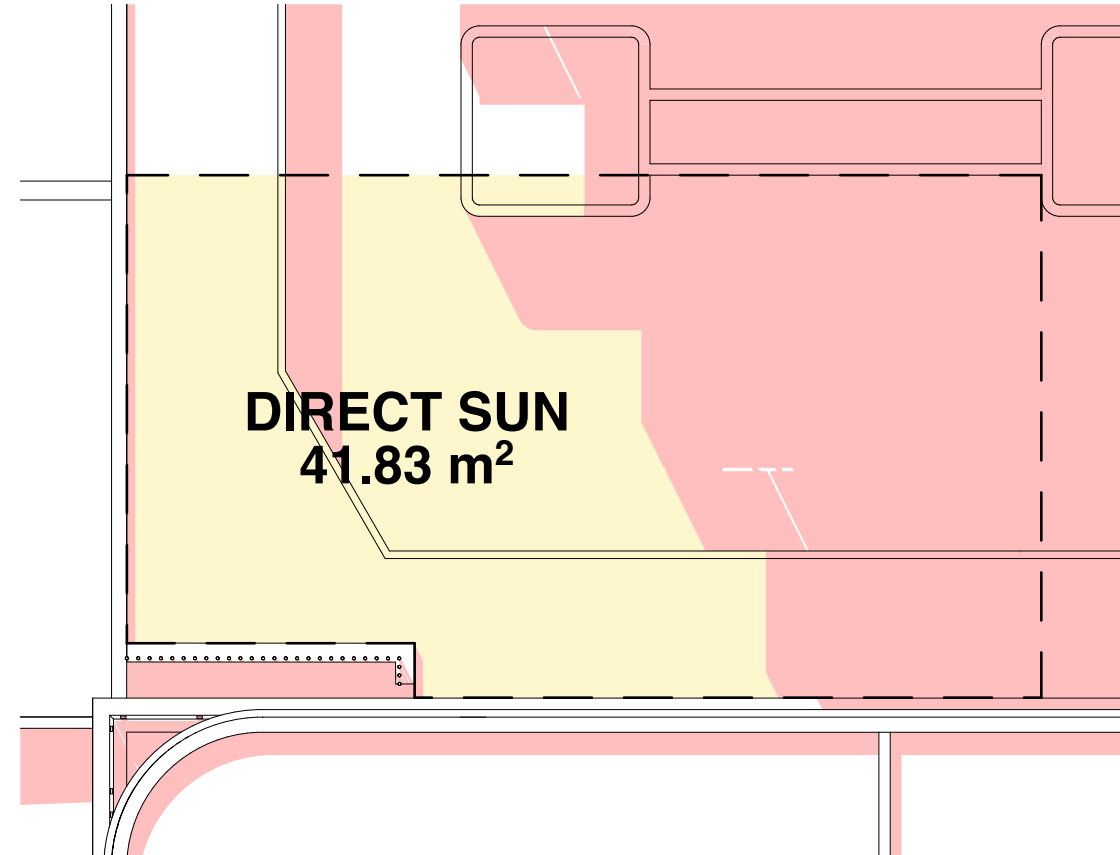

3 Principal POS Shadow Diagram - 1pm
1:100

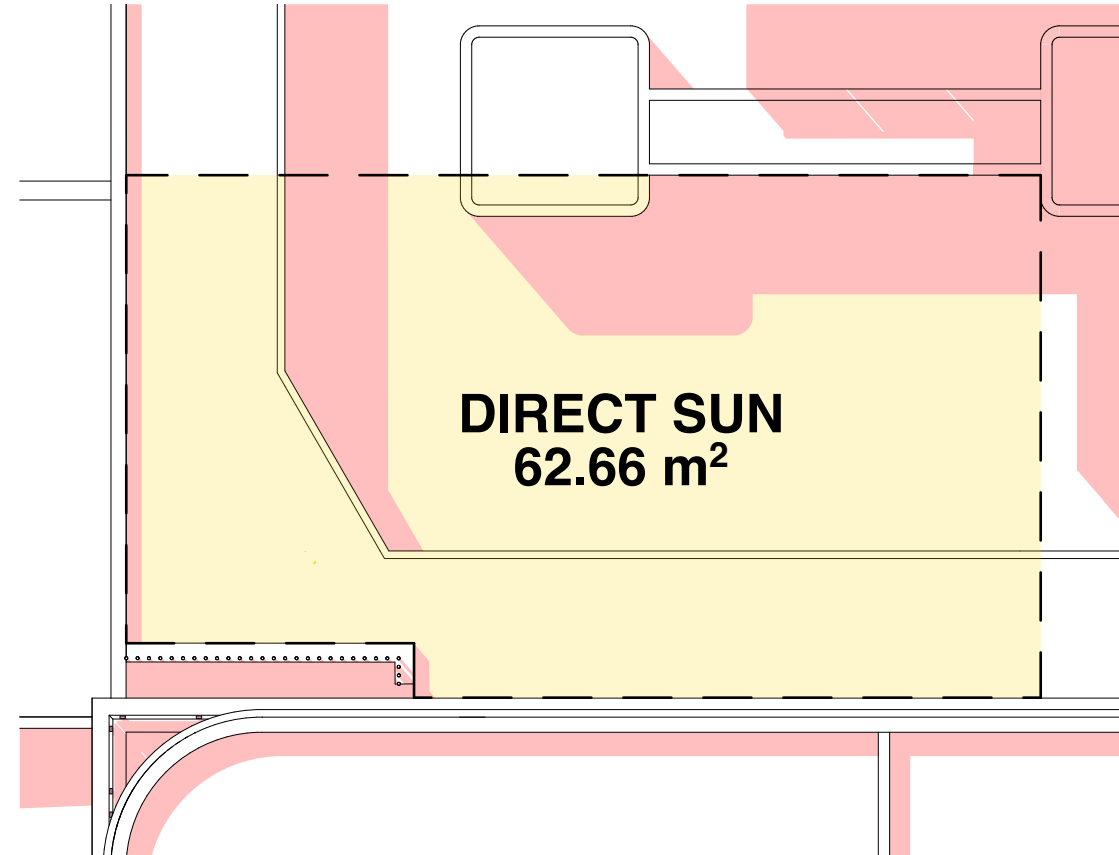

4 Principal POS Shadow Diagram - 2pm
1:100

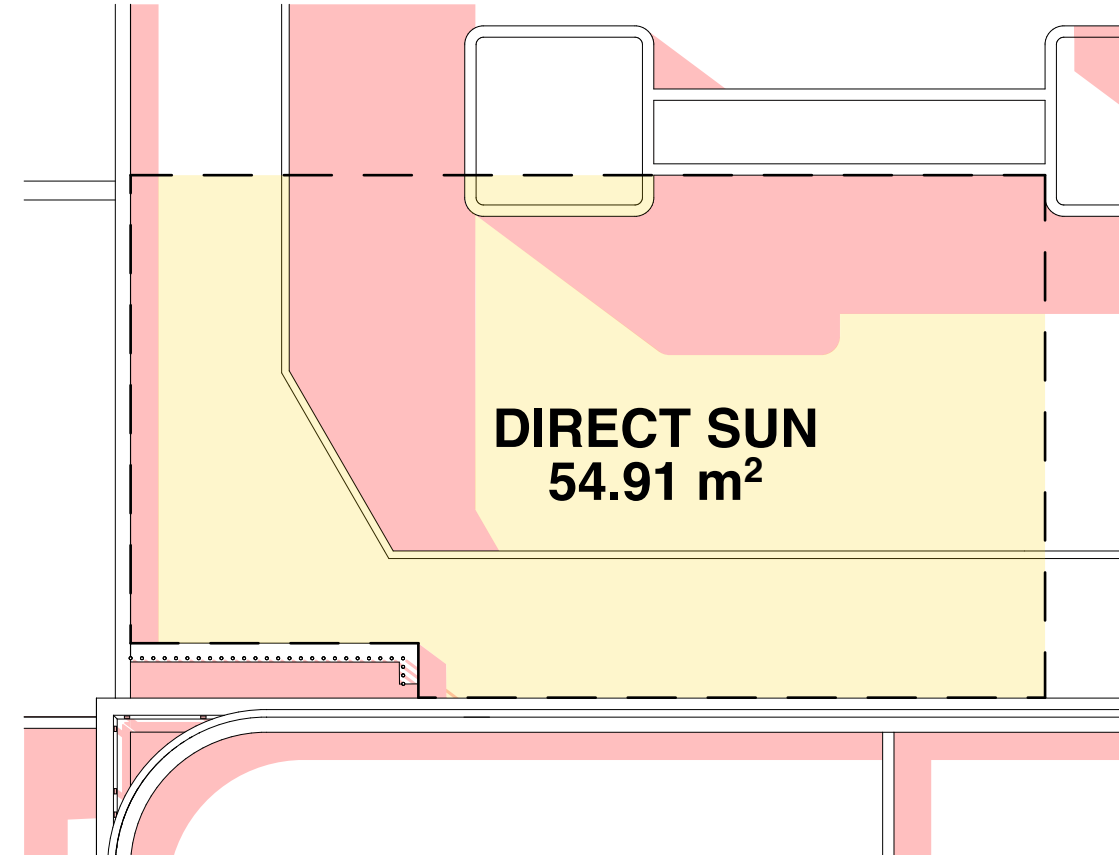

5 Principal POS Shadow Diagram - 3pm
1:100

General Notes

DO NOT SCALE FROM DRAWING. USE FIGURED DIMENSIONS ONLY. CHECK ALL DIMENSIONS ON SITE BEFORE ANY MANUFACTURE OR CONSTRUCTION

All dimensions are in millimetres unless stated otherwise. All architectural drawings are to be read in conjunction with the relevant consultant documents. All dimensions and levels are to be checked and verified on site prior to the commencement of work, shop drawings or fabrication of any components. Refer all discrepancies to the Architect for determination. Drawings are not to be scaled, use only figured dimensions. This drawing is copyright and must not be retained, copied or used without the permission of BKA Architecture. This document has been prepared for and on behalf of the clients noted on the drawing. BKA Architecture's responsibility is to these clients only and not to any third party who may rely on these documents. Minor changes to form and configuration may be required when drawings are subsequently prepared for construction purposes after the grant of development consent. Nominated Architect (NSW) - John Baker 3552

Rev	Date	Issue
A	12/2/2026	SSDA Submission

1. Planner

Colliers Urban Planning
Claire Burdett
T : 0423 066 002

2. Surveyor

RGM
Huy Thai
T : 02 9712 0238

3. Arborist

Seasoned Tree Consulting
David Gowerlock
T : 0415 961 074

4. Landscape

Conzept
Robert Frew
T : 02 9922 5312

5. Civil and Stormwater

Smart Structures
Kamyar Elvazzadeh
T : 02 9052 6466

6. BCA and Access

Building Innovations
Marios Taitan
T : 02 9099 0370

7. Acoustic

Koikas Acoustics
Rowan Frizell
T : 02 9587 9702

8. Traffic and Parking

Genesis Traffic
Bernard Lo
T : 02 7255 8198

9. Waste Management

Elephants Foot
Ruban Jayaratnam
T : 02 9780 3506

10. Photomontage

Platypus Digit
Gordon Kam
T : 0404 866 018

Client

BSWLD MAROUBRA PTY LTD

Architect

BKA Architecture

SYDNEY
Suite 1.04,
77 Dunning Ave.
Rosebery
NSW 2018

NEWCASTLE
Suite 4
19 Bolton St.
Newcastle
NSW 2300

NORTH COAST
39-41 Main Street
Clunes
NSW 2480

T: +61 2 9318 9200

E: bka@bka.com.au

W: www.bka.com.au

North



Status

SSDA

Print Date

31/3/2026

Project

251 - 257 Maroubra Road & 133
Garden Street Maroubra NSW 2035
Australia

Drawing

Analysis - Communal Open Space

Project No.

24029

Revision

A

Drawing No.

DA 012

Scale at A1

Drawn

CM, SA, RD

Checked

JG, JB

Setback Analysis

Objective 3F-1

Adequate building separation distances are shared equitably between neighbouring sites, to achieve reasonable levels of external and internal visual privacy


Design criteria

1. Separation between windows and balconies is provided to ensure visual privacy is achieved. Minimum required separation distances from buildings to the side and rear boundaries are as follows:


Building height	Habitable rooms and balconies	Non-habitable rooms
up to 12m (4 storeys)	6m	3m
up to 25m (5-8 storeys)	9m	4.5m
over 25m (9+ storeys)	12m	6m

Source: Apartment Design Guide, Part 3F Visual Privacy

Setbacks	DCP Part 3.4	ADG
Street and Front	Consistent with prevailing street setback (primary and secondary frontages) Generally no less than 3m Must incorporate landscape planting	
Side and Rear	Site frontage width of 20m and above requires 4m side setback Provide a minimum rear setback of 15% of allotment depth or 5m, whichever is the greater.	To Habitable Rooms and Balconies - 6m min. (up to 4th storey) 9m min. (up to 5-8th storey) 12m min. (9th storey +) To Non-habitable Rooms - 3m min. (up to 4th storey) 4.5m min. (up to 5-8th storey) 6m min. (9th storey +)

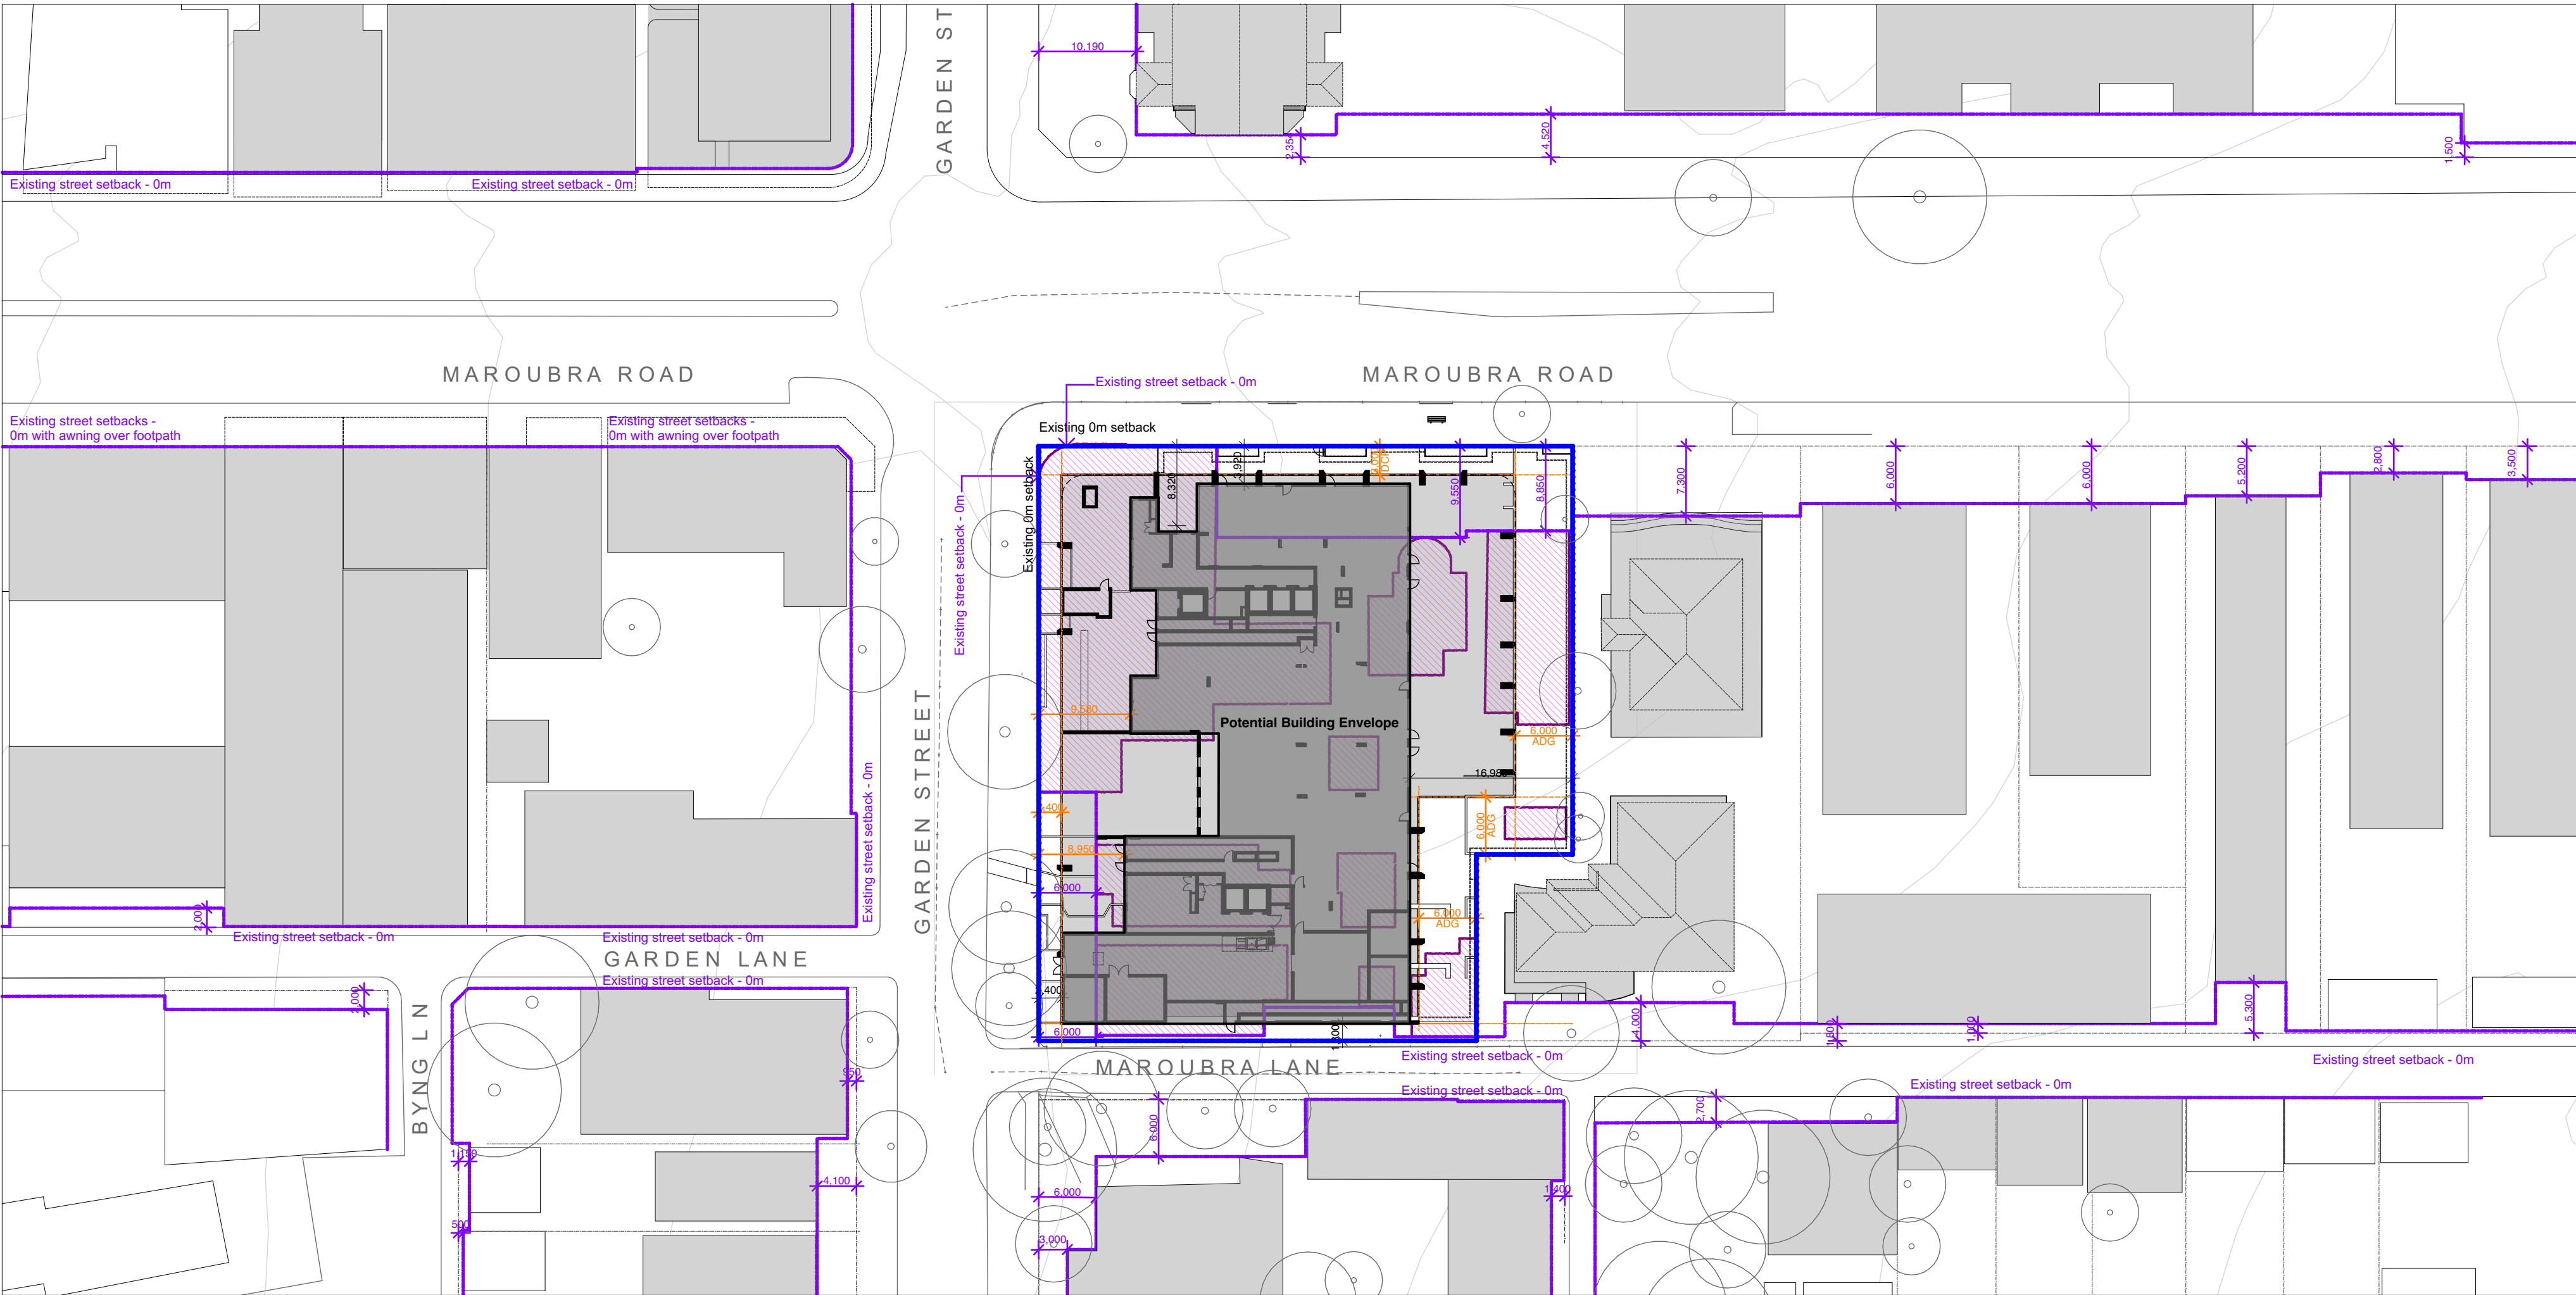

1 Proposed Setback Analysis - Ground
1:500

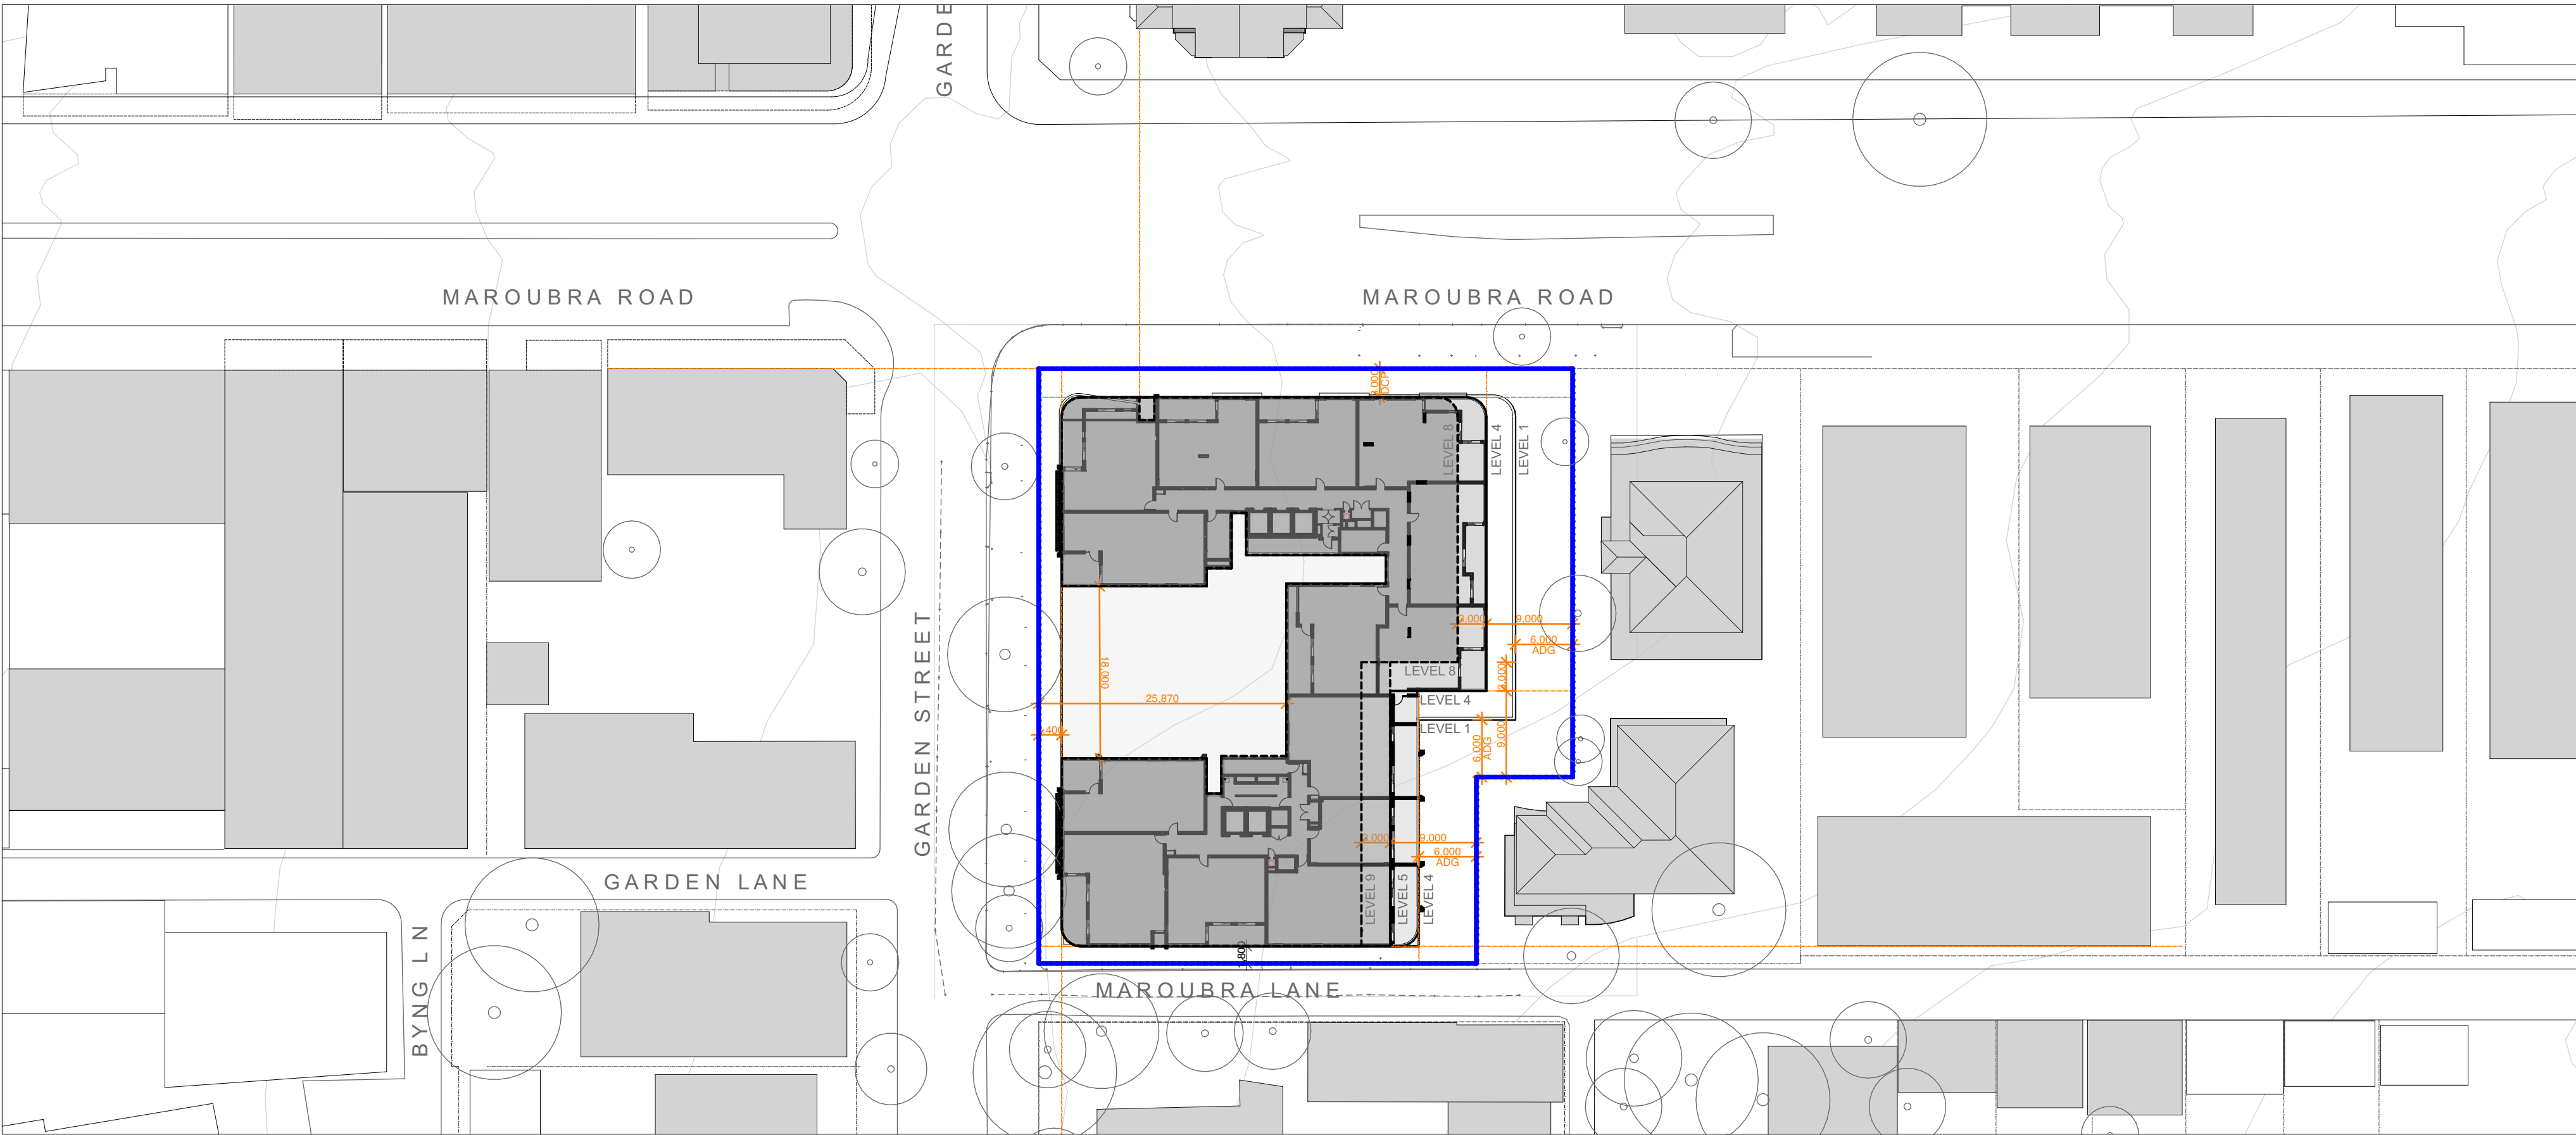

2 Proposed Setback Analysis - Typ. level
1:500

General Notes

DO NOT SCALE FROM DRAWING. USE FIGURED DIMENSIONS ONLY. CHECK ALL DIMENSIONS ON SITE BEFORE ANY MANUFACTURE OR CONSTRUCTION

All dimensions are in millimetres unless stated otherwise.

All architectural drawings are to be read in conjunction with the relevant consultant documents. All dimensions and levels are to be checked and verified on site prior to the commencement of work, shop drawings or fabrication of any components. Refer all discrepancies to the Architect for determination. Drawings are not to be scaled, use only figured dimensions. This drawing is copyright and must not be retained, copied or used without the permission of BKA Architecture. This document has been prepared for and on behalf of the clients noted on the drawing. BKA Architecture's responsibility is to these clients only and not to any third party who may rely on these documents. Minor changes to form and configuration may be required when drawings are subsequently prepared for construction purposes after the grant of development consent.

Nominated Architect (NSW) - John Baker 3552

RevA Date12/2/2026 IssueSSDA Submission

1. Planner
Colliers Urban Planning
Claire Burdett
T : 0423 066 002

2. Surveyor
RGM
Huy Thai
T : 02 9712 0238

3. Arborist
Seasoned Tree Consulting
David Gowerlock
T : 0415 961 074

4. Landscape
Conzept
Robert Frew
T : 02 9922 5312

5. Civil and Stormwater
Smart Structures
Kamyar Elvazzadeh
T : 02 9052 6466

6. BCA and Access
Building Innovations
Mardios Taltian
T : 02 9099 0370

7. Acoustic
Koikas Acoustics
Rowan Frizell
T : 02 9587 9702

8. Traffic and Parking
Genesis Traffic
Bernard Lo
T : 02 7255 8198

9. Waste Management
Elephants Foot
Ruban Jayaratnam
T : 02 9780 3506

10. Photomontage
Platypus Digit
Gordon Kam
T : 0404 866 018

Client

BSWLD MAROUBRA PTY LTD

Architect

BKA Architecture

SYDNEY

Suite 104,
77 Dunning Ave.
Rosebery
NSW 2018

NEWCASTLE

Suite 4
19 Bolton St.
Newcastle
NSW 2300

NORTH COAST

39-41 Main Street
Clunes
NSW 2480

T: +61 2 9318 9200

E: bka@bka.com.au

W: www.bka.com.au

North

Scale at A1

1:500

Status

SSDA

Drawn

CM, SA, RD

Print Date

31/3/2026

Checked

JG, JB

Project

251 - 257 Maroubra Road & 133 Garden Street Maroubra NSW 2035 Australia

Drawing

Analysis - Setbacks

Project No.

24029


Revision

A


Drawing No.

DA 013


Height Plane Analysis

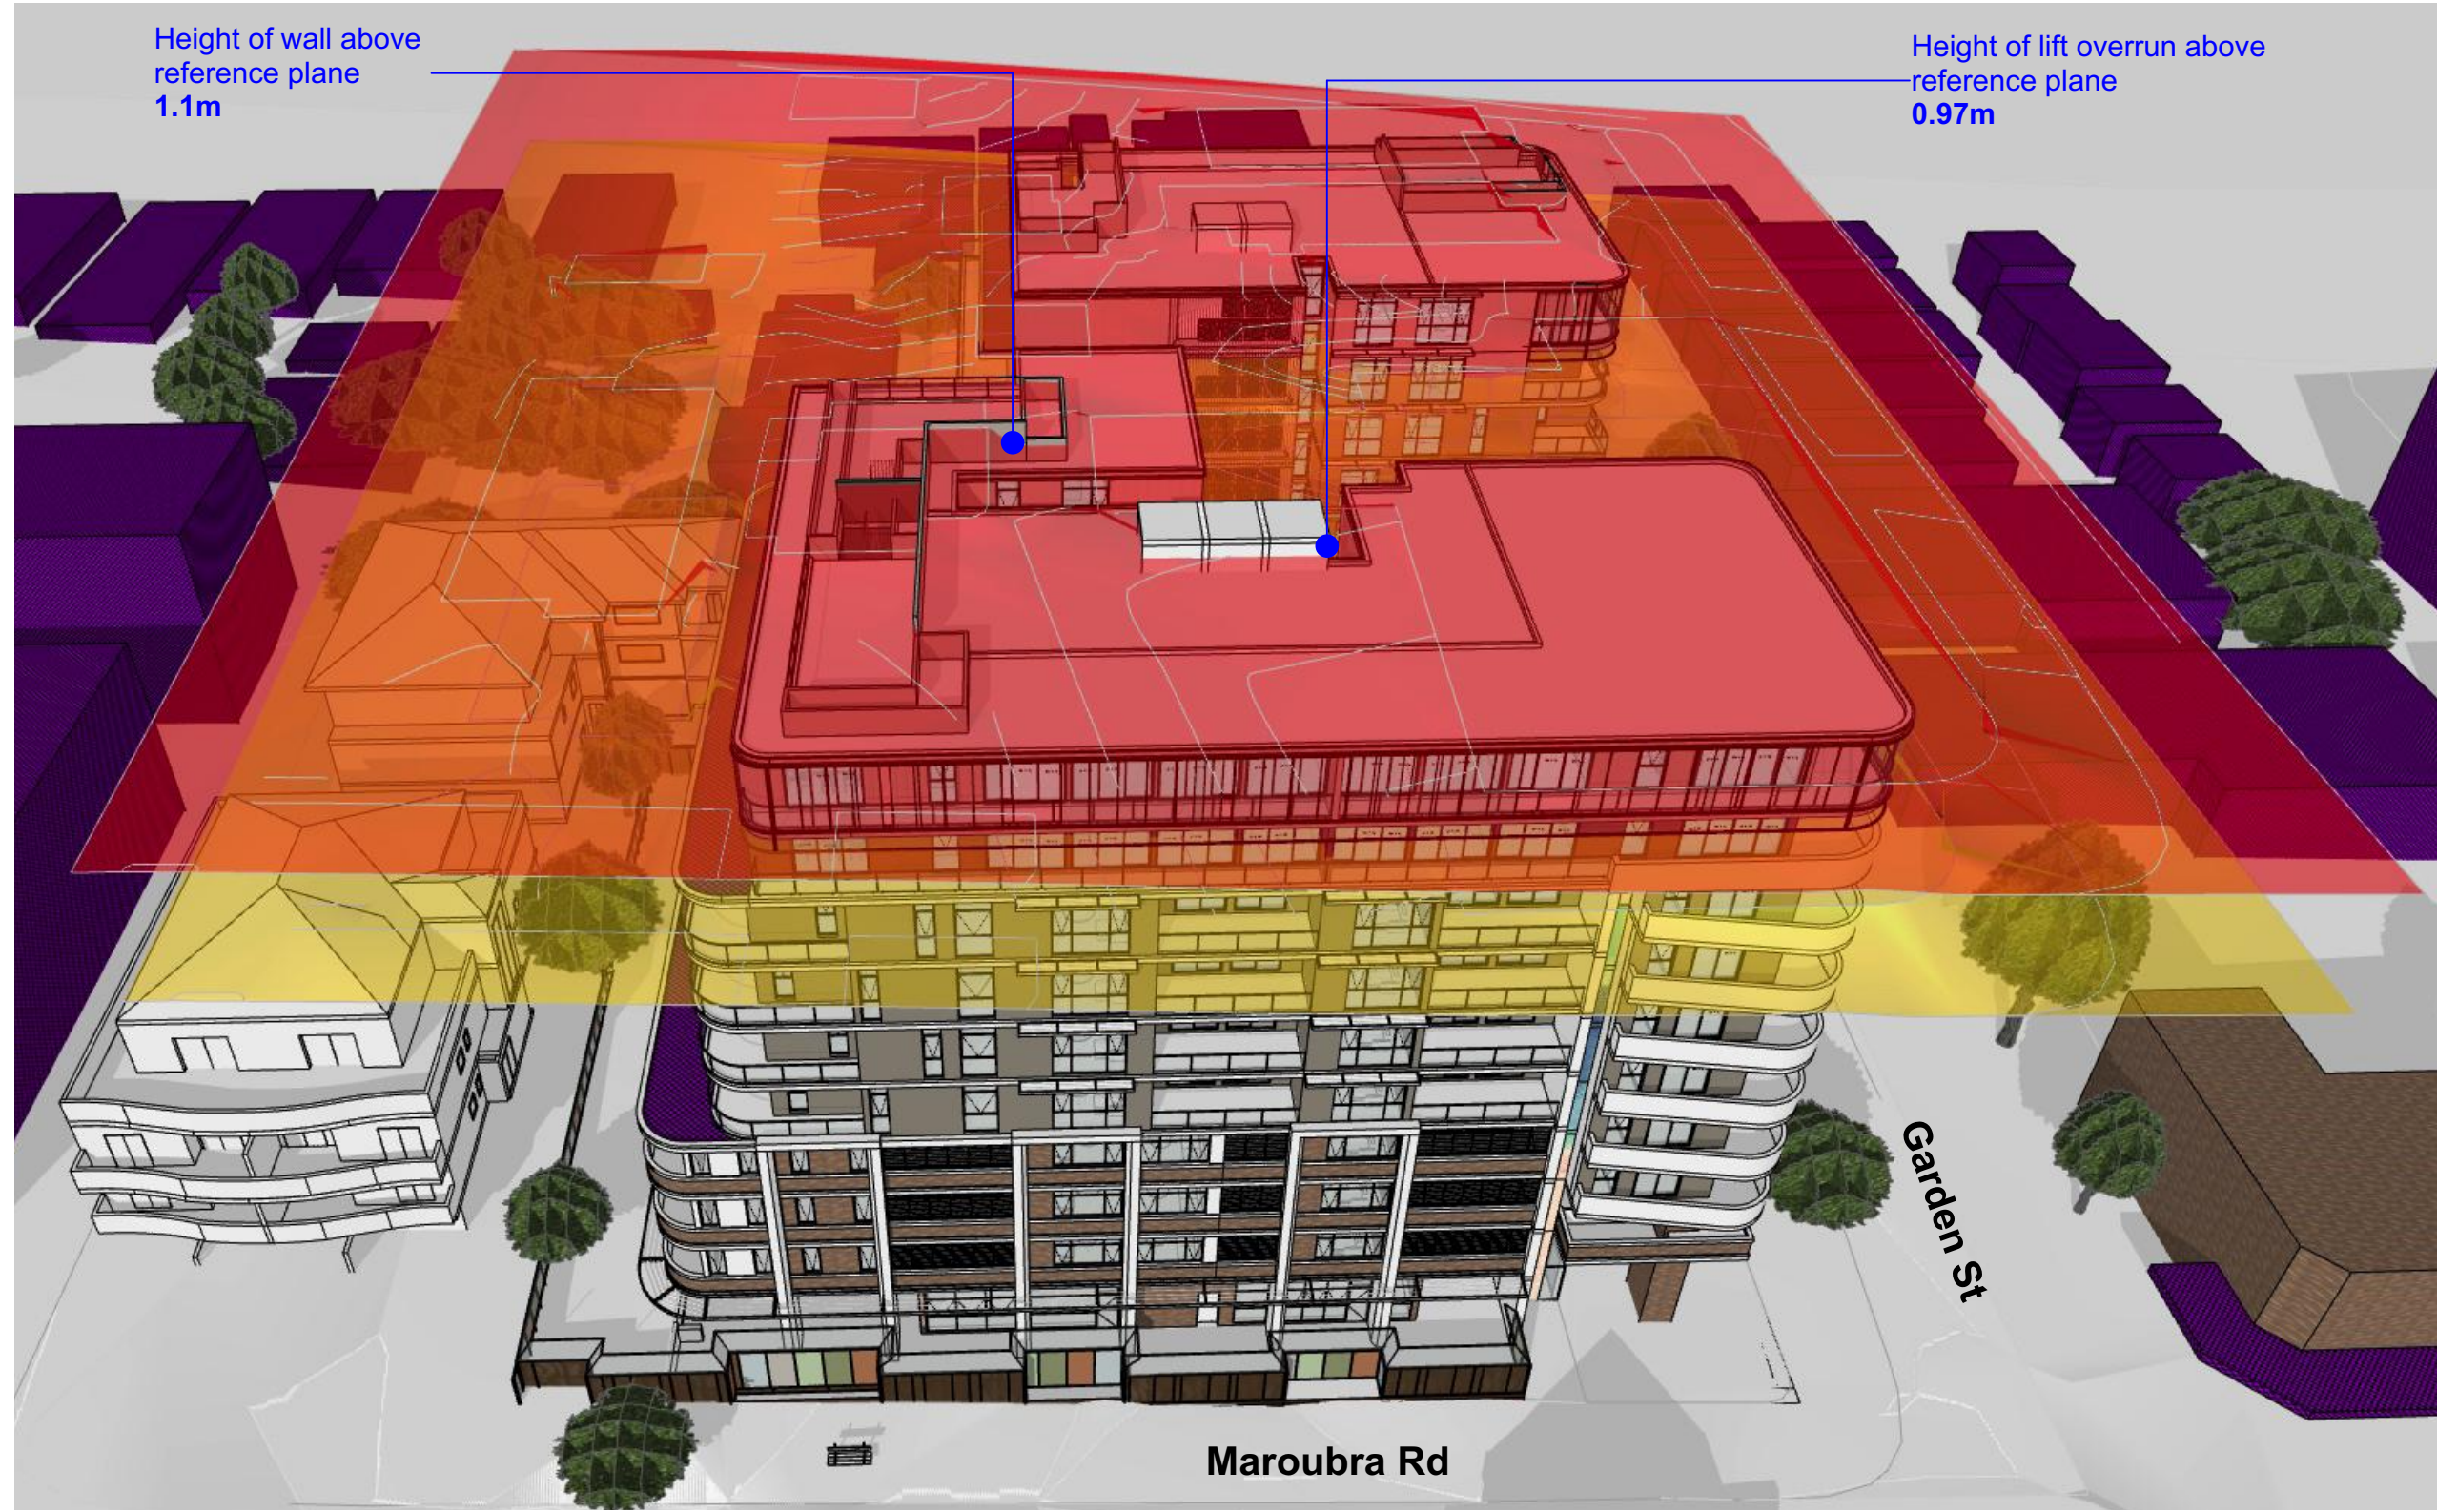


1 North Perspective - Maroubra Rd

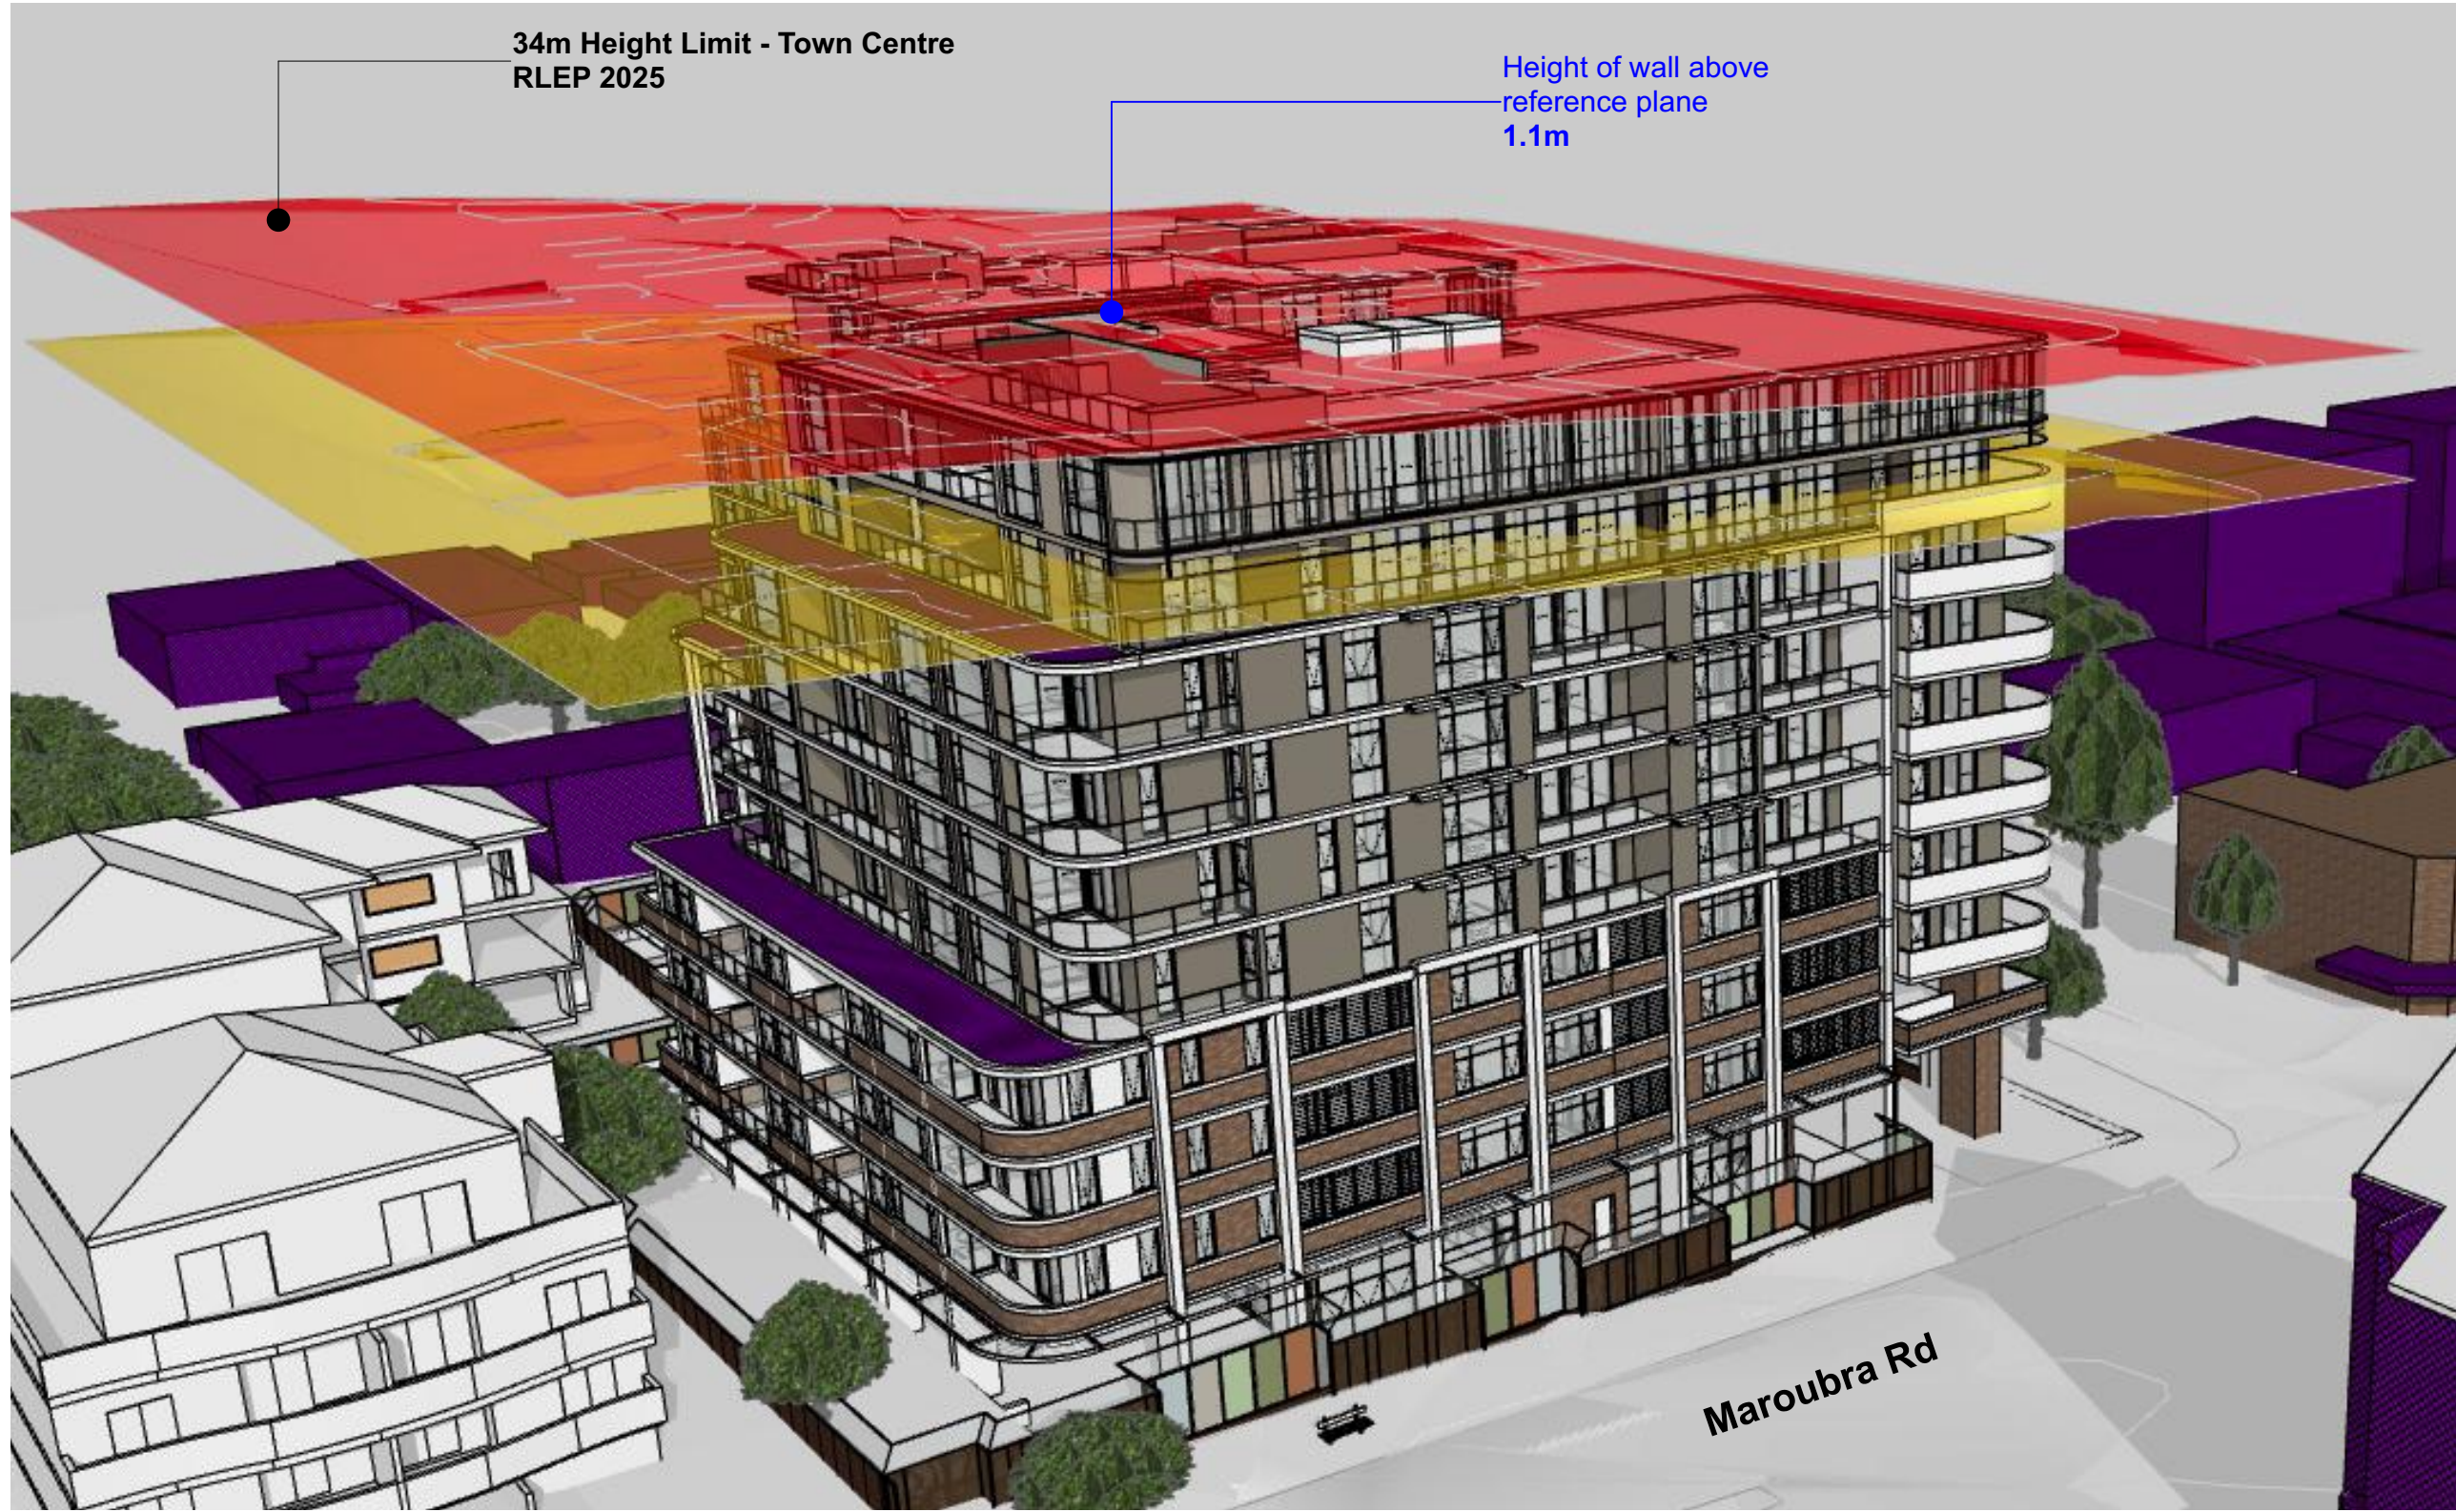

2 North-East Perspective - Maroubra Rd

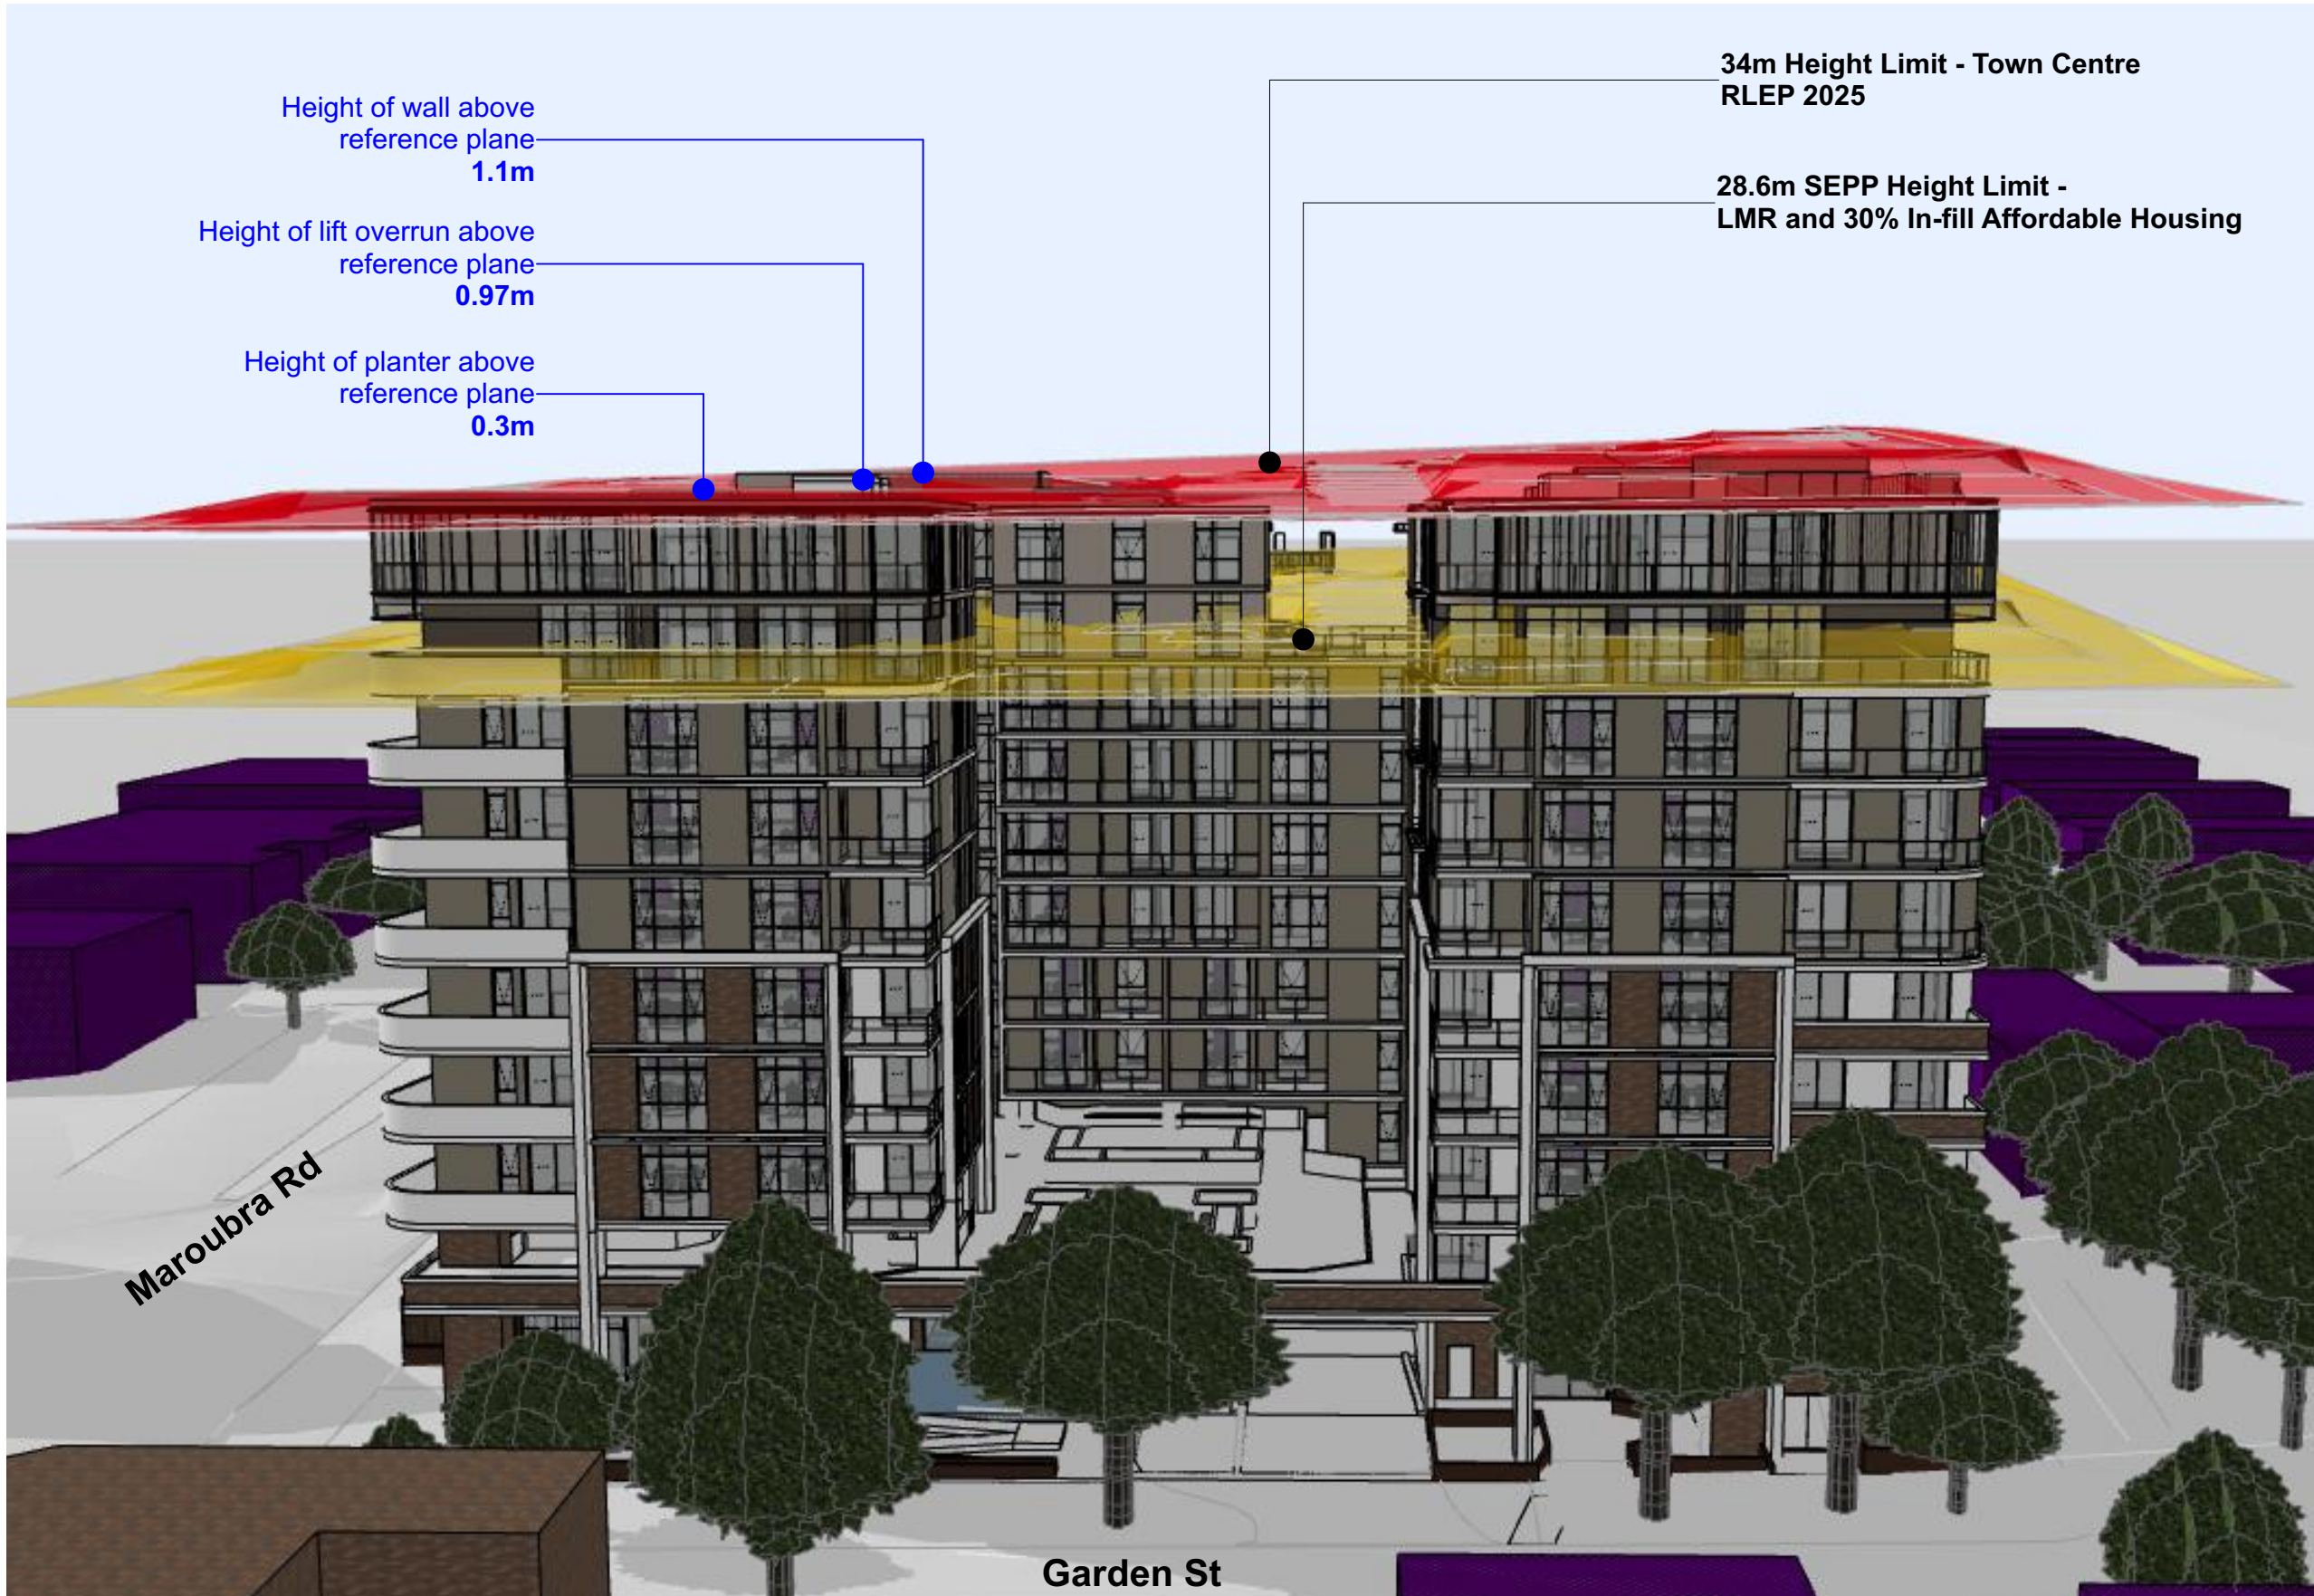

3 North West Perspective - Garden St

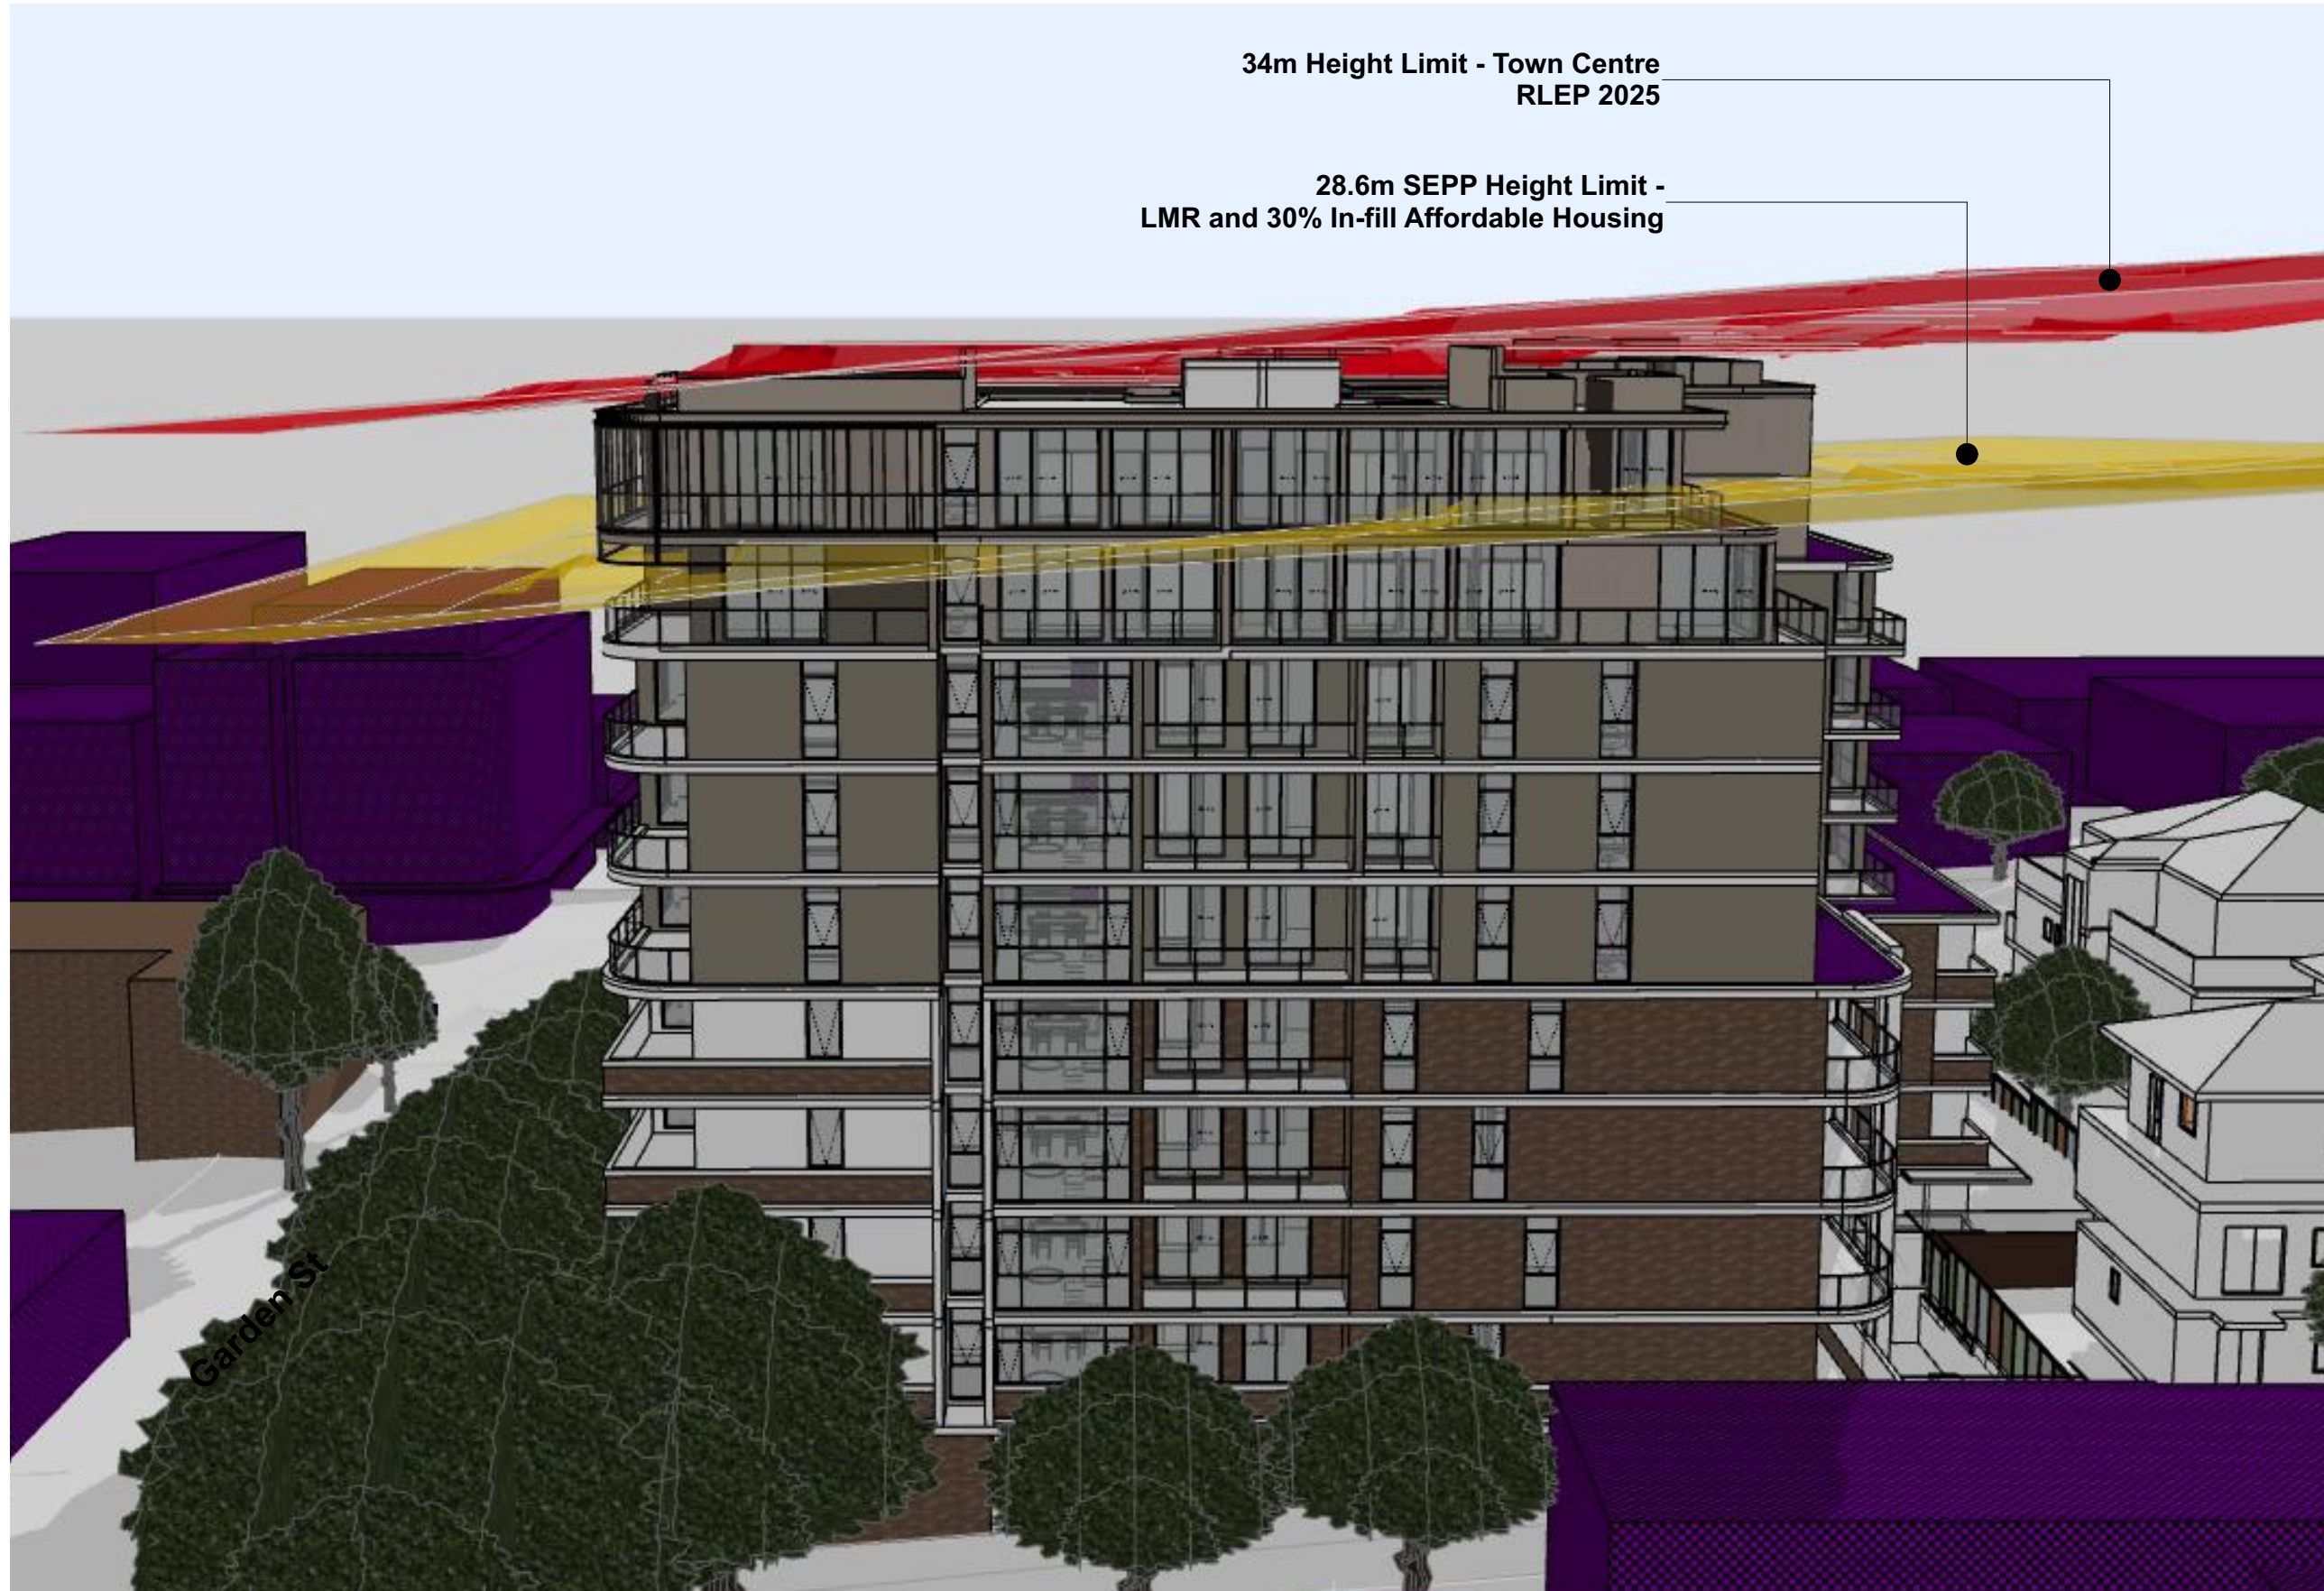

4 South West Perspective - Maroubra Ln

NOTE: Max. height limit planes are used as a reference only.
Proposed maximum building height: **35.6m** (incl. 2m roof service zones)

General Notes

DO NOT SCALE FROM DRAWING. USE FIGURED DIMENSIONS ONLY. CHECK ALL DIMENSIONS ON SITE BEFORE ANY MANUFACTURE OR CONSTRUCTION

All dimensions are in millimetres unless stated otherwise.

All architectural drawings are to be read in conjunction with the relevant consultant documents. All dimensions and levels are to be checked and verified on site prior to the commencement of work, shop drawings or fabrication of any components. Refer all discrepancies to the Architect for determination. Drawings are not to be scaled, use only figured dimensions. This drawing is copyright and must not be retained, copied or used without the permission of BKA Architecture. This document has been prepared for and on behalf of the clients noted on the drawing. BKA Architecture's responsibility is to these clients only and not to any third party who may rely on these documents. Minor changes to form and configuration may be required when drawings are subsequently prepared for construction purposes after the grant of development consent.

Nominated Architect (NSW) - John Baker 3552

Rev	Date	Issue
A	12/2/2026	SSDA Submission

1. Planner

Colliers Urban Planning
Claire Burdett
T : 0423 066 002

2. Surveyor

RGM
Huy Thai
T : 02 9712 0238

3. Arborist

Seasoned Tree Consulting
David Gowenlock
T : 0415 961 074

4. Landscape

Conzept
Robert Frew
T : 02 9922 5312

5. Civil and Stormwater

Smart Structures
Kamyar Elvazzadeh
T : 02 9052 6466

6. BCA and Access

Building Innovations
Marios Taitian
T : 02 9099 0370

7. Acoustic

Koikos Acoustics
Rowan Frizell
T : 02 9587 9702

8. Traffic and Parking

Genesis Traffic
Bernard Lo
T : 02 7255 8198

9. Waste Management

Elephants Foot
Ruban Jayaratnam
T : 02 9780 3506

10. Photomontage

Platypus Digit
Gordon Kam
T : 0404 866 018

Client

BSWLD MAROUBRA PTY LTD

Architect

BKA Architecture

SYDNEY

Suite 104,
77 Dunning Ave,
Rosebery
NSW 2018

T: +61 2 9318 9200

NEWCASTLE

Suite 4
19 Bolton St,
Newcastle
NSW 2300

E: bka@bka.com.au

NORTH COAST

39-41 Main Street
Clunes
NSW 2480

W: www.bka.com.au

North

Scale at A1

Status

SSDA

Drawn

CM, SA, RD

Print Date

31/3/2026

Checked

JG, JB

Project

251 - 257 Maroubra Road & 133
Garden Street Maroubra NSW 2035
Australia

Drawing

Analysis - Height Plane

Project No.

24029





Revision

A

Drawing No.

DA 014

Future Character of the Area

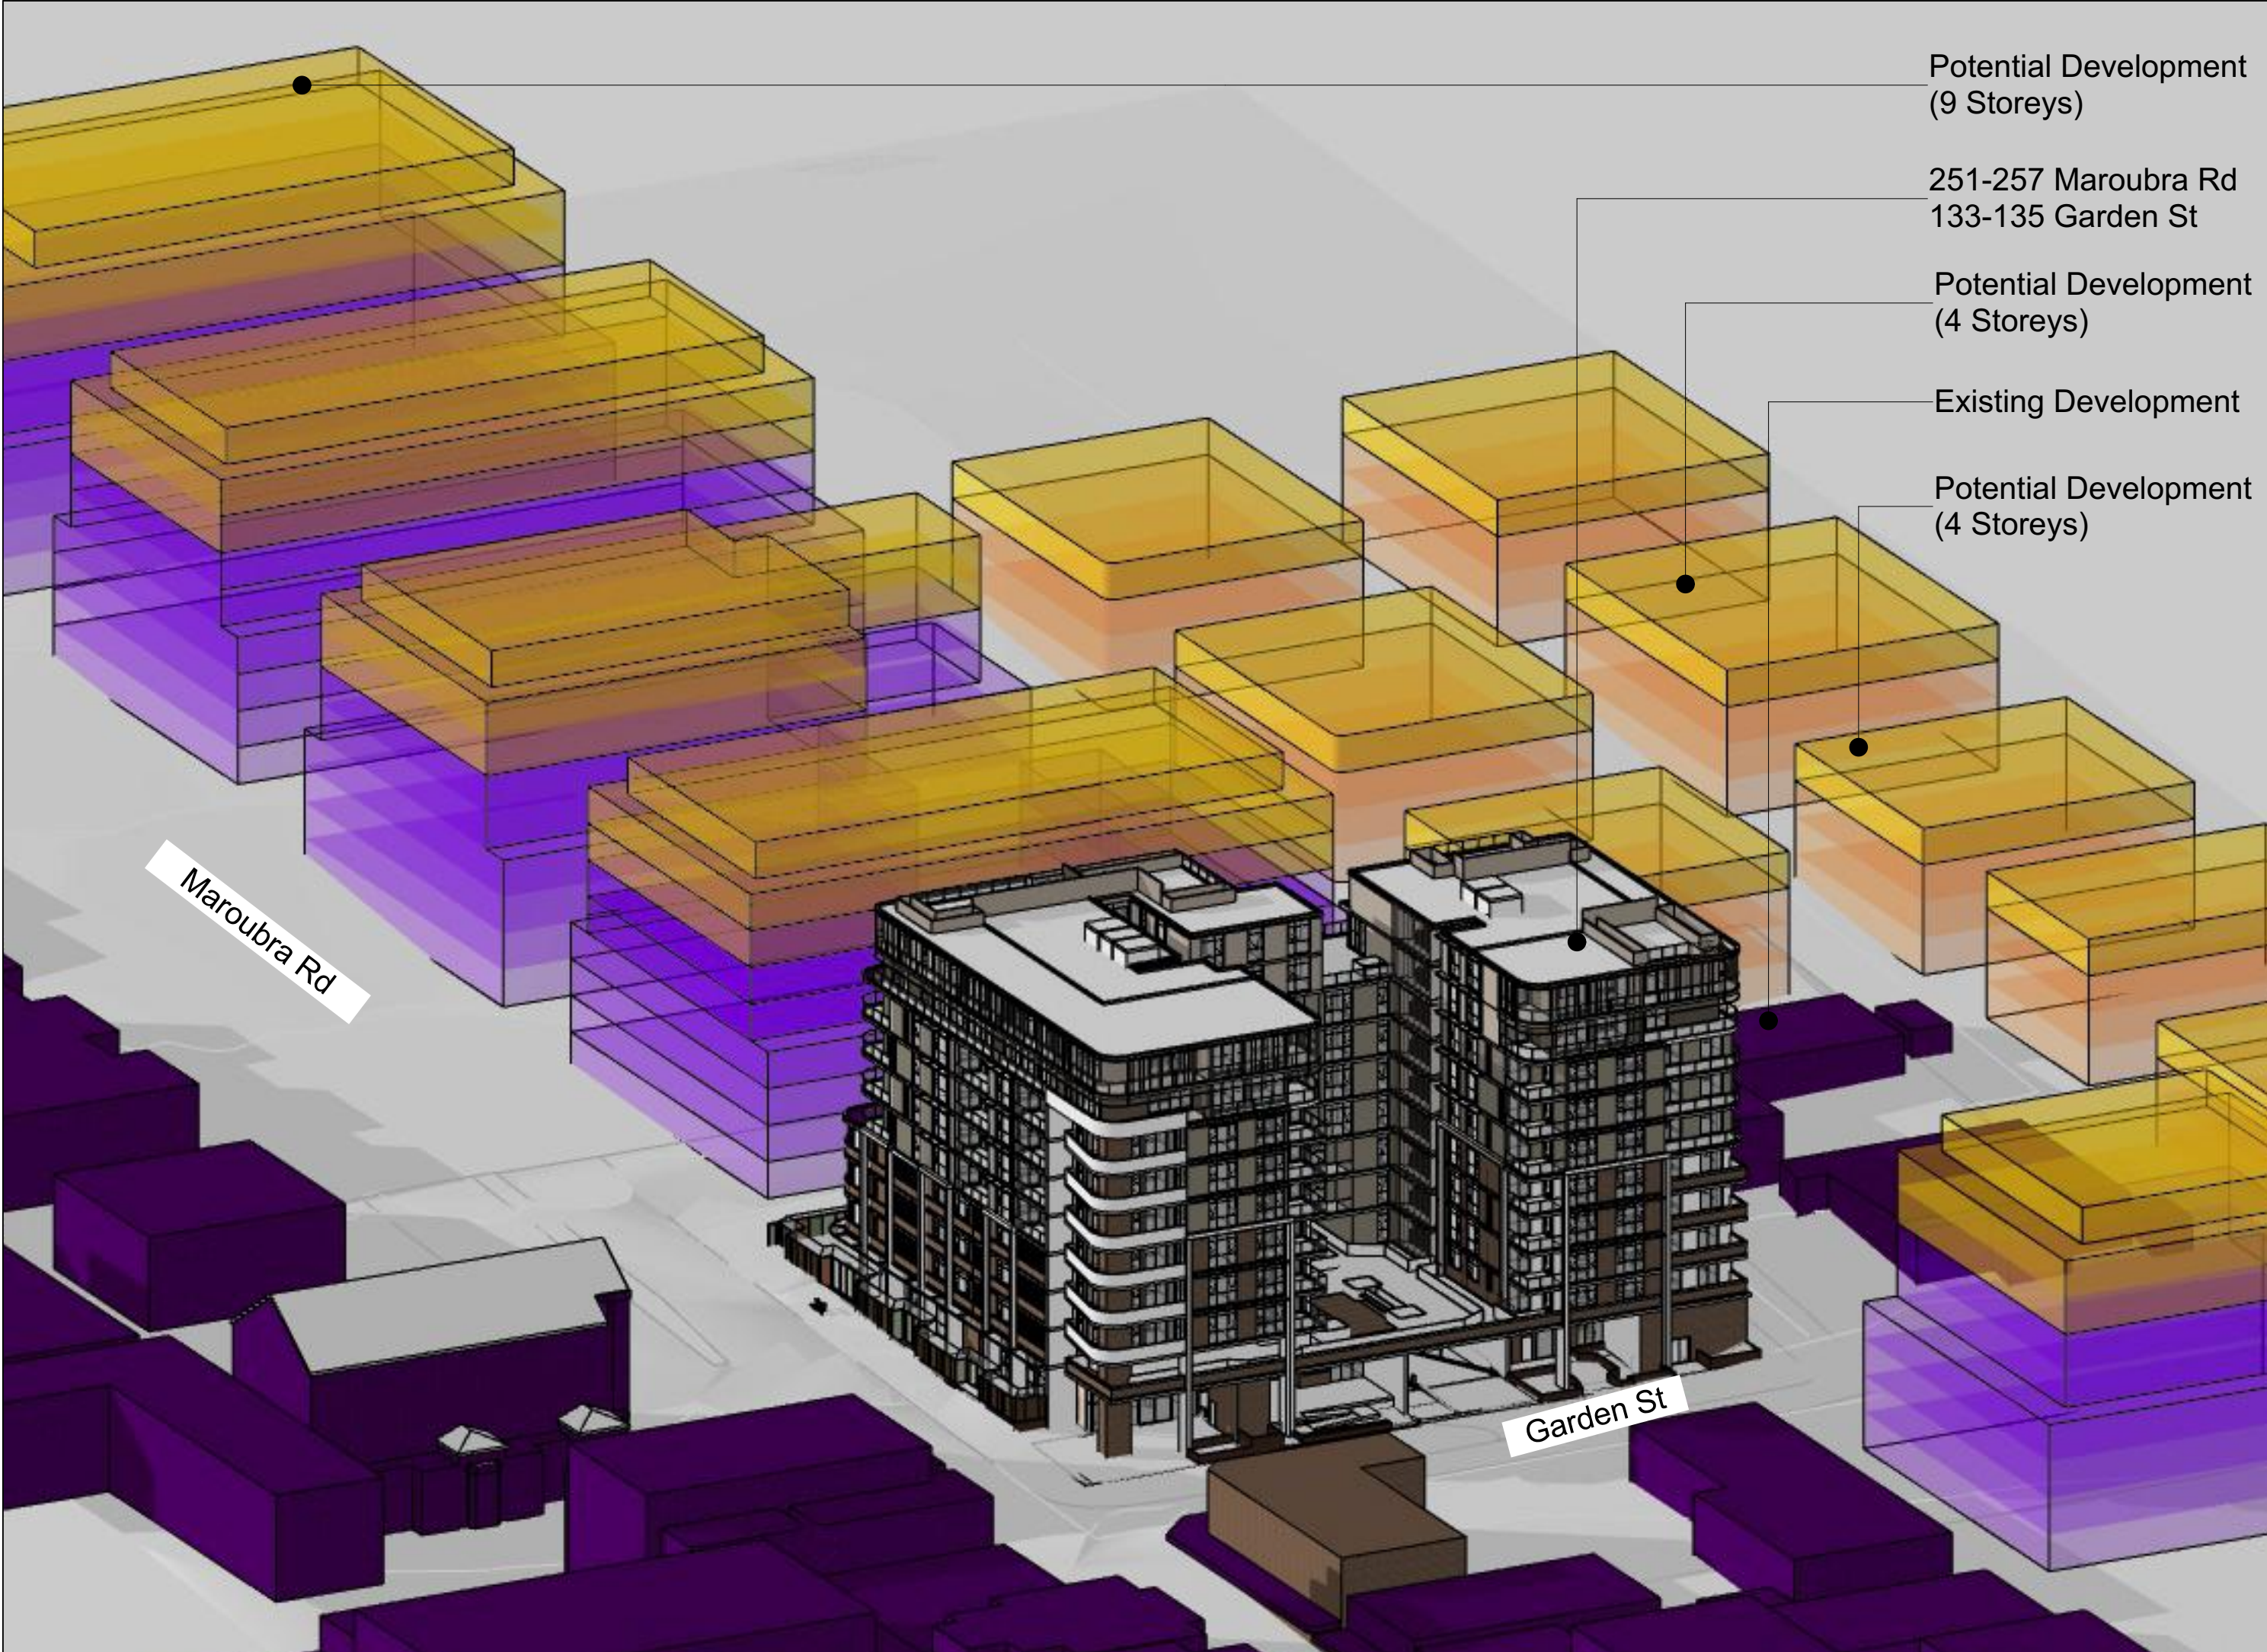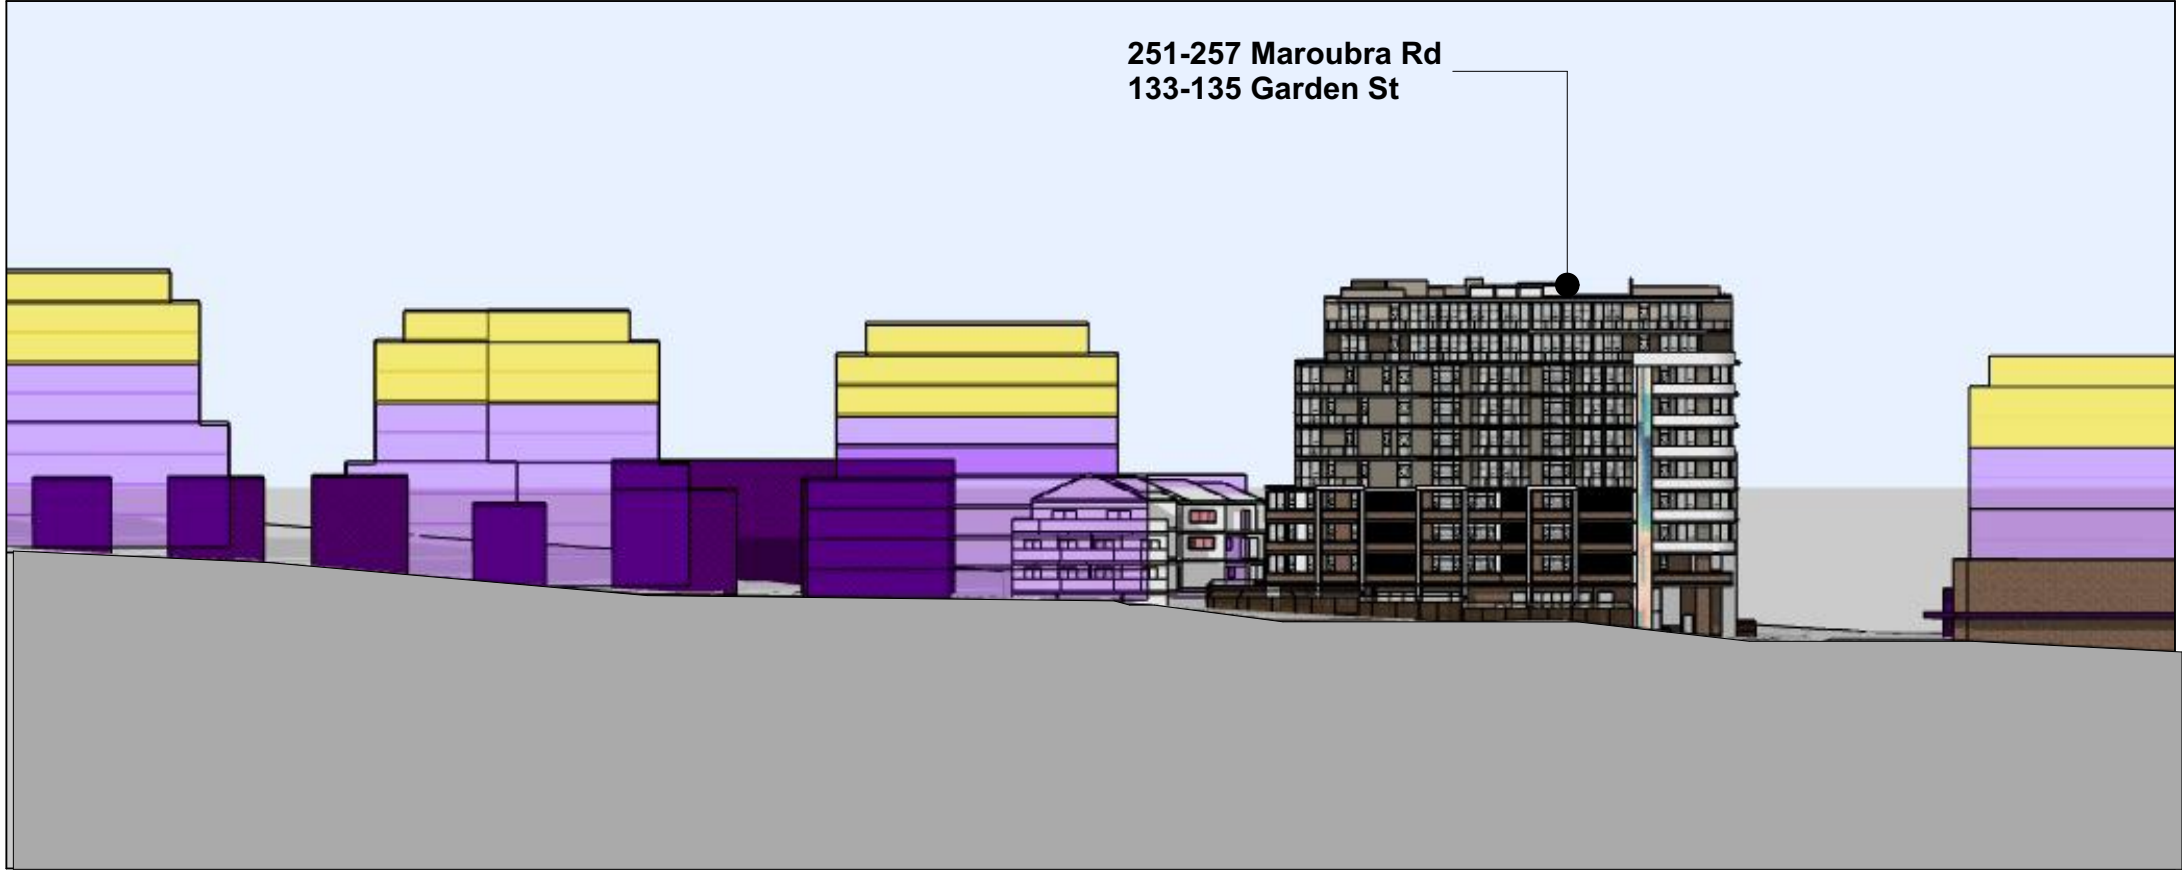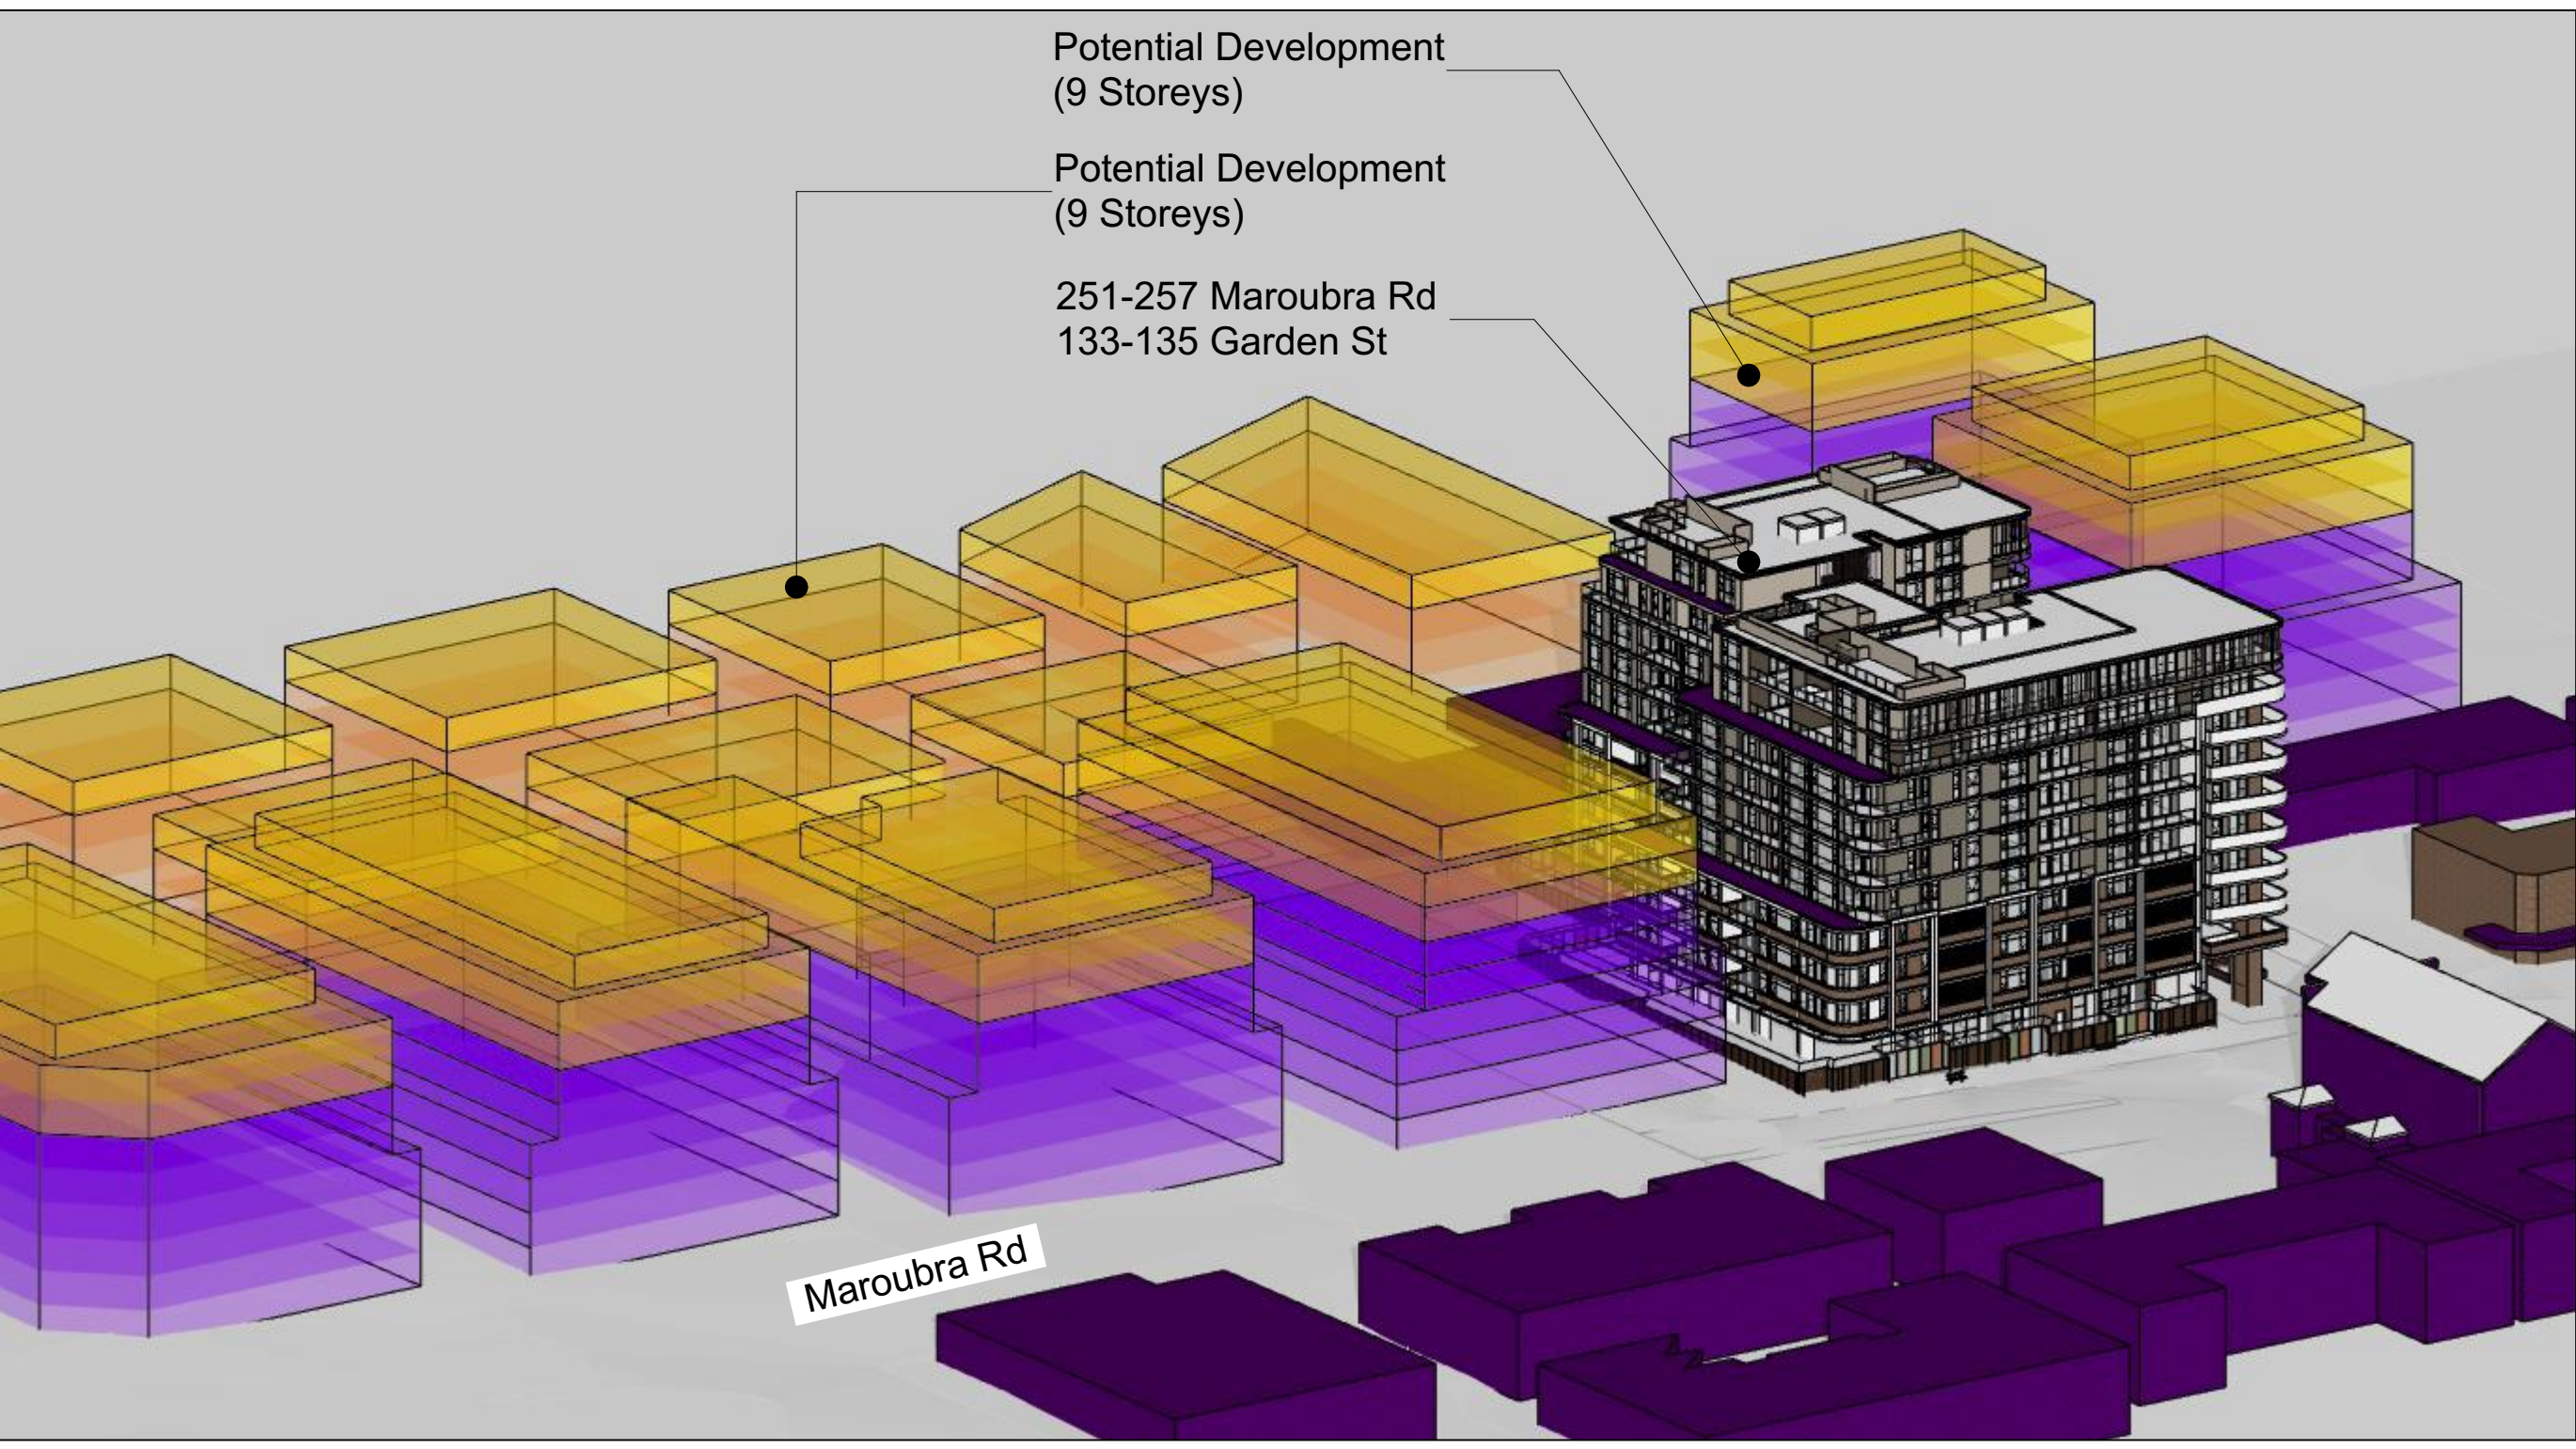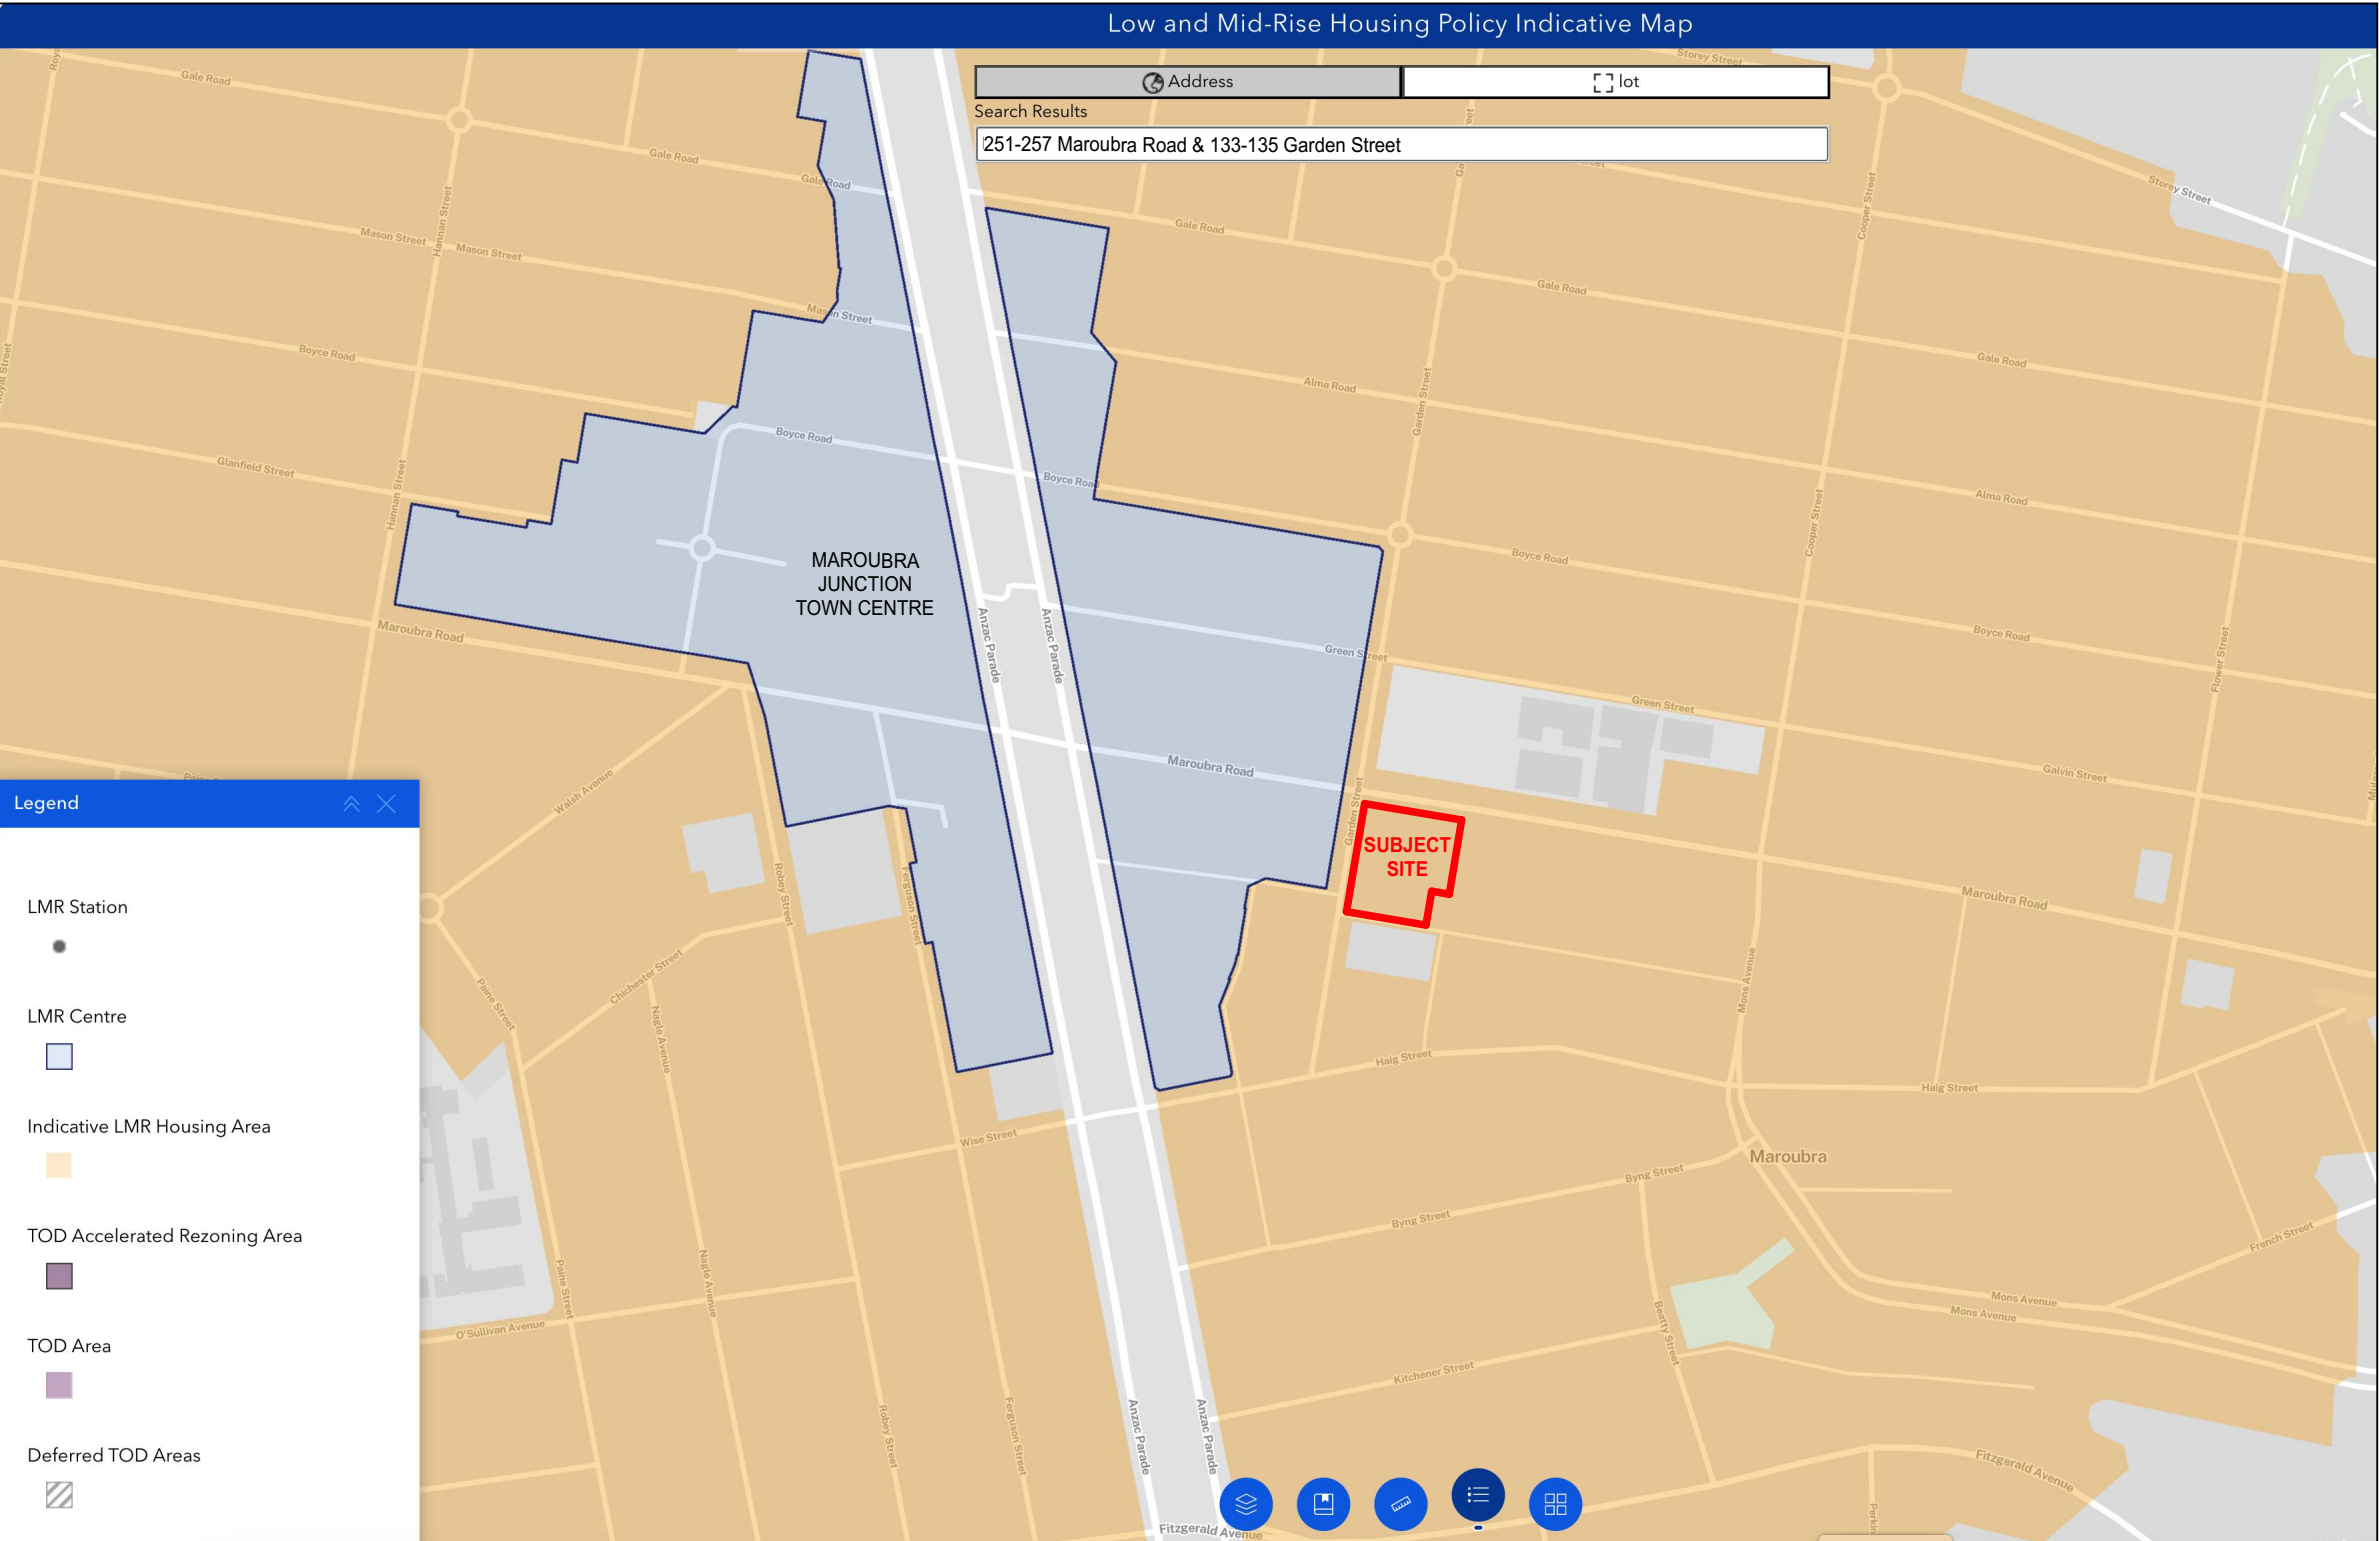

Site Massing Legend:

- Indicative LMR Housing Policy R2
- Indicative LMR Housing Policy R3
- 30% Affordable In-Fill Housing SEPP

General Notes
DO NOT SCALE FROM DRAWING. USE FIGURED DIMENSIONS ONLY. CHECK ALL DIMENSIONS ON SITE BEFORE ANY MANUFACTURE OR CONSTRUCTION

All dimensions are in millimetres unless stated otherwise. All architectural drawings are to be read in conjunction with the relevant consultant documents. All dimensions and levels are to be checked and verified on site prior to the commencement of work, shop drawings or fabrication of any components. Refer all discrepancies to the Architect for determination. Drawings are not to be scaled, use only figured dimensions. This drawing is copyright and must not be retained, copied or used without the permission of BKA Architecture. This document has been prepared for and on behalf of the clients noted on the drawing. BKA Architecture's responsibility is to these clients only and not to any third party who may rely on these documents. Minor changes to form and configuration may be required when drawings are subsequently prepared for construction purposes after the grant of development consent. Nominated Architect (NSW) - John Baker 3552

Rev	Date	Issue
A	12/2/2026	SSDA Submission

- 1. Planner**
Colliers Urban Planning
Claire Burdett
T : 0423 066 002
- 2. Surveyor**
RGM
Huy Thai
T : 02 9712 0238
- 3. Arborist**
Seasoned Tree Consulting
David Gowenlock
T : 0415 961 074
- 4. Landscape**
Conzept
Robert Frew
T : 02 9922 5312
- 5. Civil and Stormwater**
Smart Structures
Kamyar Elvazzadeh
T : 02 9052 6466
- 6. BCA and Access**
Building Innovations
Mardios Taitian
T : 02 9099 0370
- 7. Acoustic**
Kolkas Acoustics
Rowan Frizell
T : 02 9587 9702
- 8. Traffic and Parking**
Genesis Traffic
Bernard Lo
T : 02 7255 8198
- 9. Waste Management**
Elephants Foot
Ruban Jayaratnam
T : 02 9780 3506
- 10. Photomontage**
Platypus Digit
Gordon Kam
T : 0404 866 018

Client
BSWLD MAROUBRA PTY LTD

Architect
BKA Architecture
SYDNEY
Suite 104,
77 Dunning Ave,
Newcastle
NSW 2018
T: +61 2 9318 9200
NEWCASTLE
Suite 4
19 Bolton St,
Newcastle
NSW 2300
E: bka@bka.com.au
NORTH COAST
39-41 Main Street
Clunes
NSW 2480
W: www.bka.com.au

North

Scale at A1

Status
SSDA

Drawn
CM, SA, RD

Print Date
31/3/2026

Checked
JG, JB

Project
251 - 257 Maroubra Road & 133
Garden Street Maroubra NSW 2035
Australia

Drawing
Analysis - Future Character of the Area

Project No.
24029

Revision
A

Drawing No.
DA 015



- LEGEND**
- SITE BOUNDARY
 - EXISTING RETAINED TREE CANOPY
 - PROPOSED TREE CANOPY
 - PROPOSED TREE CANOPY AREA WITHIN BOUNDARY

General Notes

DO NOT SCALE FROM DRAWING. USE FIGURED DIMENSIONS ONLY. CHECK ALL DIMENSIONS ON SITE BEFORE ANY MANUFACTURE OR CONSTRUCTION

All dimensions are in millimetres unless stated otherwise. All architectural, drawings are to be read in conjunction with the relevant consultant documents. All dimensions and levels are to be checked and verified on site prior to the commencement of work, shop drawings or fabrication of any components. Refer all discrepancies to the Architect for determination. Drawings are not to be scaled, use only figured dimensions. This drawing is copyright and must not be retained, copied or used without the permission of BKA Architecture. This document has been prepared for and on behalf of the clients noted on the drawing. BKA Architecture's responsibility is to these clients only and not to any third party who may rely on these documents. Minor changes to form and configuration may be required when drawings are subsequently prepared for construction purposes after the grant of development consent. Nominated Architect (NSW) - John Baker 3552

- | Rev | Date | Issue |
|-----|-----------|-----------------|
| A | 12/2/2026 | SSDA Submission |
- 1. Planner**
Colliers Urban Planning
Claire Burdett
T : 0423 066 002
- 2. Surveyor**
RGM
Huy Thai
T : 02 9712 0238
- 3. Arborist**
Seasoned Tree Consulting
David Gowenlock
T : 0415 961 074
- 4. Landscape**
Conzept
Robert Frew
T : 02 9922 5312
- 5. Civil and Stormwater**
Smart Structures
Kamyar Elvazzadeh
T : 02 9052 6466
- 6. BCA and Access**
Building Innovations
Mardios Taitan
T : 02 9099 0370
- 7. Acoustic**
Koikas Acoustics
Rowan Frizell
T : 02 9587 9702
- 8. Traffic and Parking**
Genesis Traffic
Bernard Lo
T : 02 7255 8198
- 9. Waste Management**
Elephants Foot
Ruban Jayaratnam
T : 02 9780 3506
- 10. Photomontage**
Platypus Digit
Gordon Kam
T : 0404 866 018

Client
BSWLD MAROUBRA PTY LTD

Architect
BKA Architecture

SYDNEY Suite 104, 77 Dunning Ave. Rosebery NSW 2018 T: +61 2 9318 9200	NEWCASTLE Suite 4 19 Bolton St. Newcastle NSW 2300 E: bka@bka.com.au	NORTH COAST 39-41 Main Street Clunes NSW 2480 W: www.bka.com.au
--	--	--


North 	Scale at A1 1:150
Status SSDA	Drawn CM, SA, RD
Print Date 31/3/2026	Checked JG, JB
Project 251 - 257 Maroubra Road & 133 Garden Street Maroubra NSW 2035 Australia	

Drawing
Analysis - Tree Canopy Coverage

Project No. 24029	Revision A	Drawing No. DA 016
------------------------------------	-----------------------------	-------------------------------------

Tree Canopy	Area Requirements (m2)	
	ADG Objective 3E-1	Proposed (m2)
Tree Canopy Area	N/A	15.46%
		505.53

Level 04

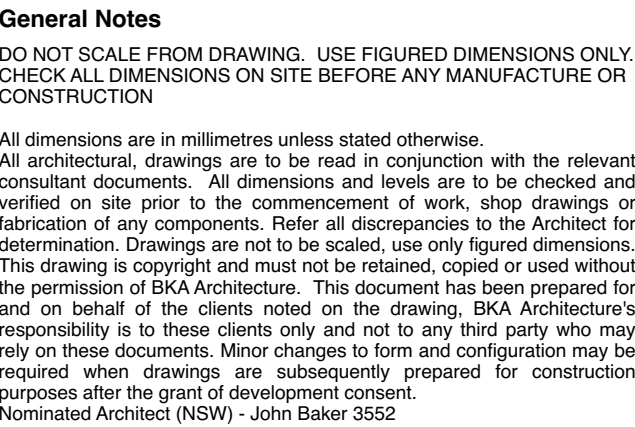

Rev	Date	Issue
A	12/2/2026	SSDA Submission

- 1. Planner**
Colliers Urban Planning
Claire Burdett
T : 0423 066 002
- 2. Surveyor**
RGM
Huy Thai
T : 02 9712 0238
- 3. Arborist**
Seasoned Tree Consulting
David Gowerlock
T : 0415 981 074
- 4. Landscape**
Konzert
Robert Frew
T : 02 9922 5312
- 5. Civil and Stormwater**
Smart Structures
Kamyar Elvazadeh
T : 02 9052 6466
- 6. BCA and Access**
Building Innovations
Mardiros Taitan
T : 02 9099 0370
- 7. Acoustic**
Koikas Acoustics
Rohan Fritzel
T : 02 9587 9702
- 8. Traffic and Parking**
Genesis Traffic
Bernard Lo
T : 02 7255 8198
- 9. Waste Management**
Elephants Foot
Ruban Jayaratnam
T : 02 9780 3506
- 10. Photomontage**
Platypus Digit
Gordon Kam
T : 0404 866 018

Client
BSWLD MAROUBRA PTY LTD

Architect
BKA Architecture

SYDNEY Suite 1.04, 177 Dunning Ave, Rosebery, NSW 2018	NEWCASTLE Suite 4 19 Bolton St, Newcastle NSW 2300	NORTH COAST 39-41 Main Street Clunes NSW 2480
T: +61 2 9318 9200	E: bka@bka.com.au	W: www.bka.com.au

North

Scale at A
1:200

Status	Drawn
SSDA	CM, SA, RD


Print Date	Checked
31/3/2026	JG, JE

Project
251 - 257 Maroubra Road & 133
Garden Street Maroubra NSW 2035
Australia

Drawing

Analysis - Typical Floor Plan

Project No.	Revision	Drawing No.
24029	A	DA 017

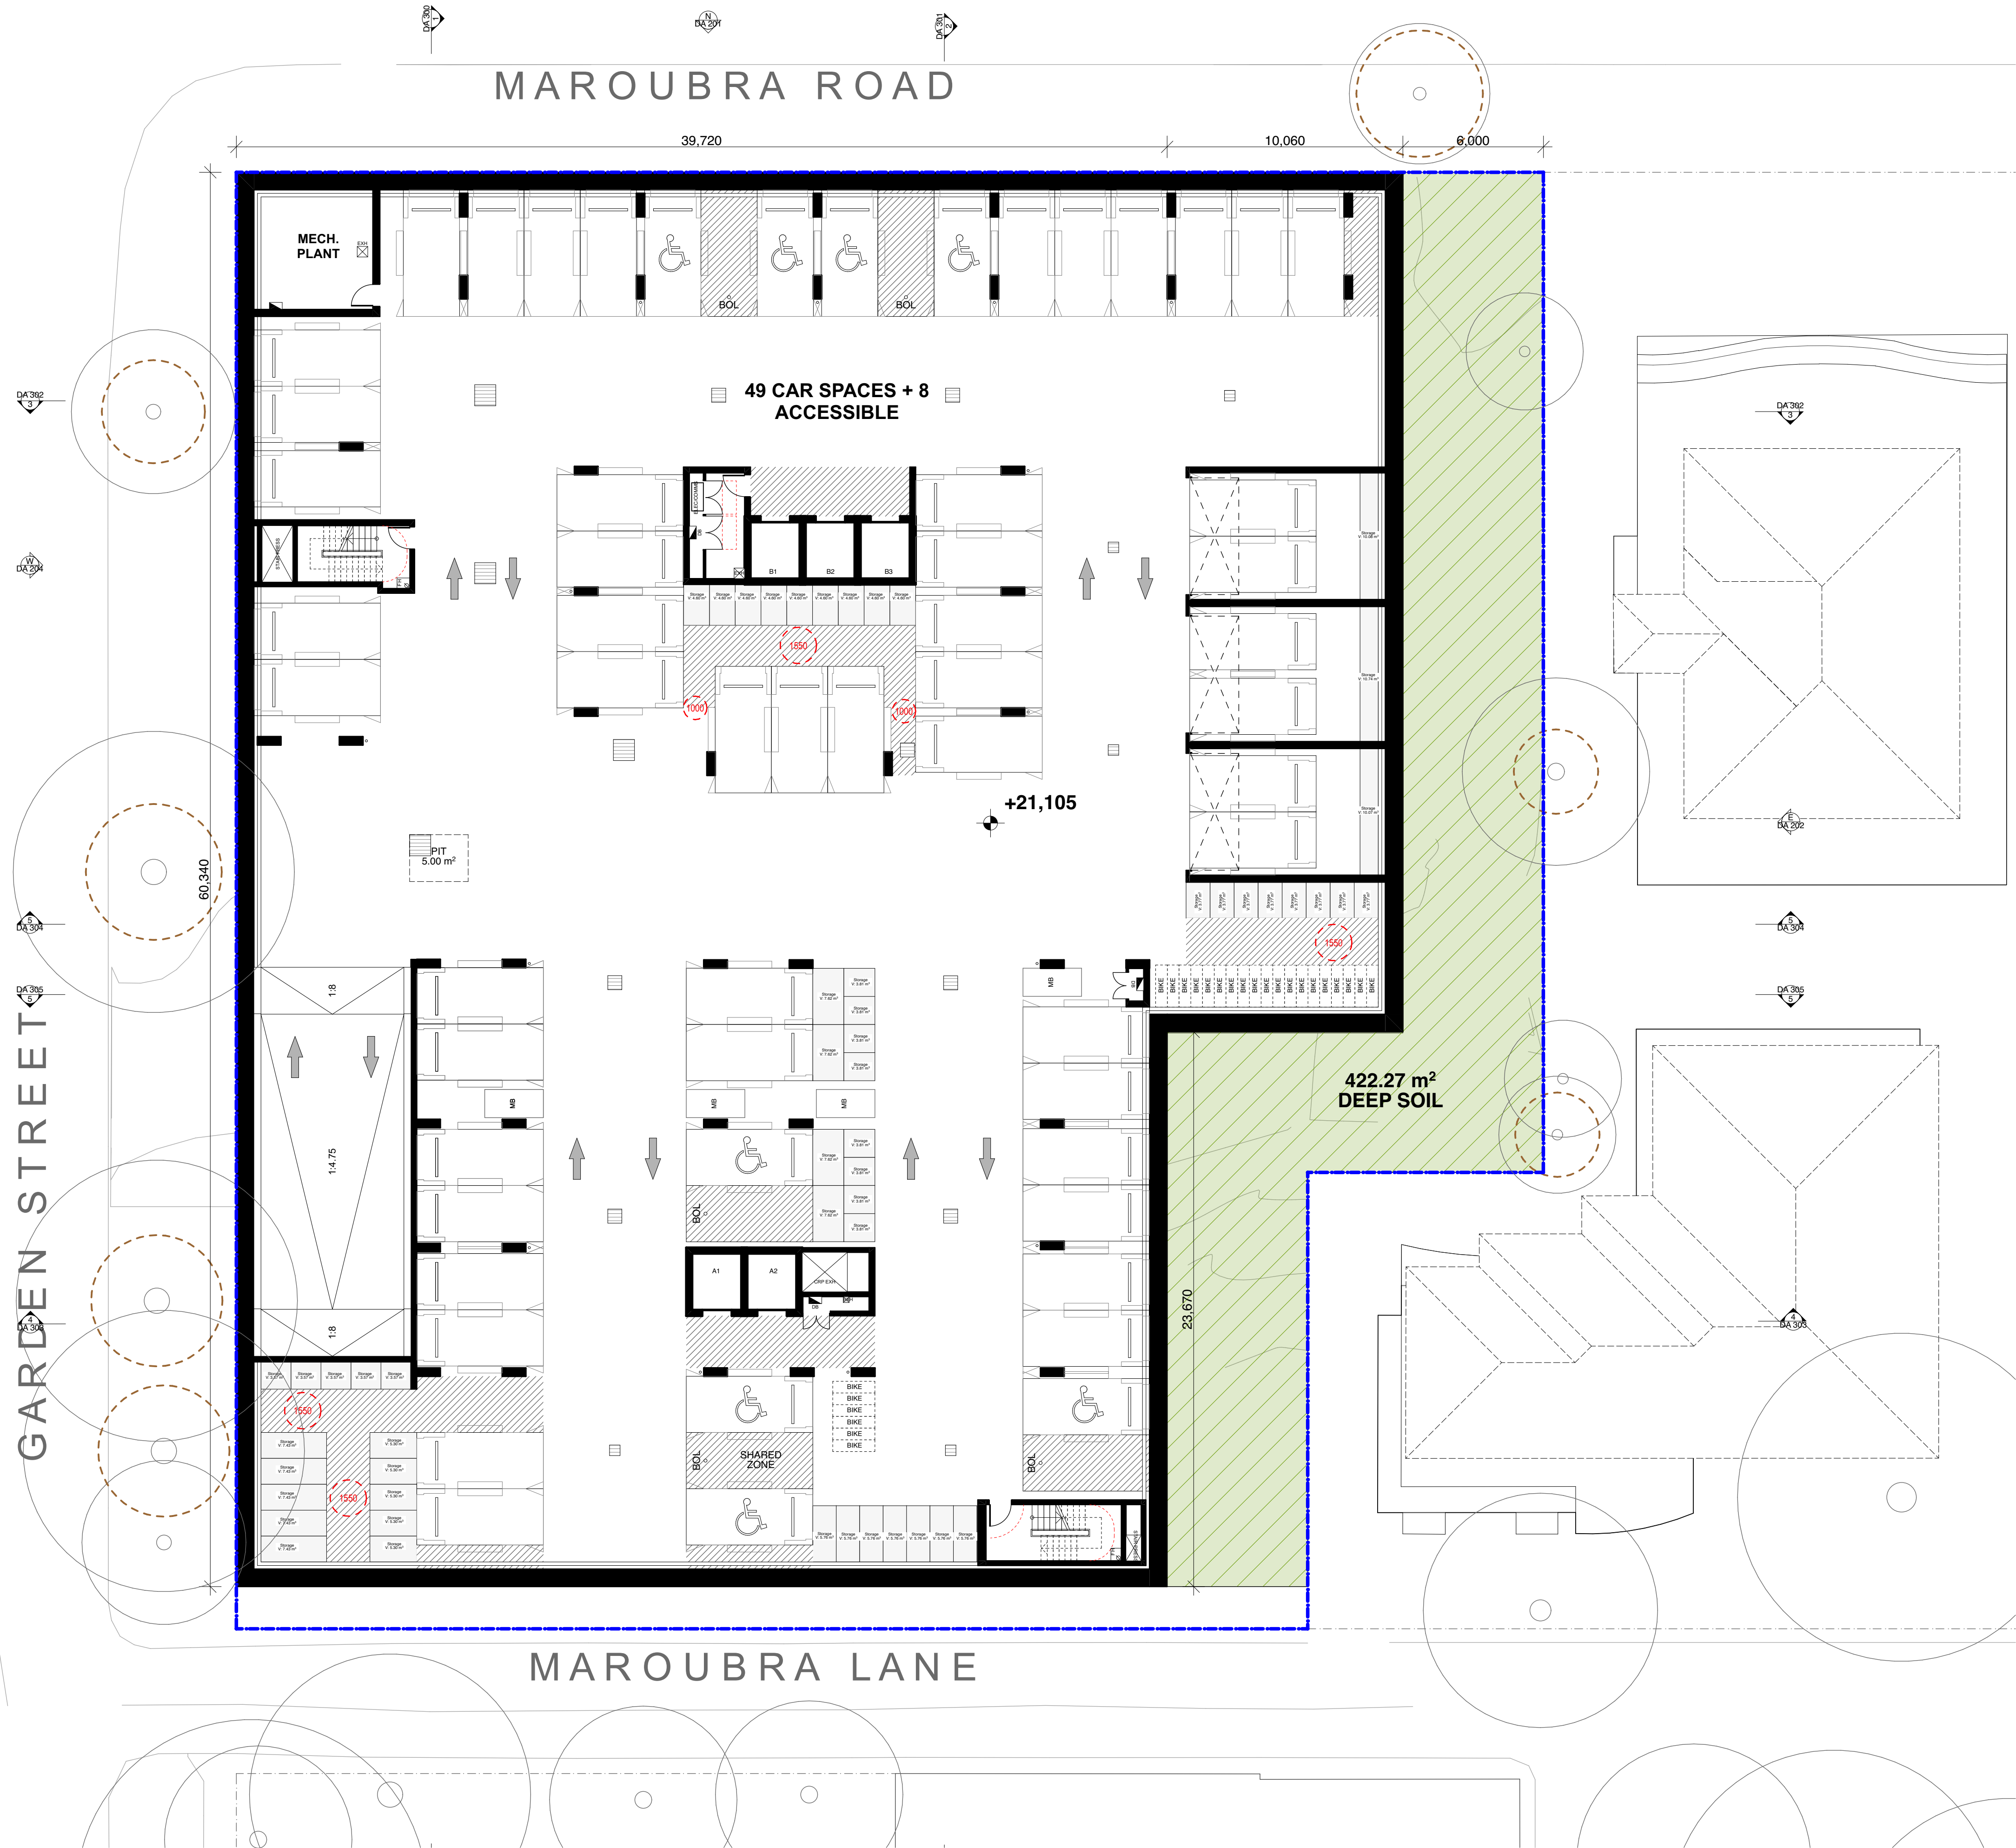

- LEGEND:**
- New Tree
 - TPZ - Tree Protection Zone
 - SRZ - Structural Root Zone
 - T# High Retention Value Tree
 - T# Medium Retention Value Tree
 - T# Low Retention Value Tree
 - Proposed Planting
 - Cross Ventilation
 - Setbacks
 - Boundaries
 - Basement Line
 - Existing Boundary Lines
 - Clearances

General Notes
DO NOT SCALE FROM DRAWING. USE FIGURED DIMENSIONS ONLY.
CHECK ALL DIMENSIONS ON SITE BEFORE ANY MANUFACTURE OR CONSTRUCTION

All dimensions are in millimetres unless stated otherwise.
All architectural drawings are to be read in conjunction with the relevant consultant documents. All dimensions and levels are to be checked and verified on site prior to the commencement of work, shop drawings or fabrication of any components. Refer all discrepancies to the Architect for determination. Drawings are not to be scaled, use only figured dimensions. This drawing is copyright and must not be retained, copied or used without the permission of BKA Architecture. This document has been prepared for and on behalf of the clients noted on the drawing. BKA Architecture's responsibility is to these clients only and not to any third party who may rely on these documents. Minor changes to form and configuration may be required when drawings are subsequently prepared for construction purposes after the grant of development consent.
Nominated Architect (NSW) - John Baker 3552

Rev	Date	Issue
A	12/2/2026	SSDA Submission

- Planner**
Colliers Urban Planning
Claire Burdett
T : 0423 066 002
- Surveyor**
RGM
Huy Thai
T : 02 9712 0238
- Arborist**
Seasoned Tree Consulting
David Gowerlock
T : 0415 961 074
- Landscape**
Conzept
Robert Frew
T : 02 9922 5312
- Civil and Stormwater**
Smart Structures
Kamyar Elvazzadeh
T : 02 9052 6466
- BCA and Access**
Building Innovations
Mardios Taitan
T : 02 9099 0370
- Acoustic**
Koikas Acoustics
Rowan Frizell
T : 02 9587 9702
- Traffic and Parking**
Genesis Traffic
Bernard Lo
T : 02 7255 8198
- Waste Management**
Elephants Foot
Ruban Jayaratnam
T : 02 9780 3506
- Photomontage**
Platypus Digit
Gordon Kam
T : 0404 866 018

Client
BSWLD MAROUBRA PTY LTD

Architect
BKA Architecture
SYDNEY Suite 1.04,
77 Dunning Ave,
Newcastle
NSW 2018
T: +61 2 9318 9200
NEWCASTLE Suite 4
19 Bolton St,
Newcastle
NSW 2300
E: bka@bka.com.au
NORTH COAST 39-41 Main Street
Clunes
NSW 2480
W: www.bka.com.au

North


Status
SSDA
Scale at A1
1:150
Drawn
CM, SA, RD

Print Date
31/3/2026
Checked
JG, JB

Project
251 - 257 Maroubra Road & 133
Garden Street Maroubra NSW 2035
Australia

Drawing
Basement 04 Floor Plan

Project No.
24029
Revision
A
Drawing No.
DA 090

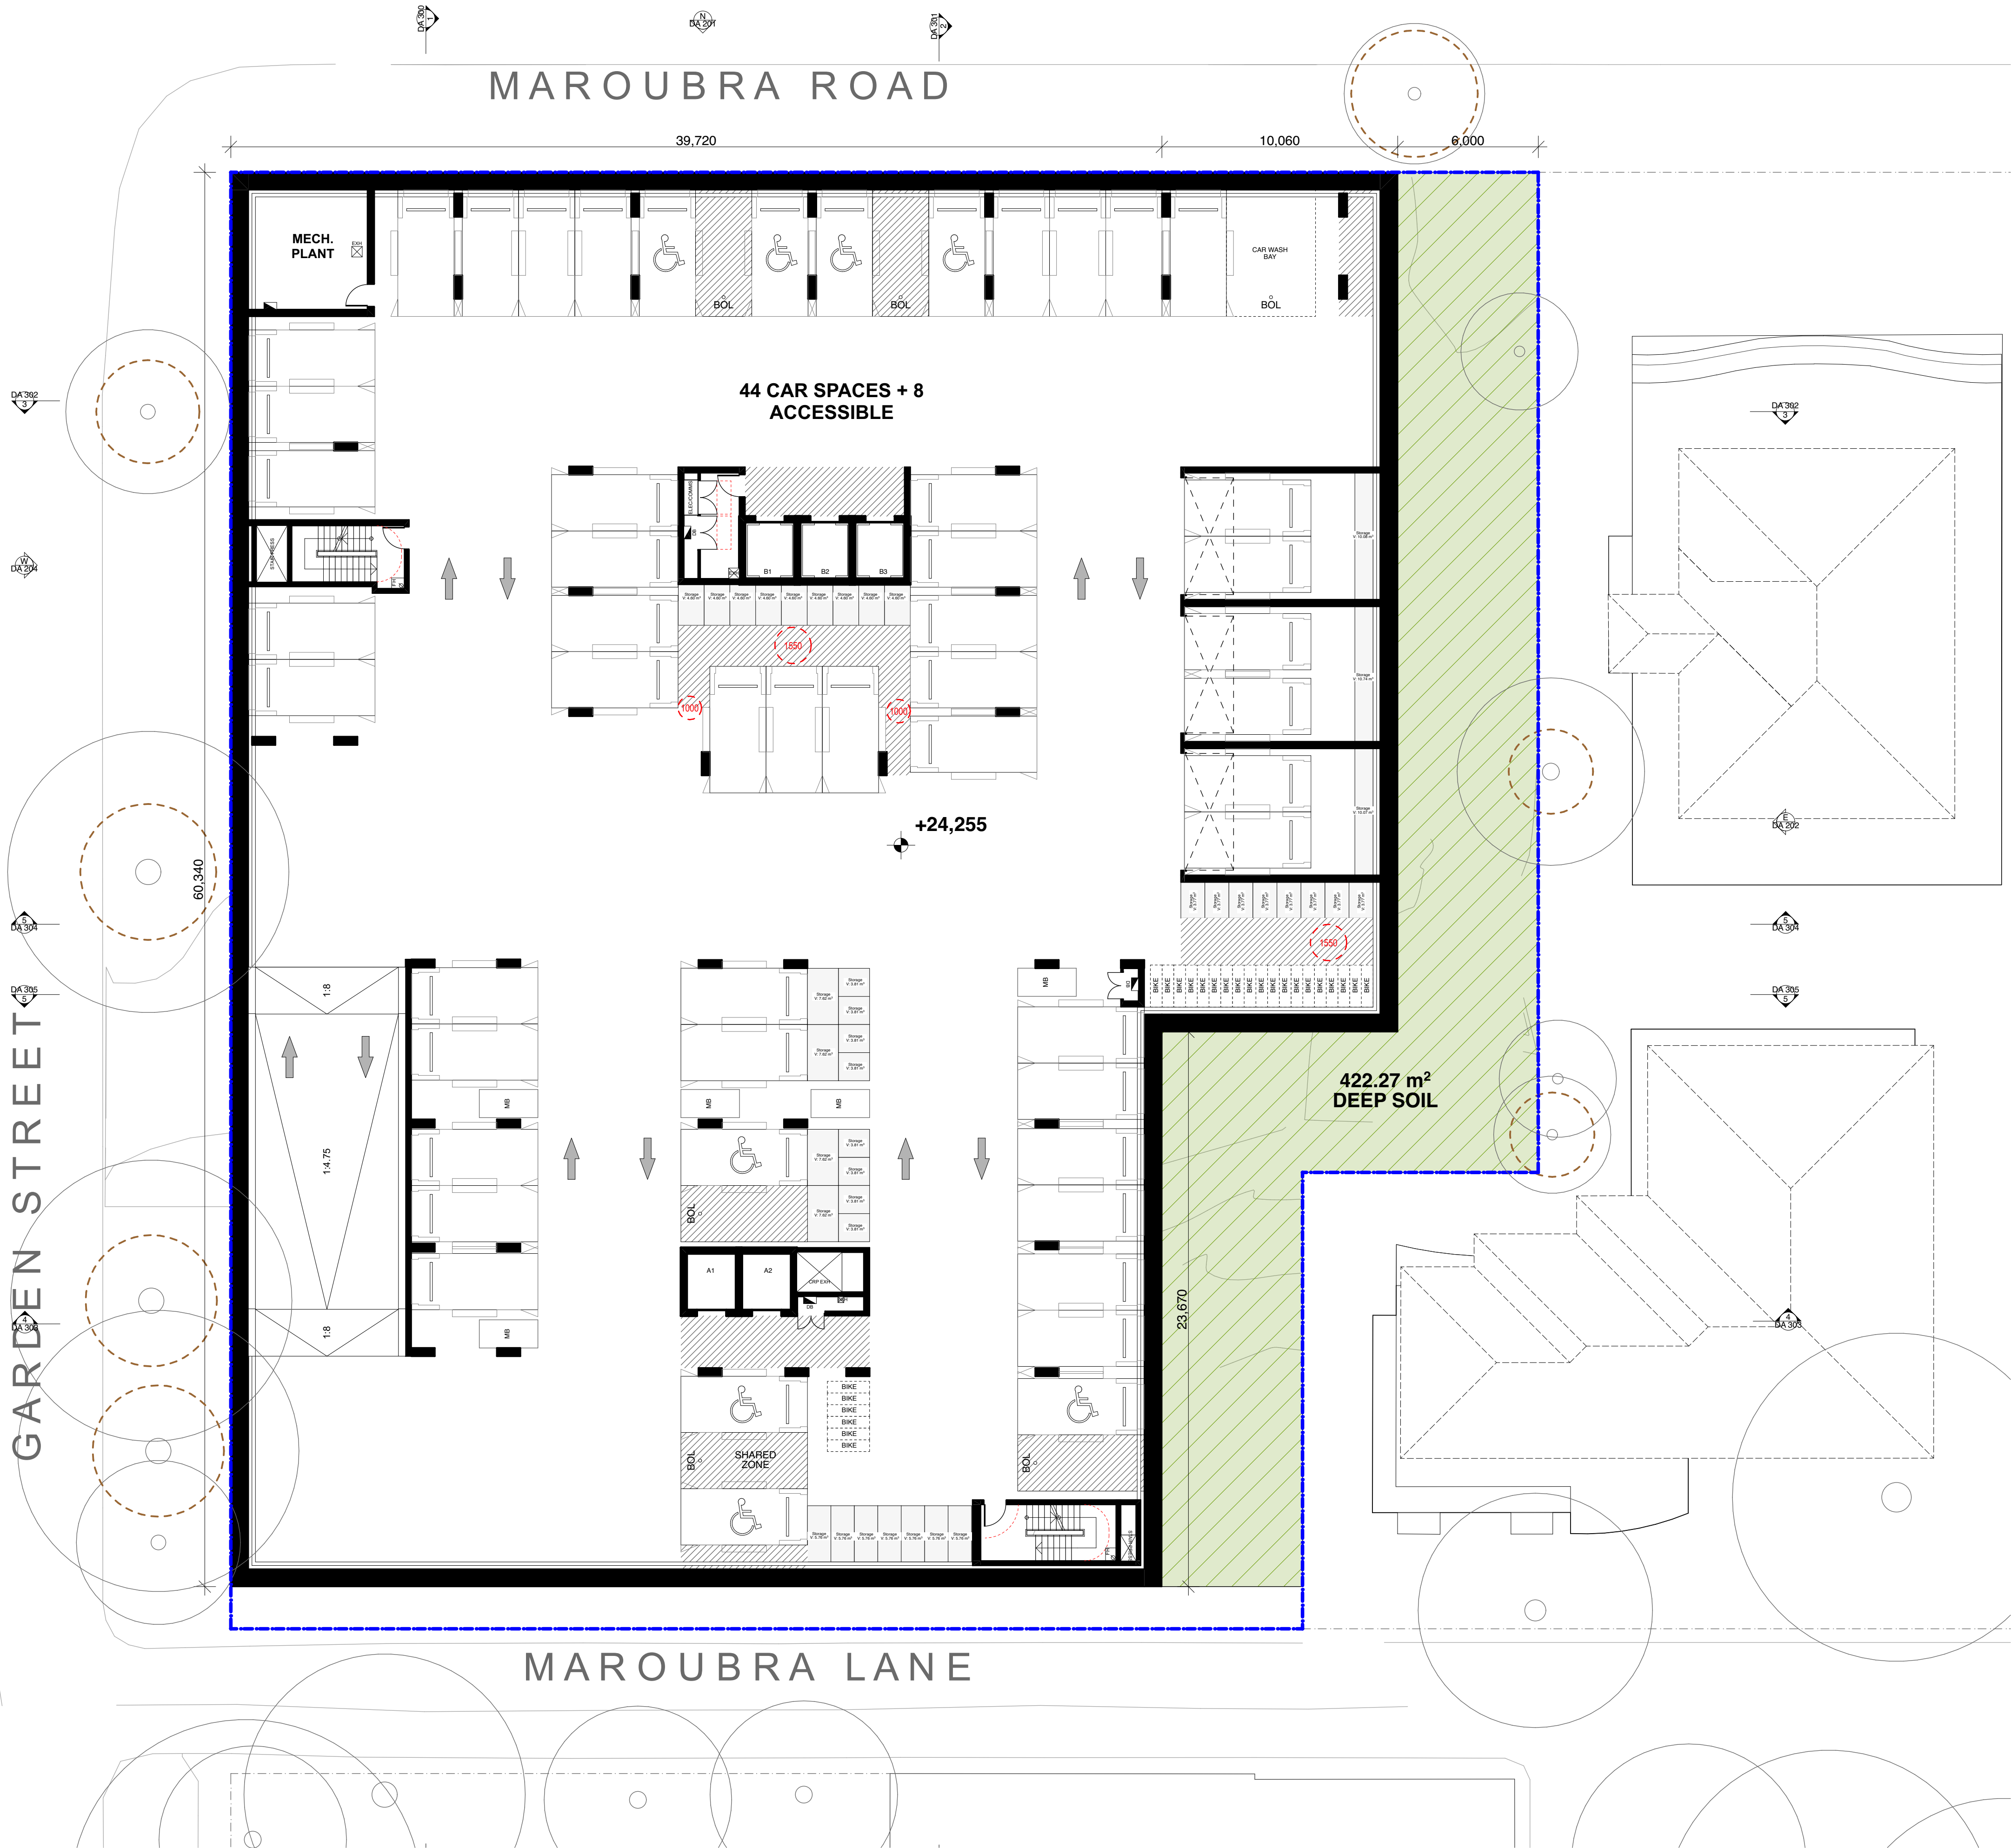

- LEGEND:**
- New Tree
 - TPZ - Tree Protection Zone
 - SRZ - Structural Root Zone
 - T# High Retention Value Tree
 - T# Medium Retention Value Tree
 - T# Low Retention Value Tree
 - Proposed Planting
 - Cross Ventilation
 - Setbacks
 - Boundaries
 - Basement Line
 - Existing Boundary Lines
 - Clearances

General Notes

DO NOT SCALE FROM DRAWING. USE FIGURED DIMENSIONS ONLY. CHECK ALL DIMENSIONS ON SITE BEFORE ANY MANUFACTURE OR CONSTRUCTION

All dimensions are in millimetres unless stated otherwise.

All architectural drawings are to be read in conjunction with the relevant consultant documents. All dimensions and levels are to be checked and verified on site prior to the commencement of work, shop drawings or fabrication of any components. Refer all discrepancies to the Architect for determination. Drawings are not to be scaled, use only figured dimensions. This drawing is copyright and must not be retained, copied or used without the permission of BKA Architecture. This document has been prepared for and on behalf of the clients noted on the drawing. BKA Architecture's responsibility is to these clients only and not to any third party who may rely on these documents. Minor changes to form and configuration may be required when drawings are subsequently prepared for construction purposes after the grant of development consent.

Nominated Architect (NSW) - John Baker 3552

Rev	Date	Issue
A	12/2/2026	SSDA Submission

1. Planner
Colliers Urban Planning
Claire Burdett
T : 0423 066 002

2. Surveyor
RGM
Huy Thai
T : 02 9712 0238

3. Arborist
Seasoned Tree Consulting
David Gowerlock
T : 0415 961 074

4. Landscape
Conzept
Robert Frew
T : 02 9922 5312

5. Civil and Stormwater
Smart Structures
Kamyar Elvazzadeh
T : 02 9052 6466

6. BCA and Access
Building Innovations
Marios Taitan
T : 02 9099 0370

7. Acoustic
Koikas Acoustics
Rowan Frizell
T : 02 9587 9702

8. Traffic and Parking
Genesis Traffic
Bernard Lo
T : 02 7255 8198

9. Waste Management
Elephants Foot
Ruban Jayaratnam
T : 02 9780 3506

10. Photomontage
Platypus Digit
Gordon Kam
T : 0404 866 018

Client

BSWLD MAROUBRA PTY LTD

Architect


BKA Architecture

SYDNEY
Suite 1.04,
77 Dunning Ave.
Newcastle
NSW 2018
T: +61 2 9318 9200

NEWCASTLE
Suite 4
19 Bolton St.
Newcastle
NSW 2300
E: bka@bka.com.au

NORTH COAST
39-41 Main Street
Clunes
NSW 2480
W: www.bka.com.au

North	Scale at A1	
	1:150	
Status	Drawn	
SSDA	CM, SA, RD	
Print Date	Checked	
31/3/2026	JG, JB	
Project		
251 - 257 Maroubra Road & 133 Garden Street Maroubra NSW 2035 Australia		
Drawing		
Basement 03 Floor Plan		
Project No.	Revision	Drawing No.
24029	A	DA 091

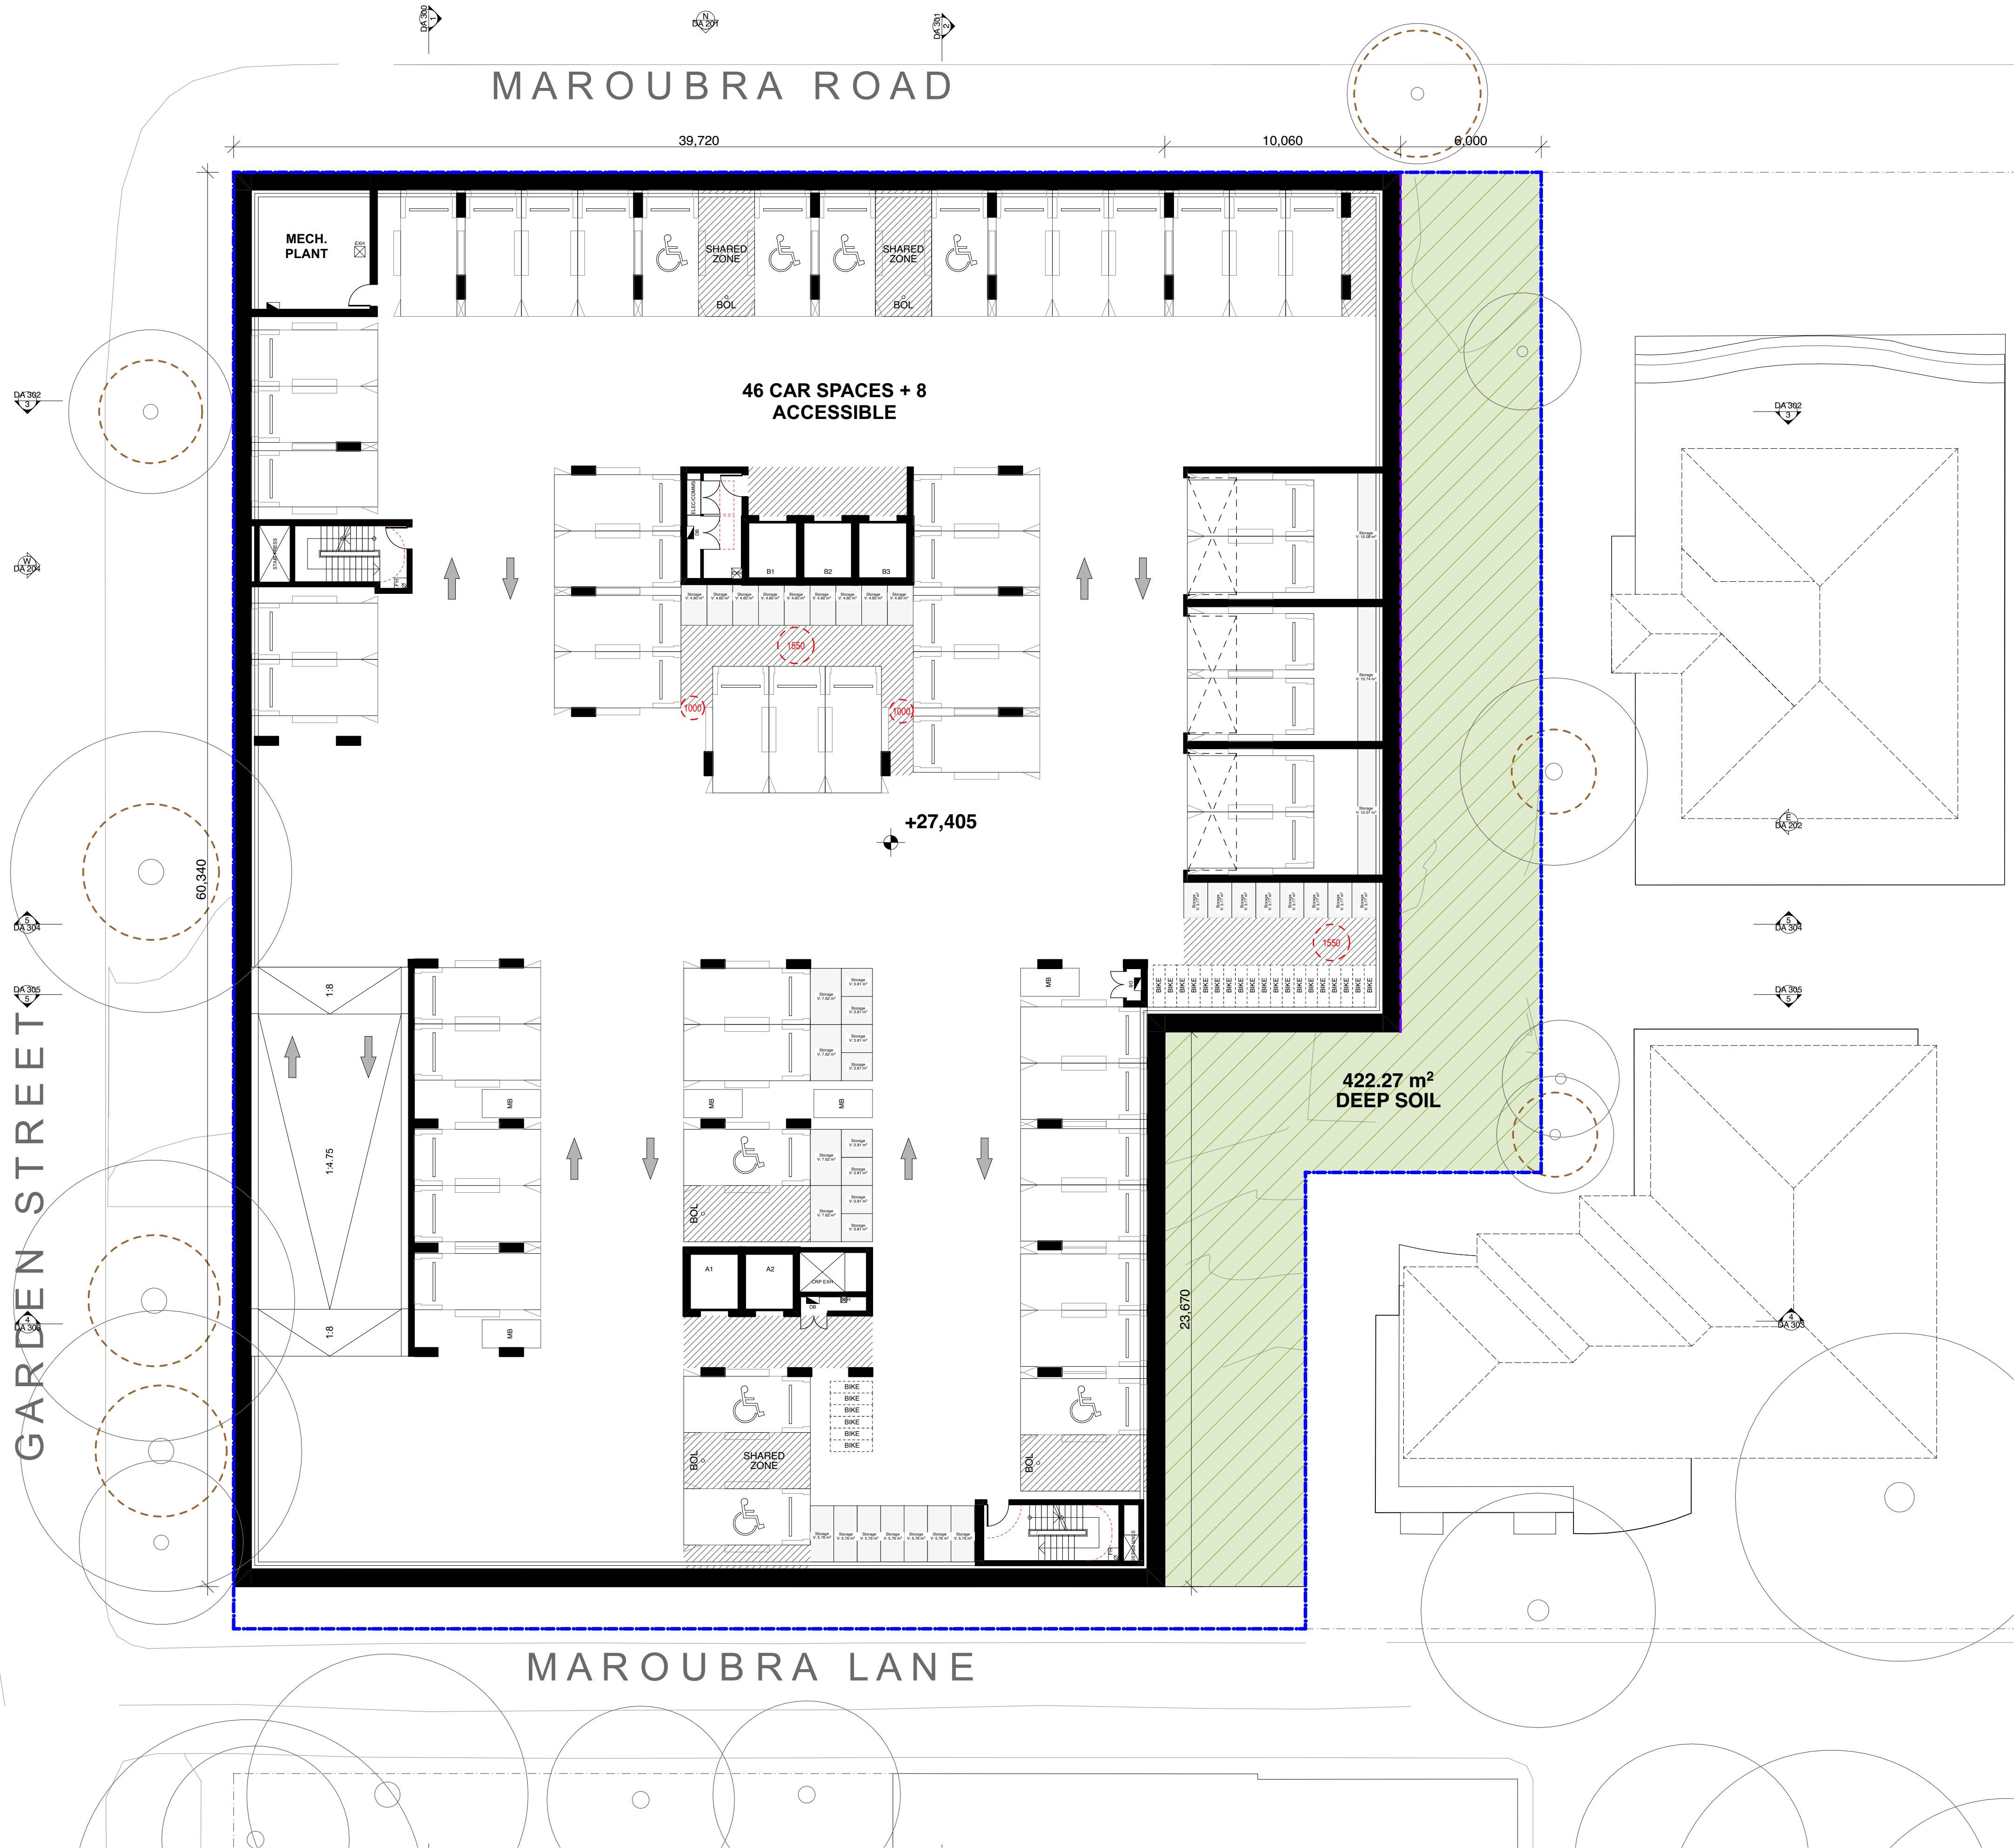

- LEGEND:**
- New Tree
 - TPZ - Tree Protection Zone
 - SRZ - Structural Root Zone
 - T# High Retention Value Tree
 - T# Medium Retention Value Tree
 - T# Low Retention Value Tree
 - Proposed Planting
 - Cross Ventilation
 - Setbacks
 - Boundaries
 - Basement Line
 - Existing Boundary Lines
 - Clearances

General Notes
DO NOT SCALE FROM DRAWING. USE FIGURED DIMENSIONS ONLY.
CHECK ALL DIMENSIONS ON SITE BEFORE ANY MANUFACTURE OR CONSTRUCTION

All dimensions are in millimetres unless stated otherwise.
All architectural drawings are to be read in conjunction with the relevant consultant documents. All dimensions and levels are to be checked and verified on site prior to the commencement of work, shop drawings or fabrication of any components. Refer all discrepancies to the Architect for determination. Drawings are not to be scaled, use only figured dimensions. This drawing is copyright and must not be retained, copied or used without the permission of BKA Architecture. This document has been prepared for and on behalf of the clients noted on the drawing. BKA Architecture's responsibility is to these clients only and not to any third party who may rely on these documents. Minor changes to form and configuration may be required when drawings are subsequently prepared for construction purposes after the grant of development consent.
Nominated Architect (NSW) - John Baker 3552

Rev	Date	Issue
A	12/2/2026	SSDA Submission

1. Planner
Colliers Urban Planning
Claire Burdett
T : 0423 066 002

2. Surveyor
RGM
Huy Thai
T : 02 9712 0238

3. Arborist
Seasoned Tree Consulting
David Gowerlock
T : 0415 961 074

4. Landscape
Conzept
Robert Frew
T : 02 9922 5312

5. Civil and Stormwater
Smart Structures
Kamyar Elvazzadeh
T : 02 9052 6466

6. BCA and Access
Building Innovations
Marios Taitan
T : 02 9099 0370

7. Acoustic
Koikas Acoustics
Rowan Frizell
T : 02 9587 9702

8. Traffic and Parking
Genesis Traffic
Bernard Lo
T : 02 7255 8198

9. Waste Management
Elephants Foot
Ruban Jayaratnam
T : 02 9780 3506

10. Photomontage
Platypus Digit
Gordon Kam
T : 0404 866 018

Client
BSWLD MAROUBRA PTY LTD

Architect
BKA Architecture

SYDNEY Suite 1.04,
77 Dunning Ave.
Newcastle
NSW 2018
T: +61 2 9318 9200
NEWCASTLE Suite 4
19 Bolton St.
Newcastle
NSW 2300
E: bka@bka.com.au
NORTH COAST 39-41 Main Street
Clunes
NSW 2480
W: www.bka.com.au

North



Status

SSDA

Print Date

31/3/2026

Project

251 - 257 Maroubra Road & 133
Garden Street Maroubra NSW 2035
Australia

Drawing

Basement 02 Floor Plan

Project No.

24029

Revision

A

Drawing No.

DA 092

Scale at A1


1:150

Drawn

CM, SA, RD

Checked

JG, JB

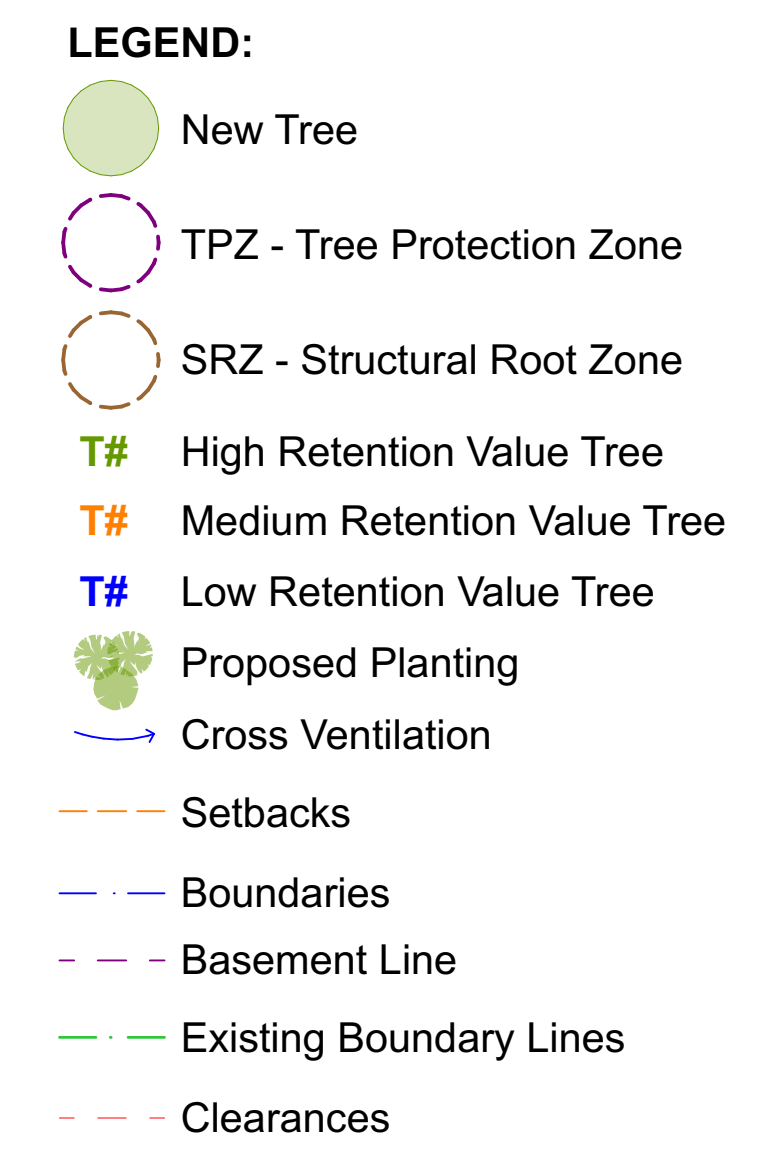

General Notes

DO NOT SCALE FROM DRAWING. USE FIGURED DIMENSIONS ONLY.
CHECK ALL DIMENSIONS ON SITE BEFORE ANY MANUFACTURE OR CONSTRUCTION

All dimensions are in millimetres unless stated otherwise.
All architectural drawings are to be read in conjunction with the relevant consultant documents. All dimensions and levels are to be checked and verified on site prior to the commencement of work. Shop drawings or fabrication of any components. Refer all discrepancies to the Architect for determination. Drawings are not to be scaled, use only figured dimensions. This document is copyright and must not be retained, copied or used without the permission of BKA Architecture. This document has been prepared for and on behalf of the clients noted on the drawing. BKA Architecture's responsibility is to these clients only and not to any third party who may rely on these documents. Minor changes to form and configuration may be required when drawings are subsequently prepared for construction purposes after the grant of development consent.
Nominated Architect (NSW) - John Baker 3552

Rev	Date	Issue
A	12/2/2026	SSDA Submission
B	31/3/2026	Minor Amendments SSDA resubmission

1. Planner

Colliers Urban Planning
Claire Burdett
T : 0423 966 002

2. Surveyor

RGM
Huy Thai
T : 02 9712 0238

3. Arborist

Seasoned Tree Consulting
David Gowenlock
T : 0415 961 074

4. Landscape

Concept
Robert Frow
T : 02 9922 5312

5. Civil and Stormwater

Smart Structures
Kamray Elvazzadeh
T : 02 9052 6466

6. BCA and Access

Building Innovations
Mardiros Tatian
T : 02 9099 0370

7. Acoustic

Koikas Acoustics
Rowan Frizell
T : 02 9587 9702

8. Traffic and Parking

Genesis Traffic
Bernard Lo
T : 02 7255 8198

9. Waste Management

Elephants Foot
Ruban Jayaraman
T : 02 9780 3506

10. Photomontage

Platypus Digit
Gordon Kam
T : 0404 886 018

Client

BSWLD MAROUBRA PTY LTD

Architect

BKA Architecture

SYDNEY

Suite 104,
77 Dunning Ave,
Rosebery,
NSW 2018
T : +61 2 9318 9200

NEWCASTLE

Unit 4,
19 Bolton St,
Newcastle
NSW 2300
E: bka@bka.com.au

NORTH COAST

39-41 Main Street,
Clenes
NSW 2480
W: www.bka.com.au

North



Scale at A1

1:150

Status

SSDA

Drawn

CM, SA, RD

Print Date

31/3/2026

Checked

JG, JB

Project

251 - 257 Maroubra Road & 133 Garden Street Maroubra NSW 2035
Australia

Drawing

Basement 01 Floor Plan

Project No.


24029

Revision

B

Drawing No.

DA 093

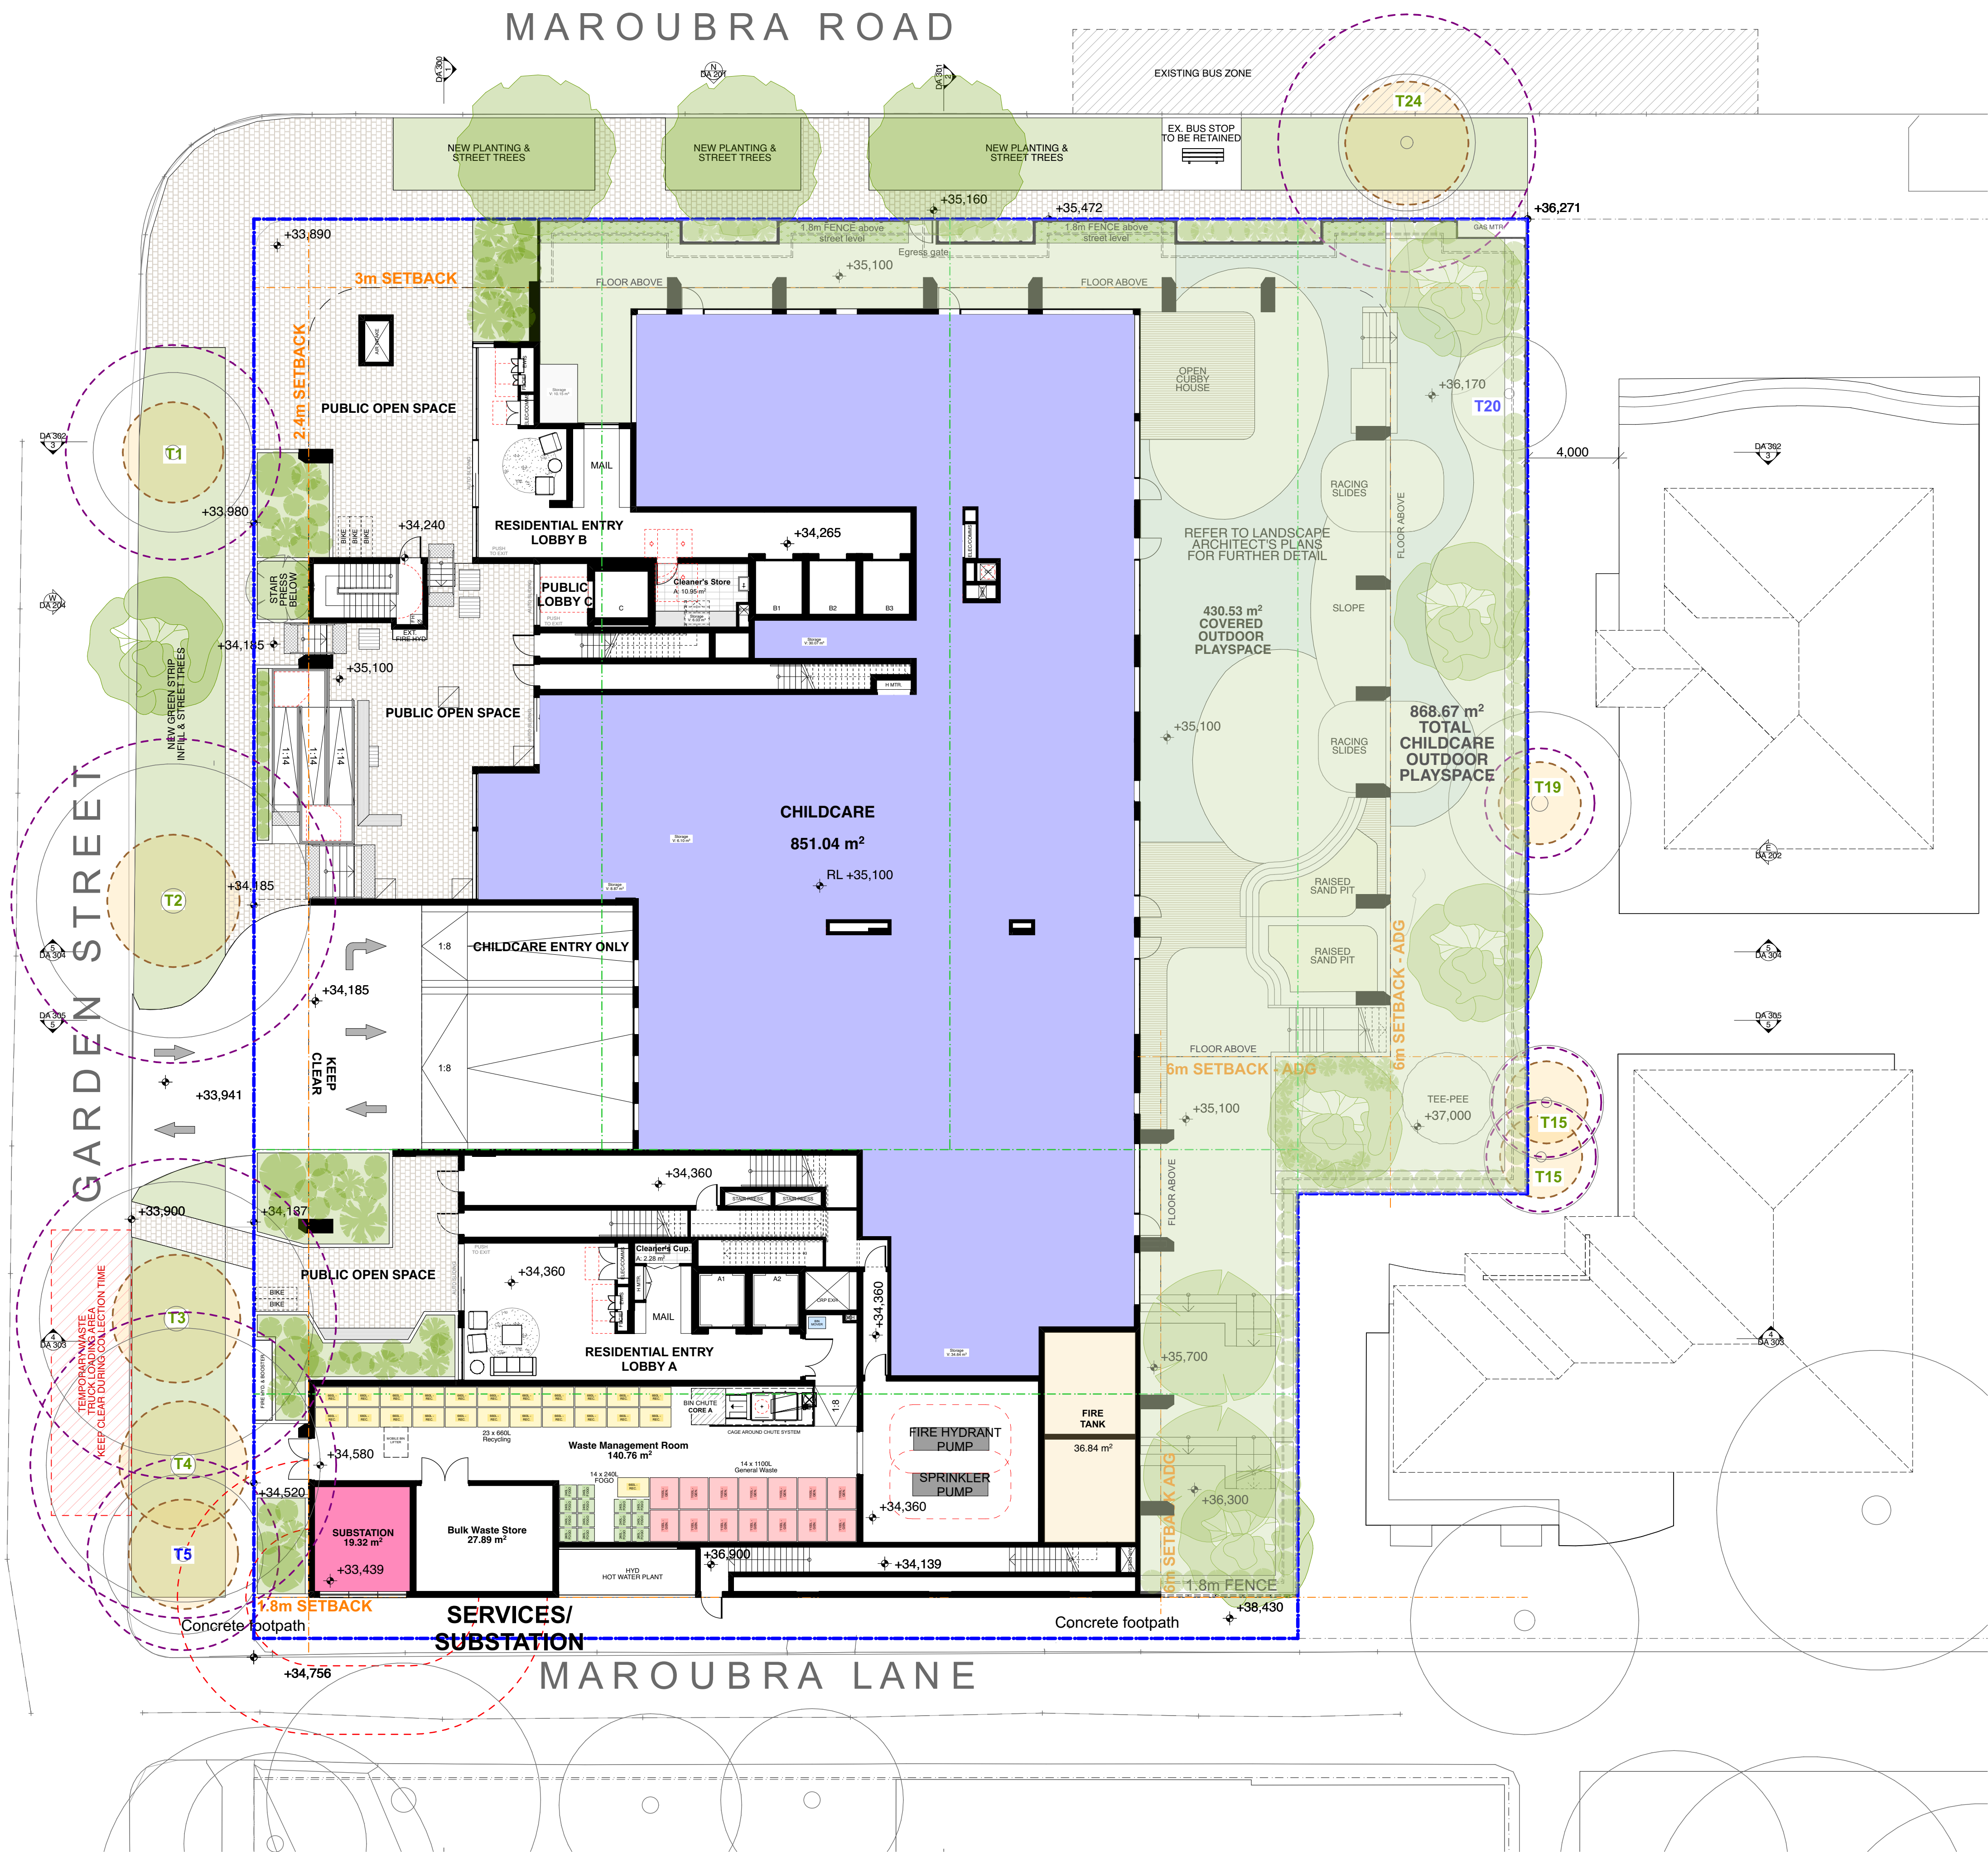

- LEGEND:**
- New Tree
 - TPZ - Tree Protection Zone
 - SRZ - Structural Root Zone
 - T# High Retention Value Tree
 - T# Medium Retention Value Tree
 - T# Low Retention Value Tree
 - Proposed Planting
 - Cross Ventilation
 - Setbacks
 - Boundaries
 - Basement Line
 - Existing Boundary Lines
 - Clearances
 - Childcare Administration Room
 - Childcare Activity Room
 - Childcare Sleeping Area

General Notes

DO NOT SCALE FROM DRAWING. USE FIGURED DIMENSIONS ONLY. CHECK ALL DIMENSIONS ON SITE BEFORE ANY MANUFACTURE OR CONSTRUCTION

All dimensions are in millimetres unless stated otherwise.

All architectural drawings are to be read in conjunction with the relevant consultant documents. All dimensions and levels are to be checked and verified on site prior to the commencement of work, shop drawings or fabrication of any components. Refer all discrepancies to the Architect for determination. Drawings are not to be scaled, use only figured dimensions. This drawing is copyright and must not be retained, copied or used without the permission of BKA Architecture. This document has been prepared for and on behalf of the clients noted on the drawing. BKA Architecture's responsibility is to these clients only and not to any third party who may rely on these documents. Minor changes to form and configuration may be required when drawings are subsequently prepared for construction purposes after the grant of development consent.

Nominated Architect (NSW) - John Baker 3552

Rev	Date	Issue
A	12/2/2026	SSDA Submission
B	26/3/2026	Minor Amendments SSDA resubmission
C	31/3/2026	Minor Amendments SSDA resubmission

1. Planner
Colliers Urban Planning
Claire Burdett
T : 0423 066 002

2. Surveyor
RGM
Huy Thai
T : 02 9712 0238

3. Arborist
Seasoned Tree Consulting
David Gowenlock
T : 0415 961 074

4. Landscape
Concept
Robert Frew
T : 02 9922 5312

5. Civil and Stormwater
Smart Structures
Kamyar Elvazzadeh
T : 02 9052 6466

6. BCA and Access
Building Innovations
Marios Taitan
T : 02 9099 0370

7. Acoustic
Koikas Acoustics
Rowan Frizell
T : 02 9587 9702

8. Traffic and Parking
Genesis Traffic
Bernard Lo
T : 02 7255 8198

9. Waste Management
Genesis Traffic
Ruban Jayaratnam
T : 02 9780 3506

10. Photomontage
Platypus Digit
Gordon Kam
T : 0404 866 018

Client

BSWLD MAROUBRA PTY LTD

Architect

BKA Architecture

SYDNEY
Suite 1.04,
77 Dunning Ave.
Roseberry
NSW 2018
T: +61 2 9318 9200

NEWCASTLE
Suite 4
19 Bolton St.
Newcastle
NSW 2300
E: bka@bka.com.au

NORTH COAST
39-41 Main Street
Clunes
NSW 2480
W: www.bka.com.au

North

Status

SSDA

Print Date

31/3/2026

Project

251 - 257 Maroubra Road & 133
Garden Street Maroubra NSW 2035
Australia

Drawing

Ground Floor Plan

Project No.	Revision	Drawing No.
24029	C	DA 100

Scale at A1

1:150

Drawn

CM, SA, RD

Checked

JG, JB

GARDEN STREET

MAROUBRA ROAD

MAROUBRA LANE

LEGEND:

- Studio
- 1 Bedroom
- 2 Bedroom
- 3 Bedroom
- 4 Bedroom

LEGEND:

- New Tree
- TPZ - Tree Protection Zone
- SRZ - Structural Root Zone
- T# High Retention Value Tree
- T# Medium Retention Value Tree
- T# Low Retention Value Tree
- Proposed Planting
- Cross Ventilation
- Setbacks
- Boundaries
- Basement Line
- Existing Boundary Lines
- Clearances

General Notes

DO NOT SCALE FROM DRAWING. USE FIGURED DIMENSIONS ONLY. CHECK ALL DIMENSIONS ON SITE BEFORE ANY MANUFACTURE OR CONSTRUCTION

All dimensions are in millimetres unless stated otherwise. All architectural drawings are to be read in conjunction with the relevant consultant documents. All dimensions and levels are to be checked and verified on site prior to the commencement of work, shop drawings or fabrication of any components. Refer all discrepancies to the Architect for determination. Drawings are not to be scaled, use only figured dimensions. This drawing is copyright and must not be retained, copied or used without the permission of BKA Architecture. This document has been prepared for and on behalf of the clients noted on the drawing. BKA Architecture's responsibility is to these clients only and not to any third party who may rely on these documents. Minor changes to form and configuration may be required when drawings are subsequently prepared for construction purposes after the grant of development consent. Nominated Architect (NSW) - John Baker 3552

Rev	Date	Issue
A	12/2/2026	SSDA Submission

1. Planner

Colliers Urban Planning
Claire Burdett
T : 0423 066 002

2. Surveyor

RGM
Huy Thai
T : 02 9712 0238

3. Arborist

Seasoned Tree Consulting
David Gowenlock
T : 0415 961 074

4. Landscape

Conzept
Robert Frew
T : 02 9922 5312

5. Civil and Stormwater

Smart Structures
Kamyar Elvazzadeh
T : 02 9052 6466

6. BCA and Access

Building Innovations
Mardios Taitan
T : 02 9099 0370

7. Acoustic

Koikas Acoustics
Rowan Frizell
T : 02 9587 9702

8. Traffic and Parking

Genesis Traffic
Bernard Lo
T : 02 7255 8198

9. Waste Management

Elephants Foot
Ruban Jayaratnam
T : 02 9780 3506

10. Photomontage

Platypus Digit
Gordon Kam
T : 0404 866 018

Client

BSWLD MAROUBRA PTY LTD

Architect

BKA Architecture

SYDNEY
Suite 1.04,
77 Dunning Ave.,
Newcastle
NSW 2308

NEWCASTLE
Suite 4
19 Bolton St.,
Newcastle
NSW 2300

NORTH COAST
39-41 Main Street
Clunes
NSW 2480

T: +61 2 9318 9200 E: bka@bka.com.au W: www.bka.com.au

North



Status

SSDA

Print Date

31/3/2026

Project

251 - 257 Maroubra Road & 133
Garden Street Maroubra NSW 2035
Australia

Drawing

Level 01 Floor Plan

Project No.

24029

Revision

A

Drawing No.

DA 101

Scale at A1


1:150

Drawn

CM, SA, RD

Checked

JG, JB

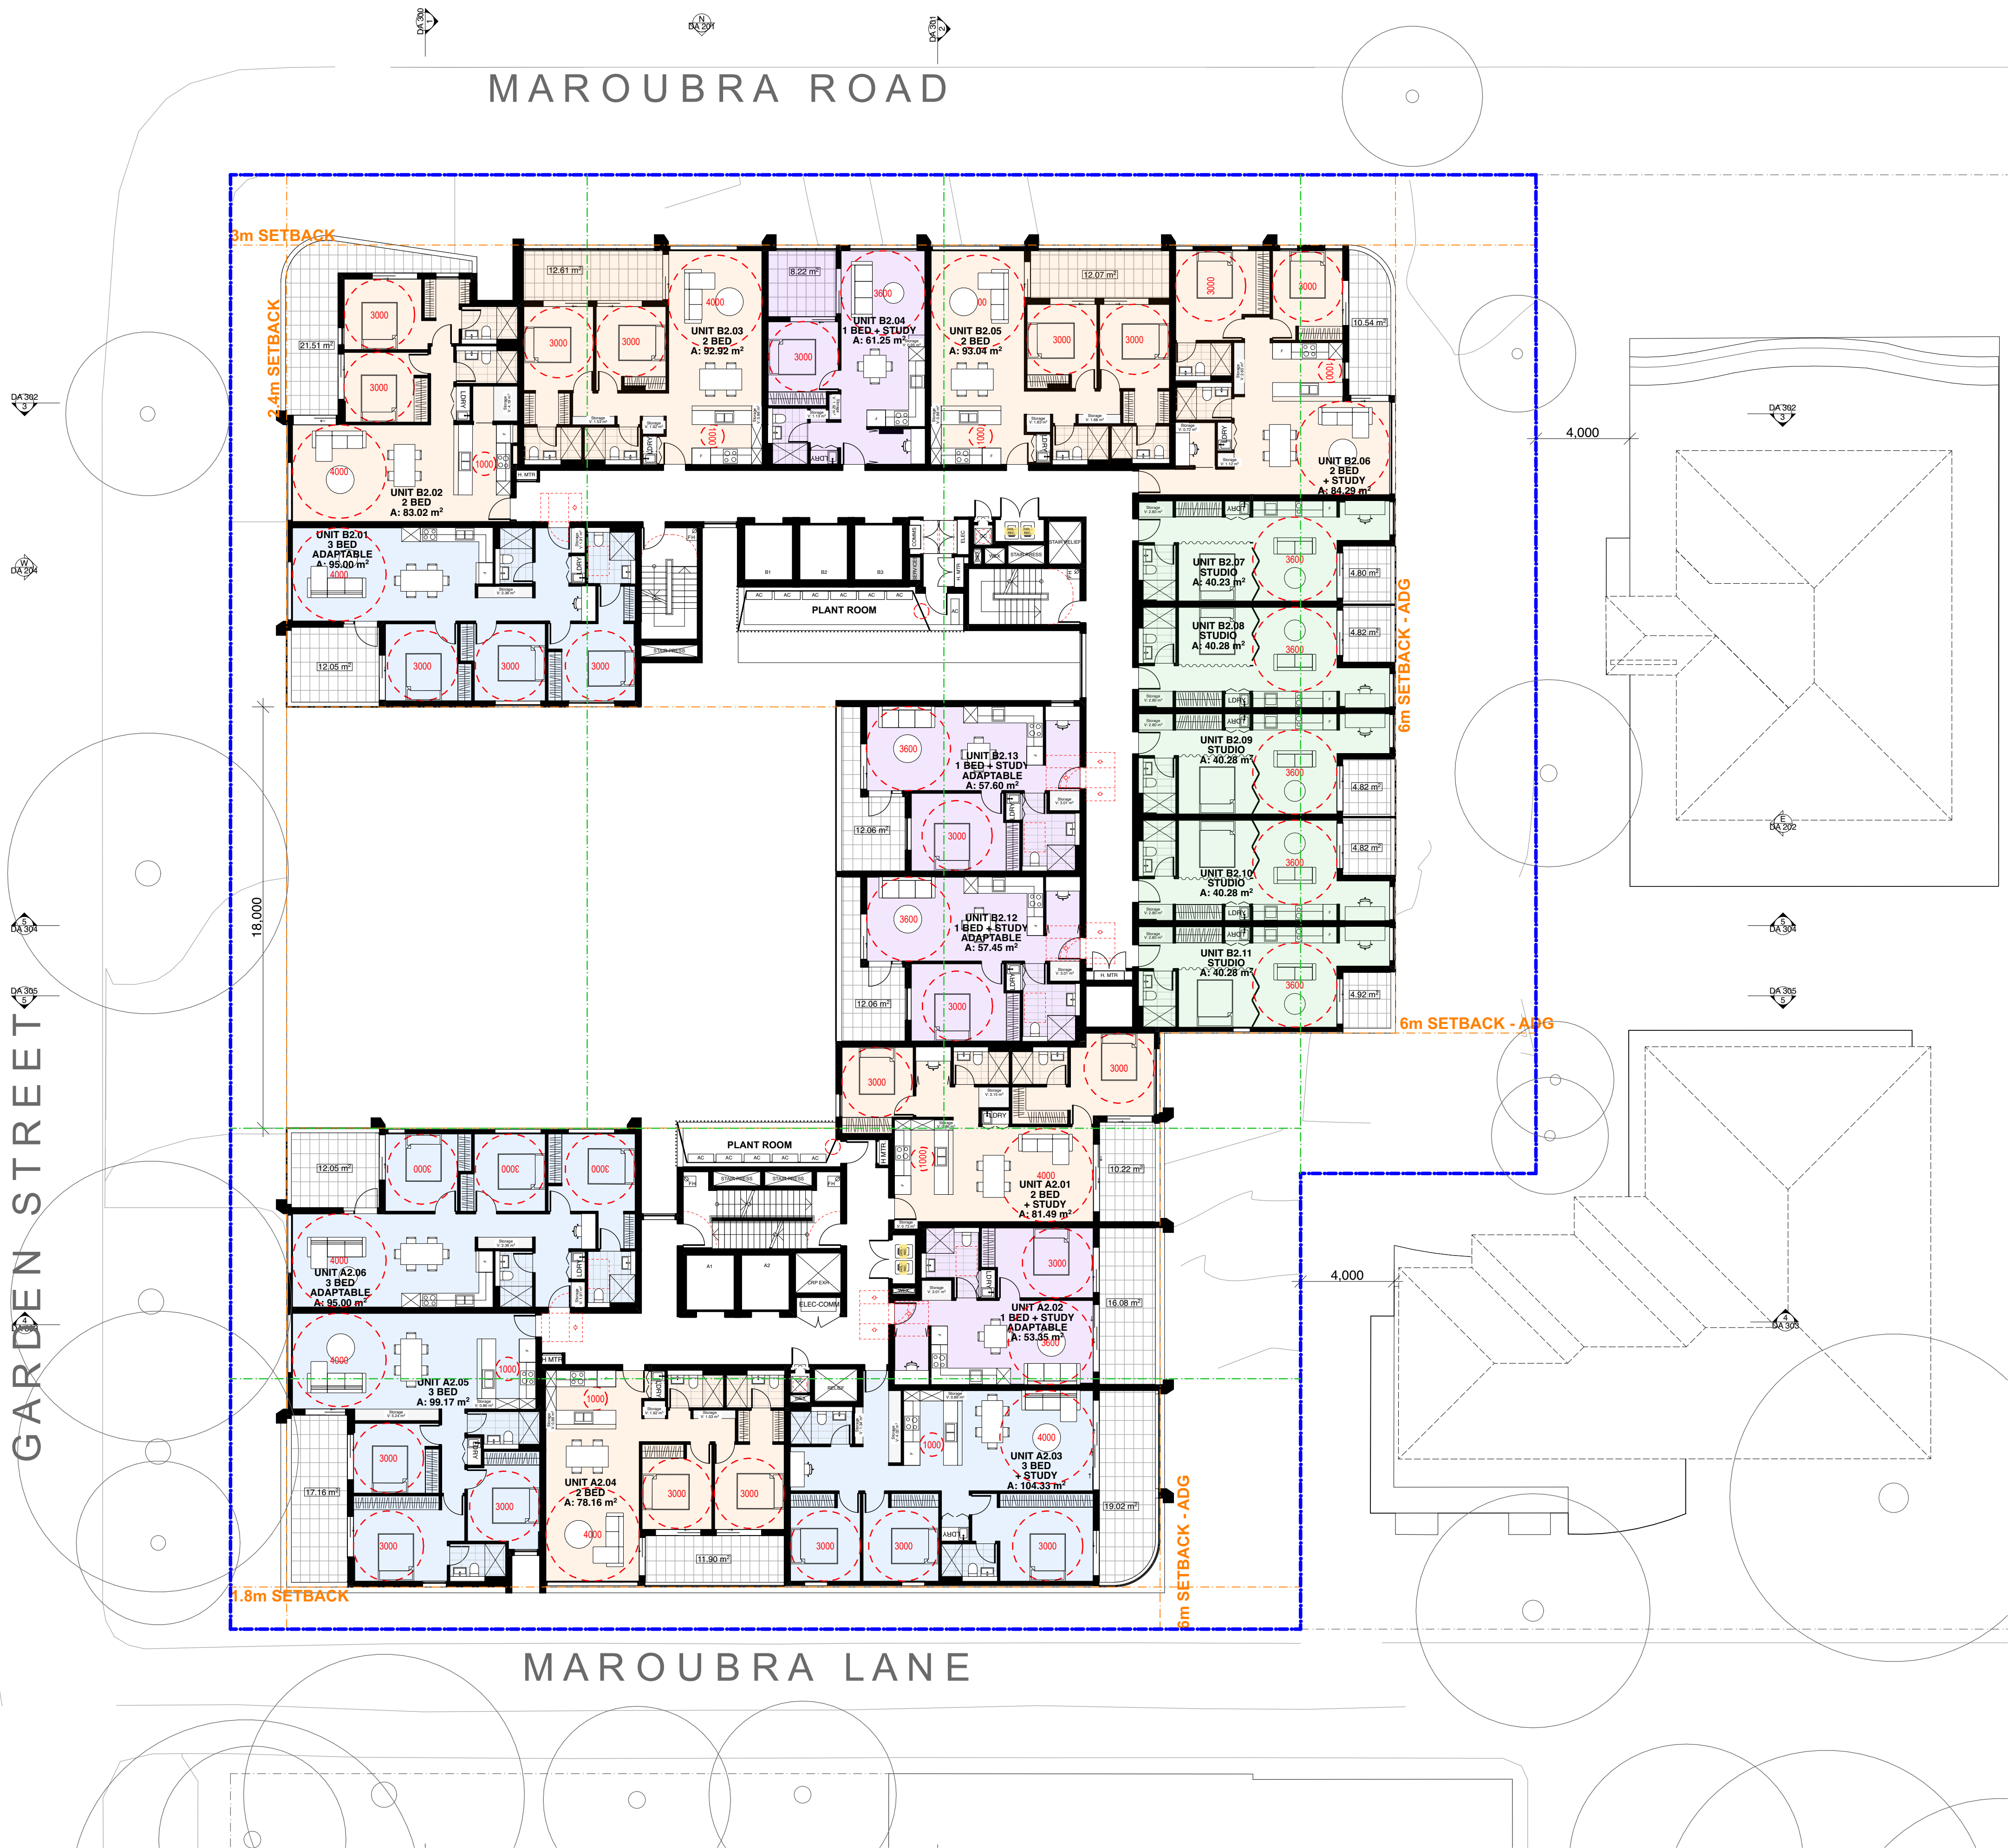

LEGEND:

- Studio
- 1 Bedroom
- 2 Bedroom
- 3 Bedroom
- 4 Bedroom

LEGEND:

- New Tree
- TPZ - Tree Protection Zone
- SRZ - Structural Root Zone
- T# High Retention Value Tree
- T# Medium Retention Value Tree
- T# Low Retention Value Tree
- Proposed Planting
- Cross Ventilation
- Setbacks
- Boundaries
- Basement Line
- Existing Boundary Lines
- Clearances

General Notes
DO NOT SCALE FROM DRAWING. USE FIGURED DIMENSIONS ONLY.
CHECK ALL DIMENSIONS ON SITE BEFORE ANY MANUFACTURE OR CONSTRUCTION

All dimensions are in millimetres unless stated otherwise.
All architectural drawings are to be read in conjunction with the relevant consultant documents. All dimensions and levels are to be checked and verified on site prior to the commencement of work, shop drawings or fabrication of any components. Refer all discrepancies to the Architect for determination. Drawings are not to be scaled, use only figured dimensions. This drawing is copyright and must not be retained, copied or used without the permission of BKA Architecture. This document has been prepared for and on behalf of the clients noted on the drawing. BKA Architecture's responsibility is to these clients only and not to any third party who may rely on these documents. Minor changes to form and configuration may be required when drawings are subsequently prepared for construction purposes after the grant of development consent.
Nominated Architect (NSW) - John Baker 3552

Rev	Date	Issue
A	12/2/2026	SSDA Submission

1. Planner

Colliers Urban Planning
Claire Burdett
T : 0423 066 002

2. Surveyor

RGM
Huy Thai
T : 02 9712 0238

3. Arborist

Seasoned Tree Consulting
David Gowerlock
T : 0415 961 074

4. Landscape

Conzept
Robert Frew
T : 02 9922 5312

5. Civil and Stormwater

Smart Structures
Kamyar Elvazzadeh
T : 02 9052 6466

6. BCA and Access

Building Innovations
Mardios Taitian
T : 02 9099 0370

7. Acoustic

Koikas Acoustics
Rowan Frizell
T : 02 9587 9702

8. Traffic and Parking

Genesis Traffic
Bernard Lo
T : 02 7255 8198

9. Waste Management

Elephants Foot
Ruban Jayaratnam
T : 02 9780 3506

10. Photomontage

Platypus Digit
Gordon Kam
T : 0404 866 018

Client

BSWLD MAROUBRA PTY LTD

Architect

BKA Architecture

SYDNEY Suite 104, 77 Dunning Ave. Newcastle NSW 2018 T: +61 2 9318 9200	NEWCASTLE Suite 4 19 Bolton St. Newcastle NSW 2300 E: bka@bka.com.au	NORTH COAST 39-41 Main Street Clunes NSW 2480 W: www.bka.com.au
---	--	--

North



Status

SSDA

Print Date

31/3/2026

Project

251 - 257 Maroubra Road & 133
Garden Street Maroubra NSW 2035
Australia

Drawing

Level 02-03 Floor Plan

Project No.	Revision	Drawing No.
24029	A	DA 102

Scale at A1


1:150

Drawn

CM, SA, RD

Checked

JG, JB

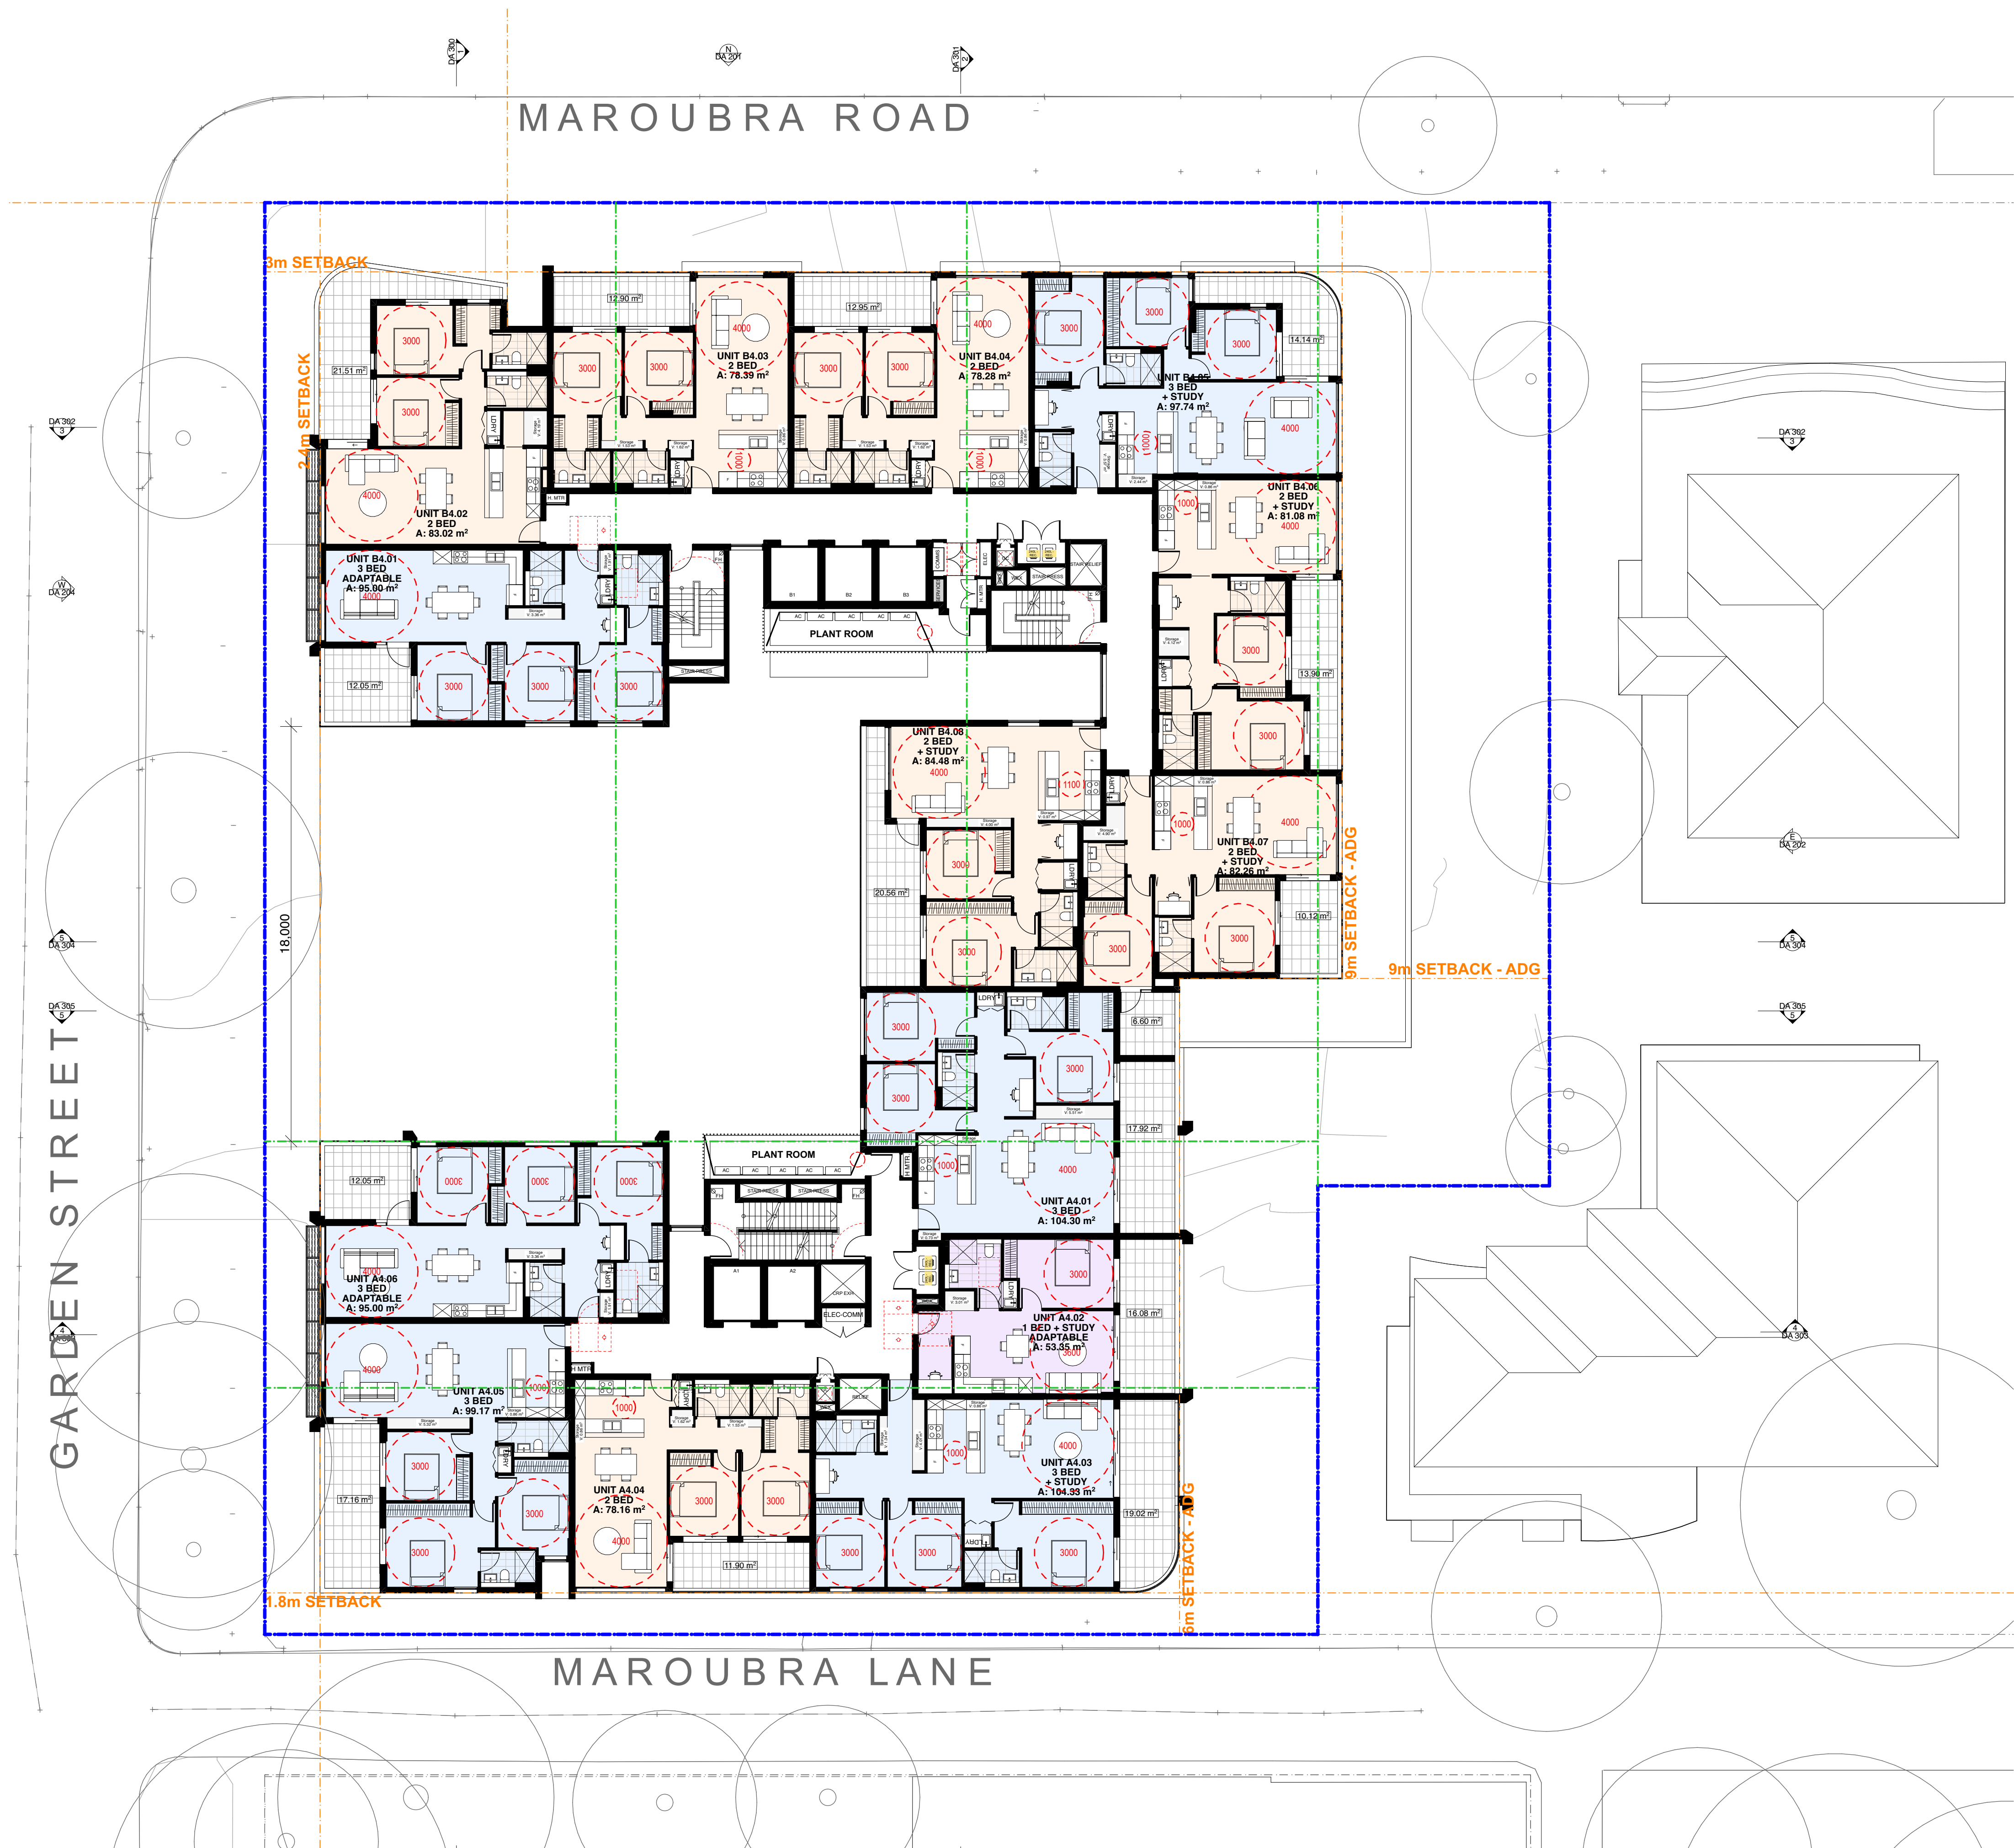

LEGEND:

- Studio
- 1 Bedroom
- 2 Bedroom
- 3 Bedroom
- 4 Bedroom

LEGEND:

- New Tree
- TPZ - Tree Protection Zone
- SRZ - Structural Root Zone
- T# High Retention Value Tree
- T# Medium Retention Value Tree
- T# Low Retention Value Tree
- Proposed Planting
- Cross Ventilation
- Setbacks
- Boundaries
- Basement Line
- Existing Boundary Lines
- Clearances

General Notes
DO NOT SCALE FROM DRAWING. USE FIGURED DIMENSIONS ONLY.
CHECK ALL DIMENSIONS ON SITE BEFORE ANY MANUFACTURE OR CONSTRUCTION

All dimensions are in millimetres unless stated otherwise.
All architectural drawings are to be read in conjunction with the relevant consultant documents. All dimensions and levels are to be checked and verified on site prior to the commencement of work, shop drawings or fabrication of any components. Refer all discrepancies to the Architect for determination. Drawings are not to be scaled, use only figured dimensions. This drawing is copyright and must not be retained, copied or used without the permission of BKA Architecture. This document has been prepared for and on behalf of the clients noted on the drawing. BKA Architecture's responsibility is to these clients only and not to any third party who may rely on these documents. Minor changes to form and configuration may be required when drawings are subsequently prepared for construction purposes after the grant of development consent.
Nominated Architect (NSW) - John Baker 3552

Rev	Date	Issue
A	12/2/2026	SSDA Submission

1. Planner

Colliers Urban Planning
Claire Burdett
T : 0423 066 002

2. Surveyor

RGM
Huy Thai
T : 02 9712 0238

3. Arborist

Seasoned Tree Consulting
David Gowenlock
T : 0415 961 074

4. Landscape

Conzept
Robert Frew
T : 02 9922 5312

5. Civil and Stormwater

Smart Structures
Kamyar Elvazzadeh
T : 02 9052 6466

6. BCA and Access

Building Innovations
Mardios Taitian
T : 02 9099 0370

7. Acoustic

Koikas Acoustics
Rowan Frizell
T : 02 9587 9702

8. Traffic and Parking

Genesis Traffic
Bernard Lo
T : 02 7255 8198

9. Waste Management

Elephants Foot
Ruban Jayaratnam
T : 02 9780 3506

10. Photomontage

Platypus Digit
Gordon Kam
T : 0404 866 018

Client

BSWLD MAROUBRA PTY LTD

Architect

BKA Architecture

SYDNEY
Suite 104,
77 Dunning Ave.
Newcastle
NSW 2018

NEWCASTLE
Suite 4
19 Bolton St.
Newcastle
NSW 2300

NORTH COAST
39-41 Main Street
Clunes
NSW 2480

T: +61 2 9318 9200 E: bka@bka.com.au W: www.bka.com.au

North



Status

SSDA

Print Date

31/3/2026

Project

251 - 257 Maroubra Road & 133
Garden Street Maroubra NSW 2035
Australia

Drawing

Level 04 Floor Plan

Project No.

24029

Revision

A

Drawing No.

DA 103

Scale at A1


1:150

Drawn

CM, SA, RD

Checked

JG, JB

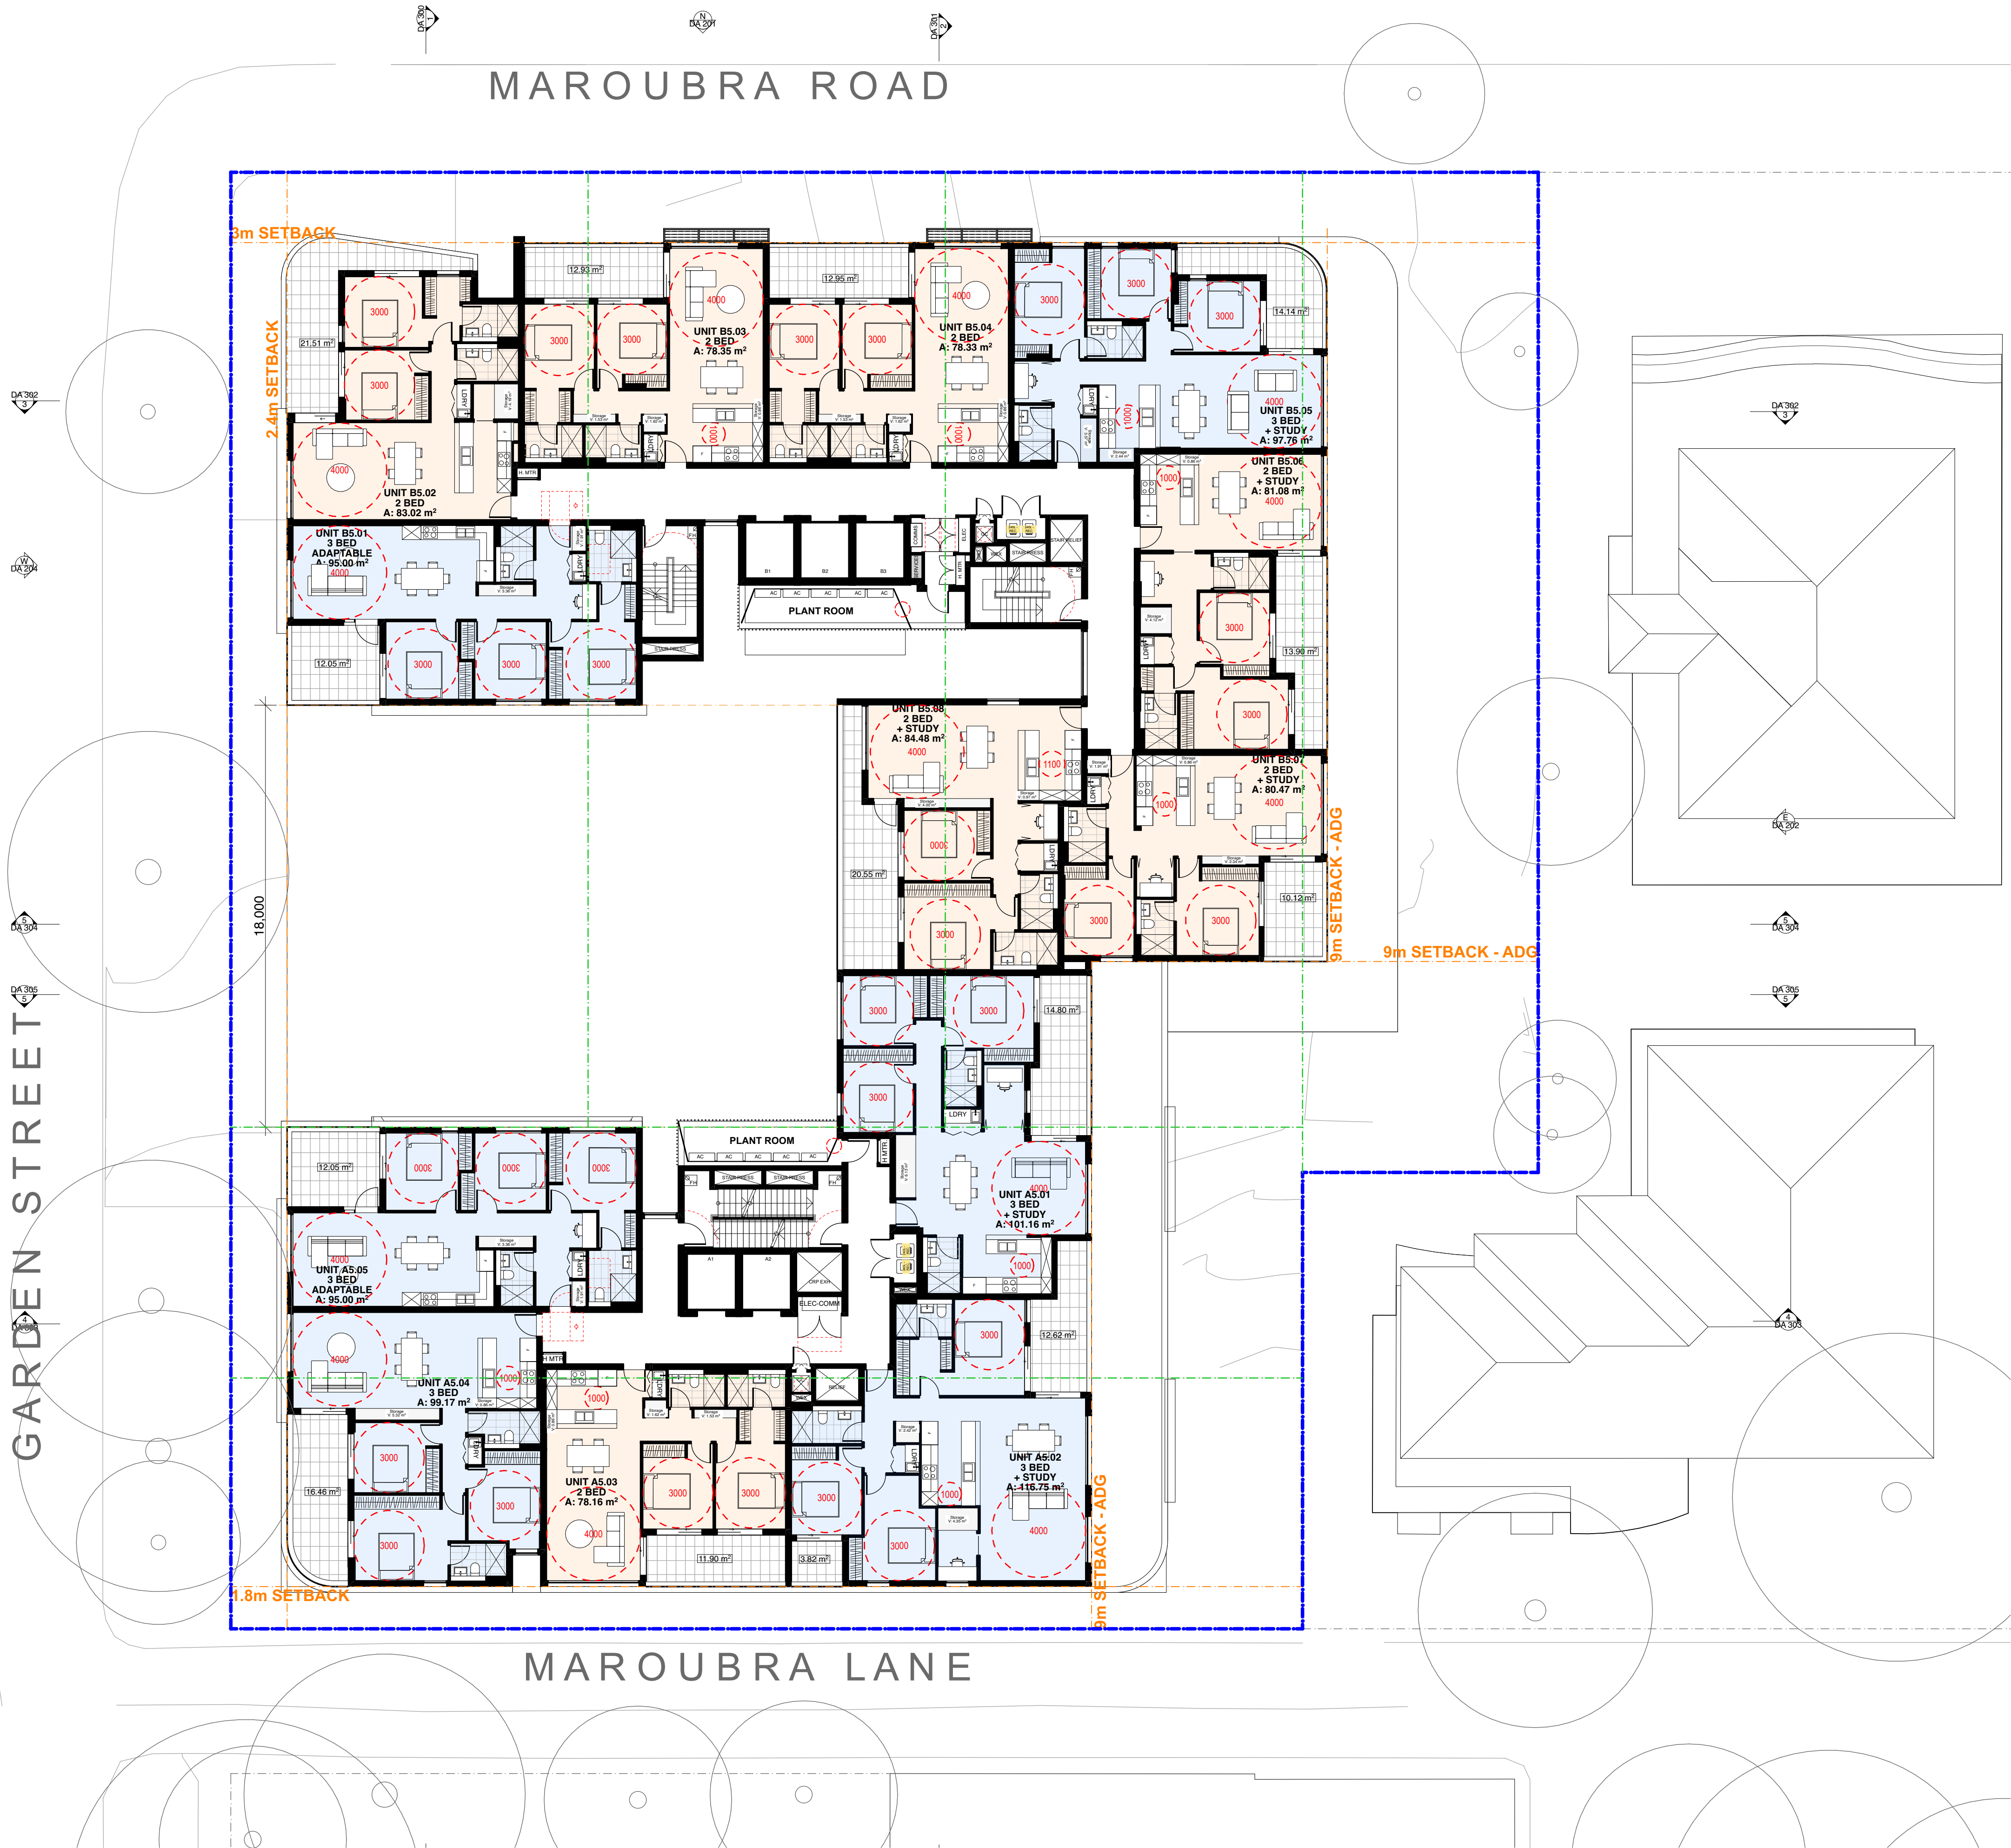

LEGEND:

- Studio
- 1 Bedroom
- 2 Bedroom
- 3 Bedroom
- 4 Bedroom

LEGEND:

- New Tree
- TPZ - Tree Protection Zone
- SRZ - Structural Root Zone
- T# High Retention Value Tree
- T# Medium Retention Value Tree
- T# Low Retention Value Tree
- Proposed Planting
- Cross Ventilation
- Setbacks
- Boundaries
- Basement Line
- Existing Boundary Lines
- Clearances

General Notes
DO NOT SCALE FROM DRAWING. USE FIGURED DIMENSIONS ONLY.
CHECK ALL DIMENSIONS ON SITE BEFORE ANY MANUFACTURE OR CONSTRUCTION

All dimensions are in millimetres unless stated otherwise.
All architectural drawings are to be read in conjunction with the relevant consultant documents. All dimensions and levels are to be checked and verified on site prior to the commencement of work, shop drawings or fabrication of any components. Refer all discrepancies to the Architect for determination. Drawings are not to be scaled, use only figured dimensions. This drawing is copyright and must not be retained, copied or used without the permission of BKA Architecture. This document has been prepared for and on behalf of the clients noted on the drawing. BKA Architecture's responsibility is to these clients only and not to any third party who may rely on these documents. Minor changes to form and configuration may be required when drawings are subsequently prepared for construction purposes after the grant of development consent.
Nominated Architect (NSW) - John Baker 3552

Rev	Date	Issue
A	12/2/2026	SSDA Submission

1. Planner Colliers Urban Planning Claire Burdett T : 0423 066 002	2. Surveyor RGM Huy Thai T : 02 9712 0238	3. Arborist Seasoned Tree Consulting David Gowenlock T : 0415 961 074	4. Landscape Conzept Robert Frew T : 02 9922 5312	5. Civil and Stormwater Smart Structures Kamyar Elvazzadeh T : 02 9052 6466	6. BCA and Access Building Innovations Mardios Taitian T : 02 9099 0370	7. Acoustic Koikas Acoustics Rowan Frizell T : 02 9587 9702	8. Traffic and Parking Genesis Traffic Bernard Lo T : 02 7255 8198	9. Waste Management Elephants Foot Ruban Jayaratnam T : 02 9780 3506	10. Photomontage Platypus Digit Gordon Kam T : 0404 866 018
--	---	---	---	---	---	---	--	--	---

Client
BSWLD MAROUBRA PTY LTD


Architect
BKA Architecture
SYDNEY Suite 104, 77 Dunning Ave, Rosebery NSW 2018
NEWCASTLE Suite 4, 19 Bolton St, Newcastle NSW 2300
NORTH COAST 39-41 Main Street, Clunes NSW 2480
T: +61 2 9318 9200 E: bka@bka.com.au W: www.bka.com.au

North	Scale at A1 1:150
Status SSDA	Drawn CM, SA, RD
Print Date 31/3/2026	Checked JG, JB

Project
251 - 257 Maroubra Road & 133 Garden Street Maroubra NSW 2035 Australia

Drawing
Level 05-07 Floor Plan

Project No. 24029	Revision A	Drawing No. DA 104
-----------------------------	----------------------	------------------------------

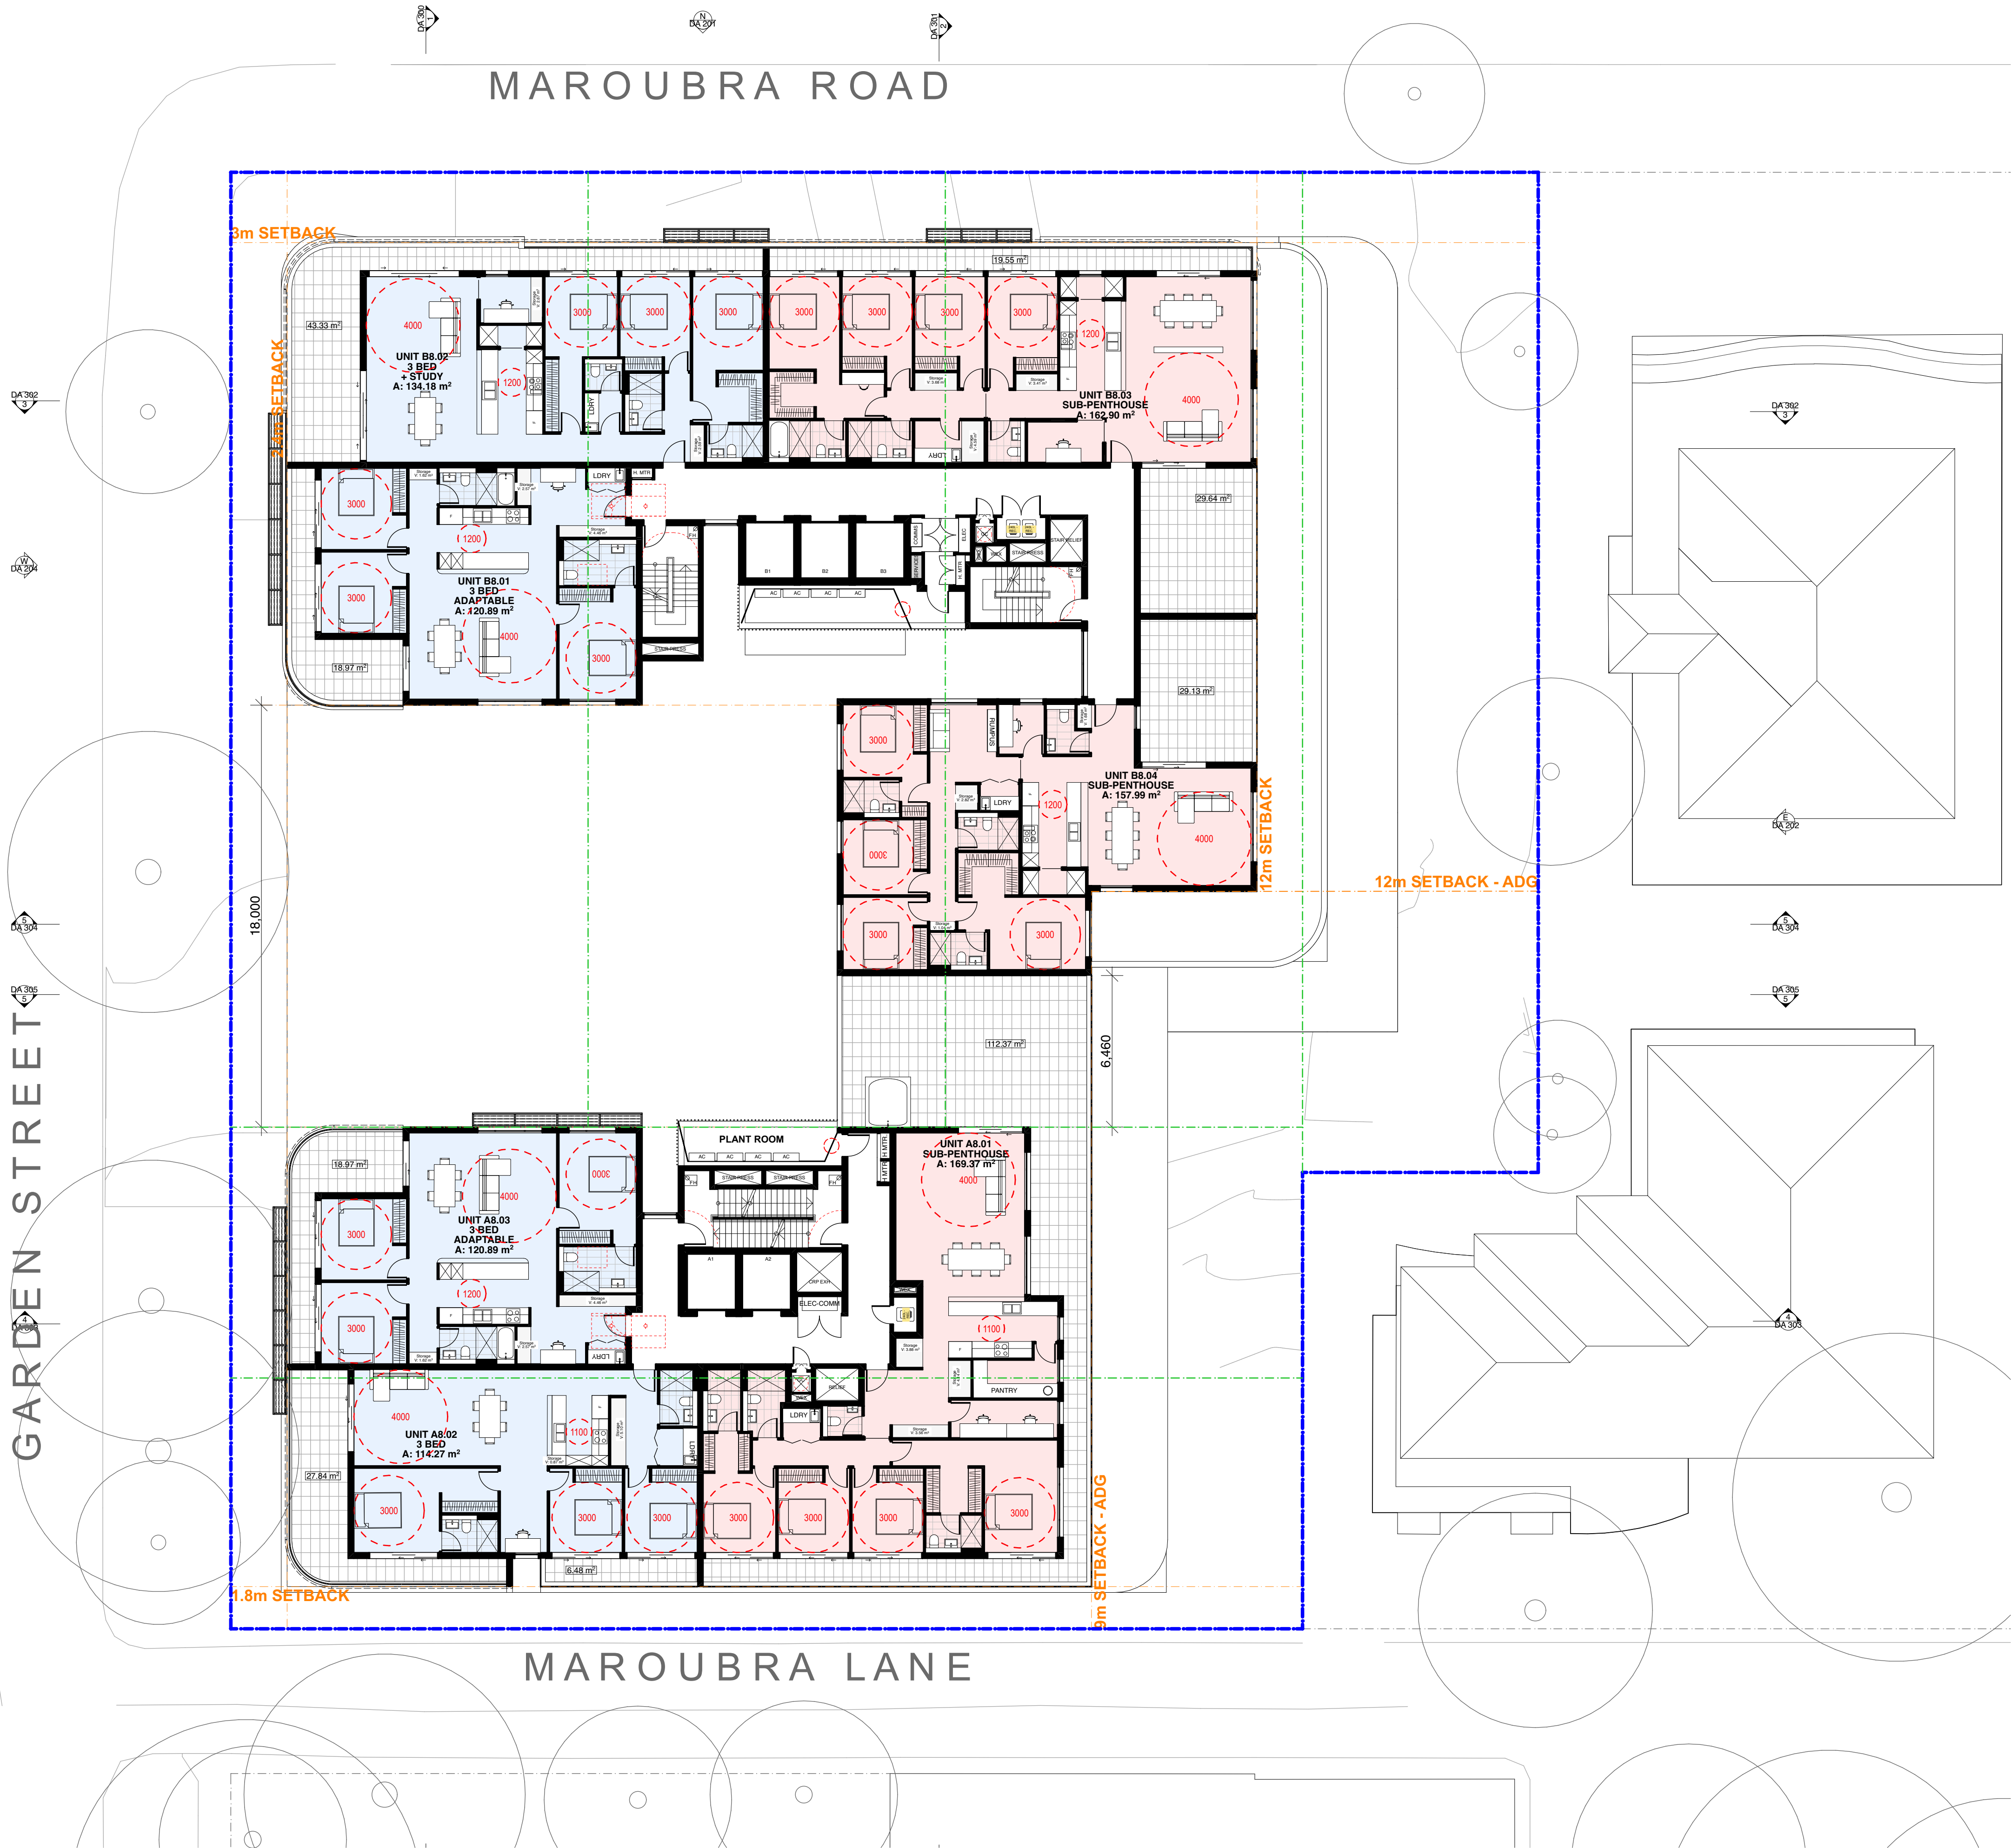

LEGEND:

- Studio
- 1 Bedroom
- 2 Bedroom
- 3 Bedroom
- 4 Bedroom

LEGEND:

- New Tree
- TPZ - Tree Protection Zone
- SRZ - Structural Root Zone
- T# High Retention Value Tree
- T# Medium Retention Value Tree
- T# Low Retention Value Tree
- Proposed Planting
- Cross Ventilation
- Setbacks
- Boundaries
- Basement Line
- Existing Boundary Lines
- Clearances

General Notes
DO NOT SCALE FROM DRAWING. USE FIGURED DIMENSIONS ONLY. CHECK ALL DIMENSIONS ON SITE BEFORE ANY MANUFACTURE OR CONSTRUCTION

All dimensions are in millimetres unless stated otherwise.
All architectural drawings are to be read in conjunction with the relevant consultant documents. All dimensions and levels are to be checked and verified on site prior to the commencement of work, shop drawings or fabrication of any components. Refer all discrepancies to the Architect for determination. Drawings are not to be scaled, use only figured dimensions. This drawing is copyright and must not be retained, copied or used without the permission of BKA Architecture. This document has been prepared for and on behalf of the clients noted on the drawing. BKA Architecture's responsibility is to these clients only and not to any third party who may rely on these documents. Minor changes to form and configuration may be required when drawings are subsequently prepared for construction purposes after the grant of development consent.
Nominated Architect (NSW) - John Baker 3552

Rev	Date	Issue
A	12/2/2026	SSDA Submission


1. Planner Colliers Urban Planning Claire Burdett T : 0423 066 002	2. Surveyor RGM Huy Thai T : 02 9712 0238	3. Arborist Seasoned Tree Consulting David Gowenlock T : 0415 961 074	4. Landscape Conzept Robert Frew T : 02 9922 5312	5. Civil and Stormwater Smart Structures Kamyar Elvazzadeh T : 02 9052 6466	6. BCA and Access Building Innovations Mardios Taitan T : 02 9099 0370	7. Acoustic Koikas Acoustics Rowan Frizell T : 02 9587 9702	8. Traffic and Parking Genesis Traffic Bernard Lo T : 02 7255 8198	9. Waste Management Elephants Foot Ruban Jayaratnam T : 02 9780 3506	10. Photomontage Platypus Digit Gordon Kam T : 0404 866 018
--	---	---	---	---	--	---	--	--	---

Client
BSWLD MAROUBRA PTY LTD

Architect
BKA Architecture
SYDNEY Suite 104, 77 Dunning Ave, Rosebery NSW 2018
NEWCASTLE Suite 4, 19 Bolton St, Newcastle NSW 2300
NORTH COAST 39-41 Main Street, Clunes NSW 2480
T: +61 2 9318 9200 E: bka@bka.com.au W: www.bka.com.au

North 	Scale at A1 1:150
Status SSDA	Drawn CM, SA, RD
Print Date 31/3/2026	Checked JG, JB
Project 251 - 257 Maroubra Road & 133 Garden Street Maroubra NSW 2035 Australia	

Drawing Level 08 Floor Plan	Project No. 24029	Revision A	Drawing No. DA 105
--	------------------------------------	-----------------------------	-------------------------------------

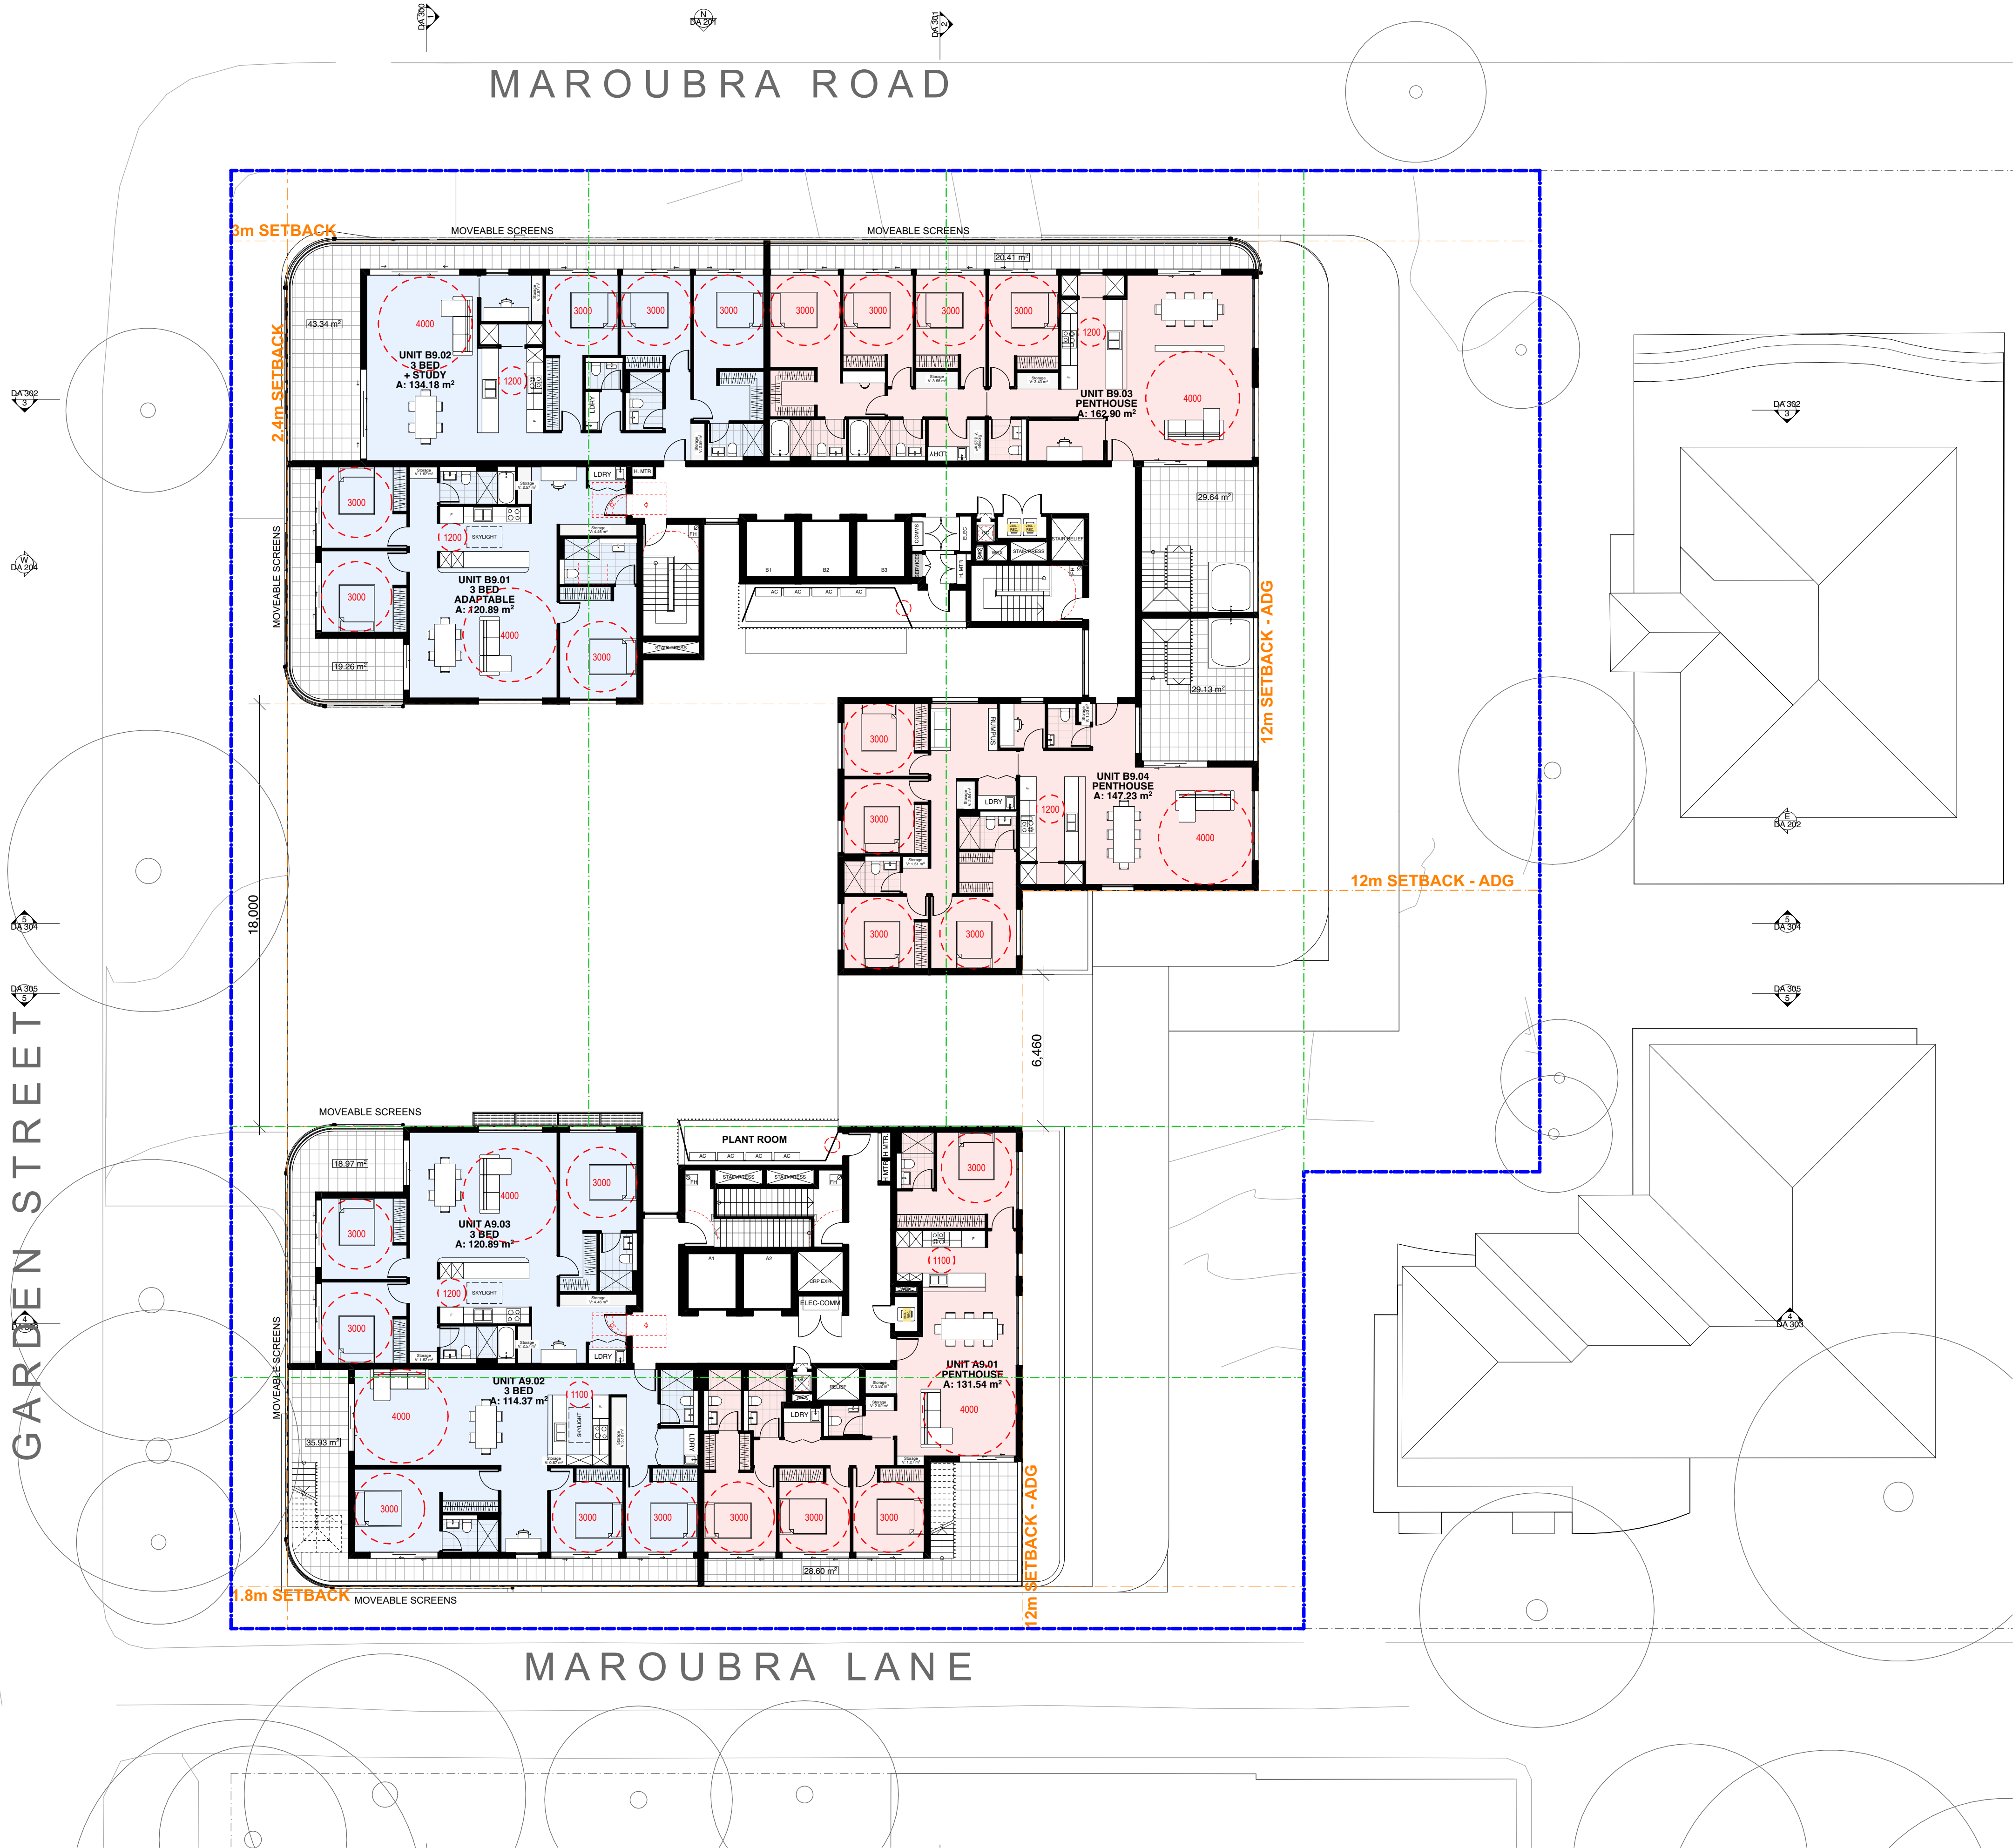

LEGEND:

- Studio
- 1 Bedroom
- 2 Bedroom
- 3 Bedroom
- 4 Bedroom

LEGEND:

- New Tree
- TPZ - Tree Protection Zone
- SRZ - Structural Root Zone
- T# High Retention Value Tree
- T# Medium Retention Value Tree
- T# Low Retention Value Tree
- Proposed Planting
- Cross Ventilation
- Setbacks
- Boundaries
- Basement Line
- Existing Boundary Lines
- Clearances

General Notes
DO NOT SCALE FROM DRAWING. USE FIGURED DIMENSIONS ONLY.
CHECK ALL DIMENSIONS ON SITE BEFORE ANY MANUFACTURE OR CONSTRUCTION

All dimensions are in millimetres unless stated otherwise.
All architectural drawings are to be read in conjunction with the relevant consultant documents. All dimensions and levels are to be checked and verified on site prior to the commencement of work, shop drawings or fabrication of any components. Refer all discrepancies to the Architect for determination. Drawings are not to be scaled, use only figured dimensions. This drawing is copyright and must not be retained, copied or used without the permission of BKA Architecture. This document has been prepared for and on behalf of the clients noted on the drawing. BKA Architecture's responsibility is to these clients only and not to any third party who may rely on these documents. Minor changes to form and configuration may be required when drawings are subsequently prepared for construction purposes after the grant of development consent.
Nominated Architect (NSW) - John Baker 3552

Rev	Date	Issue
A	12/2/2026	SSDA Submission

1. Planner

Colliers Urban Planning
Claire Burdett
T : 0423 066 002

2. Surveyor

RGM
Huy Thai
T : 02 9712 0238

3. Arborist

Seasoned Tree Consulting
David Gowerlock
T : 0415 961 074

4. Landscape

Conzept
Robert Frew
T : 02 9922 5312

5. Civil and Stormwater

Smart Structures
Kamyar Elvazzadeh
T : 02 9052 6466

6. BCA and Access

Building Innovations
Mardios Taitian
T : 02 9099 0370

7. Acoustic

Koikas Acoustics
Rowan Frizell
T : 02 9587 9702

8. Traffic and Parking

Genesis Traffic
Bernard Lo
T : 02 7255 8198

9. Waste Management

Elephants Foot
Ruban Jayaratnam
T : 02 9780 3506

10. Photomontage

Platypus Digit
Gordon Kam
T : 0404 866 018

Client

BSWLD MAROUBRA PTY LTD

Architect

BKA Architecture

SYDNEY

Suite 1.04,
77 Dunning Ave.
Newcastle
NSW 2018

T: +61 2 9318 9200

NEWCASTLE

Suite 4
19 Bolton St.
Newcastle
NSW 2300

E: bka@bka.com.au

NORTH COAST

39-41 Main Street
Clunes
NSW 2480

W: www.bka.com.au

North



Status

SSDA

Print Date

31/3/2026

Project

251 - 257 Maroubra Road & 133
Garden Street Maroubra NSW 2035
Australia

Drawing

Level 09 Floor Plan

Project No.

24029

Revision

A

Drawing No.

DA 106

Scale at A1


1:150

Drawn

CM, SA, RD

Checked

JG, JB

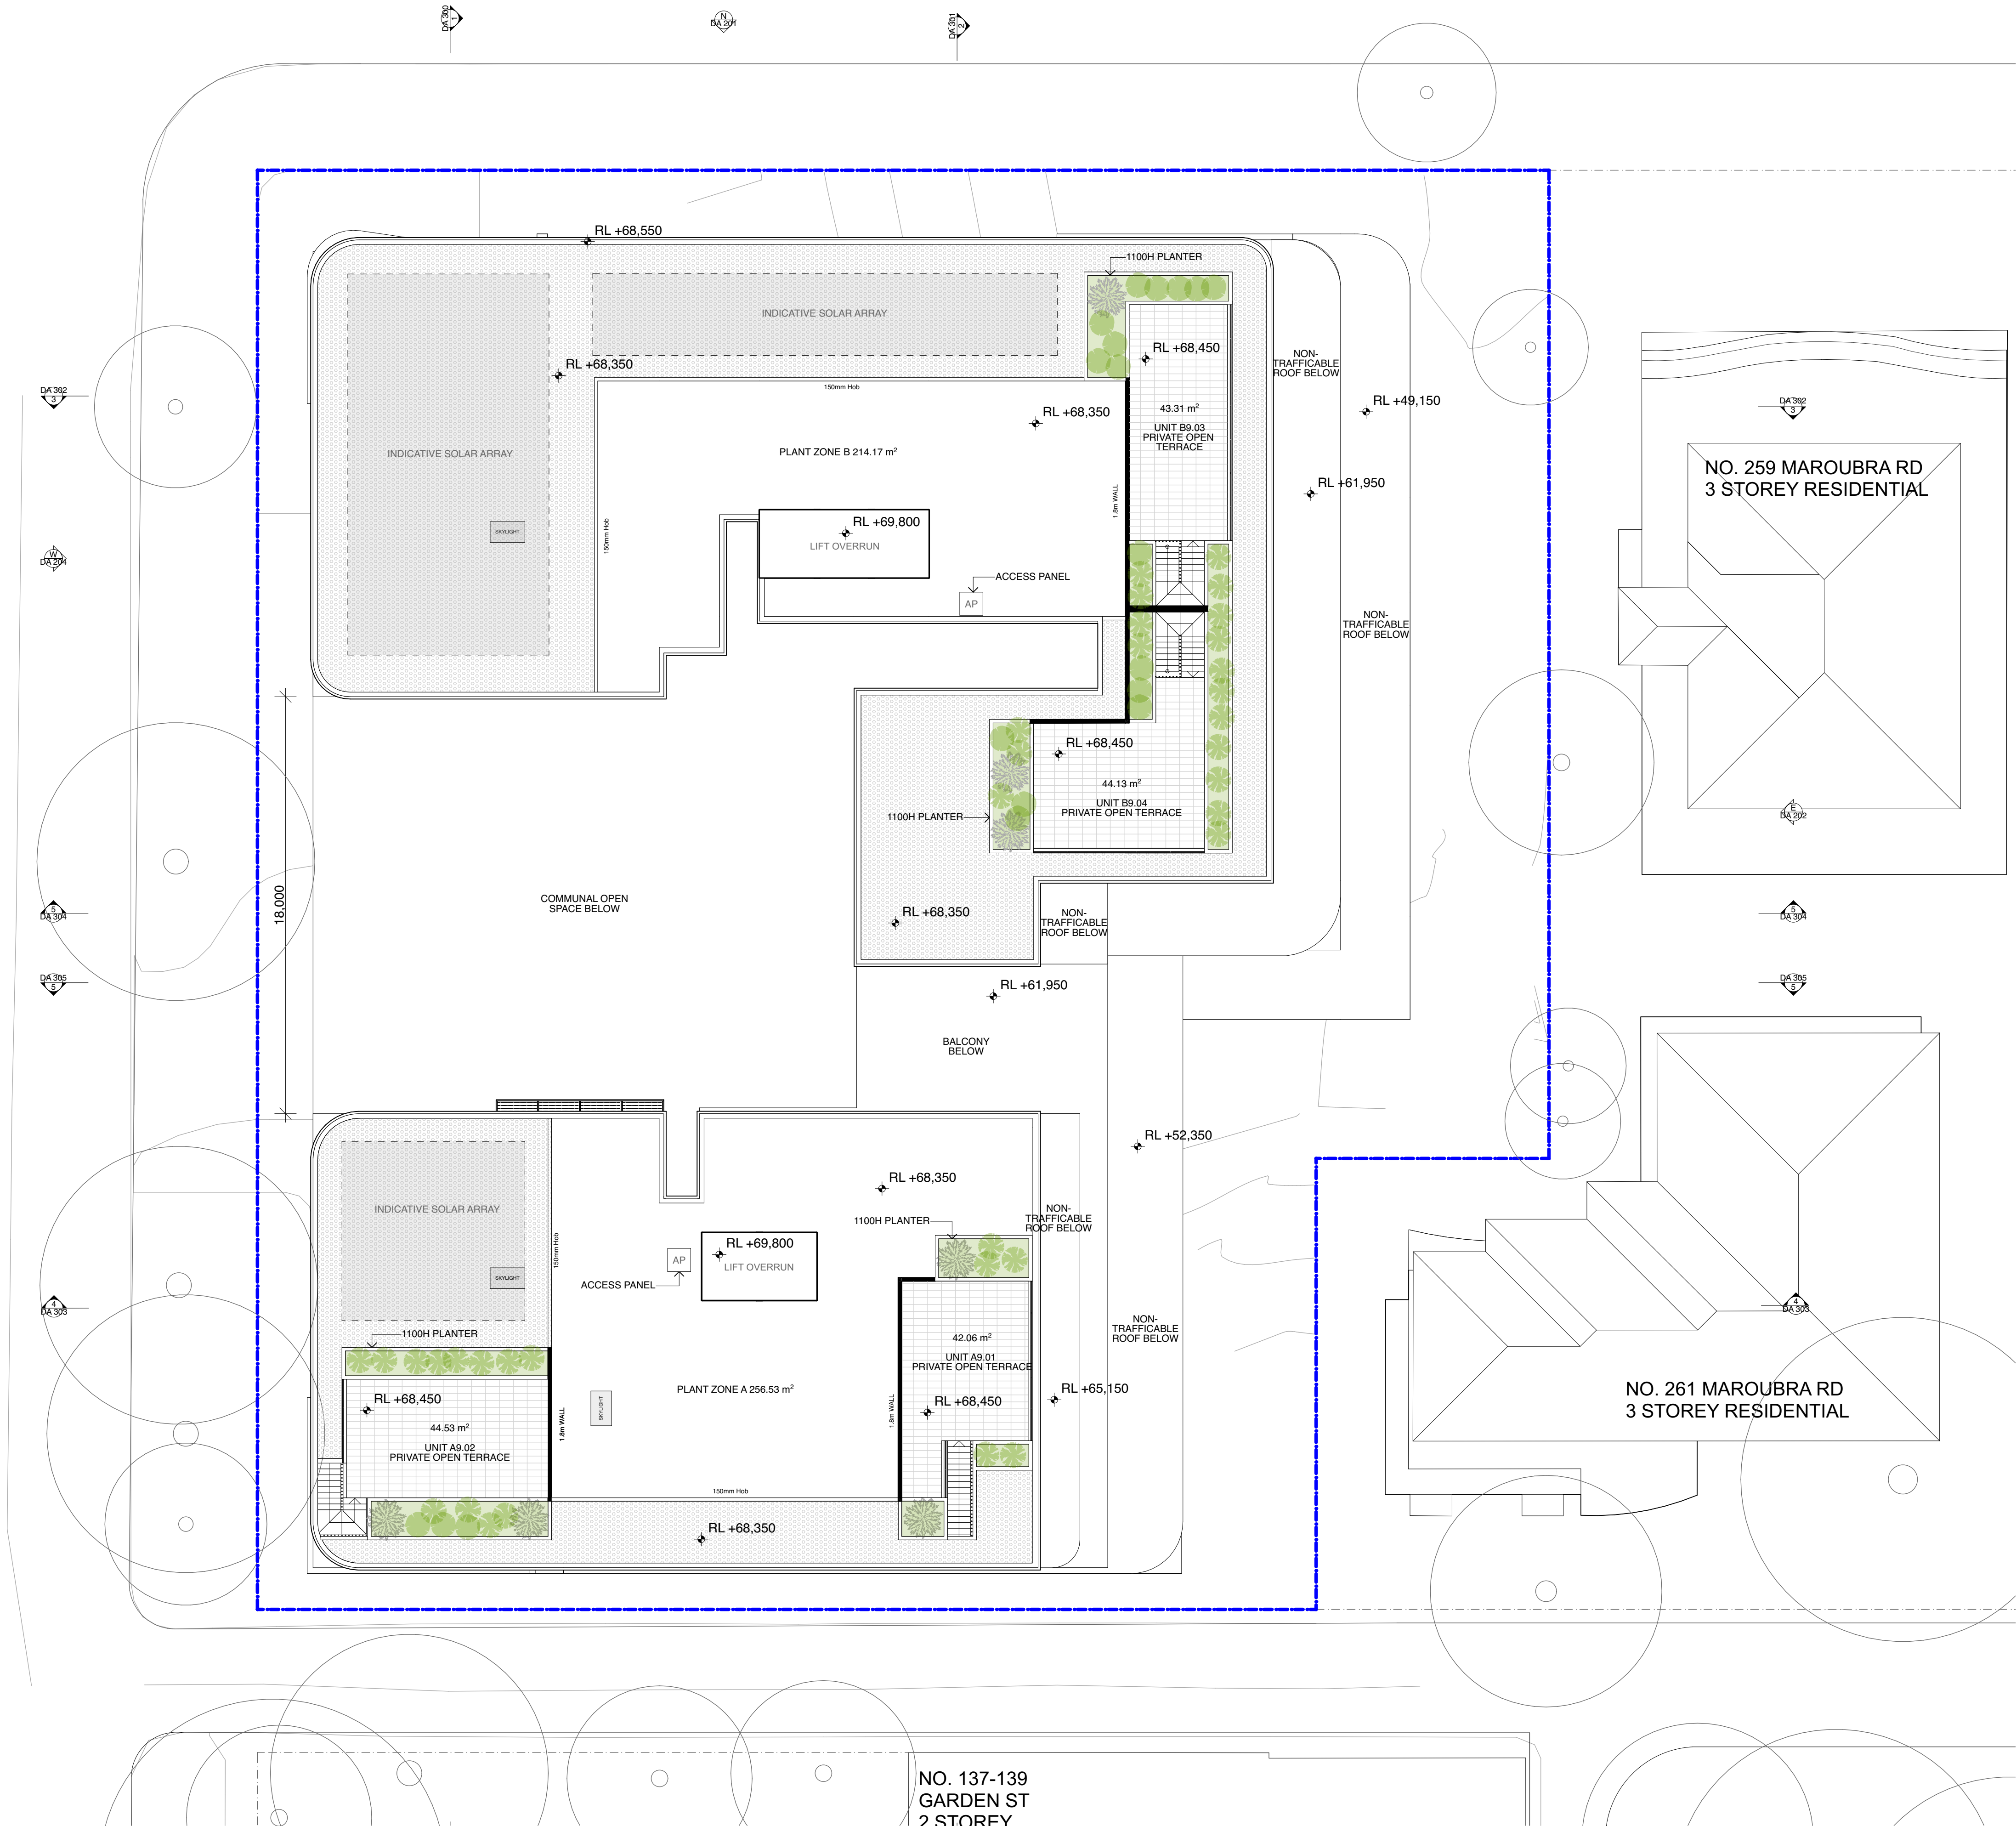

LEGEND:

- Cross Ventilation
- Setbacks
- Boundaries
- Basement Line
- Existing Boundary Lines

General Notes

DO NOT SCALE FROM DRAWING. USE FIGURED DIMENSIONS ONLY.
CHECK ALL DIMENSIONS ON SITE BEFORE ANY MANUFACTURE OR CONSTRUCTION

All dimensions are in millimetres unless stated otherwise.
All architectural drawings are to be read in conjunction with the relevant consultant documents. All dimensions and levels are to be checked and verified on site prior to the commencement of work, shop drawings or fabrication of any components. Refer all discrepancies to the Architect for determination. Drawings are not to be scaled, use only figured dimensions. This drawing is copyright and must not be retained, copied or used without the permission of BKA Architecture. This document has been prepared for and on behalf of the clients noted on the drawing. BKA Architecture's responsibility is to these clients only and not to any third party who may rely on these documents. Minor changes to form and configuration may be required when drawings are subsequently prepared for construction purposes after the grant of development consent.
Nominated Architect (NSW) - John Baker 3552

Rev	Date	Issue
A	12/2/2026	SSDA Submission

1. Planner

Colliers Urban Planning
Claire Burdett
T : 0423 066 002

2. Surveyor

RGM
Huy Thai
T : 02 9712 0238

3. Arborist

Seasoned Tree Consulting
David Gowenlock
T : 0415 961 074

4. Landscape

Conzept
Robert Frew
T : 02 9922 5312

5. Civil and Stormwater

Smart Structures
Kamyar Elvazzadeh
T : 02 9052 6466

6. BCA and Access

Building Innovations
Mardios Taitian
T : 02 9099 0370

7. Acoustic

Koikas Acoustics
Rowan Frizell
T : 02 9587 9702

8. Traffic and Parking

Genesis Traffic
Bernard Lo
T : 02 7255 8198

9. Waste Management

Elephants Foot
Ruban Jayaratnam
T : 02 9780 3506

10. Photomontage

Platypus Digit
Gordon Kam
T : 0404 866 018

Client

BSWLD MAROUBRA PTY LTD

Architect

BKA Architecture

SYDNEY

Suite 104,
77 Dunning Ave.
Newcastle
NSW 2018

NEWCASTLE

Suite 4
19 Bolton St.
Newcastle
NSW 2300

NORTH COAST

39-41 Main Street
Clunes
NSW 2480

T: +61 2 9318 9200

E: bka@bka.com.au

W: www.bka.com.au

North



Scale at A1

1:150

Status

SSDA

Drawn

CM, SA, RD

Print Date

31/3/2026

Checked

JG, JB

Project

251 - 257 Maroubra Road & 133
Garden Street Maroubra NSW 2035
Australia

Drawing

Roof Plan

Project No.

24029

Revision


A

Drawing No.


DA 107

Adaptable Units

13 UNITS : A1.06, A2.06, A3.06, A4.06, A5.05, A6.05, A7.05, B2.01, B3.01, B4.01, B5.01, B6.01, B7.01

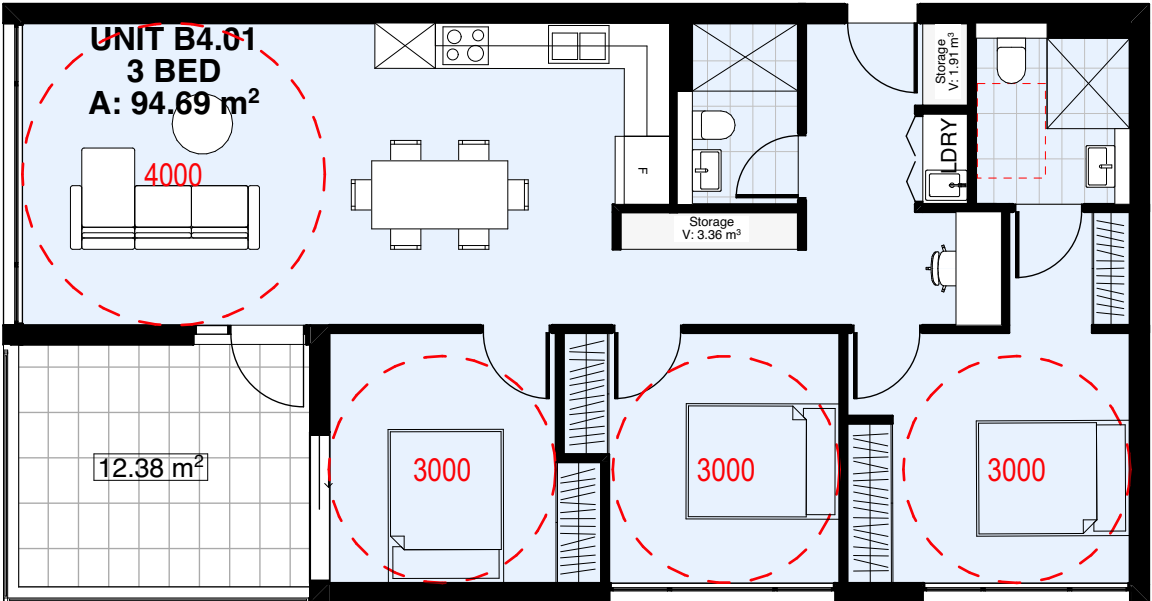


PRE - ADAPTATION

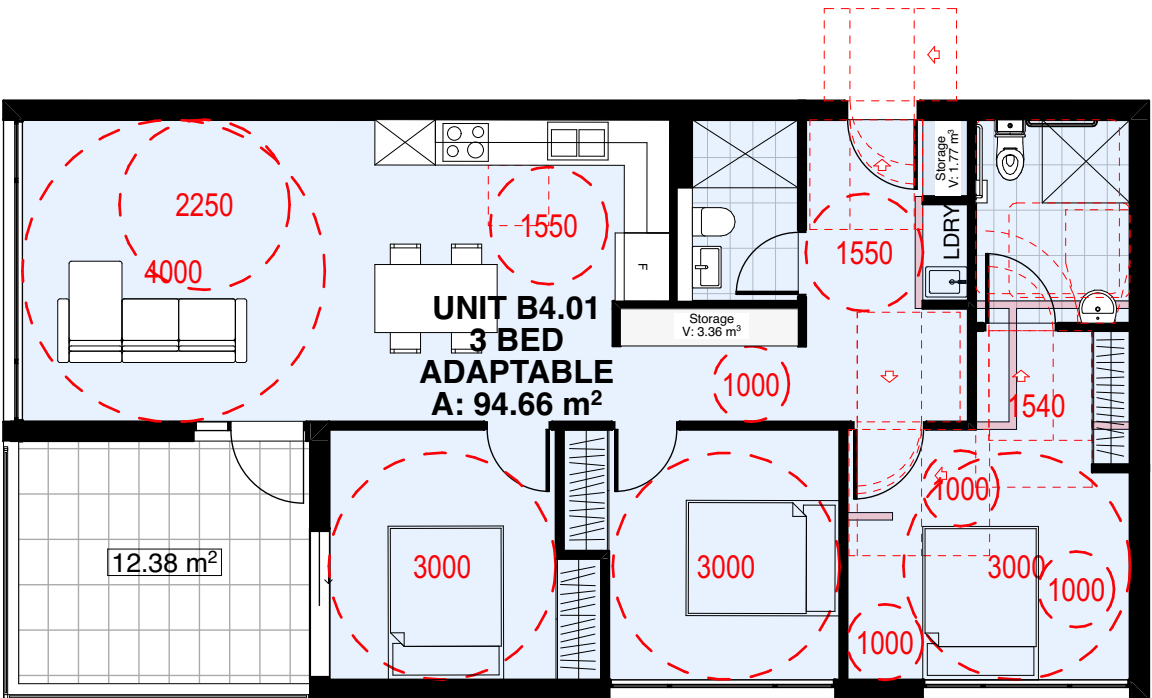


POST - ADAPTATION

8 UNITS : A1.02, A2.02, A3.02, A4.02, B2.12, B2.13, B3.12, B3.13

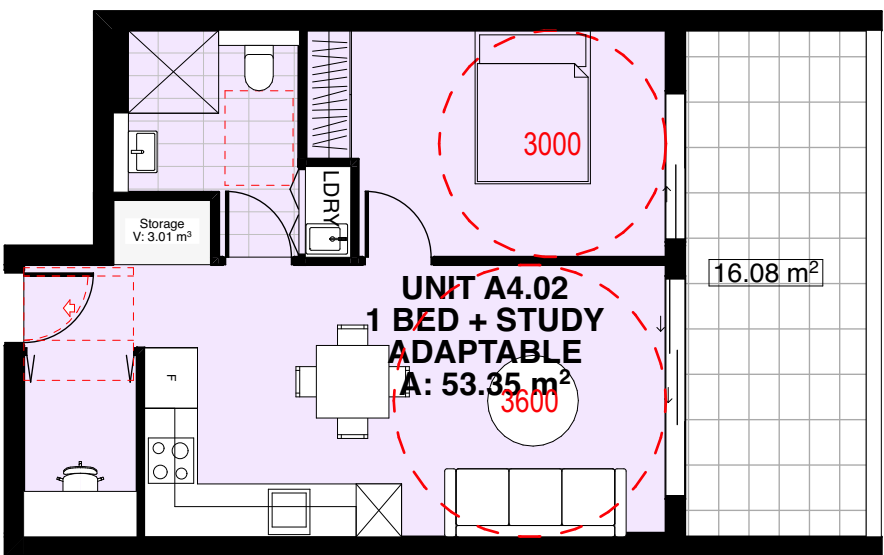


PRE - ADAPTATION

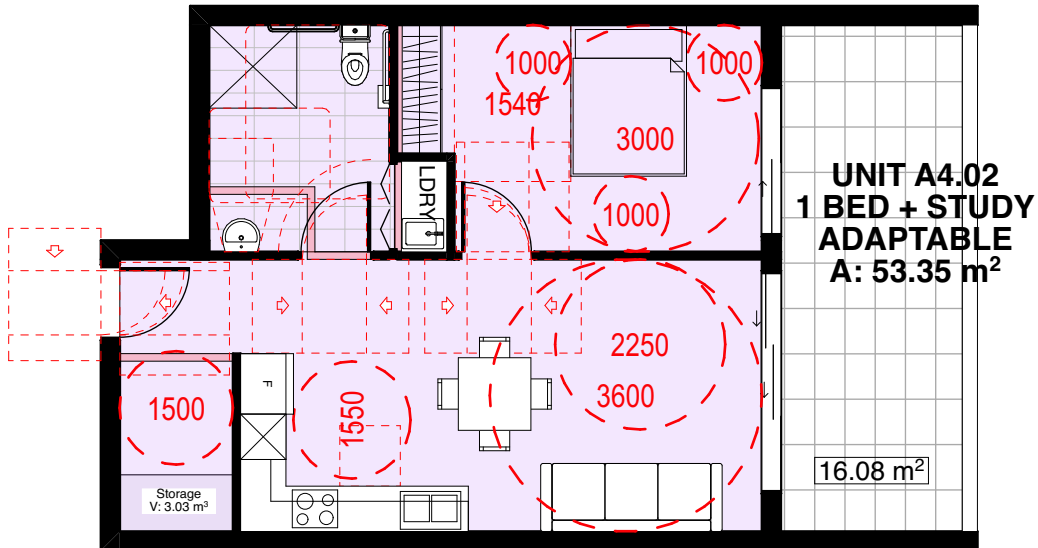


POST - ADAPTATION

3 UNITS : A8.03, B8.01, B9.01

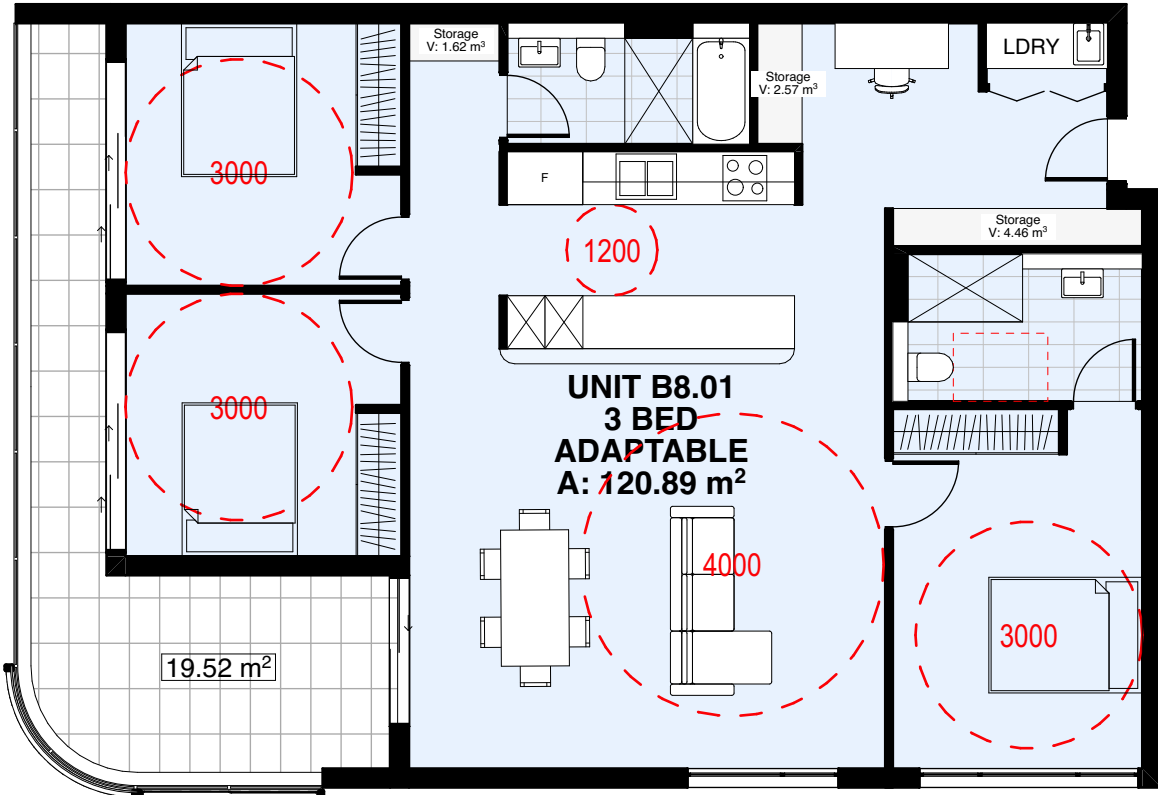

PRE - ADAPTATION

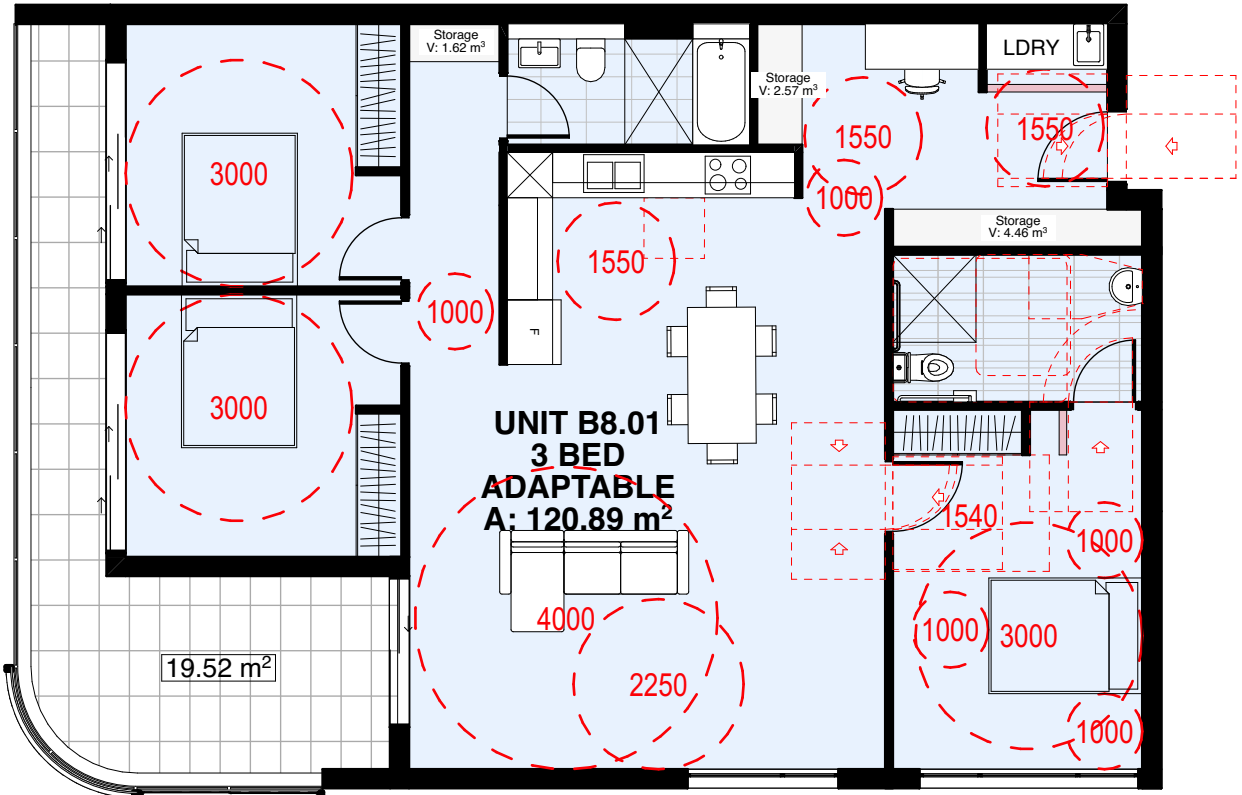

POST - ADAPTATION

General Notes
DO NOT SCALE FROM DRAWING. USE FIGURED DIMENSIONS ONLY.
CHECK ALL DIMENSIONS ON SITE BEFORE ANY MANUFACTURE OR CONSTRUCTION

All dimensions are in millimetres unless stated otherwise.
All architectural drawings are to be read in conjunction with the relevant consultant documents. All dimensions and levels are to be checked and verified on site prior to the commencement of work, shop drawings or fabrication of any components. Refer all discrepancies to the Architect for determination. Drawings are not to be scaled, use only figured dimensions. This drawing is copyright and must not be retained, copied or used without the permission of BKA Architecture. This document has been prepared for and on behalf of the clients noted on the drawing. BKA Architecture's responsibility is to these clients only and not to any third party who may rely on these documents. Minor changes to form and configuration may be required when drawings are subsequently prepared for construction purposes after the grant of development consent.
Nominated Architect (NSW) - John Baker 3552

Rev	Date	Issue
A	12/2/2026	SSDA Submission

- 1. Planner**
Colliers Urban Planning
Claire Burdett
T : 0423 066 002
- 2. Surveyor**
RGM
Huy Thai
T : 02 9712 0238
- 3. Arborist**
Seasoned Tree Consulting
David Gowenlock
T : 0415 961 074
- 4. Landscape**
Conzept
Robert Frew
T : 02 9922 5312
- 5. Civil and Stormwater**
Smart Structures
Kamyar Elvazzadeh
T : 02 9052 6466
- 6. BCA and Access**
Building Innovations
Mardiros Talian
T : 02 9099 0370
- 7. Acoustic**
Koikas Acoustics
Rowan Frizell
T : 02 9587 9702
- 8. Traffic and Parking**
Genesis Traffic
Bernard Lo
T : 02 7255 8198
- 9. Waste Management**
Elephants Foot
Ruban Jayaratnam
T : 02 9780 3506
- 10. Photomontage**
Platypus Digit
Gordon Kam
T : 0404 866 018

Client
BSWLD MAROUBRA PTY LTD

Architect
BKA Architecture
SYDNEY Suite 104, 77 Dunning Ave, Roseberry NSW 2018
NEWCASTLE Suite 4, 19 Bolton St, Newcastle NSW 2300
NORTH COAST 39-41 Main Street, Clunes NSW 2480
T: +61 2 9318 9200 E: bka@bka.com.au W: www.bka.com.au

North

Scale at A1
1:100

Status
SSDA
Drawn
CM, SA, RD


Print Date
31/3/2026
Checked
JG, JB

Project
251 - 257 Maroubra Road & 133 Garden Street Maroubra NSW 2035 Australia

Drawing
Adaptable Units

Project No.	Revision	Drawing No.
24029	A	DA 108

Streetscape Elevations

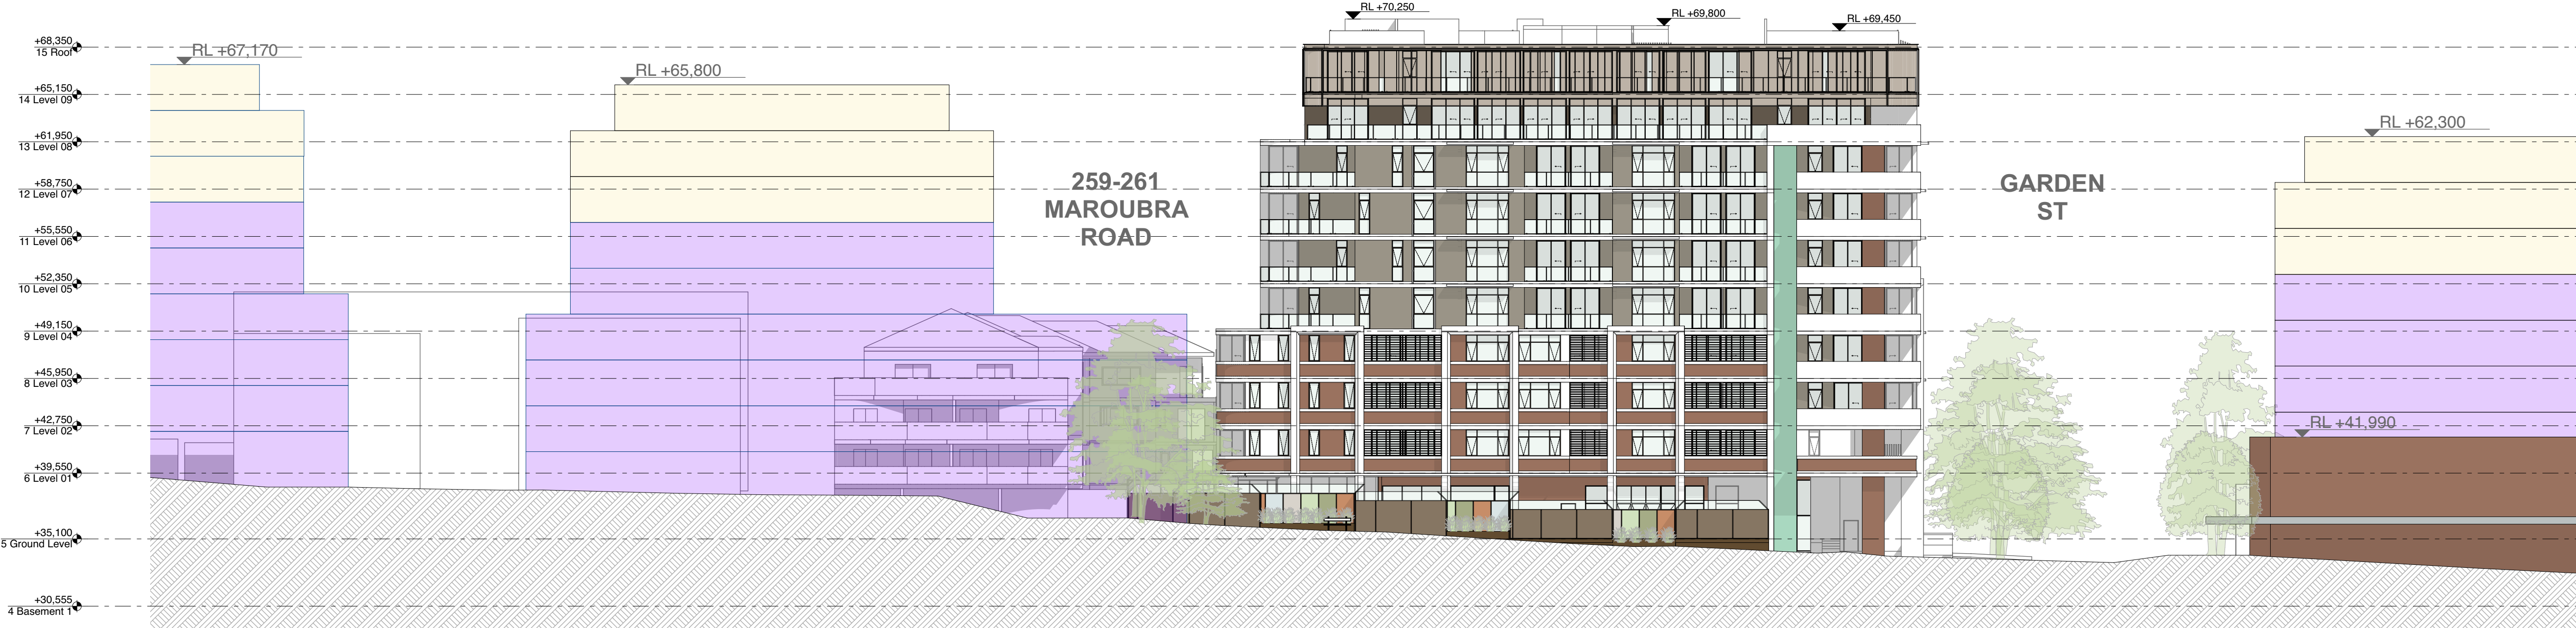

1 Maroubra Rd Elevation
1:250



2 Garden Street Elevation
1:250

General Notes
DO NOT SCALE FROM DRAWING. USE FIGURED DIMENSIONS ONLY.
CHECK ALL DIMENSIONS ON SITE BEFORE ANY MANUFACTURE OR CONSTRUCTION

All dimensions are in millimetres unless stated otherwise.
All architectural drawings are to be read in conjunction with the relevant consultant documents. All dimensions and levels are to be checked and verified on site prior to the commencement of work, shop drawings or fabrication of any components. Refer all discrepancies to the Architect for determination. Drawings are not to be scaled, use only figured dimensions. This drawing is copyright and must not be retained, copied or used without the permission of BKA Architecture. This document has been prepared for and on behalf of the clients noted on the drawing. BKA Architecture's responsibility is to these clients only and not to any third party who may rely on these documents. Minor changes to form and configuration may be required when drawings are subsequently prepared for construction purposes after the grant of development consent.
Nominated Architect (NSW) - John Baker 3552

Rev	Date	Issue
A	12/2/2026	SSDA Submission

1. Planner
Colliers Urban Planning
Claire Burdett
T : 0423 066 002

2. Surveyor
RGM
Huy Thai
T : 02 9712 0238

3. Arborist
Seasoned Tree Consulting
David Gowenlock
T : 0415 961 074

4. Landscape
Conzept
Robert Frew
T : 02 9922 5312

5. Civil and Stormwater
Smart Structures
Kamyar Elvazzadeh
T : 02 9052 6466

6. BCA and Access
Building Innovations
Mardios Taitian
T : 02 9099 0370

7. Acoustic
Koikas Acoustics
Rowan Frizell
T : 02 9587 9702

8. Traffic and Parking
Genesis Traffic
Bernard Lo
T : 02 7255 8198

9. Waste Management
Elephants Foot
Ruban Jayaratnam
T : 02 9780 3506

10. Photomontage
Platypus Digit
Gordon Kam
T : 0404 866 018

Client
BSWLD MAROUBRA PTY LTD

Architect
BKA Architecture

SYDNEY Suite 1.04, 77 Dunning Ave. Newcastle NSW 2018	NEWCASTLE Suite 4 19 Bolton St. Newcastle NSW 2300	NORTH COAST 39-41 Main Street Clunes NSW 2480
T: +61 2 9318 9200	E: bka@bka.com.au	W: www.bka.com.au

North



Status

SSDA

Print Date

31/3/2026

Project

251 - 257 Maroubra Road & 133
Garden Street Maroubra NSW 2035
Australia

Drawing

Streetscape Elevation

Project No.

24029

Revision

A

Drawing No.

DA 200

Scale at A1



1:250

Drawn

CM, SA, RD

Checked

JG, JB

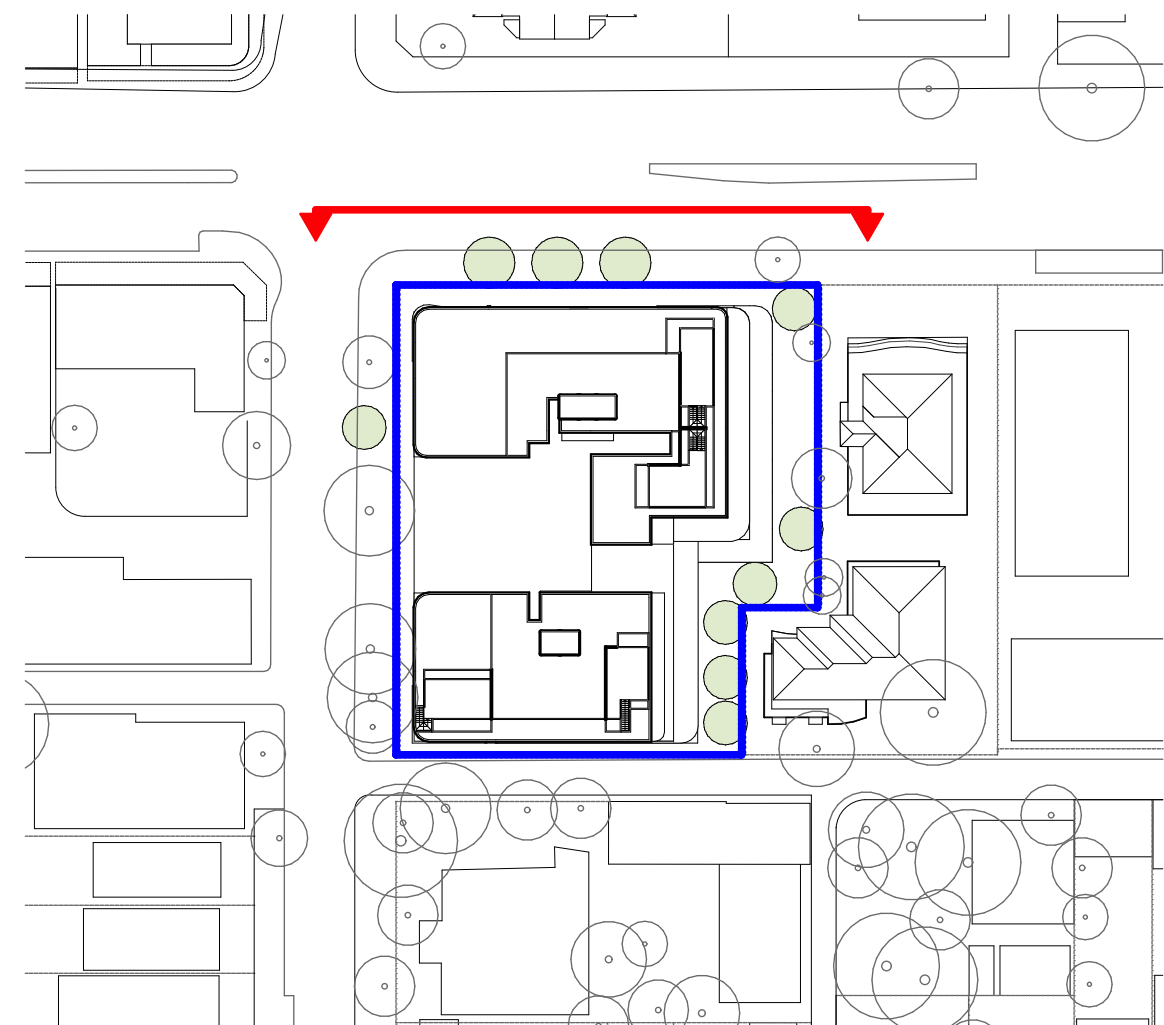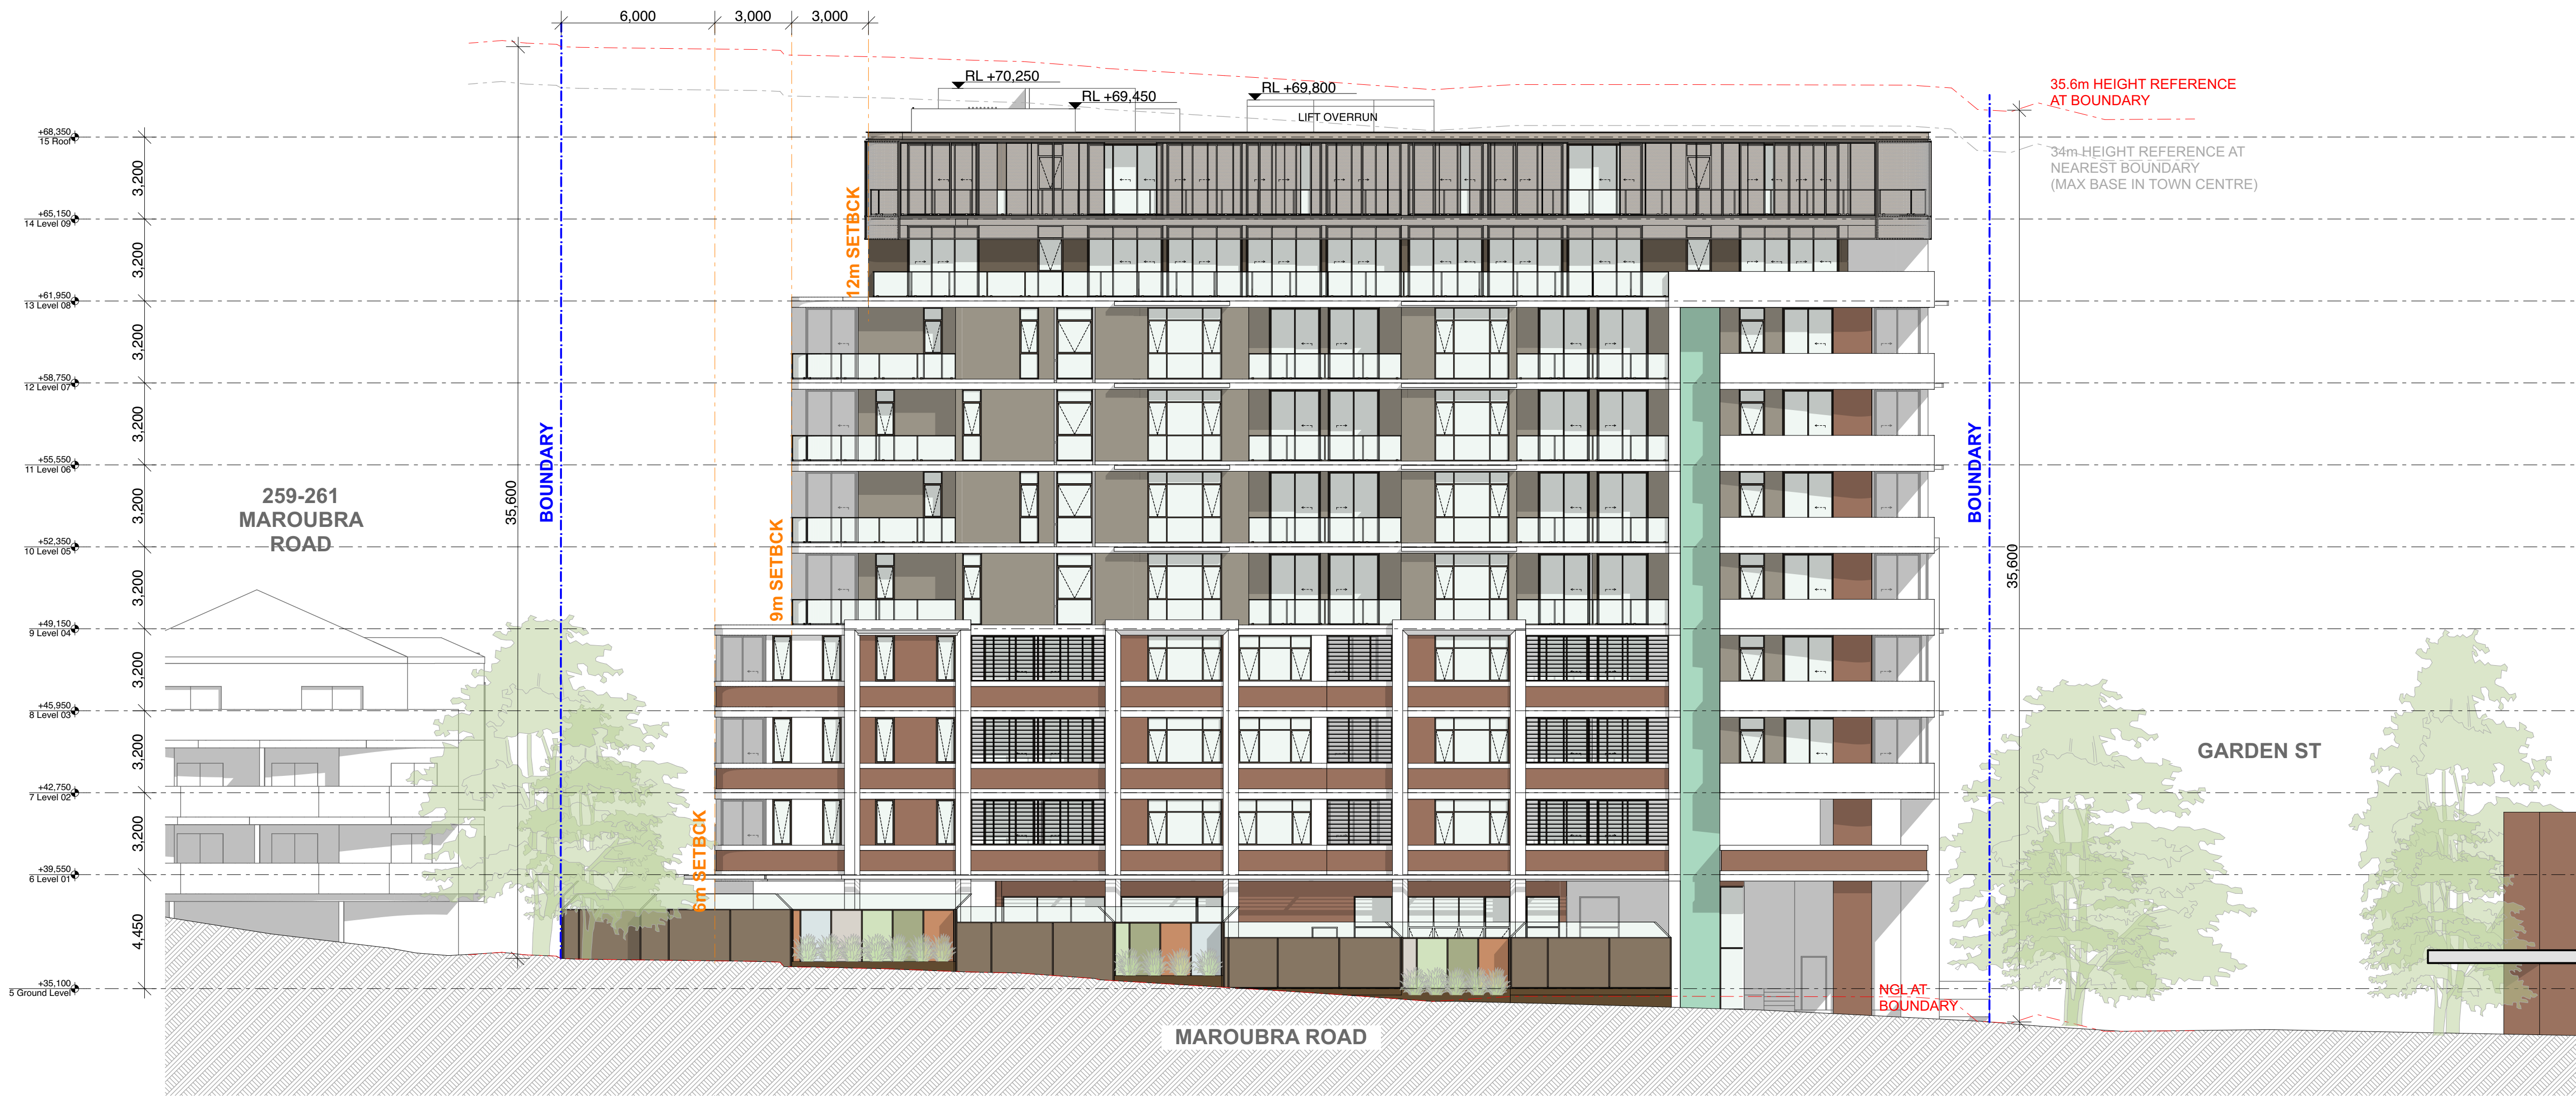

General Notes
DO NOT SCALE FROM DRAWING. USE FIGURED DIMENSIONS ONLY.
CHECK ALL DIMENSIONS ON SITE BEFORE ANY MANUFACTURE OR CONSTRUCTION

All dimensions are in millimetres unless stated otherwise.
All architectural drawings are to be read in conjunction with the relevant consultant documents. All dimensions and levels are to be checked and verified on site prior to the commencement of work, shop drawings or fabrication of any components. Refer all discrepancies to the Architect for determination. Drawings are not to be scaled, use only figured dimensions. This drawing is copyright and must not be retained, copied or used without the permission of BKA Architecture. This document has been prepared for and on behalf of the clients noted on the drawing. BKA Architecture's responsibility is to these clients only and not to any third party who may rely on these documents. Minor changes to form and configuration may be required when drawings are subsequently prepared for construction purposes after the grant of development consent.
Nominated Architect (NSW) - John Baker 3552

Rev	Date	Issue
A	12/2/2026	SSDA Submission

1. Planner

Colliers Urban Planning
Claire Burdett
T : 0423 066 002

2. Surveyor

RGM
Huy Thai
T : 02 9712 0238

3. Arborist

Seasoned Tree Consulting

David Gowenlock

T : 0415 961 074

4. Landscape

Conzept

Robert Frew

T : 02 9922 5312

5. Civil and Stormwater

Smart Structures

Kamyar Elvazzadeh

T : 02 9052 6466

6. BCA and Access

Building Innovations

Mardios Taitian

T : 02 9099 0370

7. Acoustic

Koikas Acoustics

Rowan Frizell

T : 02 9587 9702

8. Traffic and Parking

Genesis Traffic

Bernard Lo

T : 02 7255 8198

9. Waste Management

Elephants Foot

Ruban Jayaratnam

T : 02 9780 3506

10. Photomontage

Platypus Digit

Gordon Kam

T : 0404 866 018

Client

BSWLD MAROUBRA PTY LTD

Architect

BKA Architecture

SYDNEY

Suite 104,

77 Dunning Ave,

Rosebery

NSW 2018

T: +61 2 9318 9200

NEWCASTLE

Suite 4

19 Bolton St,

Newcastle

NSW 2300

E: bka@bka.com.au

NORTH COAST

39-41 Main Street

Clydes

NSW 2480

W: www.bka.com.au

North

North

Scale at A1

1:150

Status

SSDA

Drawn

CM, SA, RD

Print Date

31/3/2026

Checked

JG, JB

Project

251 - 257 Maroubra Road & 133
Garden Street Maroubra NSW 2035
Australia

Drawing

North Elevation - Maroubra Road

Project No.



24029

Revision

A

Drawing No.

DA 201

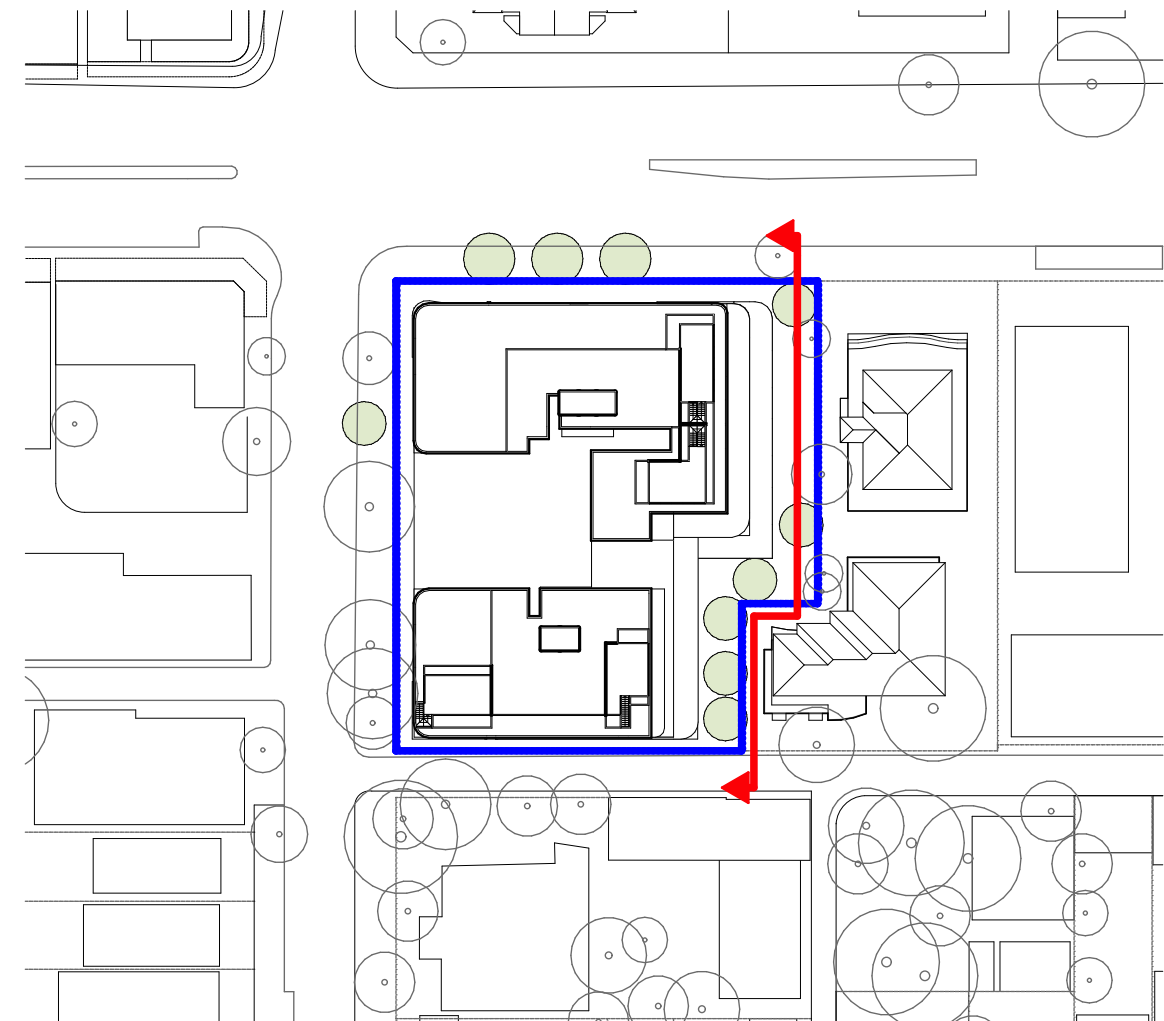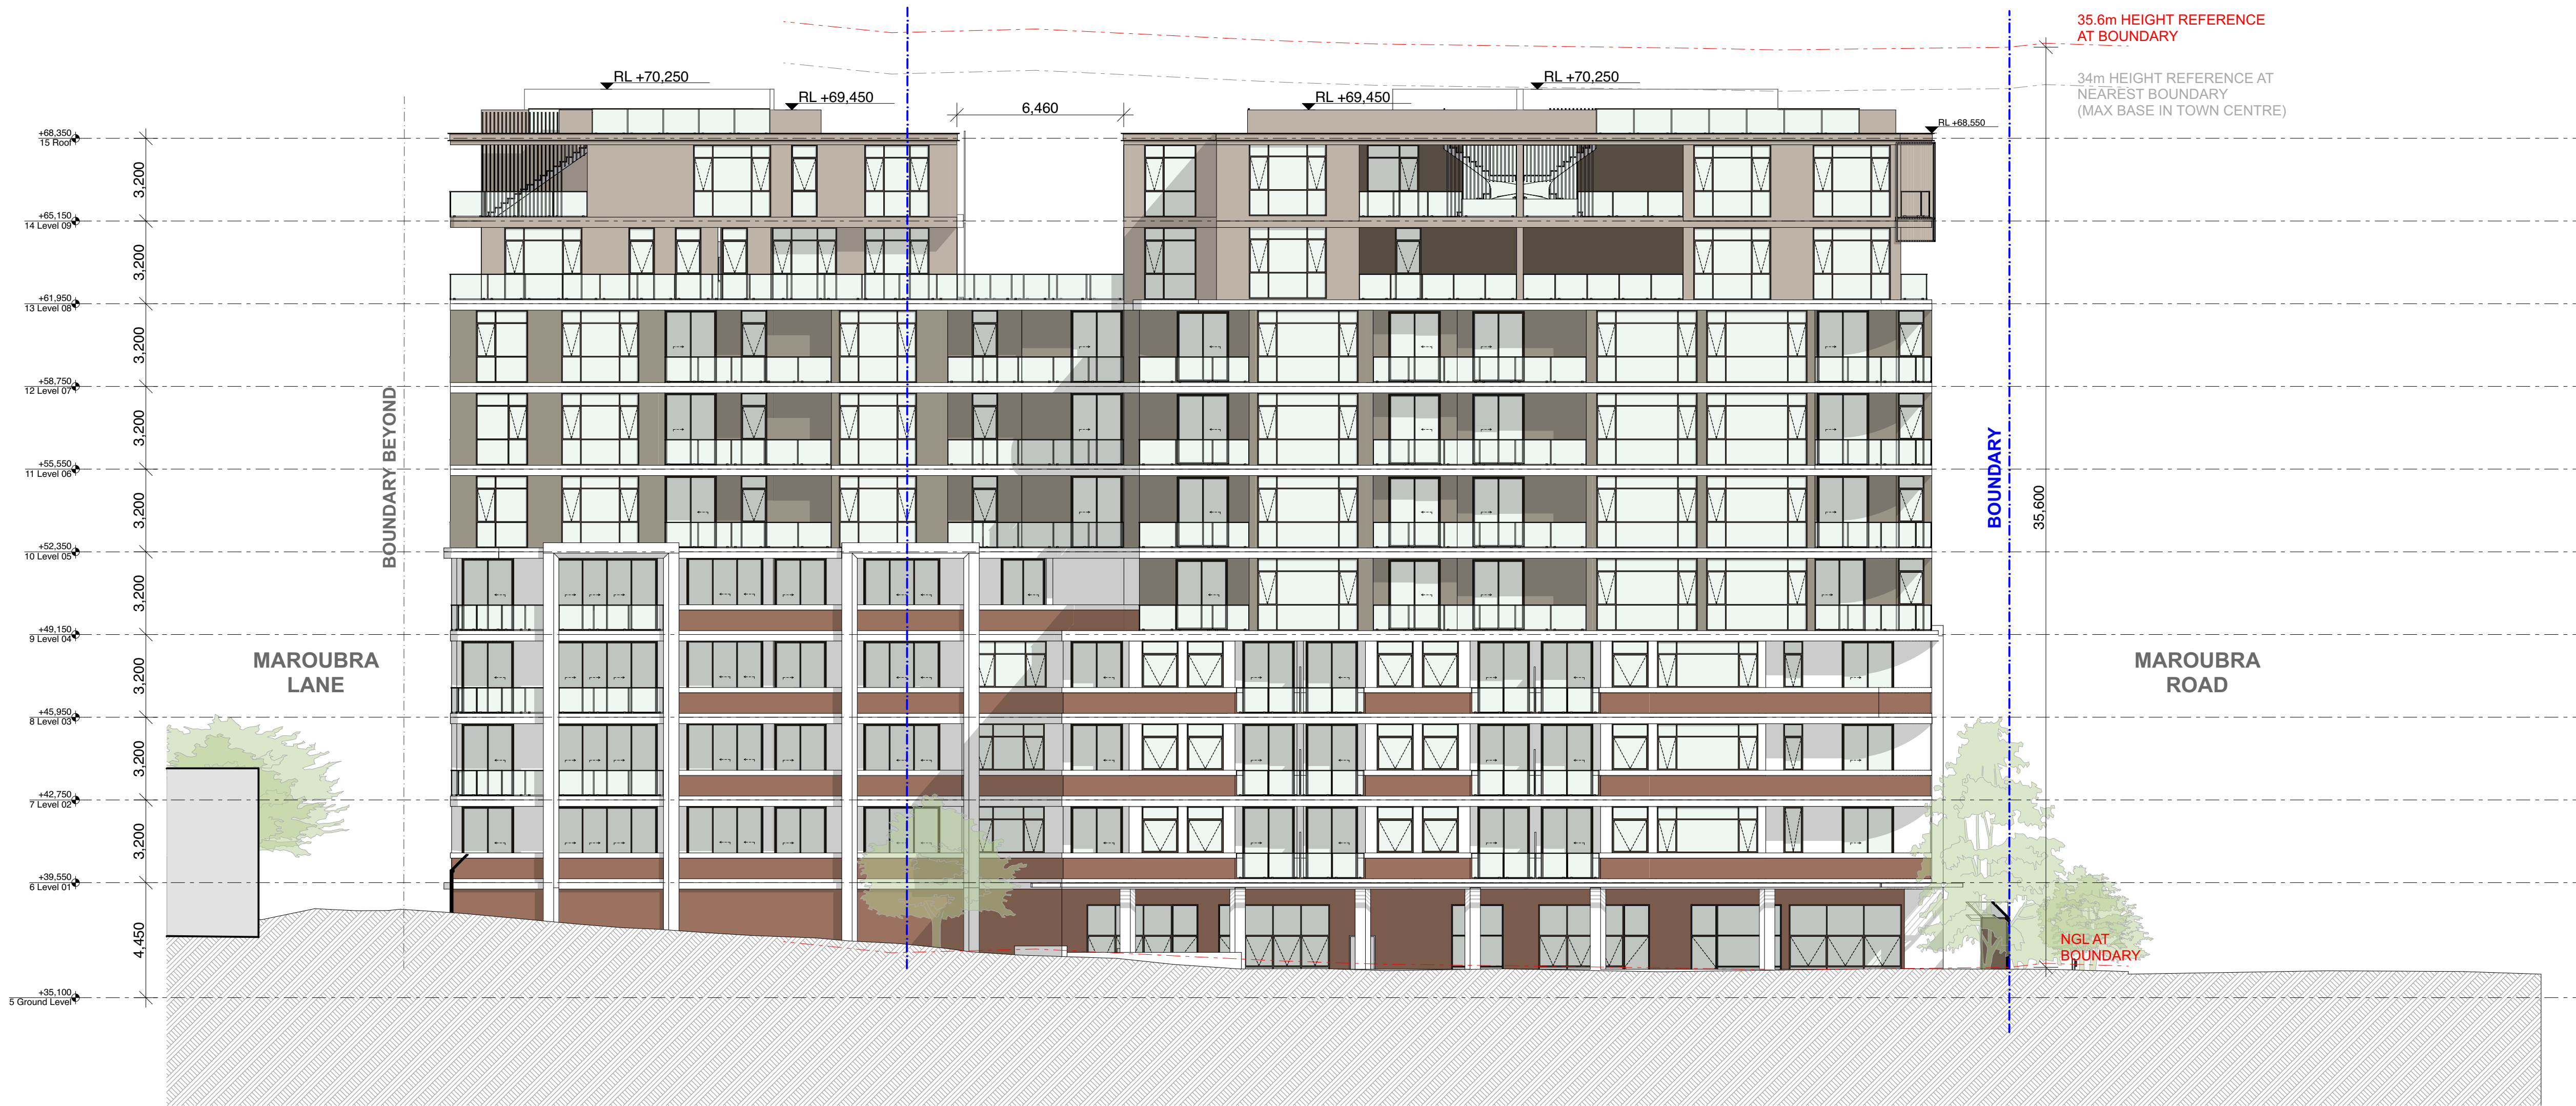

General Notes
DO NOT SCALE FROM DRAWING. USE FIGURED DIMENSIONS ONLY.
CHECK ALL DIMENSIONS ON SITE BEFORE ANY MANUFACTURE OR CONSTRUCTION

All dimensions are in millimetres unless stated otherwise.
All architectural drawings are to be read in conjunction with the relevant consultant documents. All dimensions and levels are to be checked and verified on site prior to the commencement of work, shop drawings or fabrication of any components. Refer all discrepancies to the Architect for determination. Drawings are not to be scaled, use only figured dimensions. This drawing is copyright and must not be retained, copied or used without the permission of BKA Architecture. This document has been prepared for and on behalf of the clients noted on the drawing. BKA Architecture's responsibility is to these clients only and not to any third party who may rely on these documents. Minor changes to form and configuration may be required when drawings are subsequently prepared for construction purposes after the grant of development consent.
Nominated Architect (NSW) - John Baker 3552

Rev	Date	Issue
A	12/2/2026	SSDA Submission

1. Planner
Colliers Urban Planning
Claire Burdett
T : 0423 066 002

2. Surveyor
RGM
Huy Thai
T : 02 9712 0238

3. Arborist
Seasoned Tree Consulting
David Gowerlock
T : 0415 961 074

4. Landscape
Conzept
Robert Frew
T : 02 9922 5312

5. Civil and Stormwater
Smart Structures
Kamyar Elvazzadeh
T : 02 9052 6466

6. BCA and Access
Building Innovations
Mardios Taitian
T : 02 9099 0370

7. Acoustic
Koikas Acoustics
Rowan Frizell
T : 02 9587 9702

8. Traffic and Parking
Genesis Traffic
Bernard Lo
T : 02 7255 8198

9. Waste Management
Elephants Foot
Ruban Jayaratnam
T : 02 9780 3506

10. Photomontage
Platypus Digit
Gordon Kam
T : 0404 866 018

Client
BSWLD MAROUBRA PTY LTD

Architect
BKA Architecture

SYDNEY
Suite 104,
77 Dunning Ave,
Roseberry
NSW 2018
T: +61 2 9318 9200

NEWCASTLE
Suite 4
19 Bolton St,
Newcastle
NSW 2300
E: bka@bka.com.au

NORTH COAST
39-41 Main Street
Clunes
NSW 2480
W: www.bka.com.au

North

Scale at A1
1:150

Status
SSDA

Drawn
CM, SA, RD

Print Date
31/3/2026

Checked
JG, JB



Project
251 - 257 Maroubra Road & 133
Garden Street Maroubra NSW 2035
Australia

Drawing
East Elevation

Project No.
24029

Revision
A

Drawing No.
DA 202

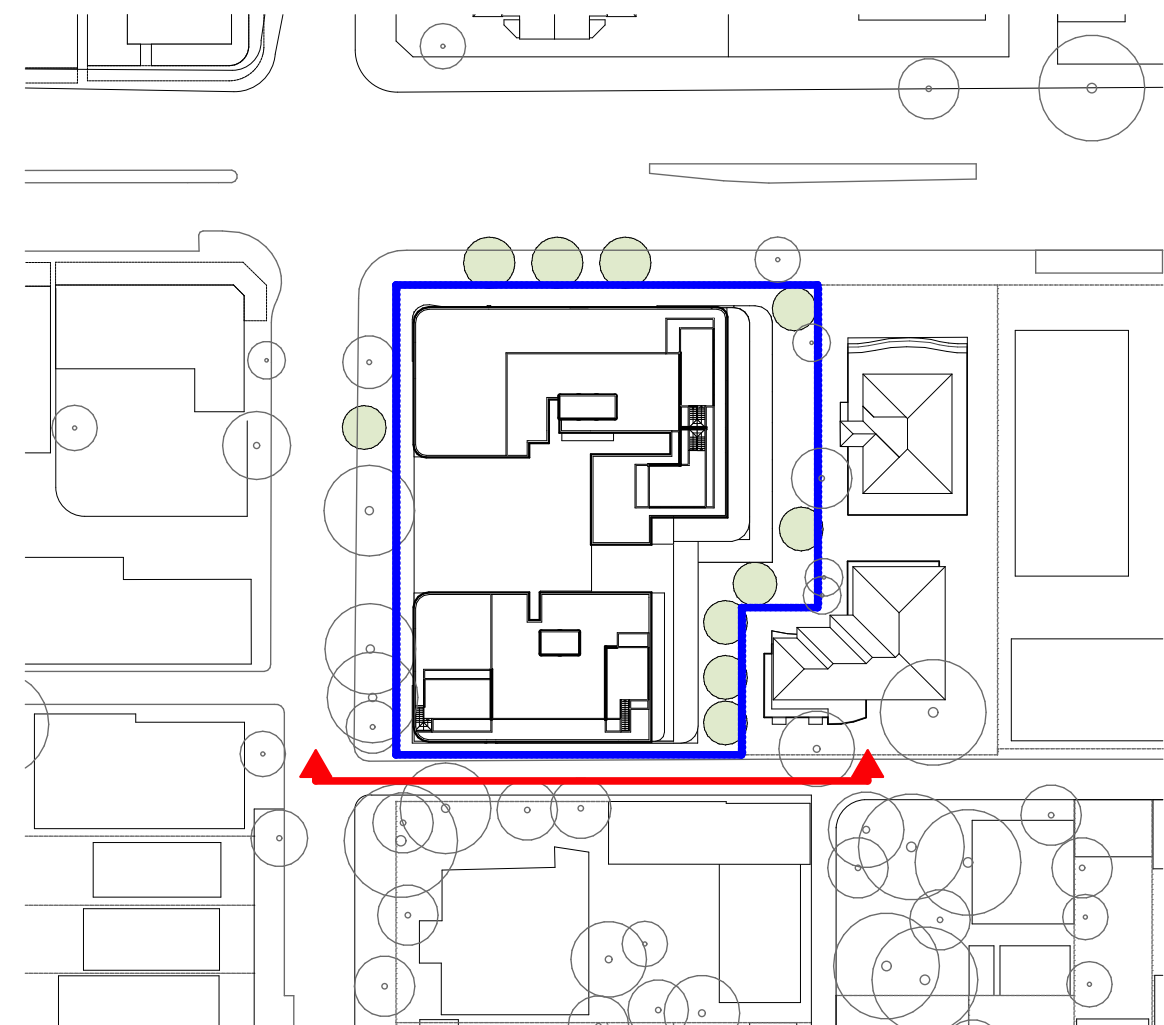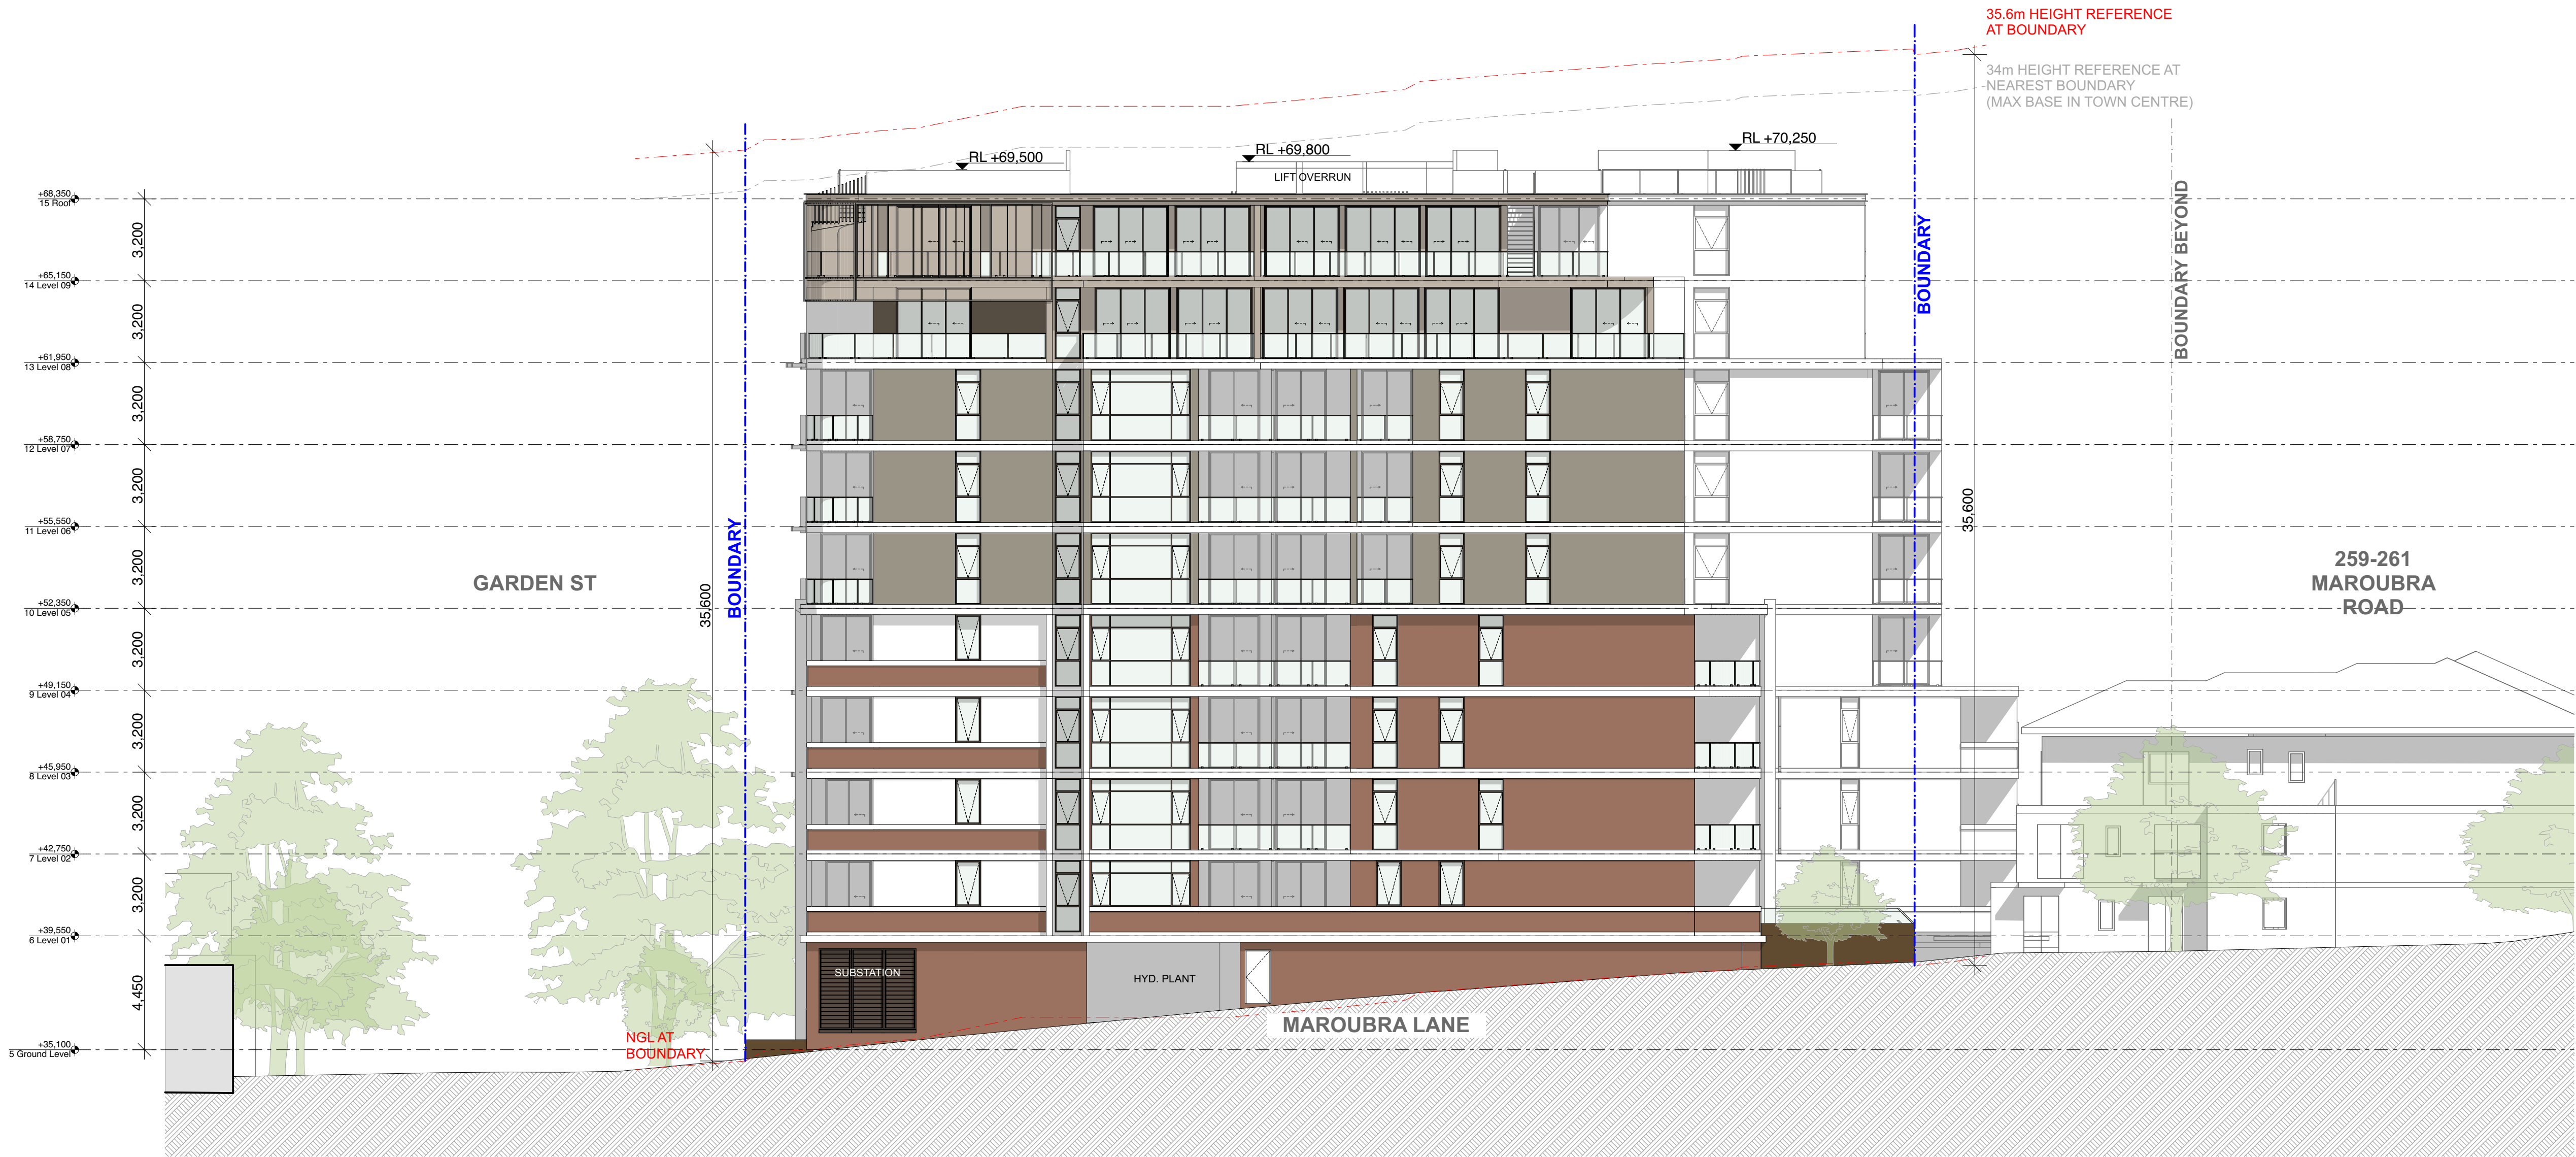

General Notes
DO NOT SCALE FROM DRAWING. USE FIGURED DIMENSIONS ONLY.
CHECK ALL DIMENSIONS ON SITE BEFORE ANY MANUFACTURE OR CONSTRUCTION

All dimensions are in millimetres unless stated otherwise.
All architectural drawings are to be read in conjunction with the relevant consultant documents. All dimensions and levels are to be checked and verified on site prior to the commencement of work, shop drawings or fabrication of any components. Refer all discrepancies to the Architect for determination. Drawings are not to be scaled, use only figured dimensions. This drawing is copyright and must not be retained, copied or used without the permission of BKA Architecture. This document has been prepared for and on behalf of the clients noted on the drawing. BKA Architecture's responsibility is to these clients only and not to any third party who may rely on these documents. Minor changes to form and configuration may be required when drawings are subsequently prepared for construction purposes after the grant of development consent.
Nominated Architect (NSW) - John Baker 3552

Rev	Date	Issue
A	12/2/2026	SSDA Submission

1. Planner
Colliers Urban Planning
Claire Burdett
T : 0423 066 002

2. Surveyor
RGM
Huy Thai
T : 02 9712 0238

3. Arborist
Seasoned Tree Consulting
David Gowerlock
T : 0415 961 074

4. Landscape
Conzept
Robert Frew
T : 02 9922 5312

5. Civil and Stormwater
Smart Structures
Kamyar Elvazzadeh
T : 02 9052 6466

6. BCA and Access
Building Innovations
Mardios Taitian
T : 02 9099 0370

7. Acoustic
Koikas Acoustics
Rowan Frizell
T : 02 9587 9702

8. Traffic and Parking
Genesis Traffic
Bernard Lo
T : 02 7255 8198

9. Waste Management
Elephants Foot
Ruban Jayaratnam
T : 02 9780 3506

10. Photomontage
Platypus Digit
Gordon Kam
T : 0404 866 018

Client
BSWLD MAROUBRA PTY LTD

Architect
BKA Architecture

SYDNEY Suite 1.04, 77 Dunning Ave. Roseberry NSW 2018	NEWCASTLE Suite 4 19 Bolton St. Newcastle NSW 2300	NORTH COAST 39-41 Main Street Clunes NSW 2480
T: +61 2 9318 9200	E: bka@bka.com.au	W: www.bka.com.au

North

Scale at A1
1:150


Status SSDA	Drawn CM, SA, RD
-----------------------	----------------------------

Print Date 31/3/2026	Checked JG, JB
--------------------------------	--------------------------

Project
251 - 257 Maroubra Road & 133
Garden Street Maroubra NSW 2035
Australia

Drawing
South Elevation - Maroubra Lane

Project No. 24029	Revision A	Drawing No. DA 203
------------------------------------	-----------------------------	-------------------------------------

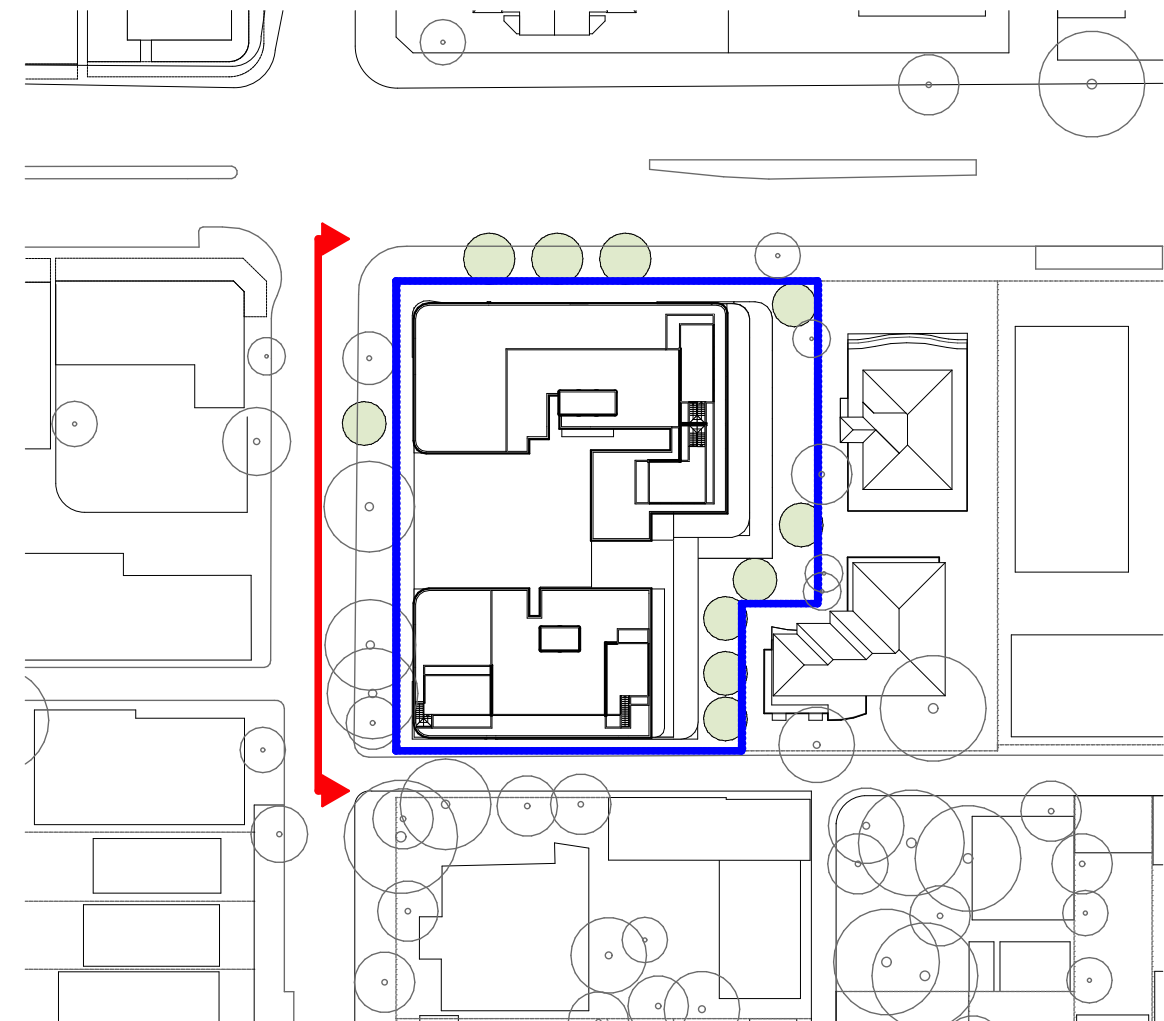

General Notes
DO NOT SCALE FROM DRAWING. USE FIGURED DIMENSIONS ONLY.
CHECK ALL DIMENSIONS ON SITE BEFORE ANY MANUFACTURE OR CONSTRUCTION

All dimensions are in millimetres unless stated otherwise.
All architectural drawings are to be read in conjunction with the relevant consultant documents. All dimensions and levels are to be checked and verified on site prior to the commencement of work, shop drawings or fabrication of any components. Refer all discrepancies to the Architect for determination. Drawings are not to be scaled, use only figured dimensions. This drawing is copyright and must not be retained, copied or used without the permission of BKA Architecture. This document has been prepared for and on behalf of the clients noted on the drawing. BKA Architecture's responsibility is to these clients only and not to any third party who may rely on these documents. Minor changes to form and configuration may be required when drawings are subsequently prepared for construction purposes after the grant of development consent.
Nominated Architect (NSW) - John Baker 3552

Rev	Date	Issue
A	12/2/2026	SSDA Submission

1. Planner
Colliers Urban Planning
Claire Burdett
T : 0423 066 002

2. Surveyor
RGM
Huy Thai
T : 02 9712 0238

3. Arborist
Seasoned Tree Consulting
David Gowenlock
T : 0415 961 074

4. Landscape
Conzept
Robert Frew
T : 02 9922 5312

5. Civil and Stormwater
Smart Structures
Kamyar Elvazzadeh
T : 02 9052 6466

6. BCA and Access
Building Innovations
Mardios Taitian
T : 02 9099 0370

7. Acoustic
Koikas Acoustics
Rowan Frizell
T : 02 9587 9702

8. Traffic and Parking
Genesis Traffic
Bernard Lo
T : 02 7255 8198

9. Waste Management
Elephants Foot
Ruban Jayaratnam
T : 02 9780 3506

10. Photomontage
Platypus Digit
Gordon Kam
T : 0404 866 018

Client
BSWLD MAROUBRA PTY LTD

Architect
BKA Architecture

SYDNEY Suite 104, 77 Dunning Ave, Roseberry NSW 2018	NEWCASTLE Suite 4 19 Bolton St, Newcastle NSW 2300	NORTH COAST 39-41 Main Street Clunes NSW 2480
T: +61 2 9318 9200	E: bka@bka.com.au	W: www.bka.com.au

North



Status

SSDA

Print Date

31/3/2026

Project

251 - 257 Maroubra Road & 133
Garden Street Maroubra NSW 2035
Australia

Drawing

West Elevation - Garden Street

Project No.

24029

Revision

A

Drawing No.

DA 204

Scale at A1



1:150

Drawn

CM, SA, RD

Checked

JG, JB

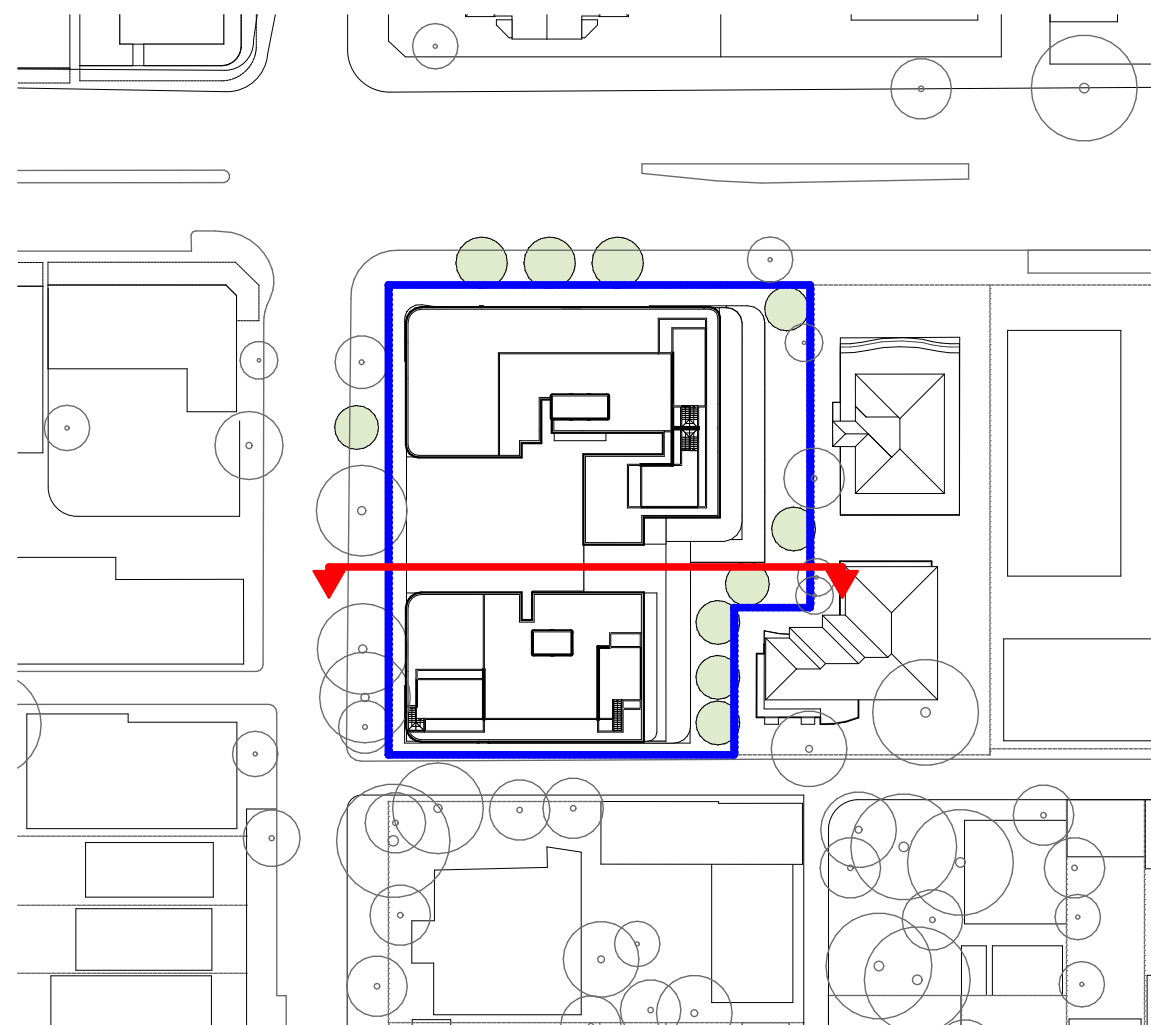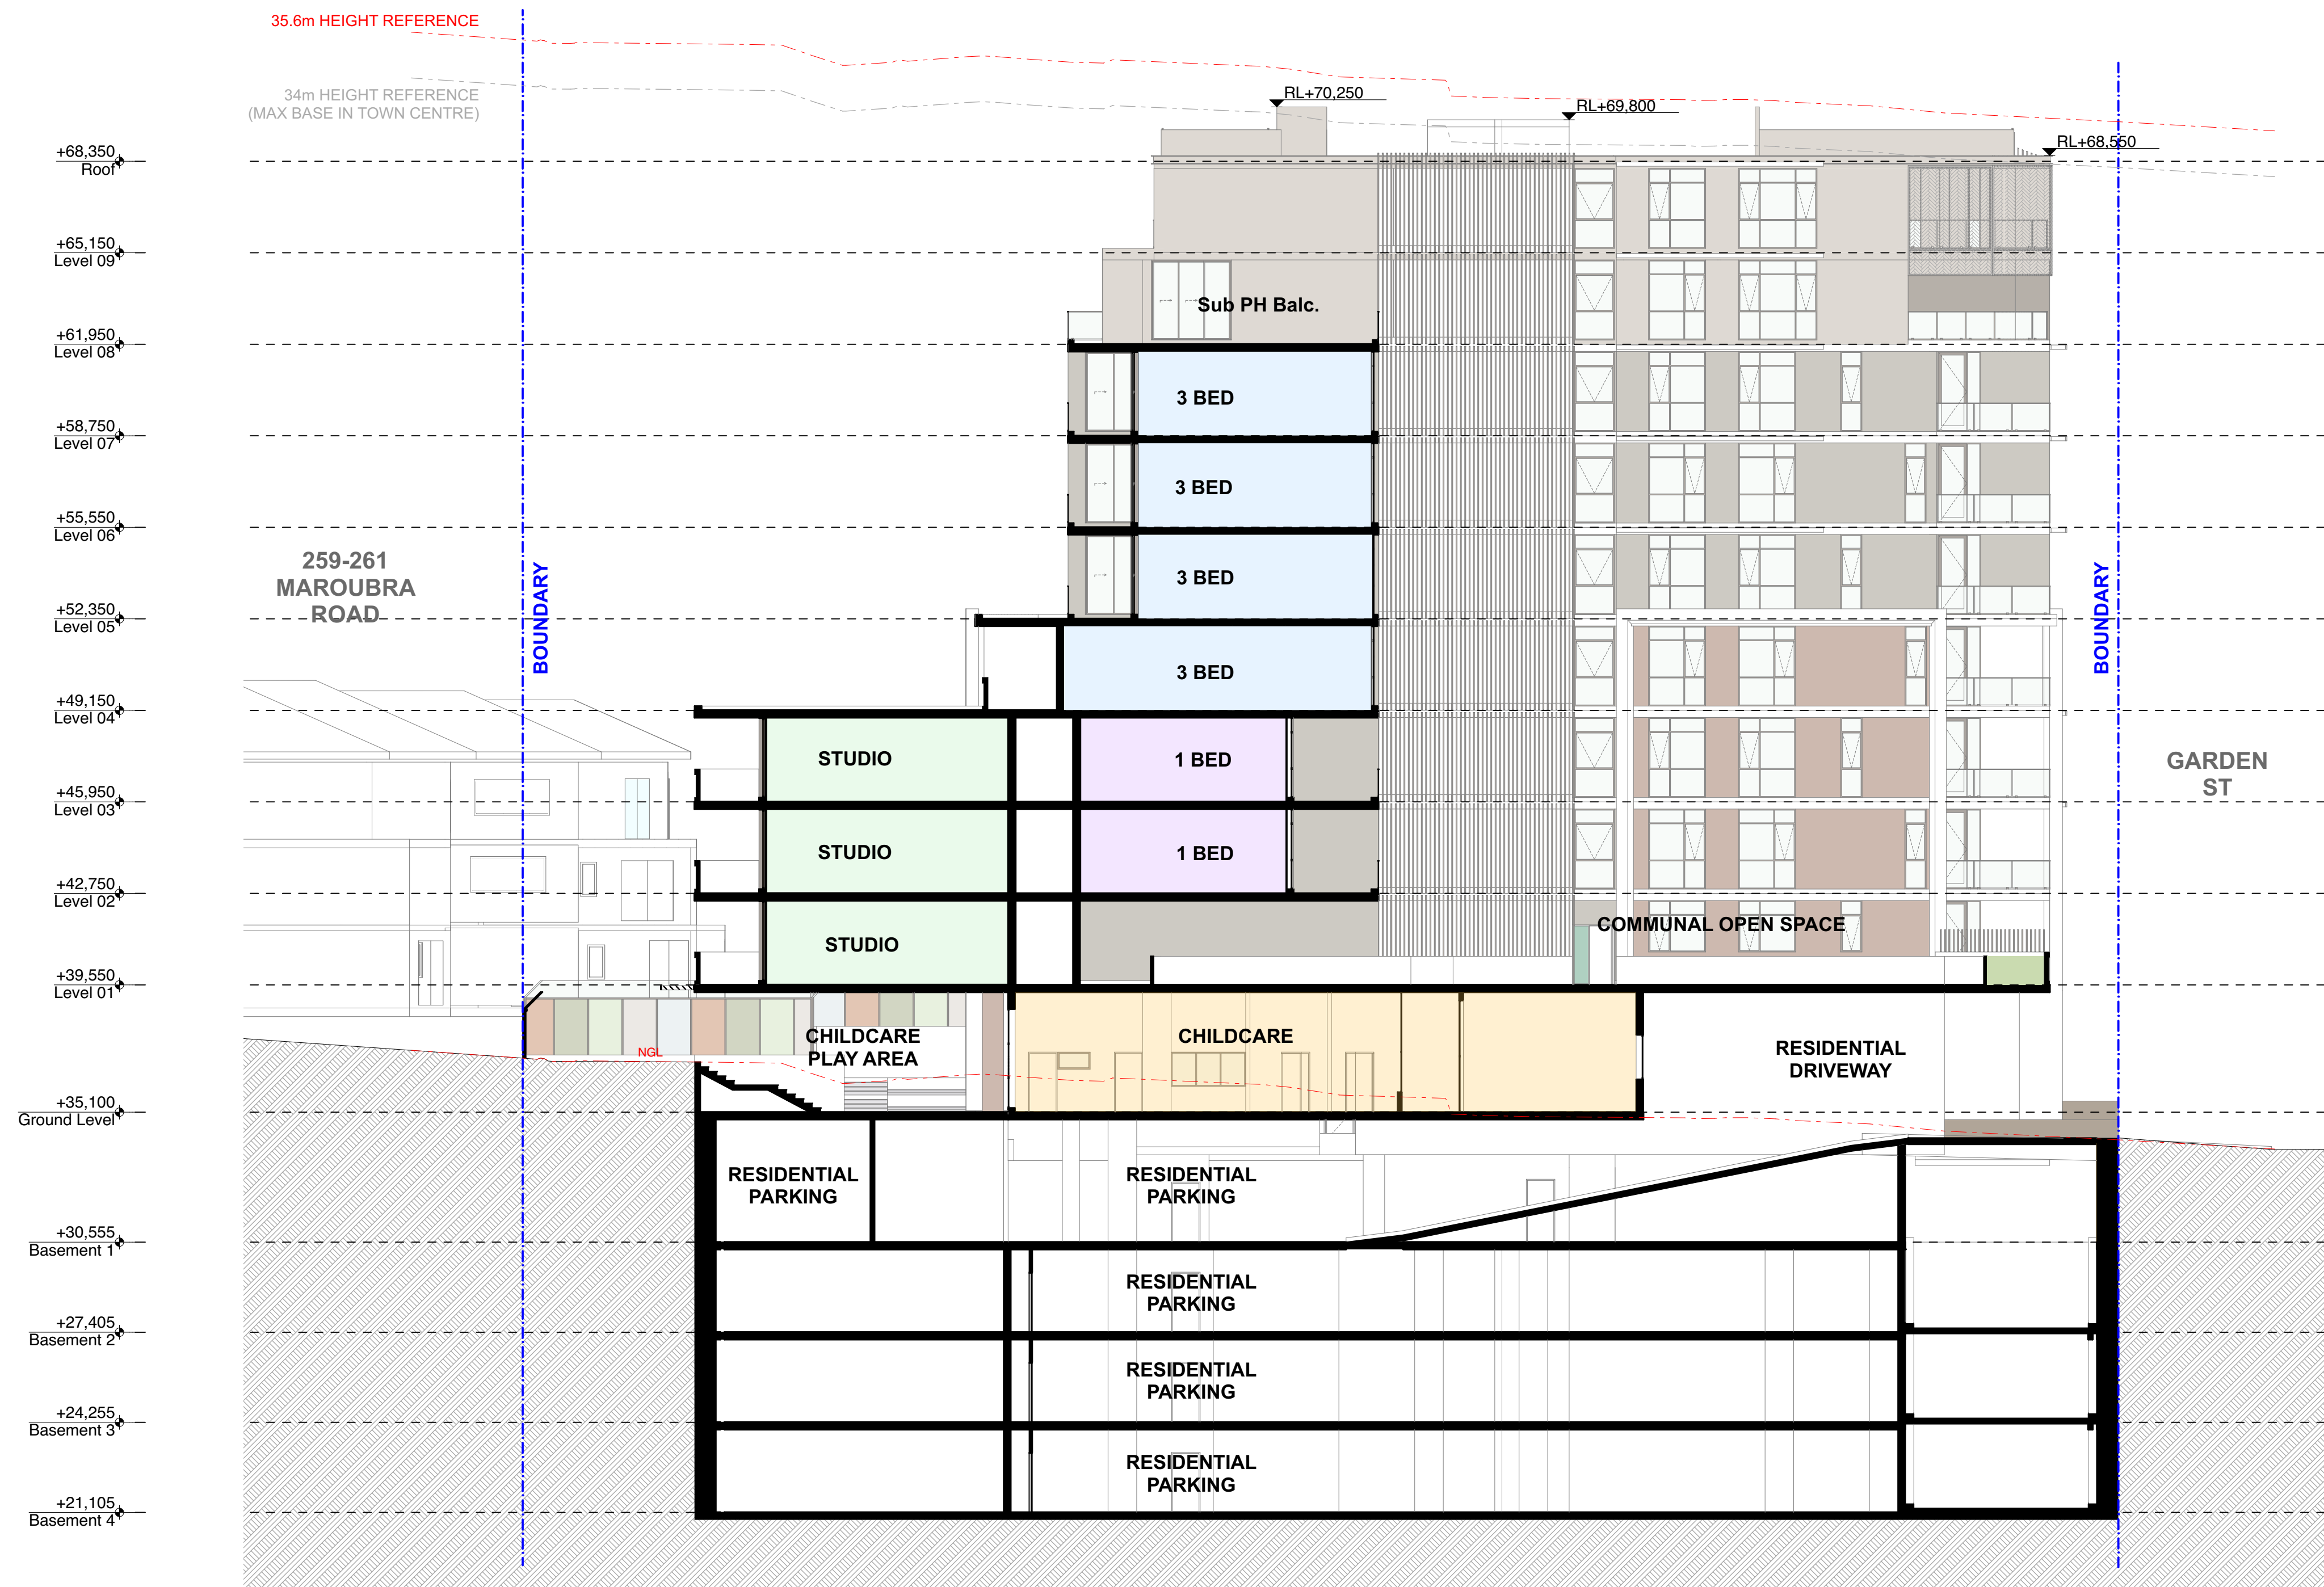

General Notes
DO NOT SCALE FROM DRAWING. USE FIGURED DIMENSIONS ONLY.
CHECK ALL DIMENSIONS ON SITE BEFORE ANY MANUFACTURE OR CONSTRUCTION

All dimensions are in millimetres unless stated otherwise.
All architectural drawings are to be read in conjunction with the relevant consultant documents. All dimensions and levels are to be checked and verified on site prior to the commencement of work, shop drawings or fabrication of any components. Refer all discrepancies to the Architect for determination. Drawings are not to be scaled, use only figured dimensions. This drawing is copyright and must not be retained, copied or used without the permission of BKA Architecture. This document has been prepared for and on behalf of the clients noted on the drawing. BKA Architecture's responsibility is to these clients only and not to any third party who may rely on these documents. Minor changes to form and configuration may be required when drawings are subsequently prepared for construction purposes after the grant of development consent.
Nominated Architect (NSW) - John Baker 3552

Rev	Date	Issue
A	26/3/2026	Minor Amendments SSDA resubmission

- 1. Planner**
Colliers Urban Planning
Claire Burdett
T : 0423 066 002
- 2. Surveyor**
RGM
Huy Thai
T : 02 9712 0238
- 3. Arborist**
Seasoned Tree Consulting
David Gowerlock
T : 0415 961 074
- 4. Landscape**
Conzept
Robert Frew
T : 02 9922 5312
- 5. Civil and Stormwater**
Smart Structures
Kamyar Elvazzadeh
T : 02 9052 6466
- 6. BCA and Access**
Building Innovations
Mardios Taitan
T : 02 9099 0370
- 7. Acoustic**
Kolkas Acoustics
Rowan Frizell
T : 02 9587 9702
- 8. Traffic and Parking**
Genesis Traffic
Bernard Lo
T : 02 7255 8198
- 9. Waste Management**
Elephants Foot
Ruban Jayaratnam
T : 02 9780 3506
- 10. Photomontage**
Platypus Digit
Gordon Kam
T : 0404 866 018

Client
BSWLD MAROUBRA PTY LTD

Architect
BKA Architecture
SYDNEY Suite 104, 77 Dunning Ave, Rosebery, NSW 2018
NEWCASTLE Suite 4, 19 Bolton St, Newcastle, NSW 2300
NORTH COAST 39-41 Main Street, Clunes, NSW 2480
T: +61 2 9318 9200 E: bka@bka.com.au W: www.bka.com.au

North

Scale at A1
1:150



Status
SSDA
Drawn
CM, SA, RD

Print Date
31/3/2026
Checked
JG, JB

Project
251 - 257 Maroubra Road & 133
Garden Street Maroubra NSW 2035
Australia

Drawing
Section 6

Project No.
24029
Revision
A
Drawing No.
DA 305

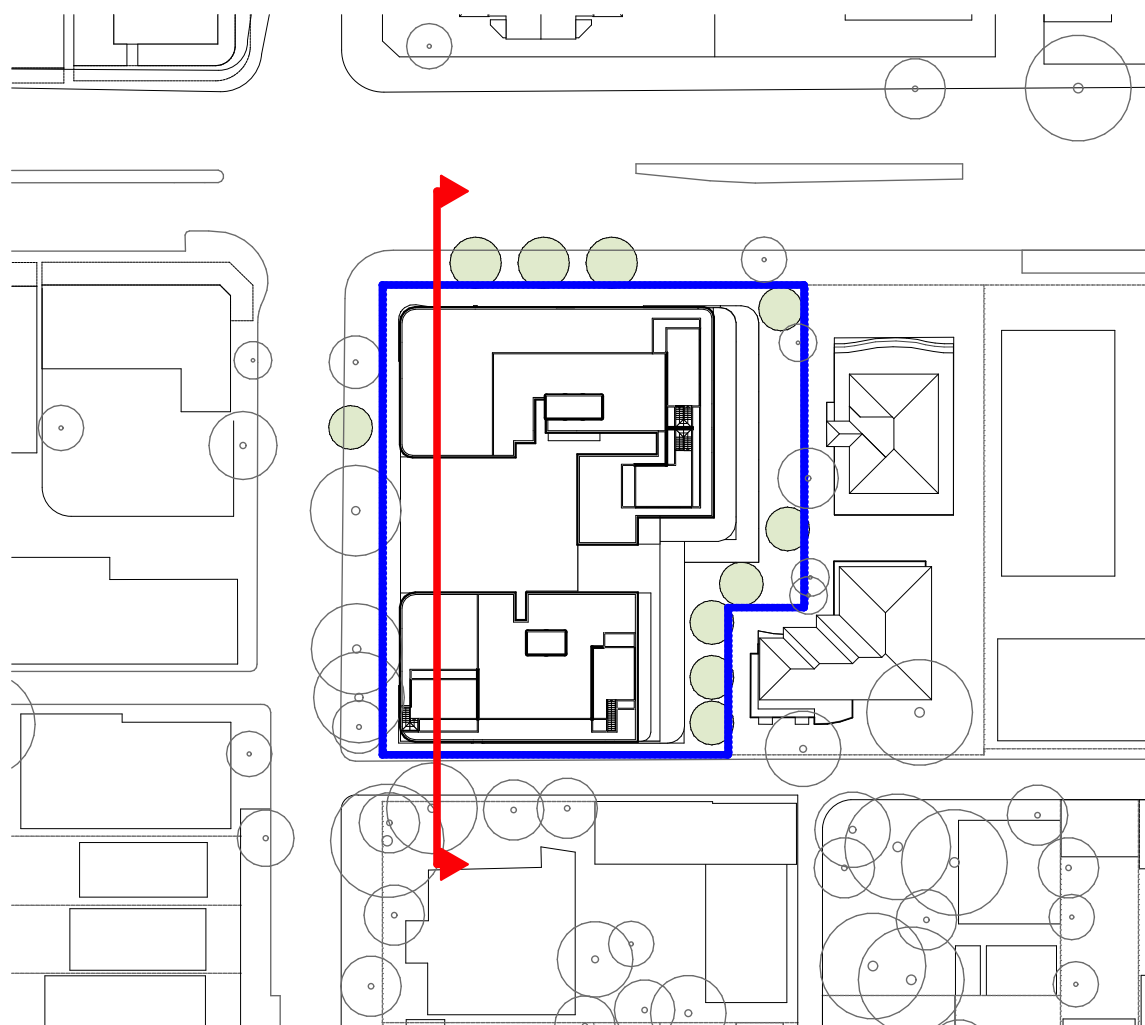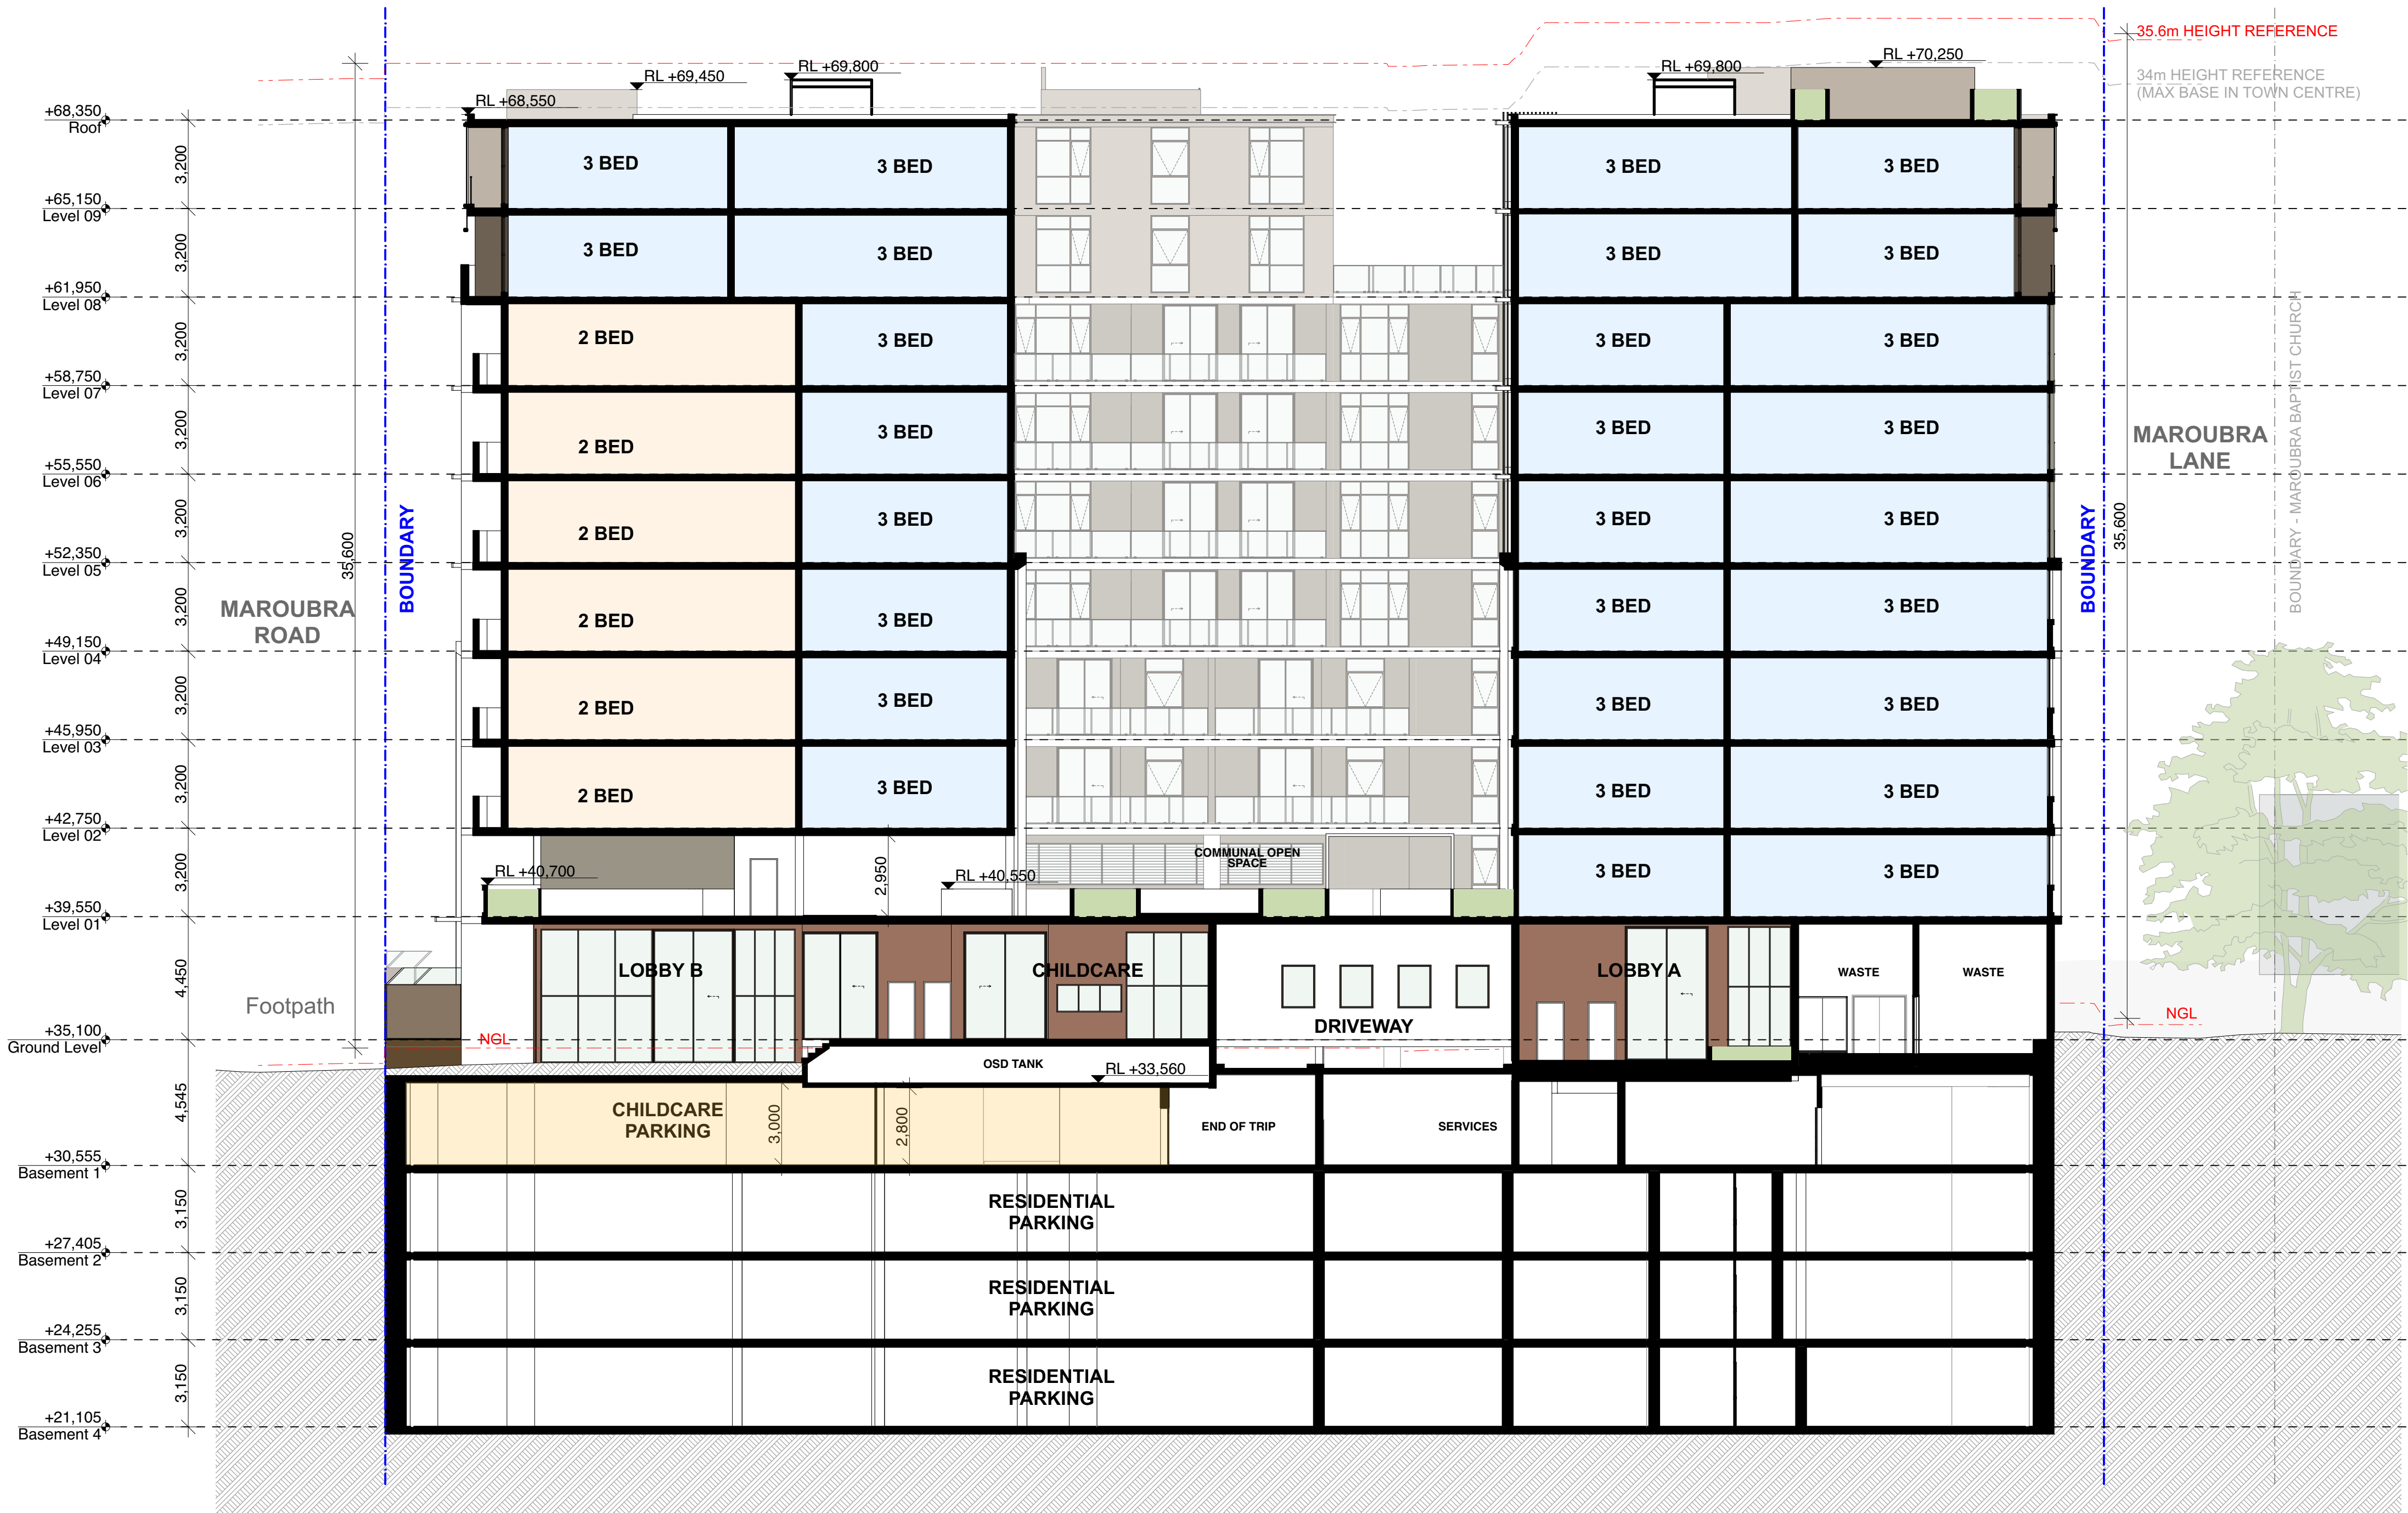

General Notes
DO NOT SCALE FROM DRAWING. USE FIGURED DIMENSIONS ONLY.
CHECK ALL DIMENSIONS ON SITE BEFORE ANY MANUFACTURE OR CONSTRUCTION

All dimensions are in millimetres unless stated otherwise.
All architectural drawings are to be read in conjunction with the relevant consultant documents. All dimensions and levels are to be checked and verified on site prior to the commencement of work, shop drawings or fabrication of any components. Refer all discrepancies to the Architect for determination. Drawings are not to be scaled, use only figured dimensions. This drawing is copyright and must not be retained, copied or used without the permission of BKA Architecture. This document has been prepared for and on behalf of the clients noted on the drawing. BKA Architecture's responsibility is to these clients only and not to any third party who may rely on these documents. Minor changes to form and configuration may be required when drawings are subsequently prepared for construction purposes after the grant of development consent.
Nominated Architect (NSW) - John Baker 3552

Rev	Date	Issue
A	12/2/2026	SSDA Submission
B	26/3/2026	Minor Amendments SSDA resubmission

- 1. Planner**
Colliers Urban Planning
Claire Burdett
T : 0423 066 002
- 2. Surveyor**
RGM
Huy Thai
T : 02 9712 0238
- 3. Arborist**
Seasoned Tree Consulting
David Gowenlock
T : 0415 961 074
- 4. Landscape**
Conzept
Robert Frew
T : 02 9922 5312
- 5. Civil and Stormwater**
Smart Structures
Kamyar Elvazzadeh
T : 02 9052 6466
- 6. BCA and Access**
Building Innovations
Mardios Taitian
T : 02 9099 0370
- 7. Acoustic**
Kolka Acoustics
Rowan Frizell
T : 02 9587 9702
- 8. Traffic and Parking**
Genesis Traffic
Bernard Lo
T : 02 7255 8198
- 9. Waste Management**
Elephants Foot
Ruban Jayaratnam
T : 02 9780 3506
- 10. Photomontage**
Platypus Digit
Gordon Kam
T : 0404 866 018

Client
BSWLD MAROUBRA PTY LTD

Architect
BKA Architecture
SYDNEY Suite 1.04, 77 Dunning Ave, Roseberry NSW 2018
NEWCASTLE Suite 4, 19 Bolton St, Newcastle NSW 2300
NORTH COAST 39-41 Main Street, Clunes NSW 2480
T: +61 2 9318 9200 E: bka@bka.com.au W: www.bka.com.au

North

Scale at A1
1:150



Status
SSDA
Drawn
CM, SA, RD

Print Date
31/3/2026
Checked
JG, JB

Project
251 - 257 Maroubra Road & 133 Garden Street Maroubra NSW 2035 Australia

Drawing
Section 1

Project No.
24029
Revision
B
Drawing No.
DA 300

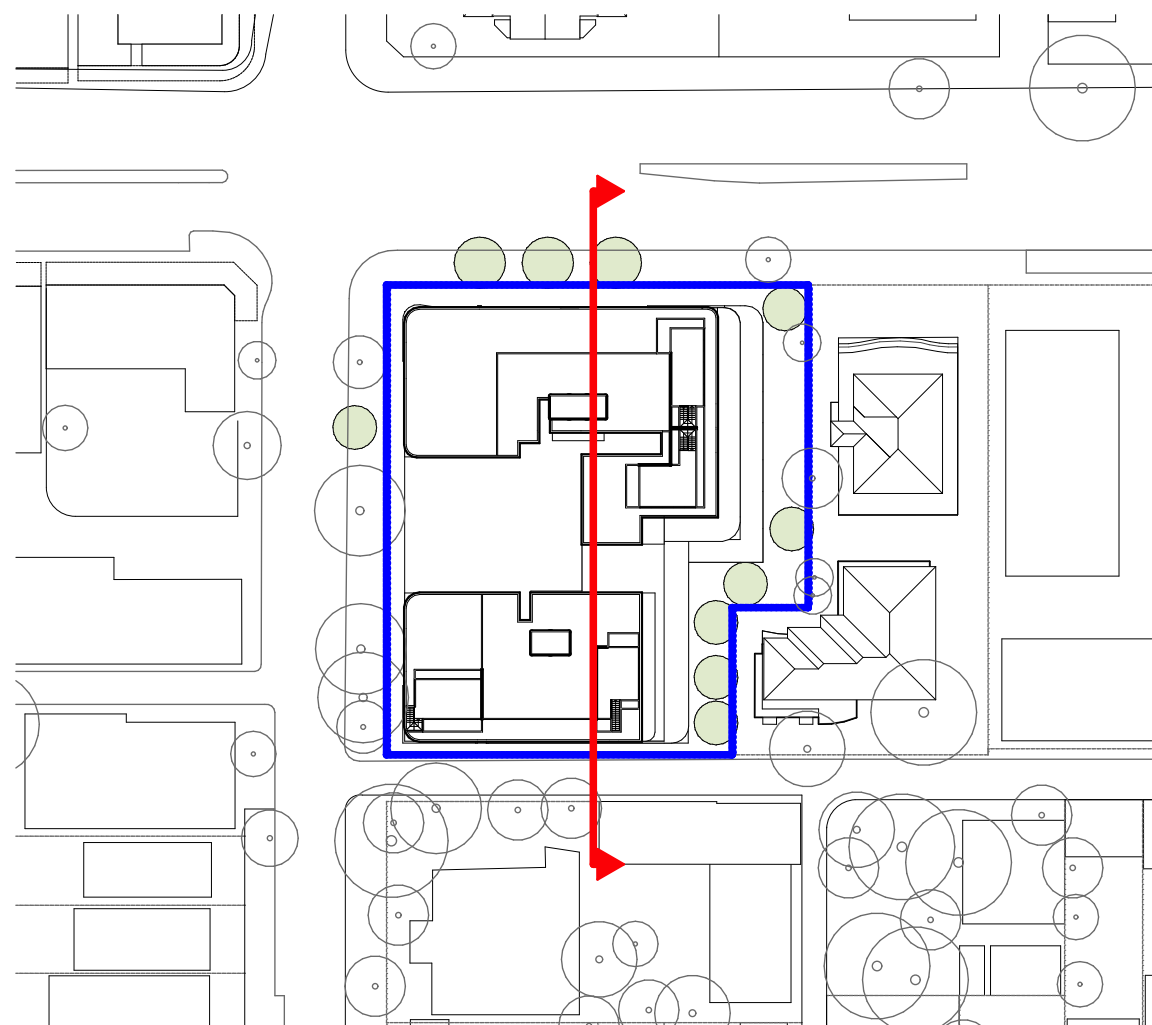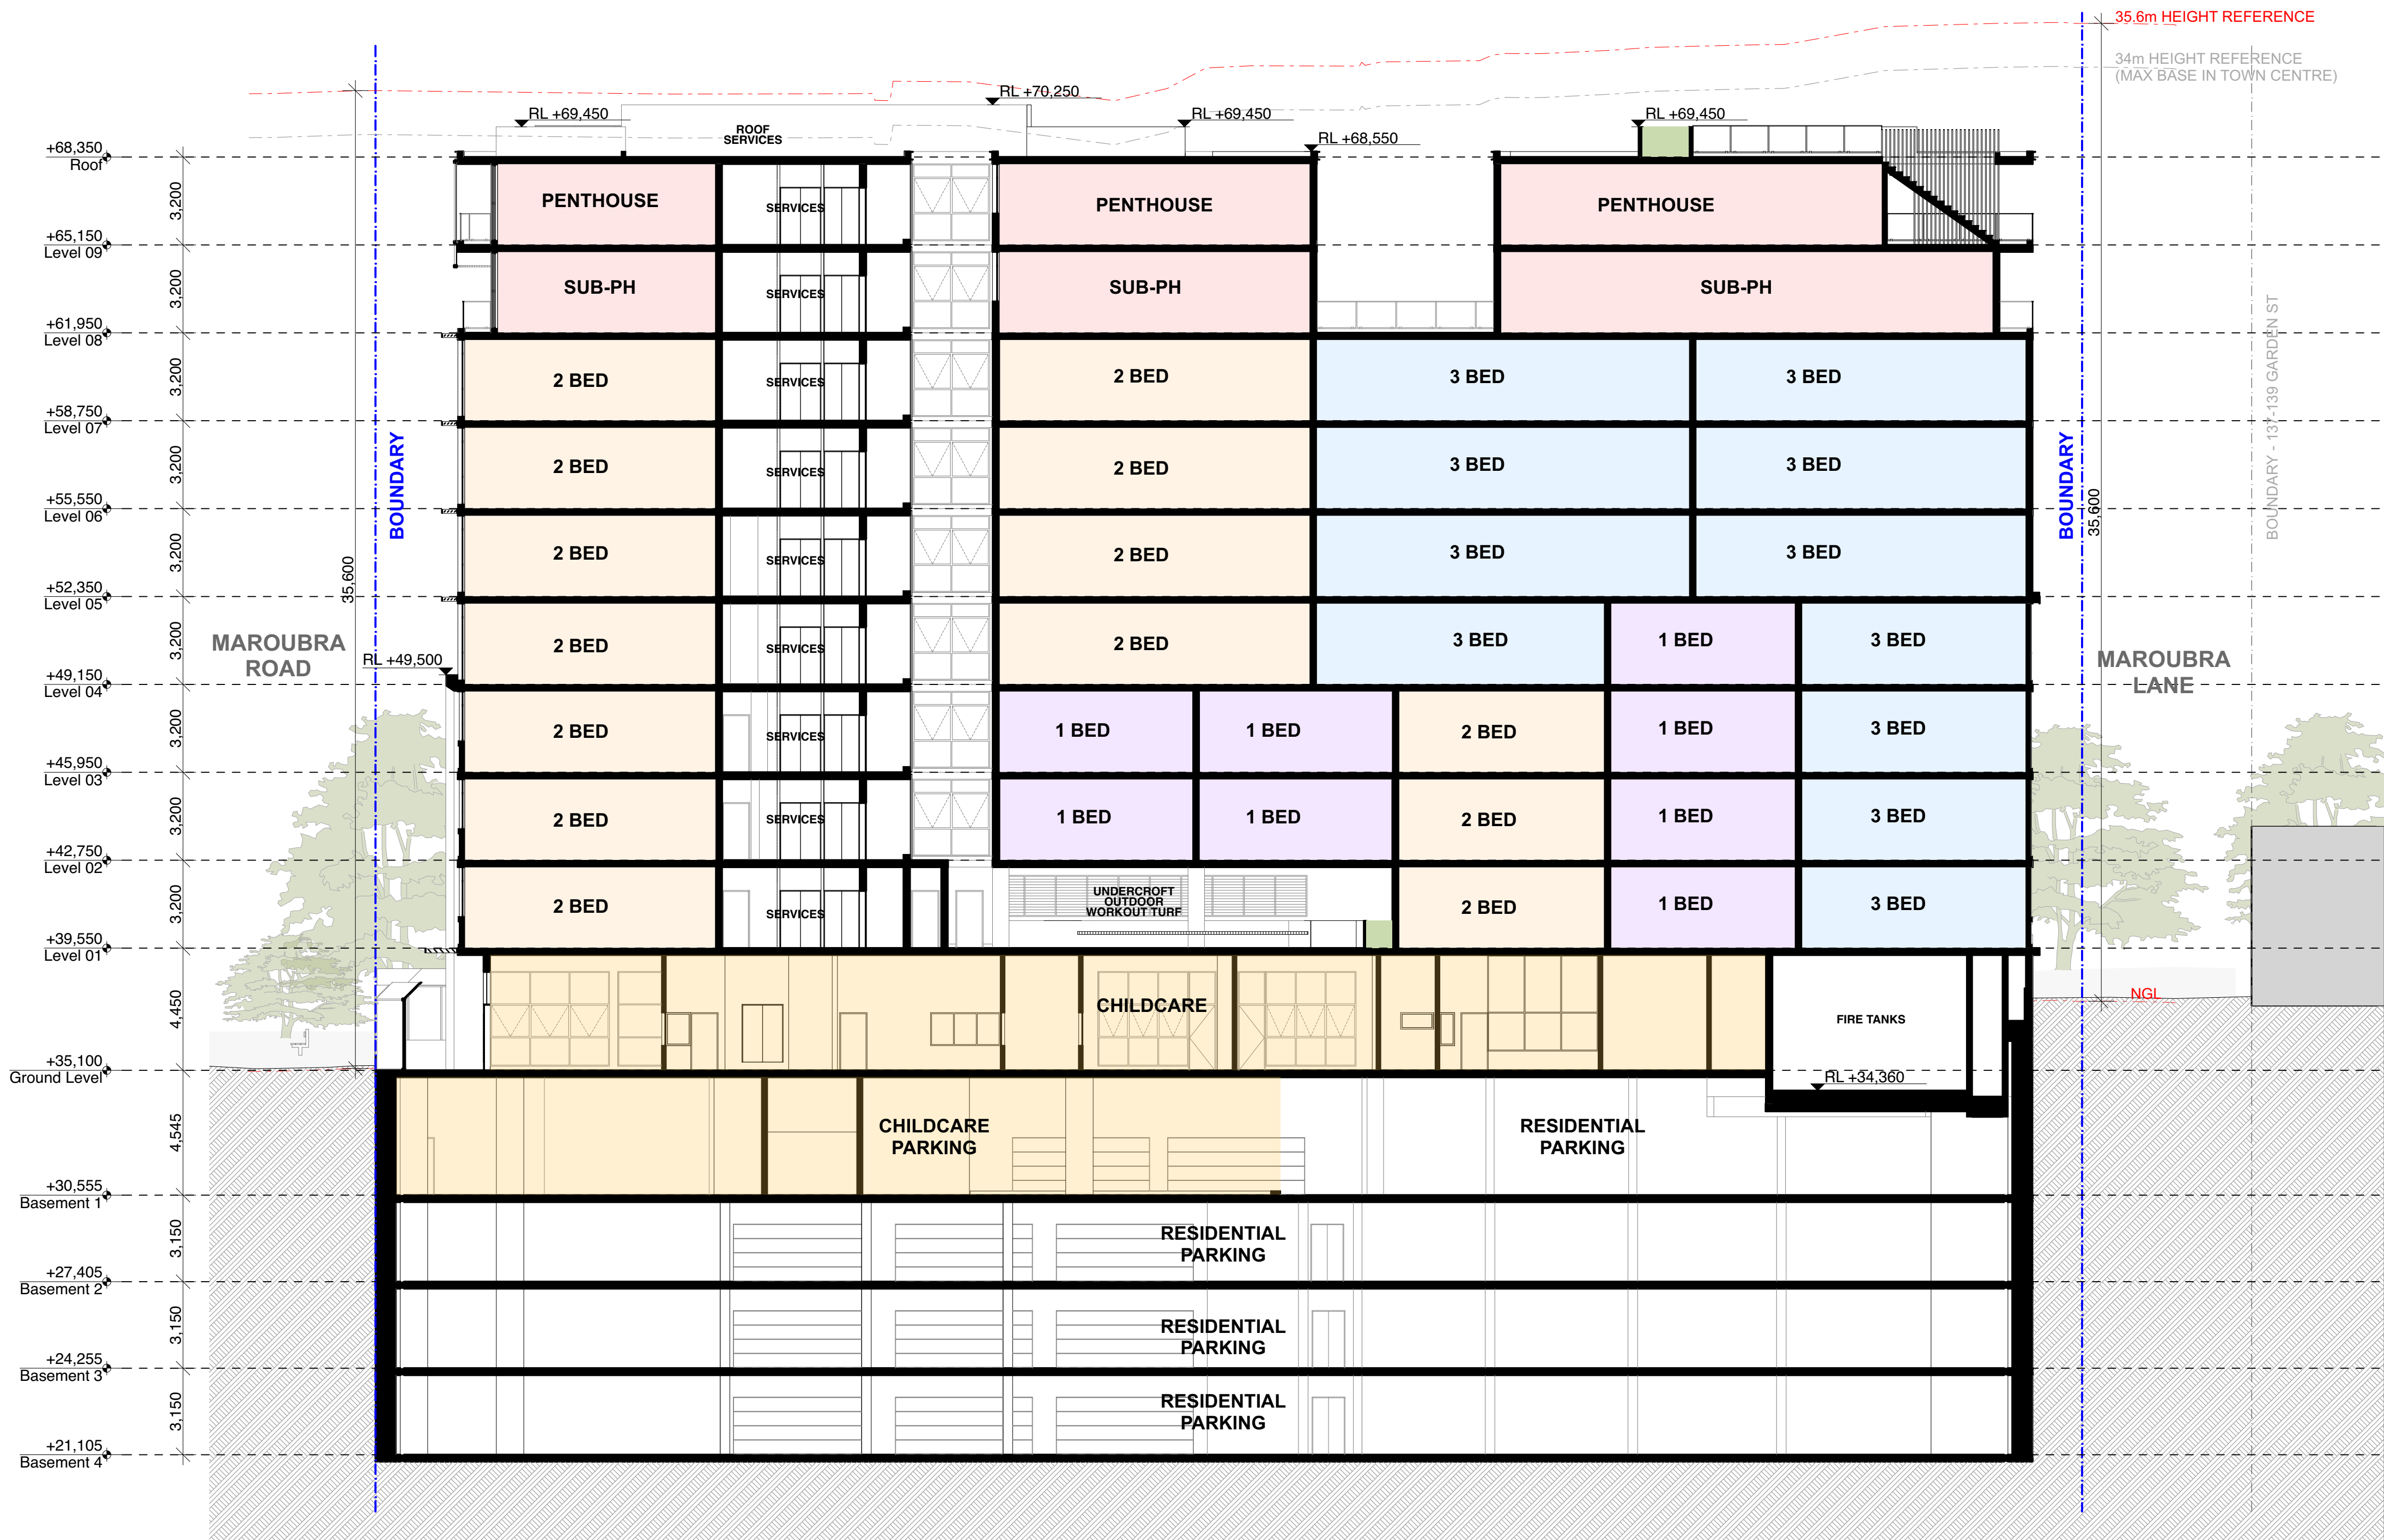

General Notes
DO NOT SCALE FROM DRAWING. USE FIGURED DIMENSIONS ONLY.
CHECK ALL DIMENSIONS ON SITE BEFORE ANY MANUFACTURE OR CONSTRUCTION

All dimensions are in millimetres unless stated otherwise.
All architectural drawings are to be read in conjunction with the relevant consultant documents. All dimensions and levels are to be checked and verified on site prior to the commencement of work, shop drawings or fabrication of any components. Refer all discrepancies to the Architect for determination. Drawings are not to be scaled, use only figured dimensions. This drawing is copyright and must not be retained, copied or used without the permission of BKA Architecture. This document has been prepared for and on behalf of the clients noted on the drawing. BKA Architecture's responsibility is to these clients only and not to any third party who may rely on these documents. Minor changes to form and configuration may be required when drawings are subsequently prepared for construction purposes after the grant of development consent.
Nominated Architect (NSW) - John Baker 3552

Rev	Date	Issue
A	12/2/2026	SSDA Submission

- 1. Planner**
Colliers Urban Planning
Claire Burdett
T : 0423 066 002
- 2. Surveyor**
RGM
Huy Thai
T : 02 9712 0238
- 3. Arborist**
Seasoned Tree Consulting
David Gowenlock
T : 0415 961 074
- 4. Landscape**
Conzept
Robert Frew
T : 02 9922 5312
- 5. Civil and Stormwater**
Smart Structures
Kamyar Elvazzadeh
T : 02 9052 6466
- 6. BCA and Access**
Building Innovations
Mardios Taitian
T : 02 9099 0370
- 7. Acoustic**
Kolkas Acoustics
Rowan Frizell
T : 02 9587 9702
- 8. Traffic and Parking**
Genesis Traffic
Bernard Lo
T : 02 7255 8198
- 9. Waste Management**
Elephants Foot
Ruban Jayaratnam
T : 02 9780 3506
- 10. Photomontage**
Platypus Digit
Gordon Kam
T : 0404 866 018

Client
BSWLD MAROUBRA PTY LTD

Architect
BKA Architecture
SYDNEY Suite 104, 77 Dunning Ave, Roseberry NSW 2018
NEWCASTLE Suite 4, 19 Bolton St, Newcastle NSW 2300
NORTH COAST 39-41 Main Street, Clunes NSW 2480
T: +61 2 9318 9200 E: bka@bka.com.au W: www.bka.com.au

North

Scale at A1
1:150



Status
SSDA
Drawn
CM, SA, RD

Print Date
31/3/2026
Checked
JG, JB

Project
251 - 257 Maroubra Road & 133 Garden Street Maroubra NSW 2035 Australia

Drawing
Section 2

Project No.
24029
Revision
A
Drawing No.
DA 301

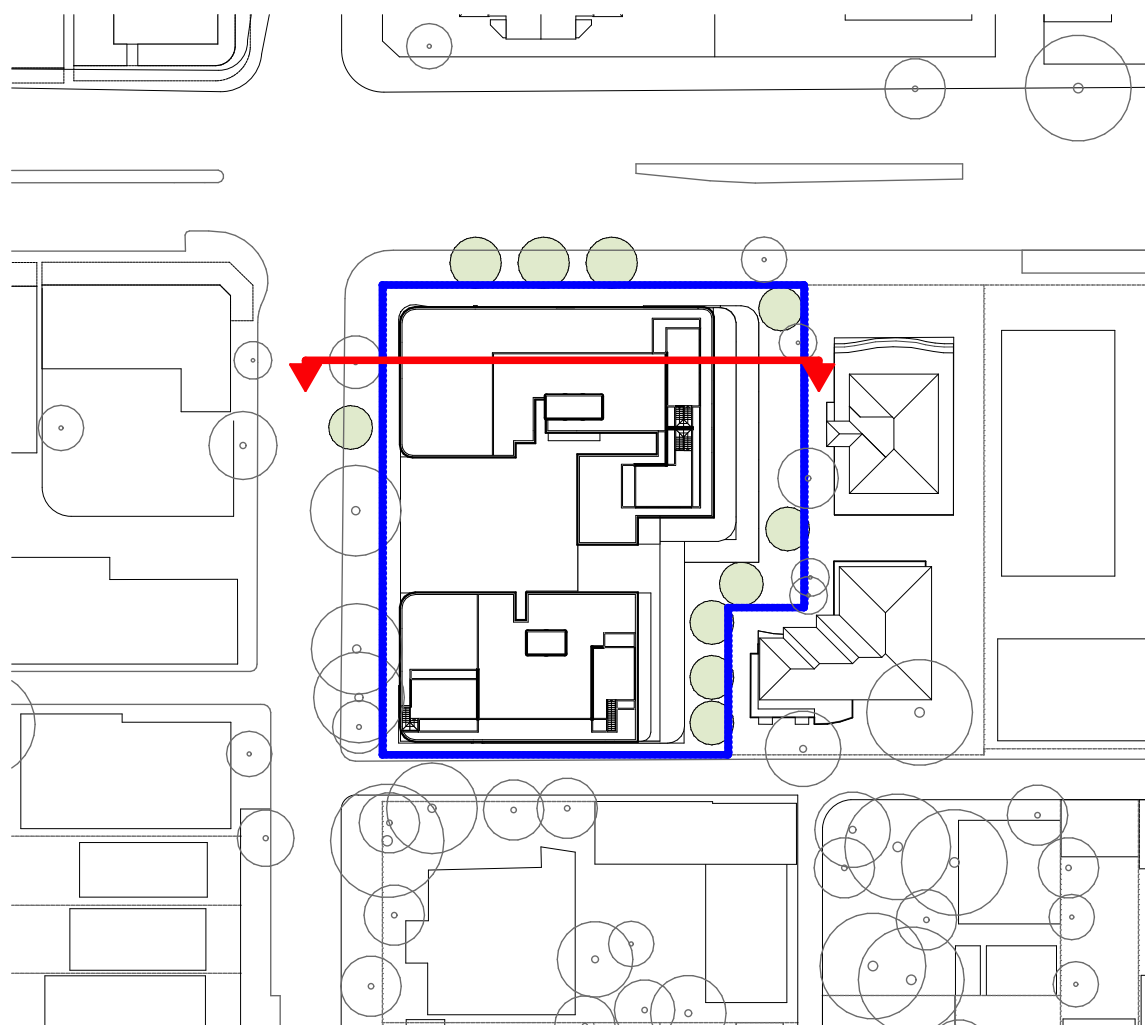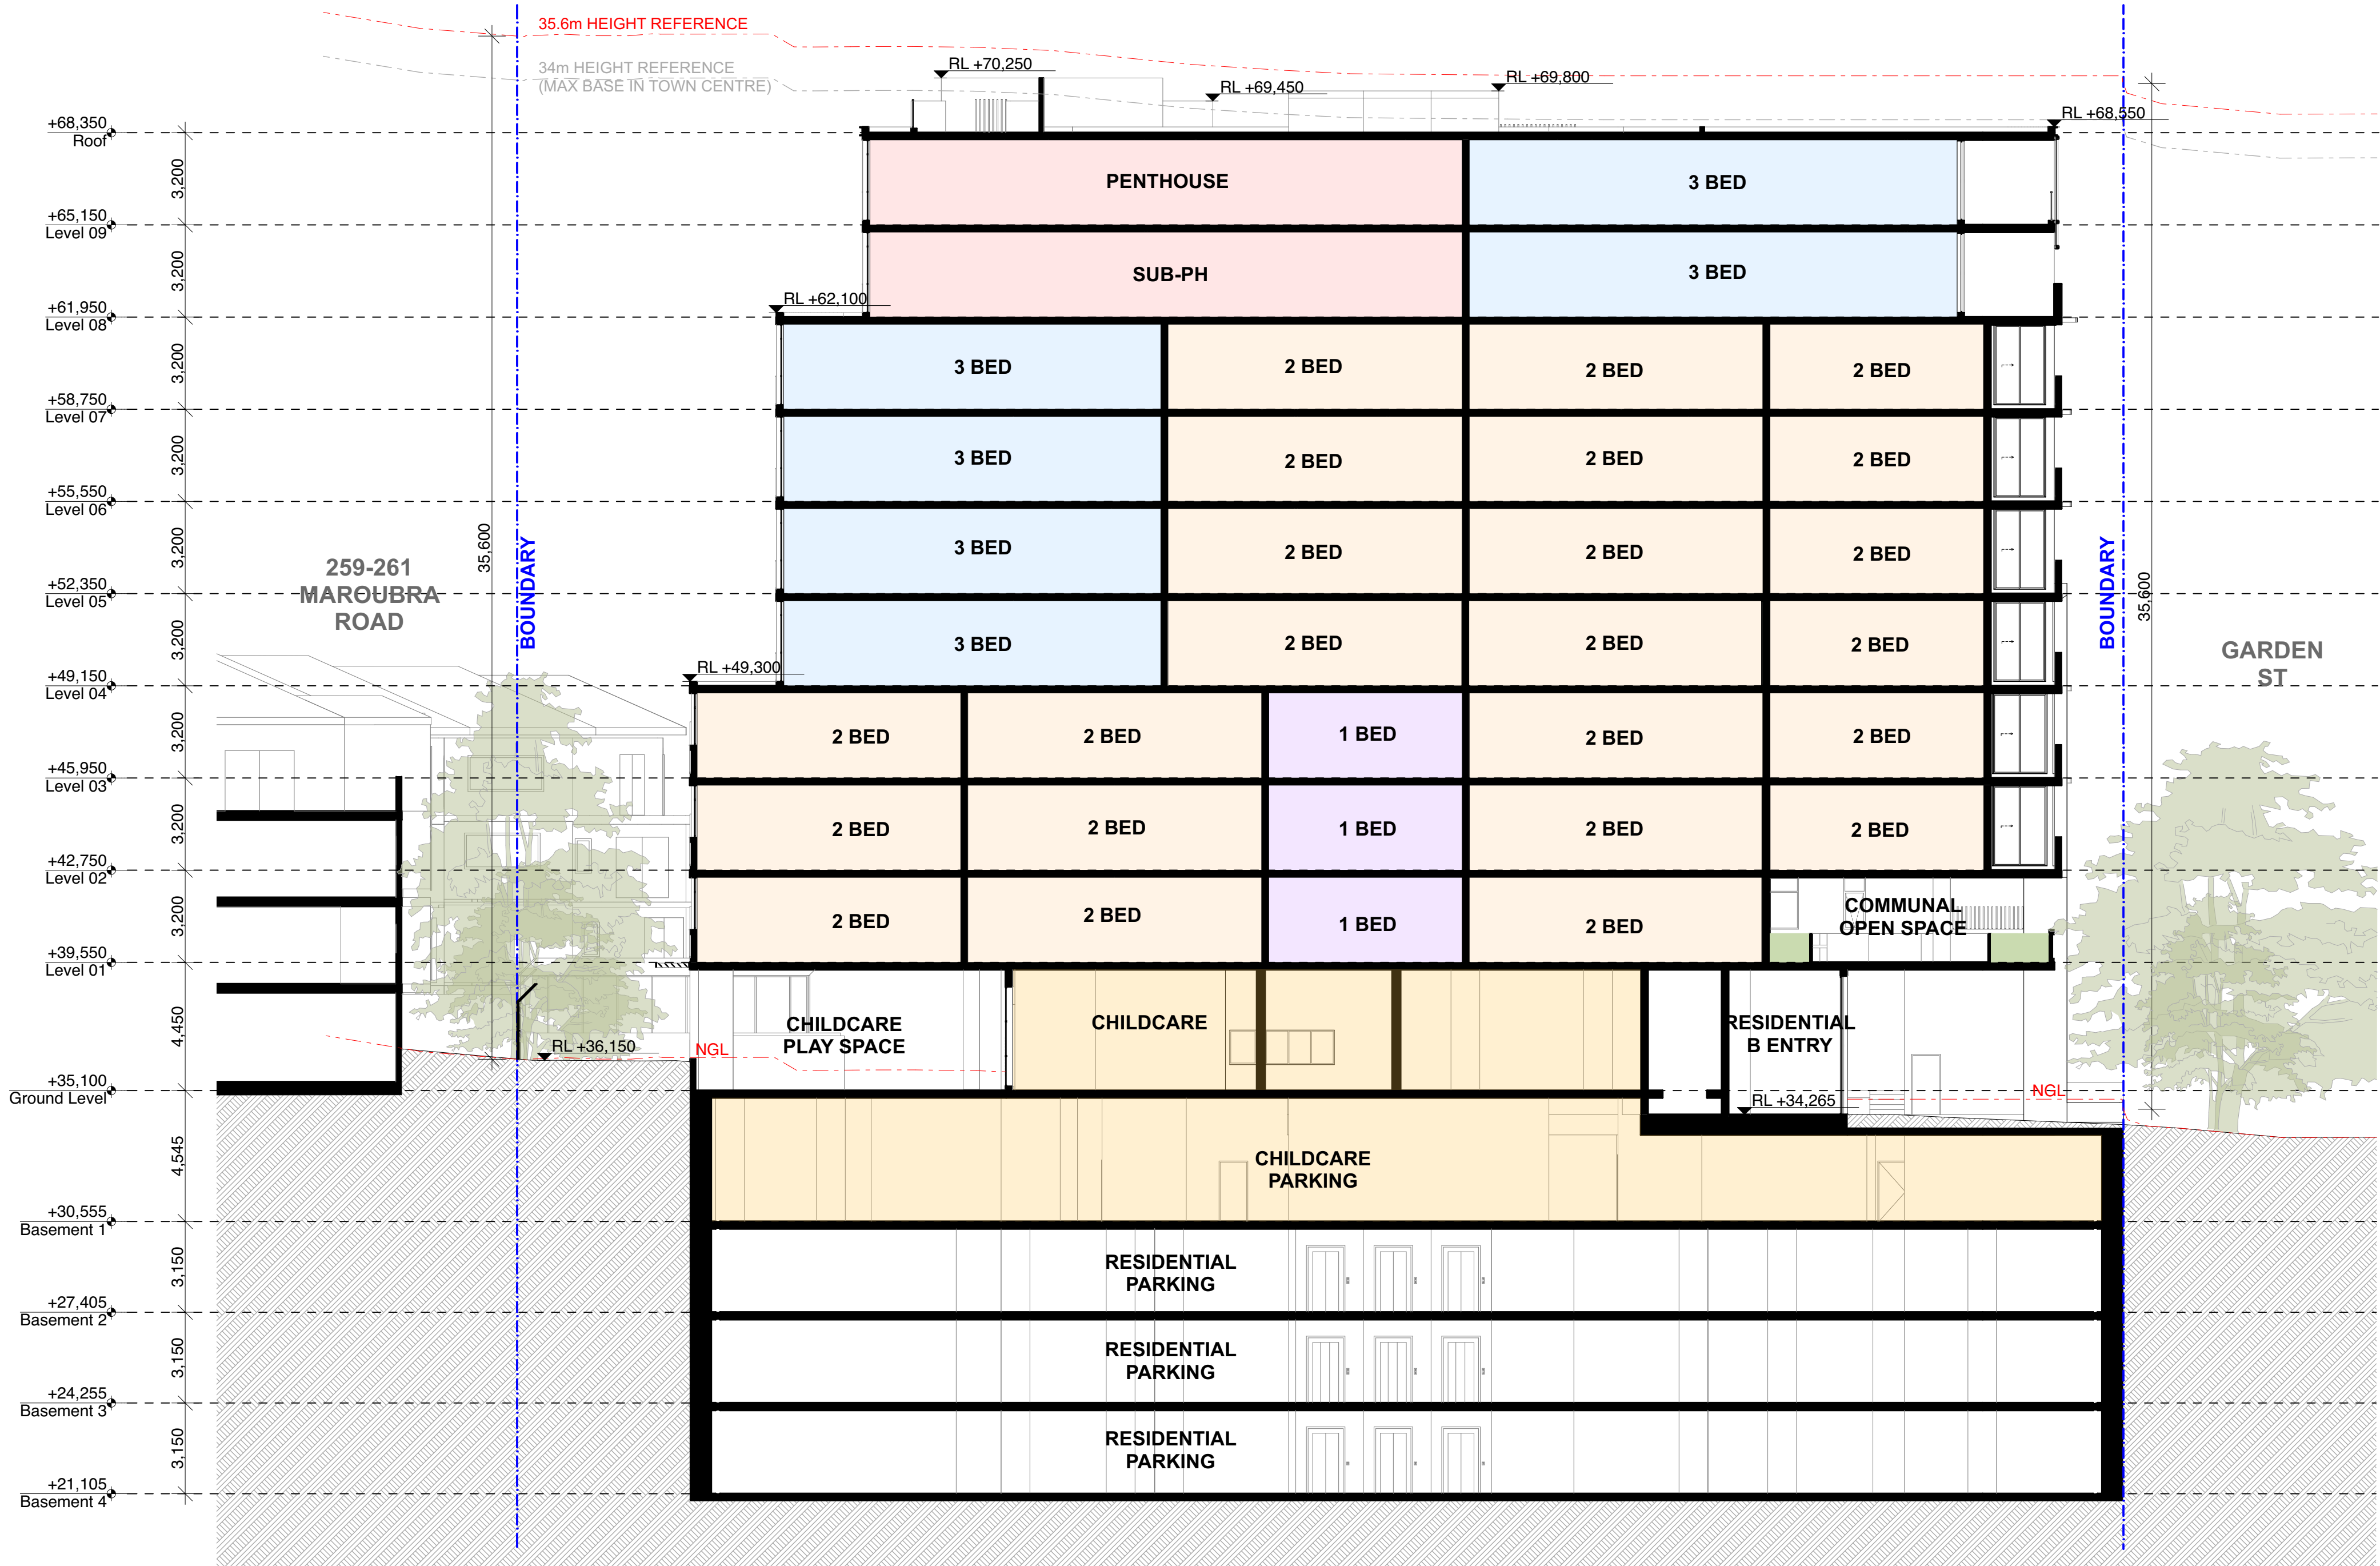

General Notes
DO NOT SCALE FROM DRAWING. USE FIGURED DIMENSIONS ONLY.
CHECK ALL DIMENSIONS ON SITE BEFORE ANY MANUFACTURE OR CONSTRUCTION

All dimensions are in millimetres unless stated otherwise.
All architectural drawings are to be read in conjunction with the relevant consultant documents. All dimensions and levels are to be checked and verified on site prior to the commencement of work, shop drawings or fabrication of any components. Refer all discrepancies to the Architect for determination. Drawings are not to be scaled, use only figured dimensions. This drawing is copyright and must not be retained, copied or used without the permission of BKA Architecture. This document has been prepared for and on behalf of the clients noted on the drawing. BKA Architecture's responsibility is to these clients only and not to any third party who may rely on these documents. Minor changes to form and configuration may be required when drawings are subsequently prepared for construction purposes after the grant of development consent.
Nominated Architect (NSW) - John Baker 3552

Rev	Date	Issue
A	12/2/2026	SSDA Submission

1. Planner

Colliers Urban Planning
Claire Burdett
T : 0423 066 002

2. Surveyor

RGM
Huy Thai
T : 02 9712 0238

3. Arborist

Seasoned Tree Consulting
David Gowerlock
T : 0415 961 074

4. Landscape

Conzept
Robert Frew
T : 02 9922 5312

5. Civil and Stormwater

Smart Structures
Kamyar Elvazzadeh
T : 02 9052 6466

6. BCA and Access

Building Innovations
Marios Taitan
T : 02 9099 0370

7. Acoustic

Koikas Acoustics
Rowan Frizell
T : 02 9587 9702

8. Traffic and Parking

Genesis Traffic
Bernard Lo
T : 02 7255 8198

9. Waste Management

Elephants Foot
Ruban Jayaratnam
T : 02 9780 3506

10. Photomontage

Platypus Digit
Gordon Kam
T : 0404 866 018

Client

BSWLD MAROUBRA PTY LTD

Architect

BKA Architecture

SYDNEY

Suite 104,
77 Dunning Ave.
Newcastle
NSW 2018

NEWCASTLE

Suite 4
19 Bolton St.
Newcastle
NSW 2300

NORTH COAST

39-41 Main Street
Clunes
NSW 2480

T: +61 2 9318 9200 E: bka@bka.com.au W: www.bka.com.au

North



Scale at A1

1:150

Status

SSDA

Drawn

CM, SA, RD

Print Date

31/3/2026

Checked

JG, JB

Project

251 - 257 Maroubra Road & 133
Garden Street Maroubra NSW 2035
Australia

Drawing

Section 3

Project No.



24029

Revision

A

Drawing No.

DA 302

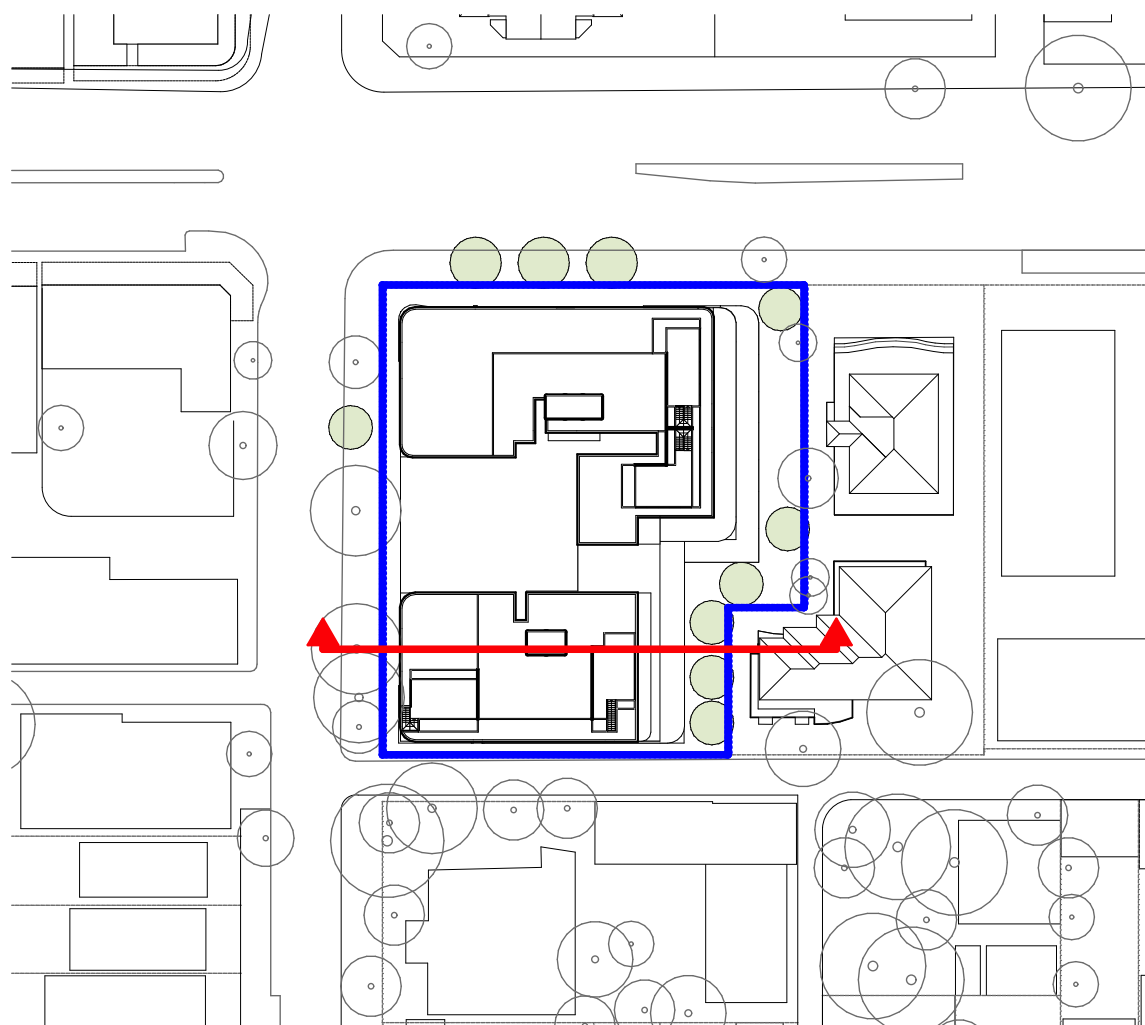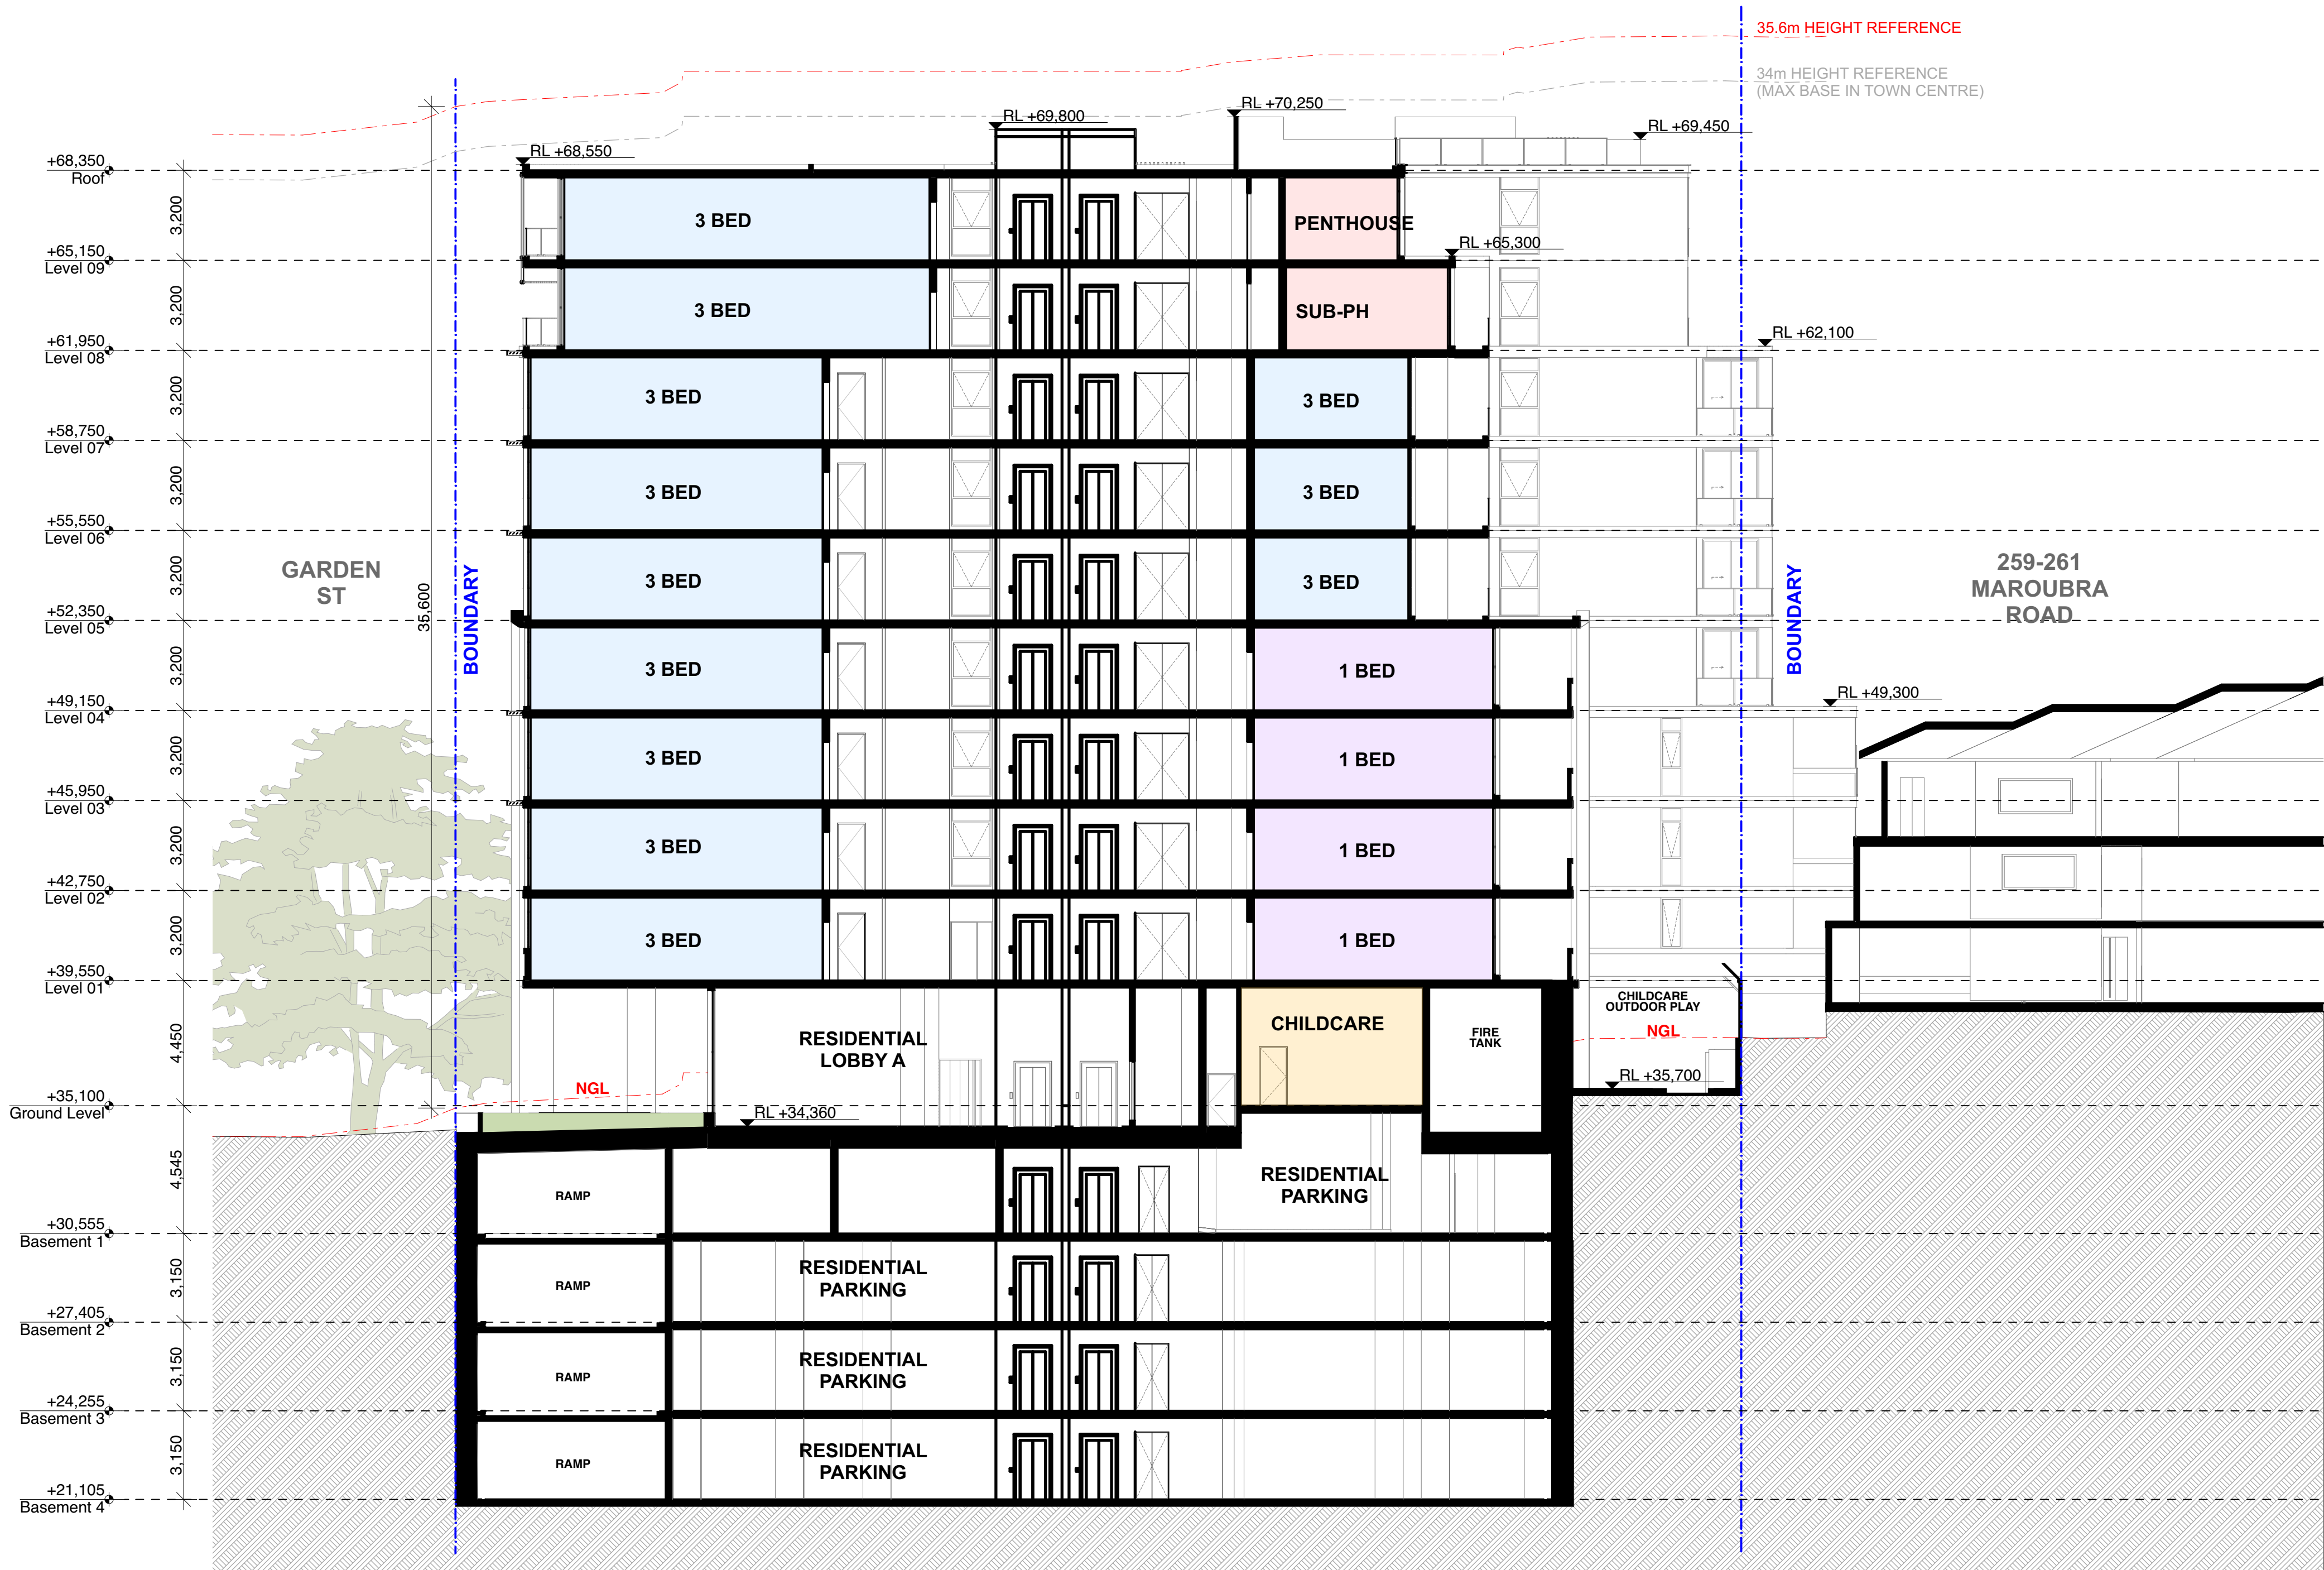

General Notes
DO NOT SCALE FROM DRAWING. USE FIGURED DIMENSIONS ONLY.
CHECK ALL DIMENSIONS ON SITE BEFORE ANY MANUFACTURE OR CONSTRUCTION

All dimensions are in millimetres unless stated otherwise.
All architectural drawings are to be read in conjunction with the relevant consultant documents. All dimensions and levels are to be checked and verified on site prior to the commencement of work, shop drawings or fabrication of any components. Refer all discrepancies to the Architect for determination. Drawings are not to be scaled, use only figured dimensions. This drawing is copyright and must not be retained, copied or used without the permission of BKA Architecture. This document has been prepared for and on behalf of the clients noted on the drawing. BKA Architecture's responsibility is to these clients only and not to any third party who may rely on these documents. Minor changes to form and configuration may be required when drawings are subsequently prepared for construction purposes after the grant of development consent.
Nominated Architect (NSW) - John Baker 3552

Rev	Date	Issue
A	12/2/2026	SSDA Submission

- 1. Planner**
Colliers Urban Planning
Claire Burdett
T : 0423 066 002
- 2. Surveyor**
RGM
Huy Thai
T : 02 9712 0238
- 3. Arborist**
Seasoned Tree Consulting
David Gowerlock
T : 0415 961 074
- 4. Landscape**
Conzept
Robert Frew
T : 02 9922 5312
- 5. Civil and Stormwater**
Smart Structures
Kamyar Elvazzadeh
T : 02 9052 6466
- 6. BCA and Access**
Building Innovations
Mardios Taitian
T : 02 9099 0370
- 7. Acoustic**
Kolkas Acoustics
Rowan Frizell
T : 02 9587 9702
- 8. Traffic and Parking**
Genesis Traffic
Bernard Lo
T : 02 7255 8198
- 9. Waste Management**
Elephants Foot
Ruban Jayaratnam
T : 02 9780 3506
- 10. Photomontage**
Platypus Digit
Gordon Kam
T : 0404 866 018

Client
BSWLD MAROUBRA PTY LTD

Architect
BKA Architecture
SYDNEY Suite 1.04, 77 Dunning Ave, Roseberry NSW 2018
NEWCASTLE Suite 4, 19 Bolton St, Newcastle NSW 2300
NORTH COAST 39-41 Main Street, Clunes NSW 2480
T: +61 2 9318 9200 E: bka@bka.com.au W: www.bka.com.au

North

Scale at A1
1:150



Status
SSDA
Drawn
CM, SA, RD

Print Date
31/3/2026
Checked
JG, JB

Project
251 - 257 Maroubra Road & 133 Garden Street Maroubra NSW 2035 Australia

Drawing
Section 4

Project No.	Revision	Drawing No.
24029	A	DA 303

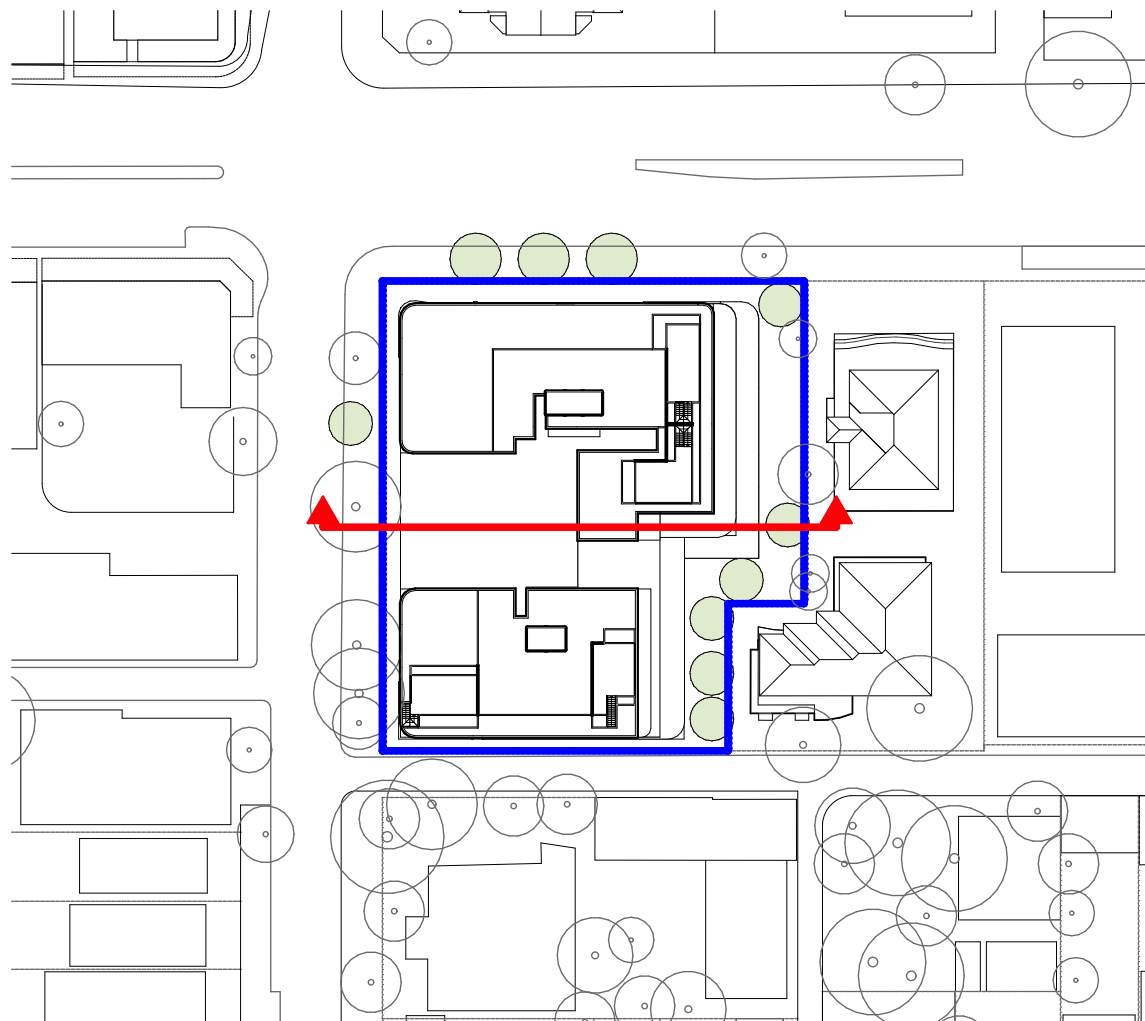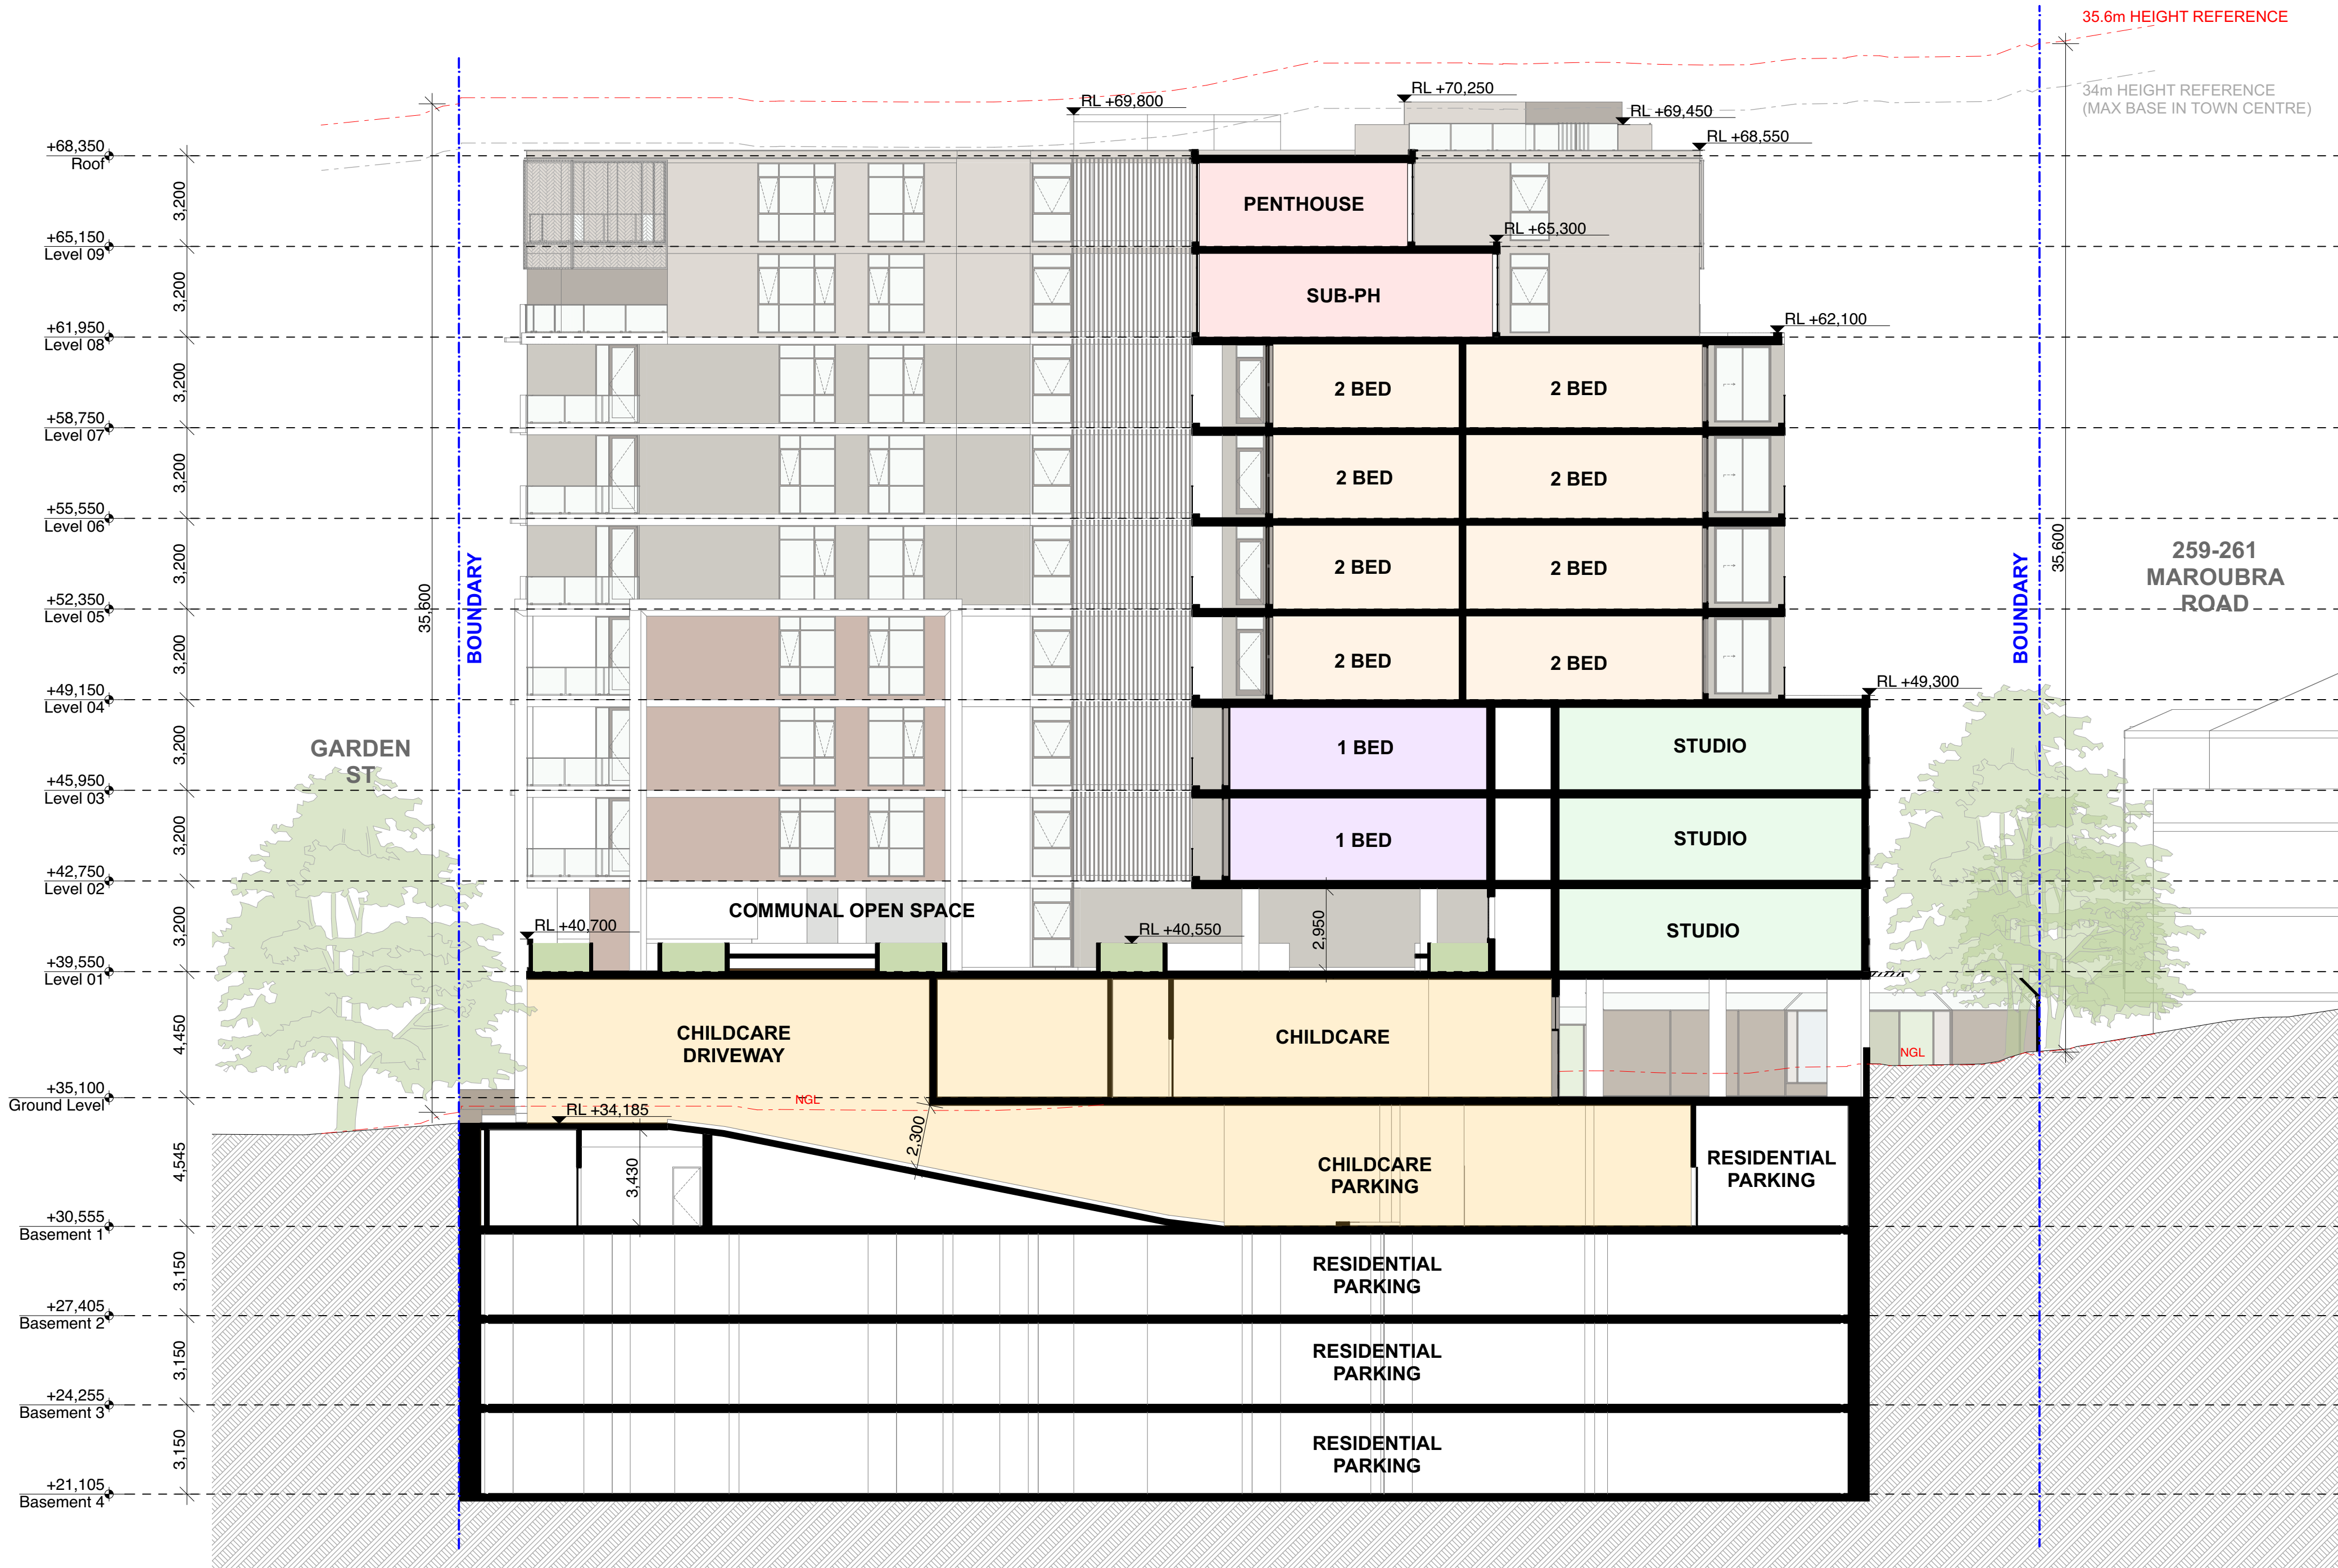

General Notes
DO NOT SCALE FROM DRAWING. USE FIGURED DIMENSIONS ONLY.
CHECK ALL DIMENSIONS ON SITE BEFORE ANY MANUFACTURE OR CONSTRUCTION

All dimensions are in millimetres unless stated otherwise.
All architectural drawings are to be read in conjunction with the relevant consultant documents. All dimensions and levels are to be checked and verified on site prior to the commencement of work, shop drawings or fabrication of any components. Refer all discrepancies to the Architect for determination. Drawings are not to be scaled, use only figured dimensions. This drawing is copyright and must not be retained, copied or used without the permission of BKA Architecture. This document has been prepared for and on behalf of the clients noted on the drawing. BKA Architecture's responsibility is to these clients only and not to any third party who may rely on these documents. Minor changes to form and configuration may be required when drawings are subsequently prepared for construction purposes after the grant of development consent.
Nominated Architect (NSW) - John Baker 3552

Rev	Date	Issue
A	12/2/2026	SSDA Submission
B	26/3/2026	Minor Amendments SSDA resubmission

- 1. Planner**
Colliers Urban Planning
Claire Burdett
T : 0423 066 002
- 2. Surveyor**
RGM
Huy Thai
T : 02 9712 0238
- 3. Arborist**
Seasoned Tree Consulting
David Gowenlock
T : 0415 961 074
- 4. Landscape**
Conzept
Robert Frew
T : 02 9922 5312
- 5. Civil and Stormwater**
Smart Structures
Kamyar Elvazzadeh
T : 02 9052 6466
- 6. BCA and Access**
Building Innovations
Marios Taitan
T : 02 9099 0370
- 7. Acoustic**
Kolkas Acoustics
Rowan Frizell
T : 02 9587 9702
- 8. Traffic and Parking**
Genesis Traffic
Bernard Lo
T : 02 7255 8198
- 9. Waste Management**
Elephants Foot
Ruban Jayaratnam
T : 02 9780 3506
- 10. Photomontage**
Platypus Digit
Gordon Kam
T : 0404 866 018

Client
BSWLD MAROUBRA PTY LTD

Architect
BKA Architecture
SYDNEY Suite 104, 77 Dunning Ave, Rosebery, NSW 2018
NEWCASTLE Suite 4, 19 Bolton St, Newcastle, NSW 2300
NORTH COAST 39-41 Main Street, Clunes, NSW 2480
T: +61 2 9318 9200 E: bka@bka.com.au W: www.bka.com.au

North

Scale at A1
1:150

Status
SSDA
Drawn
CM, SA, RD

Print Date
31/3/2026
Checked
JG, JB

Project
251 - 257 Maroubra Road & 133 Garden Street Maroubra NSW 2035 Australia

Drawing
Section 5

Project No.
24029
Revision
B
Drawing No.
DA 304

External Finishes Schedule




01
PERFORATED HERRINGBONE
SCREEN OR EQUIVALENT,
POWDERCOATED IN DULUX
NICKEL PEARL



02
STEEL SHEET EXPRESSED JOINT
CLADDING OR EQUIVALENT, IN
COLORBOND DUNE



03
CEMENT RENDER WITH PAINT
FINISH JASPER OR SIMILAR

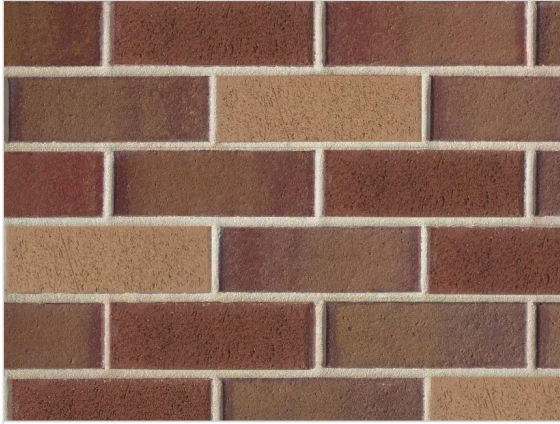


04
TRUBRIX FACADE SYSTEM OR
EQUIVALENT WITH THIN BRICK BLEND
OF REDS, BROWNS AND SAND



05
CEMENT RENDER WITH PAINT
FINISH GULLY OR SIMILAR




06
CEMENT RENDER WITH PAINT
FINISH SNOWY MOUNTAINS HALF
OR SIMILAR

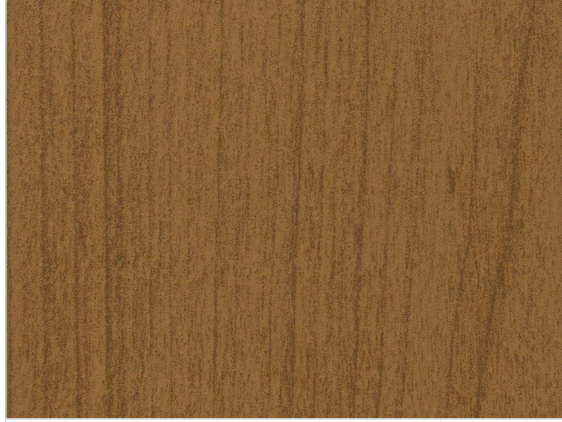

07
TIMBER-LOOK ALUMINIUM OR
EQUIVALENT SOFFIT CLADDING



08
LOUVRE SHADING OR
EQUIVALENT IN
POWDERCOATED WHITE

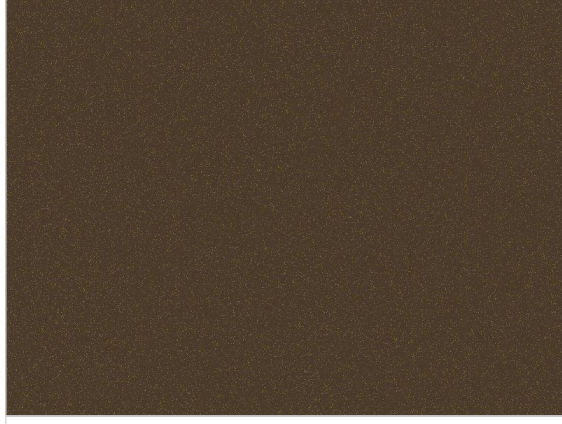

09
ALUMINIUM POWERCOATED
FRAMES OR EQUIVALENT IN
DULUX BRONZE PEARL




10
CLEAR GLASS BALUSTRADE



11
PERFORATED DECORATIVE SCREEN
OR EQUIVALENT, POWDERCOAT
DULUX BRONZE PEARL



12
COLOURED ACOUSTIC PANEL
FENCE

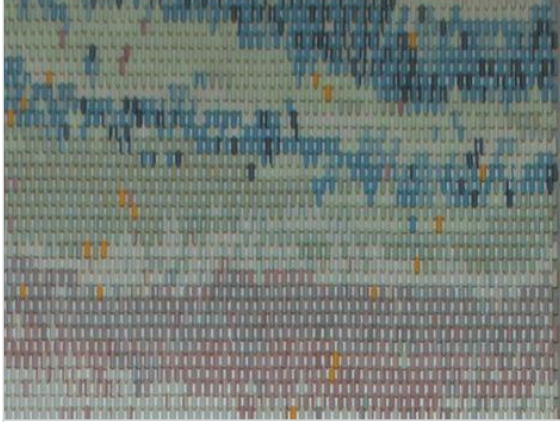

13
FEATURE WALL TILE

General Notes
DO NOT SCALE FROM DRAWING. USE FIGURED DIMENSIONS ONLY. CHECK ALL DIMENSIONS ON SITE BEFORE ANY MANUFACTURE OR CONSTRUCTION

All dimensions are in millimetres unless stated otherwise. All architectural drawings are to be read in conjunction with the relevant consultant documents. All dimensions and levels are to be checked and verified on site prior to the commencement of work, shop drawings or fabrication of any components. Refer all discrepancies to the Architect for determination. Drawings are not to be scaled, use only figured dimensions. This drawing is copyright and must not be retained, copied or used without the permission of BKA Architecture. This document has been prepared for and on behalf of the clients noted on the drawing. BKA Architecture's responsibility is to these clients only and not to any third party who may rely on these documents. Minor changes to form and configuration may be required when drawings are subsequently prepared for construction purposes after the grant of development consent.
Nominated Architect (NSW) - John Baker 3552

Rev	Date	Issue
A	12/2/2026	SSDA Submission

- 1. Planner**
Colliers Urban Planning
Claire Burdett
T : 0423 066 002
- 2. Surveyor**
RGM
Huy Thai
T : 02 9712 0238
- 3. Arborist**
Seasoned Tree Consulting
David Gowenlock
T : 0415 961 074
- 4. Landscape**
Conzept
Robert Frew
T : 02 9922 5312
- 5. Civil and Stormwater**
Smart Structures
Kamyar Elvazzadeh
T : 02 9052 6466
- 6. BCA and Access**
Building Innovations
Mardios Taitian
T : 02 9099 0370
- 7. Acoustic**
Koikas Acoustics
Rowan Frizell
T : 02 9587 9702
- 8. Traffic and Parking**
Genesis Traffic
Bernard Lo
T : 02 7255 8198
- 9. Waste Management**
Elephants Foot
Ruban Jayaratnam
T : 02 9780 3506
- 10. Photomontage**
Platypus Digit
Gordon Kam
T : 0404 866 018

Client
BSWLD MAROUBRA PTY LTD

Architect
BKA Architecture

SYDNEY Suite 104,
77 Dunning Ave,
Newcastle
NSW 2018
T: +61 2 9318 9200

NEWCASTLE Suite 4
19 Bolton St,
Newcastle
NSW 2300
E: bka@bka.com.au

NORTH COAST 39-41 Main Street
Clunes
NSW 2480
W: www.bka.com.au

North

Scale at A1

Status
SSDA

Drawn
CM, SA, RD

Print Date
1/4/2026

Checked
JG, JB

Project
251 - 257 Maroubra Road & 133
Garden Street Maroubra NSW 2035
Australia

Drawing
External Finishes Schedule

Project No.
24029

Revision
A

Drawing No.
DA 600



Project No.	Revision	Drawing No.
24029	A	DA 700

ad & 133
a NSW 2035



General Notes
DO NOT SCALE FROM DRAWING. USE FIGURED DIMENSIONS ONLY. CHECK ALL DIMENSIONS ON SITE BEFORE ANY MANUFACTURE OR CONSTRUCTION

All dimensions are in millimetres unless stated otherwise.
All architectural drawings are to be read in conjunction with the relevant consultant documents. All dimensions and levels are to be checked and verified on site prior to the commencement of work, shop drawings or fabrication of any components. Refer all discrepancies to the Architect for determination. Drawings are not to be scaled, use only figured dimensions. This drawing is copyright and must not be retained, copied or used without the permission of BKA Architecture. This document has been prepared for and on behalf of the clients noted on the drawing. BKA Architecture's responsibility is to these clients only and not to any third party who may rely on these documents. Minor changes to form and configuration may be required when drawings are subsequently prepared for construction purposes after the grant of development consent.
Nominated Architect (NSW) - John Baker 3552

Rev	Date	Issue
A	12/2/2026	SSDA Submission

1. Planner

Colliers Urban Planning
Claire Burdett
T : 0423 066 002

2. Surveyor

RGM
Huy Thai
T : 02 9712 0238

3. Arborist

Seasoned Tree Consulting
David Gowenlock
T : 0415 961 074

4. Landscape

Conzept
Robert Frew
T : 02 9922 5312

5. Civil and Stormwater

Smart Structures
Kamyar Elvazzadeh
T : 02 9052 6466

6. BCA and Access

Building Innovations
Mardios Taitian
T : 02 9099 0370

7. Acoustic

Koikas Acoustics
Rowan Frizell
T : 02 9587 9702

8. Traffic and Parking

Genesis Traffic
Bernard Lo
T : 02 7255 8198

9. Waste Management

Elephants Foot
Ruban Jayaratnam
T : 02 9780 3506

10. Photomontage

Platypus Digit
Gordon Kam
T : 0404 866 018

Client

BSWLD MAROUBRA PTY LTD

Architect

BKA Architecture

SYDNEY
Suite 1.04,
77 Dunning Ave.,
Newcastle
NSW 2308

NEWCASTLE
Suite 4
19 Bolton St.,
Newcastle
NSW 2300

NORTH COAST
39-41 Main Street
Clunes
NSW 2480

T: +61 2 9318 9200 E: bka@bka.com.au W: www.bka.com.au

North



Status

SSDA

Print Date

31/3/2026

Project

251 - 257 Maroubra Road & 133
Garden Street Maroubra NSW 2035
Australia

Drawing

Eye of the Sun Diagram - 10am

Project No.	Revision	Drawing No.
24029	A	DA 701

Scale at A1

Drawn


CM, SA, RD

Checked

JG, JB

LEGEND

- WINDOWS TO LIVING ROOM / WINTER GARDEN
- WINDOWS TO EXISTING NEIGHBOURING LIVING ROOMS

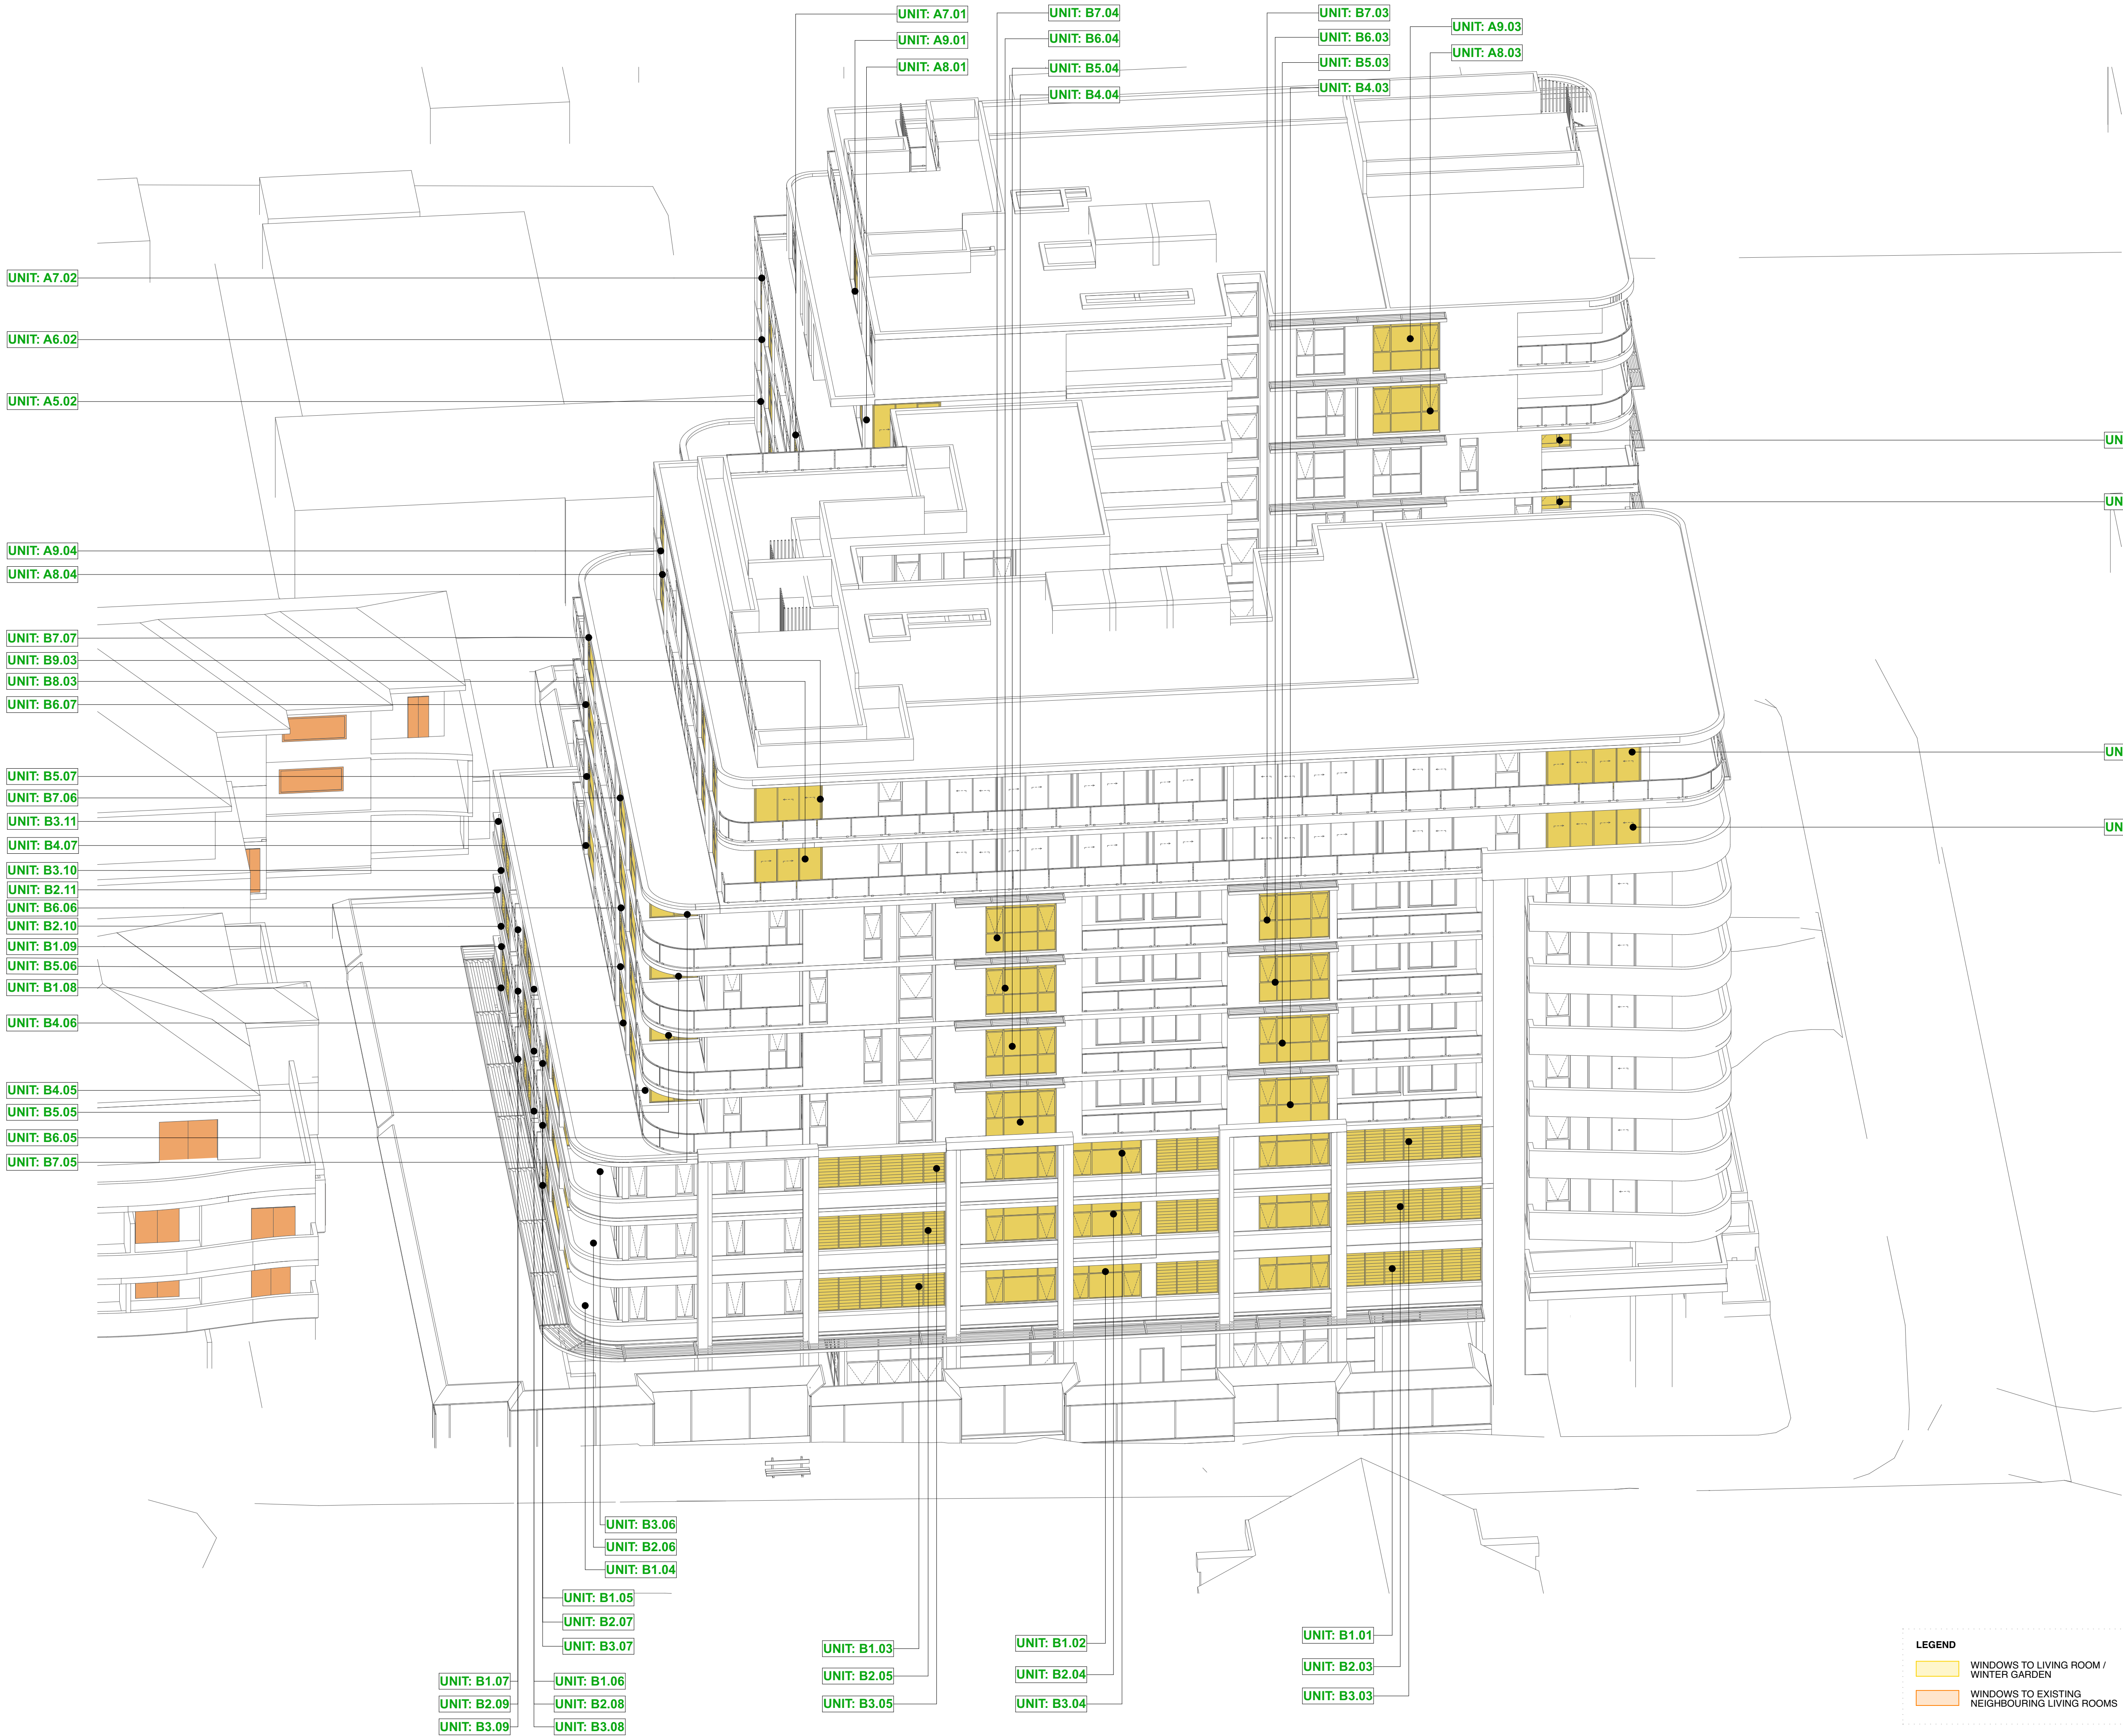

General Notes
DO NOT SCALE FROM DRAWING. USE FIGURED DIMENSIONS ONLY.
CHECK ALL DIMENSIONS ON SITE BEFORE ANY MANUFACTURE OR CONSTRUCTION

All dimensions are in millimetres unless stated otherwise.
All architectural drawings are to be read in conjunction with the relevant consultant documents. All dimensions and levels are to be checked and verified on site prior to the commencement of work, shop drawings or fabrication of any components. Refer all discrepancies to the Architect for determination. Drawings are not to be scaled, use only figured dimensions. This drawing is copyright and must not be retained, copied or used without the permission of BKA Architecture. This document has been prepared for and on behalf of the clients noted on the drawing. BKA Architecture's responsibility is to these clients only and not to any third party who may rely on these documents. Minor changes to form and configuration may be required when drawings are subsequently prepared for construction purposes after the grant of development consent.
Nominated Architect (NSW) - John Baker 3552

Rev	Date	Issue
A	12/2/2026	SSDA Submission

- Planner**
Colliers Urban Planning
Claire Burdett
T : 0423 066 002
- Surveyor**
RGM
Huy Thai
T : 02 9712 0238
- Arborist**
Seasoned Tree Consulting
David Gowerlock
T : 0415 961 074
- Landscape**
Conzept
Robert Frew
T : 02 9922 5312
- Civil and Stormwater**
Smart Structures
Kamyar Elvazzadeh
T : 02 9052 6466
- BCA and Access**
Building Innovations
Mardiros Taitian
T : 02 9099 0370
- Acoustic**
Koikas Acoustics
Rowan Frizell
T : 02 9587 9702
- Traffic and Parking**
Genesis Traffic
Bernard Lo
T : 02 7255 8198
- Waste Management**
Elephants Foot
Ruban Jayaratnam
T : 02 9780 3506
- Photomontage**
Platypus Digit
Gordon Kam
T : 0404 866 018

Client
BSWLD MAROUBRA PTY LTD

Architect
BKA Architecture
SYDNEY Suite 1.04,
77 Dunning Ave,
Newcastle
NSW 2018
T: +61 2 9318 9200
NEWCASTLE Suite 4
19 Bolton St,
Newcastle
NSW 2300
E: bka@bka.com.au
NORTH COAST 39-41 Main Street
Clunes
NSW 2480
W: www.bka.com.au

North

Status
SSDA
Scale at A1
Drawn
CM, SA, RD

Print Date
31/3/2026
Checked
JG, JB

Project
251 - 257 Maroubra Road & 133
Garden Street Maroubra NSW 2035
Australia

Drawing
Eye of the Sun Diagram - 11am

Project No.
24029
Revision
A
Drawing No.
DA 702

LEGEND
 WINDOWS TO LIVING ROOM / WINTER GARDEN
 WINDOWS TO EXISTING NEIGHBOURING LIVING ROOMS



General Notes
DO NOT SCALE FROM DRAWING. USE FIGURED DIMENSIONS ONLY.
CHECK ALL DIMENSIONS ON SITE BEFORE ANY MANUFACTURE OR CONSTRUCTION

All dimensions are in millimetres unless stated otherwise.
All architectural drawings are to be read in conjunction with the relevant consultant documents. All dimensions and levels are to be checked and verified on site prior to the commencement of work, shop drawings or fabrication of any components. Refer all discrepancies to the Architect for determination. Drawings are not to be scaled, use only figured dimensions. This drawing is copyright and must not be retained, copied or used without the permission of BKA Architecture. This document has been prepared for and on behalf of the clients noted on the drawing. BKA Architecture's responsibility is to these clients only and not to any third party who may rely on these documents. Minor changes to form and configuration may be required when drawings are subsequently prepared for construction purposes after the grant of development consent.
Nominated Architect (NSW) - John Baker 3552

Rev	Date	Issue
A	12/2/2026	SSDA Submission

1. Planner
Colliers Urban Planning
Claire Burdett
T : 0423 066 002

2. Surveyor
RGM
Huy Thai
T : 02 9712 0238

3. Arborist
Seasoned Tree Consulting
David Gowenlock
T : 0415 961 074

4. Landscape
Conzept
Robert Frew
T : 02 9922 5312

5. Civil and Stormwater
Smart Structures
Kamyar Elvazzadeh
T : 02 9052 6466

6. BCA and Access
Building Innovations
Mardios Taitian
T : 02 9099 0370

7. Acoustic
Koikas Acoustics
Rowan Frizell
T : 02 9587 9702

8. Traffic and Parking
Genesis Traffic
Bernard Lo
T : 02 7255 8198

9. Waste Management
Elephants Foot
Ruban Jayaratnam
T : 02 9780 3506

10. Photomontage
Platypus Digit
Gordon Kam
T : 0404 866 018

Client
BSWLD MAROUBRA PTY LTD

Architect
BKA Architecture

SYDNEY Suite 1.04, 77 Dunning Ave. Rosebery NSW 2018	NEWCASTLE Suite 4 19 Bolton St. Newcastle NSW 2300	NORTH COAST 39-41 Main Street Clunes NSW 2480
T: +61 2 9318 9200	E: bka@bka.com.au	W: www.bka.com.au

North



Status

SSDA

Print Date

31/3/2026

Project

251 - 257 Maroubra Road & 133
Garden Street Maroubra NSW 2035
Australia

Drawing

Eye of the Sun Diagram - 12pm

Project No.	Revision	Drawing No.
24029	A	DA 703

Scale at A1

Drawn


CM, SA, RD

Checked

JG, JB

LEGEND

Yellow box	WINDOWS TO LIVING ROOM / WINTER GARDEN
Orange box	WINDOWS TO EXISTING NEIGHBOURING LIVING ROOMS

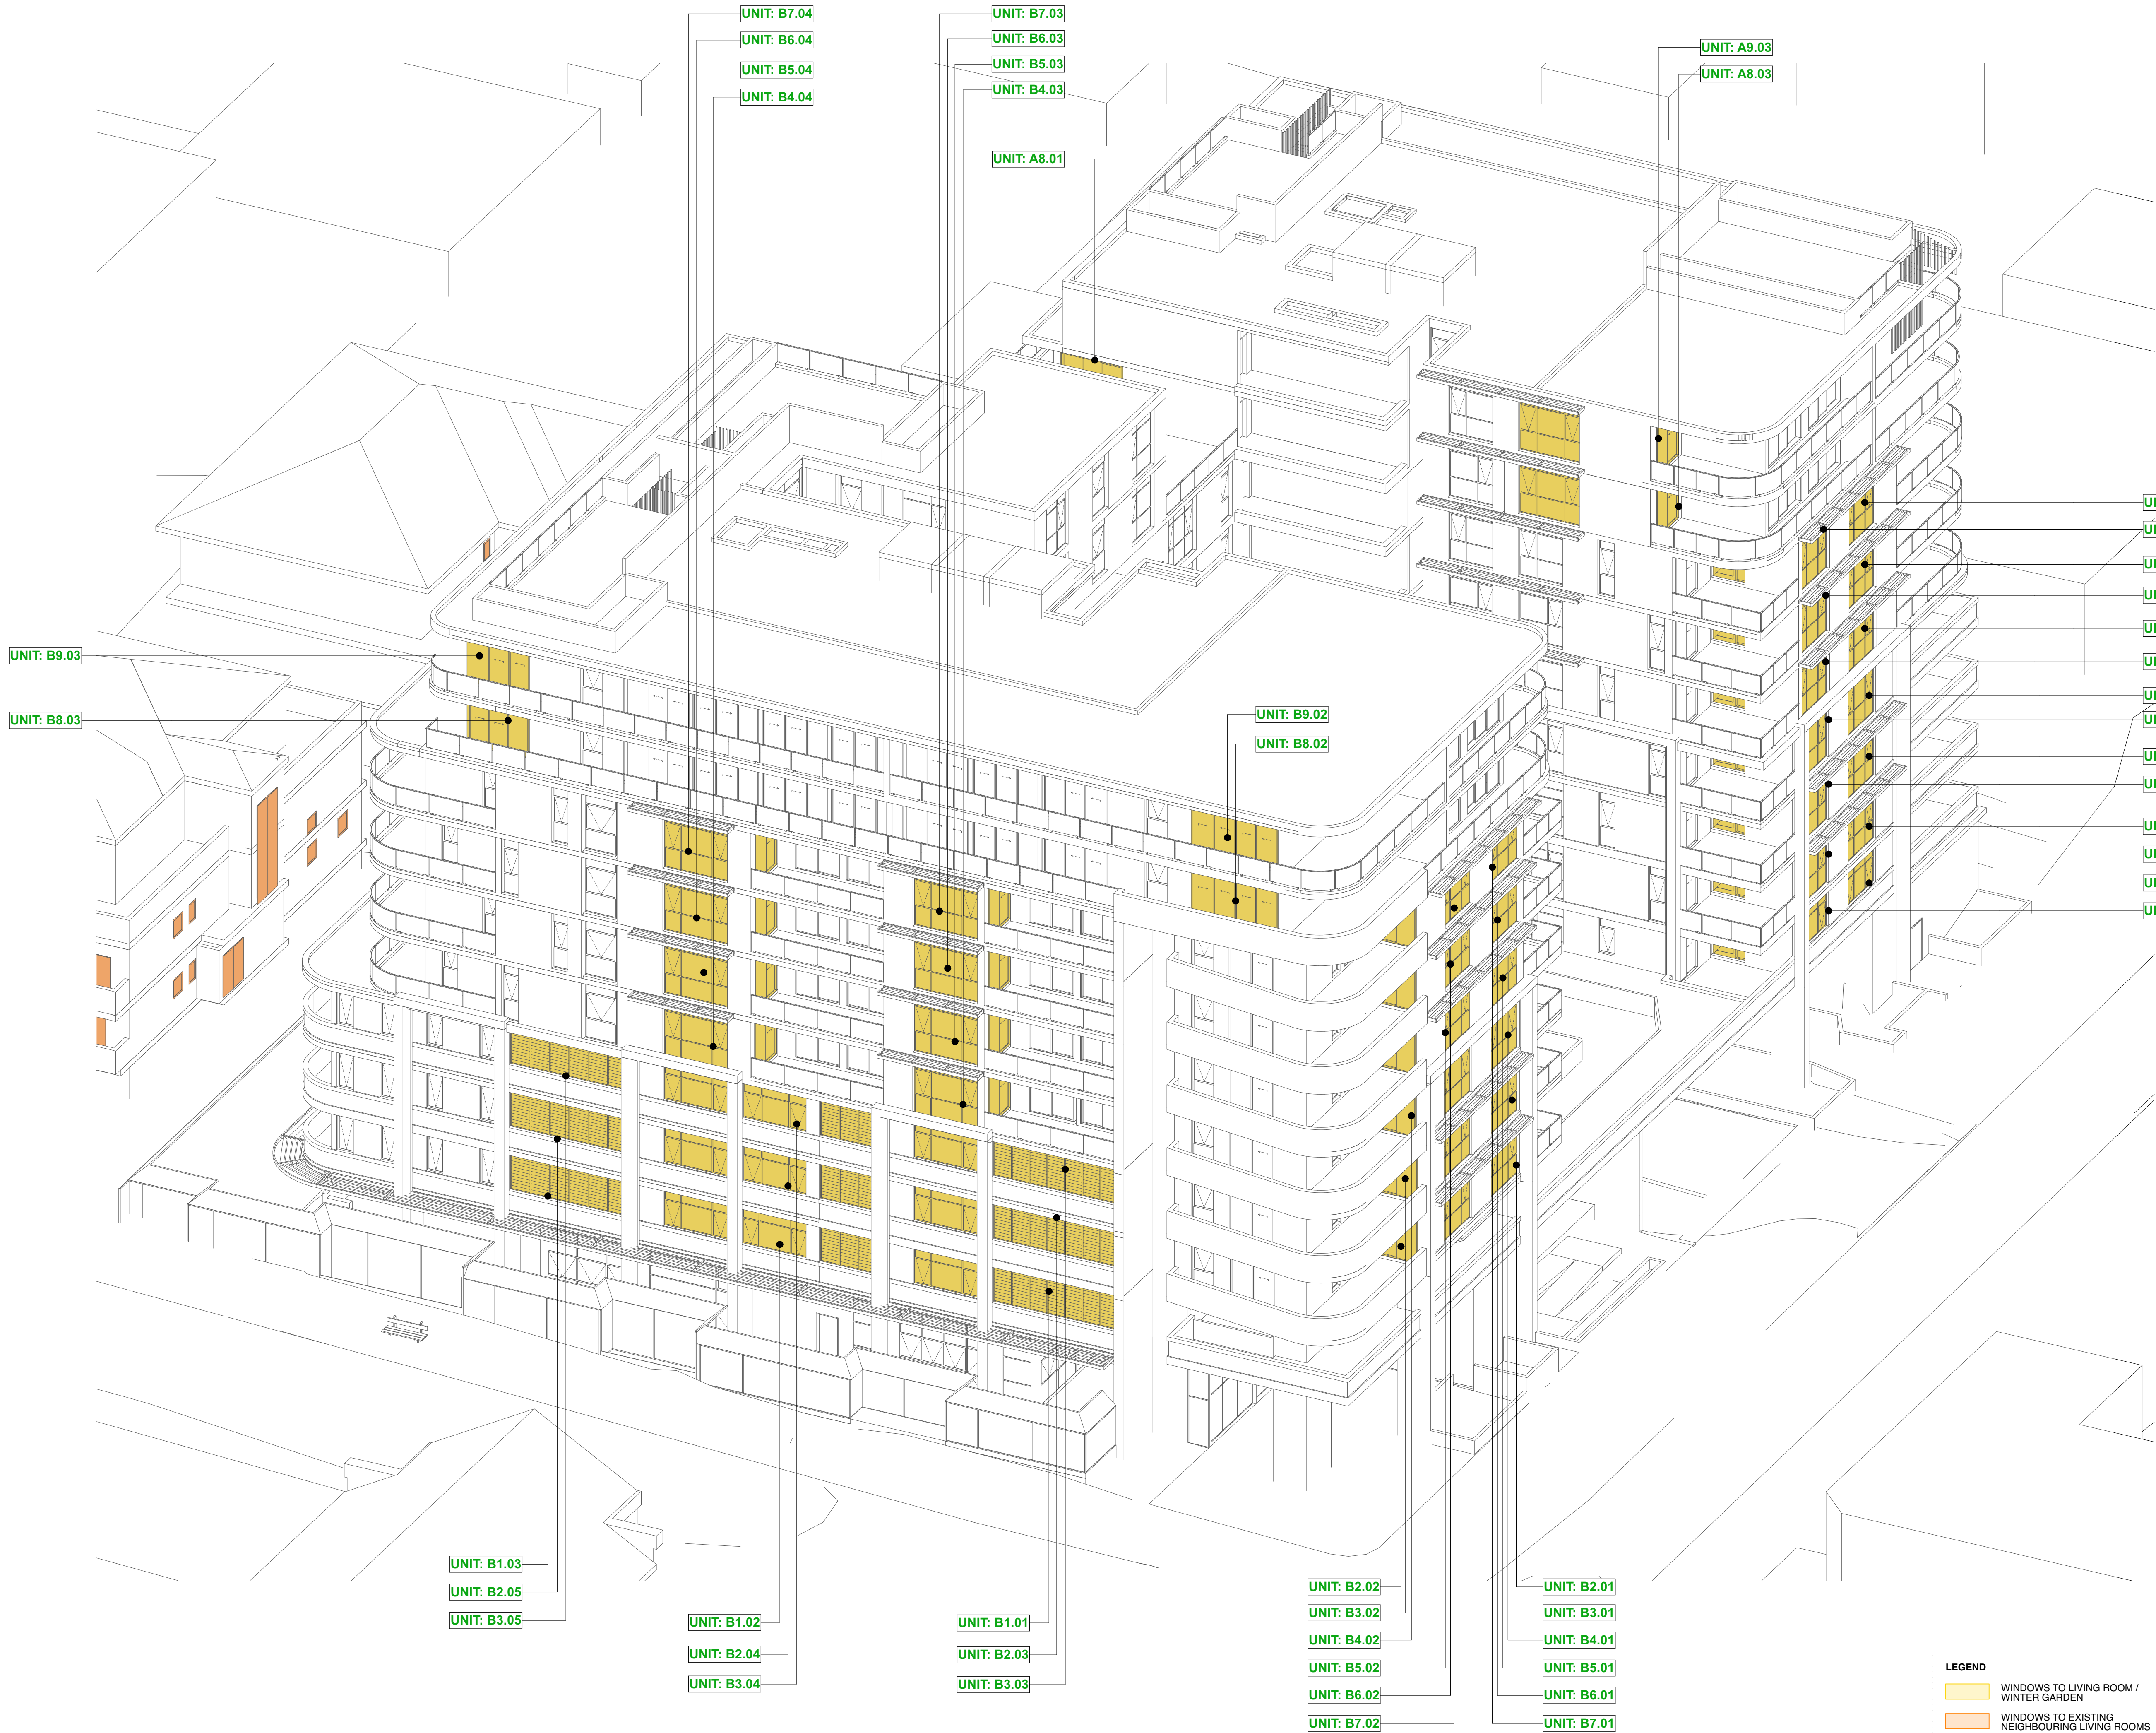

General Notes
DO NOT SCALE FROM DRAWING. USE FIGURED DIMENSIONS ONLY.
CHECK ALL DIMENSIONS ON SITE BEFORE ANY MANUFACTURE OR CONSTRUCTION

All dimensions are in millimetres unless stated otherwise.
All architectural drawings are to be read in conjunction with the relevant consultant documents. All dimensions and levels are to be checked and verified on site prior to the commencement of work, shop drawings or fabrication of any components. Refer all discrepancies to the Architect for determination. Drawings are not to be scaled, use only figured dimensions. This drawing is copyright and must not be retained, copied or used without the permission of BKA Architecture. This document has been prepared for and on behalf of the clients noted on the drawing. BKA Architecture's responsibility is to these clients only and not to any third party who may rely on these documents. Minor changes to form and configuration may be required when drawings are subsequently prepared for construction purposes after the grant of development consent.
Nominated Architect (NSW) - John Baker 3552

Rev	Date	Issue
A	12/2/2026	SSDA Submission

- 1. Planner**
Colliers Urban Planning
Claire Burdett
T : 0423 066 002
- 2. Surveyor**
RGM
Huy Thai
T : 02 9712 0238
- 3. Arborist**
Seasoned Tree Consulting
David Gowerlock
T : 0415 961 074
- 4. Landscape**
Conzept
Robert Frew
T : 02 9922 5312
- 5. Civil and Stormwater**
Smart Structures
Kamyar Elvazzadeh
T : 02 9052 6466
- 6. BCA and Access**
Building Innovations
Mardios Taitan
T : 02 9099 0370
- 7. Acoustic**
Koikas Acoustics
Rowan Frizzell
T : 02 9587 9702
- 8. Traffic and Parking**
Genesis Traffic
Bernard Lo
T : 02 7255 8198
- 9. Waste Management**
Elephants Foot
Ruban Jayaratnam
T : 02 9780 3506
- 10. Photomontage**
Platypus Digit
Gordon Kam
T : 0404 866 018

Client
BSWLD MAROUBRA PTY LTD

Architect
BKA Architecture
SYDNEY
Suite 1.04,
77 Dunning Ave.
Roseberry
NSW 2018
T: +61 2 9318 9200
NEWCASTLE
Suite 4
19 Bolton St.
Newcastle
NSW 2300
E: bka@bka.com.au
NORTH COAST
39-41 Main Street
Clunes
NSW 2480
W: www.bka.com.au

North


Status
SSDA
Scale at A1
Drawn
CM, SA, RD

Print Date
31/3/2026
Checked
JG, JB

Project
251 - 257 Maroubra Road & 133
Garden Street Maroubra NSW 2035
Australia

Drawing
Eye of the Sun Diagram - 1pm

Project No.
24029
Revision
A
Drawing No.
DA 704

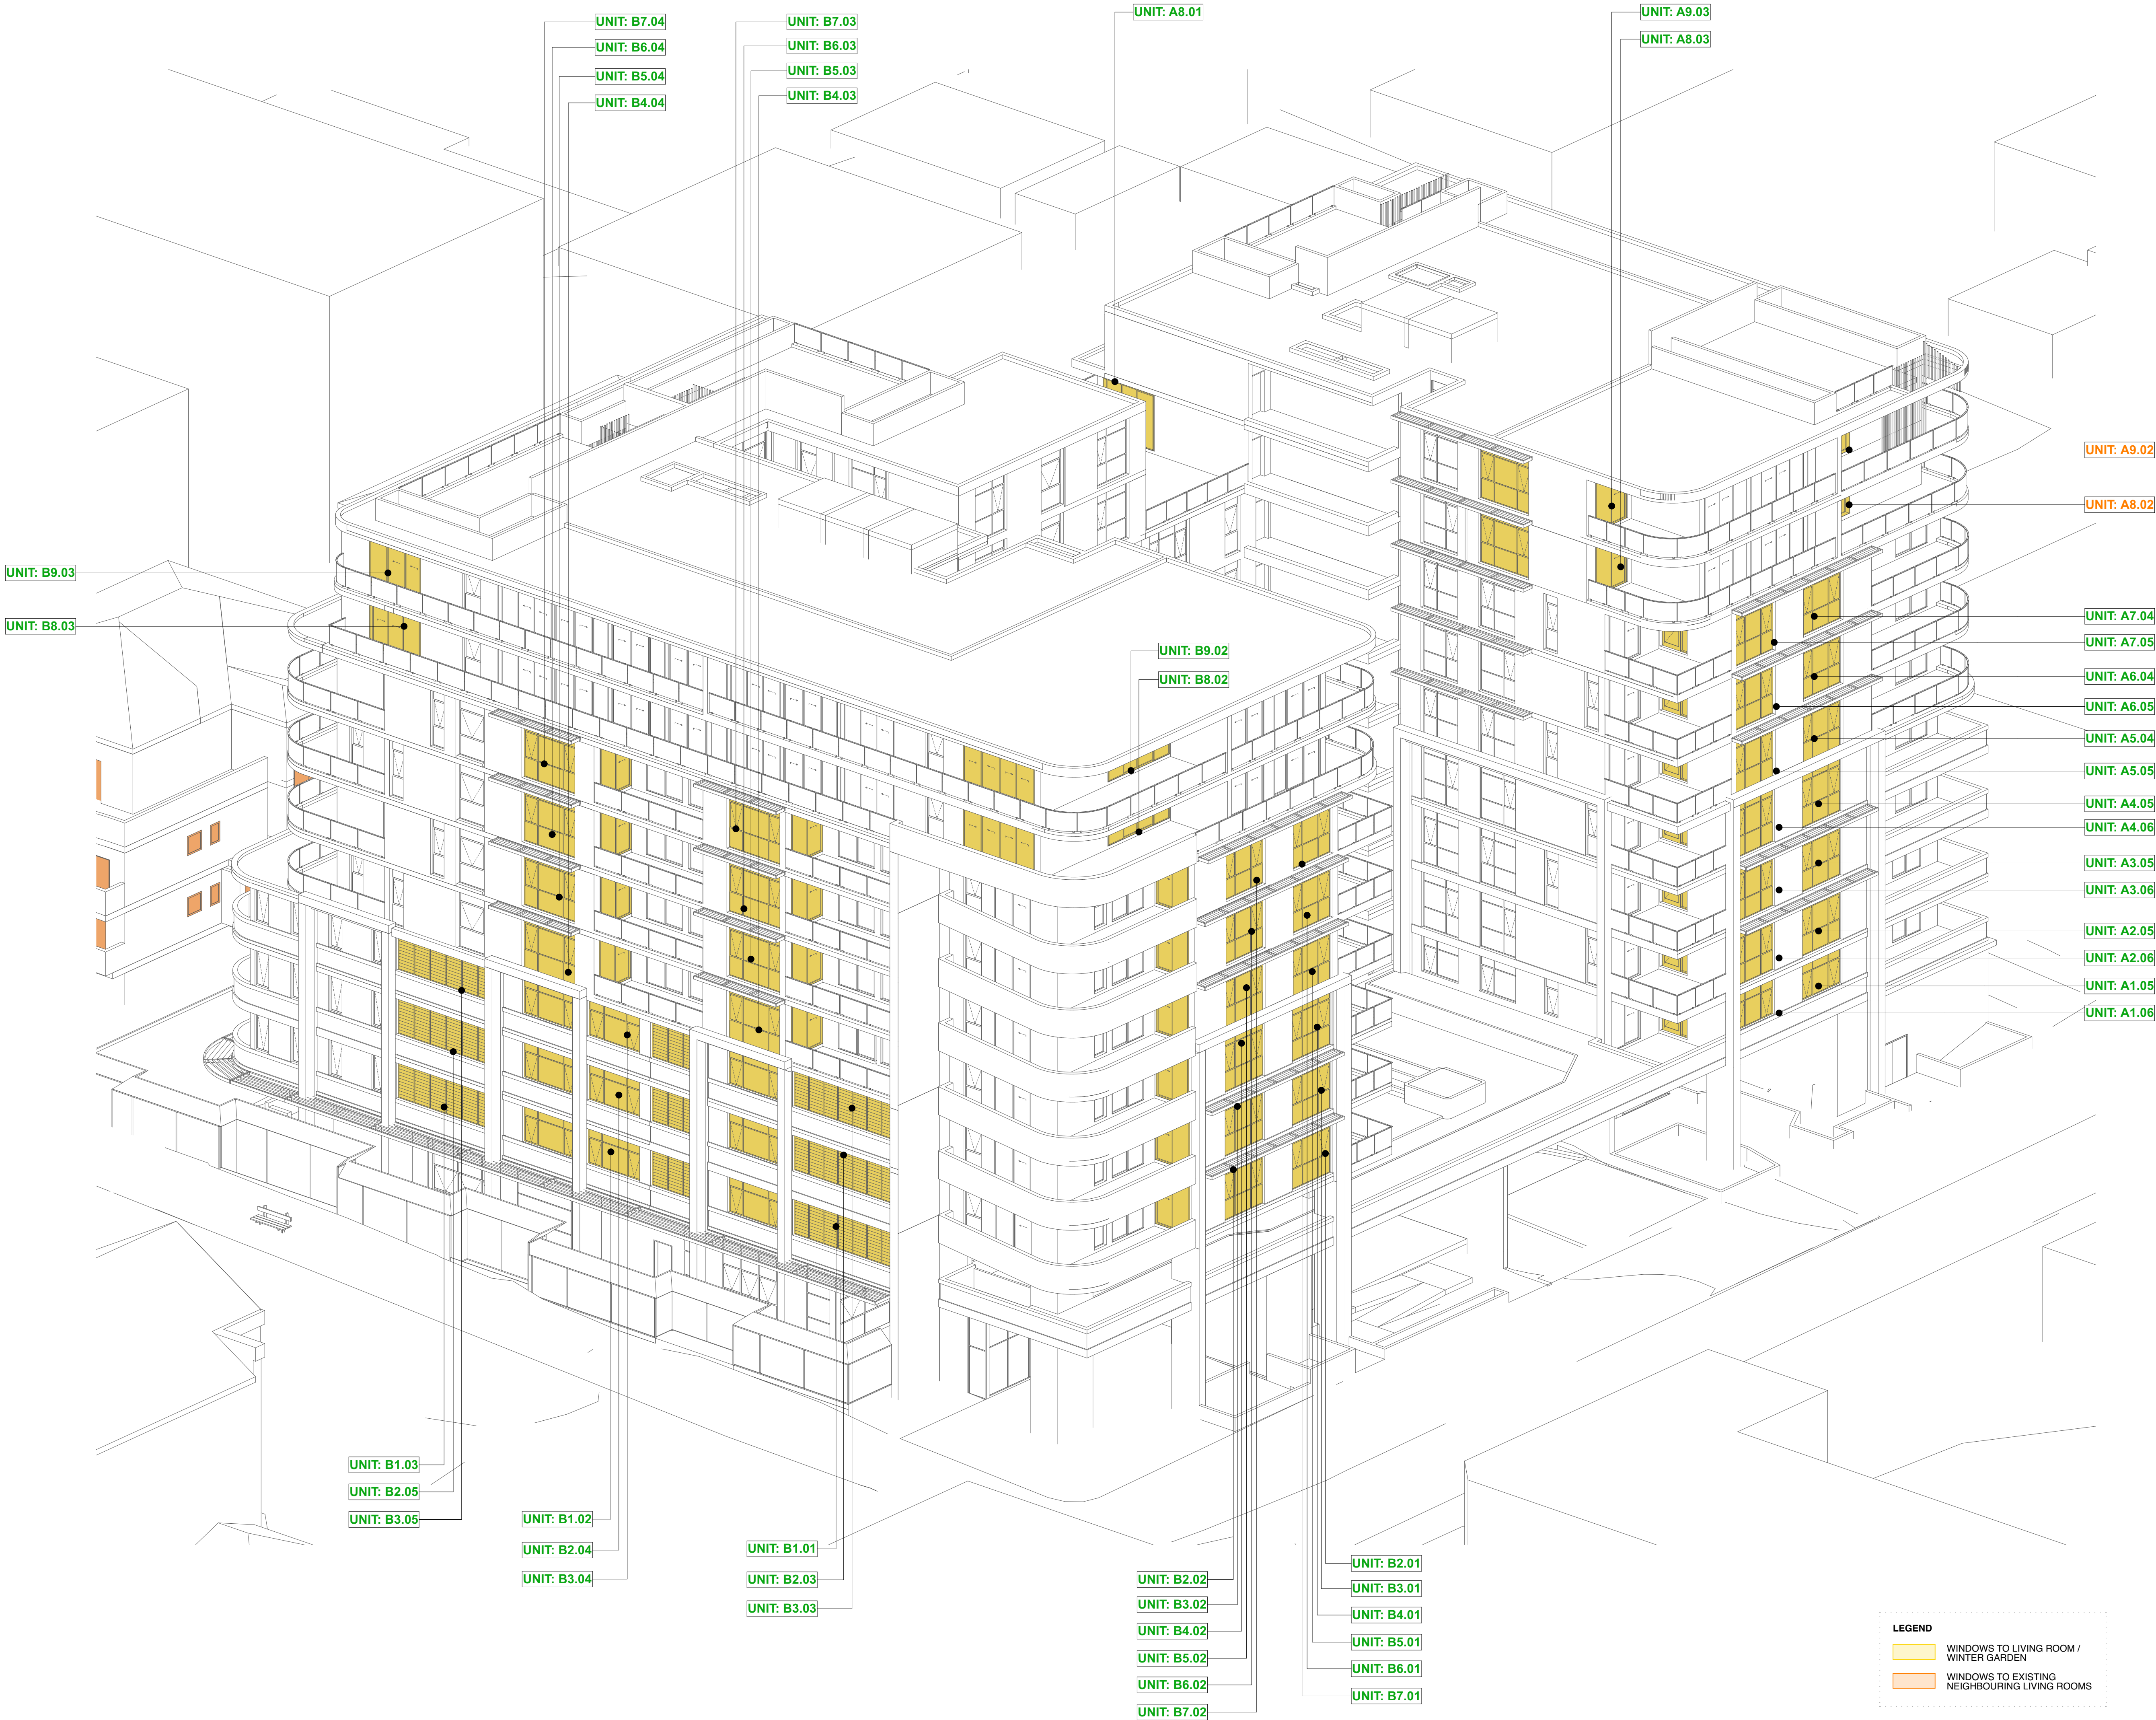

General Notes
DO NOT SCALE FROM DRAWING. USE FIGURED DIMENSIONS ONLY.
CHECK ALL DIMENSIONS ON SITE BEFORE ANY MANUFACTURE OR CONSTRUCTION

All dimensions are in millimetres unless stated otherwise.
All architectural drawings are to be read in conjunction with the relevant consultant documents. All dimensions and levels are to be checked and verified on site prior to the commencement of work, shop drawings or fabrication of any components. Refer all discrepancies to the Architect for determination. Drawings are not to be scaled, use only figured dimensions. This drawing is copyright and must not be retained, copied or used without the permission of BKA Architecture. This document has been prepared for and on behalf of the clients noted on the drawing. BKA Architecture's responsibility is to these clients only and not to any third party who may rely on these documents. Minor changes to form and configuration may be required when drawings are subsequently prepared for construction purposes after the grant of development consent.
Nominated Architect (NSW) - John Baker 3552

Rev	Date	Issue
A	12/2/2026	SSDA Submission

- 1. Planner**
Colliers Urban Planning
Claire Burdett
T : 0423 066 002
- 2. Surveyor**
RGM
Huy Thai
T : 02 9712 0238
- 3. Arborist**
Seasoned Tree Consulting
David Gowenlock
T : 0415 961 074
- 4. Landscape**
Conzept
Robert Frew
T : 02 9922 5312
- 5. Civil and Stormwater**
Smart Structures
Kamyar Elvazzadeh
T : 02 9052 6466
- 6. BCA and Access**
Building Innovations
Mardios Taitan
T : 02 9099 0370
- 7. Acoustic**
Koikas Acoustics
Rowan Frizell
T : 02 9587 9702
- 8. Traffic and Parking**
Genesis Traffic
Bernard Lo
T : 02 7255 8198
- 9. Waste Management**
Elephants Foot
Ruban Jayaratnam
T : 02 9780 3506
- 10. Photomontage**
Platypus Digit
Gordon Kam
T : 0404 866 018

Client
BSWLD MAROUBRA PTY LTD

Architect
BKA Architecture
SYDNEY
Suite 1.04,
77 Dunning Ave.
Newcastle
NSW 2018
T: +61 2 9318 9200
NEWCASTLE
Suite 4
19 Bolton St.
Newcastle
NSW 2300
E: bka@bka.com.au
NORTH COAST
39-41 Main Street
Clunes
NSW 2480
W: www.bka.com.au

North

Scale at A1

Status
SSDA
Drawn
CM, SA, RD

Print Date
31/3/2026
Checked
JG, JB

Project
251 - 257 Maroubra Road & 133
Garden Street Maroubra NSW 2035
Australia

Drawing
Eye of the Sun Diagram - 2pm

Project No.
24029
Revision
A
Drawing No.
DA 705



General Notes

DO NOT SCALE FROM DRAWING. USE FIGURED DIMENSIONS ONLY. CHECK ALL DIMENSIONS ON SITE BEFORE ANY MANUFACTURE OR CONSTRUCTION

All dimensions are in millimetres unless stated otherwise. All architectural drawings are to be read in conjunction with the relevant consultant documents. All dimensions and levels are to be checked and verified on site prior to the commencement of work, shop drawings or fabrication of any components. Refer all discrepancies to the Architect for determination. Drawings are not to be scaled, use only figured dimensions. This drawing is copyright and must not be retained, copied or used without the permission of BKA Architecture. This document has been prepared for and on behalf of the clients noted on the drawing. BKA Architecture's responsibility is to these clients only and not to any third party who may rely on these documents. Minor changes to form and configuration may be required when drawings are subsequently prepared for construction purposes after the grant of development consent. Nominated Architect (NSW) - John Baker 3552

Rev	Date	Issue
A	12/2/2026	SSDA Submission

1. Planner
Colliers Urban Planning
Claire Burdett
T : 0423 066 002

2. Surveyor
RGM
Huy Thai
T : 02 9712 0238

3. Arborist
Seasoned Tree Consulting
David Gowenlock
T : 0415 961 074

4. Landscape
Conzept
Robert Frew
T : 02 9922 5312

5. Civil and Stormwater
Smart Structures
Kamyar Elvazzadeh
T : 02 9052 6466

6. BCA and Access
Building Innovations
Mardios Taitian
T : 02 9099 0370

7. Acoustic
Koikas Acoustics
Rowan Frizell
T : 02 9587 9702

8. Traffic and Parking
Genesis Traffic
Bernard Lo
T : 02 7255 8198

9. Waste Management
Elephants Foot
Ruban Jayaratnam
T : 02 9780 3506

10. Photomontage
Platypus Digit
Gordon Kam
T : 0404 866 018

Client
BSWLD MAROUBRA PTY LTD

Architect
BKA Architecture
SYDNEY
Suite 104,
77 Dunning Ave,
Newcastle
NSW 2018
T: +61 2 9318 9200

NEWCASTLE
Suite 4
19 Bolton St,
Newcastle
NSW 2300
E: bka@bka.com.au

NORTH COAST
39-41 Main Street
Clunes
NSW 2480
W: www.bka.com.au

North

Scale at A1

Status
SSDA

Drawn
CM, SA, RD

Print Date
31/3/2026


Checked
JG, JB

Project
251 - 257 Maroubra Road & 133
Garden Street Maroubra NSW 2035
Australia


Drawing
Eye of the Sun Diagram - 3pm

Project No.	Revision	Drawing No.
24029	A	DA 706


Shadow Diagrams

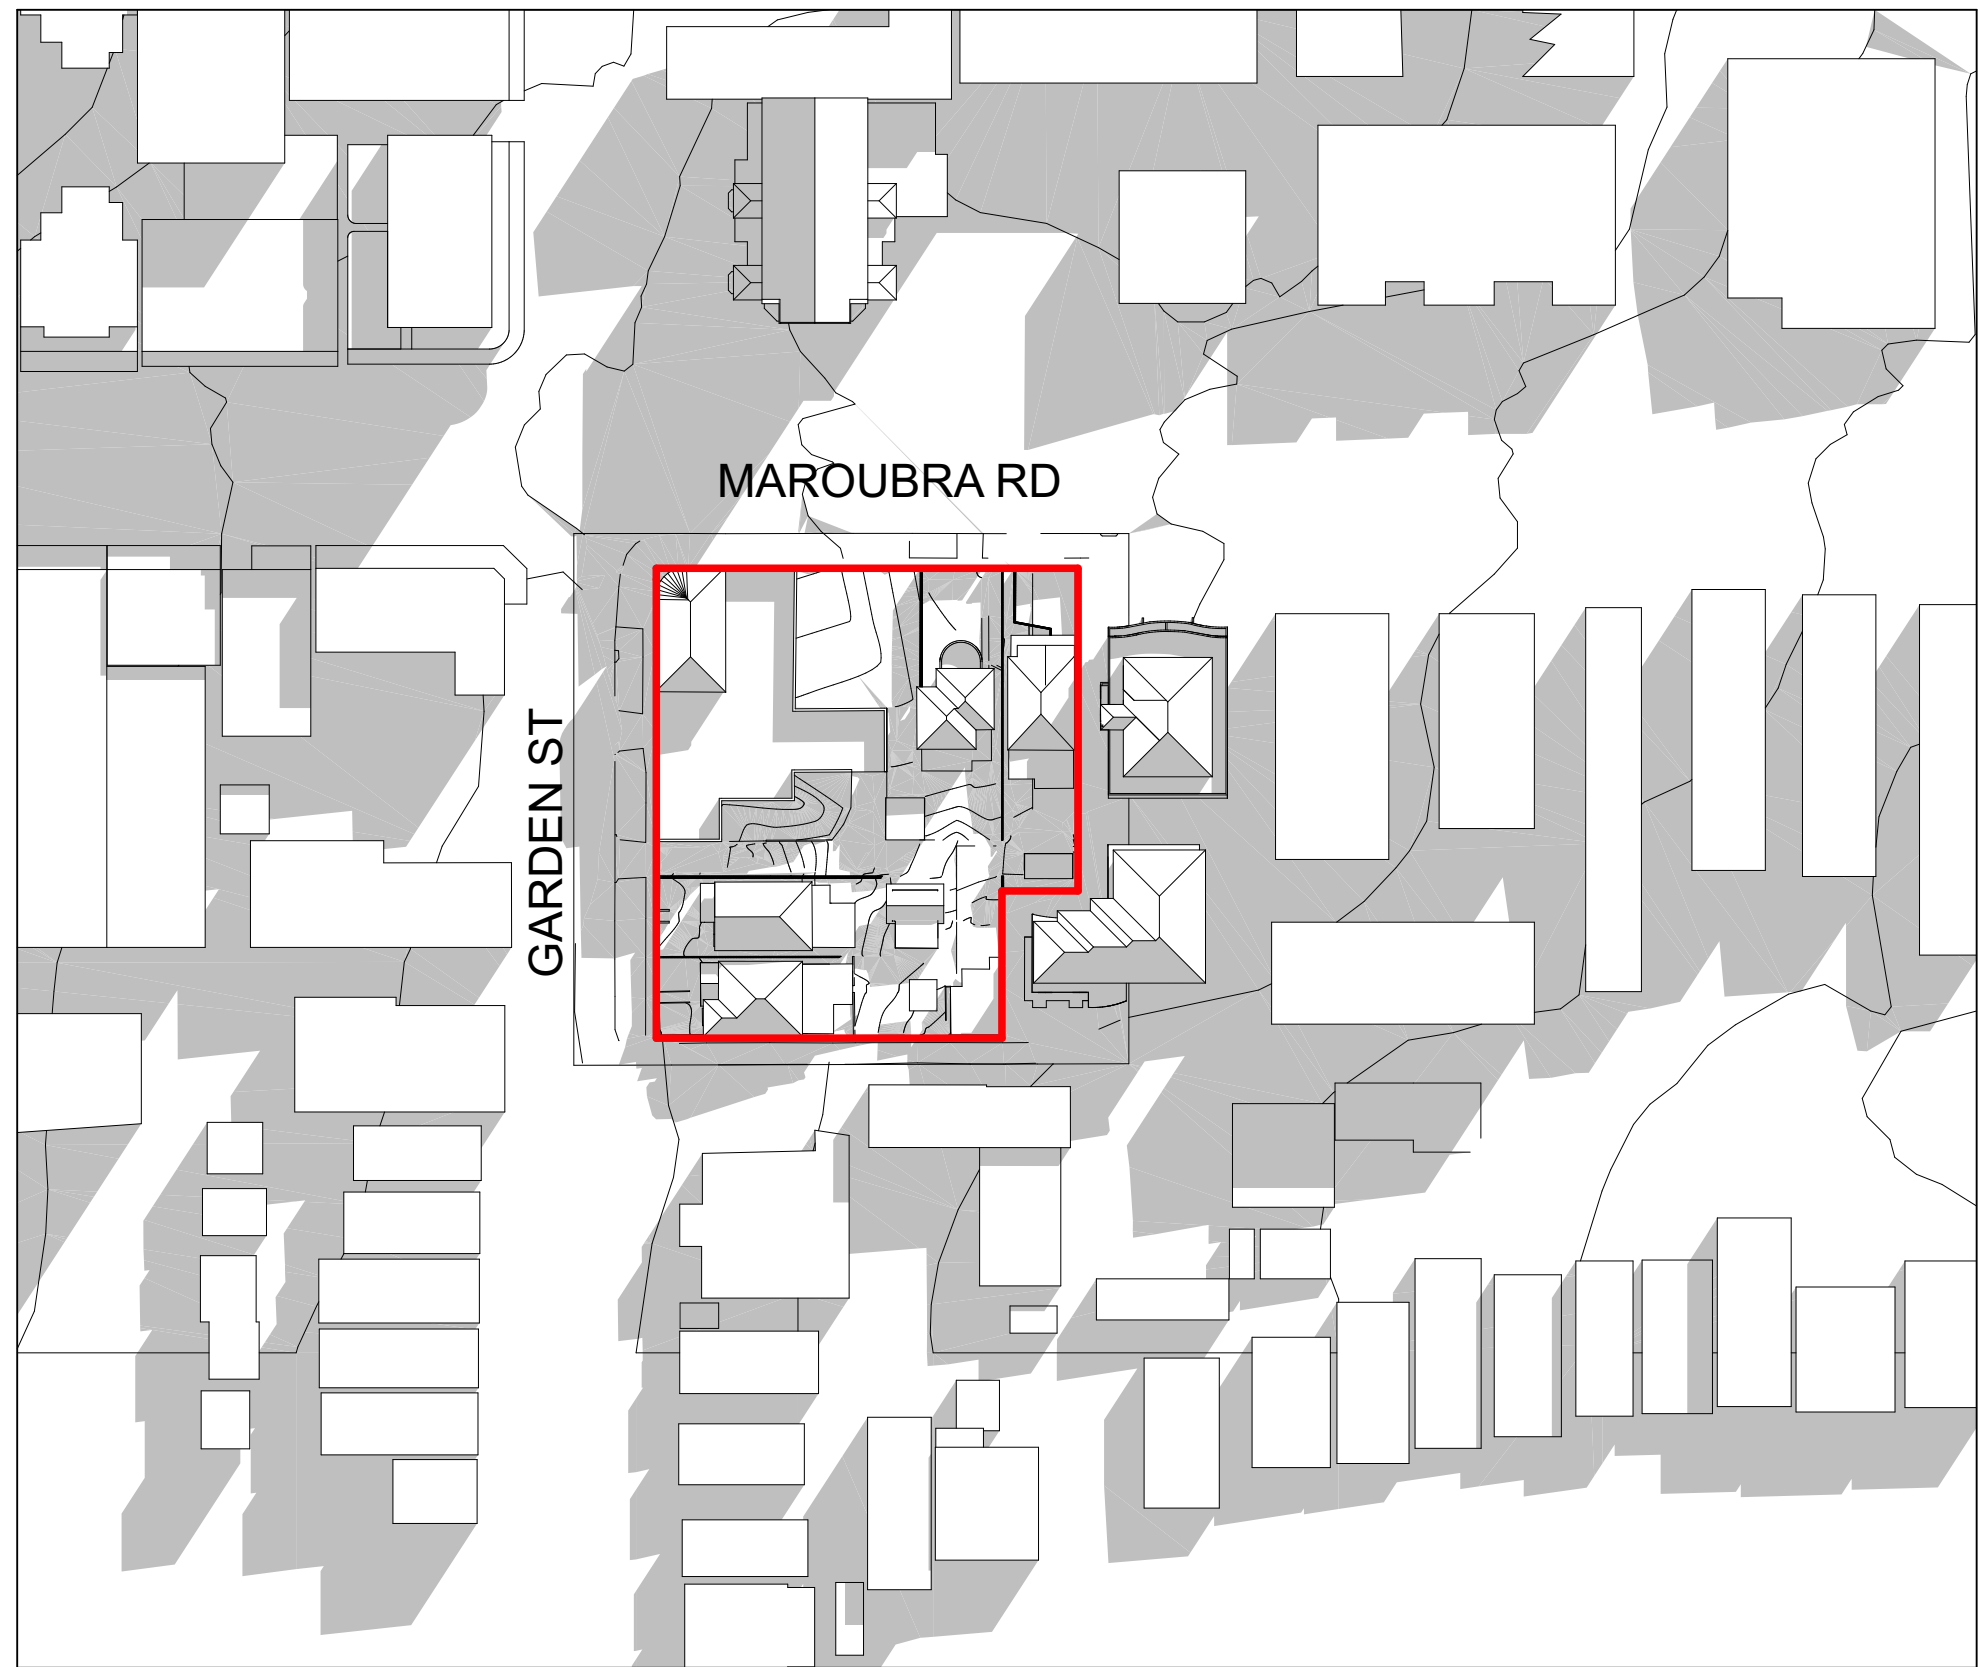


1 Shadow Diagram - 9am Existing
1:1000

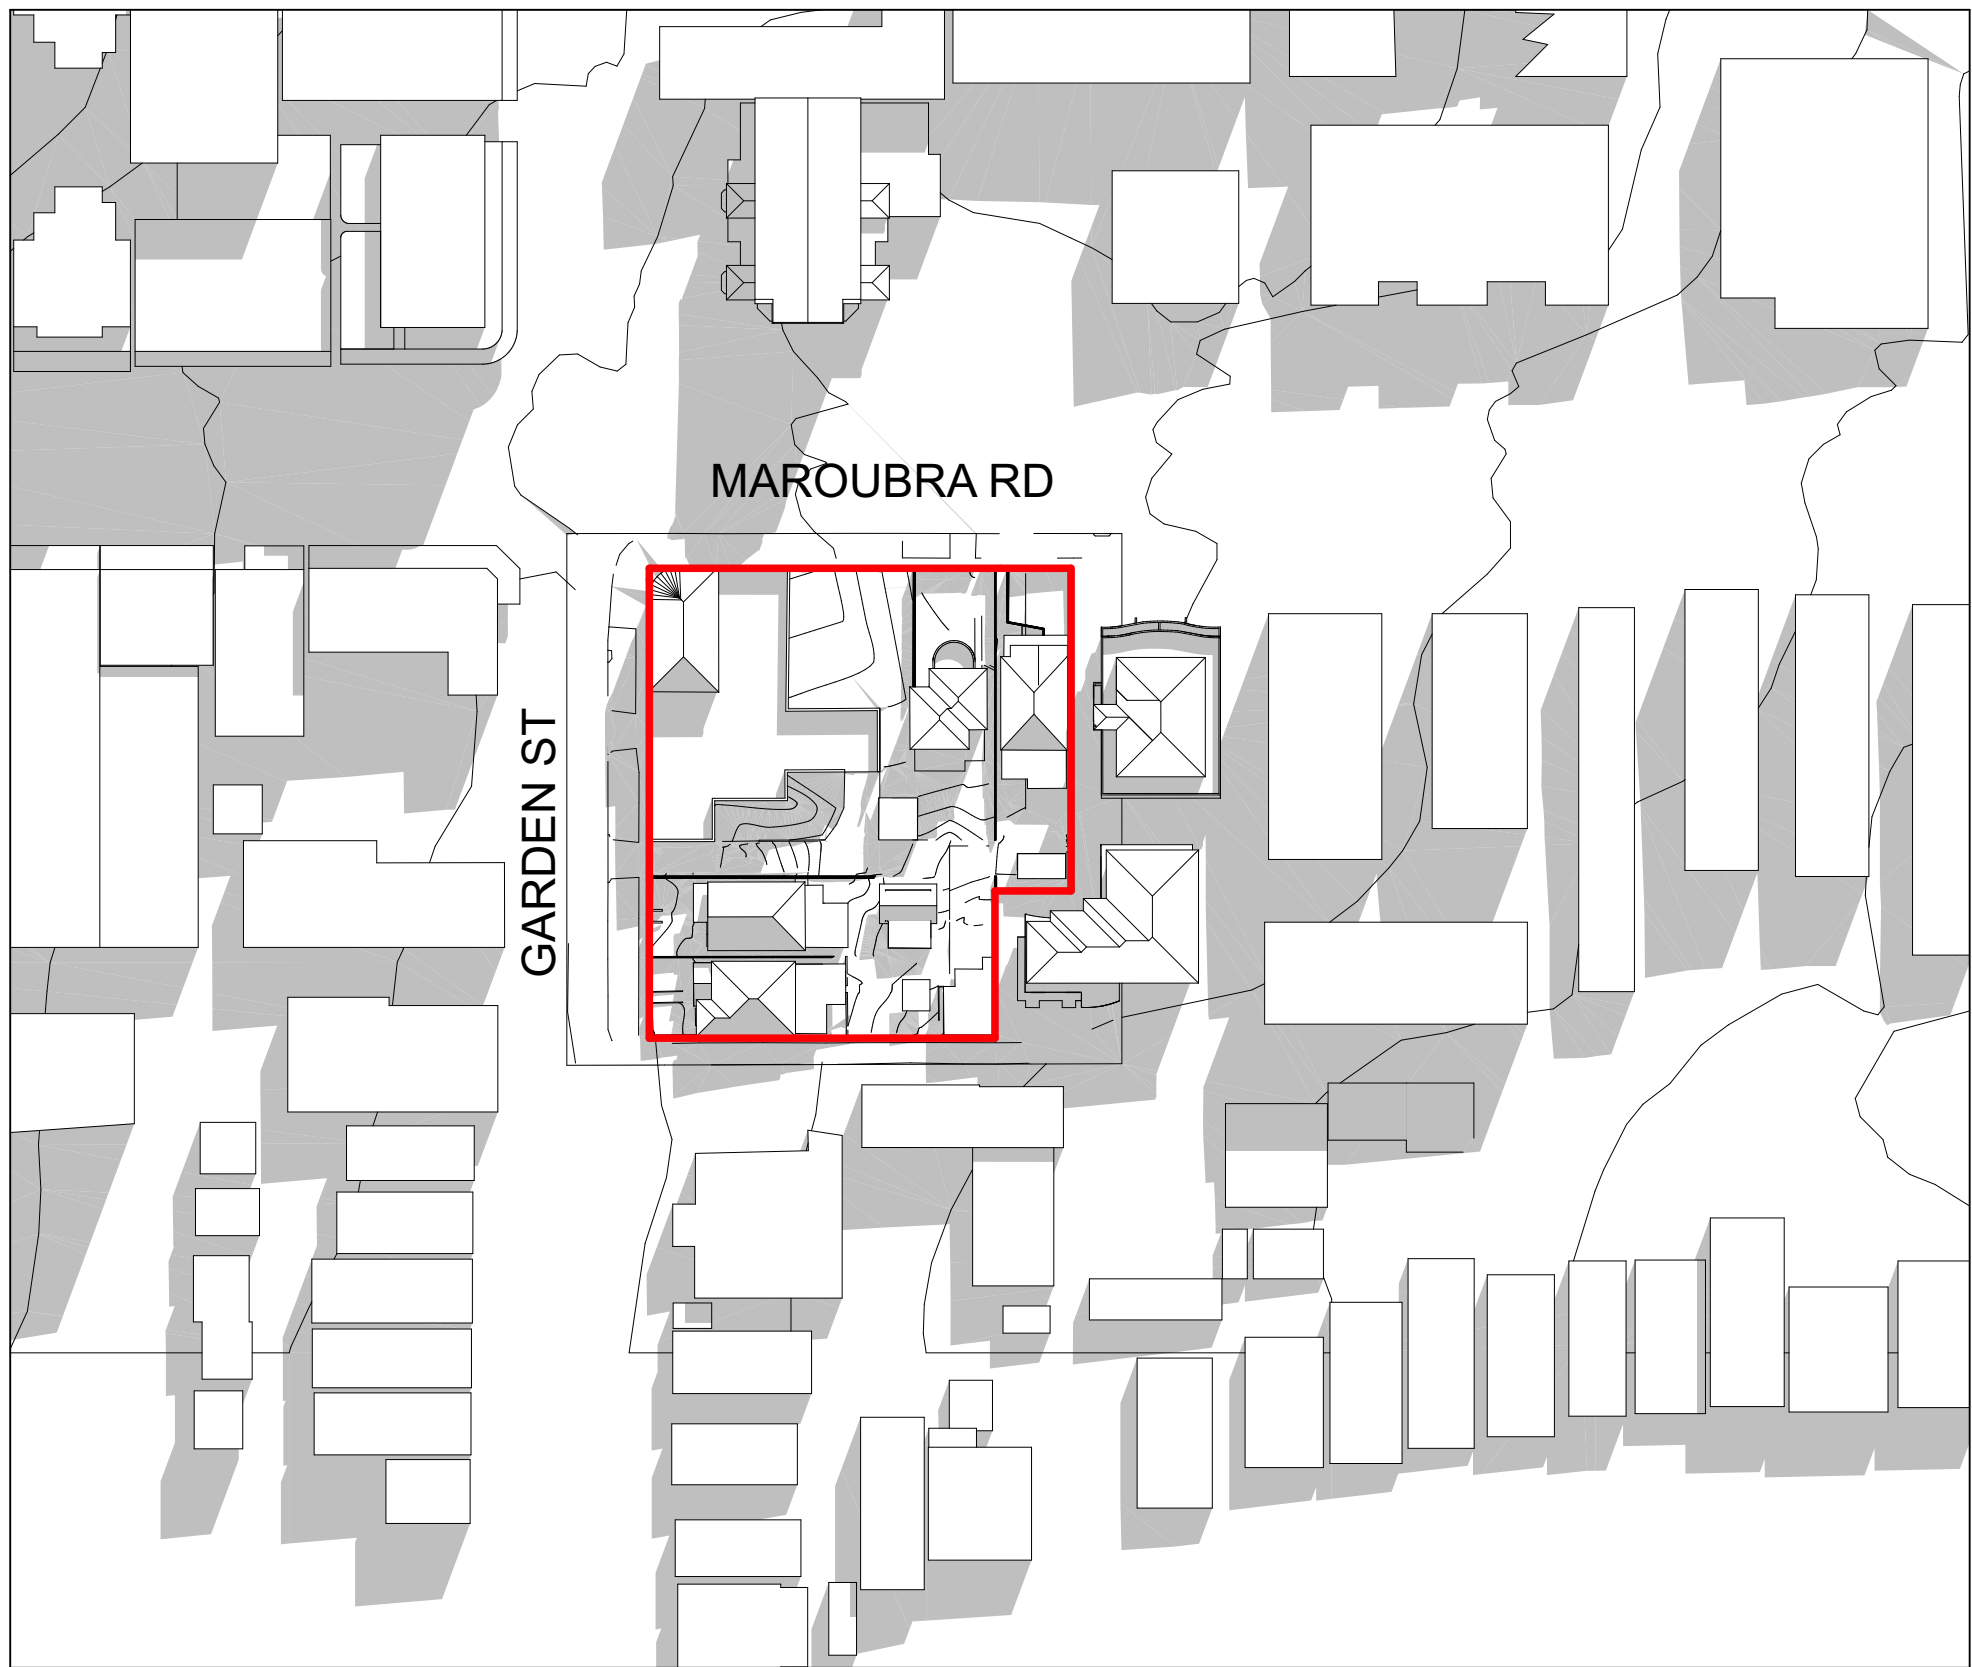

2 Shadow Diagram - 10am Existing
1:1000

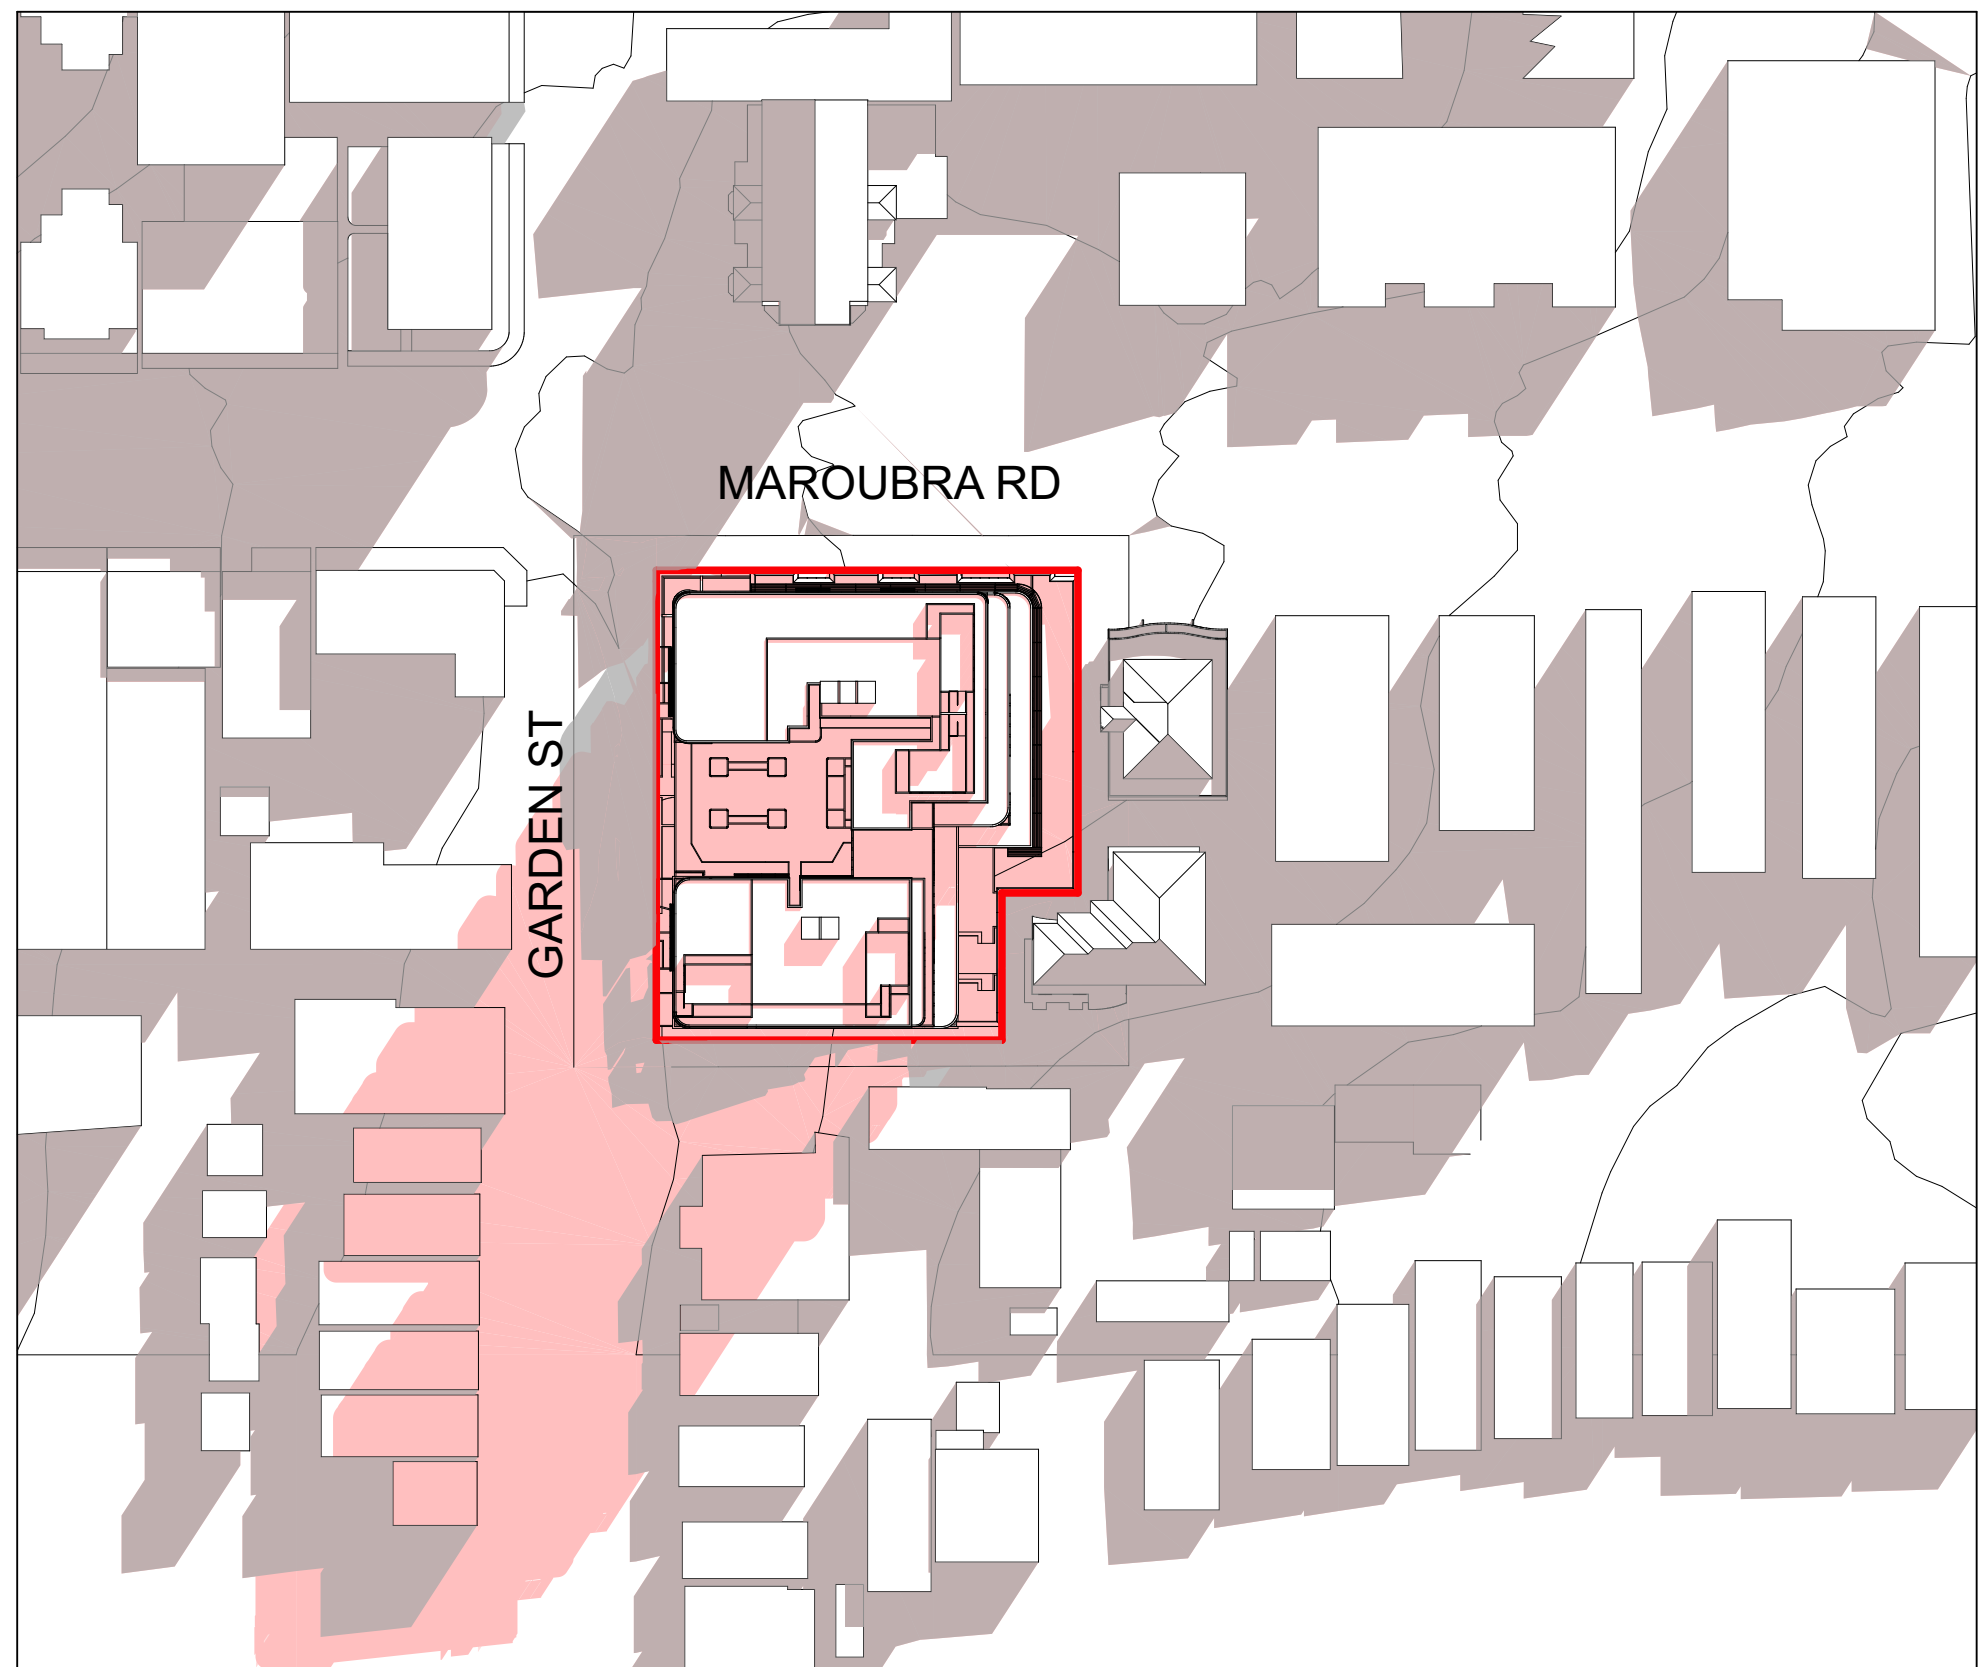

3 Shadow Diagram - 9am Proposed
1:1000

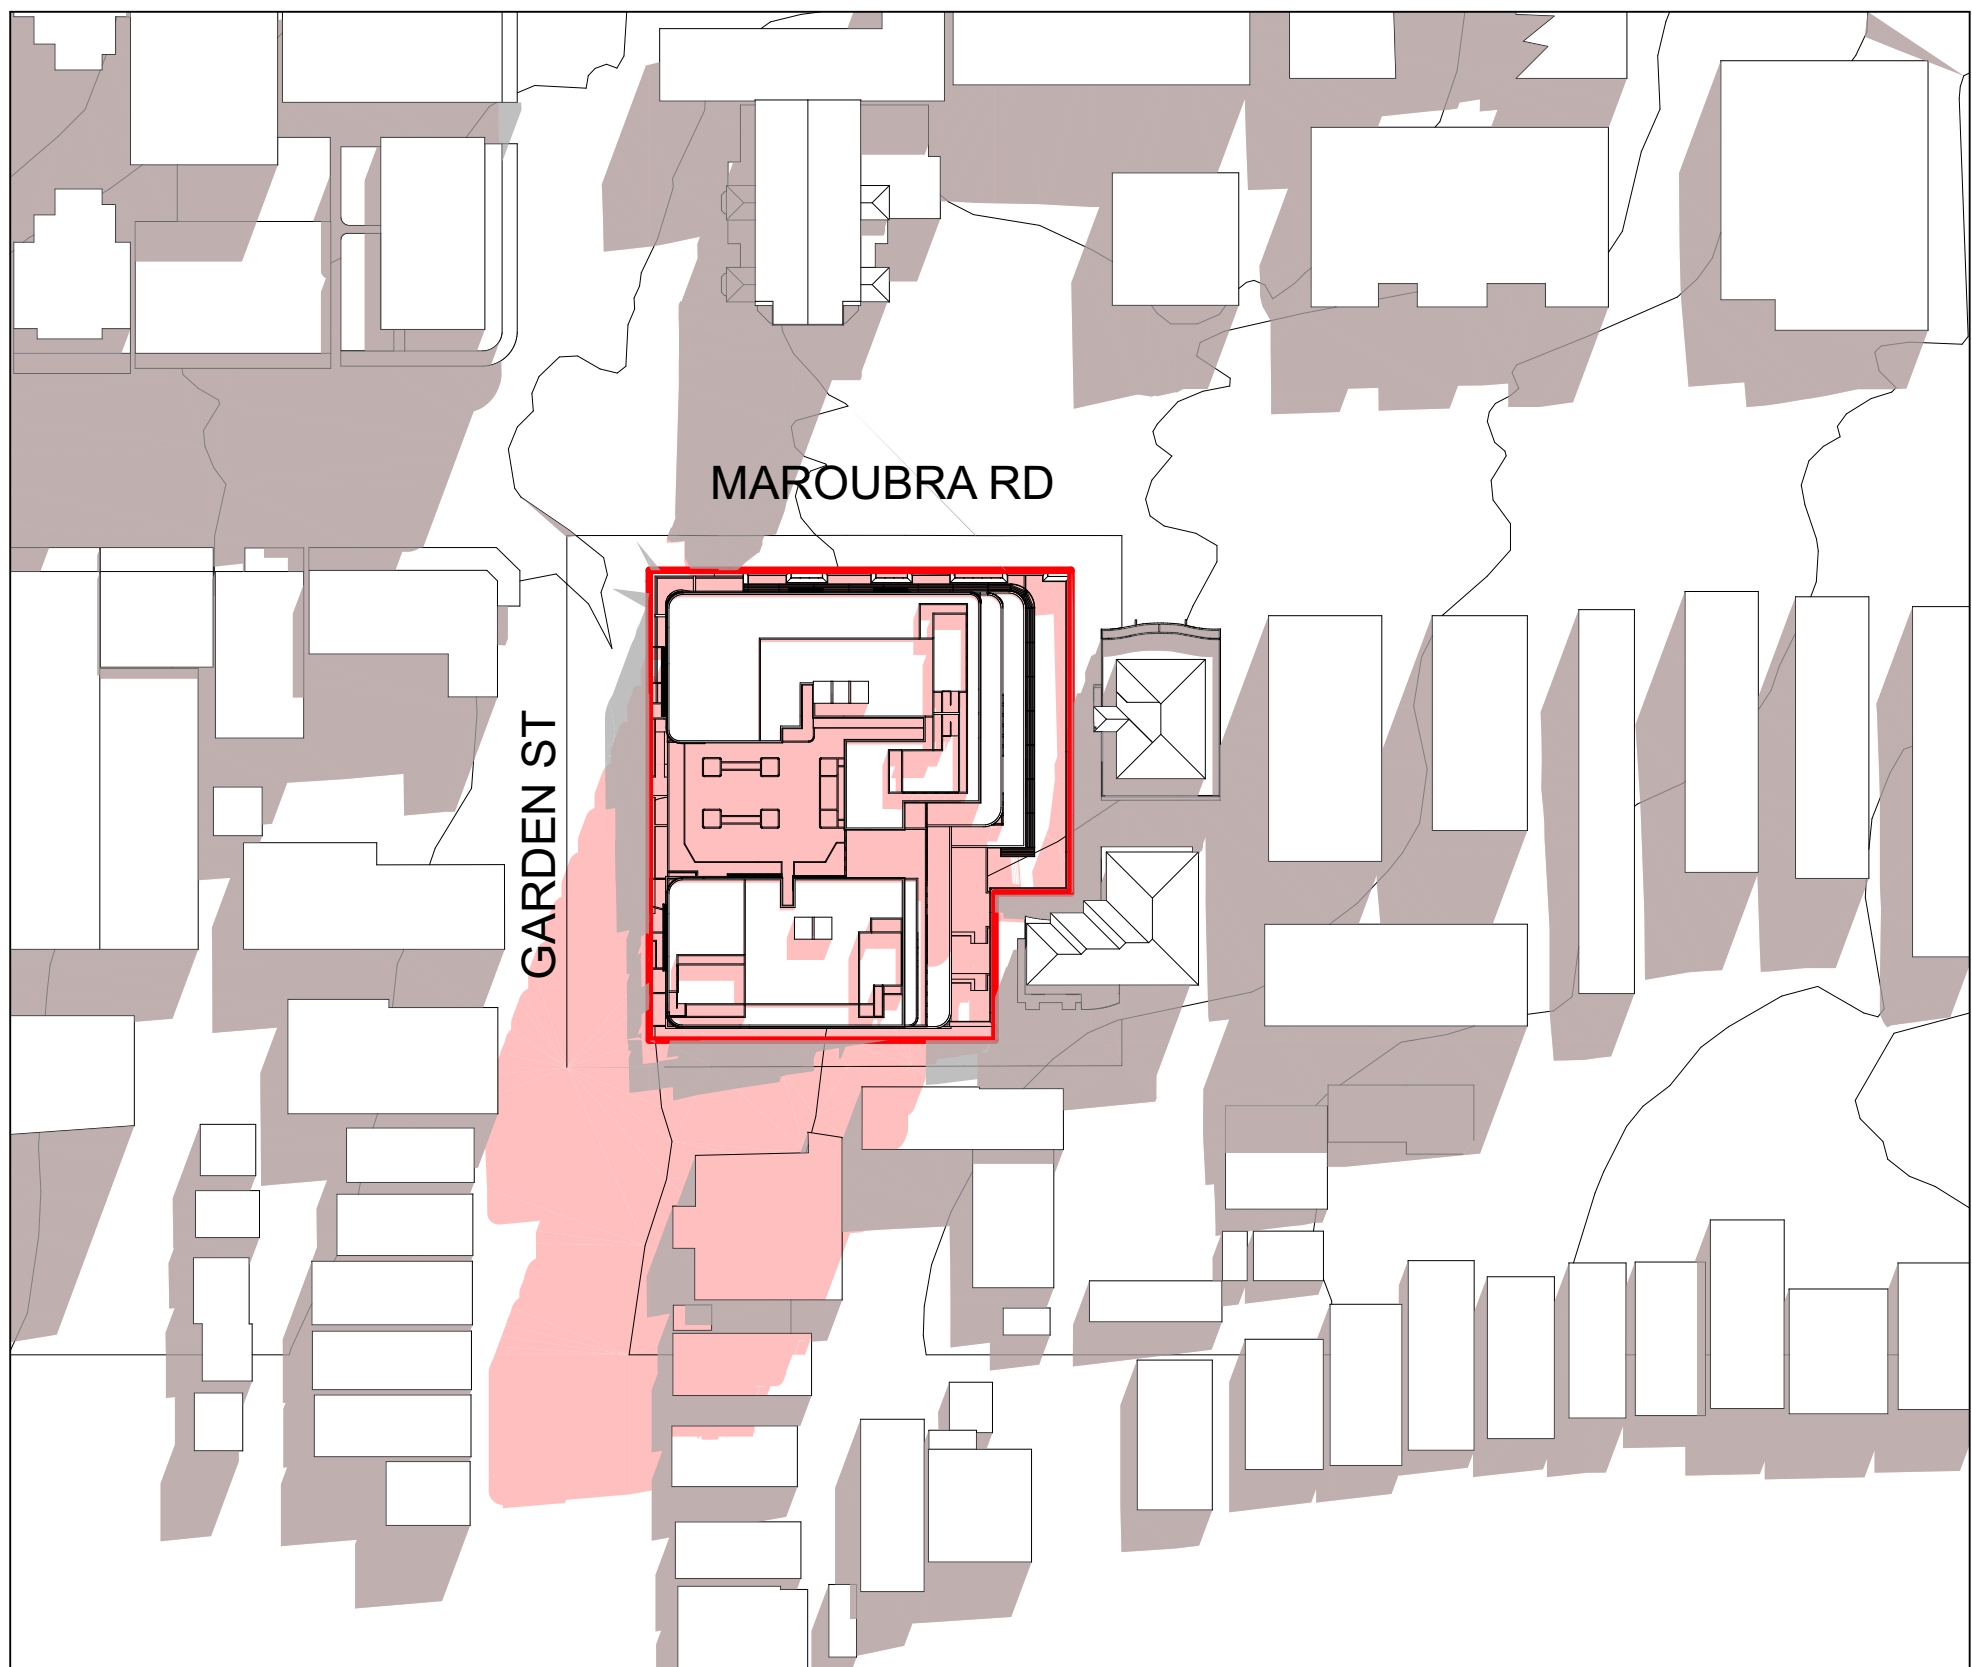

4 Shadow Diagram - 10am Proposed
1:1000

EXISTING SHADOW
PROPOSED SHADOW

General Notes		
DO NOT SCALE FROM DRAWING. USE FIGURED DIMENSIONS ONLY. CHECK ALL DIMENSIONS ON SITE BEFORE ANY MANUFACTURE OR CONSTRUCTION		
All dimensions are in millimetres unless stated otherwise. All architectural drawings are to be read in conjunction with the relevant consultant documents. All dimensions and levels are to be checked and verified on site prior to the commencement of work, shop drawings or fabrication of any components. Refer all discrepancies to the Architect for determination. Drawings are not to be scaled, use only figured dimensions. This drawing is copyright and must not be retained, copied or used without the permission of BKA Architecture. This document has been prepared for and on behalf of the clients noted on the drawing. BKA Architecture's responsibility is to these clients only and not to any third party who may rely on these documents. Minor changes to form and configuration may be required when drawings are subsequently prepared for construction purposes after the grant of development consent. Nominated Architect (NSW) - John Baker 3552		
Rev	Date	Issue
A	12/2/2026	SSDA Submission
1. Planner Colliers Urban Planning Claire Burdett T : 0423 066 002		
2. Surveyor RGM Huy Thai T : 02 9712 0238		
3. Arborist Seasoned Tree Consulting David Gowerlock T : 0415 961 074		
4. Landscape Conzept Robert Frew T : 02 9922 5312		
5. Civil and Stormwater Smart Structures Kamyar Elvazzadeh T : 02 9052 6466		
6. BCA and Access Building Innovations Mardios Taitian T : 02 9099 0370		
7. Acoustic Koikas Acoustics Rowan Frizell T : 02 9587 9702		
8. Traffic and Parking Genesis Traffic Bernard Lo T : 02 7255 8198		
9. Waste Management Elephants Foot Ruban Jayaratnam T : 02 9780 3506		
10. Photomontage Platypus Digit Gordon Kam T : 0404 866 018		

Client		
BSWLD MAROUBRA PTY LTD		
Architect		
BKA Architecture		
SYDNEY Suite 1.04, 77 Dunning Ave. Newcastle NSW 2018	NEWCASTLE Suite 4 19 Bolton St. Newcastle NSW 2300	NORTH COAST 39-41 Main Street Clunes NSW 2480
T: +61 2 9318 9200	E: bka@bka.com.au	W: www.bka.com.au


North	Scale at A1
	1:1000
Status	Drawn
SSDA	CM, SA, RD
Print Date	Checked
31/3/2026	JG, JB
Project	
251 - 257 Maroubra Road & 133 Garden Street Maroubra NSW 2035 Australia	

Drawing


Shadow Diagrams 1

Project No.	Revision	Drawing No.
24029	A	DA 710


Shadow Diagrams

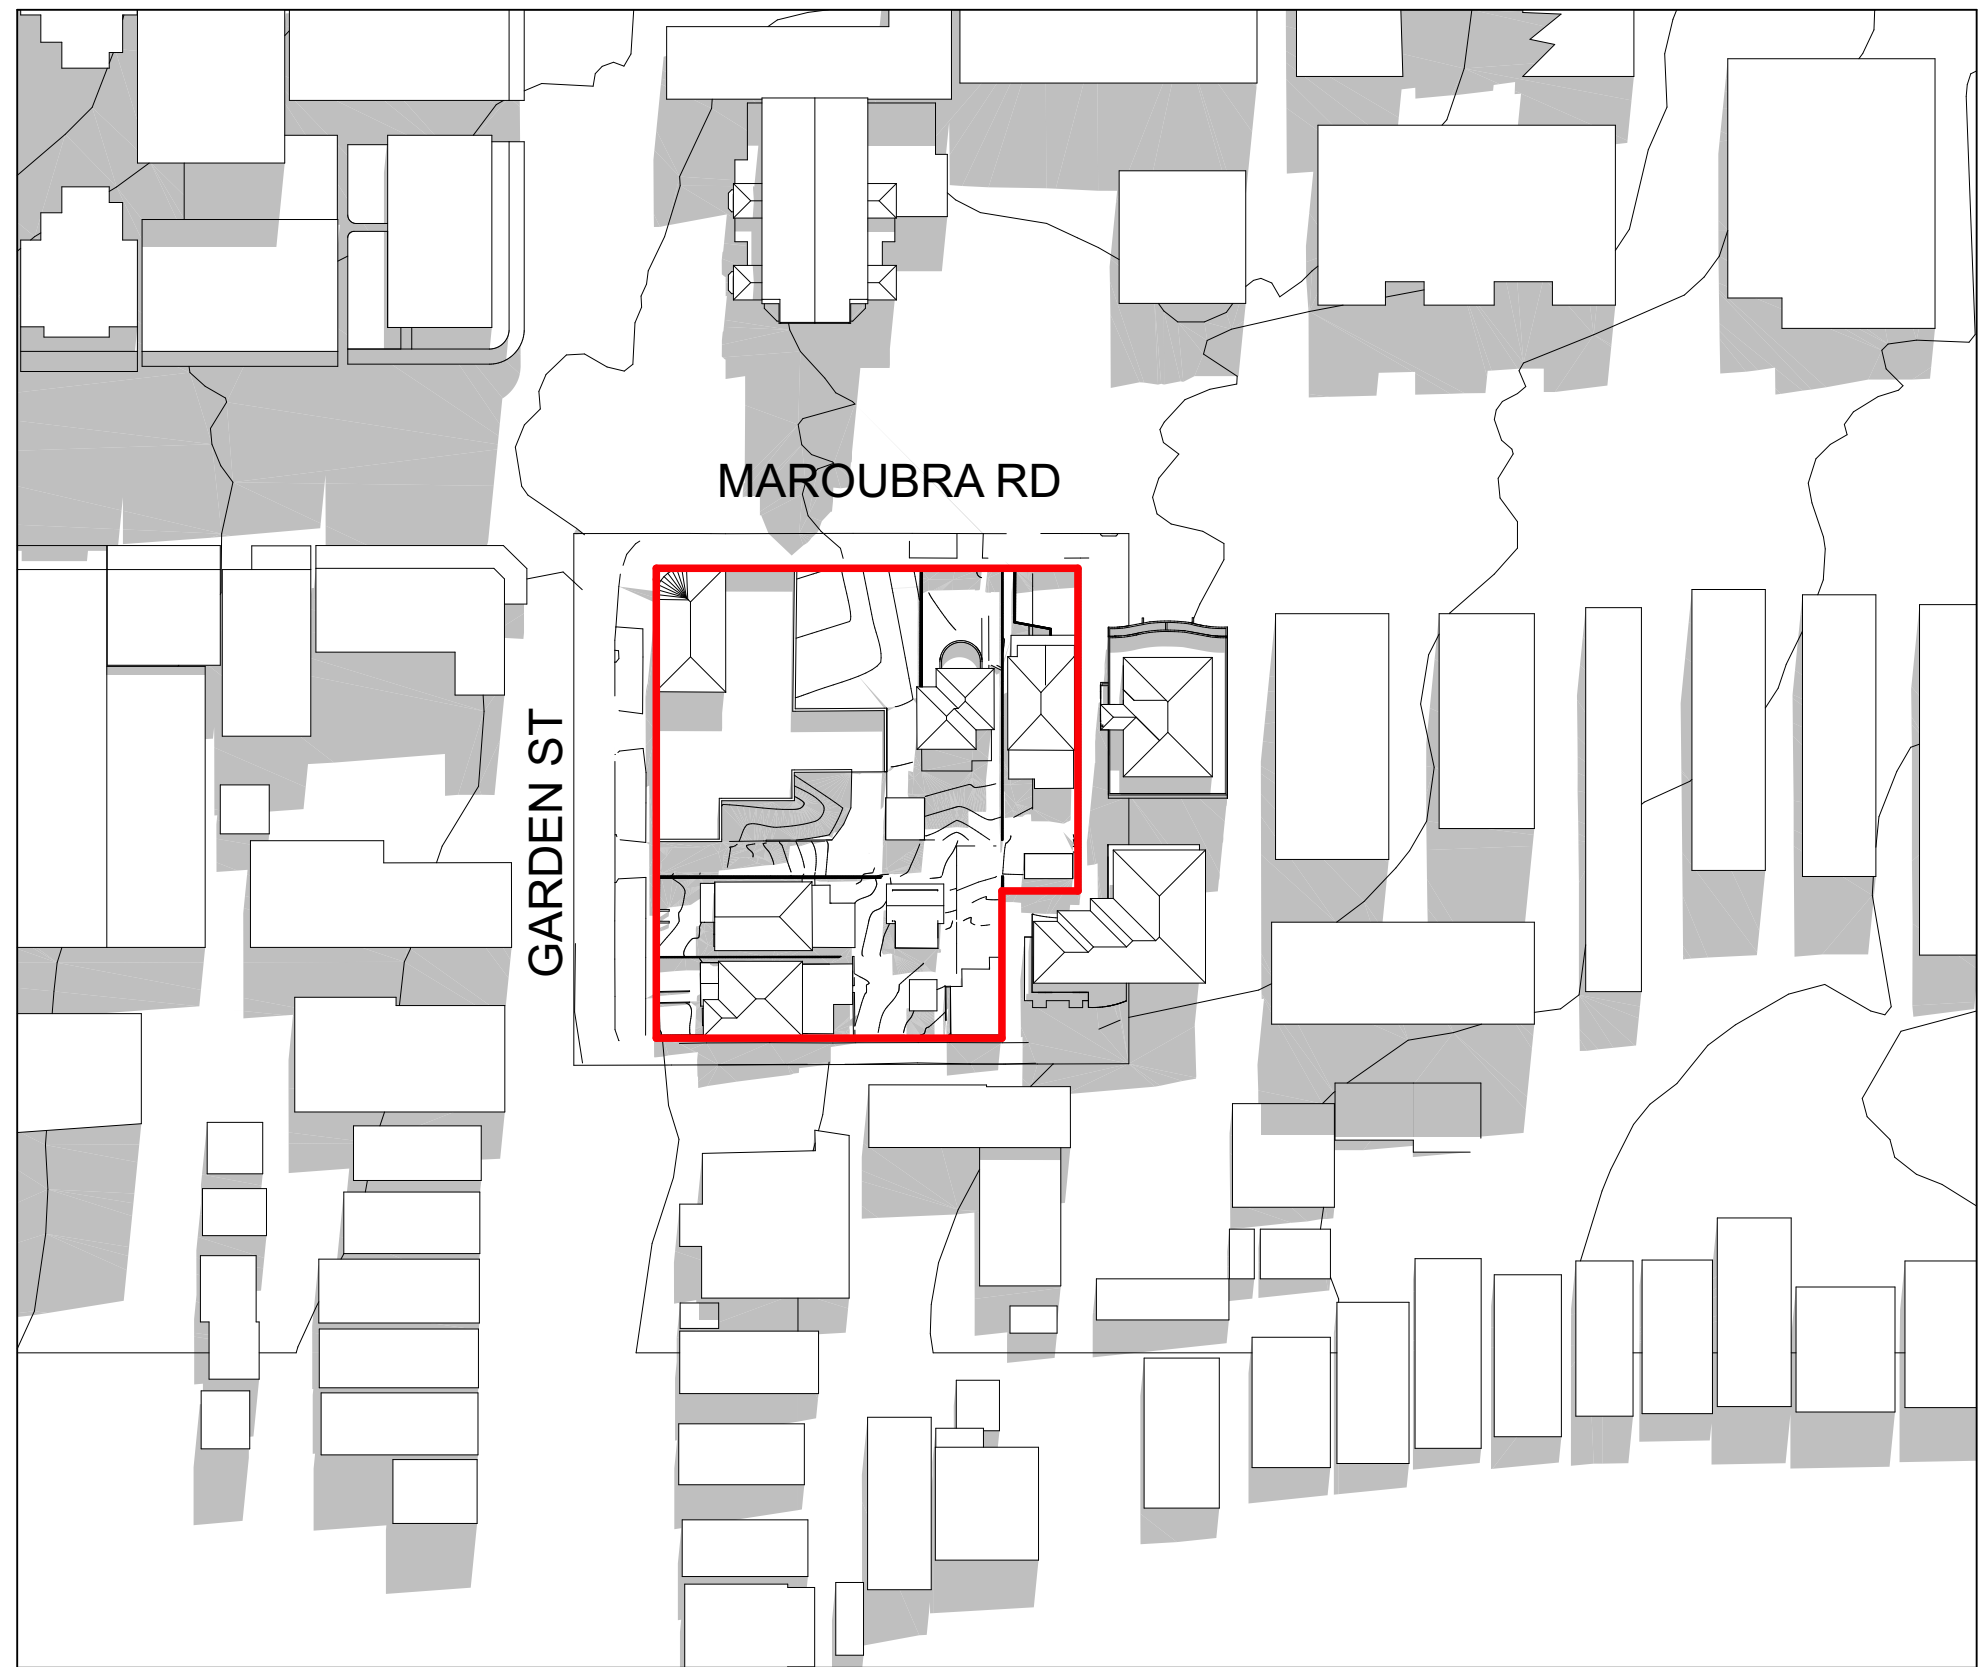


1 Shadow Diagram - 11am Existing
1:1000

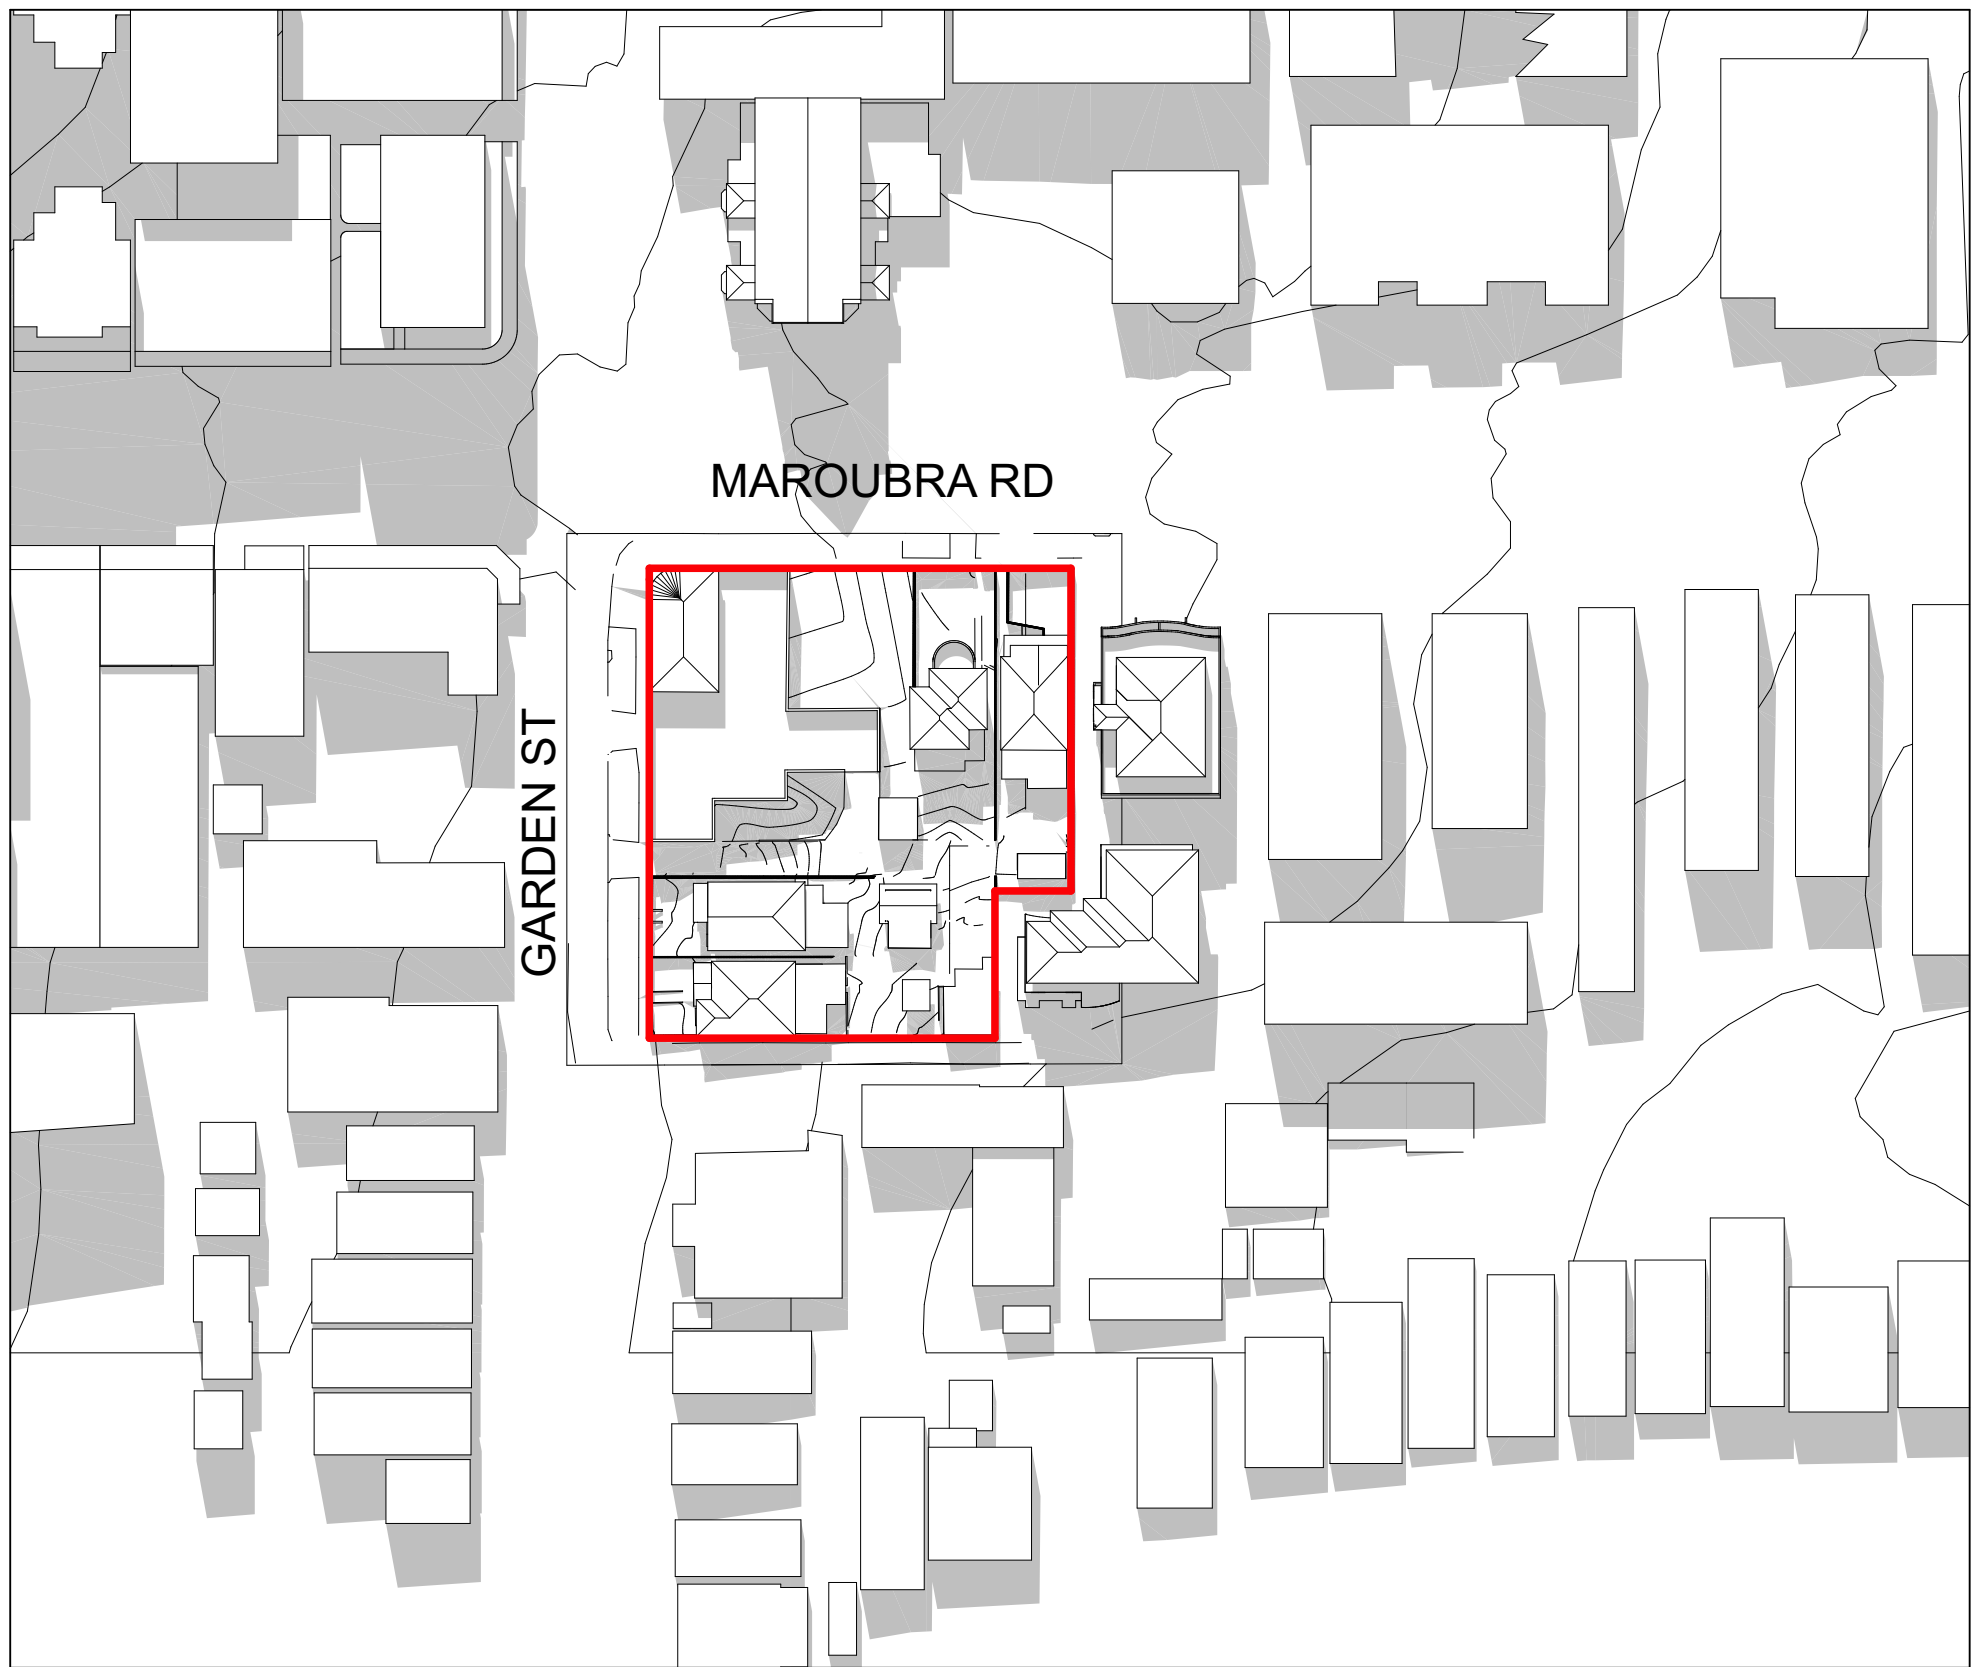

2 Shadow Diagram - 12pm Existing
1:1000

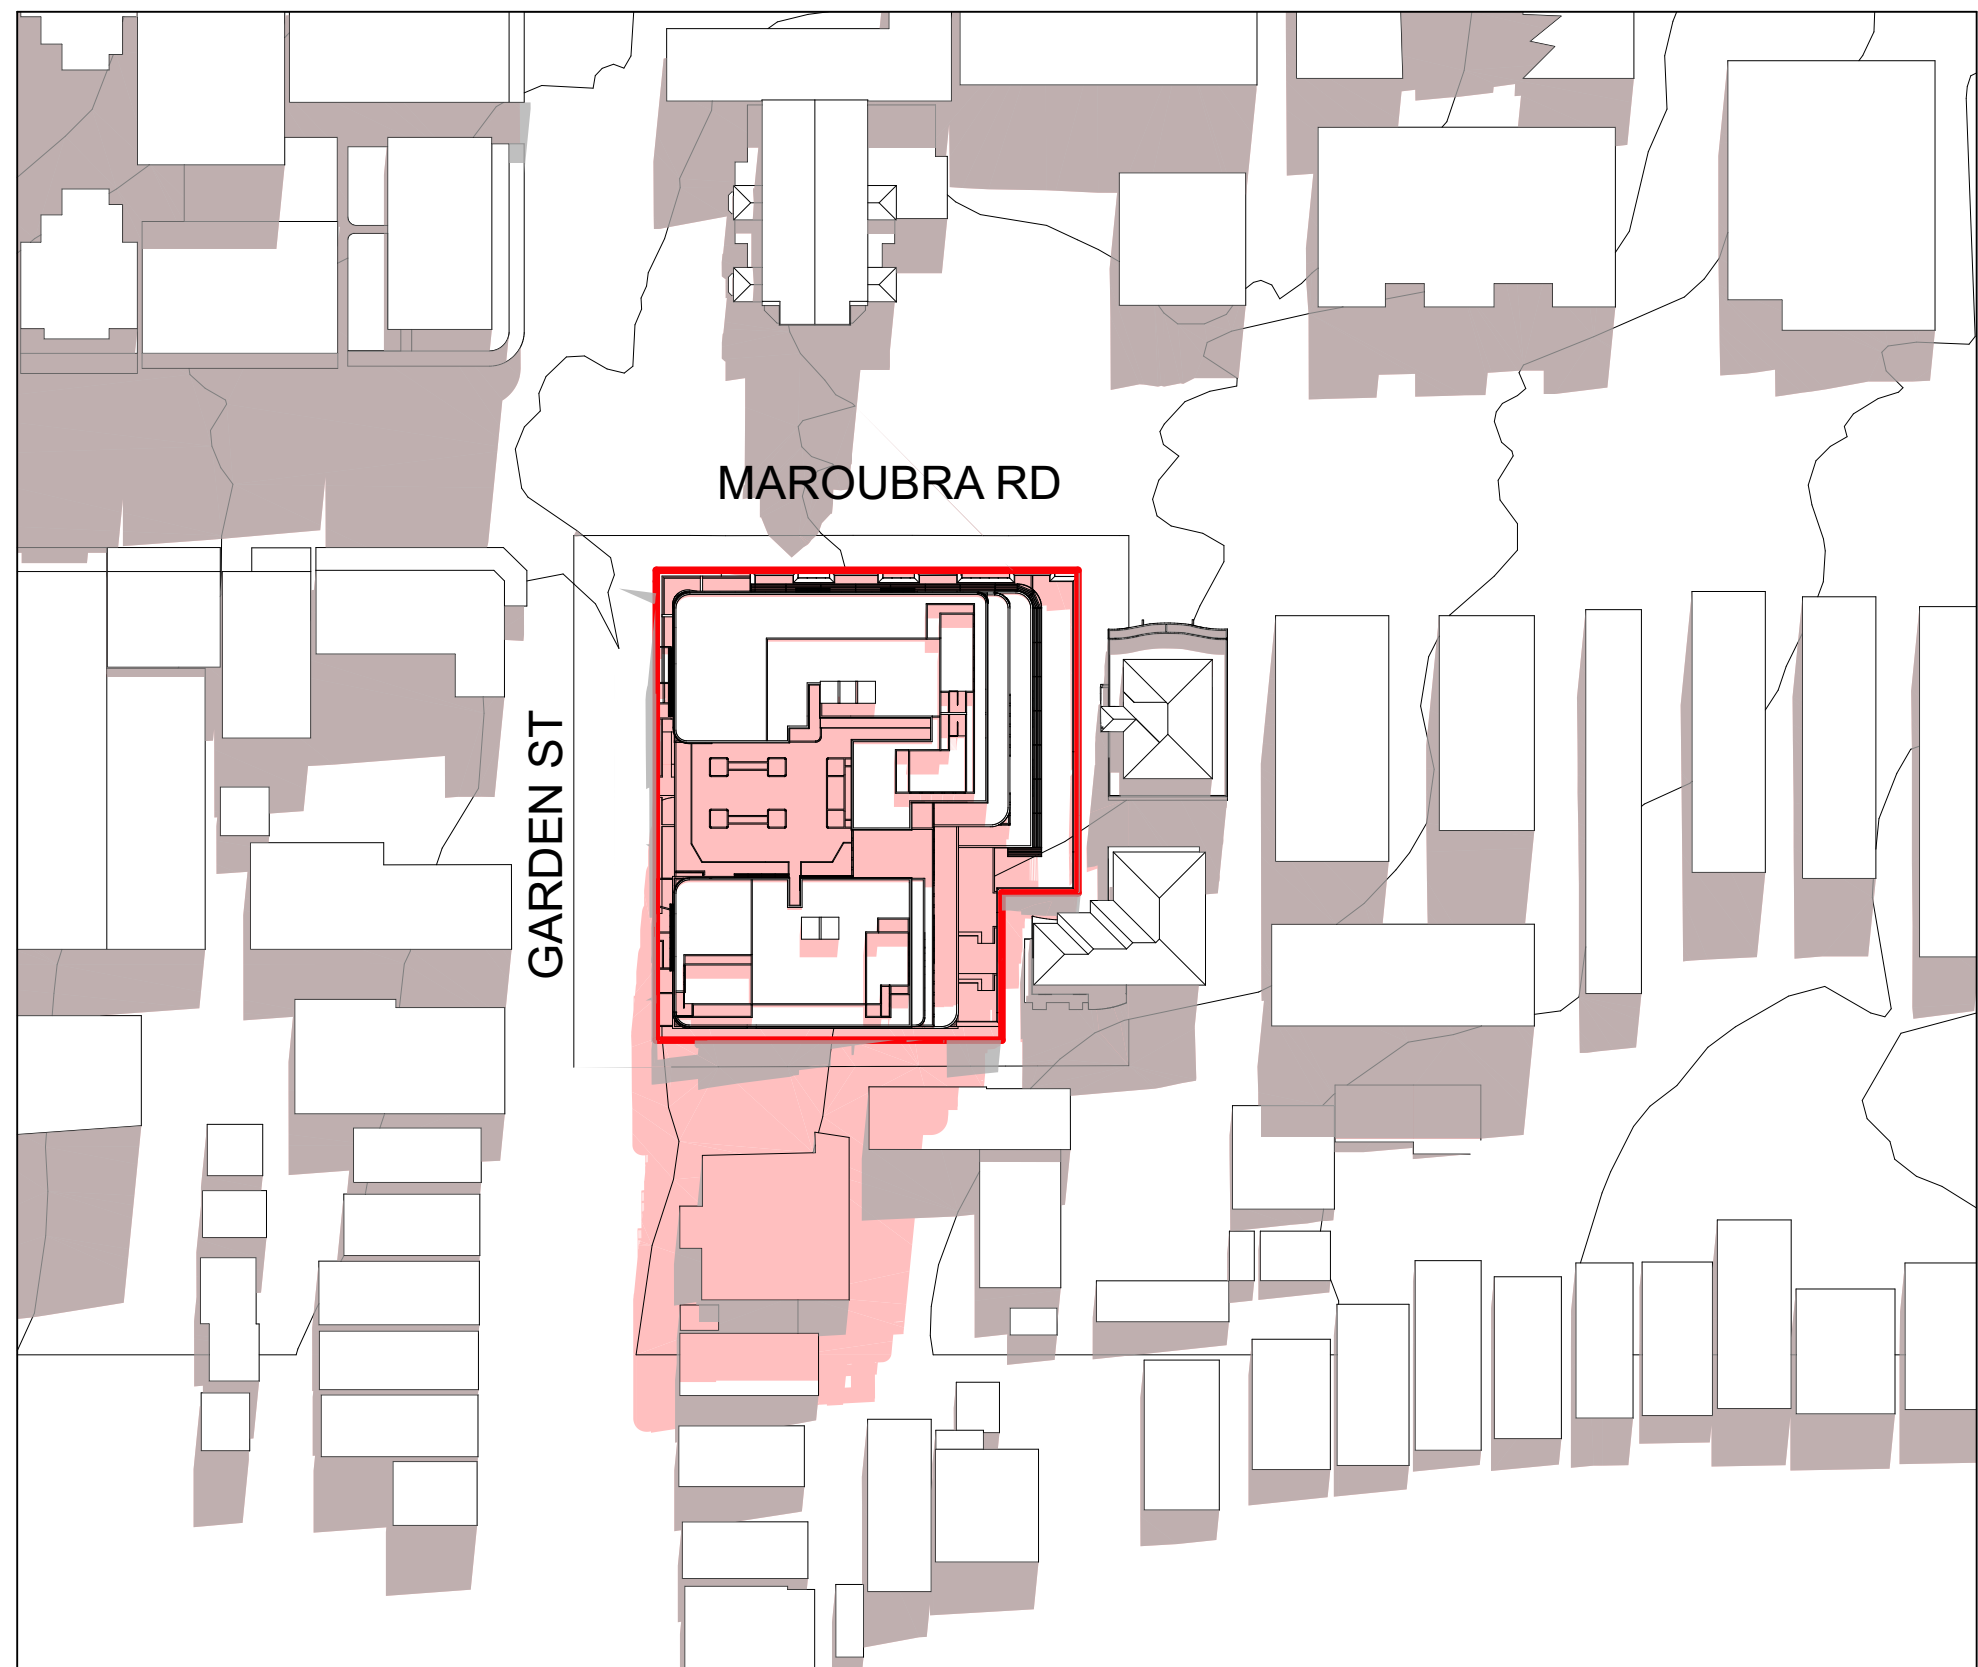

3 Shadow Diagram - 11am Proposed
1:1000

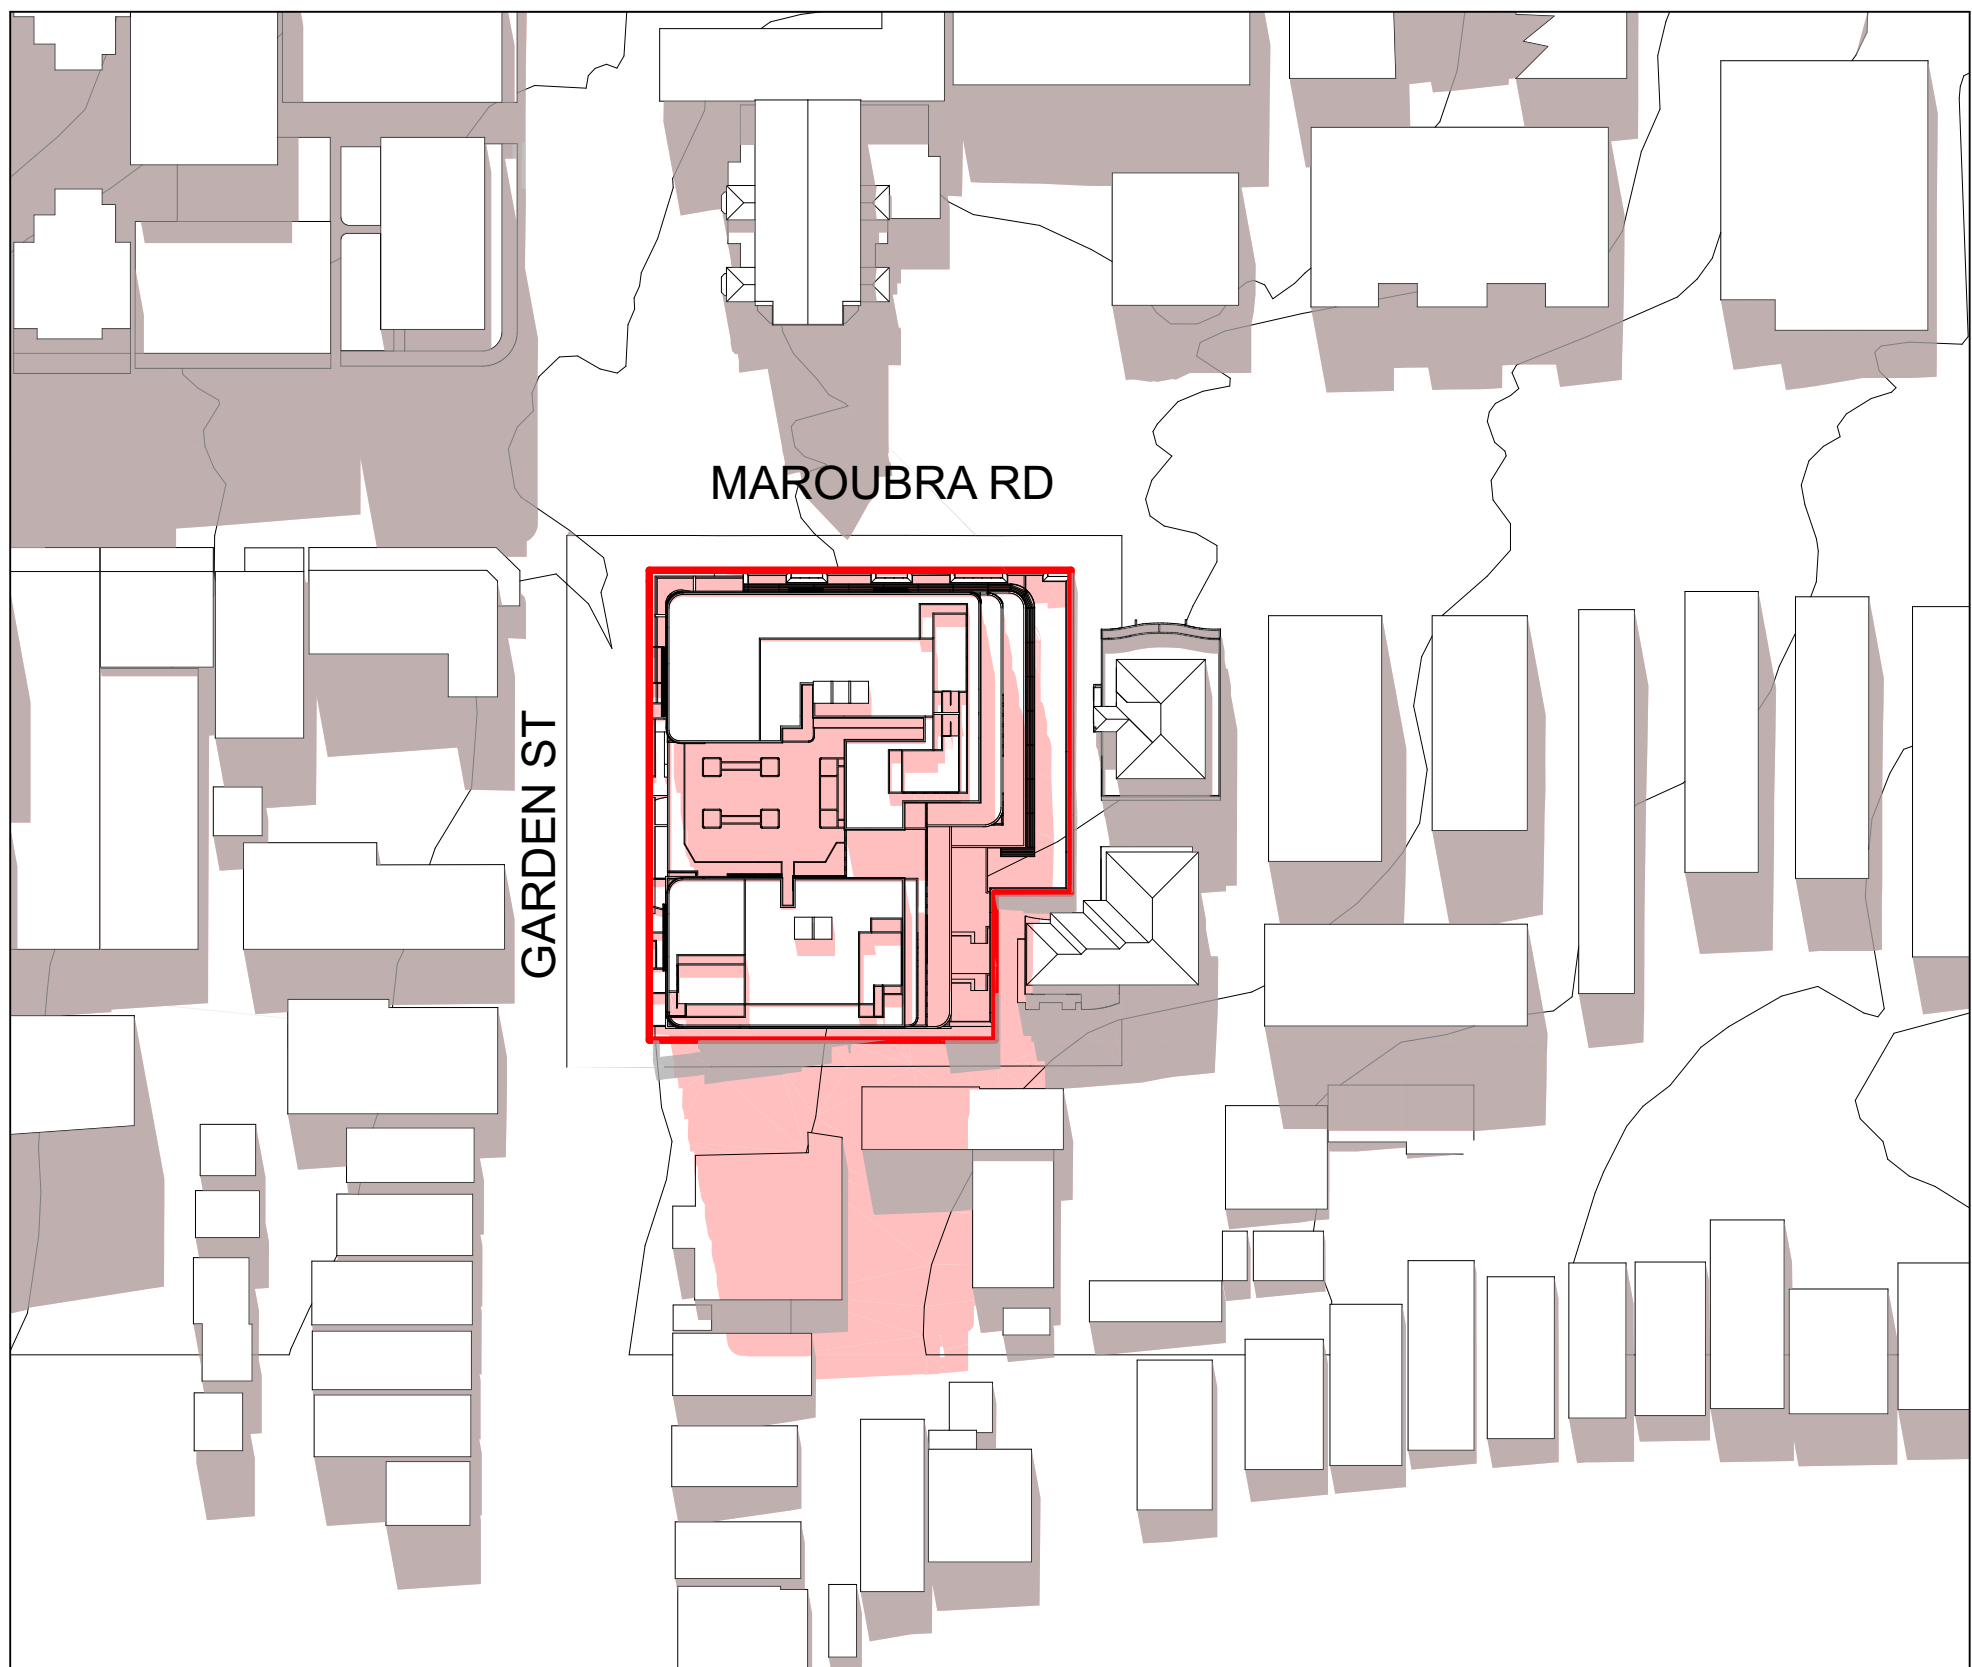

4 Shadow Diagram - 12pm Proposed
1:1000

EXISTING SHADOW
PROPOSED SHADOW

General Notes
DO NOT SCALE FROM DRAWING. USE FIGURED DIMENSIONS ONLY. CHECK ALL DIMENSIONS ON SITE BEFORE ANY MANUFACTURE OR CONSTRUCTION

All dimensions are in millimetres unless stated otherwise.
All architectural drawings are to be read in conjunction with the relevant consultant documents. All dimensions and levels are to be checked and verified on site prior to the commencement of work, shop drawings or fabrication of any components. Refer all discrepancies to the Architect for determination. Drawings are not to be scaled, use only figured dimensions. This drawing is copyright and must not be retained, copied or used without the permission of BKA Architecture. This document has been prepared for and on behalf of the clients noted on the drawing. BKA Architecture's responsibility is to these clients only and not to any third party who may rely on these documents. Minor changes to form and configuration may be required when drawings are subsequently prepared for construction purposes after the grant of development consent.
Nominated Architect (NSW) - John Baker 3552

Rev	Date	Issue
A	12/2/2026	SSDA Submission

1. Planner

Colliers Urban Planning
Claire Burdett
T : 0423 066 002

2. Surveyor

RGM
Huy Thai
T : 02 9712 0238

3. Arborist

Seasoned Tree Consulting
David Gowerlock
T : 0415 961 074

4. Landscape

Conzept
Robert Frew
T : 02 9922 5312

5. Civil and Stormwater

Smart Structures
Kamyar Elvazzadeh
T : 02 9052 6466

6. BCA and Access

Building Innovations
Mardios Taitian
T : 02 9099 0370

7. Acoustic

Koikas Acoustics
Rowan Frizell
T : 02 9587 9702

8. Traffic and Parking

Genesis Traffic
Bernard Lo
T : 02 7255 8198

9. Waste Management

Elephants Foot
Ruban Jayaratnam
T : 02 9780 3506

10. Photomontage

Platypus Digit
Gordon Kam
T : 0404 866 018

Client

BSWLD MAROUBRA PTY LTD

Architect

BKA Architecture

SYDNEY
Suite 1.04,
77 Dunning Ave.,
Newcastle
NSW 2018

NEWCASTLE
Suite 4
19 Bolton St.,
Newcastle
NSW 2300

NORTH COAST
39-41 Main Street
Clunes
NSW 2480

T: +61 2 9318 9200 E: bka@bka.com.au W: www.bka.com.au

North



Scale at A1

1:1000

Status

SSDA

Drawn

CM, SA, RD

Print Date

31/3/2026

Checked

JG, JB

Project

251 - 257 Maroubra Road & 133
Garden Street Maroubra NSW 2035
Australia

Drawing

Shadow Diagrams 2

Project No.

24029


Revision

A


Drawing No.

DA 711


Shadow Diagrams

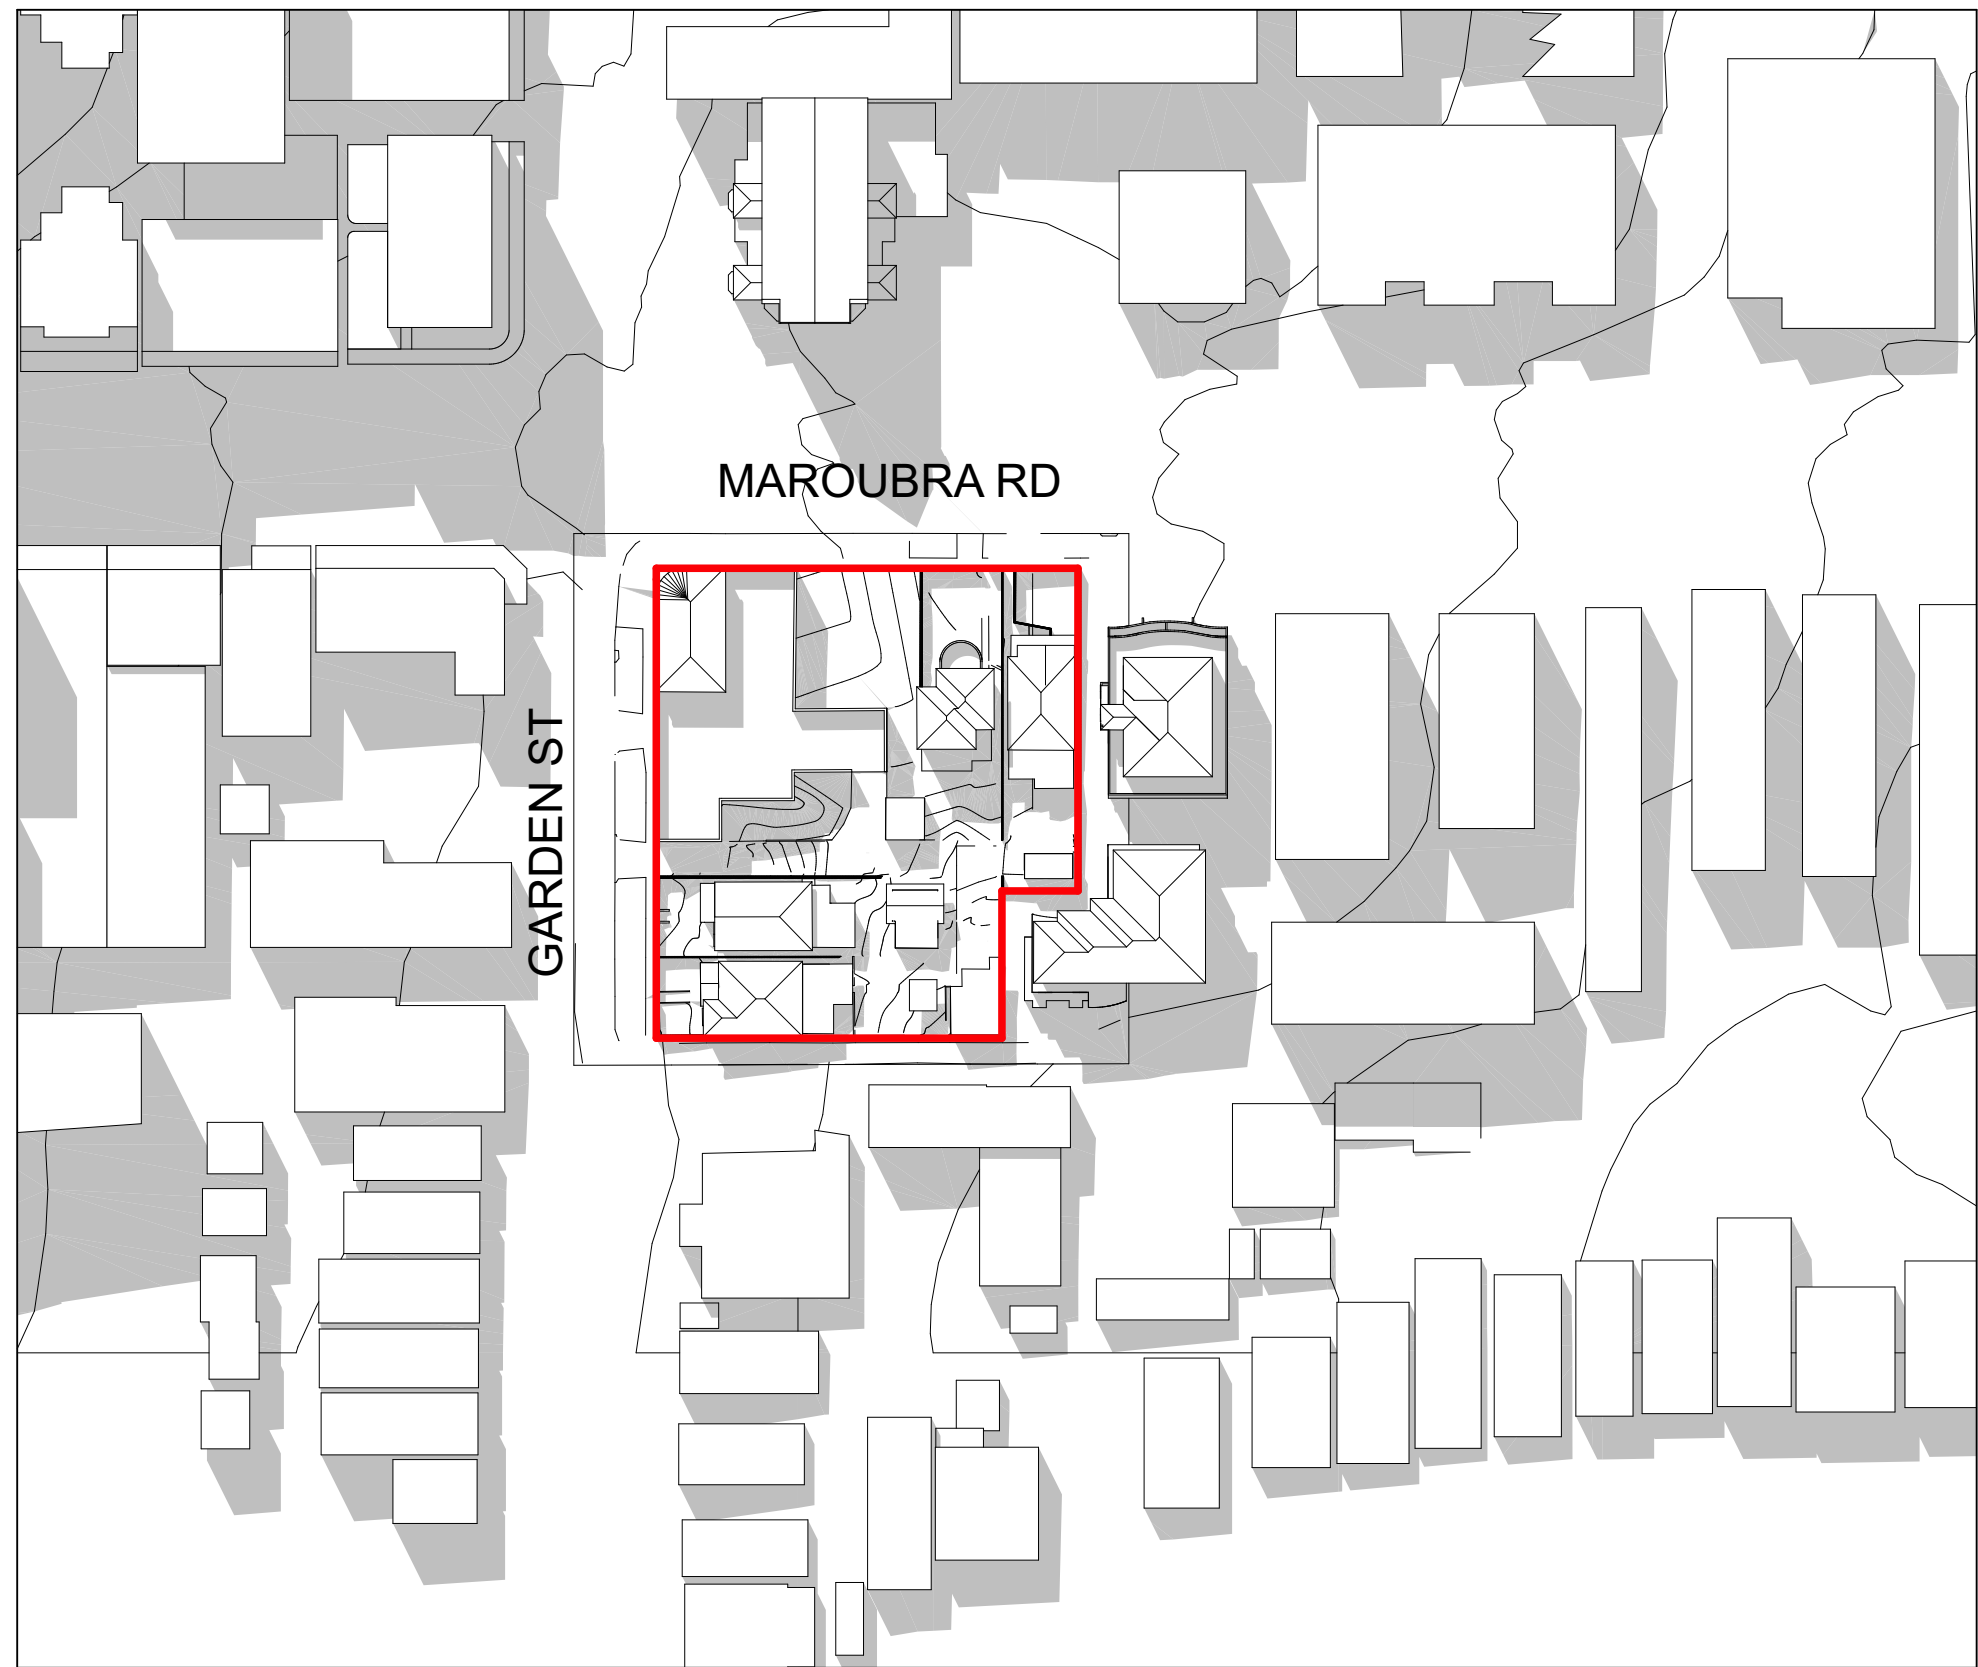


1 Shadow Diagram - 1pm Existing
1:1000

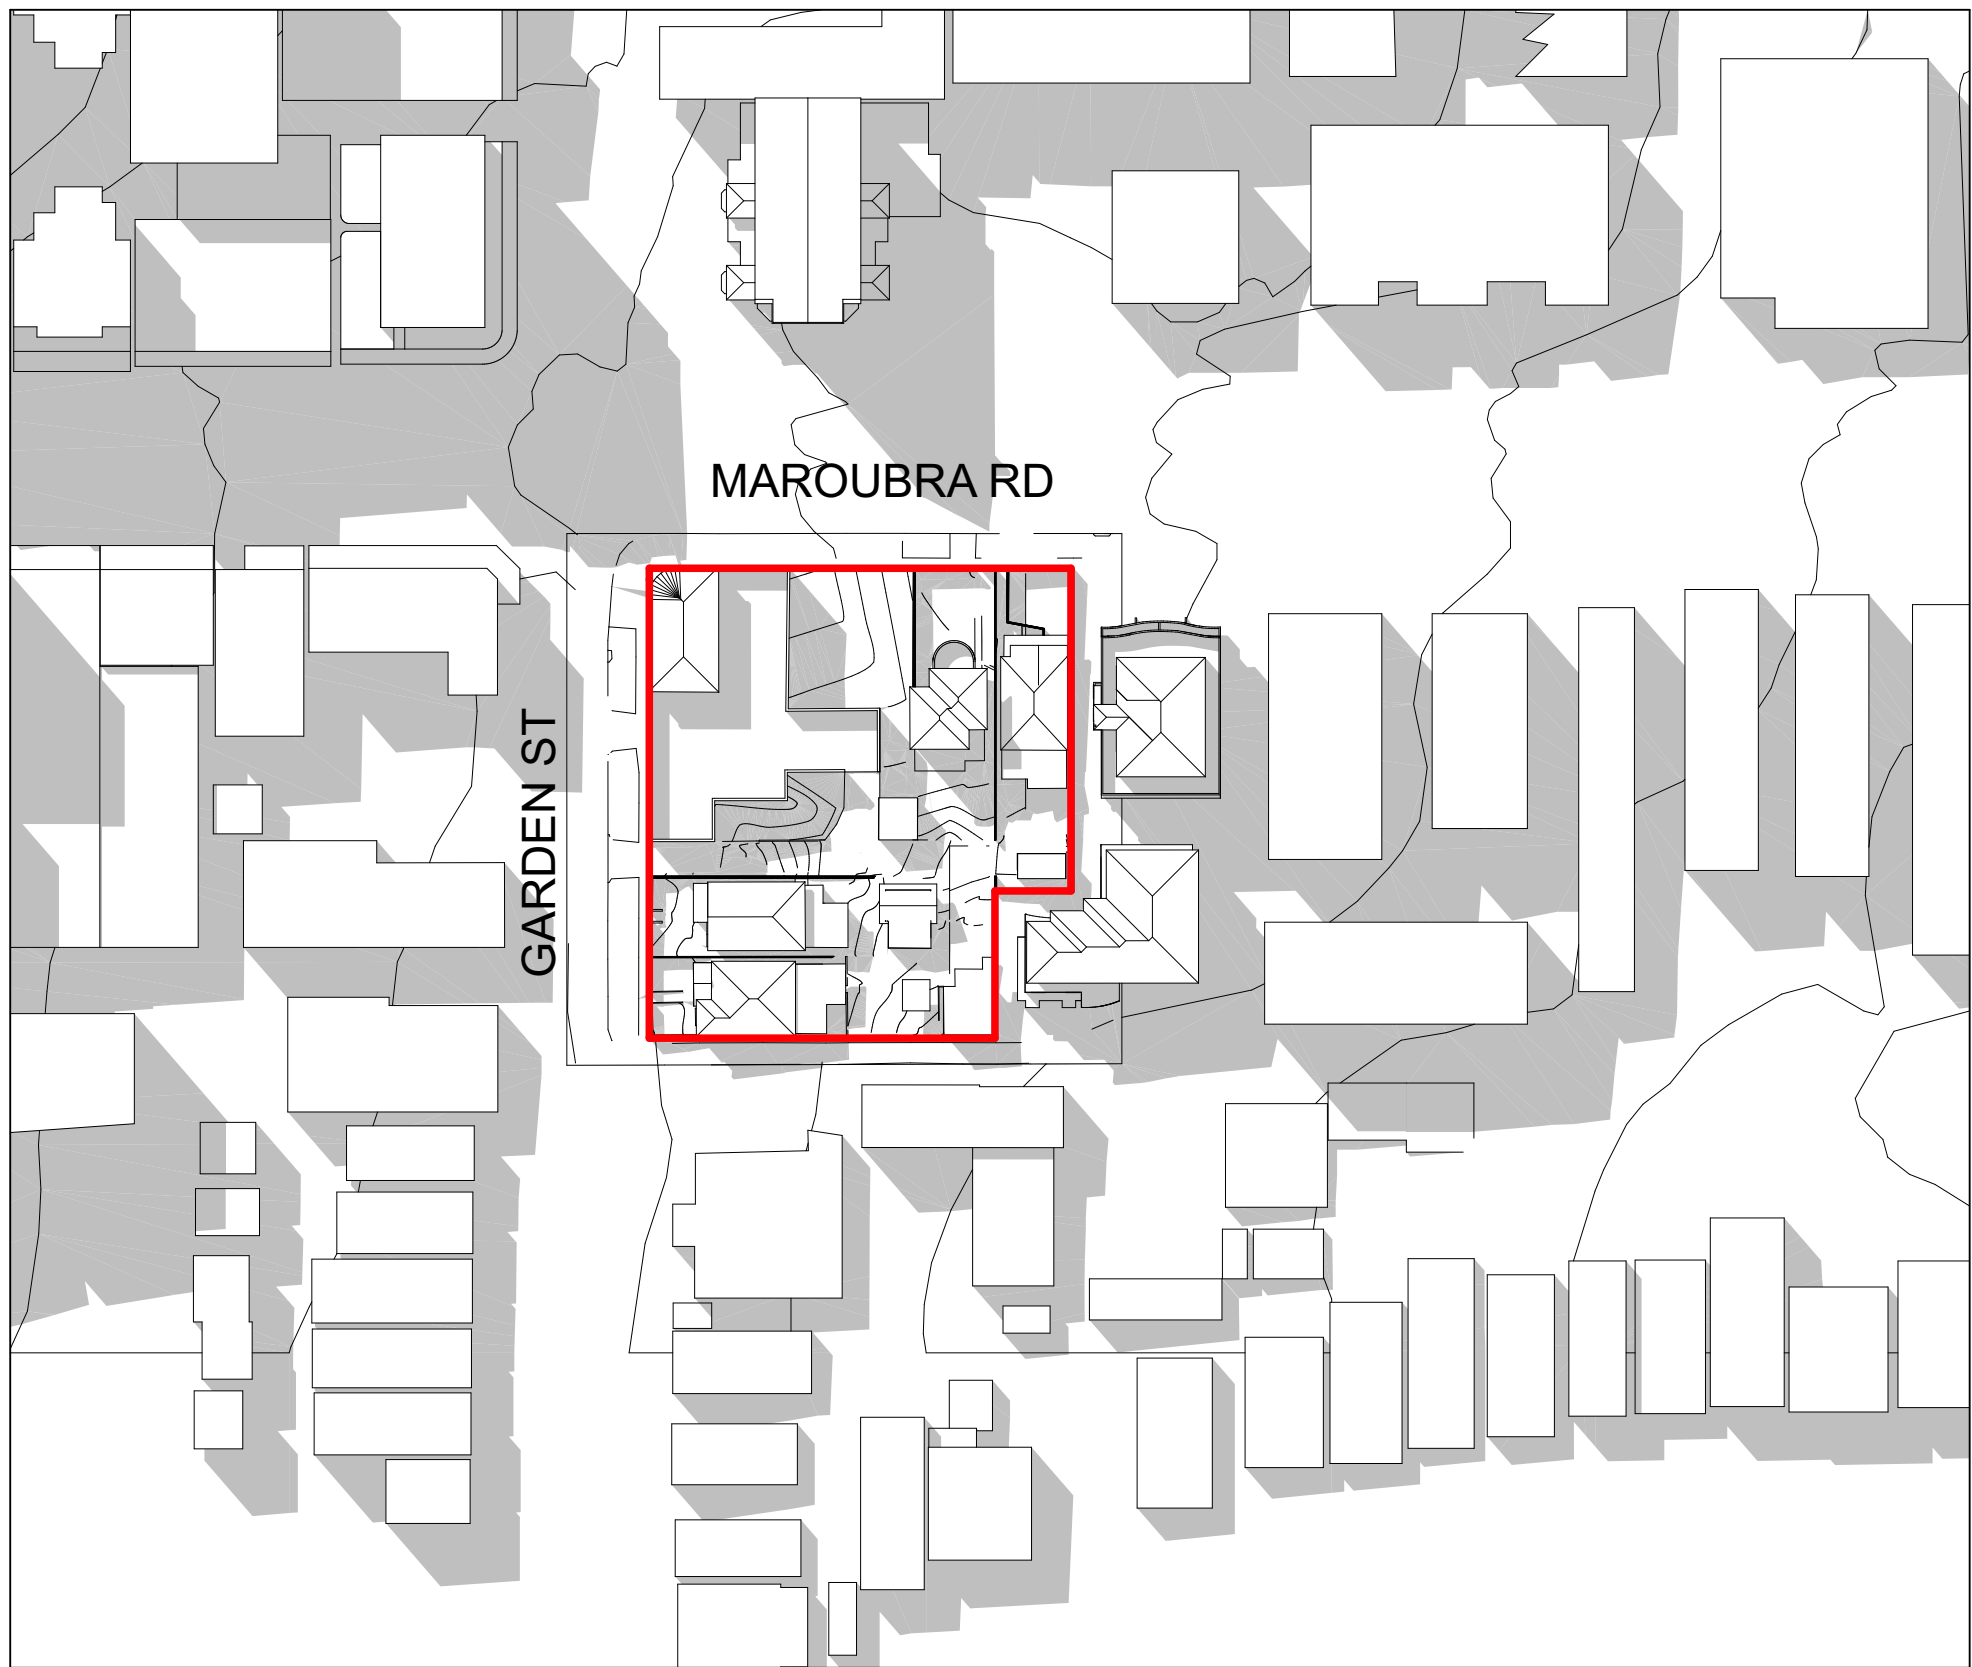

4 Shadow Diagram - 2pm Existing
1:1000

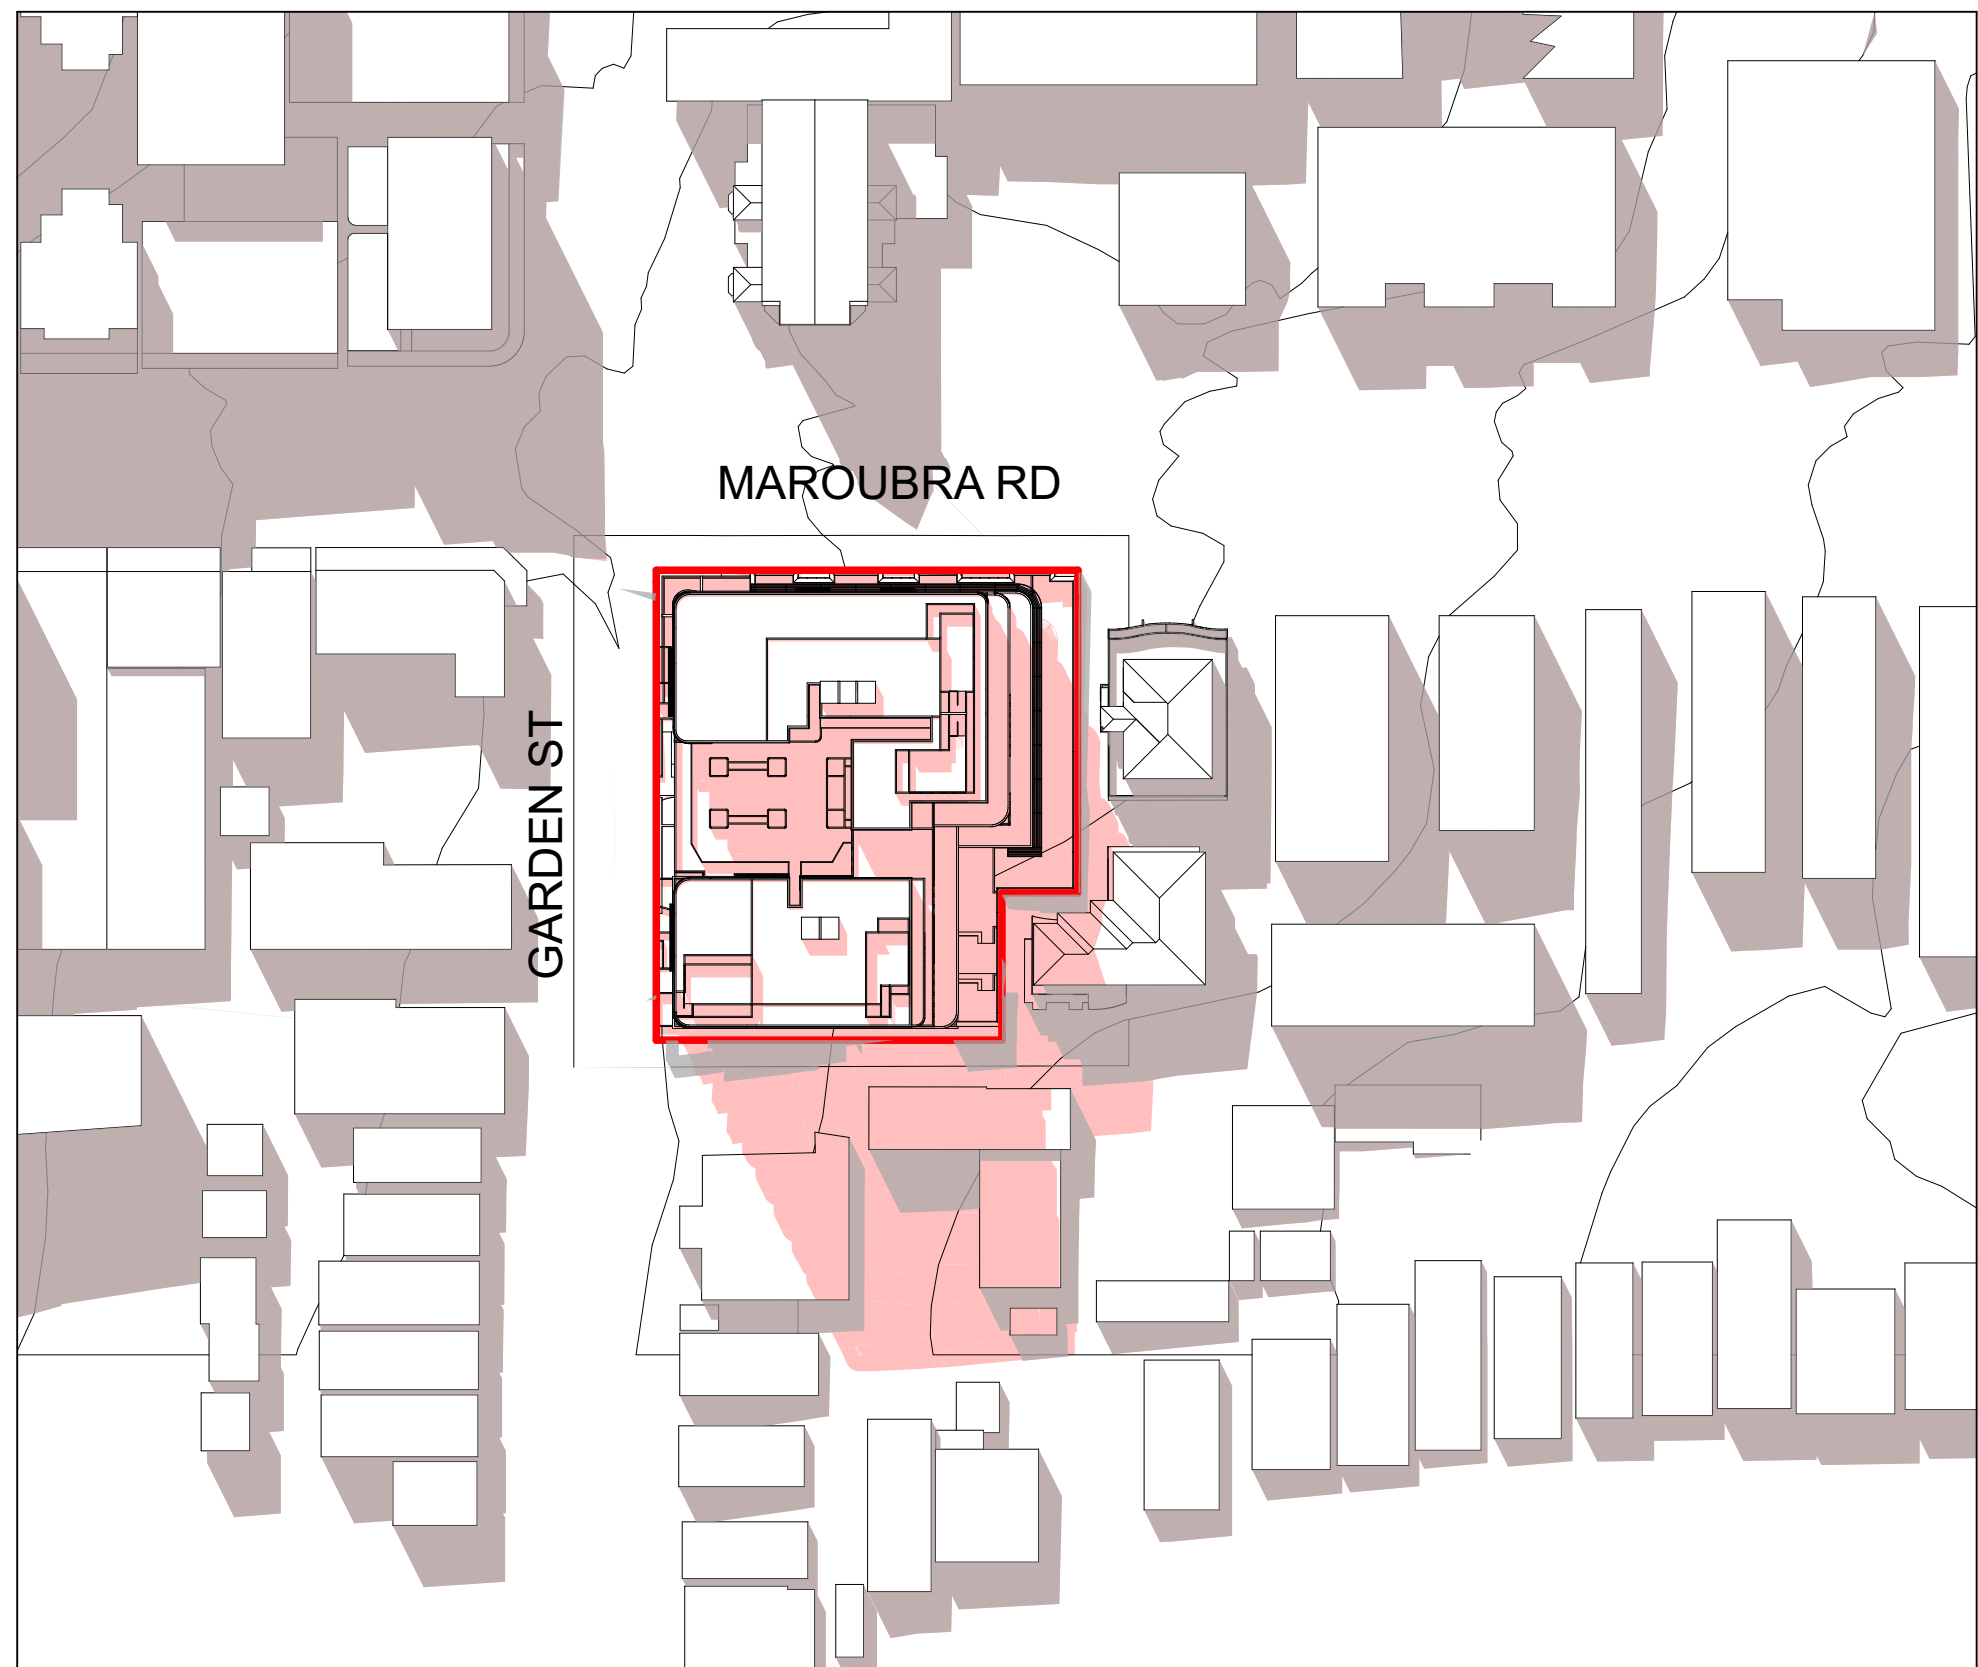

2 Shadow Diagram - 1pm Proposed
1:1000

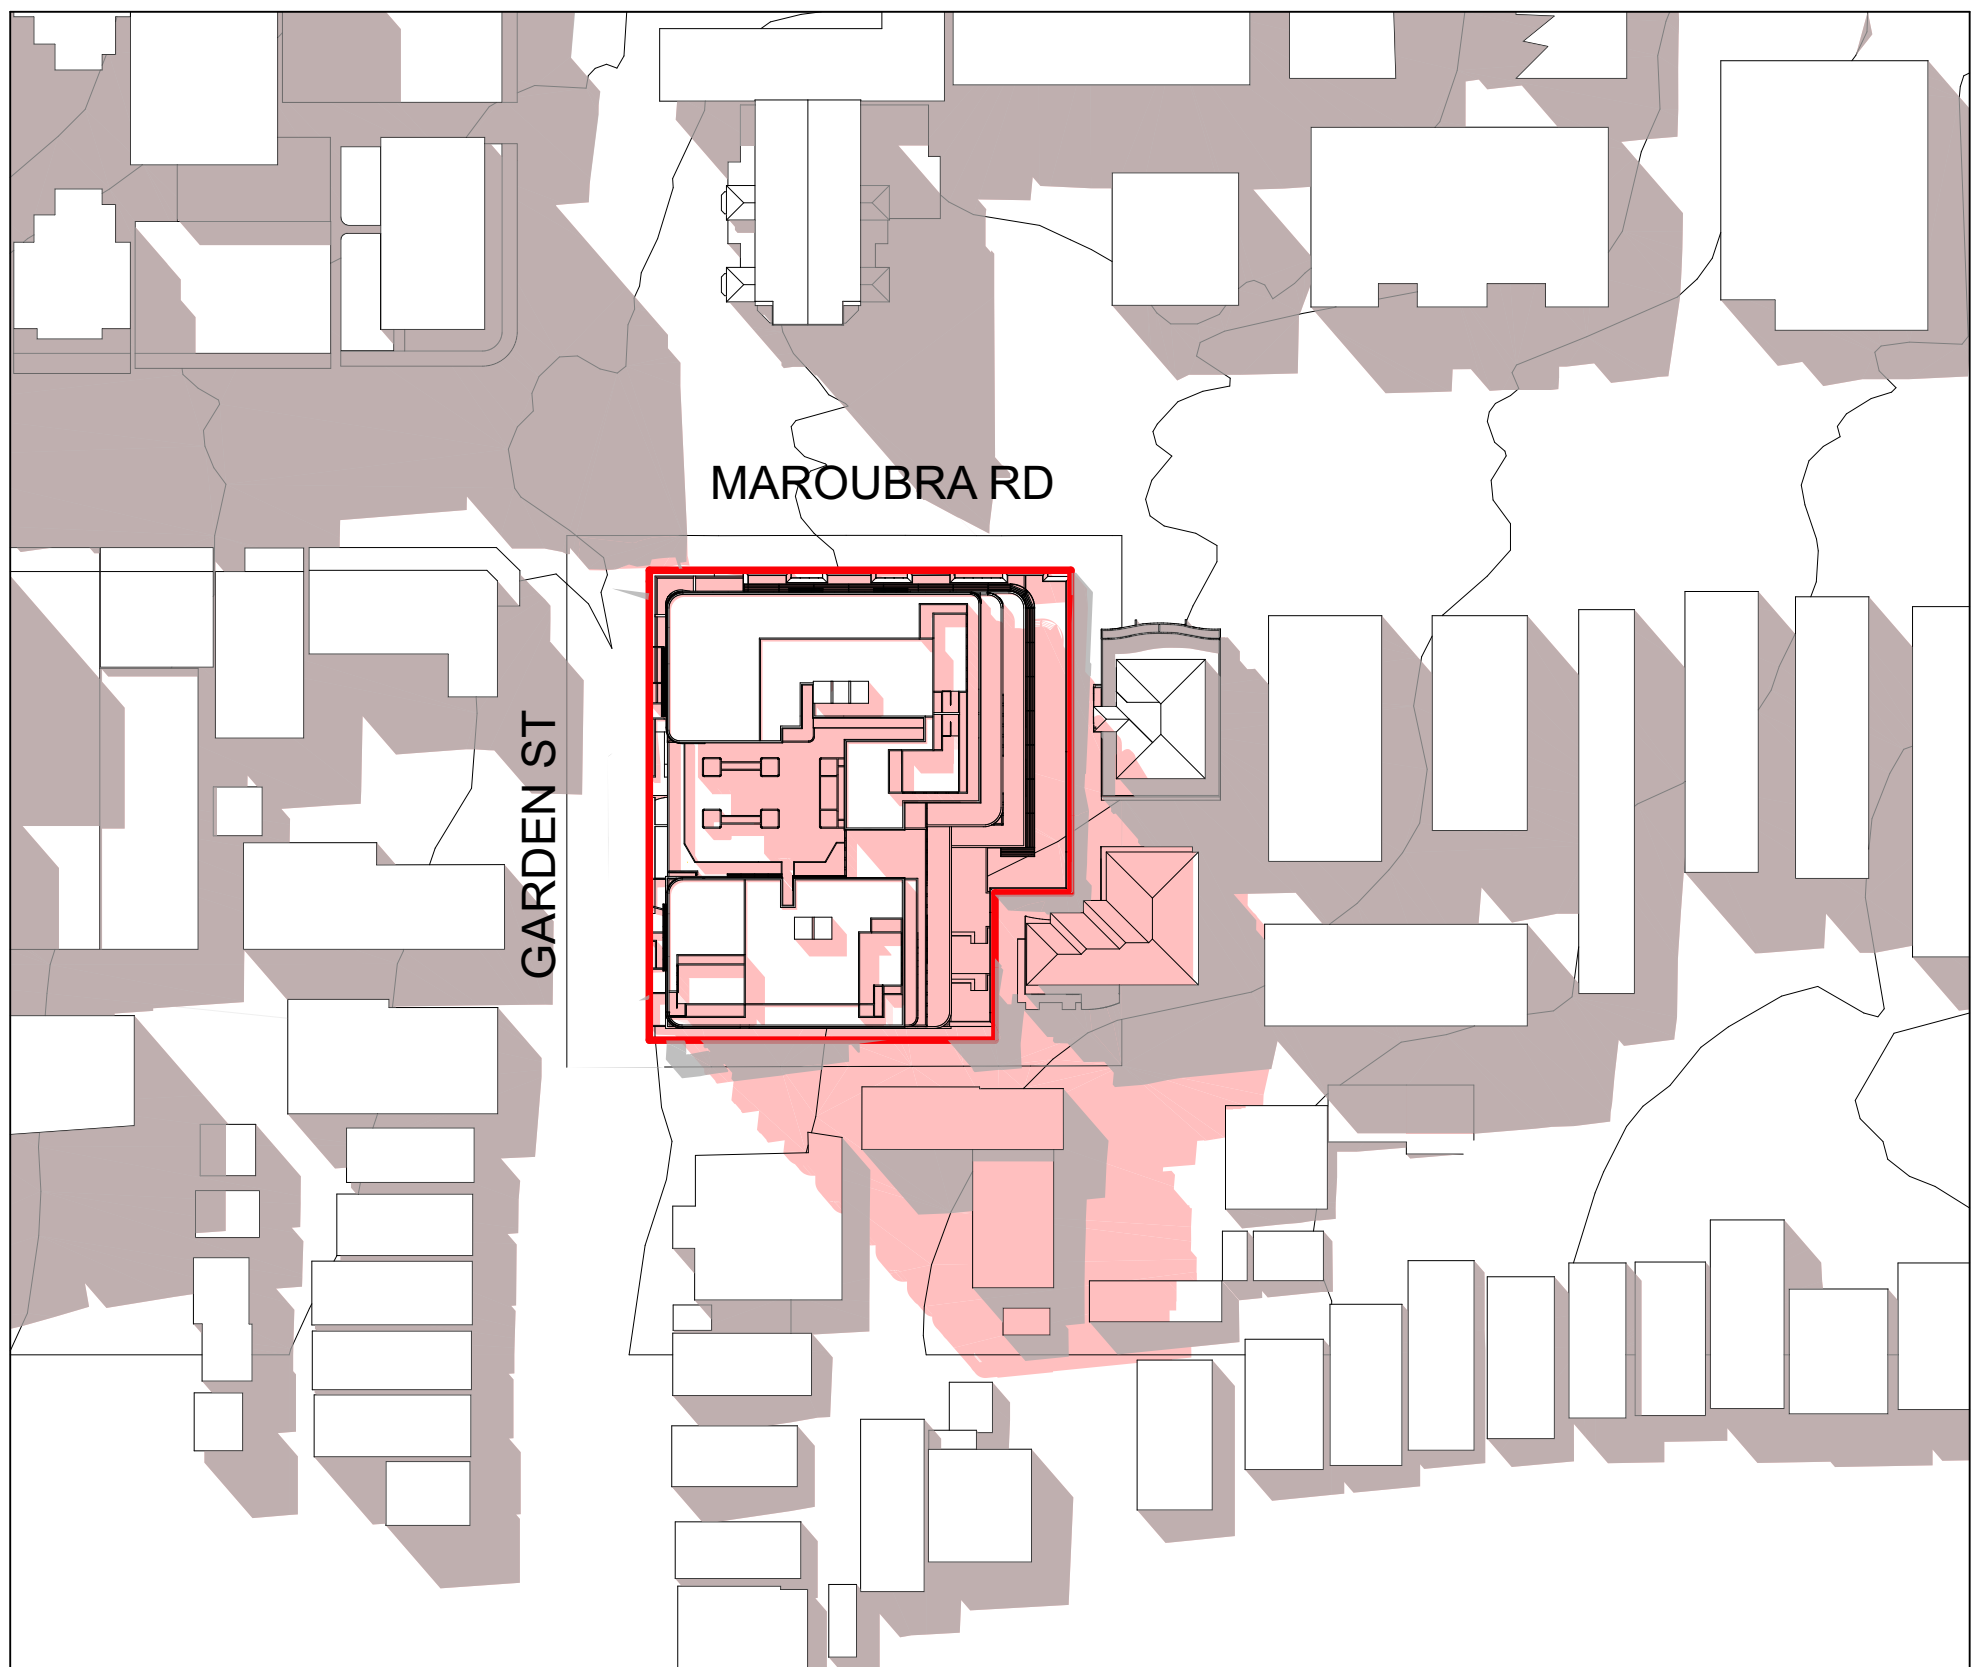

3 Shadow Diagram - 2pm Proposed
1:1000

EXISTING SHADOW
PROPOSED SHADOW

General Notes
DO NOT SCALE FROM DRAWING. USE FIGURED DIMENSIONS ONLY. CHECK ALL DIMENSIONS ON SITE BEFORE ANY MANUFACTURE OR CONSTRUCTION

All dimensions are in millimetres unless stated otherwise.
All architectural drawings are to be read in conjunction with the relevant consultant documents. All dimensions and levels are to be checked and verified on site prior to the commencement of work, shop drawings or fabrication of any components. Refer all discrepancies to the Architect for determination. Drawings are not to be scaled, use only figured dimensions. This drawing is copyright and must not be retained, copied or used without the permission of BKA Architecture. This document has been prepared for and on behalf of the clients noted on the drawing. BKA Architecture's responsibility is to these clients only and not to any third party who may rely on these documents. Minor changes to form and configuration may be required when drawings are subsequently prepared for construction purposes after the grant of development consent.
Nominated Architect (NSW) - John Baker 3552

Rev	Date	Issue
A	12/2/2026	SSDA Submission

1. Planner

Colliers Urban Planning
Claire Burdett
T : 0423 066 002

2. Surveyor

RGM
Huy Thai
T : 02 9712 0238

3. Arborist

Seasoned Tree Consulting
David Gowerlock
T : 0415 961 074

4. Landscape

Conzept
Robert Frew
T : 02 9922 5312

5. Civil and Stormwater

Smart Structures
Kamyar Elvazzadeh
T : 02 9052 6466

6. BCA and Access

Building Innovations
Mardios Taitian
T : 02 9099 0370

7. Acoustic

Koikas Acoustics
Rowan Frizell
T : 02 9587 9702

8. Traffic and Parking

Genesis Traffic
Bernard Lo
T : 02 7255 8198

9. Waste Management

Elephants Foot
Ruban Jayaratnam
T : 02 9780 3506

10. Photomontage

Platypus Digit
Gordon Kam
T : 0404 866 018

Client

BSWLD MAROUBRA PTY LTD

Architect

BKA Architecture

SYDNEY
Suite 1.04,
77 Dunning Ave.,
Newcastle
NSW 2018

NEWCASTLE
Suite 4
19 Bolton St.,
Newcastle
NSW 2300

NORTH COAST
39-41 Main Street
Clunes
NSW 2480

T: +61 2 9318 9200 E: bka@bka.com.au W: www.bka.com.au

North



Scale at A1

1:1000

Status

SSDA

Drawn

CM, SA, RD

Print Date

31/3/2026

Checked

JG, JB

Project

251 - 257 Maroubra Road & 133
Garden Street Maroubra NSW 2035
Australia

Drawing

Shadow Diagrams 3

Project No.

24029

Revision

A


Drawing No.

DA 712

Shadow Diagrams



1 Shadow Diagram - 3pm Existing
1:1000

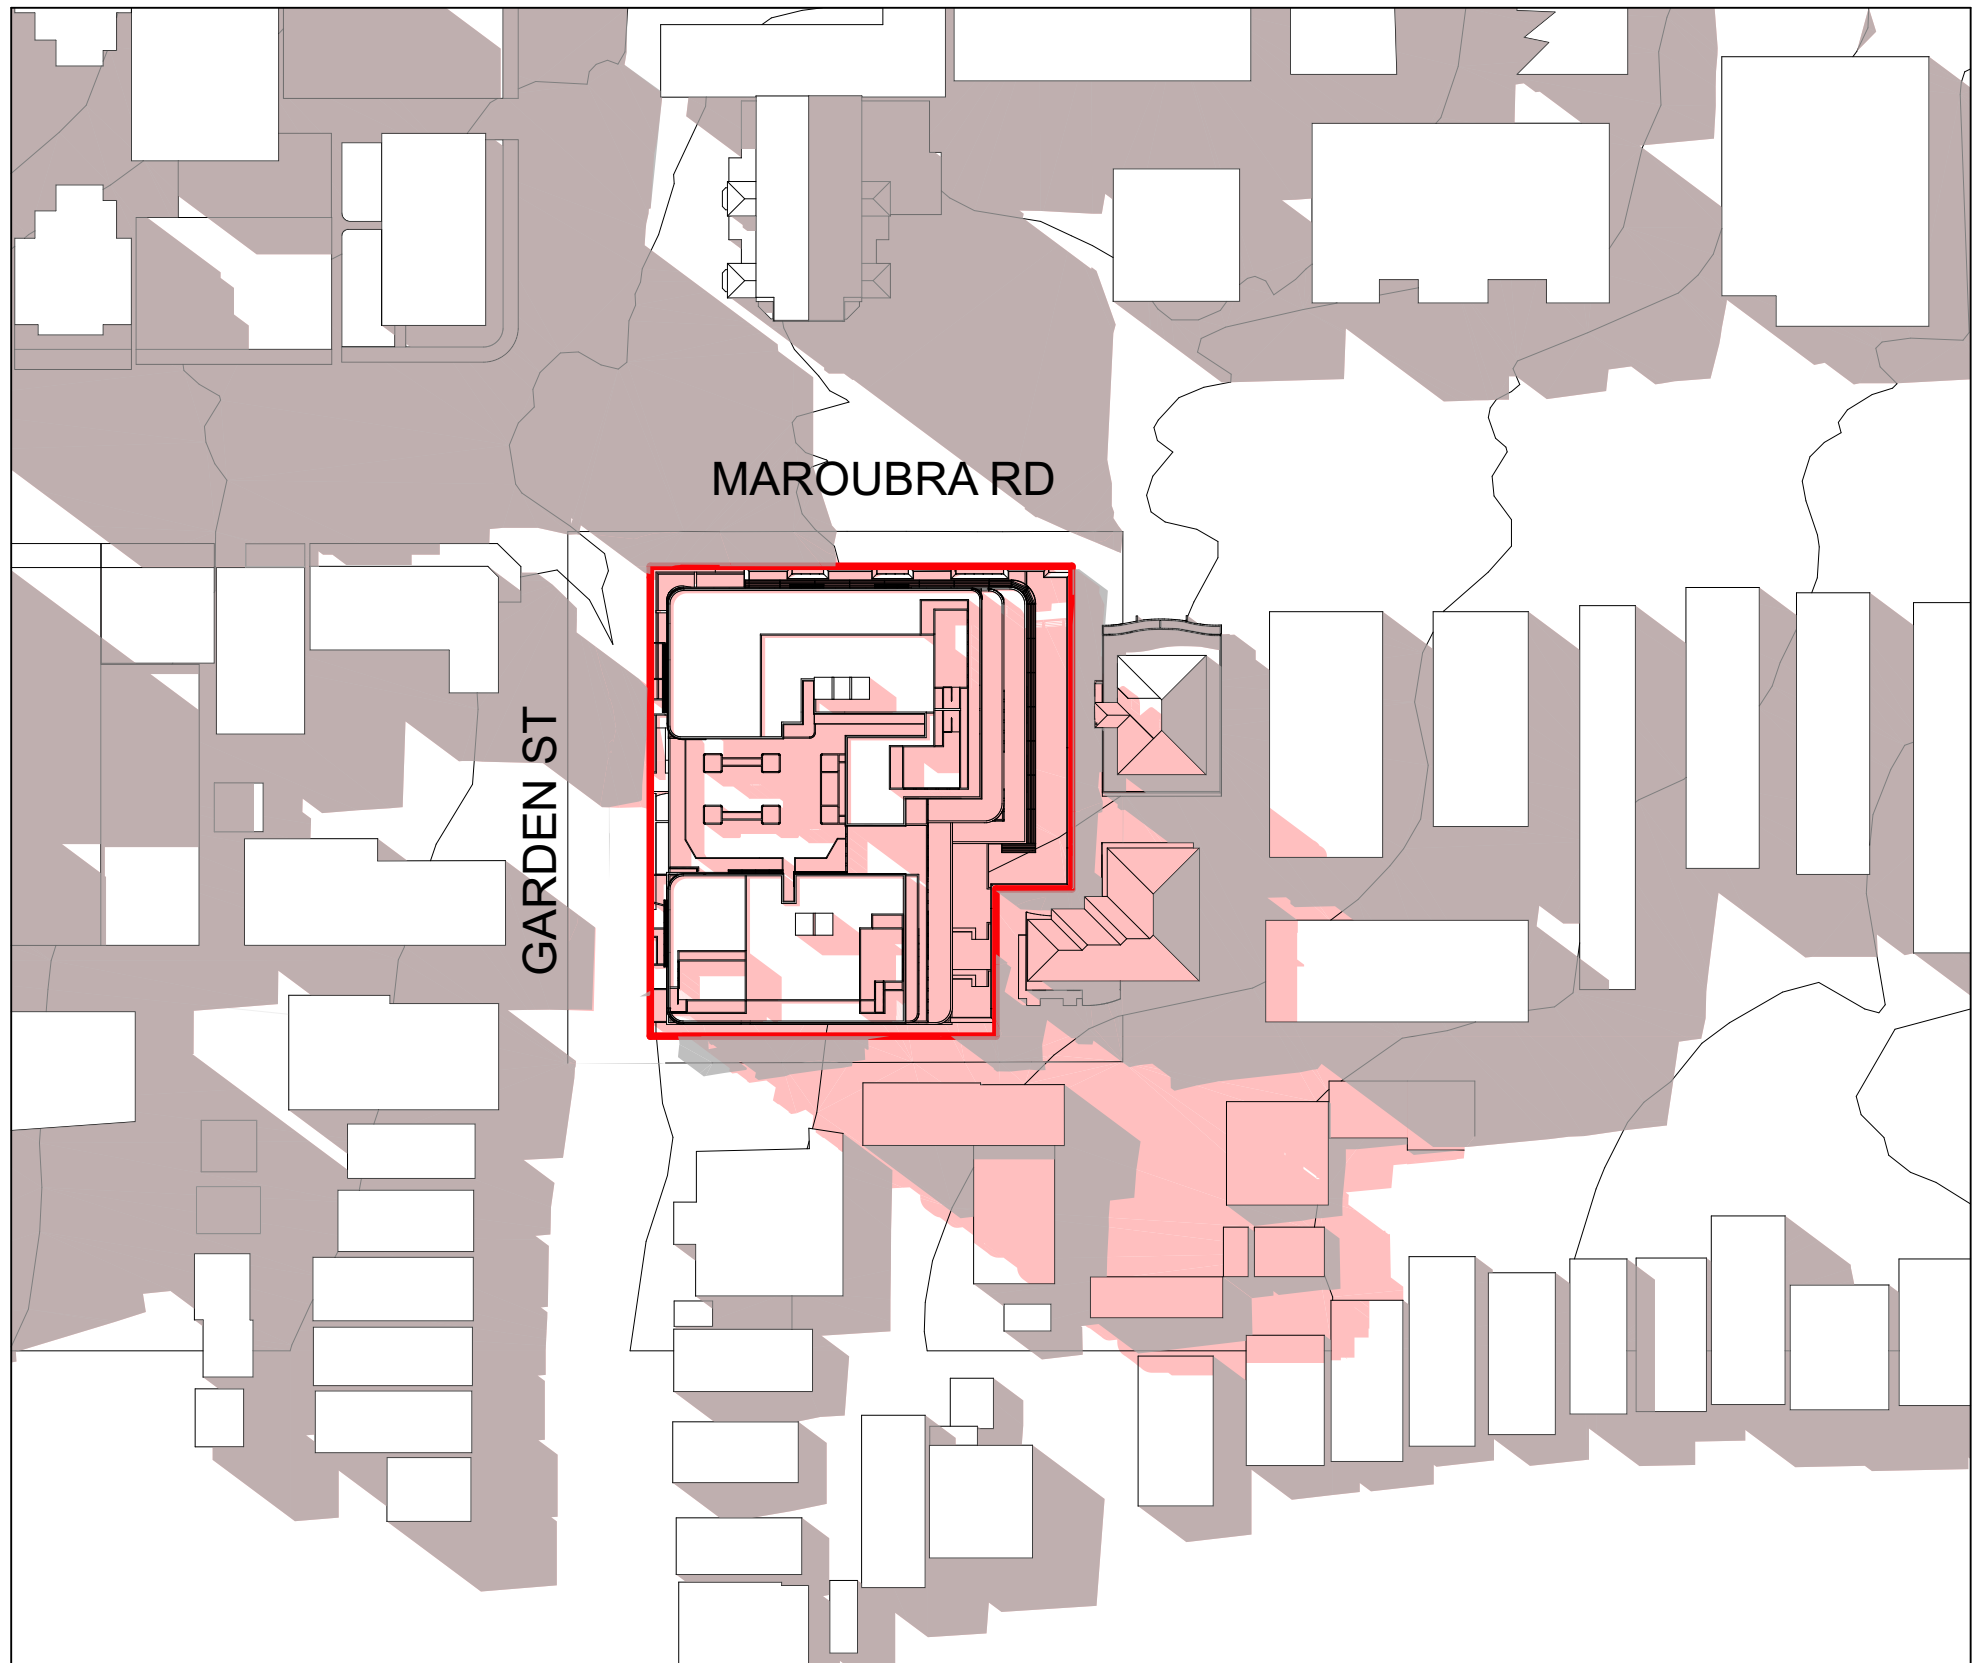

2 Shadow Diagram - 3pm Proposed
1:1000

EXISTING SHADOW

PROPOSED SHADOW

General Notes DO NOT SCALE FROM DRAWING. USE FIGURED DIMENSIONS ONLY. CHECK ALL DIMENSIONS ON SITE BEFORE ANY MANUFACTURE OR CONSTRUCTION All dimensions are in millimetres unless stated otherwise. All architectural drawings are to be read in conjunction with the relevant consultant documents. All dimensions and levels are to be checked and verified on site prior to the commencement of work, shop drawings or fabrication of any components. Refer all discrepancies to the Architect for determination. Drawings are not to be scaled, use only figured dimensions. This drawing is copyright and must not be retained, copied or used without the permission of BKA Architecture. This document has been prepared for and on behalf of the clients noted on the drawing. BKA Architecture's responsibility is to these clients only and not to any third party who may rely on these documents. Minor changes to form and configuration may be required when drawings are subsequently prepared for construction purposes after the grant of development consent. Nominated Architect (NSW) - John Baker 3552		
Rev	Date	Issue
A	12/2/2026	SSDA Submission
1. Planner Colliers Urban Planning Claire Burdett T : 0423 066 002		
2. Surveyor RGM Huy Thai T : 02 9712 0238		
3. Arborist Seasoned Tree Consulting David Gowerlock T : 0415 961 074		
4. Landscape Conzept Robert Frew T : 02 9922 5312		
5. Civil and Stormwater Smart Structures Kamyar Elvazzadeh T : 02 9052 6466		
6. BCA and Access Building Innovations Mardios Taitian T : 02 9099 0370		
7. Acoustic Koikas Acoustics Rowan Frizell T : 02 9587 9702		
8. Traffic and Parking Genesis Traffic Bernard Lo T : 02 7255 8198		
9. Waste Management Elephants Foot Ruban Jayaratnam T : 02 9780 3506		
10. Photomontage Platypus Digit Gordon Kam T : 0404 866 018		

Client BSWLD MAROUBRA PTY LTD		
Architect BKA Architecture SYDNEY Suite 1.04, 77 Dunning Ave, Rosebery NSW 2018 T: +61 2 9318 9200 NEWCASTLE Suite 4 19 Bolton St, Newcastle NSW 2300 E: bka@bka.com.au NORTH COAST 39-41 Main Street Clunes NSW 2480 W: www.bka.com.au		

North 	Scale at A1 1:1000
Status SSDA	Drawn CM, SA, RD
Print Date 31/3/2026	Checked JG, JB
Project 251 - 257 Maroubra Road & 133 Garden Street Maroubra NSW 2035 Australia	

Drawing Shadow Diagrams 4	Project No. 24029	Revision A	Drawing No. DA 713
--	------------------------------------	-----------------------------	-------------------------------------

Photomontage



1 Artist's CGI Impression - Corner view of Maroubra Road & Garden Street

2 Existing View



General Notes DO NOT SCALE FROM DRAWING. USE FIGURED DIMENSIONS ONLY. CHECK ALL DIMENSIONS ON SITE BEFORE ANY MANUFACTURE OR CONSTRUCTION All dimensions are in millimetres unless stated otherwise. All architectural drawings are to be read in conjunction with the relevant consultant documents. All dimensions and levels are to be checked and verified on site prior to the commencement of work, shop drawings or fabrication of any components. Refer all discrepancies to the Architect for determination. Drawings are not to be scaled, use only figured dimensions. This drawing is copyright and must not be retained, copied or used without the permission of BKA Architecture. This document has been prepared for and on behalf of the clients noted on the drawing. BKA Architecture's responsibility is to these clients only and not to any third party who may rely on these documents. Minor changes to form and configuration may be required when drawings are subsequently prepared for construction purposes after the grant of development consent. Nominated Architect (NSW) - John Baker 3552		
Rev	Date	Issue
A	12/2/2026	SSDA Submission
1. Planner Colliers Urban Planning Claire Burdett T : 0423 066 002 2. Surveyor RGM Huy Thai T : 02 9712 0238 3. Arborist Seasoned Tree Consulting David Gowerlock T : 0415 961 074 4. Landscape Conzept Robert Frew T : 02 9922 5312 5. Civil and Stormwater Smart Structures Kamyar Elvazzadeh T : 02 9052 6466 6. BCA and Access Building Innovations Mardiros Taitian T : 02 9099 0370 7. Acoustic Koikas Acoustics Rowan Frizell T : 02 9587 9702 8. Traffic and Parking Genesis Traffic Bernard Lo T : 02 7255 8198 9. Waste Management Elephants Foot Ruban Jayaratnam T : 02 9780 3506 10. Photomontage Platypus Digit Gordon Kam T : 0404 866 018		

Client
BSWLD MAROUBRA PTY LTD

Architect
BKA Architecture
SYDNEY Suite 1.04, 77 Dunning Ave, Rosebery NSW 2018
NEWCASTLE Suite 4, 19 Bolton St, Newcastle NSW 2300
NORTH COAST 39-41 Main Street, Clunes NSW 2480
T: +61 2 9318 9200 E: bka@bka.com.au W: www.bka.com.au

North

Scale at A1

Status
SSDA

Drawn
CM, SA, RD

Print Date
31/3/2026

Checked
JG, JB

Project
251 - 257 Maroubra Road & 133 Garden Street Maroubra NSW 2035 Australia

Drawing
3D Views - Sheet 1

Project No.	Revision	Drawing No.
24029	A	DA 800

Photomontage



1 Artist's CGI Impression - View along Maroubra Road towards the Town Centre

2 Existing View



General Notes DO NOT SCALE FROM DRAWING. USE FIGURED DIMENSIONS ONLY. CHECK ALL DIMENSIONS ON SITE BEFORE ANY MANUFACTURE OR CONSTRUCTION All dimensions are in millimetres unless stated otherwise. All architectural, drawings are to be read in conjunction with the relevant consultant documents. All dimensions and levels are to be checked and verified on site prior to the commencement of work, shop drawings or fabrication of any components. Refer all discrepancies to the Architect for determination. Drawings are not to be scaled, use only figured dimensions. This drawing is copyright and must not be retained, copied or used without the permission of BKA Architecture. This document has been prepared for and on behalf of the clients noted on the drawing. BKA Architecture's responsibility is to these clients only and not to any third party who may rely on these documents. Minor changes to form and configuration may be required when drawings are subsequently prepared for construction purposes after the grant of development consent. Nominated Architect (NSW) - John Baker 3552		
Rev	Date	Issue
A	12/2/2026	SSDA Submission
1. Planner Colliers Urban Planning Claire Burdett T : 0423 066 002 2. Surveyor RGM Huy Thai T : 02 9712 0238 3. Arborist Seasoned Tree Consulting David Gowerlock T : 0415 961 074 4. Landscape Conzept Robert Frew T : 02 9922 5312 5. Civil and Stormwater Smart Structures Kamyar Elvazzadeh T : 02 9052 6466 6. BCA and Access Building Innovations Mardiros Taitian T : 02 9099 0370 7. Acoustic Koikas Acoustics Rowan Frizell T : 02 9587 9702 8. Traffic and Parking Genesis Traffic Bernard Lo T : 02 7255 8198 9. Waste Management Elephants Foot Ruban Jayaratnam T : 02 9780 3506 10. Photomontage Platypus Digit Gordon Kam T : 0404 866 018		
Client BSWLD MAROUBRA PTY LTD Architect BKA Architecture SYDNEY Suite 1.04, 77 Dunning Ave, Newcastle NSW 2308 NEWCASTLE Suite 4 19 Bolton St, Newcastle NSW 2300 NORTH COAST 39-41 Main Street Clunes NSW 2480 T: +61 2 9318 9200 E: bka@bka.com.au W: www.bka.com.au		
North	Scale at A1	
Status	SSDA	Drawn
		CM, SA, RD
Print Date	31/3/2026	Checked
		JG, JB
Project	251 - 257 Maroubra Road & 133 Garden Street Maroubra NSW 2035 Australia	
Drawing	3D Views - Sheet 2	
Project No.	Revision	Drawing No.
24029	A	DA 801

Photomontage



1 Artist's CGI Impression - Aerial view along Maroubra Road towards the Town Centre

2 Existing View



General Notes
DO NOT SCALE FROM DRAWING. USE FIGURED DIMENSIONS ONLY. CHECK ALL DIMENSIONS ON SITE BEFORE ANY MANUFACTURE OR CONSTRUCTION

All dimensions are in millimetres unless stated otherwise. All architectural, drawings are to be read in conjunction with the relevant consultant documents. All dimensions and levels are to be checked and verified on site prior to the commencement of work, shop drawings or fabrication of any components. Refer all discrepancies to the Architect for determination. Drawings are not to be scaled, use only figured dimensions. This drawing is copyright and must not be retained, copied or used without the permission of BKA Architecture. This document has been prepared for and on behalf of the clients noted on the drawing. BKA Architecture's responsibility is to these clients only and not to any third party who may rely on these documents. Minor changes to form and configuration may be required when drawings are subsequently prepared for construction purposes after the grant of development consent.
Nominated Architect (NSW) - John Baker 3552

Rev	Date	Issue
A	12/2/2026	SSDA Submission

1. Planner
Colliers Urban Planning
Claire Burdett
T : 0423 066 002

2. Surveyor
RGM
Huy Thai
T : 02 9712 0238

3. Arborist
Seasoned Tree Consulting
David Gowerlock
T : 0415 961 074

4. Landscape
Conzept
Robert Frew
T : 02 9922 5312

5. Civil and Stormwater
Smart Structures
Kamyar Elvazzadeh
T : 02 9052 6466

6. BCA and Access
Building Innovations
Mardiros Taitian
T : 02 9099 0370

7. Acoustic
Koikas Acoustics
Rowan Frizell
T : 02 9587 9702

8. Traffic and Parking
Genesis Traffic
Bernard Lo
T : 02 7255 8198

9. Waste Management
Elephants Foot
Ruban Jayaratnam
T : 02 9780 3506

10. Photomontage
Platypus Digit
Gordon Kam
T : 0404 866 018

Client
BSWLD MAROUBRA PTY LTD

Architect
BKA Architecture

SYDNEY Suite 104, 77 Dunning Ave, Newcastle NSW 2018	NEWCASTLE Suite 4 19 Bolton St, Newcastle NSW 2300	NORTH COAST 39-41 Main Street Clunes NSW 2480
T: +61 2 9318 9200	E: bka@bka.com.au	W: www.bka.com.au

North 	Scale at A1
Status SSDA	Drawn CM, SA, RD
Print Date 31/3/2026	Checked JG, JB
Project 251 - 257 Maroubra Road & 133 Garden Street Maroubra NSW 2035 Australia	

Drawing
3D Views - Sheet 3

Project No. 24029	Revision A	Drawing No. DA 802
------------------------------------	-----------------------------	-------------------------------------