



LOCATION PLAN

Scale: NTS



LANDSCAPE ITEMS

- Site boundary outline
- Basement below outline
- Roof over outline
- Upward and inward cantilever acoustic fence to 2.4m Ht
- 1.8m Gate and fence to side boundary - colour and style to be nom. by client
- Raised planter on slab above basement - refer to typical detail

EXISTING TREES

- Trees proposed to be removed and replaced with new landscaping
- Existing trees proposed to be retained and protected
- Trees Protection zone -refer project arborist's report
- Structural root zone -refer project arborist's report

ALL TREE PROTECTION MEASURES SHALL BE INSTALLED AND MAINTAINED IN ACCORDANCE WITH THE RECOMMENDATIONS AND DETAILING FROM THE APPROVED PROJECT ARBORISTS TREE REPORT

TREE SURVEY

Existing Trees information is extracted from Arboricultural Impact Assessment by Seasoned Tree Consulting dated 16 February 2026

No.#	Species	Size (Ht x Sp)	Health	Action
1	Lophostemon confertus	7x7	Fair	Retain
2	Lophostemon confertus	12x12	Good	Retain
3	Eucalyptus haemastoma	13x12	Good	Retain
4	Eucalyptus haemastoma	14x12	Good	Retain
5	Callistemon sp.	6x7	Good	Remove
6	Archontophoenix cunninghamiana	9x3	Good	Remove
7	Camellia japonica	3x3	Good	Remove
8	Castanospermum australe	8x7	Good	Remove
9	Persea sp.	6x6	Good	Remove
10	Frangipani sp.	4x5	Good	Remove
11	Cupressus torulosa	8x5	Good	Remove
12	Syzygium paniculatum	10x10	Good	Remove
13	Morus Sp.	7x5	Fair	Remove
14	Row of Murraya paniculata	4x3	Good	Remove
15	2 x Cupressus sp.	7x5	Good	Retain
16	Corymbia citriodora	5x4	Fair	Remove
17	Syagrus romanzoffiana	10x5	Good	Remove
18	Cinnamomum camphora	12x10	Fair	Remove
19	Jacaranda mimosifolia	9x8	Good	Retain
20	Phoenix canariensis	6x5	Good	Retain
21	Morus Sp.	8x7	Fair	Remove
22	Dead stump			Remove
23	Cedrus deodara	13x10	Fair	Remove
24	Agonis flexuosa	4x6	Fair	Retain
25	Cupressocypariss leylandii	6x3	Good	Remove
26	Howea forsteriana	8x4	Good	Remove
27	Lagerstroemia indica	5x2	Poor	Remove
28	Murraya paniculata	4x2	Good	Remove
29	Cinnamomum camphora	18x20	Fair	Remove

LEGEND & SCHEDULE

- NOTES:
1. ALL FINAL PLANT QUANTITIES INDICATED ON PLANS SHALL BE CHECKED AND VERIFIED BY SUCCESSFUL LANDSCAPE CONTRACTOR.
 2. ANY PLANT SUBSTITUTES REQUIRED DUE TO UNAVAILABILITY SHALL BE RECOMMENDED BY THE LANDSCAPE CONTRACTOR TO BEST MATCH SUBSTITUTED PLANTS AND APPROVED PRIOR TO PURCHASING BY THE LANDSCAPE ARCHITECT.
 3. WORKS CERTIFIED FOR FINAL OCCUPANCY CERTIFICATE ARE TO MATCH APPROVED LANDSCAPE PLANS.
 4. LANDSCAPE CONTRACTOR SHALL LOCATE AND AVOID SITE STORM WATER & DRAINAGE SERVICES. LOCATE TREES A MINIMUM 1.25M FROM PITS
 5. ALL PLANTING AROUND EXISTING TREES SHALL BE ADJUSTED TO AVOID DAMAGE AND CLASHING WITH SURFACE ROOTS
 6. THE NATURE STRIP (STREET FRONTAGE) FOR THE SITE IS PUBLIC LAND, AND ONLY AUTHORIZED WORKS MAY OCCUR HERE. EXISTING CONDITIONS SUCH AS STREET TREES, COUNCIL PLANTING ETC SHALL BE RETAINED AND PROTECTED DURING CONSTRUCTION, UNLESS SPECIFIC APPROVAL HAS BEEN GRANTED FOR NEW WORK IN THIS AREA.
 7. ALL TREES TO BE SOURCED IN ACCORDANCE WITH TESTS AND MEASUREMENTS CONTAINED WITHIN AS 2303-2015 - TREE STOCK FOR LANDSCAPE USE

CANOPY TREES (>10M)

Botanical Name: *Lophostemon confertus*
Common Name: Brush box (Native)
Pot size: 75L
Mature H x S: 10-12m x 5-6m
Qty Required: 5

TREES (<10M)

Botanical Name: *Casuarina glauca*
Common Name: She-Oak (Native)
Pot size: 75L
Mature H x S: 8-10m x 6-7m
Qty Required: 2

SHRUBS & HEDGES

Botanical Name: *Westringia 'Aussie Box'*
Common Name: Westringia Aussie Box (Native)
Pot size: 200mm
Mature H x S: 0.9m x 0.9m
Qty Required: 11

Botanical Name: *Banksia spinulosa 'Birthday Candles'*
Common Name: Banksia Birthday Candles (Native)
Pot size: 200mm
Mature H x S: 0.6m x 0.9m
Qty Required: 19

Botanical Name: *Correa 'Dusky Bells'*
Common Name: Native Fuchsia (Native)
Pot size: 200mm
Mature H x S: 1m x 0.5m
Qty Required: 24

Botanical Name: *Syrzygium 'Cascade'*
Common Name: Cascade Lilly Pilly (Native)
Pot size: 200mm
Mature H x S: 3m x 1.8m
Qty Required: 68

Botanical Name: *Casuarina glauca 'Cousin It'*
Common Name: Swamp Oak She Oak (Native)
Pot size: 200mm
Mature H x S: 0.3m x 0.8m
Qty Required: 17

FERNS & FEATURE

Botanical Name: *Doryanthes excelsa*
Common Name: Gymea Lily (Native)
Pot size: 300mm
Mature H x S: 1.1m x 1m
Qty Required: 4

Botanical Name: *Anigozanthos 'Bush Fury'*
Common Name: Kangaroo Paw cvs (Native)
Pot size: 150mm
Mature H x S: 1-1.5m x 0.6m
Qty Required: 24

Botanical Name: *Lomandra longifolia 'Tanika'*
Common Name: Dwarf Mat Rush (Native)
Pot size: 150mm
Mature H x S: 0.8m x 0.8m
Qty Required: 4

GROUNDCOVERS & GRASSES

Botanical Name: *Carpobrotus 'Aussie Rambler'*
Common Name: Aussie Rambler Pigface (Native)
Pot size: 140mm
Mature H x S: 0.25m x spreading
Qty Required: 7/m2 (as shown)

Botanical Name: *Dichondra argentea 'Silver Falls'*
Common Name: Silver Falls Dichondra (Exotic)
Pot size: 140mm
Mature H x S: 0.15m x spreading
Qty Required: 7/m2 (As shown)

LANDSCAPE PLAN NOTES

This plan should be read in conjunction with the architectural and hydraulics plans. Work specific to these plans should be prepared in accordance to these plans, including specification and details prior to the installation of landscaping, and should not be altered or compromised during landscape construction. **Retaining wall details to engineers design.** Elements such as drainage swales may be incorporated in garden bed areas (using non-floatable mulch) without compromising the capacity or form.

This plan has been prepared for Development Application approval only, not for construction.

This plan has been prepared with reference to **Randwick City Council's** Landscaping Guidelines & requirements. Planting proposed using commercially available plant species selected from local planting lists and the BASIX local plant list and from Sydney Waters 'Plant Selector' web site one-drip rated native plants (**acceptable for BASIX planting**).

The Design & location of new letter boxes shall be in accordance with Australia Post's 'Requirements for Delivery of Mail to Residential Premises' published Feb '97. All noxious weeds listed in Councils weed lists & located on the site shall be continually removed & suppressed. Reinstatement all boundary fencing in poor condition with Council approved 1.8m fencing to rear of building line, rake to 1m forward of BL. Pollution, sediment & erosion control devices as specified shall be in place, and maintained for the duration of the construction period. Proposed excavation near existing established trees to be supervised by arborist.

DA approved landscape plan's are required to be constructed as approved to obtain occupancy certificate. **Permeable areas may be indicated to achieve site coverage restrictions & should be constructed as drawn on this plan.**

GENERAL NOTE:

Figured dimensions take preference to scale readings. Verify all dimensions on site. If a dimension may vary slightly to that indicated on plan, consult any discrepancies to the Landscape Architect before proceeding with the work.

© Copyright R. L. Farrow Landscape Architectural Services. All rights reserved. This drawing is provided for your information only. It is not to be used for any other purpose without the prior written permission of the copyright owner.

If the State of this drawing is not signed off by the Construction it may be subject to change, alteration or amendment at the discretion of our office.

If so, Consent is not liable for any loss, damage, harm or injury whether mental, consequential, direct or indirect, suffered by you or any other person as a result of your use of this drawing for construction purposes.

These plans and associated IP remain the property of R. L. Farrow Landscape Architectural Services Pty Ltd (LA Company) and each time an agreed payment is made to the LA Company, the right to utilise this information from the associated project is transferred to the client. This information is not to be used for any other purpose without the prior written permission of the copyright owner.

LA Company

www.dial100beforeyoudig.com.au

DIAL 100 BEFORE YOU DIG

ALA Associate

Bar Scale

0 1 2 3 4 5m 10m 15m

ARCHITECT:

BJA ARCHITECTURE

LANDSCAPE ARCHITECT:

Suit 101, 506 Miller Street, CAMMERAY NSW 2062

Phone: 9622 5312
Mob: 0413 861 351

concept
Landscape Architects

www.concept.net.au
enquiries@concept.net.au

COUNCIL:

RANDWICK CITY

CLIENT:

BSWLD MAROUBRA PTY LTD

REV

DATE

NOTATION/AMENDMENT

A 26.02.2026 For Submission

SK7 16.02.2026 Revised Draft Issue

PROJECT:

PROPOSED MIXED-USE DEVELOPMENT

251-257 Maroubra Road & 133 Garden St, MAROUBRA

TITLE:

LANDSCAPE PLAN -GROUND FLOOR

PROJECT No:

LPDA 26 - 54

PAGE NUMBER:

LP-02

STATUS:

DEVELOPMENT APPLICATION

SCALE:

1:150 @ A1

DRAWN:

L.Z.E.W

DATE:



FEB 2026

CHECKED:

R.F

PLAY ITEMS & MATERIAL FINISHES

- Artificial turf
- Rubber softfall
- Natural turf area
- Organic mulched area
- Timber decking
- Playground Edging - refer detail
- Sandstone block seat
- Retaining / raised planter wall - refer detail
- Open cubby house
- Totems
- Racing slides & mound
- Vegetable gardens - refer to manufacturer's spec.
- Climbing wall with ropes
- Sandpit with concrete edge
- Tee Pee
- Climbing log

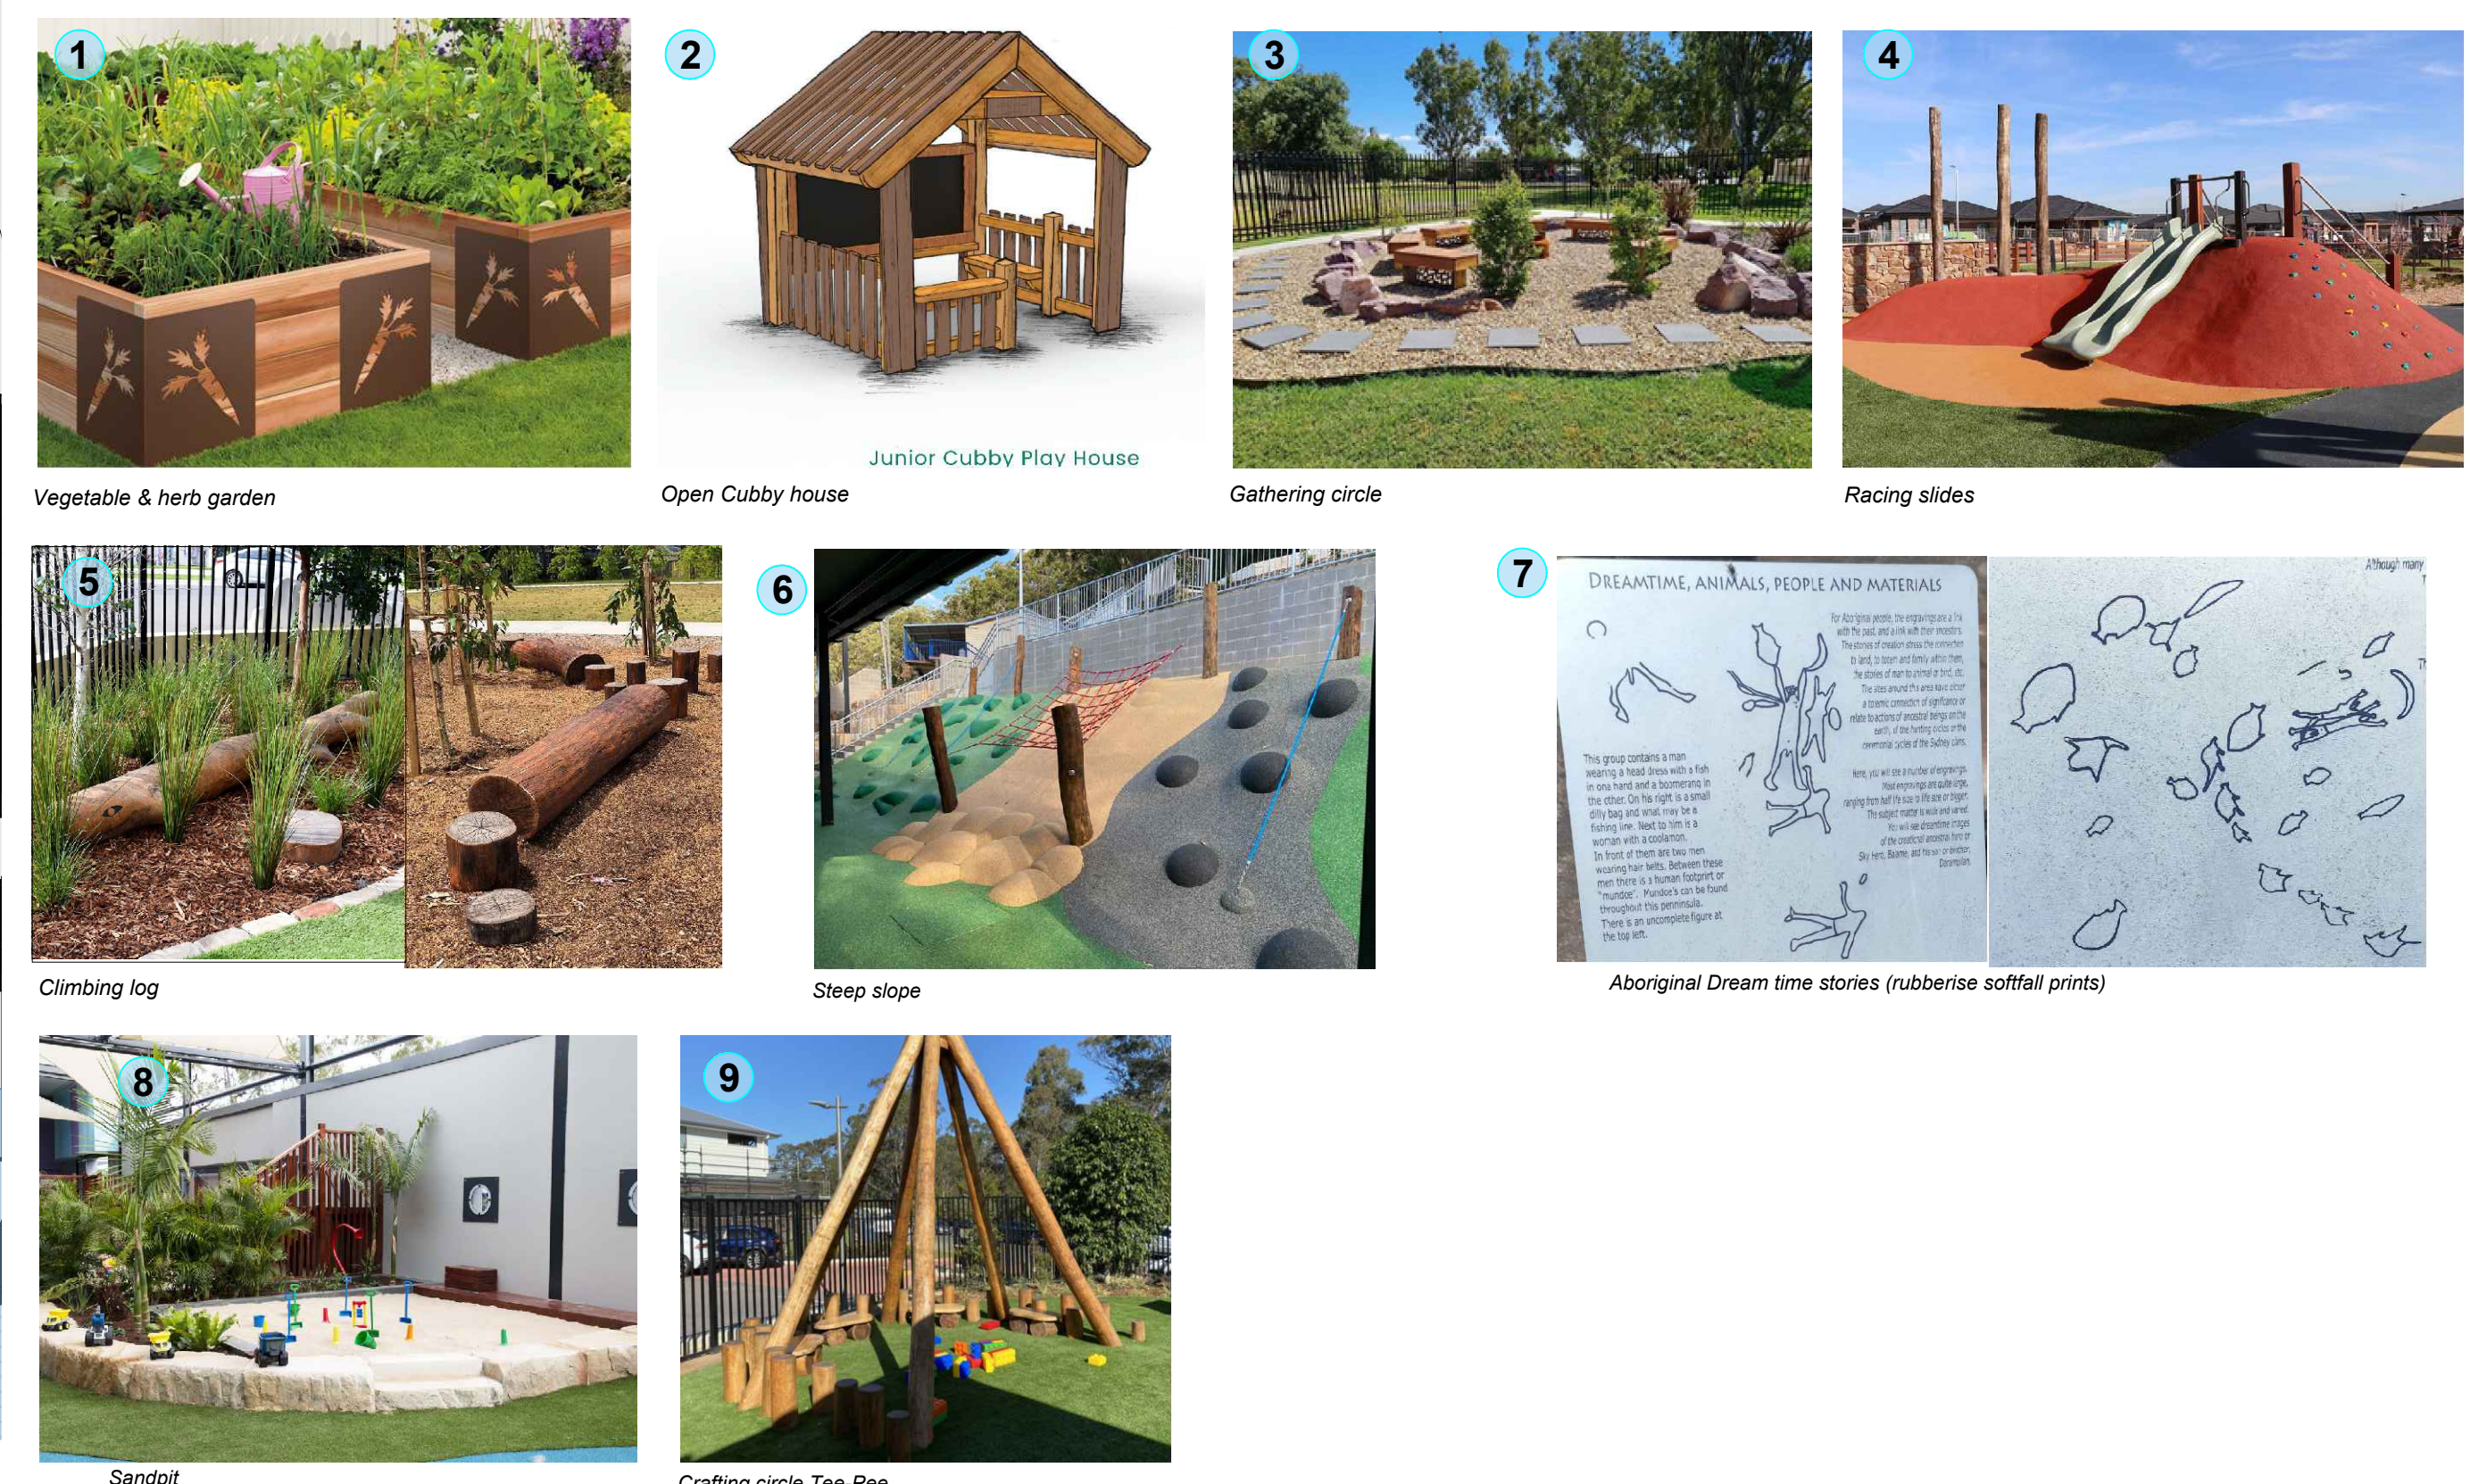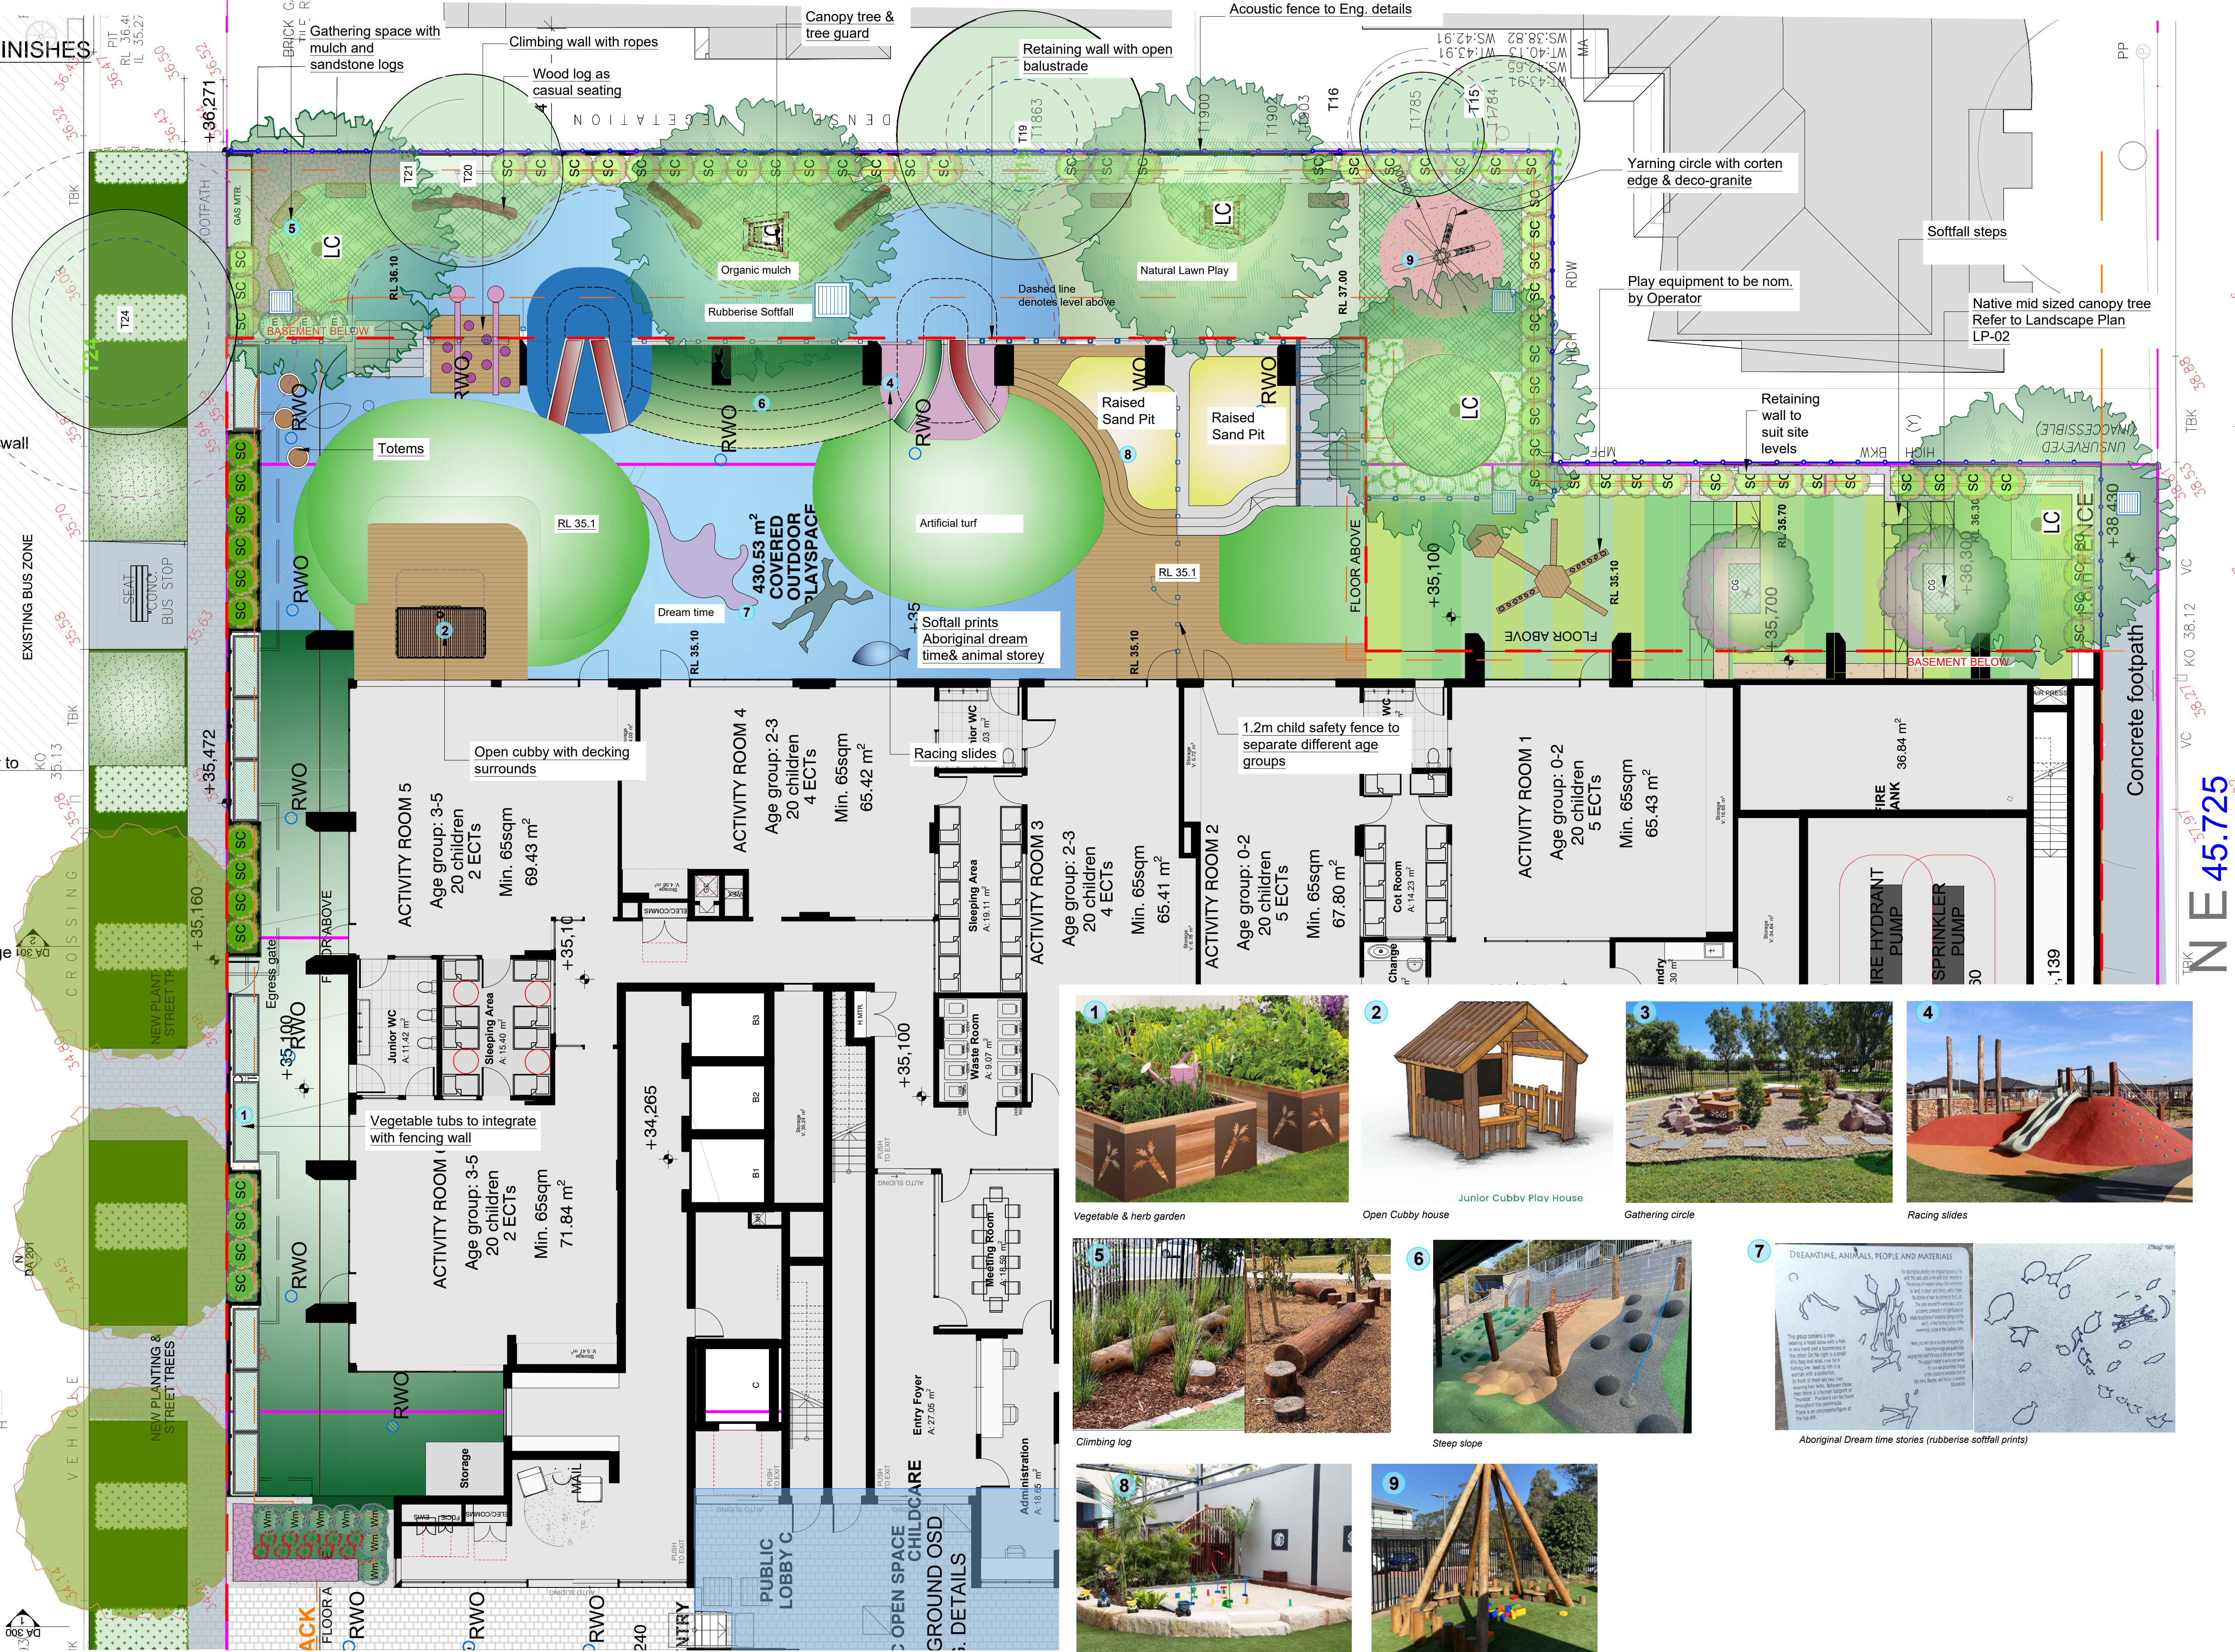

LEGEND & SCHEDULE

NOTES:

1. ALL FINAL PLANT QUANTITIES INDICATED ON PLANS SHALL BE CHECKED AND VERIFIED BY SUCCESSFUL LANDSCAPE CONTRACTOR.

2. ANY PLANT SUBSTITUTES REQUIRED DUE TO UNAVAILABILITY SHALL BE RECOMMENDED BY THE LANDSCAPE CONTRACTOR TO BEST MATCH SUBSTITUTED PLANTS AND APPROVED PRIOR TO PURCHASING BY THE LANDSCAPE ARCHITECT.

3. WORKS CERTIFIED FOR FINAL OCCUPANCY CERTIFICATE ARE TO MATCH APPROVED LANDSCAPE PLANS.


4. LANDSCAPE CONTRACTOR SHALL LOCATE AND AVOID SITE STORM WATER & DRAINAGE SERVICES. LOCATE TREES A MINIMUM 1.25M FROM PITS

5. ALL PLANTING AROUND EXISTING TREES SHALL BE ADJUSTED TO AVOID DAMAGE AND CLASHING WITH SURFACE ROOTS

6. THE NATURE STRIP (STREET FRONTAGE) FOR THE SITE IS PUBLIC LAND, AND ONLY AUTHORIZED WORKS MAY OCCUR HERE. EXISTING CONDITIONS SUCH AS STREET TREES, COUNCIL PLANTING ETC SHALL BE RETAINED AND PROTECTED DURING CONSTRUCTION, UNLESS SPECIFIC APPROVAL HAS BEEN GRANTED FOR NEW WORK IN THIS AREA.


7. ALL TREES TO BE SOURCED IN ACCORDANCE WITH TESTS AND MEASUREMENTS CONTAINED WITHIN AS 2303-2015 - TREE STOCK FOR LANDSCAPE USE

FEATURE TREES

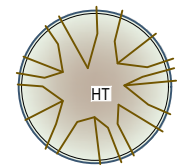

HT

Botanical Name: Hibiscus tiliaceus
Common Name: CottonWood
Pot size: 75Lt
Mature H x S: 5-7m x 5m
Qty Required: 8

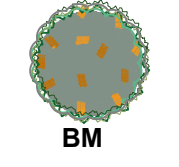

BM

Botanical Name: Banksia marginata 'Coastal Spread'
Common Name: Heath Banksia (Native)
Pot size: 200mm
Mature H x S: 1.5-2m x 3m
Qty Required: 5

SHRUBS



WM

Botanical Name: Westringia 'Mundi'
Common Name: Mundi Westringia (Native)
Pot size: 200mm
Mature H x S: 0.7m x 0.8m
Qty Required: 10



GC


Botanical Name: Grevillea 'Crimson Villea'
Common Name: Crimson Villea Grevillea (Native)
Pot size: 200mm
Mature H x S: 0.8m x 0.8m
Qty Required: 8



SC

Botanical Name: Syzygium 'Cascade'
Common Name: Cascade Lilly Pilly (Native)
Pot size: 200mm
Mature H x S: 3m x 1.8m
Qty Required: 13

FERNS & FEATURE

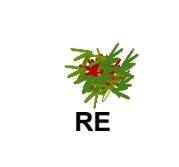


RE

Botanical Name: Russelia equisetiformis
Common Name: Firecracker (Exotic)
Pot size: 200mm
Mature H x S: 1m x 1.2m
Qty Required: 25




CYA

Botanical Name: Cyathea australis
Common Name: Rough Tree Fern (Native)
Pot size: 45L (Min 1m trunk)
Mature H x S: 2.5-5m x 3m
Qty Required: 12

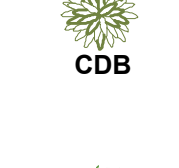

CDB

Botanical Name: Correa 'Dusky Bells'
Common Name: Native Fuchsia(Native)
Pot size: 300mm
Mature H x S: 0.3-1m x 1m
Qty Required: 24

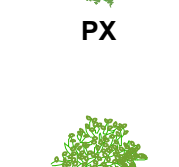


PX

Botanical Name: Philodendron 'Xanadu'
Common Name: Xanadu Plant (Exotic)
Pot size: 200mm
Mature H x S: 0.7m x 0.7m
Qty Required: 75




ZF

Botanical Name: Zamia furfuracea
Common Name: Cardboard Palm (Exotic)
Pot size: 200mm
Mature H x S: 1m x 1.25m
Qty Required: 34

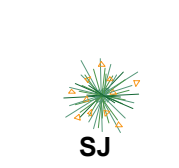

AA


Botanical Name: Asplenium australasicum
Common Name: Birds Nest Fern (Native)
Pot size: 200mm
Mature H x S: 1m x 1.4m
Qty Required: 15

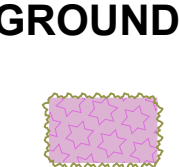

SJ


Botanical Name: Strelitzia juncea
Common Name: Rush-leaved Strelitzia (Exotic)
Pot size: 200mm
Mature H x S: 1.5m x 1m
Qty Required: 7

GROUNDCOVERS & GRASSES

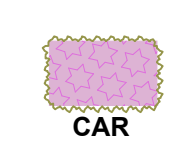


CAR

Botanical Name: Carpobrotus 'Aussie Rambler'
Common Name: Aussie Rambler Pigface (Native)
Pot size: 140mm
Mature H x S: 0.25m x spreading
Qty Required: 7/m2 (as shown m2 total)

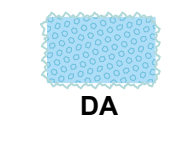

DA

Botanical Name: Dichondra argentea 'Silver Falls'
Common Name: Silver Falls Dichondra (Exotic)
Pot size: 140mm
Mature H x S: 0.15m x spreading
Qty Required: 7/m2 (as shown m2 total)

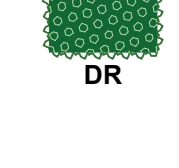

DR

Botanical Name: Dichondra repens
Common Name: Kidney Weed (Native)
Pot size: 140mm
Mature H x S: 0.15m x spreading
Qty Required: 9/m2 (as shown m2 total)

COMMUNAL OPEN SPACE ROOFTOPS AND TERRACE PLANTERS
GENERAL NOTE

BCA & Australian Standards (AS):

Building codes and standards are established on a federal level by the nationally recognised Building Code of Australia (BCA), & these apply to all phases of construction, including balustrade design and specification. Specifically, NCC 2022 Hoousing Provisions Part 11.3 and Australian Standard 1170.1 cover regulations for balustrades on stairways, balconies, rooftop terraces and other surfaces between levels.

BCA Balustrade Regulations and Standards

A balustrade is defined as a rail and its balusters (posts or other supporting members). BCA regulations state that a balustrade must:

- Be at least 1 metre high as measured from the finished floor;
- Have openings between risers or posts no greater than 125mm; and
- Be able to withstand loads and impacts as determined by AS 1170.1

The height regulation of 1 metre ensures the balustrade is high enough to provide prevention against falling over the balustrade. The openings between risers or posts cannot be greater than 125mm to prevent children from falling between them. Load and impact regulations are designed to ensure balustrades can resist impact or will not collapse when pressure is applied to them from any direction.

Balustrade Safety & Planters

BCA regulations state that the balustrade must be 1 metre or more, higher than the finished floor. On roof-top terraces, planters & furniture are often incorporated in the landscape design. It's important for compliance and safety that these elements do not undermine the safety of Communal Open Space (COS) terraces and rooftops, and the compliance with the BCA and AS's are maintained.

Items to consider are:

- Where planters form the safety balustrade, their internal face must be 1m non-climbable
- Outdoor furniture such as tables, BBQs, and seating shall be fixed and located a minimum 1m away from balustrades
- Where furniture is proposed to be fixed or adjacent to COS terrace planters which form the balustrade, then a compliant handrail will be required to be fixed to the external edge of the planter

A concern for COS areas on rooftops or terrace areas is that the strata will add loose furniture which ultimately could undermine the safety of the installed balustrades. In this case, it shall be the strata bodies responsibility to manage the safety of these areas.

Ultimately, the compliance and safety of the COS areas shall be the responsibility of the builder, and carefully inspected and certified at the Occupation Certificate (OC) stage of the development

Maintenance of COS area

Communal Open Space terrace and rooftop areas are exposed to extremes (wind, sun, and extreme weather) so maintenance is important. The following item should be included or considered:

- All planters shall be structurally water-proofed, with this work certified and periodically inspected. Trades should be closely monitored so they do not subsequently damage completed waterproofing
- All planters shall be irrigated with an automated system set on an approved watering pattern. Moisture gauges should be installed in some planters to minimize overwatering
- Tree Anchors shall be installed in high wind areas to larger plants, such as palms & small trees
- Compliance for balustrades and handrails should be monitored regularly
- For the maintenance of large rooftop areas and planters without external balustrades, anchoring points for tying off harnesses for landscape maintenance workers are essential


MATERIAL FINISHES

- Retaining / raised planter wall - refer to typical detail
- Safety balustrade

OTHER LANDSCAPE ITEMS



Outdoor additional arrangements-refer to typical detail or similar proprietary outdoor furniture selected by future strata

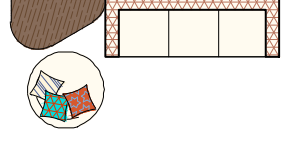

Outdoor additional arrangements(seating) - proprietary outdoor furniture selected by Strata



Outdoor additional arrangements- BBQ selected by future strata



FOR ADVANCED TREE PLANTING IN HIGH WIND AND ROOFTOP LOCATIONS, IT IS RECOMMENDED THAT AN APPROVED ROOT BALL ANCHORING SYSTEM EQUAL TO 'PLATIPUS OR ZINCO ANCHORS' SHALL BE USED. INSTALL AS PER THE MANUFACTURERS SPECIFICATION

SAMPLE IMAGES

Images are for design intent only, final planting species may vary, as determined by Council Approval



Philodendron 'Xanadu'



LEGEND & SCHEDULE

NOTES:
1. ALL FINAL PLANT QUANTITIES INDICATED ON PLANS SHALL BE CHECKED AND VERIFIED BY SUCCESSFUL LANDSCAPE CONTRACTOR.
2. ANY PLANT SUBSTITUTES REQUIRED DUE TO UNAVAILABILITY SHALL BE RECOMMENDED BY THE LANDSCAPE CONTRACTOR TO BEST MATCH SUBSTITUTED PLANTS AND APPROVED PRIOR TO PURCHASING BY THE LANDSCAPE ARCHITECT.
3. WORKS CERTIFIED FOR FINAL OCCUPANCY CERTIFICATE ARE TO MATCH APPROVED LANDSCAPE PLANS.
4. LANDSCAPE CONTRACTOR SHALL LOCATE AND AVOID SITE STORM WATER & DRAINAGE SERVICES. LOCATE TREES A MINIMUM 1.25M FROM PITS
5. ALL PLANTING AROUND EXISTING TREES SHALL BE ADJUSTED TO AVOID DAMAGE AND CLASHING WITH SURFACE ROOTS
6. THE NATURE STRIP (STREET FRONTAGE) FOR THE SITE IS PUBLIC LAND, AND ONLY AUTHORIZED WORKS MAY OCCUR HERE. EXISTING CONDITIONS SUCH AS STREET TREES, COUNCIL PLANTING ETC SHALL BE RETAINED AND PROTECTED DURING CONSTRUCTION, UNLESS SPECIFIC APPROVAL HAS BEEN GRANTED FOR NEW WORK IN THIS AREA.
7. ALL TREES TO BE SOURCED IN ACCORDANCE WITH TESTS AND MEASUREMENTS CONTAINED WITHIN AS 2303-2015 - TREE STOCK FOR LANDSCAPE USE

TREES

Botanical Name: *Magnolia 'Little Gem'*
Common Name: Magnolia Little Gem (Exotic)
Pot size: 45Lt
Mature H x S: 4.5m x 1.5-2m
Qty Required: 12

SHRUBS

Botanical Name: *Westringia 'Mundi'*
Common Name: Mundi Westringia (Native)
Pot size: 200mm
Mature H x S: 0.3m x 0.8m
Qty Required: 15

Botanical Name: *Metrosideros 'Tahiti'*
Common Name: NZ Christmas Bush (Exotic)
Pot size: 150mm
Mature H x S: 1m x 1m
Qty Required: 15

FERNS & FEATURE

Botanical Name: *Russelia equisetiformis*
Common Name: Firecracker (Exotic)
Pot size: 200mm
Mature H x S: 1m x 1.2m
Qty Required: 15

GROUNDCOVERS & GRASSES

Botanical Name: *Carpobrotus 'Aussie Rambler'*
Common Name: Aussie Rambler Pigface (Native)
Pot size: 140mm
Mature H x S: 0.25m x spreading
Qty Required: 7/m2 (m2 total)

Botanical Name: *Dichondra argentea 'Silver Falls'*
Common Name: Silver Falls Dichondra (Exotic)
Pot size: 140mm
Mature H x S: 0.15m x spreading
Qty Required: 7/m2 (m2 total)



FOR ADVANCED TREE PLANTING IN HIGH WIND AND ROOFTOP LOCATIONS, IT IS RECOMMENDED THAT AN APPROVED ROOT BALL ANCHORING SYSTEM EQUAL TO 'PLATIPUS OR ZINCO ANCHORS' SHALL BE USED. INSTALL AS PER THE MANUFACTURERS SPECIFICATION

SAMPLE IMAGES

Images are for design intent only, final planting species may vary, as determined by Council Approval



Magnolia 'Little Gem'



Westringia 'Mundi'




Russelia equisetiformis



Carpobrotus 'Aussie Rambler'



Dichondra argentea 'Silver Falls'

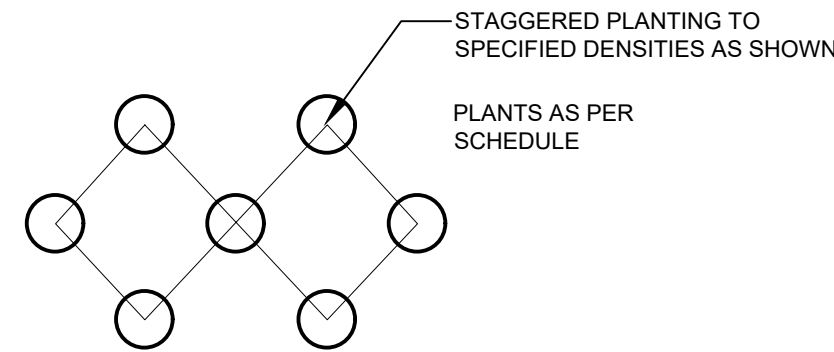


MASS PLANTING SETOUT

N.T.S

GENERAL NOTE:
Figured dimensions take precedence to scale readings. Verify all dimensions on site. PDF is plan only, very slightly to scale for that indication or plan. Please note any discrepancies to the Landscape Architect before proceeding with the work.
© Copyright R. L. Free Landscape Architectural Services T/A CONCEPT
This drawing is protected by copyright. All rights are reserved. Without permission under the Copyright Act 1968, no part of this drawing may be reproduced or any means for reproduction, publication, translation or otherwise without the prior written permission of the copyright owner.
If the date of this drawing is not signed off the Construction may be subject to change, alteration or amendment at the discretion of the office.

ARCHITECT:
www.dialbeforeyoudig.com.au
DIAL 1900 BEFORE YOU DIG
ALLA Associates

0 1 2 5
1:100

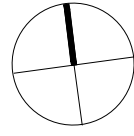

ARCHITECT:
BKA ARCHITECTURE

LANDSCAPE ARCHITECT:
concept Landscape Architects
Suite 101, 206 Miller Street, CAMMERAY NSW 2062
Phone: 9922 5312
Mob: 0413 861 351
www.concept.net.au
enquiries@concept.net.au


COUNCIL:
RANDWICK CITY
CLIENT:
BSWLD MAROUBRA PTY LTD

REV	DATE	NOTATION/AMENDMENT
A	26.02.2026	For Submission
SK7	16.02.2026	Revised Draft Issue

PROJECT:
PROPOSED MIXED-USE DEVELOPMENT
251-257 Maroubra Road & 133 Garden St, MAROUBRA

TITLE:
LANDSCAPE PLAN - ROOF
PROJECT No: LPDA 26 - 54
PAGE NUMBER: LP-05

STATUS: DEVELOPMENT APPLICATION			
SCALE: 1:100 @ A1	DATE: FEB 2026	DRAWN: L.Z.E.W	CHECKED: R.F

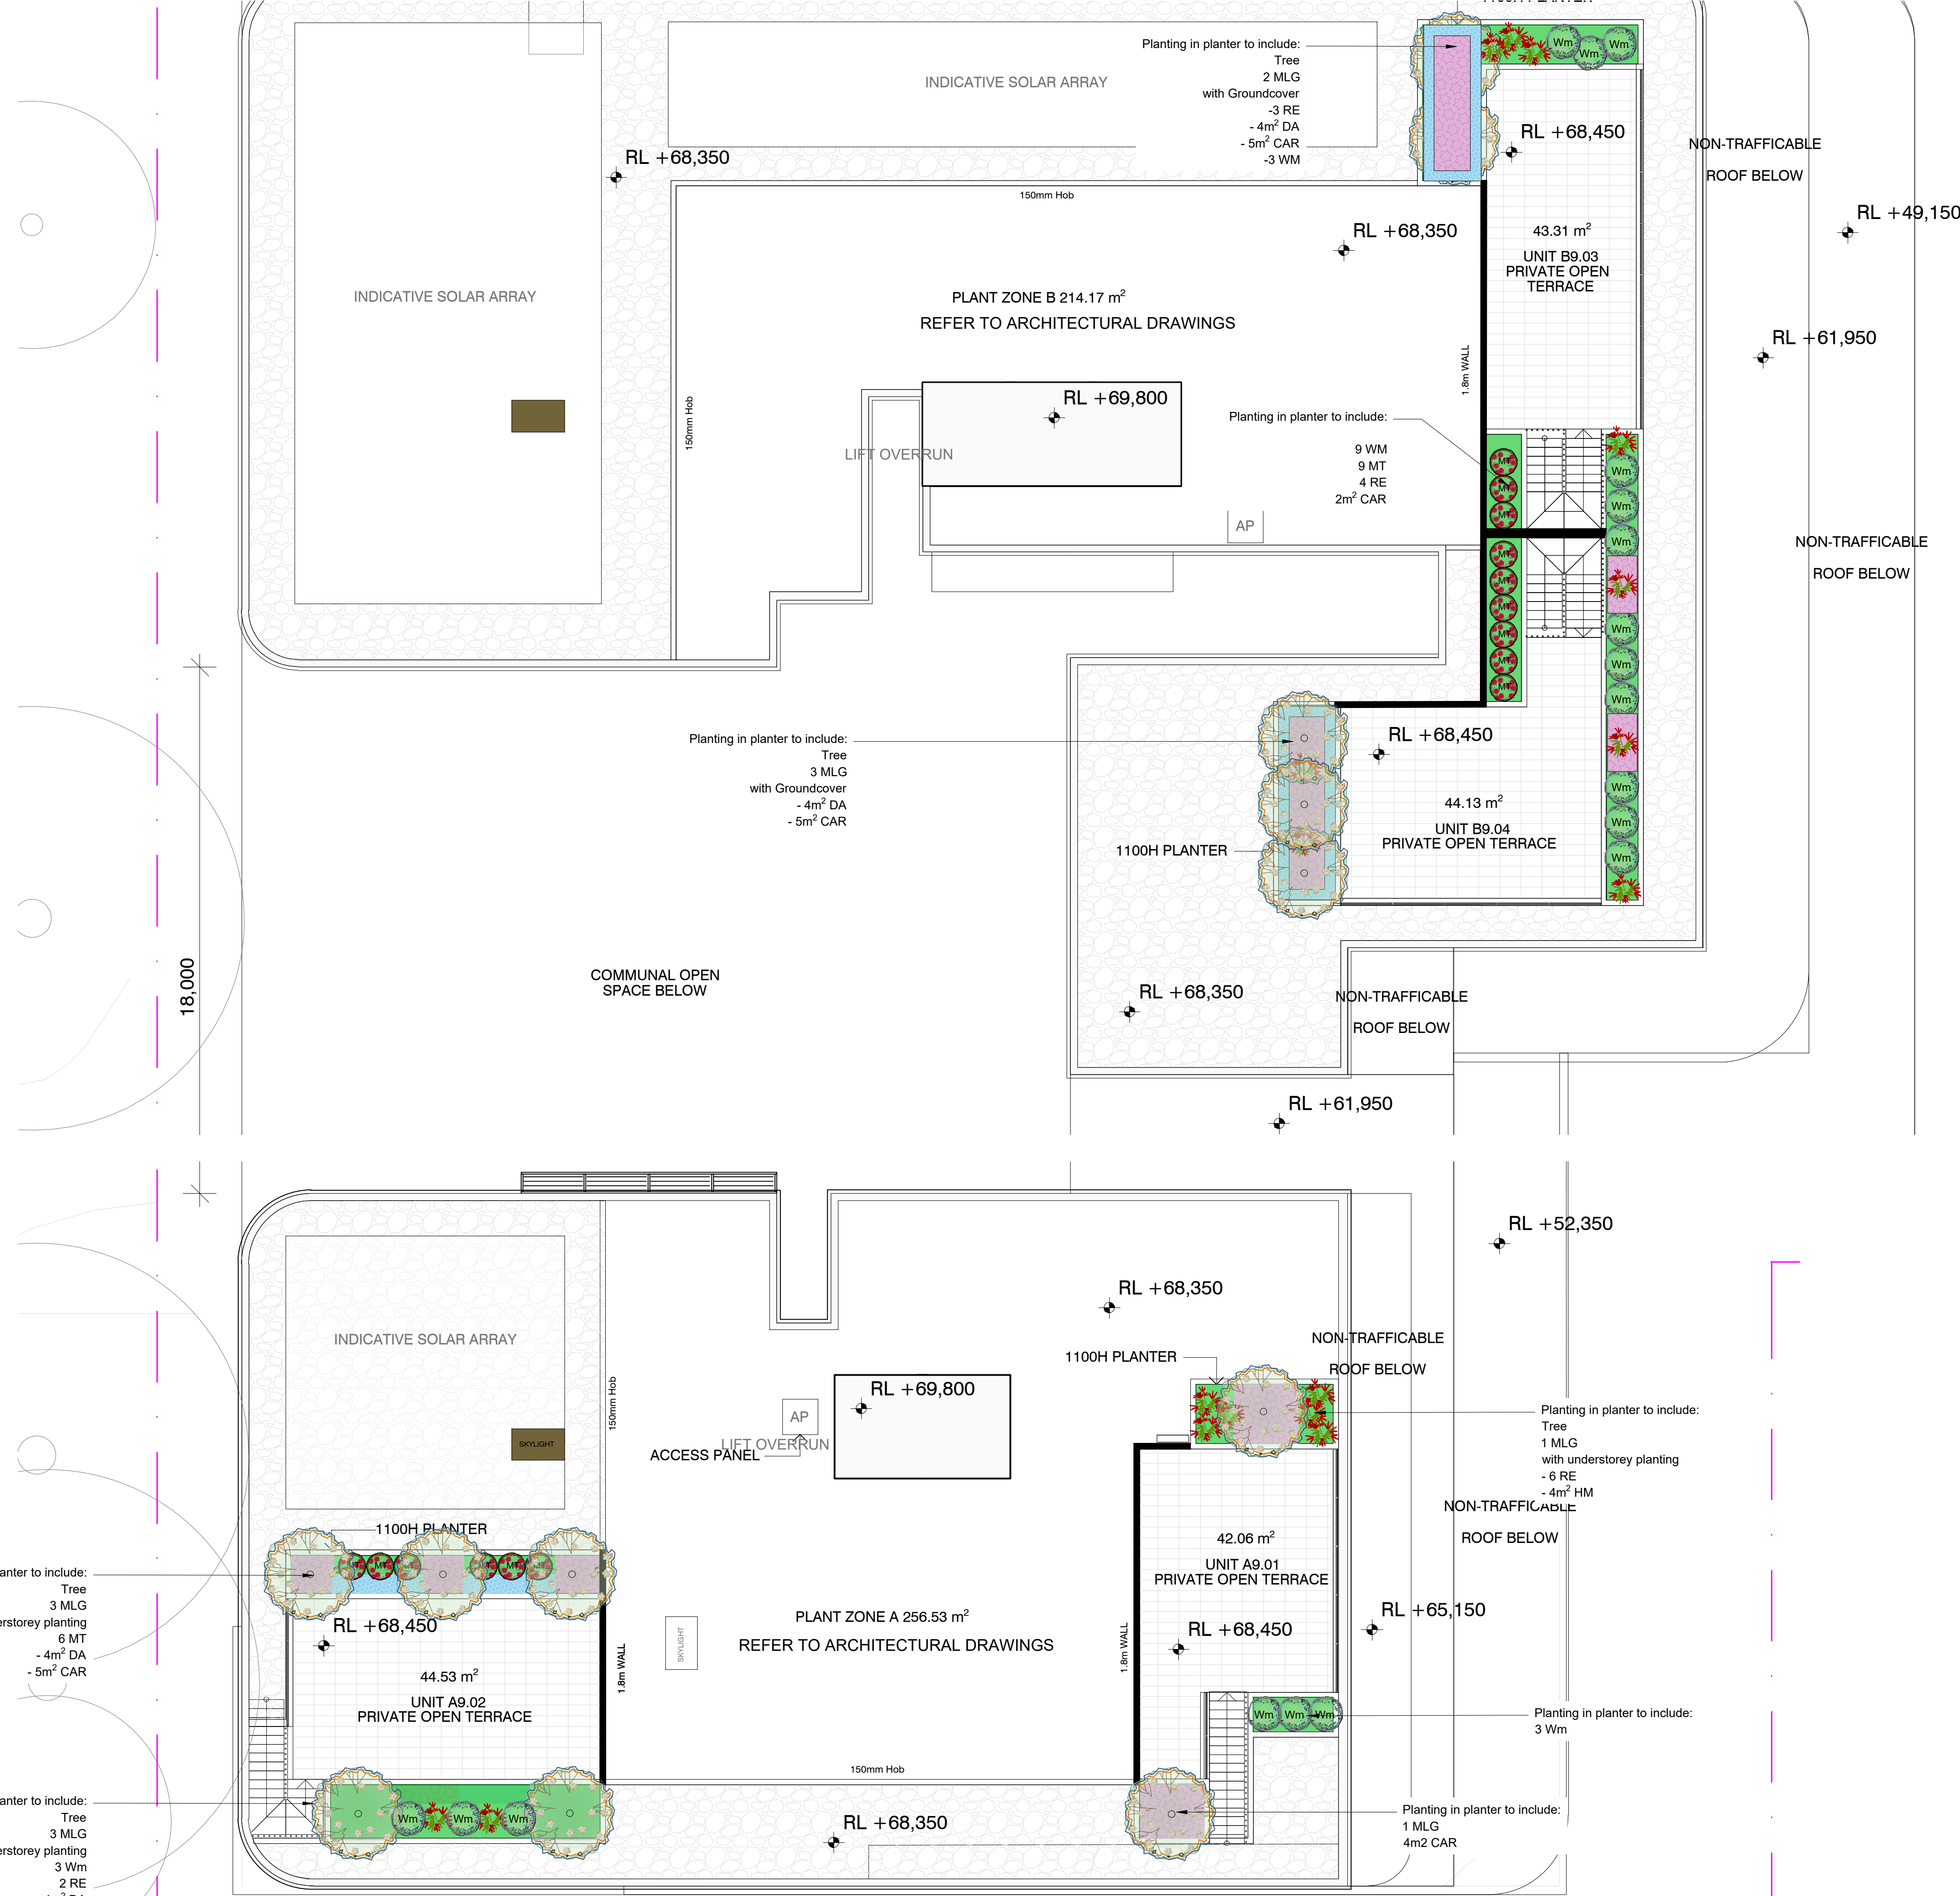

LANDSCAPE WORK SPECIFICATION

PRELIMINARIES

1.01 GENERAL

- The following general conditions should be considered prior to the commencement of landscape works:
- The landscape plans should be read in conjunction with the architectural plans, project arborist's assessment, hydraulic plans, service plans and survey prepared for the proposed development.
 - All services including existing drainage should be accurately located prior to the commencement of landscape installation. Any proposed tree planting which falls close to services will be relocated on site under the instruction of the landscape architect.
 - Installation of conduit for required irrigation, electrical and other services shall be completed prior to the commencement of landscape works and handstand pours.
 - All outdoor lighting specified by architect or client to be installed by qualified electrician
 - Anomalies that occur in these plans should be brought to our immediate attention.
 - Where an Australian Standard applies for any landscape material testing or installation technique, that standard shall be followed.

1.02 PROTECTION OF ADJACENT FINISHES

The Contractor shall take all precautions to prevent damage to all or any adjacent finishes by providing adequate protection to these areas / surfaces prior to the commencement of the Works.

1.03 PROTECTION OF EXISTING TREES

Existing trees identified to be retained shall be done in accordance with **(AS4970-Protection of trees on development sites** as well as in accordance with the tree protection measures prepared by project arborist.

Where general works are occurring around such trees, or pruning is required, a qualified Arborist shall be engaged to oversee such works and manage tree health. Existing trees designated on the drawing for retention shall be protected at all times during the construction period. Any soil within the drip-line of existing trees shall be excavated and removed by hand only. No stockpiling shall occur within the root zone of existing trees to be retained.

Any roots larger in diameter than 50mm shall only be severed under instruction by a qualified arborist. Roots smaller than 50mm diameter shall be cut cleanly with a saw.

Temporary fencing shall be installed around the base of all trees to be retained prior to the commencement of landscape works. Where possible this fencing will be located around the drip line of these trees, or a minimum of 3m from the trunk. The fencing shall be maintained for the full construction period.

1.04 EROSION & POLLUTION CONTROL

The Contractor shall take all proper precautions to prevent the erosion of soil from the subject site. The contractor shall install erosion & sediment control barriers and as required by council, and maintain these barriers throughout the construction period. Note that the sediment control measures adopted should reflect the soil type and erosion characteristics of the site.

- Erosion & pollution control measures shall incorporate the following:
- Construction of a sediment trap at the vehicle access point to the subject site.
 - Sediment fencing using a geotextile filter fabric in the location indicated on the erosion control plan or as instructed on site by the landscape architect.
 - Earth banks to prevent scour of stockpiles
 - Sandbag kerb sediment traps
 - Straw bale & geotextile sediment filter.
 - Exposed banks shall be pegged with an approved Jute matting in preparation for mass planting

Refer to 'Stitewise Reference Kit' as prepared by DLWC & WSROC (1997) for construction techniques

SOIL WORKS

2.01 MATERIALS

Specified Soil Conditioner (Generally to improve site soil)

The specified soil conditioner for site top-soil improvement shall be an organic mix, equal to "Botany Humus", as supplied by ANL. Note that for sites where soil testing indicates toxins or extremes in pH, or soils that are extremely poor, allow to excavate and supply 300mm of imported soil mix.

New gardens & proposed Planting

New garden and planting areas shall consist of a 50/50 mix of clean site soil (refer d) below) and imported "Organic Garden Mix" as supplied by ANL or approved equal. All mixes are to comply with AS 4419 Soils for landscaping & garden use, & AS 4454 Composts. Soil conditioners & mulches.

Specified Soil Mix - Turf

The specified soil mix for all turf areas shall be a min 75mm layer of imported soil mix consisting of 80% washed river sand (reasonably coarse), and 20% composted organic matter equivalent to mushroom compost or soil conditioner, or other approved lawn top dress.

Site Topsoil

Site topsoil is to be clean and free of unwanted matter such as gravel, clay lumps, grass, weeds, tree roots, sticks, rubbish and plastics, and any deleterious materials and materials toxic to plants. The topsoil must have a pH of between 5.5 and 7. Use 100% imported soil mix when site topsoil runs out.

2.02 INSTALLATION (TO GARDEN OUTSIDE OF TREE PROTECTION ZONES OF TREES RECOMMENDED TO BE RETAINED)

Note: No level changes (Cut or Fill), soil ripping within the Tree Protection Zones of trees to be retained

- a) Testing
- All testing is to be conducted in accordance with AS 1289 Methods for testing soils for engineering purposes. Site soil shall be given a pH test prior to modifying to ensure conditions are appropriate for planting as stated above. Tests shall be taken in several areas where planting is proposed, and the pH shall be adjusted accordingly with sulphur or lime to suit.

Note that a soil test conducted by the "Sydney Soil Lab" or approved equal shall be prepared for all commercial, industrial and multi-unit residential sites. The successful landscape contractor shall implement the recommendations of this test.

b) Set Out of Individual Trees & Mass Planting Areas

All individual tree planting positions and areas designated for mass planting shall be set out with stakes or another form of marking, ready for inspection and approval. Locate all services.

c) Establishing Subgrade Levels outside of tree protection zones of trees to be retained

Subgrade levels are defined as the finished base levels prior to the placement of the specified material (i.e. soil conditioner). The following subgrade levels shall apply:

- Mass Planting Beds - 300mm below existing levels with specified imported soil mix.
- Turf areas - 100mm below finished surface level.

Note that all subgrades shall consist of a relatively free draining natural material, consisting of site topsoil placed previously by the Civil Contractor. No builders waste material shall be acceptable.

d) Subgrade Cultivation

Cultivate all subgrades to a minimum depth of 100mm in all planting beds and all turf areas, ensuring a thorough breakup of the subgrade into a reasonably coarse tilth. Grade subgrades to provide falls to surface and subsurface drains, prior to the placement of the final specified soil mix.

e) Drainage Works

Install surface and subsurface drainage where required and as detailed on the drawing. Drain subsurface drains to outlets provided, with a minimum fall of 1:100 to outlets and / or service pits.

f) Placement and Preparation of Specified Soil Conditioner & Mulch.

- Trees in turf & beds - Holes shall be twice as wide as root ball and minimum 100mm deeper - backfill hole with 50/50 mix of clean site soil and imported "Organic Garden Mix" as supplied by ANL or approved equal.
 - Mass Planting Beds - Install specified soil conditioner to a compacted depth of 100mm
- Place the specified soil conditioner to the required compacted depth and use a rotary hoe to thoroughly mix the conditioner into the top 300mm of garden bed soil. Ensure thorough mixing and the preparation of a reasonably fine tilth and good growing medium in preparation for planting.
- Turf Areas - Install specified soil mix to a minimum compacted depth of 75mm.
- Place the specified soil mix to the required compacted depth and grade to required finished soil levels, in preparation for planting and turfing.

PLANTING

3.01 MATERIALS

a) Quality and Size of Plant Material

All trees supplied above a 25L container size must be grown and planted in accordance with **AS 2303:2018 'TREE STOCK FOR LANDSCAPE USE'** Certification that trees have been grown to AS 2303:2018 is to be provided upon request of Council's Tree Management Officer.

Above - Ground Assessment

The following plant quality assessment criteria should be followed:

Plant true to type, Good vigour and health, free from pest & disease, free from injury, self-supporting, good stem taper, has been pruned correctly, is apically dominant, has even crown symmetry, free from included bark & stem junctions, even trunk position in pot, good stem structure

Below - Ground Assessment

Good root division & direction, rootball occupancy, rootball depth, height of crown, non-suckering For further explanation and description of these assessment criteria, refer to Rees Clark's book.

All Plant material shall be to the type and size specified. No substitutions of plant material shall be permitted without written prior approval by the Landscape Architect. No plant shall be accepted which does not conform to the standards listed above.

b) Stakes and Ties

Provide min. 3 No. Stakes and ties to all plants identified as trees in the plant schedule. Stakes shall be sound, unpainted, straight hardwood, free of knots and pointed at one end. They shall be 1800mm x 50mm x 50mm Hardwood timber, or as per council specification where is available. Ties shall be 50mm wide hessian webbing material.

c) Fertilisers

Fertilisers shall be approved slow release fertilisers suitable for the proposed planting types. Note that for native plants, specifically Proteaceae family plants including Grevillea species, low phosphorus fertilizers shall be used.

d) Mulch

Mulch for general planter bed shall be an approved equal to "FOREST BLEND" as supplied by ANL. Mulch shall be completely free from any soil, weeds, rubbish or other debris. Mulch for bio-retention/rain garden area where is required shall be non-floatable materials that could include crushed rock, gravel, coarse river sand, scoria or river pebbles, 4-7mm screenings or similar.

e) Turf

Turf for project site shall be soft leaf Buffalo or Zoyzia macrantha 'Nana' or equivalent unless stated otherwise), free from any weeds and other grasses, and be in a healthy growing condition. Re-turfing to nature strip where is required shall use species that match existing on street.

3.02 INSTALLATION

a) Setting Out

All planting set out shall be in strict accordance with the drawings, or as directed. Note that proposed tree planting located near services should be adjusted at this stage. Notify Landscape Architect for inspection for approval prior to planting.

b) Planting

All plant material shall be planted as soon after delivery as possible. Planting holes for trees shall be excavated as detailed and specified. Plant containers shall be removed and discarded, and the outer roots gently teased from the soil mass. Immediately set plant in hole and backfill with specified soil mix, incorporating the approved quantity of fertiliser for each plant type. Ensure that plants are set plumb vertically and root balls set to the consolidated finished grades detailed on the drawings. Compact the backfilled soil and saturate by hand watering to expel any remaining air pockets immediately after planting.

c) Staking and Tying

Staking and tying shall be in strict accordance with the drawings and shall occur immediately following plant placement and all backfilling. All plants identified as "Trees" on the planting schedule shall be staked with a min. 3 stakes.

d) Mulching

Mulch for general planter bed shall be an approved equal to "Forest Blend" as supplied by ANL. Mulch shall be completely free from any soil, weeds, rubbish or other debris. Mulch for bio-retention/rain garden area where is required shall be non-floatable materials that could include crushed rock, gravel, scoria or river pebbles, 4-7mm screenings or similar.

e) Turfing

Moisten soil prior to the turf being laid. Turf shall be neatly butt jointed and true to grade to finish flush with adjacent surfaces. Incorporate a lawn fertilizer and thoroughly water in. Keep turf moist until roots have taken, and sods/sodds cannot be lifted. Keep all traffic off turf until this has occurred. Allow for top dressing of all turf areas. All turf shall be rolled immediately following installation.

f) Steel edging

Where is required, the Contractor shall install steel edge as detailed on the drawings, to all mass planting beds adjoining turf or gravel mulched areas, and where required. The resultant edge shall be true to line and flush with adjacent surfaces. However, no edging shall be used within the Structural Root Zone (SRZ) of trees to be retained.

g) Earth retaining structure

All walls which form part of drainage works must be built as detailed by the hydraulic engineer. All walls exceeding 800mm shall be of rag timber construction materials, construction details to be provided by a qualified engineer. Install wall to suit site levels and to manufacturer's specification.

HARDSCAPE WORKS

4.01 GENERAL

The Contractor shall undertake the installation of all landscape works as detailed on the drawing, or where not detailed, by manufacturers specification.

- Paving - refer to typical details provided, and applicable Australian Standards. Permeable paving may be used as a suitable means of satisfying Council permeable surface requirements, while providing a useable, hardwearing, practical surface. In most instances, the client shall nominate the appropriate paving material to be used.

Australian Standards shall be adhered to in relation to all concrete, masonry & metal work. Some details are typical and may vary on site. All landscape works shall be set out as per the drawings, and inspected and approved by the Landscape Architect prior to installation. All workmanship shall be of the highest standard. Any queries or problems that arise from landscape variations should be bought to the attention of the Landscape Architect.

Your attention is directed to any obligations or responsibilities under the Dividing Fences Act, 1981 in respect of adjoining property owners which may arise from this application. Any enquiries in this regard may be made to the Crown Lands Division on (02) 8836 5322.

IRRIGATION WORKS

5.01 GENERAL (PERFORMANCE SPECIFICATION)

New irrigation systems to planting areas shall be a Commercial Grade Irrigation System conforming to all relevant Australian standards, including AS 3500 & the Electrical Safety Act 2002, Workplace Health & Safety Act 2011, & the latest Sydney Water Code

An automated drip-irrigation system is to be installed to all gardens, planters and lawn areas in accordance with the approved Irrigation Design.

This system shall be designed and installed by a qualified and licensed irrigation specialist, to industry standards and to maximise the efficient usage of water.

Drawings:

- The Landscape Contractor nominated Licensed Irrigation Specialist shall provide irrigation drawings for approval upon engagement.

Design Requirements:

- The irrigation system shall be installed prior to all planting works. It shall incorporate a commercially available irrigation system, with sub-surface dripper lines to irrigate all gardens, planters and lawn areas.
- It shall incorporate a suitable back flow prevention device for the scale of works, an in-line filter, check valves, and suitable high and low density poly hose fittings and PVC piping to achieve flow rates suitable for specified planting.
- The irrigation application rate shall not exceed the infiltration rate of the soil or creates run-off.
- The landscape contractor shall check the existing pressure available from the ring mains and size irrigation piping to suit. Supply shall be from local hose cock where available.
- All piping and fittings shall be buried 50mm below the finished soil levels in garden and lawn areas, and secured in position at 800mm centres with galv wire pins.
- Size of pipes shall be selected to ensure the working pressure at the end of the line does not decrease by more than 5%.

Services Co-ordination:

- Co-ordination required by Landscape Contractor or Project Manager to provide required conduit, pipe work and penetration through slabs and planter walls for water and power provisions.
- The Landscape Contractor shall be engaged with the Irrigation Specialist to co-ordinate with the Project Manager to identify the preferred service and conduit locations.
- Project Manager and Landscape Contractor to establish area suitable for irrigation control system with required area, power provision and water supply.

Testing & Defects:

Upon completion of installation, the system shall be tested, including:

- Main Line Pressure Test: The system is pressurised to test for leaks. All valves are shut and the pressure is taken over a determined length of time.
- Dripper Pressure Test: Measurement at flushing valves are taken and the pressure gauged to make sure it conforms to the manufacturer recommendations. The inlet pressure is then tested under the same conditions to check it does not exceed 300kPa.

- All components are to be satisfactorily functional and operational prior to approval. Should any defect develop, or the capacity or efficiency of the system decline during the agreed maintenance period, then these faults shall be immediately rectified.

Warranty:

- A full 12 month warranty shall be included to cover labour and all parts.

Further Documentation:

On request, a detailed irrigation performance specification report can be issued.


CONSOLIDATION AND MAINTENANCE

6.01 GENERAL

- The consolidation and maintenance period shall be either:
- 6 months beginning from the approved completion of the specified construction work (Practical Completion)
 - as agreed to in the landscape contractors contractual obligations.
 - or as specified by Council in the Determination.
- A qualified landscape maintenance contractor shall undertake the required landscape maintenance works. Consolidation and maintenance shall mean the care and maintenance of Contracted works by accepted landscaping or horticultural practices, ensuring that all plants are in optimum growing conditions and appearance at all times, as well as rectifying any defects that become apparent in the contracted works.

This shall include, but not be limited to, the following items where and as required:


- Watering all planting and lawn areas / irrigation maintenance.
 - Clearing litter and other debris from landscaped areas.
 - Removing weeds, pruning and general plant maintenance.
 - Replacement of damaged, stolen or unhealthy plants.
 - Make good areas of soil subsidence or erosion.
 - Topping up of mulched areas.
 - Spray / treatment for insect and disease control.
 - Fertilizing with approved fertilizers at correct rates.
 - Mowing lawns & trimming edges each 14 days in summer or 18 days in winter
 - Adjusting ties to Stakes
 - Maintenance of all paving, retaining and landscape elements.
- On the completion of the maintenance period, the landscape works shall be inspected and at the satisfaction of the superintendent or landscape architect, the responsibility will be signed over to the client.

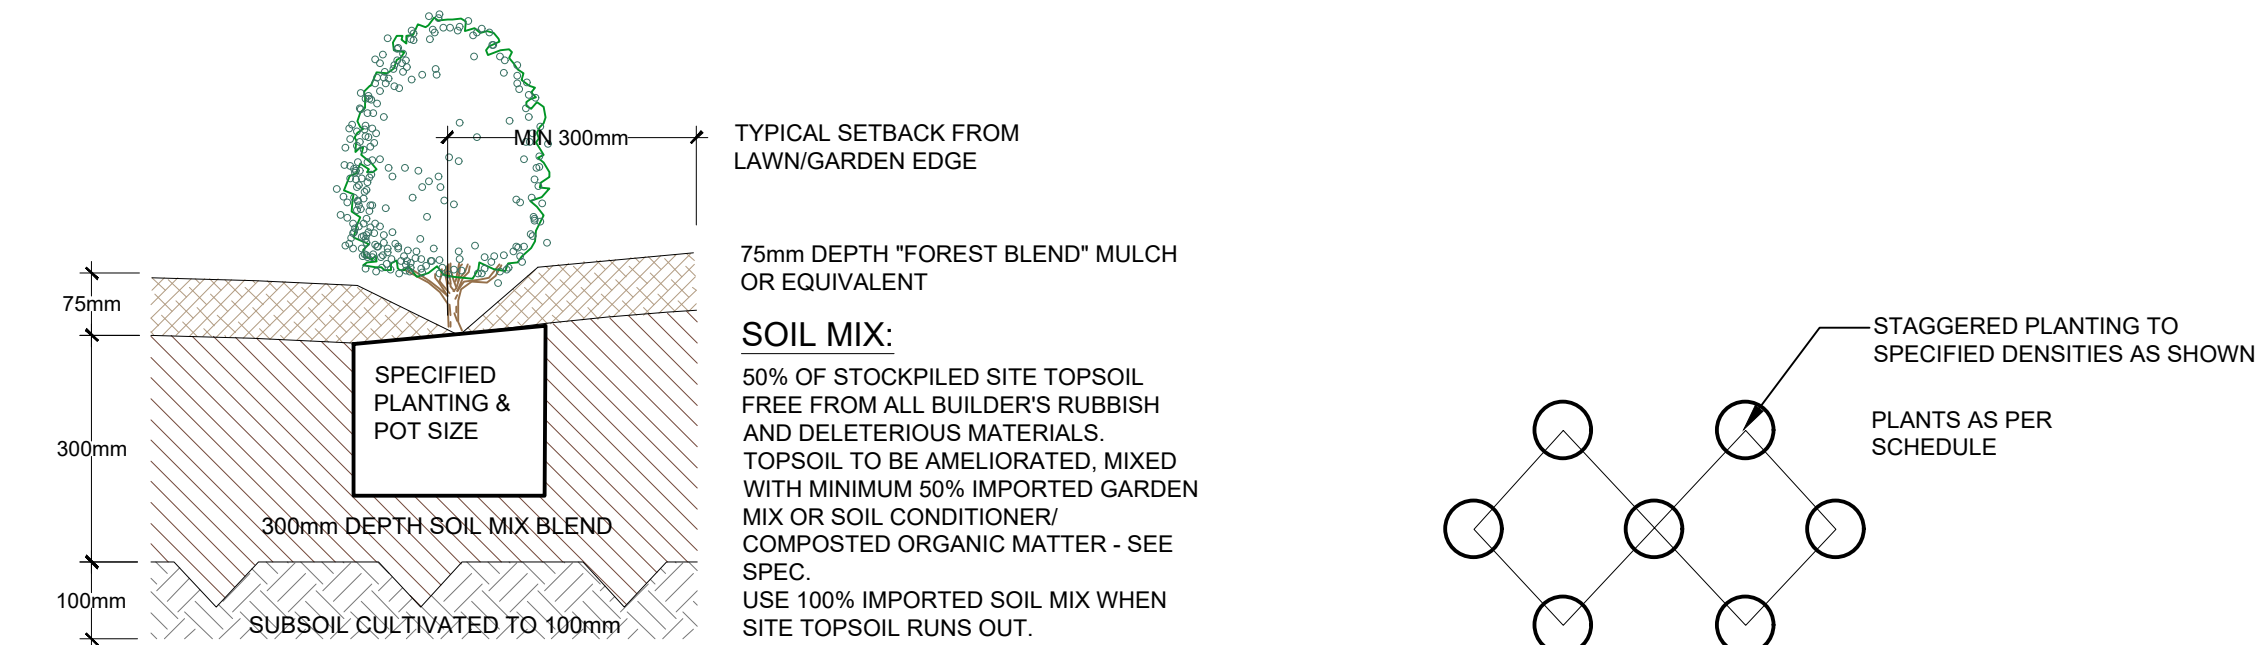

TYPICAL GARDEN PREPARATION DETAIL

SCALE 1:10

(ONLY APPLICABLE FOR PLANTING AREA OUTSIDE TREE PROTECTION ZONE OF TREES TO BE RETAINED. NO CHANGES ARE TO OCCUR TO EXISTING LEVELS, INCLUDING RIPPING/CULTIVATING OF THE SOIL WITHIN THE TPZ OF TREES TO BE RETAINED ON SITE)

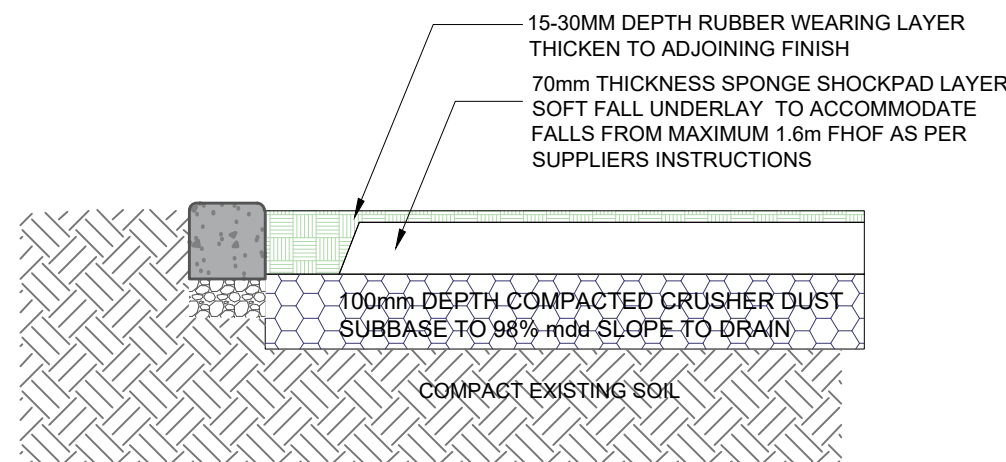

PLAYGROUND RUBBERISE SOFTFALL DETAIL

Scale: NTS

OVERFLOW (TO SUPPLIER'S SPECIFICATION)

NOTE (BCA COMPLIANCE): WHERE NO EXTERNAL BALUSTRADE IS PROPOSED, THE INTERNAL PLANTER WALL FACE MUST BE NON-CLIMBABLE TO A HEIGHT TO MEET AS & BCA COMPLIANCE.

NOMINATED SURFACE FINISHES & WATER PROOFING (REFER TO SEPARATE DETAILS). FINISHED LEVEL TO ARCHITECT'S DETAILS

NOTE(DRAINAGE & WATER PROOFING). DRAINAGE PITS AND LAYOUT TO BE NOMINATED BY HYDRAULIC ENGINEER TO WORK WITH STRUCTURAL DESIGN AND LANDSCAPE.


THE WATERPROOFING, APPROVED DRAINAGE CELL AND SPECIFIED GEOFABRIC LAYER IN THIS DETAIL ARE INDICATIVE ONLY AND SHOULD BE DETAILED BY THE RELEVANT PROFESSIONAL ENGINEER FOR CONSTRUCTION.

UNDER THE CONSTRUCTION PRACTITIONER BILL, STRUCTURAL WATER-PROOFING SHALL BE DOCUMENTED BY A HYDRAULIC ENGINEER

TYPICAL PLANTER WALL ON SLAB DETAIL


SCALE: nts

PLANTER DETAIL TO CONFORM AS 4654.2-2012

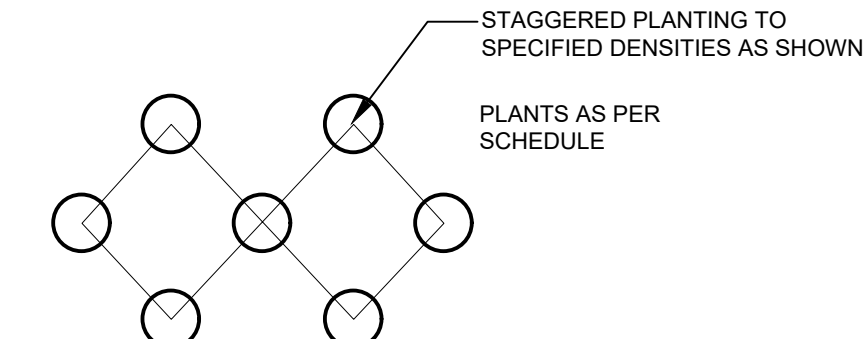

MASS PLANTING SETOUT



N.T.S

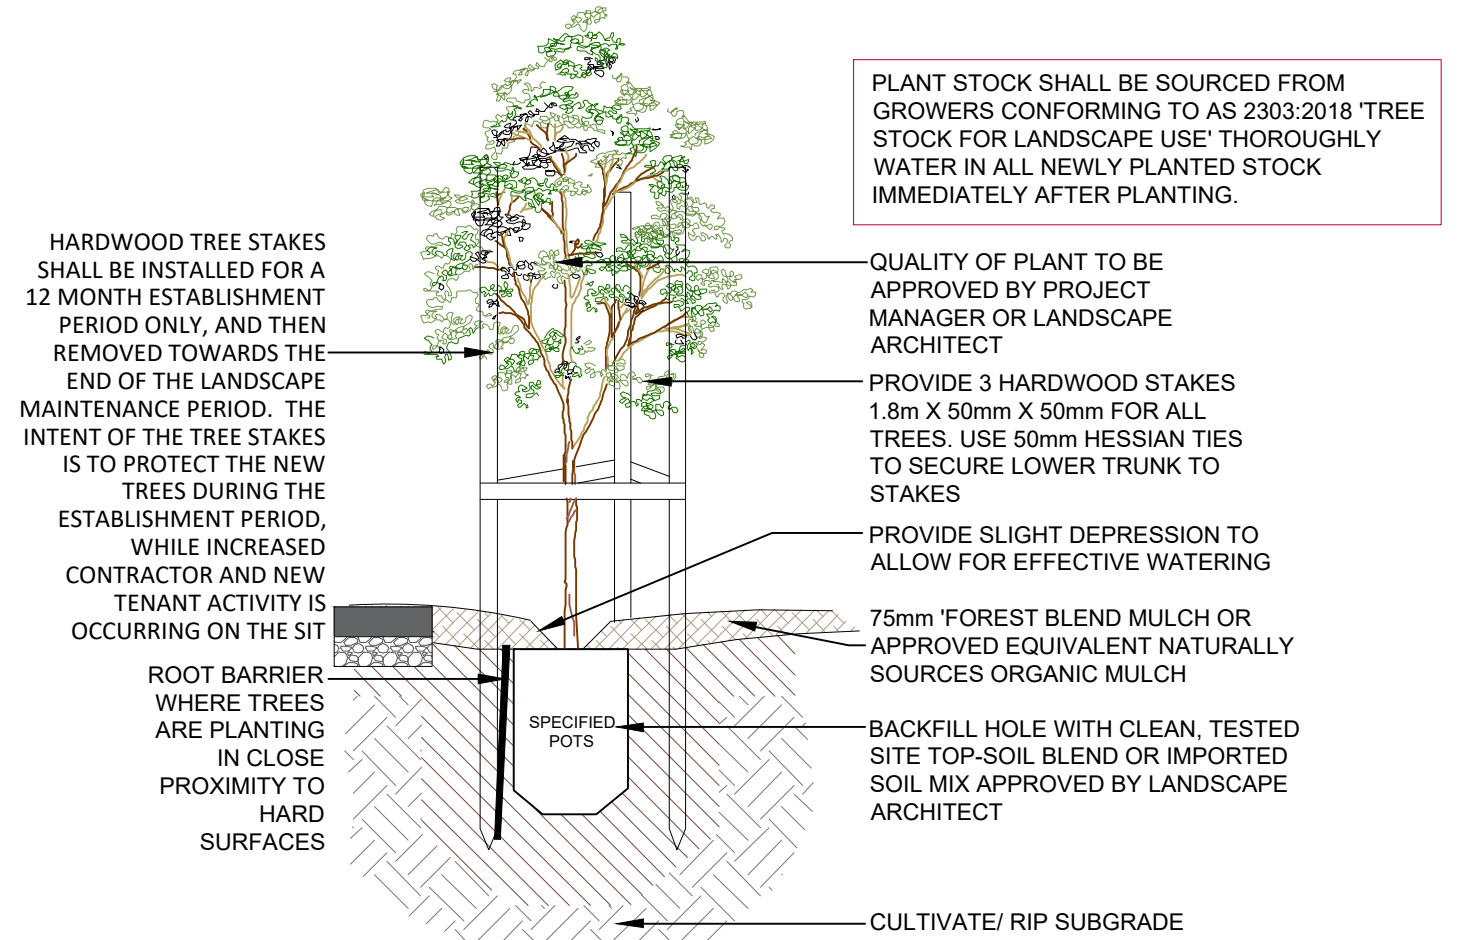

TREE PLANTING DETAIL


SCALE: 1:10

(ONLY APPLICABLE FOR PLANTING AREA OUTSIDE TREE PROTECTION ZONE OF TREES TO BE RETAINED. NO CHANGES ARE TO OCCUR TO EXISTING LEVELS, INCLUDING RIPPING/CULTIVATING OF THE SOIL WITHIN THE TPZ OF TREES TO BE RETAINED ON SITE)

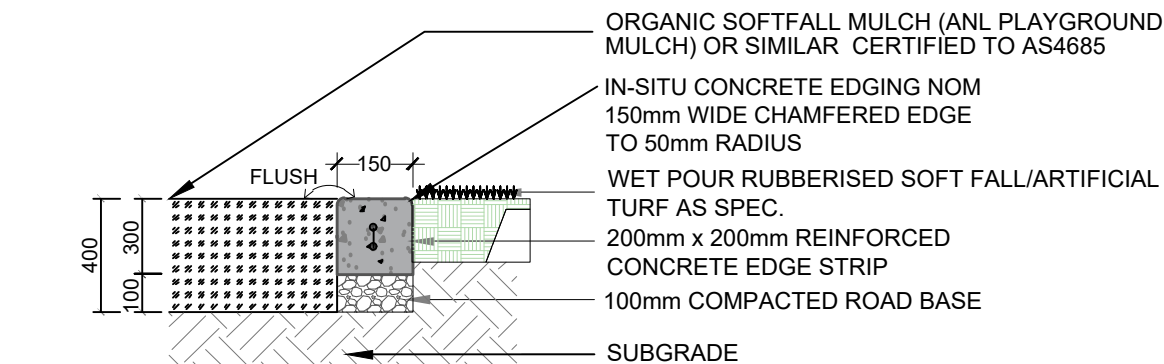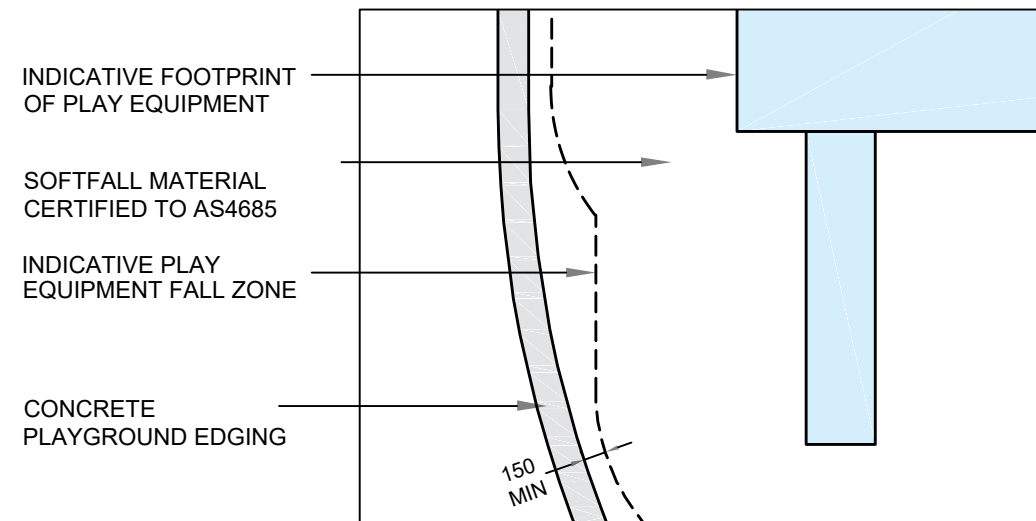

PLAYGROUND AND GARDEN BED EDGE

Scale: NTS

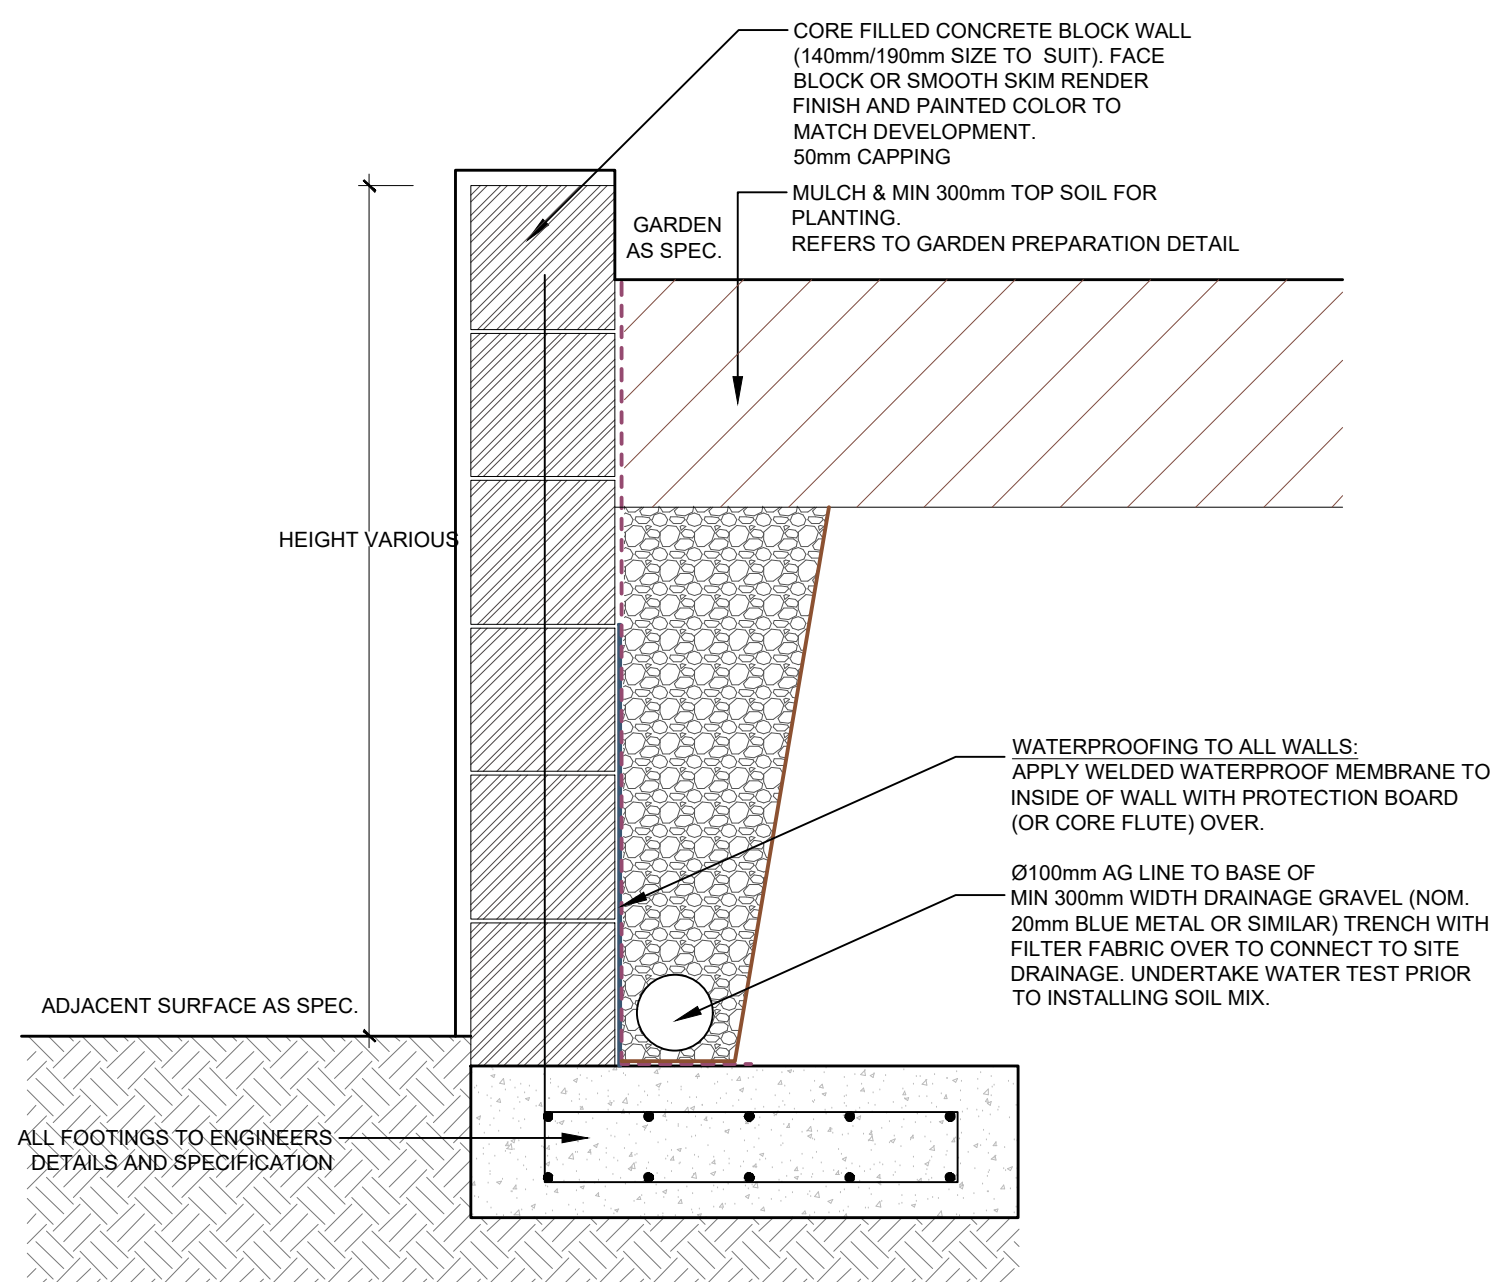

TYPICAL MASONRY BLOCK RETAINING WALL

APPROX 1:10

NOTE: TYPICAL DETAIL ONLY. ALL WALLS WHICH FORM PART OF DRAINAGE WORKS MUST BE BUILT AS DETAILED BY THE HYDRAULIC ENGINEER. ALL WALLS REFERS TO DETAILS BY PROJECT CIVIL ENGINEER. INSTALL WALL TO SUIT SITE LEVELS AND TO MANUFACTURE'S SPECIFICATION.

GENERAL NOTE: Figured dimensions take preference to scale readings. Verify all dimensions on drawings and confirm any variations to the client before construction. Report any discrepancies to the Landscape Architect before proceeding with the work. Copyright R. L. Free Landscape Architectural Services T/A Concept This drawing is prepared by "concept". All rights reserved. Unless permitted under the Copyright Act 1968, no part of this drawing may be reproduced, stored in a retrieval system, or used in any other manner without the prior written permission of the copyright owner. If the drawing is not signed off by the Construction Manager, it may be subject to change, addition or amendment at the discretion of the office.	If the Concept is not liable for any loss, damage, harm or injury unless otherwise specified, consent, direct or indirect, suffered by you or any other person as a result of any use of this drawing for construction purposes. Where permitted and authorised, R.L. Free Landscape Architectural Services Pty Ltd (R.L. Free) may use the drawing for any other purpose, but it is not to be used for any other purpose without the prior written permission of R.L. Free Landscape Architectural Services Pty Ltd (R.L. Free). www.dialbeforeyoudig.com.au  ALIA Associate	ARCHITECT: BKA ARCHITECTURE	LANDSCAPE ARCHITECT:  concept Landscape Architects	Suit 101, 506 Miller Street, CAMMERAY NSW 1585 Tel: 9922 5312 Mob: 0413 861 351 www.concept.net.au enquiries@concept.net.au	COUNCIL: RANDWICK CITY	REV DATE A 26.02.2026 For Submission SK7 16.02.2026 Revised Draft Issue	NOTATION/AMENDMENT	PROJECT: PROPOSED MIXED-USE DEVELOPMENT 251-257 Maroubra Road & 133 Garden St, MAROUBRA	TITLE: DETAILS & SPECIFICATION	STATUS: DEVELOPMENT APPLICATION
					CLIENT: BSWLD MAROUBRA PTY LTD	DATE: FEB 2026	PROJECT No: LPDA 26 - 54	PAGE NUMBER: LP-06	DRAWN: L.Z/E.W	CHECKED: R.F


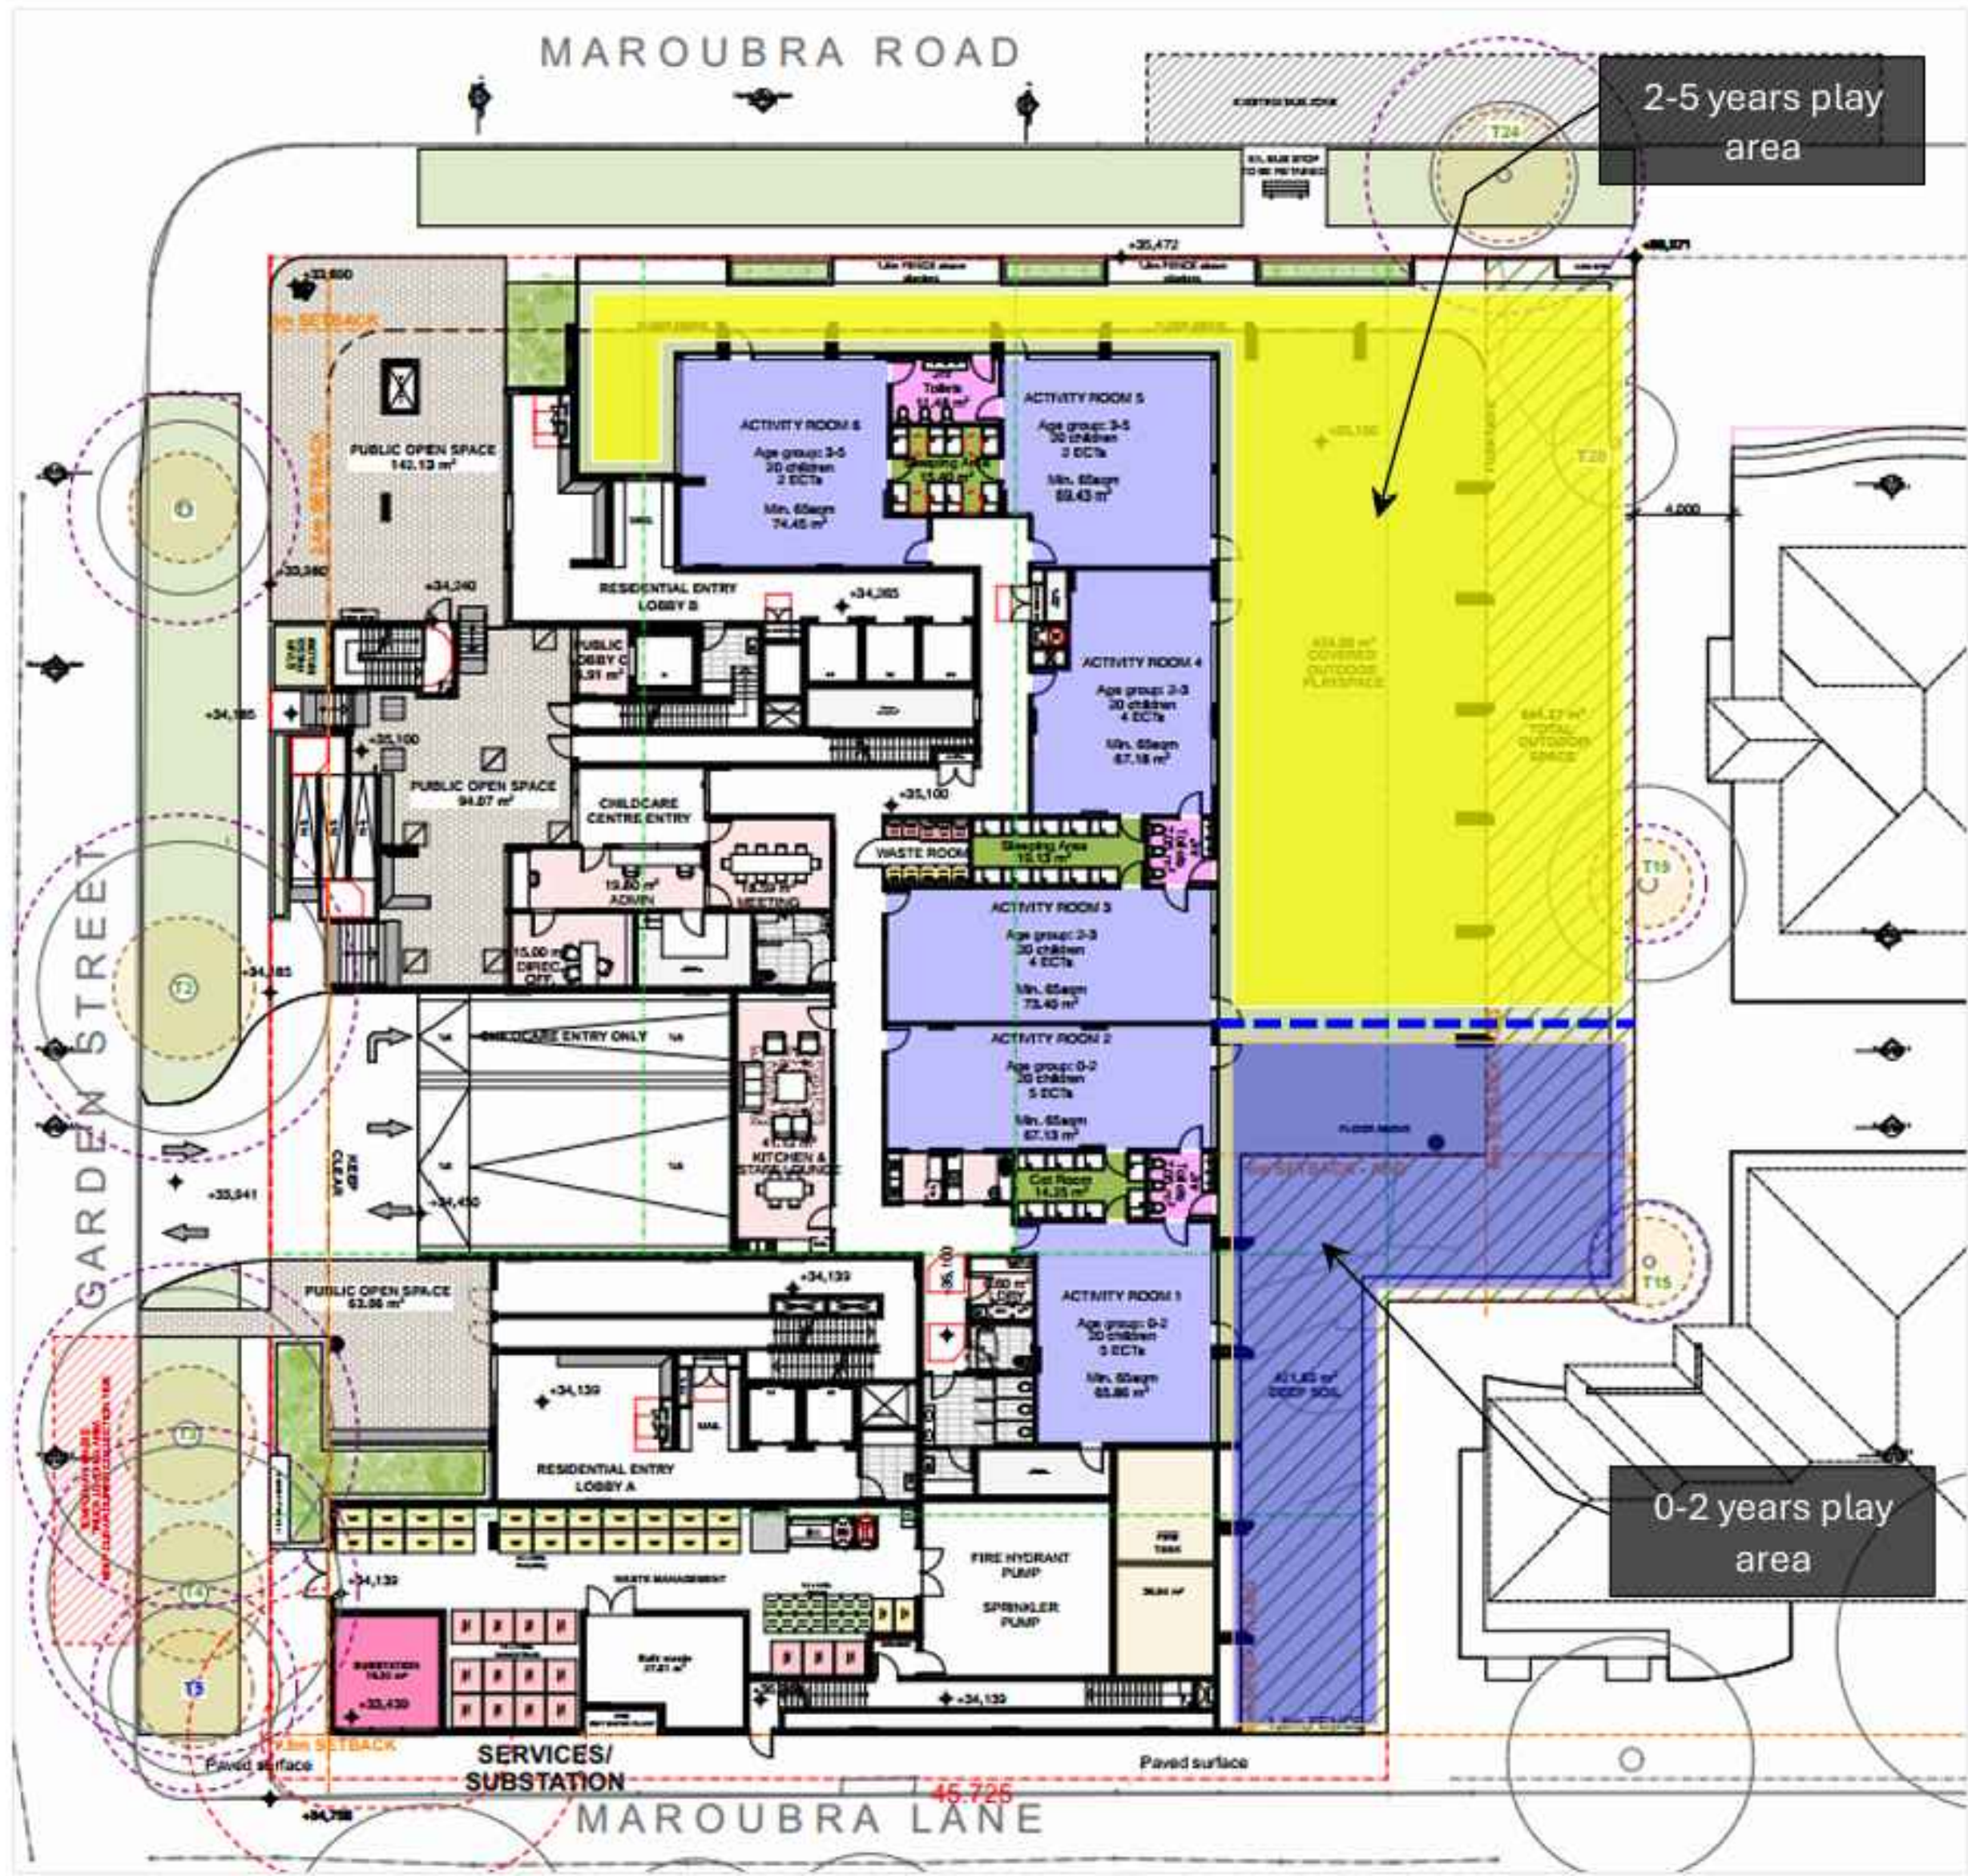


Figure 6. Proposed separate outdoor play areas by Koikas acoustics

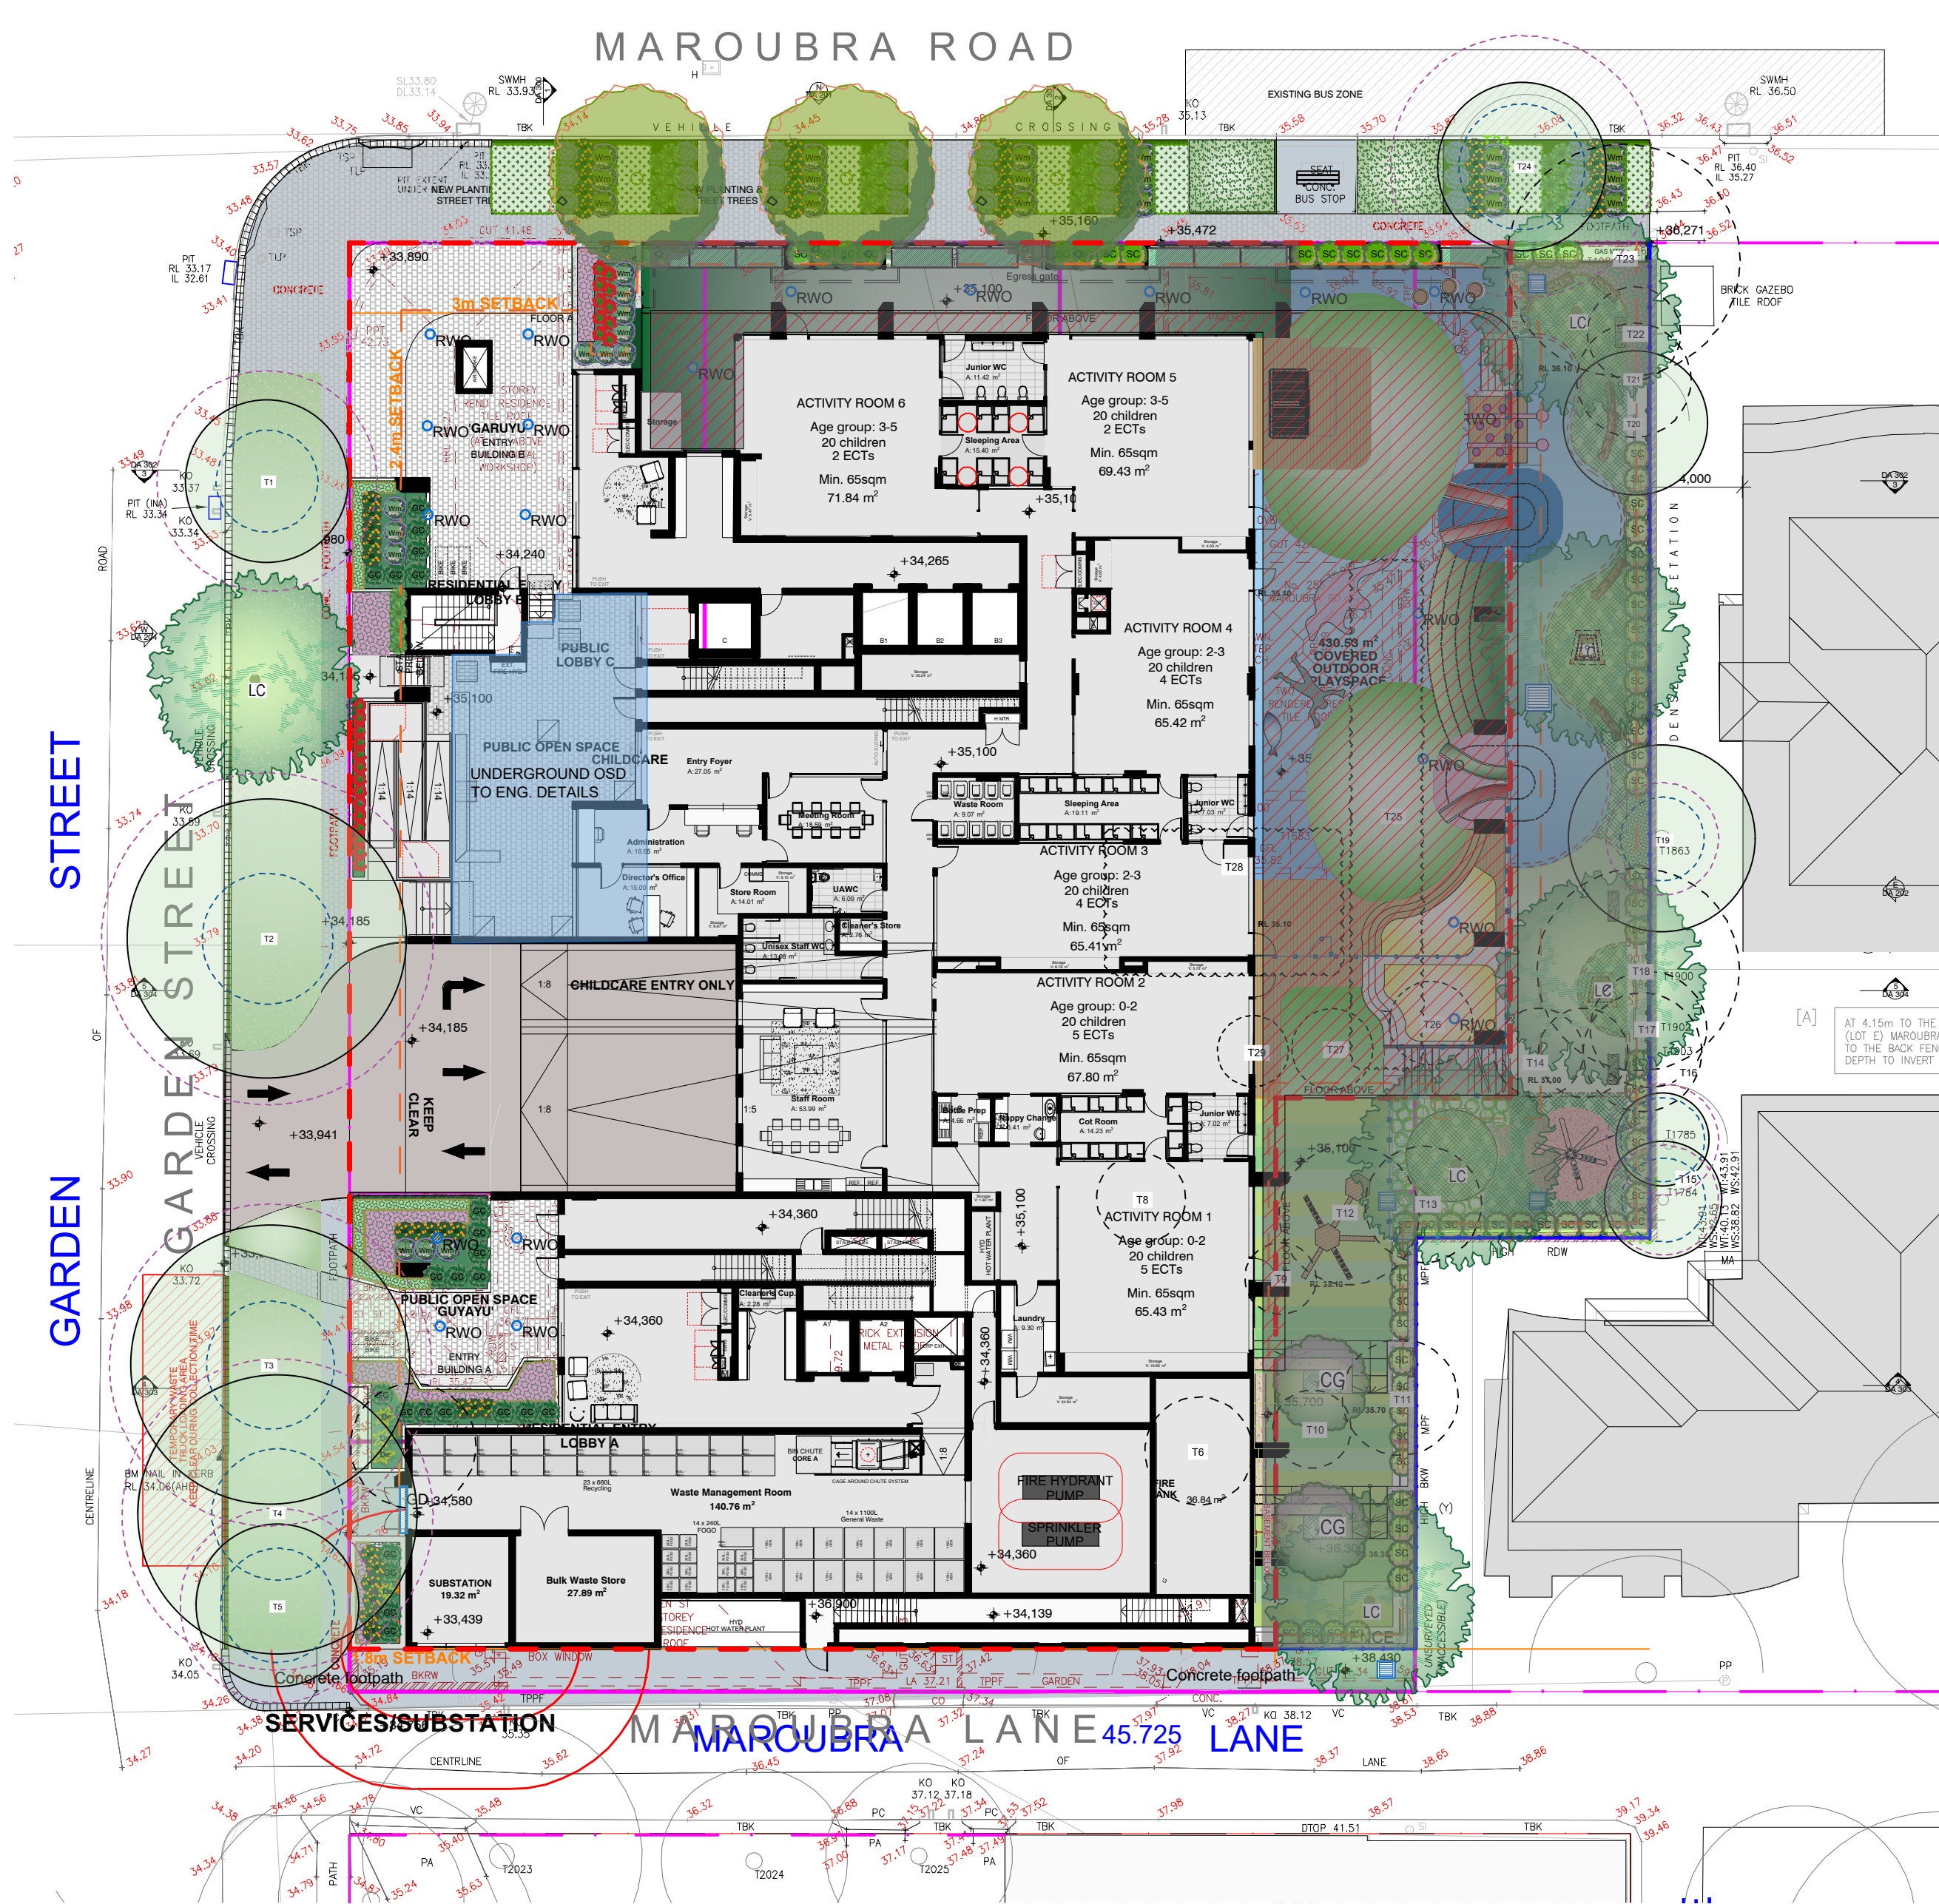


OUTDOOR PLAY AREA CALCULATIONS


REQUIRED UNENCUMBERED OUTDOOR PLAY AREA: 840m²
(7m² per child, 120 children in total)

PROPOSED UNENCUMBERED OUTDOOR PLAY AREA: 868.67m²
(REFER TO ARCHITECTURAL DWG DA002)

REQUIRED OUTDOOR SHADE AREA : 252-504m²(30-60%)

PROPOSED OUTDOOR SHADE AREA: 423m² (50%)

 SHADE AREA: 

 

Material Specifications

Ironbark log components
Stainless steel fixings

Equipment Specifications

FHOF >600mm
Fall zone not required
Recommended clearance zone indicated
Highest point 3600mm

Standards


AS4685 series

General Product Information


Age Group 2+
Heaviest part Ironbark posts
- machinery assistance required




SCALE: 1:10

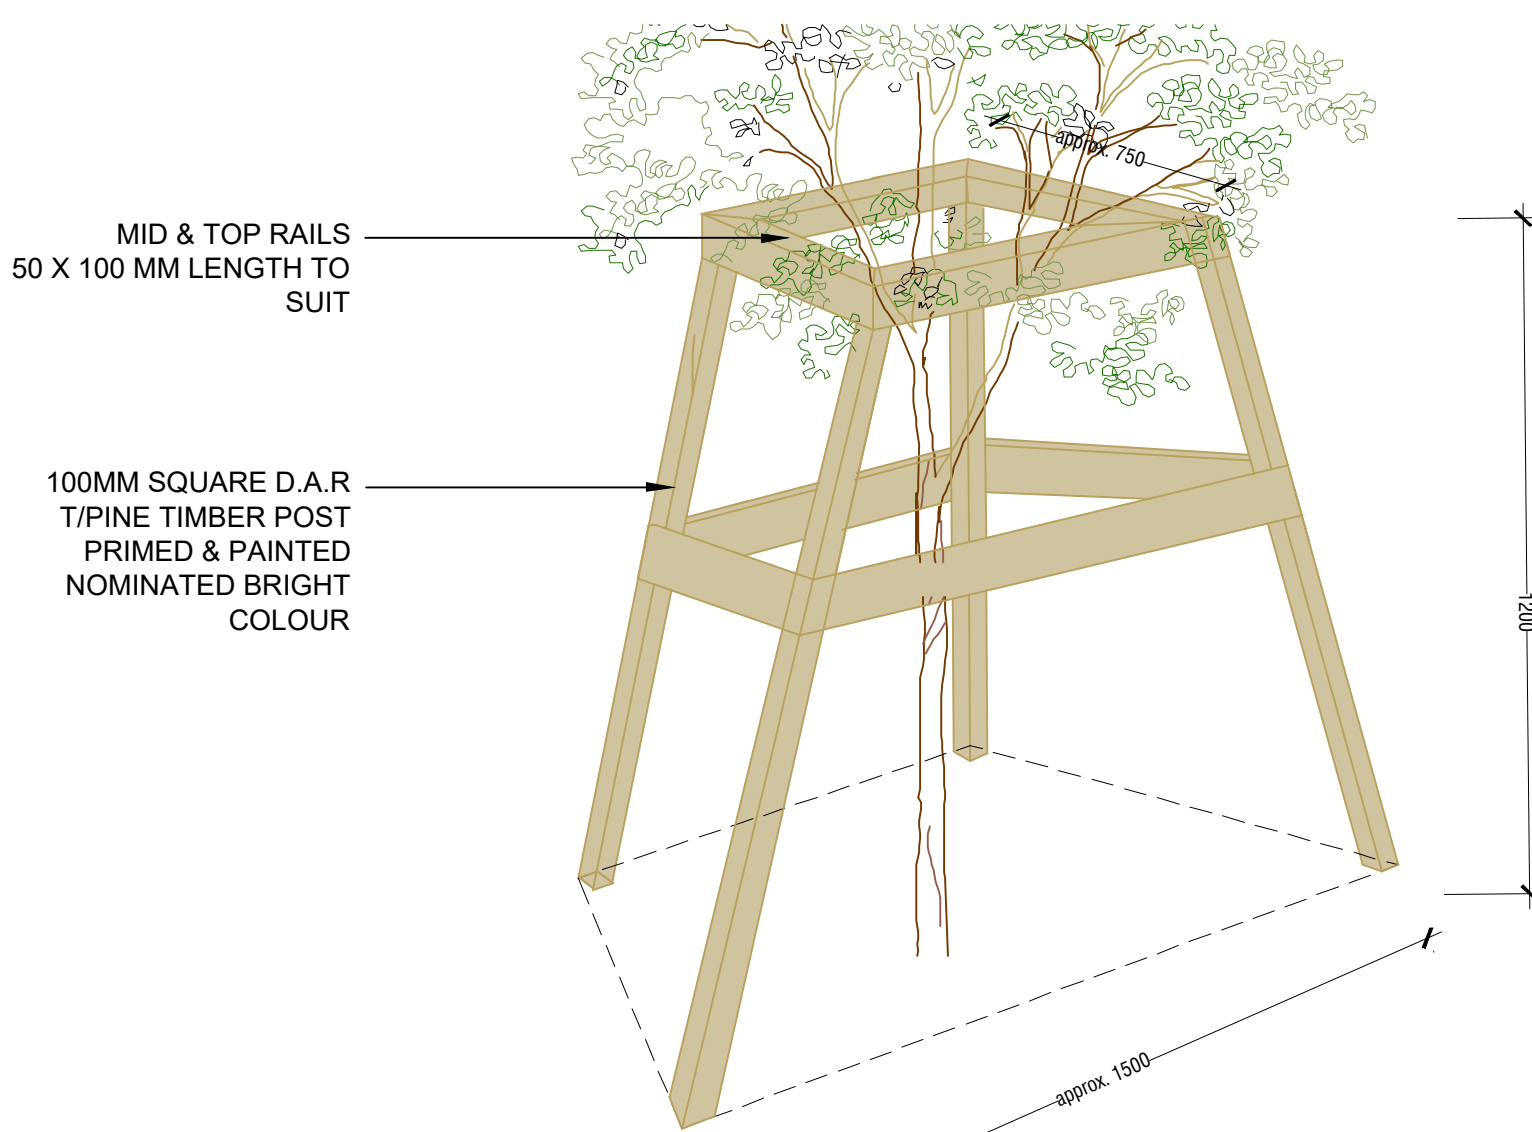


SCALE N.T.S.

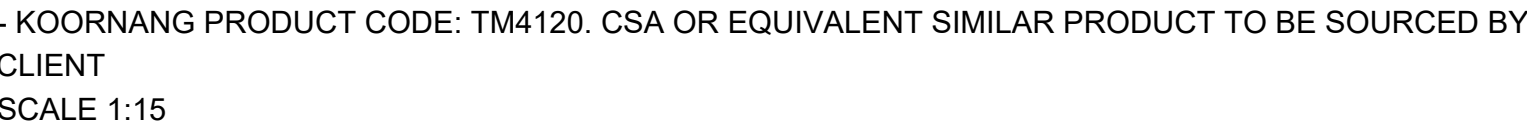



GENERAL NOTE: Figured dimensions take preference to scale readings. Vary all dimensions as the 100% plan may vary slightly in scale but be stated as correct. Report any discrepancies to the Landscape Architect before proceeding with the work. © Copyright R. L. Free Landscape Architect Services L3 CONCEPT This drawing is protected by copyright. All rights are reserved. Unless permitted under the Copyright Act 1968, no part of this drawing may be reproduced in any form or by any means or reproduced, published, broadcast or transmitted without the prior written permission of the copyright owner. If the Status of this drawing is not signed off For Construction it may be subject to change, alteration or amendment at the discretion of the office.		If the Concept is not liable for any loss, damage, harm or injury whether actual or consequential, direct or indirect, to the client or any other person as a result of your use of this drawing for construction purposes. These plans are intended to define the property of R. L. Free Landscape Architectural Services Pty Ltd (L3 Concept) and shall not be used as a general permission or made to be taken into the public domain. It is the client's responsibility to obtain the right to withdraw this information from the development process. If such payments are not fully following the notification period.		ARCHITECT: BKA ARCHITECTURE		LANDSCAPE ARCHITECT:  Sut 101, 106 Mile Street, CAMMERAY NSW 2052 Phone: 9922 5312 Fax: 0413 961 351 www.concept.net.au enquiries@concept.net.au		COUNCIL: RANDWICK CITY		REV DATE A 26.02.2026 For Submission SK7 16.02.2026 Revised Draft Issue		NOTATION/AMENDMENT		PROJECT: PROPOSED MIXED-USE DEVELOPMENT 251-257 Maroubra Road & 133 Garden St, MAROUBRA		TITLE: TYPICAL PLAY ITEM DETAILS		STATUS: DEVELOPMENT APPLICATION	
SCALE:		DATE: FEB 2026		PROJECT No.: LPDA 26 - 54		PAGE NUMBER: LP-08		DRAWN: L.Z/E:W		CHECKED: R.F									

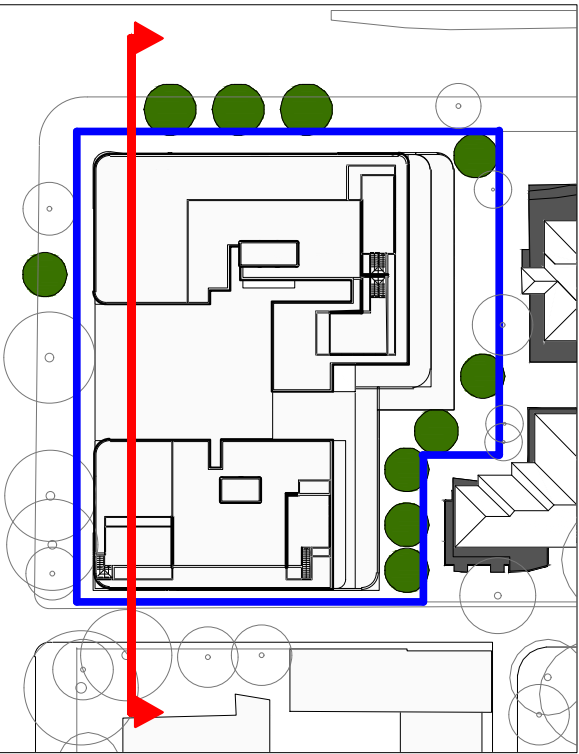

KEY PLAN

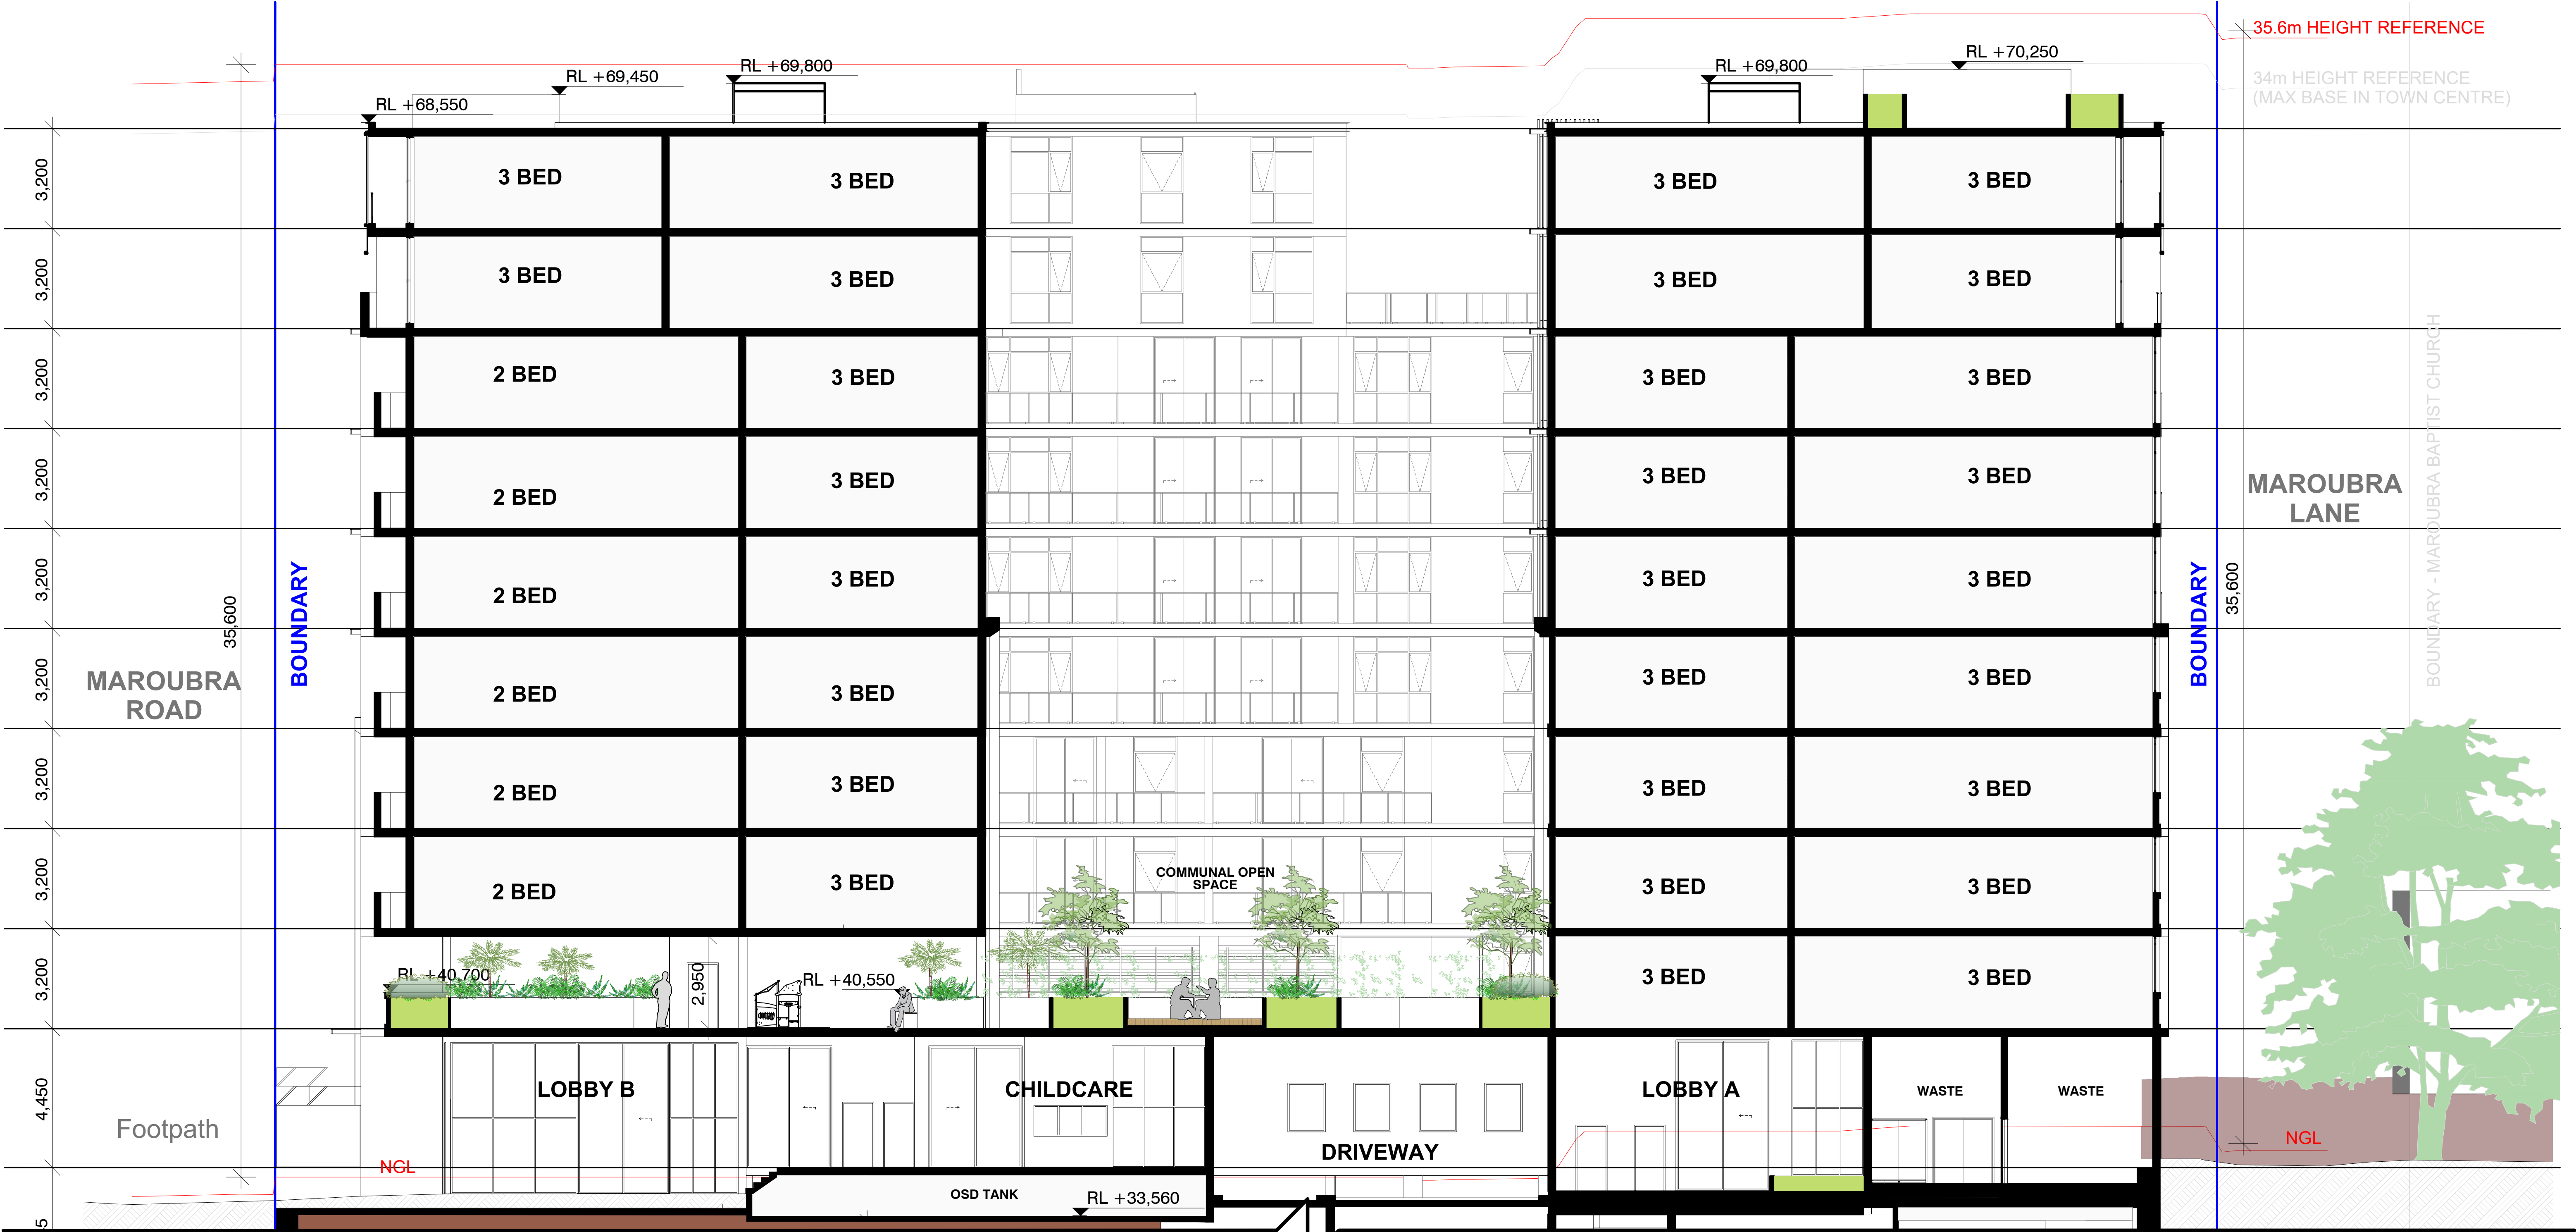

SECTION - LEVEL 1 COMMUNAL SPACE
BUILDING SECTION REFER TO ARCHTIECTURAL DWG DA300

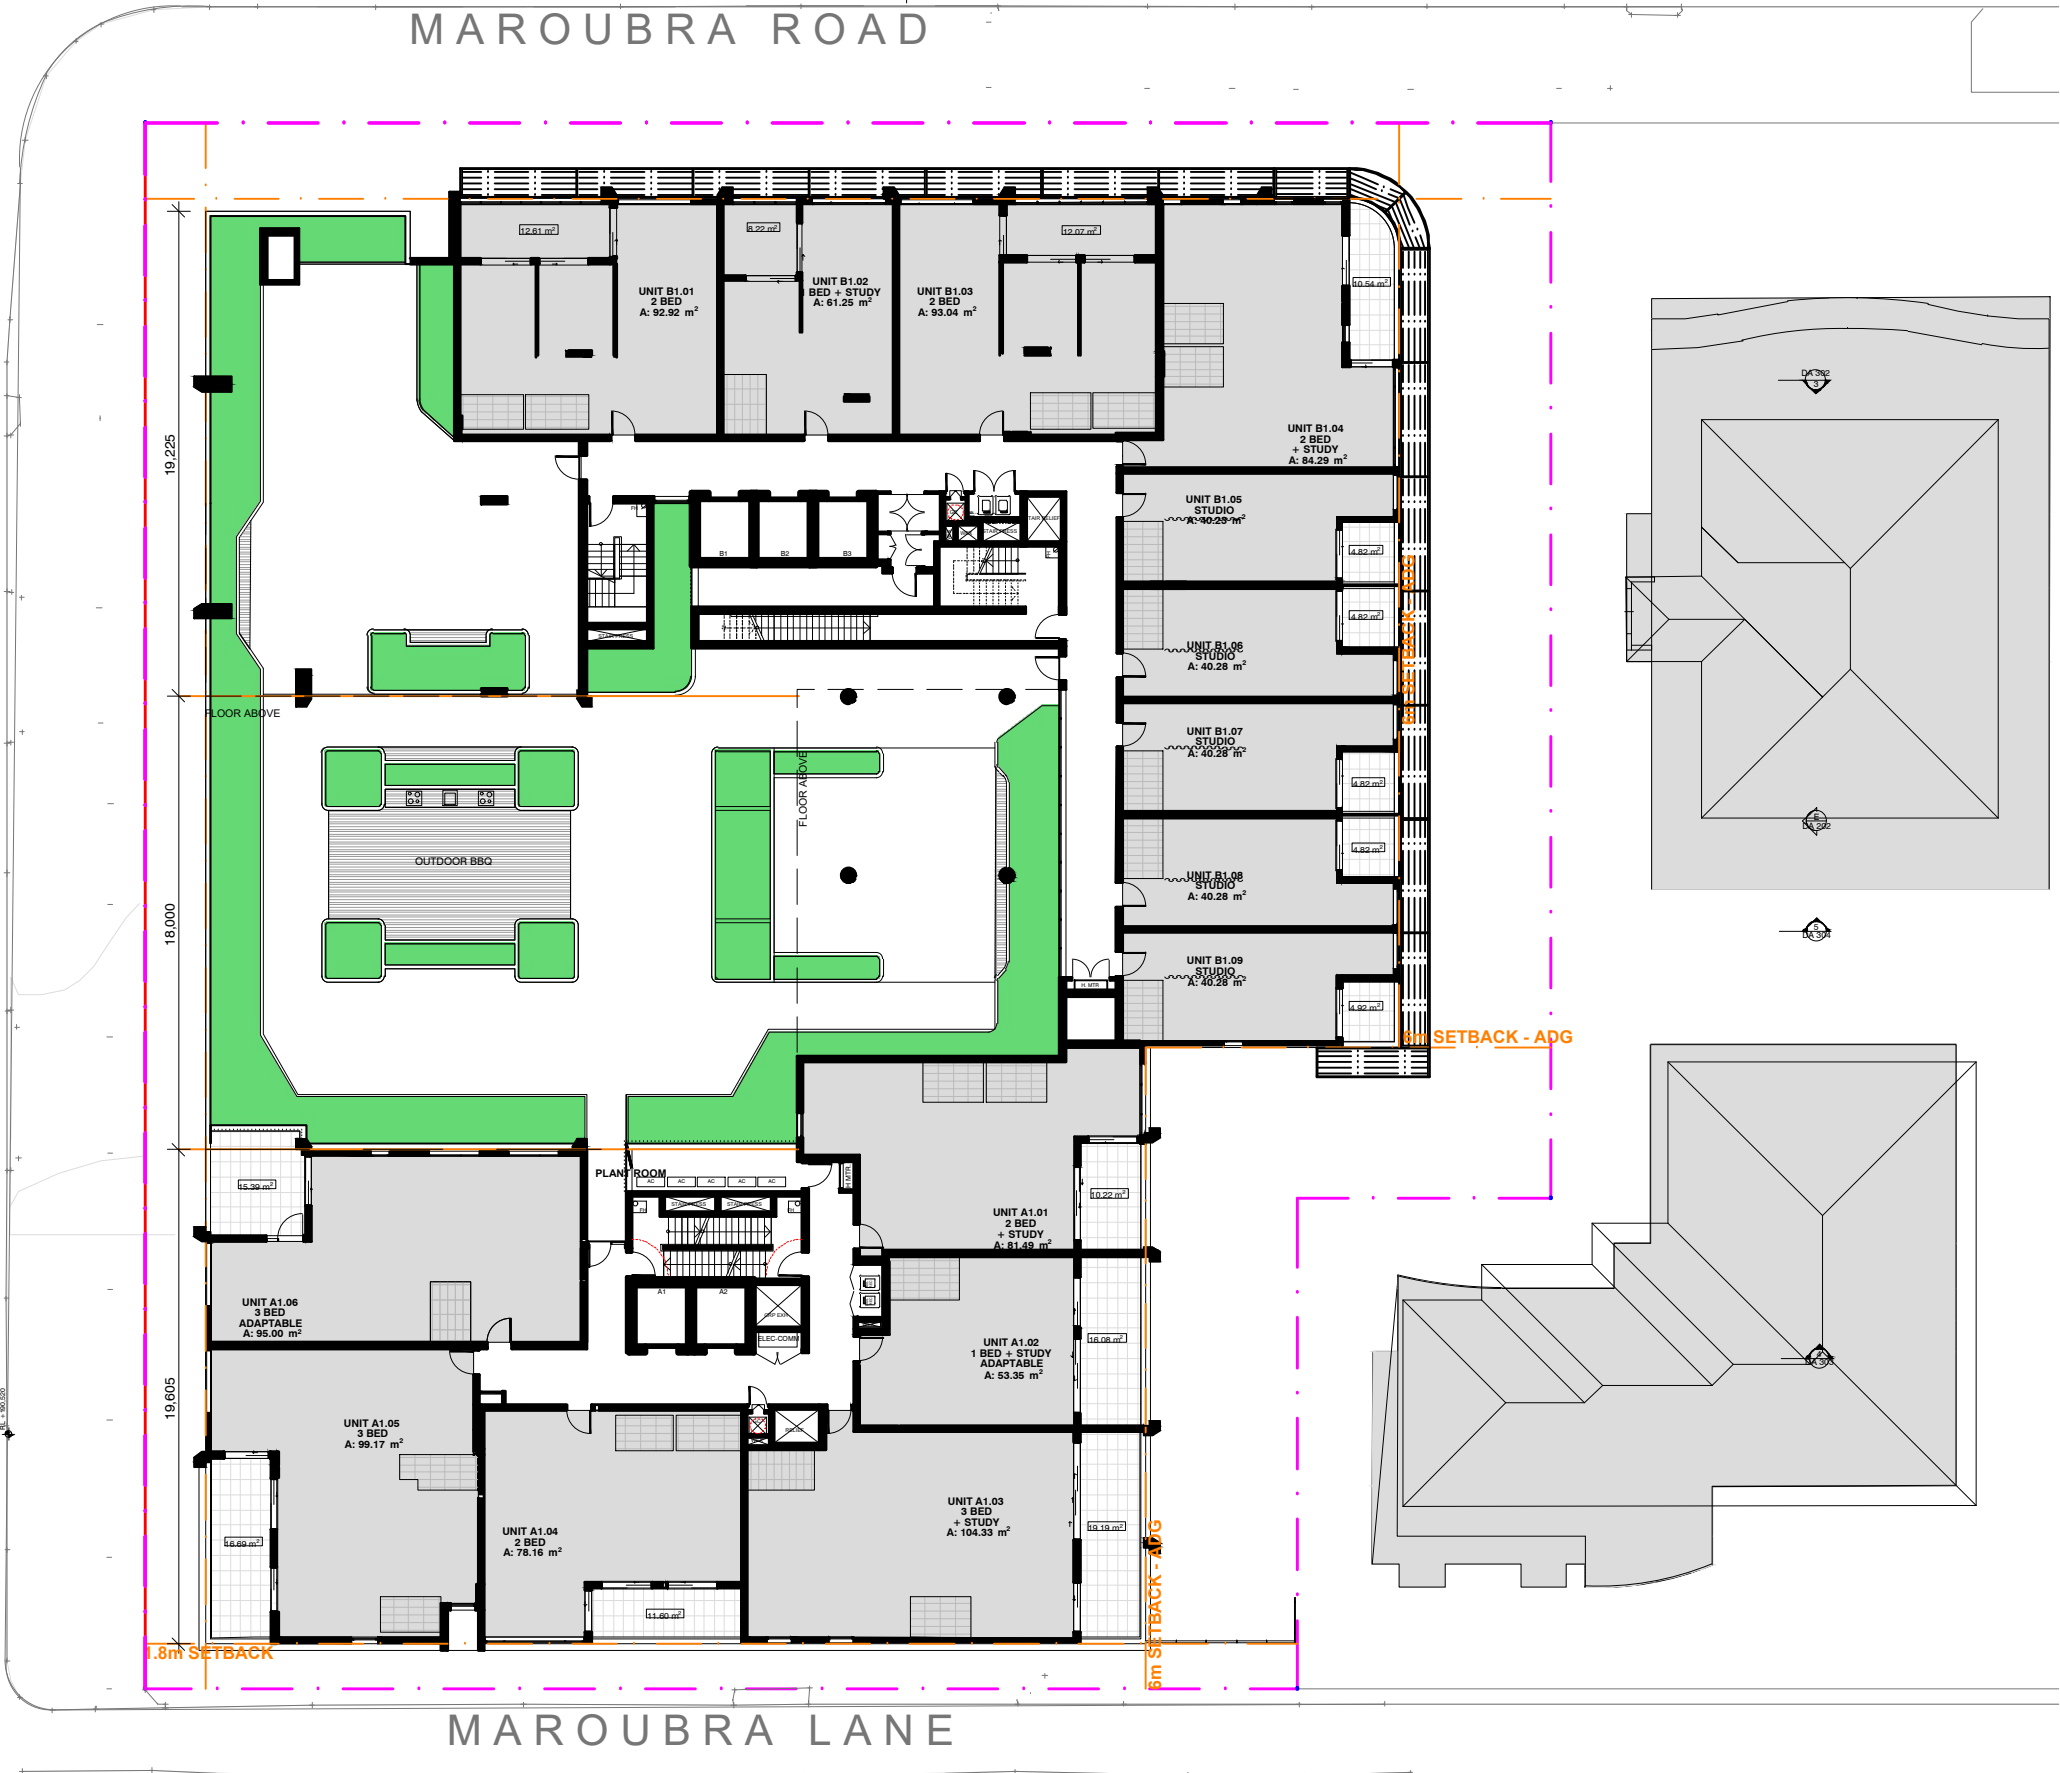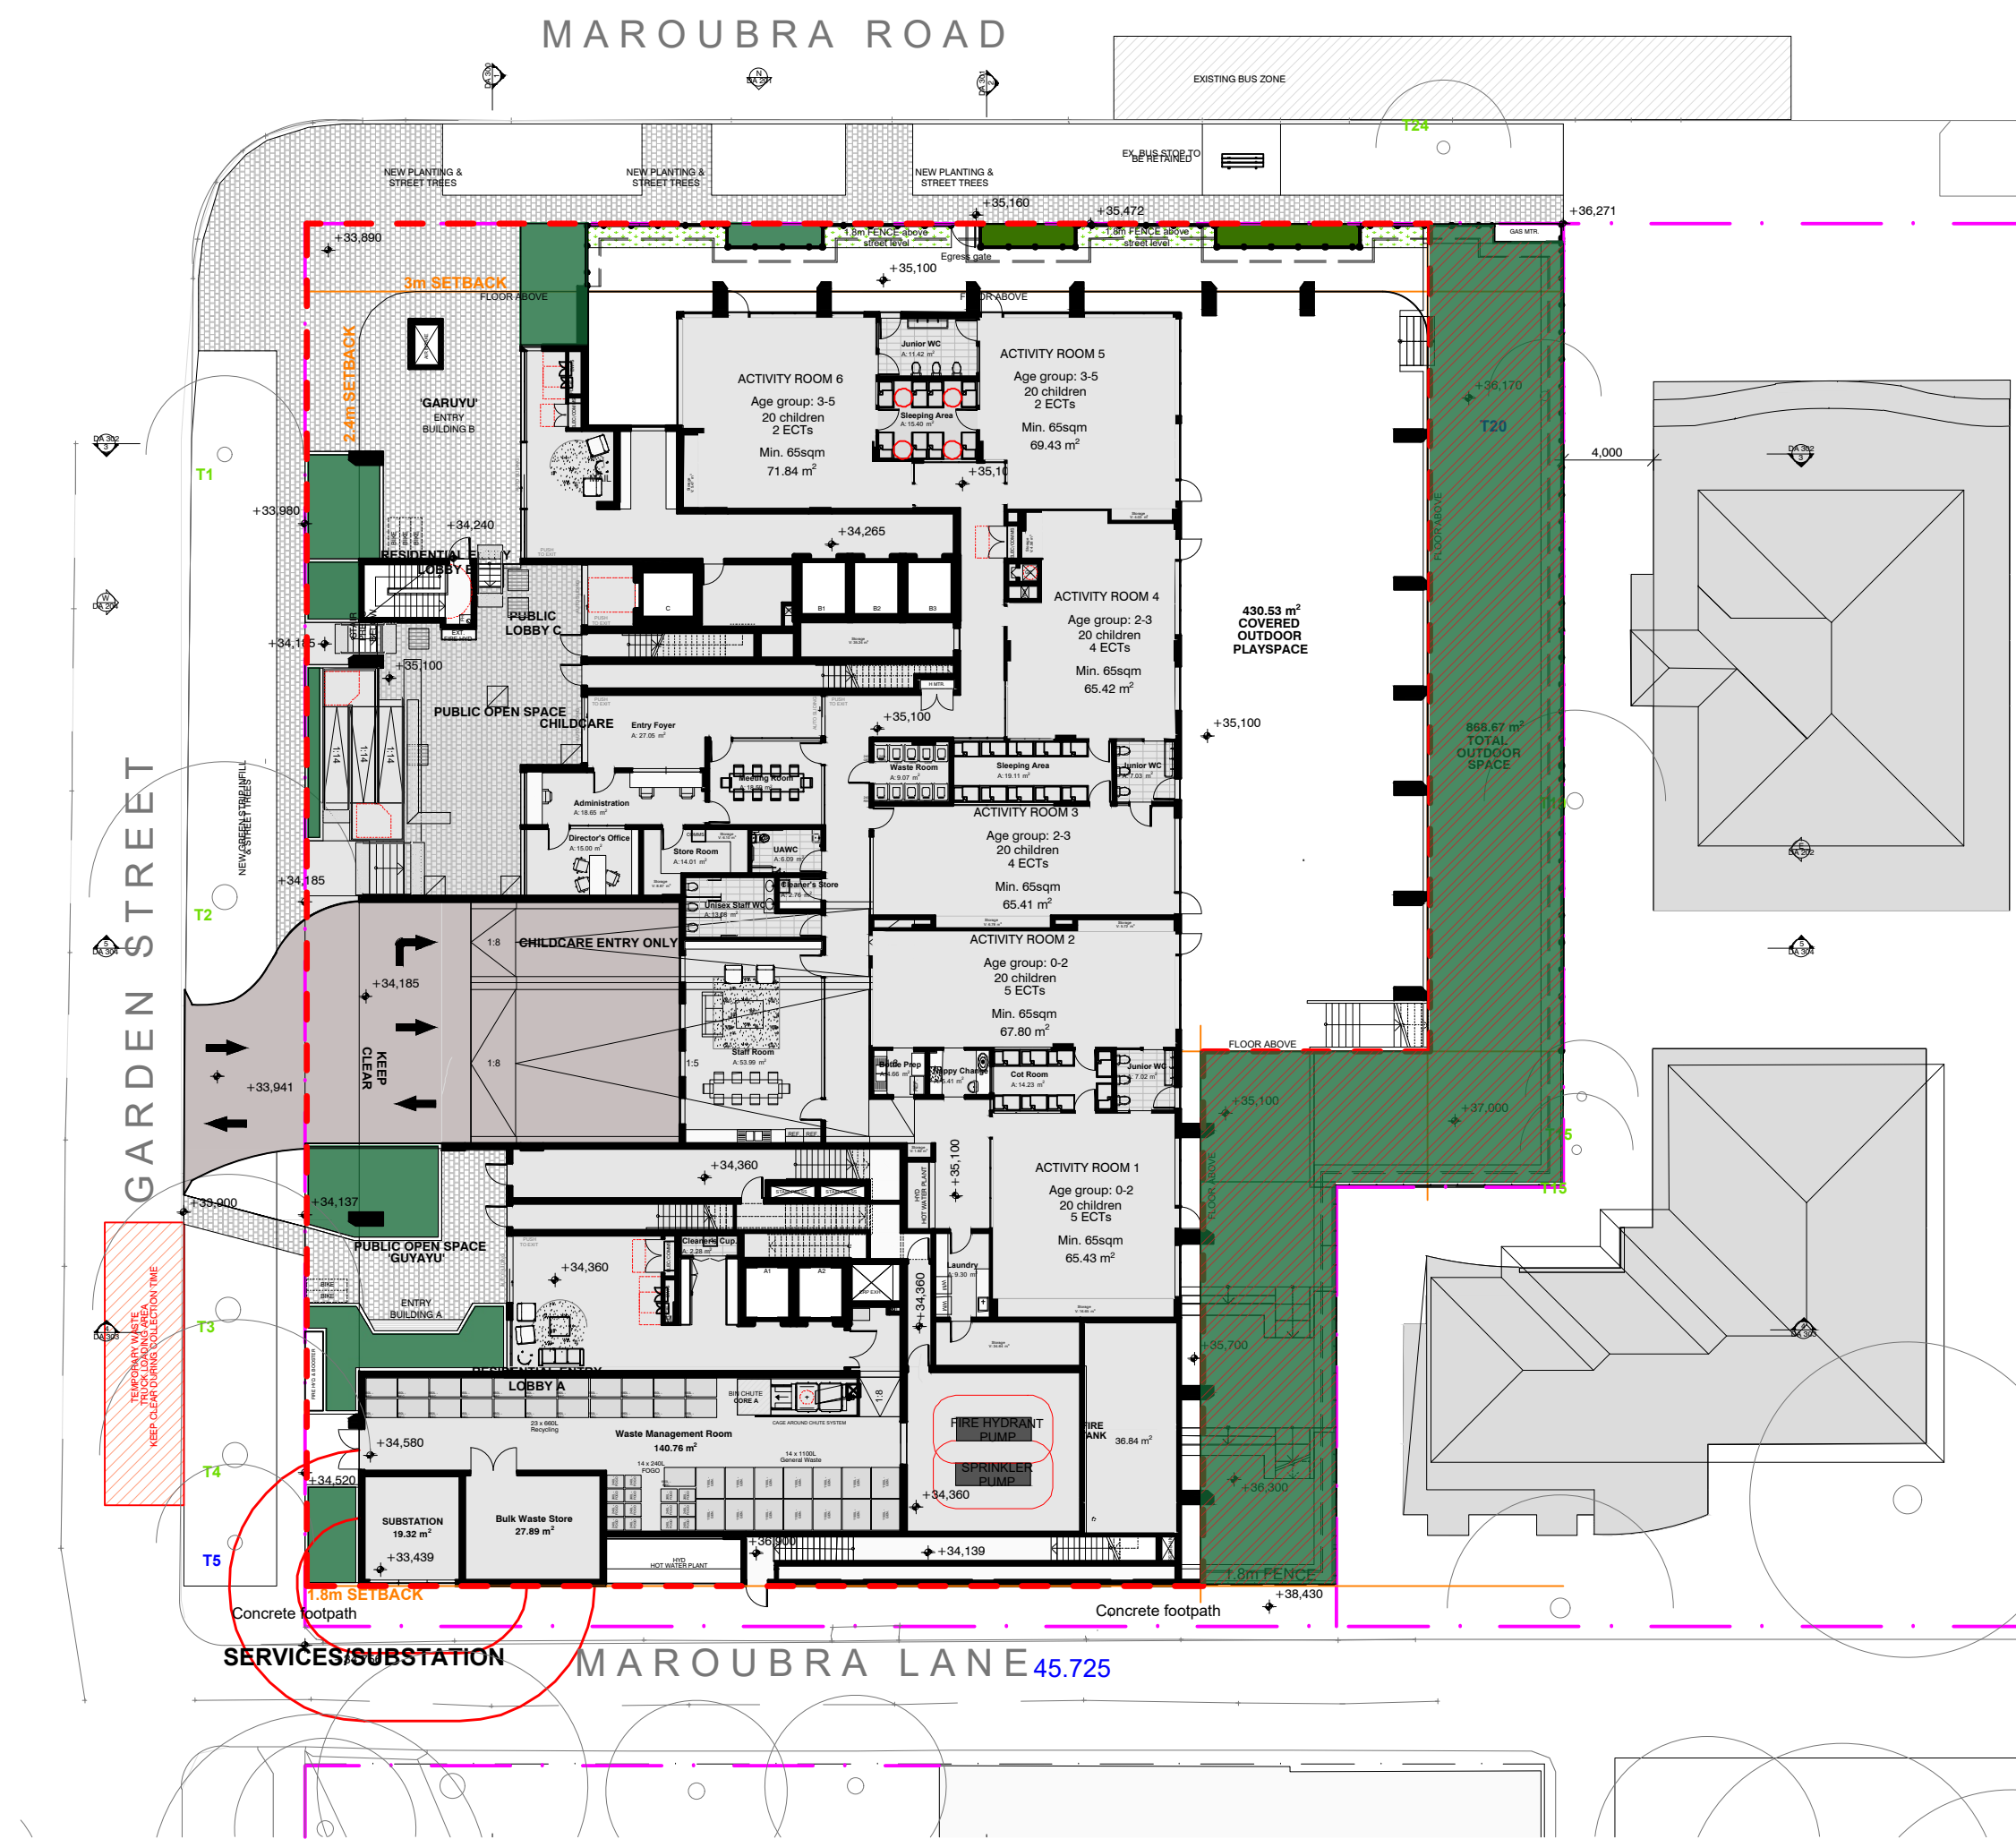

KEY

NATURAL DEEP SOIL:

NATURAL DEEP SOIL ZONE
(WITH MINIMUM DIMENSION OF 6m)

ON-SLAB PLANTING:

PLANTER OVER SLAB
(MINIMUM OF 950mm* SOIL DEPTH FOR SHRUBS,
MOUND SOIL TO 1m FOR TREE WHERE IS REQUIRED)

PLANTER OVER SLAB
(MINIMUM OF 650mm* SOIL DEPTH FOR GROUNDCOVERS,
MOUND SOIL TO 950mm FOR TO SHRUBS WHERE IS
REQUIRED)

OVERALL ON-SLAB PLANTER WALL
HEIGHT SHALL ALLOW FOR:
• SET DOWN TO TOP OF WALL
• 75MM MULCH
• SOIL MIX DEPTH
• ADDITIONAL DEPTH FOR
WATERPROOFING, DRAINAGE
LAYER etc TO ENGINEER'S DETAILS
REFER TO TYPICAL DETAIL PAGE


SITE AREA: 3270.1 m2

Landscaping	Area Requirements (m2)	
	ADG Objective 3E-1	Proposed (m2)
Deep soil	(Min. 7% of site area, at least 6m wide)	12.9%
	228.907	422.46
Landscaped Area*	N/A	27.3%
		892.14
Street Landscaping	N/A	308.76

*Note: Landscaped area calculated using RLEP 2012 definition

REFER TO ARCHITECTURAL DRAWING NO. DA011
DEEPSOIL AND LANDSCAPED AREA

ADG COMPLIANT

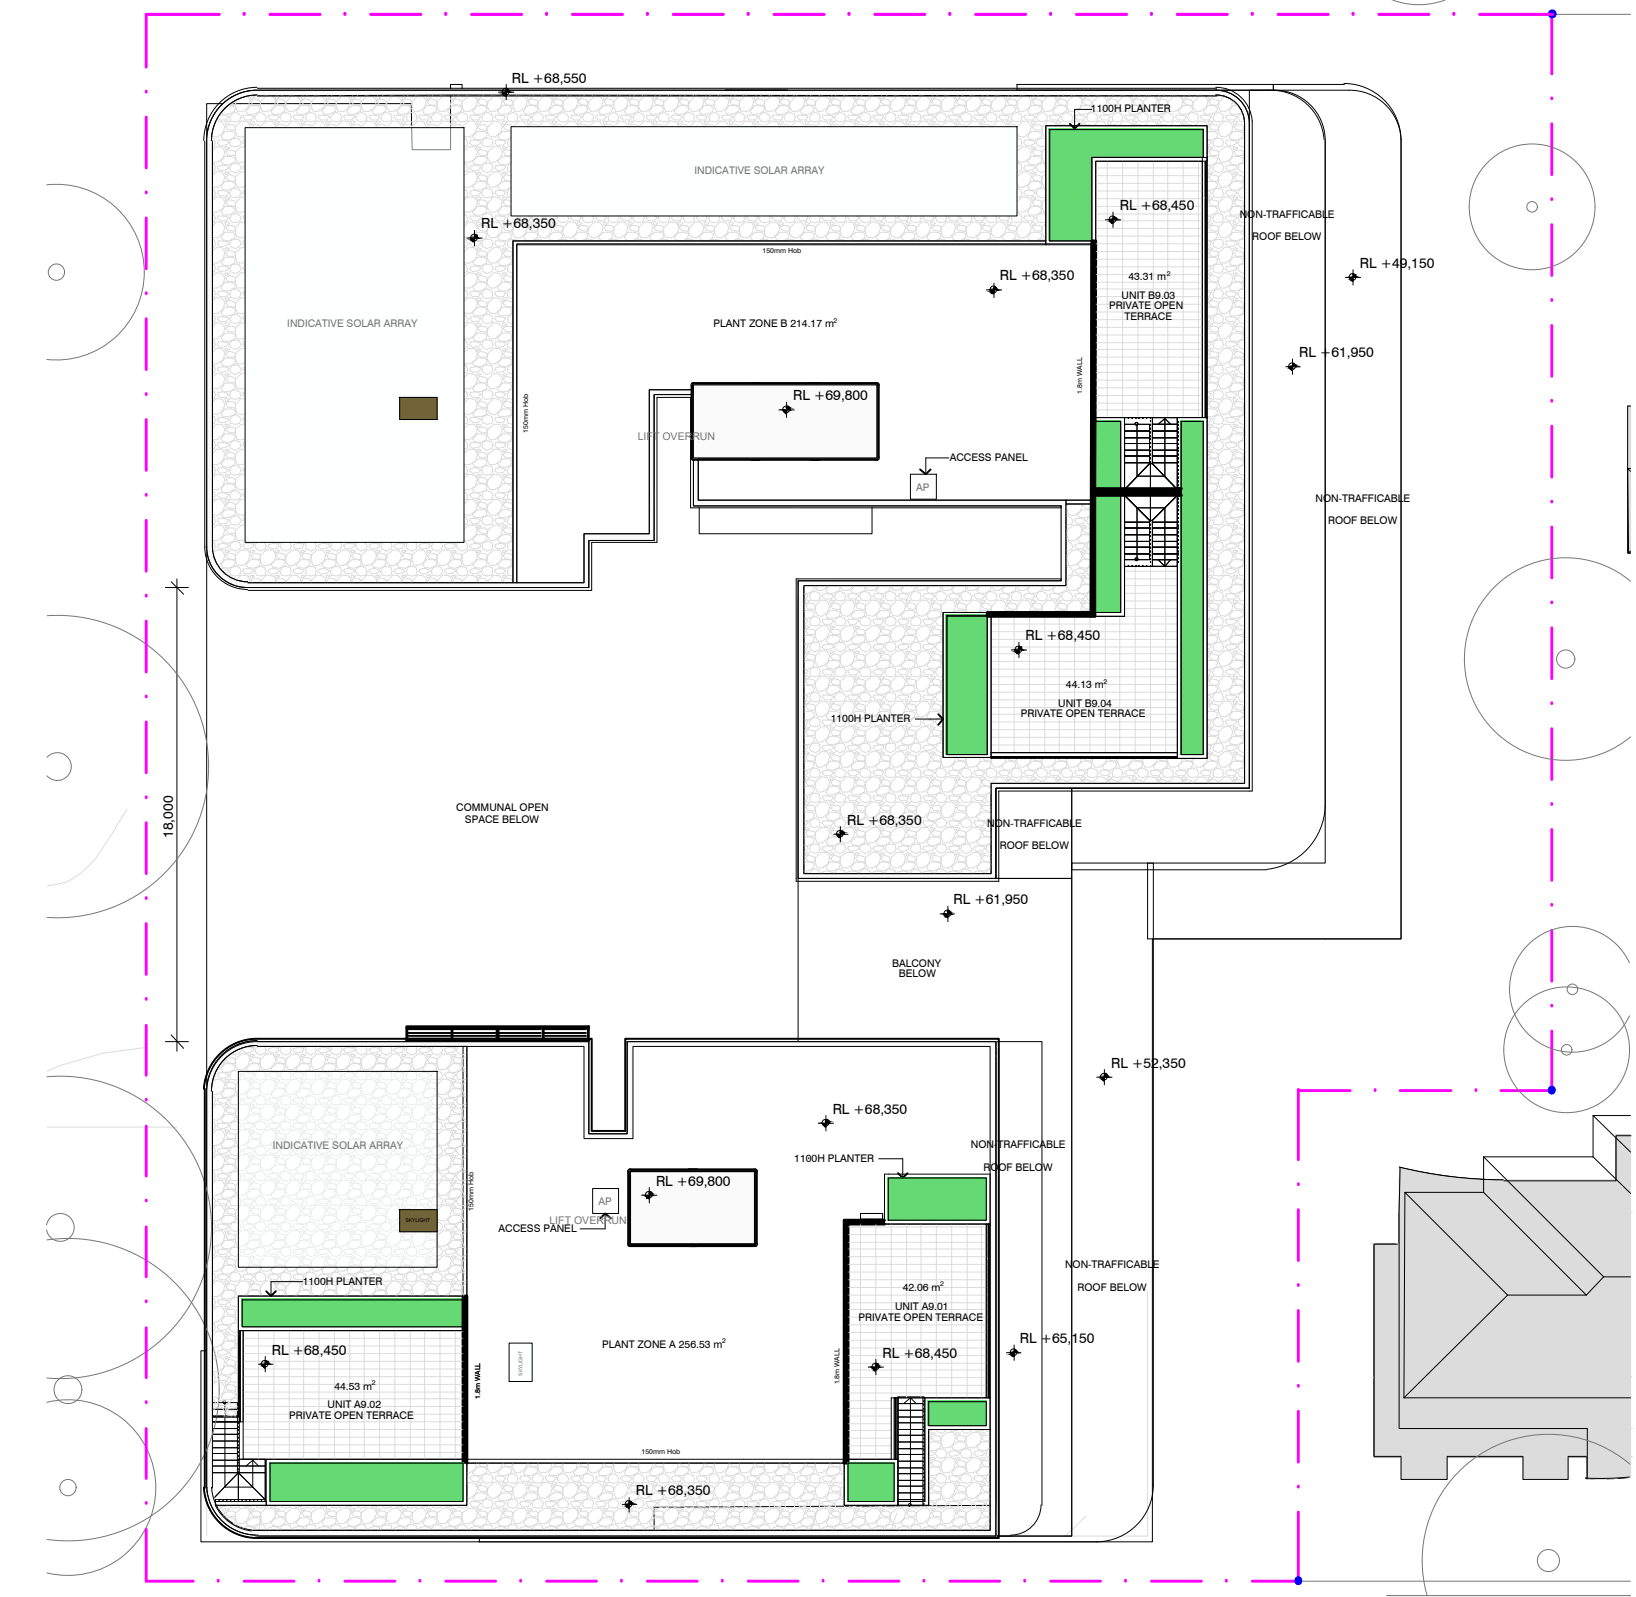

LEGEND & SCHEDULE

- NOTES:
1. ALL FINAL PLANT QUANTITIES INDICATED ON PLANS SHALL BE CHECKED AND VERIFIED BY SUCCESSFUL LANDSCAPE CONTRACTOR.
 2. ANY PLANT SUBSTITUTES REQUIRED DUE TO UNAVAILABILITY SHALL BE RECOMMENDED BY THE LANDSCAPE CONTRACTOR TO BEST MATCH SUBSTITUTED PLANTS AND APPROVED PRIOR TO PURCHASING BY THE LANDSCAPE ARCHITECT.
 3. WORKS CERTIFIED FOR FINAL OCCUPANCY CERTIFICATE ARE TO MATCH APPROVED LANDSCAPE PLANS.
 4. LANDSCAPE CONTRACTOR SHALL LOCATE AND AVOID SITE STORM WATER & DRAINAGE SERVICES. LOCATE TREES A MINIMUM 1.25M FROM PITS
 5. ALL PLANTING AROUND EXISTING TREES SHALL BE ADJUSTED TO AVOID DAMAGE AND CLASHING WITH SURFACE ROOTS
 6. THE NATURE STRIP (STREET FRONTAGE) FOR THE SITE IS PUBLIC LAND, AND ONLY AUTHORIZED WORKS MAY OCCUR HERE. EXISTING CONDITIONS SUCH AS STREET TREES, COUNCIL PLANTING ETC SHALL BE RETAINED AND PROTECTED DURING CONSTRUCTION, UNLESS SPECIFIC APPROVAL HAS BEEN GRANTED FOR NEW WORK IN THIS AREA.
 7. ALL TREES TO BE SOURCED IN ACCORDANCE WITH TESTS AND MEASUREMENTS CONTAINED WITHIN AS 2303-2015 - TREE STOCK FOR LANDSCAPE USE

STREET TREE
Botanical Name: *Agonis flexuosa*
Common Name: Peppermint Tree(Native)
Pot size: 75Lt
Mature H x S: 9m x 7m
Qty Required: 3

Botanical Name: *Lophostemon confertus*
Common Name: Brush Box (Native)
Pot size: 75Lt
Mature H x S: 9m x 7m
Qty Required: 1

UNDERSTOREY PLANTING
Botanical Name: *Westringia 'Mundi'*
Common Name: Mundi Westringia (Native)
Pot size: 200mm
Mature H x S: 0.3m x 1.2-1.5m
Qty Required: 22

Botanical Name: *Westringia 'Aussie Box'*
Common Name: Westringia Aussie Box (Native)
Pot size: 200mm
Mature H x S: 0.9m x 0.9m
Qty Required: tbc


Botanical Name: *Banksia spinulosa 'Birthday Candles'*
Common Name: Banksia Birthday Candles (Native)
Pot size: 200mm
Mature H x S: 0.6m x 0.6m
Qty Required: tbc

Botanical Name: *Lomandra longifolia 'Tanika'*
Common Name: Dwarf Mat Rush (Native)
Pot size: 150mm
Mature H x S: 0.8m x 0.8m
Qty Required: tbc

Botanical Name: *Myoporum parvifolium 'Yareena'*
Common Name: Creeping Boobialla (Native)
Pot size: 140mm
Mature H x S: 0.15m x spreading
Qty Required: 7/m2 (##m2 total)

Botanical Name: *Callistemon 'Better John'*
Common Name: Better John Bottlebrush (Native)
Pot size: 200mm
Mature H x S: 1m x 0.9m
Qty Required: tbc

LANDSCAPE ITEMS

 -  Nature strip
-  Body Pavement
-Pebblecrete PPX1615:SB
Large format 300x600mm or 400x600mm
40mm or 60mm thickness light shot blast finish to council specification.
Refer to LP-PUBDOM-02
-  Border Pavement
-Pebblecrete PPX120:SB
400x600mm or 300x600mm
to council specification.
LP-PUBDOM-02



Artist's Impression by others
Maroubra Junction Town Centre Master Plan

EXISTING TREES

-  Trees proposed to be removed and replaced with new landscaping
-  Existing trees proposed to be retained and protected
-  Trees Protection zone -refer project arborist's report
-  Structural root zone -refer project arborist's report
-  Tree Protection Area


Refer to Arboricultural Impact Assessment by Seasoned Tree Consulting

GENERAL NOTE:
Figured dimensions take preference to scale readings. Verify all dimensions on site. If a dimension may vary slightly to that indicated, please refer any discrepancies to the Landscape Architect prior to commencing work.
© Copyright R. L. Few Landscape Architectural Services Pty Ltd
This drawing is protected by copyright. All rights are reserved. No part of this drawing may be reproduced, stored in a retrieval system, or transmitted in any form or by any means electronic, mechanical, photocopying, recording, or by any information storage and retrieval system, without the prior written permission of the copyright owner.
If the State of this drawing is not signed off by the Contractor it may be subject to change, alteration or amendment at the discretion of our office.

 **DIAL 110**
BEFORE YOU DIG

 **ALA**
Association of Landscape Architects

Bar Scale
0 1 2 3 4 5m 10m 15m

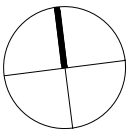

ARCHITECT:
BKA ARCHITECTURE

LANDSCAPE ARCHITECT:
 **concept**
Landscape Architects
Suit 101, 506 Miller Street, CAMMERAY NSW 2062
Phone: 9622 5312
Mob: 0413 861 351
www.concept.net.au
enquiries@concept.net.au

COUNCIL:
RANDWICK CITY

CLIENT:
BSWLD MAROUBRA PTY LTD

REV	DATE	NOTATION/AMENDMENT
A	26.02.2026	For Submission
SK7	16.02.2026	Revised Draft Issue

PROJECT:
PROPOSED MIXED-USE DEVELOPMENT
251-257 Maroubra Road & 133 Garden St, MAROUBRA

TITLE:
PUBLIC DOMAIN PLAN

PROJECT No: LPDA 26 - 54

PAGE NUMBER: LP-PUBDOM-01

STATUS:
DEVELOPMENT APPLICATION

SCALE: 1:150 @ A1


DATE: FEB 2026

DRAWN: L.Z.E.W

CHECKED: R.F


Urban Paving - Primary Street Verge

PA01

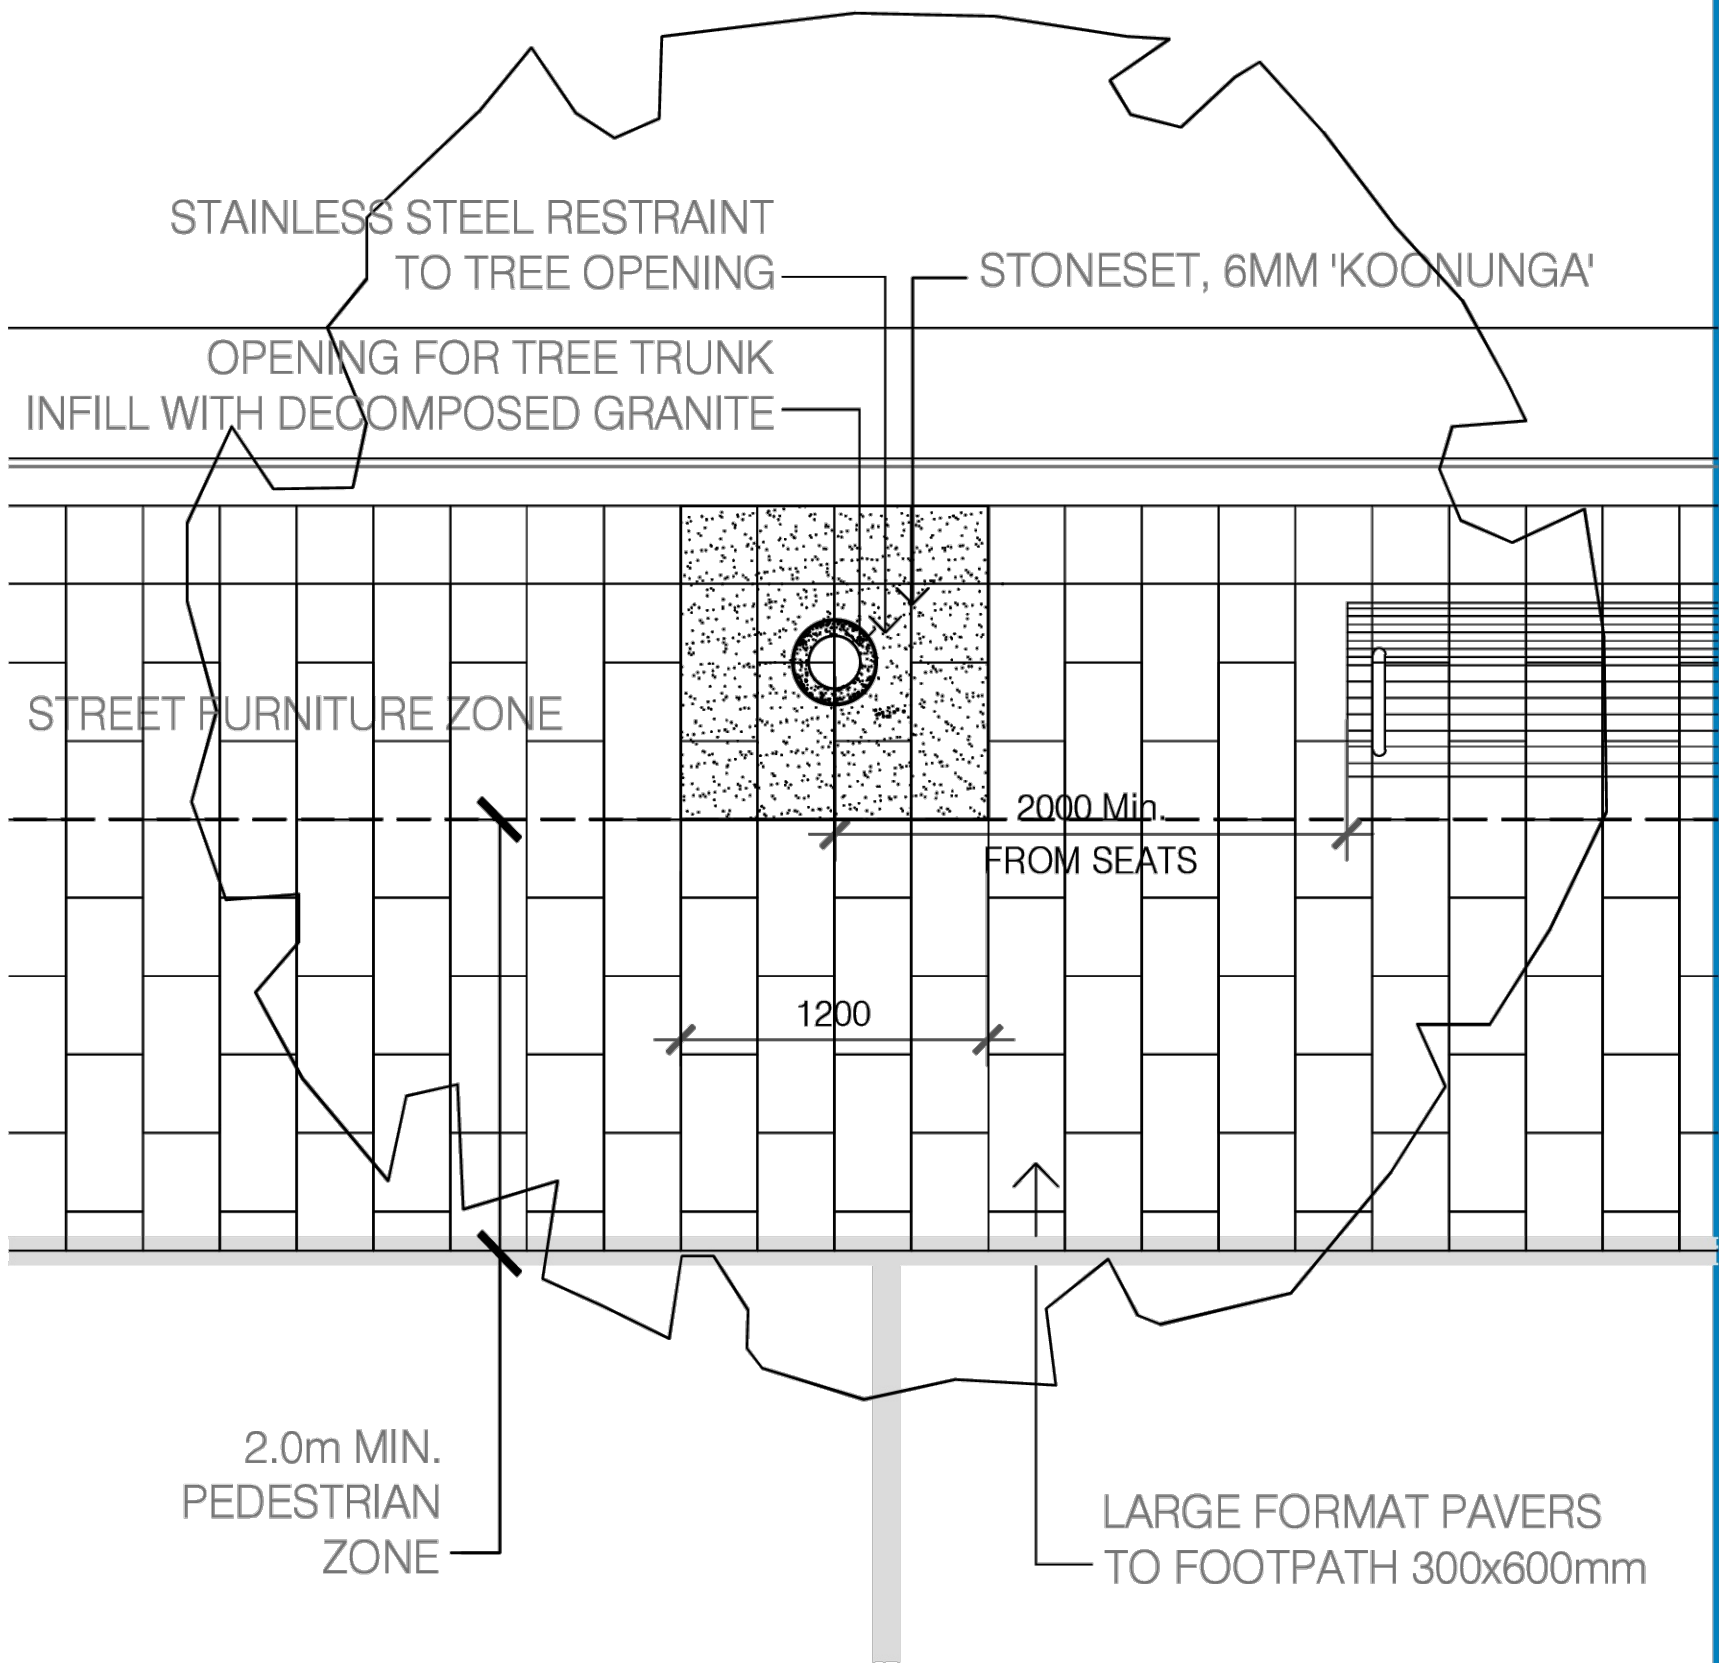

Typical Placement

- Tree surround to be adjacent and at right angles to kerb
- Tree placement must not block pedestrian flow
- Avoid corners and maintain view lines for pedestrians and vehicles

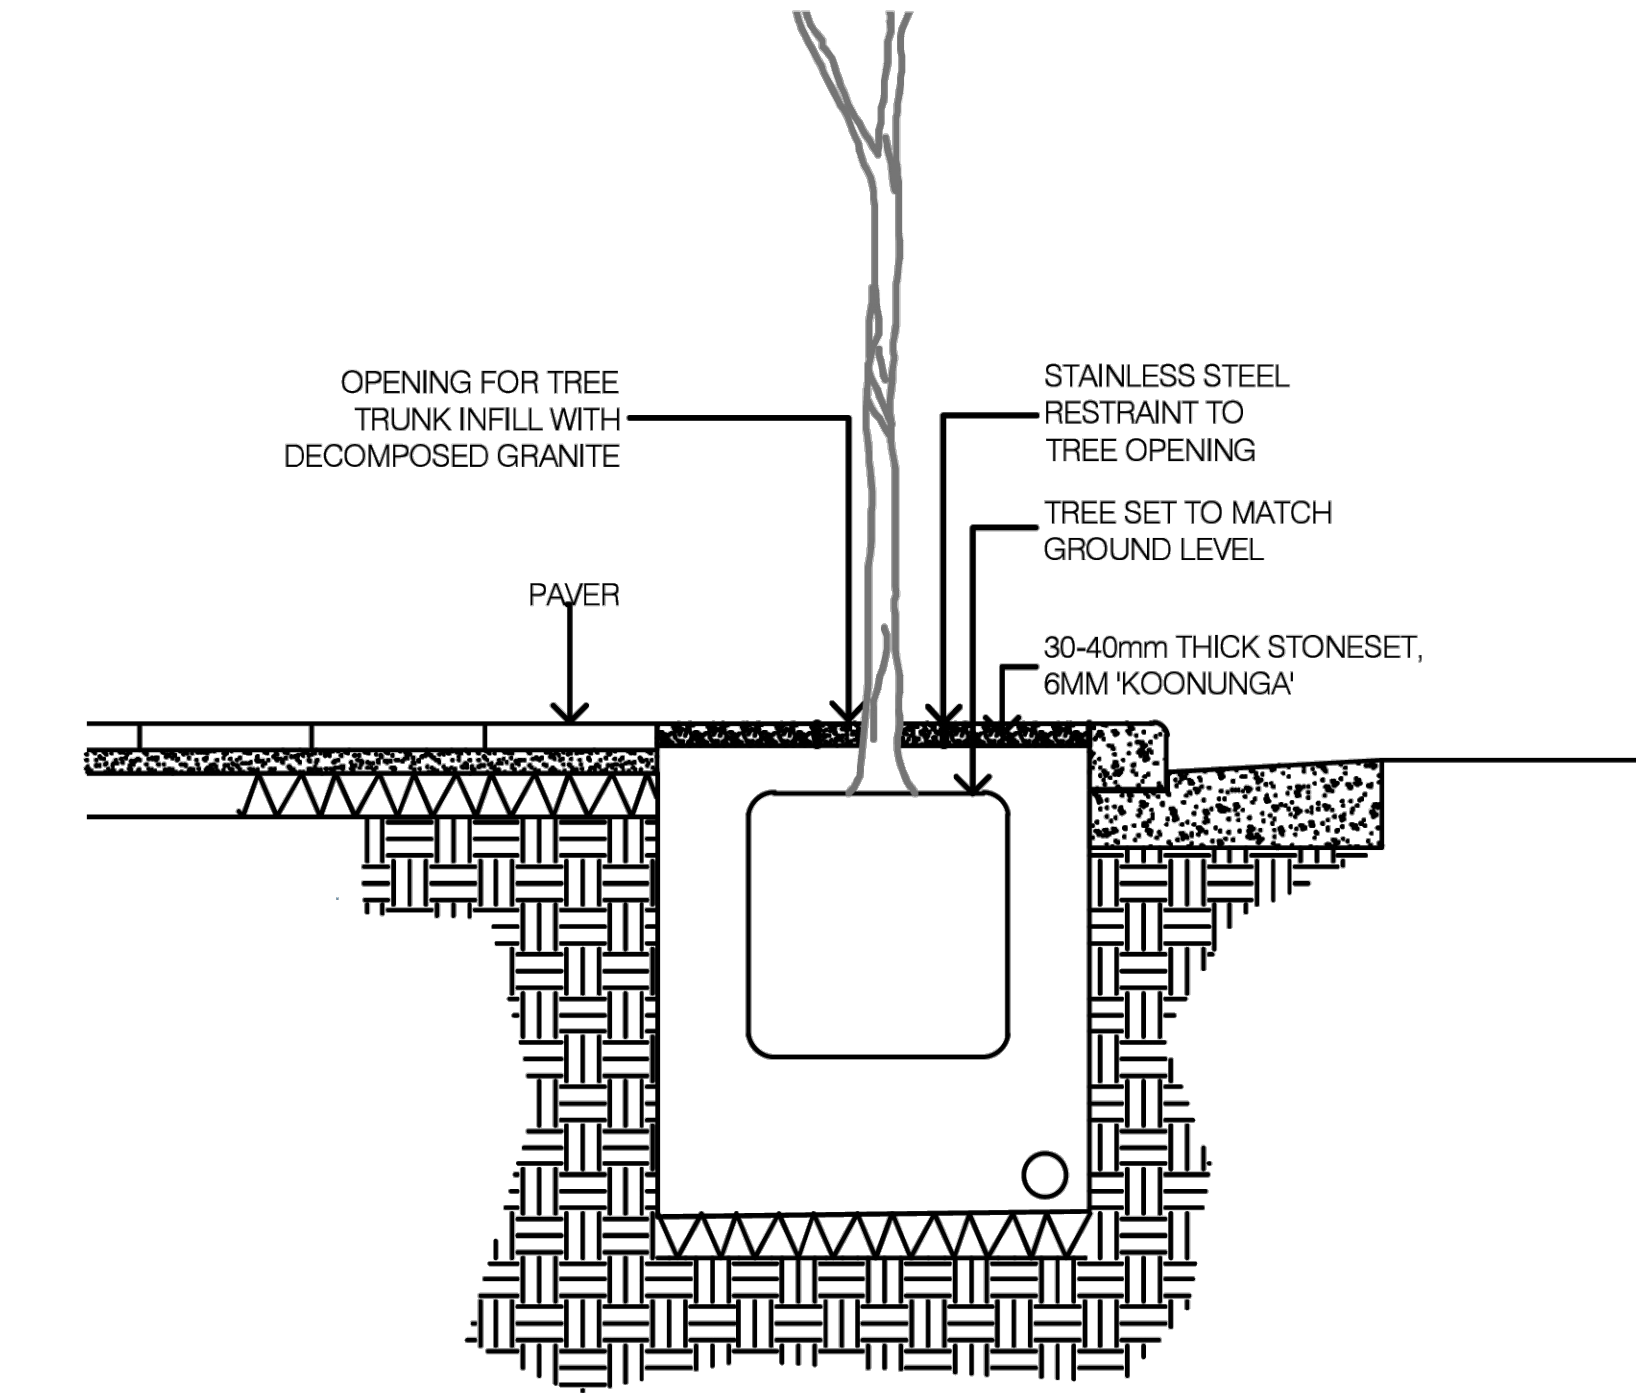


Installation

- Set tree surround flush with surrounding pavement
- Cut stone as required, minimum size 200 x 300mm

Urban Paving - Primary Street Verge

PV01

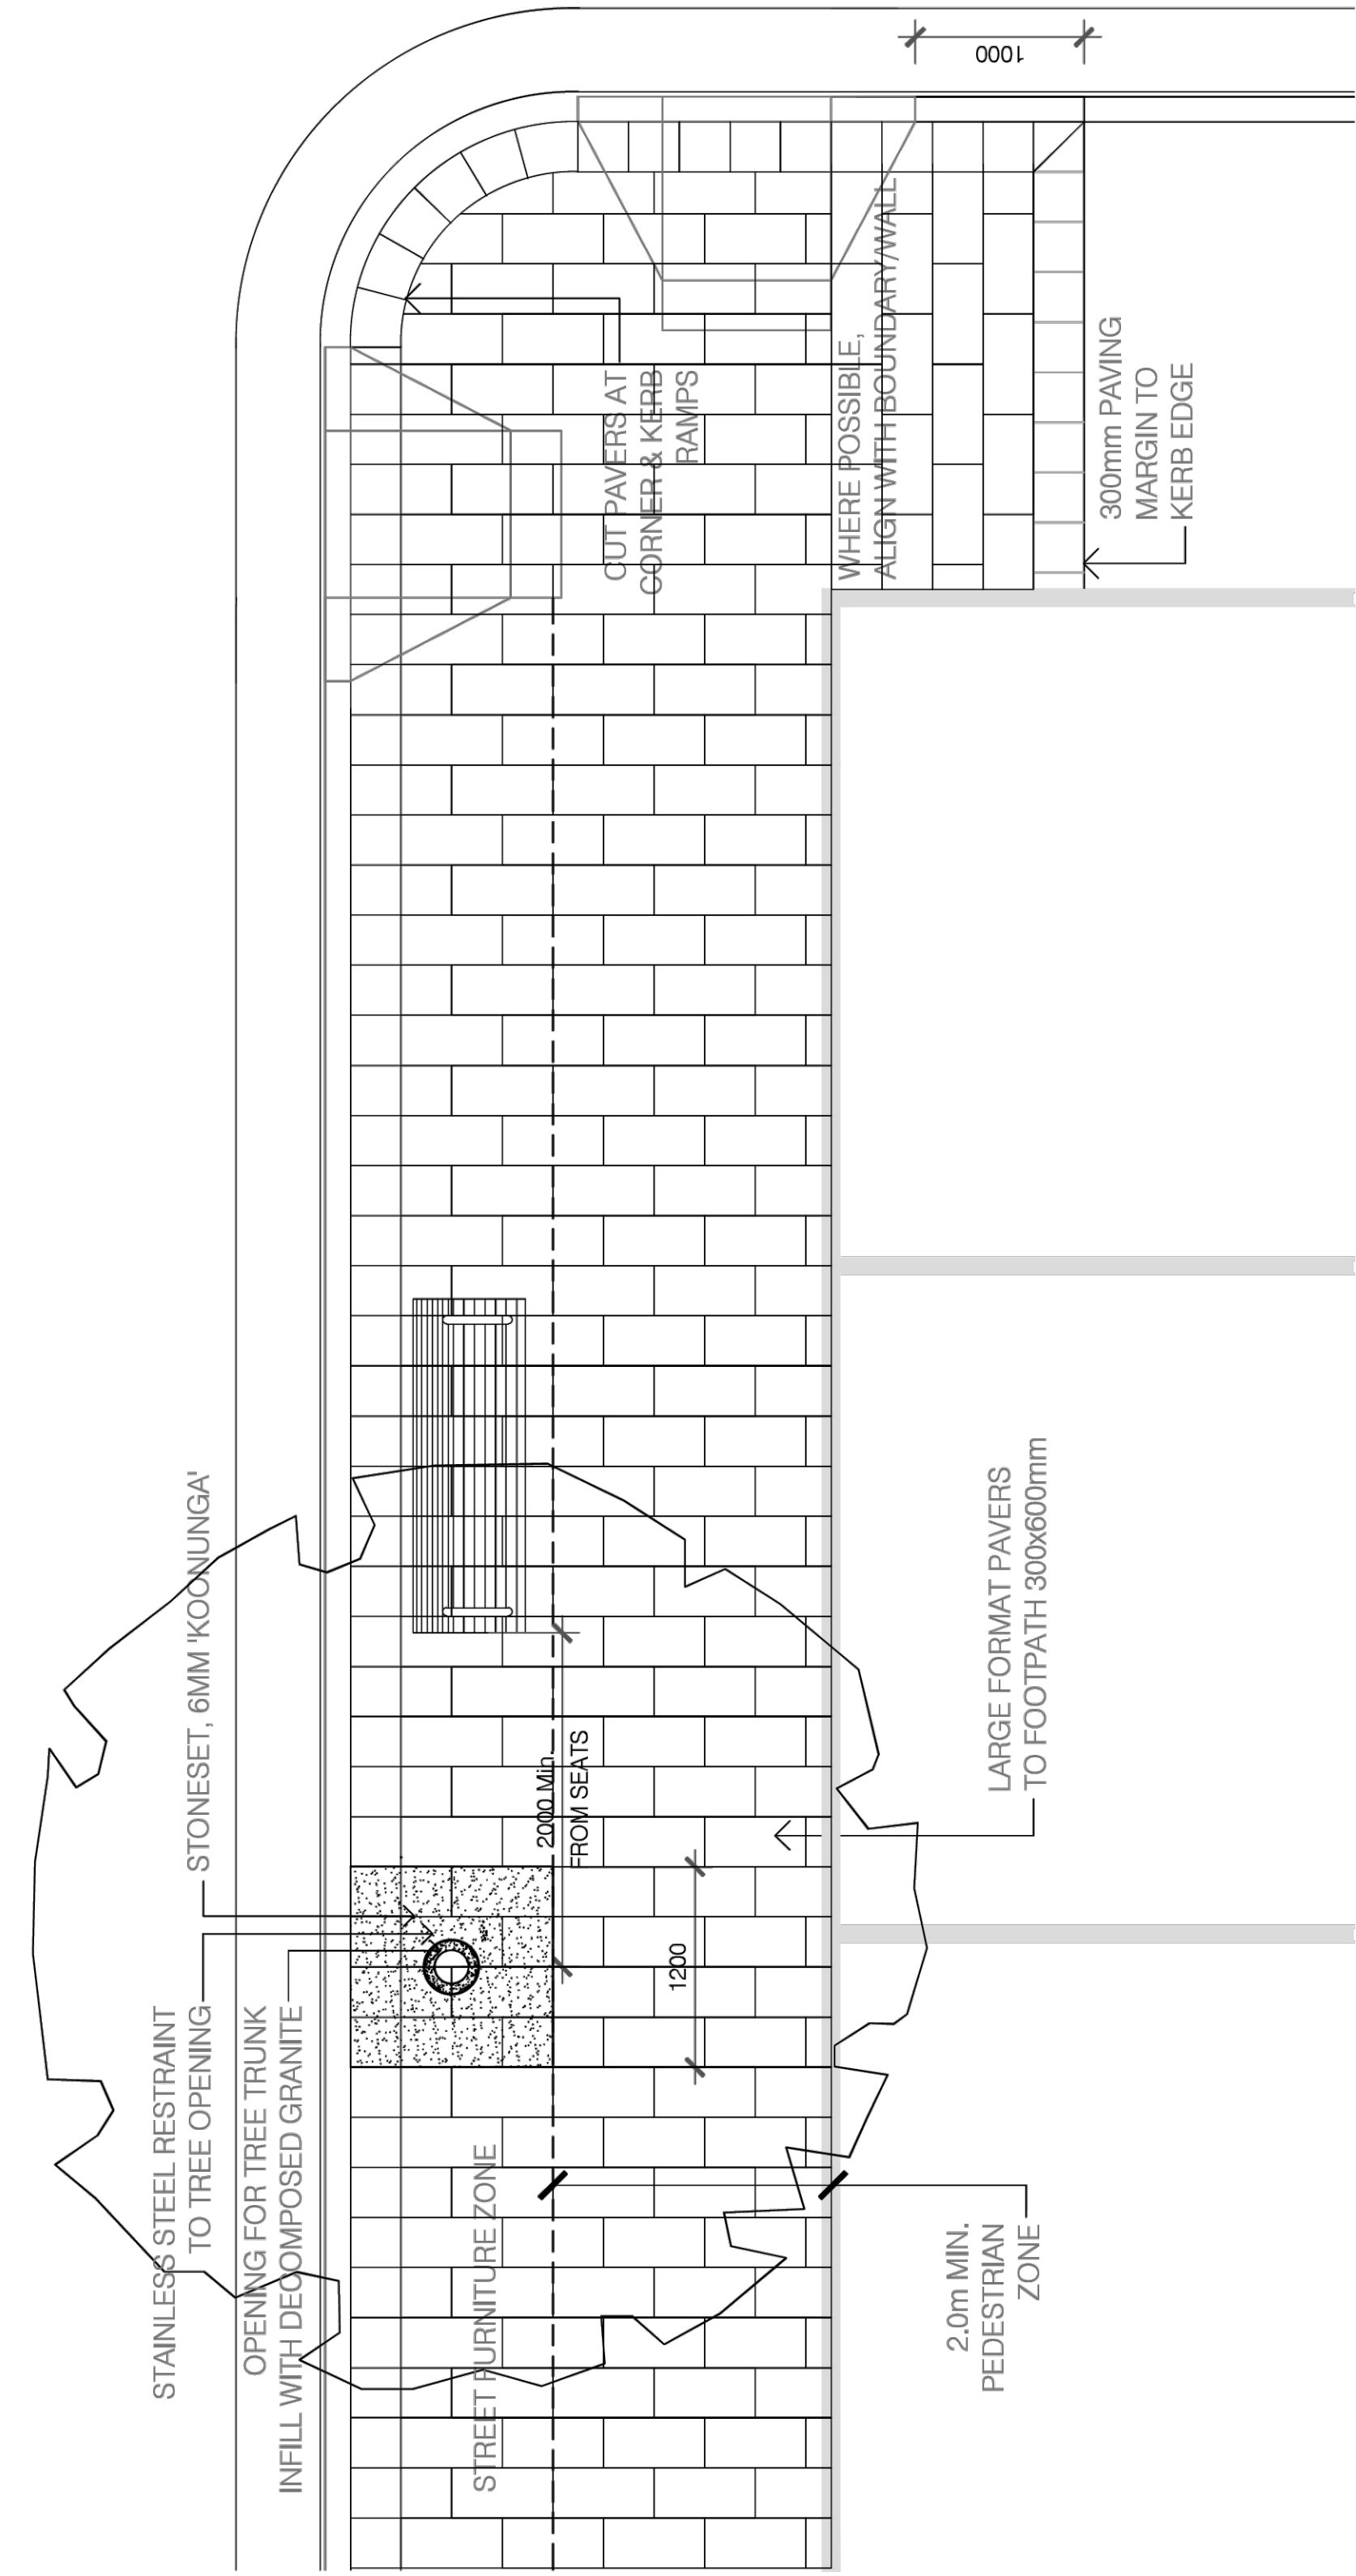

Recommended locations

- Primary streets in Urban and Urban - Coastal locations

Body of Pavement

- Pebblecrete PPX1615:SB or approved equal.
- Bevel Edge.
- Large Format paver 400x600mm or 300x600mm.
- Thickness 40 or 60mm thick. Light shot blast finish.
- Stretcher pattern with alternate rows aligned.
- Staggered joints along line of travel

Border Paver

- Pebblecrete PPX120:SB or approved equal.
- Bevel Edge.
- Large Format paver 400x600mm or 300x600mm.
- Thickness 40 or 60mm thick.
- Light shot blast finish.
- Cut pavers to achieve radius at corner

Notes

- Pattern shown indicative only
- Actual unit size to be determined by designer to suit local conditions.
- Cut Edges of pavers may need to be re-chamfered where abutting chamfered edge.

GENERAL NOTE:

Figural dimensions take precedence to scale readings. Verify all dimensions on site. RFS plans may vary slightly in scale to that indicated on plans. Report any discrepancies to the Landscape Architect before proceeding, and the work.

© Copyright R. L. Free Landscape Architecture Services T/A CONCEPT

This drawing is protected by copyright. All rights are reserved. Unless permitted under the Copyright Act 1968, no part of this drawing may be reproduced or any means be reproduced, published, broadcast or transmitted without the prior written permission of the copyright owner.

If the State of this drawing is not agreed off For Construction it may be subject to change, alteration or amendment at the discretion of our office.

If no. Concept is not liable for any loss, damage, harm or injury whether special, consequential, direct or indirect, suffered by you or any other person as a result of your use of this drawing for construction purposes.

These plans and associated IP remain the property of R. L. Free Landscape Architecture Services T/A CONCEPT and such time as all agreed payments are made in full. We retain the right to withdraw this information from the assessment process if such payments are not made following the validation period.



ARCHITECT:

BKA ARCHITECTURE

LANDSCAPE ARCHITECT:



COUNCIL:

RANDWICK CITY

CLIENT:

BSWL MAROUBRA PTY LTD

REV DATE

A 26.02.2026 For Submission
SK7 16.02.2026 Revised Draft Issue

NOTATION/AMENDMENT

PROJECT:

PROPOSED MIXED-USE DEVELOPMENT
251-257 Maroubra Road & 133 Garden St, MAROUBRA

TITLE:

URBAN PAVING & TREE SURROUND

PROJECT No: LPDA 26 - 54

PAGE NUMBER: LP-PUBDOM-02

STATUS:

DEVELOPMENT APPLICATION

SCALE: 1:150 @ A1

DATE: FEB 2026

DRAWN: L.Z/E.W

CHECKED: R.F

Urban. Element Overview

PV1	DESCRIPTION	PRIMARY STREET PAVER
	TYPE	PEBBLECRETE PPX1615:SD
	DETAILS	600 X 400 X 60MM
	NOTES	STRETCHER PATTERN WITH ALTERNATE ROWS ALIGNED

	DESCRIPTION	SECONDARY STREET PAVER
	TYPE	PEBBLECRETE PPX1615:SD
	DETAILS	300 X 200 X 60MM
	NOTES	STRETCHER PATTERN WITH ALTERNATE ROWS ALIGNED

	DESCRIPTION	LANEWAY/SHARED ZONE/ CROSSING PAVER
	TYPE	PEBBLECRETE PPX1615:SD
	DETAILS	400 X 100 X 60MM
	NOTES	STACK BOND PATTERN

SE01	
	DESCRIPTION PARK BENCH
	TYPE STREET FURNITURE AUSTRALIA - ARIA BENCH
	DETAILS 1800MM – 3 SEATER – COLOUR :JASPER – ALUMINIUM WOODGRAIN 'SPOTTED GUM'
	NOTES SUBSURFACE FIXED

	DESCRIPTION	PARK SEAT
	TYPE	STREET FURNITURE AUSTRALIA - ARIA BENCH
	DETAILS	1800MM – 3 SEATER – COLOUR :JASPER – ALUMINIUM WOODGRAIN 'SPOTTED GUM'
	NOTES	SUBSURFACE FIXED

Urban. Element Overview

TR1	
	DESCRIPTION
	TREE SURROUND
	TYPE
	STONESET PERMEABLE PAVEMENT
	DETAILS
	1200MM X 1200MM X 40MM (TYP)
	NOTES
	STONESET 'KOONUNGA' 6MM

	DESCRIPTION	BIKE RACK
	TYPE	ASTRA STREET FURNITURE
	DETAILS	304 GRADE STAINLESS STEEL SLIMLINE SINGLE ARCH BIKE RAIL - SUBSURFACE FIXING - SIZE: SLIMLINE 300(L) X 1100(H)MM X 800(H)MM
	NOTES	UPGRADE TO 316 STAINLESS IN COASTAL ENVIRONMENTS

FA01			
		<table> <tr> <td data-bbox="1730 1008 1860 1012">DESCRIPTION</td><td data-bbox="1860 1008 2602 1012">DRINKING FOUNTAIN</td></tr> </table>	DESCRIPTION
DESCRIPTION	DRINKING FOUNTAIN		
	<table> <tr> <td data-bbox="1730 1012 1860 1014">TYPE</td><td data-bbox="1860 1012 2602 1014">BOTTON AND GARDINER - PROPECT FOUNTAIN</td></tr> </table>	TYPE	BOTTON AND GARDINER - PROPECT FOUNTAIN
TYPE	BOTTON AND GARDINER - PROPECT FOUNTAIN		
	<table> <tr> <td data-bbox="1730 1014 1860 1016">DETAILS</td><td data-bbox="1860 1014 2602 1016">316 STAINLESS</td></tr> </table>	DETAILS	316 STAINLESS
DETAILS	316 STAINLESS		
	<table> <tr> <td data-bbox="1730 1016 1860 1018">NOTES</td><td data-bbox="1860 1016 2602 1018">DOG BOWL OPTIONAL</td></tr> </table>	NOTES	DOG BOWL OPTIONAL
NOTES	DOG BOWL OPTIONAL		

	DESCRIPTION	DRINKING FOUNTAIN AND BOTTLE FILL - INTEGRATED CUSTOM SIGNAGE
	TYPE	CIVIQ AQUAFIL FLEXIFOUNTAIN 2100BF
	DETAILS	2100MM HIGH - DRINKING FOUNTAIN & BOTTLE REFILL STATION
	NOTES	CUSTOM RCC INTEGRATED WAYFINDING AND SIGNAGE

	DESCRIPTION	DRINKING FOUNTAIN AND BOTTLE FILL - INTEGRATED CUSTOM SIGNAGE
	TYPE	CIVIQ AQUAFIL FLEXIFOUNTAIN 1200BF
	DETAILS	1200MM HIGH - DRINKING FOUNTAIN & BOTTLE REFILL STATION
	NOTES	CUSTOM RCC INTEGRATED WAYFINDING AND SIGNAGE