

46-52 Nicholson St and 59-67 Christie St, St Leonards

DRAWING LIST - DA			
SHEET No.	SHEET NAME	CURRENT REVISION	SHEET ISSUE DATE
DA - 10 - SITE & DEMOLITION PLANS			
A-DA-1100	LOCATION PLAN	1	01/09/2025
A-DA-1101	EXISTING SITE PLAN	1	01/09/2025
A-DA-1102	SITE PLAN AND SITE ANALYSIS	1	01/09/2025
DA - 20 - BASEMENT FLOOR PLANS			
A-DA-2000	BASEMENT 3 PLAN	1	01/09/2025
A-DA-2001	BASEMENT 2 PLAN	1	01/09/2025
A-DA-2002	BASEMENT 1 PLAN	1	01/09/2025
A-DA-2003	LOWER GROUND PLAN	1	01/09/2025
DA - 21 - FLOOR PLANS			
A-DA-2100	UPPER GROUND PLAN	1	01/09/2025
A-DA-2101	LEVEL 1 PLAN	1	01/09/2025
A-DA-2102	LEVEL 2 PLAN	1	01/09/2025
A-DA-2103	LEVEL 3 PLAN	1	01/09/2025
A-DA-2104	LEVEL 4-20 PLAN (TYPICAL)	1	01/09/2025
A-DA-2105	LEVEL 21-32 PLAN (TYPICAL)	1	01/09/2025
A-DA-2106	LEVEL 33 PLAN	1	01/09/2025
A-DA-2107	LEVEL 34 PLAN	1	01/09/2025
A-DA-2108	ROOF PLAN	1	01/09/2025
DA - 30 - ELEVATIONS			
A-DA-3000	ELEVATION - CHRISTIE STREET ELEVATION	1	01/09/2025
A-DA-3001	ELEVATION - NORTH ELEVATION	1	01/09/2025
A-DA-3002	ELEVATION - NICHOLSON STREET ELEVATION	1	01/09/2025
A-DA-3003	ELEVATION - SOUTH ELEVATION	1	01/09/2025
DA - 40 - SECTIONS			
A-DA-4000	SECTION A	1	01/09/2025
A-DA-4001	SECTION B	1	01/09/2025
A-DA-4002	SECTION C	1	01/09/2025
DA - 79 - SIGNAGE			
A-DA-7900	TOWER SIGNAGE	1	01/09/2025
A-DA-7901	PORTE COCHERE SIGNAGE	1	01/09/2025
DA - 82 - SHADOW STUDIES			
A-DA-8000	SHADOW STUDY (WINTER SOLSTICE)	1	01/09/2025
DA - 83 - VIEWS FROM SUN			
A-DA-8003	VIEWS FROM THE SUN (WINTER SOLSTICE) - SHEET 1	1	01/09/2025
A-DA-8004	VIEWS FROM THE SUN (WINTER SOLSTICE) - SHEET 2	1	01/09/2025
DA - 84 - ARTIST IMPRESSION			
A-DA-8100	ARTIST IMPRESSION	1	01/09/2025
DA - 85 - ADG COMPLIANCE			
A-DA-8300	ADG COMPLIANCE - SHEET 1	1	01/09/2025
A-DA-8301	ADG COMPLIANCE - SHEET 2	1	01/09/2025
A-DA-8302	ADG COMPLIANCE - SHEET 3	1	01/09/2025
DA - 86 - ADAPTABLE/LIVEABLE			
A-DA-8400	ADAPTABLE & LIVEABLE SILVER APARTMENTS - SHEET 1	1	01/09/2025
A-DA-8401	ADAPTABLE & LIVEABLE SILVER APARTMENTS - SHEET 2	1	01/09/2025
A-DA-8402	LIVEABLE SILVER APARTMENTS	1	01/09/2025
DA - 90 - DEVELOPMENT CALCULATIONS			
A-DA-9000	DEVELOPMENT CALCULATIONS (GFA)	1	01/09/2025



ARTISTS IMPRESSION ONLY

Rev	Description	By	Date
1	SSDA SUBMISSION	COX	01/09/2025

Cox Architecture
70 George Street
The Rocks NSW 2000
Australia

T + 61 2 9267 9599
coxarchitecture.com.au

Nominated Architects:
Joe Agius no. 6491
Ramin Jahromi no. 10000



Client

CORONATION

Project No.

222141.03

Project

NICHOLSON PLACE

46 NICHOLSON STREET

Acknowledgement

Drawing Title

COVER SHEET - DRAWING INDEX

Document Control Status:

SSDA SUBMISSION

Co-ordinated:	HP	Drawn:	HP,AW
Project Architect:	ANTHONY KIM	Scale:	@ A1
Project Director:	FELIPE MIRANDA	Date:	01/09/2025
Drawing Number:	A-DA-0100	Revision:	1



© COPYRIGHT COX ARCHITECTURE PTY LTD ACN 002 535 891
ANY FORM OF REPRODUCTION OF THIS DRAWING IN FULL OR IN PART WITHOUT THE WRITTEN PERMISSION OF COX ARCHITECTURE PTY LTD CONSTITUTES AN INFRINGEMENT OF COPYRIGHT

Rev	Description	By	Date
1	SSDA SUBMISSION	COX	01/09/2025

NOTE:
ALL INFORMATION IS INDICATIVE ONLY.

Cox Architecture
70 George Street
The Rocks NSW 2000
Australia
T + 61 2 9267 9599
coxarchitecture.com.au

Nominated Architects:
Joe Agius no. 6491
Ramin Jahromi no. 10000



Client
CORONATION

Project No.
222141.03

Project
NICHOLSON PLACE
46 NICHOLSON STREET


Acknowledgement

Drawing Title
LOCATION PLAN

Document Control Status:
SSDA SUBMISSION

Co-ordinated:	HP	Drawn:	HP,AW
Project Architect:	ANTHONY KIM	Scale:	1 : 2000 @ A1
Project Director:	FELIPE MIRANDA	Date:	01/09/2025
Drawing Number:	A-DA-1100	Revision:	1



 


NOTE:
ALL INFORMATION IS INDICATIVE ONLY



Document Control Status:

SSDA SUBMISSION

Autodesk Docs://Nicholson Place/222141.03_NICHOLSON PLACE_RVT24.rvt
PLOT STAMP DATE: 11/09/2025 4:16:03 PM

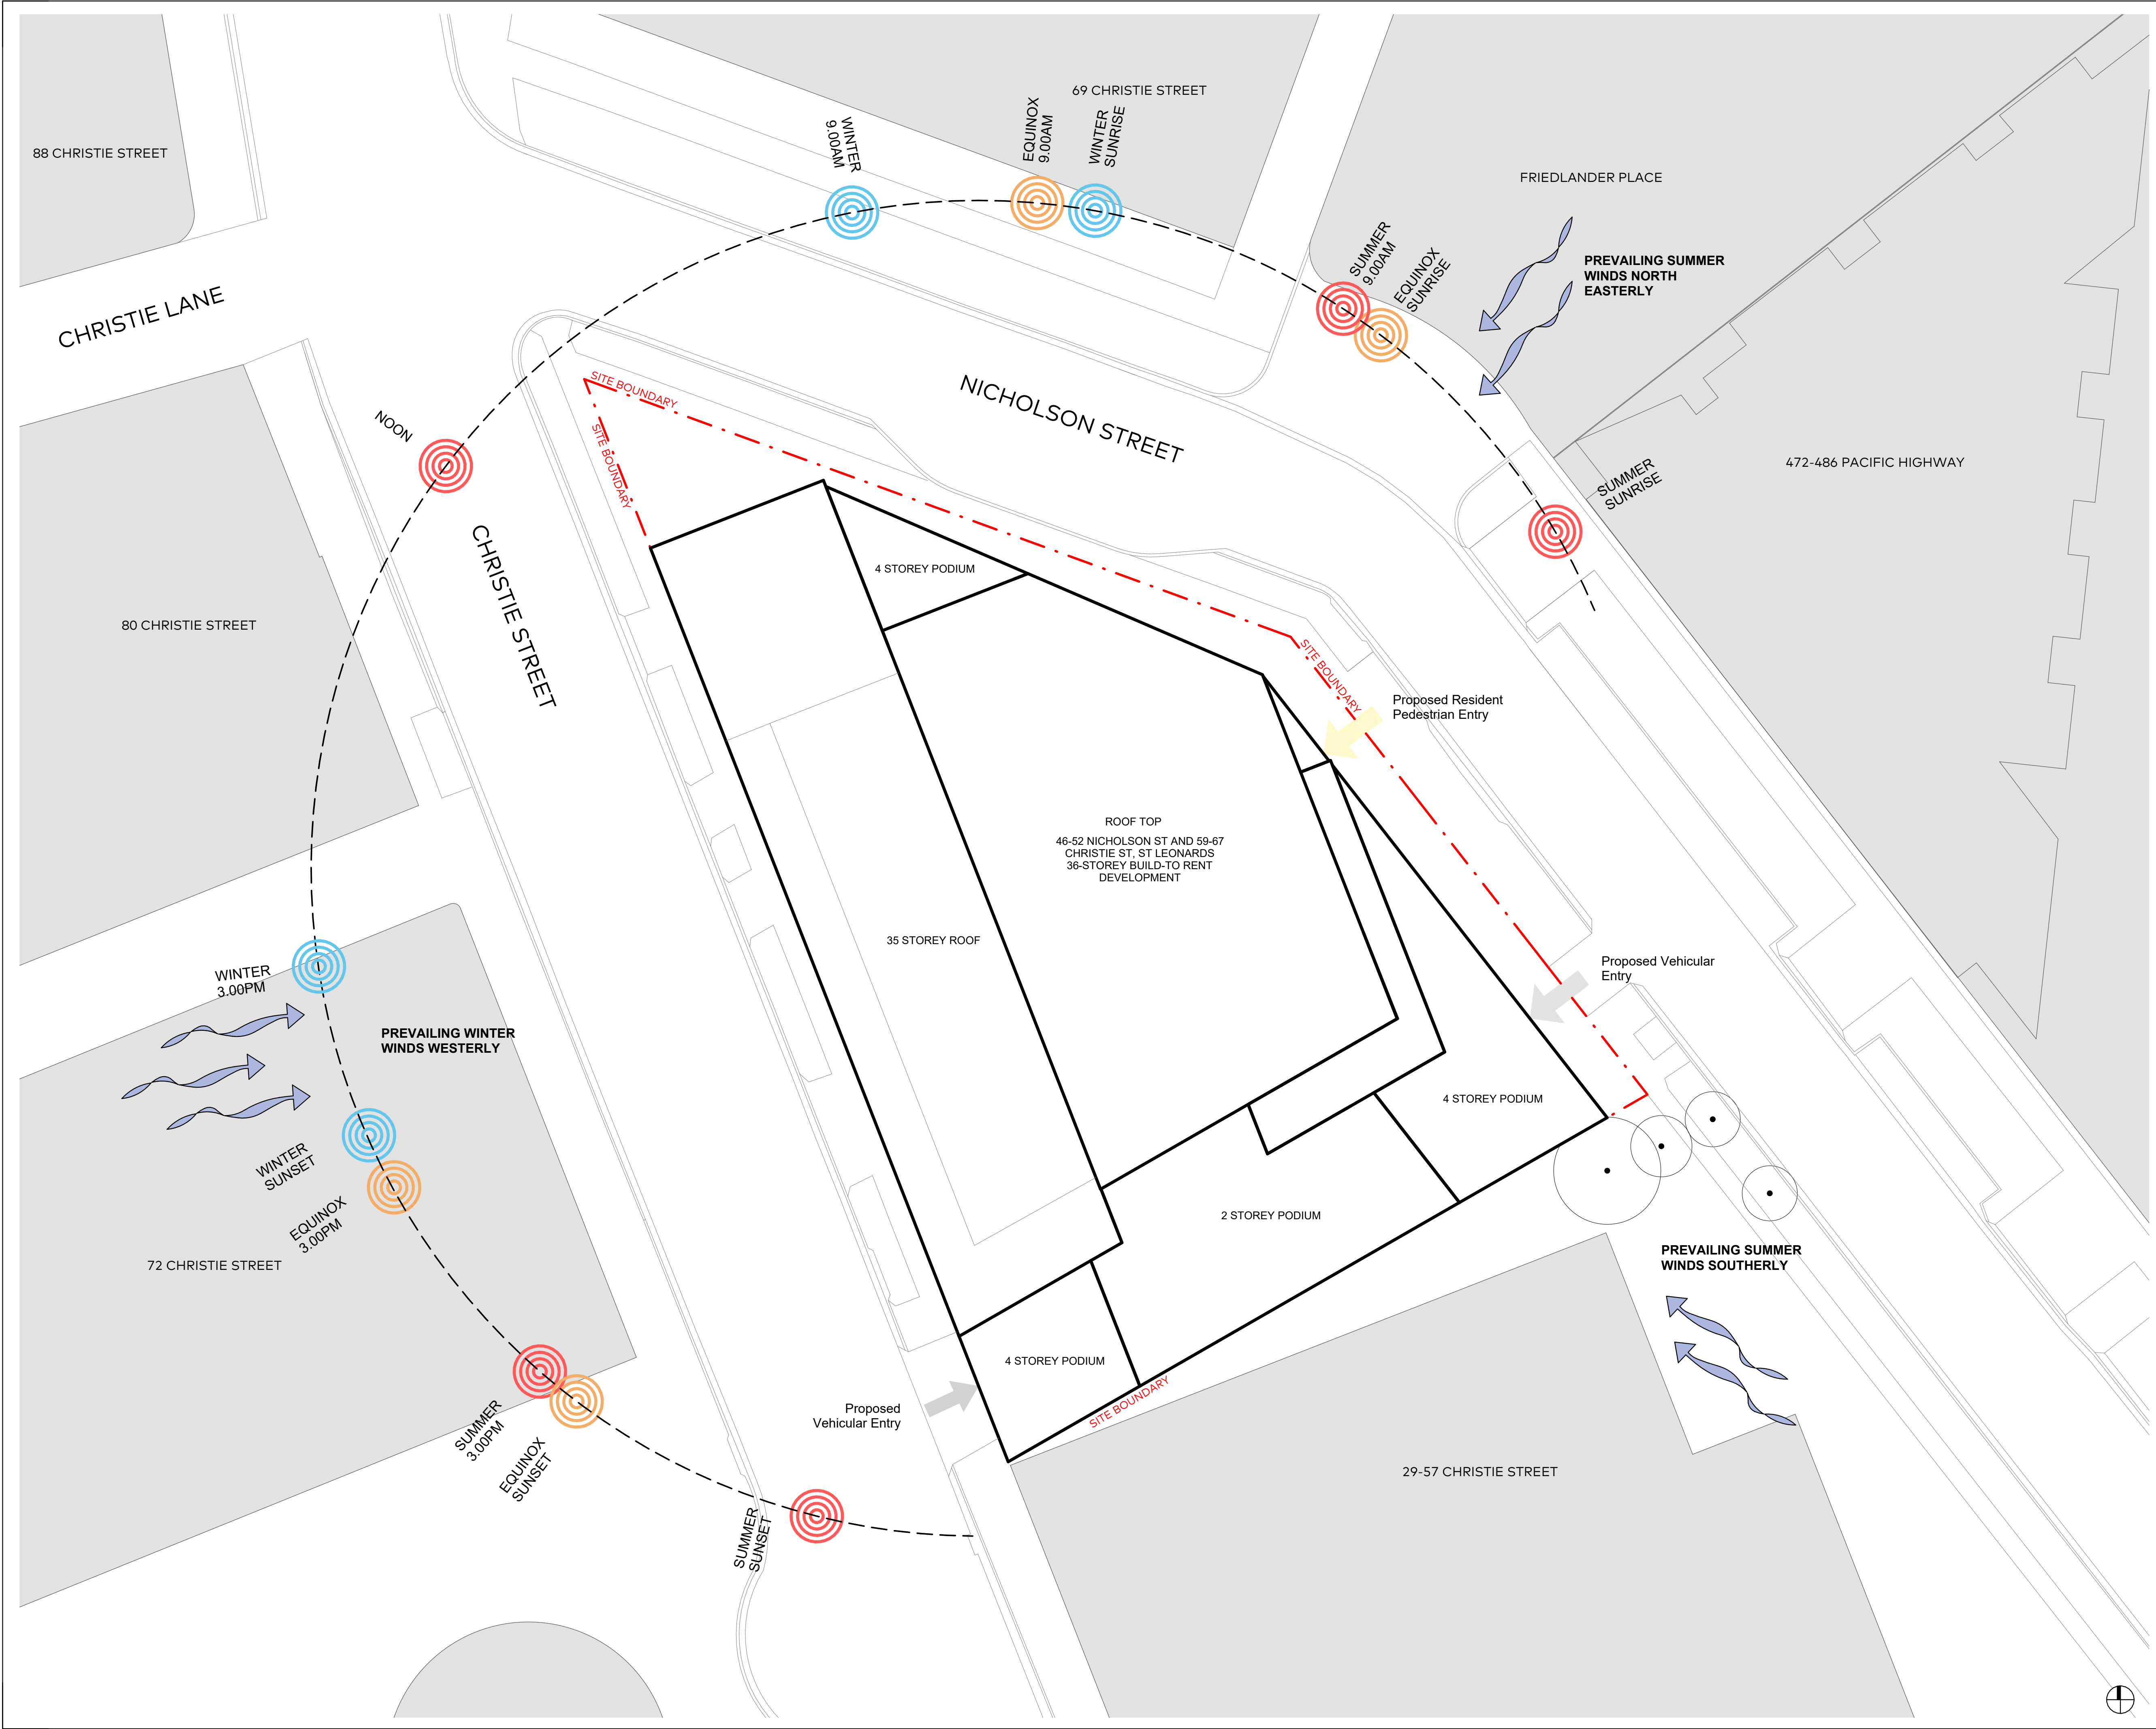

© COPYRIGHT COX ARCHITECTURE PTY LTD ACN 002 535 891

ANY FORM OF REPRODUCTION OF THIS DRAWING IN FULL OR IN PART WITHOUT THE WRITTEN PERMISSION OF COX ARCHITECTURE PTY LTD CONSTITUTES AN INFRINGEMENT OF COPYRIGHT

Rev	Description	By	Date
1	SSDA SUBMISSION	COX	01/09/2025

NOTE:
ALL INFORMATION IS INDICATIVE ONLY.

Cox Architecture
70 George Street
The Rocks NSW 2000
Australia
T + 61 2 9267 9599
coxarchitecture.com.au

Nominated Architects:
Joe Agius no. 6491
Ramin Jahromi no. 10000



Client
CORONATION

Project No.
222141.03

Project
NICHOLSON PLACE
46 NICHOLSON STREET

Acknowledgement

Drawing Title
SITE PLAN AND SITE ANALYSIS

Document Control Status:
SSDA SUBMISSION

Co-ordinated:	HP	Drawn:	HP,AW
Project Architect:	ANTHONY KIM	Scale:	1 : 200 @ A1
Project Director:	FELIPE MIRANDA	Date:	01/09/2025
Drawing Number:	A-DA-1102	Revision:	1

Submitted: Cox Architecture Pty Ltd, Project 222141.03, NICHOLSON PLACE, RVT24, V1
PLOT STAMP DATE: 11/09/2025 4:18:08 PM



PARKING TOTAL - BASEMENT 3		
Level	Type	Count
BASEMENT 3	Accessible	2
BASEMENT 3	Small Car	7
BASEMENT 3	Standard Parking Bay	22
BASEMENT 3	Tandem	4
Grand total: 35		

Rev	Description	By	Date
1	SSDA SUBMISSION	COX	01/09/2025

- LEGEND
- EXISTING TREES TO BE RETAINED
 - RESIDENTIAL AMENITY
 - RESIDENTIAL LOBBY
 - BACK OF HOUSE
 - STORAGE
 - CITY STARTER
 - STUDIO
 - 1 BED
 - 2 BED
 - SITE BOUNDARY

Cox Architecture
70 George Street
The Rocks NSW 2000
Australia
T + 61 2 9267 9599
coxarchitecture.com.au

Nominated Architects:
Joe Agius no. 6491
Ramin Jahromi no. 10000



Client
CORONATION

Project No.
222141.03

Project
NICHOLSON PLACE
46 NICHOLSON STREET

Acknowledgement

Drawing Title
BASEMENT 3 PLAN

Document Control Status:
SSDA SUBMISSION

Co-ordinated: HP
Project Architect: ANTHONY KIM
Project Director: FELIPE MIRANDA
Drawing Number: A-DA-2000

Drawn: HP,AW
Scale: 1 : 200 @ A1
Date: 01/09/2025
Revision:





PARKING TOTAL - BASEMENT 2		
Level	Type	Count
BASEMENT 2	Accessible	2
BASEMENT 2	Small Car	7
BASEMENT 2	Standard Parking Bay	20
BASEMENT 2	Tandem	4
Grand total: 33		

Rev	Description	By	Date
1	SSDA SUBMISSION	COX	01/09/2025

- LEGEND
- EXISTING TREES TO BE RETAINED
 - RESIDENTIAL AMENITY
 - RESIDENTIAL LOBBY
 - BACK OF HOUSE
 - STORAGE
 - CITY STARTER
 - STUDIO
 - 1 BED
 - 2 BED
 - SITE BOUNDARY

Cox Architecture
70 George Street
The Rocks NSW 2000
Australia
T + 61 2 9267 9599
coxarchitecture.com.au

Nominated Architects:
Joe Agius no. 6491
Ramin Jahromi no. 10000



Client CORONATION

Project No. 222141.03

Project NICHOLSON PLACE

46 NICHOLSON STREET

Acknowledgement

Drawing Title BASEMENT 2 PLAN

Document Control Status:
SSDA SUBMISSION

Co-ordinated: HP
Project Architect: ANTHONY KIM
Project Director: FELIPE MIRANDA
Drawing Number: A-DA-2001

Drawn: HP,AW
Scale: 1 : 200 @ A1
Date: 01/09/2025
Revision:



EXISTING TREES TO BE RETAINED

RESIDENTIAL AMENITY

RESIDENTIAL LOBBY

BACK OF HOUSE

STORAGE

CITY STARTER

STUDIO

1 BED

2 BED

SITE BOUNDARY


C O X
CORONATION

Document Control Status:


SSDA SUBMISSION

Co-ordinated:	HP	Drawn:	HP AV
Project Architect:	ANTHONY KIM	Scale:	1 : 200 @ A
Project Director:	FELIPE MIRANDA	Date:	01/09/2022
Drawing Number:	A-DA-2002		Revision:

PARKING TOTAL - BASEMENT 1		
Level	Type	Count
BASEMENT 1	Accessible	2
BASEMENT 1	Small Car	4
BASEMENT 1	Standard Parking Bay	17
BASEMENT 1	Tandem	2
Grand total: 25		

 

LEGEND

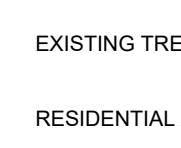

	EXISTING TREES TO BE RETAINED
	RESIDENTIAL AMENITY
	RESIDENTIAL LOBBY
	BACK OF HOUSE
	STORAGE
	CITY STARTER
	STUDIO
	1 BED
	2 BED
	SITE BOUNDARY

C O X
CORONATION

Document Control Status:

SSDA SUBMISSION

Co-ordinated:	HP	Drawn:	HP_AW
Project Architect:	ANTHONY KIM	Scale:	1 : 200 @ A1
Project Director:	FELIPE MIRANDA	Date:	01/09/2025
Drawing Number:	A-DA-2003	Revision:	1



© COPYRIGHT COX ARCHITECTURE PTY LTD ACN 002 535 891
ANY FORM OF REPRODUCTION OF THIS DRAWING IN FULL OR IN PART WITHOUT THE WRITTEN PERMISSION OF COX ARCHITECTURE PTY LTD CONSTITUTES AN INFRINGEMENT OF COPYRIGHT

Rev	Description	By	Date
1	SSDA SUBMISSION	COX	01/09/2025

- LEGEND
- EXISTING TREES TO BE RETAINED
 - RESIDENTIAL AMENITY
 - RESIDENTIAL LOBBY
 - BACK OF HOUSE
 - STORAGE
 - CITY STARTER
 - STUDIO
 - 1 BED
 - 2 BED
 - SITE BOUNDARY

Cox Architecture
70 George Street
The Rocks NSW 2000
Australia
T + 61 2 9267 9599
coxarchitecture.com.au

Nominated Architects:
Joe Agius no. 6491
Ramin Jahromi no. 10000



Client
CORONATION

Project No.
222141.03

Project
NICHOLSON PLACE

46 NICHOLSON STREET

Acknowledgement
UPPER GROUND PLAN

Document Control Status:
SSDA SUBMISSION

Co-ordinated:
HP

Project Architect:
ANTHONY KIM

Project Director:
FELIPE MIRANDA

Drawing Number:
A-DA-2100

Drawn:
HP,AW

Scale:
1 : 200 @ A1

Date:
01/09/2025

Revision:
1

Architect: Cox Architecture Pty Ltd
Project: 222141.03, NICHOLSON PLACE, RY124, V1
PLOT STAMP DATE: 11/09/2025 4:16:52 PM



© COPYRIGHT COX ARCHITECTURE PTY LTD ACN 002 535 891
ANY FORM OF REPRODUCTION OF THIS DRAWING IN FULL OR IN PART WITHOUT THE WRITTEN PERMISSION OF COX ARCHITECTURE PTY LTD CONSTITUTES AN INFRINGEMENT OF COPYRIGHT

Rev	Description	By	Date
1	SSDA SUBMISSION	COX	01/09/2025

LEGEND

	EXISTING TREES TO BE RETAINED
	RESIDENTIAL AMENITY
	RESIDENTIAL LOBBY
	BACK OF HOUSE
	STORAGE
	CITY STARTER
	STUDIO
	1 BED
	2 BED
	SITE BOUNDARY

Cox Architecture
70 George Street
The Rocks NSW 2000
Australia
T + 61 2 9267 9599
coxarchitecture.com.au

Nominated Architects:
Joe Agius no. 6491
Ramin Jahromi no. 10000



Client CORONATION

Project No. 222141.03

Project NICHOLSON PLACE

46 NICHOLSON STREET

Acknowledgement

Drawing Title LEVEL 1 PLAN

Document Control Status:

SSDA SUBMISSION

Co-ordinated:	HP	Drawn:	HP,AW
Project Architect:	ANTHONY KIM	Scale:	1 : 200 @ A1
Project Director:	FELIPE MIRANDA	Date:	01/09/2025
Drawing Number:	A-DA-2101	Revision:	1

Architect: Cox Architecture Pty Ltd
Project: Nicholson Place
Drawing: Level 1 Plan
Date: 01/09/2025
Scale: 1:200 @ A1
Sheet: 1 of 1



© COPYRIGHT COX ARCHITECTURE PTY LTD ACN 002 535 891
ANY FORM OF REPRODUCTION OF THIS DRAWING IN FULL OR IN PART WITHOUT THE WRITTEN PERMISSION OF COX ARCHITECTURE PTY LTD CONSTITUTES AN INFRINGEMENT OF COPYRIGHT

Rev	Description	By	Date
1	SSDA SUBMISSION	COX	01/09/2025

LEGEND

	EXISTING TREES TO BE RETAINED
	RESIDENTIAL AMENITY
	RESIDENTIAL LOBBY
	BACK OF HOUSE
	STORAGE
	CITY STARTER
	STUDIO
	1 BED
	2 BED
	SITE BOUNDARY

Cox Architecture
70 George Street
The Rocks NSW 2000
Australia
T + 61 2 9267 9599
coxarchitecture.com.au

Nominated Architects:
Joe Agius no. 6491
Ramin Jahromi no. 10000



Client CORONATION

Project No. 222141.03

Project NICHOLSON PLACE

46 NICHOLSON STREET

Drawing Title LEVEL 2 PLAN

Document Control Status:

SSDA SUBMISSION

Co-ordinated:	HP	Drawn:	HP,AW
Project Architect:	ANTHONY KIM	Scale:	1 : 200 @ A1
Project Director:	FELIPE MIRANDA	Date:	01/09/2025
Drawing Number:	A-DA-2102	Revision:	1

Architect: Cox Architecture Pty Ltd
Project: Nicholson Place
Drawing: Level 2 Plan
Date: 01/09/2025
Scale: 1:200 @ A1
Drawing Number: A-DA-2102



© COPYRIGHT COX ARCHITECTURE PTY LTD ACN 002 535 891
ANY FORM OF REPRODUCTION OF THIS DRAWING IN FULL OR IN PART WITHOUT THE WRITTEN PERMISSION OF COX ARCHITECTURE PTY LTD CONSTITUTES AN INFRINGEMENT OF COPYRIGHT

Rev	Description	By	Date
1	SSDA SUBMISSION	COX	01/09/2025

- LEGEND
- EXISTING TREES TO BE RETAINED
 - RESIDENTIAL AMENITY
 - RESIDENTIAL LOBBY
 - BACK OF HOUSE
 - STORAGE
 - CITY STARTER
 - STUDIO
 - 1 BED
 - 2 BED
 - SITE BOUNDARY

Cox Architecture
70 George Street
The Rocks NSW 2000
Australia
T + 61 2 9267 9599
coxarchitecture.com.au

Nominated Architects:
Joe Agius no. 6491
Ramin Jahromi no. 10000



Client
CORONATION

Project No.
222141.03

Project
NICHOLSON PLACE

46 NICHOLSON STREET

Acknowledgement

Drawing Title
LEVEL 3 PLAN

Document Control Status:

SSDA SUBMISSION

Co-ordinated:	HP	Drawn:	HP,AW
Project Architect:	ANTHONY KIM	Scale:	1 : 200 @ A1
Project Director:	FELIPE MIRANDA	Date:	01/09/2025
Drawing Number:	A-DA-2103	Revision:	1

Address: Cox Architecture Pty Ltd, 70 George Street, The Rocks NSW 2000, Australia
Project: Nicholson Place, 46 Nicholson Street, The Rocks NSW 2000, Australia
Drawing: Level 3 Plan, SSDA Submission
Date: 01/09/2025
Scale: 1:200 @ A1
Author: Anthony Kim
Check: Felipe Miranda
Drawn: HP, AW
Date: 01/09/2025
Project: Nicholson Place, 46 Nicholson Street, The Rocks NSW 2000, Australia
Drawing: Level 3 Plan, SSDA Submission
Revision: 1



© COPYRIGHT COX ARCHITECTURE PTY LTD ACN 002 535 891
ANY FORM OF REPRODUCTION OF THIS DRAWING IN FULL OR IN PART WITHOUT THE WRITTEN PERMISSION OF COX ARCHITECTURE PTY LTD CONSTITUTES AN INFRINGEMENT OF COPYRIGHT

Rev	Description	By	Date
1	SSDA SUBMISSION	COX	01/09/2025

- LEGEND
- EXISTING TREES TO BE RETAINED
 - RESIDENTIAL AMENITY
 - RESIDENTIAL LOBBY
 - BACK OF HOUSE
 - STORAGE
 - CITY STARTER
 - STUDIO
 - 1 BED
 - 2 BED
 - SITE BOUNDARY

Cox Architecture
70 George Street
The Rocks NSW 2000
Australia
T + 61 2 9267 9599
coxarchitecture.com.au

Nominated Architects:
Joe Agius no. 6491
Ramin Jahromi no. 10000



Client
CORONATION

Project No.
222141.03

Project
NICHOLSON PLACE
46 NICHOLSON STREET

Acknowledgement

Drawing Title
LEVEL 4-20 PLAN (TYPICAL)

Document Control Status:
SSDA SUBMISSION

Co-ordinated:	HP	Drawn:	HP,AW
Project Architect:	ANTHONY KIM	Scale:	1 : 200 @ A1
Project Director:	FELIPE MIRANDA	Date:	01/09/2025
Drawing Number:	A-DA-2104	Revision:	1

Address: Cox Architecture Pty Ltd, 70 George Street, The Rocks NSW 2000, Australia
File Path: C:\Users\Anthony\Documents\Projects\222141_03_NICHOLSON PLACE_RV1724.dwg
PLOT STAMP DATE: 11/08/2025 4:18:03 PM



© COPYRIGHT COX ARCHITECTURE PTY LTD ACN 002 535 891
ANY FORM OF REPRODUCTION OF THIS DRAWING IN FULL OR IN PART WITHOUT THE WRITTEN PERMISSION OF COX ARCHITECTURE PTY LTD CONSTITUTES AN INFRINGEMENT OF COPYRIGHT

Rev	Description	By	Date
1	SSDA SUBMISSION	COX	01/09/2025

- LEGEND
- EXISTING TREES TO BE RETAINED
 - RESIDENTIAL AMENITY
 - RESIDENTIAL LOBBY
 - BACK OF HOUSE
 - STORAGE
 - CITY STARTER
 - STUDIO
 - 1 BED
 - 2 BED
 - SITE BOUNDARY

Cox Architecture
70 George Street
The Rocks NSW 2000
Australia
T + 61 2 9267 9599
coxarchitecture.com.au

Nominated Architects:
Joe Agius no. 6491
Ramin Jahromi no. 10000



Client
CORONATION

Project No.
222141.03

Project
NICHOLSON PLACE
46 NICHOLSON STREET

Acknowledgement

Drawing Title
LEVEL 21-32 PLAN (TYPICAL)

Document Control Status:
SSDA SUBMISSION

Co-ordinated:	HP	Drawn:	HP,AW
Project Architect:	ANTHONY KIM	Scale:	1 : 200 @ A1
Project Director:	FELIPE MIRANDA	Date:	01/09/2025
Drawing Number:	A-DA-2105	Revision:	1

Submitted: Cox Architecture Pty Ltd, 01/09/2025, 4:18 PM
PLOT STAMP DATE: 11/09/2025, 4:18 PM



© COPYRIGHT COX ARCHITECTURE PTY LTD ACN 002 535 891
ANY FORM OF REPRODUCTION OF THIS DRAWING IN FULL OR IN PART WITHOUT THE WRITTEN PERMISSION OF COX ARCHITECTURE PTY LTD CONSTITUTES AN INFRINGEMENT OF COPYRIGHT

Rev	Description	By	Date
1	SSDA SUBMISSION	COX	01/09/2025

- LEGEND
- EXISTING TREES TO BE RETAINED
 - RESIDENTIAL AMENITY
 - RESIDENTIAL LOBBY
 - BACK OF HOUSE
 - STORAGE
 - CITY STARTER
 - STUDIO
 - 1 BED
 - 2 BED
 - SITE BOUNDARY

Cox Architecture
70 George Street
The Rocks NSW 2000
Australia
T + 61 2 9267 9599
coxarchitecture.com.au

Nominated Architects:
Joe Agius no. 6491
Ramin Jahromi no. 10000



Client CORONATION

Project No. 222141.03

Project NICHOLSON PLACE
46 NICHOLSON STREET


Acknowledgement

Drawing Title LEVEL 33 PLAN


Document Control Status:
SSDA SUBMISSION

Co-ordinated:	HP	Drawn:	HP,AW
Project Architect:	ANTHONY KIM	Scale:	1 : 200 @ A1
Project Director:	FELIPE MIRANDA	Date:	01/09/2025
Drawing Number:	A-DA-2106	Revision:	1

Path: C:\Users\jagui\OneDrive\Documents\2025\222141.03\A-DA-2106\Drawings\4.3\Rev1\Arch\20250901_SS\SSDA Submission\222141.03_NICHOLSON PLACE_LEVEL 33 PLAN.rvt
PLOT STAMP DATE: 1/09/2025 7:42:55 PM

 

LEGEND

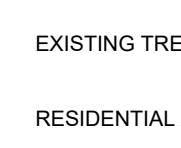

	EXISTING TREES TO BE RETAINED
	RESIDENTIAL AMENITY
	RESIDENTIAL LOBBY
	BACK OF HOUSE
	STORAGE
	CITY STARTER
	STUDIO
	1 BED
	2 BED
	SITE BOUNDARY

C O X
CORONATION

Document Control Status:

SSDA SUBMISSION

Co-ordinated:	HP	Drawn:	HP_AW
Project Architect:	ANTHONY KIM	Scale:	1 : 200 @ A1
Project Director:	FELIPE MIRANDA	Date:	01/09/2025
Drawing Number:	A-DA-2107	Revision:	1



© COPYRIGHT COX ARCHITECTURE PTY LTD ACN 002 535 891
ANY FORM OF REPRODUCTION OF THIS DRAWING IN FULL OR IN PART WITHOUT THE WRITTEN PERMISSION OF COX ARCHITECTURE PTY LTD CONSTITUTES AN INFRINGEMENT OF COPYRIGHT

Rev	Description	By	Date
1	SSDA SUBMISSION	COX	01/09/2025

- LEGEND
- EXISTING TREES TO BE RETAINED
 - RESIDENTIAL AMENITY
 - RESIDENTIAL LOBBY
 - BACK OF HOUSE
 - STORAGE
 - CITY STARTER
 - STUDIO
 - 1 BED
 - 2 BED
 - SITE BOUNDARY

Cox Architecture
70 George Street
The Rocks NSW 2000
Australia
T + 61 2 9267 9599
coxarchitecture.com.au

Nominated Architects:
Joe Agius no. 6491
Ramin Jahromi no. 10000



Client
CORONATION

Project No.
222141.03

Project
NICHOLSON PLACE
46 NICHOLSON STREET

Acknowledgement


Drawing Title
ROOF PLAN

Document Control Status:
SSDA SUBMISSION


Co-ordinated:	HP	Drawn:	HP,AW
Project Architect:	ANTHONY KIM	Scale:	1 : 200 @ A1
Project Director:	FELIPE MIRANDA	Date:	01/09/2025
Drawing Number:	A-DA-2108	Revision:	1

Submitted: Cox Architecture Pty Ltd, 22/09/2024, 10:00 AM, 472-486 PACIFIC HIGHWAY, R/724, 1st FLOOR, STAMP DATE: 10/09/2025, 4:15:23 PM

- LEVEL 34
RL 190.300 m
- LEVEL 33
RL 183.800 m
- LEVEL 32
RL 180.300 m
- LEVEL 31
RL 177.150 m
- LEVEL 30
RL 174.000 m
- LEVEL 29
RL 170.850 m
- LEVEL 28
RL 167.700 m
- LEVEL 27
RL 164.550 m
- LEVEL 26
RL 161.400 m
- LEVEL 25
RL 158.250 m
- LEVEL 24
RL 155.100 m
- LEVEL 23
RL 151.950 m
- LEVEL 22
RL 148.800 m
- LEVEL 21
RL 145.650 m
- LEVEL 20
RL 142.500 m
- LEVEL 19
RL 139.350 m
- LEVEL 18
RL 136.200 m
- LEVEL 17
RL 133.050 m
- LEVEL 16
RL 129.900 m
- LEVEL 15
RL 126.750 m
- LEVEL 14
RL 123.600 m
- LEVEL 13
RL 120.450 m
- LEVEL 12
RL 117.300 m
- LEVEL 11
RL 114.150 m
- LEVEL 10
RL 111.000 m
- LEVEL 9
RL 107.850 m
- LEVEL 8
RL 104.700 m
- LEVEL 7
RL 101.550 m
- LEVEL 6
RL 98.400 m
- LEVEL 5
RL 95.250 m
- LEVEL 4
RL 92.100 m
- LEVEL 3
RL 88.950 m
- LEVEL 2
RL 85.450 m
- LEVEL 1
RL 82.300 m
- UPPER GROUND
RL 77.300 m
- LOWER GROUND
RL 72.500 m

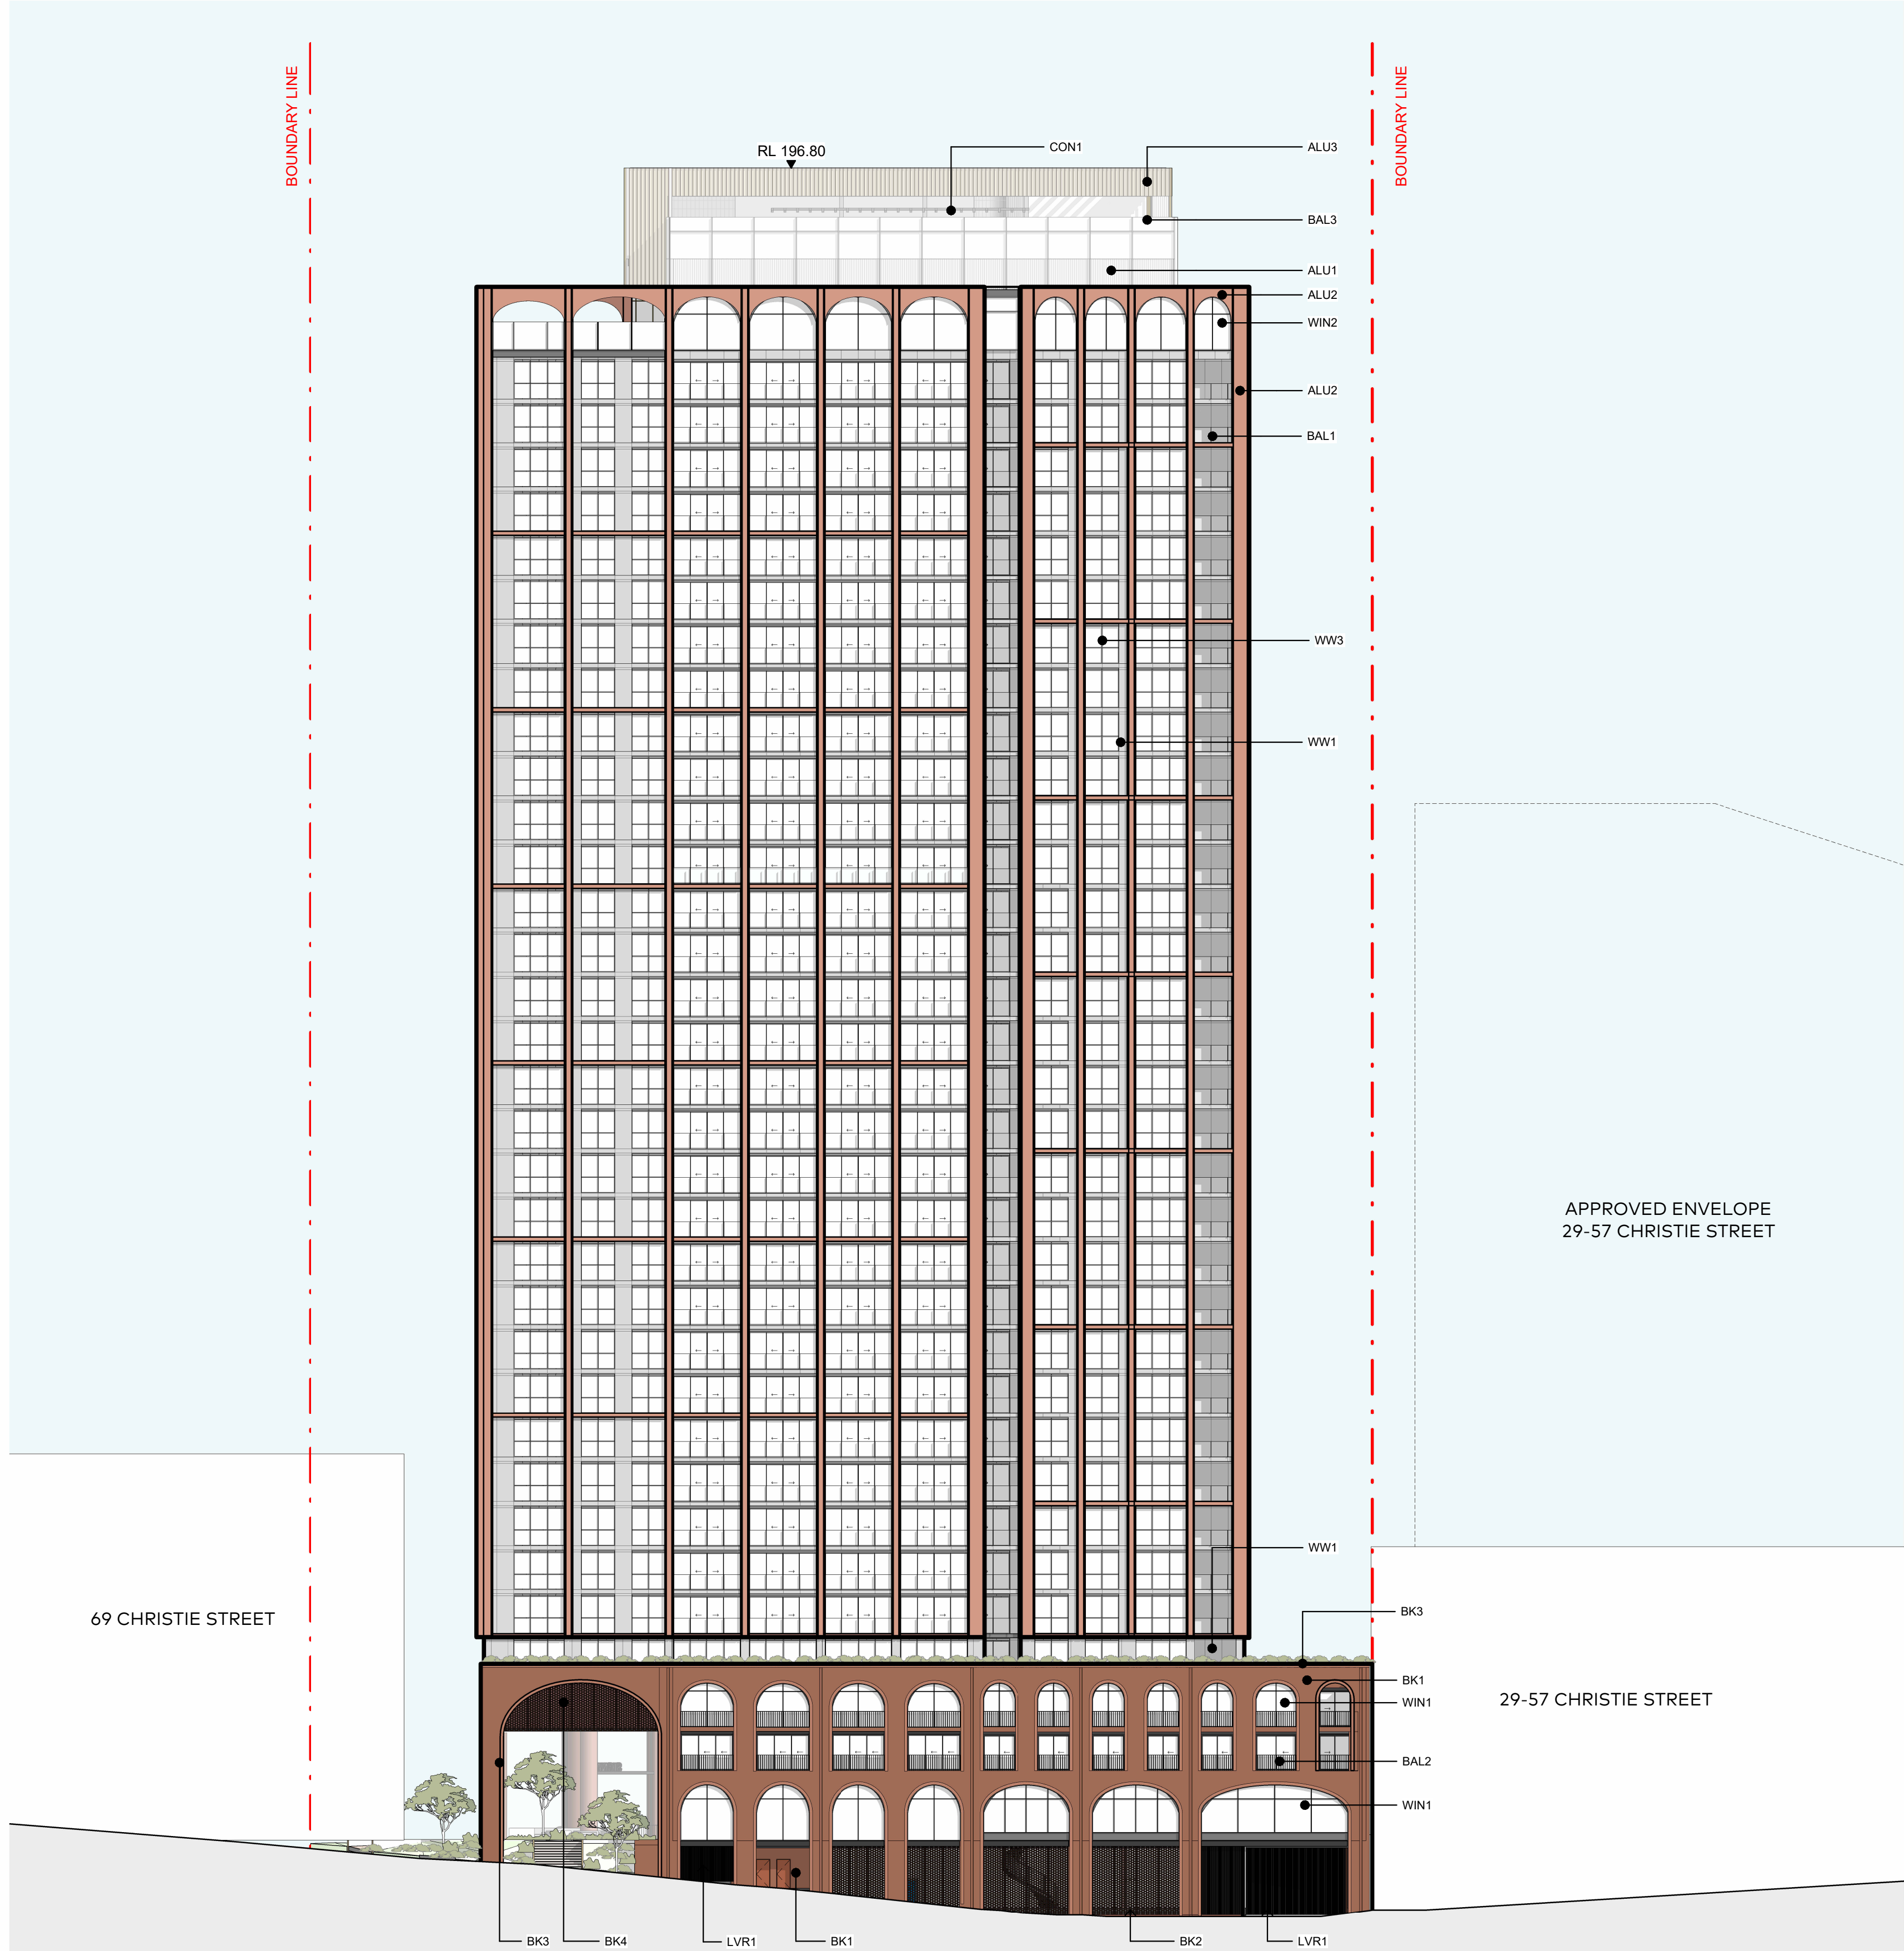


WW - UNITISED WINDOW WALL SYSTEM

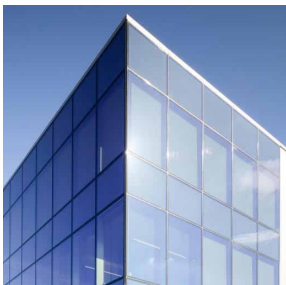

WW1 UNITISED WINDOW WALL / CAPTIVE / CURTAIN WALL SYSTEM - GREY COLOUR BACKPANEL



WW2 UNITISED WINDOW WALL / CAPTIVE / CURTAIN WALL SYSTEM - BRONZE COLOUR BACKPANEL

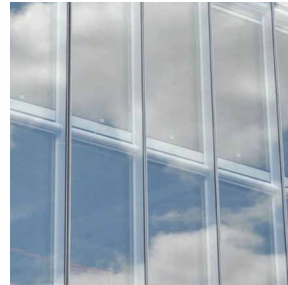


WW3 UNITISED WINDOW WALL / CAPTIVE / CURTAIN WALL SYSTEM - GLAZING COLOUR BACKPANEL


ALU - CLADDING SYSTEM



ALU1 ALUMINIUM RAINSCREEN CLADDING CLADDING WITH EXTRUSION - LIGHT GREY OR PRECAST CONCRETE

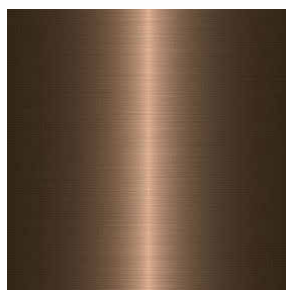

ALU2 ALUMINIUM - DARK BRONZE COLOUR OR PRECAST CONCRETE

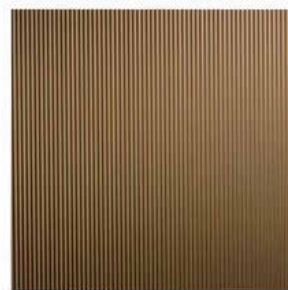


ALU3 ALUMINIUM RAINSCREEN CLADDING WITH EXTRUSION - BRONZE


BAL - BALUSTRADE SYSTEM



BAL1 GLASS BALUSTRADE

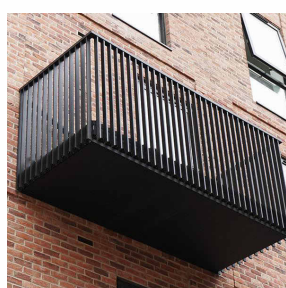

BAL2 PALISADE BALUSTRADE

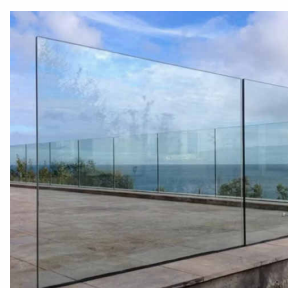


BAL3 GLAZED WIND SCREEN

WIN - WINDOW SYSTEM



WIN1 GLAZING WITH CHARCOAL FRAME

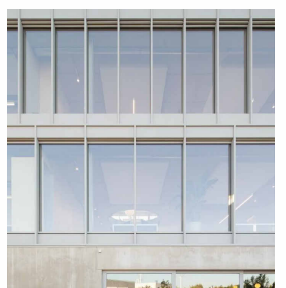


WIN2 GLAZING WITH LIGHT GREY FRAME

LVR - LOUVRE SYSTEM




LVR1 LOUVRED SCREEN - CHARCOAL

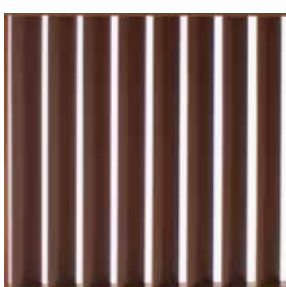


LVR2 LOUVRED SCREEN - WARM


BK - BRICK

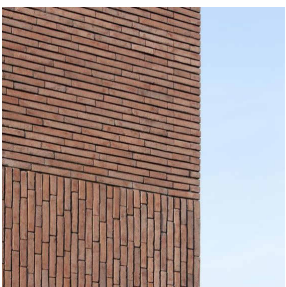


BK1 FACE BRICK - WARM BROWN

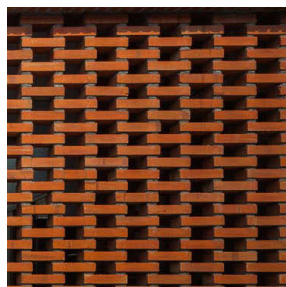

BK2 HIT AND MISS BRICK - WARM BROWN

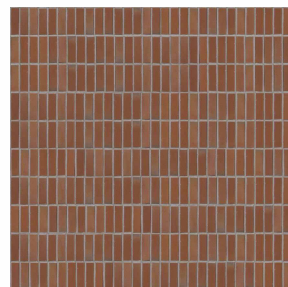


BK3 SOLDIER BRICK - WARM BROWN

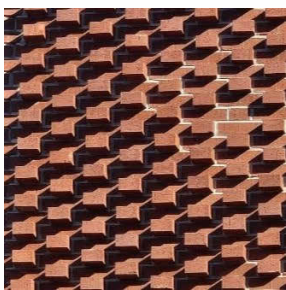

BK4 LADY FLEMISH BRICK - WARM BROWN

CON - CONCRETE

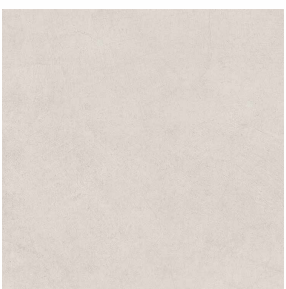

CON1 CONCRETE FINISH




AWN1 CHARCOAL POWDER COAT ALUMINIUM

© COPYRIGHT COX ARCHITECTURE PTY LTD ACN 002 535 891

ANY FORM OF REPRODUCTION OF THIS DRAWING IN FULL OR IN PART WITHOUT THE WRITTEN PERMISSION OF COX ARCHITECTURE PTY LTD CONSTITUTES AN INFRINGEMENT OF COPYRIGHT

Rev	Description	By	Date
1	SSDA SUBMISSION	COX	01/09/2025

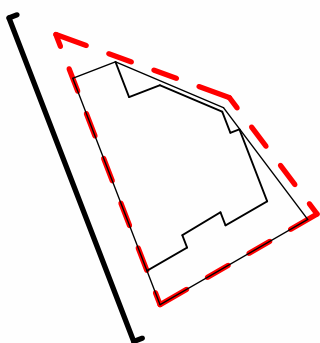

Cox Architecture
70 George Street
The Rocks NSW 2000
Australia
T + 61 2 9267 9599
coxarchitecture.com.au

Nominated Architects:
Joe Agius no. 6491
Ramin Jahromi no. 10000

COX
CORONATION

Client
CORONATION

Project No.
222141.03

Project
NICHOLSON PLACE

46 NICHOLSON STREET

Drawing Title
ELEVATION - CHRISTIE STREET
ELEVATION

Document Control Status:
SSDA SUBMISSION

Co-ordinated:
HP

Project Architect:
ANTHONY KIM

Project Director:
FELIPE MIRANDA

Drawing Number:
A-DA-3000

Drawn:
HP,AW

Scale:
1:300 @ A1

Date:
01/09/2025

Revision:
1

Approved Cox Architecture Pty Ltd Drawing Date: 01/09/2025
PLOT STAMP DATE: 10/09/2025 4:10 PM

- LEVEL 34

RL 190.300 m

6500
- LEVEL 33

RL 183.800 m

3500
- LEVEL 32

RL 180.300 m

3150
- LEVEL 31

RL 177.150 m

3150
- LEVEL 30

RL 174.000 m

3150
- LEVEL 29

RL 170.850 m

3150
- LEVEL 28

RL 167.700 m

3150
- LEVEL 27

RL 164.550 m

3150
- LEVEL 26

RL 161.400 m

3150
- LEVEL 25

RL 158.250 m

3150
- LEVEL 24

RL 155.100 m

3150
- LEVEL 23

RL 151.950 m

3150
- LEVEL 22

RL 148.800 m

3150
- LEVEL 21

RL 145.650 m

3150
- LEVEL 20

RL 142.500 m

3150
- LEVEL 19

RL 139.350 m

3150
- LEVEL 18

RL 136.200 m

3150
- LEVEL 17

RL 133.050 m

3150
- LEVEL 16

RL 129.900 m

3150
- LEVEL 15

RL 126.750 m

3150
- LEVEL 14

RL 123.600 m

3150
- LEVEL 13

RL 120.450 m

3150
- LEVEL 12

RL 117.300 m

3150
- LEVEL 11

RL 114.150 m

3150
- LEVEL 10

RL 111.000 m

3150
- LEVEL 9

RL 107.850 m

3150
- LEVEL 8

RL 104.700 m

3150
- LEVEL 7

RL 101.550 m

3150
- LEVEL 6

RL 98.400 m

3150
- LEVEL 5

RL 95.250 m

3150
- LEVEL 4

RL 92.100 m

3150
- LEVEL 3

RL 88.950 m

3150
- LEVEL 2

RL 85.450 m

3500
- LEVEL 1

RL 82.300 m

5000
- UPPER GROUND

RL 77.300 m

4800
- LOWER GROUND

RL 72.500 m


472-486 PACIFIC
HIGHWAY

NICHOLSON STREET

CHRISTIE STREET

72 CHRISTIE STREET


WW - UNITISED WINDOW WALL SYSTEM

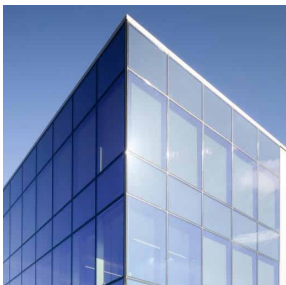

WW1
UNITISED WINDOW WALL / CAPTIVE /
CURTAIN WALL SYSTEM - GREY
COLOUR BACKPANEL



WW2
UNITISED WINDOW WALL / CAPTIVE /
CURTAIN WALL SYSTEM - BRONZE
COLOUR BACKPANEL

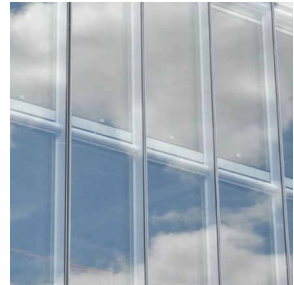


WW3
UNITISED WINDOW WALL / CAPTIVE /
CURTAIN WALL SYSTEM - GLAZING
COLOUR BACKPANEL


ALU - CLADDING SYSTEM



ALU1
ALUMINIUM RAINSCREEN CLADDING
CLADDING WITH EXTRUSION - LIGHT GREY
OR PRECAST CONCRETE

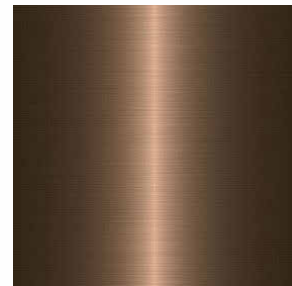

ALU2
ALUMINIUM - DARK BRONZE COLOUR
OR PRECAST CONCRETE

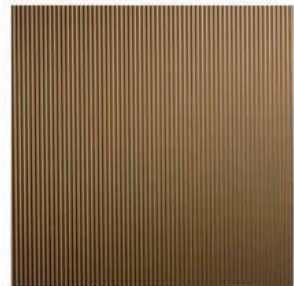


ALU3
ALUMINIUM RAINSCREEN CLADDING
WITH EXTRUSION - BRONZE

BAL - BALUSTRADE SYSTEM



BAL1
GLASS BALUSTRADE

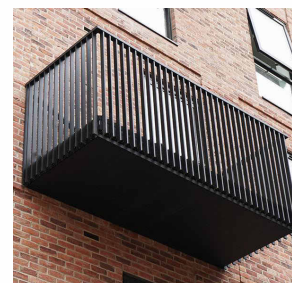

BAL2
PALISADE BALUSTRADE




BAL3
GLAZED WIND SCREEN

WIN - WINDOW SYSTEM



WIN1
GLAZING WITH CHARCOAL FRAME

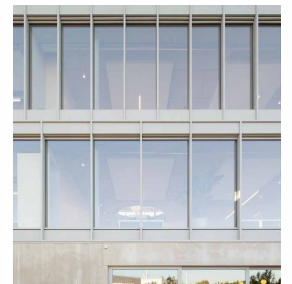


WIN2
GLAZING WITH LIGHT GREY FRAME

LVR - LOUVRE SYSTEM




LVR1
LOUVRED SCREEN - CHARCOAL

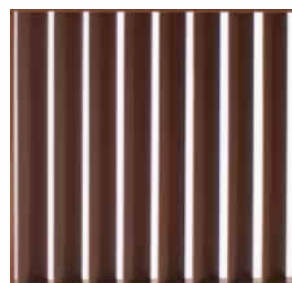


LVR2
LOUVRED SCREEN -
WARM


BK - BRICK

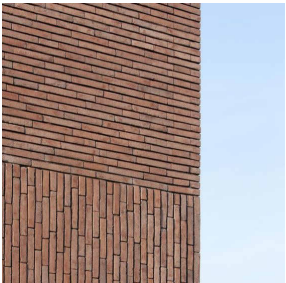


BK1
FACE BRICK - WARM BROWN

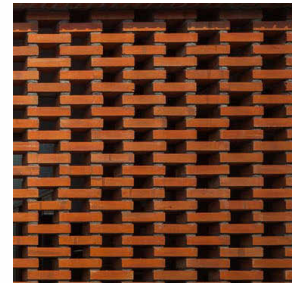

BK2
HIT AND MISS BRICK - WARM
BROWN

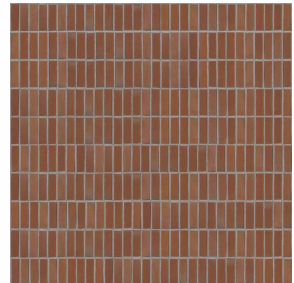


BK3
SOLDIER BRICK - WARM BROWN

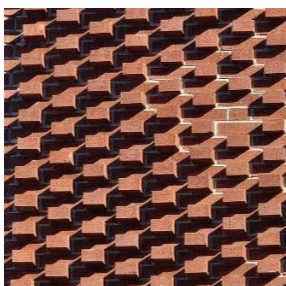

BK4
LADY FLEMISH BRICK - WARM
BROWN

CON - CONCRETE

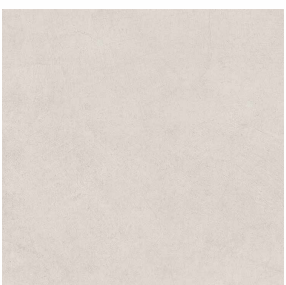

CON1
CONCRETE FINISH




AWN1
CHARCOAL POWDER COAT
ALUMINIUM

© COPYRIGHT COX ARCHITECTURE PTY LTD ACN 002 535 891

ANY FORM OF REPRODUCTION OF THIS DRAWING IN FULL OR IN PART WITHOUT THE WRITTEN
PERMISSION OF COX ARCHITECTURE PTY LTD CONSTITUTES AN INFRINGEMENT OF COPYRIGHT

Rev	Description	By	Date
1	SSDA SUBMISSION	COX	01/09/2025

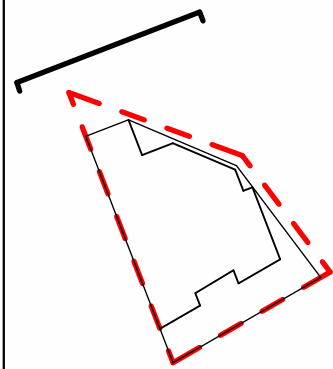

Cox Architecture
70 George Street
The Rocks NSW 2000
Australia
T + 61 2 9267 9599
coxarchitecture.com.au

Nominated Architects:
Joe Agius no. 6491
Ramin Jahromi no. 10000

COX
CORONATION

Client
CORONATION

Project No.
222141.03

Project
NICHOLSON PLACE

46 NICHOLSON STREET

Acknowledgement

Drawing Title
ELEVATION - NORTH ELEVATION

Document Control Status:

SSDA SUBMISSION

Co-ordinated:
HP

Drawn:
HP,AW

Project Architect:
ANTHONY KIM

Scale:
1 : 300 @ A1

Project Director:
FELIPE MIRANDA


Date:
01/09/2025

Drawing Number:
A-DA-3001


Revision:
1

Architect: Cox Architecture Pty Ltd
Project: Nicholson Place
Drawing: Elevation - North Elevation
Date: 01/09/2025
Scale: 1:300 @ A1
Drawing Number: A-DA-3001
Revision: 1


- LEVEL 34
RL 190.300 m
- LEVEL 33
RL 183.800 m
- LEVEL 32
RL 180.300 m
- LEVEL 31
RL 177.150 m
- LEVEL 30
RL 174.000 m
- LEVEL 29
RL 170.850 m
- LEVEL 28
RL 167.700 m
- LEVEL 27
RL 164.550 m
- LEVEL 26
RL 161.400 m
- LEVEL 25
RL 158.250 m
- LEVEL 24
RL 155.100 m
- LEVEL 23
RL 151.950 m
- LEVEL 22
RL 148.800 m
- LEVEL 21
RL 145.650 m
- LEVEL 20
RL 142.500 m
- LEVEL 19
RL 139.350 m
- LEVEL 18
RL 136.200 m
- LEVEL 17
RL 133.050 m
- LEVEL 16
RL 129.900 m
- LEVEL 15
RL 126.750 m
- LEVEL 14
RL 123.600 m
- LEVEL 13
RL 120.450 m
- LEVEL 12
RL 117.300 m
- LEVEL 11
RL 114.150 m
- LEVEL 10
RL 111.000 m
- LEVEL 9
RL 107.850 m
- LEVEL 8
RL 104.700 m
- LEVEL 7
RL 101.550 m
- LEVEL 6
RL 98.400 m
- LEVEL 5
RL 95.250 m
- LEVEL 4
RL 92.100 m
- LEVEL 3
RL 88.950 m
- LEVEL 2
RL 85.450 m
- LEVEL 1
RL 82.300 m
- UPPER GROUND
RL 77.300 m
- LOWER GROUND
RL 72.500 m

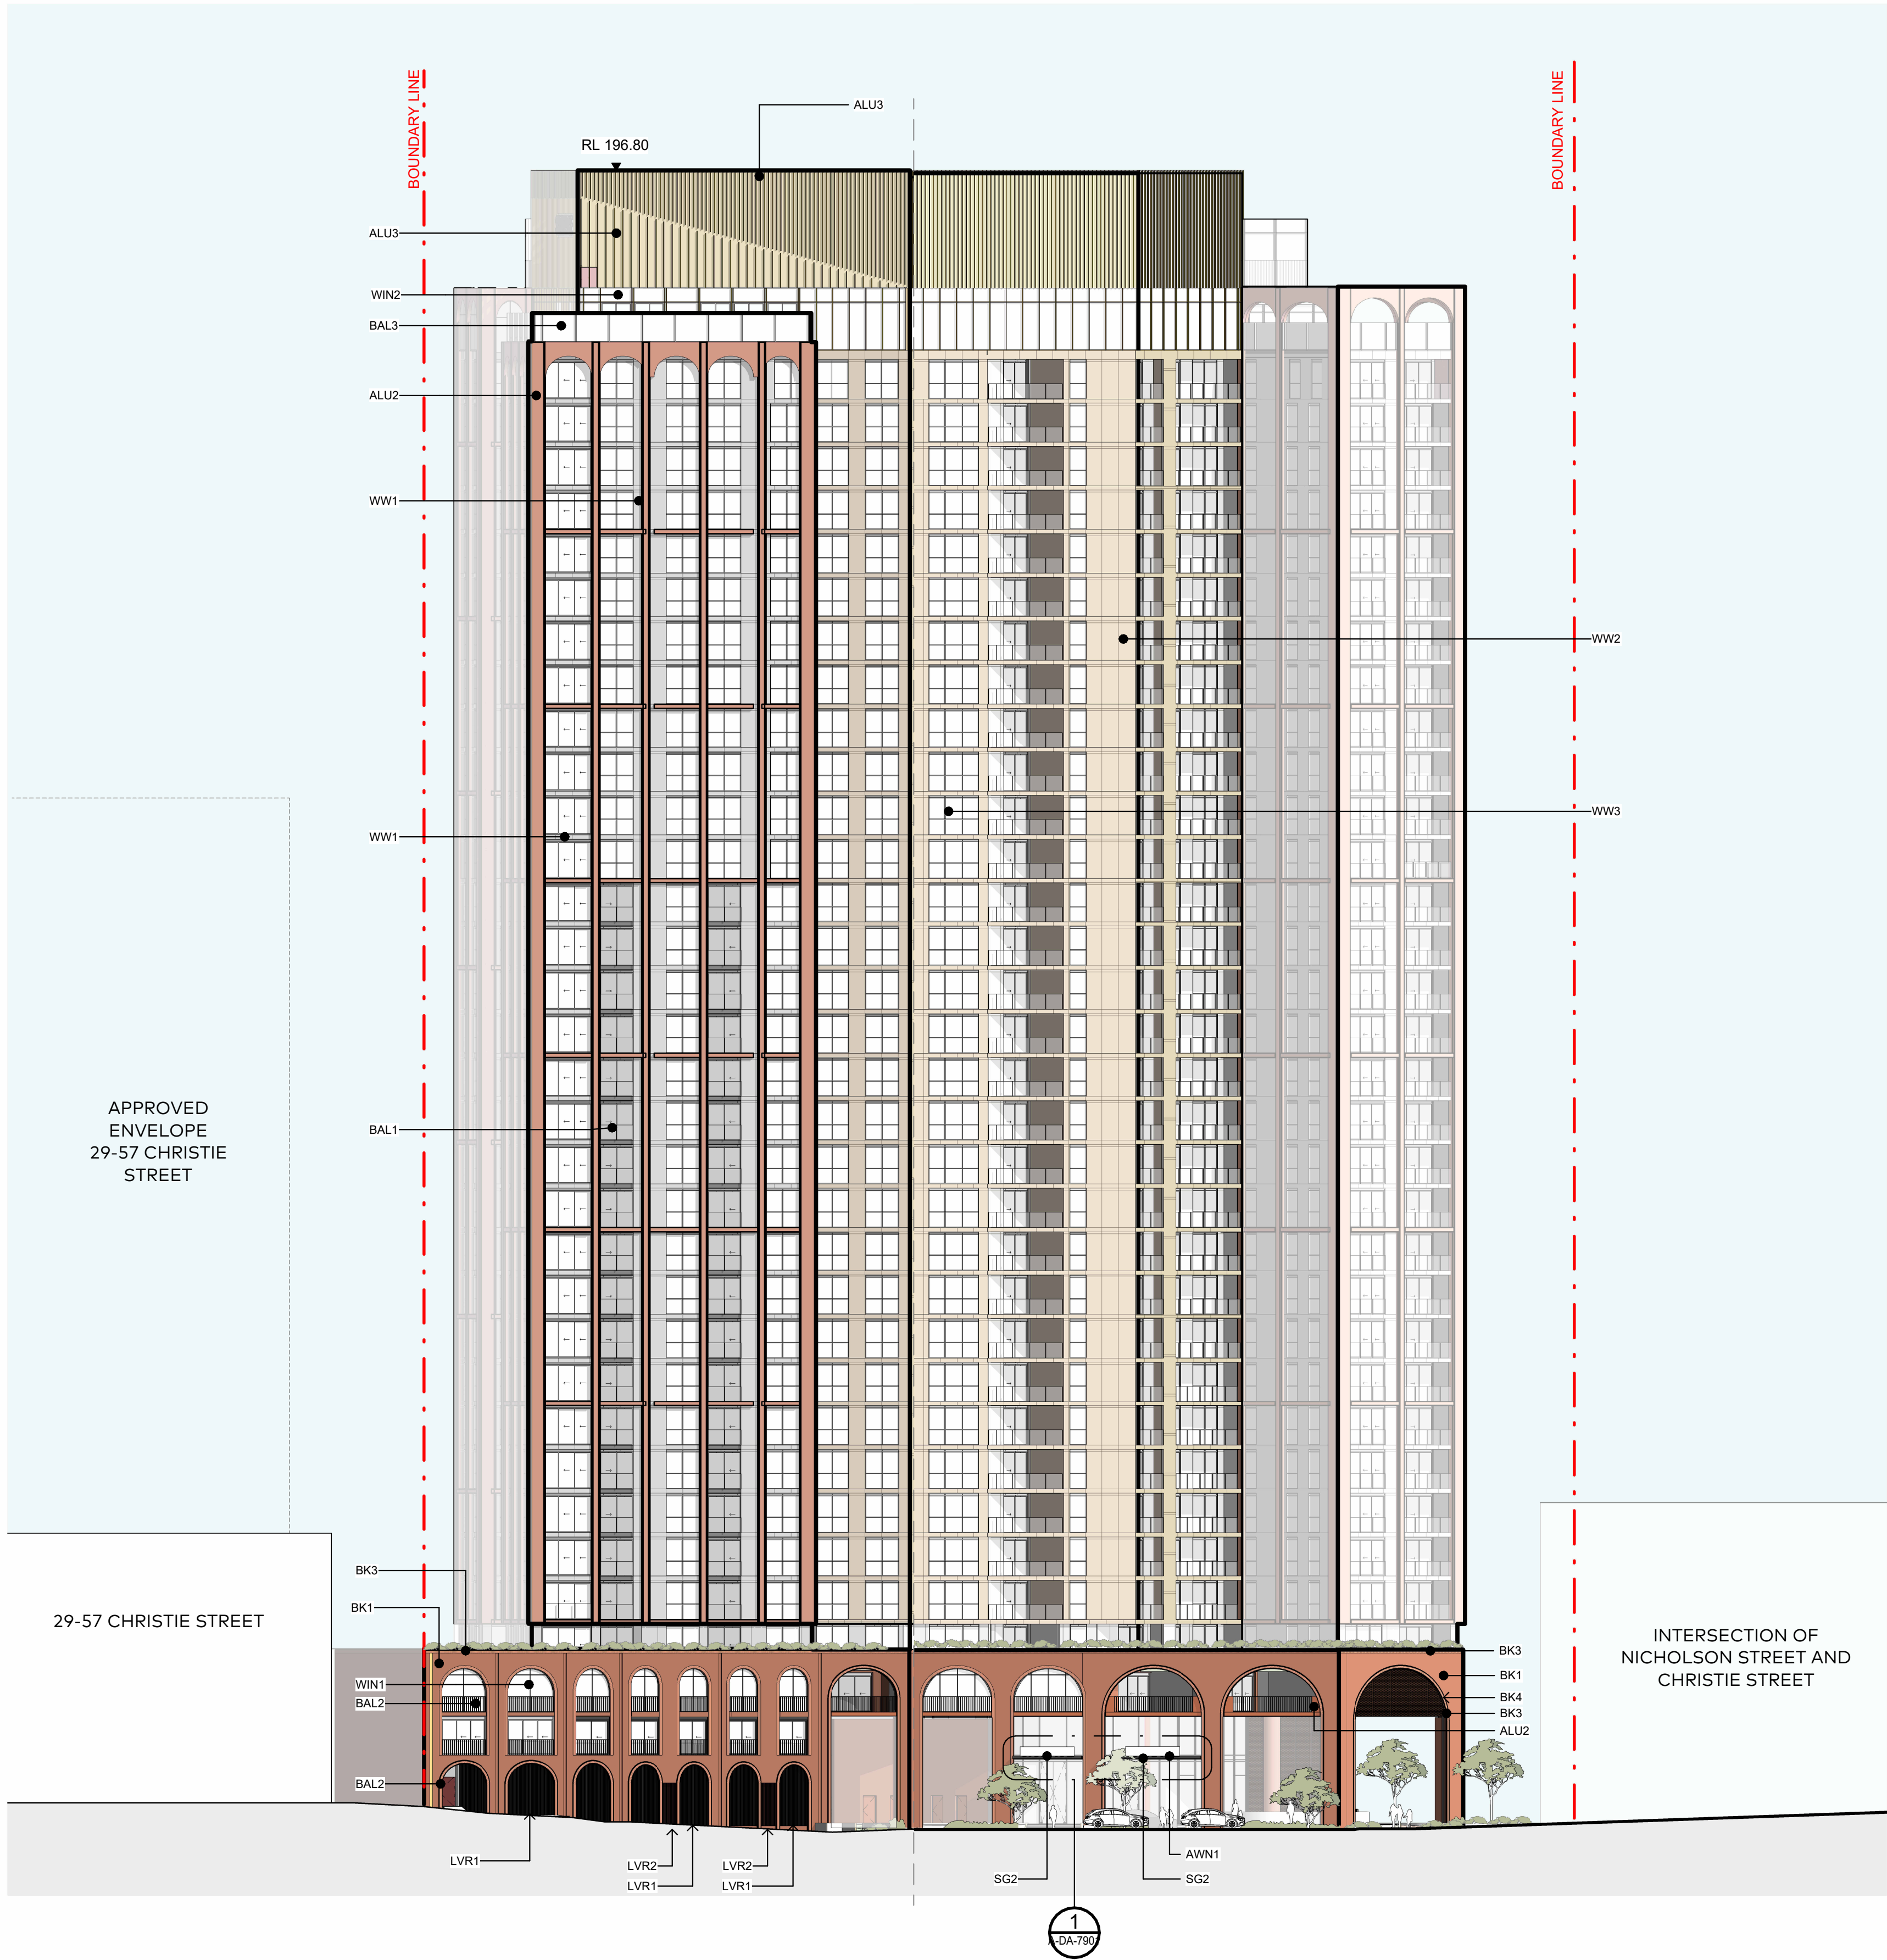


WW - UNITISED WINDOW WALL SYSTEM

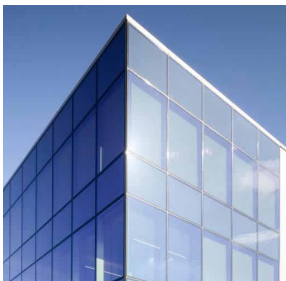

WW1 UNITISED WINDOW WALL / CAPTIVE / CURTAIN WALL SYSTEM - GREY COLOUR BACKPANEL

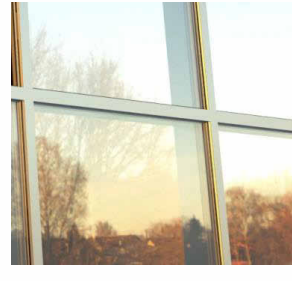

WW2 UNITISED WINDOW WALL / CAPTIVE / CURTAIN WALL SYSTEM - BRONZE COLOUR BACKPANEL

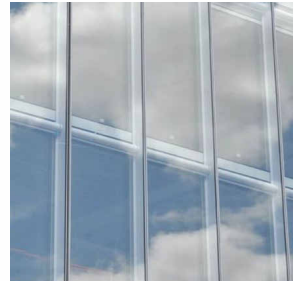


WW3 UNITISED WINDOW WALL / CAPTIVE / CURTAIN WALL SYSTEM - GLAZING


ALU - CLADDING SYSTEM



ALU1 ALUMINIUM RAINSCREEN CLADDING CLADDING WITH EXTRUSION - LIGHT GREY

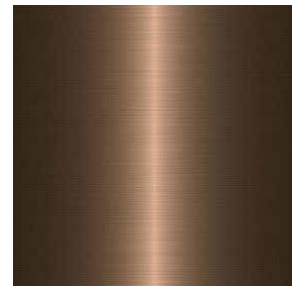

ALU2 ALUMINIUM - DARK BRONZE COLOUR

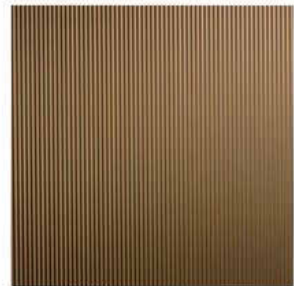


ALU3 ALUMINIUM RAINSCREEN CLADDING WITH EXTRUSION - BRONZE

BAL - BALUSTRADE SYSTEM



BAL1 GLASS BALUSTRADE

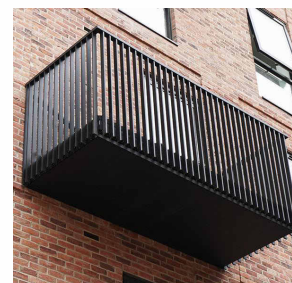

BAL2 PALISADE BALUSTRADE




BAL3 GLAZED WIND SCREEN

WIN - WINDOW SYSTEM



WIN1 GLAZING WITH CHARCOAL FRAME

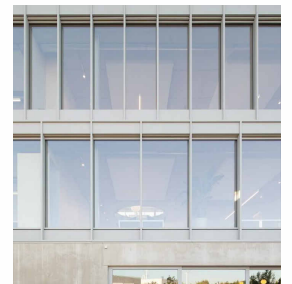


WIN2 GLAZING WITH LIGHT GREY FRAME

LVR - LOUVRE SYSTEM




LVR1 LOUVRED SCREEN - CHARCOAL

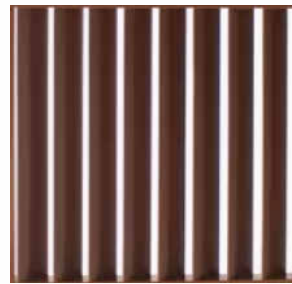


LVR2 LOUVRED SCREEN - WARM


BK - BRICK

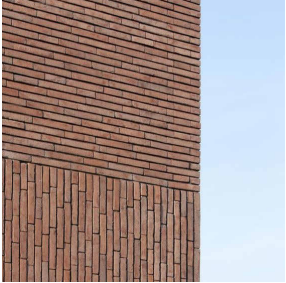


BK1 FACE BRICK - WARM BROWN

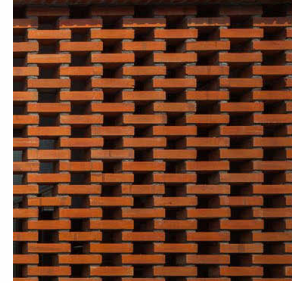

BK2 HIT AND MISS BRICK - WARM BROWN

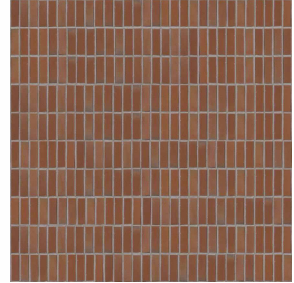


BK3 SOLDIER BRICK - WARM BROWN

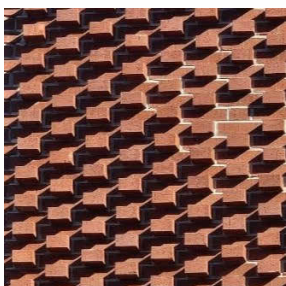

BK4 LADY FLEMISH BRICK - WARM BROWN

CON - CONCRETE

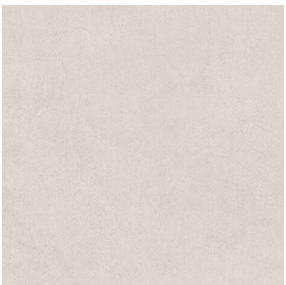

CON1 CONCRETE FINISH




AWN1 CHARCOAL POWDER COAT ALUMINIUM

© COPYRIGHT COX ARCHITECTURE PTY LTD ACN 002 535 891

ANY FORM OF REPRODUCTION OF THIS DRAWING IN FULL OR IN PART WITHOUT THE WRITTEN PERMISSION OF COX ARCHITECTURE PTY LTD CONSTITUTES AN INFRINGEMENT OF COPYRIGHT

Rev	Description	By	Date
1	SSDA SUBMISSION	COX	01/09/2025

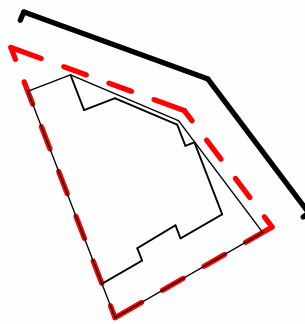

Cox Architecture
70 George Street
The Rocks NSW 2000
Australia
T + 61 2 9267 9599
coxarchitecture.com.au

Nominated Architects:
Joe Agius no. 6491
Ramin Jahromi no. 10000

COX
CORONATION

Client
CORONATION

Project No.
222141.03

Project
NICHOLSON PLACE

46 NICHOLSON STREET

Acknowledgement

Drawing Title
ELEVATION - NICHOLSON STREET ELEVATION

Document Control Status:

SSDA SUBMISSION

Co-ordinated: HP
Drawn: HP,AW

Project Architect: ANTHONY KIM
Scale: 1:300 @ A1

Project Director: FELIPE MIRANDA
Date: 01/09/2025

Drawing Number: A-DA-3002
Revision: 1

Architect: Cox Architecture Pty Ltd
Project: Nicholson Place
Drawing: Elevation - Nicholson Street Elevation
Date: 01/09/2025
Scale: 1:300 @ A1
Drawing Number: A-DA-3002
Revision: 1

LEVEL 34	RL 190.300 m
LEVEL 33	RL 183.800 m
LEVEL 32	RL 180.300 m
LEVEL 31	RL 177.150 m
LEVEL 30	RL 174.000 m
LEVEL 29	RL 170.850 m
LEVEL 28	RL 167.700 m
LEVEL 27	RL 164.550 m
LEVEL 26	RL 161.400 m
LEVEL 25	RL 158.250 m
LEVEL 24	RL 155.100 m
LEVEL 23	RL 151.950 m
LEVEL 22	RL 148.800 m
LEVEL 21	RL 145.650 m
LEVEL 20	RL 142.500 m
LEVEL 19	RL 139.350 m
LEVEL 18	RL 136.200 m
LEVEL 17	RL 133.050 m
LEVEL 16	RL 129.900 m
LEVEL 15	RL 126.750 m
LEVEL 14	RL 123.600 m
LEVEL 13	RL 120.450 m
LEVEL 12	RL 117.300 m
LEVEL 11	RL 114.150 m
LEVEL 10	RL 111.000 m
LEVEL 9	RL 107.850 m
LEVEL 8	RL 104.700 m
LEVEL 7	RL 101.550 m
LEVEL 6	RL 98.400 m
LEVEL 5	RL 95.250 m
LEVEL 4	RL 92.100 m
LEVEL 3	RL 88.950 m
LEVEL 2	RL 85.450 m
LEVEL 1	RL 82.300 m
UPPER GROUND	RL 77.300 m
LOWER GROUND	RL 72.500 m

72 CHRISTIE STREET


CHRISTIE STREET

29-57 CHRISTIE STREET


NICHOLSON STREET

472-486 PACIFIC
HIGHWAY


WW - UNITISED WINDOW WALL SYSTEM

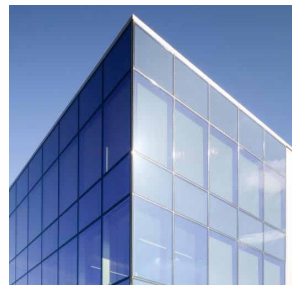

WW1 UNITISED WINDOW WALL / CAPTIVE / CURTAIN WALL SYSTEM - GREY COLOUR BACKPANEL

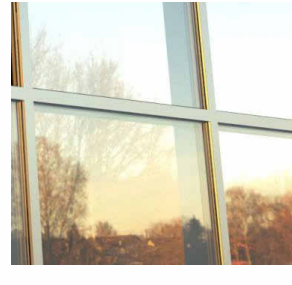


WW2 UNITISED WINDOW WALL / CAPTIVE / CURTAIN WALL SYSTEM - BRONZE COLOUR BACKPANEL

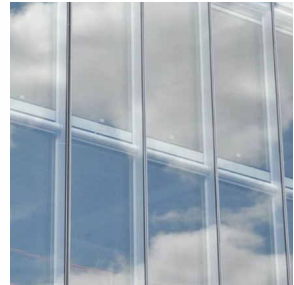


WW3 UNITISED WINDOW WALL / CAPTIVE / CURTAIN WALL SYSTEM - GLAZING COLOUR BACKPANEL


ALU - CLADDING SYSTEM

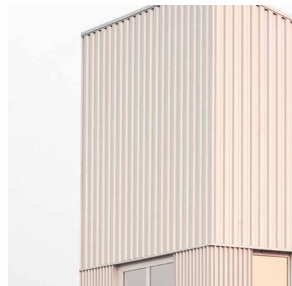

ALU1 ALUMINIUM RAINSCREEN CLADDING CLADDING WITH EXTRUSION - LIGHT GREY OR PRECAST CONCRETE

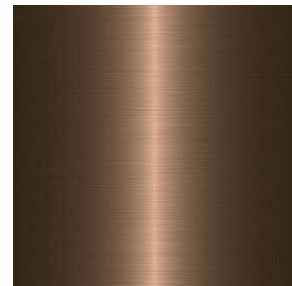


ALU2 ALUMINIUM - DARK BRONZE COLOUR OR PRECAST CONCRETE

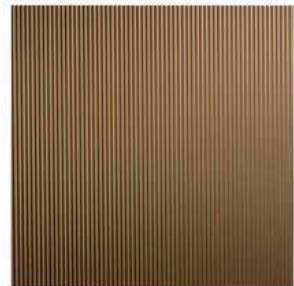


ALU3 ALUMINIUM RAINSCREEN CLADDING WITH EXTRUSION - BRONZE

BAL - BALUSTRADE SYSTEM

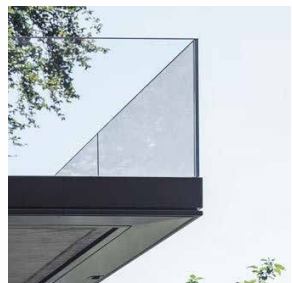

BAL1 GLASS BALUSTRADE

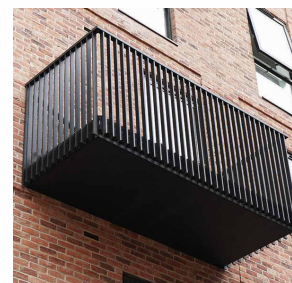

BAL2 PALISADE BALUSTRADE




BAL3 GLAZED WIND SCREEN

WIN - WINDOW SYSTEM



WIN1 GLAZING WITH CHARCOAL FRAME

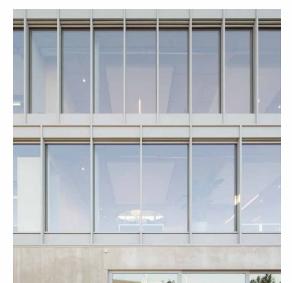


WIN2 GLAZING WITH LIGHT GREY FRAME

LVR - LOUVRE SYSTEM




LVR1 LOUVRED SCREEN - CHARCOAL

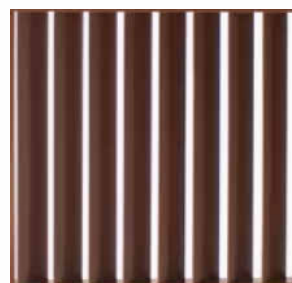


LVR2 LOUVRED SCREEN - WARM


BK - BRICK

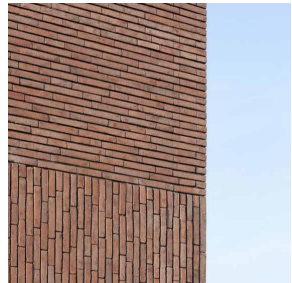


BK1 FACE BRICK - WARM BROWN

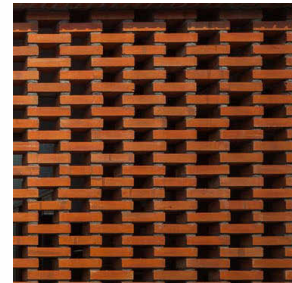

BK2 HIT AND MISS BRICK - WARM BROWN

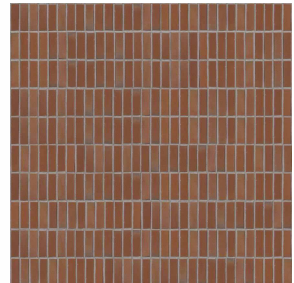


BK3 SOLDIER BRICK - WARM BROWN

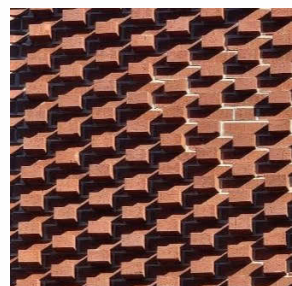

BK4 LACY FLEMISH BRICK - WARM BROWN

CON - CONCRETE

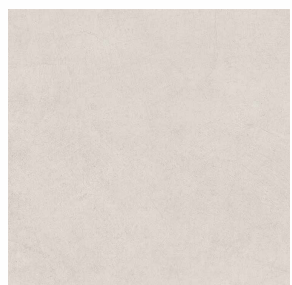

CON1 CONCRETE FINISH




AWN1 CHARCOAL POWDER COAT ALUMINIUM

© COPYRIGHT COX ARCHITECTURE PTY LTD ACN 002 535 891

ANY FORM OF REPRODUCTION OF THIS DRAWING IN FULL OR IN PART WITHOUT THE WRITTEN PERMISSION OF COX ARCHITECTURE PTY LTD CONSTITUTES AN INFRINGEMENT OF COPYRIGHT

Rev	Description	By	Date
1	SSDA SUBMISSION	COX	01/09/2025

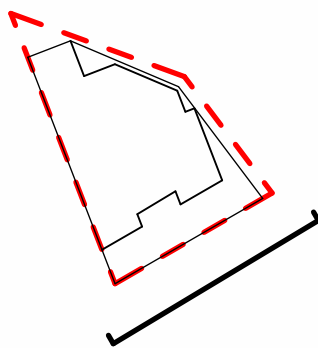

Cox Architecture
70 George Street
The Rocks NSW 2000
Australia
T + 61 2 9267 9599
coxarchitecture.com.au

Nominated Architects:
Joe Agius no. 6491
Ramin Jahromi no. 10000

COX
CORONATION

Client CORONATION

Project No. 222141.03

Project NICHOLSON PLACE

46 NICHOLSON STREET

Acknowledgement

Drawing Title ELEVATION - SOUTH ELEVATION

Document Control Status:

SSDA SUBMISSION


Co-ordinated: HP Drawn: HP,AW

Project Architect: ANTHONY KIM Scale: 1 : 300 @ A1

Project Director: FELIPE MIRANDA Date: 01/09/2025

Drawing Number: A-DA-3003 Revision: 1

Architect: Cox Architecture Pty Ltd, Project: 222141.03, Nicholson Place, RVT4, v1
PLOT STAMP DATE: 10/09/2025 2:43:38 PM

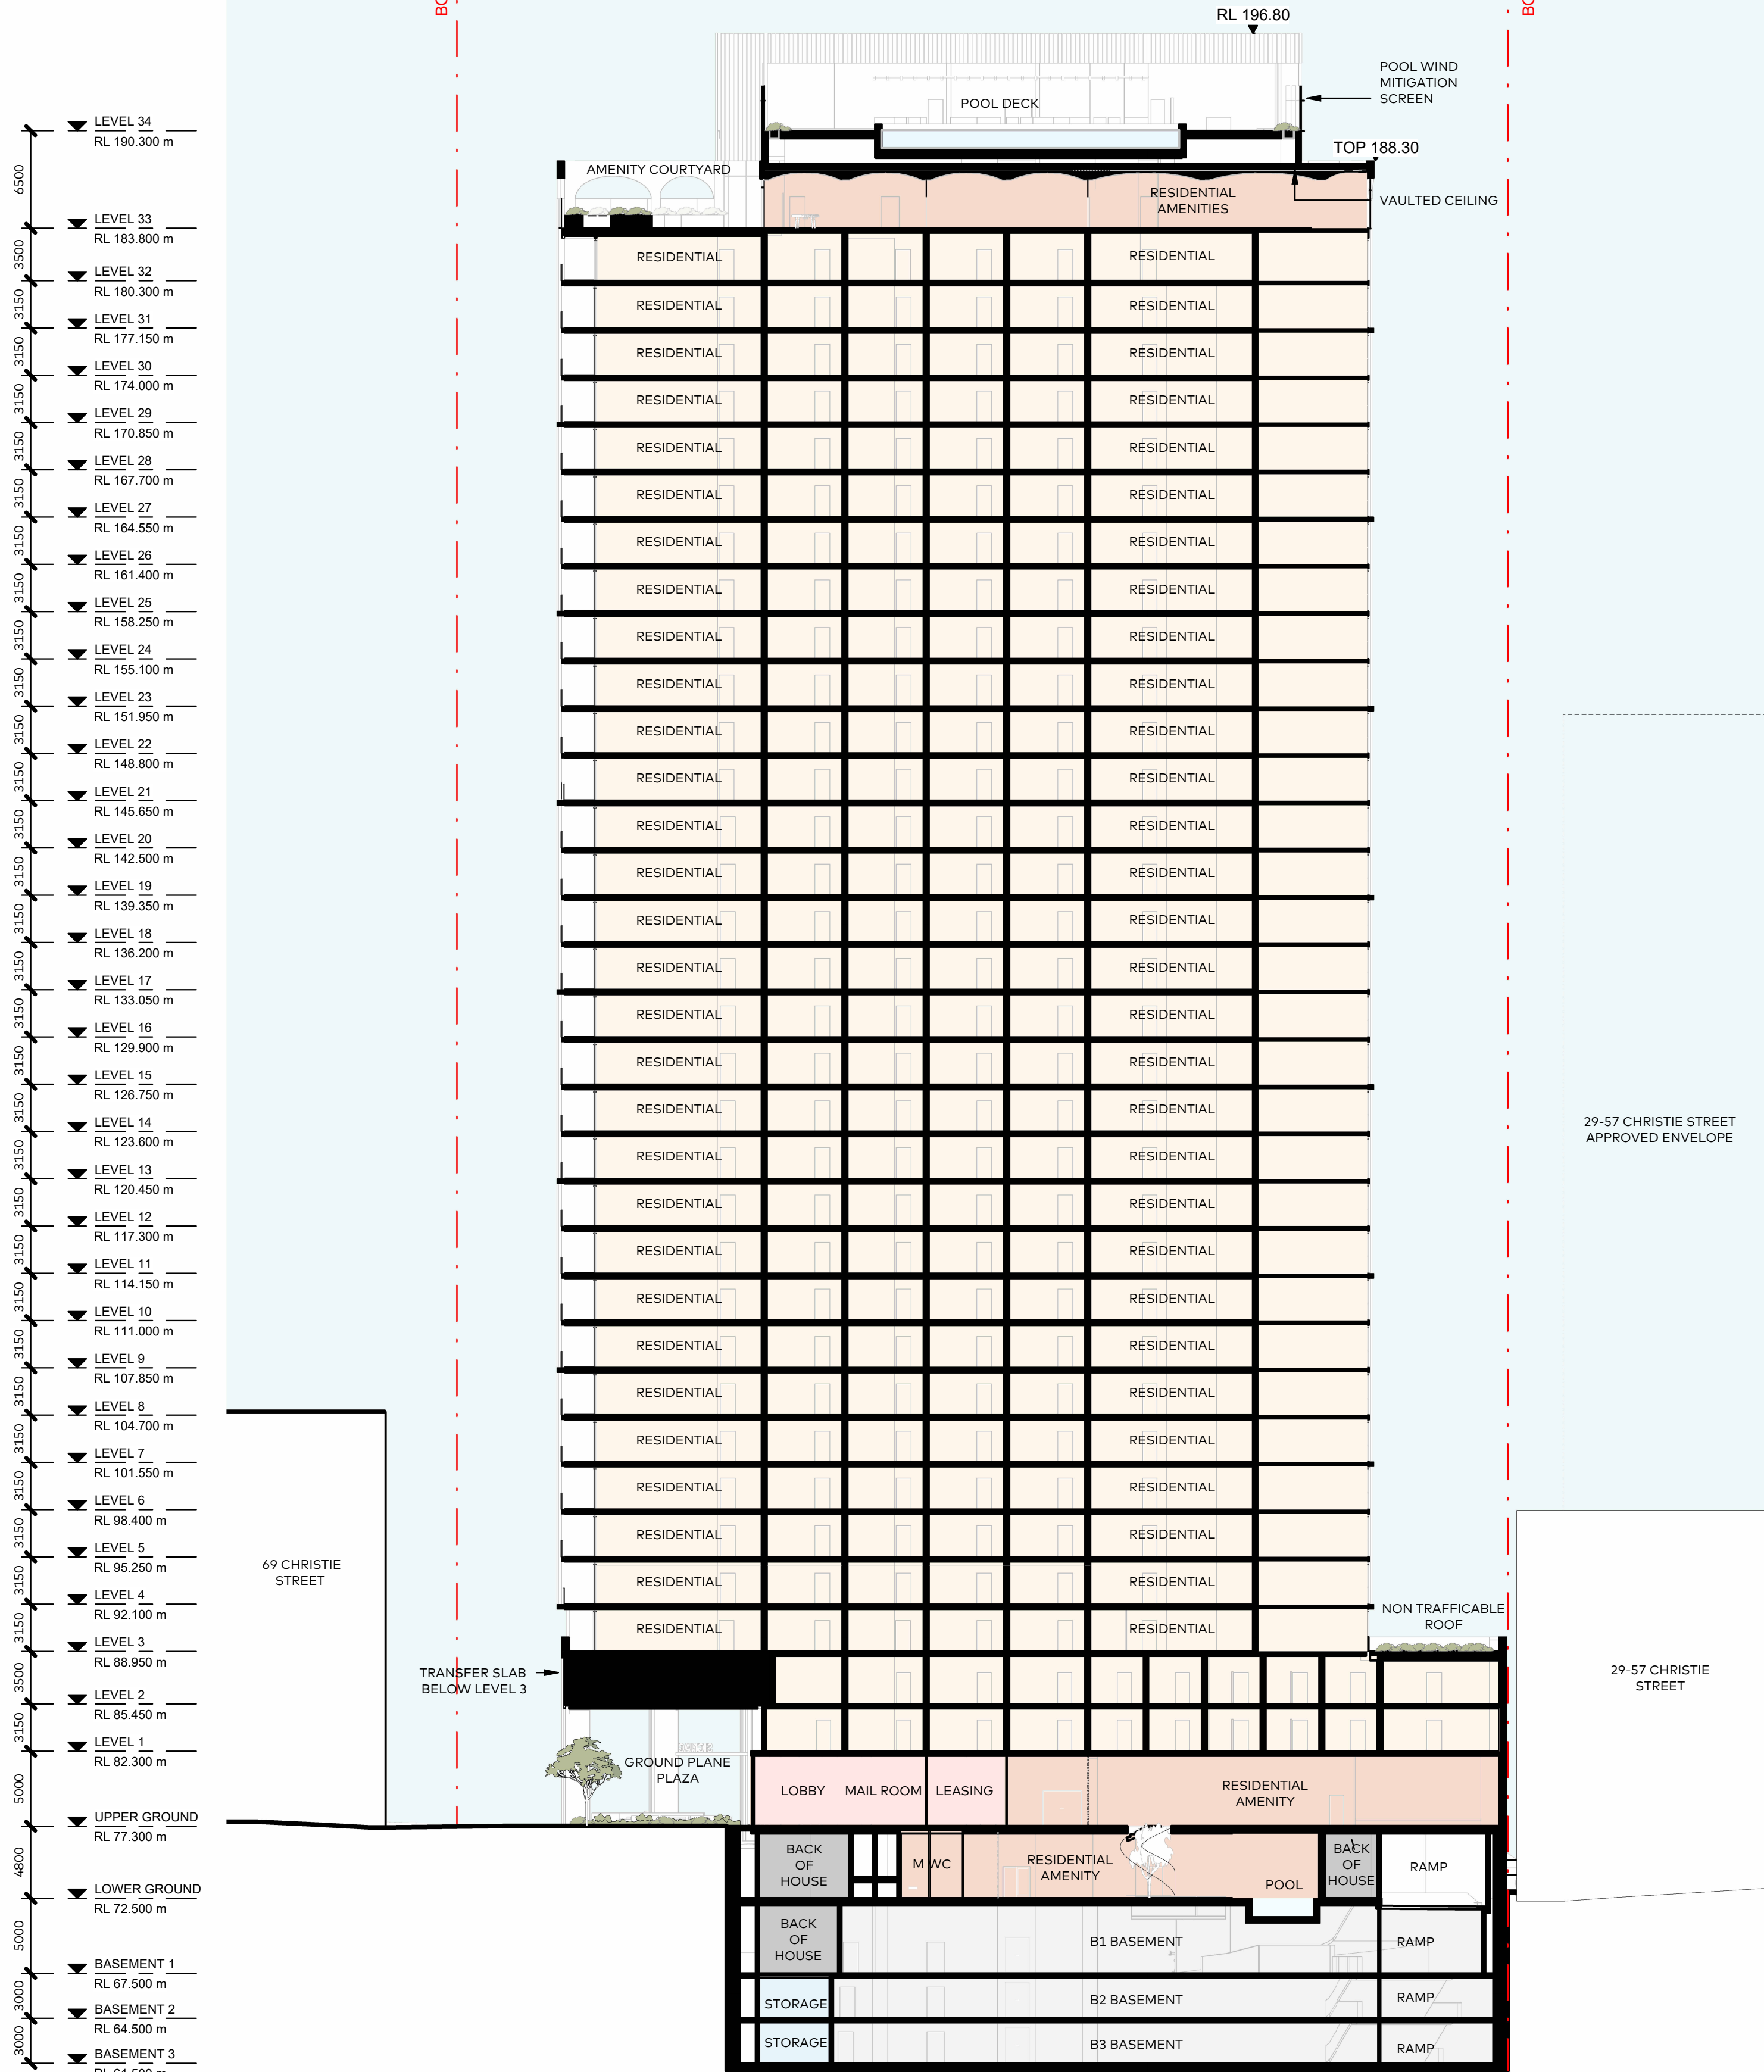

© COPYRIGHT COX ARCHITECTURE PTY LTD ACN 002 535 891
ANY FORM OF REPRODUCTION OF THIS DRAWING IN FULL OR IN PART WITHOUT THE WRITTEN PERMISSION OF COX ARCHITECTURE PTY LTD CONSTITUTES AN INFRINGEMENT OF COPYRIGHT

Rev	Description	By	Date
1	SSDA SUBMISSION	COX	01/09/2025

- LEGEND
- RESIDENTIAL AMENITY
 - RESIDENTIAL LOBBY
 - RESIDENTIAL
 - BACK OF HOUSE
 - STORAGE
 - SITE BOUNDARY

Cox Architecture
70 George Street
The Rocks NSW 2000
Australia
T + 61 2 9267 9599
coxarchitecture.com.au

Nominated Architects:
Joe Agius no. 6491
Ramin Jahromi no. 10000



Client
CORONATION

Project No.
222141.03

Project
NICHOLSON PLACE

46 NICHOLSON STREET

Acknowledgement

Drawing Title
SECTION A

Document Control Status:

SSDA SUBMISSION


Co-ordinated: HP
Drawn: HP,AW

Project Architect: ANTHONY KIM
Scale: 1 : 300 @ A1

Project Director: FELIPE MIRANDA
Date: 01/09/2025

Drawing Number: A-DA-4000
Revision: 1

Approved Cox Architecture Pty Ltd 2025/01/09, NICHOLSON PLACE, R1724, v1
PLOT STAMP DATE: 11/09/2025 2:26:05 PM

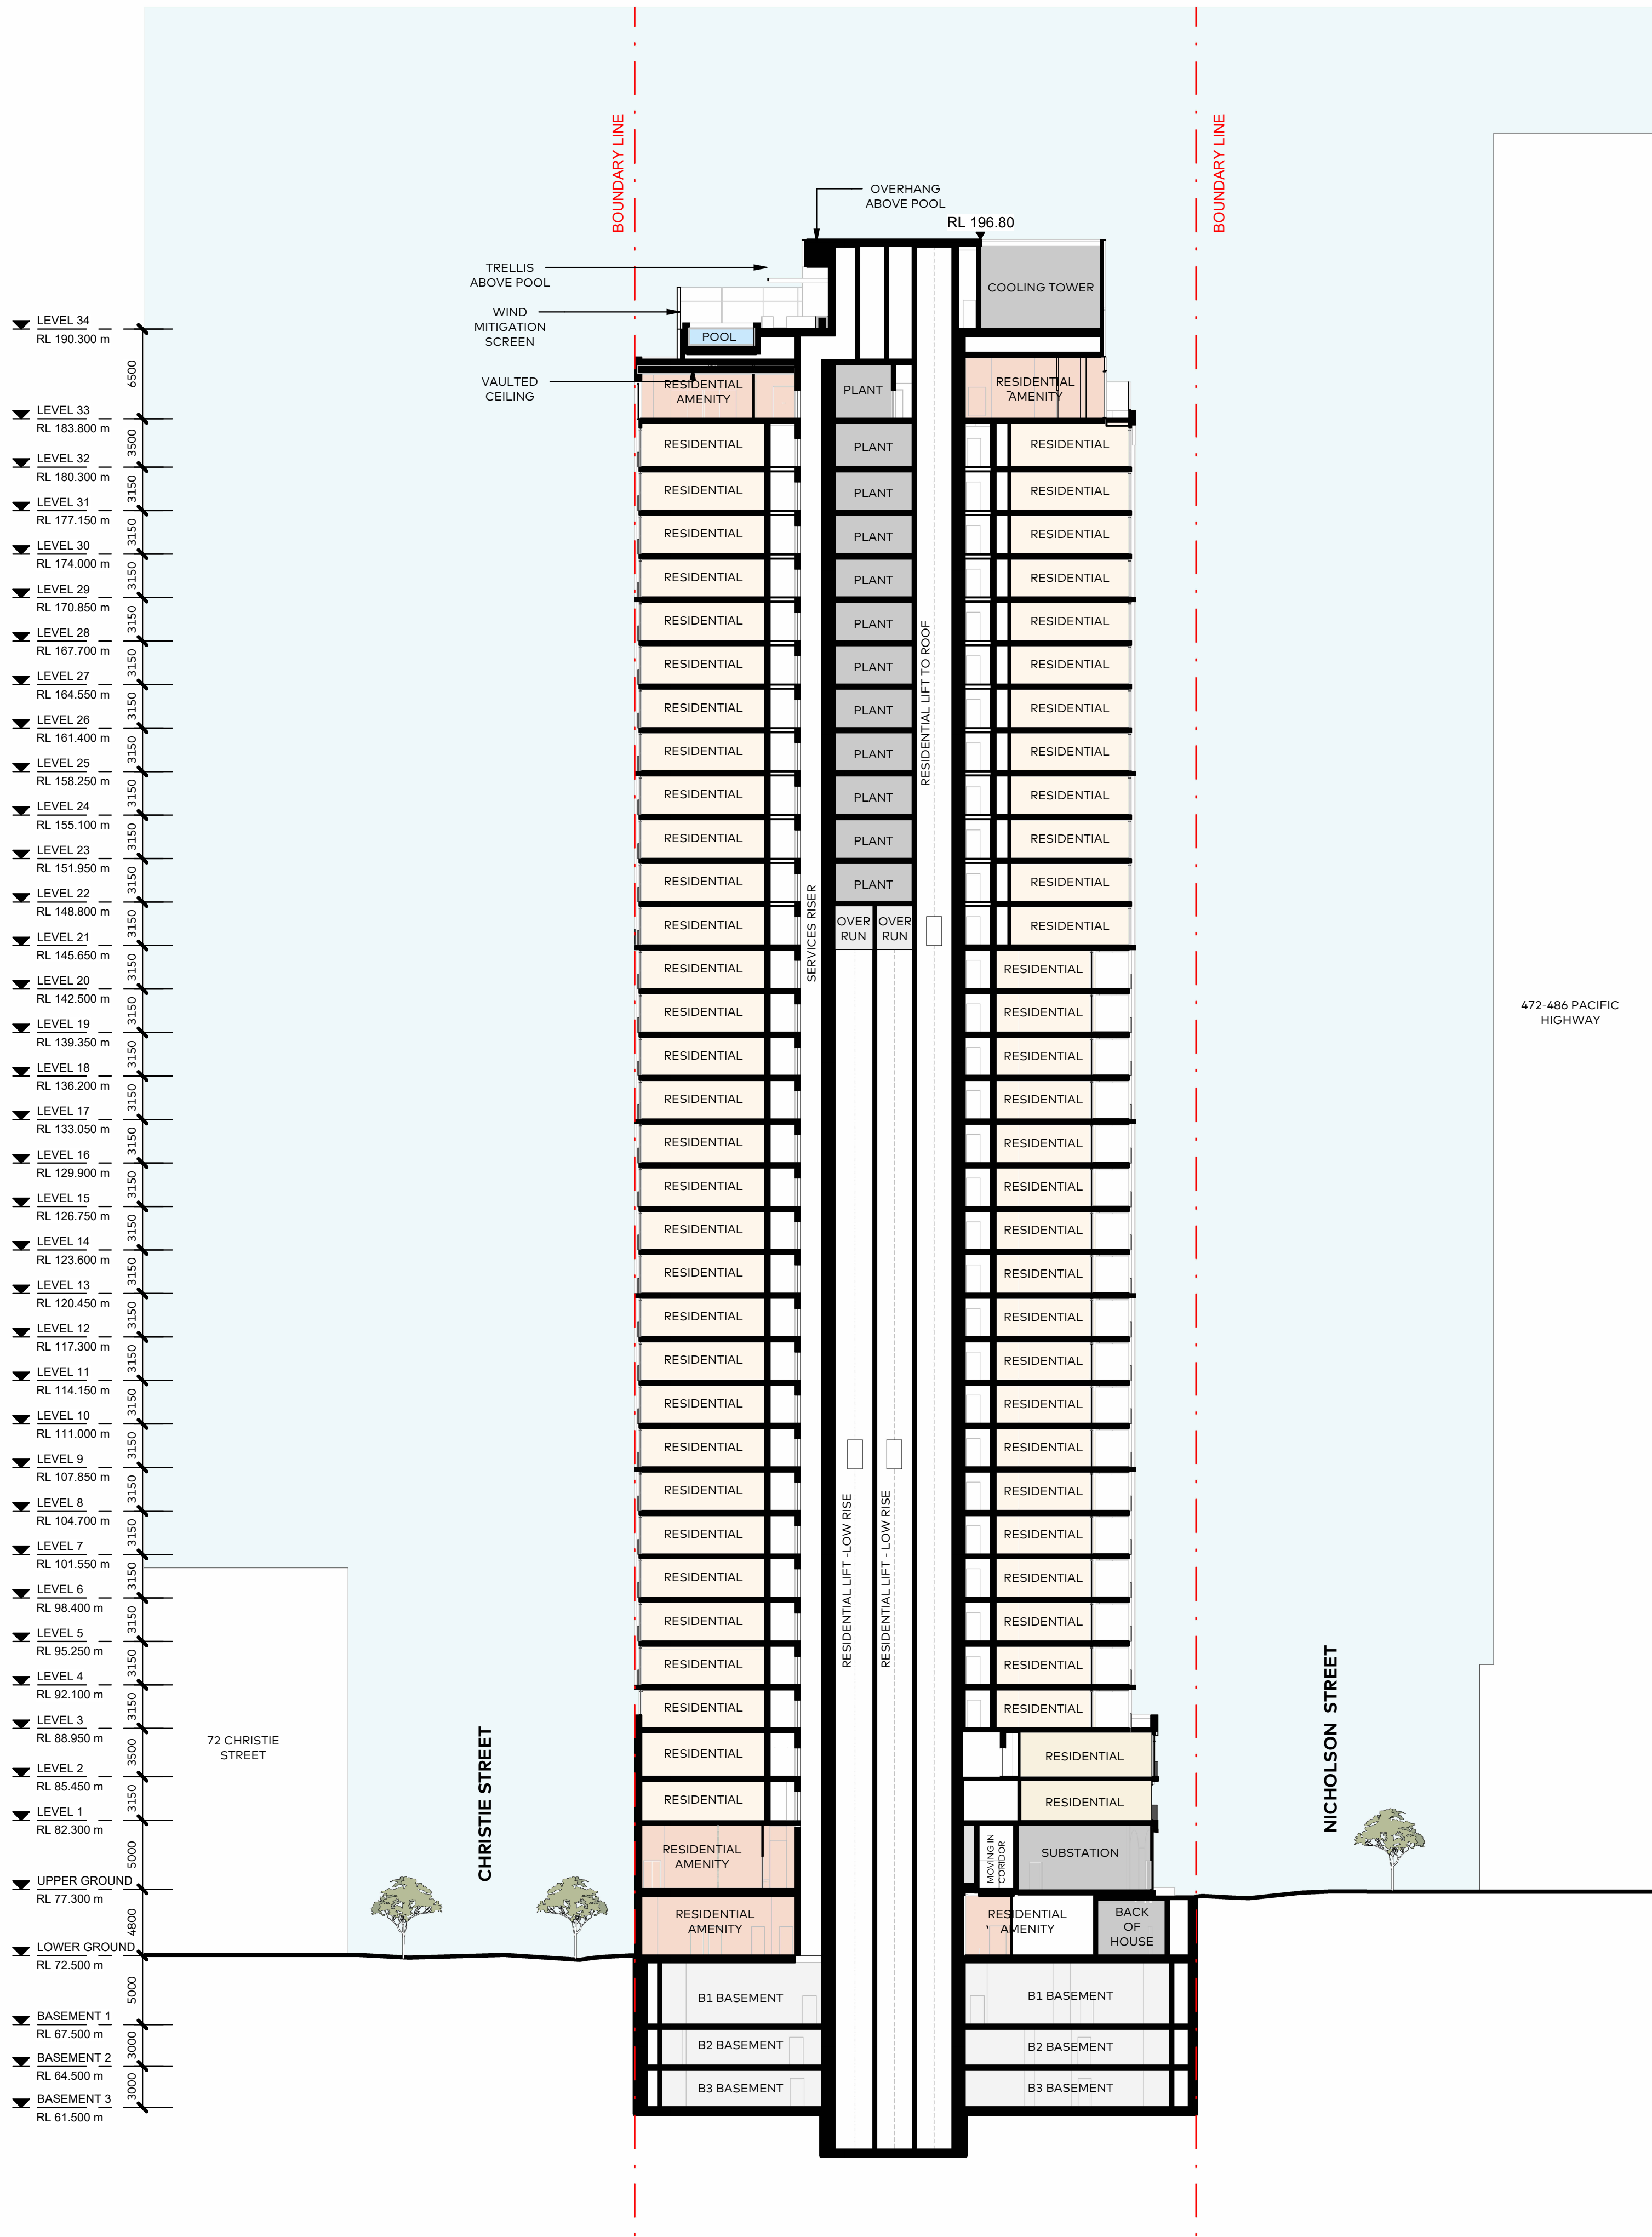

© COPYRIGHT COX ARCHITECTURE PTY LTD ACN 002 535 891
ANY FORM OF REPRODUCTION OF THIS DRAWING IN FULL OR IN PART WITHOUT THE WRITTEN PERMISSION OF COX ARCHITECTURE PTY LTD CONSTITUTES AN INFRINGEMENT OF COPYRIGHT

Rev	Description	By	Date
1	SSDA SUBMISSION	COX	01/09/2025

LEGEND

- RESIDENTIAL AMENITY
- RESIDENTIAL LOBBY
- RESIDENTIAL
- BACK OF HOUSE
- STORAGE
- SITE BOUNDARY

Cox Architecture
70 George Street
The Rocks NSW 2000
Australia
T + 61 2 9267 9599
coxarchitecture.com.au

Nominated Architects:
Joe Agius no. 6491
Ramin Jahromi no. 10000



Client
CORONATION

Project No.
222141.03

Project
NICHOLSON PLACE

46 NICHOLSON STREET


Acknowledgement

Drawing Title
SECTION B

Document Control Status:
SSDA SUBMISSION

Co-ordinated:	HP	Drawn:	HP,AW
Project Architect:	ANTHONY KIM	Scale:	1 : 300 @ A1
Project Director:	FELIPE MIRANDA	Date:	01/09/2025
Drawing Number:	A-DA-4001	Revision:	1

Architect: Cox Architecture Pty Ltd
Project: Nicholson Place
Drawing: SECTION B
Date: 01/09/2025
Scale: 1:300 @ A1
Drawing Number: A-DA-4001

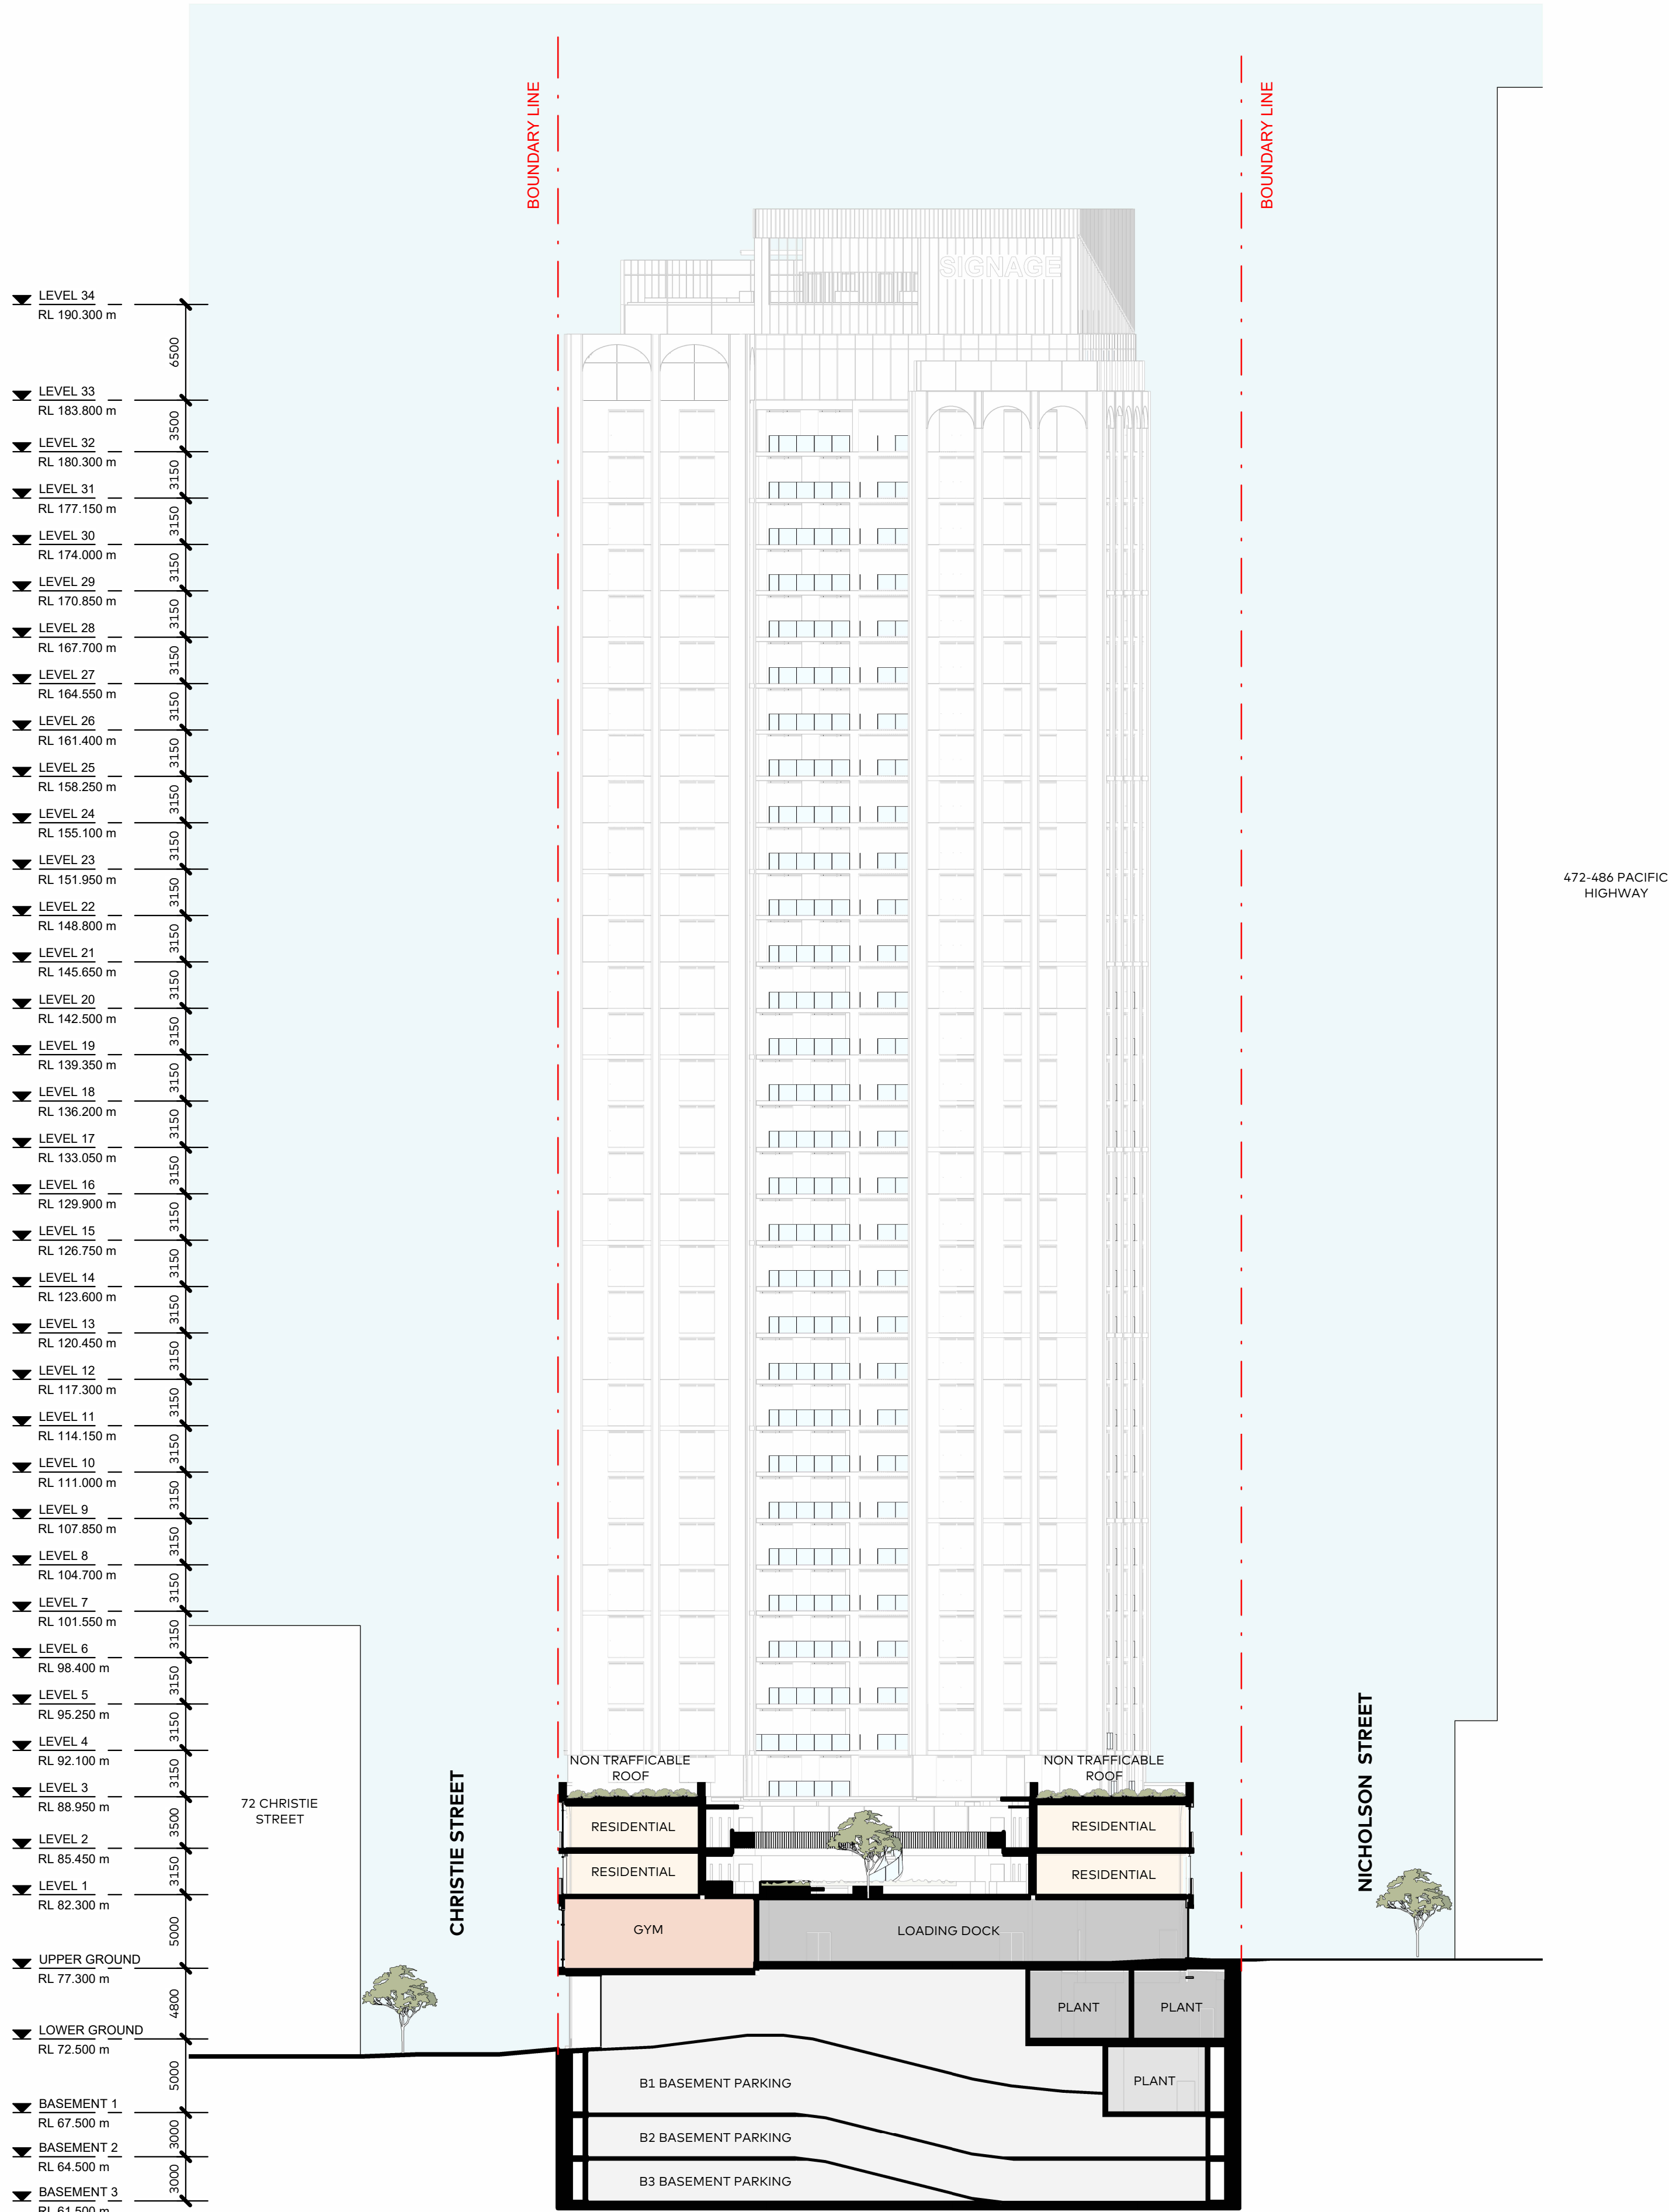

Rev	Description	By	Date
1	SSDA SUBMISSION	COX	01/09/2025

- LEGEND
- RESIDENTIAL AMENITY
 - RESIDENTIAL LOBBY
 - RESIDENTIAL
 - BACK OF HOUSE
 - STORAGE
 - SITE BOUNDARY

Cox Architecture
70 George Street
The Rocks NSW 2000
Australia
T + 61 2 9267 9599
coxarchitecture.com.au

Nominated Architects:
Joe Agius no. 6491
Ramin Jahromi no. 10000



Client
CORONATION

Project No.
222141.03

Project
NICHOLSON PLACE

46 NICHOLSON STREET


Acknowledgement

Drawing Title
SECTION C


Document Control Status:
SSDA SUBMISSION

Co-ordinated:	HP	Drawn:	HP,AW
Project Architect:	ANTHONY KIM	Scale:	1 : 300 @ A1
Project Director:	FELIPE MIRANDA	Date:	01/09/2025
Drawing Number:	A-DA-4002	Revision:	


Rev	Description	By	Date
1	SSDA SUBMISSION	COX	01/09/2025

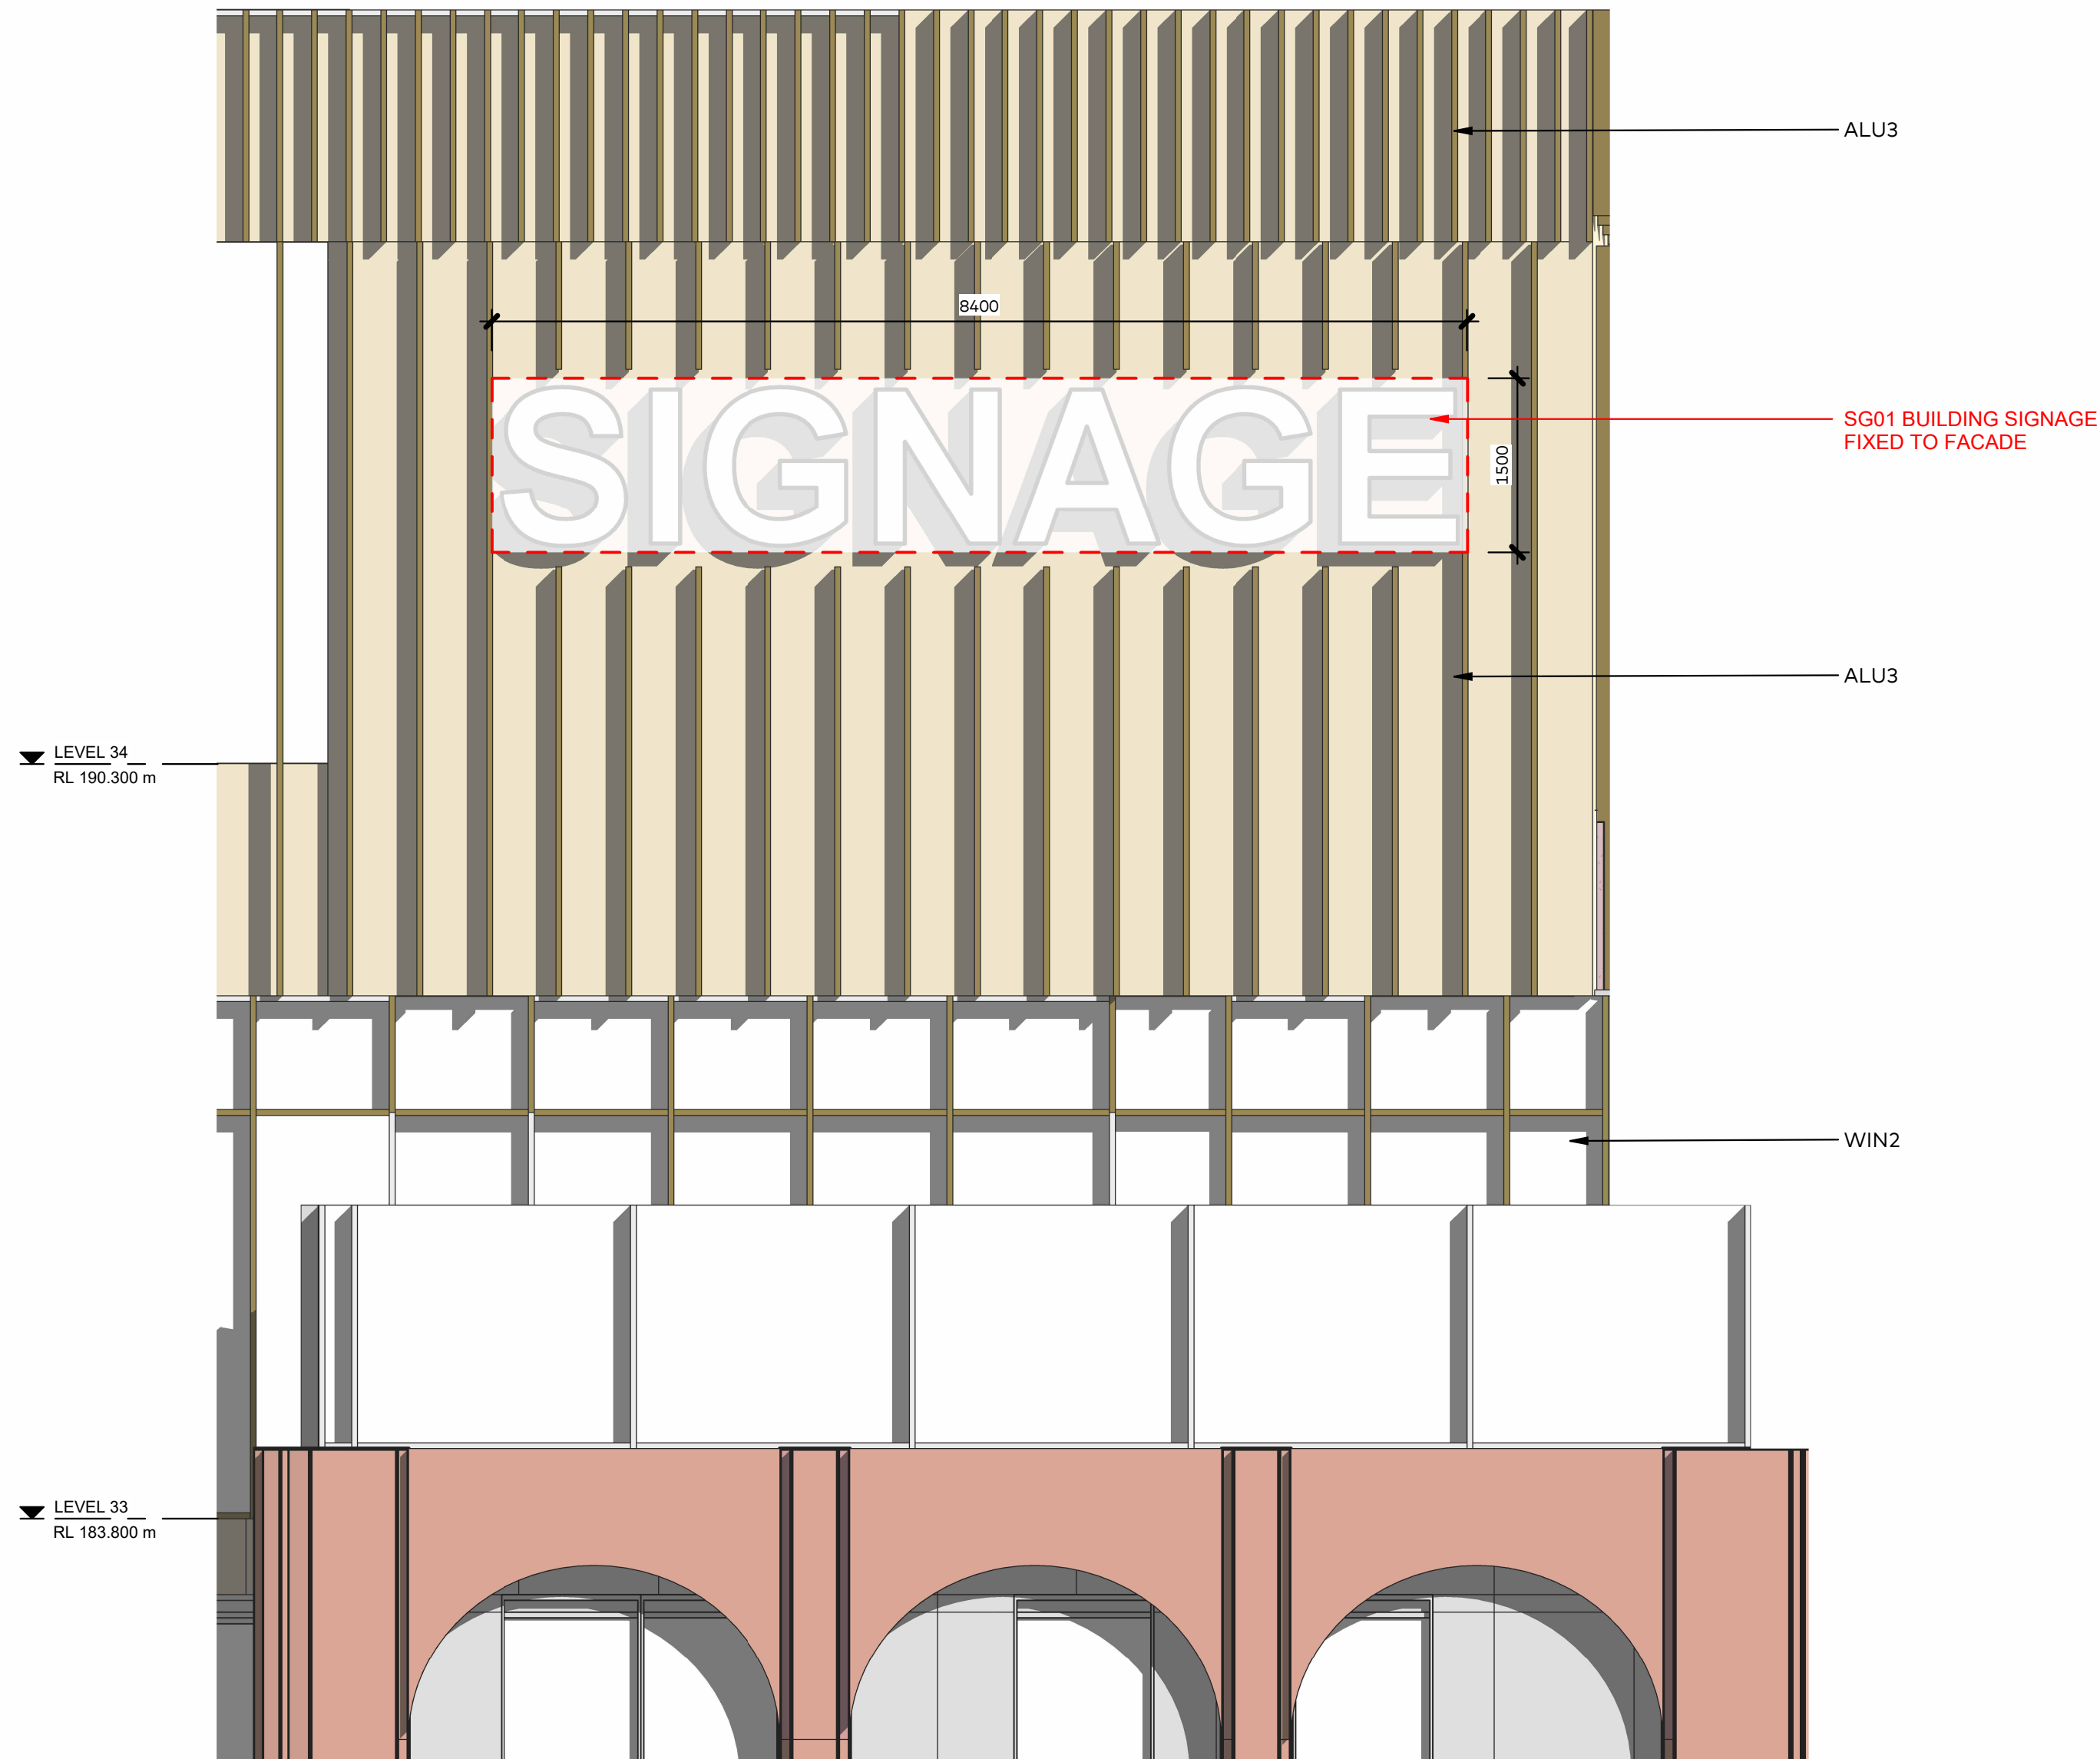


1 TOWER SIGNAGE ELEVATION
SCALE 1 : 50

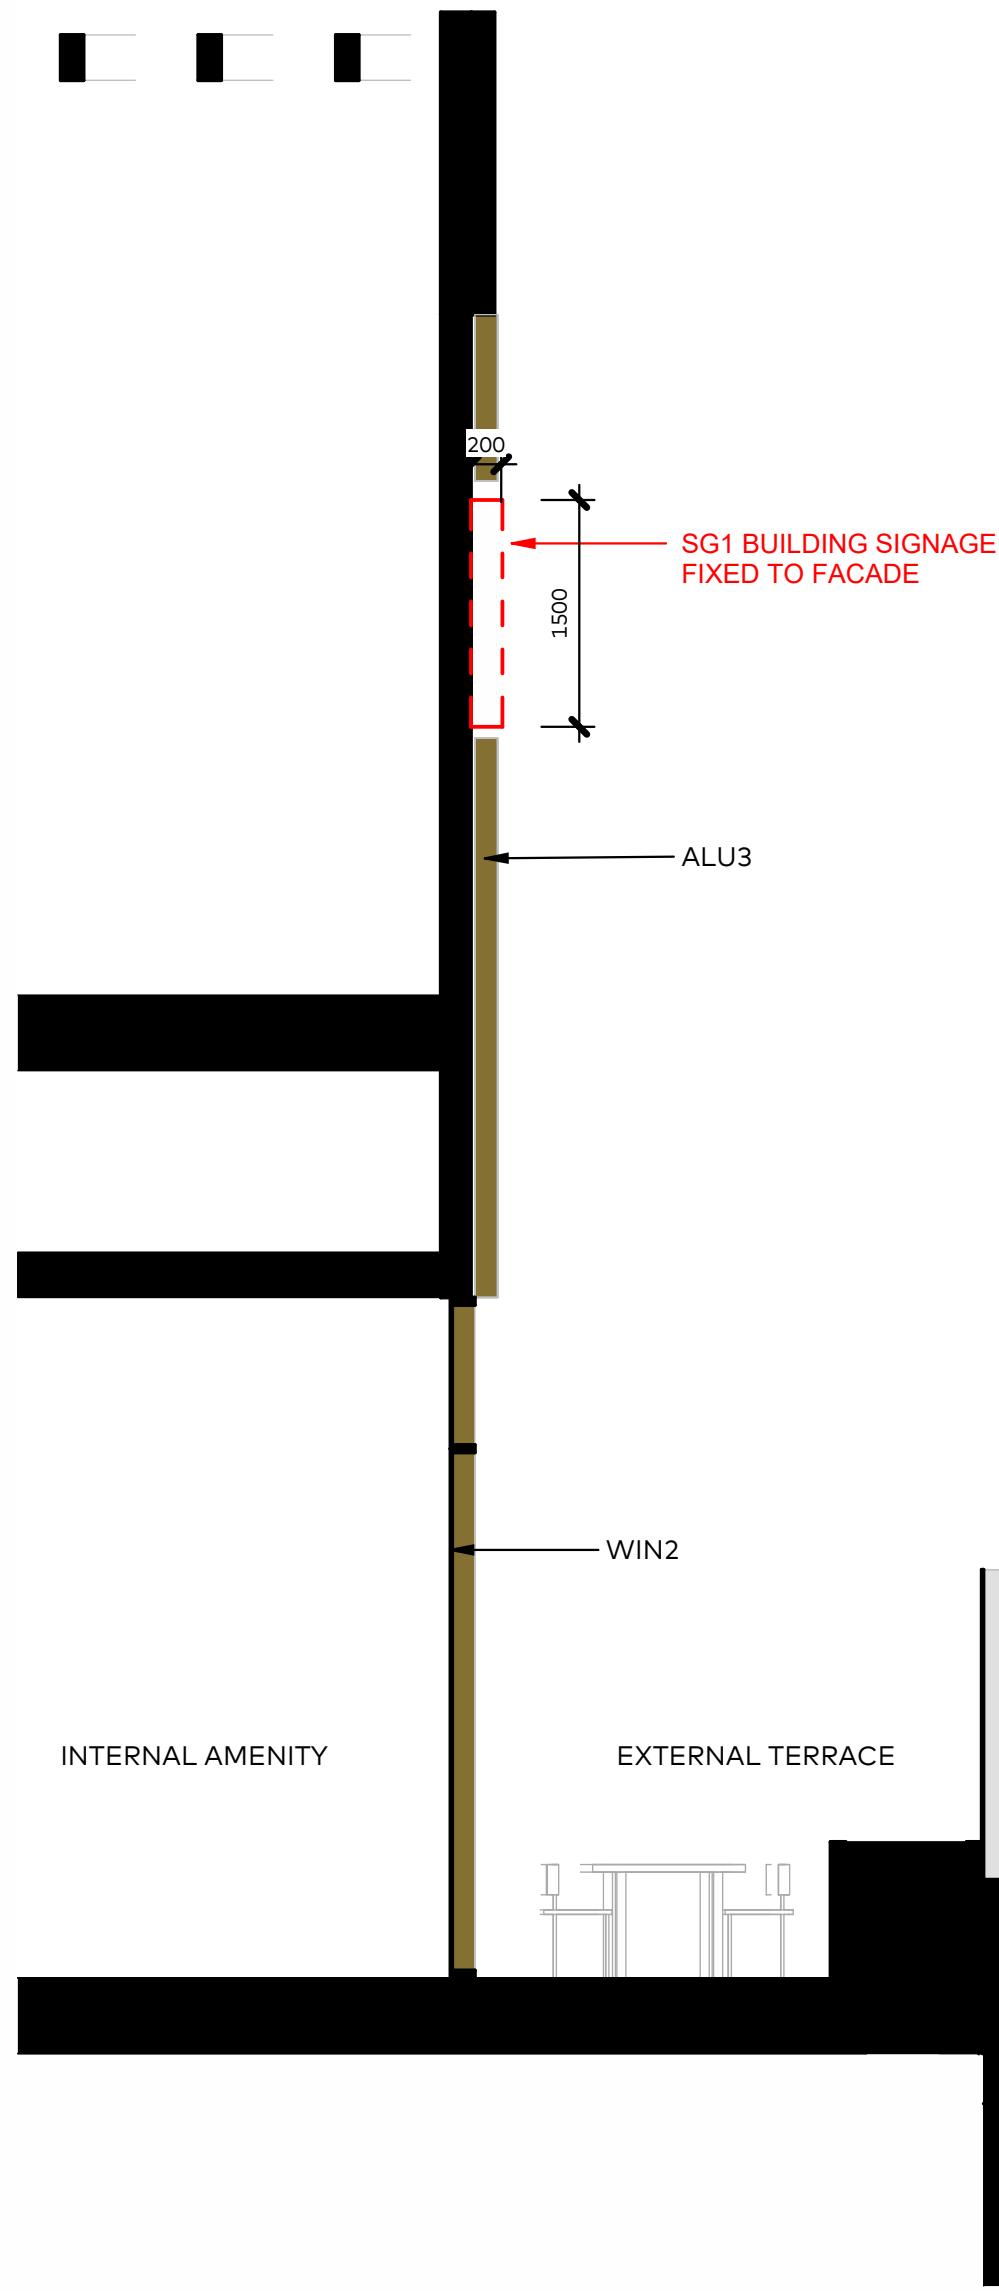

2 TOWER SIGNAGE SECTION
SCALE 1 : 50

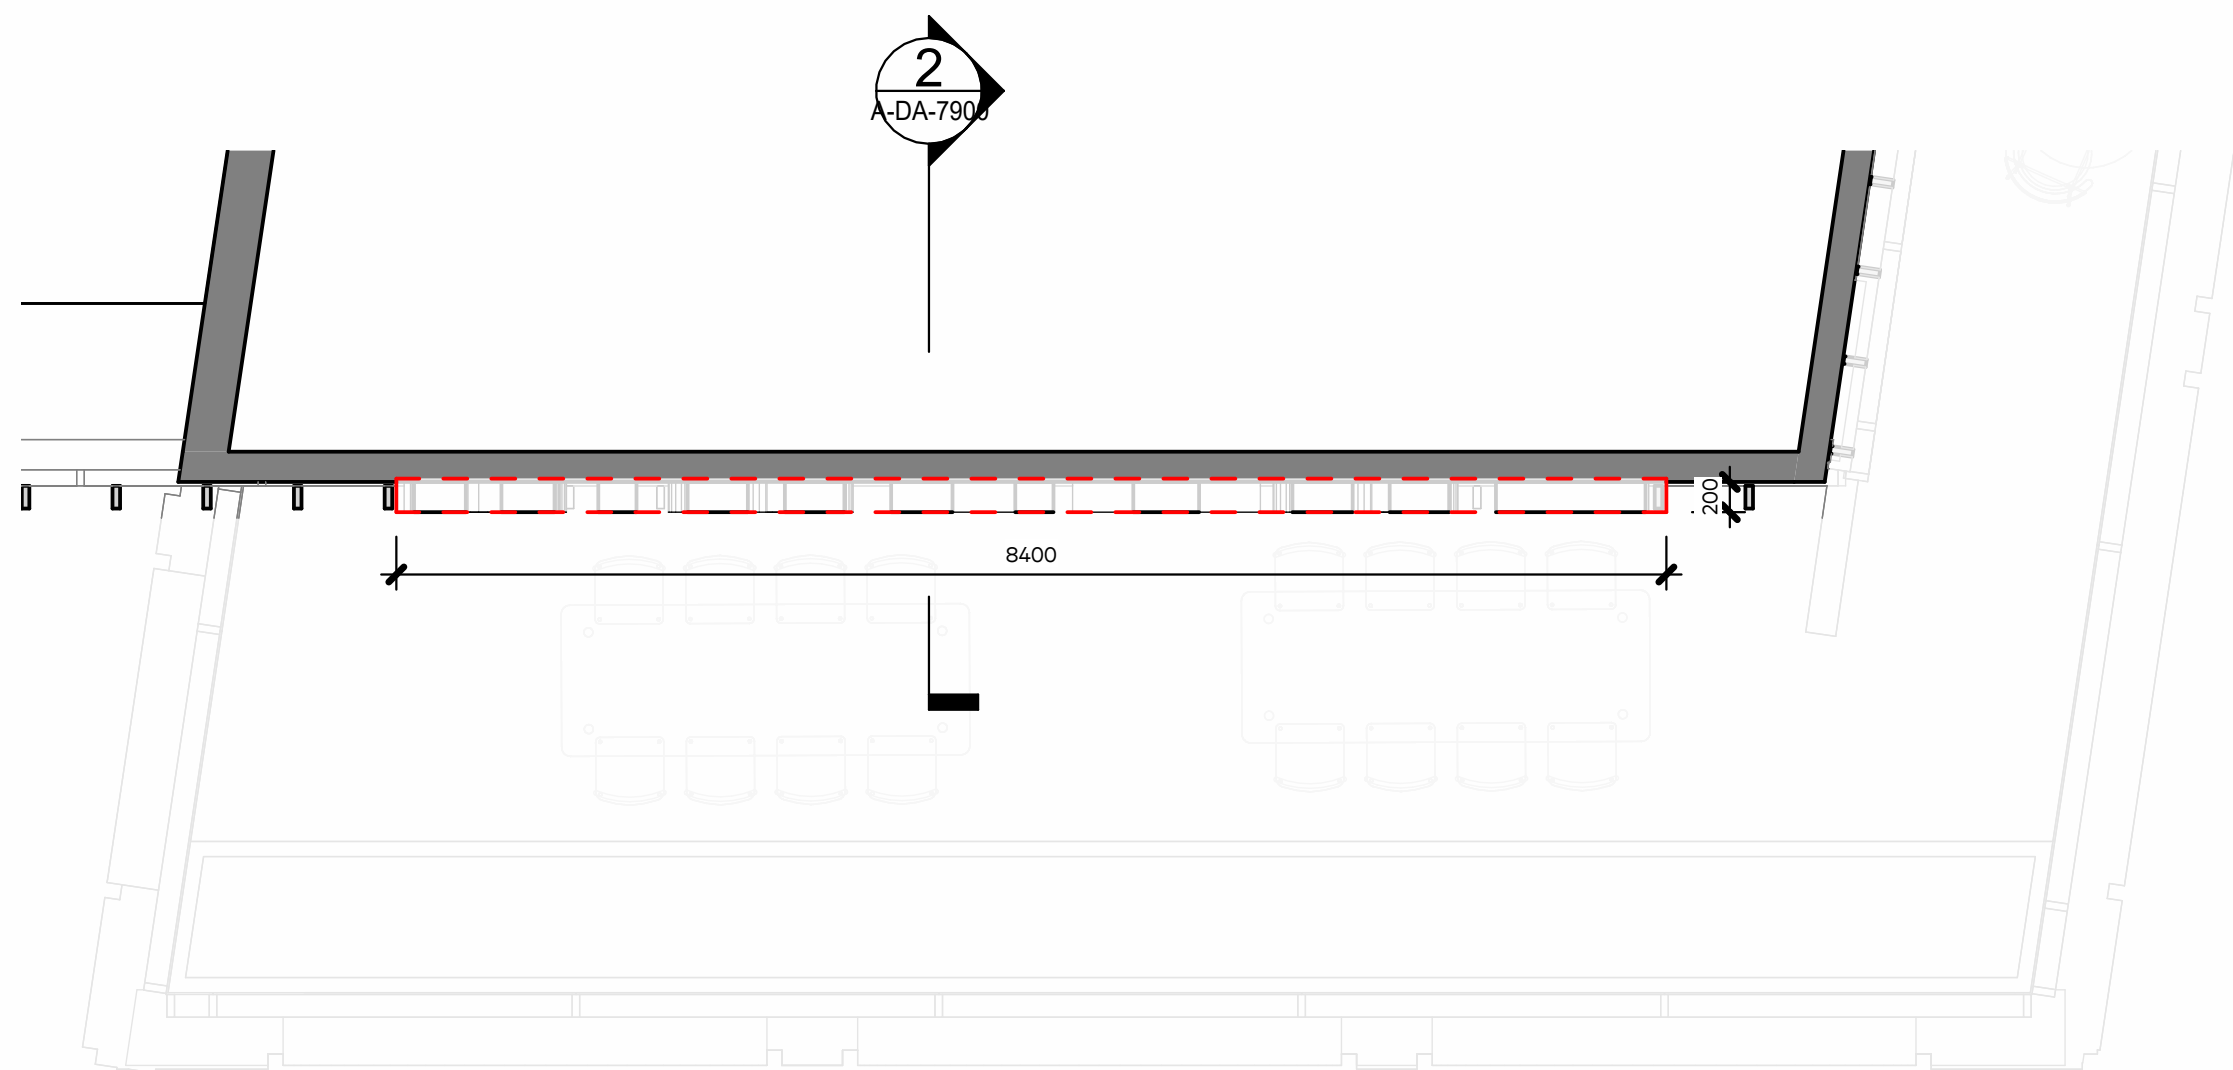

3 TOWER SIGNAGE PLAN
SCALE 1 : 50

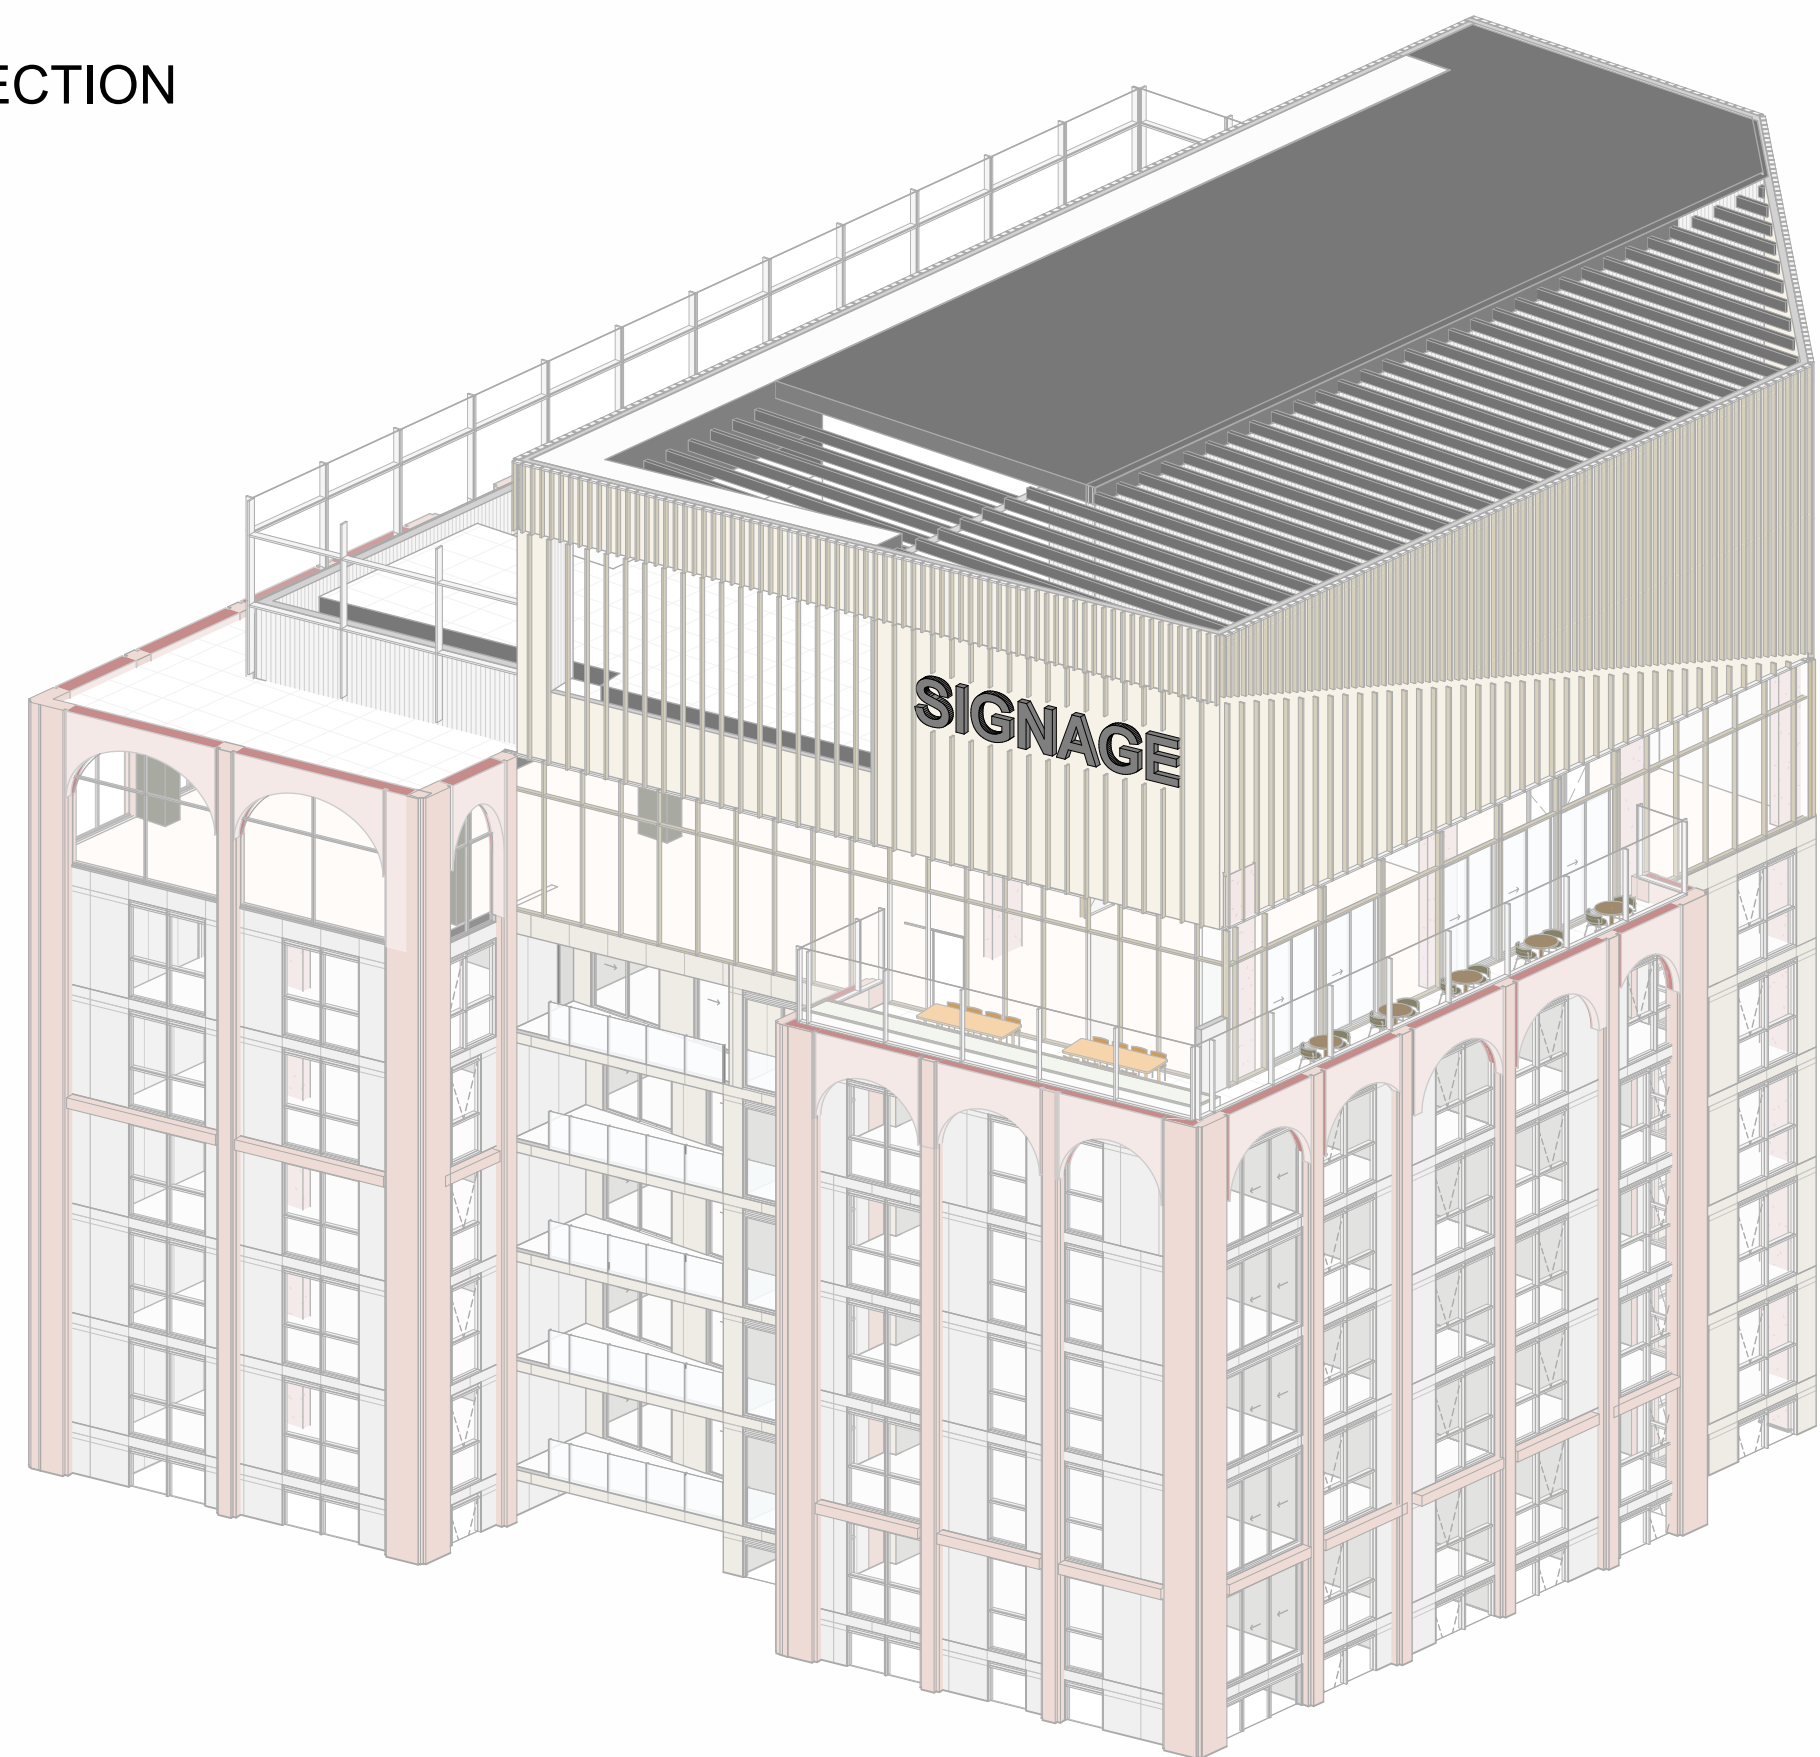

Cox Architecture
70 George Street
The Rocks NSW 2000
Australia
T + 61 2 9267 9599
coxarchitecture.com.au

Nominated Architects:
Joe Agius no. 6491
Ramin Jahromi no. 10000



Client
CORONATION

Project No.
222141.03

Project
NICHOLSON PLACE
46 NICHOLSON STREET

Acknowledgement

Drawing Title
TOWER SIGNAGE

Document Control Status:
SSDA SUBMISSION

Co-ordinated:	HP	Drawn:	HP,AW
Project Architect:	ANTHONY KIM	Scale:	1 : 50 @ A1
Project Director:	FELIPE MIRANDA	Date:	01/09/2025
Drawing Number:	A-DA-7900	Revision:	1



Drawing Number: A-DA-7901 Revision:



21 JUNE 9AM - WINTER SOLSTICE



21 JUNE 10AM - WINTER SOLSTICE



21 JUNE 11AM - WINTER SOLSTICE



21 JUNE 12PM - WINTER SOLSTICE



21 JUNE 1PM - WINTER SOLSTICE



21 JUNE 2PM - WINTER SOLSTICE



21 JUNE 3PM - WINTER SOLSTICE

© COPYRIGHT COX ARCHITECTURE PTY LTD ACN 002 535 891
ANY FORM OF REPRODUCTION OF THIS DRAWING IN FULL OR IN PART WITHOUT THE WRITTEN PERMISSION OF COX ARCHITECTURE PTY LTD CONSTITUTES AN INFRINGEMENT OF COPYRIGHT

Rev	Description	By	Date
1	SSDA SUBMISSION	COX	01/09/2025

LEGEND

---	SITE BOUNDARY
■	APPROVED DA SHADOW EXTENT
■	PROPOSED SHADOW
■	PARK/ GREEN SPACE
---	LGA BOUNDARY

Cox Architecture
70 George Street
The Rocks NSW 2000
Australia
T + 61 2 9267 9599
coxarchitecture.com.au

Nominated Architects:
Joe Agius no. 6491
Ramin Jahromi no. 10000



Client CORONATION

Project No. 222141.03

Project NICHOLSON PLACE
46 NICHOLSON STREET


Acknowledgement

Drawing Title SHADOW STUDY (WINTER SOLSTICE)


Document Control Status: SSDA SUBMISSION

Co-ordinated:	HP	Drawn:	HP,AW
Project Architect:	ANTHONY KIM	Scale:	1 : 2500 @ A1
Project Director:	FELIPE MIRANDA	Date:	01/09/2025
Drawing Number:	A-DA-8000	Revision:	1




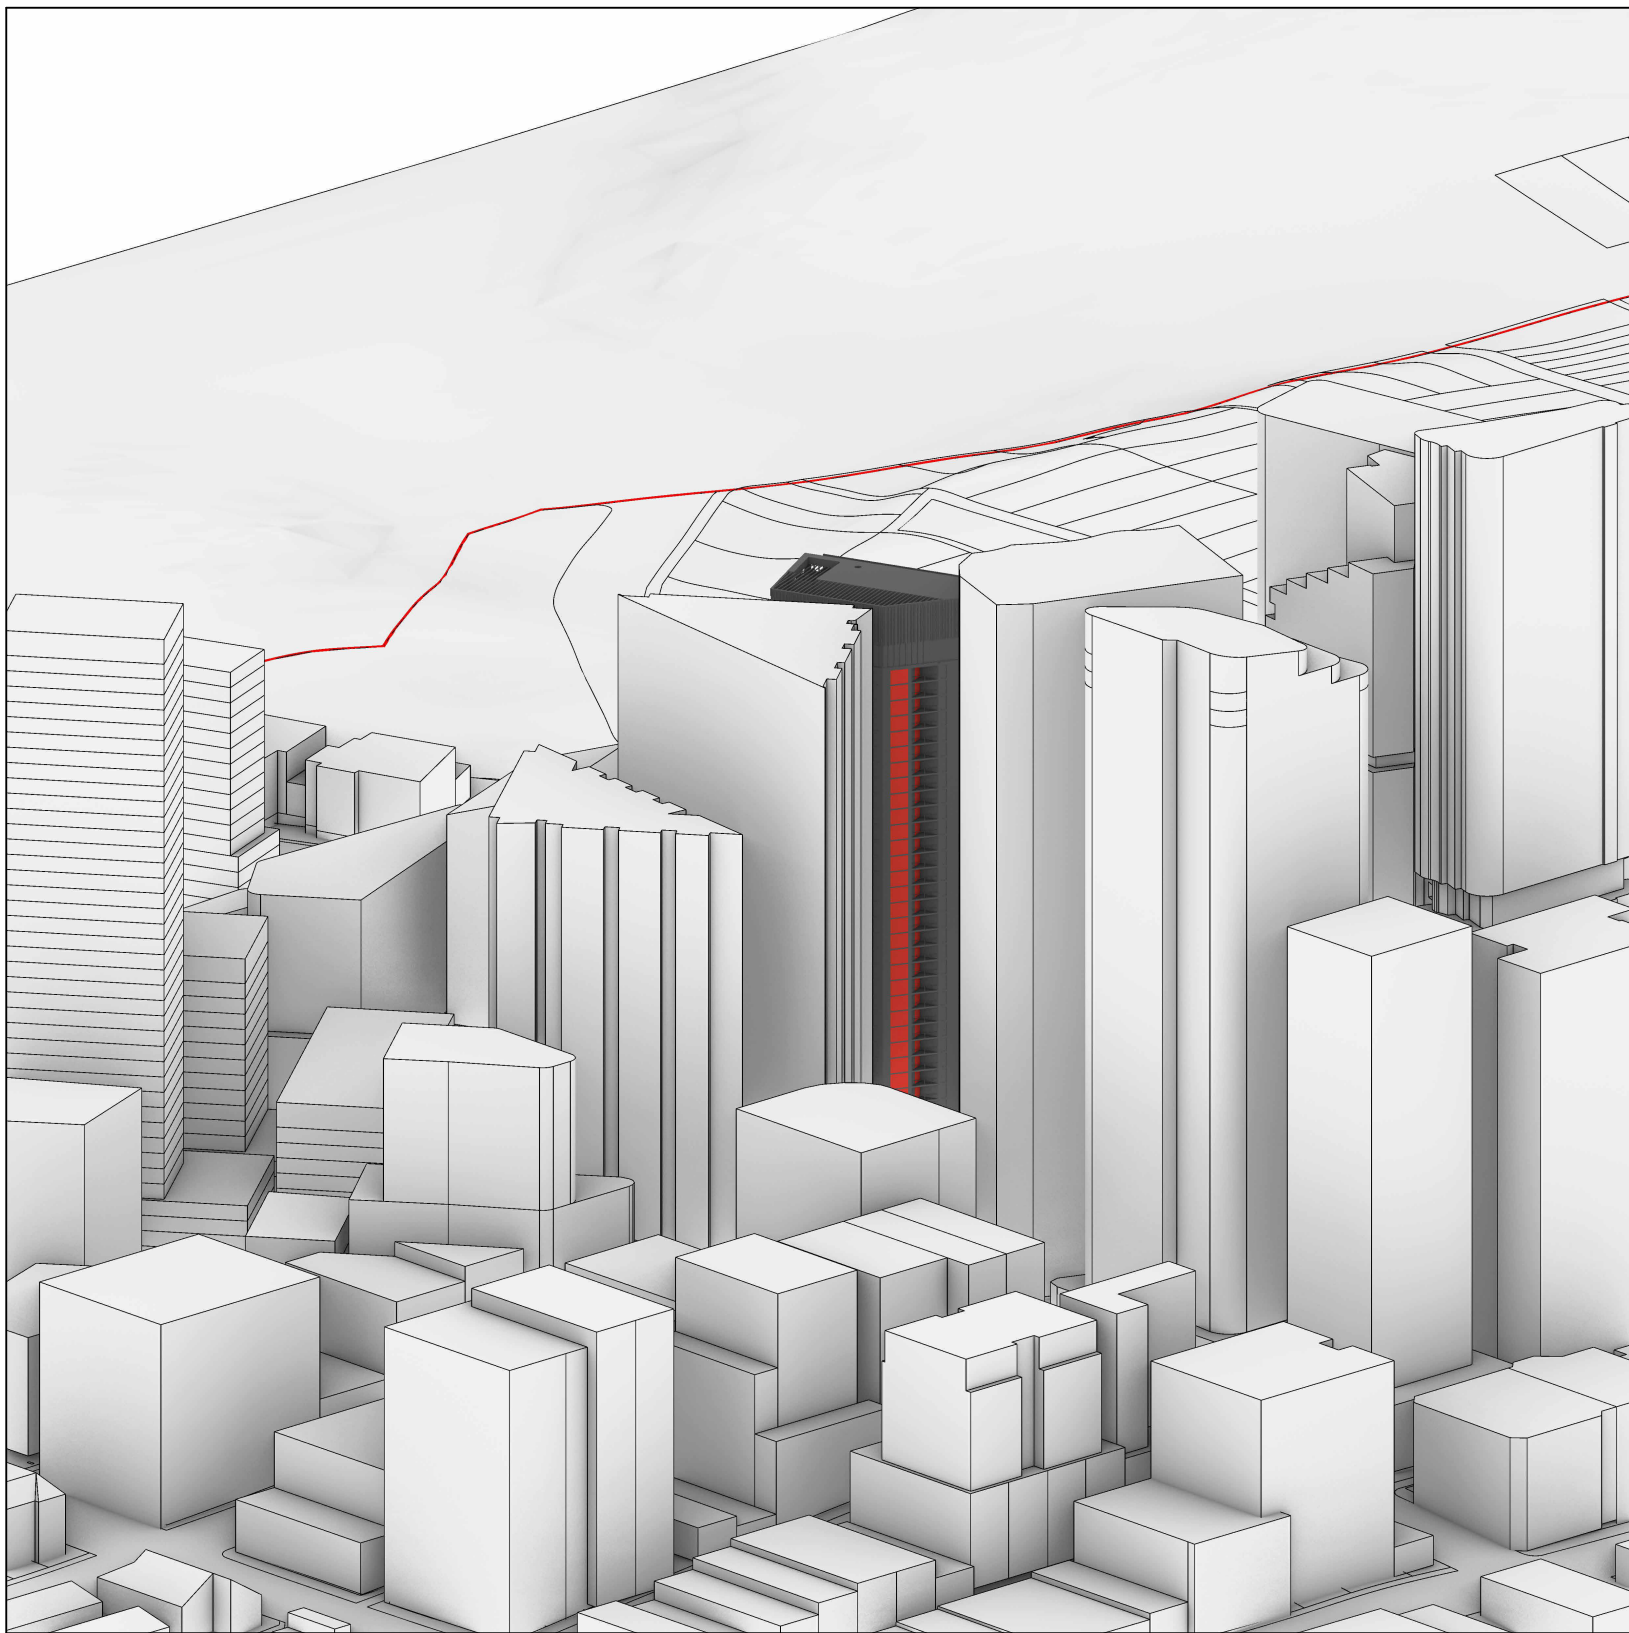


21 JUNE 9AM - WINTER SOLSTICE

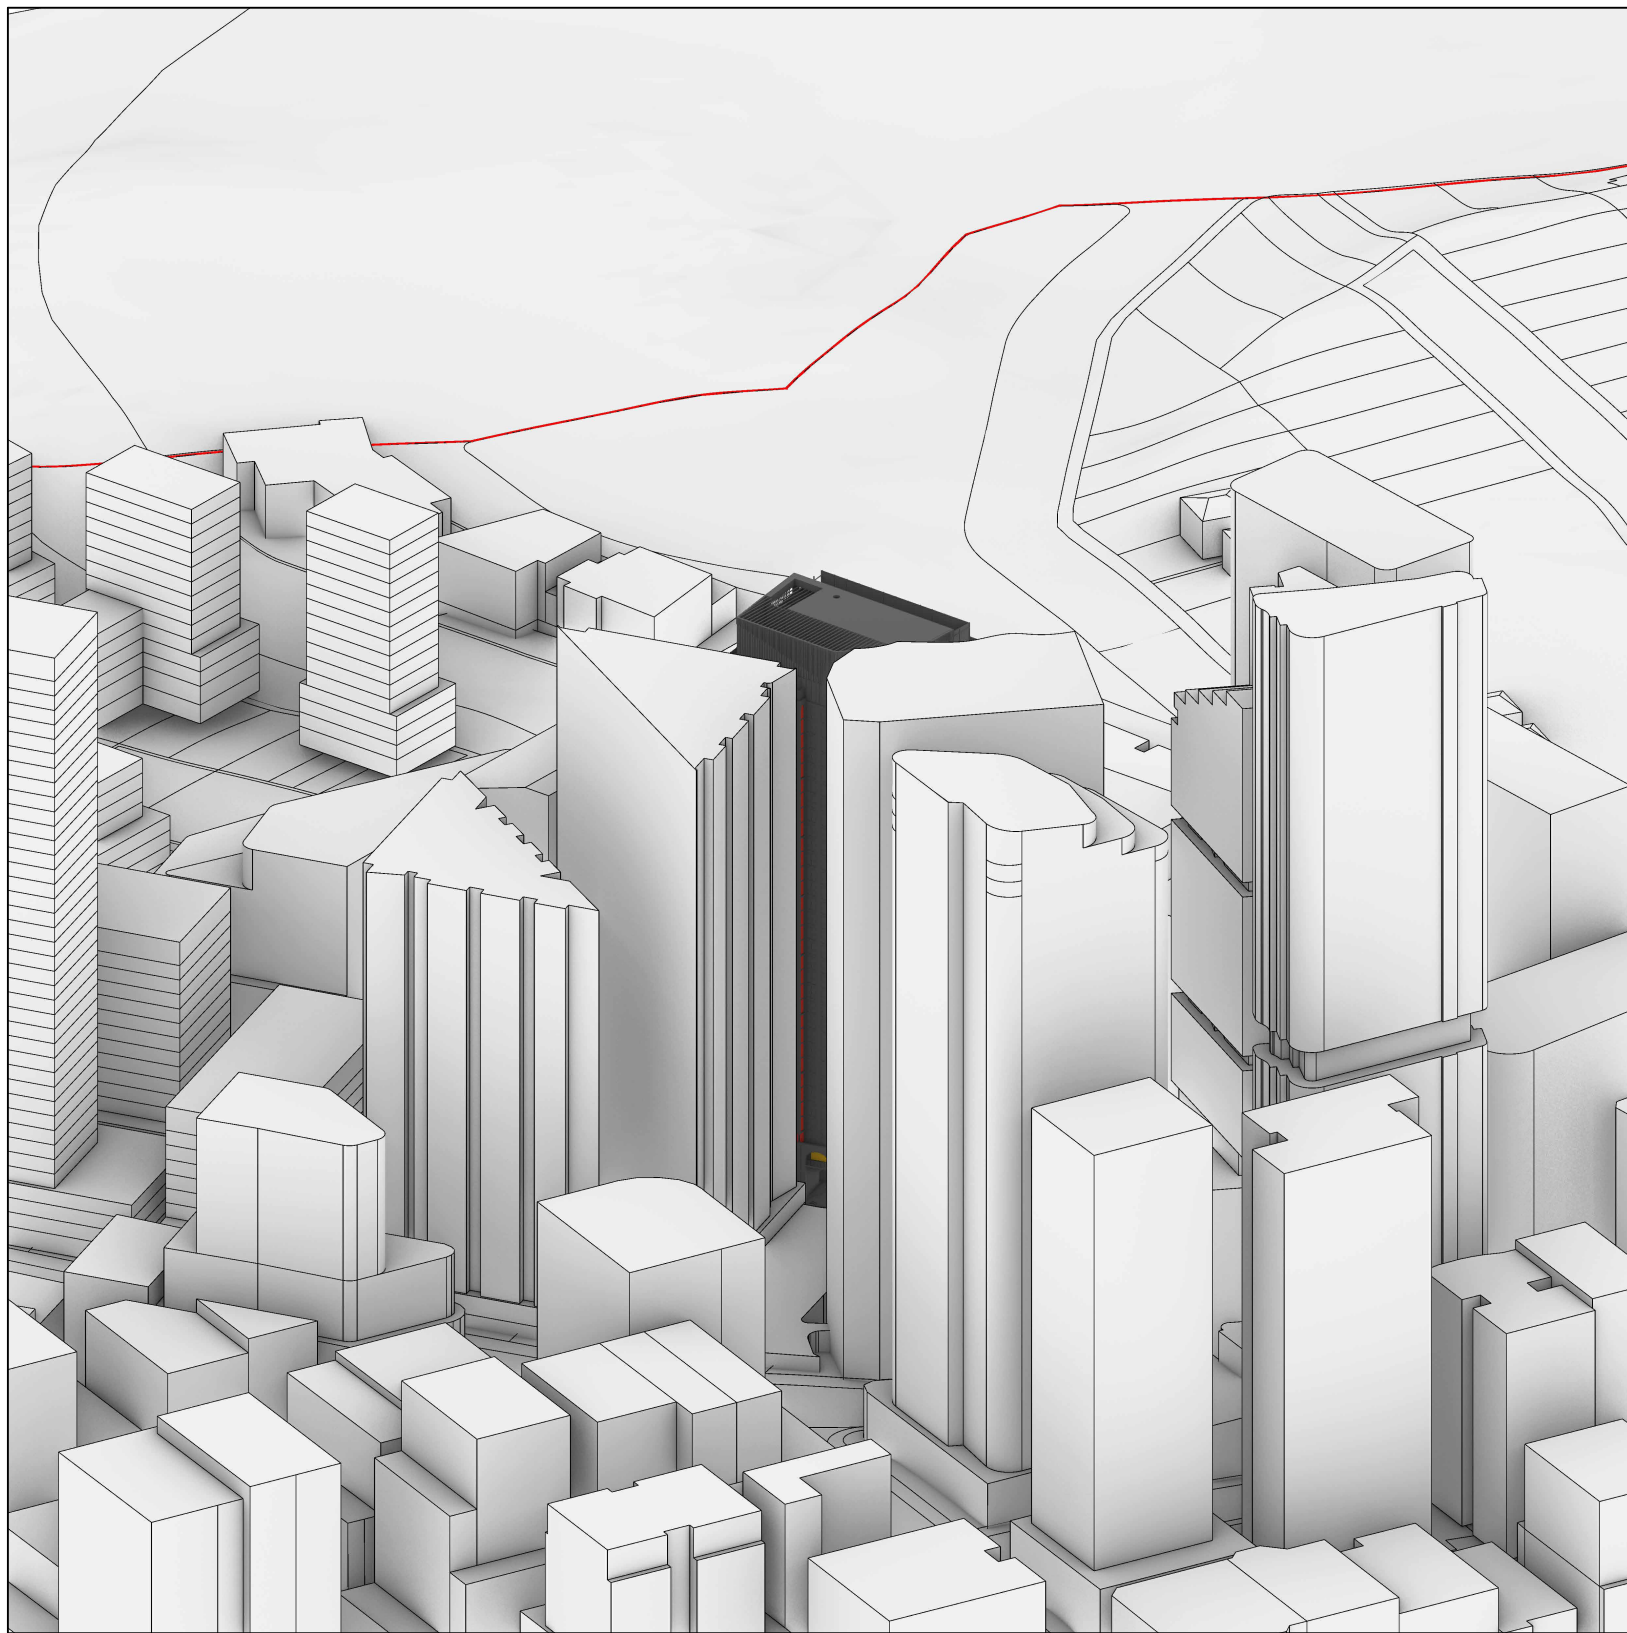

21 JUNE 10AM - WINTER SOLSTICE

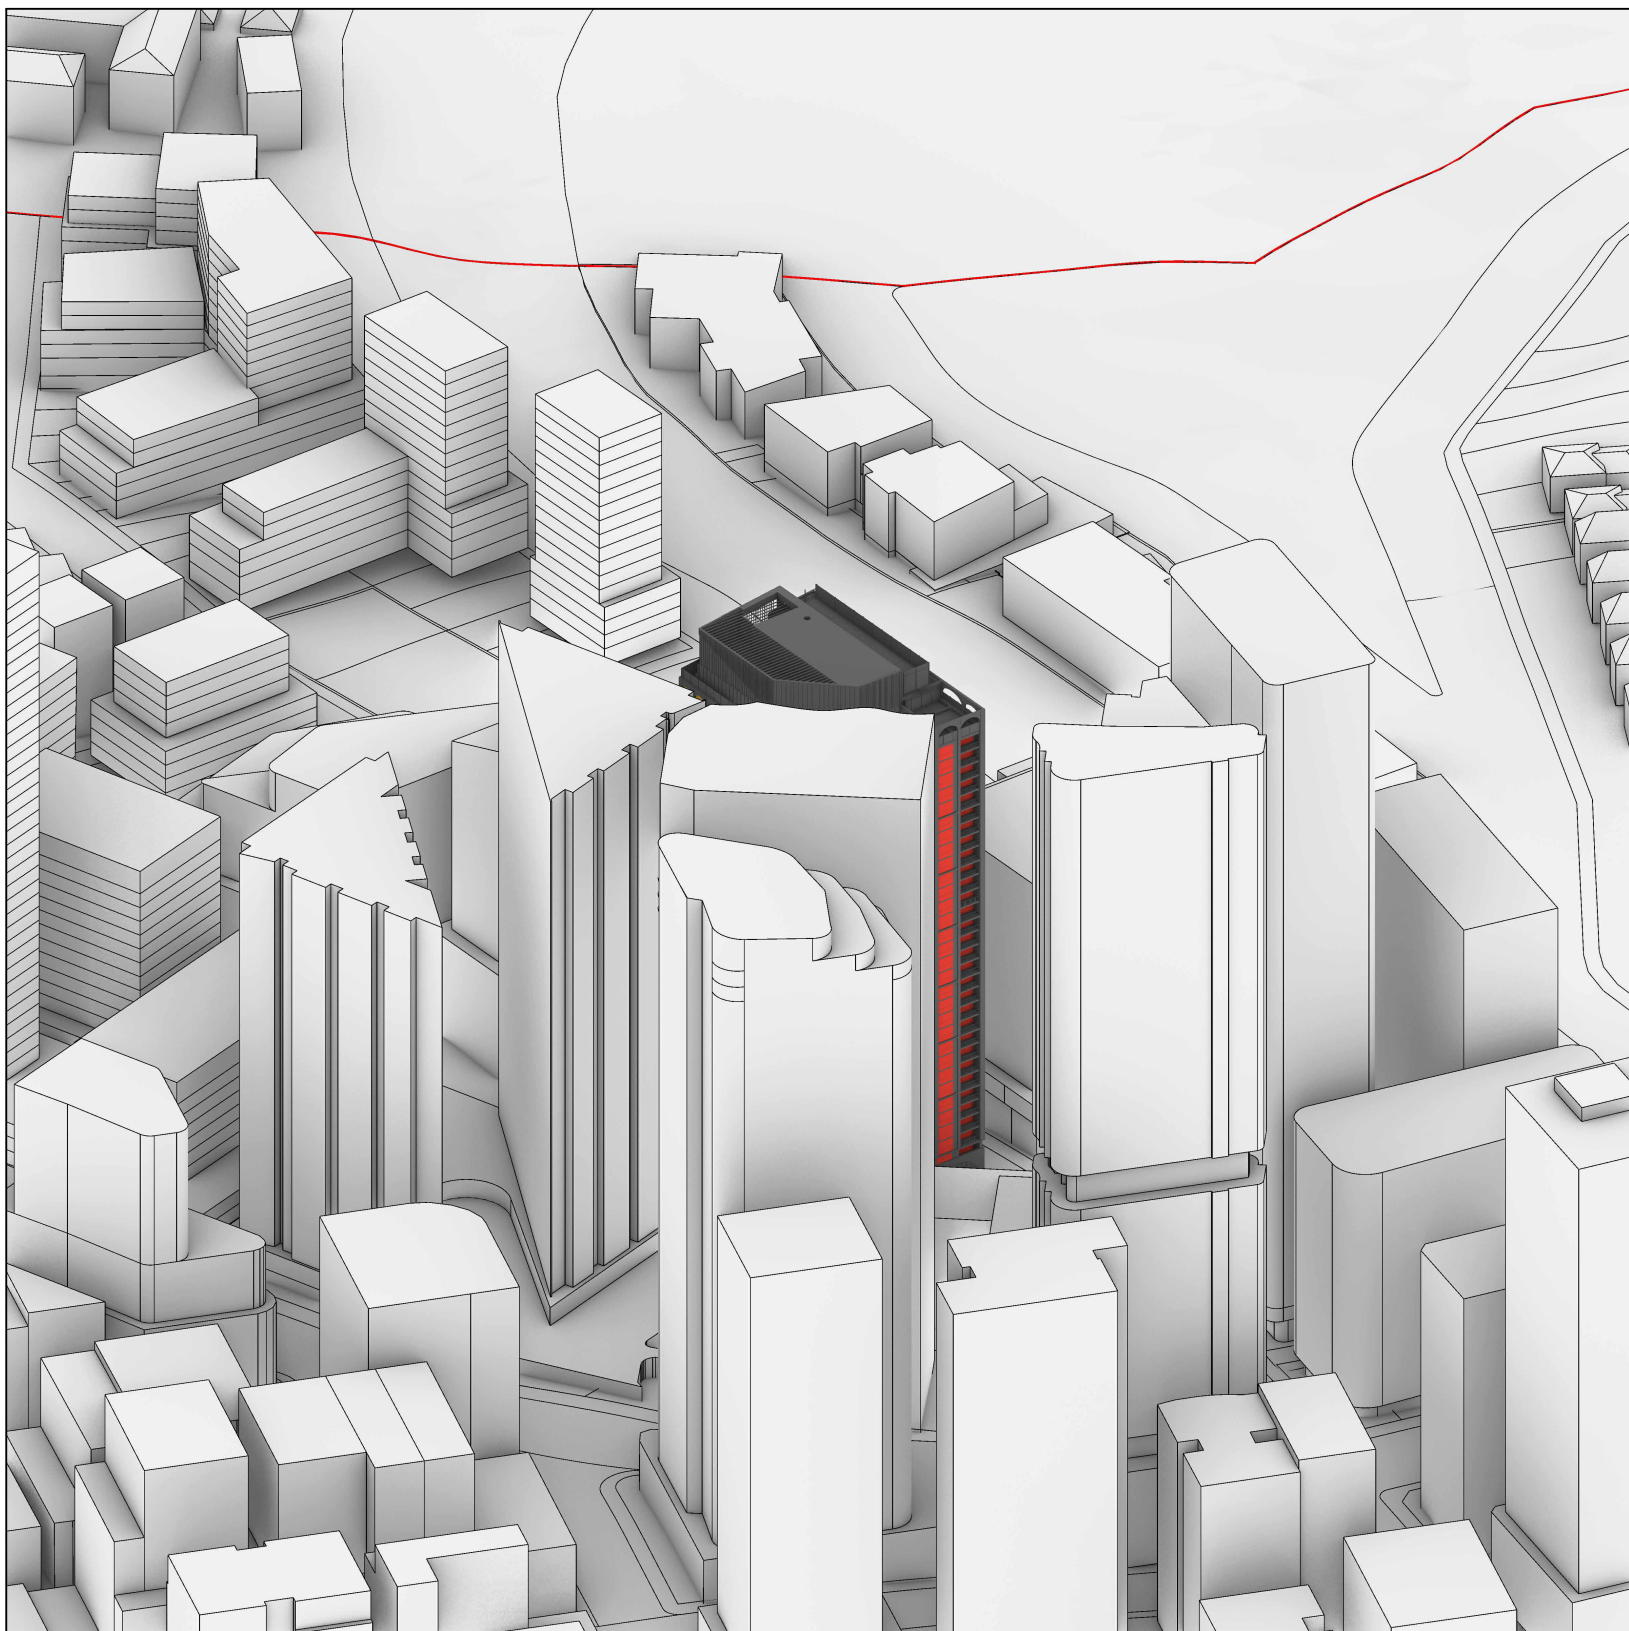

21 JUNE 11AM - WINTER SOLSTICE

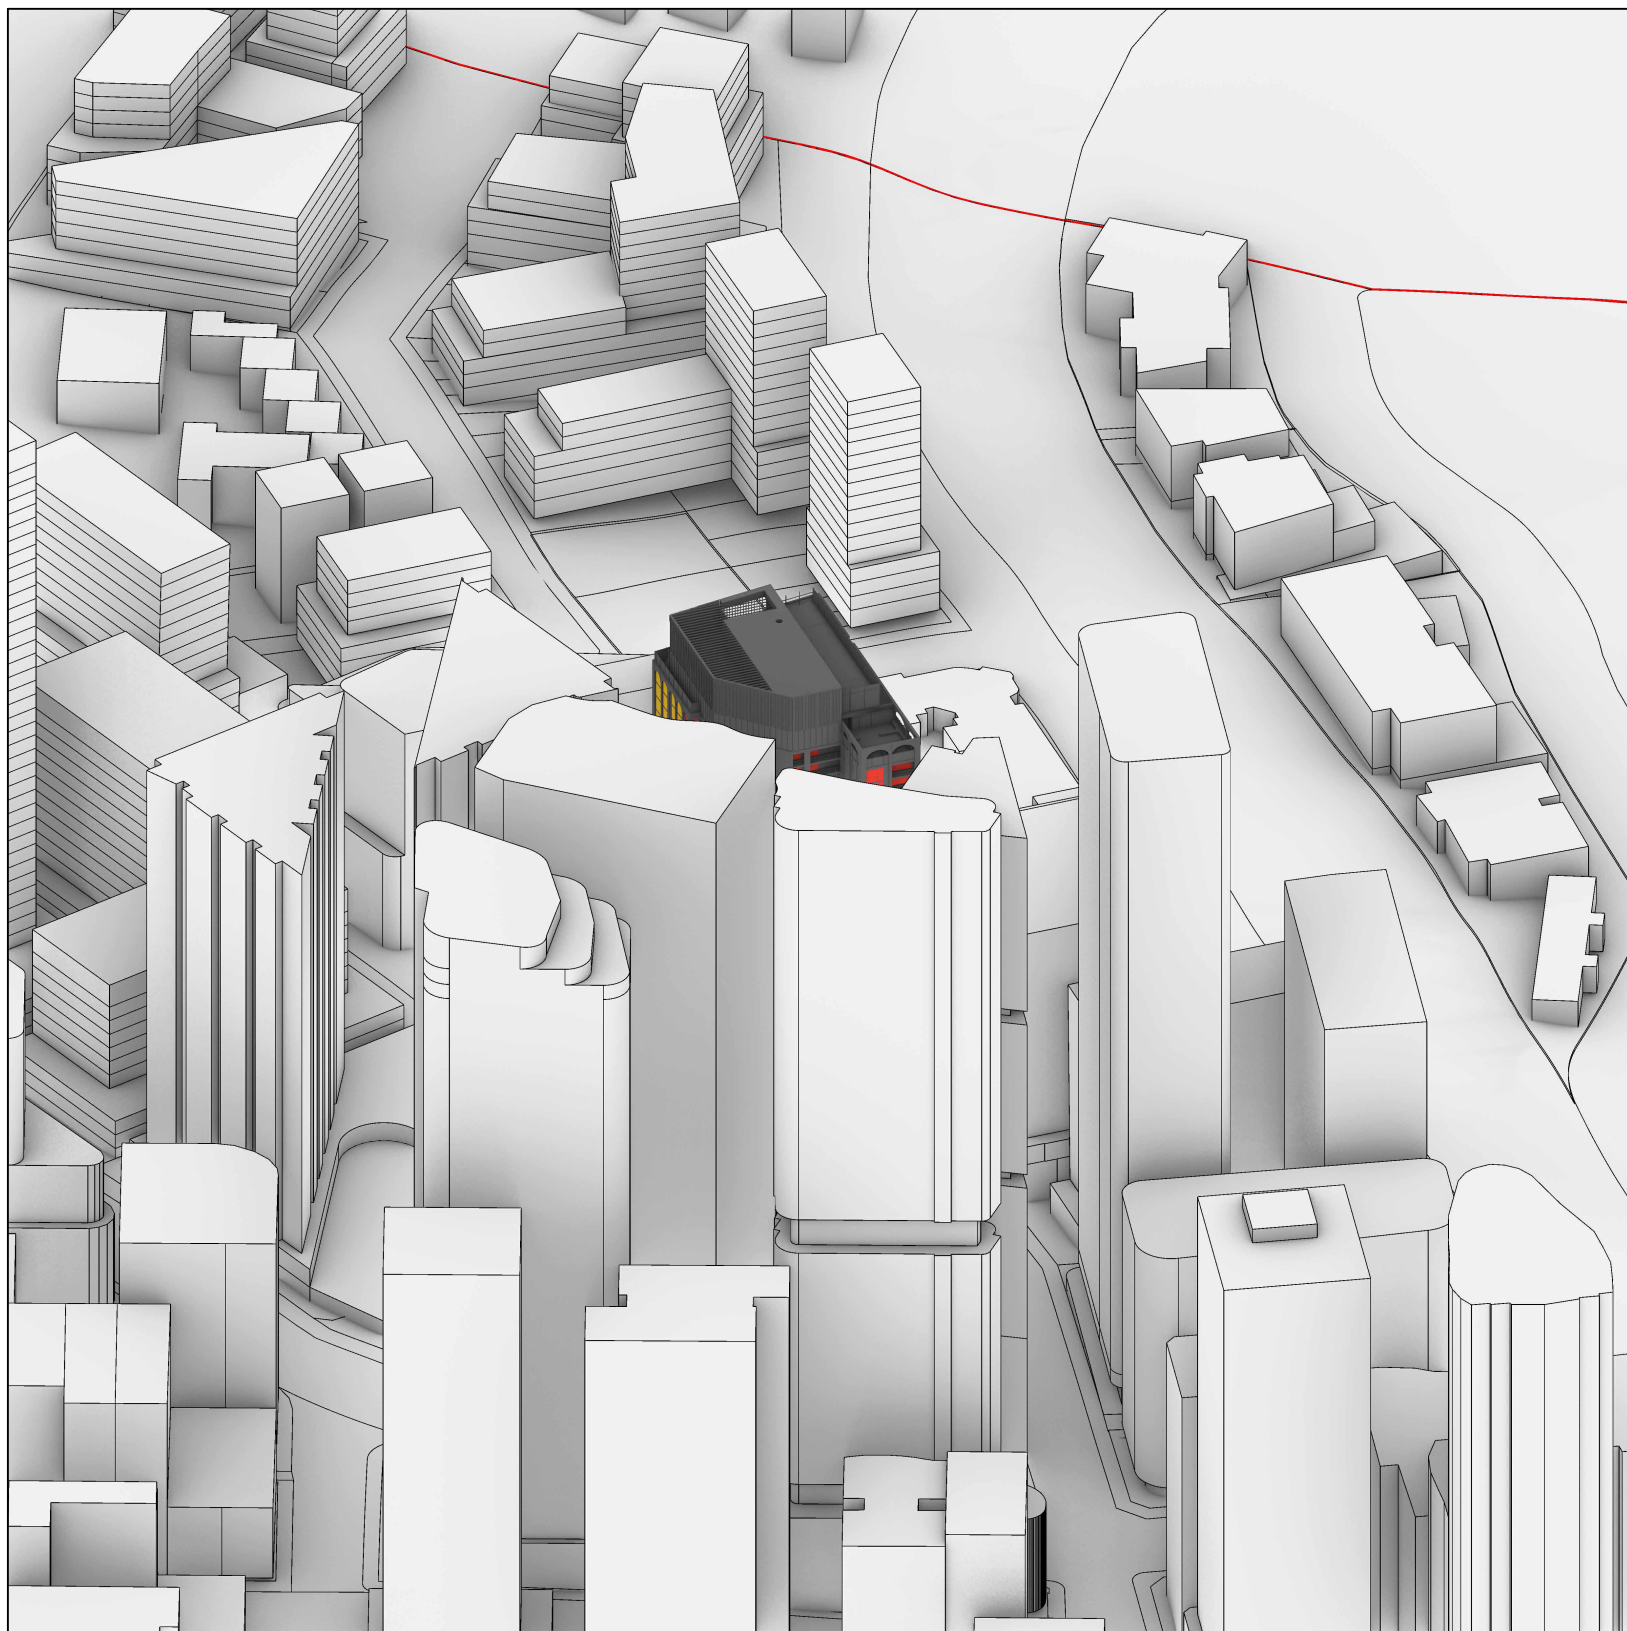

21 JUNE 12PM - WINTER SOLSTICE

© COPYRIGHT COX ARCHITECTURE PTY LTD ACN 002 535 891
ANY FORM OF REPRODUCTION OF THIS DRAWING IN FULL OR IN PART WITHOUT THE WRITTEN PERMISSION OF COX ARCHITECTURE PTY LTD CONSTITUTES AN INFRINGEMENT OF COPYRIGHT

Rev	Description	By	Date
1	SSDA SUBMISSION	COX	01/09/2025

Cox Architecture
70 George Street
The Rocks NSW 2000
Australia
T + 61 2 9267 9599
coxarchitecture.com.au

Nominated Architects:
Joe Agius no. 6491
Ramin Jahromi no. 10000



Client
CORONATION

Project No.
222141.03

Project
NICHOLSON PLACE
46 NICHOLSON STREET


Acknowledgement

Drawing Title
VIEWS FROM THE SUN (WINTER SOLSTICE) - SHEET 1


Document Control Status:
SSDA SUBMISSION

Co-ordinated:	HP	Drawn:	HP,AW
Project Architect:	ANTHONY KIM	Scale:	@ A1
Project Director:	FELIPE MIRANDA	Date:	01/09/2025
Drawing Number:	A-DA-8003	Revision:	1


Architect: Cox Architecture Pty Ltd
Project: Nicholson Place
Drawing: Views from the Sun (Winter Solstice) - Sheet 1
Date: 01/09/2025
Scale: @ A1
Drawing Number: A-DA-8003

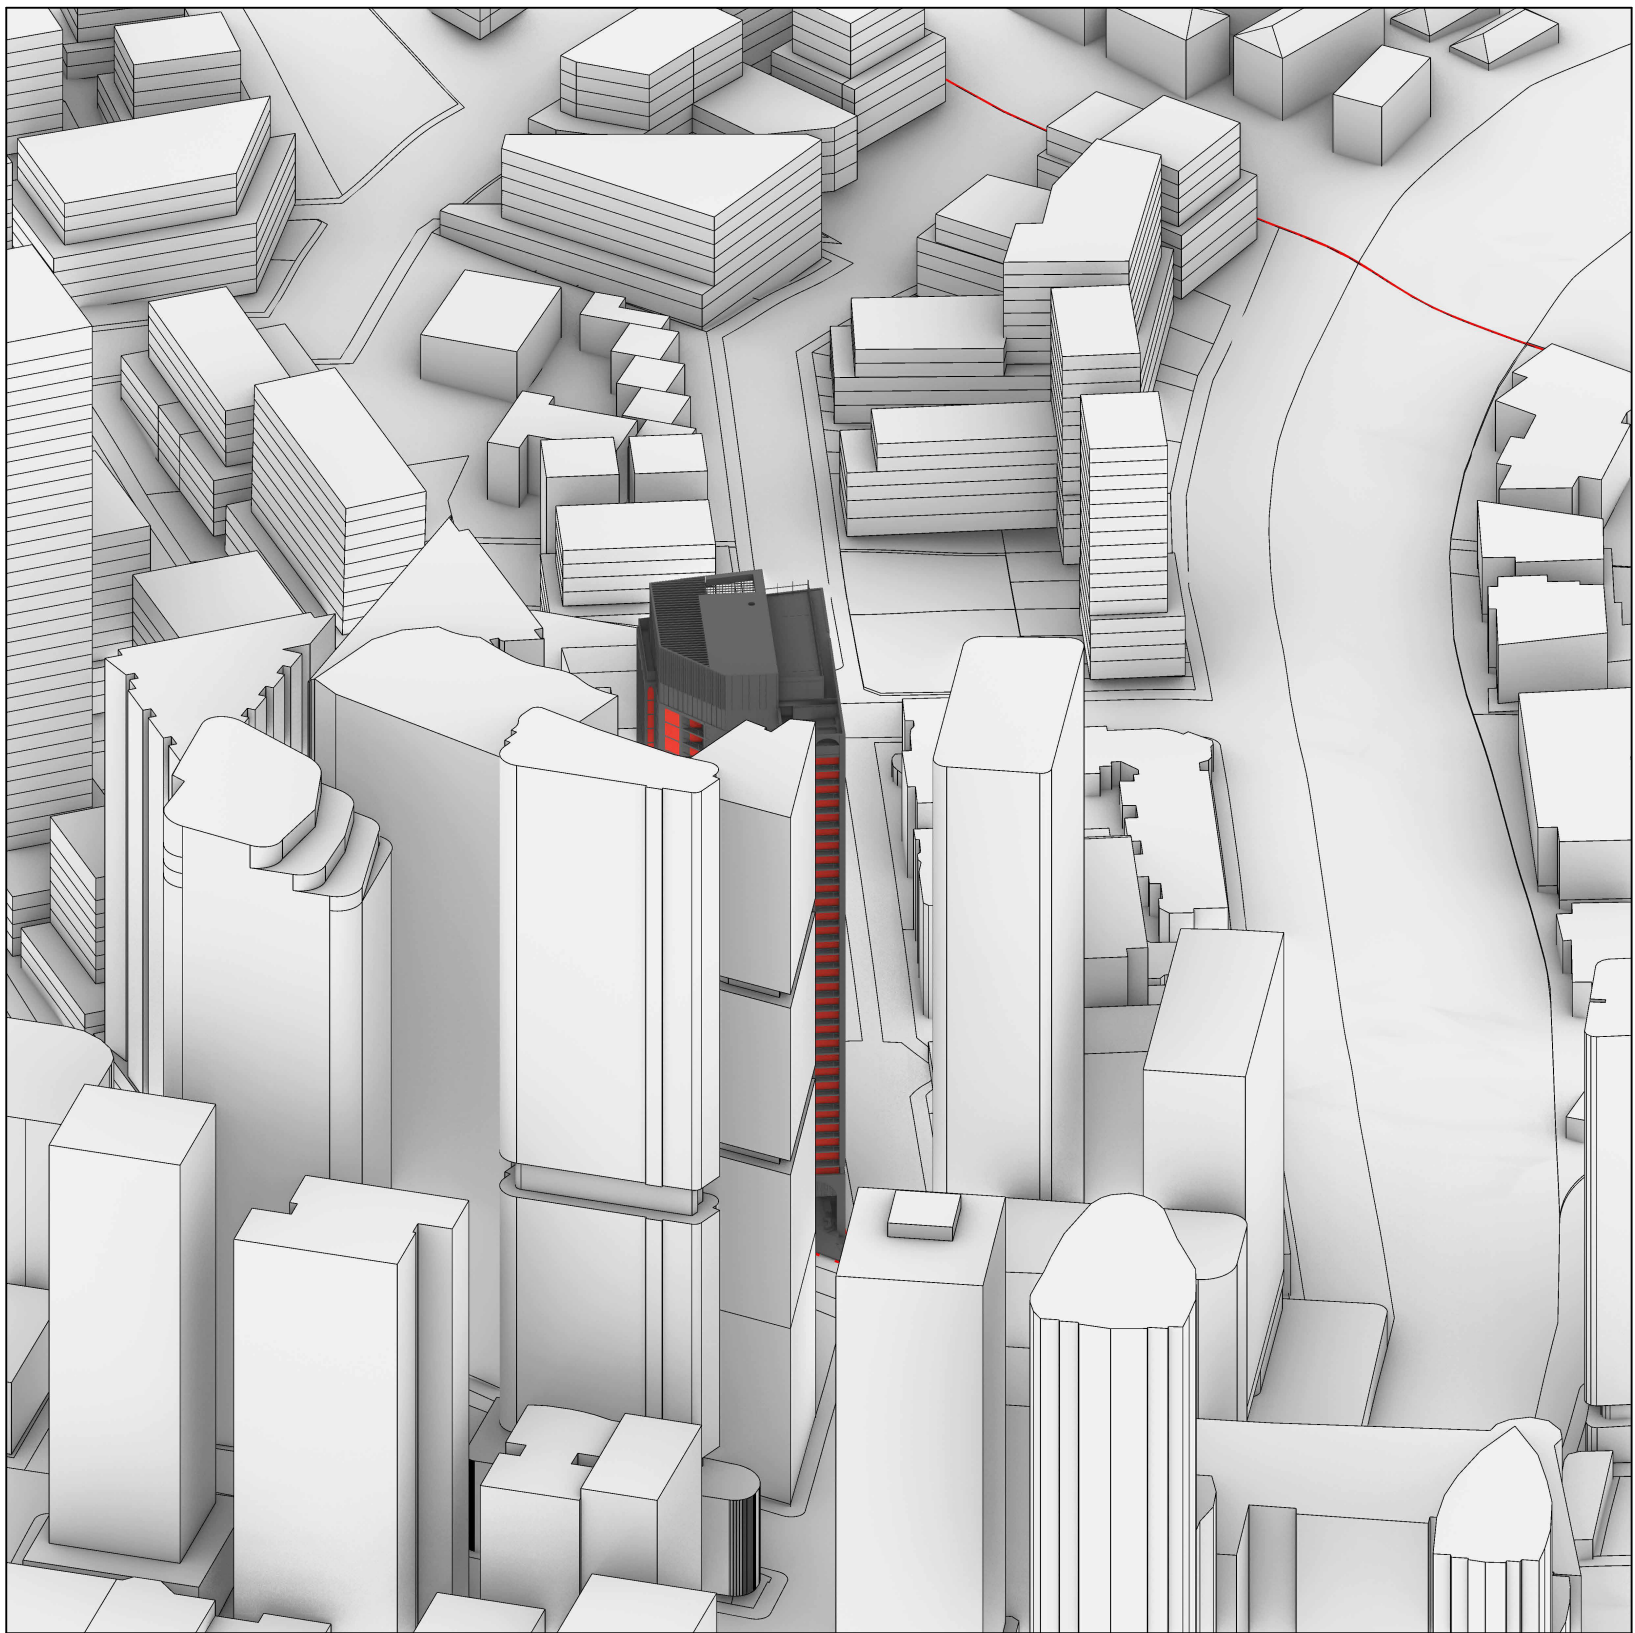

21 JUNE 1PM - WINTER SOLSTICE

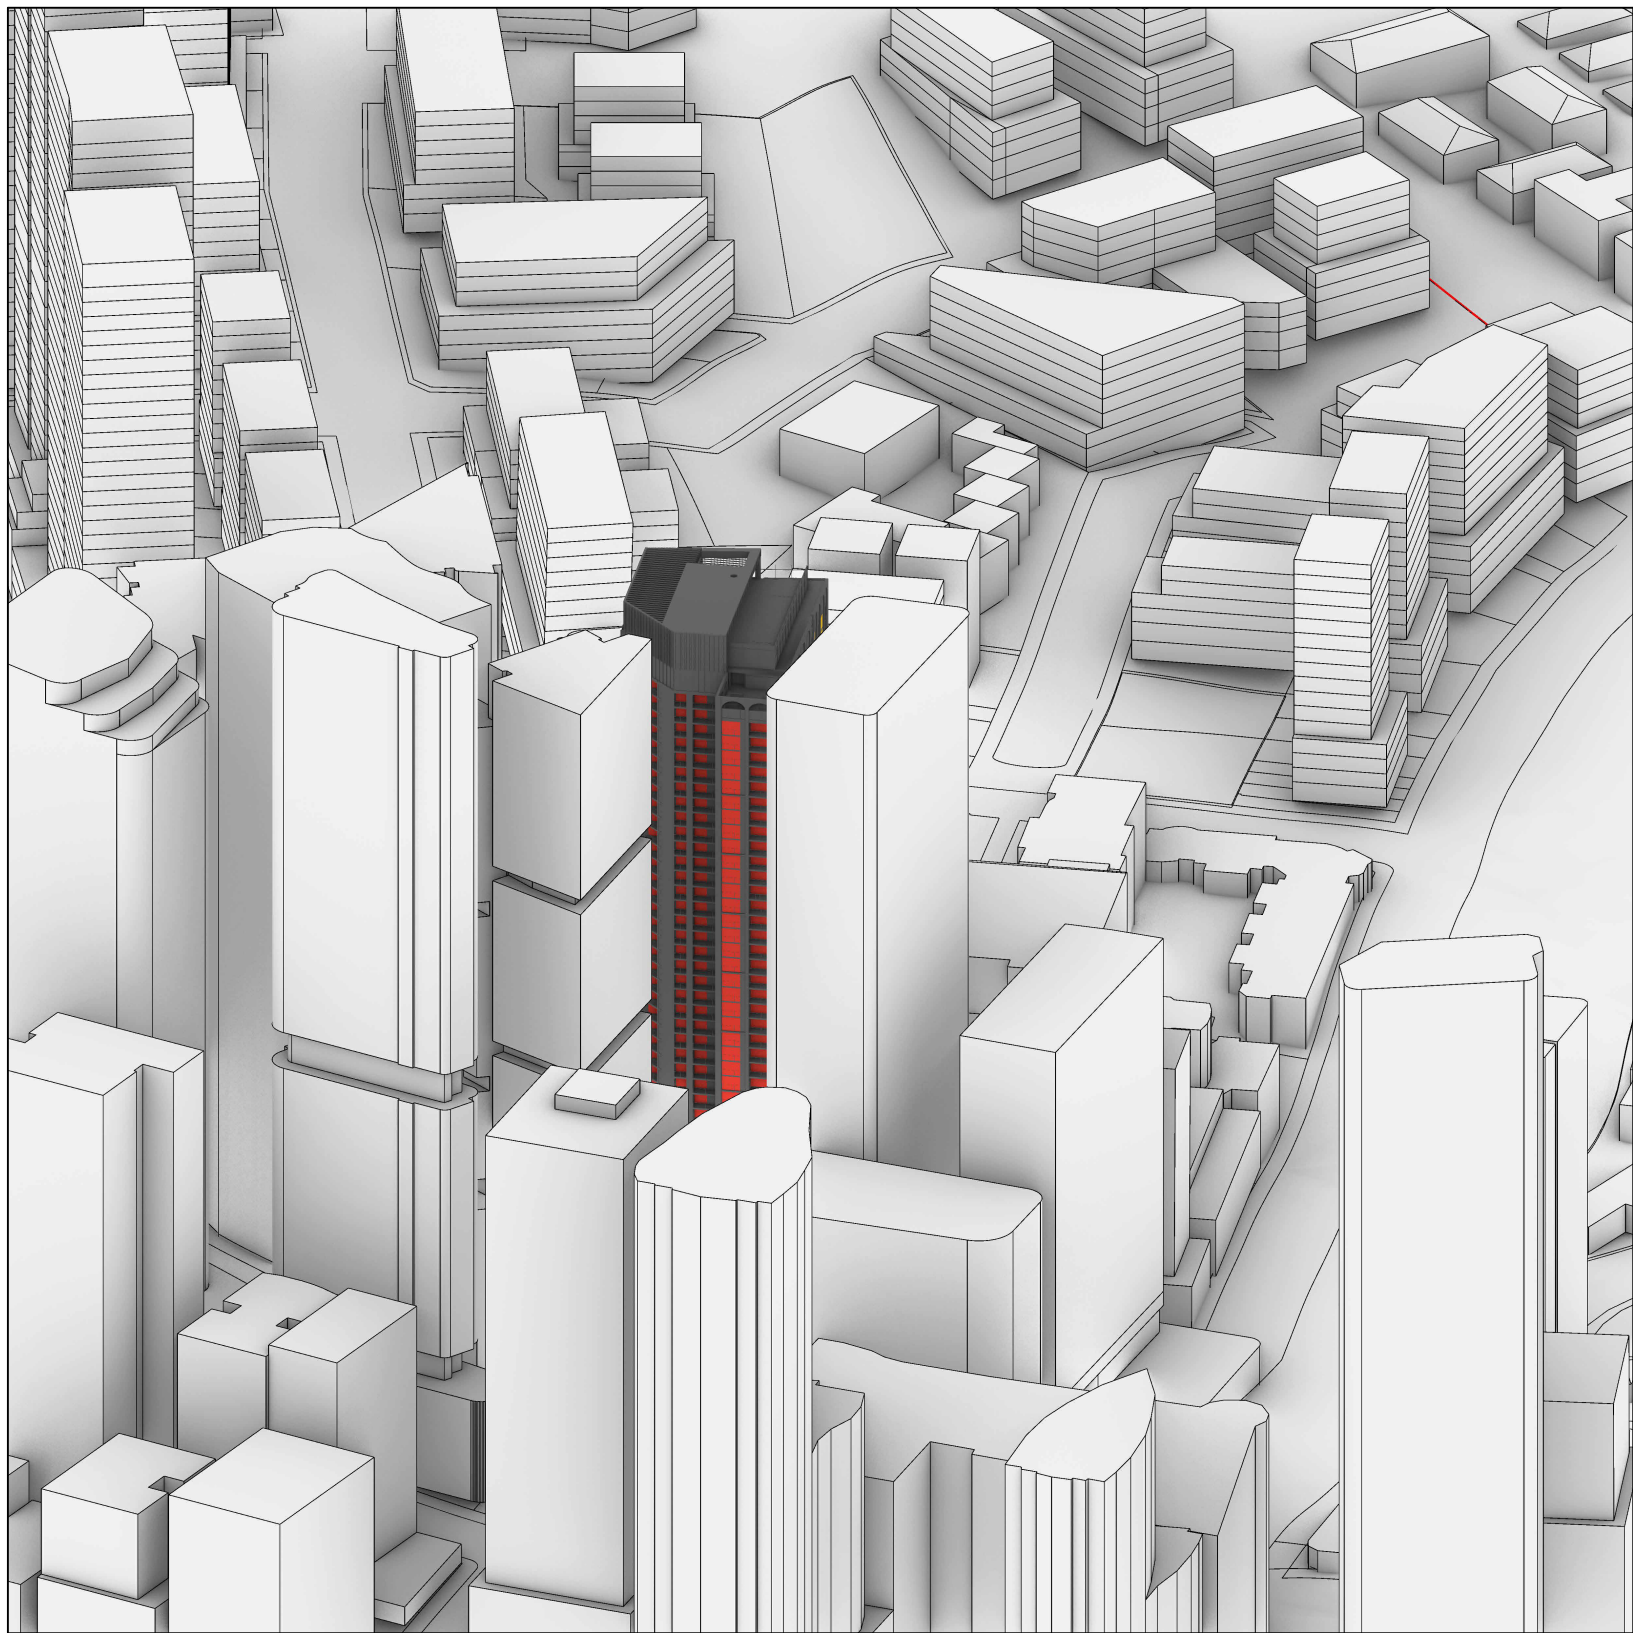

21 JUNE 2PM - WINTER SOLSTICE

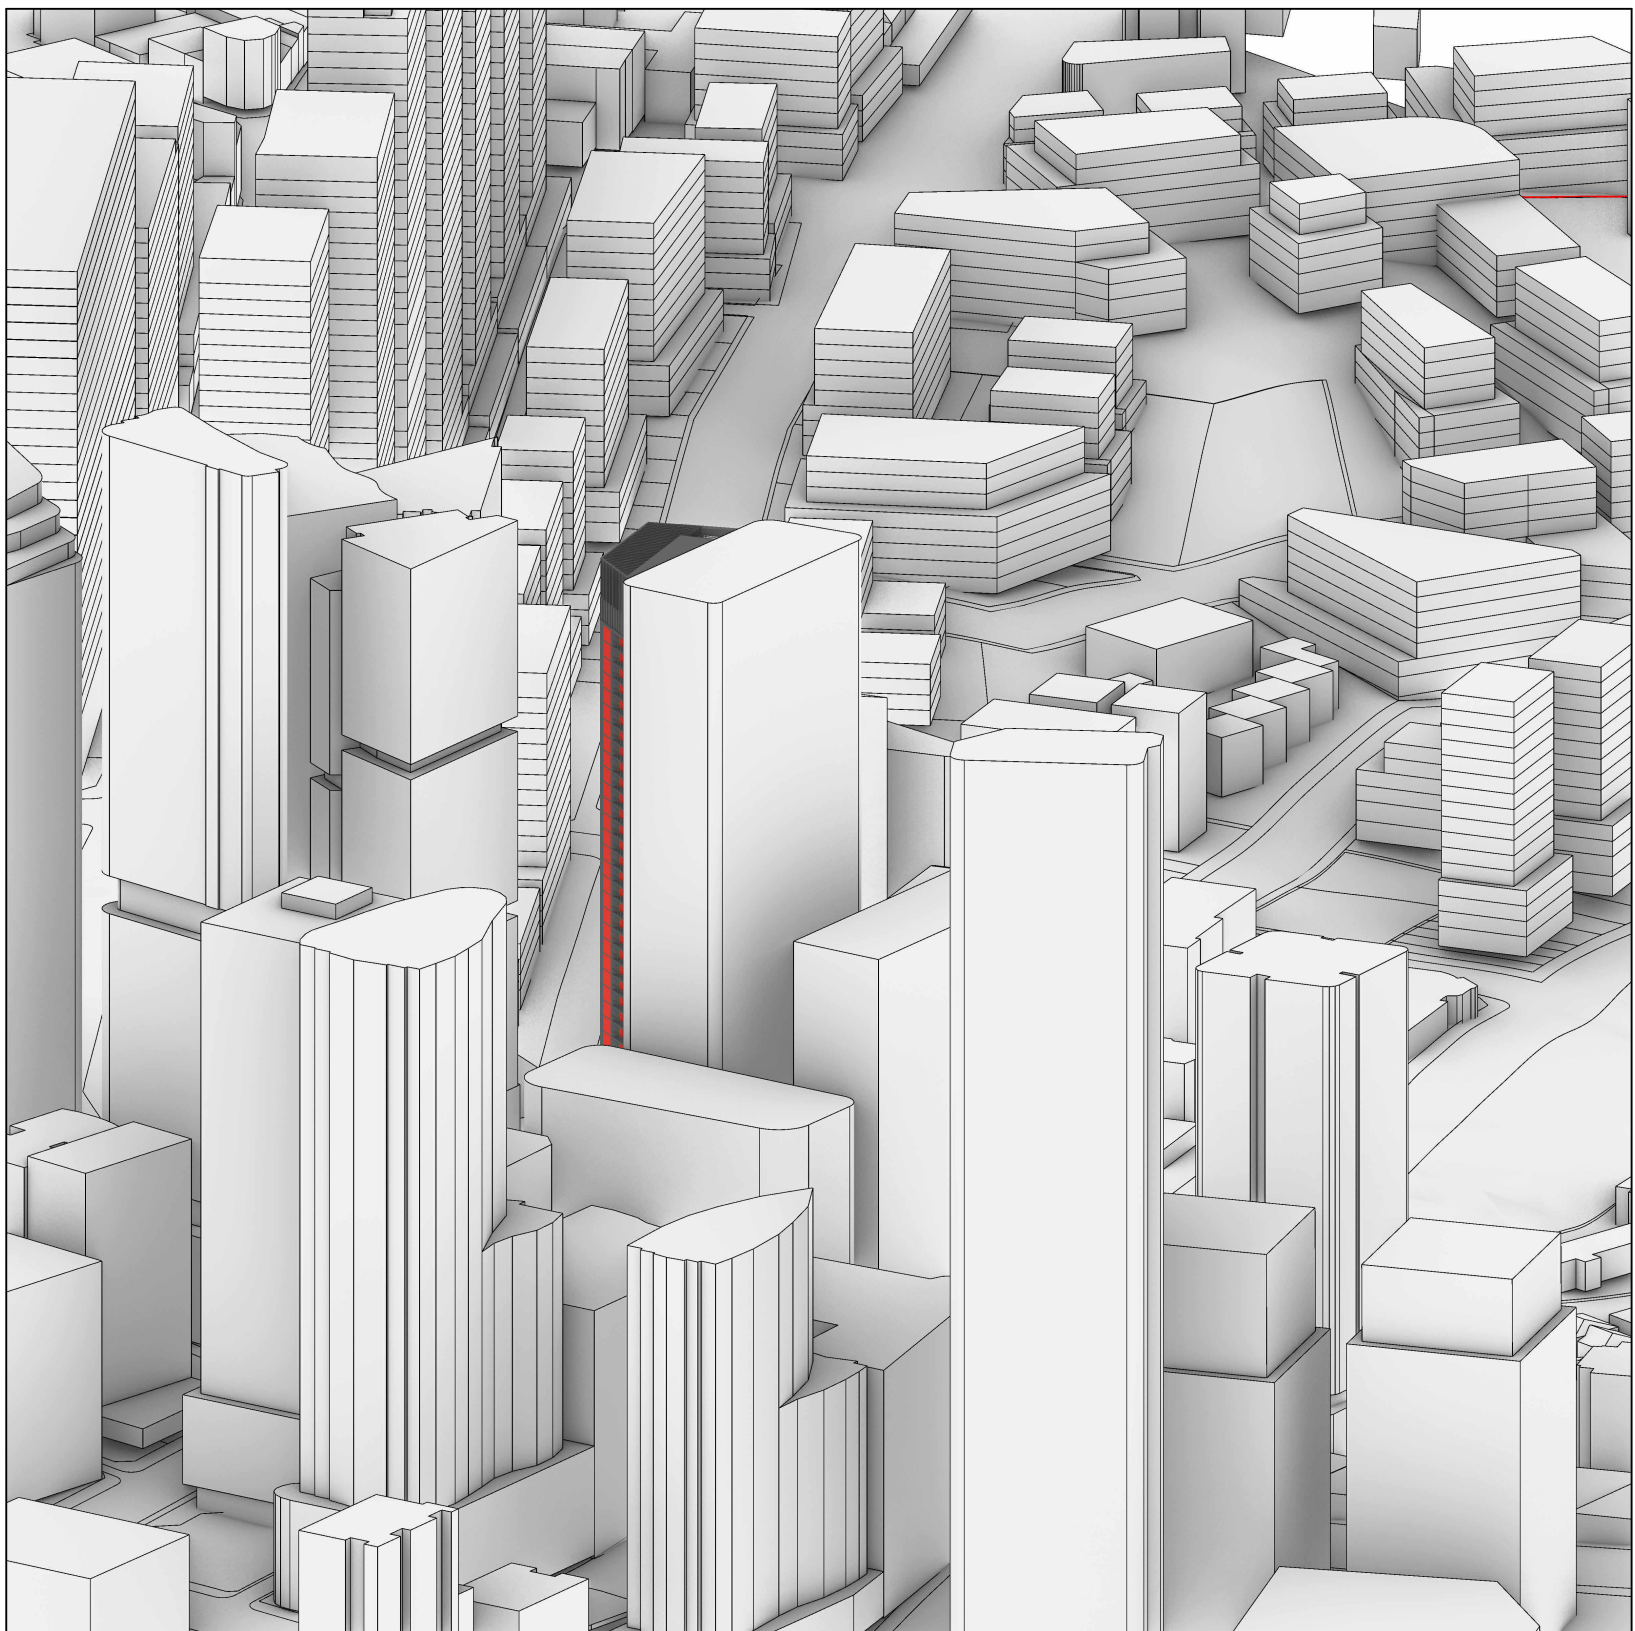

21 JUNE 3PM - WINTER SOLSTICE

Rev	Description	By	Date
1	SSDA SUBMISSION	COX	01/09/2025

Cox Architecture
70 George Street
The Rocks NSW 2000
Australia
T + 61 2 9267 9599
coxarchitecture.com.au

Nominated Architects:
Joe Agius no. 6491
Ramin Jahromi no. 10000



Client
CORONATION

Project No.
222141.03

Project
NICHOLSON PLACE
46 NICHOLSON STREET

Acknowledgement

Drawing Title
VIEWS FROM THE SUN (WINTER SOLSTICE) - SHEET 2

Document Control Status:
SSDA SUBMISSION

Co-ordinated:	HP	Drawn:	HP,AW
Project Architect:	ANTHONY KIM	Scale:	@ A1
Project Director:	FELIPE MIRANDA	Date:	01/09/2025
Drawing Number:	A-DA-8004	Revision:	1



VIEW FROM CHRISTIE STREET LOOKING SOUTH EAST
(ARTISTS IMPRESSION ONLY)



VIEW FROM NICHOLSON STREET LOOKING SOUTH WEST
(ARTISTS IMPRESSION ONLY)

© COPYRIGHT COX ARCHITECTURE PTY LTD ACN 002 535 891
ANY FORM OF REPRODUCTION OF THIS DRAWING IN FULL OR IN PART WITHOUT THE WRITTEN PERMISSION OF COX ARCHITECTURE PTY LTD CONSTITUTES AN INFRINGEMENT OF COPYRIGHT

Rev	Description	By	Date
1	SSDA SUBMISSION	COX	01/09/2025

Cox Architecture
70 George Street
The Rocks NSW 2000
Australia
T + 61 2 9267 9599
coxarchitecture.com.au

Nominated Architects:
Joe Agius no. 6491
Ramin Jahromi no. 10000



Client
CORONATION

Project No.
222141.03


Project
NICHOLSON PLACE
46 NICHOLSON STREET

Acknowledgement

Drawing Title
ARTIST IMPRESSION


Document Control Status:
SSDA SUBMISSION

Co-ordinated:	HP	Drawn:	HP,AW
Project Architect:	ANTHONY KIM	Scale:	@ A1
Project Director:	FELIPE MIRANDA	Date:	01/09/2025
Drawing Number:	A-DA-8100	Revision:	1

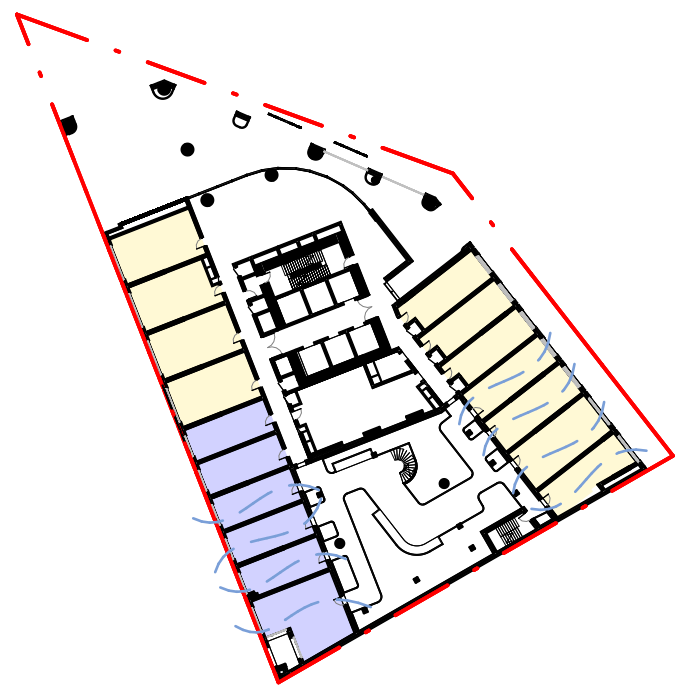

LEVEL 1

CALCULATIONS FOR JUNE 21, 8AM - 4PM		UNITS
MIN. 2 HOURS OF DIRECT SOLAR ACCESS		0
BETWEEN 0 AND 2 HOURS OF DIRECT SOLAR ACCESS		6
NO DIRECT SOLAR ACCESS		11
TOTAL NO. OF UNITS		17
NATURAL VENTILATION (FIRST 9 STOREYS)		
NATURAL CROSS VENTILATION		8
TOTAL NO. OF UNITS		17

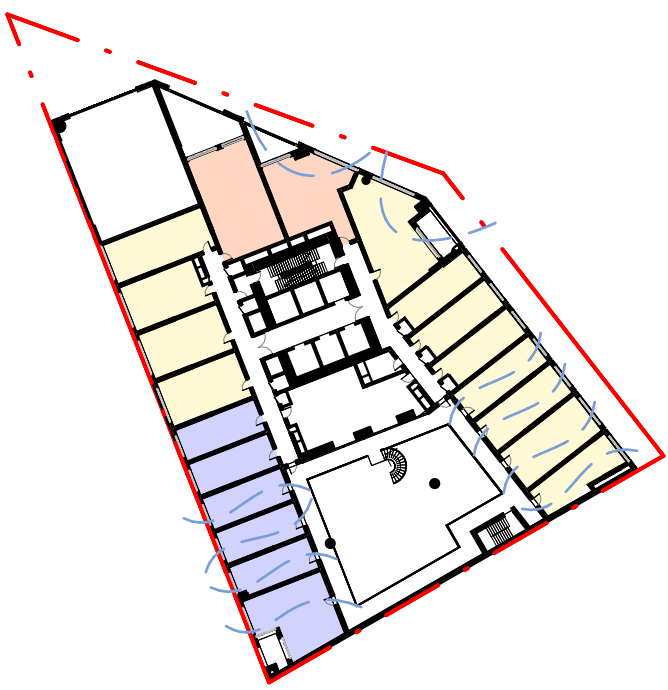


LEVEL 2

CALCULATIONS FOR JUNE 21, 8AM - 4PM		UNITS
MIN. 2 HOURS OF DIRECT SOLAR ACCESS		2
BETWEEN 0 AND 2 HOURS OF DIRECT SOLAR ACCESS		12
NO DIRECT SOLAR ACCESS		6
TOTAL NO. OF UNITS		20
NATURAL VENTILATION (FIRST 9 STOREYS)		
NATURAL CROSS VENTILATION		8
TOTAL NO. OF UNITS		20



LEVEL 3

CALCULATIONS FOR JUNE 21, 8AM - 4PM		UNITS
MIN. 2 HOURS OF DIRECT SOLAR ACCESS		6
BETWEEN 0 AND 2 HOURS OF DIRECT SOLAR ACCESS		8
NO DIRECT SOLAR ACCESS		2
TOTAL NO. OF UNITS		16
NATURAL VENTILATION (FIRST 9 STOREYS)		
NATURAL CROSS VENTILATION		7
TOTAL NO. OF UNITS		16

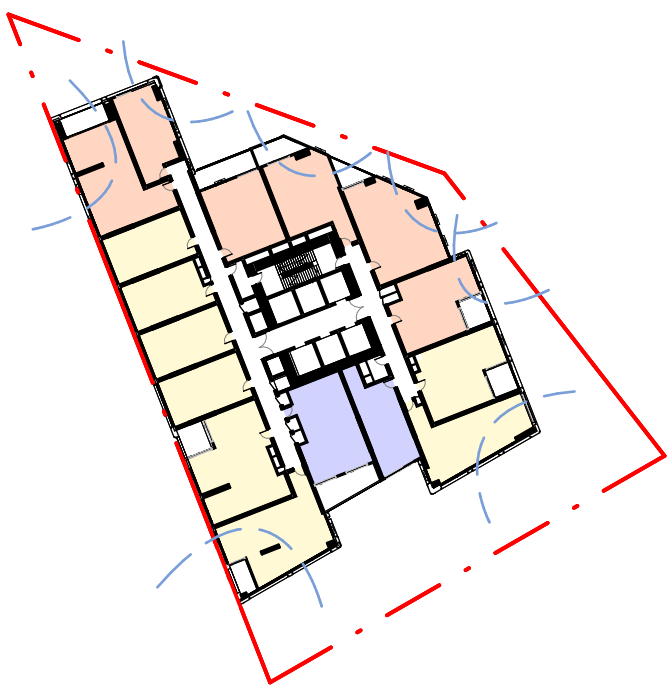


LEVEL 4

CALCULATIONS FOR JUNE 21, 8AM - 4PM		UNITS
MIN. 2 HOURS OF DIRECT SOLAR ACCESS		6
BETWEEN 0 AND 2 HOURS OF DIRECT SOLAR ACCESS		8
NO DIRECT SOLAR ACCESS		2
TOTAL NO. OF UNITS		16
NATURAL VENTILATION (FIRST 9 STOREYS)		
NATURAL CROSS VENTILATION		7
TOTAL NO. OF UNITS		16


ADG - SOLAR COMPLIANCE		
SOLAR ACHIEVED	No. UNITS	PERCENTAGE (%)
NO SOLAR	72	13%
UNDER 2 HOURS	287	53%
OVER 2 HOURS	182	34%

ADG - CROSS VENTILATION		
CROSS VENTILATION	No. UNITS	PERCENTAGE (%)
NO CROSS VENTILATION	64	55%
CROSSVENT ACHIEVED	53	45%

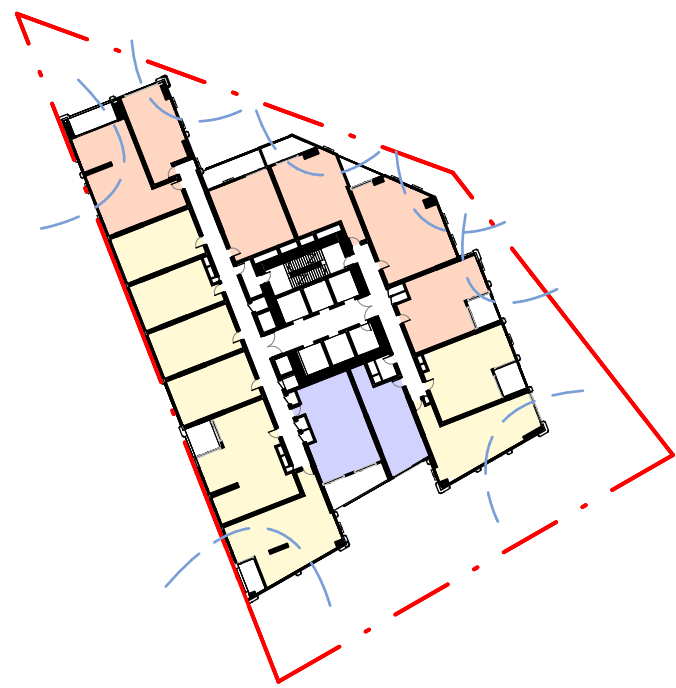


LEVEL 5

CALCULATIONS FOR JUNE 21, 8AM - 4PM		UNITS
MIN. 2 HOURS OF DIRECT SOLAR ACCESS		6
BETWEEN 0 AND 2 HOURS OF DIRECT SOLAR ACCESS		8
NO DIRECT SOLAR ACCESS		2
TOTAL NO. OF UNITS		16
NATURAL VENTILATION (FIRST 9 STOREYS)		
NATURAL CROSS VENTILATION		7
TOTAL NO. OF UNITS		16

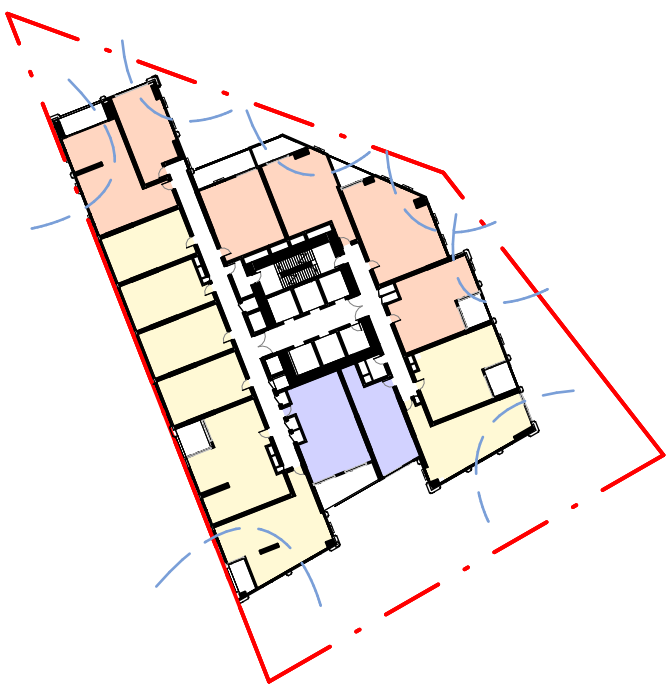


LEVEL 6

CALCULATIONS FOR JUNE 21, 8AM - 4PM		UNITS
MIN. 2 HOURS OF DIRECT SOLAR ACCESS		6
BETWEEN 0 AND 2 HOURS OF DIRECT SOLAR ACCESS		8
NO DIRECT SOLAR ACCESS		2
TOTAL NO. OF UNITS		16
NATURAL VENTILATION (FIRST 9 STOREYS)		
NATURAL CROSS VENTILATION		7
TOTAL NO. OF UNITS		16

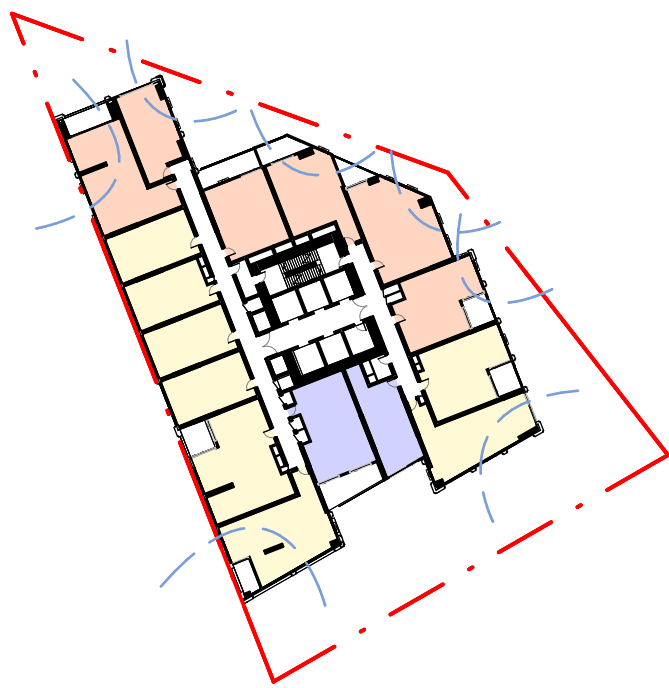


LEVEL 7

CALCULATIONS FOR JUNE 21, 8AM - 4PM		UNITS
MIN. 2 HOURS OF DIRECT SOLAR ACCESS		6
BETWEEN 0 AND 2 HOURS OF DIRECT SOLAR ACCESS		8
NO DIRECT SOLAR ACCESS		2
TOTAL NO. OF UNITS		16
NATURAL VENTILATION (FIRST 9 STOREYS)		
NATURAL CROSS VENTILATION		7
TOTAL NO. OF UNITS		16

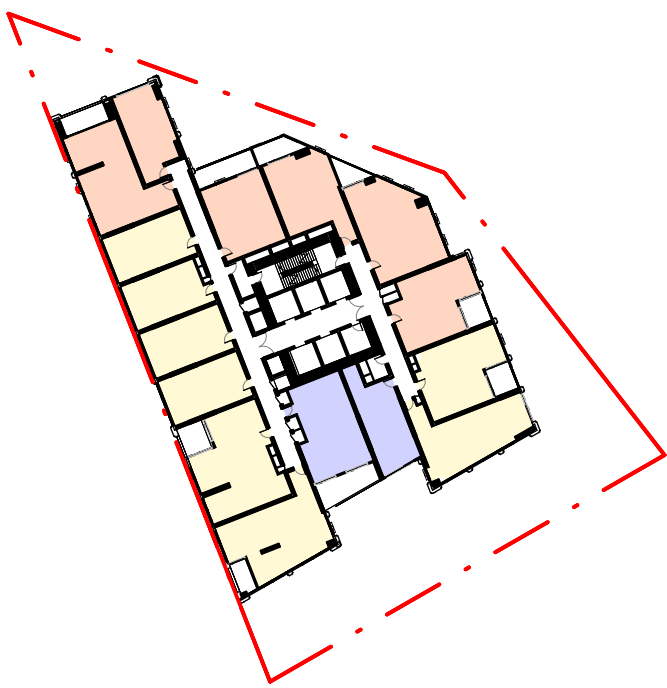


LEVEL 8

CALCULATIONS FOR JUNE 21, 8AM - 4PM		UNITS
MIN. 2 HOURS OF DIRECT SOLAR ACCESS		6
BETWEEN 0 AND 2 HOURS OF DIRECT SOLAR ACCESS		8
NO DIRECT SOLAR ACCESS		2
TOTAL NO. OF UNITS		16

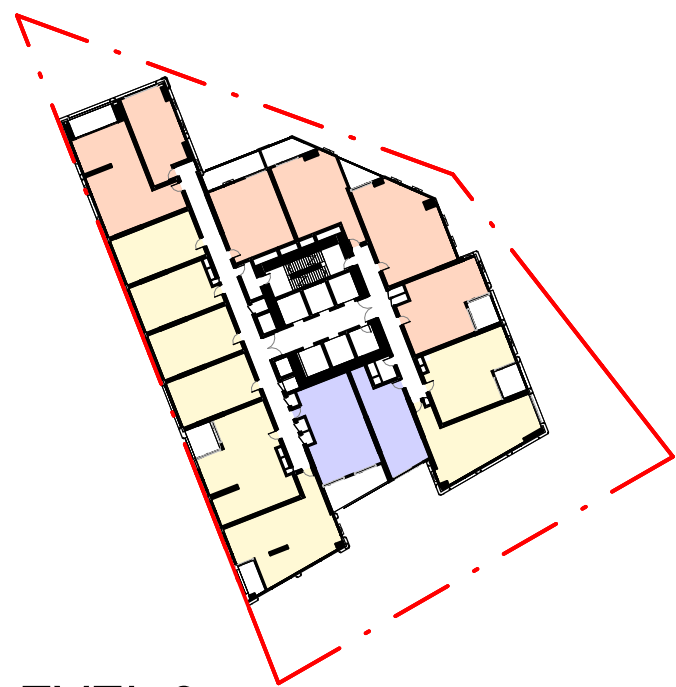


LEVEL 9

CALCULATIONS FOR JUNE 21, 8AM - 4PM		UNITS
MIN. 2 HOURS OF DIRECT SOLAR ACCESS		6
BETWEEN 0 AND 2 HOURS OF DIRECT SOLAR ACCESS		8
NO DIRECT SOLAR ACCESS		2
TOTAL NO. OF UNITS		16

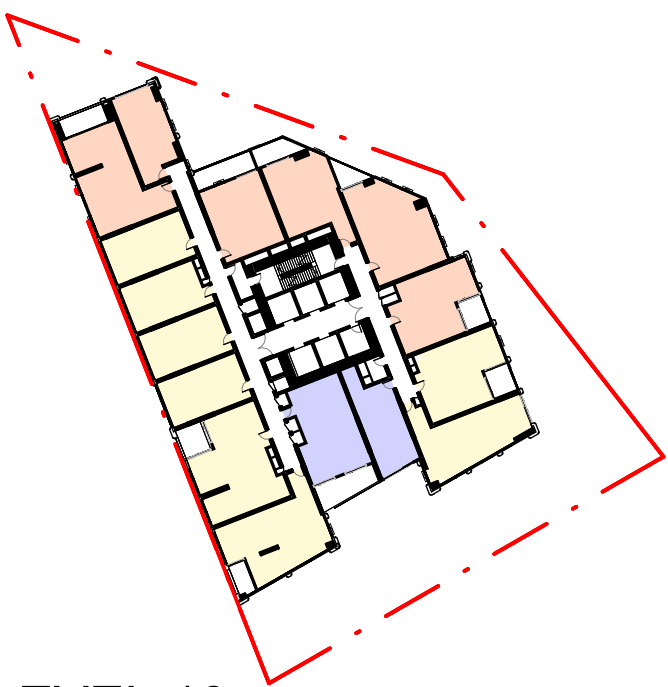


LEVEL 10

CALCULATIONS FOR JUNE 21, 8AM - 4PM		UNITS
MIN. 2 HOURS OF DIRECT SOLAR ACCESS		6
BETWEEN 0 AND 2 HOURS OF DIRECT SOLAR ACCESS		8
NO DIRECT SOLAR ACCESS		2
TOTAL NO. OF UNITS		16

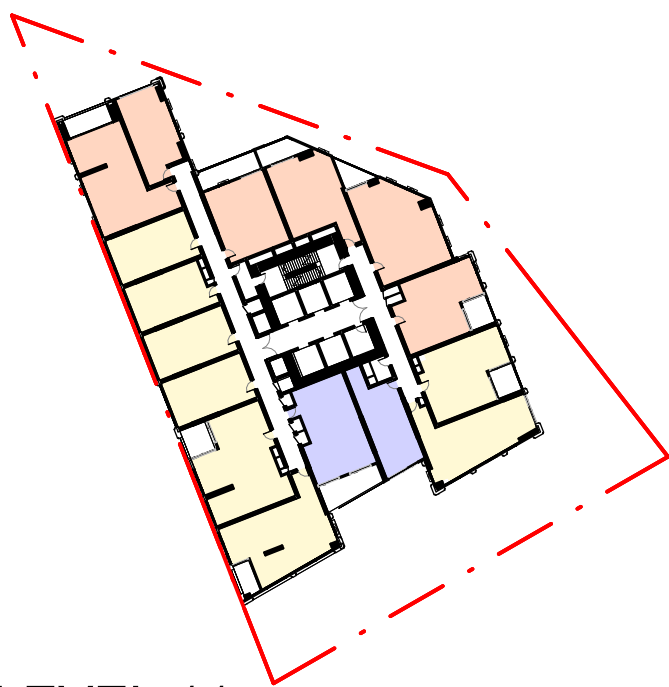

LEVEL 11

CALCULATIONS FOR JUNE 21, 8AM - 4PM		UNITS
MIN. 2 HOURS OF DIRECT SOLAR ACCESS		6
BETWEEN 0 AND 2 HOURS OF DIRECT SOLAR ACCESS		8
NO DIRECT SOLAR ACCESS		2
TOTAL NO. OF UNITS		16

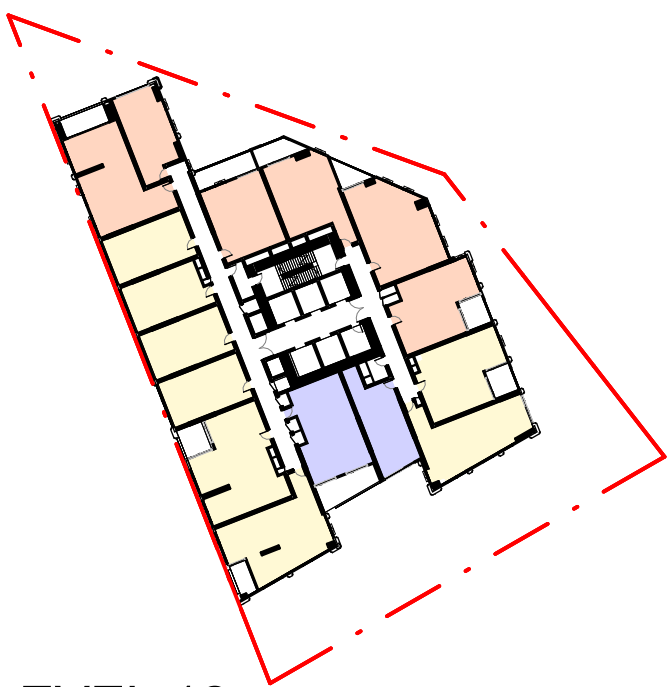

LEVEL 12

CALCULATIONS FOR JUNE 21, 8AM - 4PM		UNITS
MIN. 2 HOURS OF DIRECT SOLAR ACCESS		6
BETWEEN 0 AND 2 HOURS OF DIRECT SOLAR ACCESS		8
NO DIRECT SOLAR ACCESS		2
TOTAL NO. OF UNITS		16

Rev	Description	By	Date
1	SSDA SUBMISSION	COX	01/09/2025



Client
CORONATION

Project No.
222141.03

Project
NICHOLSON PLACE

46 NICHOLSON STREET

Acknowledgement

Drawing Title
ADG COMPLIANCE - SHEET 1

Document Control Status:
SSDA SUBMISSION

Co-ordinated:
HP

Project Architect:
ANTHONY KIM

Project Director:
FELIPE MIRANDA

Drawing Number:
A-DA-8300

Drawn:
HP,AW


Scale:
1 : 800 @ A1

Date:
01/09/2025

Revision:


1



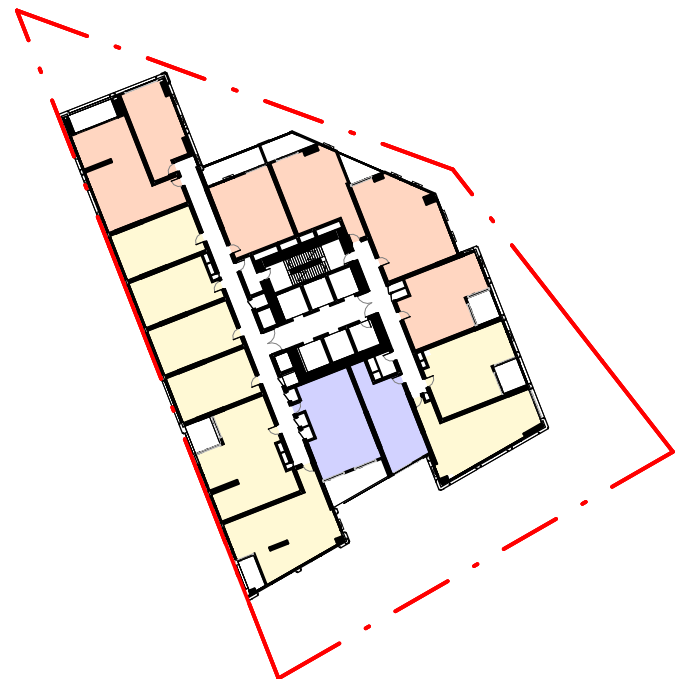


LEVEL 13

CALCULATIONS FOR JUNE 21, 8AM - 4PM		UNITS
MIN. 2 HOURS OF DIRECT SOLAR ACCESS		6
BETWEEN 0 AND 2 HOURS OF DIRECT SOLAR ACCESS		8
NO DIRECT SOLAR ACCESS		2
TOTAL NO. OF UNITS		16

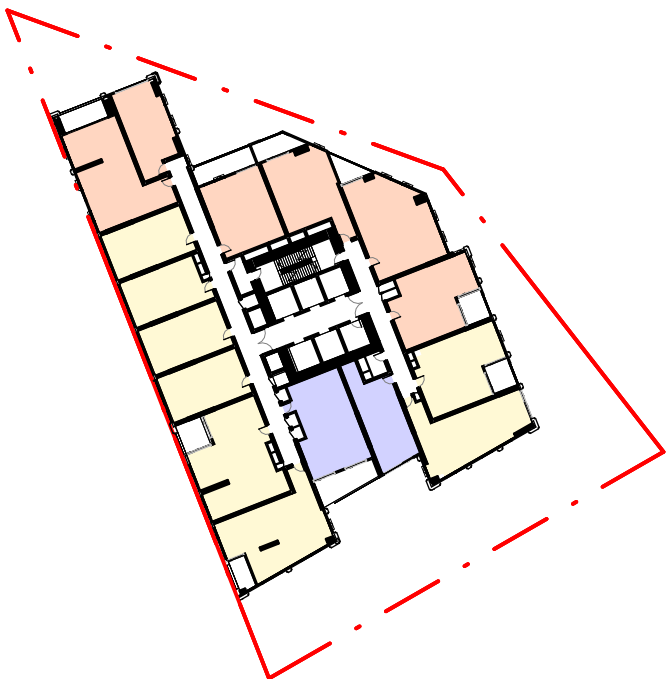


LEVEL 14

CALCULATIONS FOR JUNE 21, 8AM - 4PM		UNITS
MIN. 2 HOURS OF DIRECT SOLAR ACCESS		6
BETWEEN 0 AND 2 HOURS OF DIRECT SOLAR ACCESS		8
NO DIRECT SOLAR ACCESS		2
TOTAL NO. OF UNITS		16

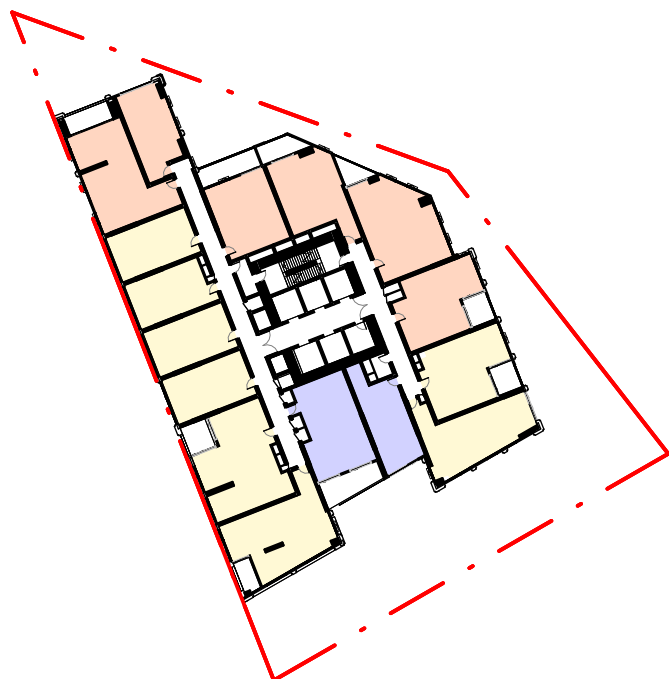

LEVEL 15

CALCULATIONS FOR JUNE 21, 8AM - 4PM		UNITS
MIN. 2 HOURS OF DIRECT SOLAR ACCESS		6
BETWEEN 0 AND 2 HOURS OF DIRECT SOLAR ACCESS		8
NO DIRECT SOLAR ACCESS		2
TOTAL NO. OF UNITS		16

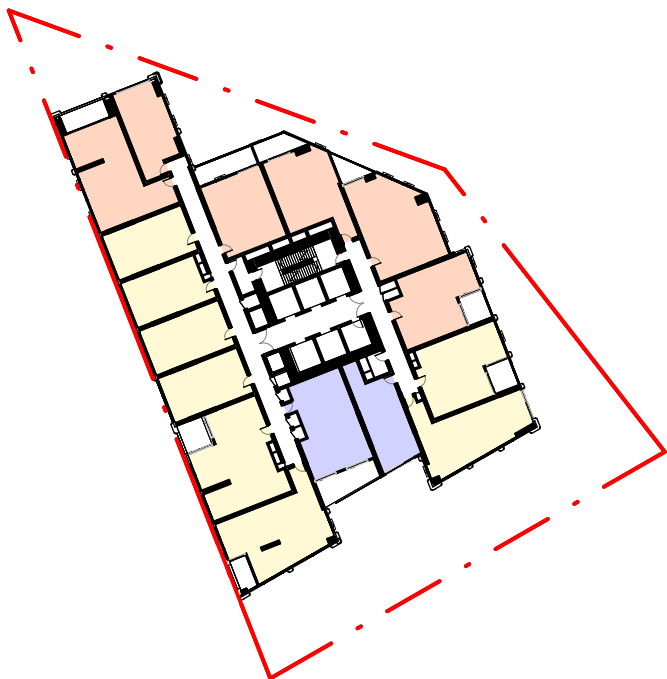


LEVEL 16

CALCULATIONS FOR JUNE 21, 8AM - 4PM		UNITS
MIN. 2 HOURS OF DIRECT SOLAR ACCESS		6
BETWEEN 0 AND 2 HOURS OF DIRECT SOLAR ACCESS		8
NO DIRECT SOLAR ACCESS		2
TOTAL NO. OF UNITS		16


ADG - SOLAR COMPLIANCE		
SOLAR ACHIEVED	No. UNITS	PERCENTAGE (%)
NO SOLAR	72	13%
UNDER 2 HOURS	287	53%
OVER 2 HOURS	182	34%

ADG - CROSS VENTILATION		
CROSS VENTILATION	No. UNITS	PERCENTAGE (%)
NO CROSS VENTILATION	64	55%
CROSSVENT ACHIEVED	53	45%

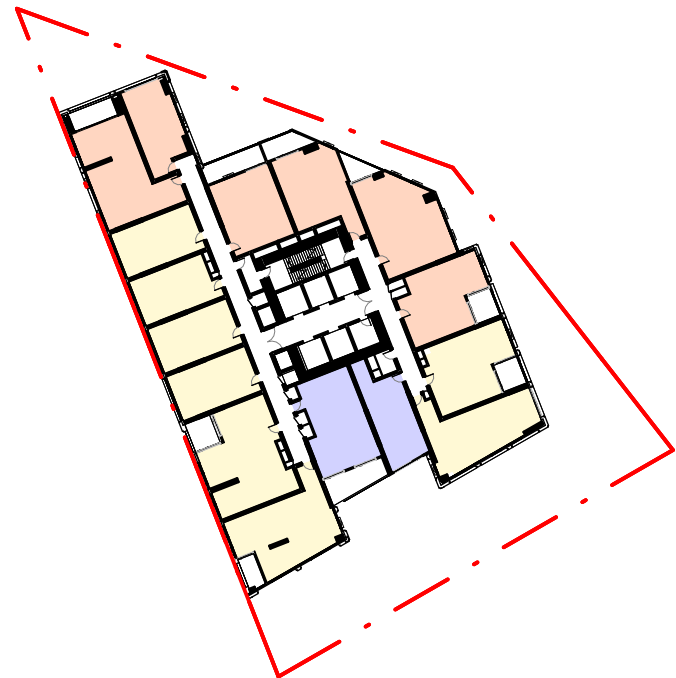


LEVEL 17

CALCULATIONS FOR JUNE 21, 8AM - 4PM		UNITS
MIN. 2 HOURS OF DIRECT SOLAR ACCESS		6
BETWEEN 0 AND 2 HOURS OF DIRECT SOLAR ACCESS		8
NO DIRECT SOLAR ACCESS		2
TOTAL NO. OF UNITS		16

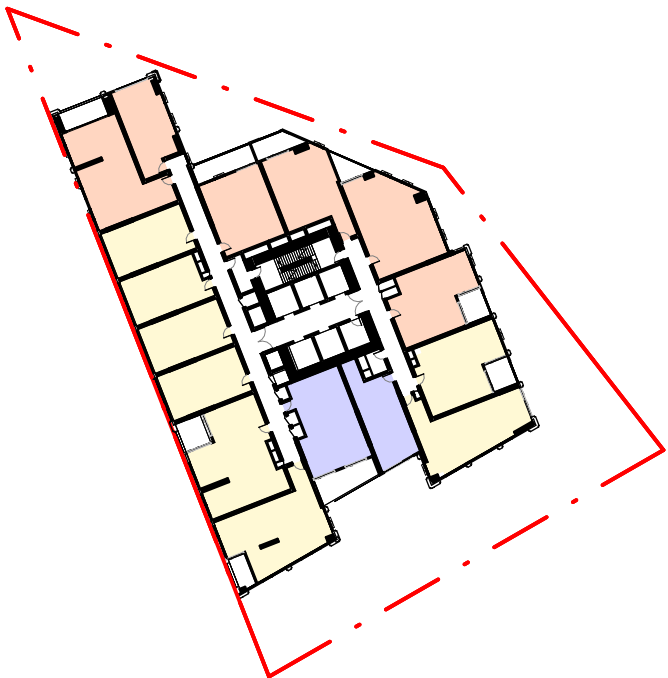


LEVEL 18

CALCULATIONS FOR JUNE 21, 8AM - 4PM		UNITS
MIN. 2 HOURS OF DIRECT SOLAR ACCESS		6
BETWEEN 0 AND 2 HOURS OF DIRECT SOLAR ACCESS		8
NO DIRECT SOLAR ACCESS		2
TOTAL NO. OF UNITS		16

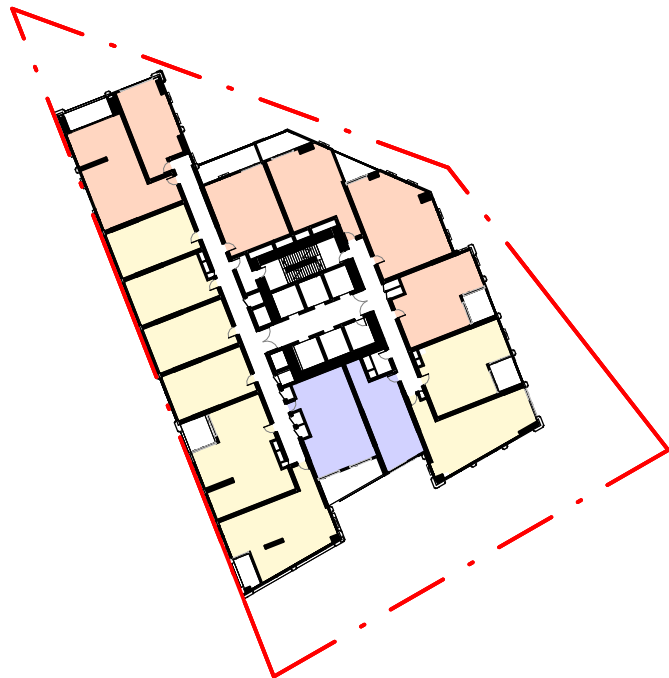


LEVEL 19

CALCULATIONS FOR JUNE 21, 8AM - 4PM		UNITS
MIN. 2 HOURS OF DIRECT SOLAR ACCESS		6
BETWEEN 0 AND 2 HOURS OF DIRECT SOLAR ACCESS		8
NO DIRECT SOLAR ACCESS		2
TOTAL NO. OF UNITS		16

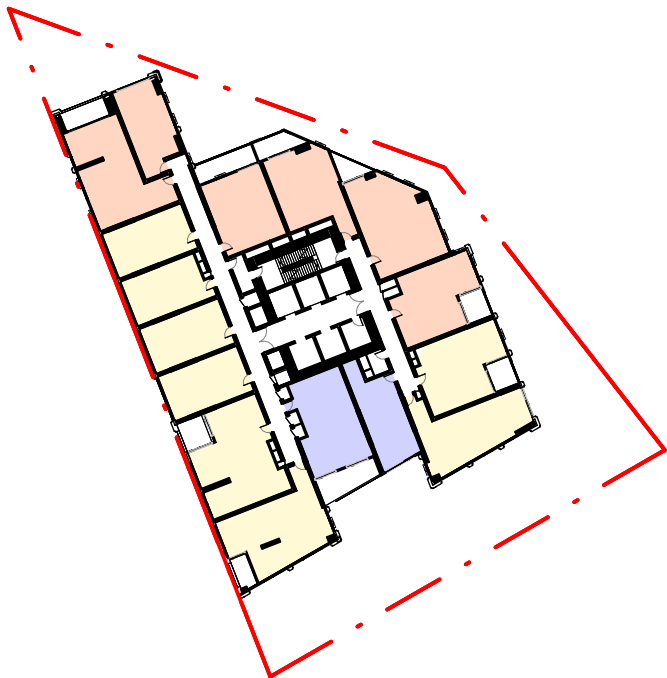


LEVEL 20

CALCULATIONS FOR JUNE 21, 8AM - 4PM		UNITS
MIN. 2 HOURS OF DIRECT SOLAR ACCESS		6
BETWEEN 0 AND 2 HOURS OF DIRECT SOLAR ACCESS		8
NO DIRECT SOLAR ACCESS		2
TOTAL NO. OF UNITS		16

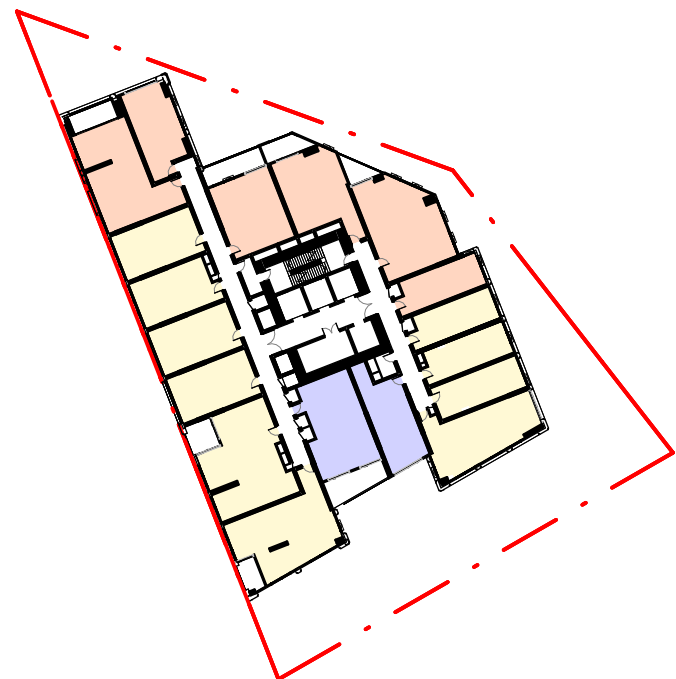


LEVEL 21

CALCULATIONS FOR JUNE 21, 8AM - 4PM		UNITS
MIN. 2 HOURS OF DIRECT SOLAR ACCESS		6
BETWEEN 0 AND 2 HOURS OF DIRECT SOLAR ACCESS		10
NO DIRECT SOLAR ACCESS		2
TOTAL NO. OF UNITS		18

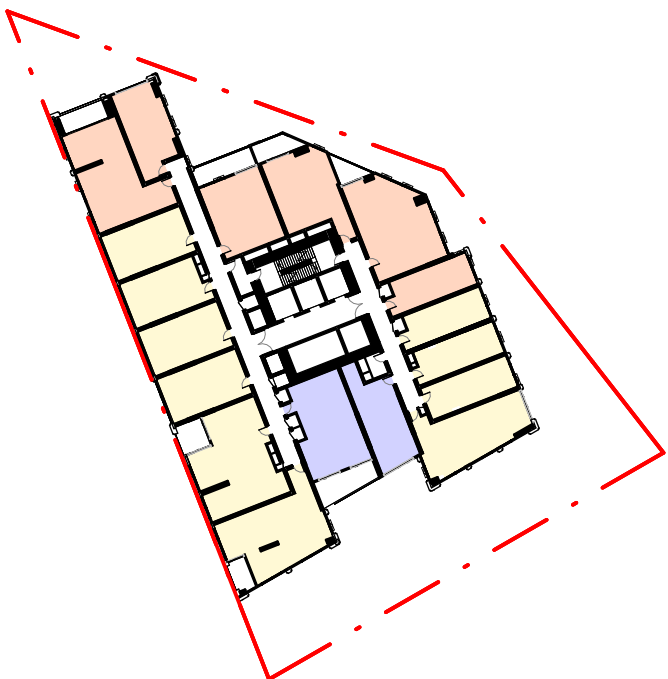


LEVEL 22

CALCULATIONS FOR JUNE 21, 8AM - 4PM		UNITS
MIN. 2 HOURS OF DIRECT SOLAR ACCESS		6
BETWEEN 0 AND 2 HOURS OF DIRECT SOLAR ACCESS		10
NO DIRECT SOLAR ACCESS		2
TOTAL NO. OF UNITS		18

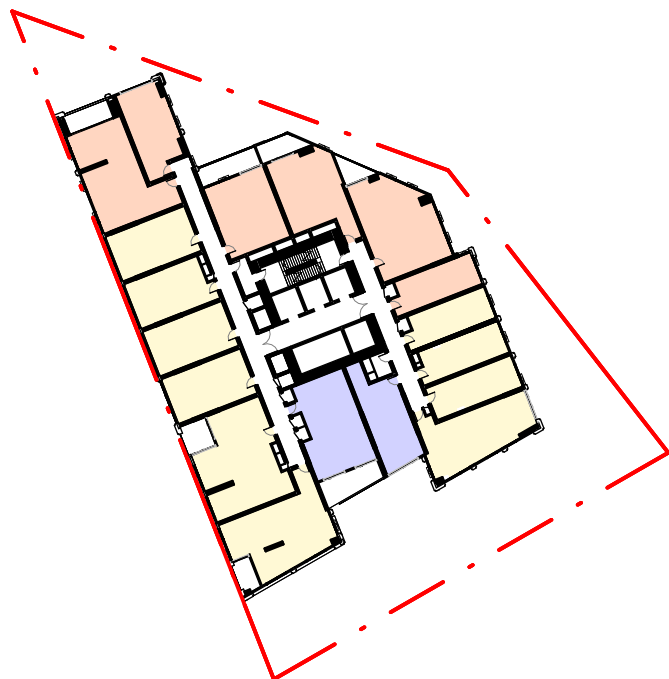

LEVEL 23

CALCULATIONS FOR JUNE 21, 8AM - 4PM		UNITS
MIN. 2 HOURS OF DIRECT SOLAR ACCESS		6
BETWEEN 0 AND 2 HOURS OF DIRECT SOLAR ACCESS		10
NO DIRECT SOLAR ACCESS		2
TOTAL NO. OF UNITS		18

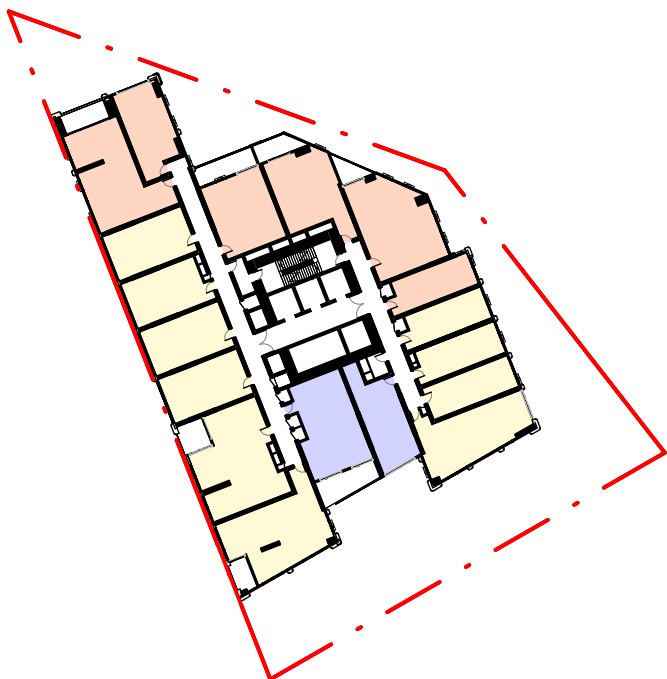

LEVEL 24

CALCULATIONS FOR JUNE 21, 8AM - 4PM		UNITS
MIN. 2 HOURS OF DIRECT SOLAR ACCESS		6
BETWEEN 0 AND 2 HOURS OF DIRECT SOLAR ACCESS		10
NO DIRECT SOLAR ACCESS		2
TOTAL NO. OF UNITS		18

Rev	Description	By	Date
1	SSDA SUBMISSION	COX	01/09/2025

Cox Architecture
70 George Street
The Rocks NSW 2000
Australia
T + 61 2 9267 9599
coxarchitecture.com.au

Nominated Architects:
Joe Agius no. 6491
Ramin Jahromi no. 10000



Client
CORONATION

Project No.
222141.03

Project
NICHOLSON PLACE

46 NICHOLSON STREET


Acknowledgement

Drawing Title
ADG COMPLIANCE - SHEET 2

Document Control Status:
SSDA SUBMISSION


Co-ordinated:	HP	Drawn:	HP,AW
Project Architect:	ANTHONY KIM	Scale:	1 : 800 @ A1
Project Director:	FELIPE MIRANDA	Date:	01/09/2025
Drawing Number:	A-DA-8301	Revision:	1



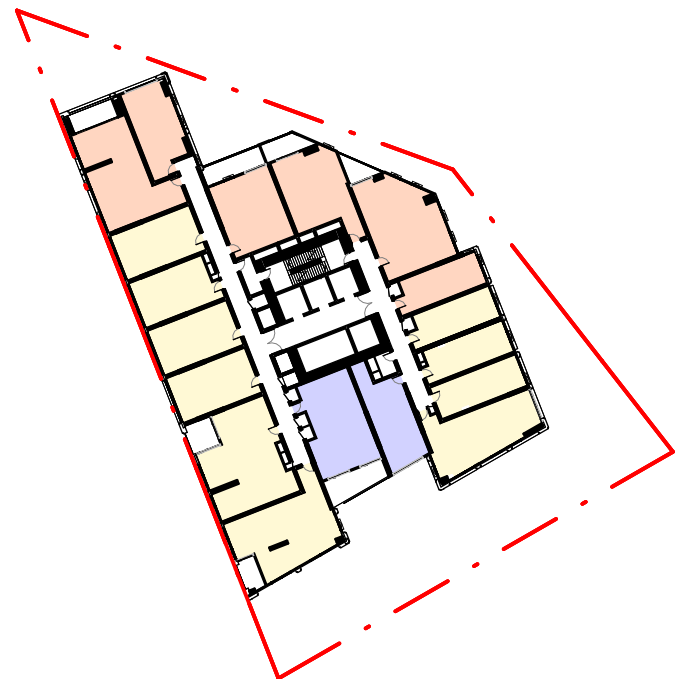


LEVEL 25

CALCULATIONS FOR JUNE 21, 8AM - 4PM		UNITS
MIN. 2 HOURS OF DIRECT SOLAR ACCESS		6
BETWEEN 0 AND 2 HOURS OF DIRECT SOLAR ACCESS		10
NO DIRECT SOLAR ACCESS		2
TOTAL NO. OF UNITS		18

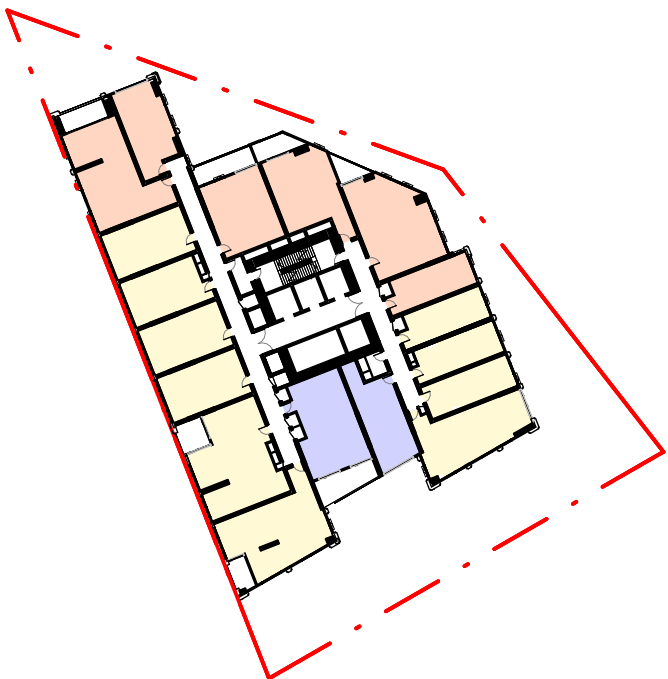


LEVEL 26

CALCULATIONS FOR JUNE 21, 8AM - 4PM		UNITS
MIN. 2 HOURS OF DIRECT SOLAR ACCESS		6
BETWEEN 0 AND 2 HOURS OF DIRECT SOLAR ACCESS		10
NO DIRECT SOLAR ACCESS		2
TOTAL NO. OF UNITS		18

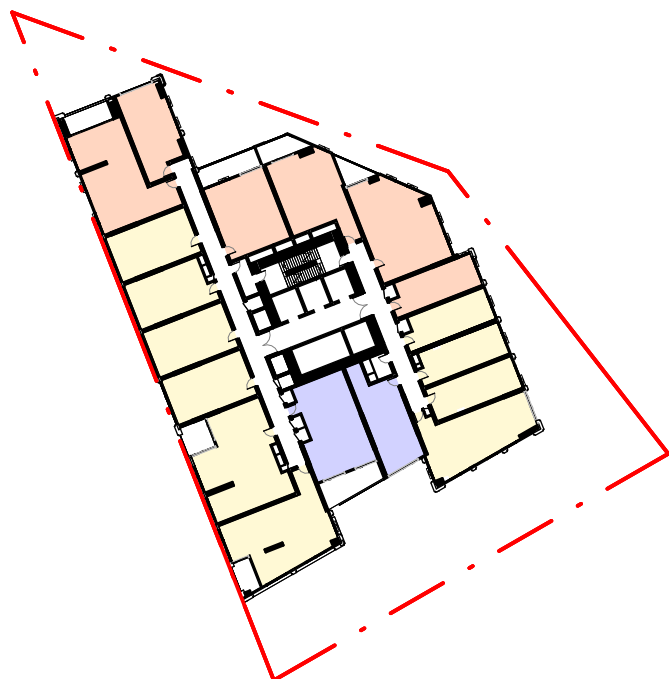


LEVEL 27

CALCULATIONS FOR JUNE 21, 8AM - 4PM		UNITS
MIN. 2 HOURS OF DIRECT SOLAR ACCESS		6
BETWEEN 0 AND 2 HOURS OF DIRECT SOLAR ACCESS		10
NO DIRECT SOLAR ACCESS		2
TOTAL NO. OF UNITS		18

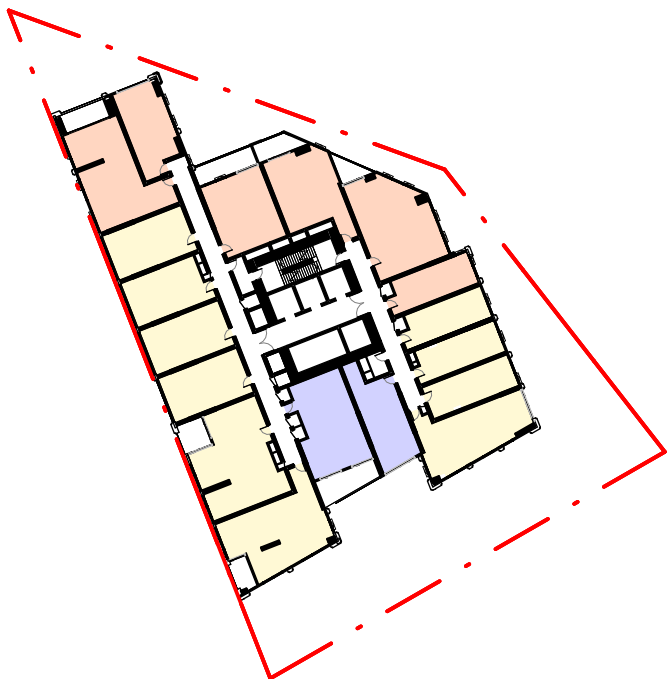


LEVEL 28

CALCULATIONS FOR JUNE 21, 8AM - 4PM		UNITS
MIN. 2 HOURS OF DIRECT SOLAR ACCESS		6
BETWEEN 0 AND 2 HOURS OF DIRECT SOLAR ACCESS		10
NO DIRECT SOLAR ACCESS		2
TOTAL NO. OF UNITS		18

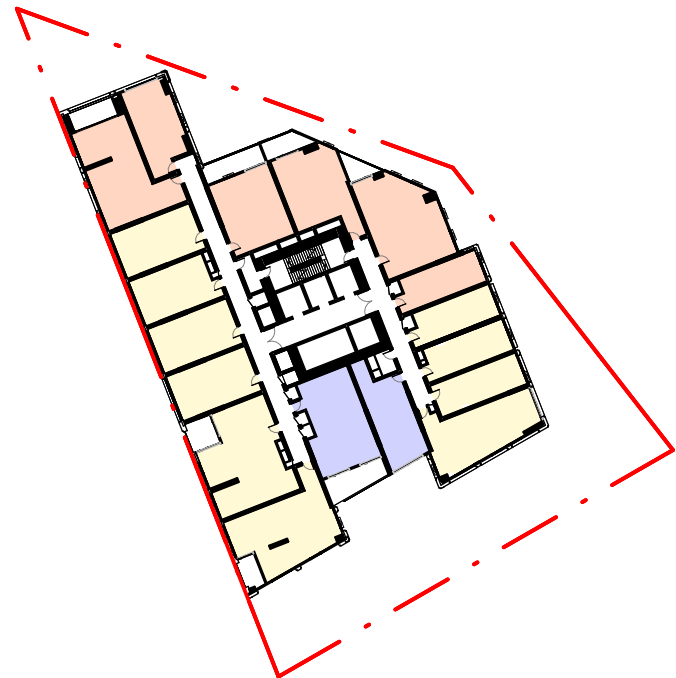


LEVEL 29

CALCULATIONS FOR JUNE 21, 8AM - 4PM		UNITS
MIN. 2 HOURS OF DIRECT SOLAR ACCESS		6
BETWEEN 0 AND 2 HOURS OF DIRECT SOLAR ACCESS		10
NO DIRECT SOLAR ACCESS		2
TOTAL NO. OF UNITS		18

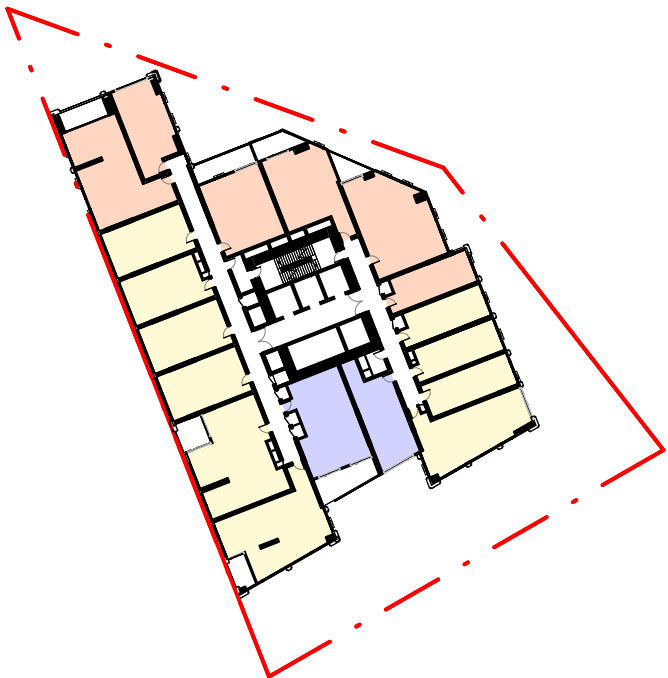


LEVEL 30

CALCULATIONS FOR JUNE 21, 8AM - 4PM		UNITS
MIN. 2 HOURS OF DIRECT SOLAR ACCESS		6
BETWEEN 0 AND 2 HOURS OF DIRECT SOLAR ACCESS		10
NO DIRECT SOLAR ACCESS		2
TOTAL NO. OF UNITS		18

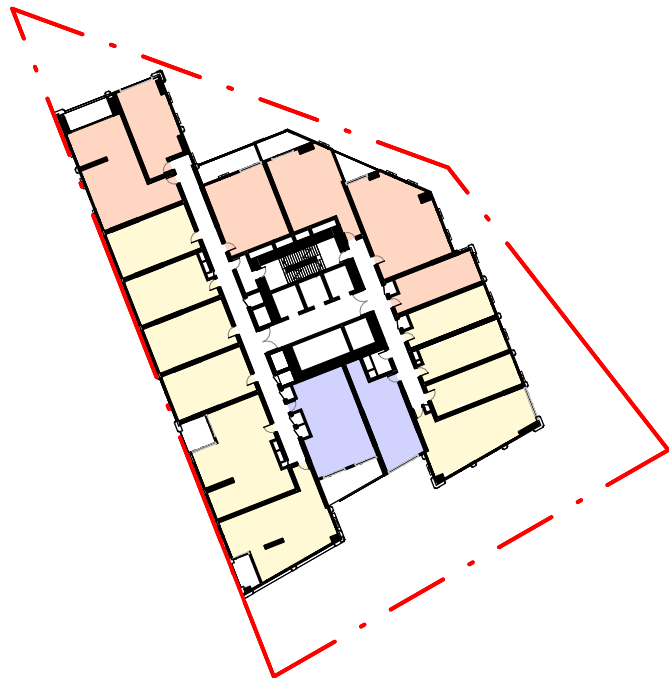

LEVEL 31

CALCULATIONS FOR JUNE 21, 8AM - 4PM		UNITS
MIN. 2 HOURS OF DIRECT SOLAR ACCESS		6
BETWEEN 0 AND 2 HOURS OF DIRECT SOLAR ACCESS		10
NO DIRECT SOLAR ACCESS		2
TOTAL NO. OF UNITS		18

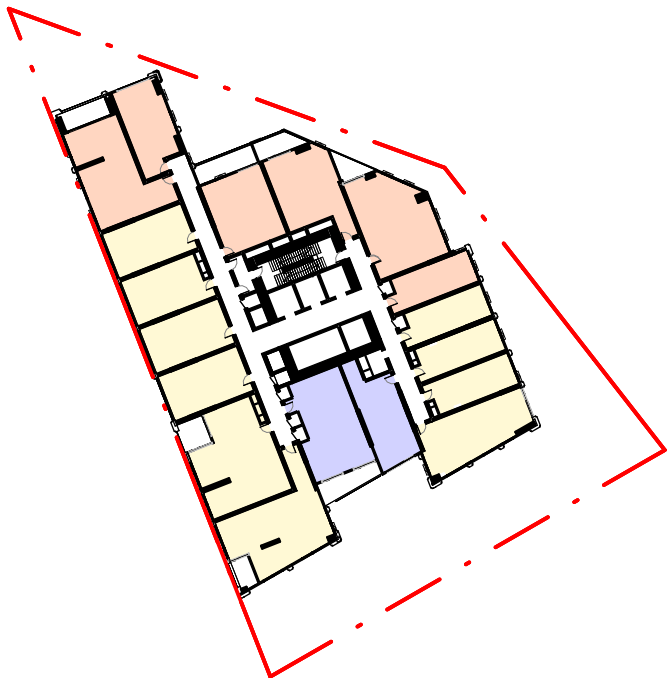

LEVEL 32

CALCULATIONS FOR JUNE 21, 8AM - 4PM		UNITS
MIN. 2 HOURS OF DIRECT SOLAR ACCESS		6
BETWEEN 0 AND 2 HOURS OF DIRECT SOLAR ACCESS		10
NO DIRECT SOLAR ACCESS		2
TOTAL NO. OF UNITS		18

ADG - SOLAR COMPLIANCE		
SOLAR ACHIEVED	No. UNITS	PERCENTAGE (%)
NO SOLAR	72	13%
UNDER 2 HOURS	287	53%
OVER 2 HOURS	182	34%

ADG - CROSS VENTILATION		
CROSS VENTILATION	No. UNITS	PERCENTAGE (%)
NO CROSS VENTILATION	64	55%
CROSSVENT ACHIEVED	53	45%

Rev	Description	By	Date
1	SSDA SUBMISSION	COX	01/09/2025

Cox Architecture
70 George Street
The Rocks NSW 2000
Australia
T + 61 2 9267 9599
coxarchitecture.com.au

Nominated Architects:
Joe Agius no. 6491
Ramin Jahromi no. 10000



ClientCORONATION

Project No.222141.03

ProjectNICHOLSON PLACE

46 NICHOLSON STREET

Acknowledgement

Drawing TitleADG COMPLIANCE - SHEET 3

Document Control Status:SSDA SUBMISSION

Co-ordinated:	HP	Drawn:	HP,AW
Project Architect:	ANTHONY KIM	Scale:	1 : 800 @ A1
Project Director:	FELIPE MIRANDA	Date:	01/09/2025
Drawing Number:	A-DA-8302	Revision:	1



Path: A:\Projects\222141_03_NICHOLSON PLACE_R\724.dwg
PLOT STAMP DATE: 10/08/2025 4:23:59 PM

Rev	Description	By	Date
1	SSDA SUBMISSION	COX	01/09/2025

ADAPTABLE UNITS		
LEVEL	NUMBER	NAME
LEVEL 3	03.03	1 BED (ADAPT)
LEVEL 3	03.04	1 BED (ADAPT)
LEVEL 3	03.09	2 BED (ADAPT)
LEVEL 4	04.03	1 BED (ADAPT)
LEVEL 4	04.04	1 BED (ADAPT)
LEVEL 4	04.09	2 BED (ADAPT)
LEVEL 5	05.03	1 BED (ADAPT)
LEVEL 5	05.04	1 BED (ADAPT)
LEVEL 5	05.09	2 BED (ADAPT)
LEVEL 6	06.03	1 BED (ADAPT)
LEVEL 6	06.04	1 BED (ADAPT)
LEVEL 6	06.09	2 BED (ADAPT)
LEVEL 7	07.03	1 BED (ADAPT)
LEVEL 7	07.04	1 BED (ADAPT)
LEVEL 7	07.09	2 BED (ADAPT)
LEVEL 8	08.03	1 BED (ADAPT)
LEVEL 8	08.04	1 BED (ADAPT)
LEVEL 8	08.09	2 BED (ADAPT)
LEVEL 9	09.03	1 BED (ADAPT)
LEVEL 9	09.04	1 BED (ADAPT)
LEVEL 9	09.09	2 BED (ADAPT)
LEVEL 10	10.03	1 BED (ADAPT)
LEVEL 10	10.04	1 BED (ADAPT)
LEVEL 10	10.09	2 BED (ADAPT)
LEVEL 11	11.03	1 BED (ADAPT)
LEVEL 11	11.04	1 BED (ADAPT)
LEVEL 11	11.09	2 BED (ADAPT)
LEVEL 12	12.03	1 BED (ADAPT)
LEVEL 12	12.04	1 BED (ADAPT)
LEVEL 12	12.09	2 BED (ADAPT)
LEVEL 13	13.03	1 BED (ADAPT)
LEVEL 13	13.04	1 BED (ADAPT)
LEVEL 13	13.09	2 BED (ADAPT)
LEVEL 14	14.03	1 BED (ADAPT)
LEVEL 14	14.04	1 BED (ADAPT)
LEVEL 14	14.09	2 BED (ADAPT)
LEVEL 15	15.03	1 BED (ADAPT)
LEVEL 15	15.04	1 BED (ADAPT)
LEVEL 15	15.09	2 BED (ADAPT)
LEVEL 16	16.03	1 BED (ADAPT)
LEVEL 16	16.04	1 BED (ADAPT)
LEVEL 16	16.09	2 BED (ADAPT)
LEVEL 17	17.03	1 BED (ADAPT)
LEVEL 17	17.04	1 BED (ADAPT)
LEVEL 17	17.09	2 BED (ADAPT)
LEVEL 18	18.03	1 BED (ADAPT)
LEVEL 18	18.04	1 BED (ADAPT)
LEVEL 18	18.09	2 BED (ADAPT)
LEVEL 19	19.03	1 BED (ADAPT)
LEVEL 19	19.04	1 BED (ADAPT)
LEVEL 19	19.09	2 BED (ADAPT)
LEVEL 20	20.03	1 BED (ADAPT)
LEVEL 20	20.04	1 BED (ADAPT)
LEVEL 20	20.09	2 BED (ADAPT)
Grand total: 54		

TOTAL ADAPTABLE UNITS: 54
TOTAL UNIT COUNT: 541
10% OF UNITS ARE ADAPTABLE

Cox Architecture
70 George Street
The Rocks NSW 2000
Australia
T + 61 2 9267 9599
coxarchitecture.com.au

Nominated Architects:
Joe Agius no. 6491
Ramin Jahromi no. 10000



Client
CORONATION

Project No.
222141.03

Project
NICHOLSON PLACE
46 NICHOLSON STREET

Acknowledgement

Drawing Title
ADAPTABLE & LIVEABLE SILVER
APARTMENTS - SHEET 1

Document Control Status:
SSDA SUBMISSION


Co-ordinated: HP
Project Architect: ANTHONY KIM
Project Director: FELIPE MIRANDA
Drawing Number: A-DA-8400

Drawn: HP,AW
Scale: 1 : 50 @ A1
Date: 01/09/2025
Revision:

Approved Cox Architecture Draw 2025 01 09 NICHOLSON PLACE RVT24.v1
PLOT STAMP DATE: 10/09/2025 2:52:21 PM

ADAPTABLE AND SILVER LEVEL APARTMENTS TYPE A


03.03, 04.03, 05.03, 06.03, 07.03, 08.03, 09.03, 10.03, 11.03, 12.03,
13.03, 14.03, 15.03, 16.03, 17.03, 18.03, 19.03, 20.03

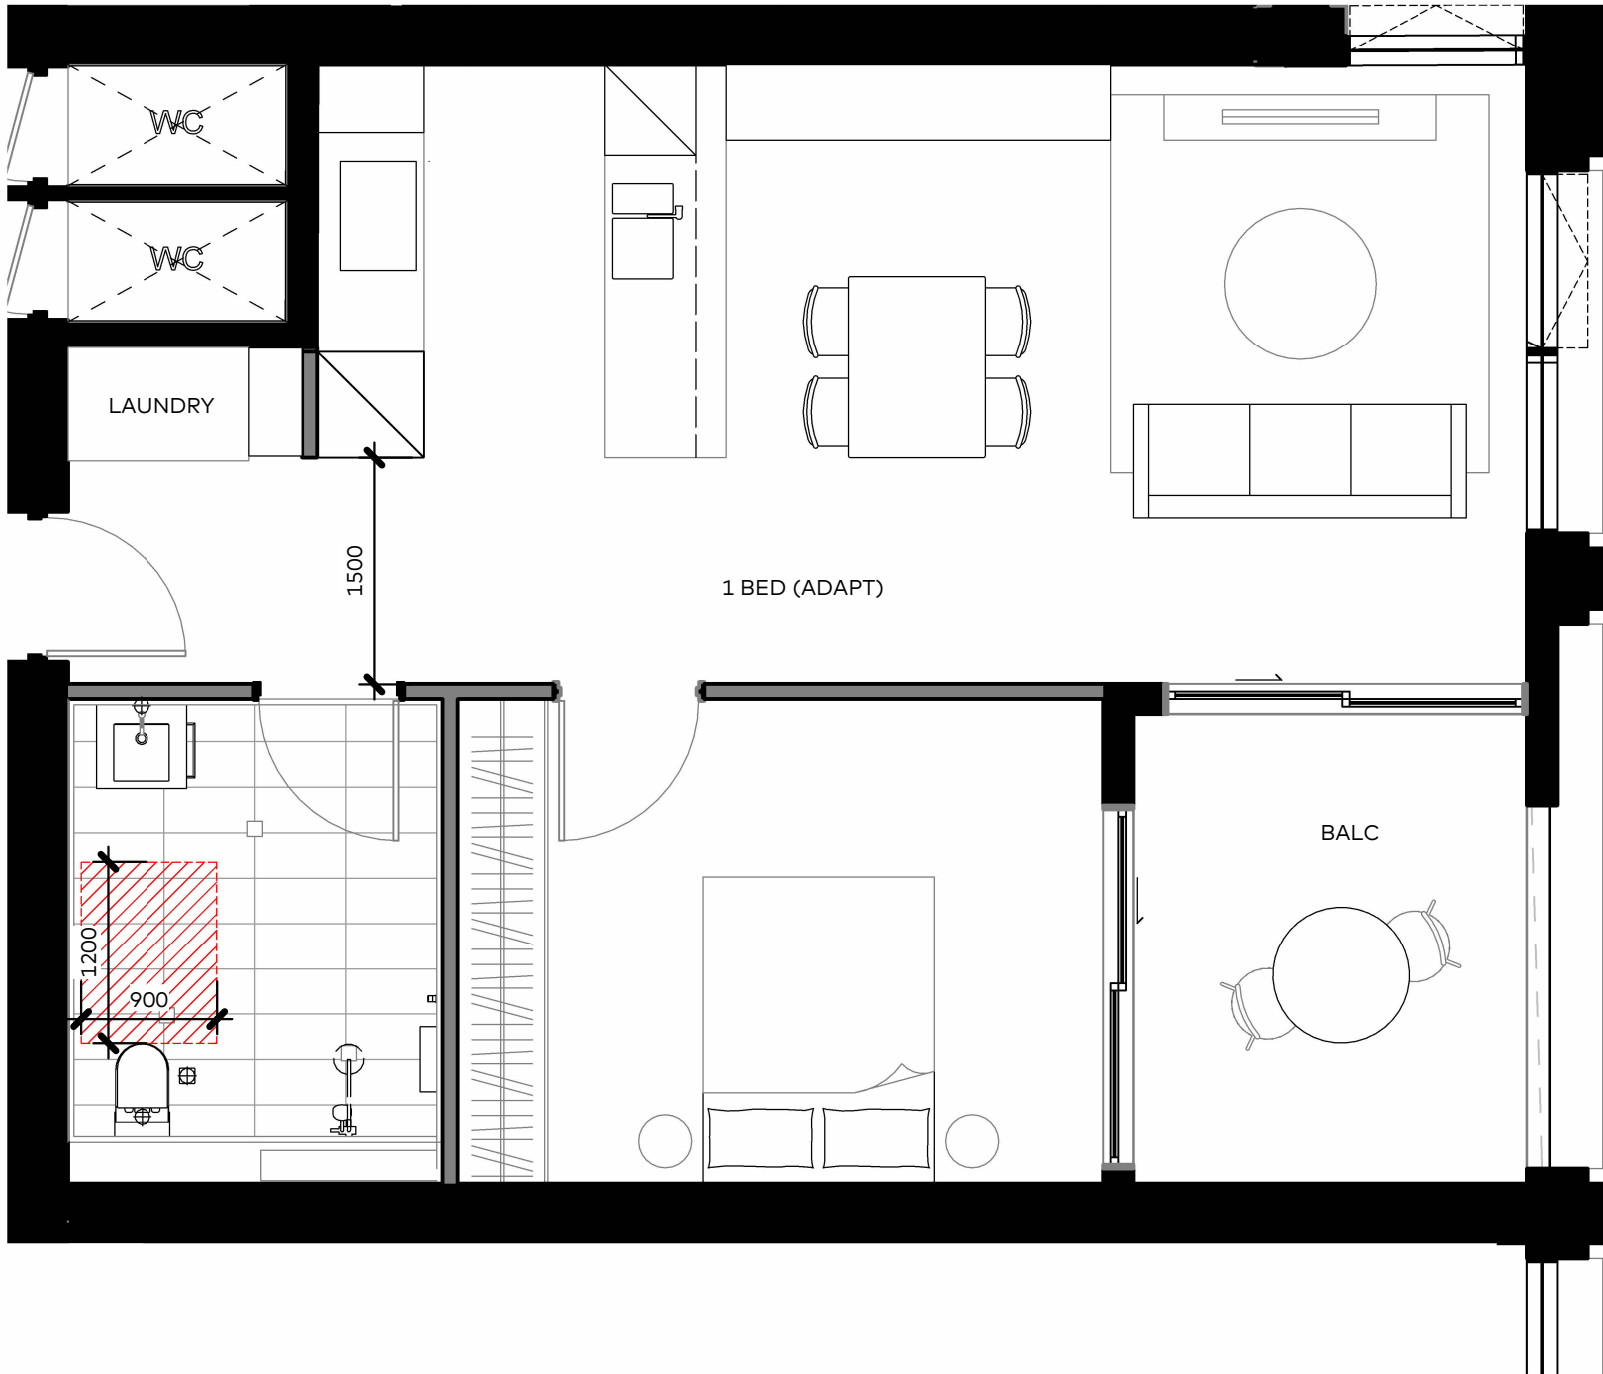


SILVER LEVEL
SCALE 1 : 50

ADAPTABLE AND SILVER LEVEL APARTMENTS TYPE B


03.04, 04.04, 05.04, 06.04, 07.04, 08.04, 09.04, 10.04, 11.04, 12.04,
13.04, 14.04, 15.04, 16.04, 17.04, 18.04, 19.04, 20.04

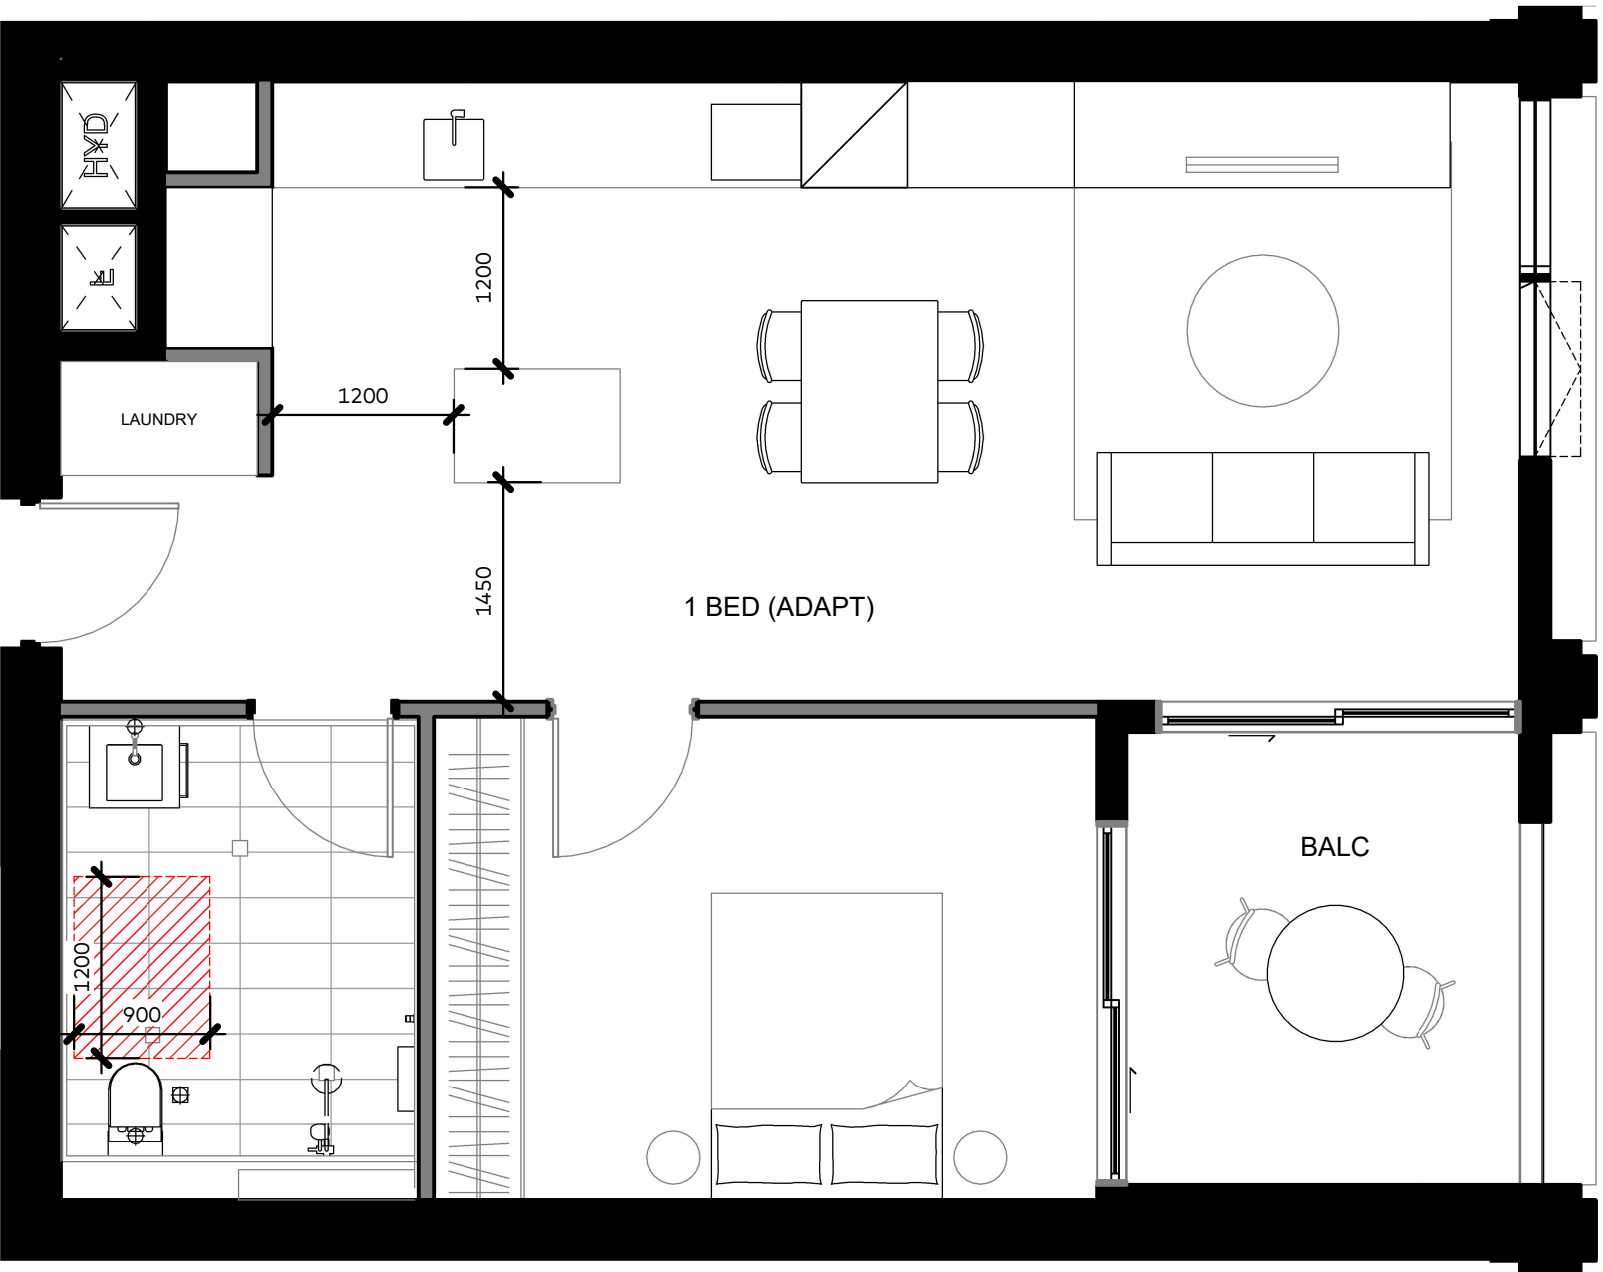

SILVER LEVEL
SCALE 1 : 50

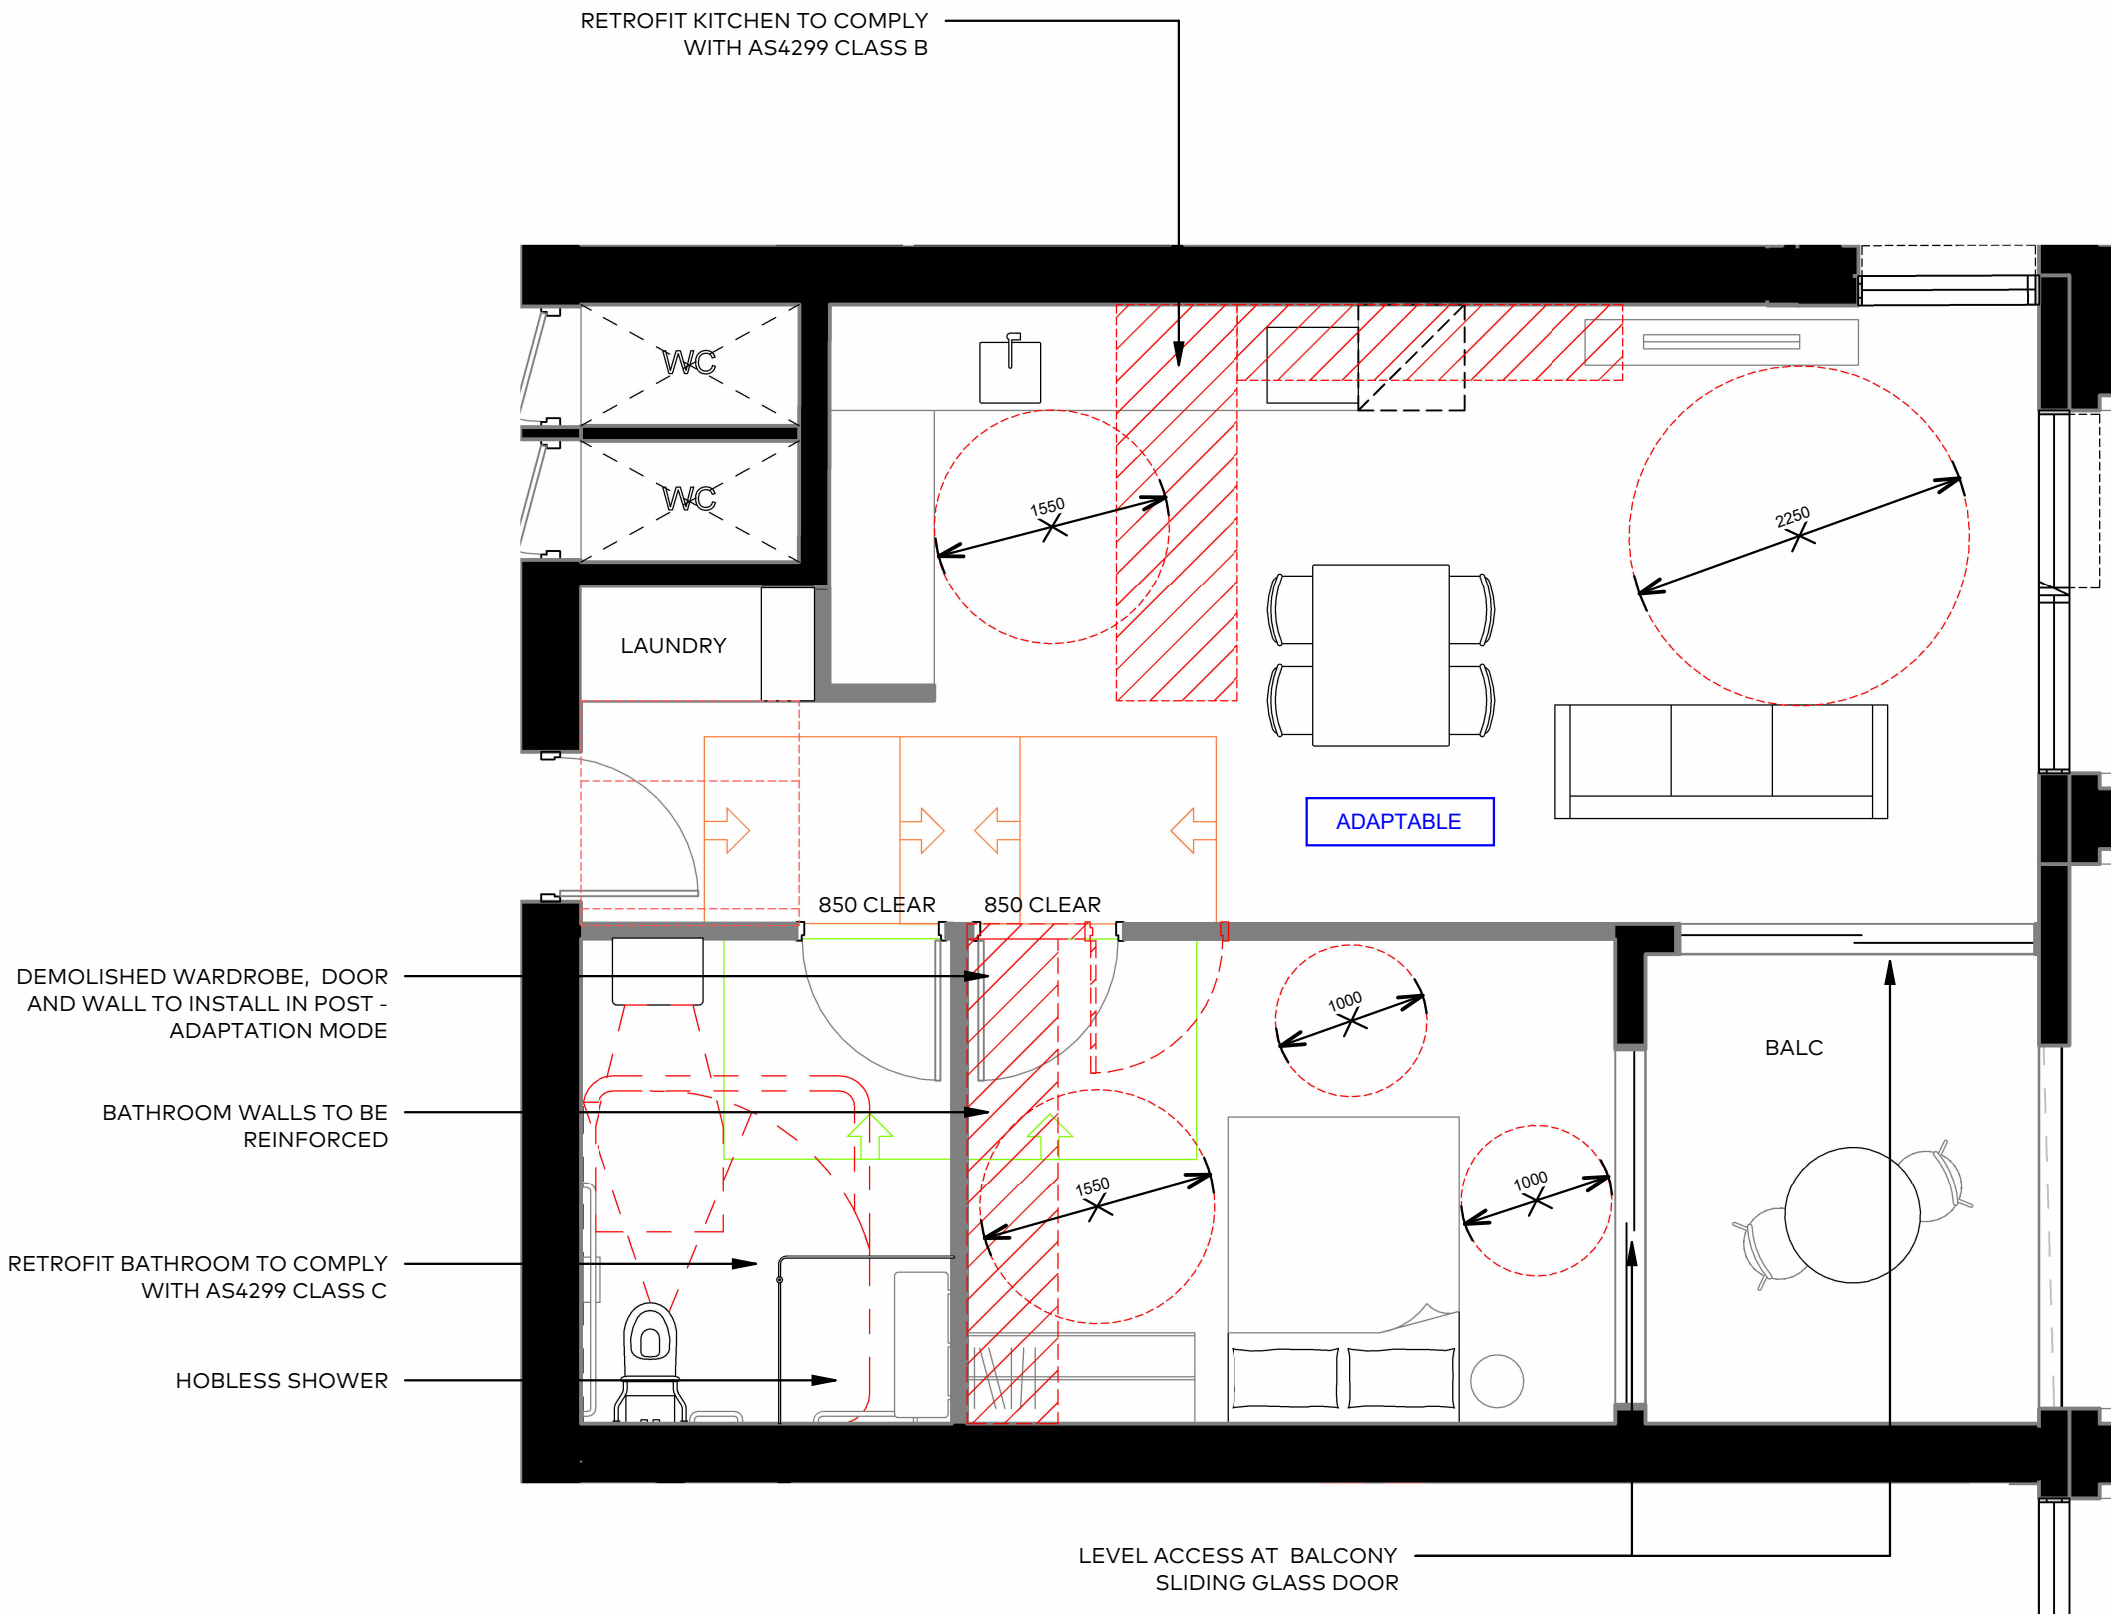


POST ADAPTED
SCALE 1 : 50

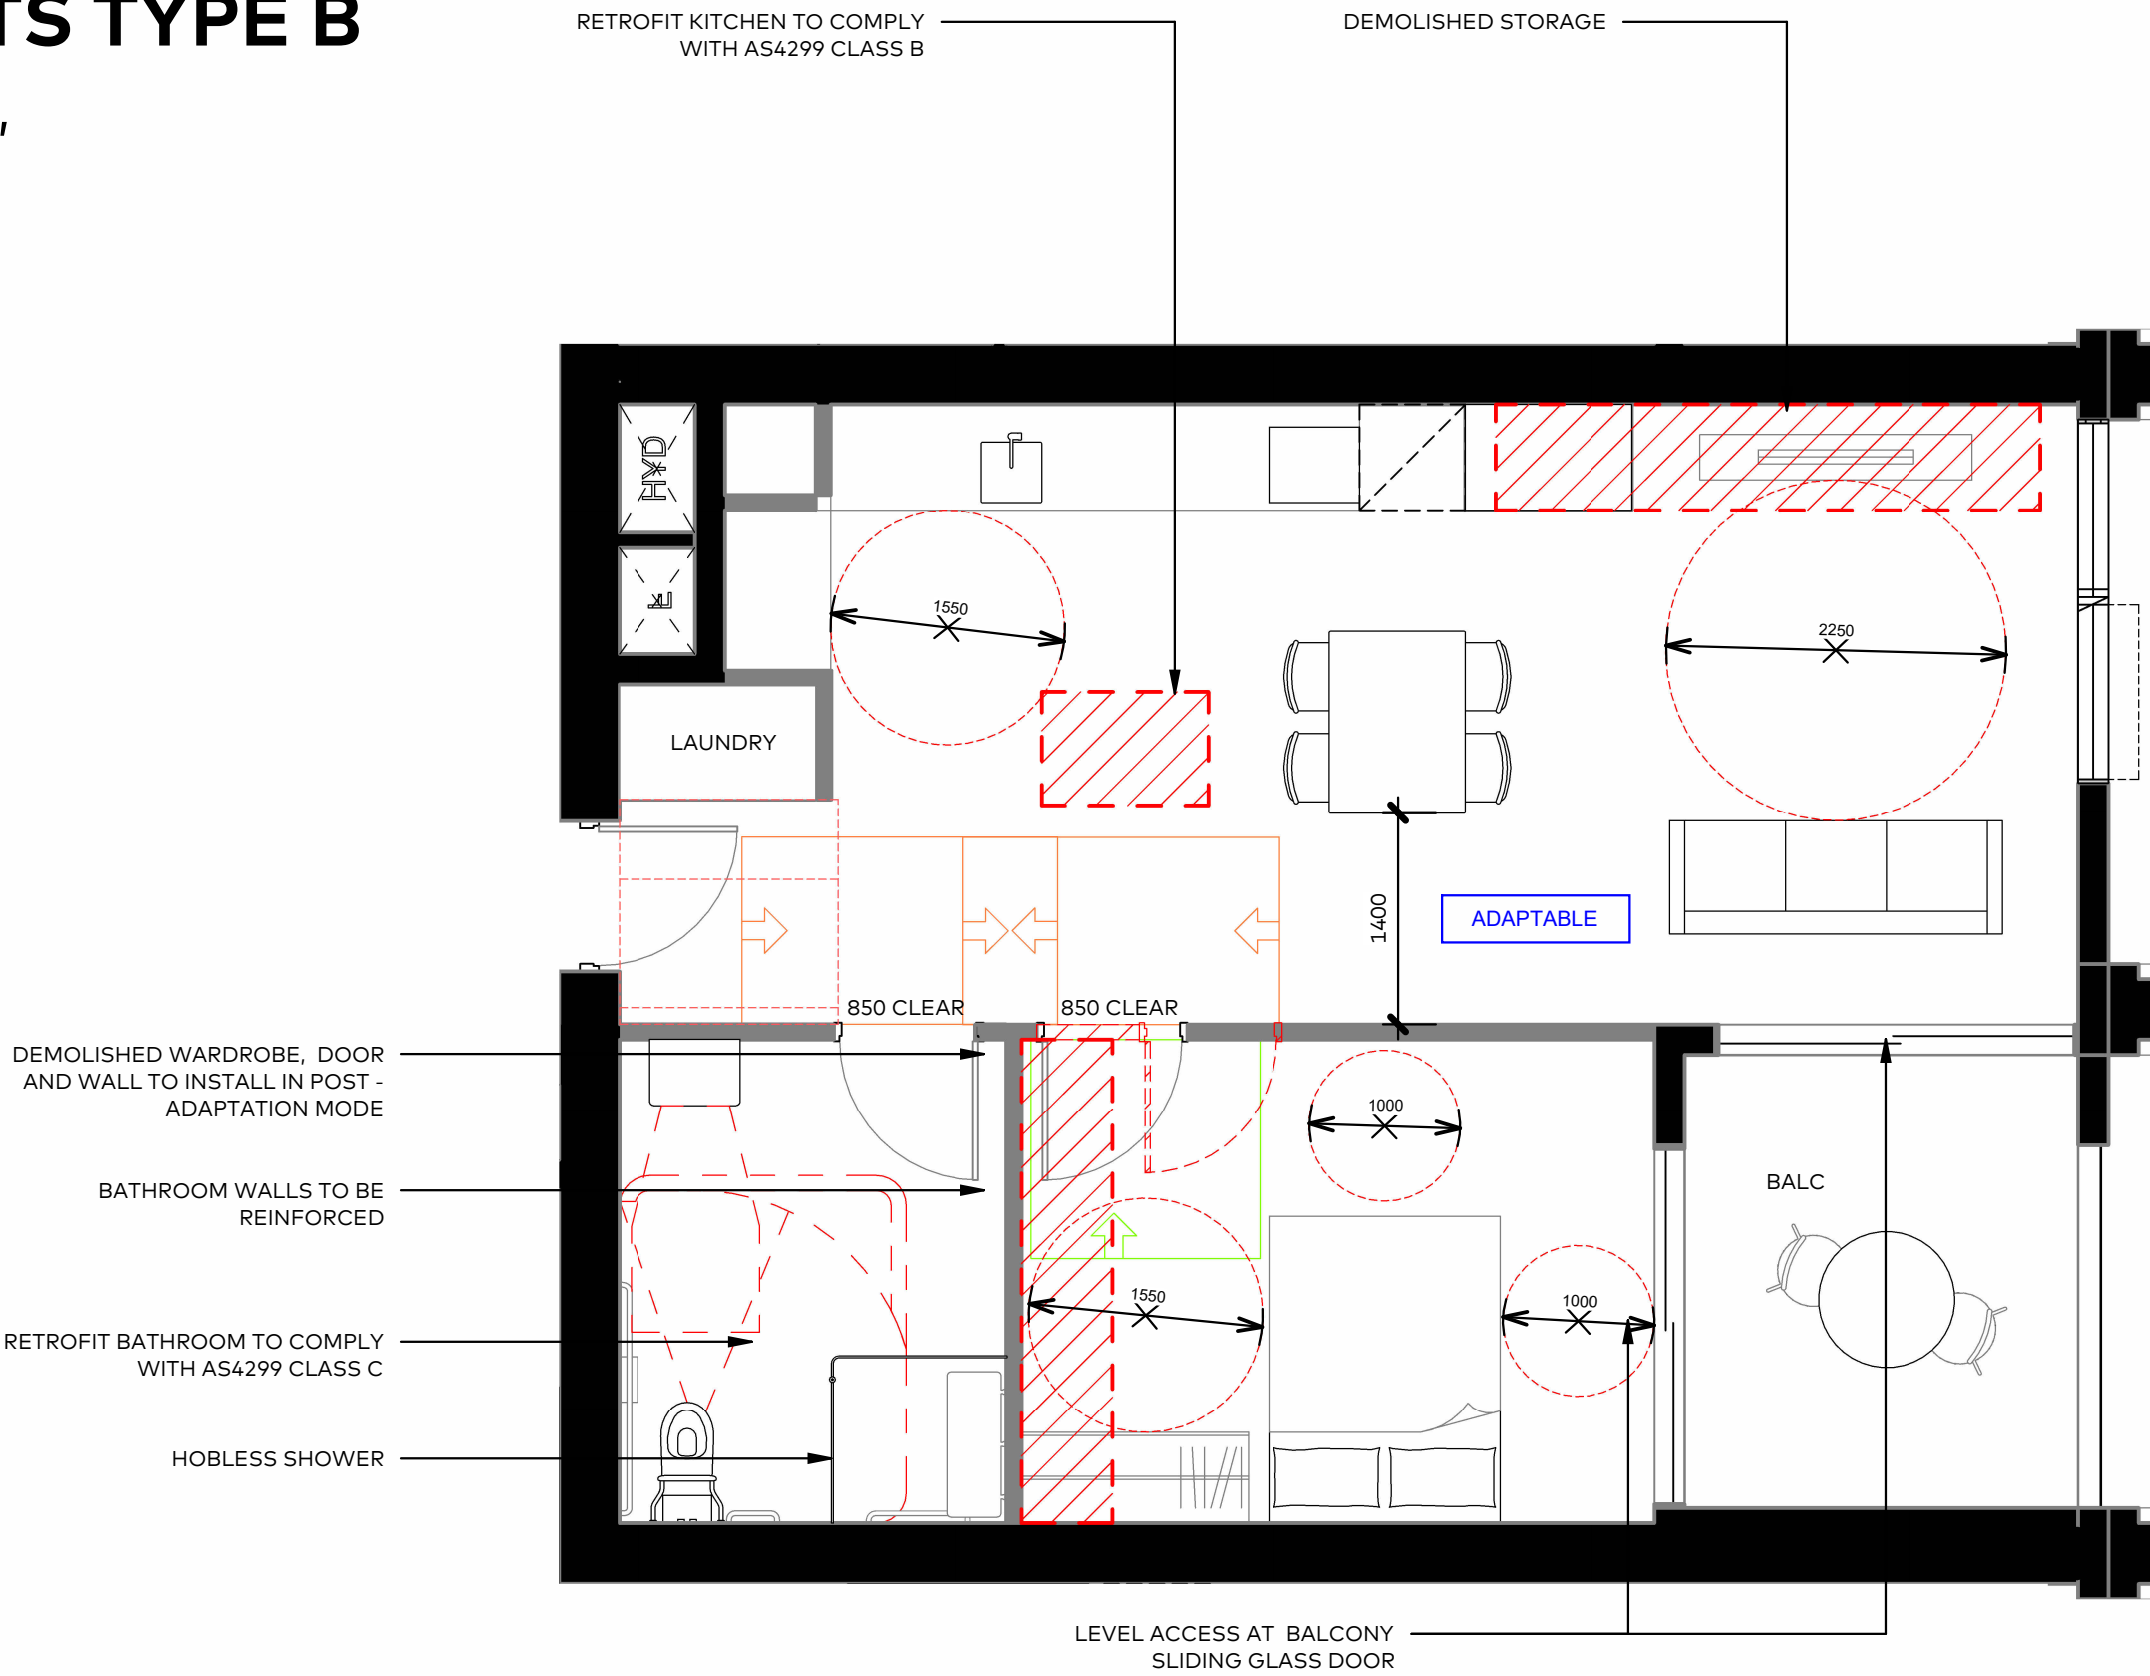


POST ADAPTED
SCALE 1 : 50

ADAPTABLE AND SILVER LEVEL APARTMENTS TYPE C

03.09, 04.09, 05.09, 06.09, 07.09, 08.09, 09.09, 10.09, 11.09, 12.09, 13.09, 14.09, 15.09, 16.09, 17.09, 18.09, 19.09, 20.09

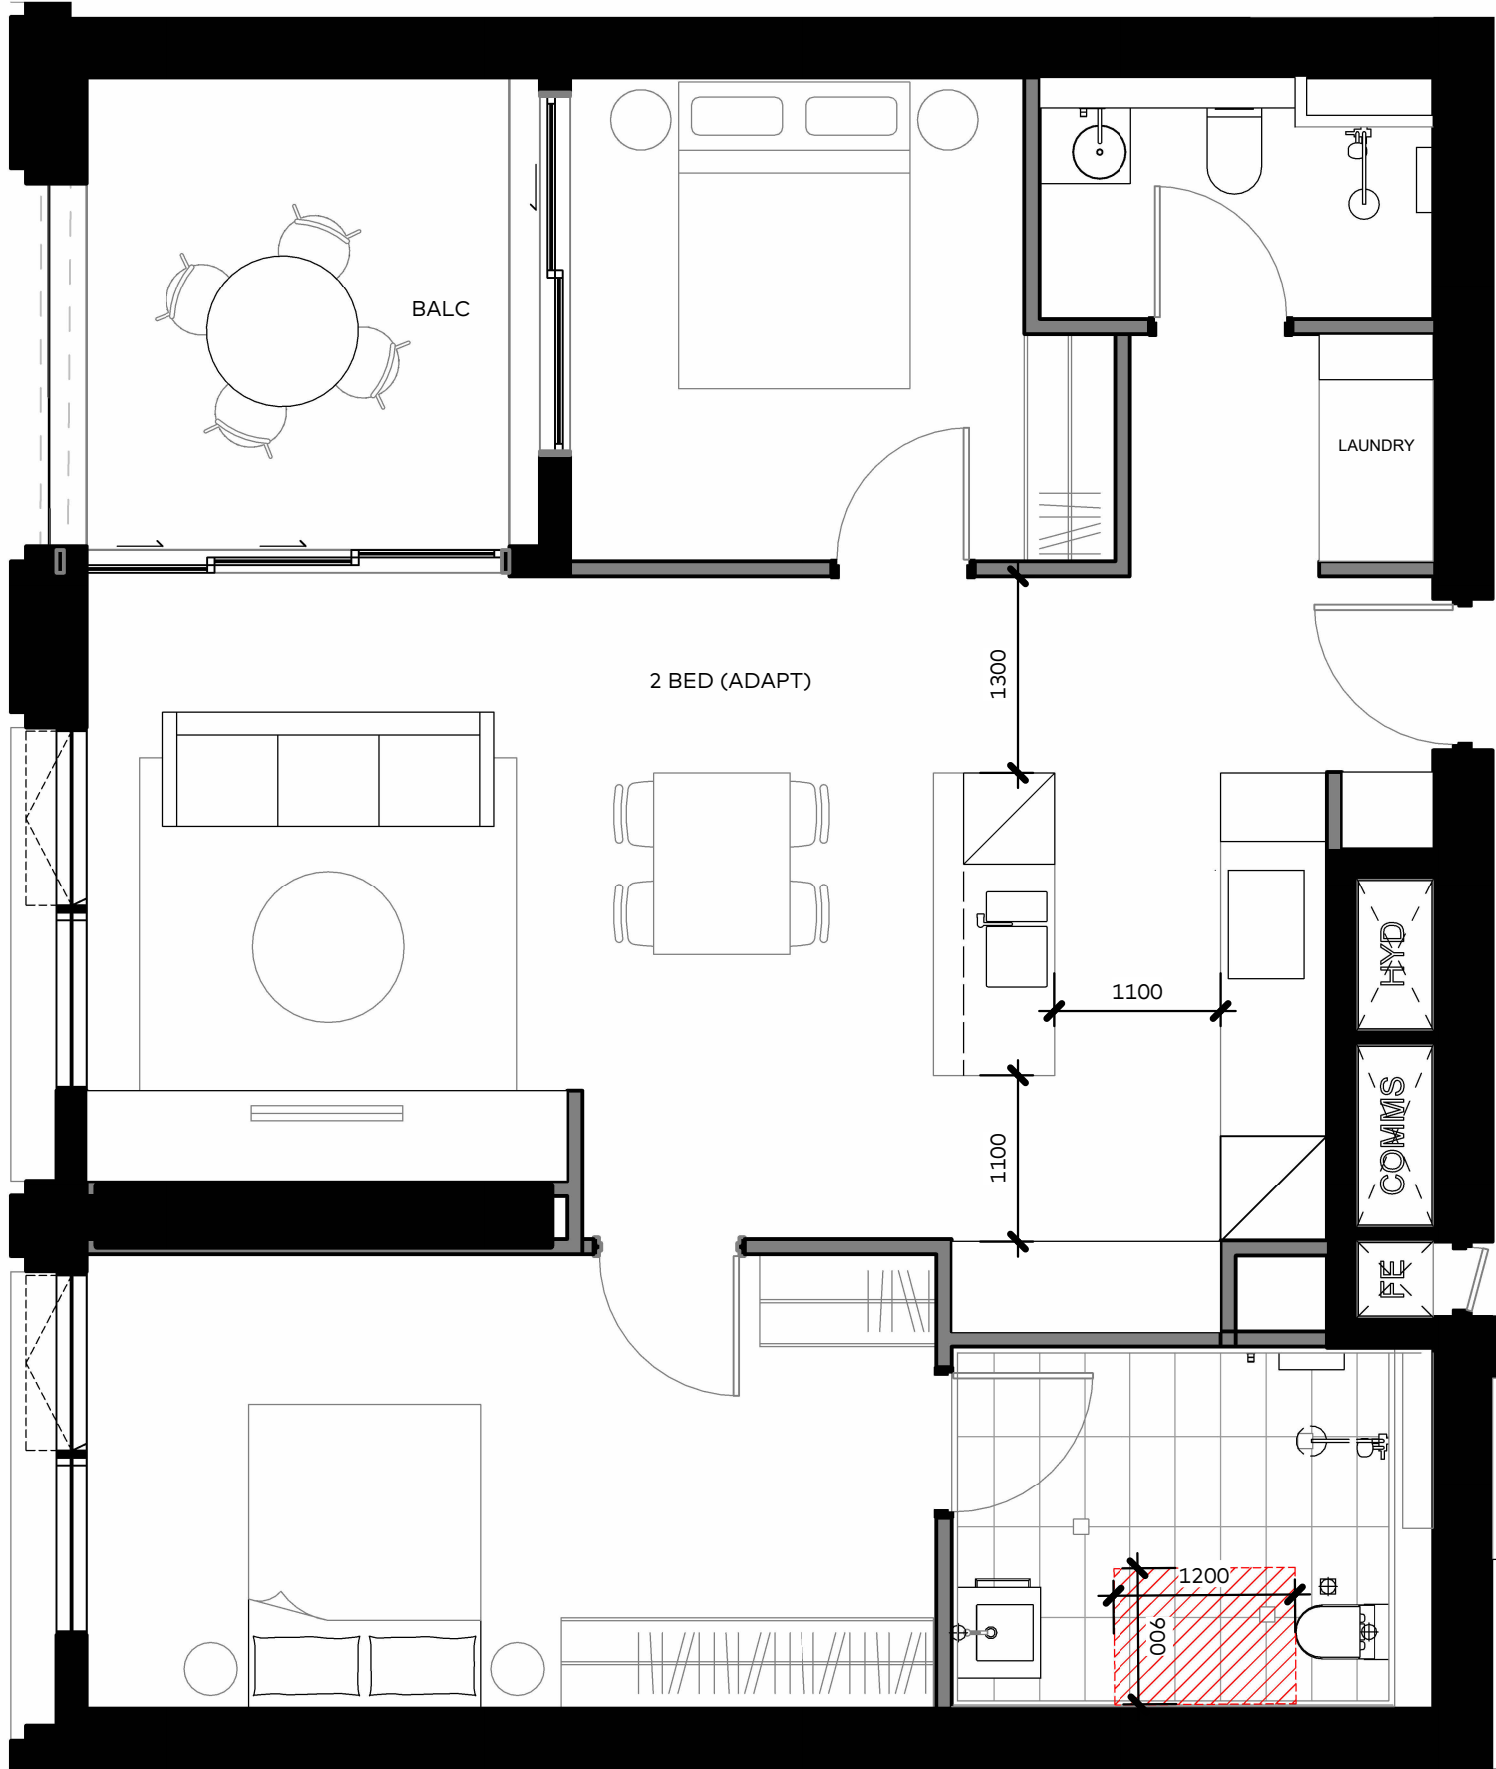

SILVER LEVEL
SCALE 1 : 50

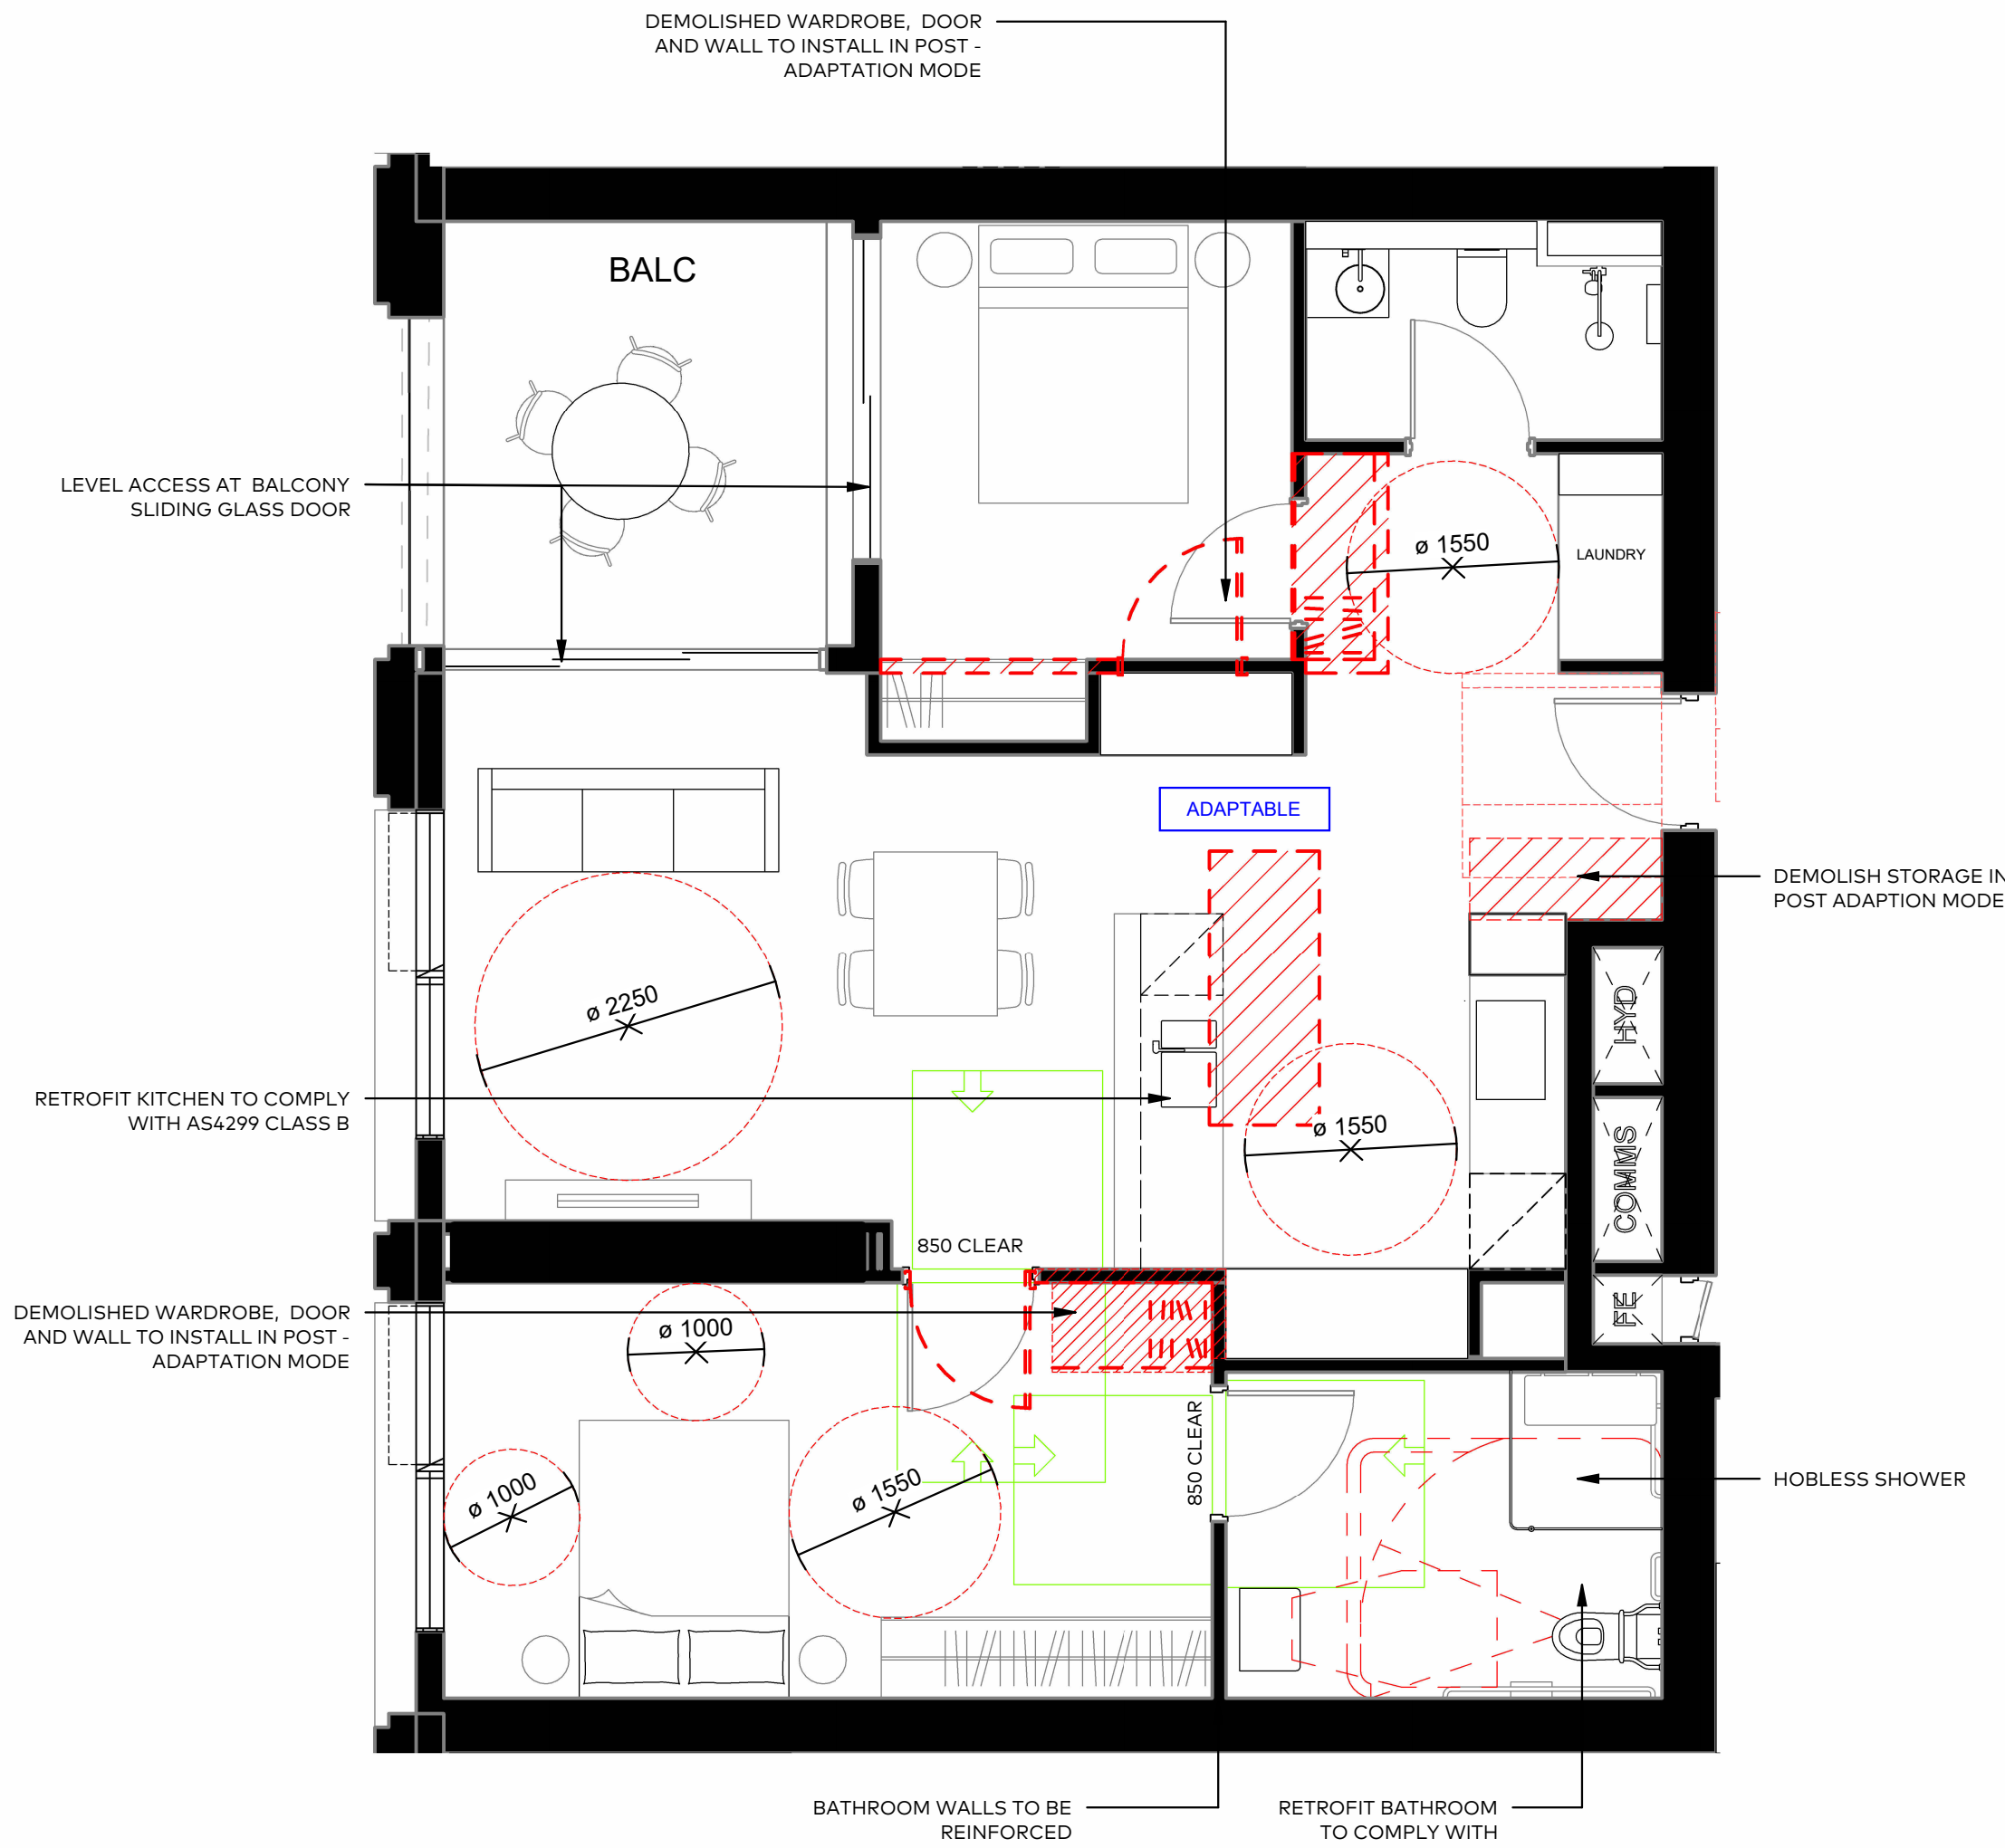

POST ADAPTED
SCALE 1 : 50

ADAPTABLE UNITS		
LEVEL	NUMBER	NAME
LEVEL 3	03.03	1 BED (ADAPT)
LEVEL 3	03.04	1 BED (ADAPT)
LEVEL 3	03.09	2 BED (ADAPT)
LEVEL 4	04.03	1 BED (ADAPT)
LEVEL 4	04.04	1 BED (ADAPT)
LEVEL 4	04.09	2 BED (ADAPT)
LEVEL 5	05.03	1 BED (ADAPT)
LEVEL 5	05.04	1 BED (ADAPT)
LEVEL 5	05.09	2 BED (ADAPT)
LEVEL 6	06.03	1 BED (ADAPT)
LEVEL 6	06.04	1 BED (ADAPT)
LEVEL 6	06.09	2 BED (ADAPT)
LEVEL 7	07.03	1 BED (ADAPT)
LEVEL 7	07.04	1 BED (ADAPT)
LEVEL 7	07.09	2 BED (ADAPT)
LEVEL 8	08.03	1 BED (ADAPT)
LEVEL 8	08.04	1 BED (ADAPT)
LEVEL 8	08.09	2 BED (ADAPT)
LEVEL 9	09.03	1 BED (ADAPT)
LEVEL 9	09.04	1 BED (ADAPT)
LEVEL 9	09.09	2 BED (ADAPT)
LEVEL 10	10.03	1 BED (ADAPT)
LEVEL 10	10.04	1 BED (ADAPT)
LEVEL 10	10.09	2 BED (ADAPT)
LEVEL 11	11.03	1 BED (ADAPT)
LEVEL 11	11.04	1 BED (ADAPT)
LEVEL 11	11.09	2 BED (ADAPT)
LEVEL 12	12.03	1 BED (ADAPT)
LEVEL 12	12.04	1 BED (ADAPT)
LEVEL 12	12.09	2 BED (ADAPT)
LEVEL 13	13.03	1 BED (ADAPT)
LEVEL 13	13.04	1 BED (ADAPT)
LEVEL 13	13.09	2 BED (ADAPT)
LEVEL 14	14.03	1 BED (ADAPT)
LEVEL 14	14.04	1 BED (ADAPT)
LEVEL 14	14.09	2 BED (ADAPT)
LEVEL 15	15.03	1 BED (ADAPT)
LEVEL 15	15.04	1 BED (ADAPT)
LEVEL 15	15.09	2 BED (ADAPT)
LEVEL 16	16.03	1 BED (ADAPT)
LEVEL 16	16.04	1 BED (ADAPT)
LEVEL 16	16.09	2 BED (ADAPT)
LEVEL 17	17.03	1 BED (ADAPT)
LEVEL 17	17.04	1 BED (ADAPT)
LEVEL 17	17.09	2 BED (ADAPT)
LEVEL 18	18.03	1 BED (ADAPT)
LEVEL 18	18.04	1 BED (ADAPT)
LEVEL 18	18.09	2 BED (ADAPT)
LEVEL 19	19.03	1 BED (ADAPT)
LEVEL 19	19.04	1 BED (ADAPT)
LEVEL 19	19.09	2 BED (ADAPT)
LEVEL 20	20.03	1 BED (ADAPT)
LEVEL 20	20.04	1 BED (ADAPT)
LEVEL 20	20.09	2 BED (ADAPT)
Grand total: 54		

TOTAL ADAPTABLE UNITS: 54
TOTAL UNIT COUNT: 541
10% OF UNITS ARE ADAPTABLE

Rev	Description	By	Date
1	SSDA SUBMISSION	COX	01/09/2025

Cox Architecture
70 George Street
The Rocks NSW 2000
Australia
T + 61 2 9267 9599
coxarchitecture.com.au

Nominated Architects:
Joe Agius no. 6491
Ramin Jahromi no. 10000



Client
CORONATION

Project No.
222141.03

Project
NICHOLSON PLACE

46 NICHOLSON STREET

Acknowledgement


Drawing Title
ADAPTABLE & LIVEABLE SILVER APARTMENTS - SHEET 2

Document Control Status:
SSDA SUBMISSION

Co-ordinated:	HP	Drawn:	HP,AW
Project Architect:	ANTHONY KIM	Scale:	1 : 50 @ A1
Project Director:	FELIPE MIRANDA	Date:	01/09/2025
Drawing Number:	A-DA-8401	Revision:	1


SILVER LEVEL APARTMENT TYPE A

03.10, 04.10, 05.10, 06.10, 07.10, 08.10, 09.10, 10.10, 11.10, 12.10, 13.10, 14.10, 15.10, 16.10, 17.10, 18.10, 19.10, 20.10, 21.12, 22.12, 23.12, 24.12, 25.12, 26.12, 27.12, 28.12, 29.12, 30.12, 31.12, 32.12

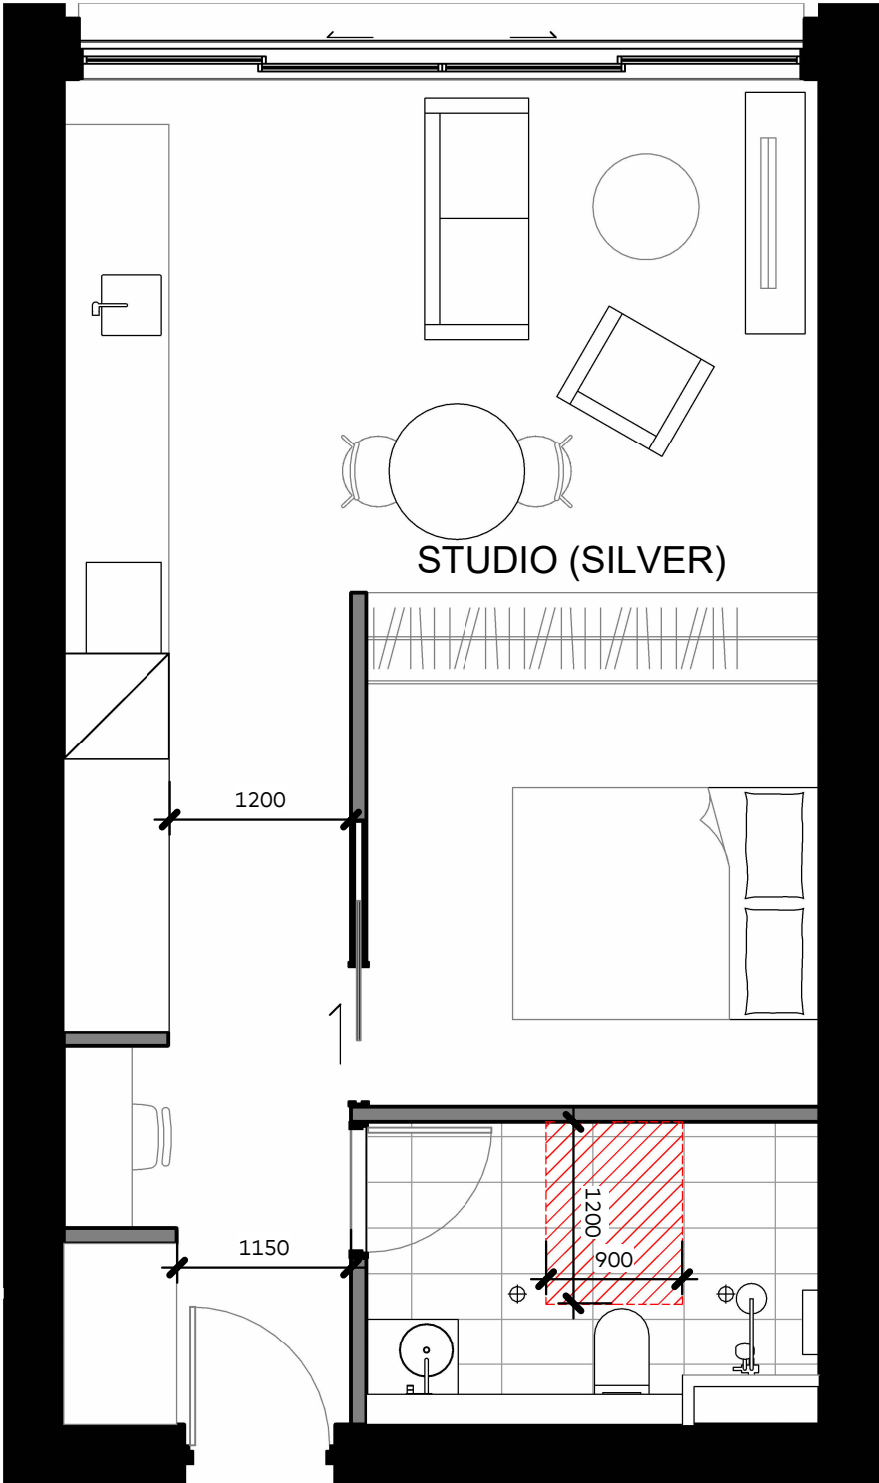

SILVER LEVEL APARTMENT TYPE B

03.07, 04.07, 05.07, 06.07, 07.07, 08.07, 09.07, 10.07, 11.07, 12.07, 13.07, 14.07, 15.07, 16.07, 17.07, 18.07, 19.07, 20.07, 21.09, 22.09, 23.09, 24.09, 25.09, 26.09, 27.09, 28.09, 29.09, 30.09, 31.09, 32.09

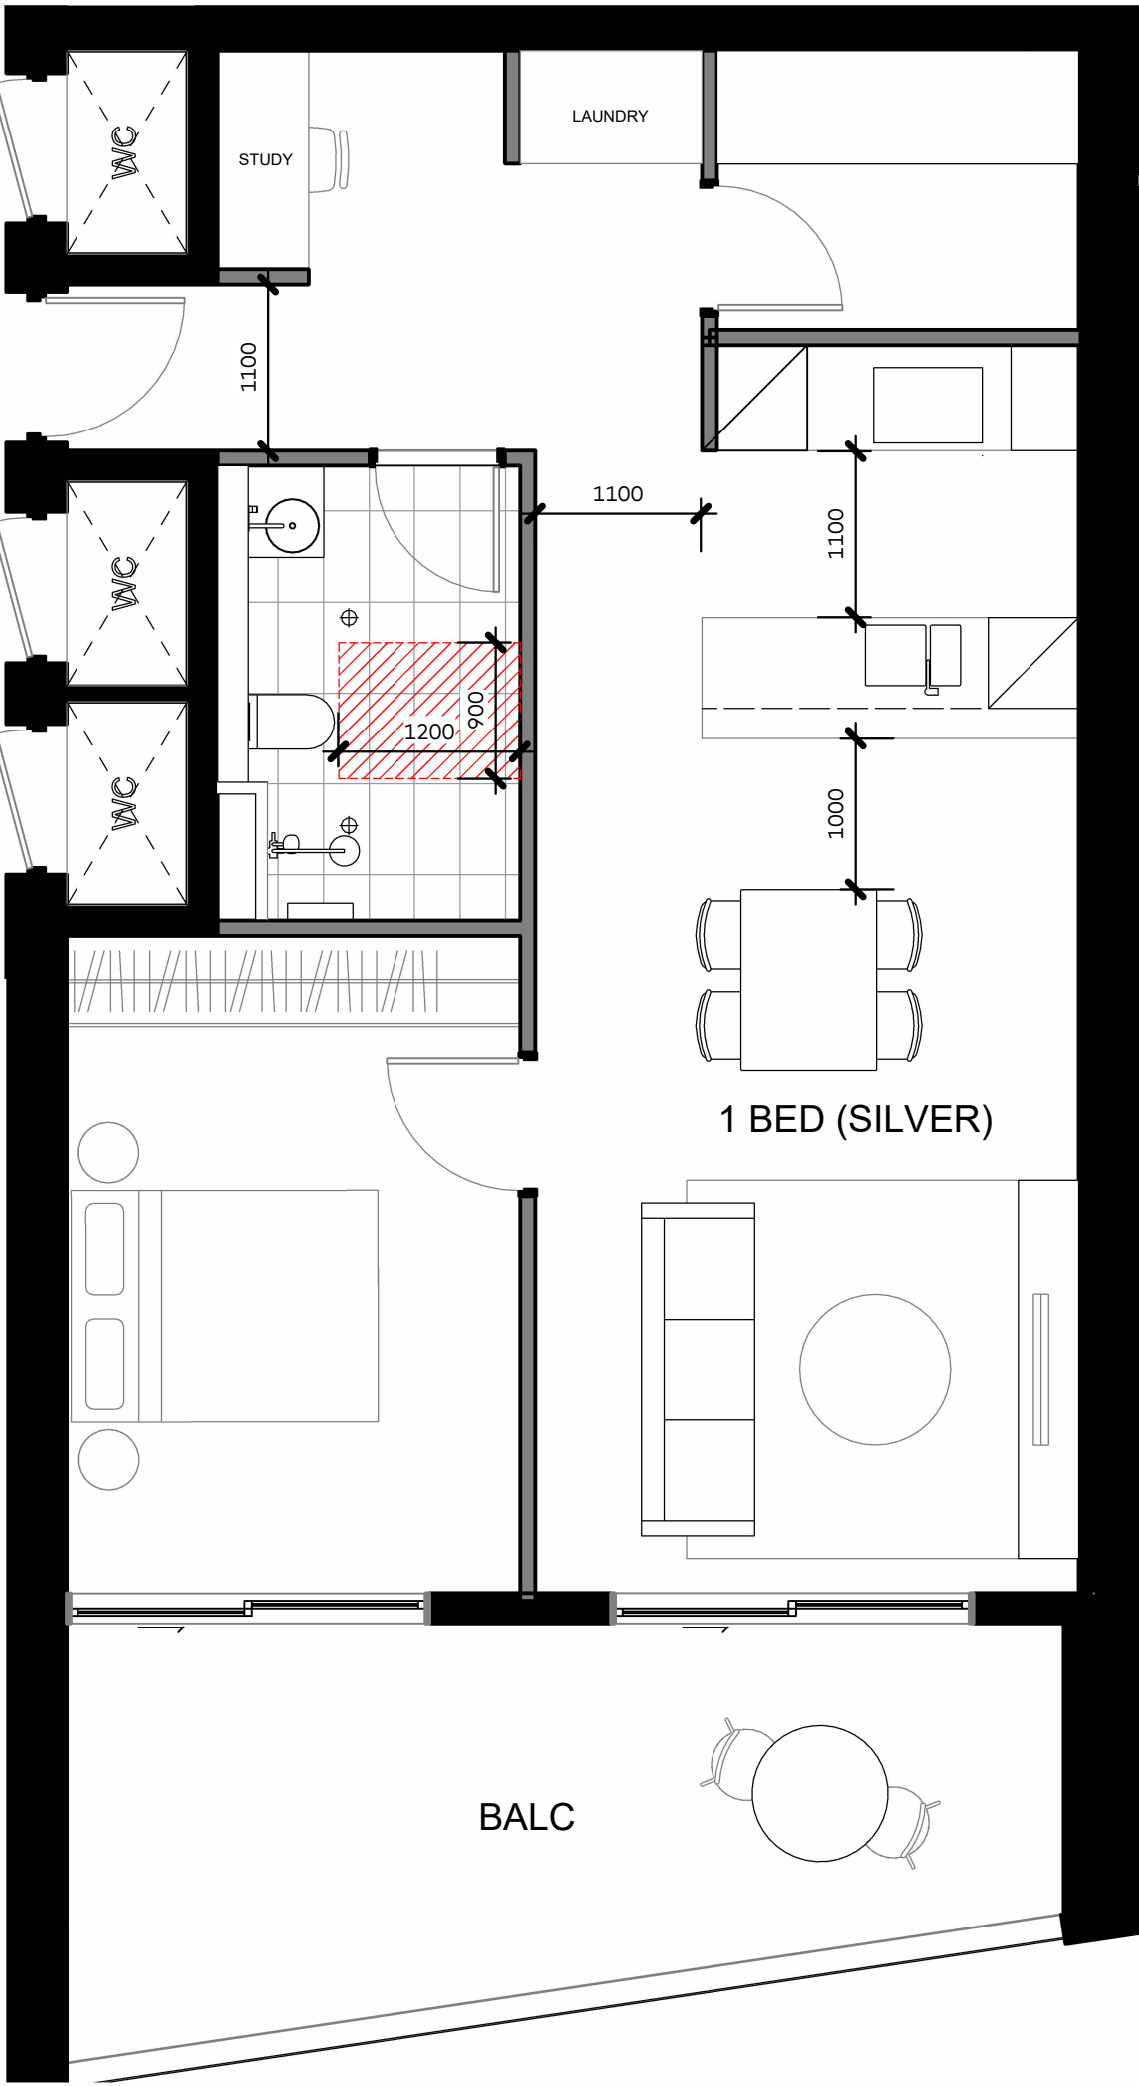

LIVEABLE UNITS		
LEVEL	NUMBER	NAME
LEVEL 3	03.03	1 BED (ADAPT)
LEVEL 3	03.04	1 BED (ADAPT)
LEVEL 3	03.07	1 BED (SILVER)
LEVEL 3	03.09	2 BED (ADAPT)
LEVEL 3	03.10	STUDIO (SILVER)
LEVEL 4	04.03	1 BED (ADAPT)
LEVEL 4	04.04	1 BED (ADAPT)
LEVEL 4	04.07	1 BED (SILVER)
LEVEL 4	04.09	2 BED (ADAPT)
LEVEL 4	04.10	STUDIO (SILVER)
LEVEL 5	05.03	1 BED (ADAPT)
LEVEL 5	05.04	1 BED (ADAPT)
LEVEL 5	05.07	1 BED (SILVER)
LEVEL 5	05.09	2 BED (ADAPT)
LEVEL 5	05.10	STUDIO (SILVER)
LEVEL 6	06.03	1 BED (ADAPT)
LEVEL 6	06.04	1 BED (ADAPT)
LEVEL 6	06.07	1 BED (SILVER)
LEVEL 6	06.09	2 BED (ADAPT)
LEVEL 6	06.10	STUDIO (SILVER)
LEVEL 7	07.03	1 BED (ADAPT)
LEVEL 7	07.04	1 BED (ADAPT)
LEVEL 7	07.07	1 BED (SILVER)
LEVEL 7	07.09	2 BED (ADAPT)
LEVEL 7	07.10	STUDIO (SILVER)
LEVEL 8	08.03	1 BED (ADAPT)
LEVEL 8	08.04	1 BED (ADAPT)
LEVEL 8	08.07	1 BED (SILVER)
LEVEL 8	08.09	2 BED (ADAPT)
LEVEL 8	08.10	STUDIO (SILVER)
LEVEL 9	09.03	1 BED (ADAPT)
LEVEL 9	09.04	1 BED (ADAPT)
LEVEL 9	09.07	1 BED (SILVER)
LEVEL 9	09.09	2 BED (ADAPT)
LEVEL 9	09.10	STUDIO (SILVER)
LEVEL 10	10.03	1 BED (ADAPT)
LEVEL 10	10.04	1 BED (ADAPT)
LEVEL 10	10.07	1 BED (SILVER)
LEVEL 10	10.09	2 BED (ADAPT)
LEVEL 10	10.10	STUDIO (SILVER)
LEVEL 11	11.03	1 BED (ADAPT)
LEVEL 11	11.04	1 BED (ADAPT)
LEVEL 11	11.07	1 BED (SILVER)
LEVEL 11	11.09	2 BED (ADAPT)
LEVEL 11	11.10	STUDIO (SILVER)
LEVEL 12	12.03	1 BED (ADAPT)
LEVEL 12	12.04	1 BED (ADAPT)
LEVEL 12	12.07	1 BED (SILVER)
LEVEL 12	12.09	2 BED (ADAPT)
LEVEL 12	12.10	STUDIO (SILVER)
LEVEL 13	13.03	1 BED (ADAPT)
LEVEL 13	13.04	1 BED (ADAPT)
LEVEL 13	13.07	1 BED (SILVER)
LEVEL 13	13.09	2 BED (ADAPT)
LEVEL 13	13.10	STUDIO (SILVER)
LEVEL 14	14.03	1 BED (ADAPT)
LEVEL 14	14.04	1 BED (ADAPT)
LEVEL 14	14.07	1 BED (SILVER)
LEVEL 14	14.09	2 BED (ADAPT)
LEVEL 14	14.10	STUDIO (SILVER)
LEVEL 15	15.03	1 BED (ADAPT)
LEVEL 15	15.04	1 BED (ADAPT)
LEVEL 15	15.07	1 BED (SILVER)
LEVEL 15	15.09	2 BED (ADAPT)
LEVEL 15	15.10	STUDIO (SILVER)

LIVEABLE UNITS		
LEVEL	NUMBER	NAME
LEVEL 16	16.03	1 BED (ADAPT)
LEVEL 16	16.04	1 BED (ADAPT)
LEVEL 16	16.07	1 BED (SILVER)
LEVEL 16	16.09	2 BED (ADAPT)
LEVEL 16	16.10	STUDIO (SILVER)
LEVEL 17	17.03	1 BED (ADAPT)
LEVEL 17	17.04	1 BED (ADAPT)
LEVEL 17	17.07	1 BED (SILVER)
LEVEL 17	17.09	2 BED (ADAPT)
LEVEL 17	17.10	STUDIO (SILVER)
LEVEL 18	18.03	1 BED (ADAPT)
LEVEL 18	18.04	1 BED (ADAPT)
LEVEL 18	18.07	1 BED (SILVER)
LEVEL 18	18.09	2 BED (ADAPT)
LEVEL 18	18.10	STUDIO (SILVER)
LEVEL 19	19.03	1 BED (ADAPT)
LEVEL 19	19.04	1 BED (ADAPT)
LEVEL 19	19.07	1 BED (SILVER)
LEVEL 19	19.09	2 BED (ADAPT)
LEVEL 19	19.10	STUDIO (SILVER)
LEVEL 20	20.03	1 BED (ADAPT)
LEVEL 20	20.04	1 BED (ADAPT)
LEVEL 20	20.07	1 BED (SILVER)
LEVEL 20	20.09	2 BED (ADAPT)
LEVEL 20	20.10	STUDIO (SILVER)
LEVEL 21	21.09	1 BED (SILVER)
LEVEL 21	21.12	STUDIO (SILVER)
LEVEL 22	22.09	1 BED (SILVER)
LEVEL 22	22.12	STUDIO (SILVER)
LEVEL 23	23.09	1 BED (SILVER)
LEVEL 23	23.12	STUDIO (SILVER)
LEVEL 24	24.09	1 BED (SILVER)
LEVEL 24	24.12	STUDIO (SILVER)
LEVEL 25	25.09	1 BED (SILVER)
LEVEL 25	25.12	STUDIO (SILVER)
LEVEL 26	26.09	1 BED (SILVER)
LEVEL 26	26.12	STUDIO (SILVER)
LEVEL 27	27.09	1 BED (SILVER)
LEVEL 27	27.12	STUDIO (SILVER)
LEVEL 28	28.09	1 BED (SILVER)
LEVEL 28	28.12	STUDIO (SILVER)
LEVEL 29	29.09	1 BED (SILVER)
LEVEL 29	29.12	STUDIO (SILVER)
LEVEL 30	30.09	1 BED (SILVER)
LEVEL 30	30.12	STUDIO (SILVER)
LEVEL 31	31.09	1 BED (SILVER)
LEVEL 31	31.12	STUDIO (SILVER)
LEVEL 32	32.09	1 BED (SILVER)
LEVEL 32	32.12	STUDIO (SILVER)
Grand total: 114		

TOTAL LIVEABLE SILVER UNITS: 114

TOTAL UNIT COUNT: 541

21% OF UNITS ARE SILVER LIVEABLE

© COPYRIGHT COX ARCHITECTURE PTY LTD ACN 002 535 891

ANY FORM OF REPRODUCTION OF THIS DRAWING IN FULL OR IN PART WITHOUT THE WRITTEN PERMISSION OF COX ARCHITECTURE PTY LTD CONSTITUTES AN INFRINGEMENT OF COPYRIGHT

Rev	Description	By	Date
1	SSDA SUBMISSION	COX	01/09/2025

Cox Architecture
70 George Street
The Rocks NSW 2000
Australia
T + 61 2 9267 9599
coxarchitecture.com.au

Nominated Architects:
Joe Agius no. 6491
Ramin Jahromi no. 10000



Client CORONATION

Project No. 222141.03

Project NICHOLSON PLACE

46 NICHOLSON STREET

Acknowledgement

Drawing Title LIVEABLE SILVER APARTMENTS

Document Control Status:

SSDA SUBMISSION

Co-ordinated: HP Drawn: HP,AW

Project Architect: ANTHONY KIM Scale: 1 : 50 @ A1

Project Director: FELIPE MIRANDA Date: 01/09/2025

Drawing Number: A-DA-8402 Revision: 1


Approved Cox Architecture Draw 202411 03 NICHOLSON PLACE_RVT24.v1
PLOT STAMP DATE: 10/08/2024 2:50:02 PM




LOWER GROUND



UPPER GROUND

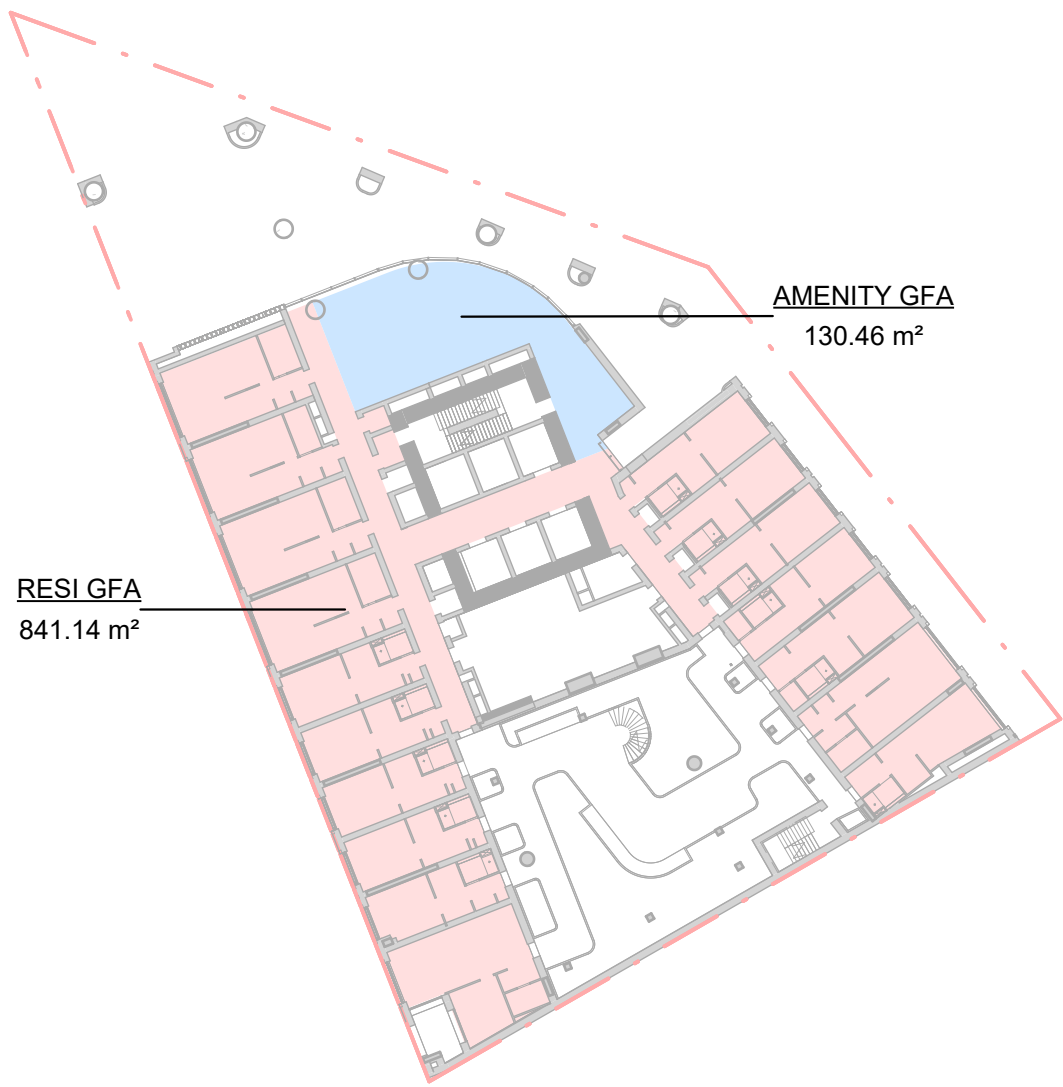


LEVEL 1

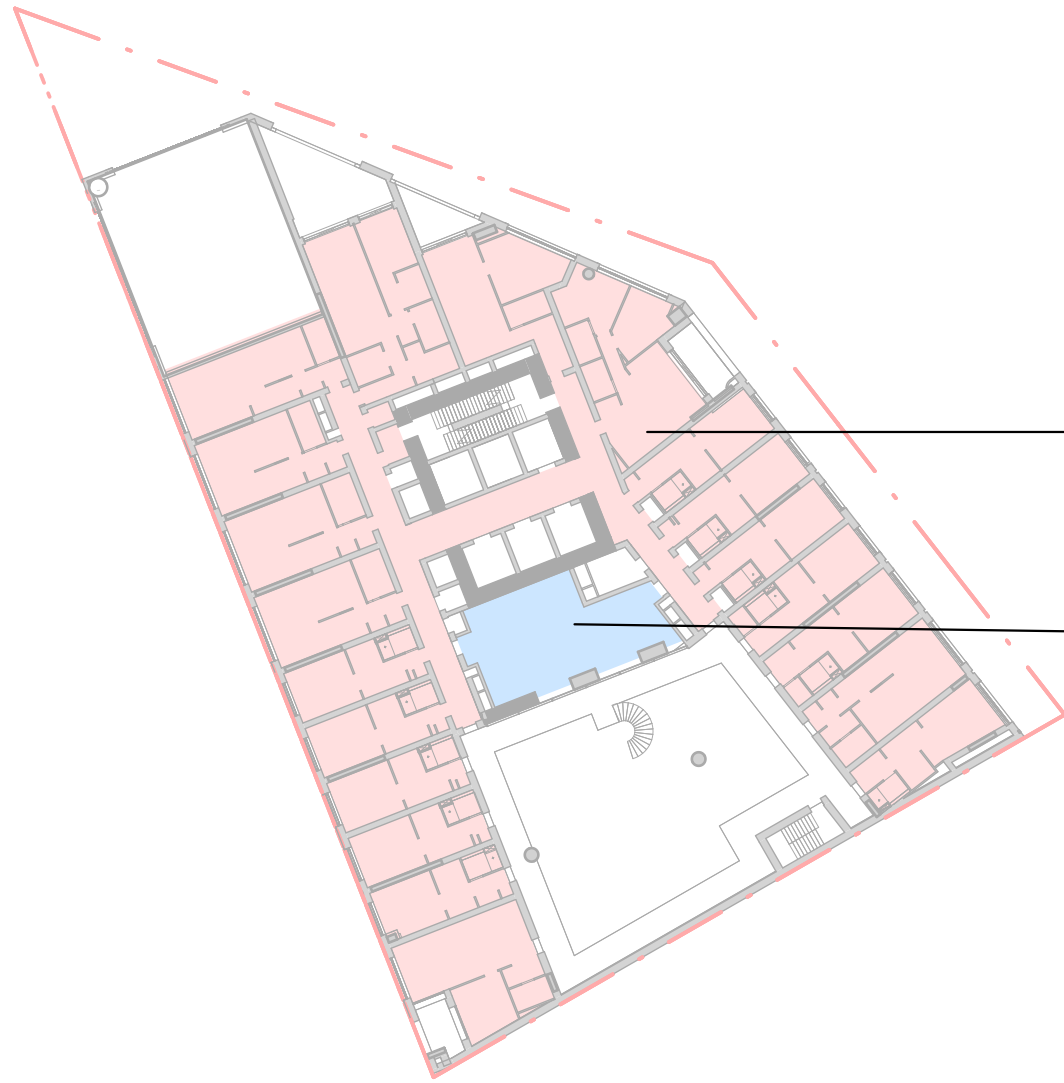


LEVEL 2




LEVEL 3

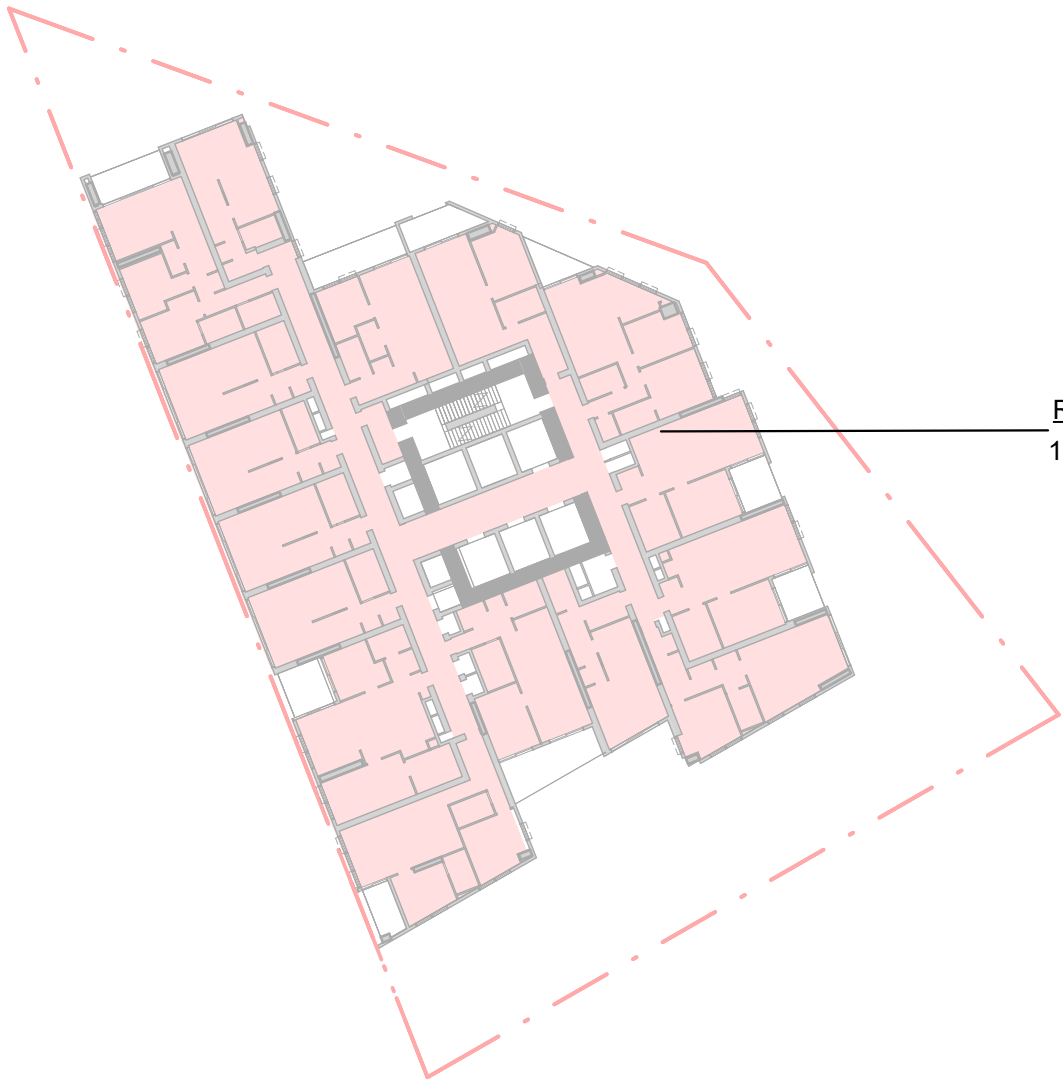


LEVEL 4-20

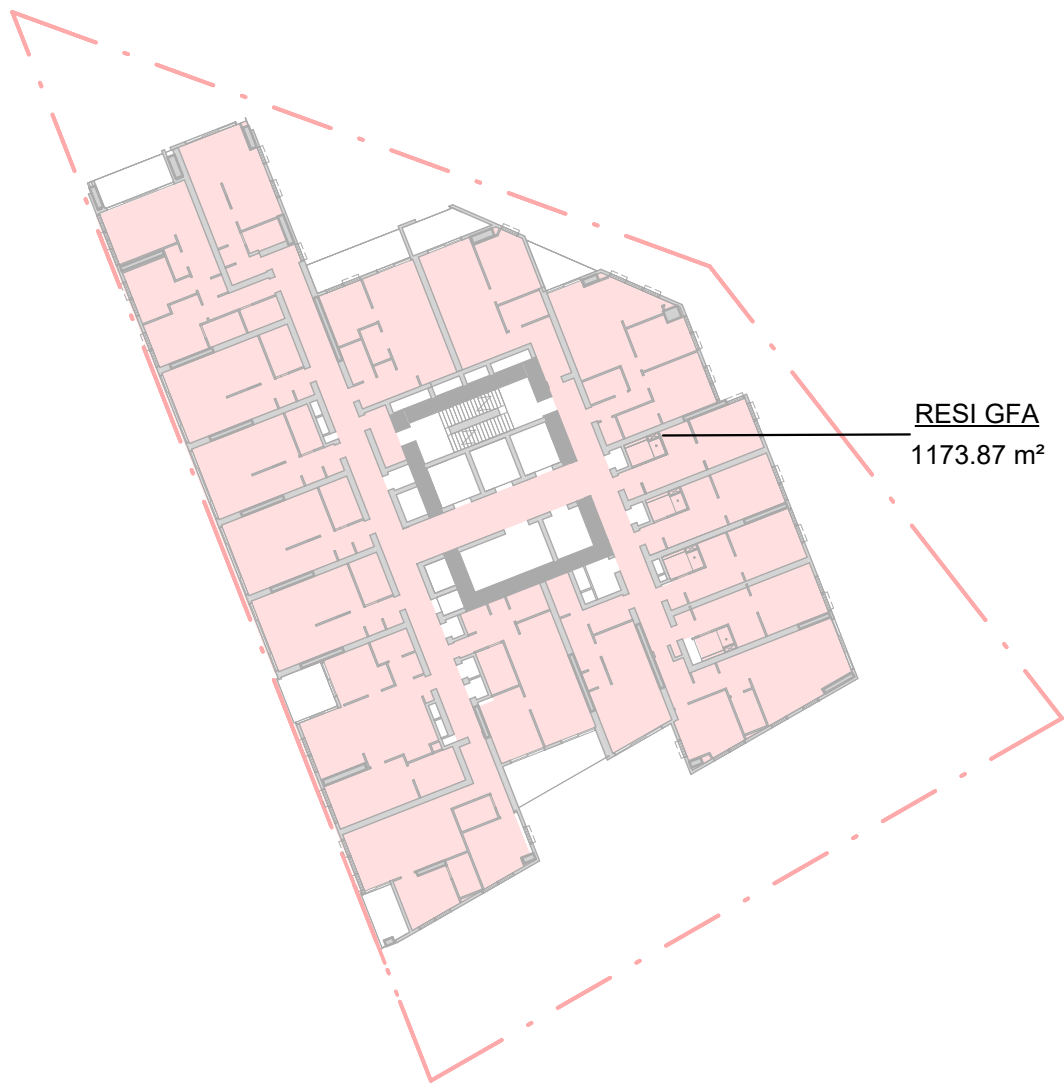

LEVEL 21-32

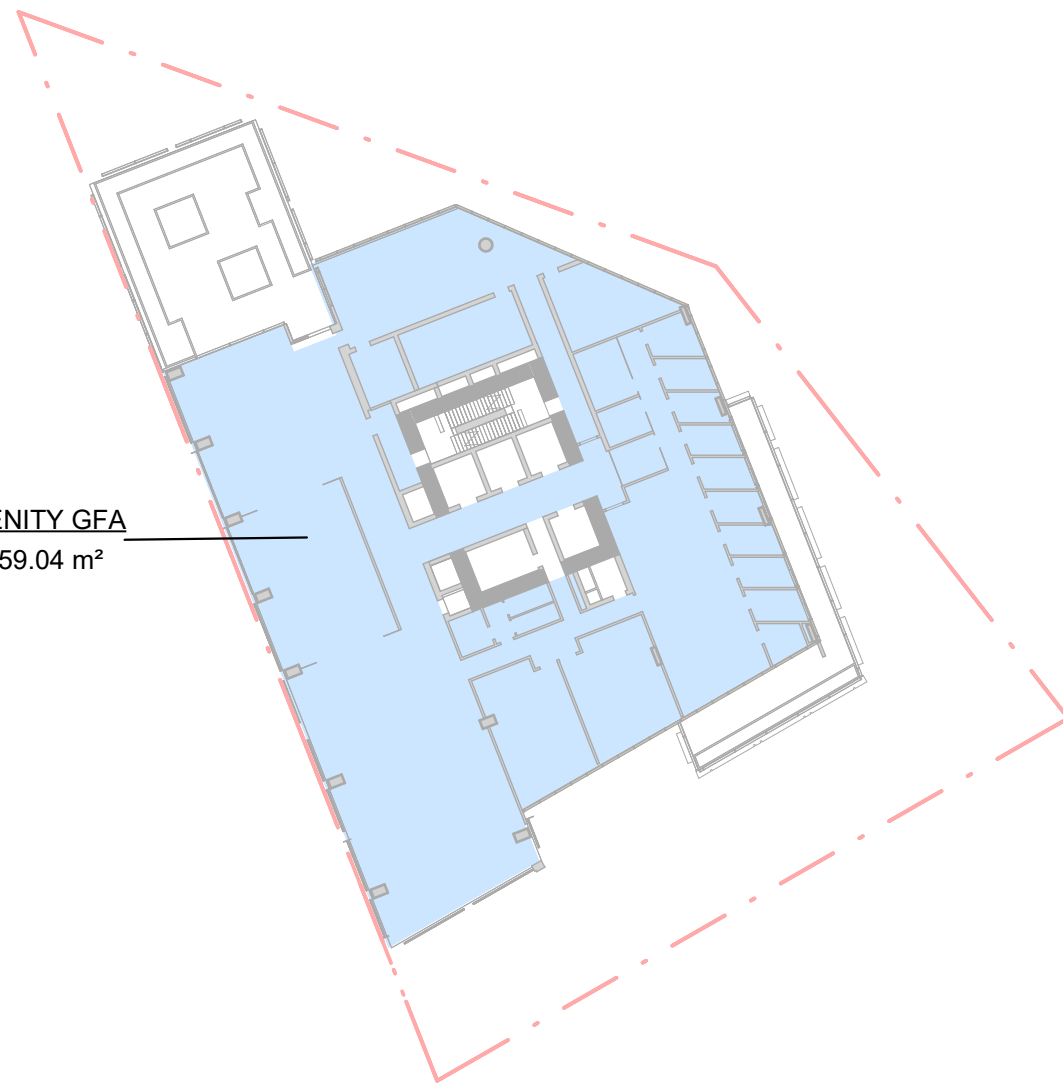

LEVEL 33

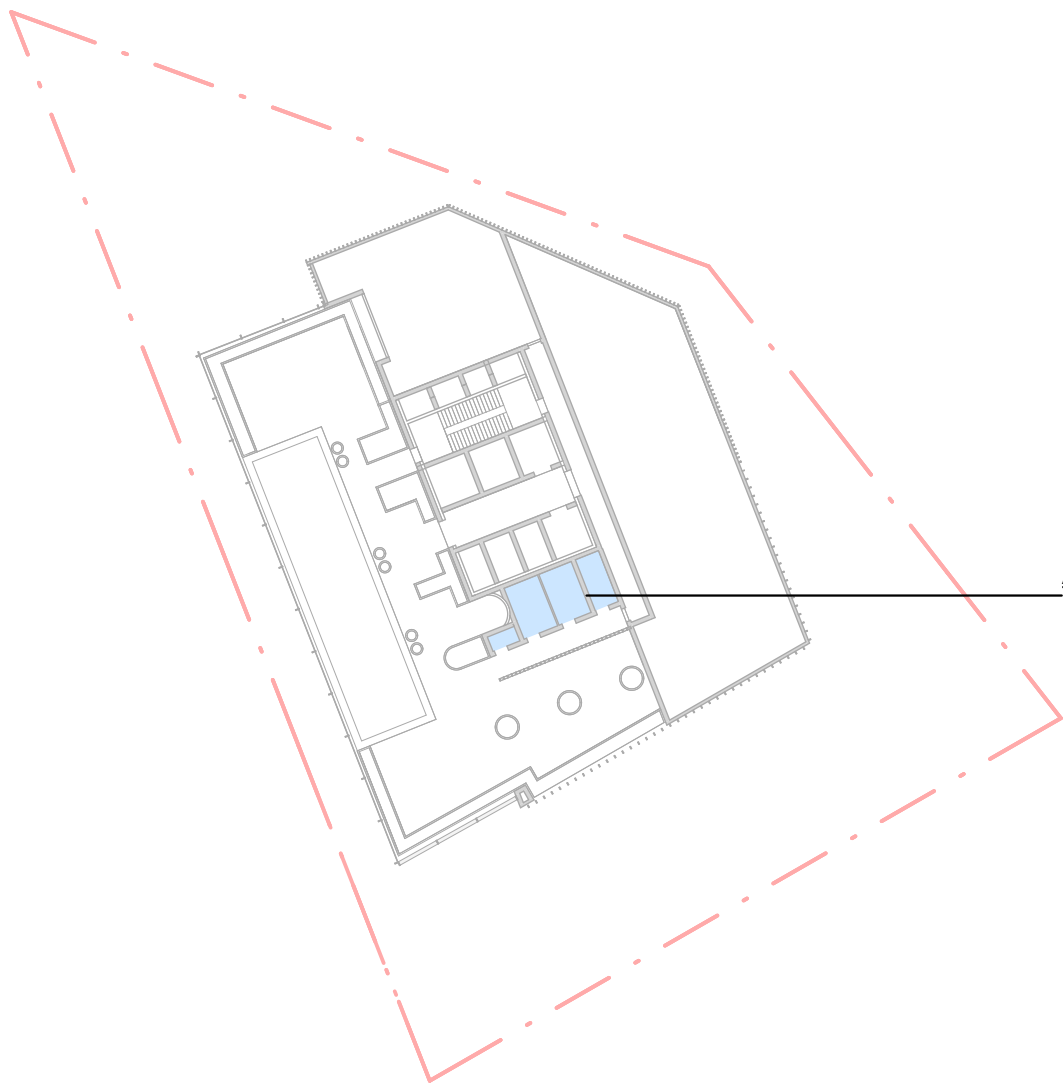

LEVEL 34

GFA - AMENITY	
LEVEL	AREA
LOWER GROUND	663.54 m²
UPPER GROUND	370.96 m²
LEVEL 1	130.46 m²
LEVEL 2	79.05 m²
LEVEL 33	1059.04 m²
LEVEL 34	26.58 m²
TOTAL	2329.63 m²

GFA - LOBBY	
LEVEL	AREA
UPPER GROUND	328.98 m²
TOTAL	328.98 m²

GFA - RESIDENTIAL	
LEVEL	AREA
LEVEL 1	841.14 m²
LEVEL 2	1067.02 m²
LEVEL 3	1139.08 m²
LEVEL 4	1155.98 m²
LEVEL 5	1155.98 m²
LEVEL 6	1155.98 m²
LEVEL 7	1155.98 m²
LEVEL 8	1155.98 m²
LEVEL 9	1155.98 m²
LEVEL 10	1155.98 m²
LEVEL 11	1155.98 m²
LEVEL 12	1155.98 m²
LEVEL 13	1155.98 m²
LEVEL 14	1155.98 m²
LEVEL 15	1155.98 m²
LEVEL 16	1155.98 m²
LEVEL 17	1155.98 m²
LEVEL 18	1155.98 m²
LEVEL 19	1155.98 m²
LEVEL 20	1155.98 m²
LEVEL 21	1173.87 m²
LEVEL 22	1173.87 m²
LEVEL 23	1173.87 m²
LEVEL 24	1173.87 m²
LEVEL 25	1173.87 m²
LEVEL 26	1173.87 m²
LEVEL 27	1173.87 m²
LEVEL 28	1173.87 m²
LEVEL 29	1173.87 m²
LEVEL 30	1173.87 m²
LEVEL 31	1173.87 m²
LEVEL 32	1173.87 m²
TOTAL	36785.27 m²

GFA - TOTAL	
Name	AREA
AMENITY GFA	2329.63 m²
RESI GFA	36785.27 m²
RESI LOBBY GFA	328.98 m²
TOTAL	39443.88 m²

Rev	Description	By	Date
1	SSDA SUBMISSION	COX	01/09/2025

LEGEND

RESIDENTIAL LOBBY GFA

RESIDENTIAL GFA

RESIDENTIAL AMENITY GFA

Cox Architecture
70 George Street
The Rocks NSW 2000
Australia
T + 61 2 9267 9599
coxarchitecture.com.au

Nominated Architects:
Joe Agius no. 6491
Ramin Jahromi no. 10000



Client: CORONATION

Project No.: 222141.03

Project: NICHOLSON PLACE
46 NICHOLSON STREET

Acknowledgement:

Drawing Title: DEVELOPMENT CALCULATIONS (GFA)

Document Control Status: SSDA SUBMISSION

Co-ordinated:	HP	Drawn:	HP,AW
Project Architect:	ANTHONY KIM	Scale:	1 : 500 @ A1
Project Director:	FELIPE MIRANDA	Date:	01/09/2025
Drawing Number:	A-DA-9000	Revision:	1

