

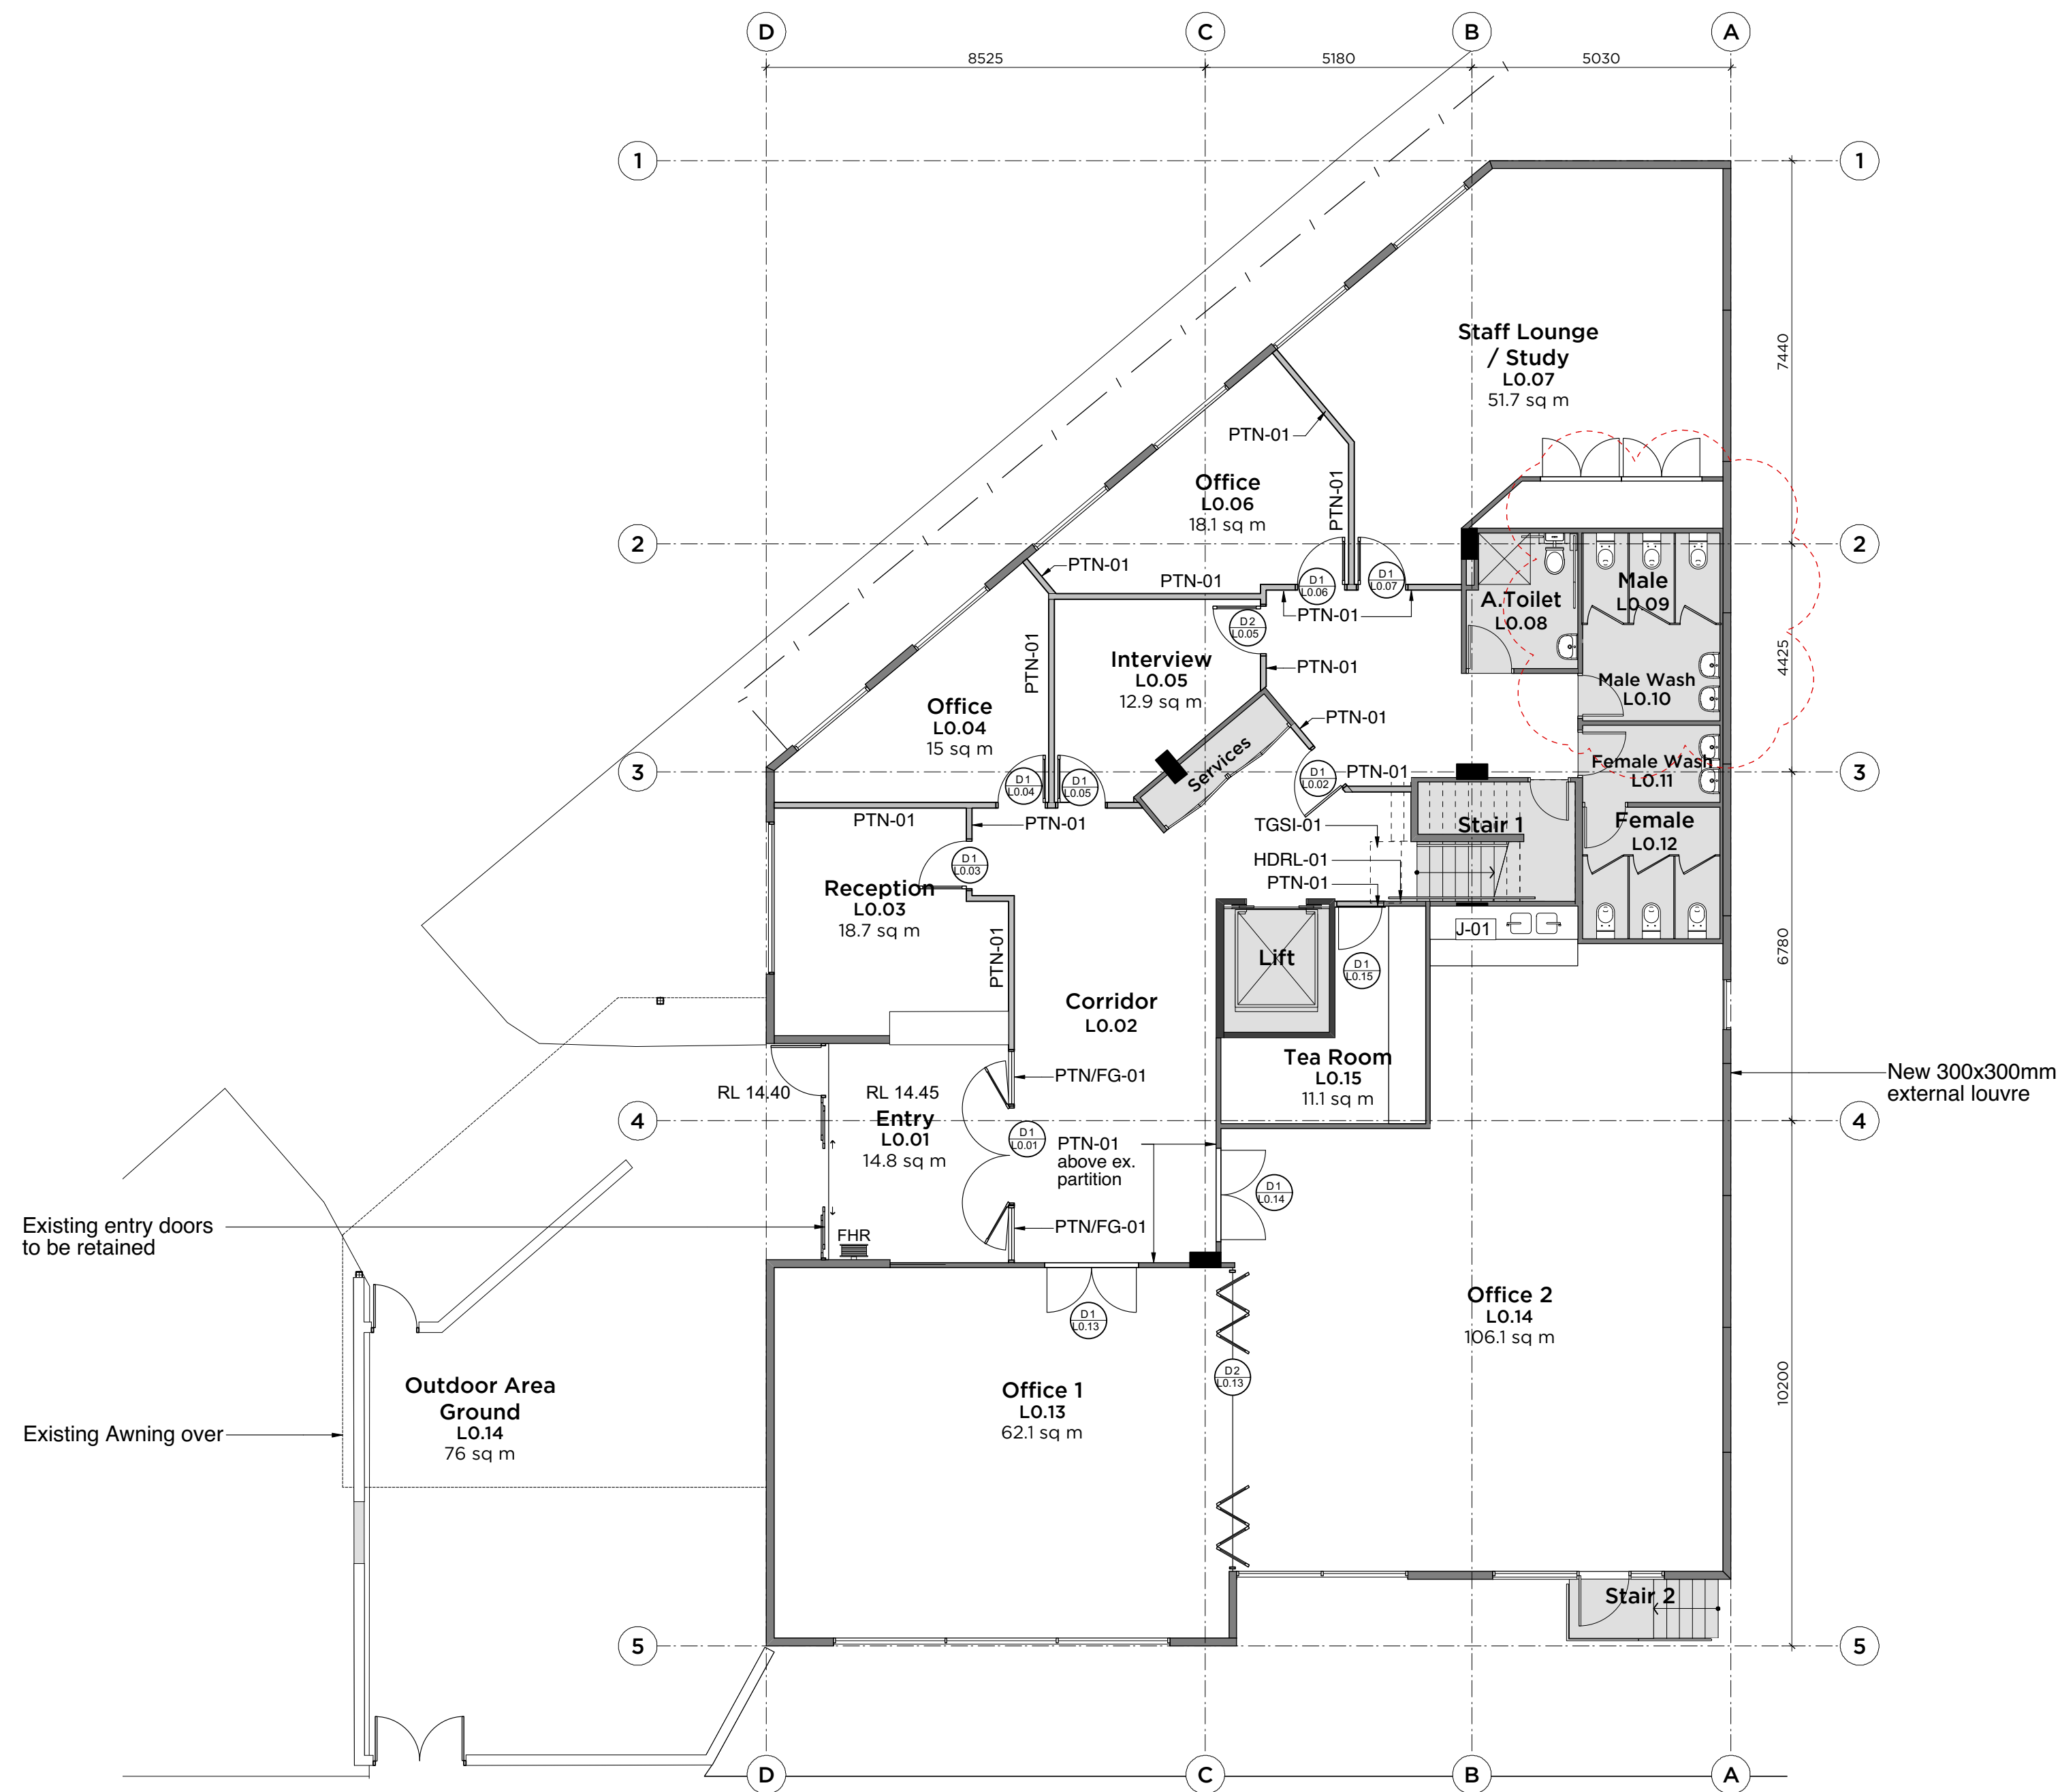


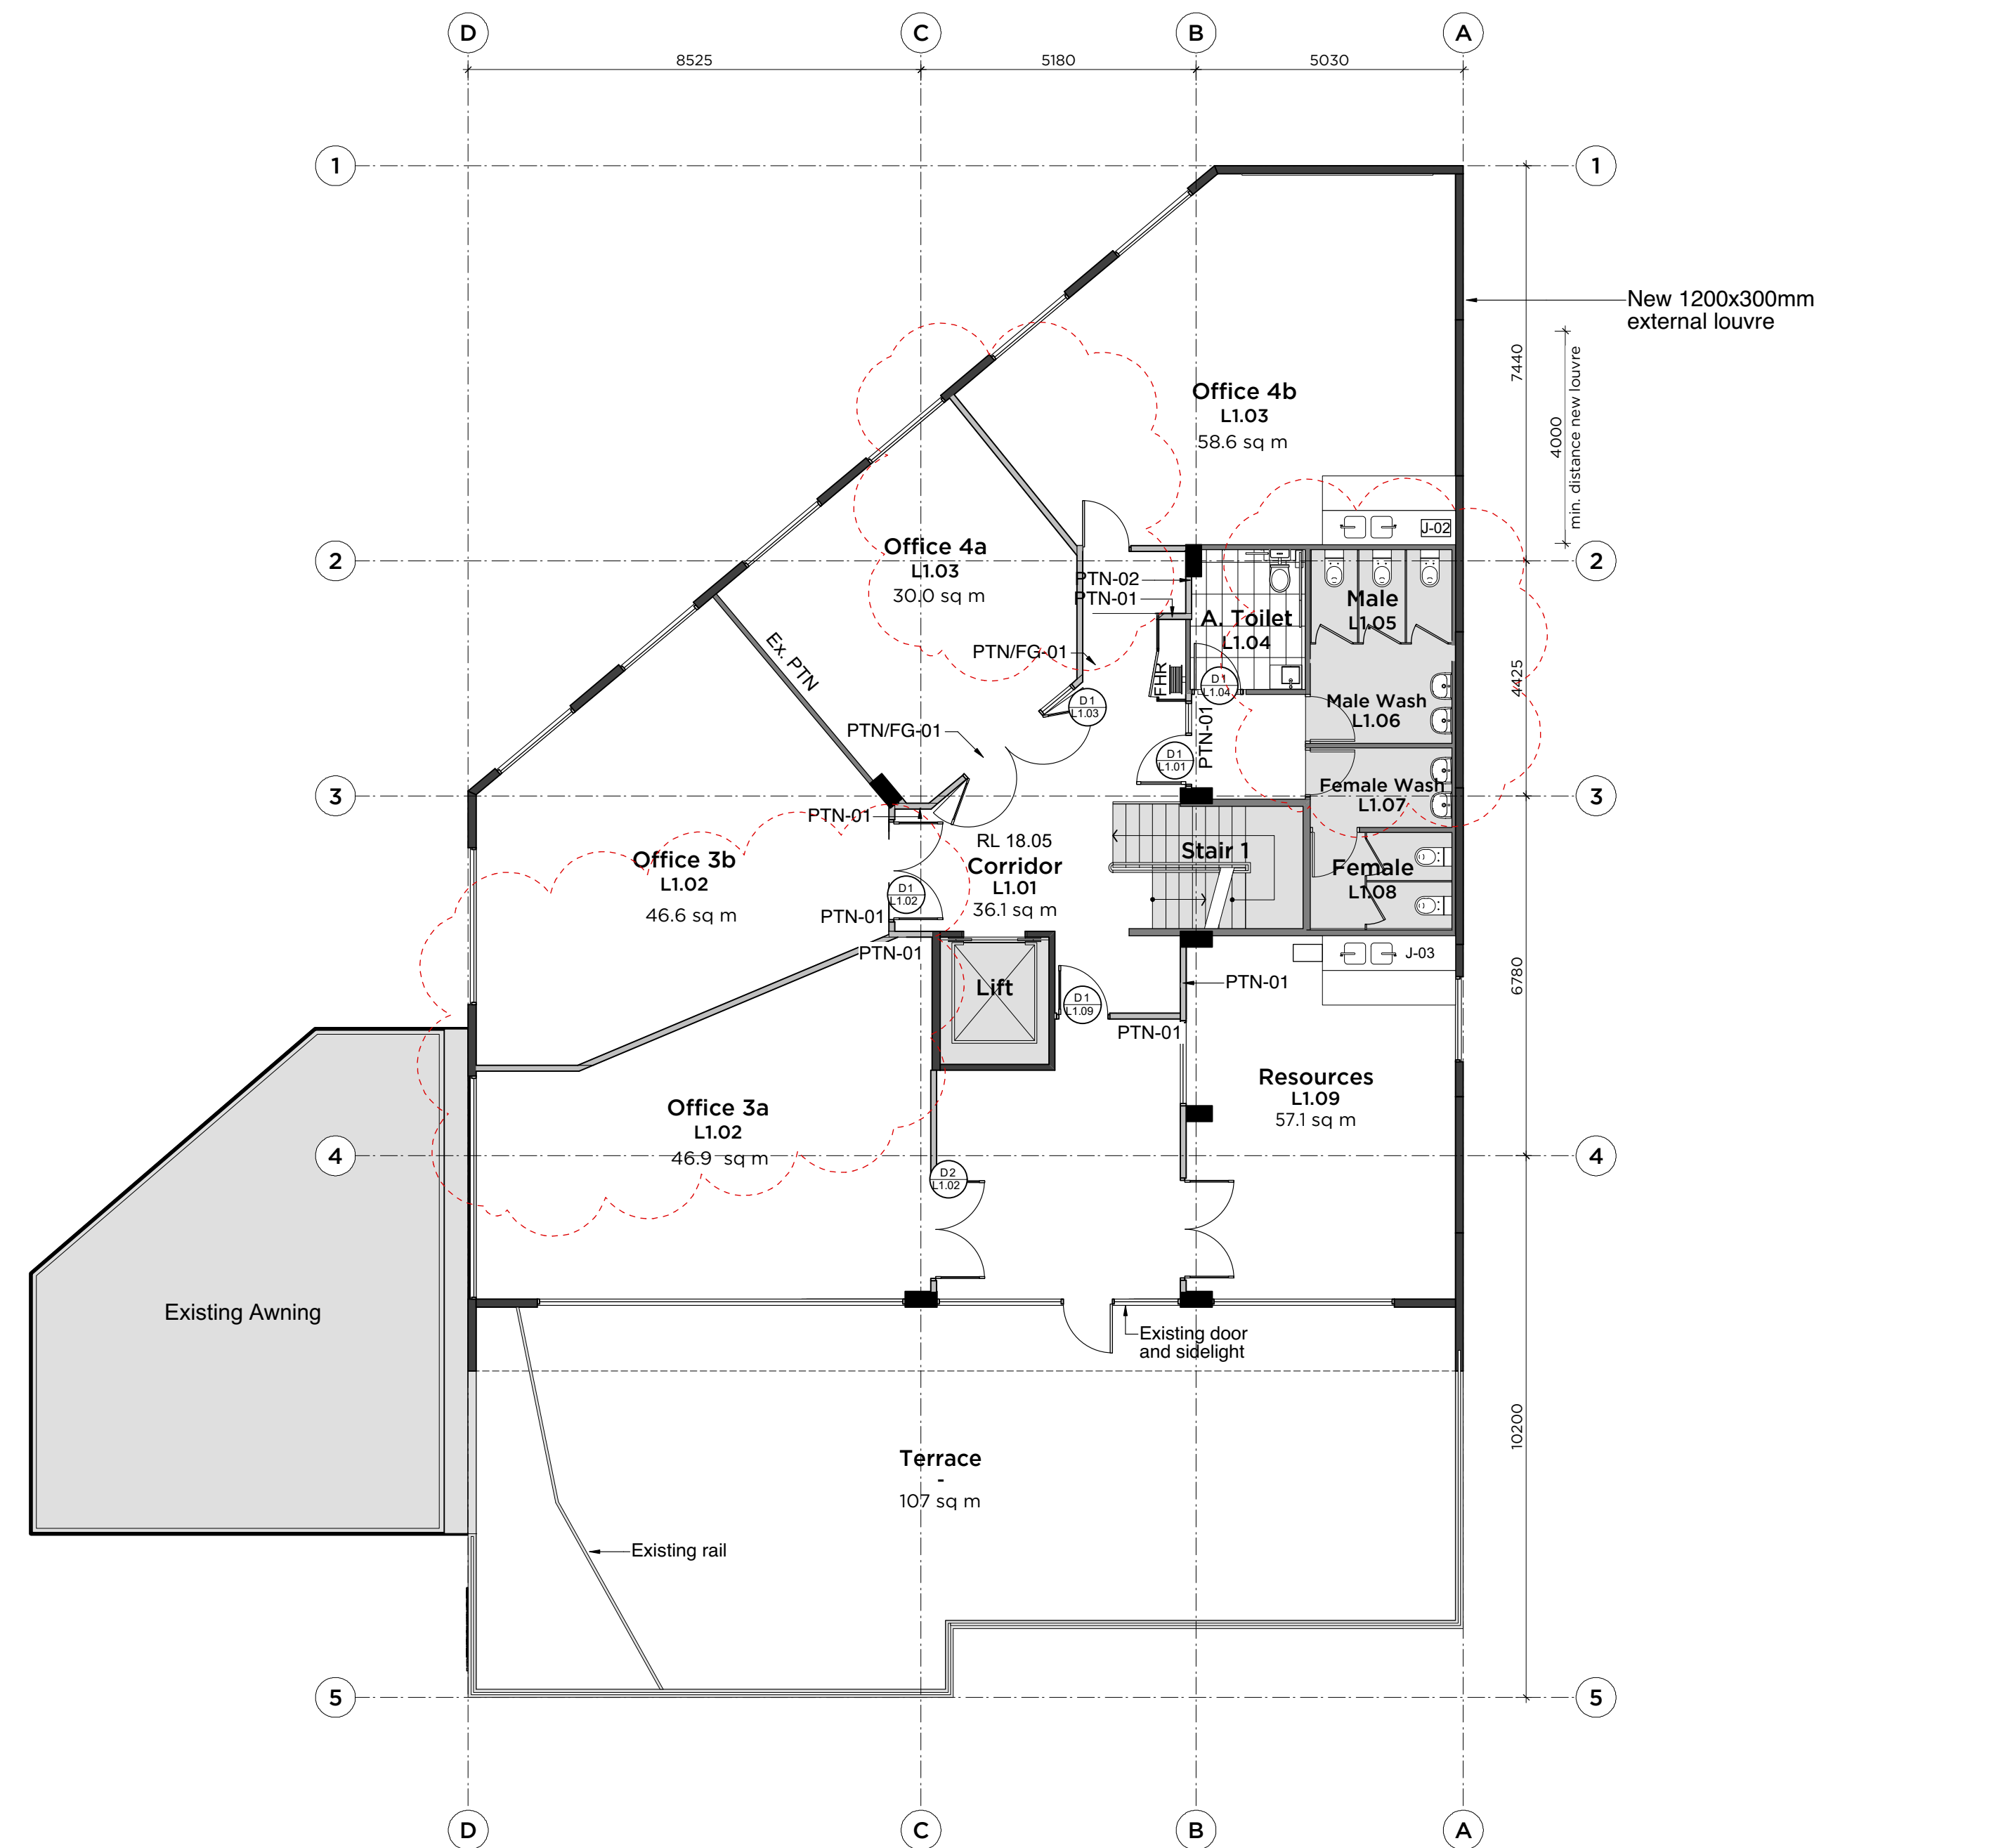




01 PLAN
Proposed-Level 0
Scale 1:100


 




02 PLAN
Proposed-Level 1
Scale 1:100

TOTAL INTERNAL AREA : 842.4 Sqm

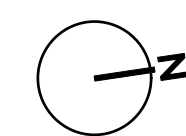

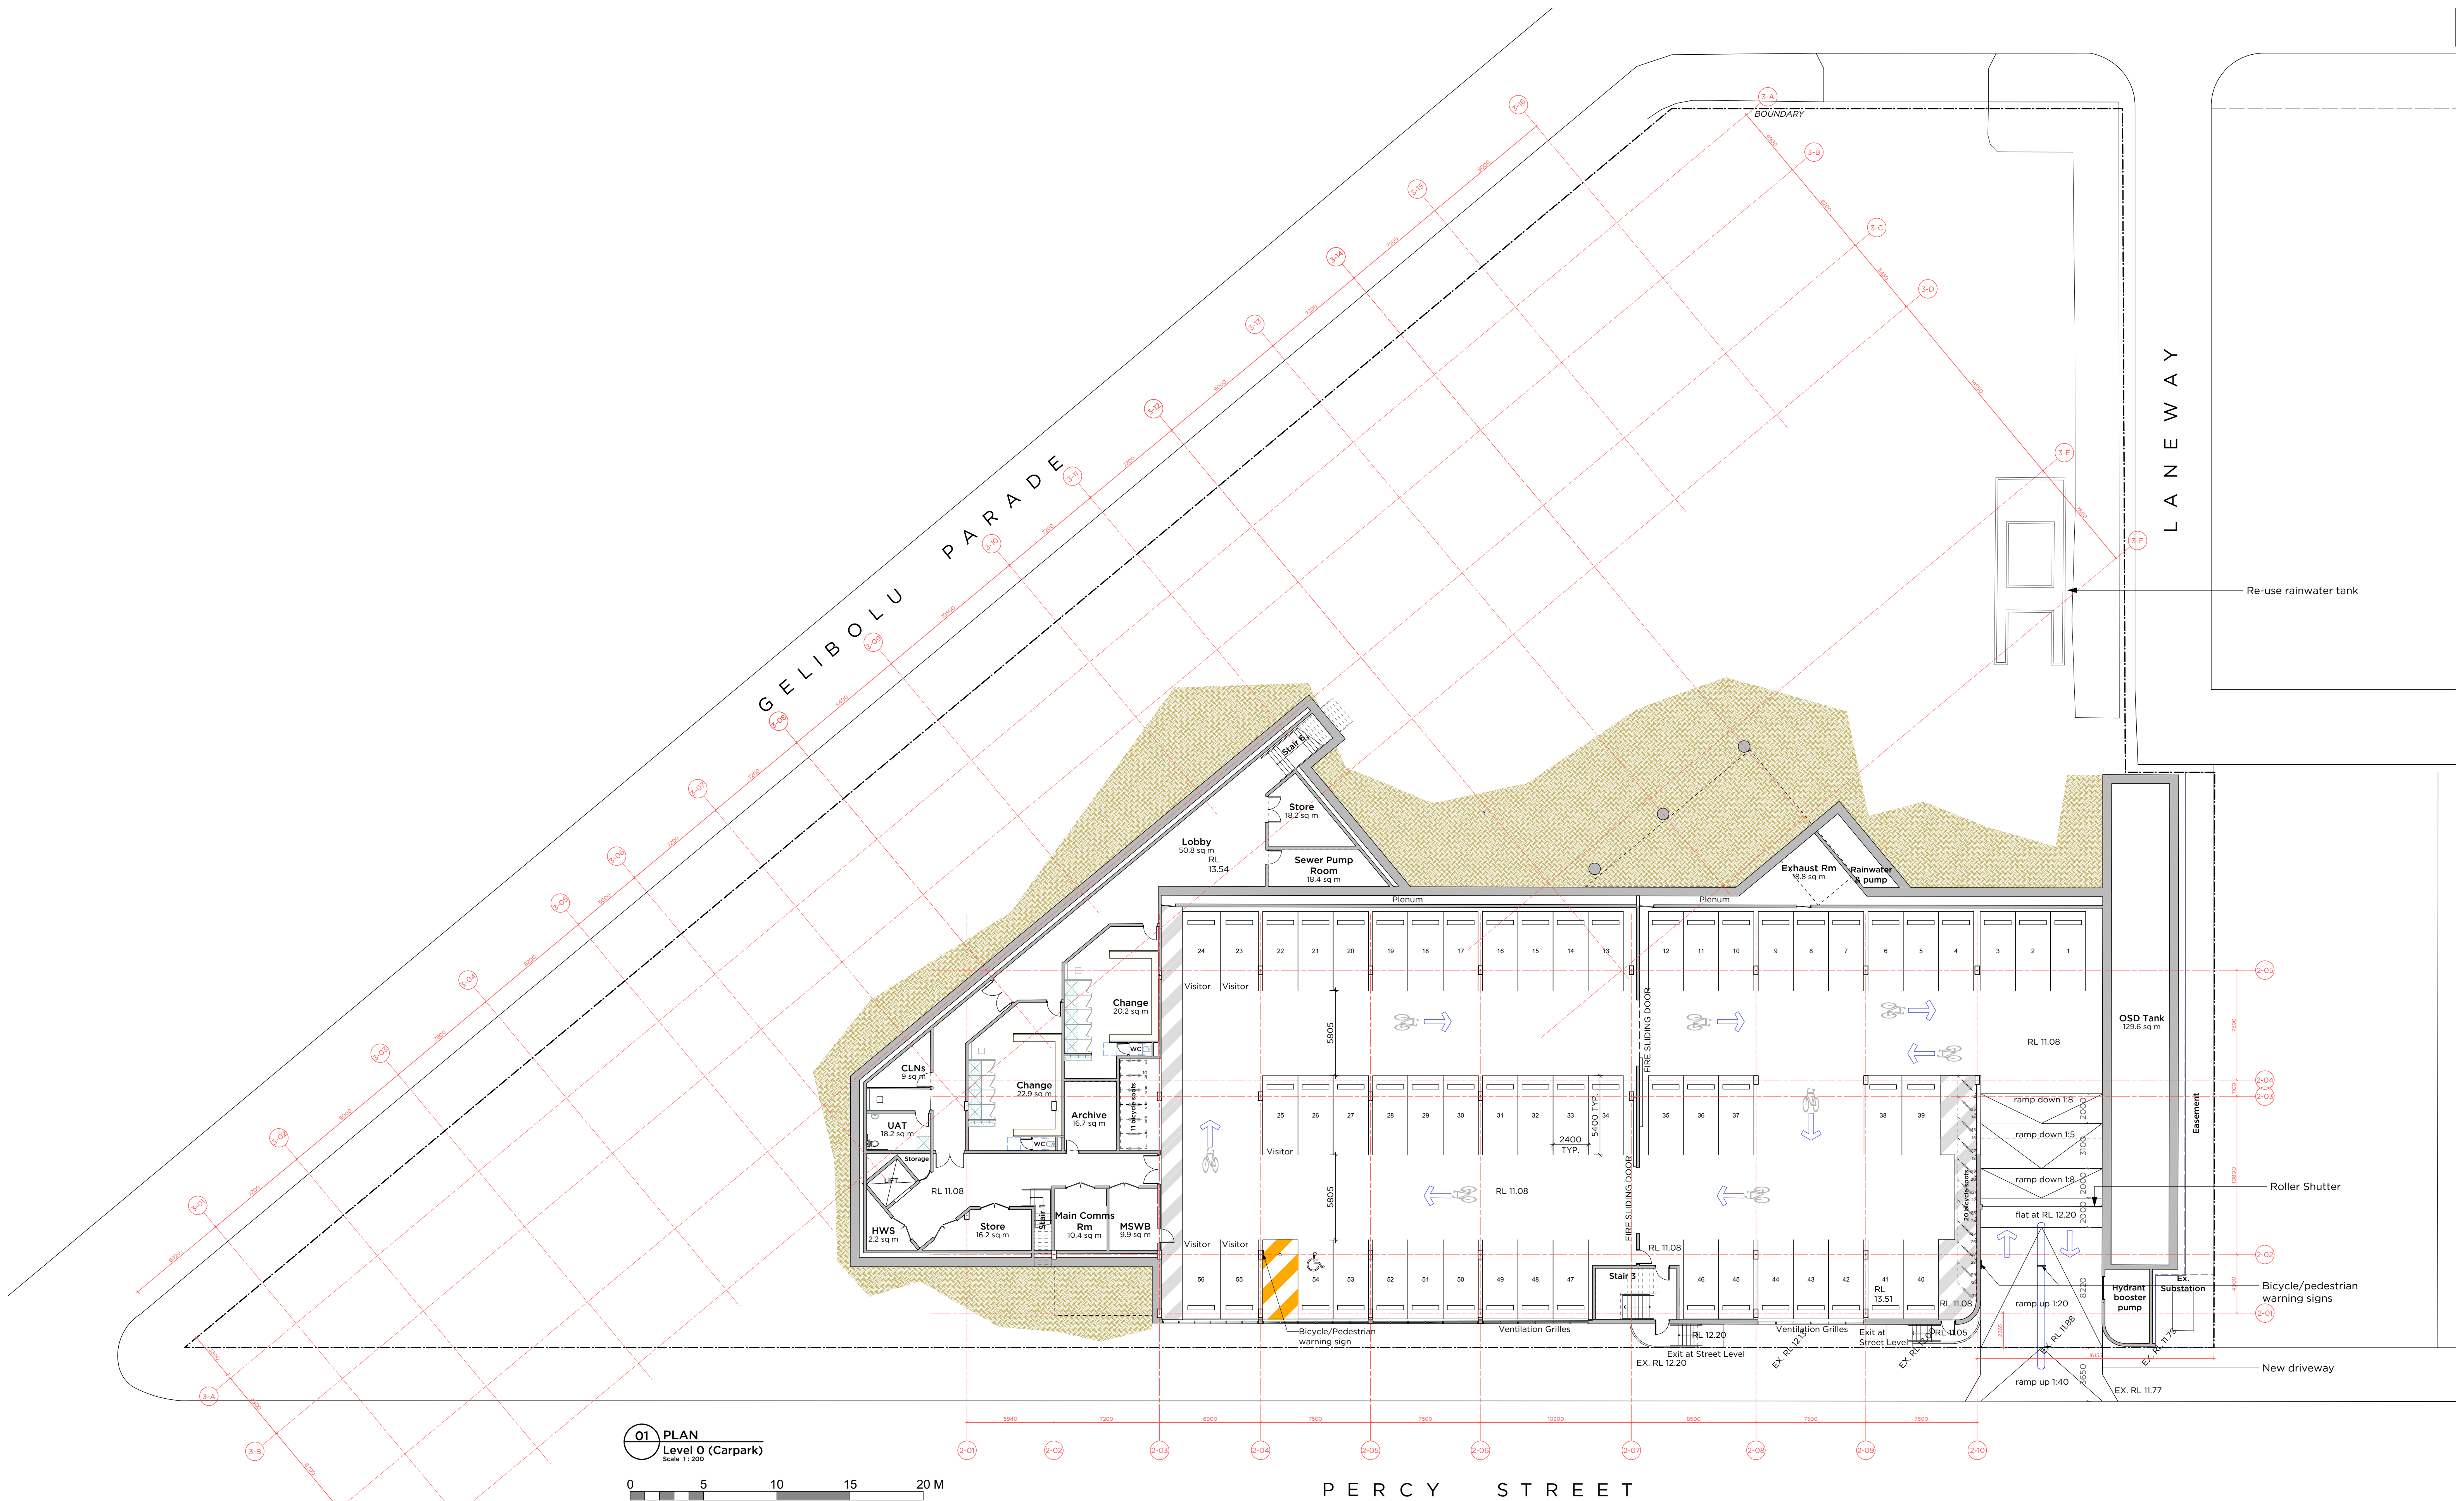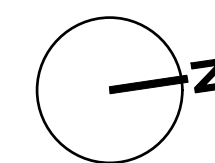

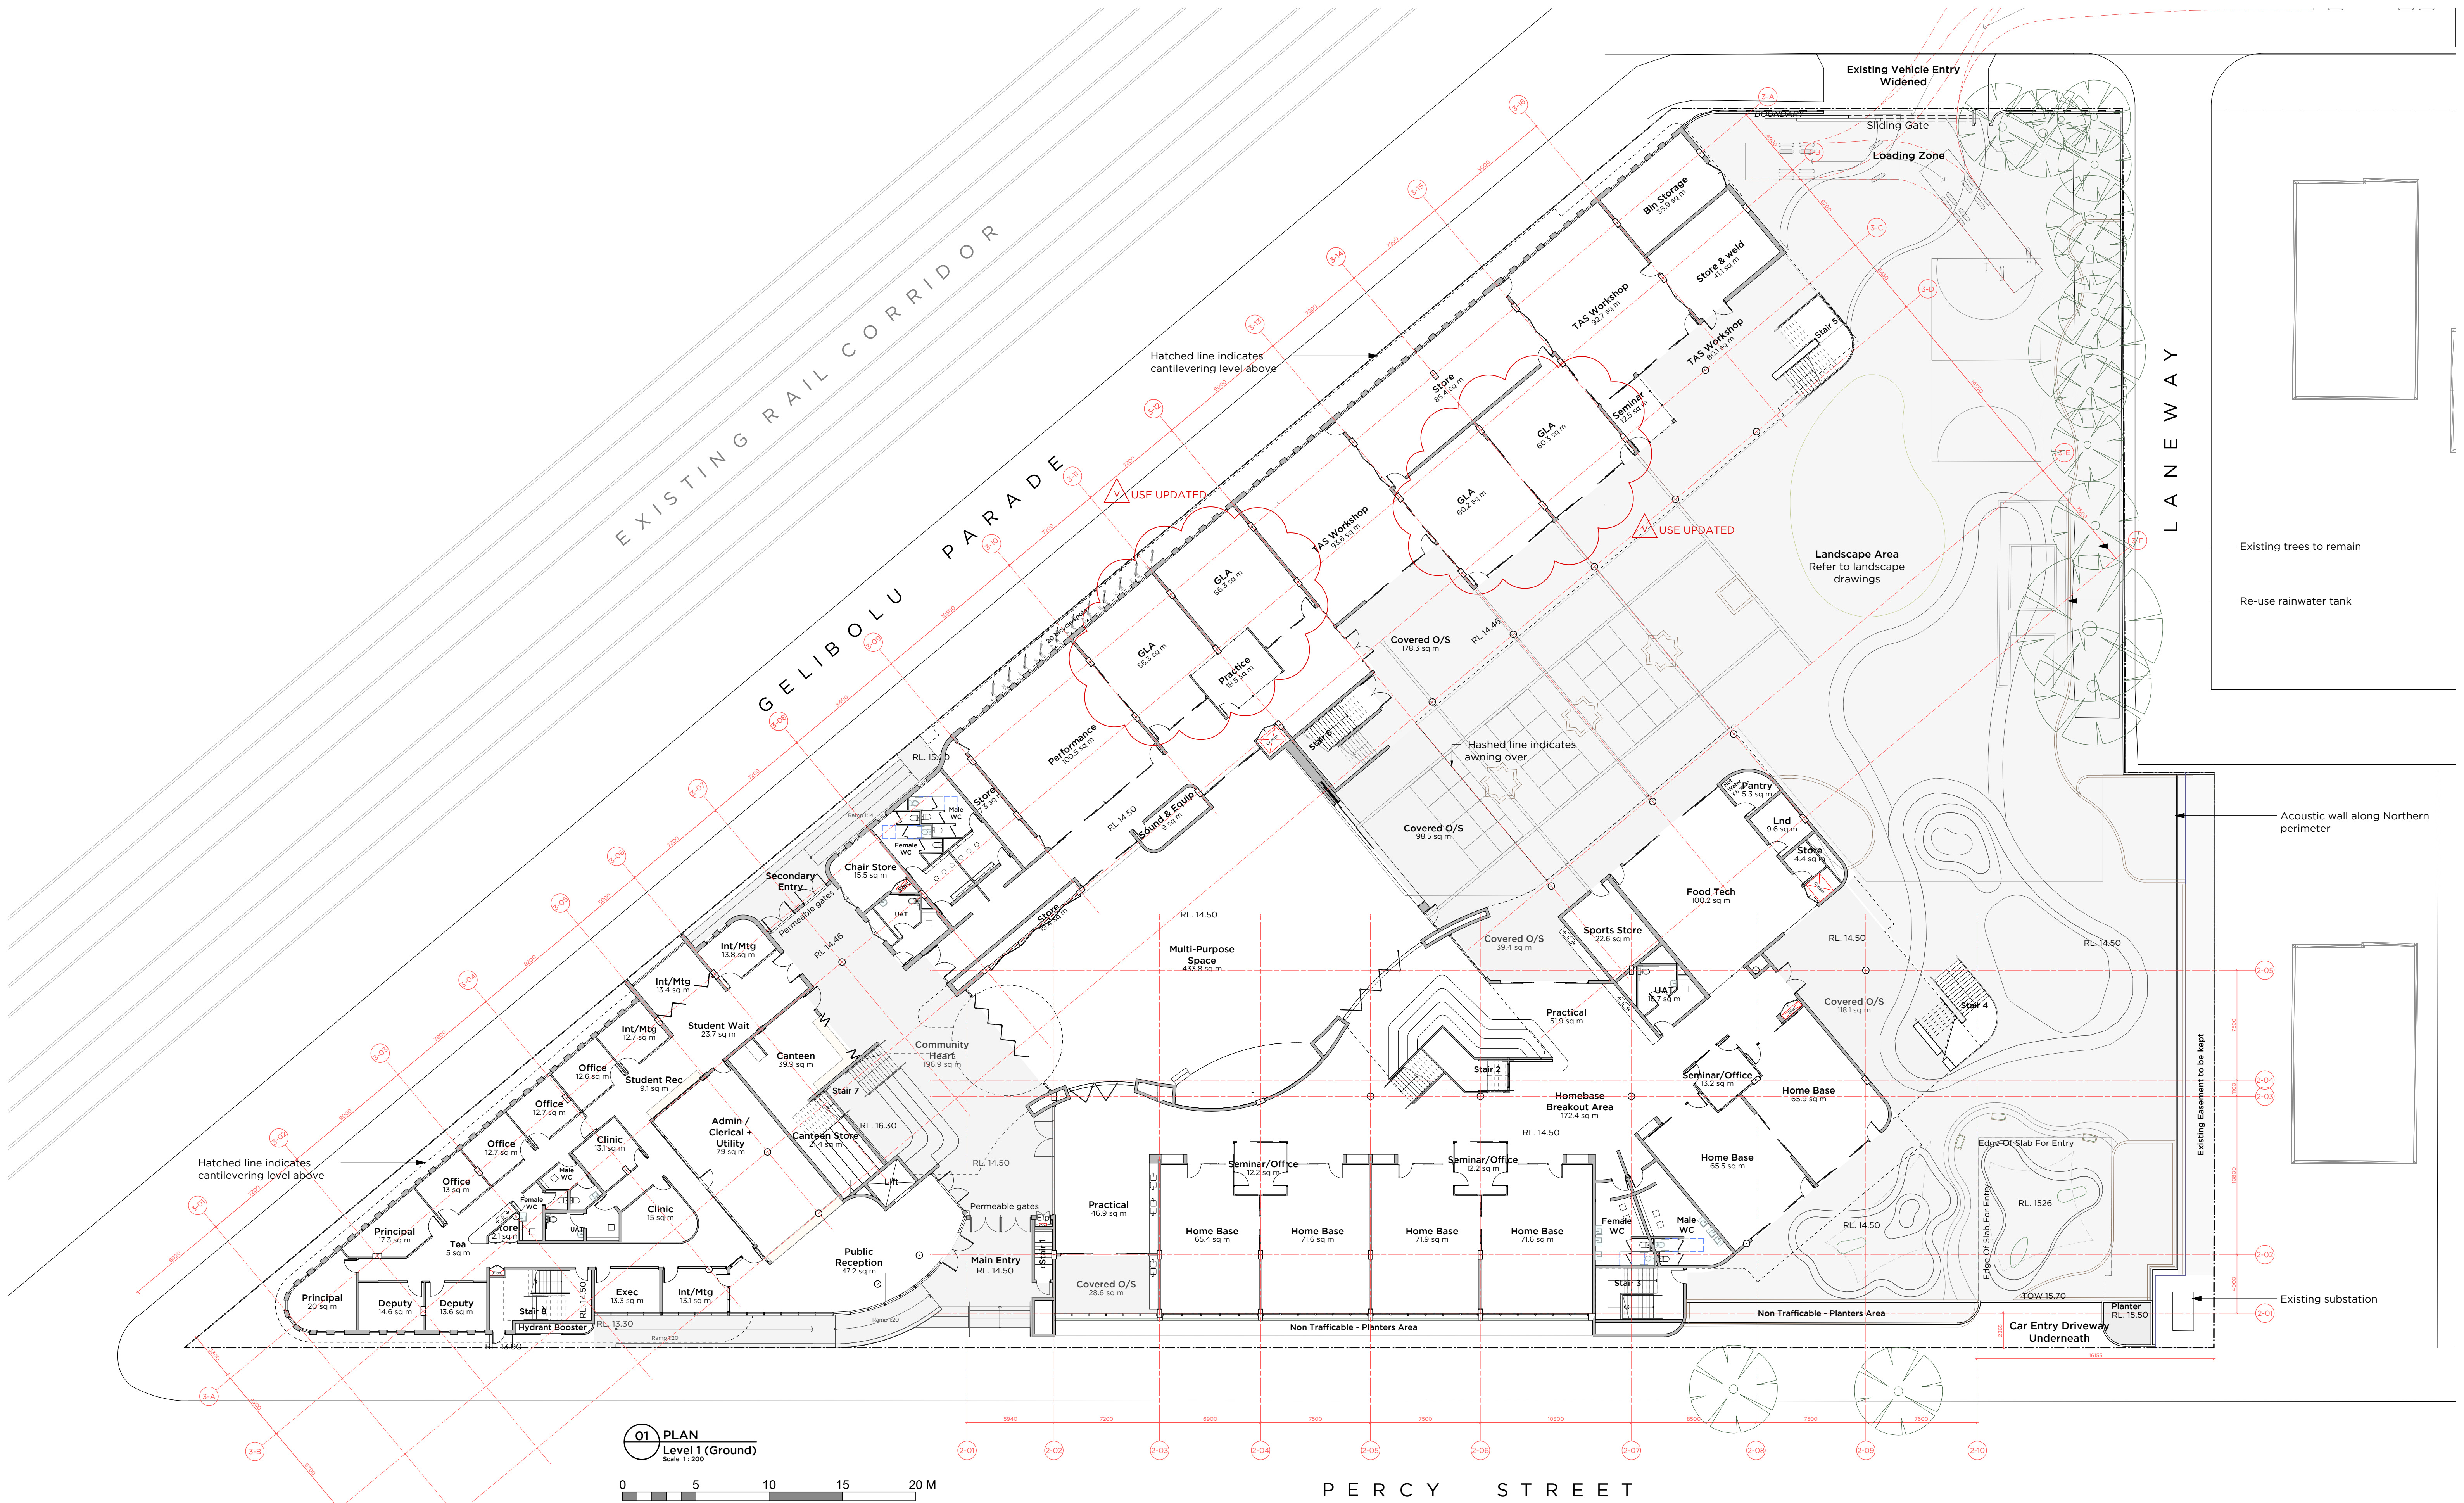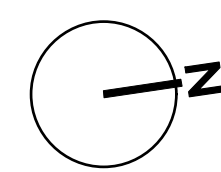


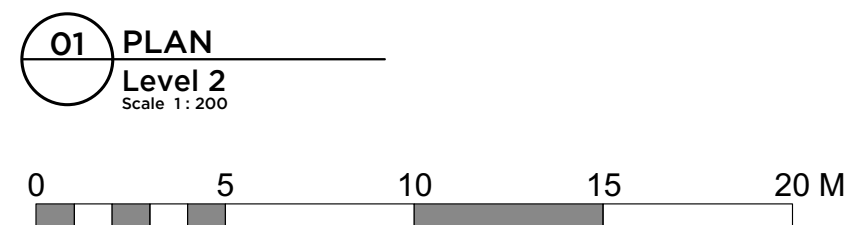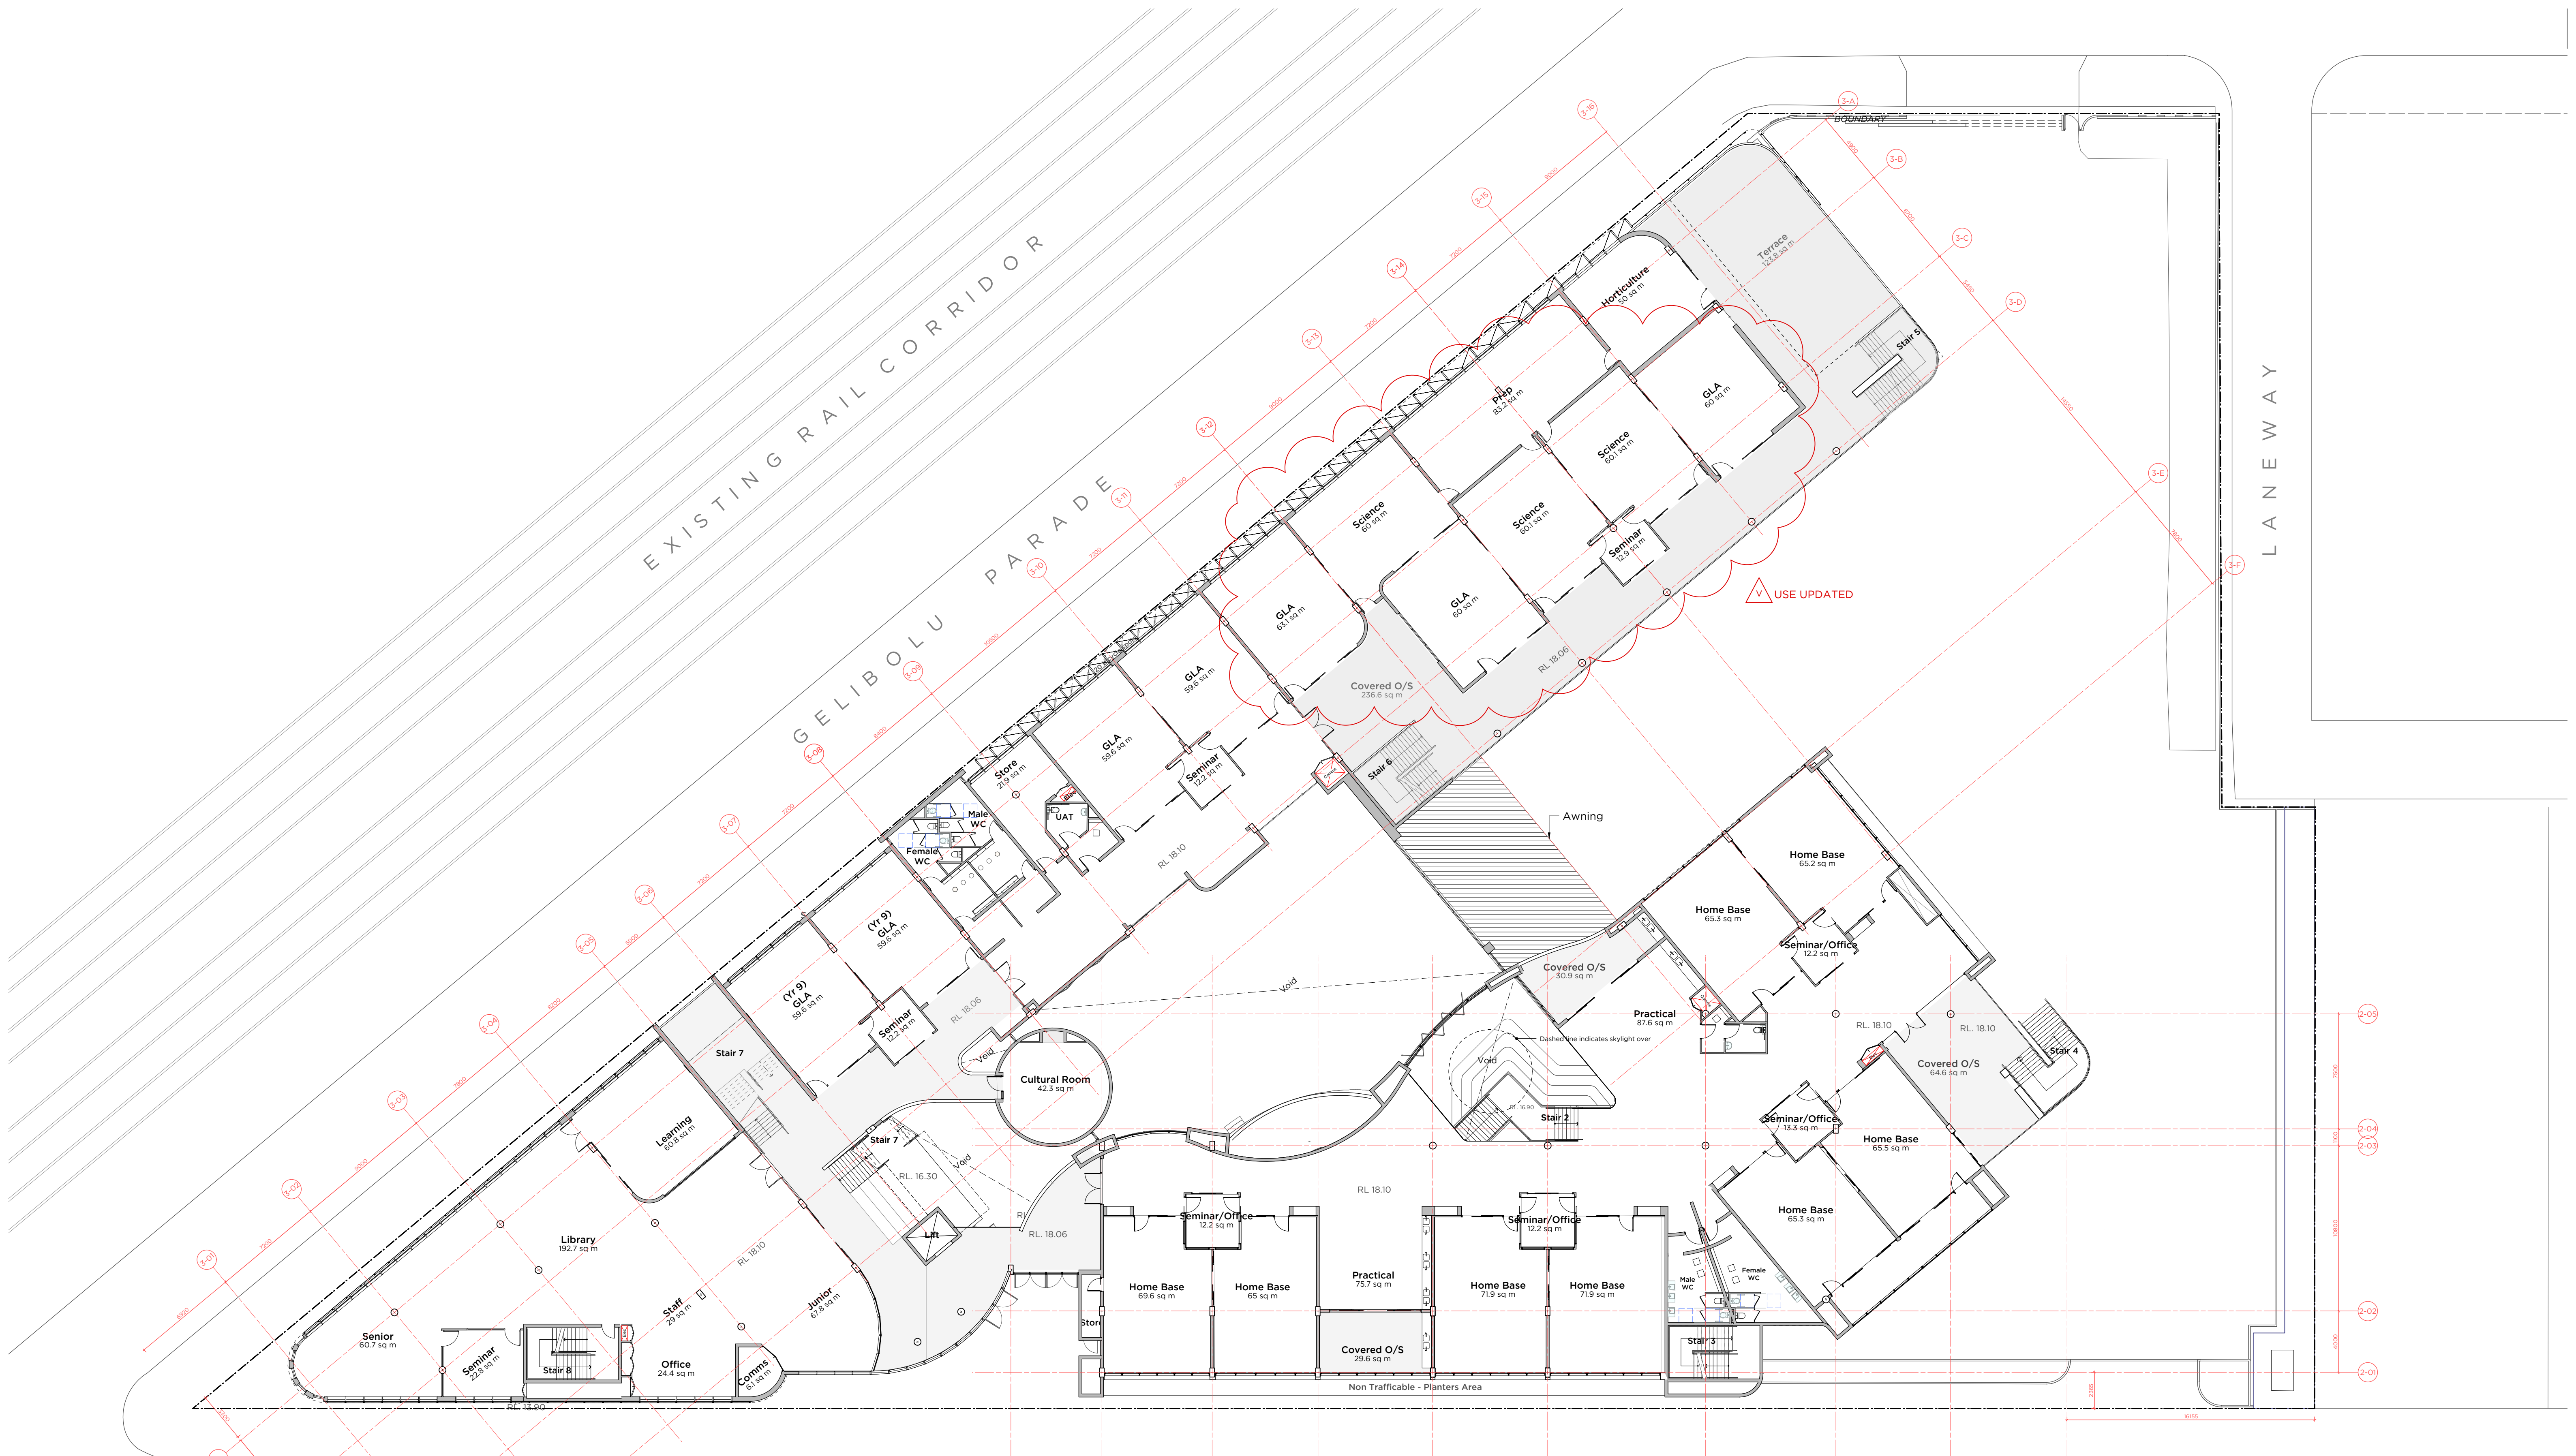

**Planning,
Industry &
Environment**
Issued under the Environmental Planning and Assessment Act 1979

Approved Application No: SSD-8926 Signed

Granted on: 27 March 2020 Sheet No: 5 of 20


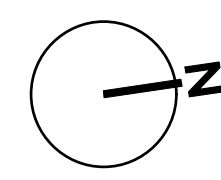


PMDL ARCHITECTURE
INTERIORS
MASTERPLANNING

pmcl.com.au

PHCL ARCHITECTURE + DESIGN HK (LIMITED)
PHCL ARCHITECTURE + DESIGN PTY LTD ABN 56 062 961 317
NEW NOMINATED ARCHITECTS: ANDREW PENDER 537 DAVID MORRIS 5865 VICKI VAN CLARK 9476

V	7/5/19	Revised GFA
U	9/4/19	Revised GFA
ISSUE	DATE	REVISION
0mm	50mm	100mm
DO NOT SCALE FROM DRAWING. USE FIGURED DIMENSIONS ONLY. CHECK ALL DIMENSIONS ON SITE BEFORE MANUFACTURE OR CONSTRUCTION.		
PROJECT	Int. Maarif Schools Australia	PROJECT # 2729
CLIENT	Maarif Foundation	DWG #
DWG	Level 2 Plan	DA102
CLIENT REF & CONTACT	DATE June 2018	DRAWN LS
Gallipoli Campus	SCALE 200@A1	CHECK V

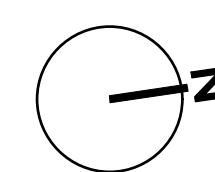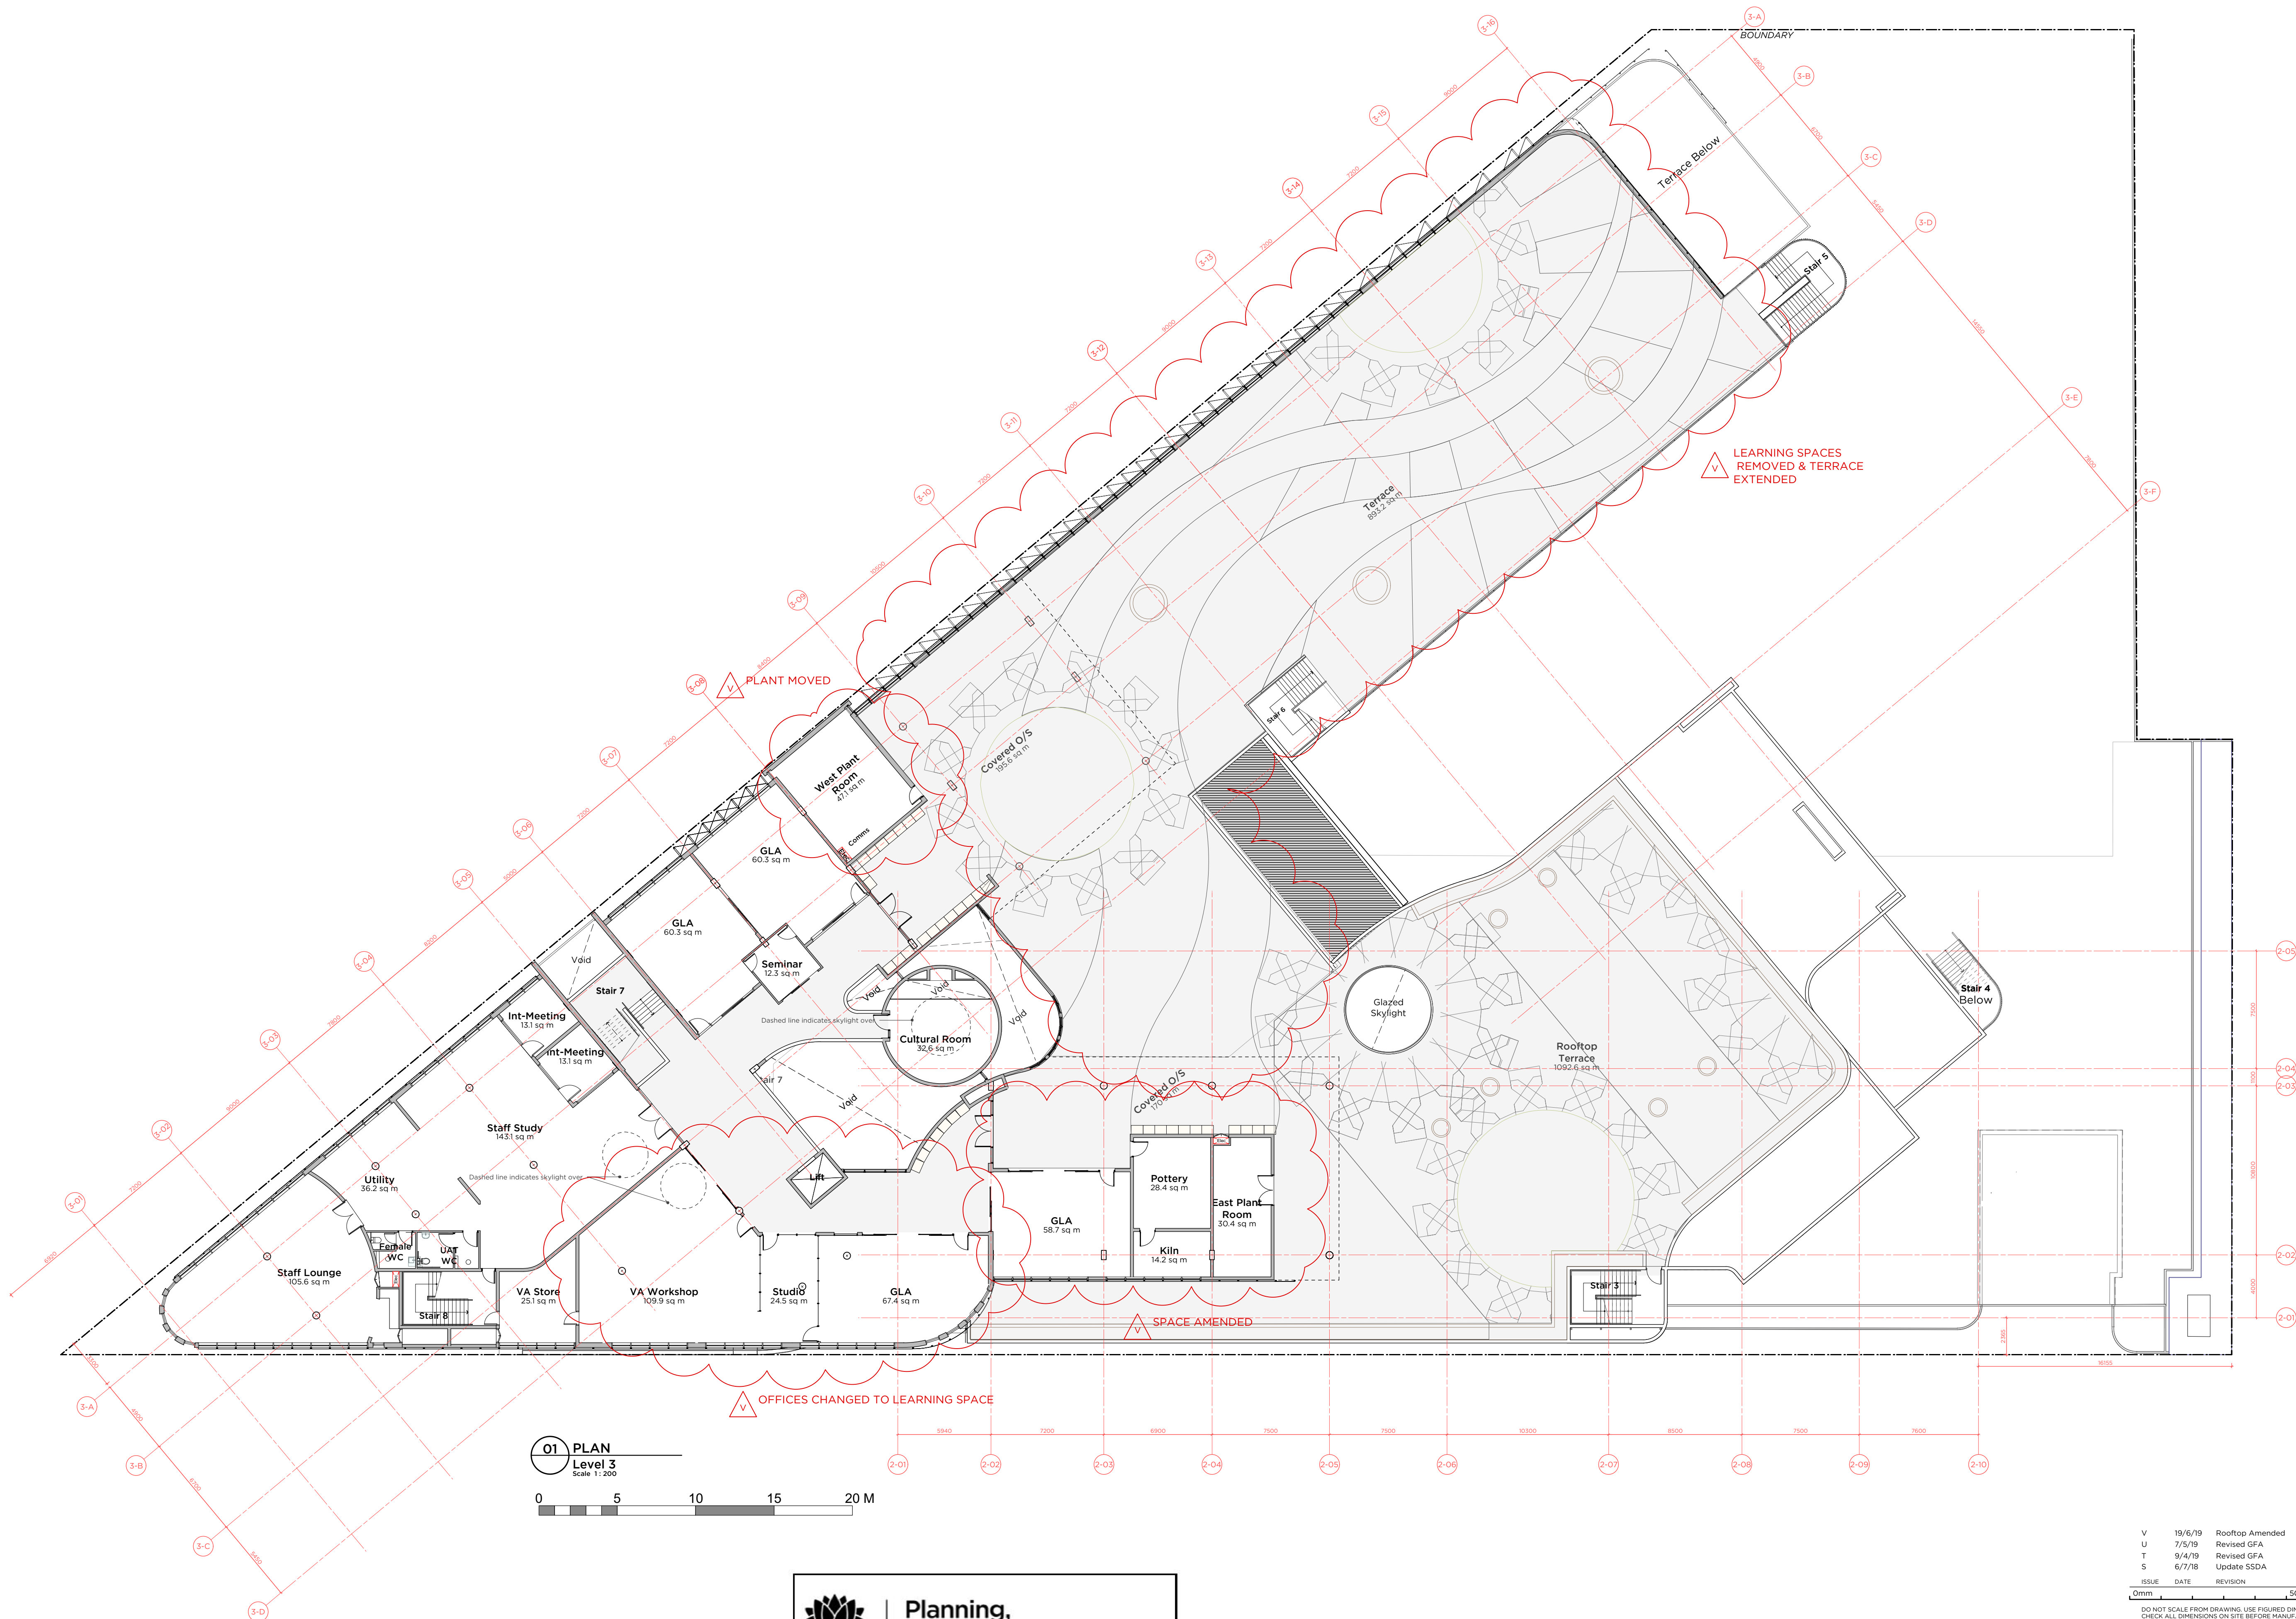


PMDL

pmdl.com.au

**ARCHITECTURE
INTERIORS
MASTERPLANNING**

PHDL ARCHITECTURE + DESIGN HK (LIMITED)
PHDL ARCHITECTURE + DESIGN PTY LTD ABN 56 062 961 317
NEW NOMINATED ARCHITECTS: ANDREW PENDER 5317 DAVID MORRIS 5865 VICKI VAN CLARK 9476

V	19/6/19	Rooftop Amended	
U	7/5/19	Revised GFA	
T	9/4/19	Revised GFA	
S	6/7/18	Update SSDA	
ISSUE	DATE	REVISION	
0mm		50mm	100mm
DO NOT SCALE FROM DRAWING. USE FIGURED DIMENSIONS ONLY. CHECK ALL DIMENSIONS ON SITE BEFORE MANUFACTURE OR CONSTRUCTION.			
PROJECT	Int. Maarif Schools Australia		PROJECT # 2729
CLIENT	Maarif Foundation		DWG #
DWG	Level 3 Plan		DA103
CLIENT REF & CONTACT	DATE June 2018	DRAWN L.S.	REVISION
Gallipoli Campus	SCALE 200@A1	CHD	V

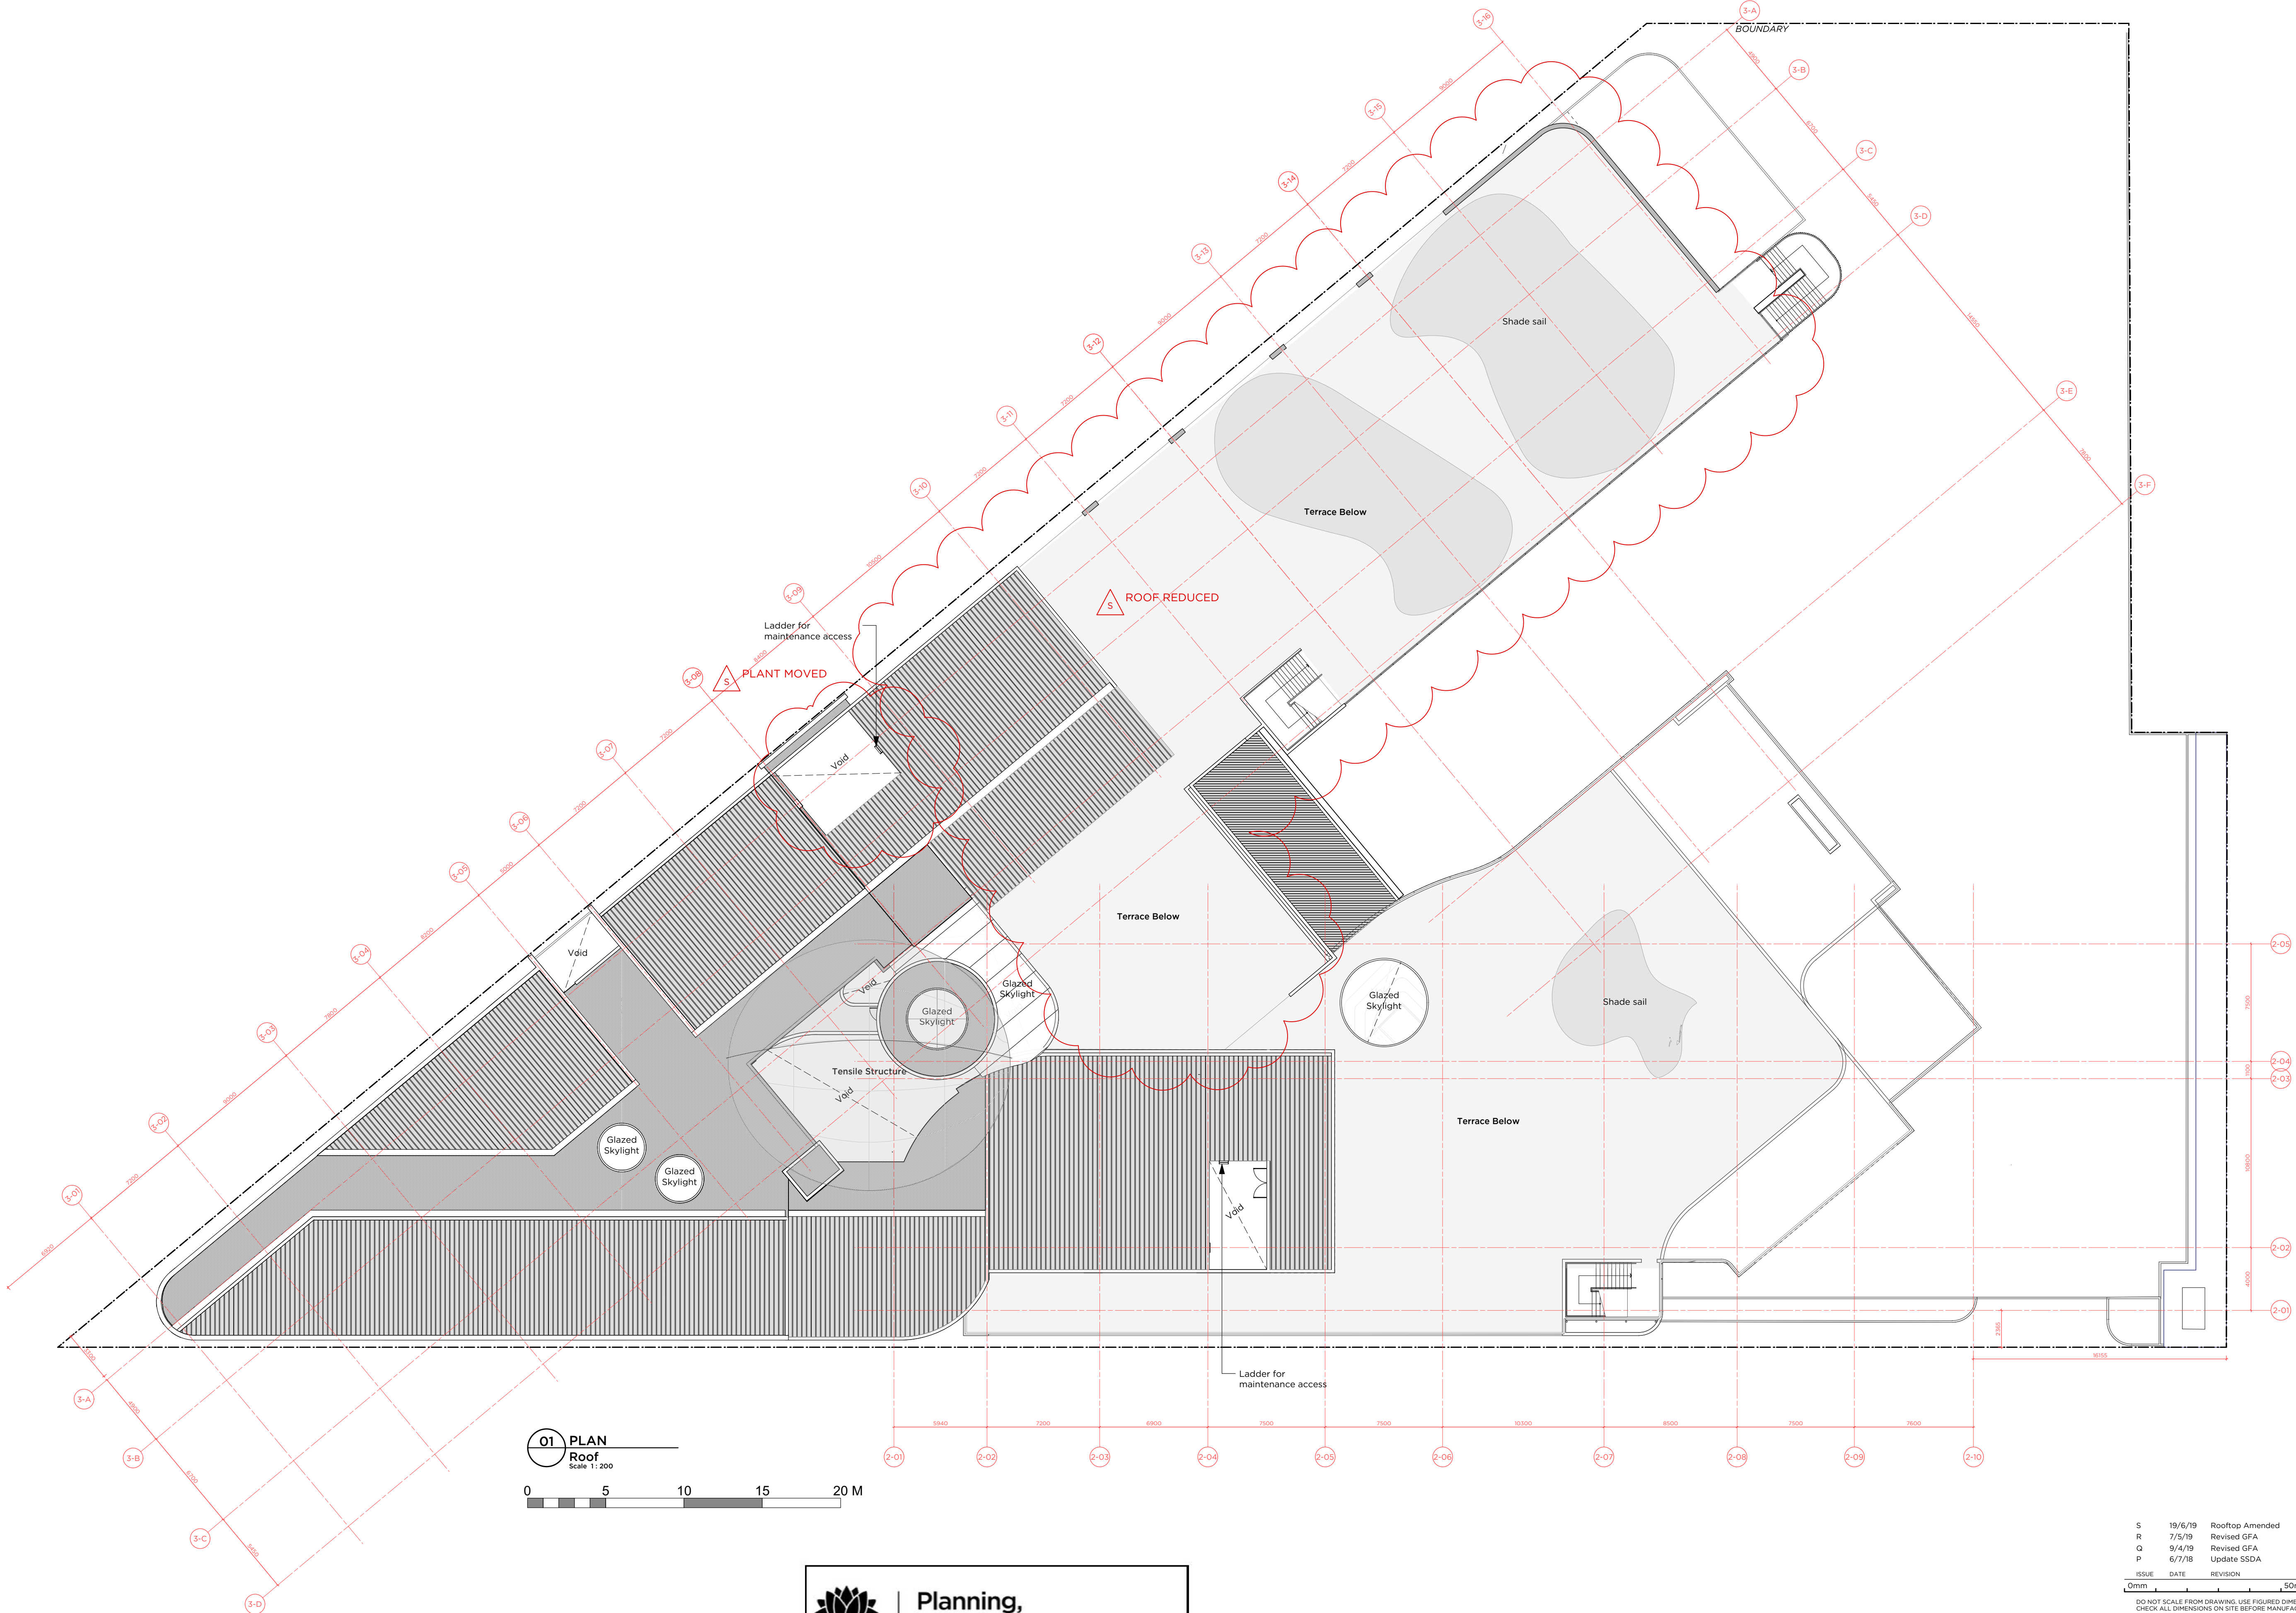




**Planning,
Industry &
Environment**

Issued under the Environmental Planning and Assessment Act 1979

Approved Application No: SSD-8926 Signed 

Granted on: 27 March 2020 Sheet No: 7 of 20

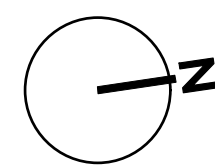

PMDL





pmdl.com.au



**ARCHITECTURE
INTERIORS
MASTERPLANNING**

PHDL ARCHITECTURE + DESIGN HK (LIMITED)
PHDL ARCHITECTURE + DESIGN PTY LTD ABN 56 062 961 317
NEW NOMINATED ARCHITECTS: ANDREW PENDER 537 DAVID MORRIS 5865 VICKY VAN CLARK 9476

S	19/6/19	Roofplan Amended
R	7/5/19	Revised GFA
Q	9/4/19	Revised GFA
P	6/7/18	Update SSDA
ISSUE	DATE	REVISION
0mm 50mm 100mm		
DO NOT SCALE FROM DRAWING. USE FIGURED DIMENSIONS ONLY. CHECK ALL DIMENSIONS ON SITE BEFORE MANUFACTURE OR CONSTRUCTION.		
PROJECT	Int. Maarif Schools Australia	PROJECT # 2729
CLIENT	Maarif Foundation	DWG #
DWG	Roof Plan	DA104
CLIENT REF & CONTACT	Gallipoli Campus	REVISION
DATE June 2018	DRAWN L.S.	REVISION
SCALE 200@A1	CHECK	S

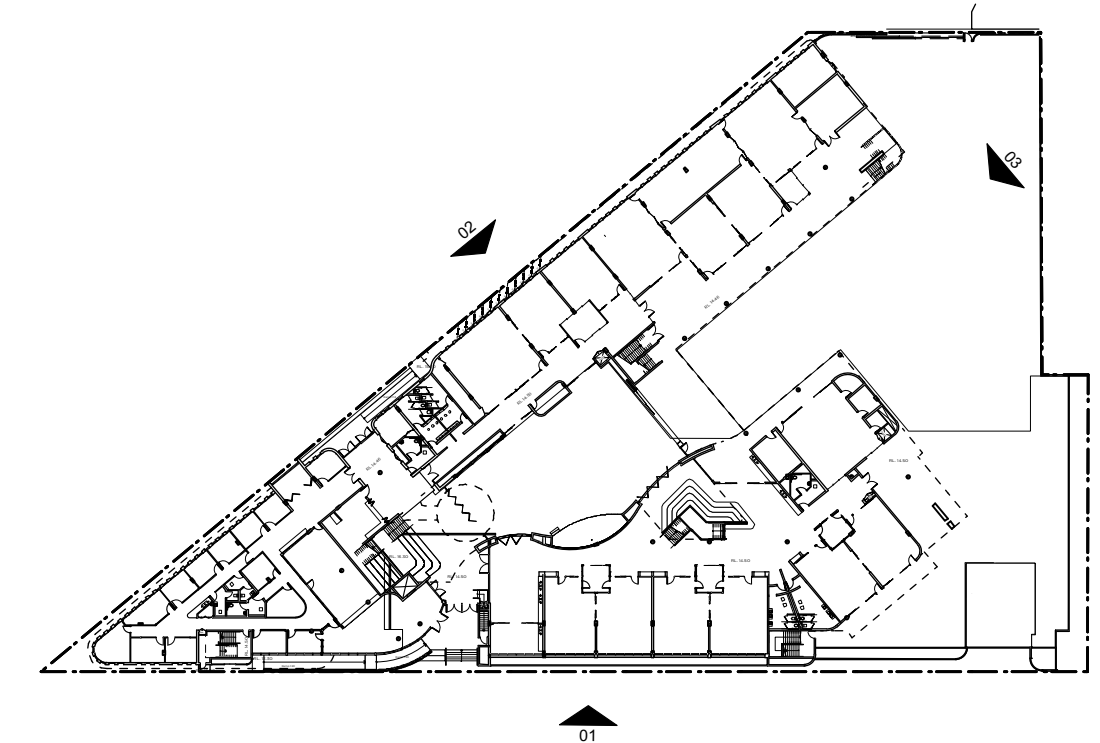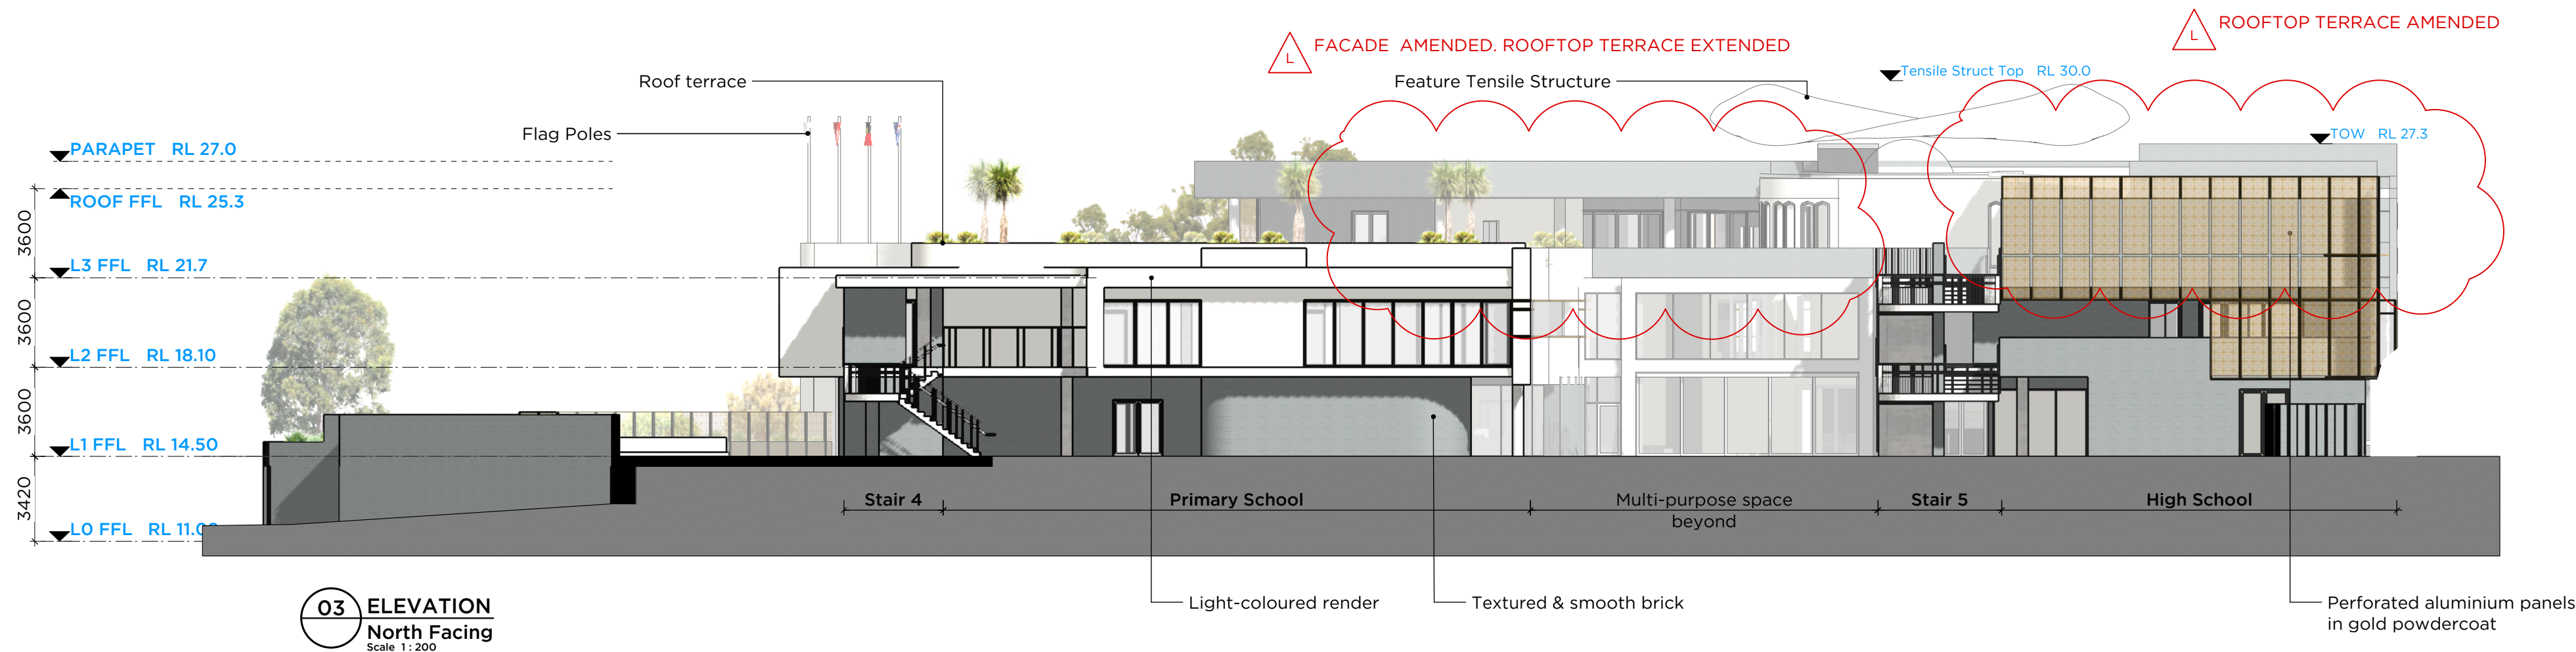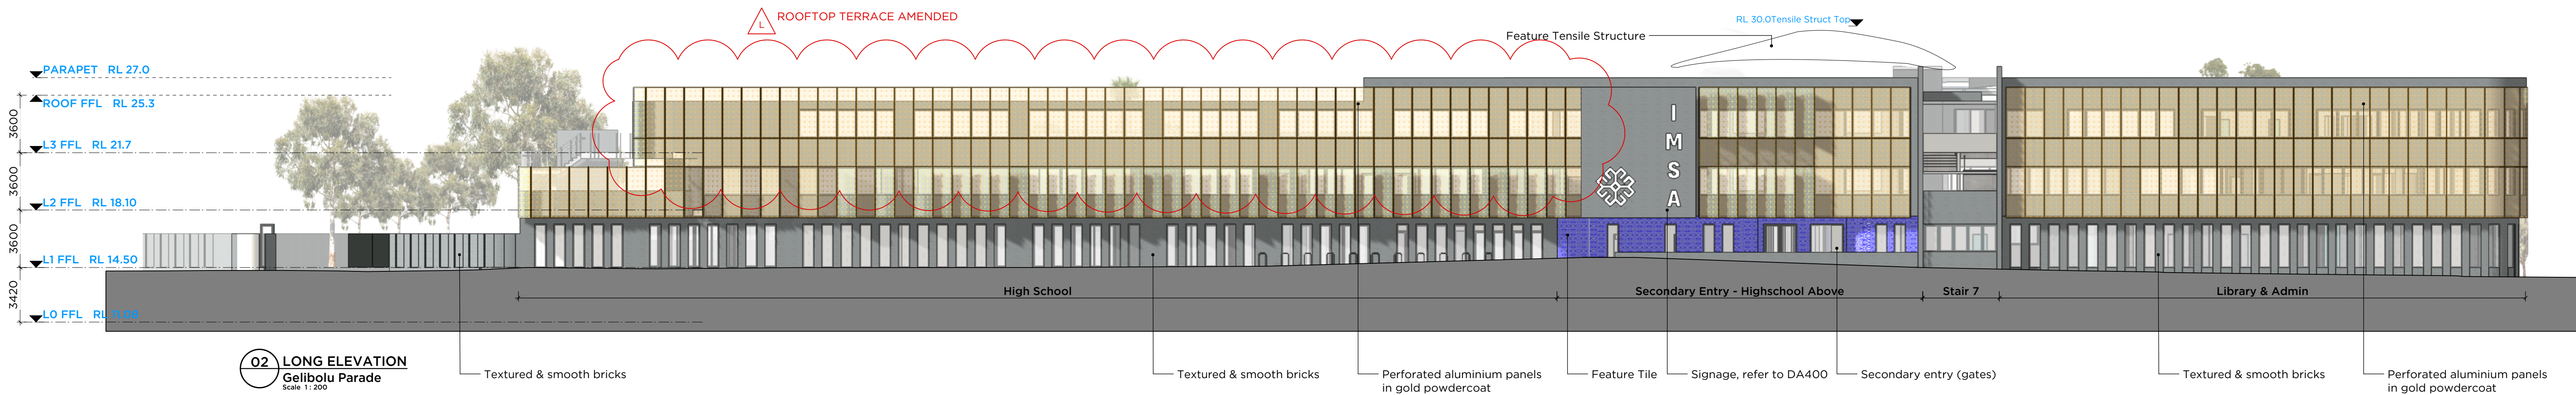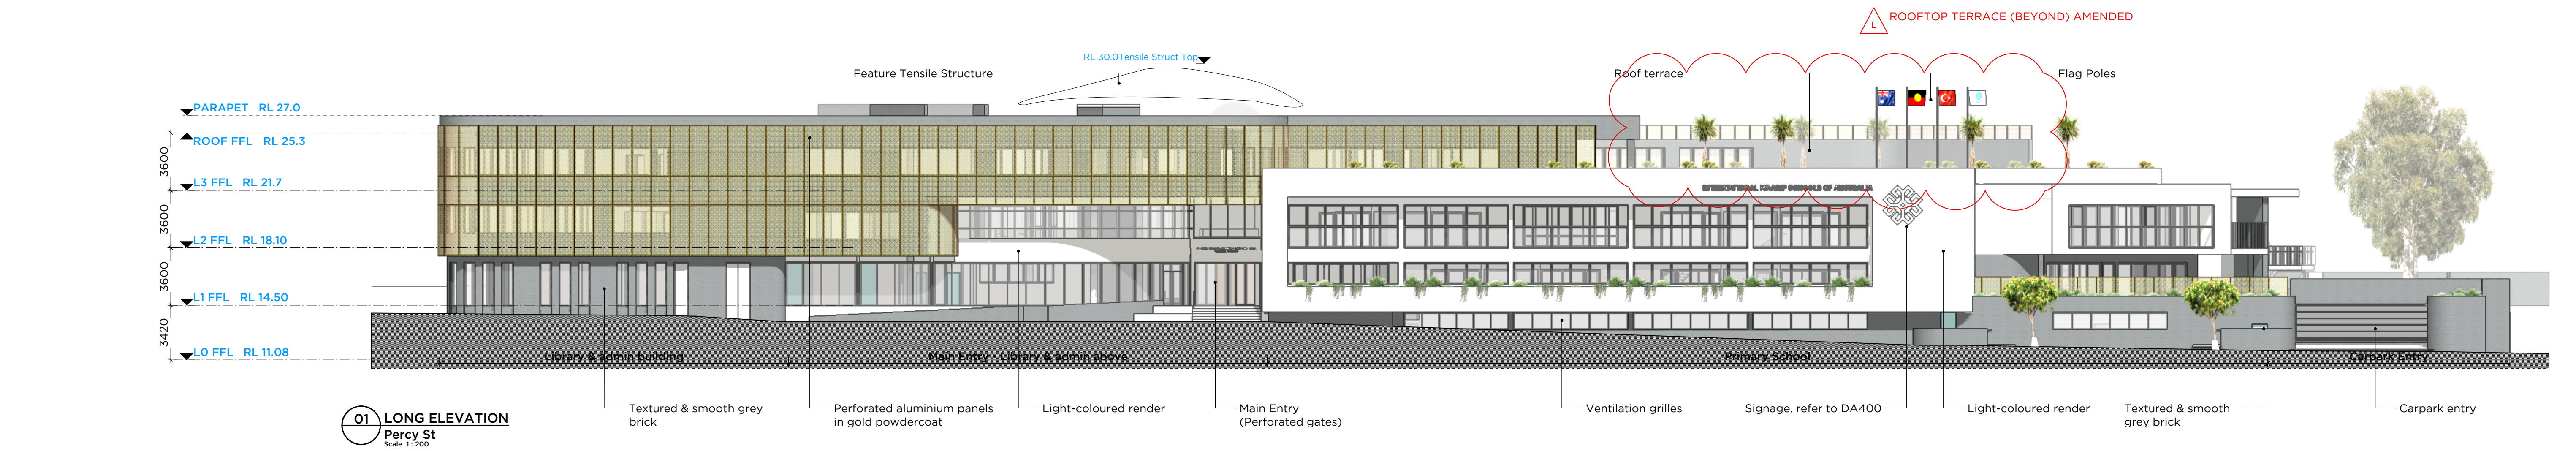

NOTE: Any landscape included in the architectural drawings are only indicative. Refer to Landscape Drawings.

PLAN
Elevation Reference
Scale 1:1000

L	19/6/19	Rooftop Amended
K	7/5/19	Revised GFA
J	6/7/18	Update SSDA
ISSUE	DATE	REVISION
0mm	50mm	100mm
DO NOT SCALE FROM DRAWING. USE FIGURED DIMENSIONS ONLY. CHECK ALL DIMENSIONS ON SITE BEFORE MANUFACTURE OR CONSTRUCTION.		
PROJECT	Int. Maarif Schools Australia	PROJECT # 2729
CLIENT	Maarif Foundation	DWG # DA201
DWG	Elevations	REVISION
CLIENT REF & CONTACT	DATE June 2018	DRAWN L.S.
Gallipoli Campus	SCALE 200@A1	CHECK L







Planning, Industry & Environment
Issued under the Environmental Planning and Assessment Act 1979
Approved Application No: SSD-8926 Signed
Granted on: 27 March 2020 Sheet No: 8 of 20



pmdl.com.au

PHDL ARCHITECTURE + DESIGN HK (LIMITED)
PHDL ARCHITECTURE + DESIGN PTY LTD ABN 56 062 961 317
NEW NOMINATED ARCHITECTS: ANDREW PENDER, SUT DAVO, MORRIS SMAS, VICKY VAN CLARK 9476

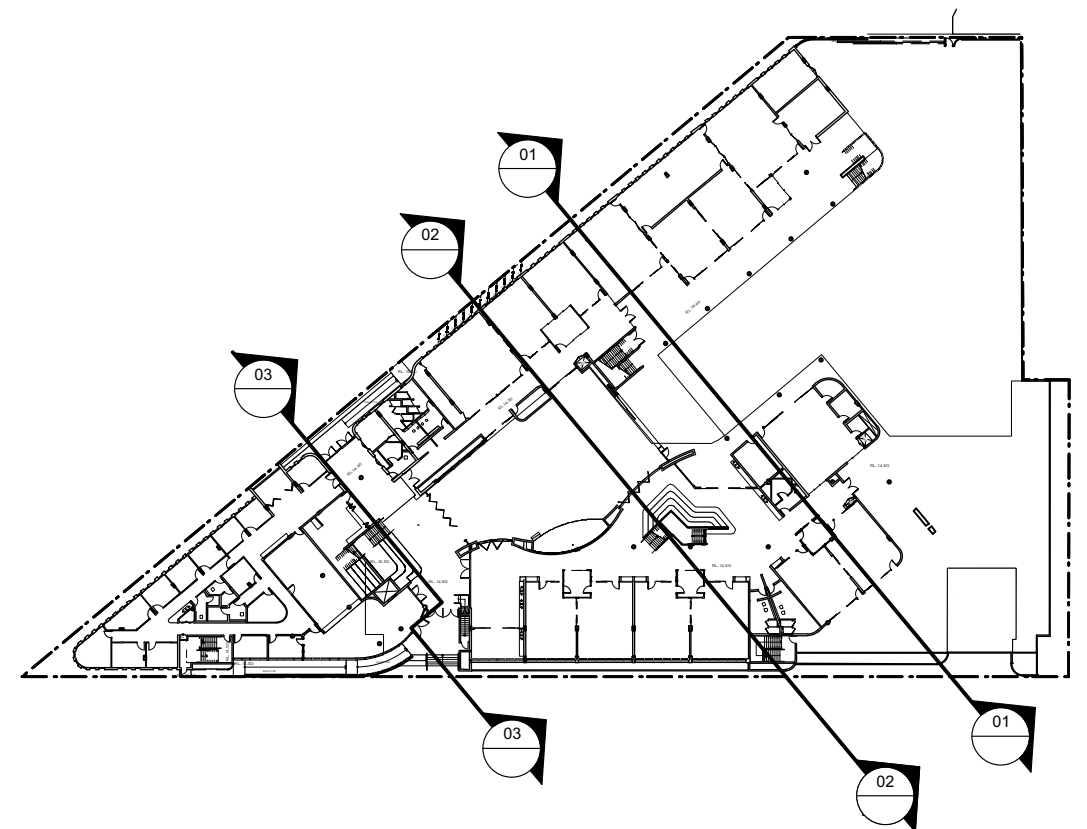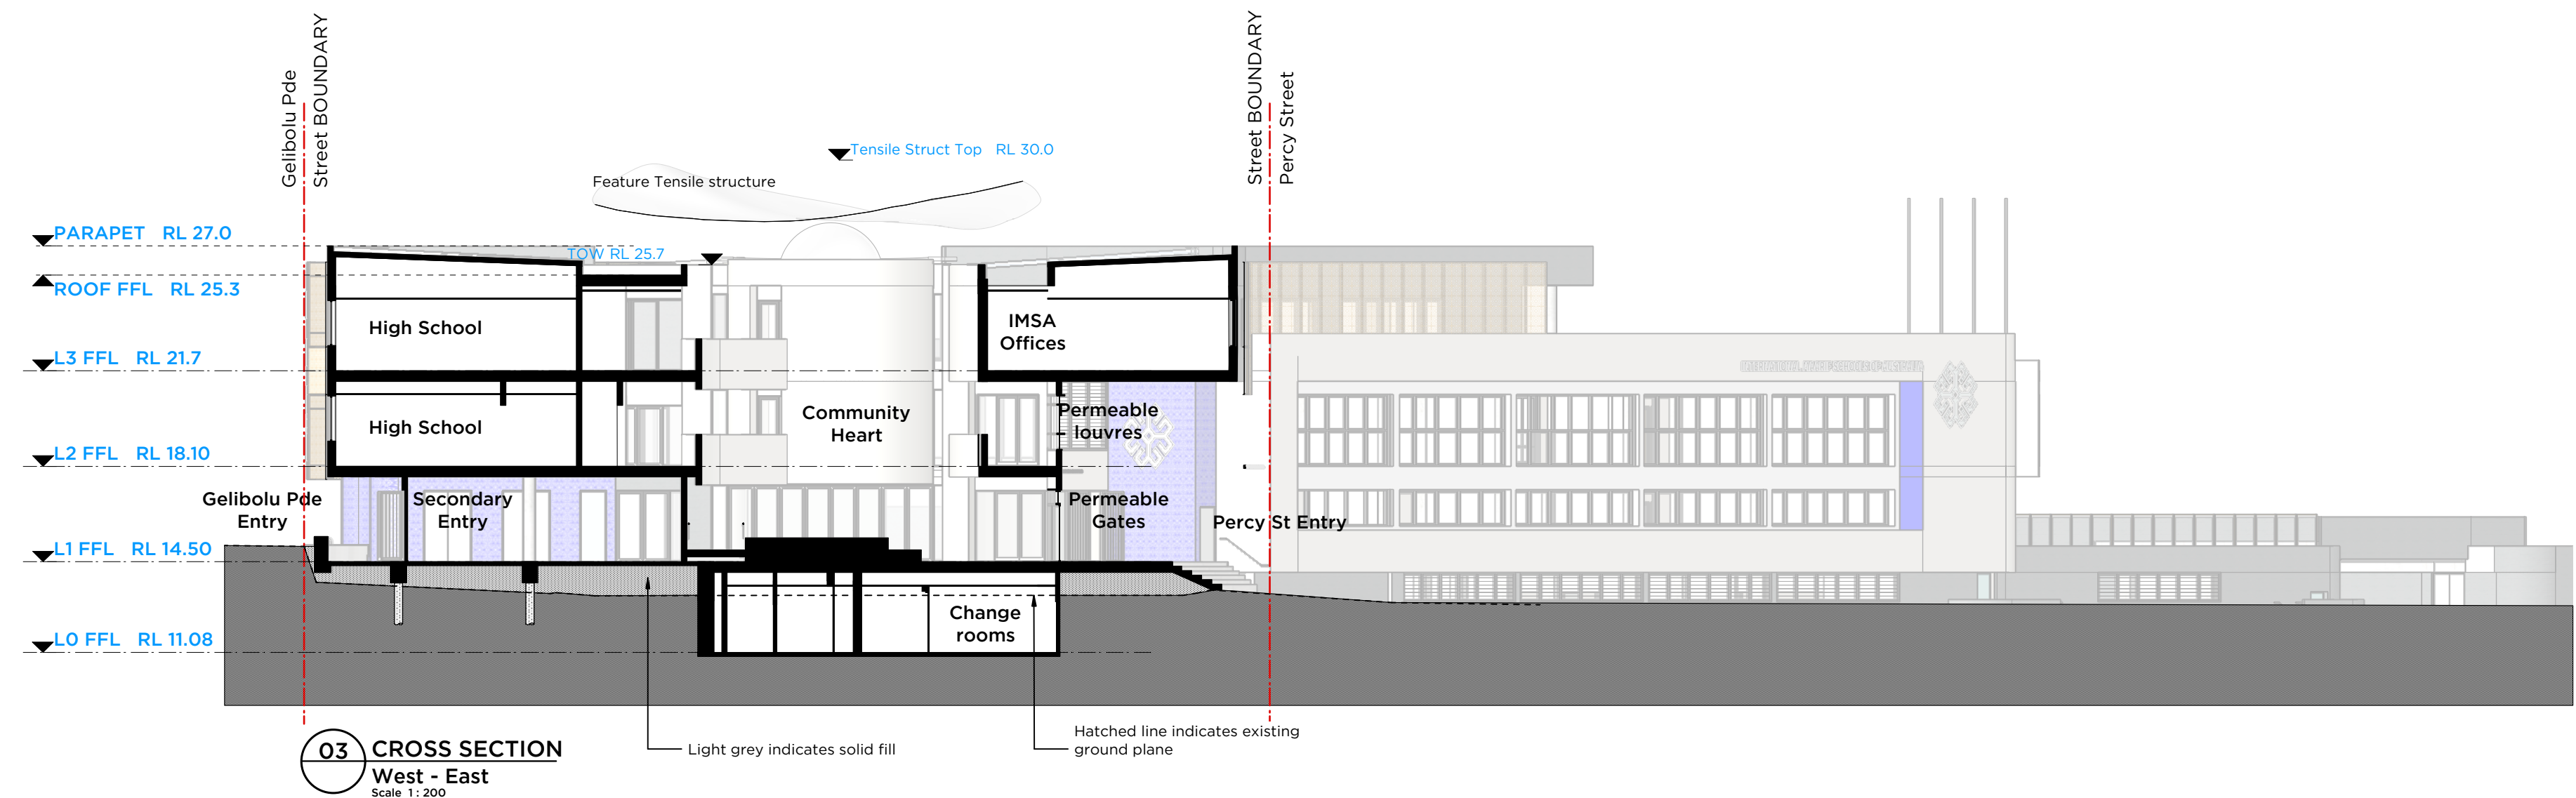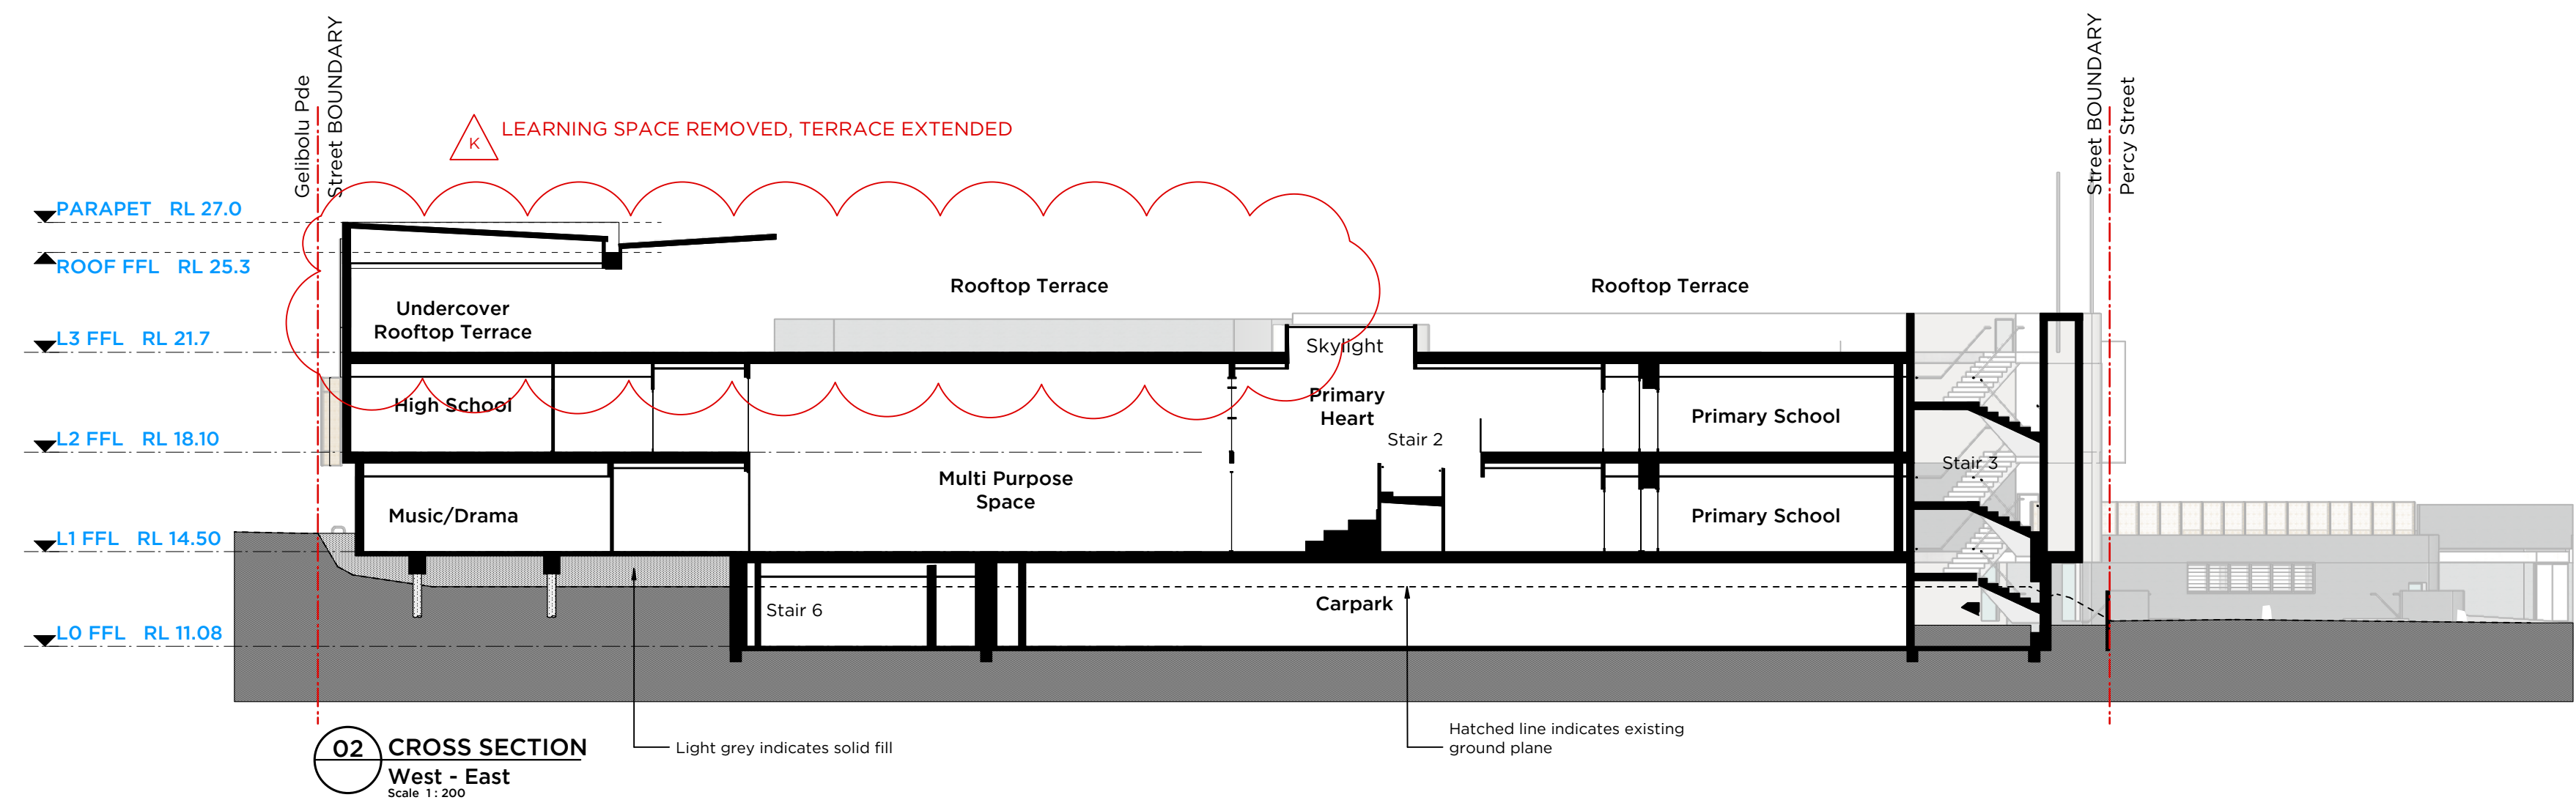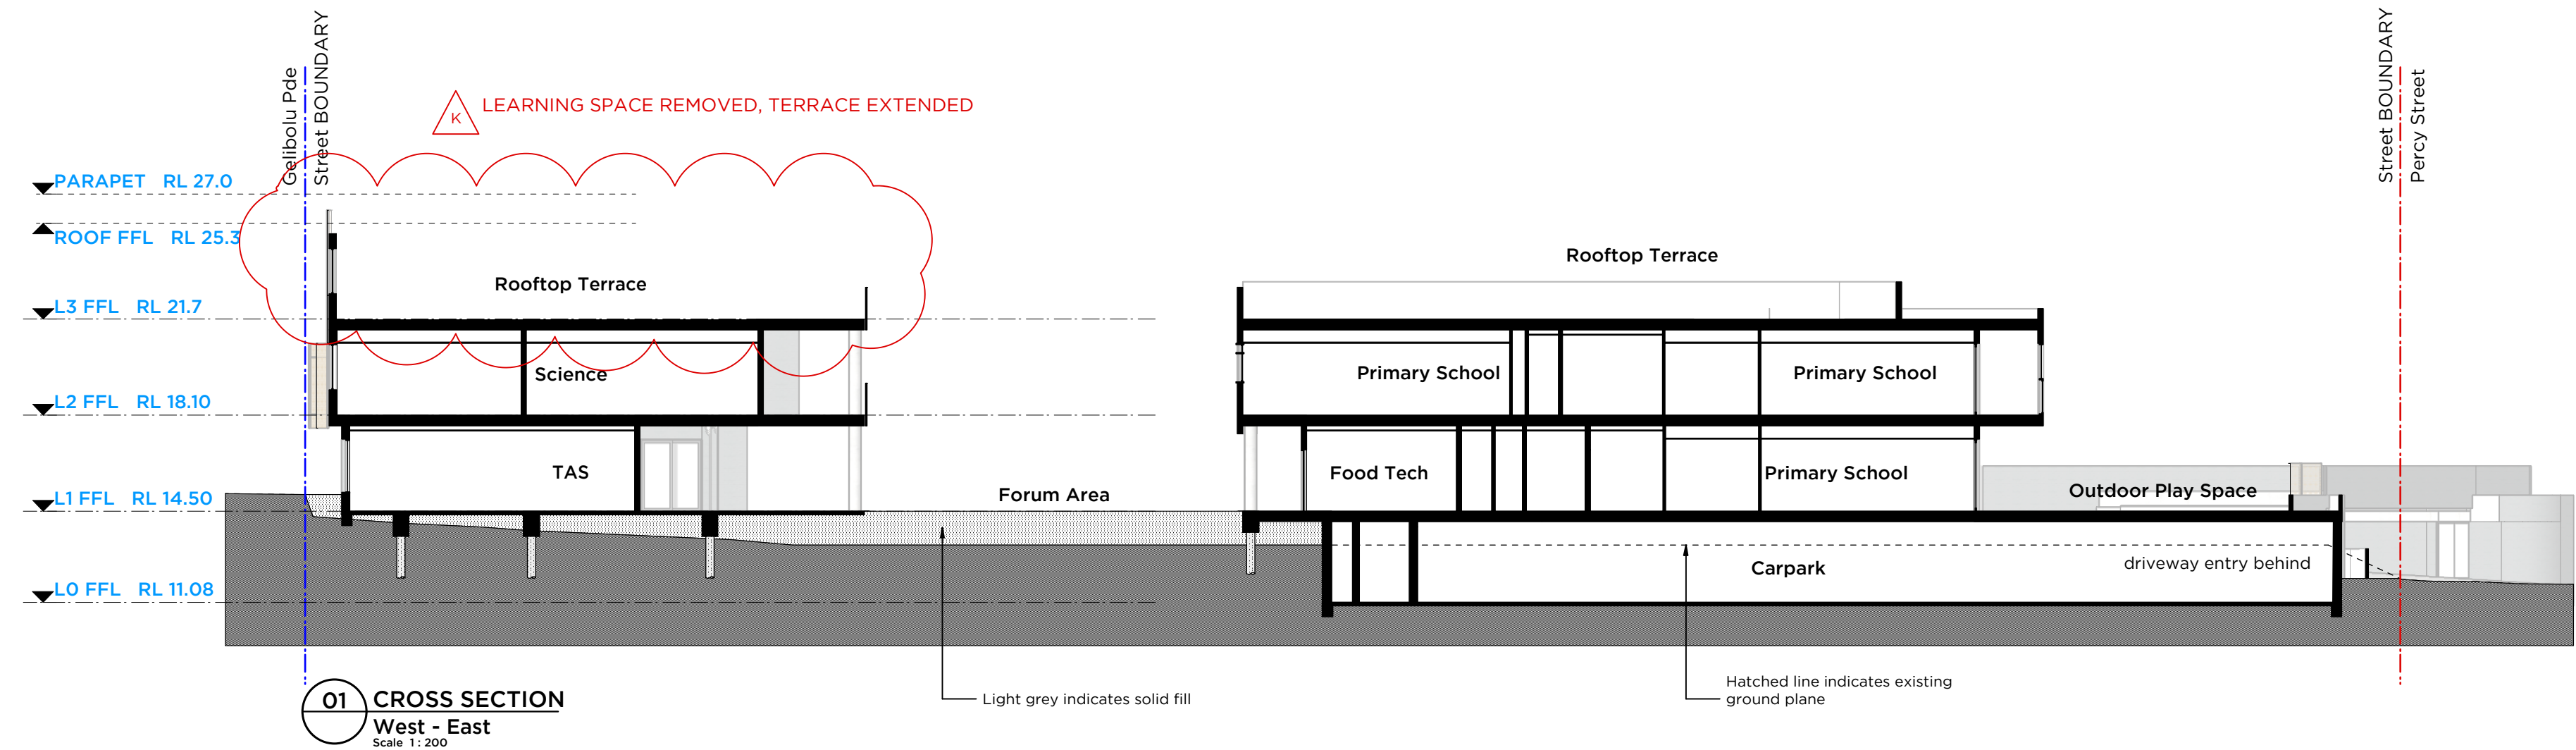

PLAN
Section Reference
Scale 1:1000

K	19/6/19	Rooftop Amended
J	7/5/19	Revised GFA
I	6/7/18	Update SSDA
ISSUE	DATE	REVISION
0mm		50mm
		100mm




DO NOT SCALE FROM DRAWING. USE FIGURED DIMENSIONS ONLY.
CHECK ALL DIMENSIONS ON SITE BEFORE MANUFACTURE OR CONSTRUCTION.

PROJECT	Int. Maarif Schools Australia	PROJECT #	2729
CLIENT	Maarif Foundation	DWG #	
DWG	Cross Sections		DA300
CLIENT REF & CONTACT	Gallipoli Campus	DATE	June 2018
		DRAWN	LS
		SCALE	200@A1
		CHD	
		REVISION	K




pmdl.com.au

PHDL ARCHITECTURE + DESIGN HK (LIMITED)
PHDL ARCHITECTURE + DESIGN PTY LTD ABN 56 062 961 317
NEW NOMINATED ARCHITECTS: ANDREW PENDER 537 DAVID MORRIS 5865 VICKI VAN CLARK 9476

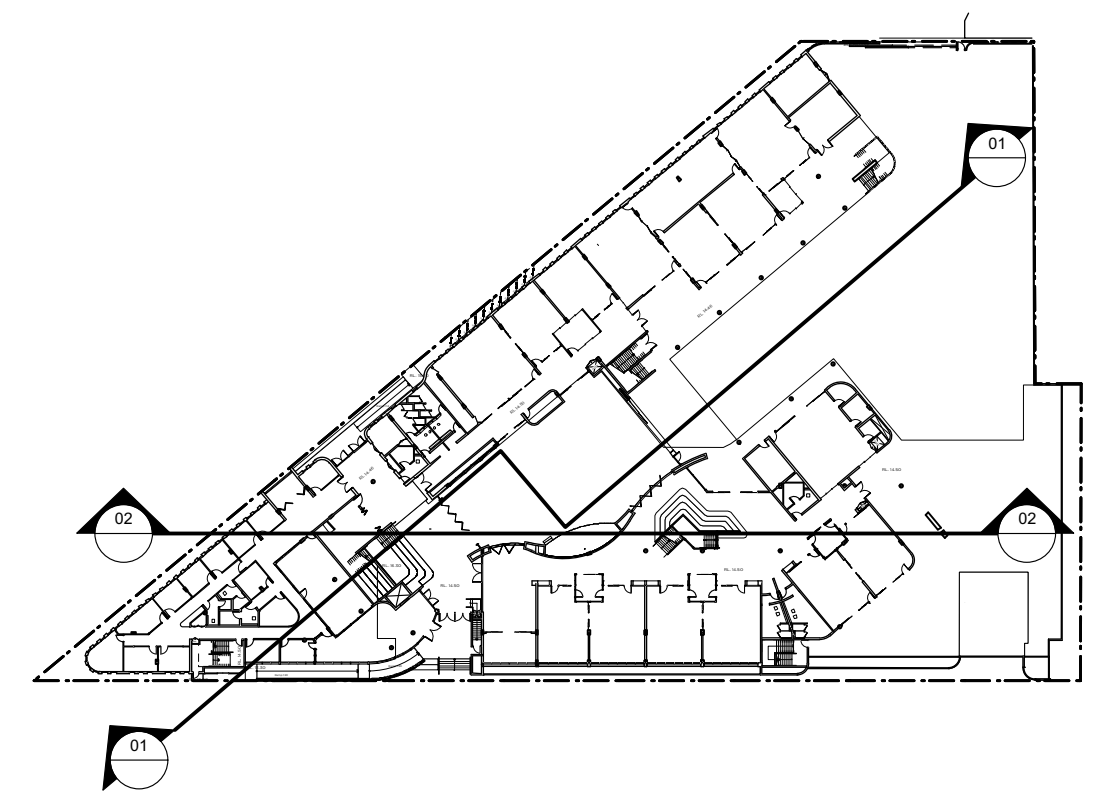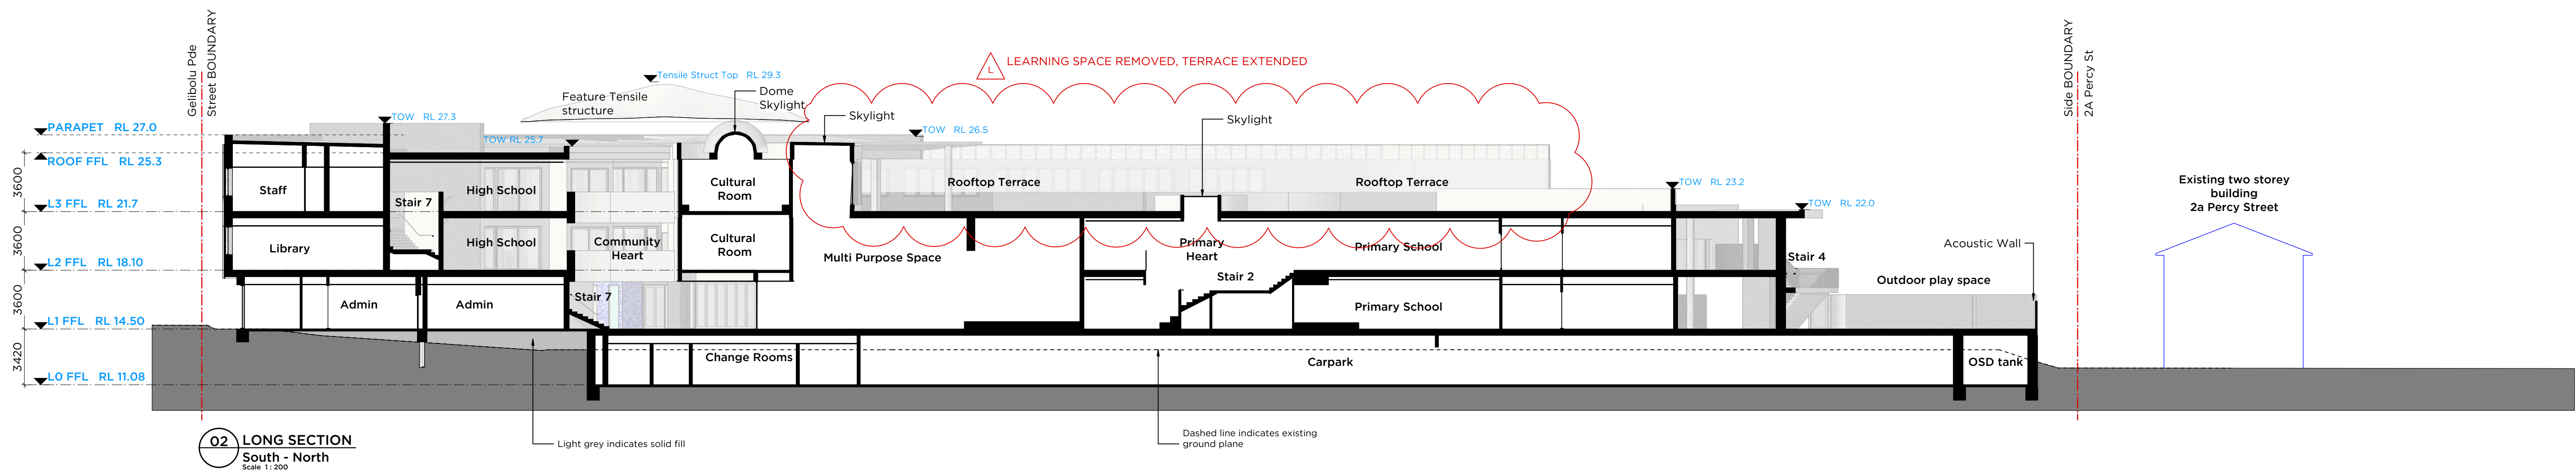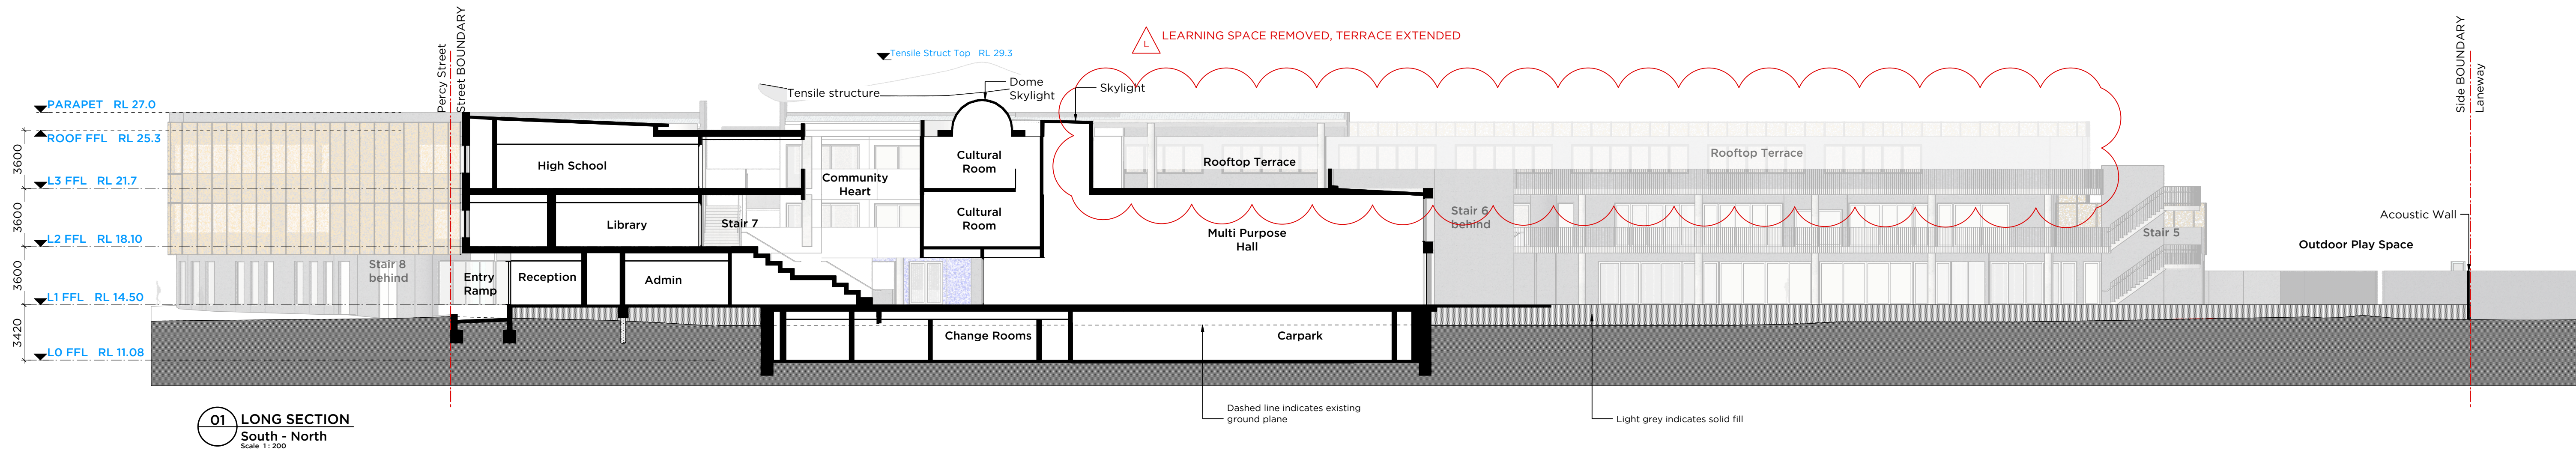

PLAN
Section Reference
Scale 1: 1000

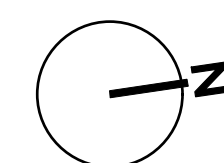

pmdl.com.au

PHDL ARCHITECTURE + DESIGN HK (LIMITED)
PHDL ARCHITECTURE + DESIGN PTY LTD ABN 56 062 960 307
NEW NOMINATED ARCHITECTS: ANDREW PENDER 537 DAVID MORRIS 5865 VICKI VAN CLARK 9476

L	19/6/19	Rooftop Amended
K	7/5/19	Revised GFA
J	6/7/18	Update SSDA
ISSUE	DATE	REVISION
0mm 50mm 100mm		
DO NOT SCALE FROM DRAWING. USE FIGURED DIMENSIONS ONLY. CHECK ALL DIMENSIONS ON SITE BEFORE MANUFACTURE OR CONSTRUCTION.		
PROJECT	Int. Maarif Schools Australia	PROJECT # 2729
CLIENT	Maarif Foundation	DWG #
DWG	Long Sections	DA301
CLIENT REF & CONTACT	Gallipoli Campus	REVISION
DATE June 2018	DRAWN L.S.	CHD
SCALE 200@A1		

DRAWING SCHEDULE

DWG	DRAWING TITLE	SCALE
00	COVER SHEET	N/A
01	STAGING DIAGRAM	1:500@A1
02	LEVEL 1 LANDSCAPE PLAN	1:250@A1
03	LEVEL 1 FORUM AND HIGH SCHOOL - ACTIVE PLAY	1:100@A1
04	LEVEL 1 JUNIOR PLAY AND KINDERGARTEN	1:100@A1
05	LEVEL 2 - HIGH SCHOOL TERRACES	1:100@A1
06	LEVEL 3 - OUTDOOR TERRACE	1:100@A1
07	LEVEL 3 - SENIOR TERRACE	1:100@A1
08	PLANTING STRATEGY	N/A
09	LANDSCAPE DETAILS	VARIES @A1

IMSA - Gallipoli Campus,
Auburn

LANDSCAPE ARCHITECTURE
DEVELOPMENT APPLICATION

26th October, 2019



Planning,
Industry &
Environment

Issued under the Environmental Planning and Assessment Act 1979

Approved Application No: SSD-8926

Signed 

Granted on: 27 March 2020

Sheet No: 11 of 20




Drakenberg Park, Stockholm - Nyréns




Little Eaton Primary, UK

STAGING DIAGRAM

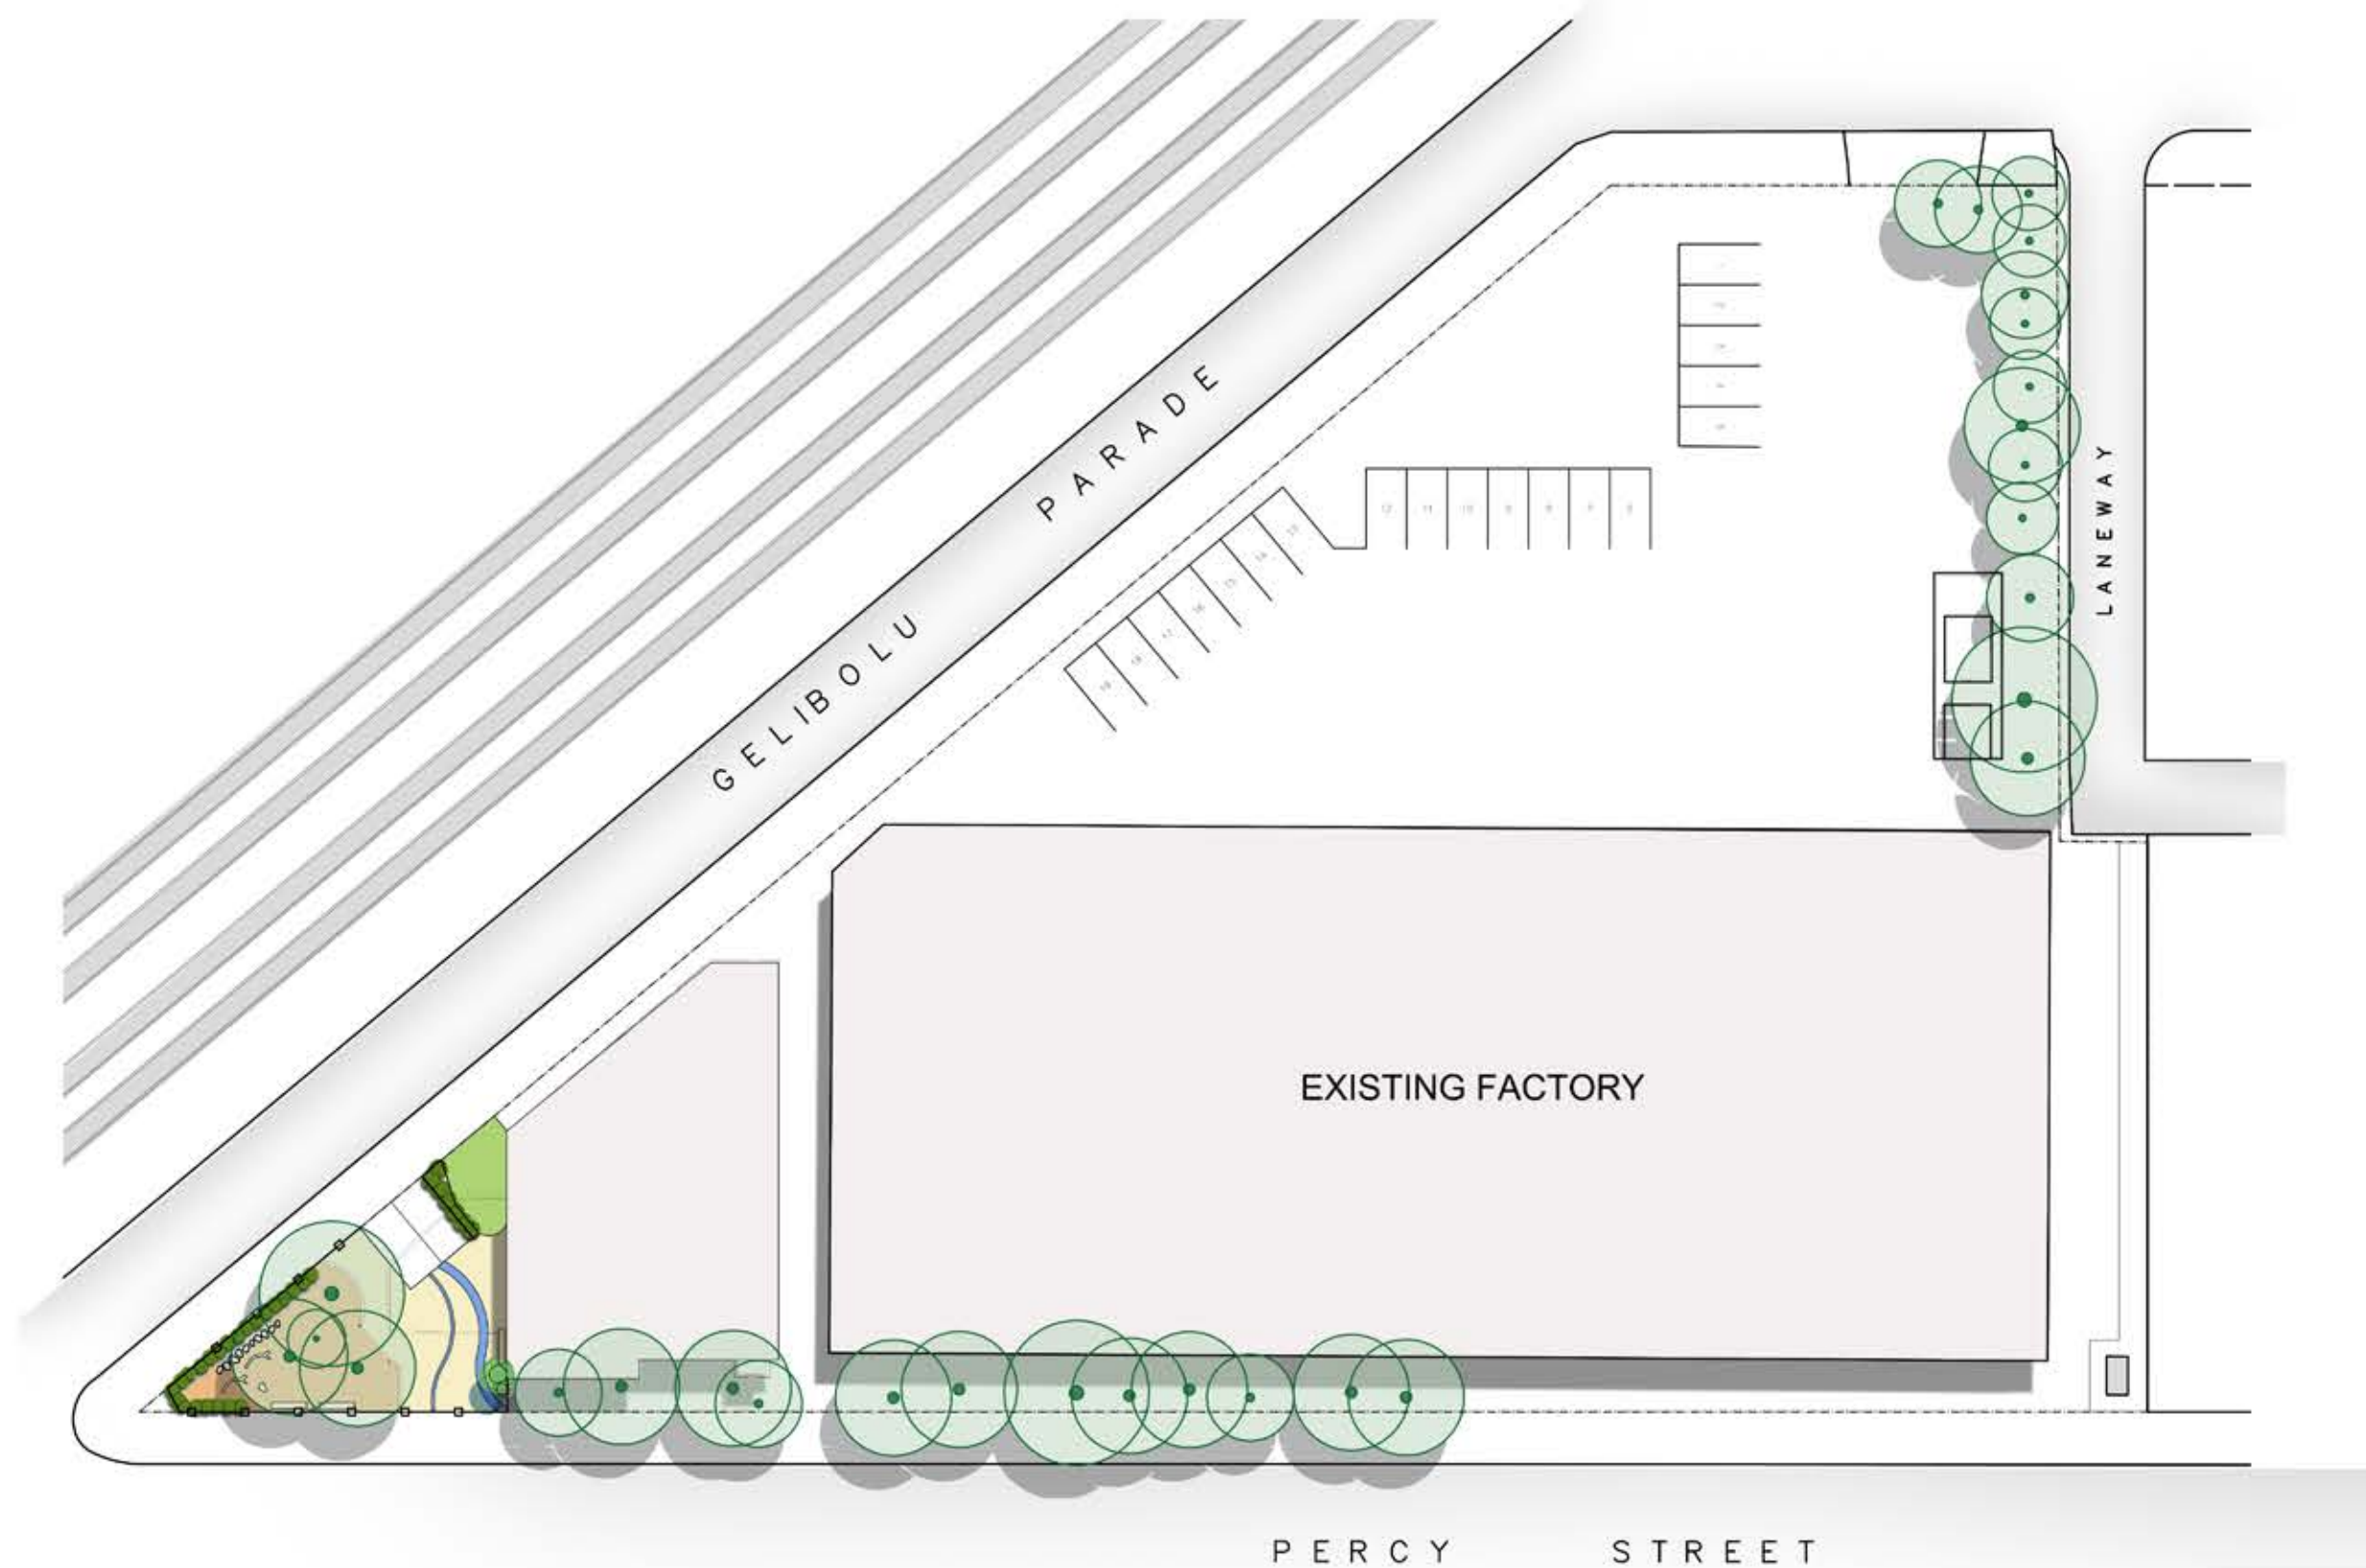

STAGE 1 LANDSCAPE WORKS

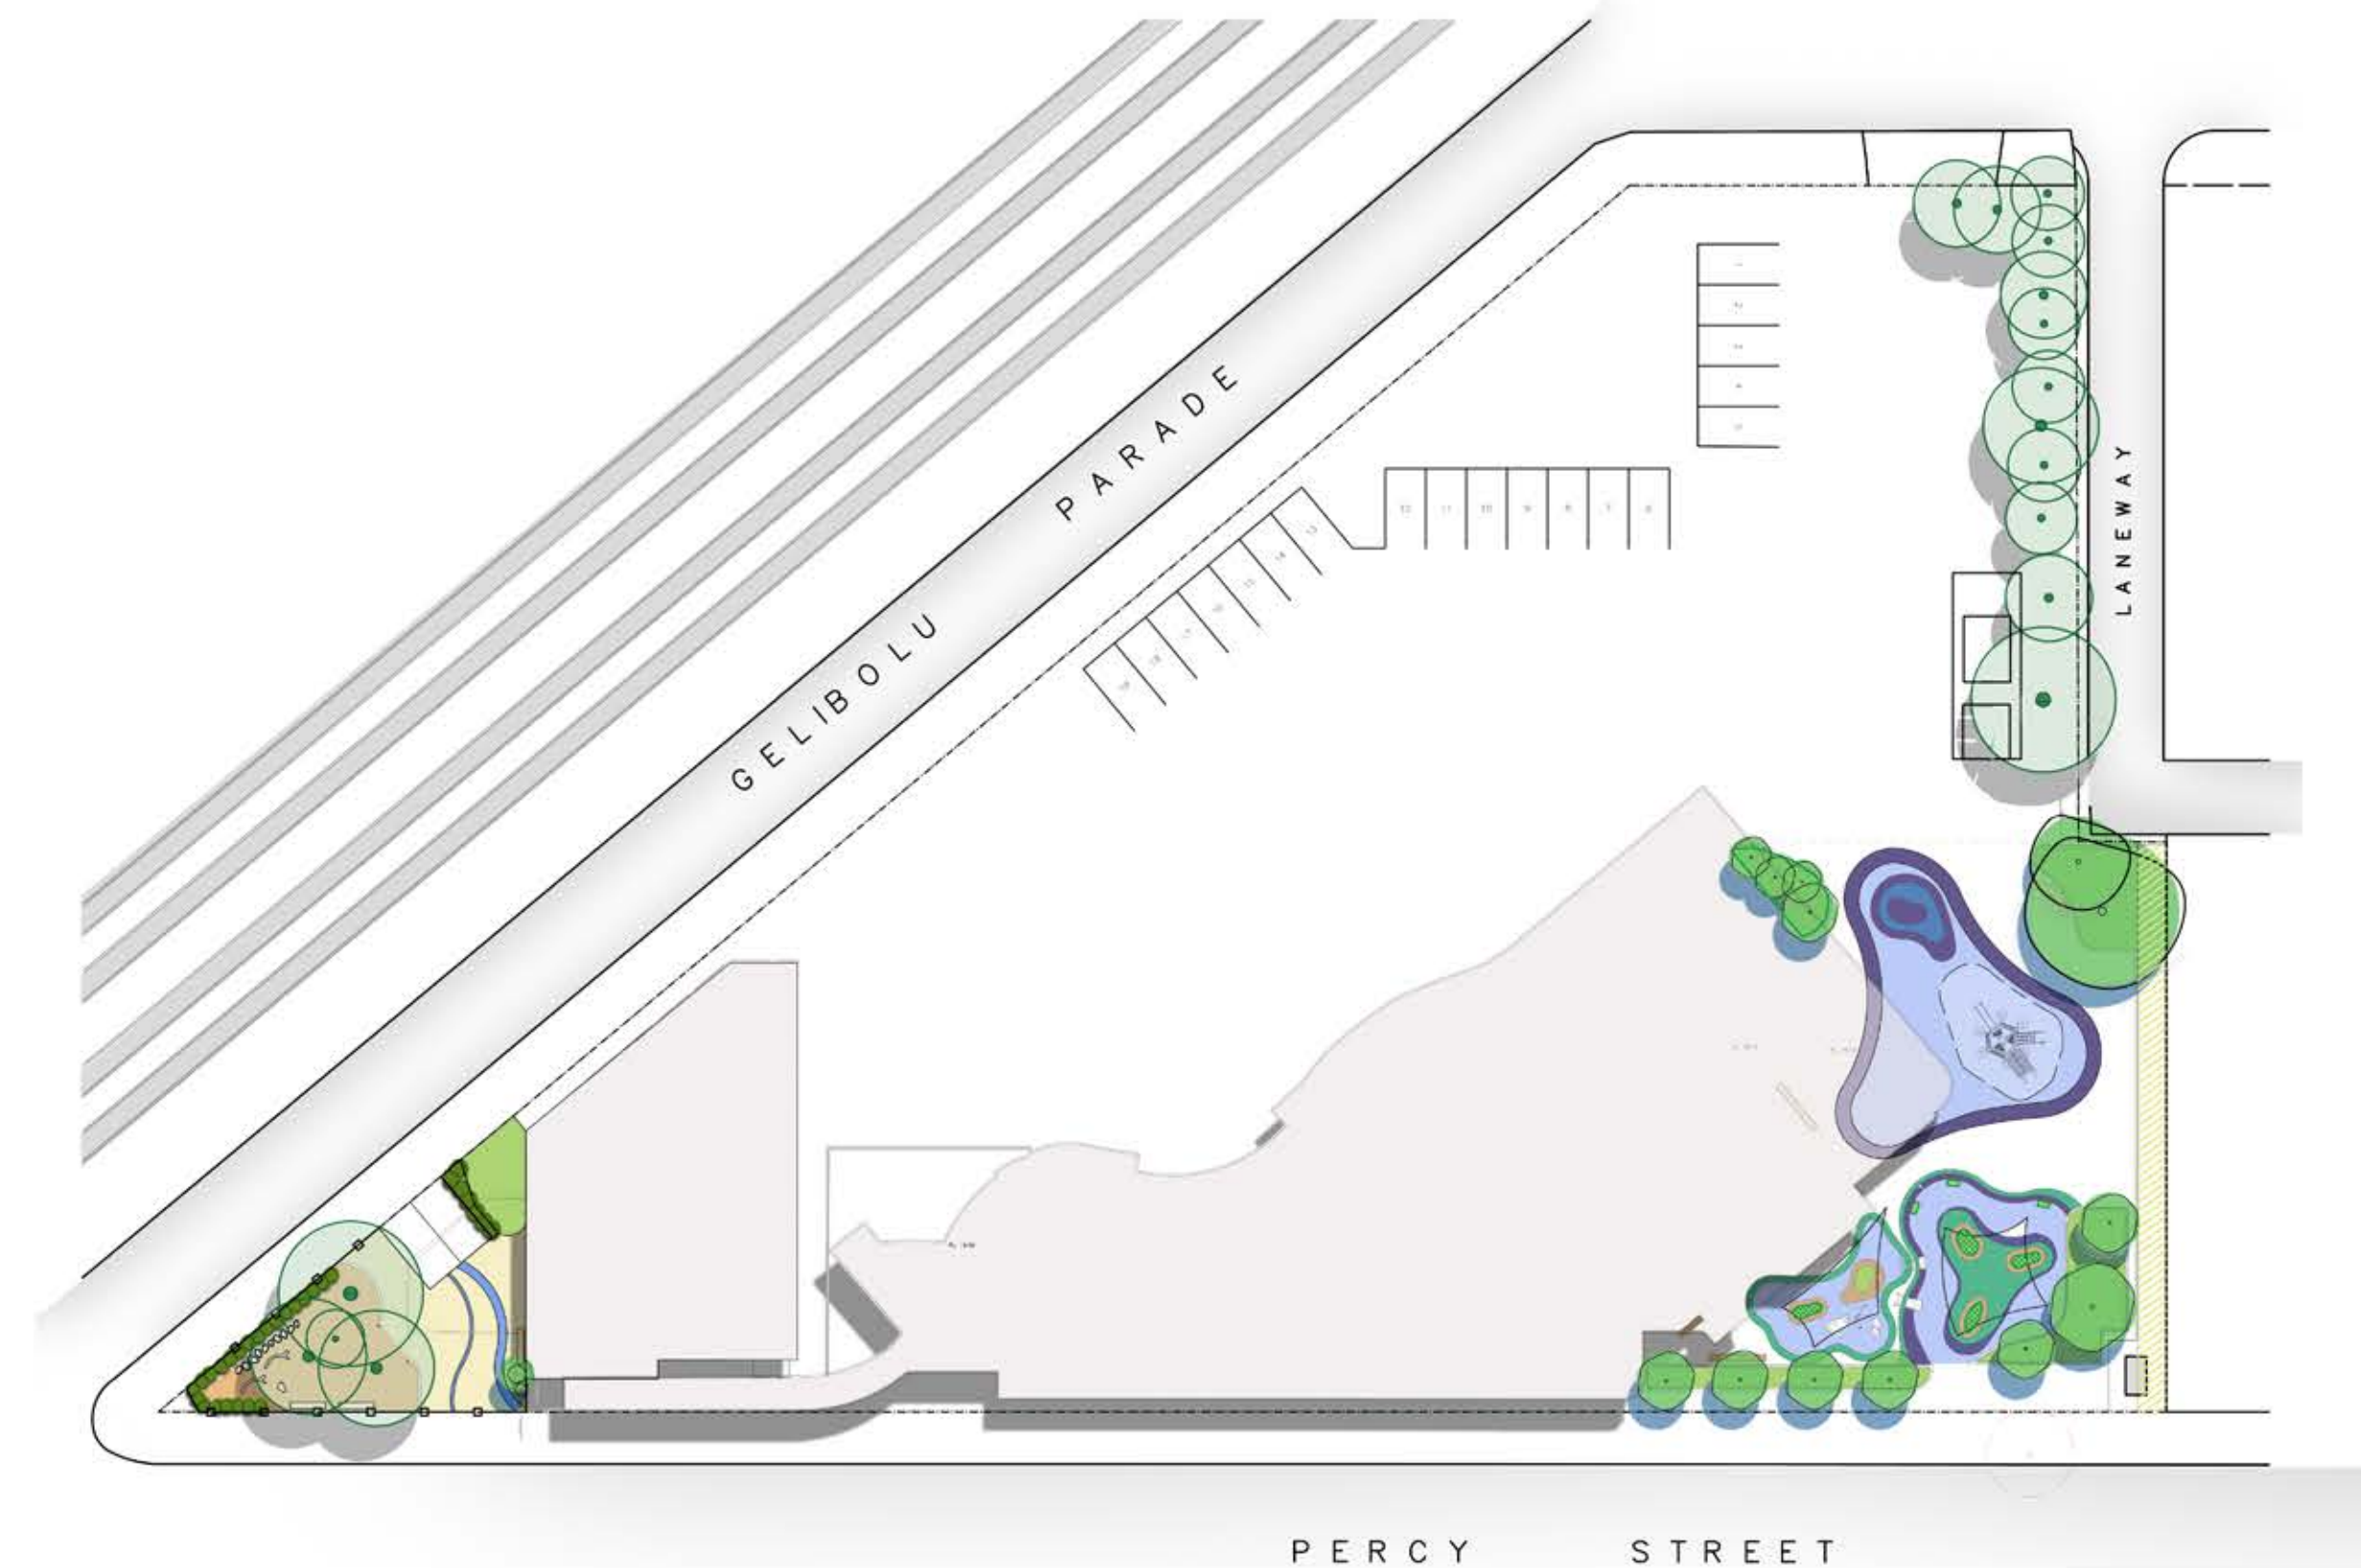


STAGE 2 LANDSCAPE WORKS



STAGE 3b LANDSCAPE WORKS




STAGE 3b LANDSCAPE WORKS

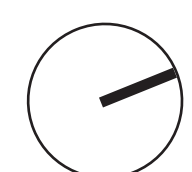

SCALE 1:500 @ A1

LEGEND

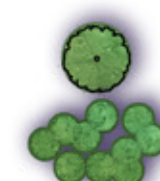


PROJECT:
CLIENT:
DATE:
REVISION:
DRAWN:
CHECKED:

18-028s IMSA - Gallipoli Campus, Auburn
Maarif Foundation
25.10.2019
D
ND
AL

TaylorBrammer
TAYLOR BRAMMER LANDSCAPE ARCHITECTS PTY LTD
SYDNEY STUDIO
218 Oxford Street Woolahra NSW 2025 Australia
T +61 2 9387 8855 E sydney@taylorbrammer.com.au

LA01

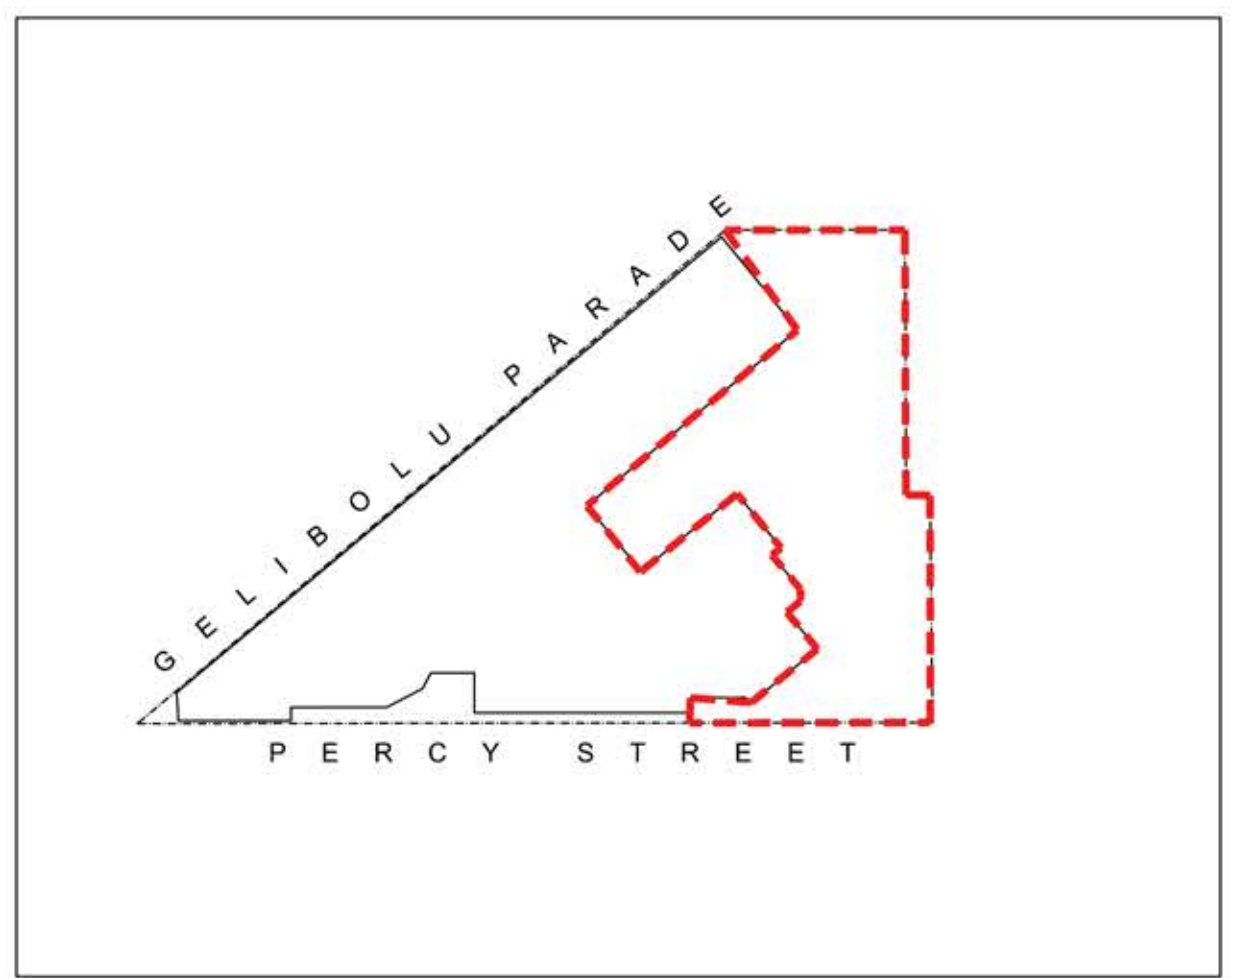

KEY PLAN

LEVEL 1
PLAN

- 01 FORUM
- 02 KINDERGARTEN
- 03 JUNIOR PLAY
- 04 SENIOR PLAY
- 05 LOADING DOCK
- 06 EXISTING TREES
- 07 CLIMBERS ON STAINLESS STEEL WIRE TO EASTERN WALL

PLANT SCHEDULE

ID	BOTANICAL NAME	COMMON NAME	HEIGHT (m)	SIZE	QTY
TREES					
AB	Angophora bakeri	Narrow Leaf Apple	10	100L	3
AI	Acacia implexa	Hickey wattle	10	200L	3
CE	Ceratopetalum gummiferum	NSW Christmas bush	5	100L	12
CI	Citrus species	Various	2	45L	5
ER	Elaeocarpus reticulatus	Blueberry Ash	10	100L	1
HF	Hymenosporum flavum	Native Frangipani	8	100L	4
ML	Melaleuca linanifolia	Snow in Summer	12	200L	1
SG	Syncarpia glomulifera	Turpentine tree	30	200L	3
TR	Tristania laurina	Water gum	15	200L	4
SHRUBS					
BS	Bursaria spinosa	Sweet Bursaria	3	45L	103
DU	Daviesia ulicifolia	Cone Bitter Pea	1.5	200mm	30
DV	Dodonaea viscosa	Sticky Hop Bush	1	200mm	128
HV	Hardenbergia violacea	False Sarsaparilla	2	200mm	47
OD	Ozothamnus diosmifolius	Rice Flower	1.6	200mm	47
SR	Strelitzia reginae	Bird of paradise	1.5	200mm	7
WF	Westringia fruticosa	Coastal rosemary	2	200mm	90
GROUNDCOVERS					
CA	Chrysoccephalum apiculatum	Yellow Buttons	0.5	150mm	54
CG	Carpobrotus glaucescens	Pig face	0.4	150mm	266
CO	Clematis aristata	Old Man's Beard	0.3	150mm	45
GJ	Grevillea juniperina	Juniper-Leaf Grevillea	0.2	150mm	457
PL	Poa labillardieri	Common Tussock Grass	0.6	150mm	250
SA	Scaevola aemula	Fairy Fan Flower	0.2	150mm	229

NOTE:
* Plant quantities on planting plan take precedence over quantities identified in this schedule.




Planning,
Industry &
Environment

Issued under the Environmental Planning and Assessment Act 1979

Approved Application No: SSD-8926 Signed 

Granted on: 27 March 2020 Sheet No: 13 of 20

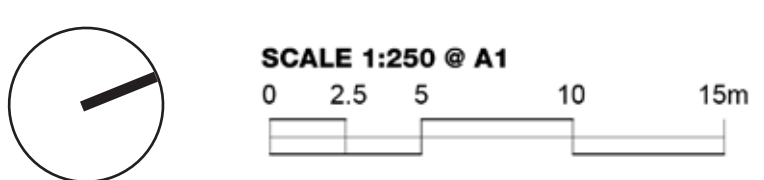


LEGEND

 SITE BOUNDARY

 EXISTING TREE RETAINED


 EXISTING TREE REMOVED

  PROPOSED TREE

 PROPOSED SHRUBS

 PROPOSED GROUNDCOVERS

 TURF

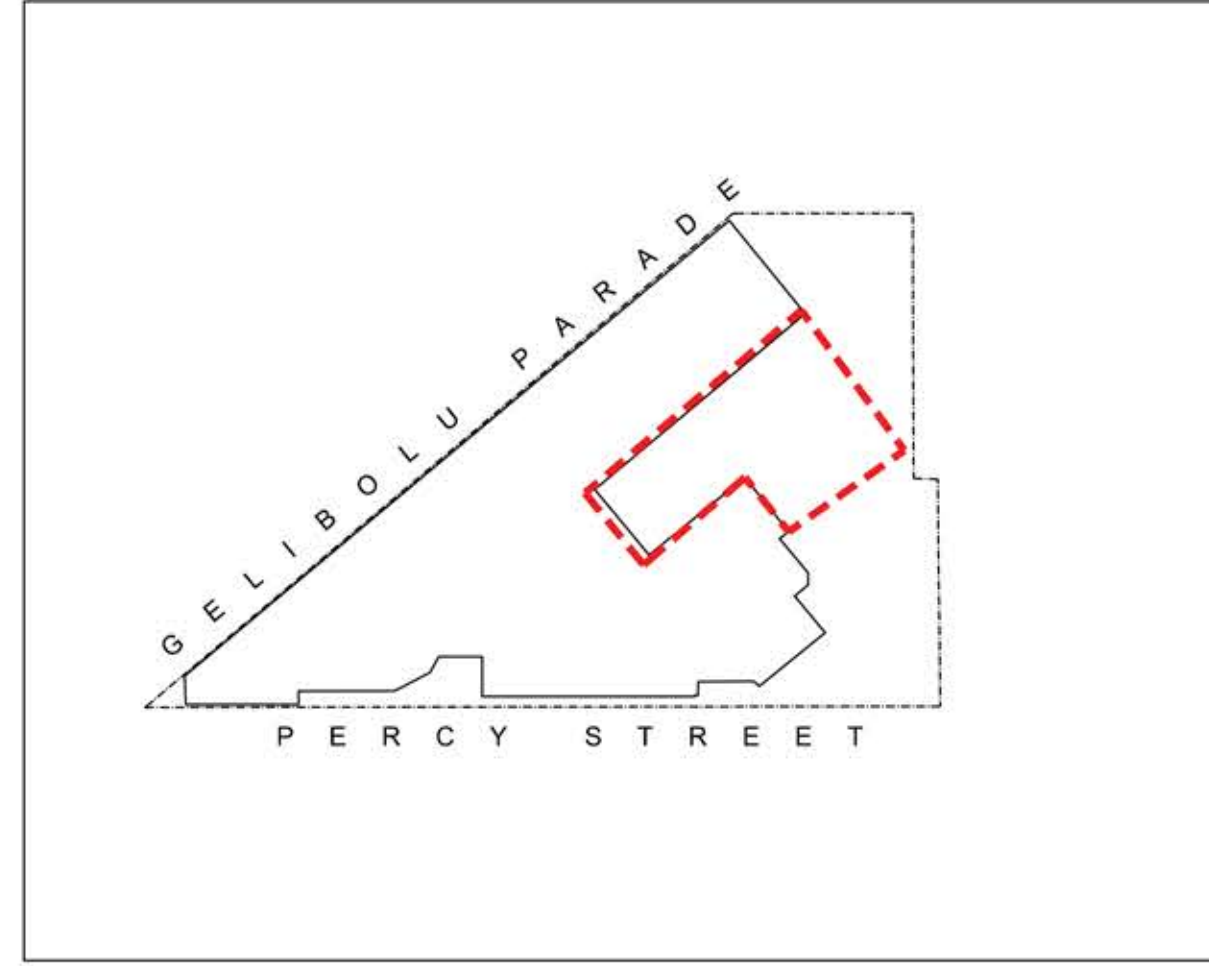

KEY PLAN - LEVEL 1

FORUM AND HIGH SCHOOL ACTIVE PLAY


- 01 HARD PAVED STONE FORUM WITH BLUE PATTERN BANDING FOR HANDBALL COURTS
- 02 ACTIVE RECREATION FOR HIGH SCHOOL STUDENTS WITH BASKETBALL COURT LAYOUT
- 03 FEATURE TREES TO CENTRAL PAVED AREA
- 04 FOUR SIDED BASKETBALL TREE
- 05 CENTRAL AVENUE - PALM PLANTING
- 06 EXISTING TREES TO BOUNDARY TO BE RETAINED
- 07 SEATING
- 08 ARTIFICIAL TURF
- 09 LOADING ZONE/ FLEXIBLE OPEN SPACE

**Planning,
Industry &
Environment**

Issued under the Environmental Planning and Assessment Act 1979

Approved Application No: SSD-8926 Signed: 

Granted on: 27 March 2020 Sheet No: 14 of 20

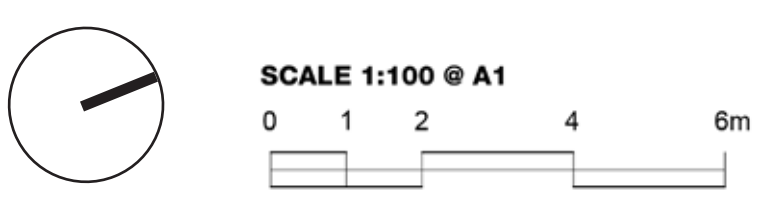

LEGEND

	SITE BOUNDARY		EXISTING TREE REMOVED		PROPOSED TREE		PROPOSED GROUNDCOVERS
	EXISTING TREE RETAINED		PROPOSED SHRUBS		TURF		

PROJECT: 18-028s IMSA - Gallipoli Campus, Auburn
CLIENT: Maarif Foundation
DATE: 25.10.2019
REVISION: D
DRAWN: ND
CHECKED: AL




KINDERGARTEN & JUNIOR PLAY

- 01 RAISED ACTIVITY ZONE FOR KINDERGARTEN AND JUNIOR SCHOOL. SHADED SEATING AREA, PRODUCTIVE GARDENS FOR STUDENTS & PLANTING BUFFER TO PERCY STREET
- 02 CLIMBING PLANTS TRAINED TO FRAME WINDOW
- 03 KINDERGARTEN OUTDOOR AREA WITH INTERACTIVE PLAY, COVERED SEATING AND PATTERN SOFTFALL WITH BERMS
- 04 INTERACTIVE LEARNING WALL TO BOUNDARY. OPPORTUNITY FOR TEMPORARY ART WORK
- 05 SOFTFALL CIRCUIT FOR ACTIVE PLAY & PLAY EQUIPMENT TO CENTRE
- 06 TRADITIONAL WASHING FOUNTAIN
- 07 NEW TREES TO JUNIOR PLAY AREA
- 08 CLIMBERS ON STAINLESS STEEL WIRE TO EASTERN WALL



Sheet No: 15 of 20

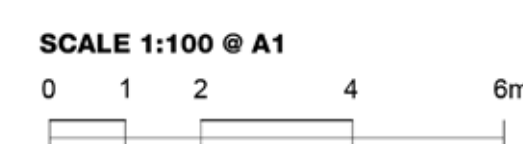

LEGEND


-  SITE BOUNDARY
 EXISTING TREE RETAINED
 EXISTING TREE REMOVED
 PROPOSED TREE
 PROPOSED SHRUBS
 PROPOSED GROUNDCOVERS
 TURF

PROJECT:
CLIENT:
DATE:
REVISION:
DRAWN:
CHECKED:

18-028s IMSA - Gallipoli Campus, Auburn
Maarif Foundation
25.10.2019
D
ND
AL

TaylorBrammer
TAYLOR BRAMMER LANDSCAPE ARCHITECTS PTY LTD
SYDNEY STUDIO
218 Oxford Street Woolahra NSW 2025 Australia
T +61 2 9387 8855 E sydney@taylorbrammer.com.au

LA04

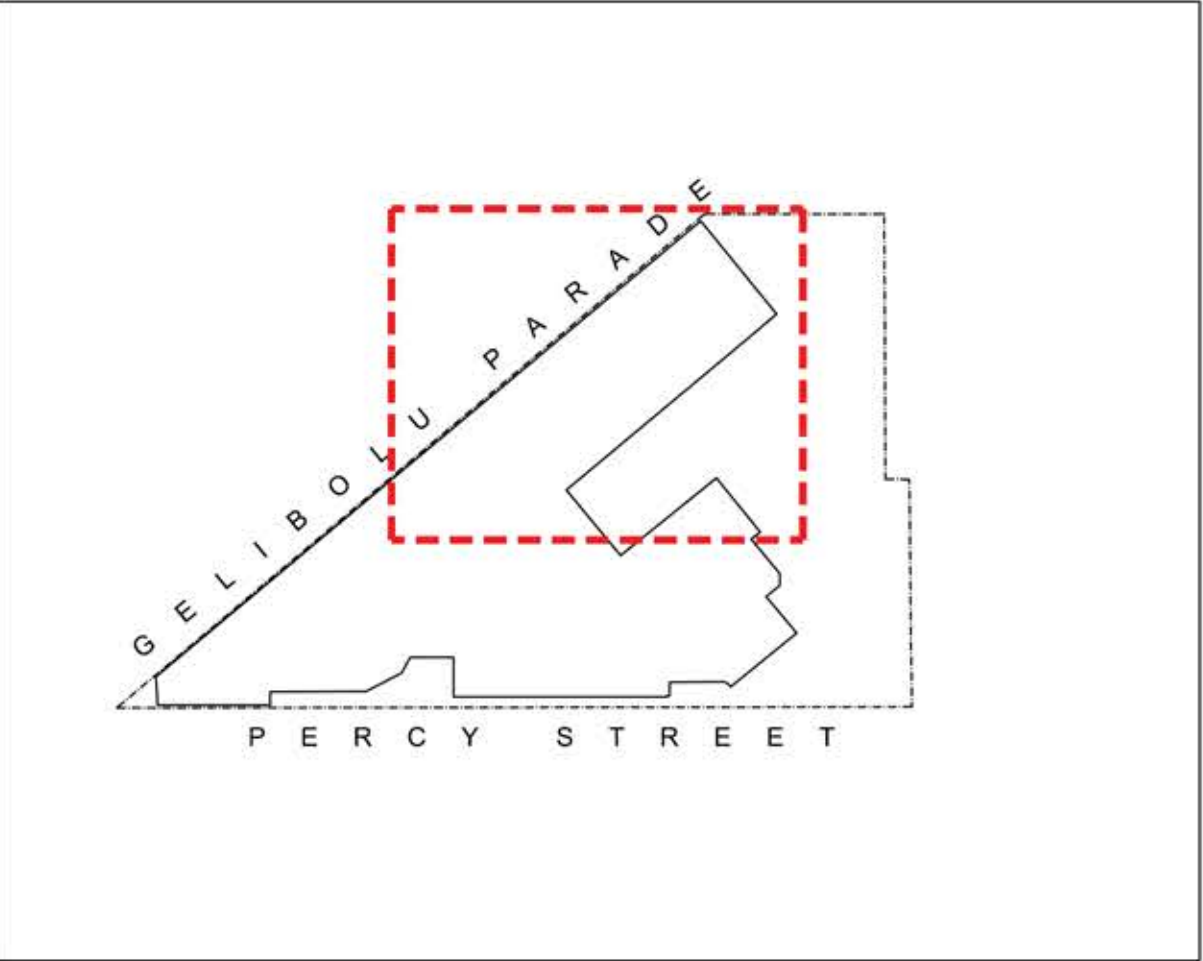

KEY PLAN - LEVEL 3



Planning,
Industry &
Environment


Issued under the Environmental Planning and Assessment Act 1979

Approved Application No: SSD-8926 Signed 

Granted on: 27 March 2020 Sheet No: 17 of 20


OUTDOOR TERRACE LEVEL 3

- 01** OUTDOOR SEATING/ PASSIVE RECREATION UNDER SHADE STRUCTURE.
- 02** OPEN ARTIFICIAL TURF.
- 03** PAINTED PAVEMENT WITH BLUE/ TURKISH PATTERN.
- 04** FEATURE CIRCULAR PLANTING POT WITH MODULAR SEATING
- 05** OVERHEAD SHADE STRUCTURE

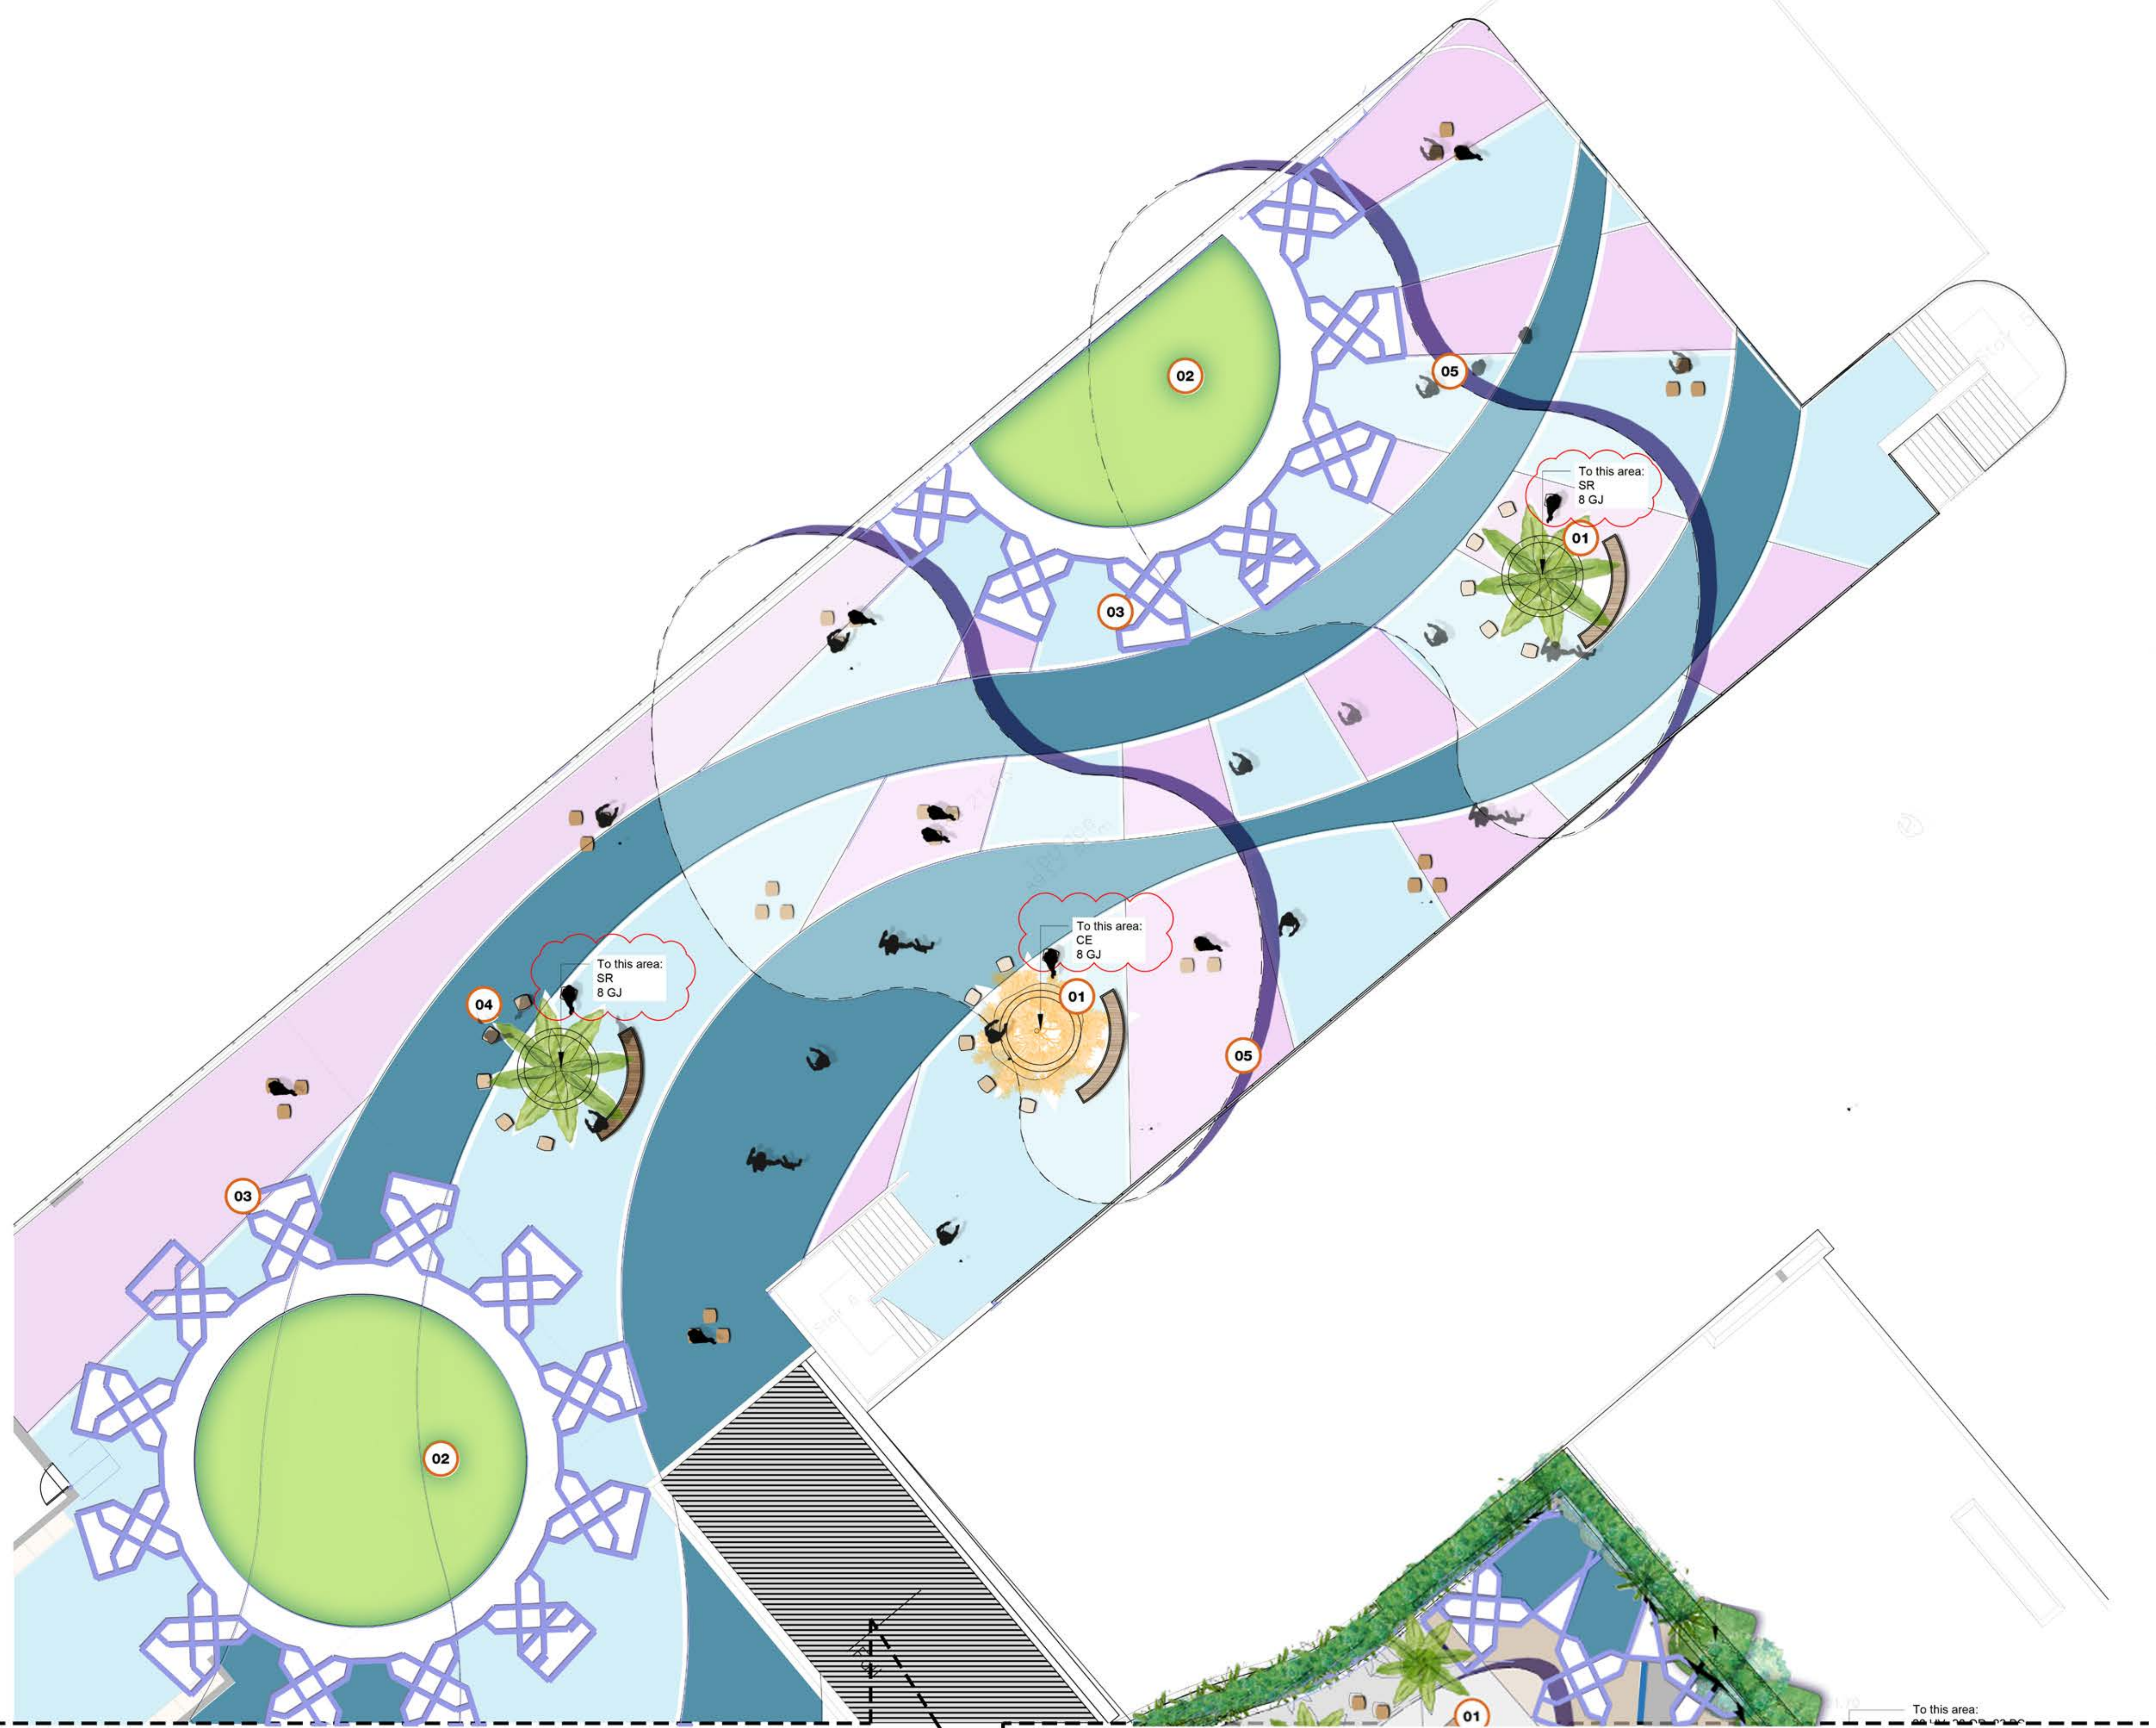

LEVEL 3
SCALE 1:100

JOINS DRAWING 07

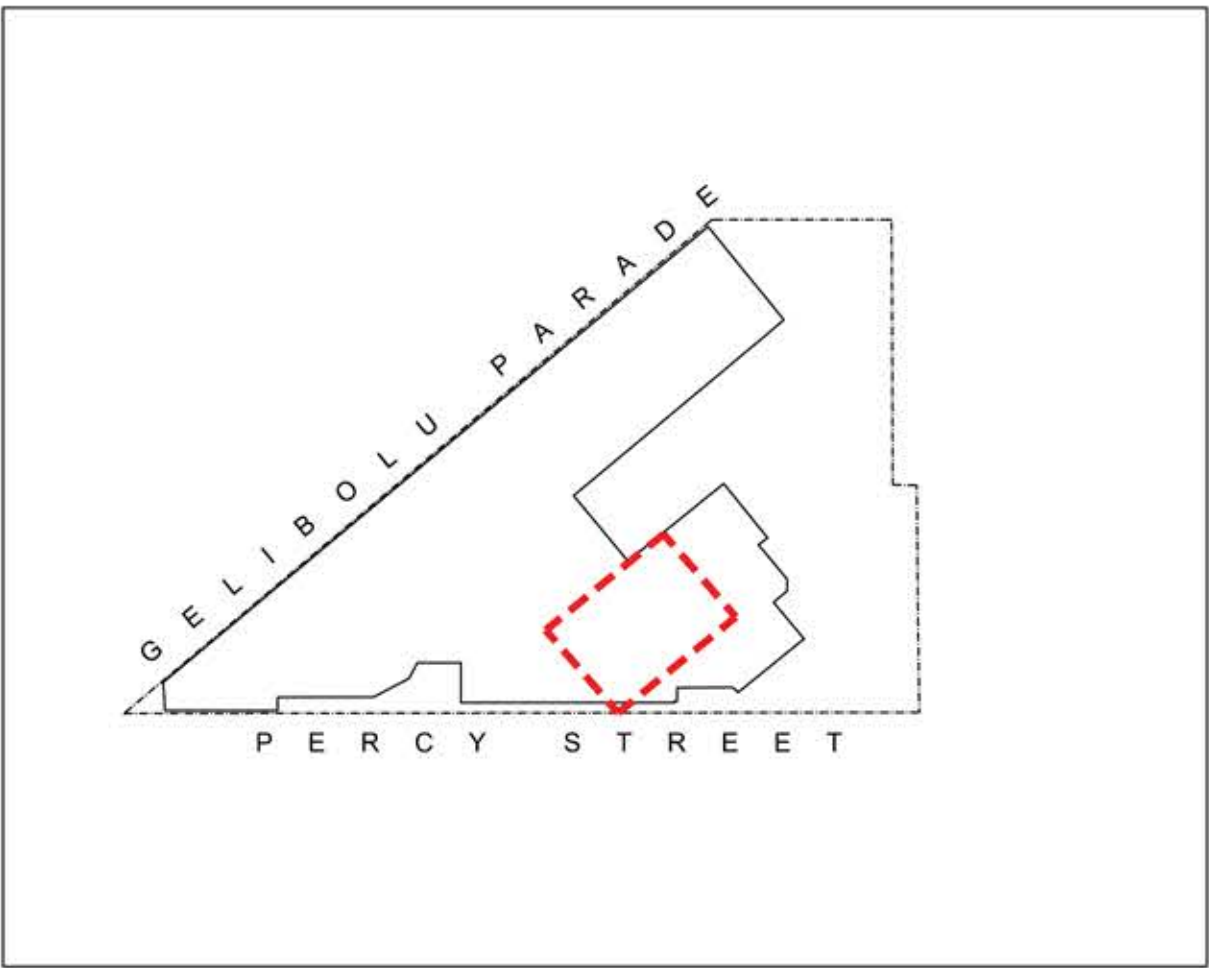

KEY PLAN - LEVEL 3

SENIORS TERRACE LEVEL 03

- 01 OUTDOOR SEATING/PASSIVE RECREATION
- 02 OVERHEAD SHADE STRUCTURE
- 03 BLUE/TURKISH PATTERN PAVEMENT GRAPHIC [FLOOR PAINT]
- 04 FEATURE PLANTING
- 05 ARTIFICIAL TURF
- 06 MOVEABLE SEATING
- 07 SHADE UMBRELLAS





Planning,
Industry &
Environment

Issued under the Environmental Planning and Assessment Act 1979

Approved Application No: SSD-8926 Signed

Granted on: 27 March 2020 Sheet No: 18 of 20

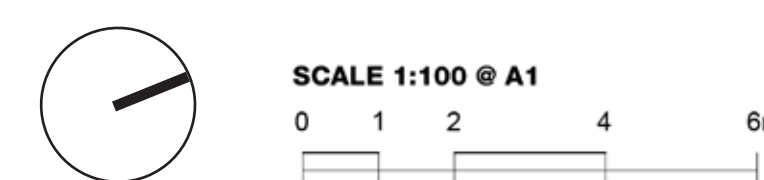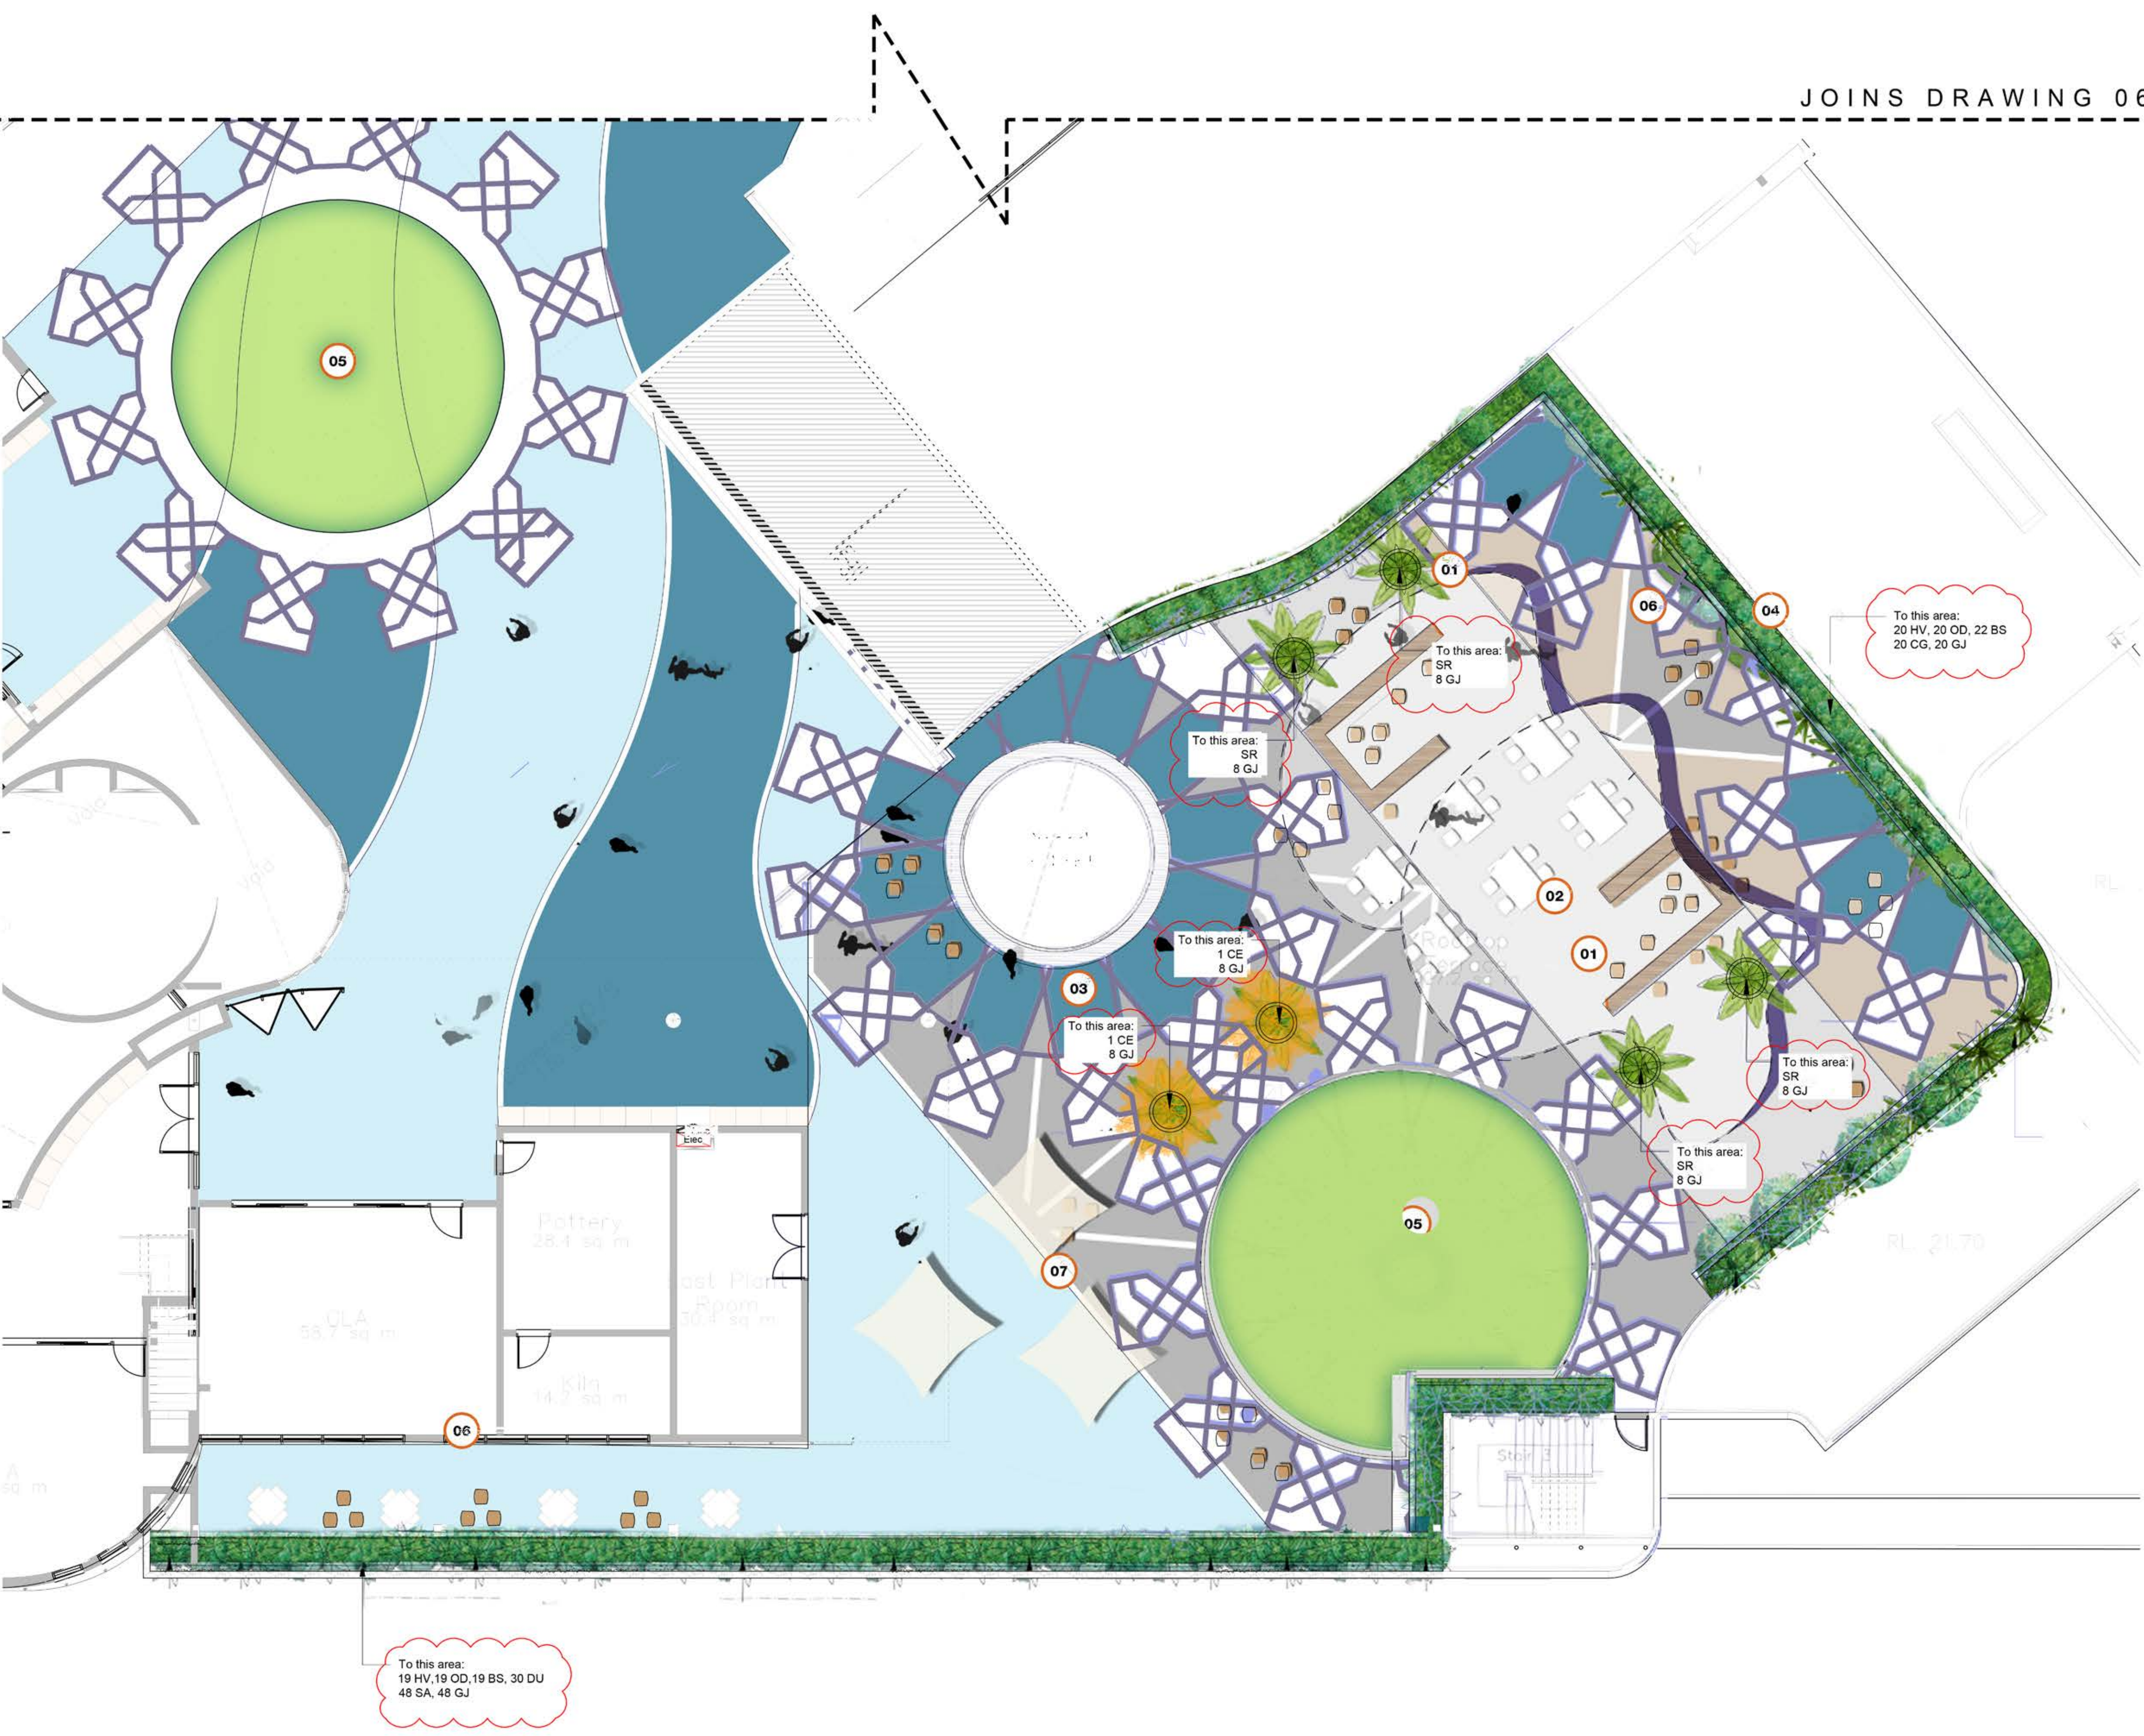

LEGEND

	SITE BOUNDARY		EXISTING TREE REMOVED		PROPOSED TREE		PROPOSED GROUNDCOVERS
	EXISTING TREE RETAINED		PROPOSED SHRUBS		TURF		

PROJECT: 18-028s IMSA - Gallipoli Campus, Auburn
CLIENT: Maarif Foundation
DATE: 25.10.2019
REVISION: D
DRAWN: ND
CHECKED: AL

TREES



Angophora bakeri



Acacia implexa



Elaeocarpus reticulatus



Hymenosporum flavum



Melaleuca linariifolia




Syncarpia glomulifera

SHRUBS



Bursaria spinosa

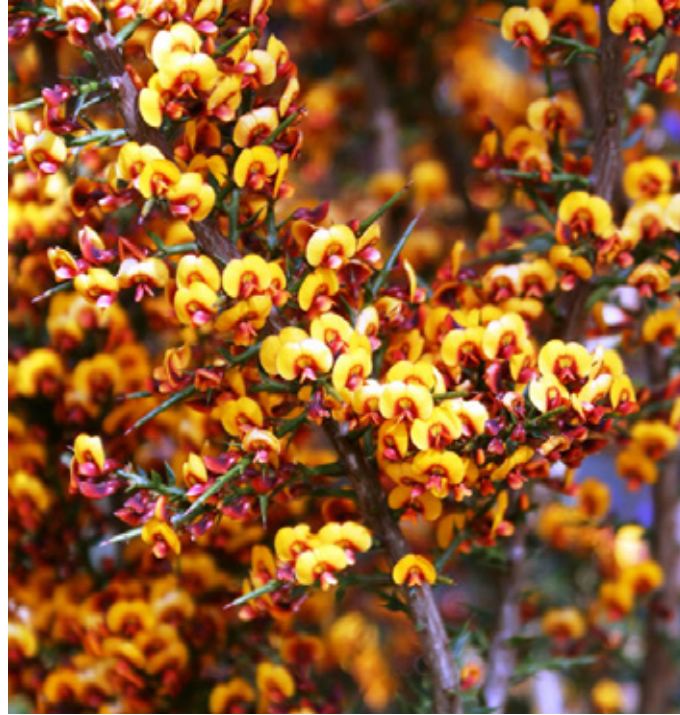

Daviesia ulicifolia



Dodonaea viscosa



Hardenbergia violacea



Ozothamnus diosmifolius



Westringia fruticosa

GROUNDCOVERS



Chrysocephalum apiculatum



Carpobrotus glaucescens



Clematis aristata



Grevillea juniperina



Poa labillardieri




Scaevola aemula




Planning,
Industry &
Environment

Issued under the Environmental Planning and Assessment Act 1979

 
Approved Application No: SSD-8926 Signed 

Granted on: 27 March 2020 Sheet No: 19 of 20


LANDSCAPE DETAILS

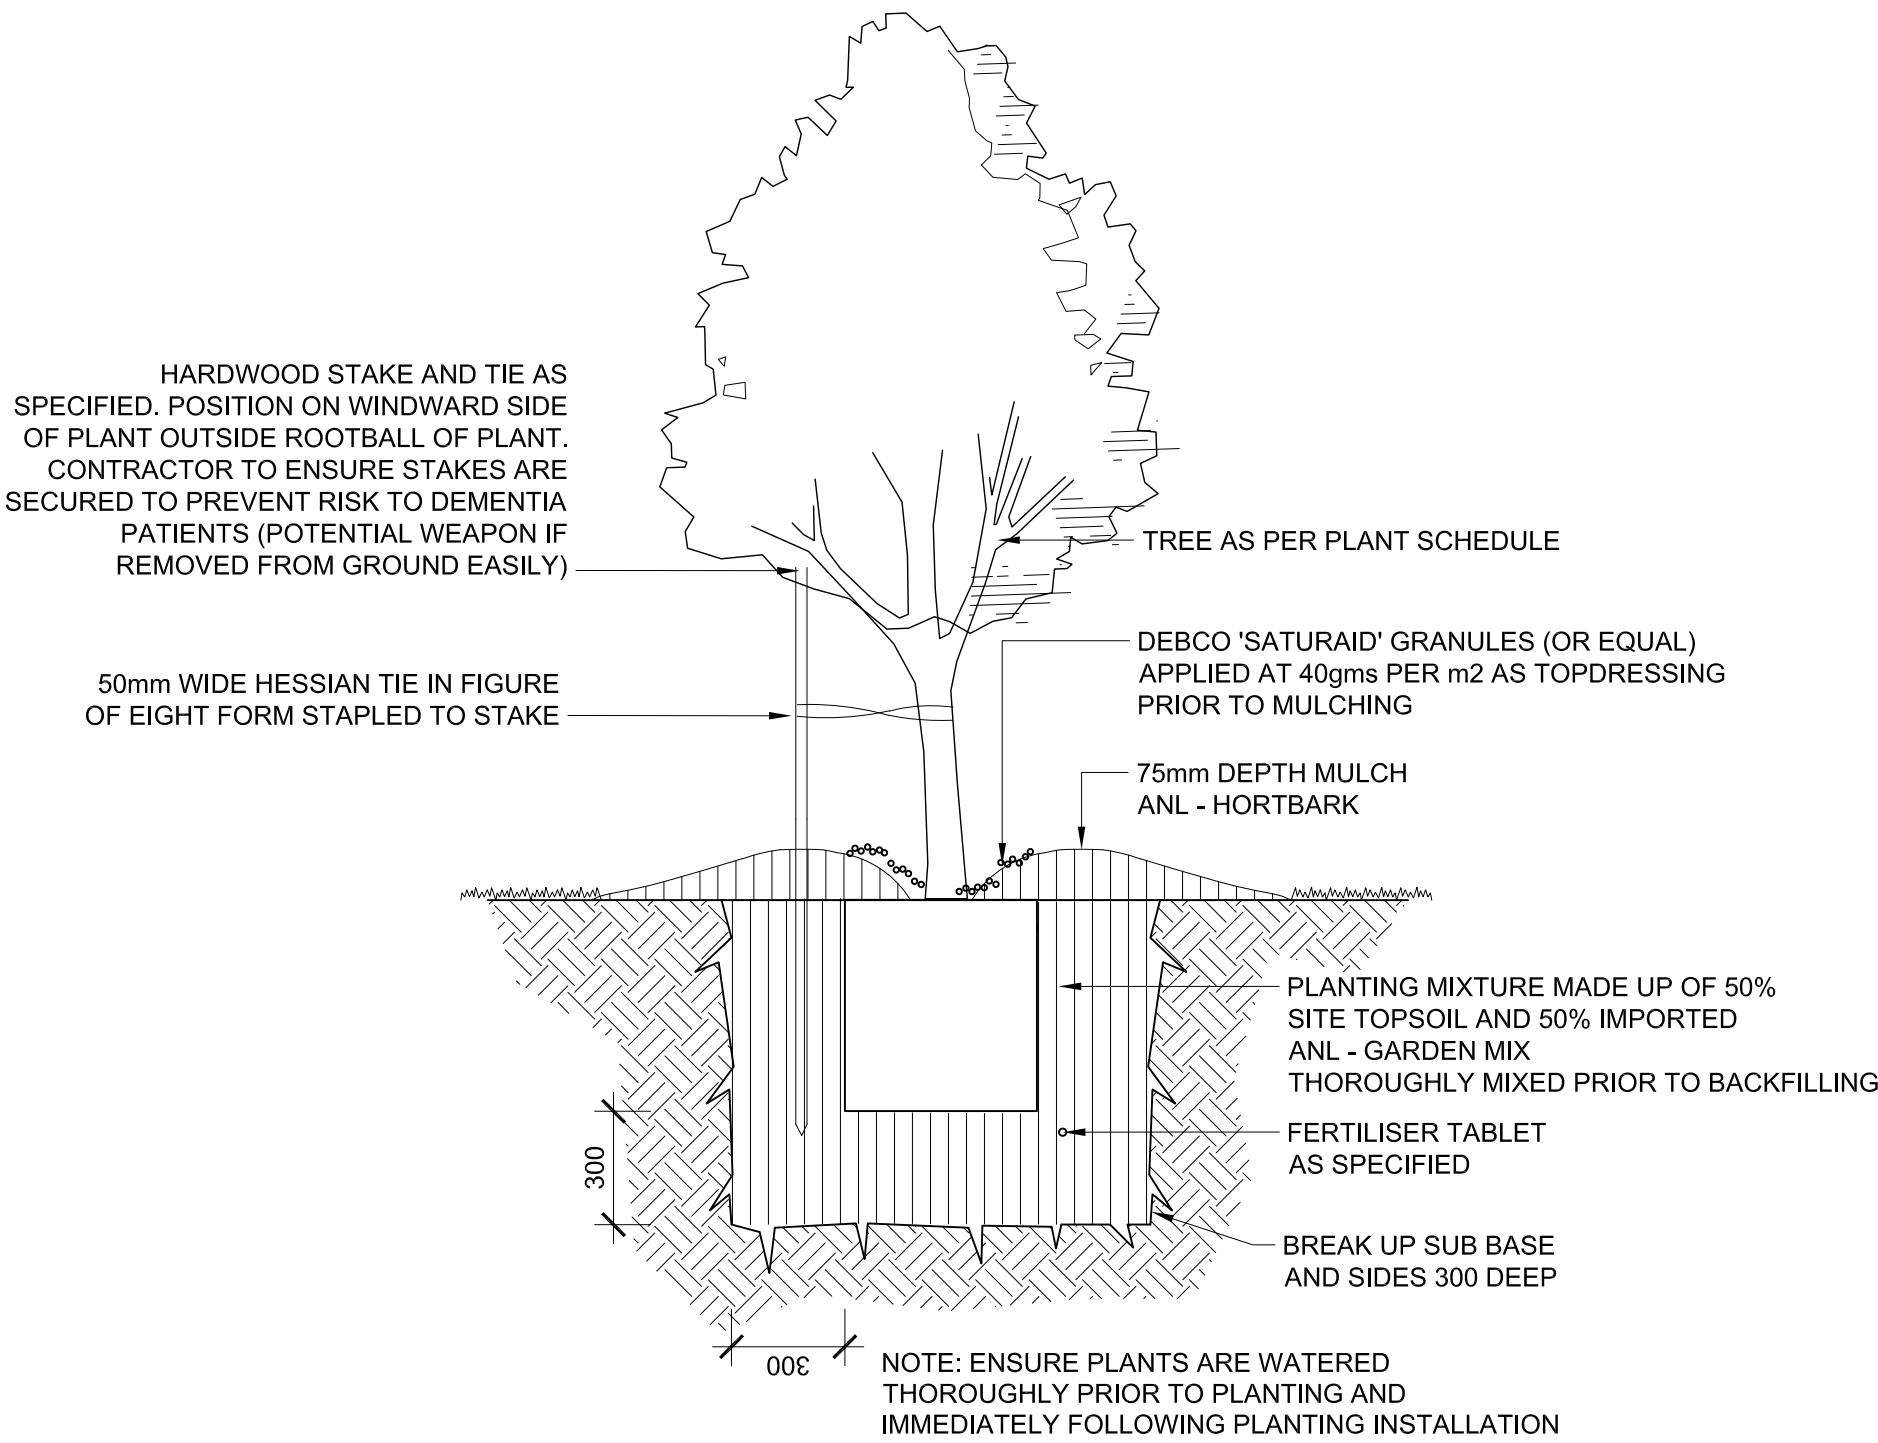


1 TREE PLANTING IN GRASS
TYPICAL SECTION 1:20

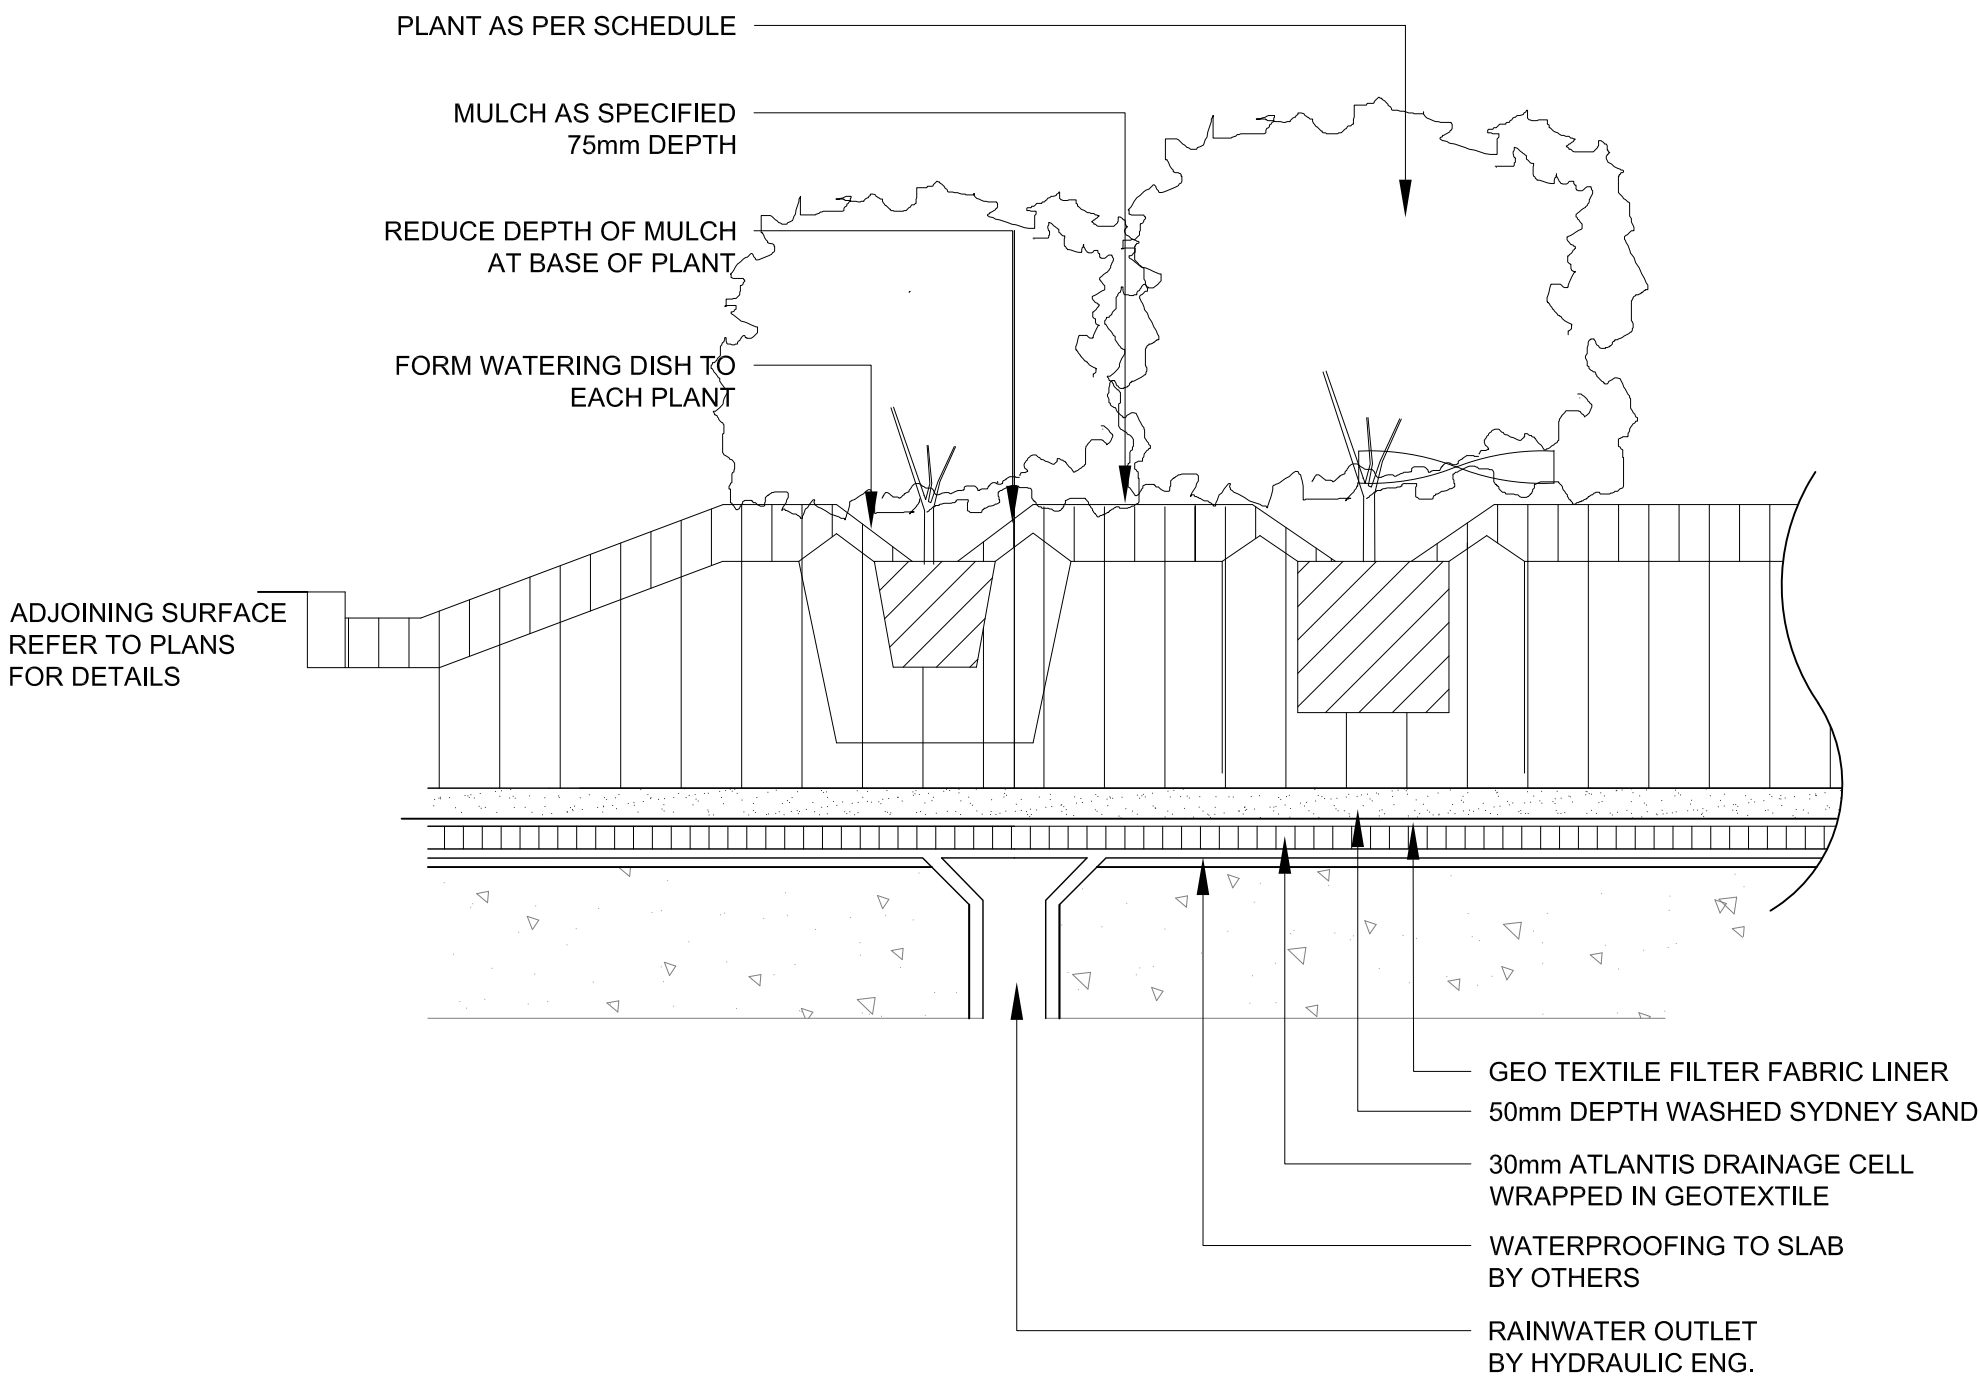


3 PLANTING ON SLAB
TYPICAL SECTION 1:10

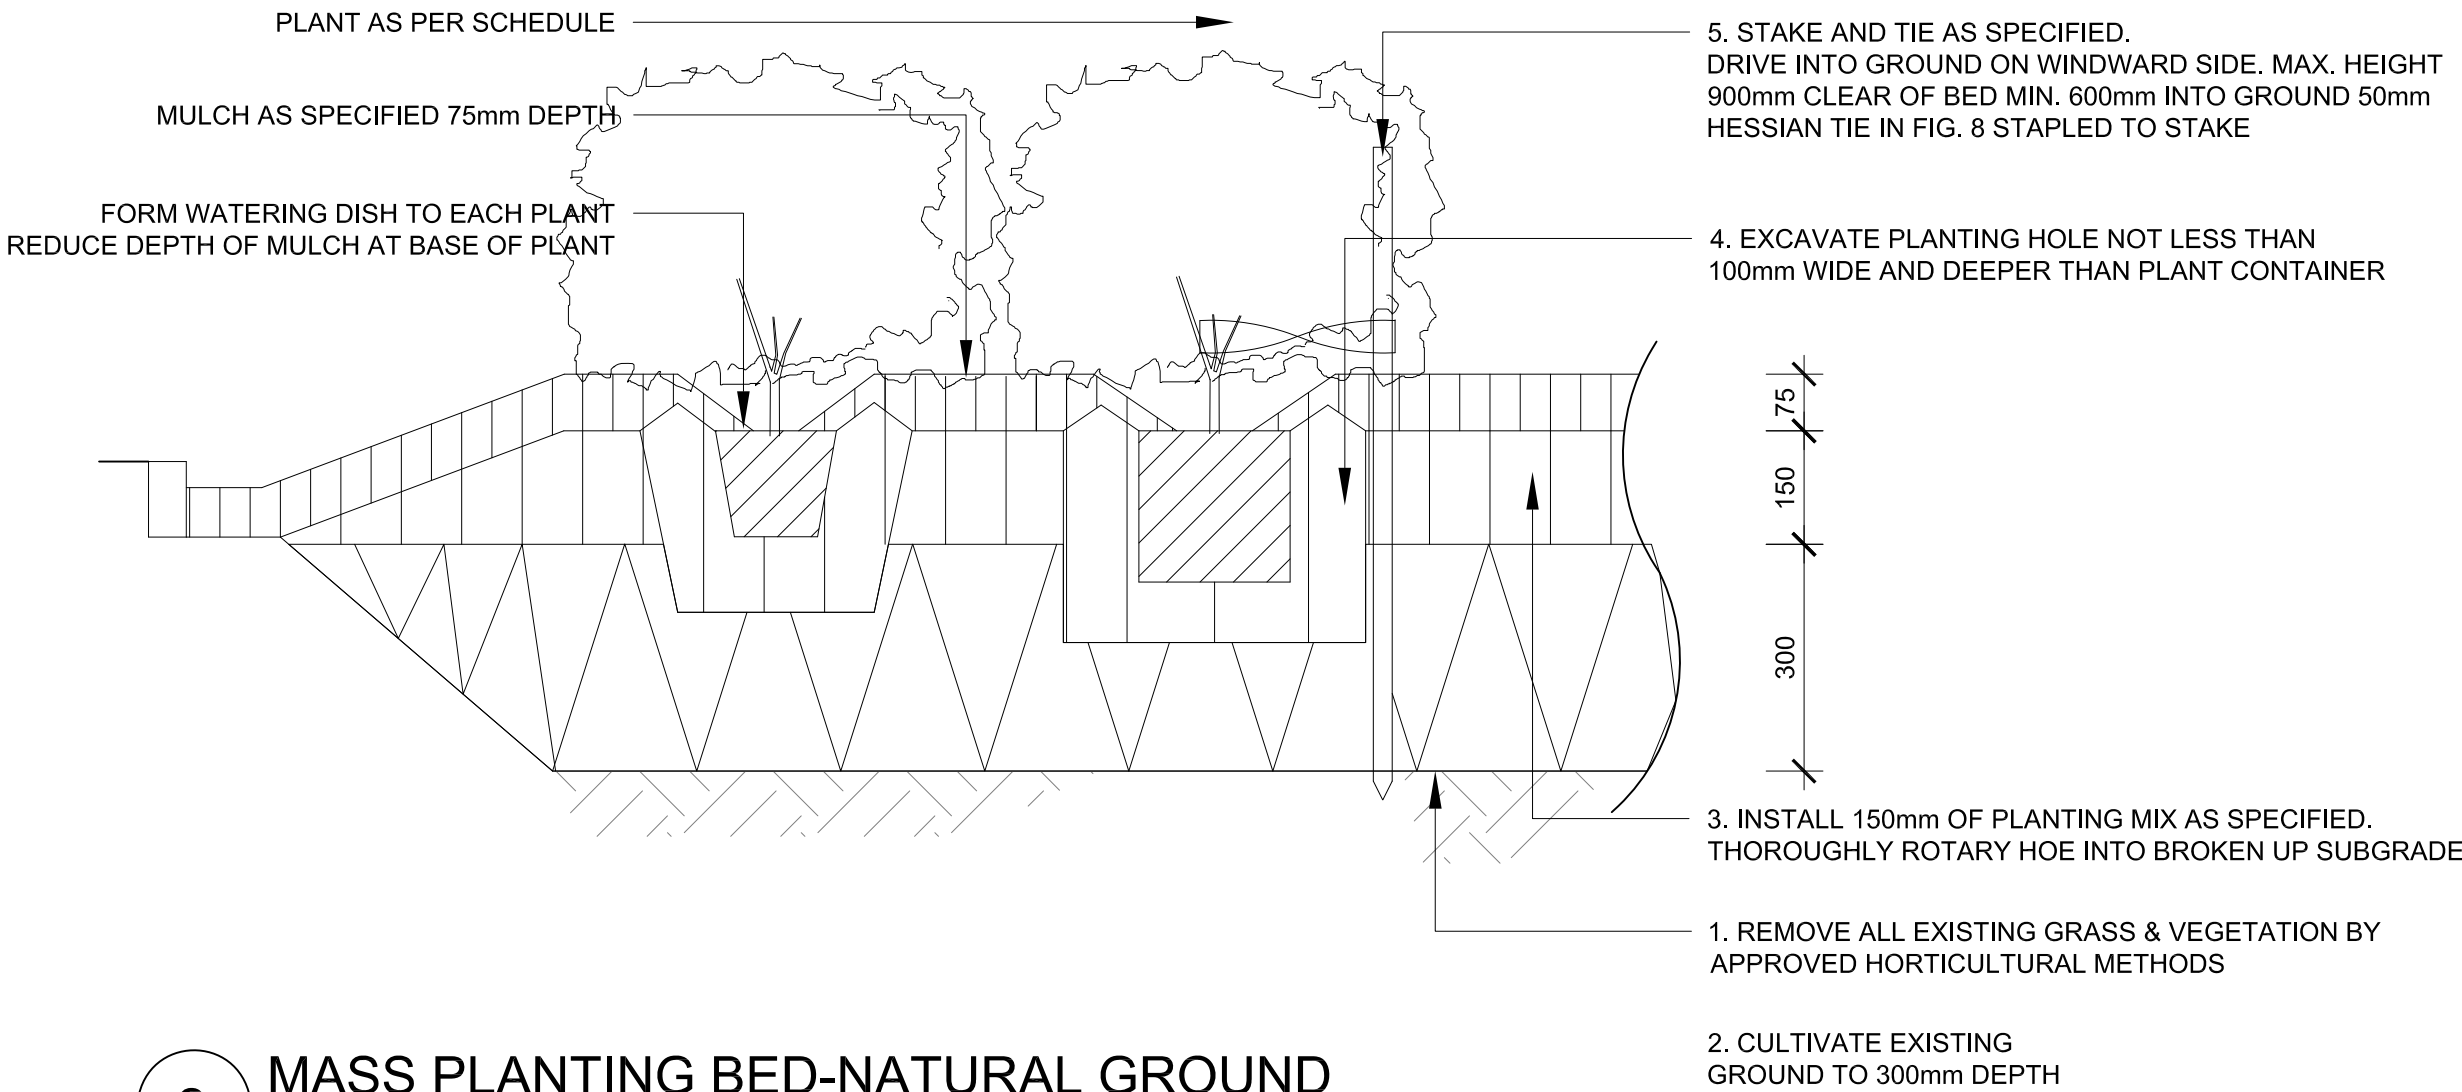


2 MASS PLANTING BED-NATURAL GROUND
TYPICAL SECTION 1:10

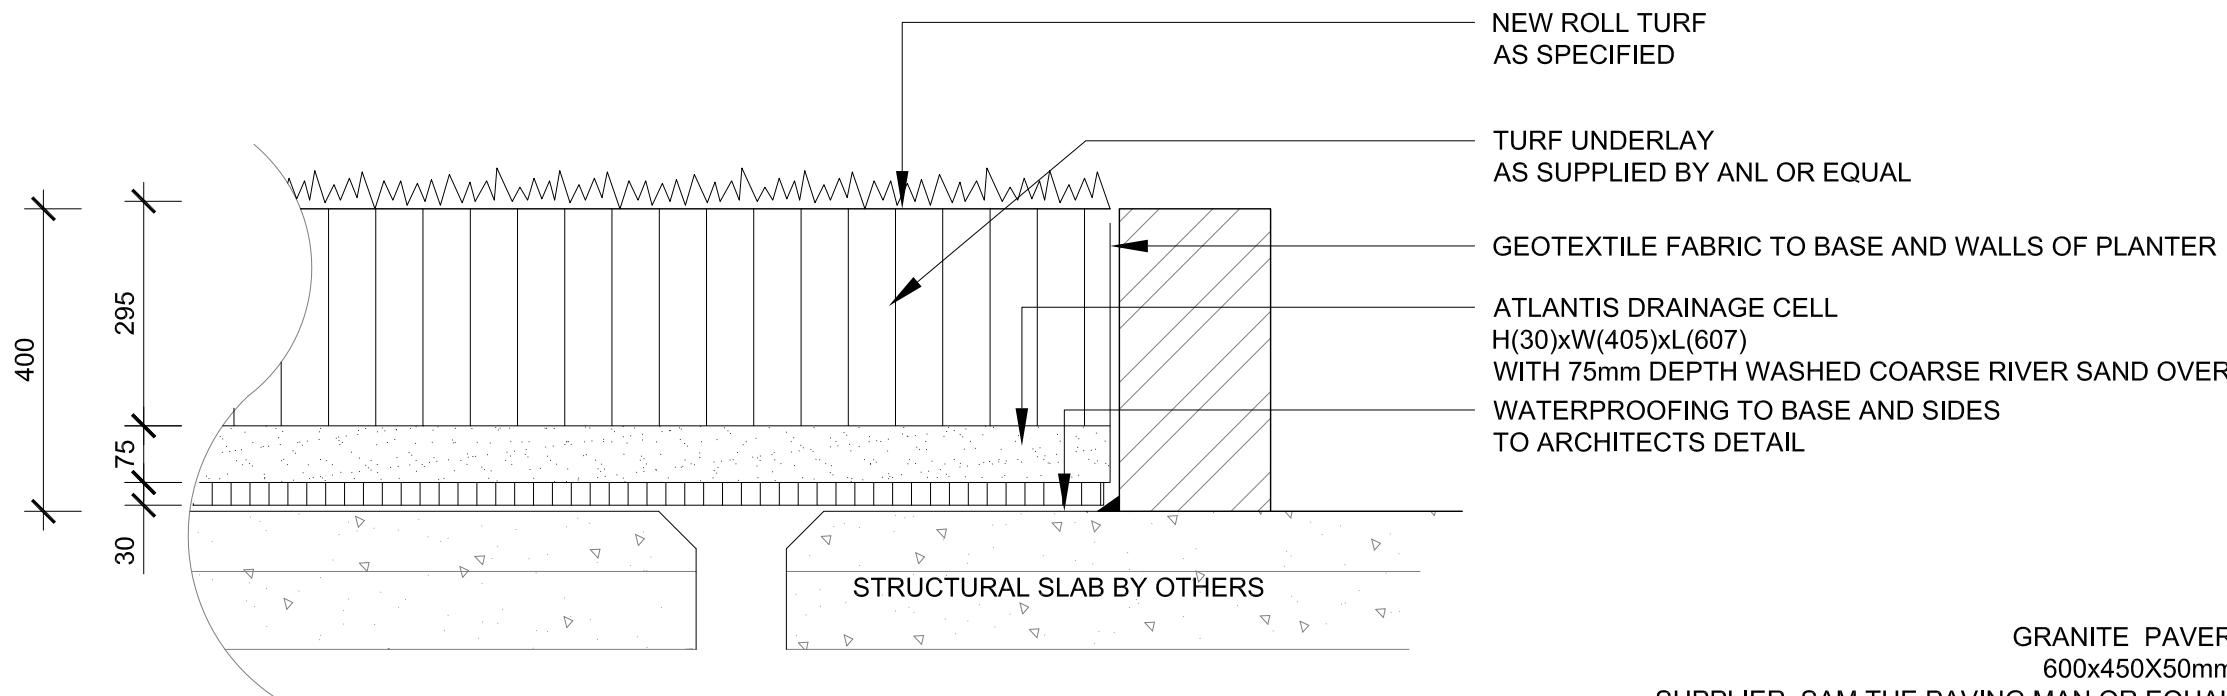

4 TURF ON SLAB
TYPICAL DETAIL 1:10

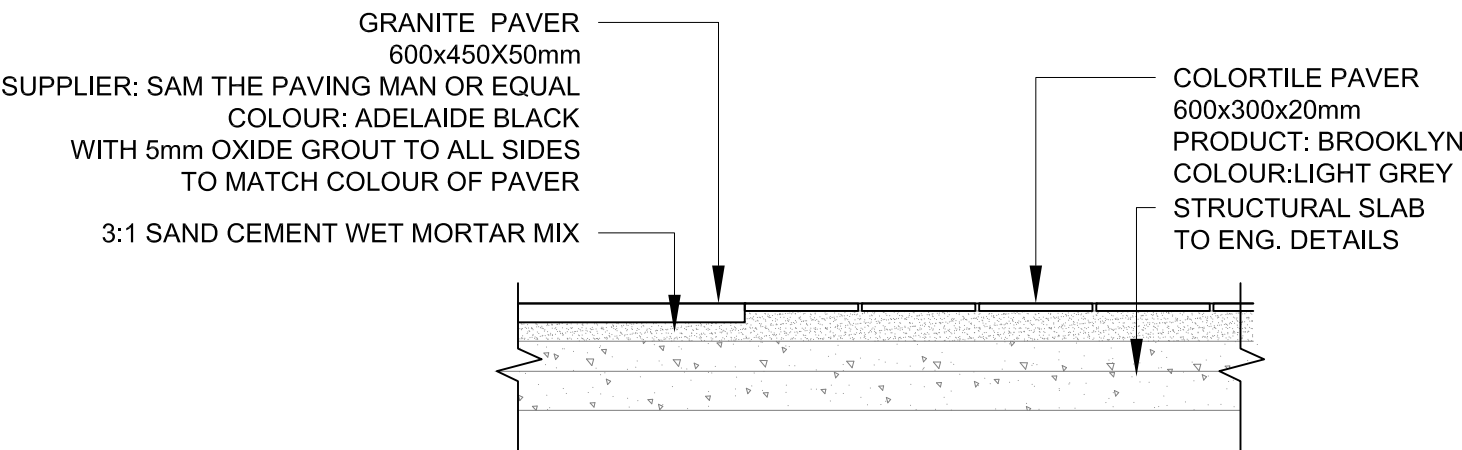

6 UNIT PAVING ON SLAB - TYPICAL
TYPICAL SECTION 1:20

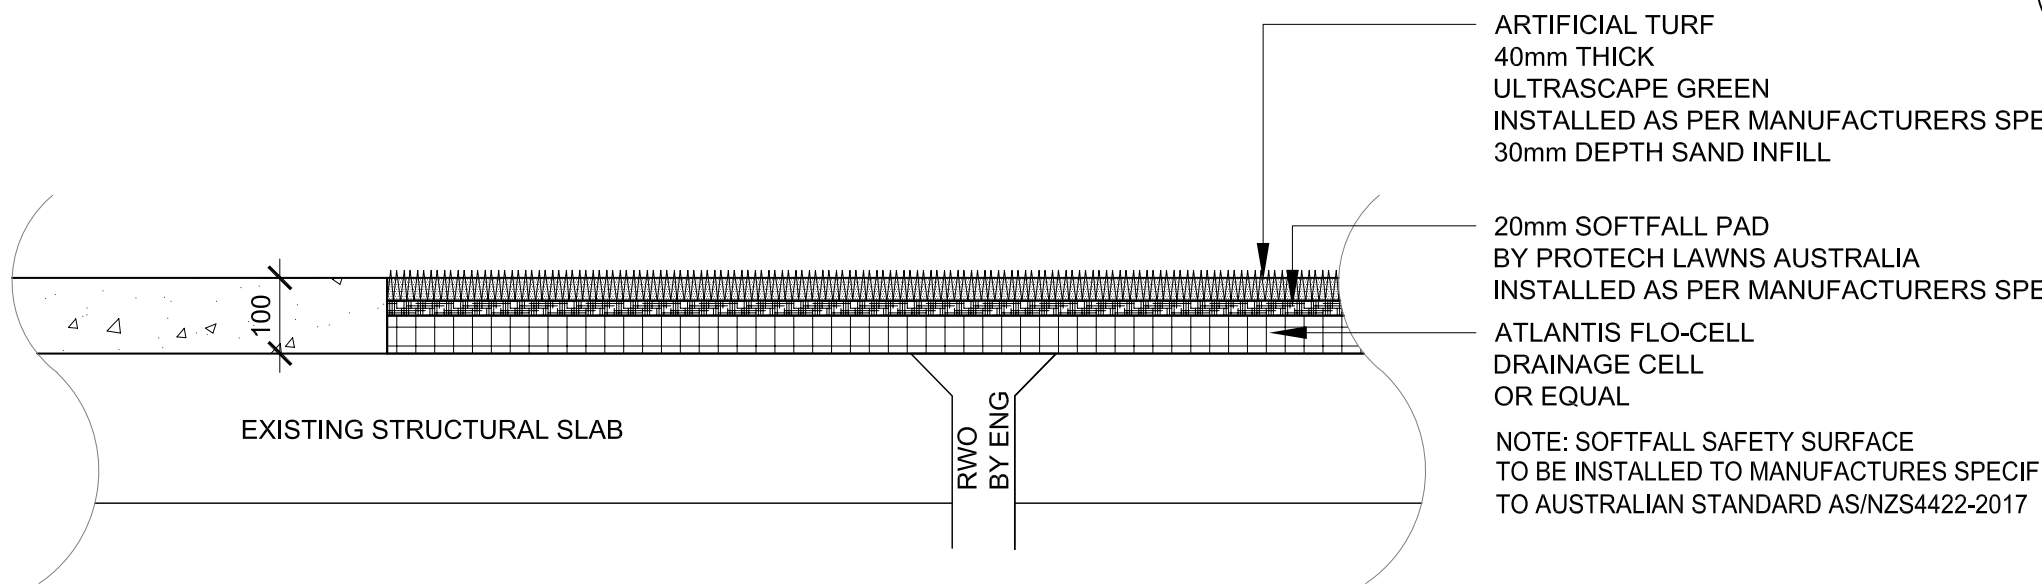

5 ARTIFICIAL TURF ON SLAB
TYPICAL DETAIL 1:10



Planning, Industry & Environment

Issued under the Environmental Planning and Assessment Act 1979

Approved Application No: SSD-8926 Signed: 

Granted on: 27 March 2020 Sheet No: 20 of 20