


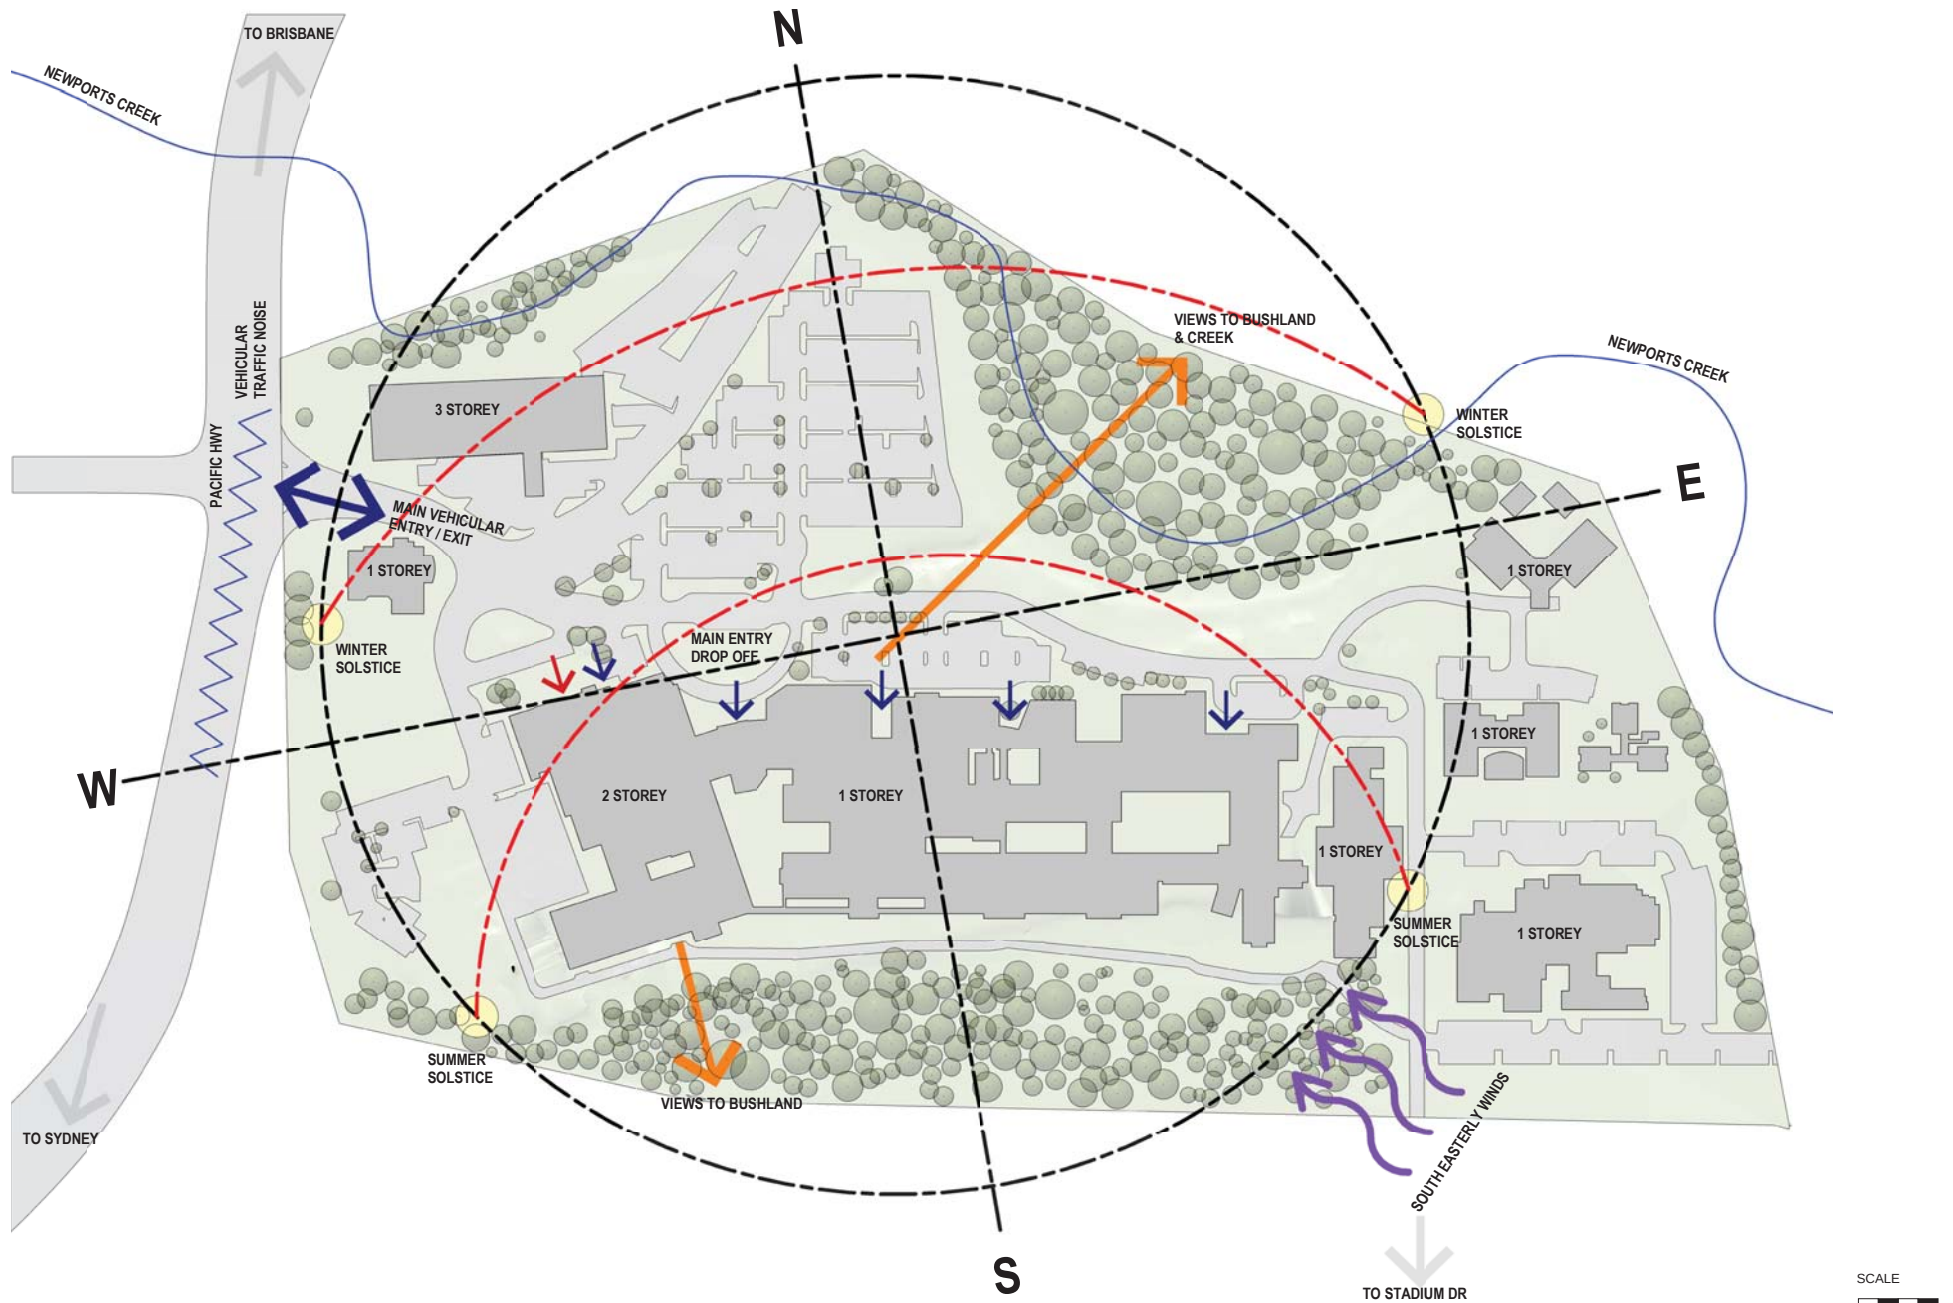

SCALE
0 1 2 3 5m

ARCHITECT



CLIENT



Health
Infrastructure

COFFS HARBOUR HOSPITAL EXPANSION

ADDRESS

345 PACIFIC HWY, COFFS HARBOUR

DRAWING NUMBER

SD-AR-01001

DRAWING NAME

SITE ANALYSIS



REV

1

ISSUE DATE

14/06/18

DRAWING
SD-AR-01010

DRAWING
SD-AR-01009

EXTENT OF ROAD WORKS

NEW BUILD


EXISTING BUILDING FOR REFURB
REFER TO DEMOLITION PLANS

..... SITE BOUNDARY


0 1 2 3 4m

ARCHITECT 	CLIENT 	COFFS HARBOUR HOSPITAL EXPANSION ADDRESS 345 PACIFIC HWY, COFFS HARBOUR	DRAWING NUMBER SD-AR-01011 DRAWING NAME PROPOSED SITE PLAN 	REV 1 ISSUE DATE 14/06/18
--	--	--	---	---

EASTERN CARPARK WORKS - EXISTING & NEW

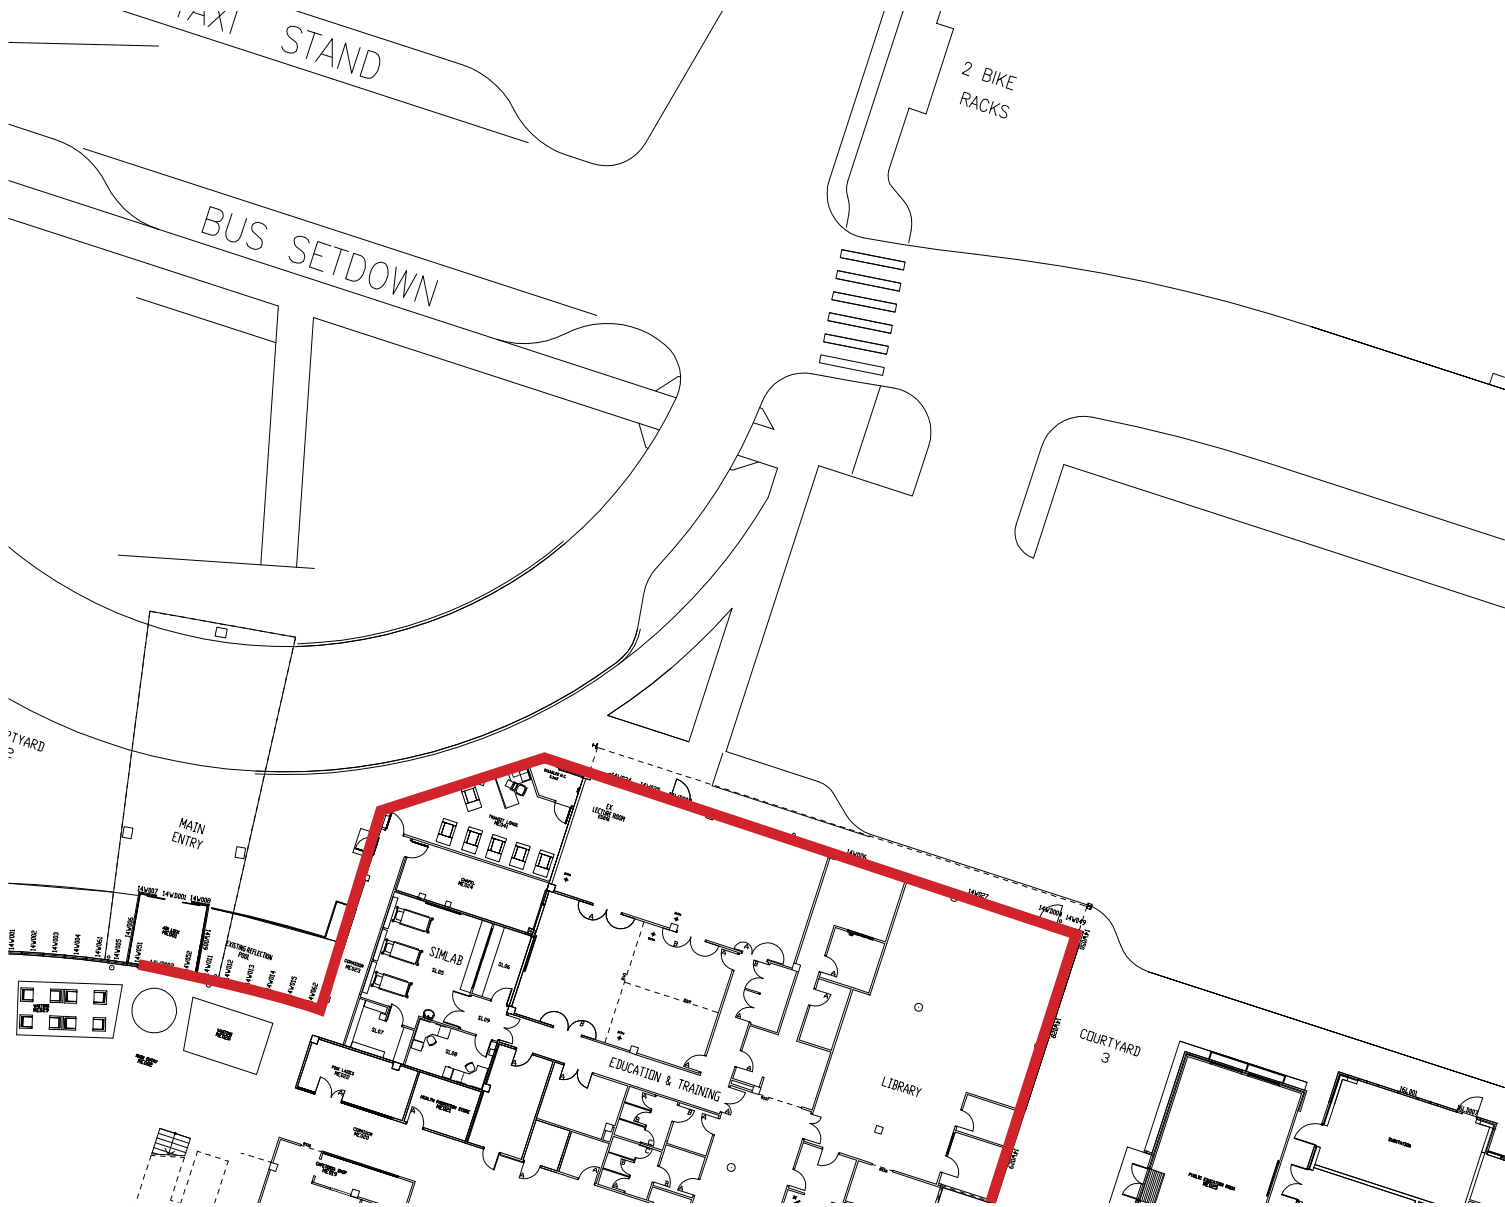


EXISTING

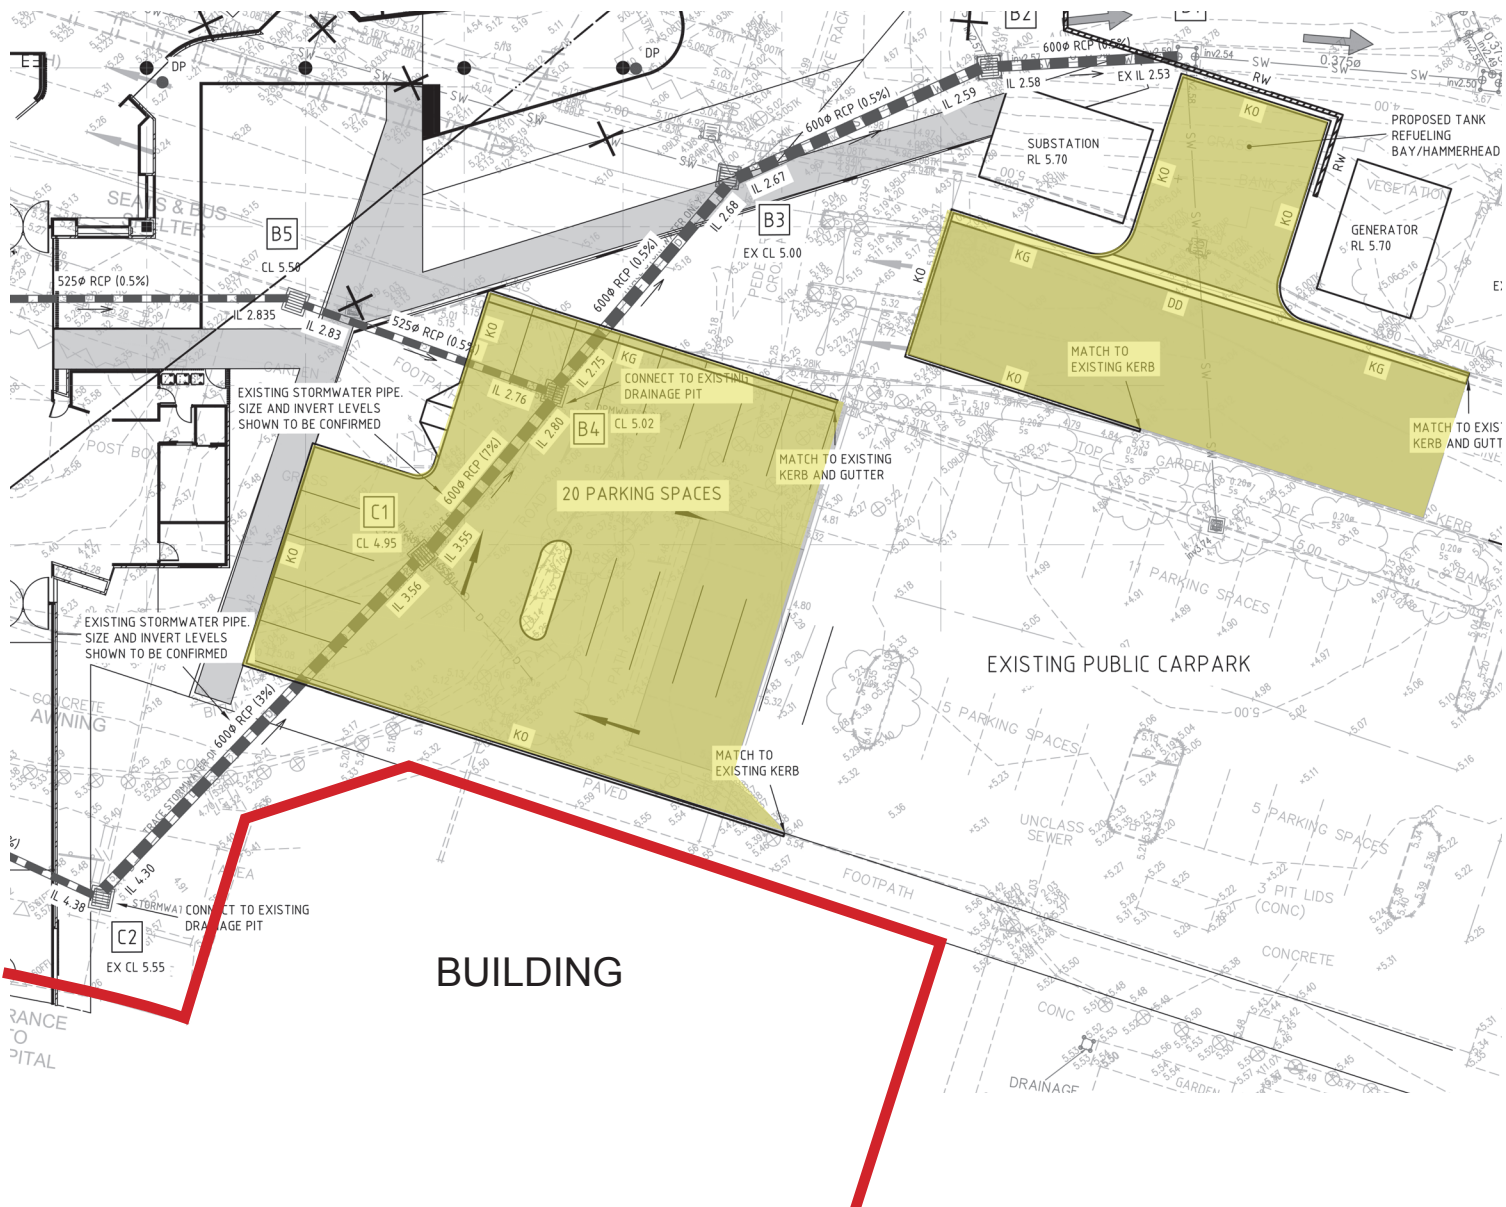


NEW



WESTERN CARPARK WORKS - EXISTING & NEW

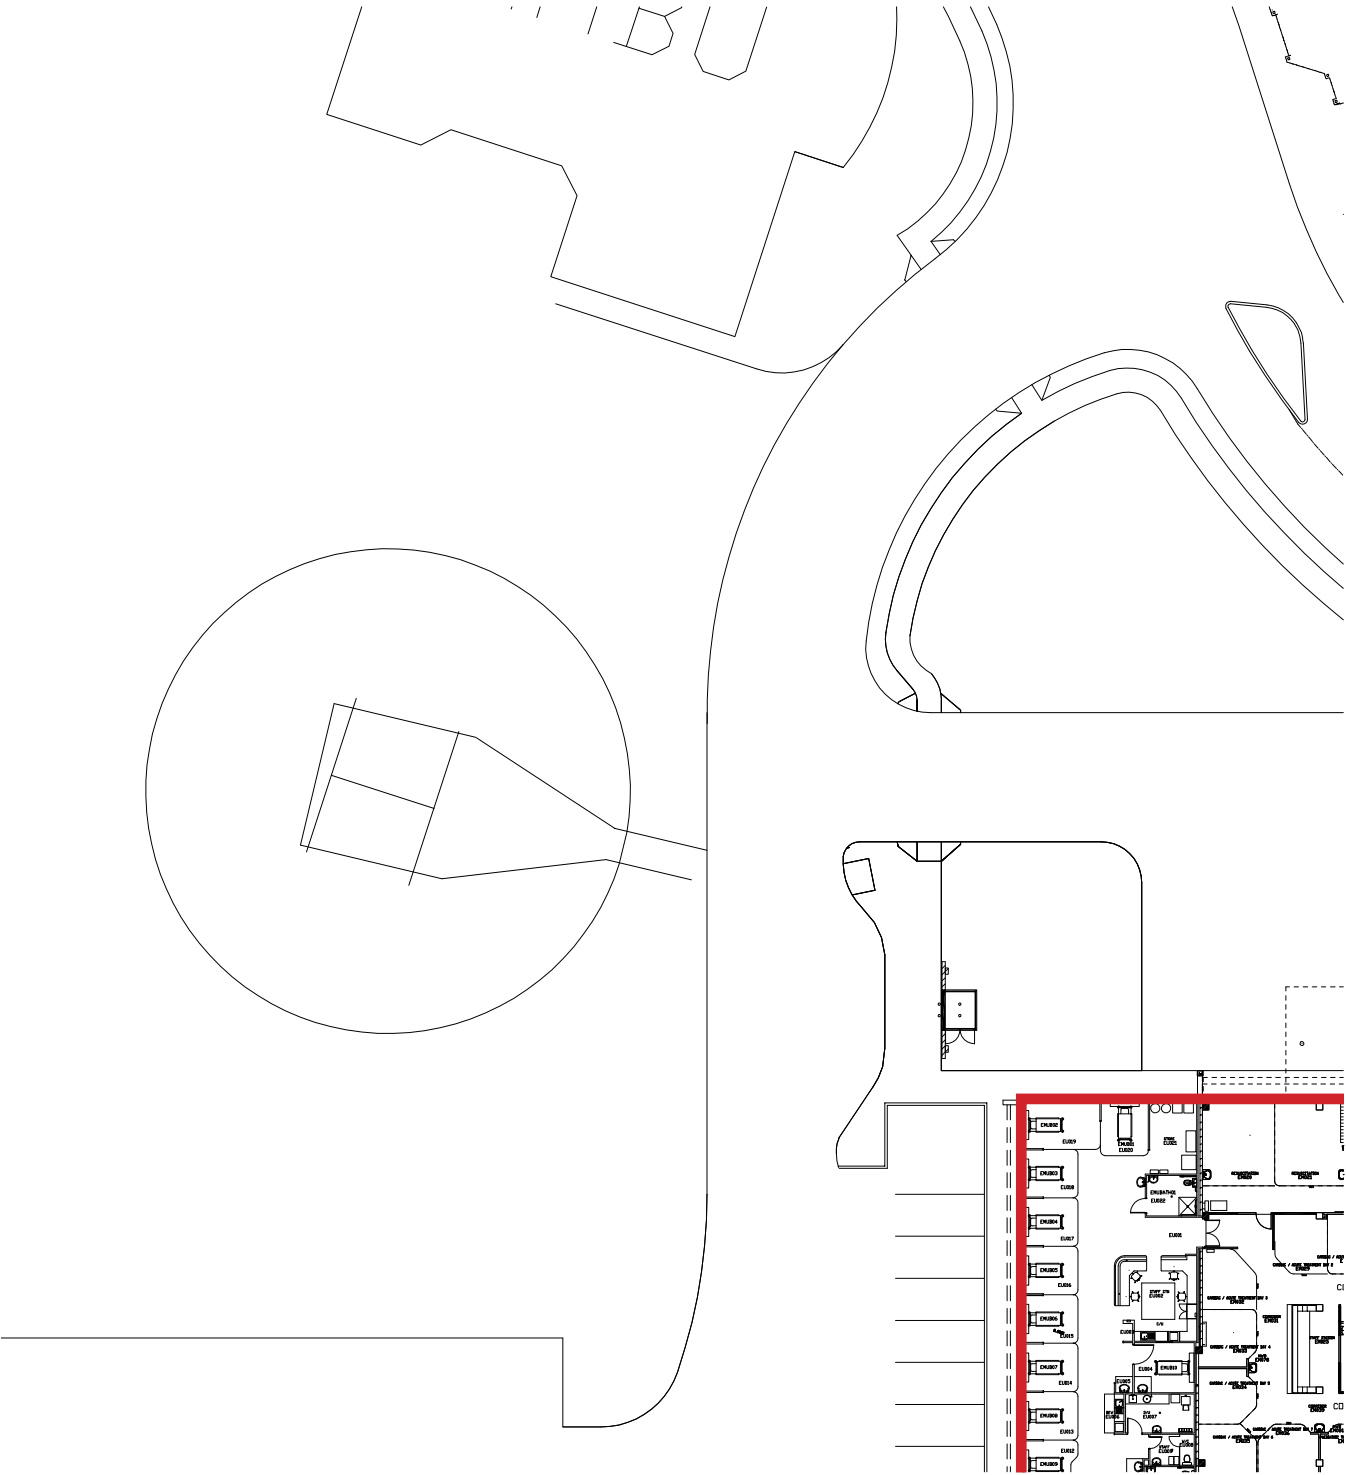

EXISTING

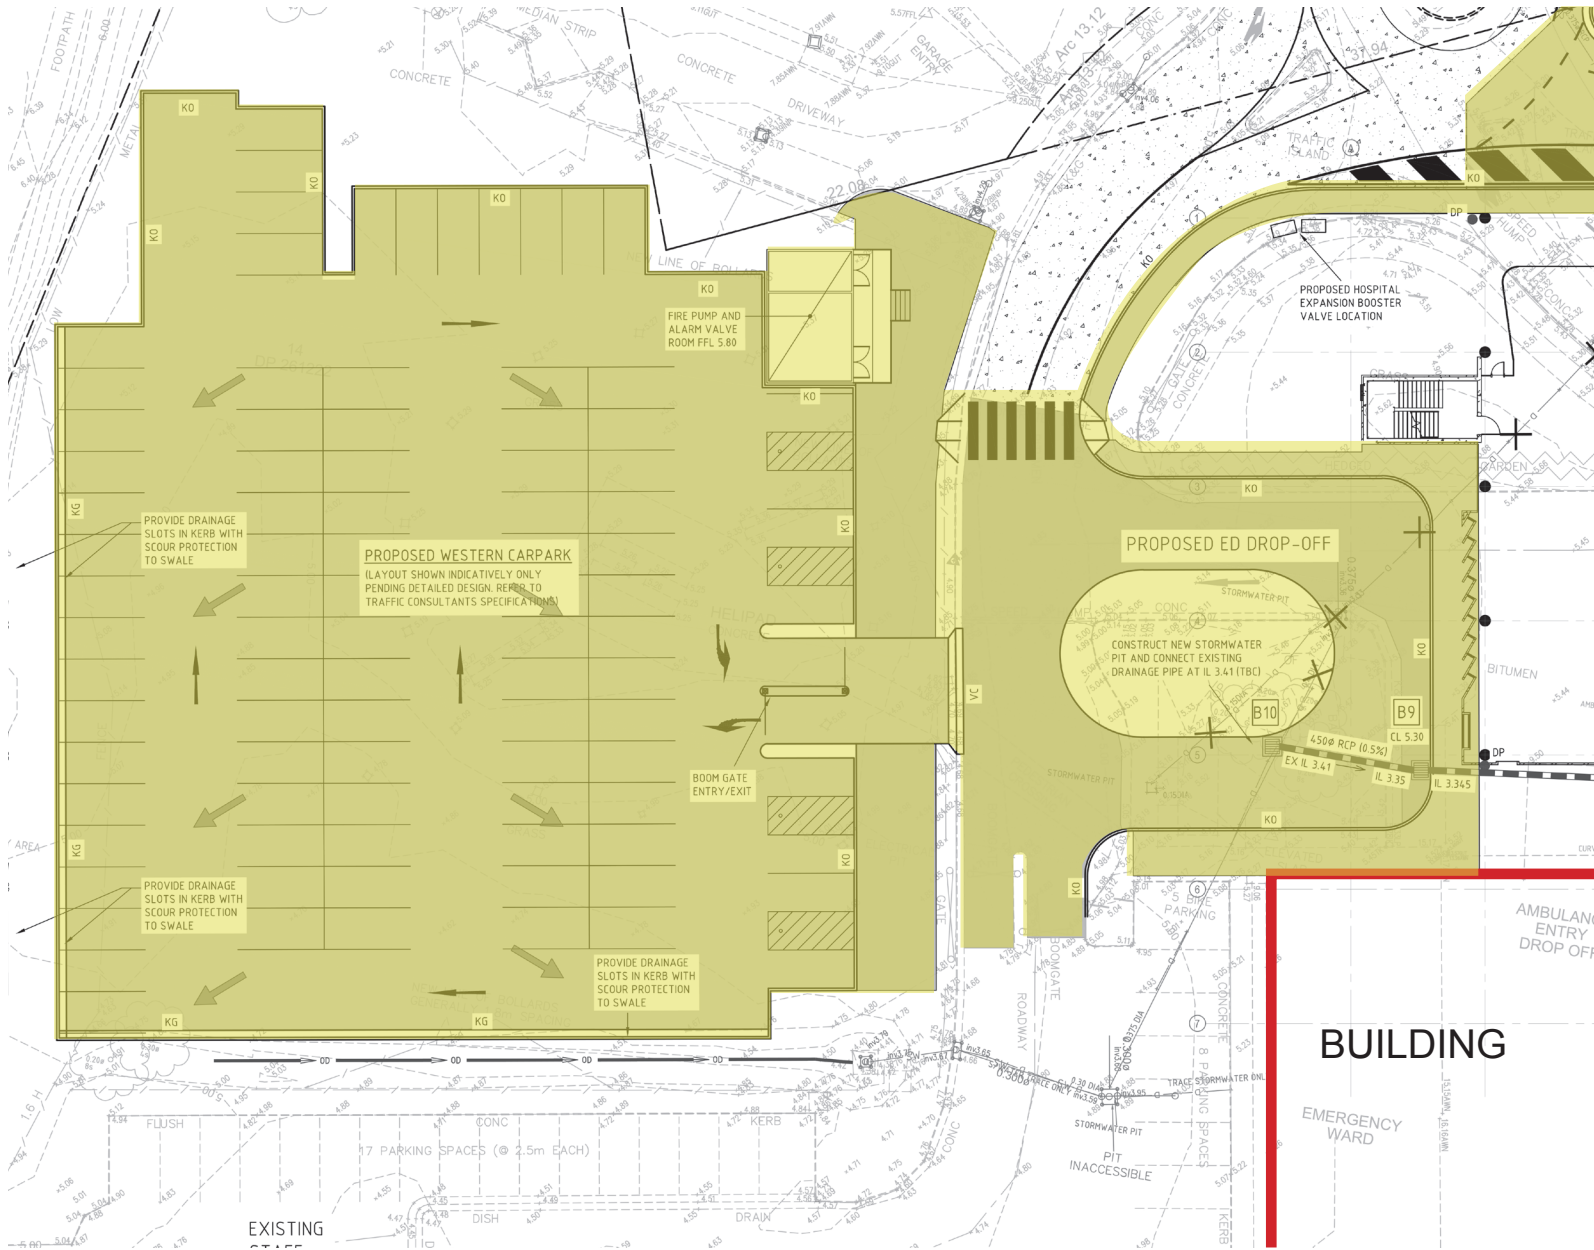

NEW



SCALE 1:200 @ A1

ARCHITECT



CLIENT



COFFS HARBOUR HOSPITAL EXPANSION

ADDRESS
345 PACIFIC HWY, COFFS HARBOUR


DRAWING NUMBER
SD-AR-01010

DRAWING NAME
WESTERN CARPARK




REV
1
ISSUE DATE
14/06/18

ELEVATIONS

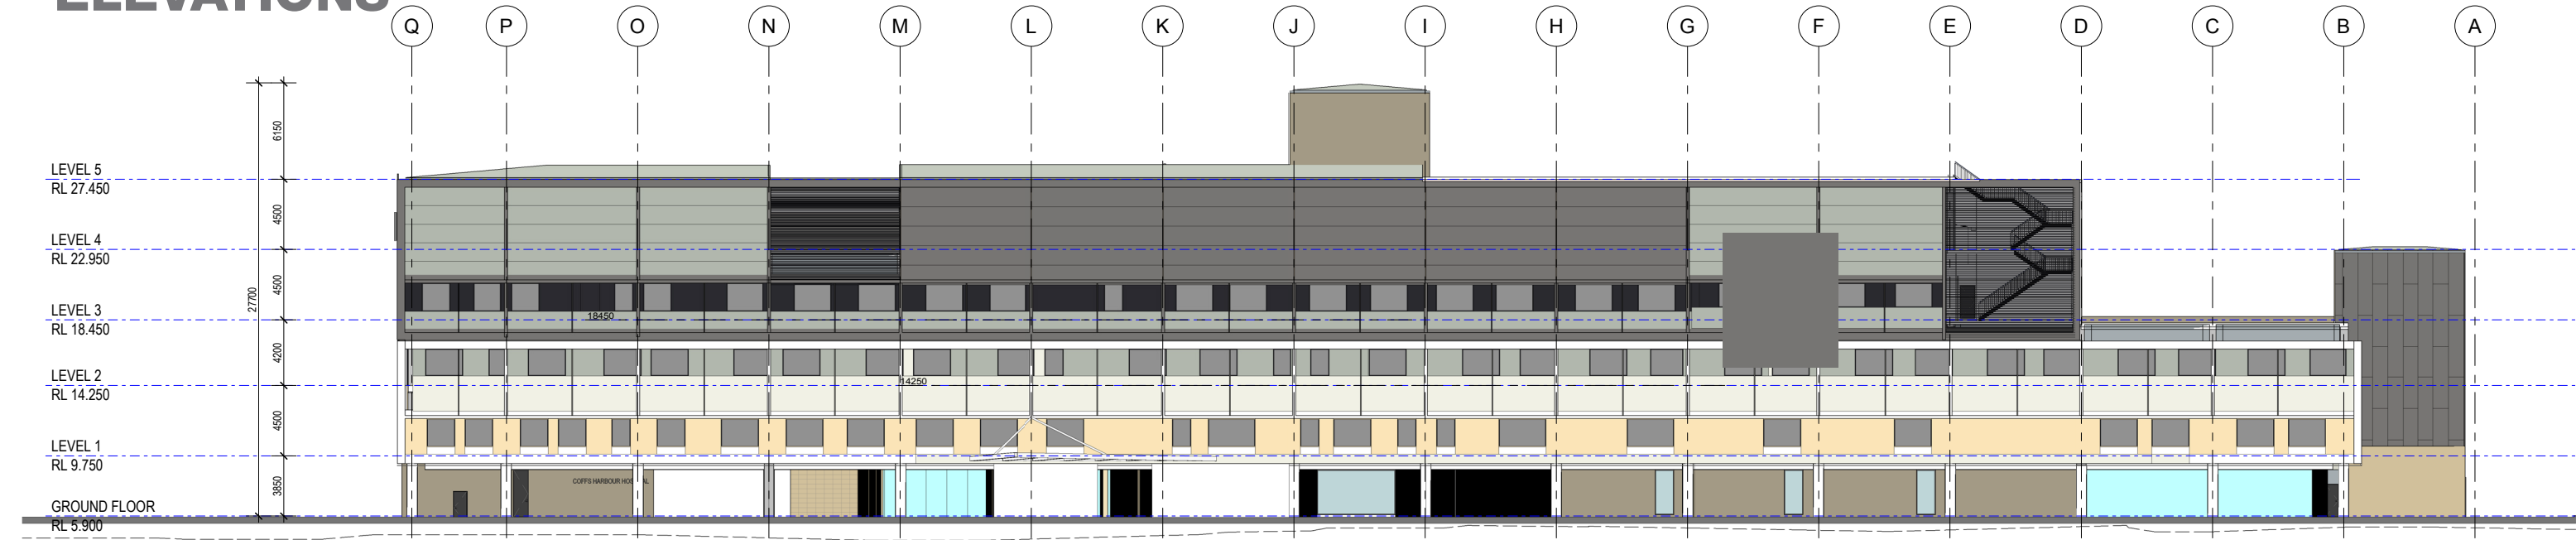

NORTH ELEVATION

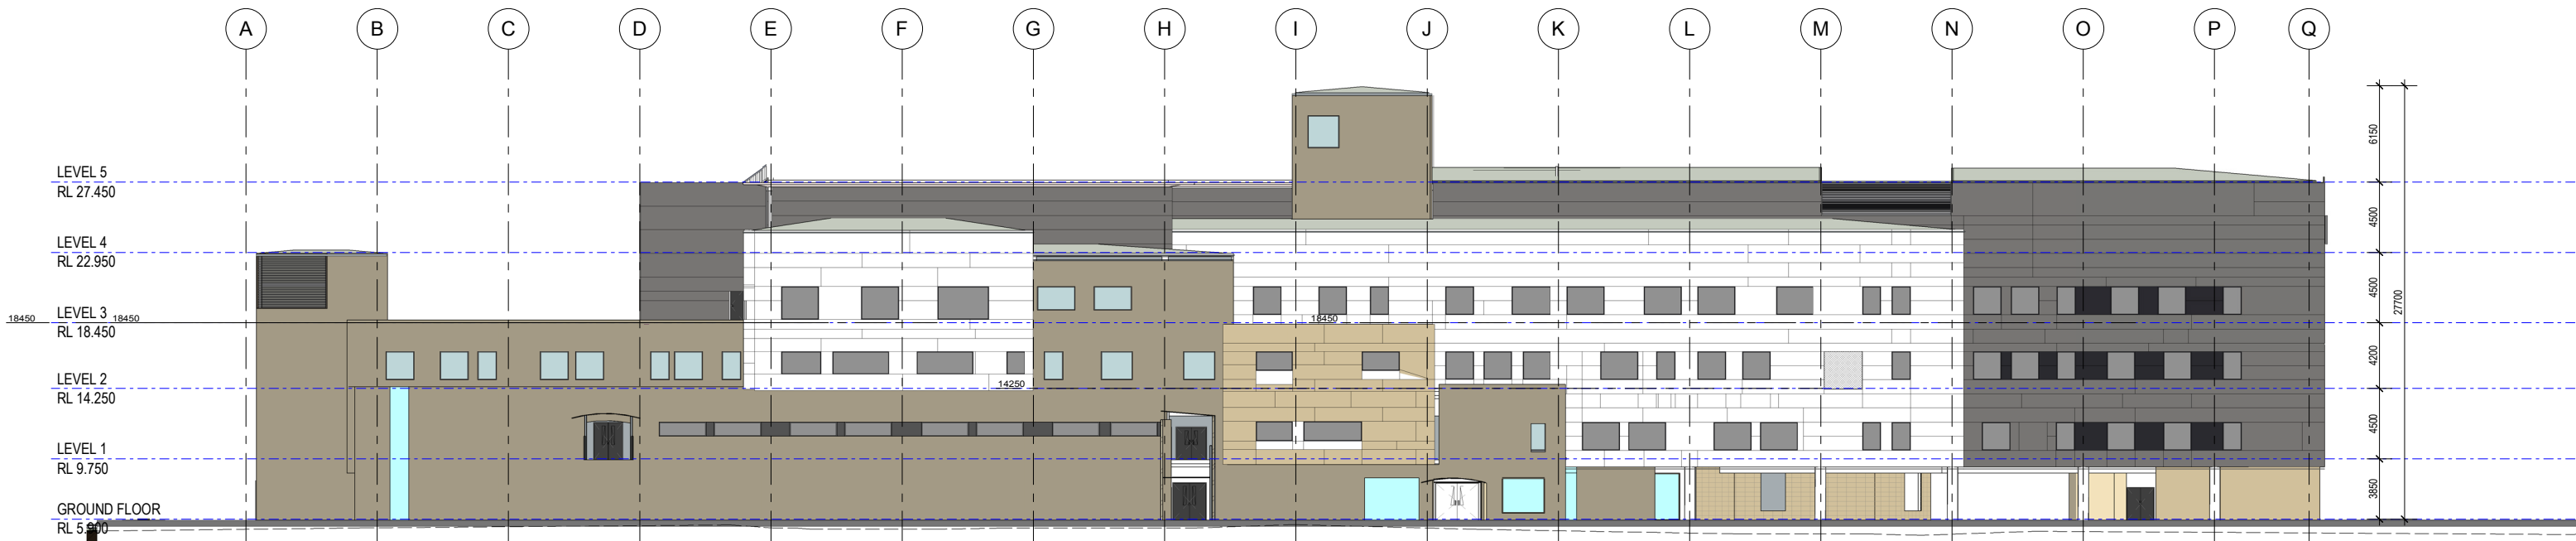


SOUTH ELEVATION

LEGEND


- LIGHT WEIGHT METAL CLADDING
- LIGHT WEIGHT METAL CLADDING
- LIGHT WEIGHT METAL CLADDING
- LIGHT WEIGHT METAL CLADDING
- LIGHT WEIGHT METAL CLADDING
- BRICK CLADDING
- SAND STONE CLADDING
- NATURAL GROUND LEVEL

AMENDMENTS			AUTHORISED	MECHANICAL & ELECTRICAL	HYDRAULIC & FIRE	STRUCTURE & CIVIL	COST MANAGER	CLIENT	PROJECT MANAGER	ARCHITECT & PRINCIPAL CONSULTANT	PROJECT	NORTH	SCALE	AT
ISSUE	DATE	SUBJECT												
1	29/03/2018	ISSUED FOR DRAFT SCHEMATIC DESIGN REPORT	NW	ARUP	Donnelly Simpson Cleary Consulting Engineers Pty Ltd	Banacol Group (NSW) Pty Ltd	Altus Group	NSW GOVERNMENT	pwc	MSI ARCHITECTS	COFFS HARBOUR HOSPITAL EXPANSION		1 : 200	A1 SIZE
2	14/06/18	ISSUED FOR EIS	NW	ARUP	Donnelly Simpson Cleary Consulting Engineers Pty Ltd	Banacol Group (NSW) Pty Ltd	Altus Group	NSW GOVERNMENT	pwc	MSI ARCHITECTS	DRAWING NAME		DRAWING NUMBER	REVISION SHEET No
											NORTH AND SOUTH ELEVATIONS		SD-AR-21002	2

ELEVATIONS

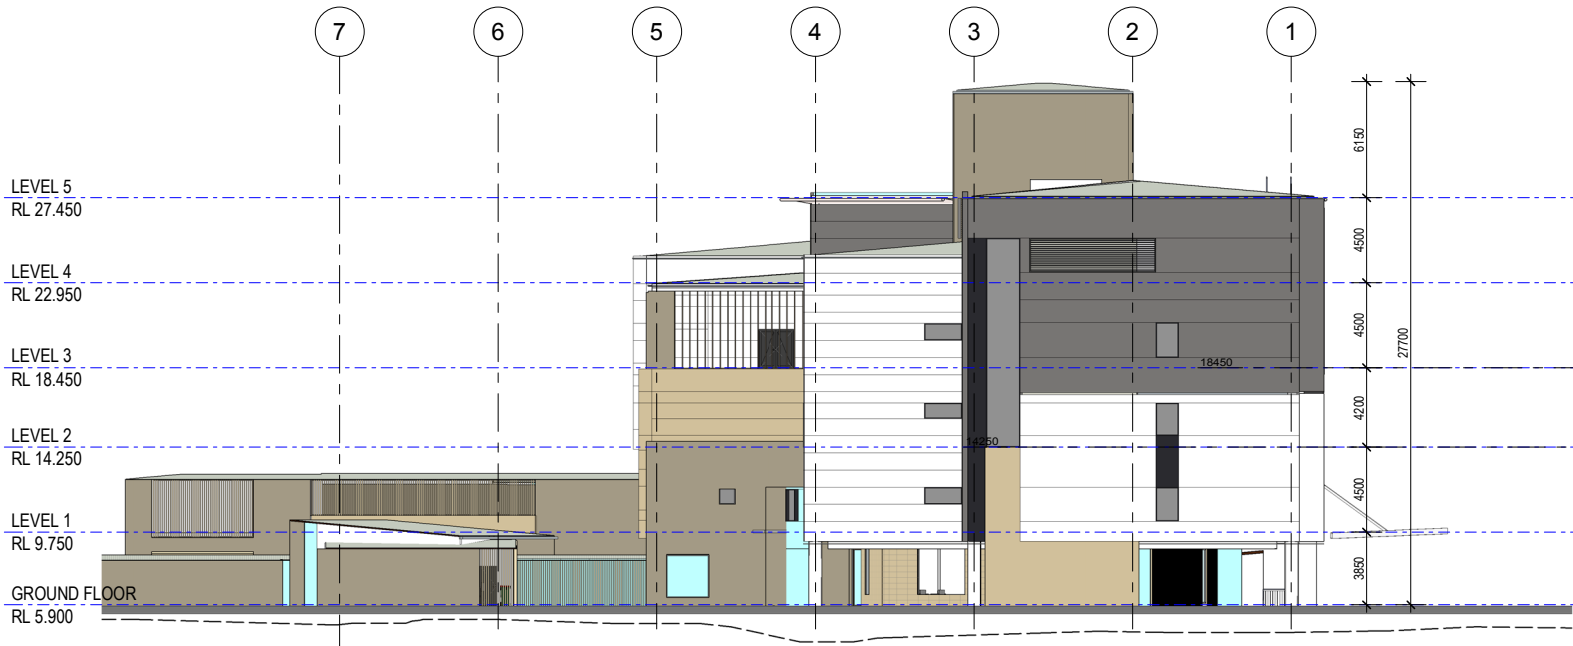

EAST ELEVATION

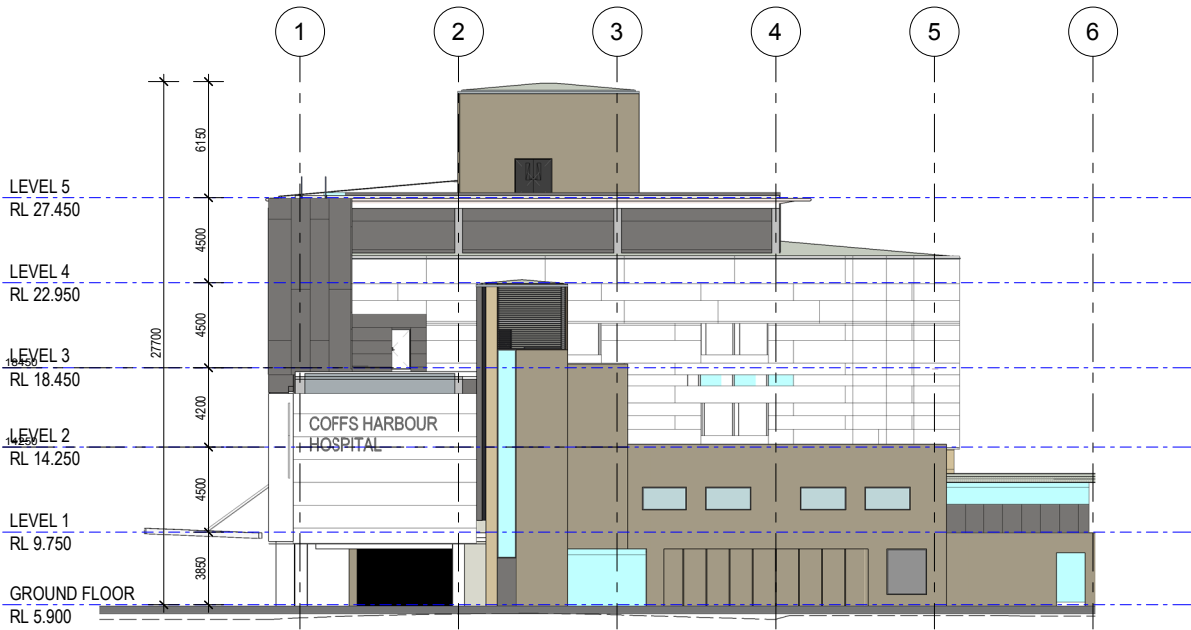


WEST ELEVATION

LEGEND


- LEGEND
- LIGHT WEIGHT METAL CLADDING
 - LIGHT WEIGHT METAL CLADDING
 - LIGHT WEIGHT METAL CLADDING
 - LIGHT WEIGHT METAL CLADDING
 - BRICK CLADDING
 - SAND STONE CLADDING
 - NATURAL GROUND LEVEL

AMENDMENTS				MECHANICAL & ELECTRICAL ARUP	HYDRAULIC & FIRE 	STRUCTURE & CIVIL 	COST MANAGER Altus Group Altus Group Cost Management Pty Ltd (APM) The Postern Building 1 Market Street Sydney NSW 2000 T +612 9283 7311 F +612 9283 7351	CLIENT  Health Infrastructure	PROJECT MANAGER 	ARCHITECT & PRINCIPAL CONSULTANT  McConnell Smith & Johnson ARCHITECTS	PROJECT COFFS HARBOUR HOSPITAL EXPANSION		SCALE	AT	
ISSUE	DATE	SUBJECT	AUTHORISED										1 : 200	A1 SIZE	
1	29/03/2018	ISSUED FOR DRAFT SCHEMATIC DESIGN REPORT	NW	ARUP Level 10, 201 Kent Street Sydney NSW 2000 T +61 (02) 9320 9300 F +61 (02) 9320 9300	Donnelly Simpson Cleary Consulting Engineers Pty Ltd 59 Hill Street Sydney NSW 2000 T +612 9416 1177 F +612 9416 1251	Banerji Group (NSW) Pty Ltd Level 6, 37 York Street Sydney NSW 2000 T +612 8247 8400 F +612 8247 8444	Altus Group Altus Group Cost Management Pty Ltd (APM) The Postern Building 1 Market Street Sydney NSW 2000 T +61 (0) 9200 7311 F +61 (0) 9200 7351	NSW GOVERNMENT	pwc	MSI McConnell Smith & Johnson ARCHITECTS	DRAWING NAME EAST AND WEST ELEVATIONS		DRAWING NUMBER	REVISION	SHEET No
2	14/06/18	ISSUED FOR EIS	NW										SD-AR-21001	2	

SECTIONS

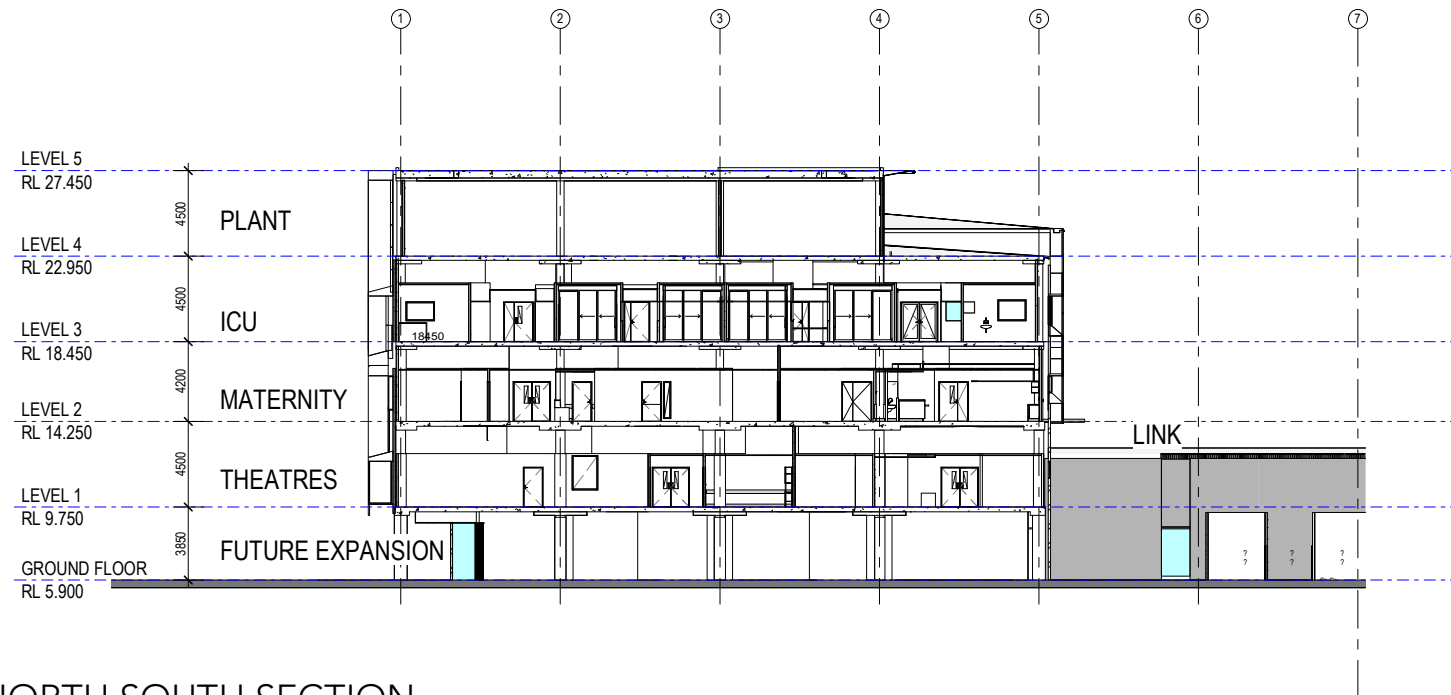


NORTH SOUTH SECTION

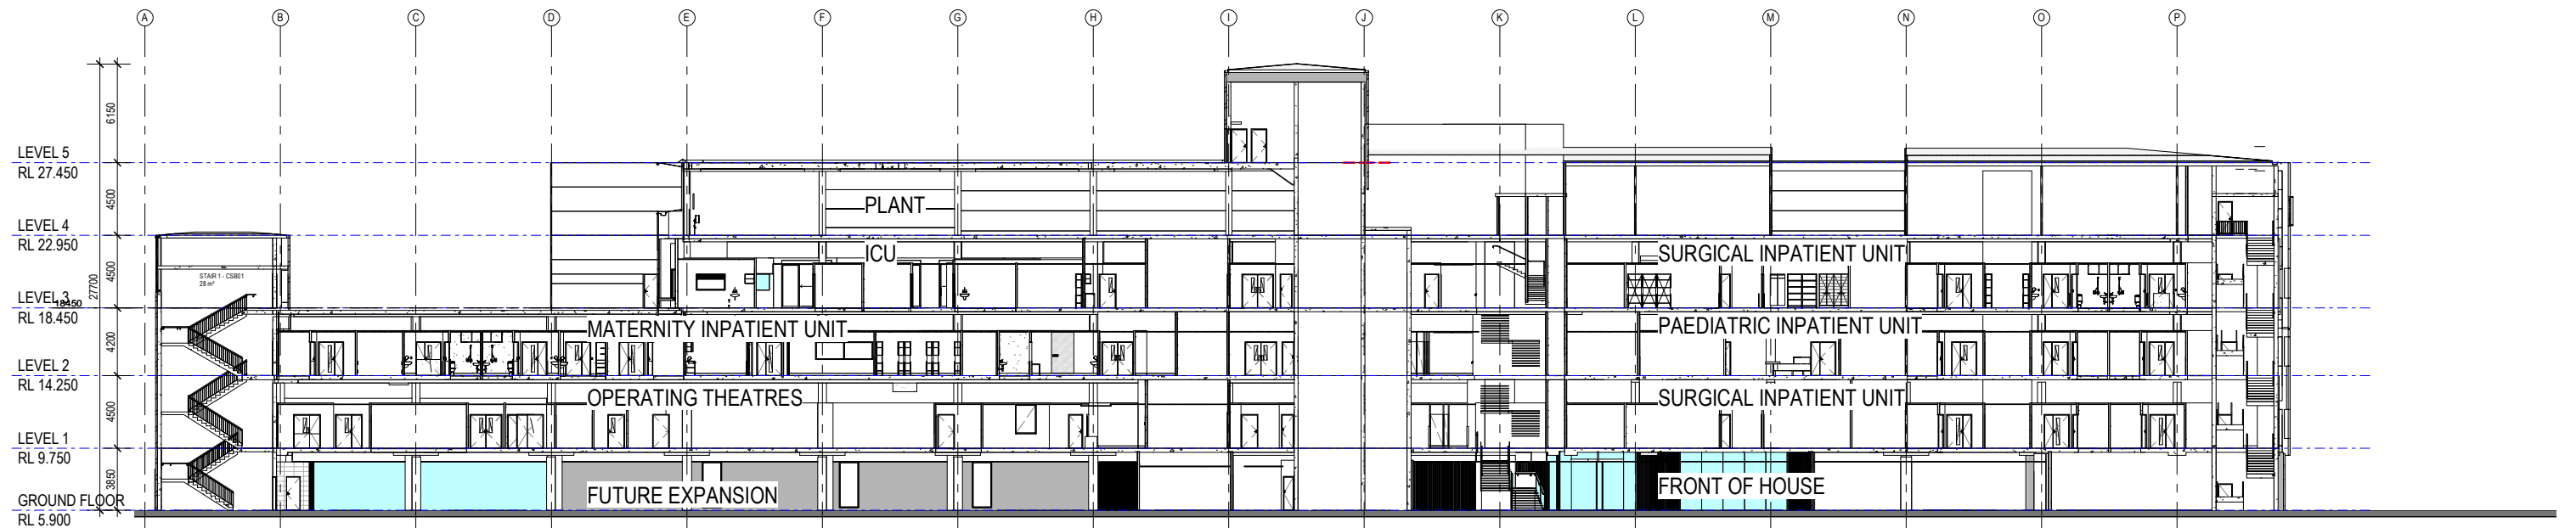


WEST EAST SECTION



AMENDMENTS			MECHANICAL & ELECTRICAL		HYDRAULIC & FIRE	STRUCTURE & CIVIL	COST MANAGER	CLIENT	PROJECT MANAGER	ARCHITECT & PRINCIPAL CONSULTANT	PROJECT	 NORTH	SCALE	AT	
ISSUE	DATE	SUBJECT	AUTHORISED	ARUP							COFFS HARBOUR HOSPITAL EXPANSION		1 : 200	A1 SIZE	
1	29/03/2018	ISSUED FOR DRAFT SCHEMATIC DESIGN REPORT	NW	Arup Group Pty Ltd Level 10, 201 Kent Street Sydney NSW 2000 T +61 2 9253 9300 F +61 2 9253 9300	 Donnelly Simpson Cleary Level 4, 37 Kent Street Sydney NSW 2000 T +61 2 8247 8400 F +61 2 8247 8400	 Bonacci Group (NSW) Pty Ltd Level 4, 37 Kent Street Sydney NSW 2000 T +61 2 8247 8400 F +61 2 8247 8400	 Altus Group Cost Management Pty Ltd (APK) The Pavilion Building 1 Market Street Sydney NSW 2000 T +61 2 9283 7311				 NORTH	DRAWING NAME	DRAWING NUMBER	REVISION	SHEET No
											SECTIONS		SD-AR-05111	1	

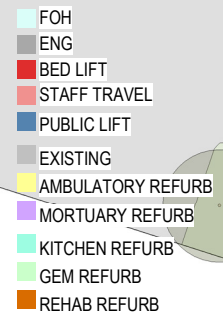

NORTH


A circular compass rose with a thick black line indicating the North direction, pointing towards the top-left of the page.[illegible]

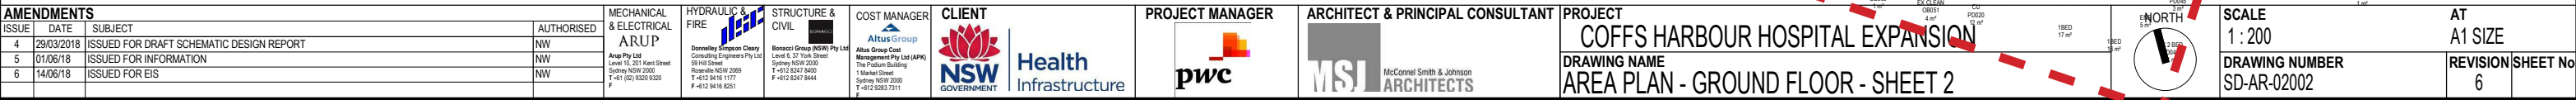

 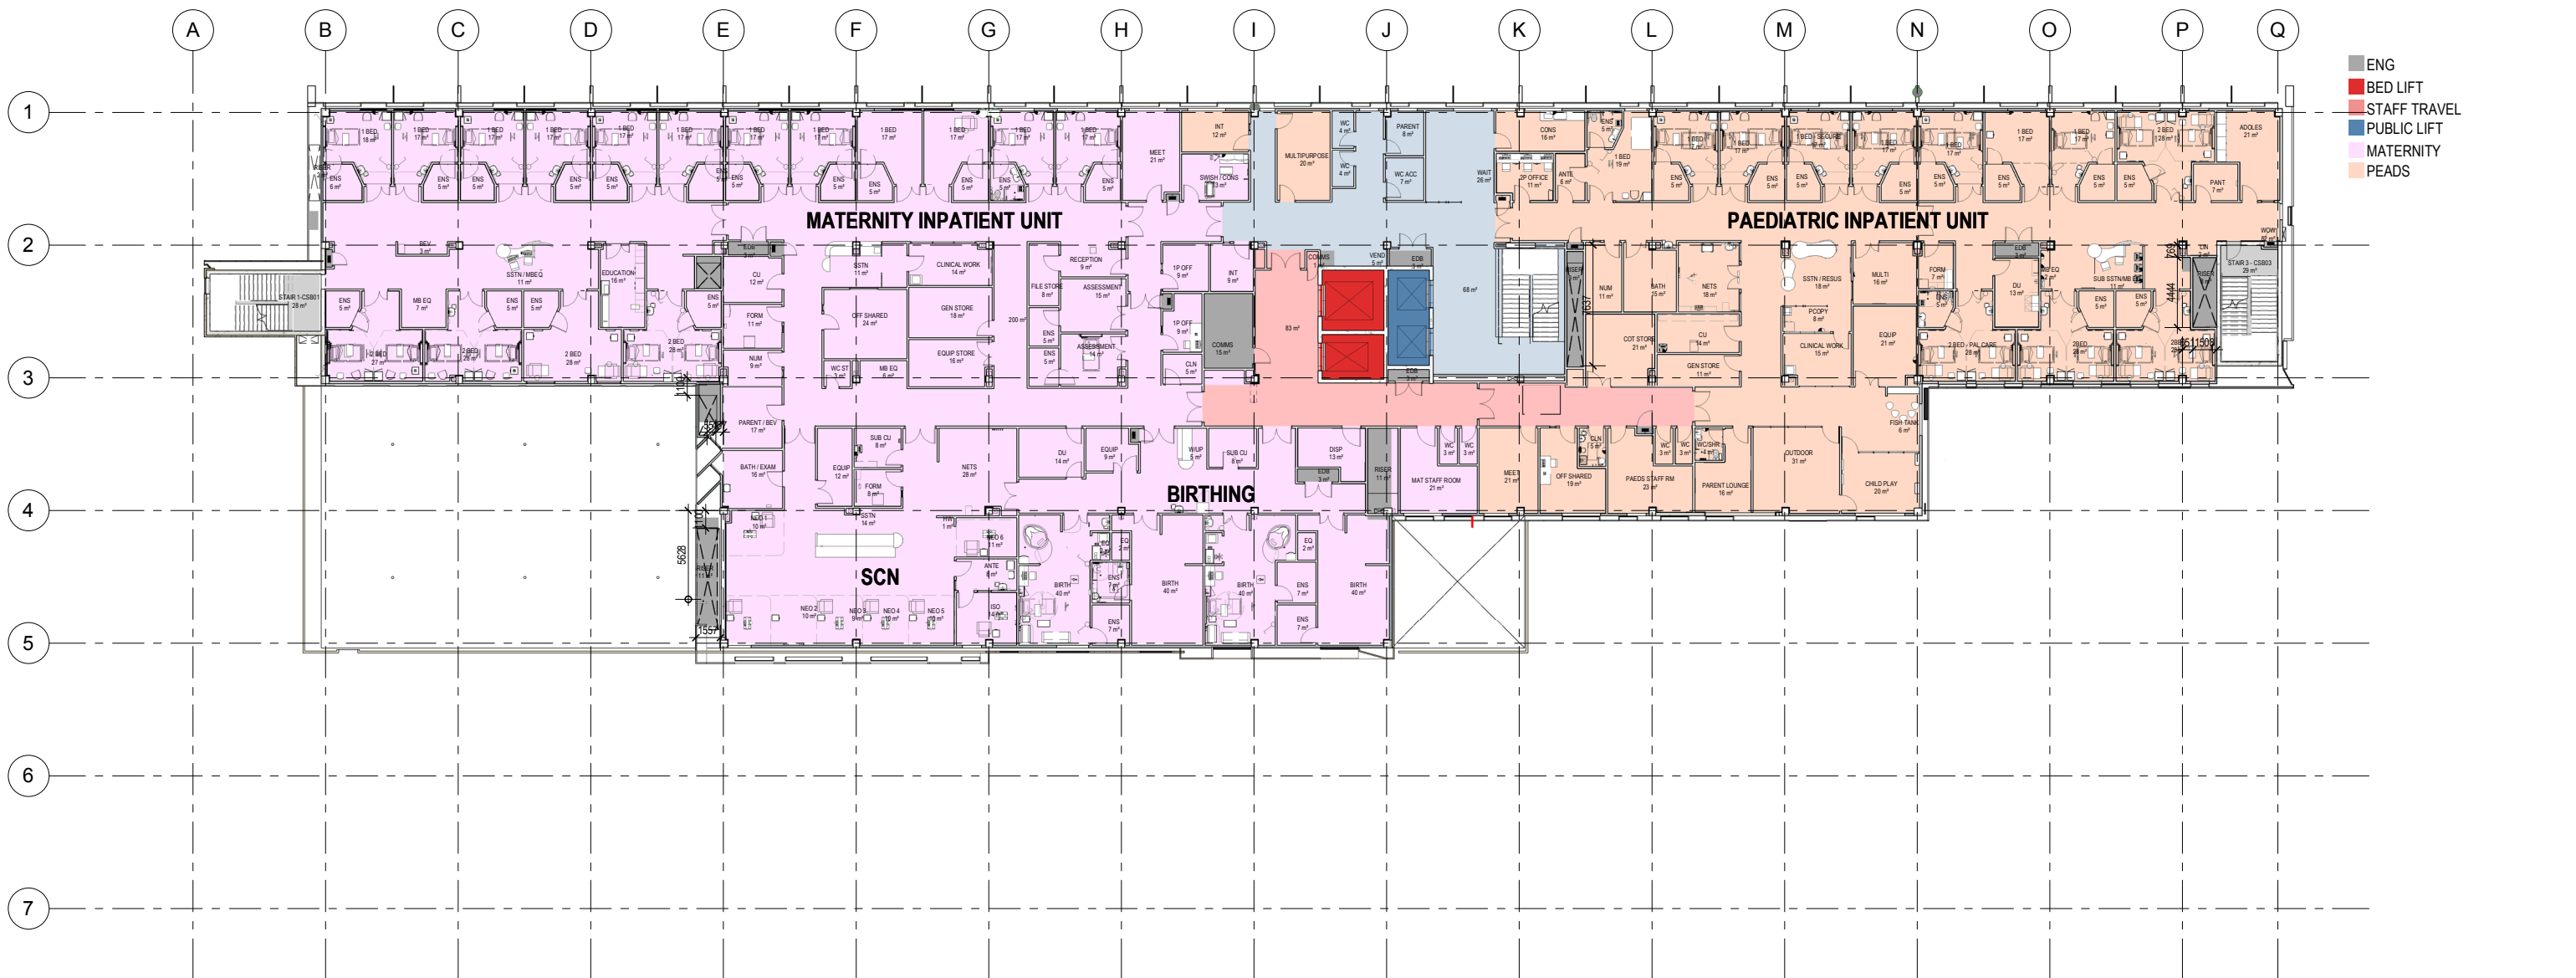


AMENDMENTS			AUTHORISED	MECHANICAL & ELECTRICAL ARUP Arup Pty Ltd Level 10, 201 Kent Street Sydney NSW 2000 T +61 (02) 9320 9320 F +61 (02) 9320 9320	HYDRAULIC & FIRE  Dermotley Consulting Charly Consulting Engineers Pty Ltd 59 Hill Street Sydney NSW 2000 T +612 8247 8400 F +612 8247 8444	STRUCTURE & CIVIL  Bentall Group (NSW) Pty Ltd Level 6, 25 York Street Sydney NSW 2000 T +612 8247 8400 F +612 8247 8444	COST MANAGER  Altus Group Cost Management Pty Ltd (APQ) The Posh Building 1 Market Street Sydney NSW 2000 T +612 9283 7311	CLIENT  Health Infrastructure	PROJECT MANAGER  pwc	ARCHITECT & PRINCIPAL CONSULTANT  McConnell Smith & Johnson ARCHITECTS	PROJECT COFFS HARBOUR HOSPITAL EXPANSION DRAWING NAME AREA PLAN - LEVEL 2	 NORTH	SCALE 1 : 200 DRAWING NUMBER SD-AR-02021	AT A1 SIZE	REVISION 9	SHEET No	
ISSUE	DATE	SUBJECT	
7	27/04/2018	ISSUED FOR INFORMATION	
8	01/06/18	ISSUED FOR INFORMATION	
9	14/06/18	ISSUED FOR EIS	NW	NW	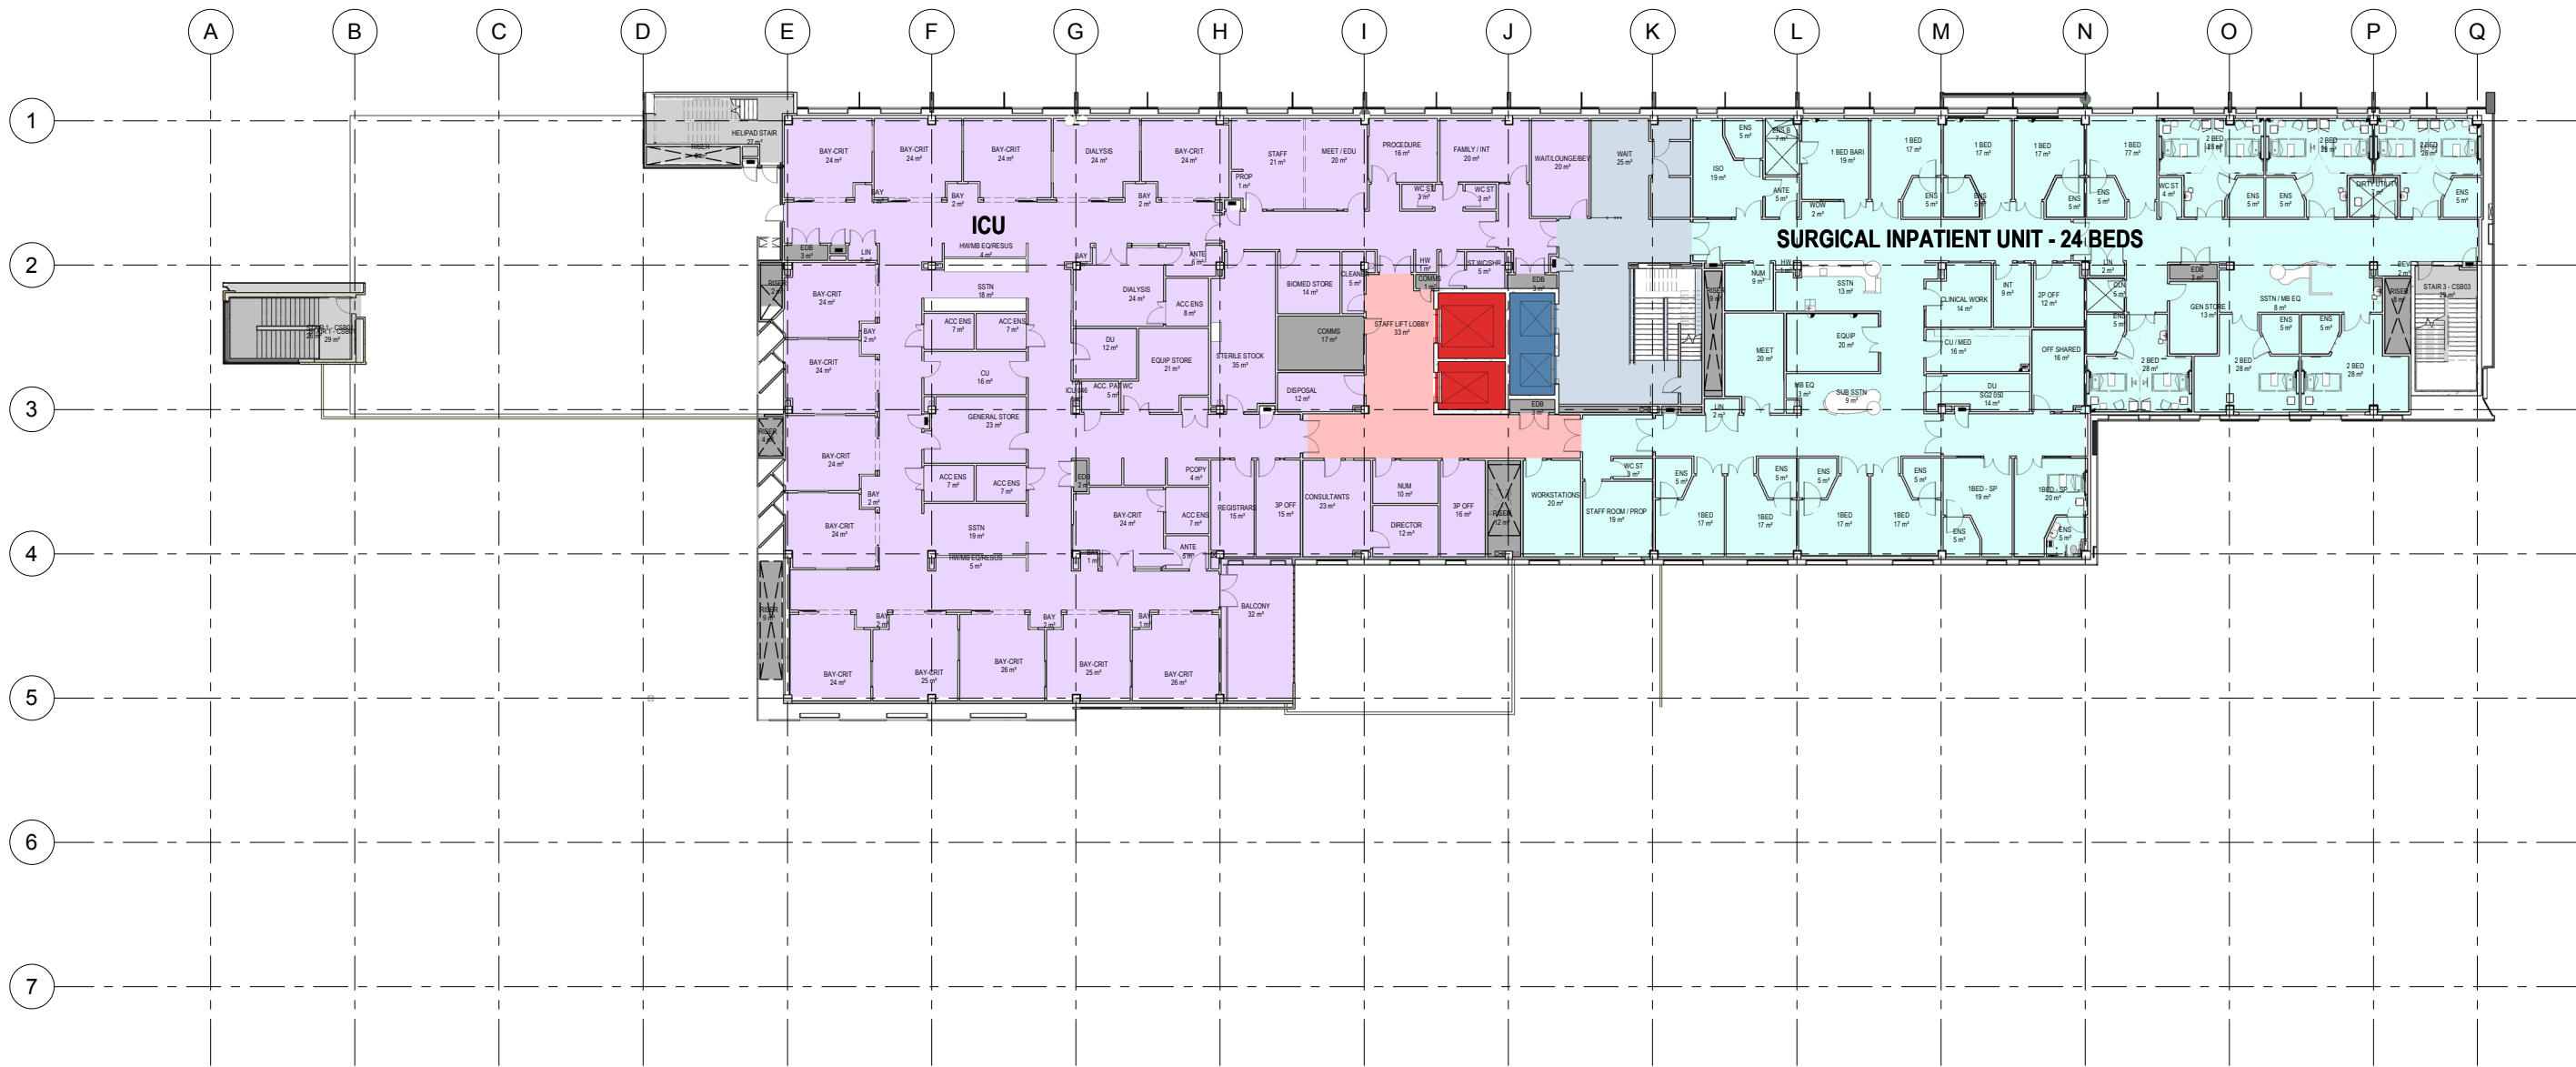

GFA 2595 M2

 

SCALE 1 : 200	AT A1 SIZE
DRAWING NUMBER SD-AR-02031	REVISION / SHEET No 9

AMENDMENTS			AUTHORISED
ISSUE	DATE	SUBJECT	
7	27/04/2018	ISSUED FOR INFORMATION	NW
8	01/06/18	ISSUED FOR INFORMATION	NW
9	14/06/18	ISSUED FOR EIS	NW

MECHANICAL
& ELECTRICAL
FIRE
ARUP
Arup Pty Ltd
Level 11, 201 Kent Street
Sydney NSW 2000
T +61 (0) 2 920 9300
F +61 (0) 2 920 9301

HYDRAULIC &
CIVIL
Donnelly Simpson Charry
Consulting Engineers Pty Ltd
59 Hill Street
Rockdale NSW 2209
T +61 (0) 2 827 8600
F +61 (0) 2 827 8601

STRUCTURE &
CIVIL
Bonacini Group (NSW) Pty Ltd
Level 6, 37 York Street
Sydney NSW 2000
T +61 (0) 2 827 8600
F +61 (0) 2 827 8601

COST MANAGER
Altus Group
Altus Group Cost
Management Pty Ltd (APAC)
The Pylon Building
1 Market Street
Sydney NSW 2000
T +61 (0) 2 920 9300
F +61 (0) 2 920 9301

CLIENT
NSW GOVERNMENT
Health Infrastructure

PROJECT MANAGER
pwc

ARCHITECT & PRINCIPAL CONSULTANT
MSI ARCHITECTS
McConnell Smith & Johnson

PROJECT
COFFS HARBOUR HOSPITAL EXPANSION



DRAWING NAME
AREA PLAN - LEVEL 3

SCALE
1 : 200


AT
A1 SIZE

DRAWING NUMBER
SD-AR-02031



REVISION / SHEET No
9

 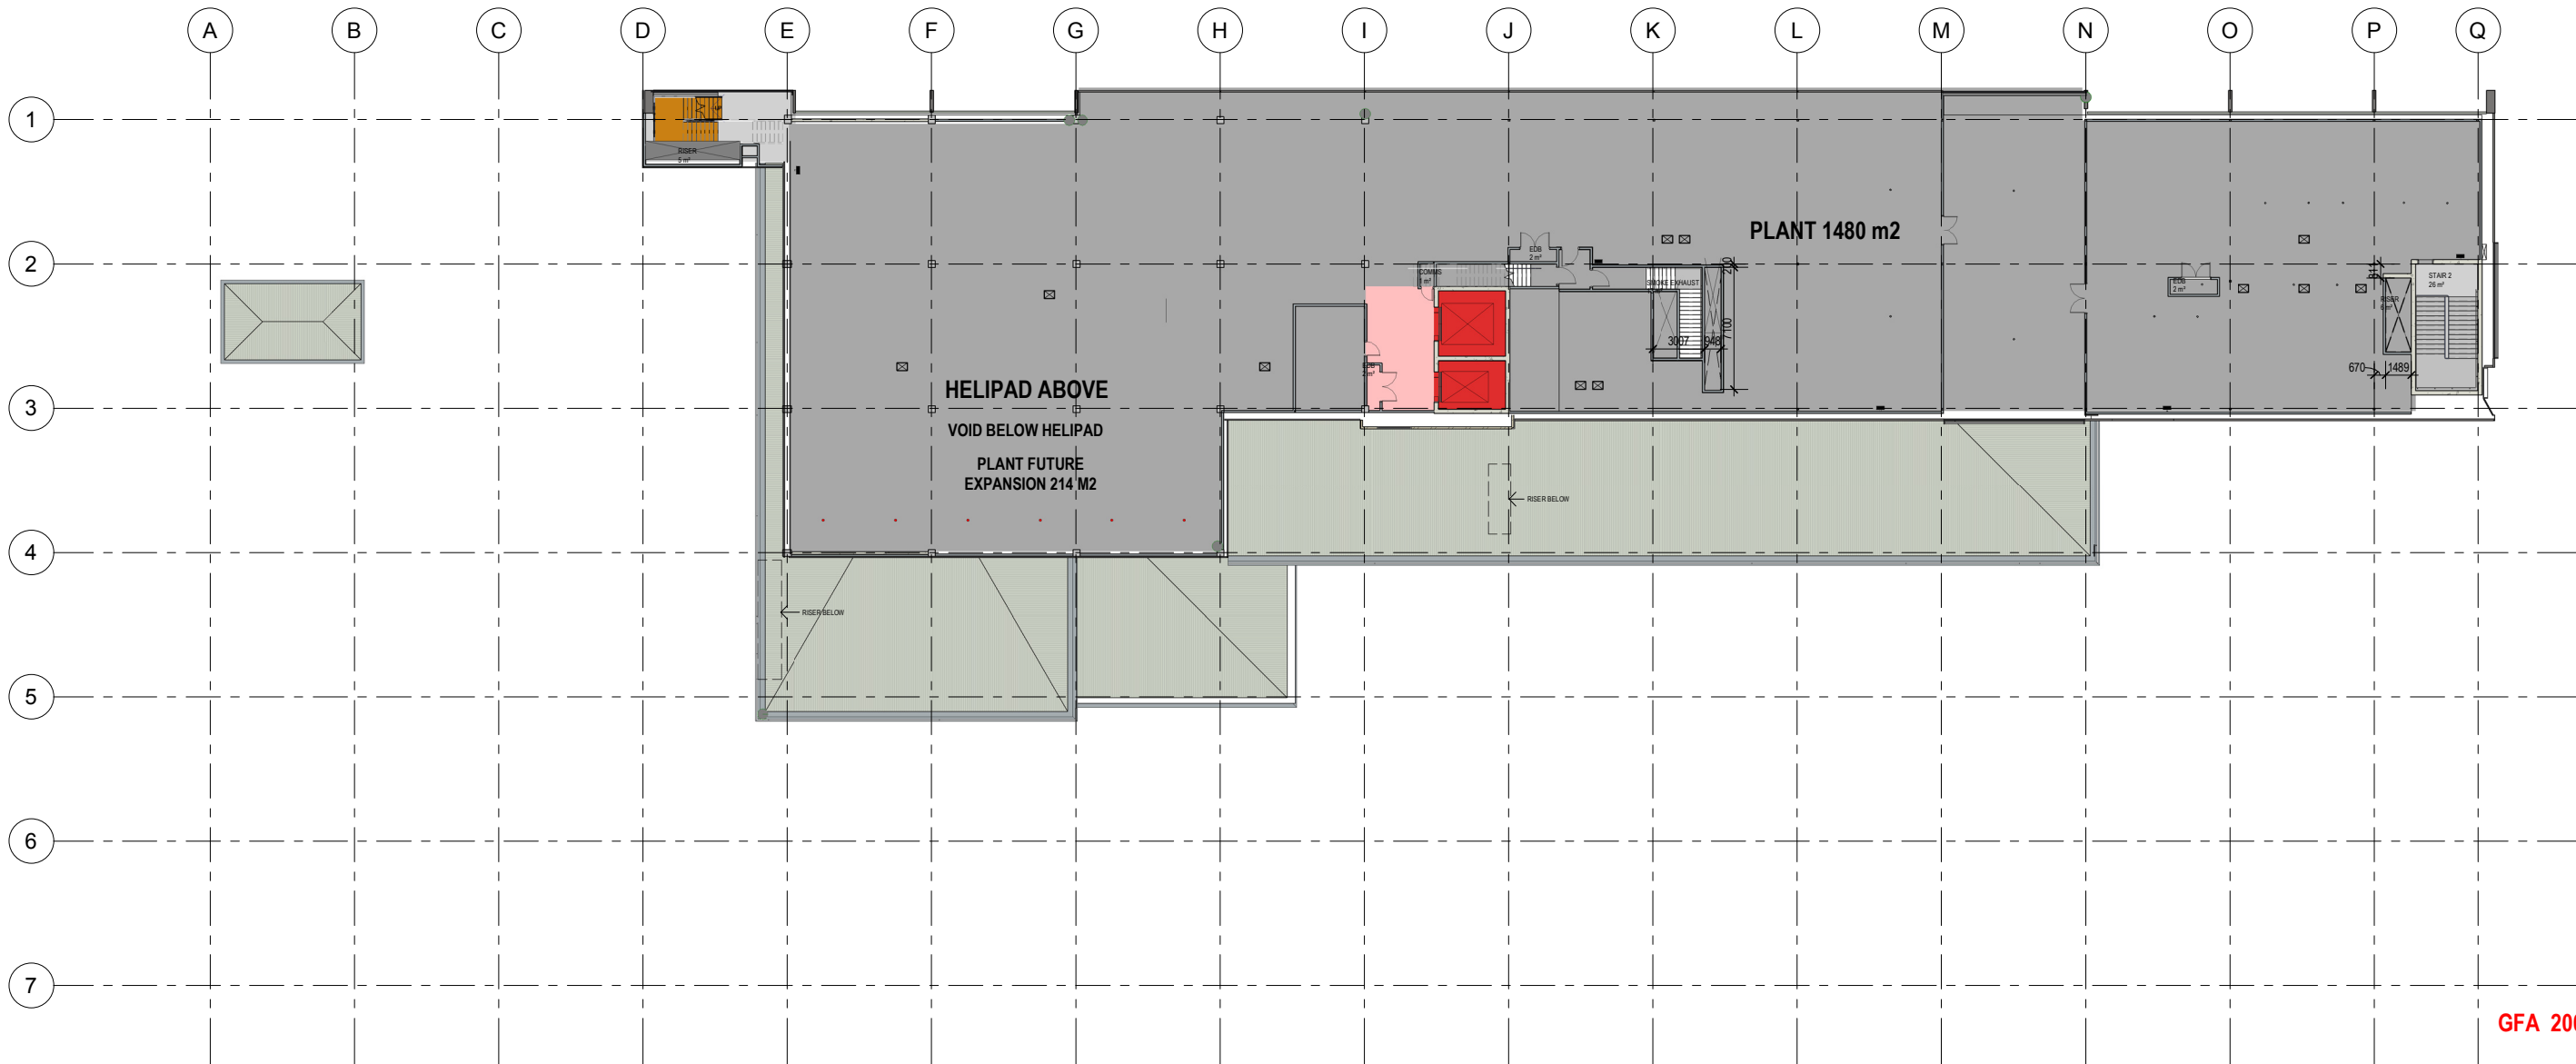

AMENDMENTS			AUTHORISED	MECHANICAL & ELECTRICAL ARUP	HYDRAULIC & FIRE Donnelly Simpson Cleary Consulting Engineers Pty Ltd Level 10, 201 Kent Street Sydney NSW 2000 T +61 (0) 9320 9300 F +61 (0) 9320 9301	STRUCTURE & CIVIL Boracoi Group (NSW) Pty Ltd Level 6, 37 York Street Sydney NSW 2000 T +61 (0) 9247 8400 F +61 (0) 9247 8444	COST MANAGER Altus Group Altus Group Cost Management Pty Ltd (APM) The Podium Building 1 Market Street Sydney NSW 2000 T +61 (0) 9263 7311	CLIENT NSW GOVERNMENT Health Infrastructure	PROJECT MANAGER pwc	ARCHITECT & PRINCIPAL CONSULTANT MSL McConnell Smith & Johnson ARCHITECTS	PROJECT COFFS HARBOUR HOSPITAL EXPANSION DRAWING NAME AREA PLAN - LEVEL 4	NORTH 	SCALE 1 : 200			AT A1 SIZE	
ISSUE	DATE	SUBJECT											DRAWING NUMBER SD-AR-02041			REVISION SHEET No 8	
6	27/04/2018	ISSUED FOR INFORMATION															
7	01/06/18	ISSUED FOR INFORMATION															
8	14/06/18	ISSUED FOR EIS	NW														

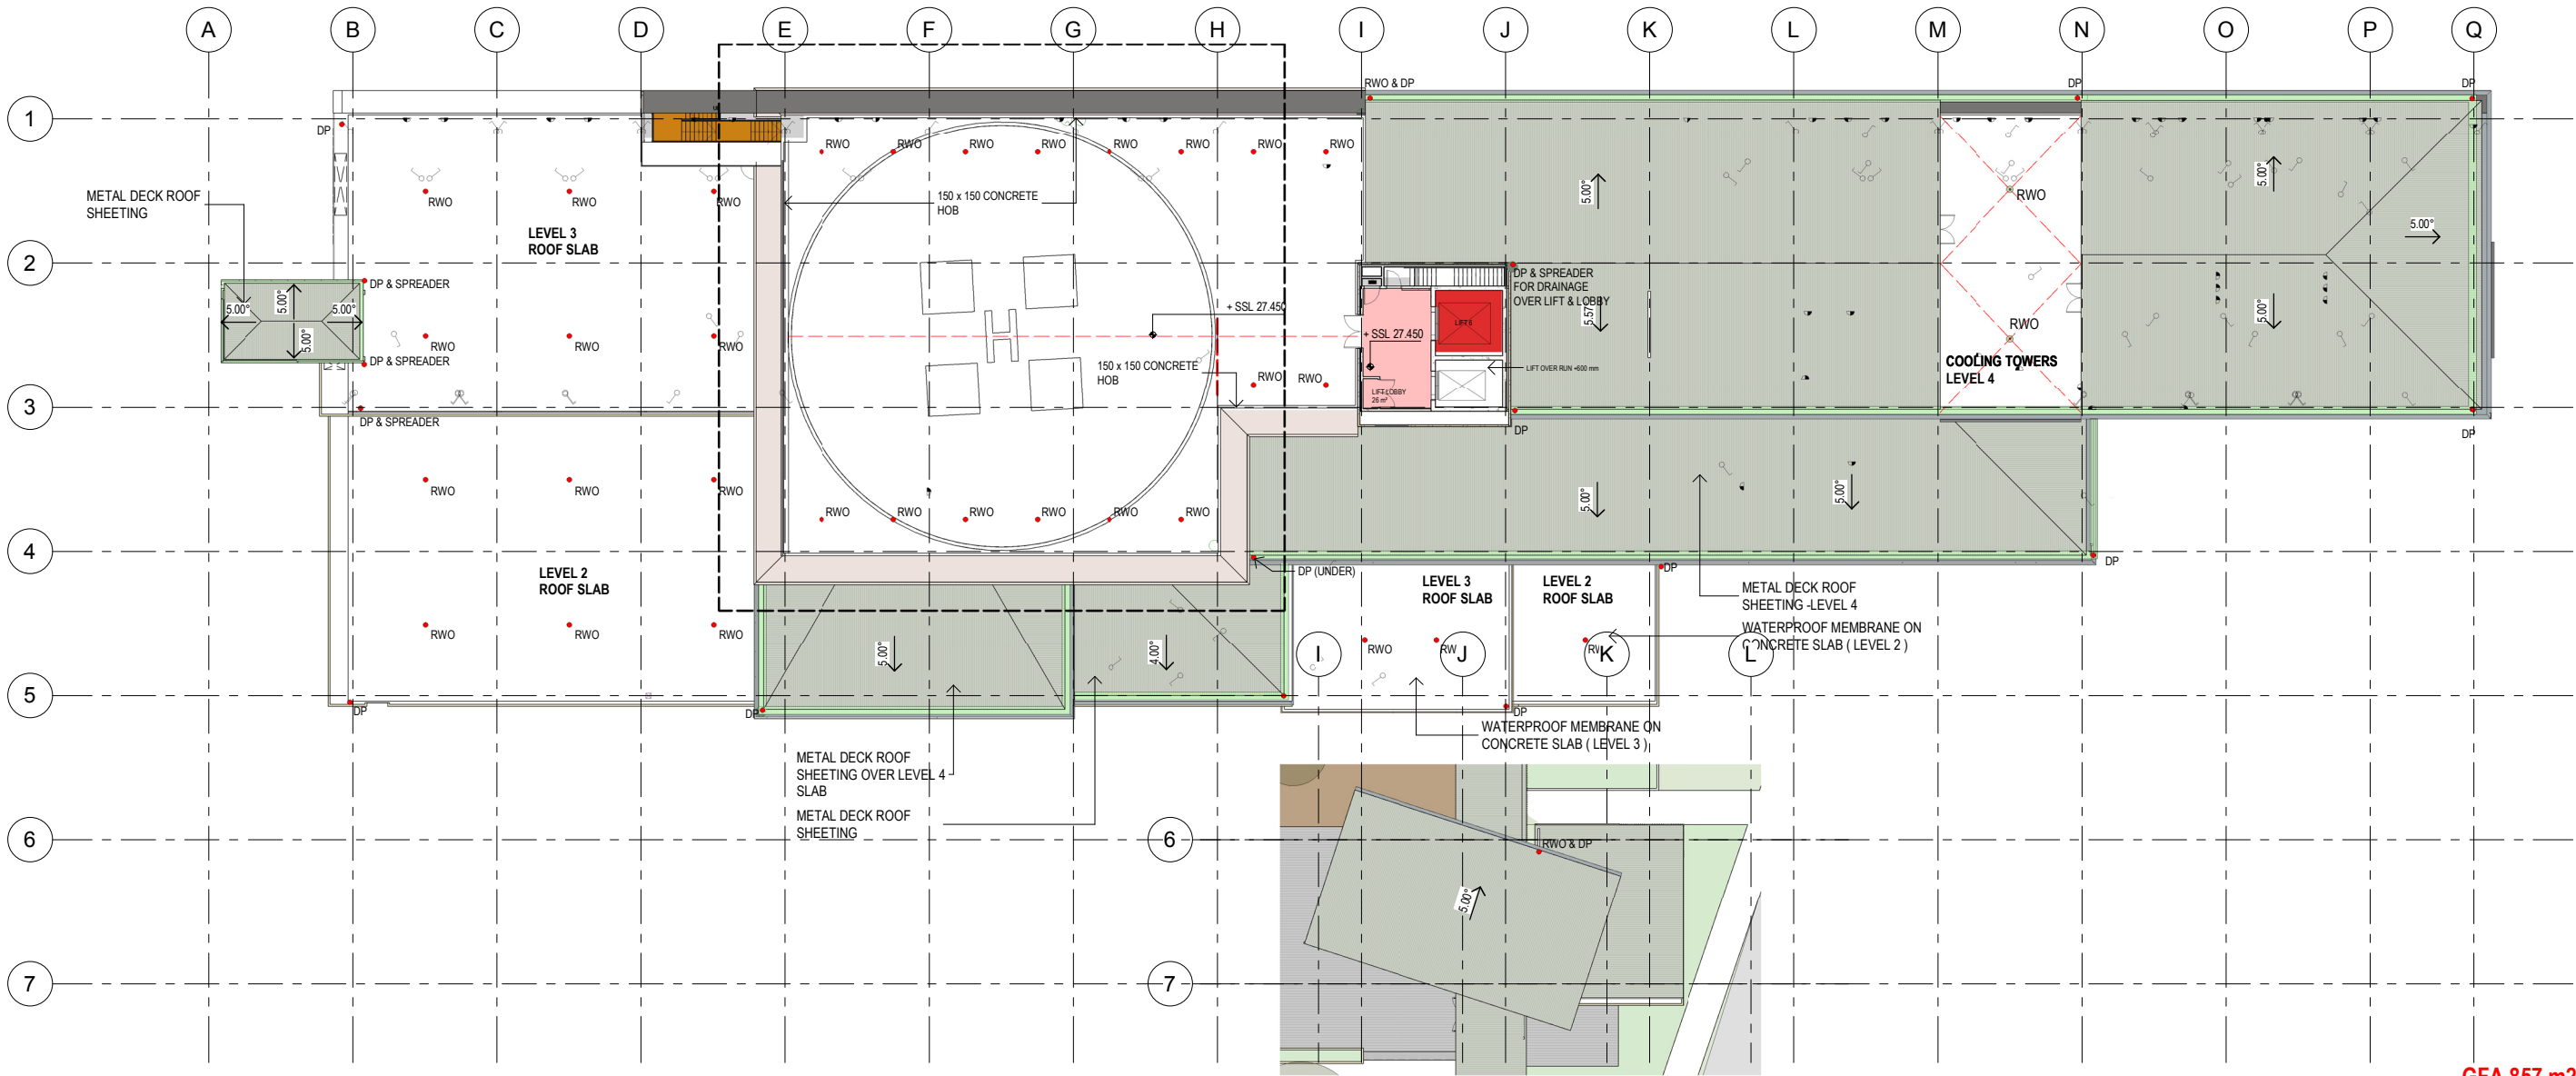

GFA 857 m2

 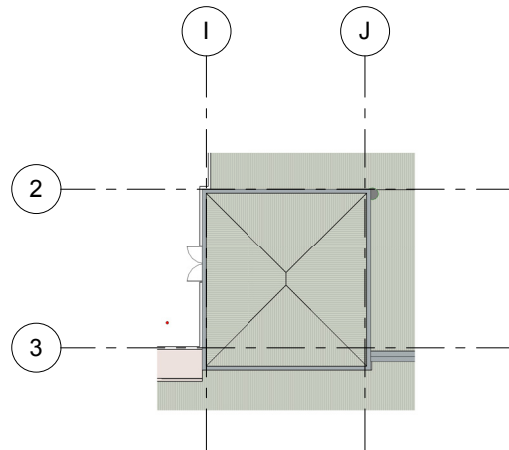


SCALE 1:200	AT A1 SIZE
DRAWING NUMBER SD-AR-02051	REVISION SHEET No 01

AMENDMENTS				
ISSUE	DATE	SUBJECT	AUTHORISED	
5	29/03/2018	ISSUED FOR DRAFT SCHEMATIC DESIGN REPORT	NW	
6	01/06/18	ISSUED FOR INFORMATION	NW	
7	14/06/18	ISSUED FOR EIS	NW	

MECHANICAL & ELECTRICAL ARUP	HYDRAULIC & FIRE Dorland Simpson Clarry Consulting Engineers Pty Ltd 59 Hill Street Sydney NSW 2000 T +61 (02) 9320 9300 F +61 (02) 9416 8201	STRUCTURE & CIVIL Bentley Group (NSW) Pty Ltd Level 6, 37 York Street Sydney NSW 2000 T +61 (02) 8247 8800 F +61 (02) 8247 8444	COST MANAGER Altus Group Altus Group Cost Management Pty Ltd (APR) The Pylon Building 1 Market Street Sydney NSW 2000 T +61 (02) 9300 7311
---------------------------------	---	--	--




PROJECT
COFFS HARBOUR HOSPITAL EXPANSION
DRAWING NAME
AREA PLAN - HELIPAD

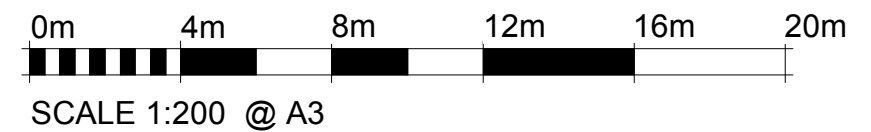

ARCHITECT	CLIENT	COFFS HARBOUR HOSPITAL EXPANSION	DRAWING NUMBER	REV
	 Health Infrastructure	ADDRESS	SD-AR-CATH-EX	1
		345 PACIFIC HWY, COFFS HARBOUR	DRAWING NAME	ISSUE DATE
			EXISTING PLAN - CATH LAB	14/06/18



SCALE 1:200 @ A3

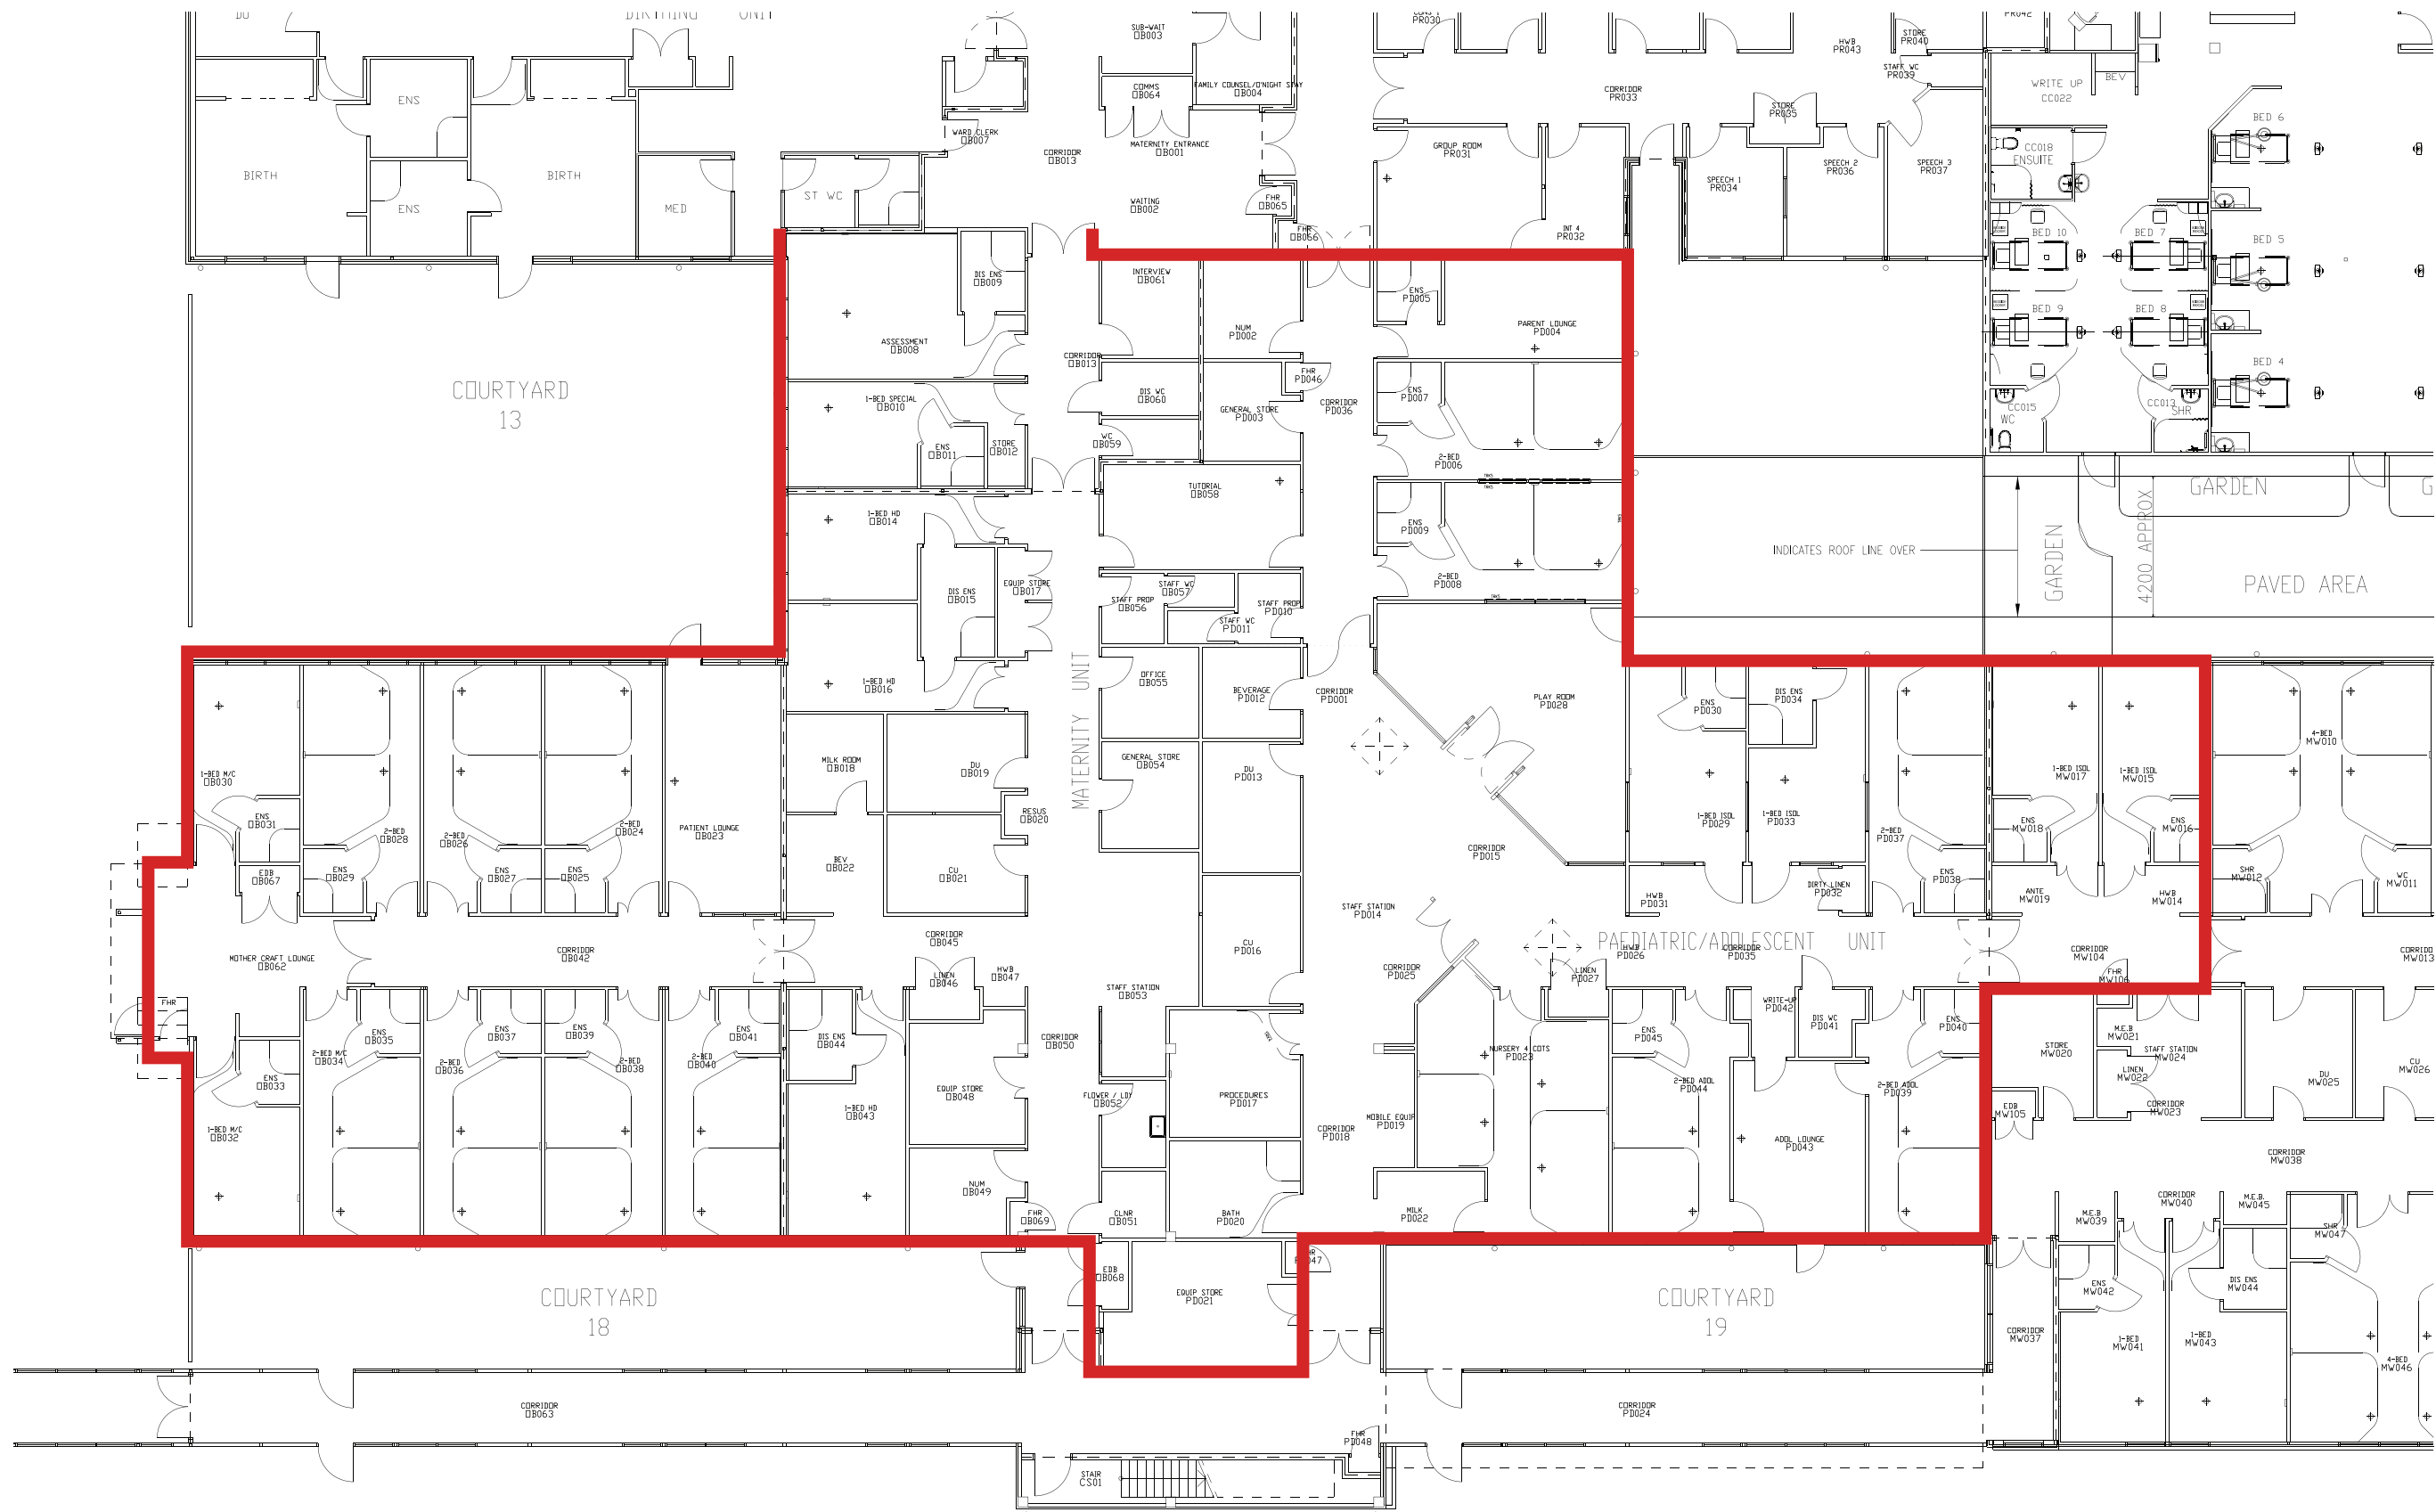

SCALE 1:200 @ A3

ARCHITECT




CLIENT





COFFS HARBOUR HOSPITAL EXPANSION

ADDRESS
345 PACIFIC HWY, COFFS HARBOUR


DRAWING NUMBER
SD-AR-GEM-EX
DRAWING NAME
EXISTING PLAN - GEM

 


REV
1
ISSUE DATE
14/06/18

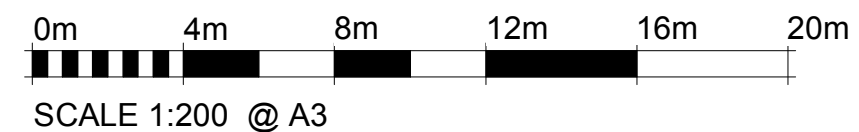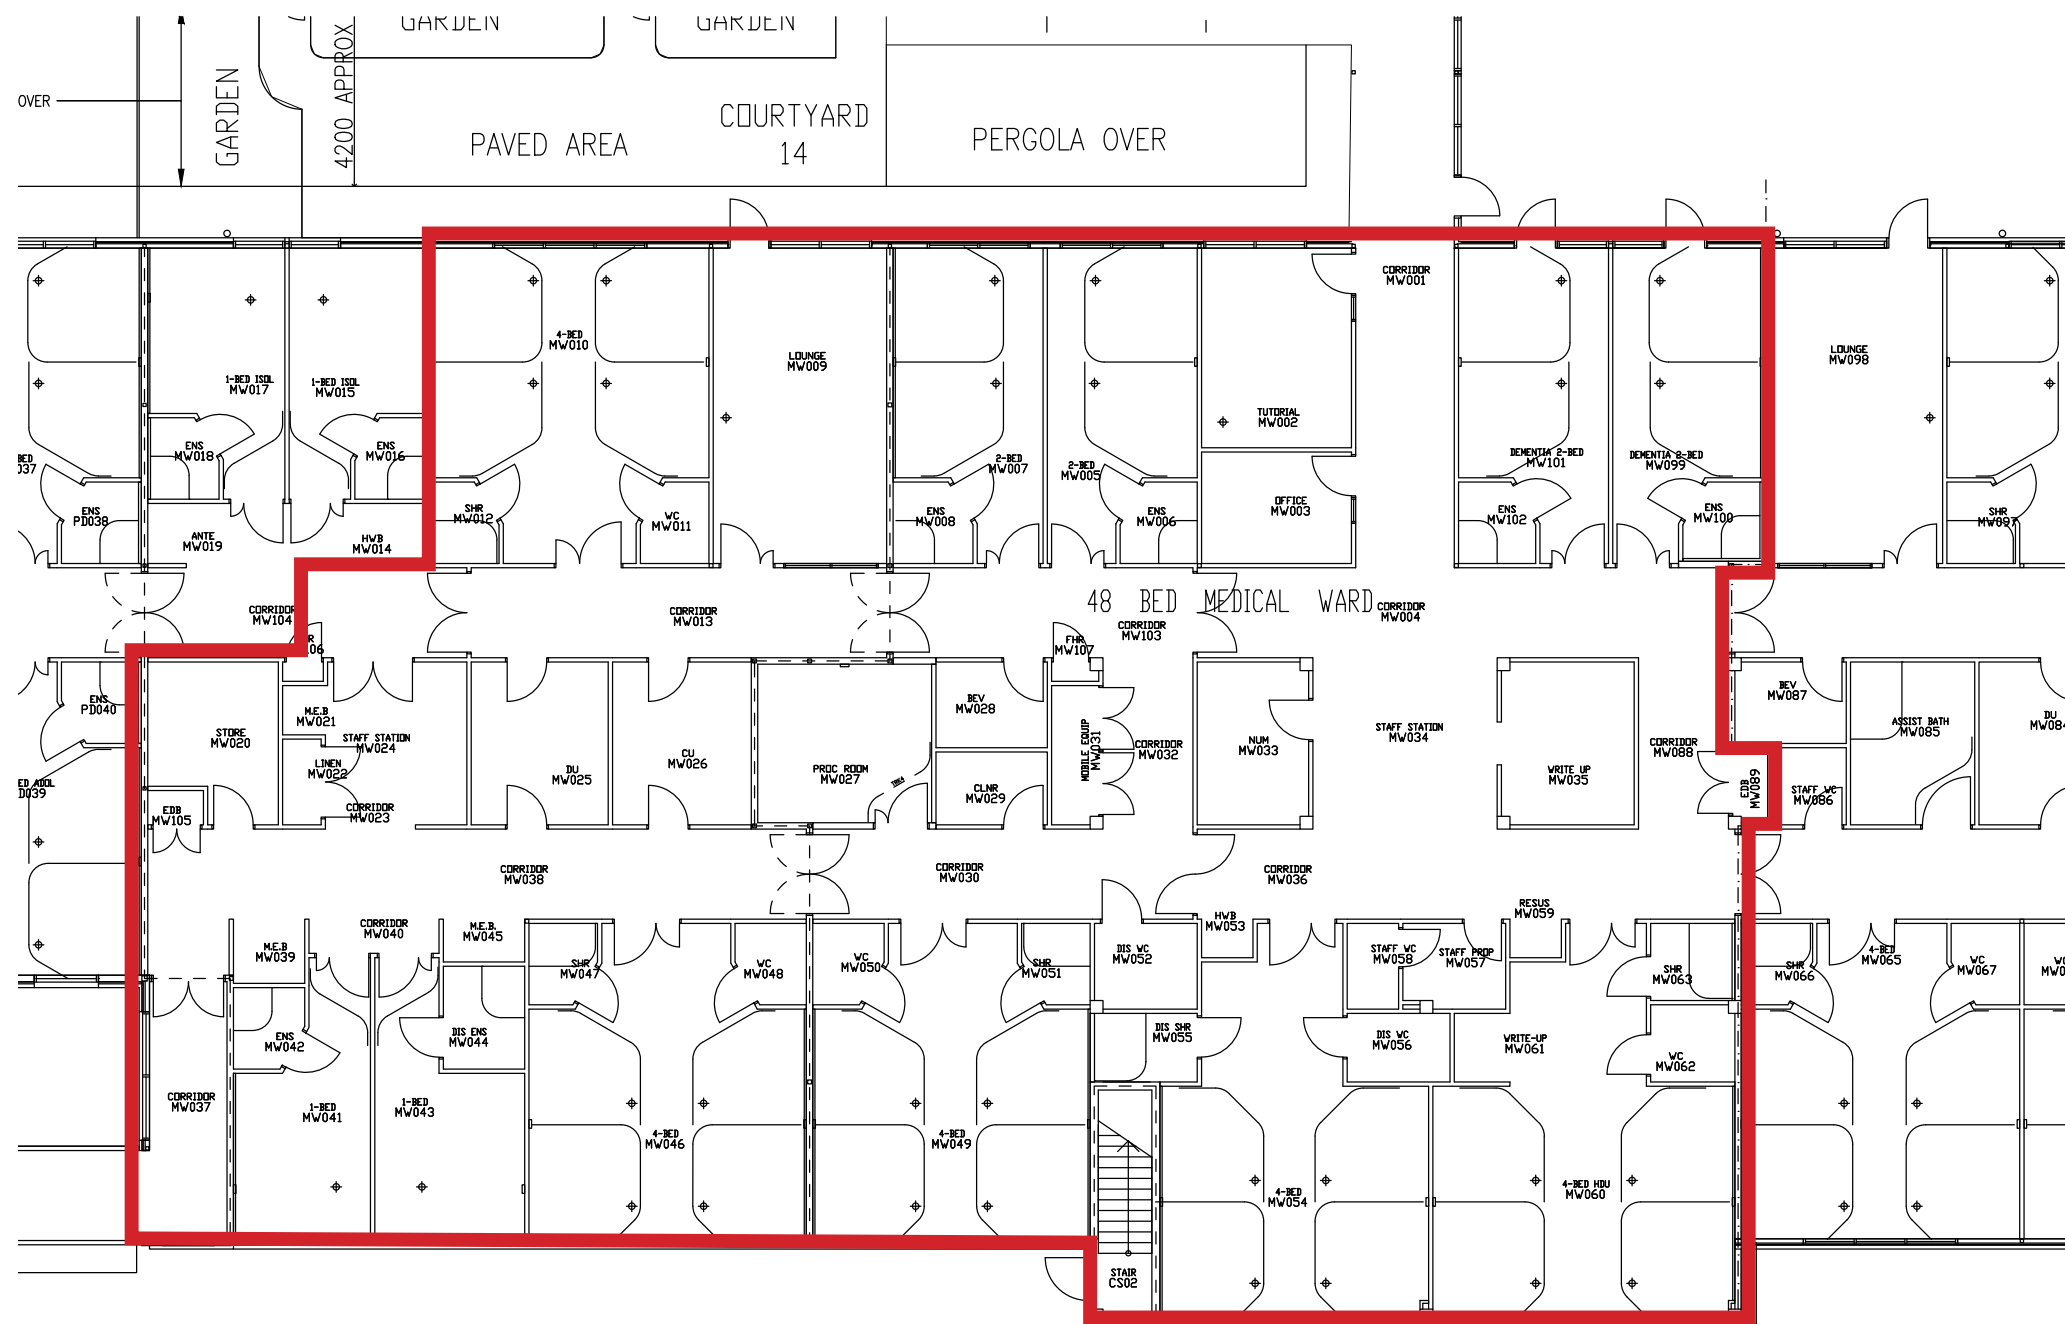

ARCHITECT 	CLIENT 	COFFS HARBOUR HOSPITAL EXPANSION ADDRESS 345 PACIFIC HWY, COFFS HARBOUR	DRAWING NUMBER SD-AR-MED-GF-EX DRAWING NAME EXISTING PLAN - MED GF	REV 1 ISSUE DATE 14/06/18 
---	---	--	--	---

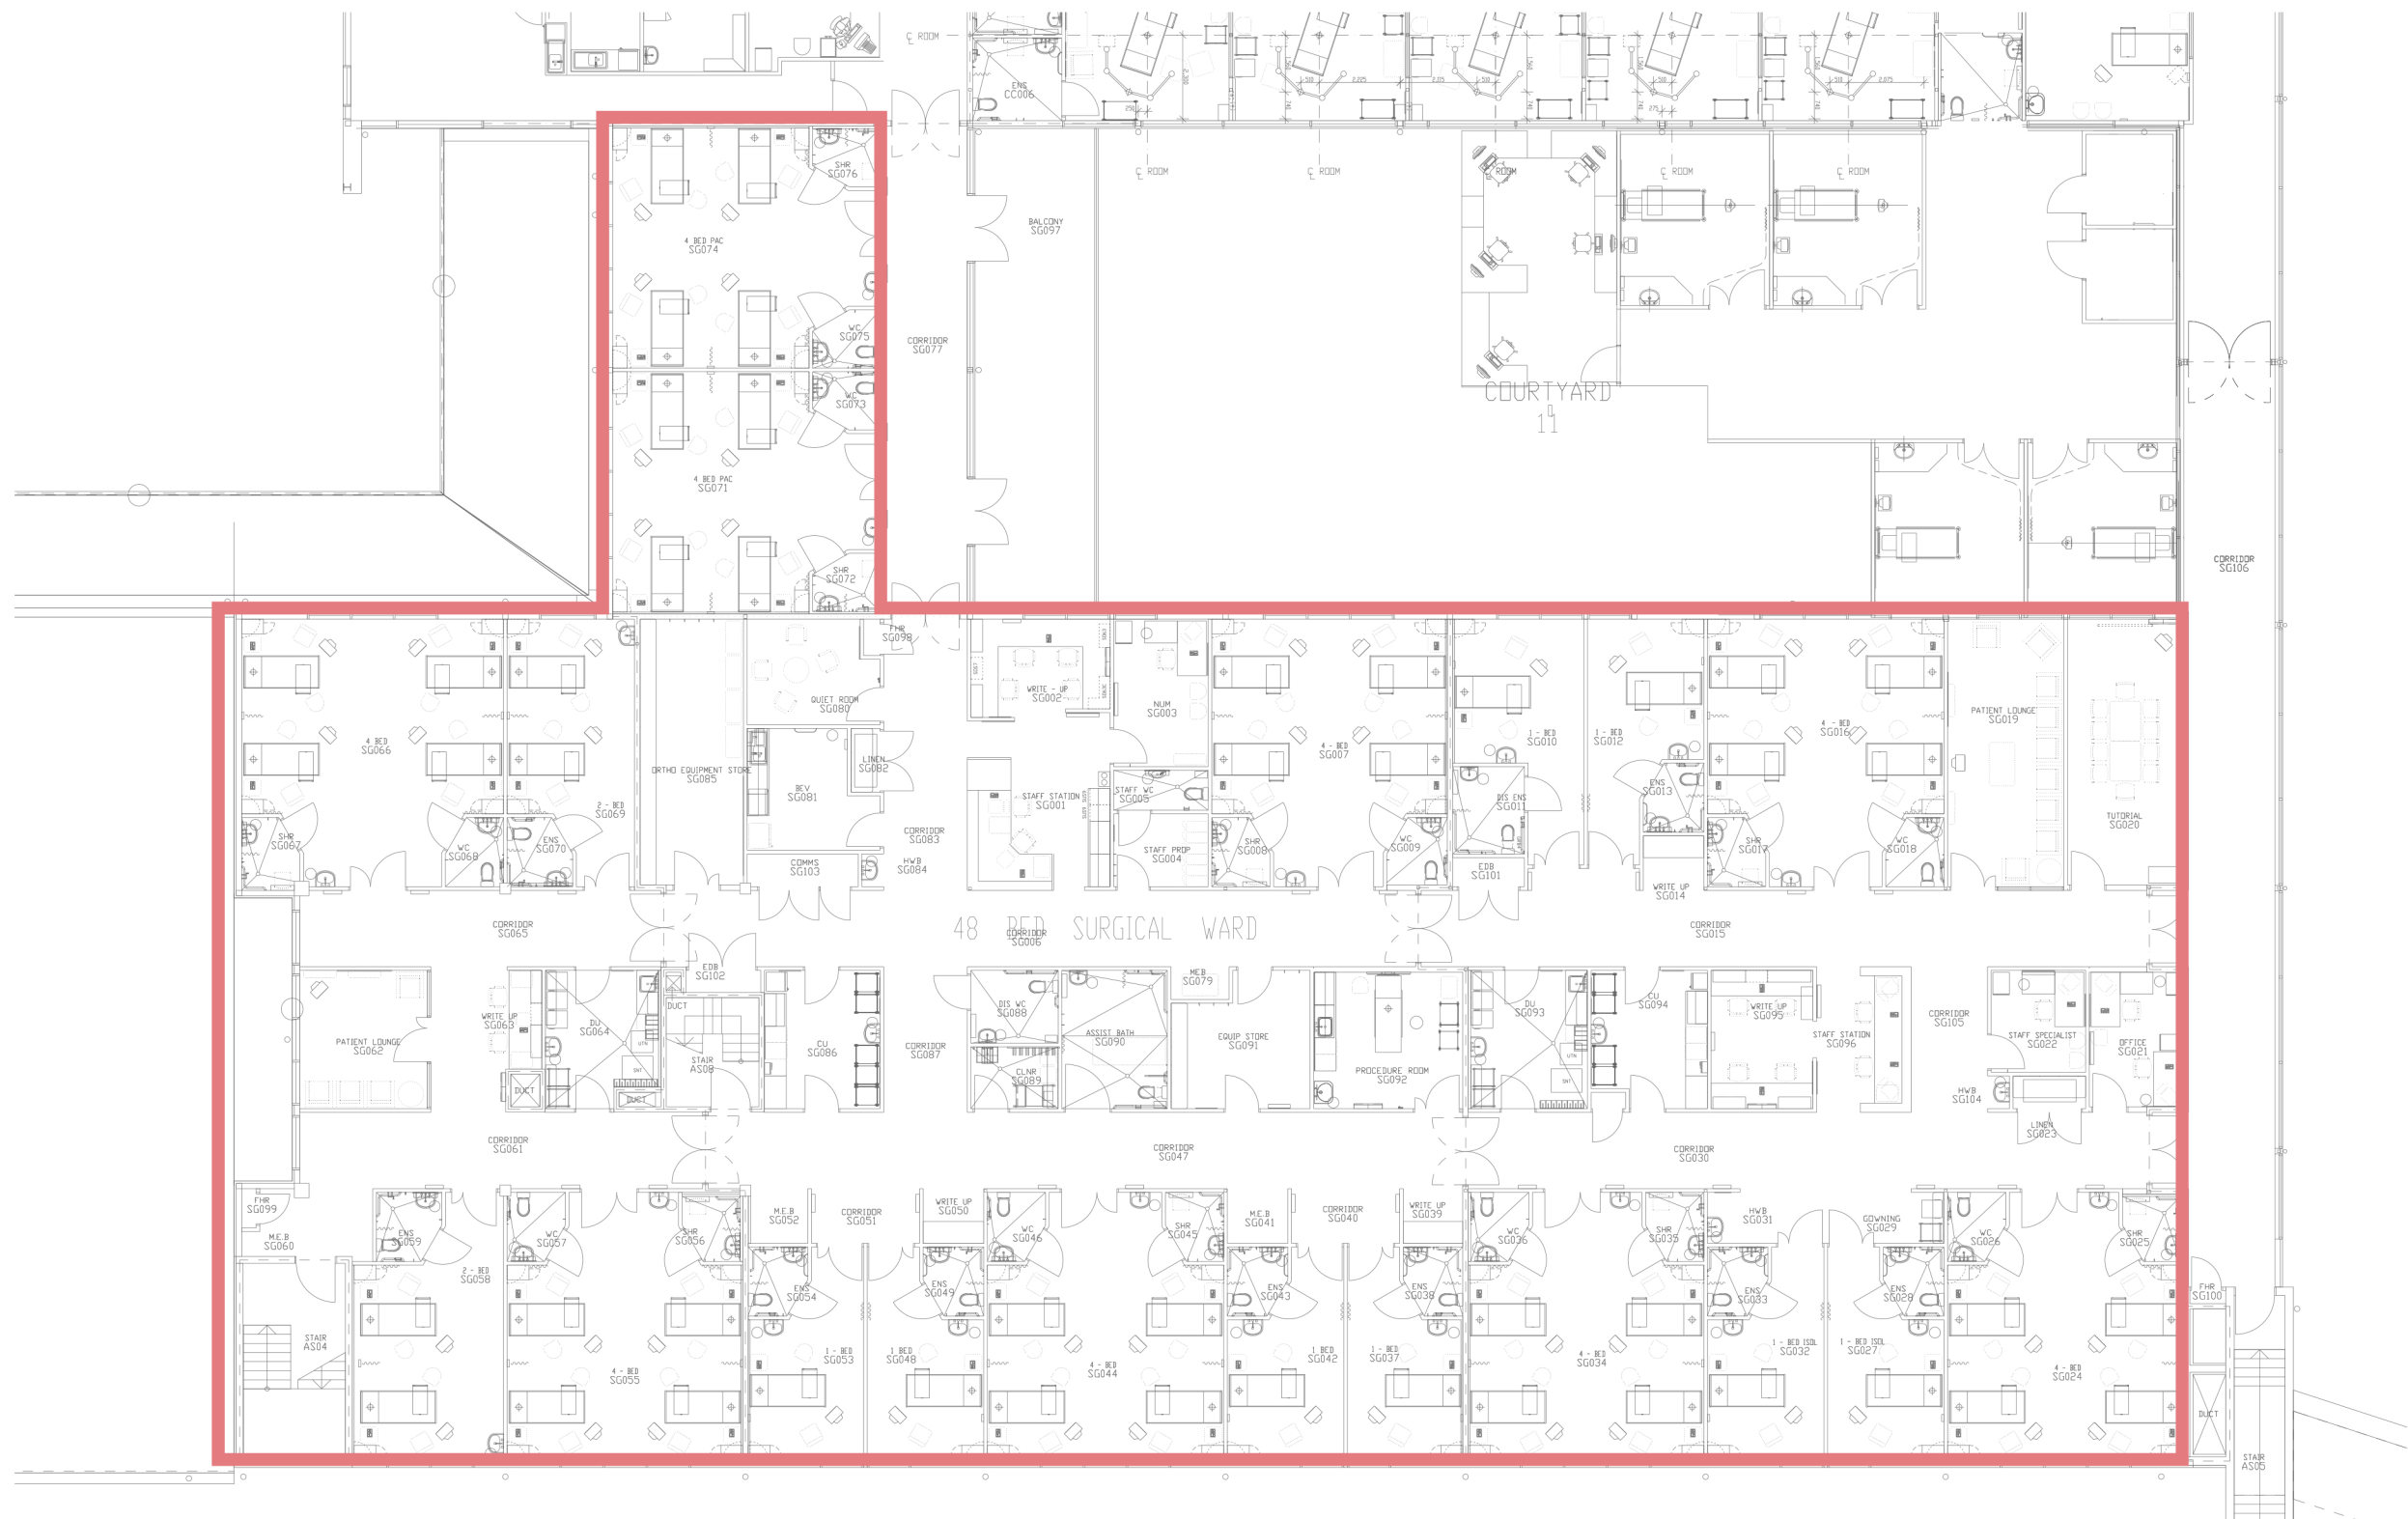

ARCHITECT 	CLIENT 	COFFS HARBOUR HOSPITAL EXPANSION ADDRESS 345 PACIFIC HWY, COFFS HARBOUR	DRAWING NUMBER SD-AR-MED-L1-EX DRAWING NAME EXISTING PLAN - MED L1	REV 1 ISSUE DATE 14/06/18
---	---	--	--	---


 


MEDICAL IPU / MAU


1 : 200



SCALE 1:200 @ A3

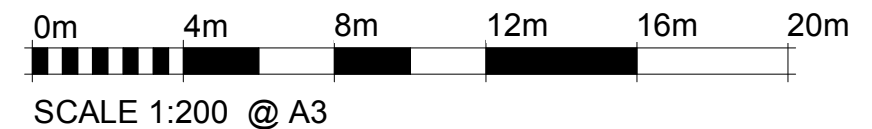
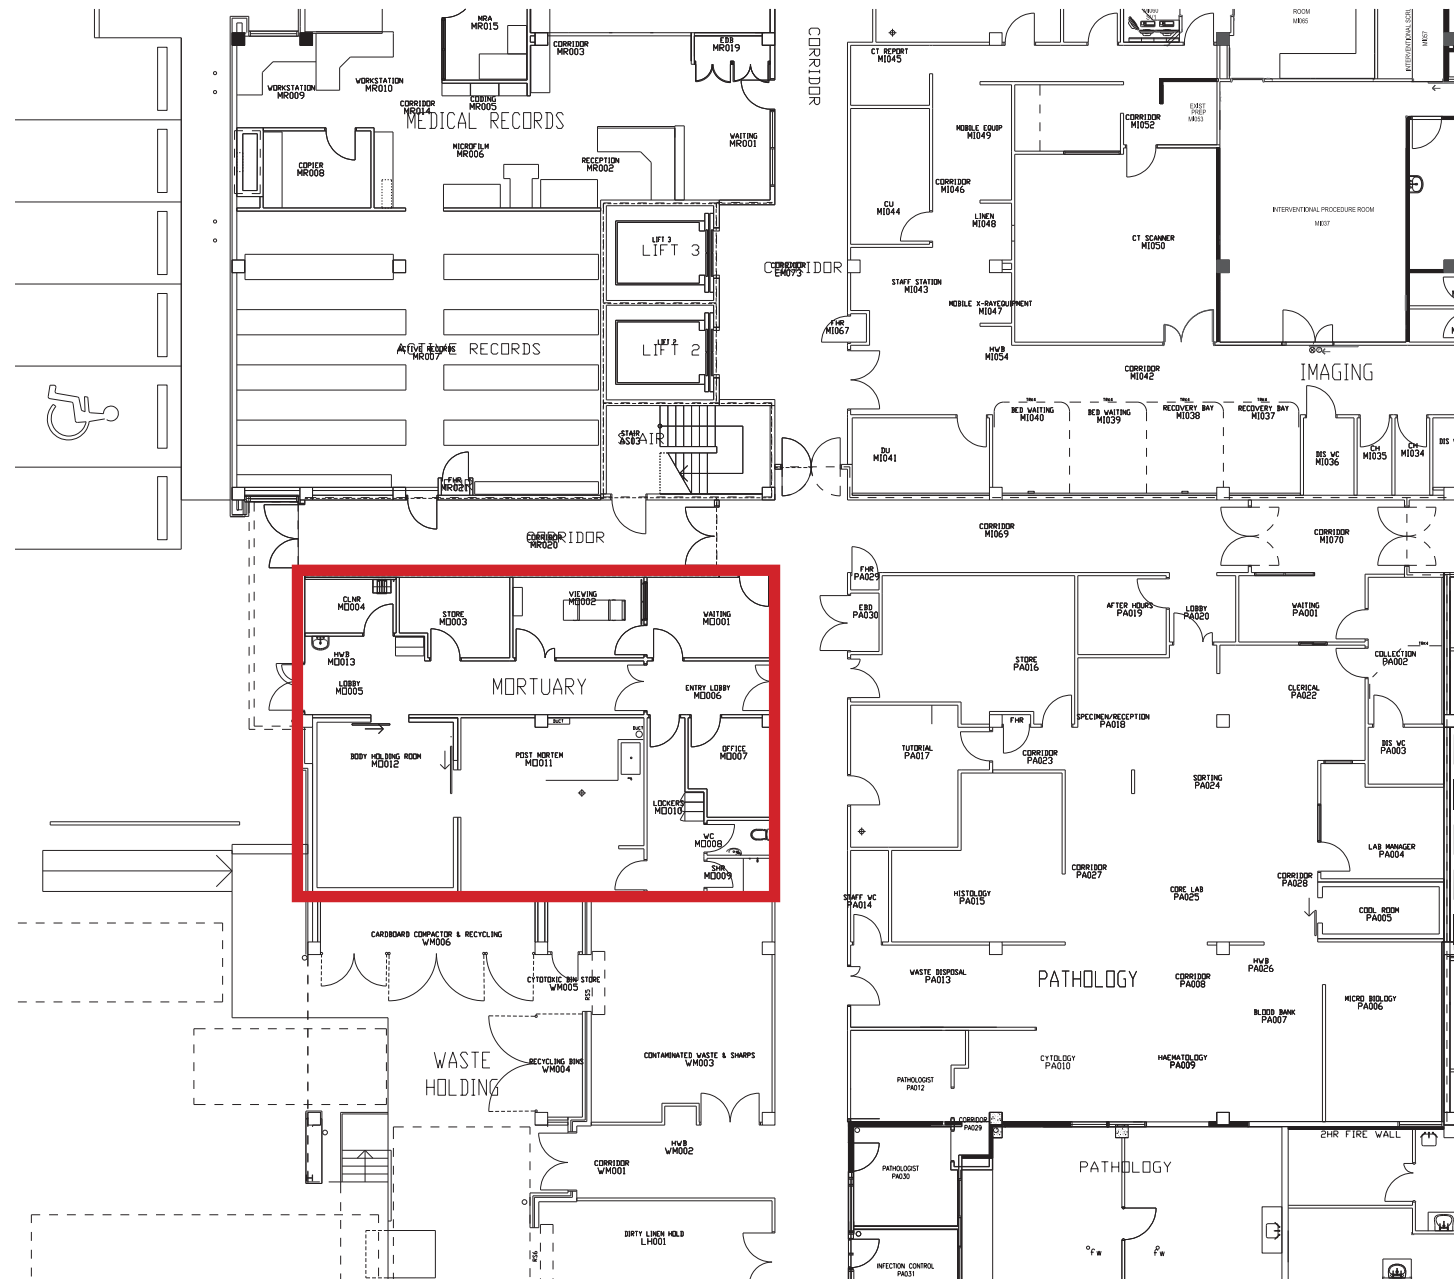


ARCHITECT 	CLIENT 	COFFS HARBOUR HOSPITAL EXPANSION ADDRESS 345 PACIFIC HWY, COFFS HARBOUR	DRAWING NUMBER SD-AR-MORT-EX DRAWING NAME EXISTING PLAN - MORTUARY	REV 1 ISSUE DATE 14/06/18
---	---	--	--	---

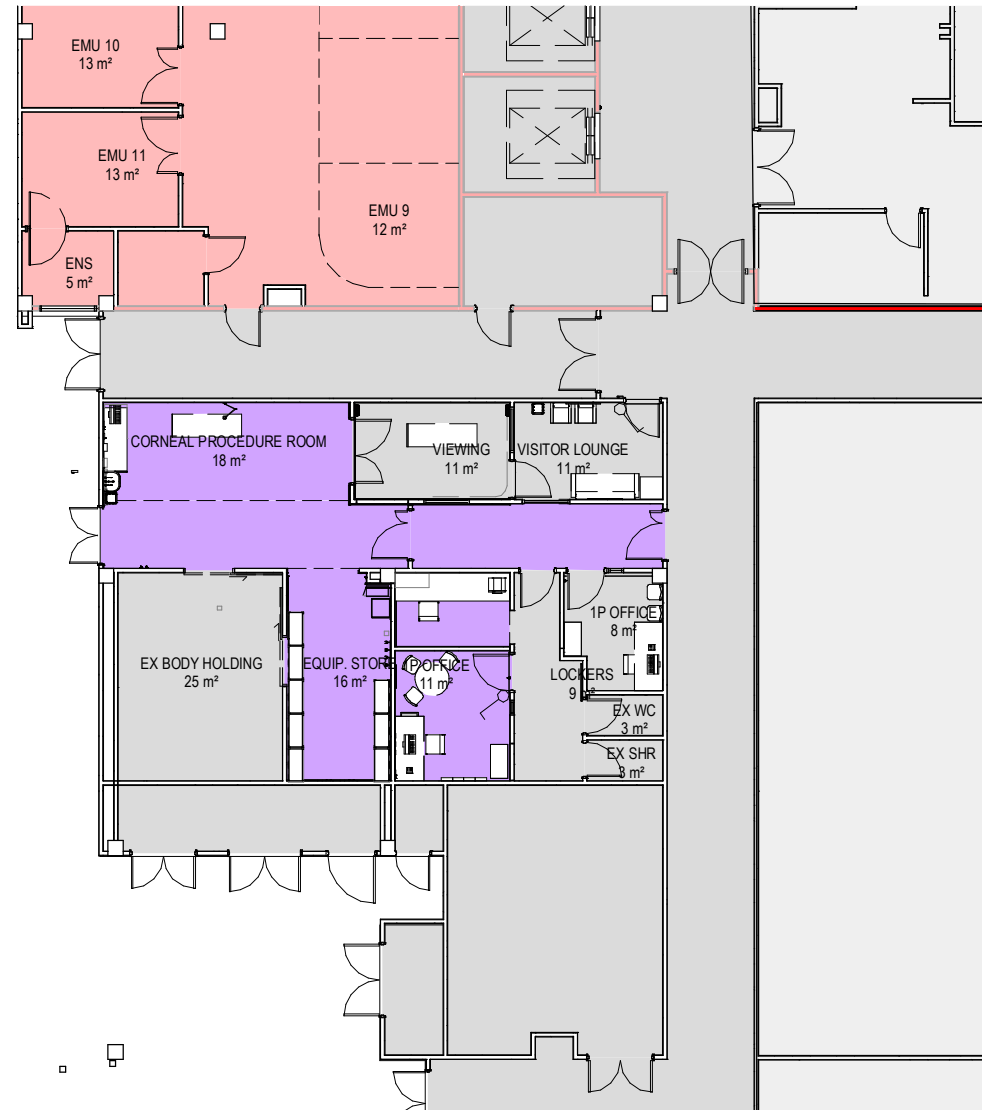

1 MORTUARY
1 : 200

EXISTING - NO WORKS

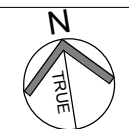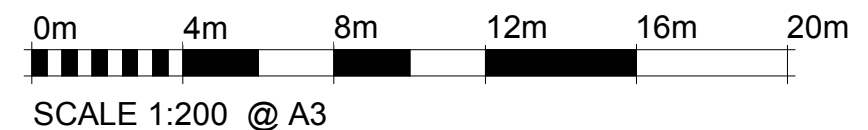


REV
1
ISSUE DATE
14/06/18

ARCHITECT
MSJ


CLIENT
NSW GOVERNMENT
Health Infrastructure

COFFS HARBOUR HOSPITAL EXPANSION
ADDRESS
345 PACIFIC HWY, COFFS HARBOUR

DRAWING NUMBER
SD-AR-MORT
DRAWING NAME
MORTUARY - POST PUG#2

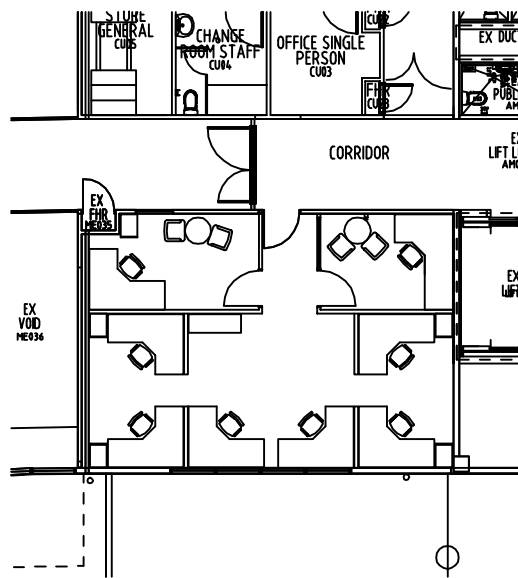

EXISTING

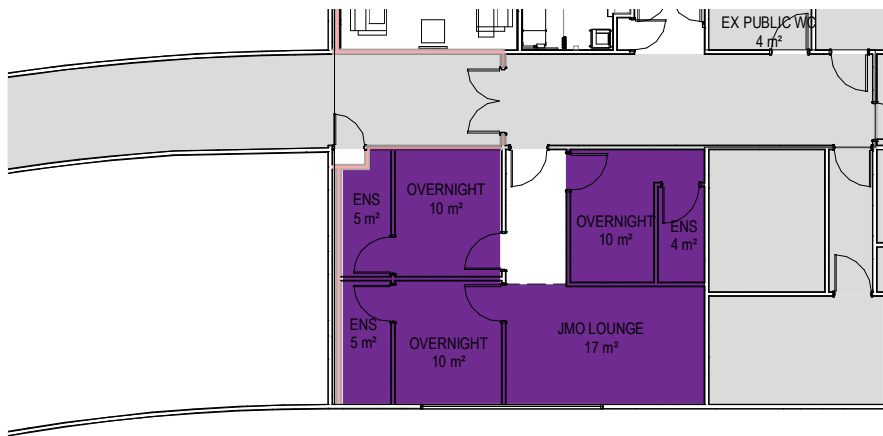

NEW

1 ON CALL
1 : 200

EXISTING - NO WORKS



SCALE 1:200 @ A3

ARCHITECT



CLIENT



COFFS HARBOUR HOSPITAL EXPANSION

ADDRESS
345 PACIFIC HWY, COFFS HARBOUR

DRAWING NUMBER

SD-AR-ON

DRAWING NAME

EXISTING/ NEW PLAN - ON CALL




REV

1

ISSUE DATE

14/06/18

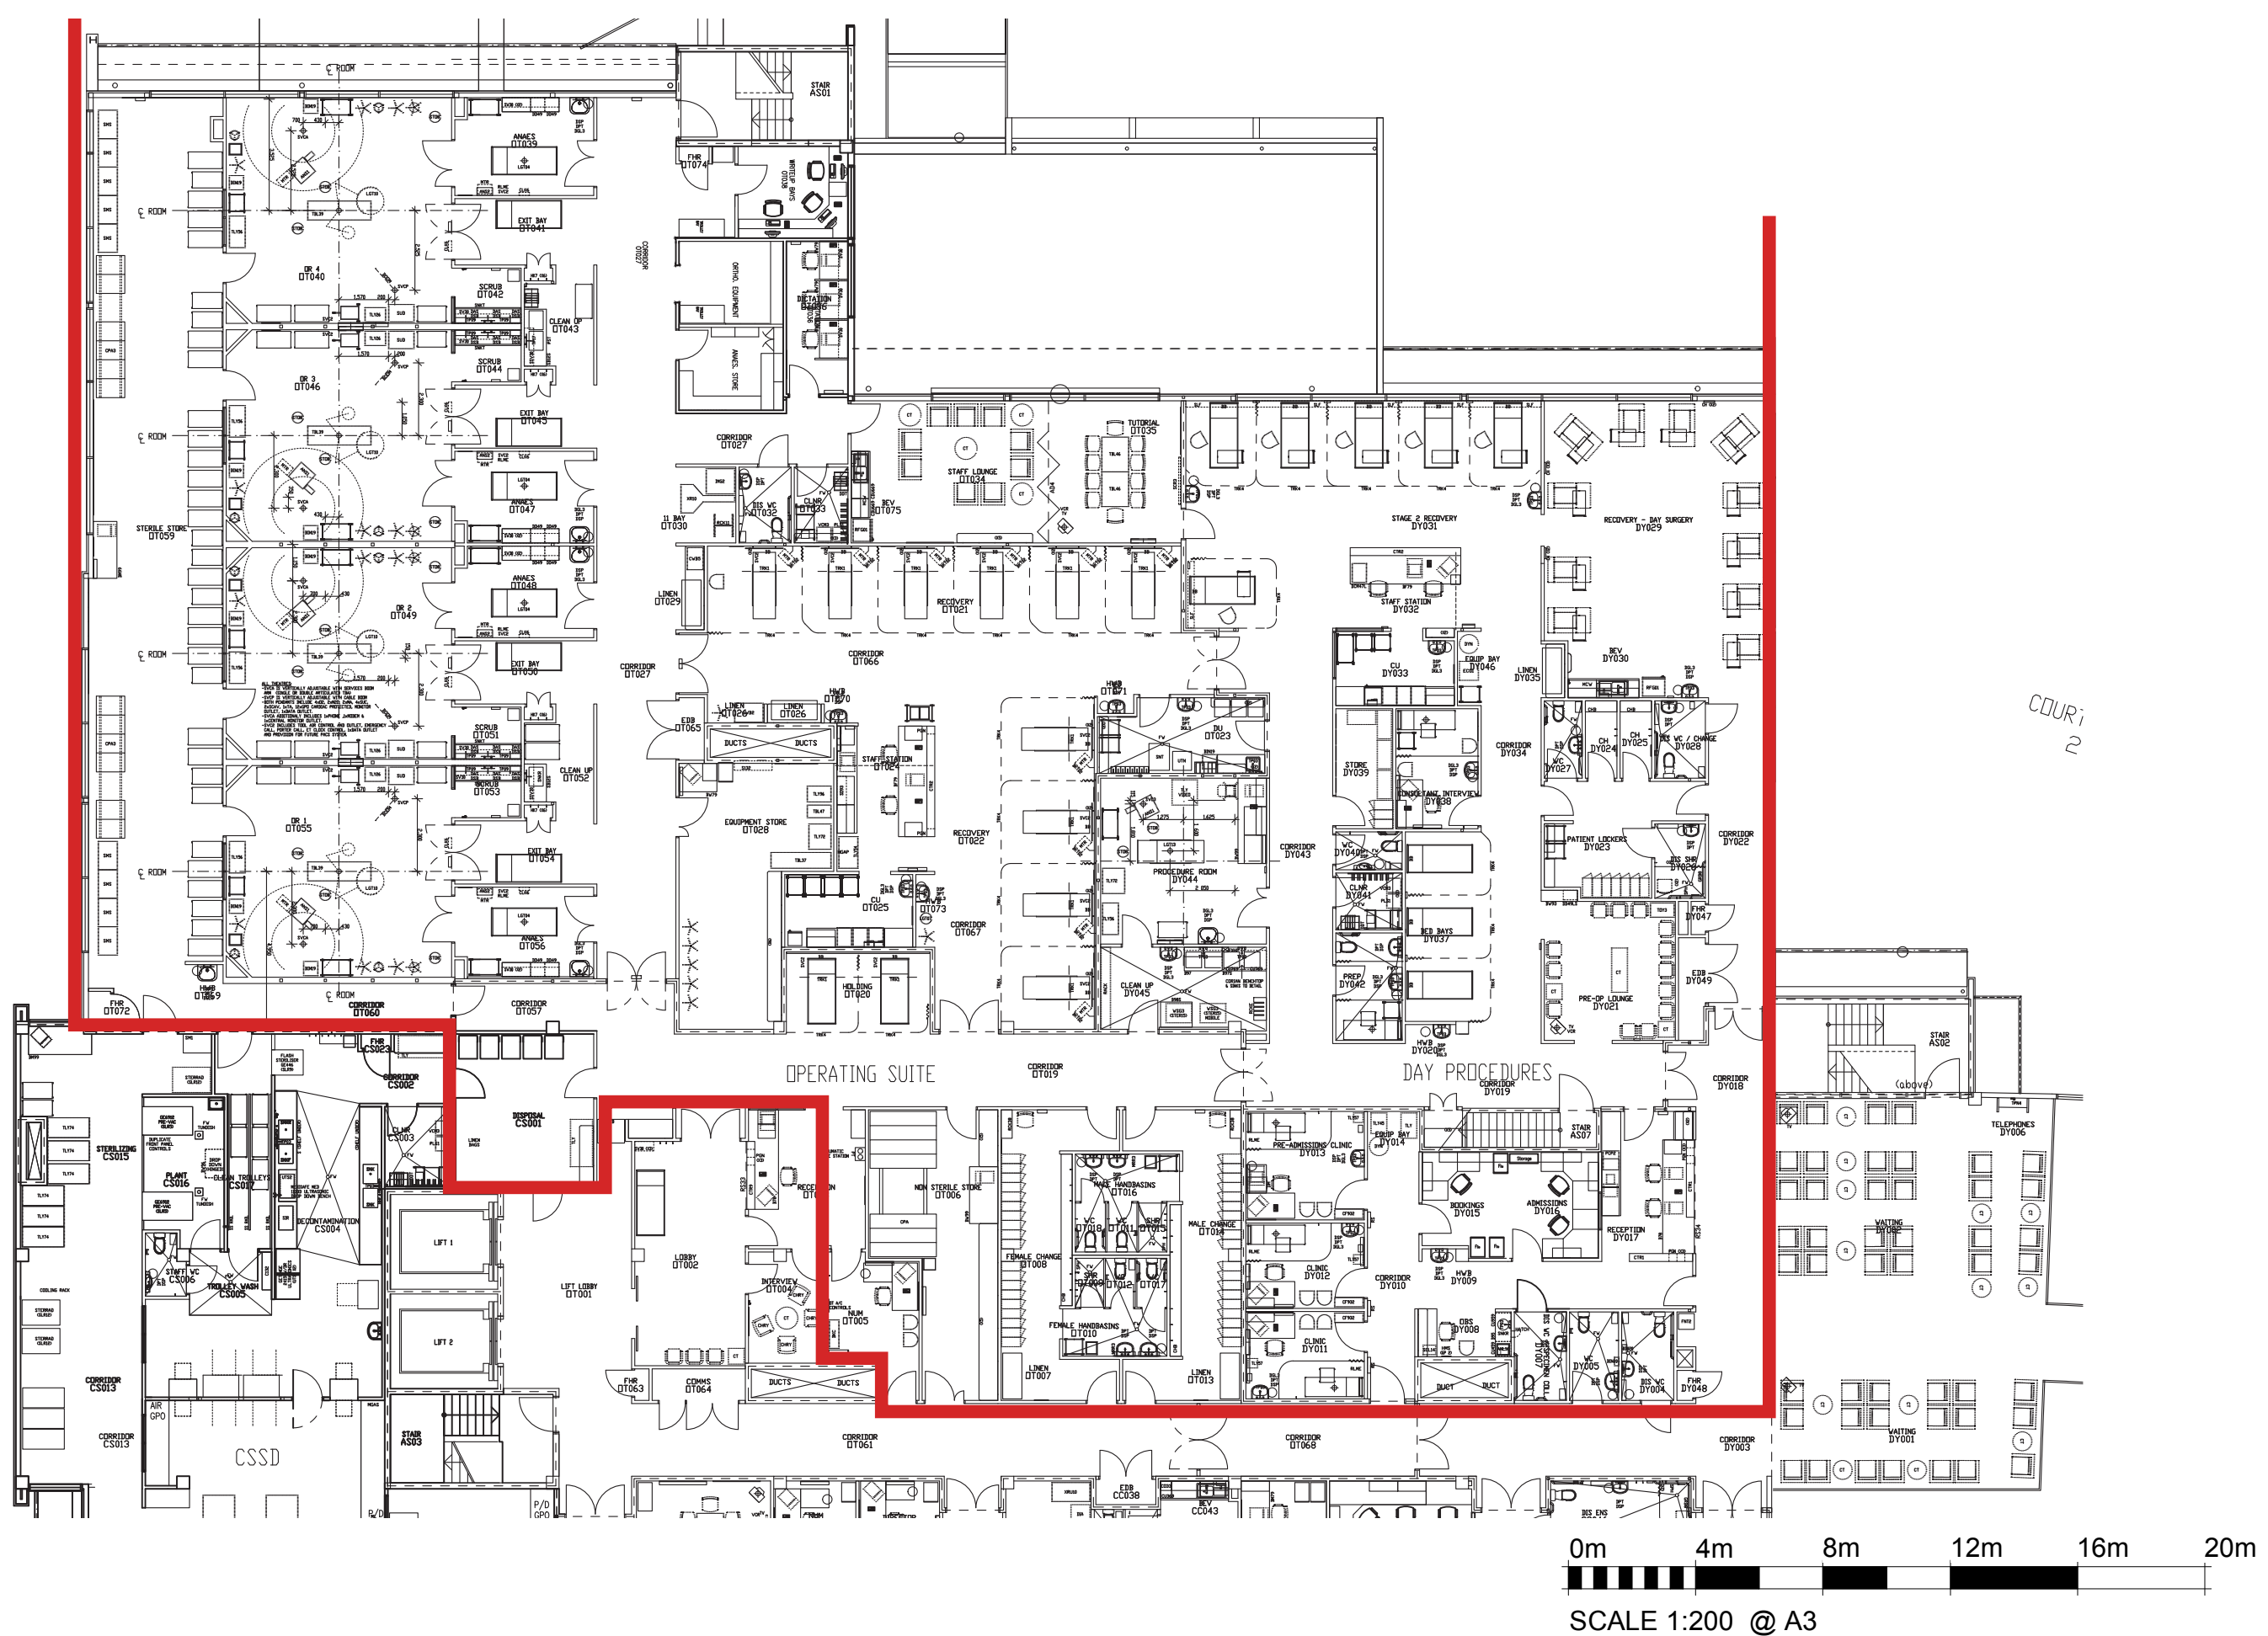

COURT
2




ARCHITECT	CLIENT	COFFS HARBOUR HOSPITAL EXPANSION	DRAWING NUMBER	REV
		ADDRESS	SD-AR-PERI-EX	1
		345 PACIFIC HWY, COFFS HARBOUR	DRAWING NAME	ISSUE DATE
			EXISTING PLAN - PERI	14/06/18



0m 4m 8m 12m 16m 20m
SCALE 1:200 @ A3

ARCHITECT 	CLIENT 	COFFS HARBOUR HOSPITAL EXPANSION ADDRESS 345 PACIFIC HWY, COFFS HARBOUR	DRAWING NUMBER SD-AR-REHAB-EX DRAWING NAME EXISTING PLAN - REHAB	REV 1 ISSUE DATE 14/06/18
---	---	---	---	--

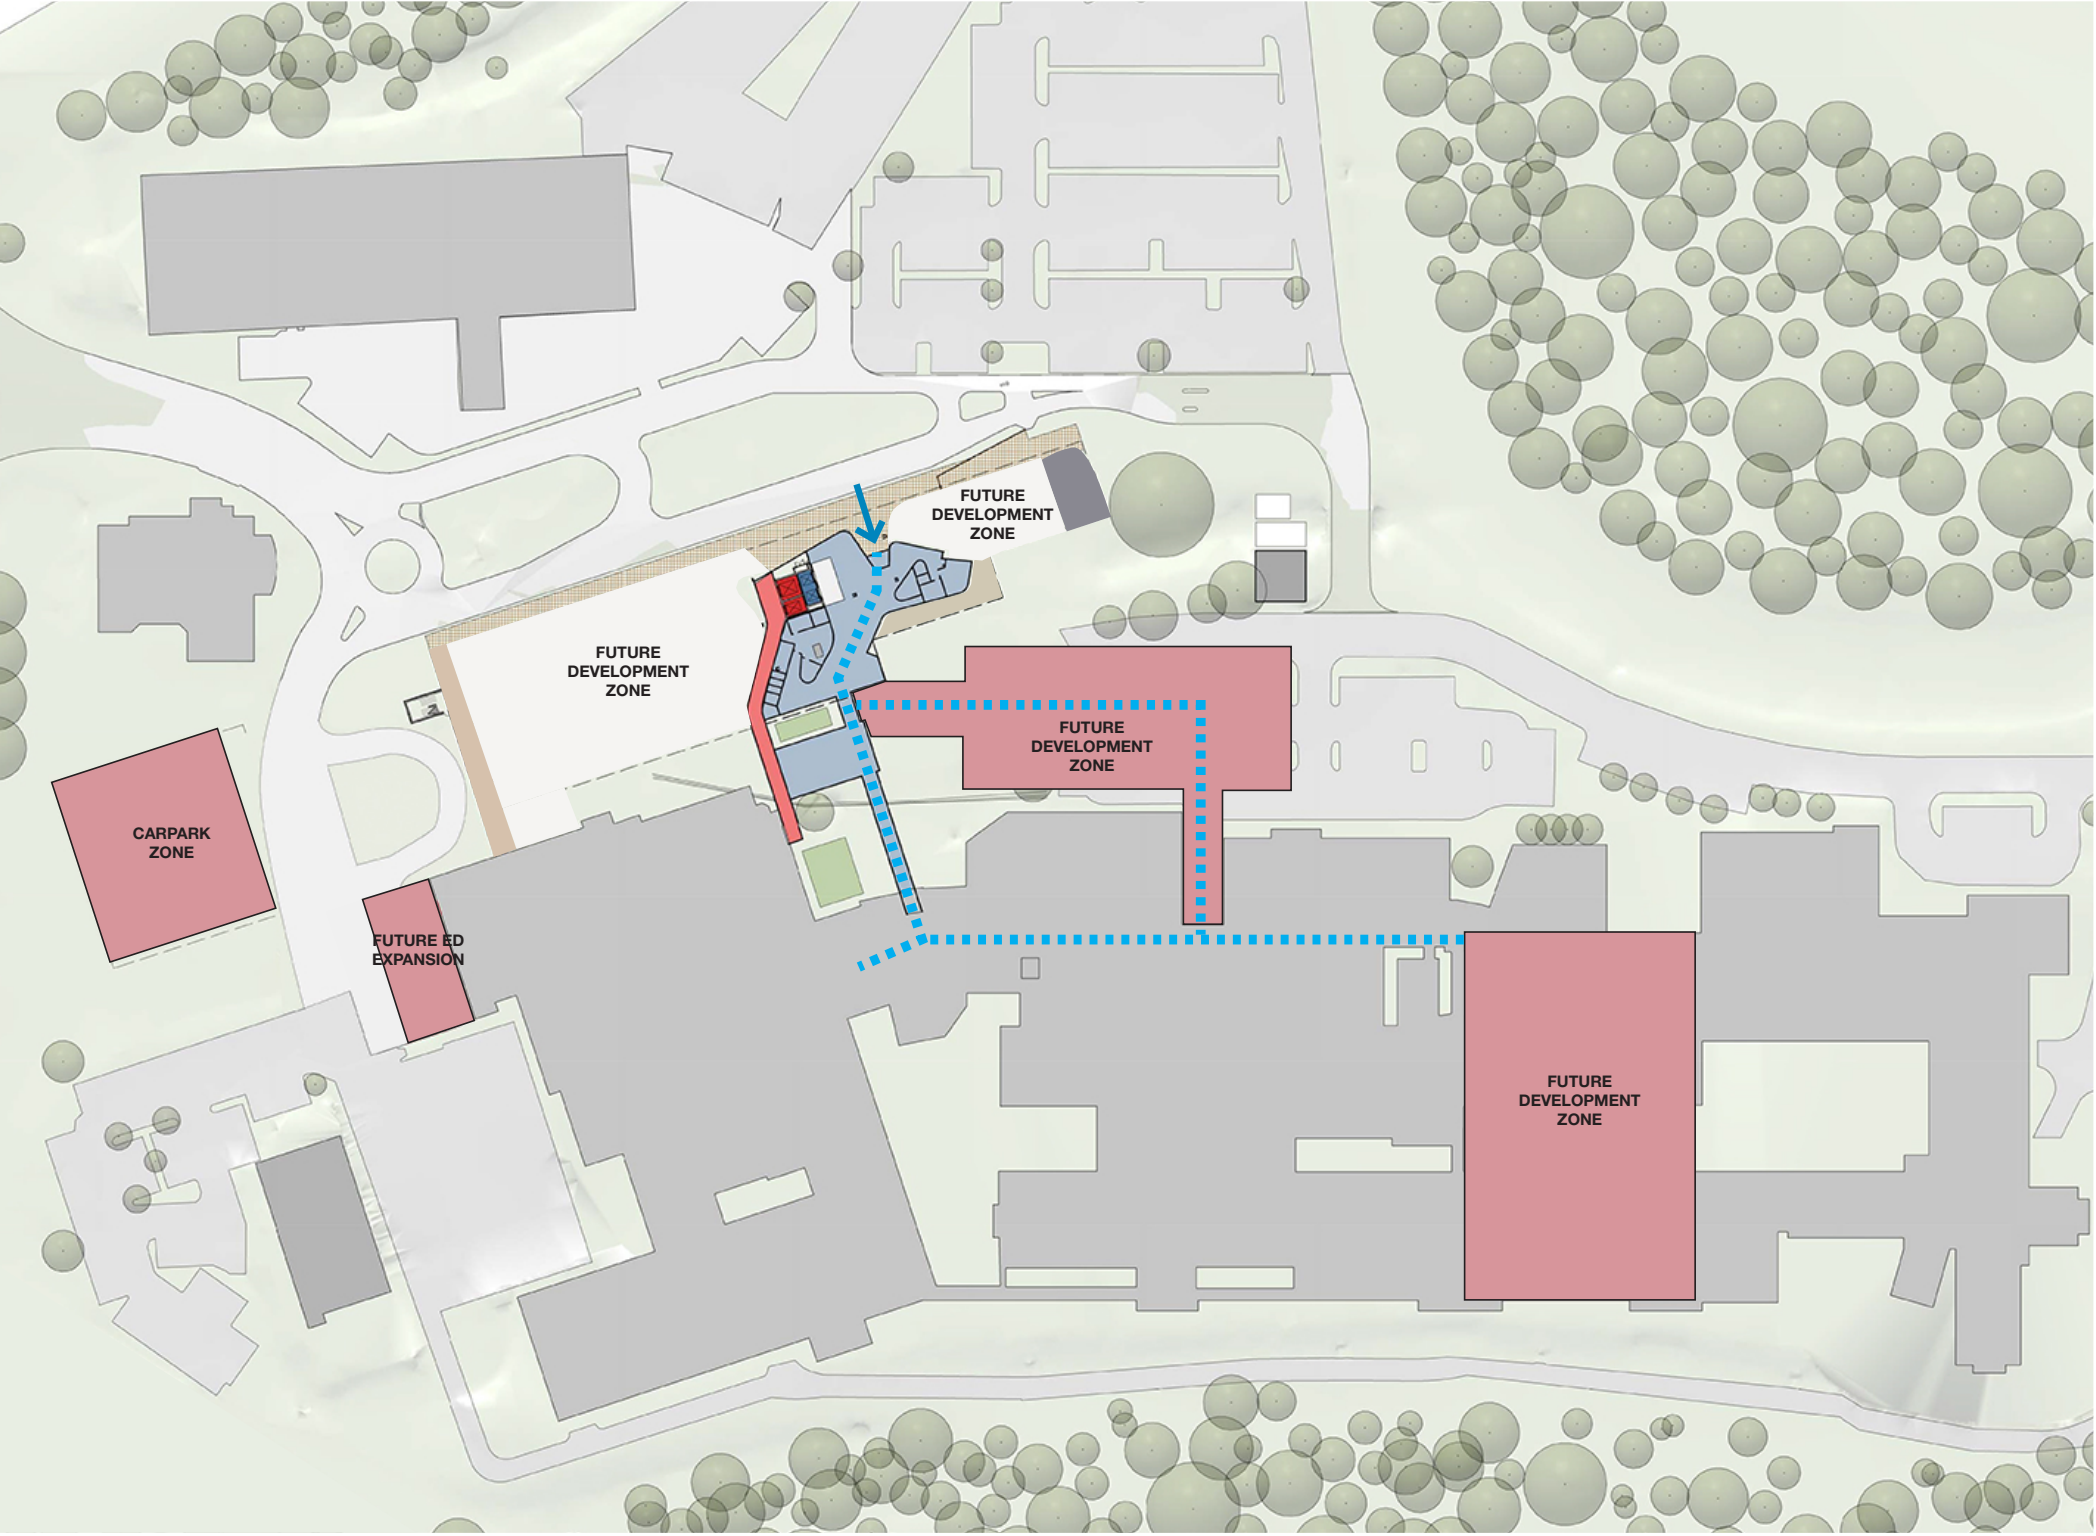

LEGEND
..... PUBLIC ACCESS

SCALE
0 1 2 3 4m



ARCHITECT



CLIENT



COFFS HARBOUR HOSPITAL EXPANSION

ADDRESS
345 PACIFIC HWY, COFFS HARBOUR

DRAWING NUMBER
SD-AR-01003

DRAWING NAME
FUTURE EXPANSION

REV
1
ISSUE DATE
14/06/18