


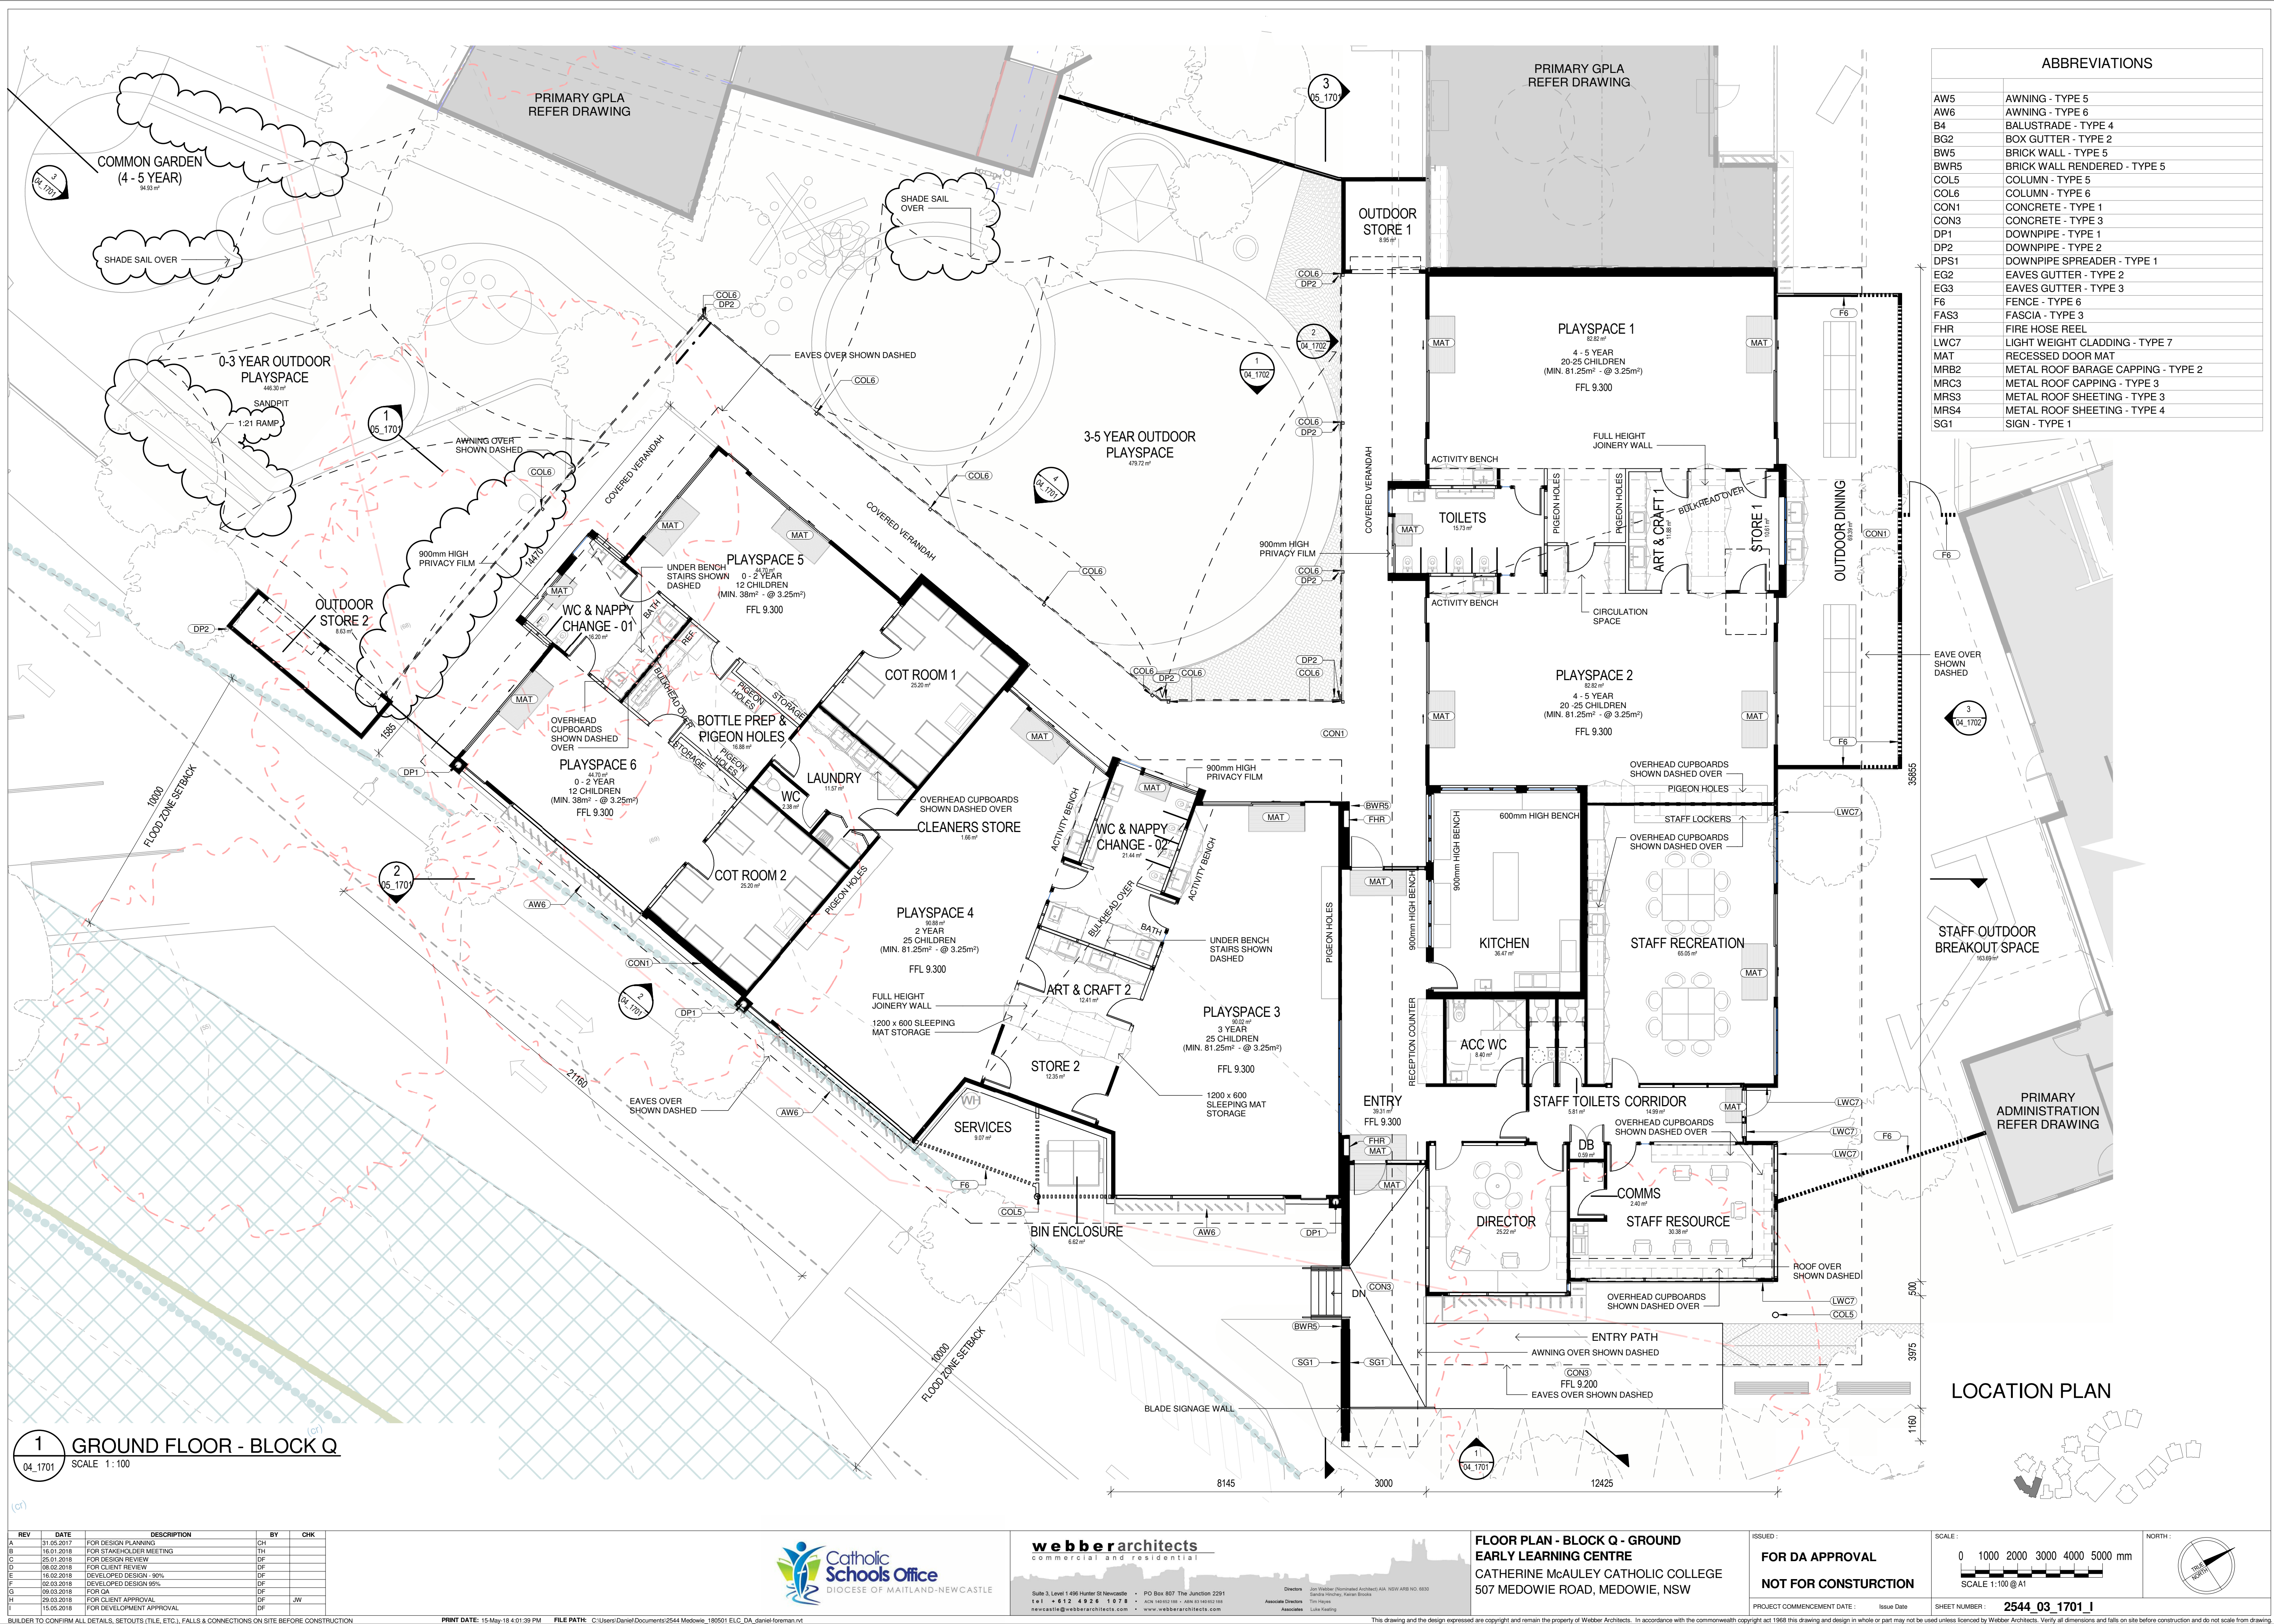

| REV | DATE       | DESCRIPTION              | BY | CHK |
|-----|------------|--------------------------|----|-----|
| A   | 31.05.2017 | FOR DESIGN PLANNING      | CH |     |
| B   | 15.01.2018 | FOR STAKEHOLDER MEETING  | TH |     |
| C   | 25.01.2018 | FOR DESIGN REVIEW        | DF |     |
| D   | 08.02.2018 | FOR CLIENT REVIEW        | DF |     |
| E   | 16.02.2018 | DEVELOPED DESIGN - 30%   | DF |     |
| F   | 02.03.2018 | DEVELOPED DESIGN 90%     | DF |     |
| G   | 09.03.2018 | FOR GA                   | DF |     |
| H   | 29.03.2018 | FOR CLIENT APPROVAL      | DF | JW  |
| I   | 15.05.2018 | FOR DEVELOPMENT APPROVAL | DF |     |

BUILDER TO CONFIRM ALL DETAILS, SETOUTS (TILE, ETC.), FALLS & CONNECTIONS ON SITE BEFORE CONSTRUCTION

PRINT DATE: 15-May-18 4:01:39 PM

FILE PATH: C:\Users\Daniel\Documents\2544 Medowie-189501 ELC DA\_daniel-foreman.rvt



**webberarchitects**  
commercial and residential

Suite 3, Level 1 486 Hunter St Newcastle • PO Box 807 The Junction 2281  
t: 01 412 4824 f: 01 412 4824  
newcastle@webberarchitects.com • www.webberarchitects.com

Directors: Jon Webber (Principal Architect) AIA, NSW AHP NO. 6830  
Sandra Mitchell, Karen Brooks  
Associates: Tim Hayes, Luke Keating


**FLOOR PLAN - BLOCK Q - GROUND**  
**EARLY LEARNING CENTRE**  
CATHERINE MCAULEY CATHOLIC COLLEGE  
507 MEDOWIE ROAD, MEDOWIE, NSW

ISSUED:  
**FOR DA APPROVAL**  
**NOT FOR CONSTRUCTION**

PROJECT COMMENCEMENT DATE: Issue Date

SCALE:  
0 1000 2000 3000 4000 5000 mm  
SCALE 1:100 @ A1

SHEET NUMBER: **2544\_03\_1701\_I**

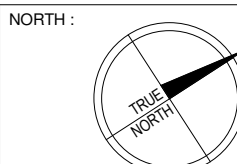

This drawing and the design expressed are copyright and remain the property of Webber Architects. In accordance with the commonwealth copyright act 1968 this drawing and design in whole or part may not be used unless licensed by Webber Architects. Verify all dimensions and falls on site before construction and do not scale from drawing.