


# The Quadrangle

## 100 Edinburgh Road, Castlecrag

### Landscape SSDA

#### DRAWING SCHEDULE

| Dwg No. | Drawing Title                                              | Scale      |
|---------|------------------------------------------------------------|------------|
| L-000   | Coversheet                                                 | N/A        |
| L-001   | Existing Tree Management Plan                              | 1:200 @ A1 |
| L-C100  | Landscape render - Masterplan composite                    | 1:200 @ A1 |
| L-100   | Landscape plan - Overall Ground floor                      | 1:200 @ A1 |
| L-C101  | Landscape render - Ground Floor                            | 1:200 @ A1 |
| L-101   | General arrangement 1 - Ground floor                       | 1:100 @ A1 |
| L-102   | General arrangement 2 - Ground floor                       | 1:100 @ A1 |
| L-103   | General arrangement 3 - Ground floor                       | 1:100 @ A1 |
| L-104   | General arrangement 4 - Ground floor                       | 1:100 @ A1 |
| L-105   | General arrangement 5 - Level 1                            | 1:100 @ A1 |
| L-106   | General arrangement 6 - Level 4                            | 1:150 @ A1 |
| L-107   | General arrangement 7 - Level 11 Rooftop                   | 1:150 @ A1 |
| L-200   | Planting plan 1 - Overall Ground floor                     | 1:200 @ A1 |
| L-201   | Planting plan 2 - Level 1                                  | 1:100 @ A1 |
| L-202   | Planting plan 3 - Level 4                                  | 1:150 @ A1 |
| L-203   | Planting plan 4 - Level 11 Rooftop                         | 1:150 @ A1 |
| L-500   | Landscape specifications notes & Indicative plant schedule | N/A        |
| L-501   | Landscape details 1                                        | As Shown   |
| L-502   | Landscape details 2                                        | As Shown   |
| L-503   | Landscape details 3                                        | As Shown   |

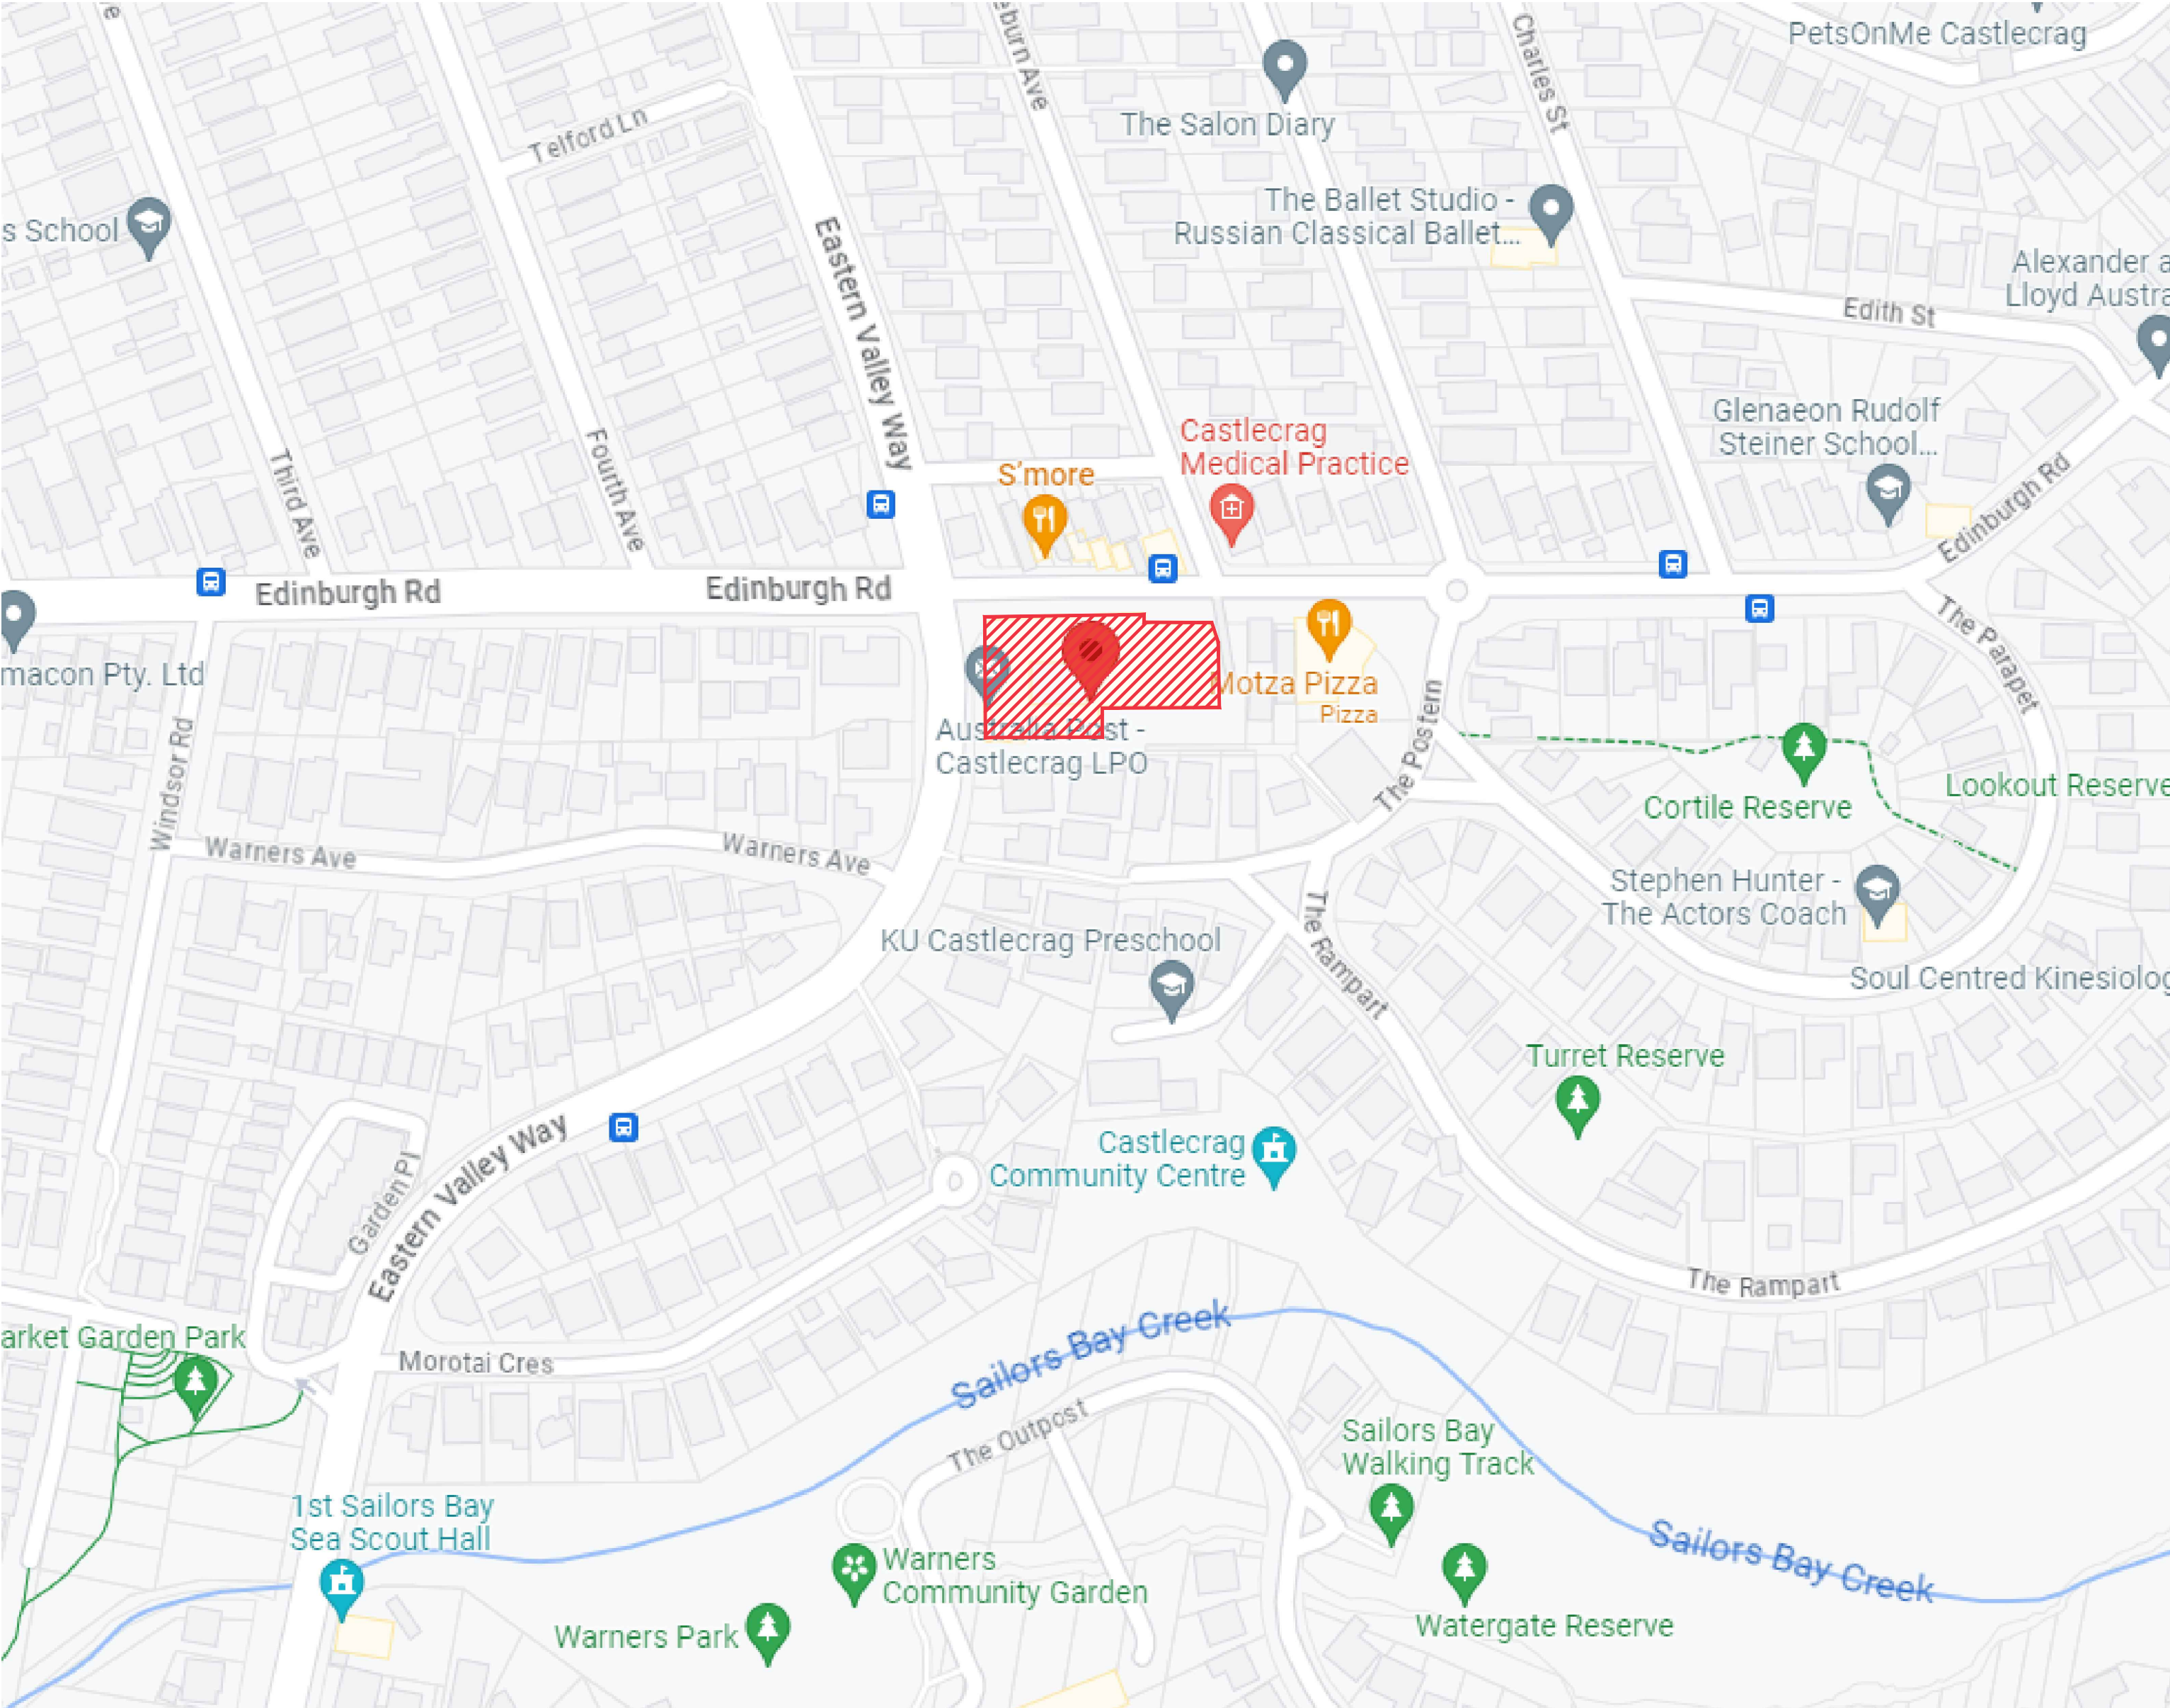

Context plan  
NTS

NOT FOR CONSTRUCTION

© 2025 Site Image (NSW) Pty Ltd. ABN 44 801 262 380 as agent for Site Image NSW Partnership. All rights reserved. This drawing is copyright and shall not be reproduced or copied in any form or by any means (graphic, electronic or mechanical including photocopy) without the written permission of Site Image (NSW) Pty Ltd. Any license, expressed or implied, to use this document for any purpose what so ever is restricted to the terms of the written agreement between Site Image (NSW) Pty Ltd and the instructing party.

The contractor shall check and verify all work on site (including work by others) before commencing the landscape installation. Any discrepancies are to be reported to the Project Manager or Landscape Architect prior to commencing work. Do not scale this drawing. Any required dimensions not shown shall be referred to the Landscape Architect for confirmation.

|       |                      |       |            |
|-------|----------------------|-------|------------|
| H     | SSDA                 | RS    | 18.11.2025 |
| G     | SSDA                 | HT    | 12.11.2025 |
| F     | Section 4.55         | PH    | 06.08.2025 |
| E     | Section 4.55         | PH    | 30.05.2025 |
| D     | Council RPI Response | MJW   | 04.09.2024 |
| C     | For Coordination     | BS    | 30.08.2024 |
| B     | For Coordination     | MJW   | 05.12.2023 |
| A     | Issue for Approval   | PH    | 11.09.2023 |
| Issue | Revision Description | Drawn | Check Date |



Client  
**Edinburgh Development Group Pty Ltd**

Project  
**100 Edinburgh Road Castlecrag**

Drawing Name  
**Coversheet**


Scale **n/a**  
Job Number  
**SS23-5163**

**SSDA**

Drawing Number  
**L-000**


Issue  
**H**



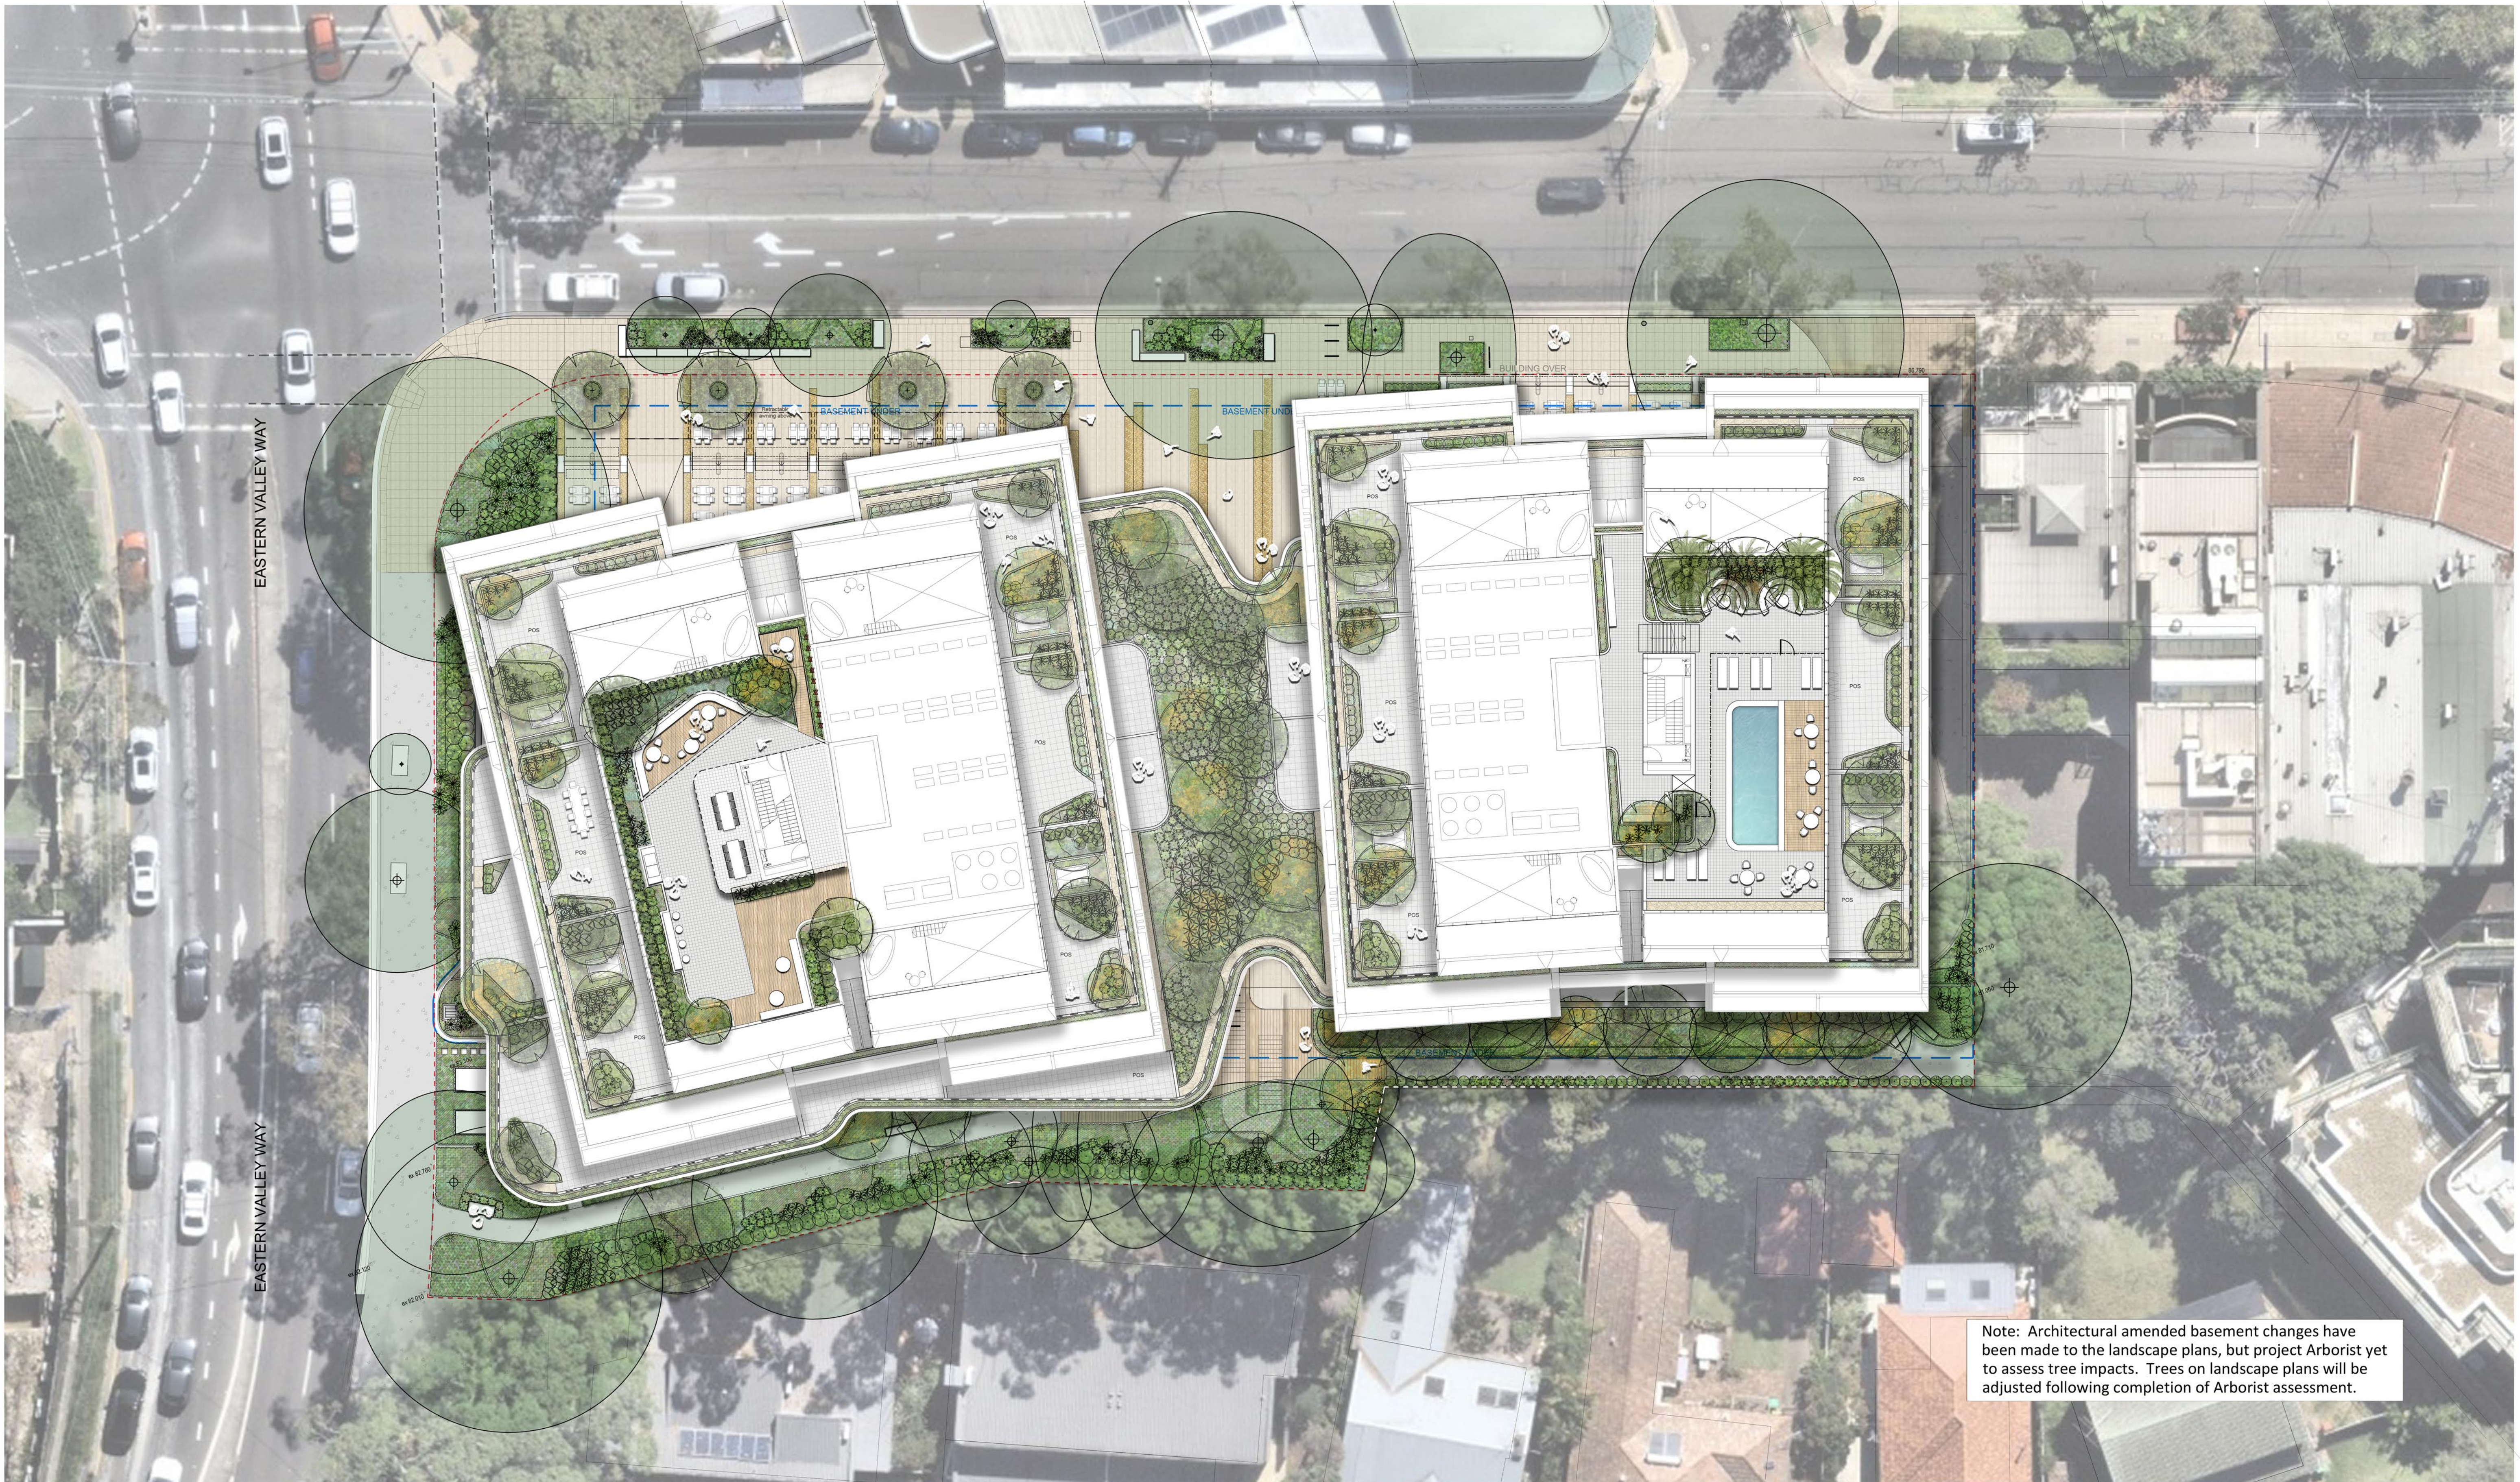

Note: Architectural amended basement changes have been made to the landscape plans, but project Arborist yet to assess tree impacts. Trees on landscape plans will be adjusted following completion of Arborist assessment.

NOT FOR CONSTRUCTION

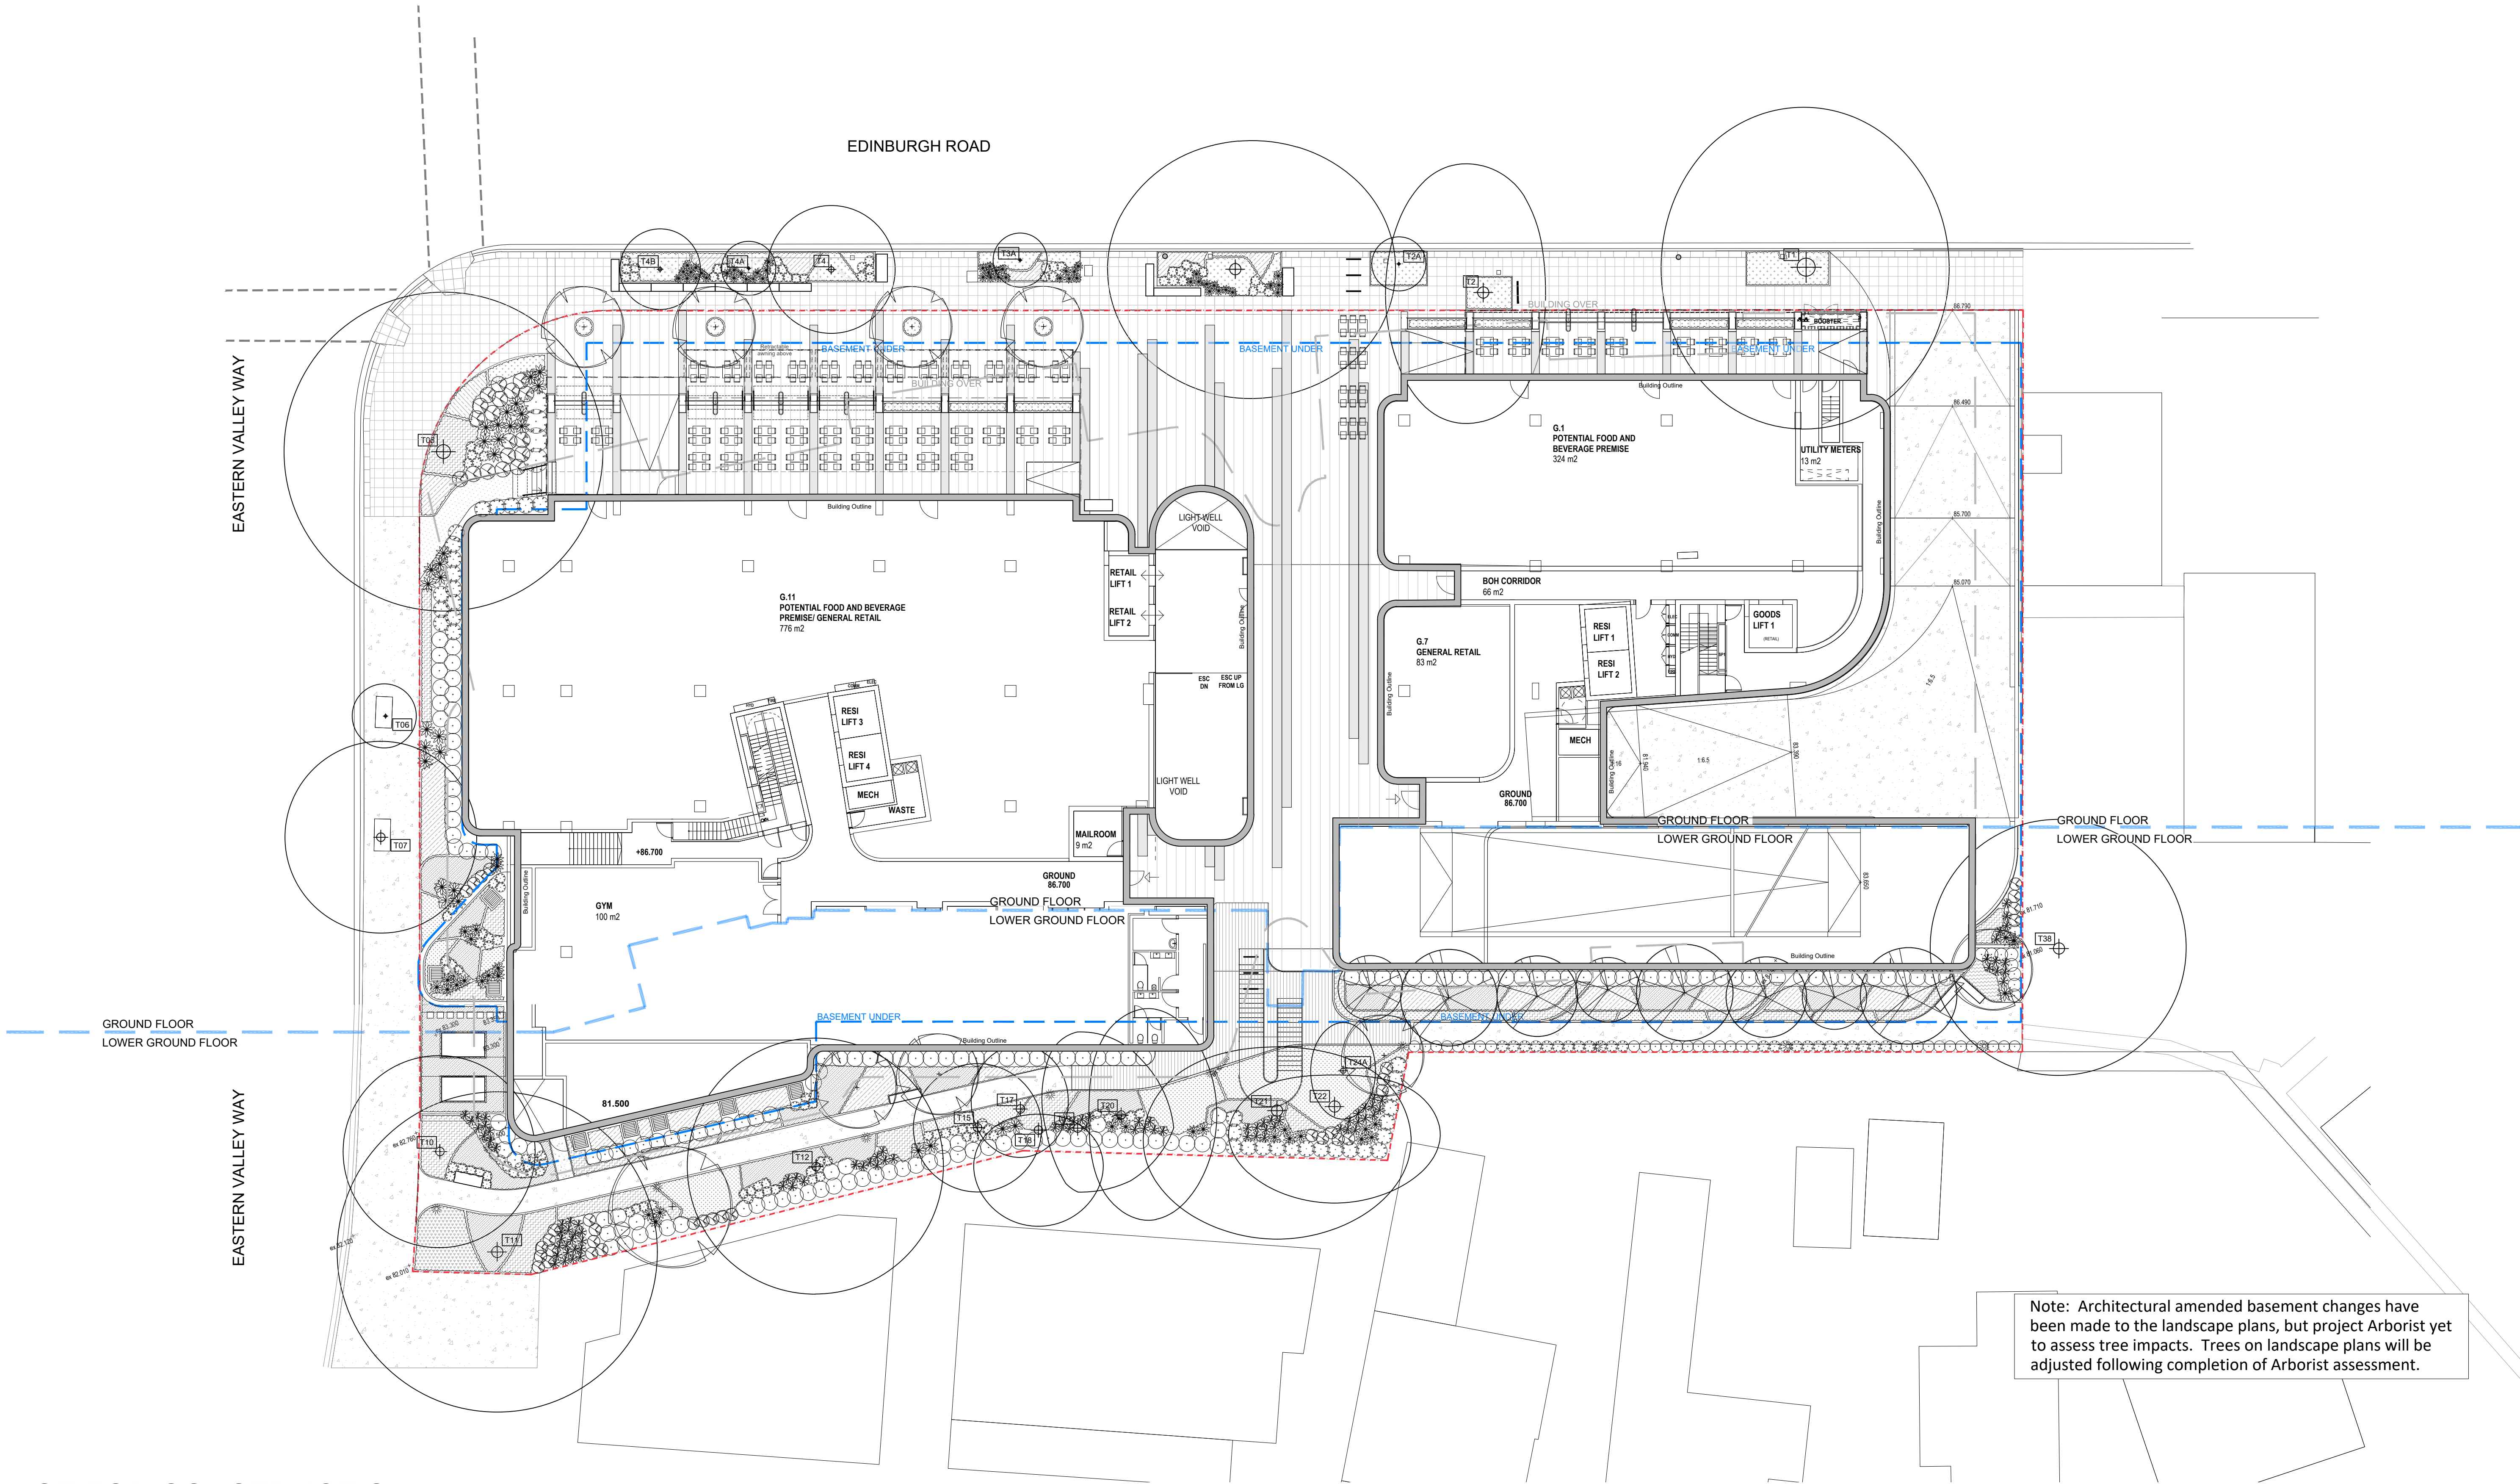

NOT FOR CONSTRUCTION

© 2025 Site Image (NSW) Pty Ltd. ABN 44 801 262 380 as agent for Site Image NSW Partnership. All rights reserved. This drawing is copyright and shall not be reproduced or copied in any form or by any means (graphic, electronic or mechanical including photocopying) without the written permission of Site Image (NSW) Pty Ltd. Any license, expressed or implied, to use this document for any purpose what so ever is restricted to the terms of the written agreement between Site Image (NSW) Pty Ltd and the instructing party.

The contractor shall check and verify all work on site (including work by others) before commencing the landscape installation. Any discrepancies are to be reported to the Project Manager or Landscape Architect prior to commencing work. Do not scale this drawing. Any required dimensions not shown shall be referred to the Landscape Architect for confirmation.

|       |                      |       |       |            |
|-------|----------------------|-------|-------|------------|
| N     | SSDA                 | HT    | RS    | 18.11.2025 |
| M     | SSDA                 | HT    | RS    | 12.11.2025 |
| L     | Section 4.55         | PH    | RS    | 30.05.2025 |
| K     | Section 4.55         | PH    | RS    | 30.05.2025 |
| J     | For Coordination     | PH    | RS    | 24.10.2024 |
| I     | Council RPI Response | MJW   | RS    | 04.09.2024 |
| H     | Council RPI Response | BS    | RS    | 03.09.2024 |
| G     | For Coordination     | MJW   | RS    | 28.08.2024 |
| F     | For Coordination     | MJW   | RS    | 05.12.2023 |
| E     | For DA               | NH    | RS    | 22.11.2023 |
| D     | For DA               | NH    | RS    | 08.11.2023 |
| C     | For Coordination     | NH    | RS    | 03.11.2023 |
| B     | For Coordination     | NH    | RS    | 02.11.2023 |
| A     | Issue for Approval   | PH    | RS    | 11.09.2023 |
| Issue | Revision Description | Drawn | Check | Date       |

SITE IMAGE  
Landscape Architects  
Level 1, 3-5 Baptist Street  
Redfern NSW 2016  
Australia  
Tel: (61 2) 8332 5600  
Fax: (61 2) 9698 2877  
www.siteimage.com.au

Client  
Edinburgh  
Development Group Pty Ltd

Project  
100 Edinburgh Road Castlecrag

Drawing Name  
Landscape plan  
Overall Ground floor

Scale 1:200 @ A1  
Job Number  
SS23-5163

SSDA  
0 1 2 4 6 10m  
Drawing Number  
L-100  
Issue  
M



NOT FOR CONSTRUCTION

© 2025 Site Image (NSW) Pty Ltd. ABN 44 801 262 380 as agent for Site Image NSW Partnership. All rights reserved. This drawing is copyright and shall not be reproduced or copied in any form or by any means (graphic, electronic or mechanical including photocopy) without the written permission of Site Image (NSW) Pty Ltd. Any license, expressed or implied, to use this document for any purpose what so ever is restricted to the terms of the written agreement between Site Image (NSW) Pty Ltd and the instructing party.

The contractor shall check and verify all work on site (including work by others) before commencing the landscape installation. Any discrepancies are to be reported to the Project Manager or Landscape Architect prior to commencing work. Do not scale this drawing. Any required dimensions not shown shall be referred to the Landscape Architect for confirmation.

|       |                      |       |       |            |
|-------|----------------------|-------|-------|------------|
| F     | SSDA                 | HT    | RS    | 18.11.2025 |
| E     | SSDA                 | HT    | RS    | 12.11.2025 |
| D     | Section 4.55         | PH    | RS    | 06.08.2025 |
| C     | Section 4.55         | PH    | RS    | 30.05.2025 |
| B     | For Coordination     | PH    | RS    | 24.10.2024 |
| A     | Council RFI Response | MJW   | RS    | 04.09.2024 |
| Issue | Revision Description | Drawn | Check | Date       |

SITE IMAGE  
Landscape Architects  
Level 1, 3-5 Baptist Street  
Redfern NSW 2016  
Australia  
Tel: (61 2) 8332 5600  
Fax: (61 2) 9698 2877  
www.siteimage.com.au

Client  
Edinburgh  
Development Group Pty Ltd


Project  
100 Edinburgh Road Castlecrag

Drawing Name  
Landscape plan render  
Ground Floor

Scale 1:200 @ A1  
Job Number  
SS23-5163

SSDA  
0 1 2 4 6 10m  
Drawing Number  
L-C101  
Issue  
F



EDINBURGH ROAD

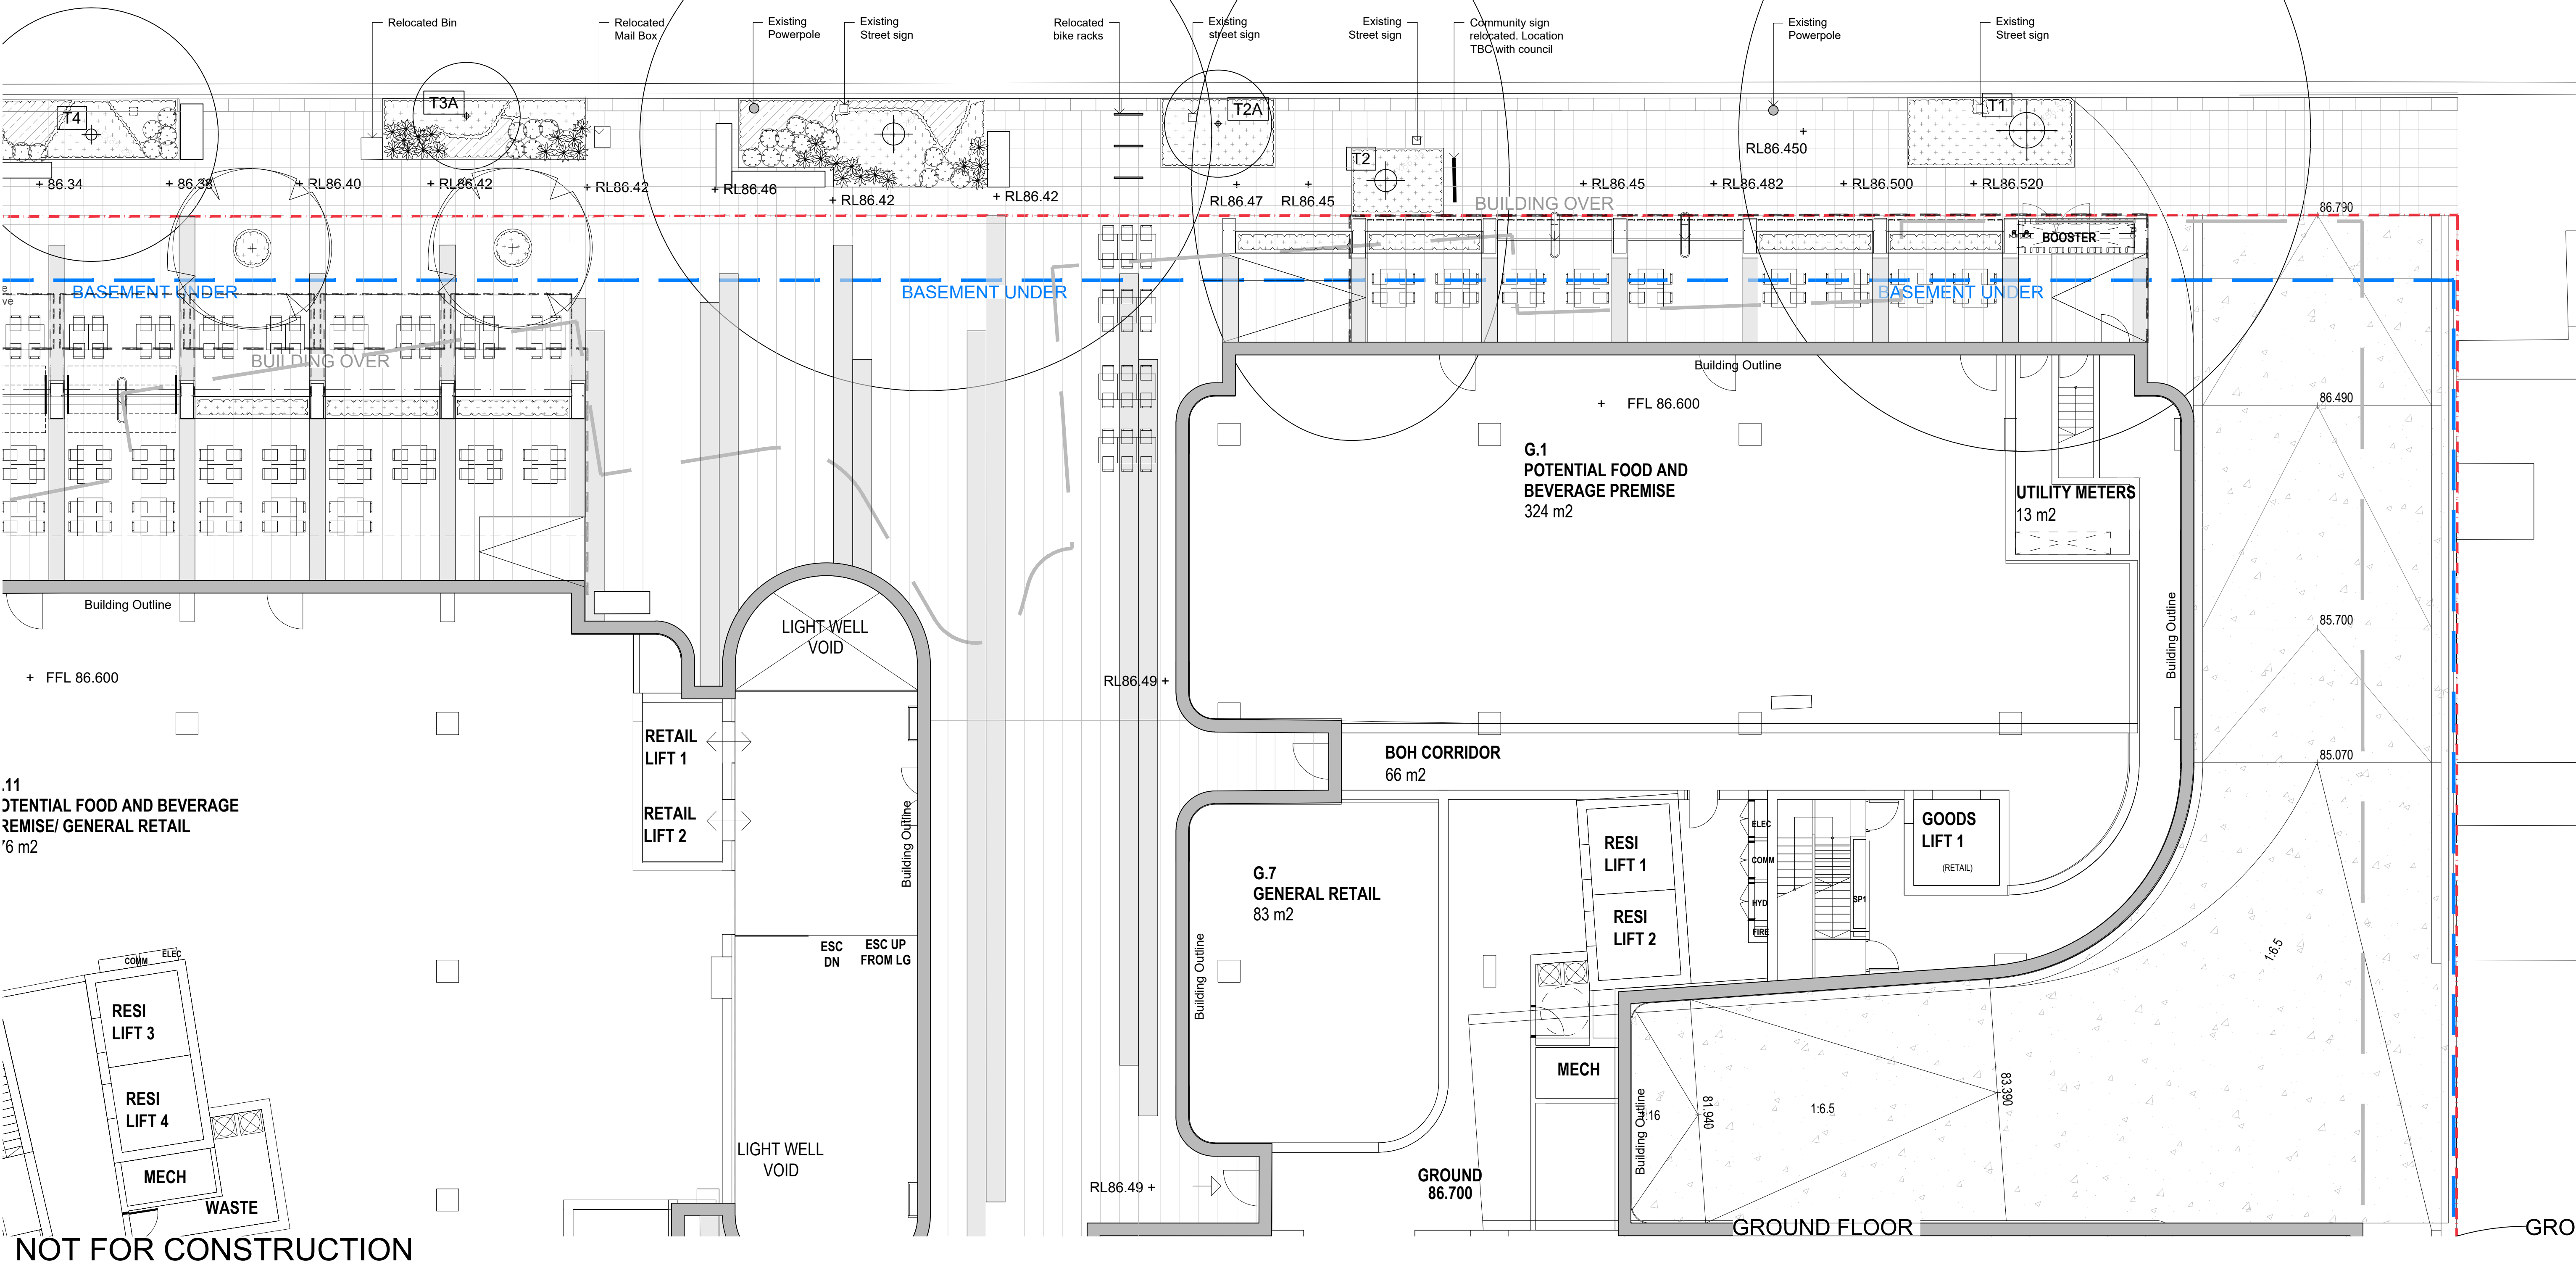

© 2025 Site Image (NSW) Pty Ltd. ABN 44 801 262 380 as agent for Site Image NSW Partnership. All rights reserved. This drawing is copyright and shall not be reproduced or copied in any form or by any means (graphic, electronic or mechanical including photocopy) without the written permission of Site Image (NSW) Pty Ltd. Any license, expressed or implied, to use this document for any purpose what so ever is restricted to the terms of the written agreement between Site Image (NSW) Pty Ltd and the instructing party.

The contractor shall check and verify all work on site (including work by others) before commencing the landscape installation. Any discrepancies are to be reported to the Project Manager or Landscape Architect prior to commencing work. Do not scale this drawing. Any required dimensions not shown shall be referred to the Landscape Architect for confirmation.

|       |                      |       |       |            |
|-------|----------------------|-------|-------|------------|
| H     | SSDA                 | HT    | RS    | 12.11.2025 |
| G     | Section 4.55         | PH    | RS    | 08.08.2025 |
| F     | Section 4.55         | PH    | RS    | 30.05.2025 |
| E     | For Coordination     | PH    | RS    | 24.10.2024 |
| D     | For Coordination     | BS    | RS    | 30.08.2024 |
| C     | For Coordination     | MJW   | RS    | 05.12.2023 |
| B     | For Coordination     | NH    | RS    | 03.11.2023 |
| A     | For Coordination     | NH    | RS    | 02.11.2023 |
| Issue | Revision Description | Drawn | Check | Date       |

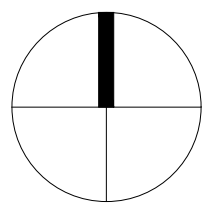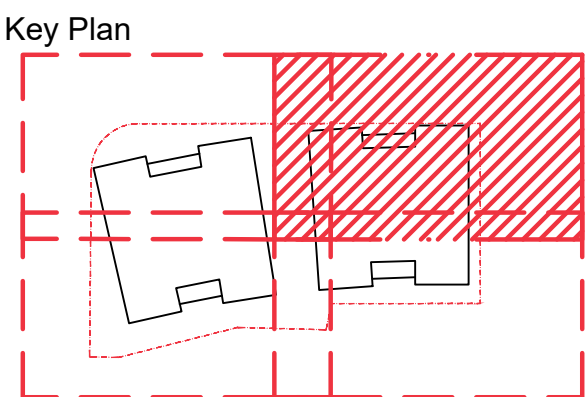


SITE IMAGE  
Landscape Architects  
Level 1, 3-5 Baptist Street  
Redfern NSW 2016  
Australia  
Tel: (61 2) 8332 5600  
Fax: (61 2) 9698 2877  
www.siteimage.com.au

Client  
Edinburgh  
Development Group Pty Ltd  
Project  
100 Edinburgh Road Castlecrag

Drawing Name  
General arrangement - 1  
Ground floor

SSDA  
Scale 1:100 @ A1  
Job Number  
SS23-5163  
Drawing Number  
L-101  
Issue  
H

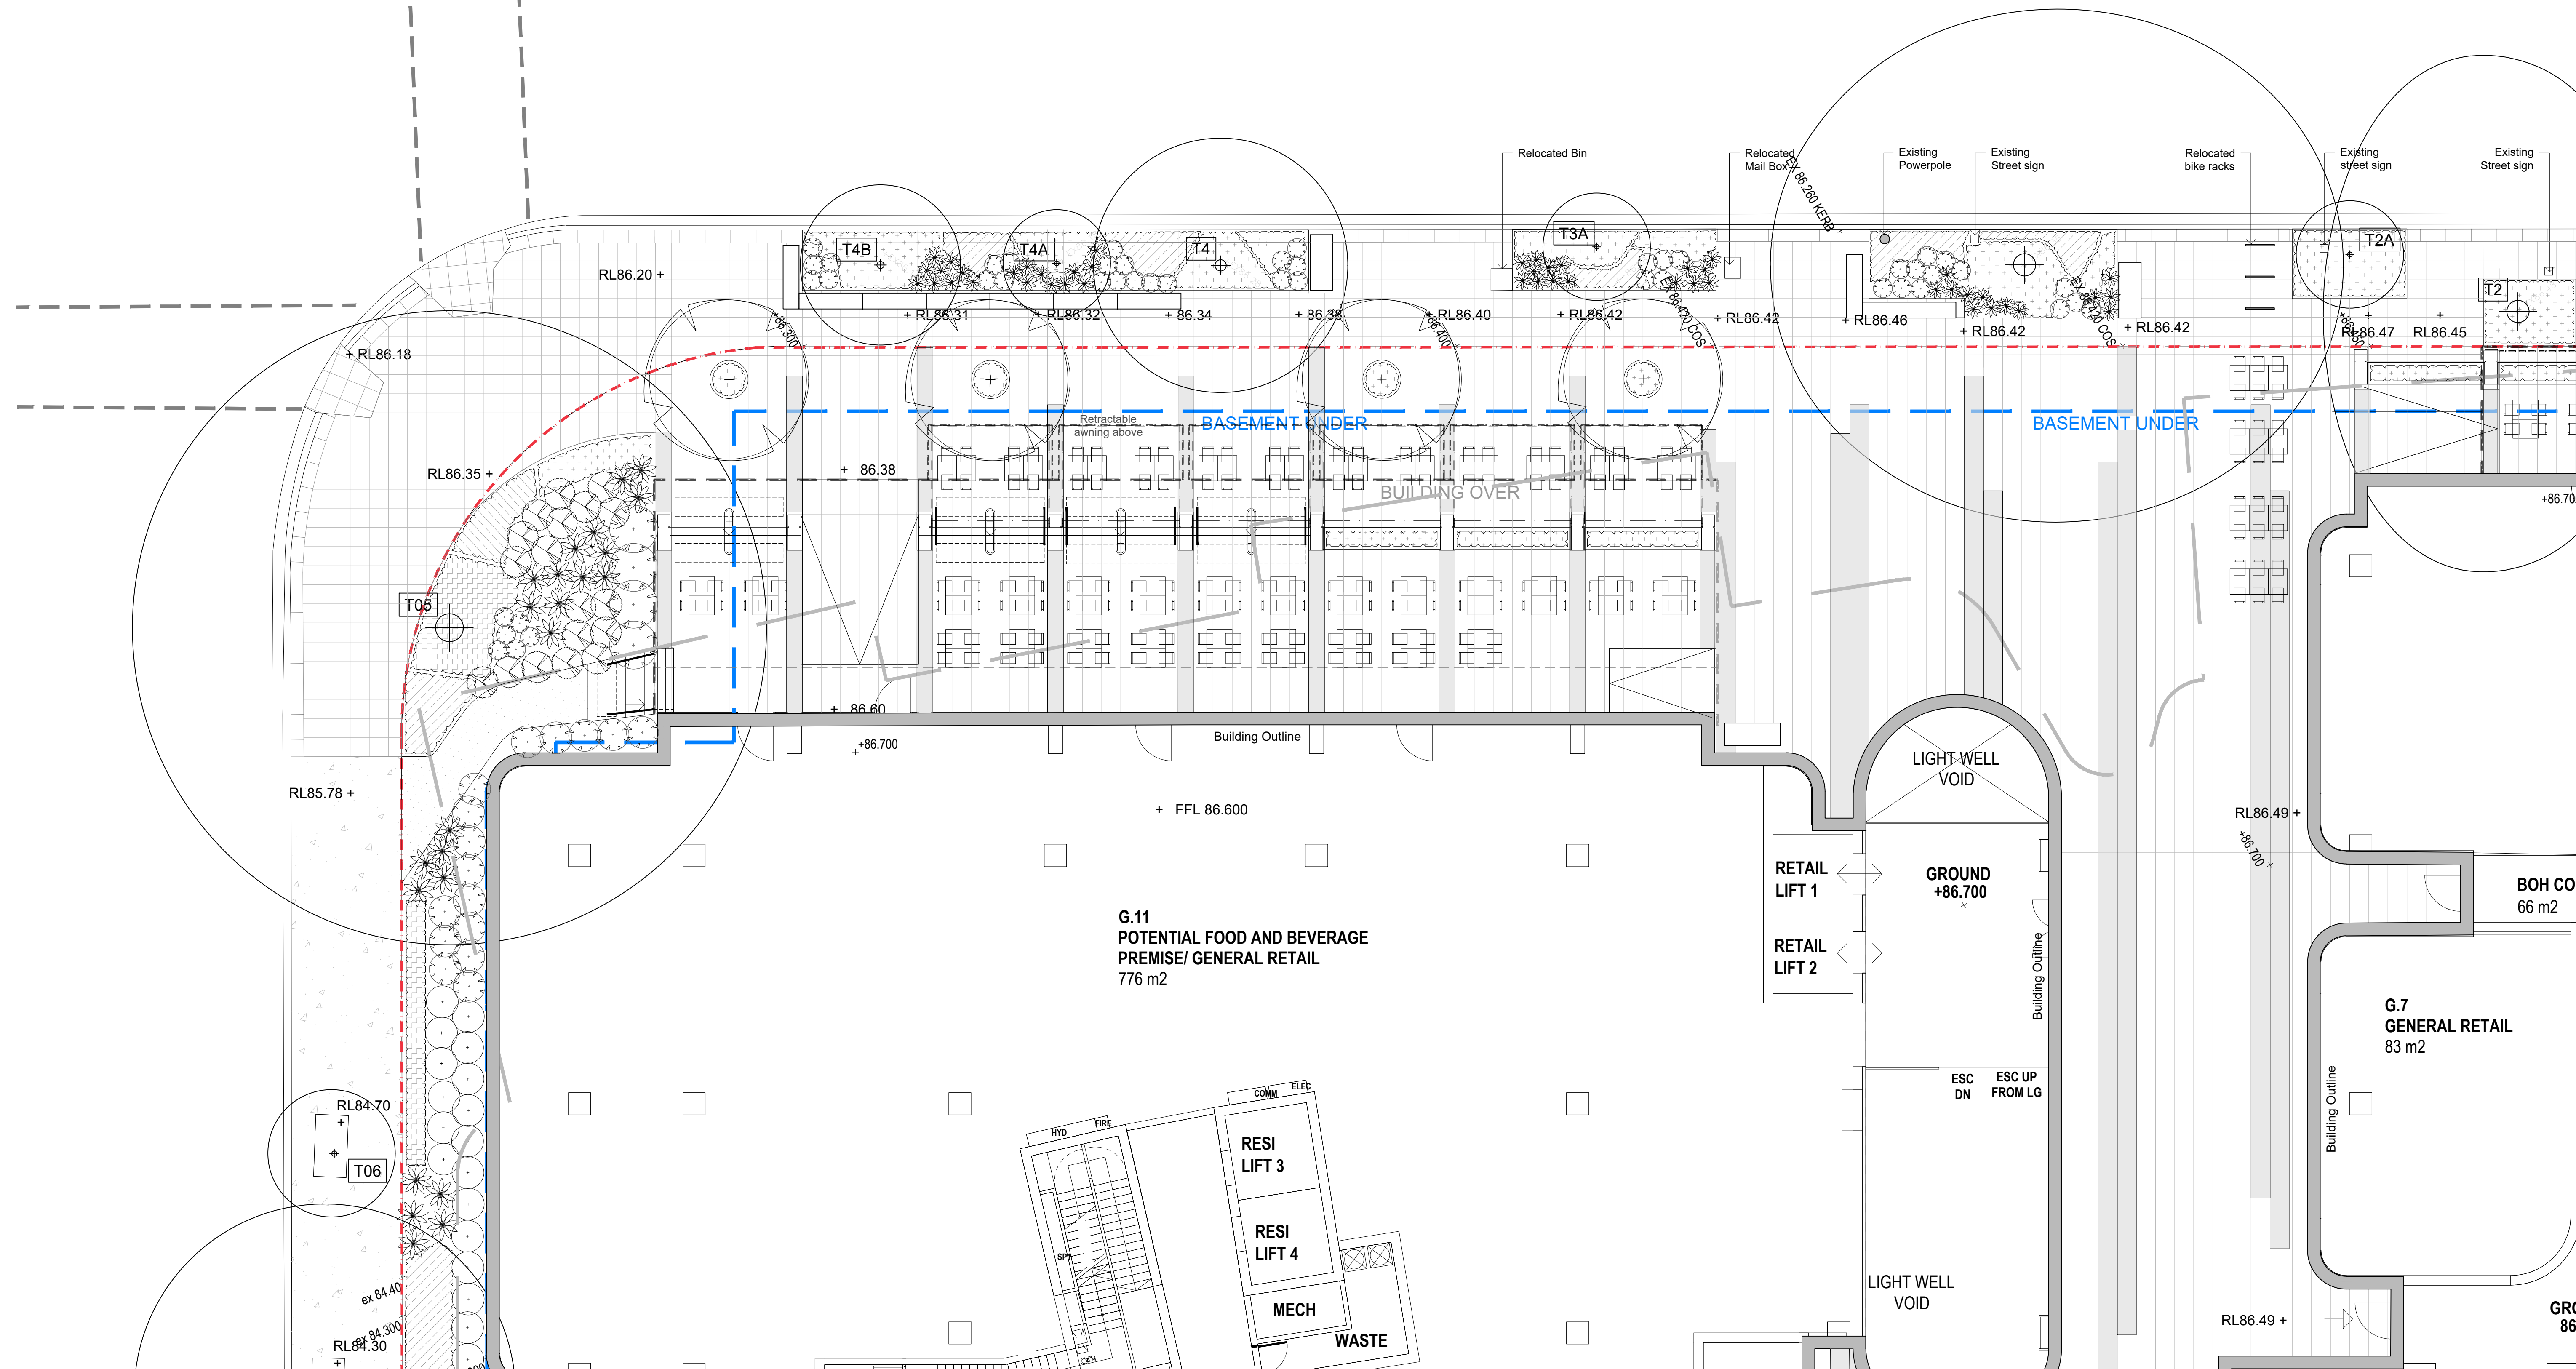


NOT FOR CONSTRUCTION

© 2025 Site Image (NSW) Pty Ltd. ABN 44 801 262 380 as agent for Site Image NSW Partnership. All rights reserved. This drawing is copyright and shall not be reproduced or copied in any form or by any means (graphic, electronic or mechanical including photocopy) without the written permission of Site Image (NSW) Pty Ltd. Any license, expressed or implied, to use this document for any purpose what so ever is restricted to the terms of the written agreement between Site Image (NSW) Pty Ltd and the instructing party.

The contractor shall check and verify all work on site (including work by others) before commencing the landscape installation. Any discrepancies are to be reported to the Project Manager or Landscape Architect prior to commencing work. Do not scale this drawing. Any required dimensions not shown shall be referred to the Landscape Architect for confirmation.

|       |                      |       |       |            |
|-------|----------------------|-------|-------|------------|
| H     | SSDA                 | HT    | RS    | 12.11.2025 |
| G     | Section 4.55         | PH    | RS    | 08.08.2025 |
| F     | Section 4.55         | PH    | RS    | 30.05.2025 |
| D     | For Coordination     | PH    | RS    | 24.10.2024 |
| D     | For Coordination     | BS    | RS    | 30.08.2024 |
| C     | For Coordination     | MJW   | RS    | 05.12.2023 |
| B     | For Coordination     | NH    | RS    | 03.11.2023 |
| A     | For Coordination     | NH    | RS    | 02.11.2023 |
| Issue | Revision Description | Drawn | Check | Date       |

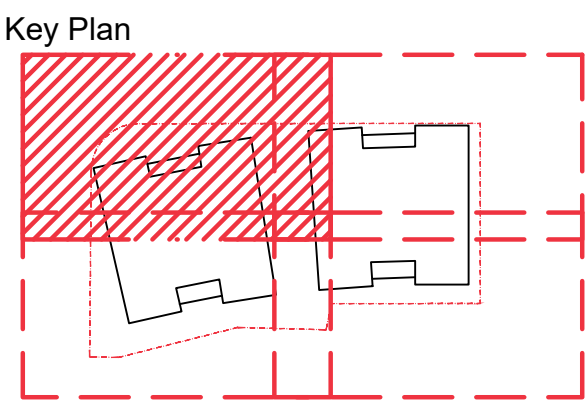

SITE IMAGE  
Landscape Architects  
Level 1, 3-5 Baptist Street  
Redfern NSW 2016  
Australia  
Tel: (61 2) 8332 5600  
Fax: (61 2) 9698 2877  
www.siteimage.com.au


Client  
Edinburgh  
Development Group Pty Ltd

Project  
100 Edinburgh Road Castlecrag

Drawing Name  
General arrangement - 2  
Ground floor

SSDA  
Scale 1:100 @ A1  
Job Number  
SS23-5163  
Drawing Number  
L-102  
Issue  
H

EASTERN VALLEY WAY

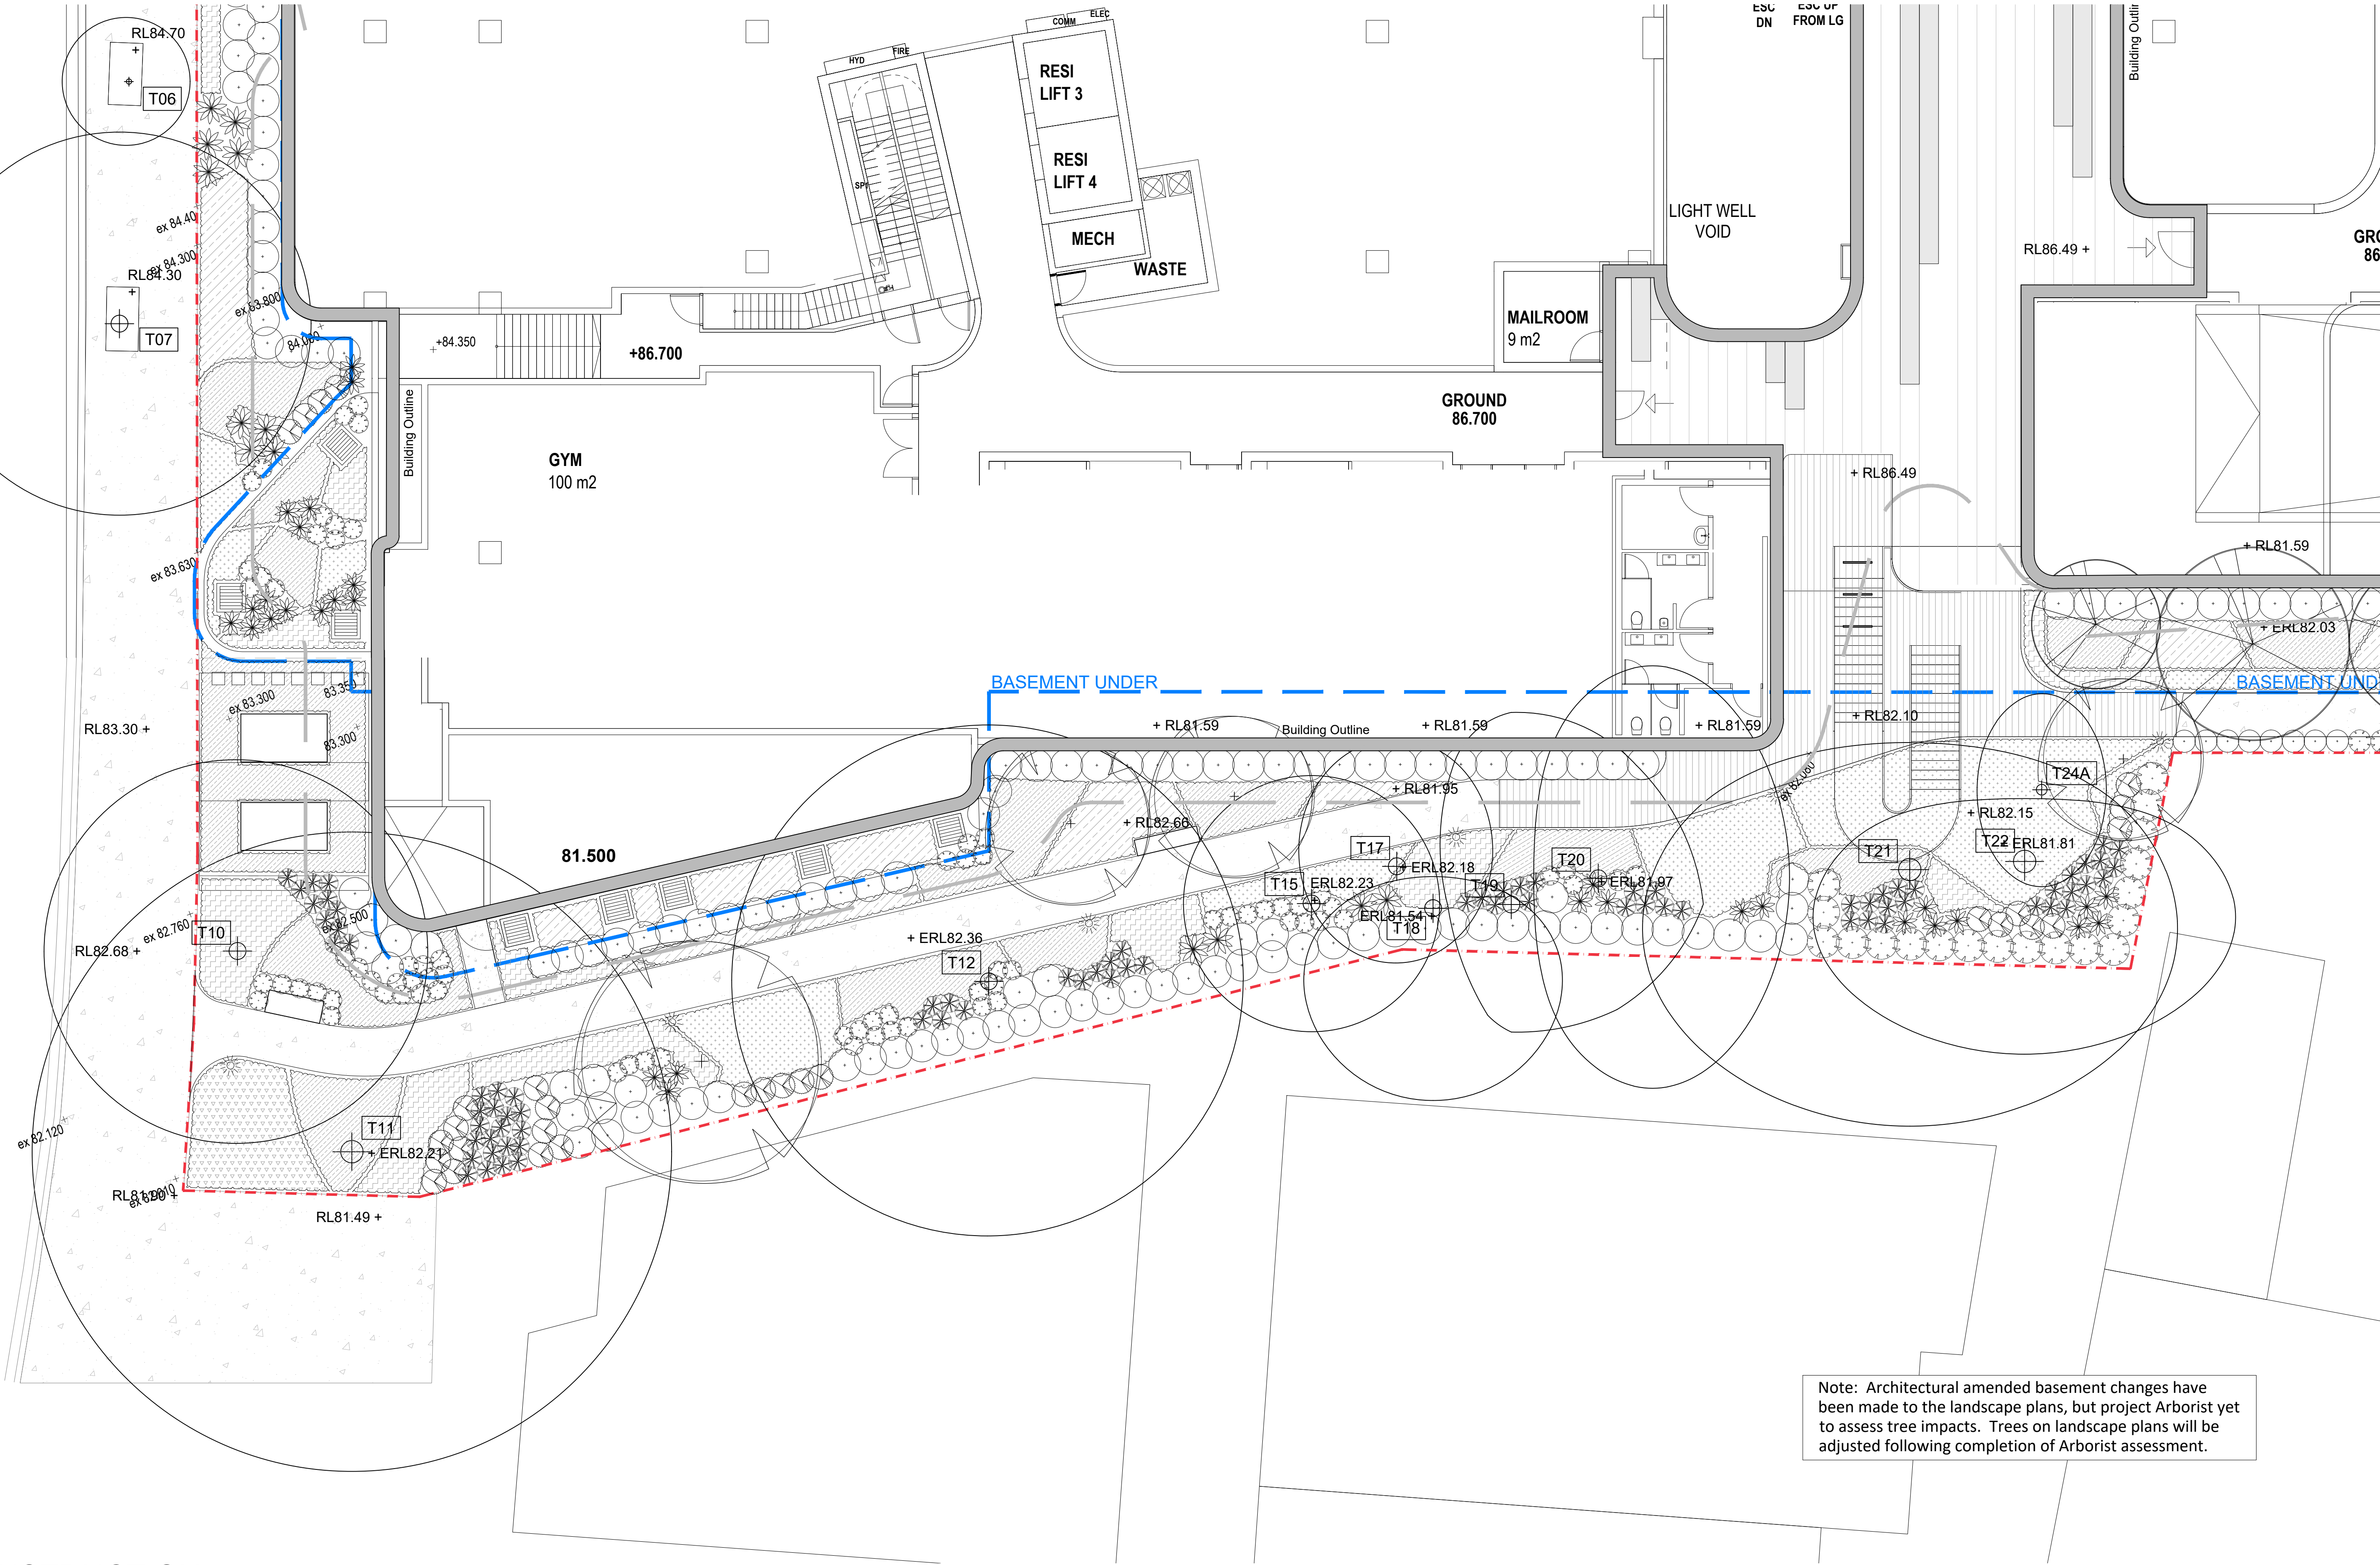



Note: Architectural amended basement changes have been made to the landscape plans, but project Arborist yet to assess tree impacts. Trees on landscape plans will be adjusted following completion of Arborist assessment.

NOT FOR CONSTRUCTION

© 2025 Site Image (NSW) Pty Ltd. ABN 44 801 262 380 as agent for Site Image NSW Partnership. All rights reserved. This drawing is copyright and shall not be reproduced or copied in any form or by any means (graphic, electronic or mechanical including photocopying) without the written permission of Site Image (NSW) Pty Ltd. Any license, expressed or implied, to use this document for any purpose what so ever is restricted to the terms of the written agreement between Site Image (NSW) Pty Ltd and the instructing party.

The contractor shall check and verify all work on site (including work by others) before commencing the landscape installation. Any discrepancies are to be reported to the Project Manager or Landscape Architect prior to commencing work. Do not scale this drawing. Any required dimensions not shown shall be referred to the Landscape Architect for confirmation.

|       |                      |       |       |            |
|-------|----------------------|-------|-------|------------|
| K     | SSDA                 | HT    | RS    | 18.11.2025 |
| J     | SSDA                 | HT    | RS    | 12.11.2025 |
| I     | Section 4.55         | PH    | RS    | 06.08.2025 |
| H     | Section 4.55         | PH    | RS    | 30.05.2025 |
| G     | For Coordination     | PH    | RS    | 24.10.2024 |
| F     | Council RPI Response | MJW   | RS    | 04.09.2024 |
| E     | Council RPI Response | BS    | RS    | 03.09.2024 |
| D     | For Coordination     | BS    | RS    | 30.08.2024 |
| C     | For Coordination     | MJW   | RS    | 05.12.2023 |
| B     | For Coordination     | NH    | RS    | 03.11.2023 |
| A     | For Coordination     | NH    | RS    | 02.11.2023 |
| Issue | Revision Description | Drawn | Check | Date       |

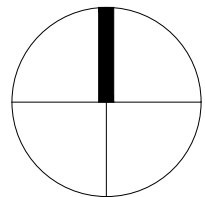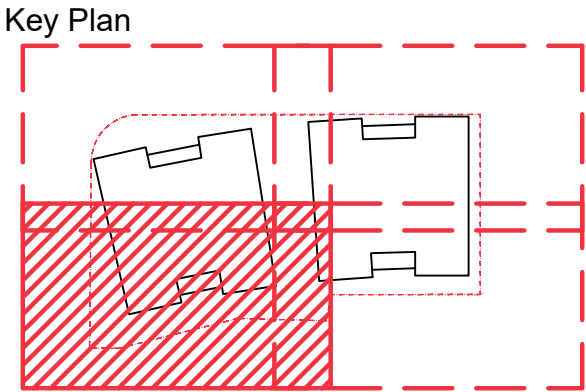

SITE IMAGE  
Landscape Architects  
Level 1, 3-5 Baptist Street  
Redfern NSW 2016  
Australia  
Tel: (61 2) 8332 5600  
Fax: (61 2) 9698 2877  
www.siteimage.com.au

Client  
**Edinburgh  
Development Group Pty Ltd**  
  
Project  
**100 Edinburgh Road Castlecrag**

Drawing Name  
**General arrangement - 3  
Ground floor**

Scale 1:100 @ A1  
Job Number  
**SS23-5163**

SSDA  
0 1 2 3 4 5m  
Drawing Number  
**L-103**  
Issue  
**K**



A1





NOT FOR CONSTRUCTION

© 2025 Site Image (NSW) Pty Ltd. ABN 44 801 262 380 as agent for Site Image NSW Partnership. All rights reserved. This drawing is copyright and shall not be reproduced or copied in any form or by any means (graphic, electronic or mechanical including photocopy) without the written permission of Site Image (NSW) Pty Ltd. Any license, expressed or implied, to use this document for any purpose what so ever is restricted to the terms of the written agreement between Site Image (NSW) Pty Ltd and the instructing party.

The contractor shall check and verify all work on site (including work by others) before commencing the landscape installation. Any discrepancies are to be reported to the Project Manager or Landscape Architect prior to commencing work. Do not scale this drawing. Any required dimensions not shown shall be referred to the Landscape Architect for confirmation.

|       |                      |       |       |            |
|-------|----------------------|-------|-------|------------|
| F     | SSDA                 | HT    | RS    | 12.11.2025 |
| E     | Section 4.55         | PH    | RS    | 30.05.2025 |
| D     | For Coordination     | BS    | RS    | 30.08.2024 |
| C     | For Coordination     | MJW   | RS    | 28.08.2024 |
| B     | For Coordination     | MJW   | RS    | 05.12.2023 |
| A     | For Coordination     | NH    | RS    | 03.11.2023 |
| Issue | Revision Description | Drawn | Check | Date       |

Key Plan

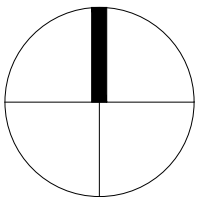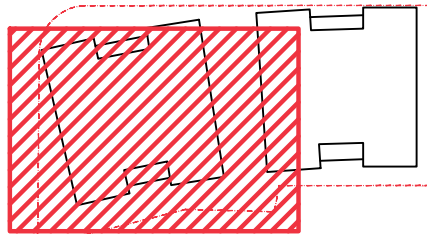

SITE IMAGE  
Landscape Architects  
Level 1, 3-5 Baptist Street  
Redfern NSW 2016  
Australia  
Tel: (61 2) 8332 5600  
Fax: (61 2) 9698 2877  
www.siteimage.com.au


Client  
**Edinburgh**  
Development Group Pty Ltd

Project  
**100 Edinburgh Road Castlecrag**

Drawing Name  
**General arrangement - 5**  
Level 1

Scale 1:100 @ A1  
Job Number  
**SS23-5163**

SSDA  
Drawing Number  
**L-105**  
Issue  
**F**

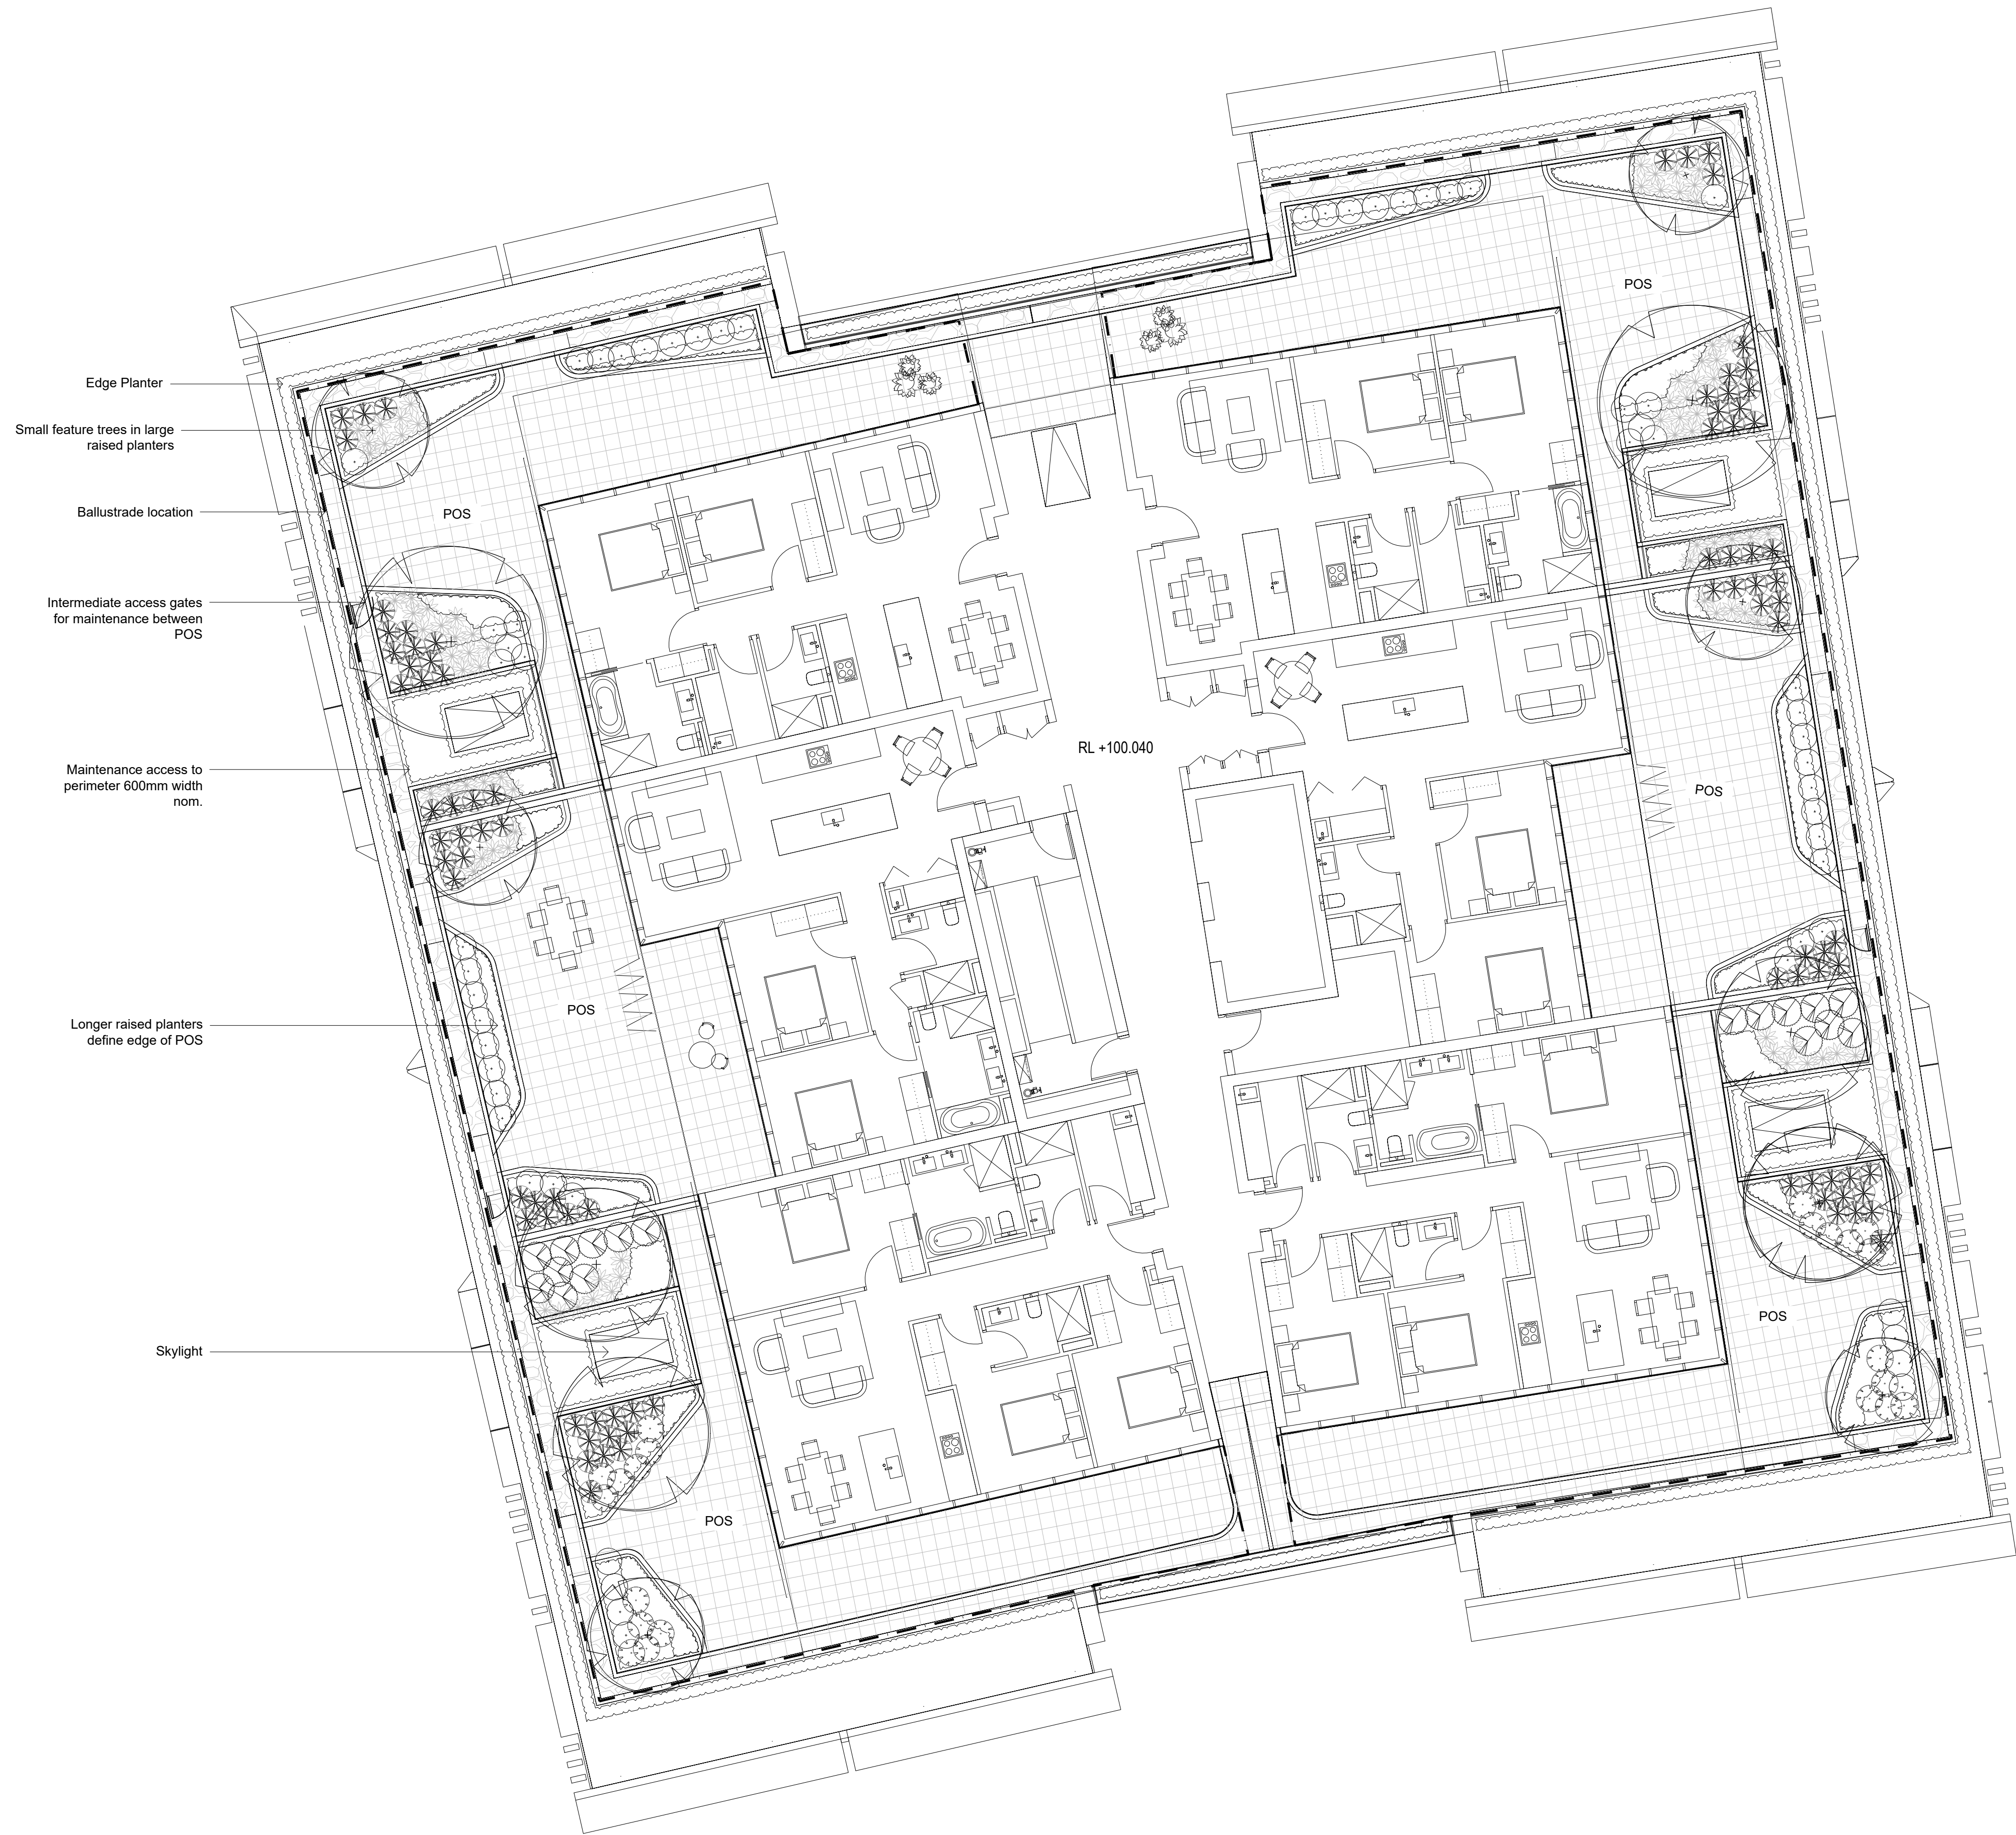



NOT FOR CONSTRUCTION

© 2025 Site Image (NSW) Pty Ltd. ABN 44 801 262 380 as agent for Site Image NSW Partnership. All rights reserved. This drawing is copyright and shall not be reproduced or copied in any form or by any means (graphic, electronic or mechanical including photocopy) without the written permission of Site Image (NSW) Pty Ltd. Any license, expressed or implied, to use this document for any purpose what so ever is restricted to the terms of the written agreement between Site Image (NSW) Pty Ltd and the instructing party.

The contractor shall check and verify all work on site (including work by others) before commencing the landscape installation. Any discrepancies are to be reported to the Project Manager or Landscape Architect prior to commencing work. Do not scale this drawing. Any required dimensions not shown shall be referred to the Landscape Architect for confirmation.

|       |                      |       |       |            |
|-------|----------------------|-------|-------|------------|
| F     | SSDA                 | HT    | RS    | 12.11.2025 |
| E     | Section 4.55         | PH    | RS    | 30.05.2025 |
| D     | For Coordination     | MJW   | RS    | 29.08.2024 |
| C     | For Coordination     | MJW   | RS    | 28.08.2024 |
| B     | For Coordination     | MJW   | RS    | 05.12.2023 |
| A     | For Coordination     | NH    | RS    | 03.11.2023 |
| Issue | Revision Description | Drawn | Check | Date       |

Key Plan

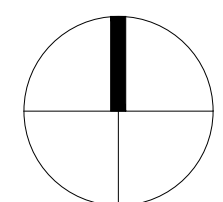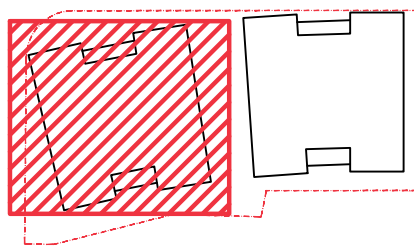


SITE IMAGE  
Landscape Architects  
Level 1, 3-5 Baptist Street  
Redfern NSW 2016  
Australia  
Tel: (61 2) 8332 5600  
Fax: (61 2) 9698 2877  
www.siteimage.com.au


Client  
**Edinburgh  
Development Group Pty Ltd**  
  
Project  
**100 Edinburgh Road Castlecrag**

Drawing Name  
**General arrangement - 6  
Level 4 - Typical Plan  
Eastern Tower**

SSDA  
Scale 1:100 @ A1  
Job Number  
**SS23-5163**  
  
Drawing Number  
**106**  
  
Issue  
**F**

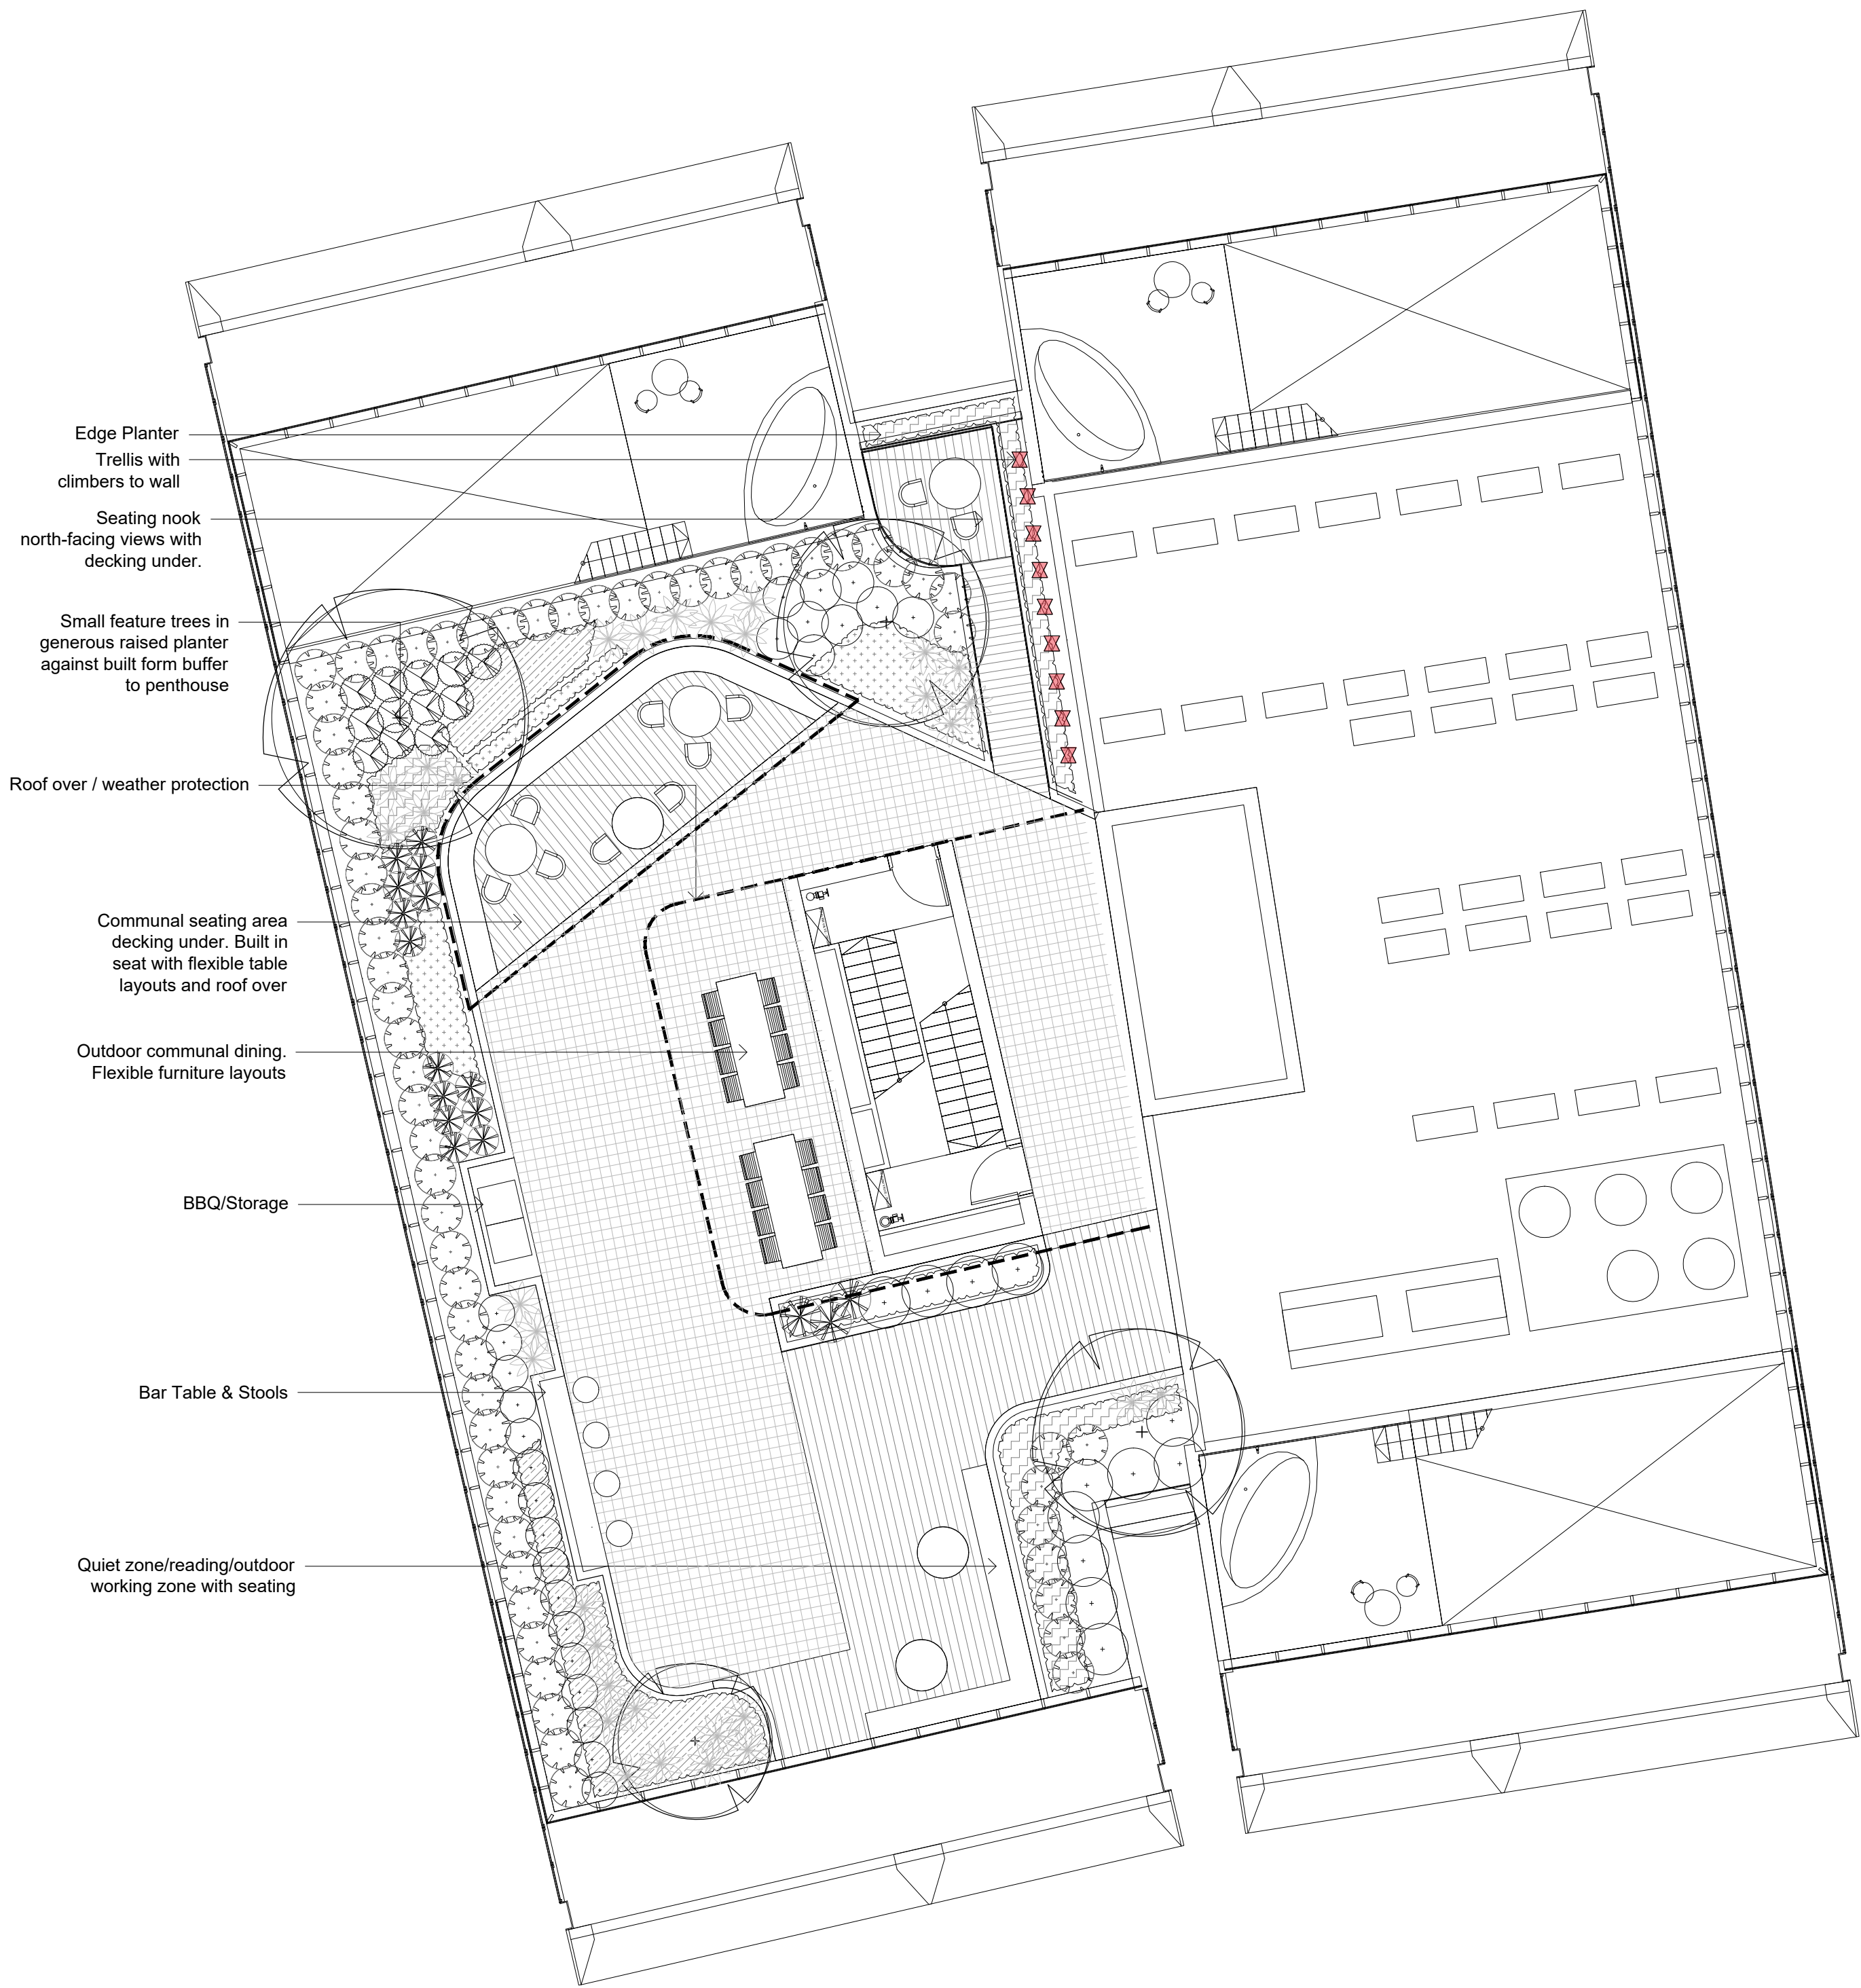

01 Western Tower Rooftop Communal Open Space  
107 1:100

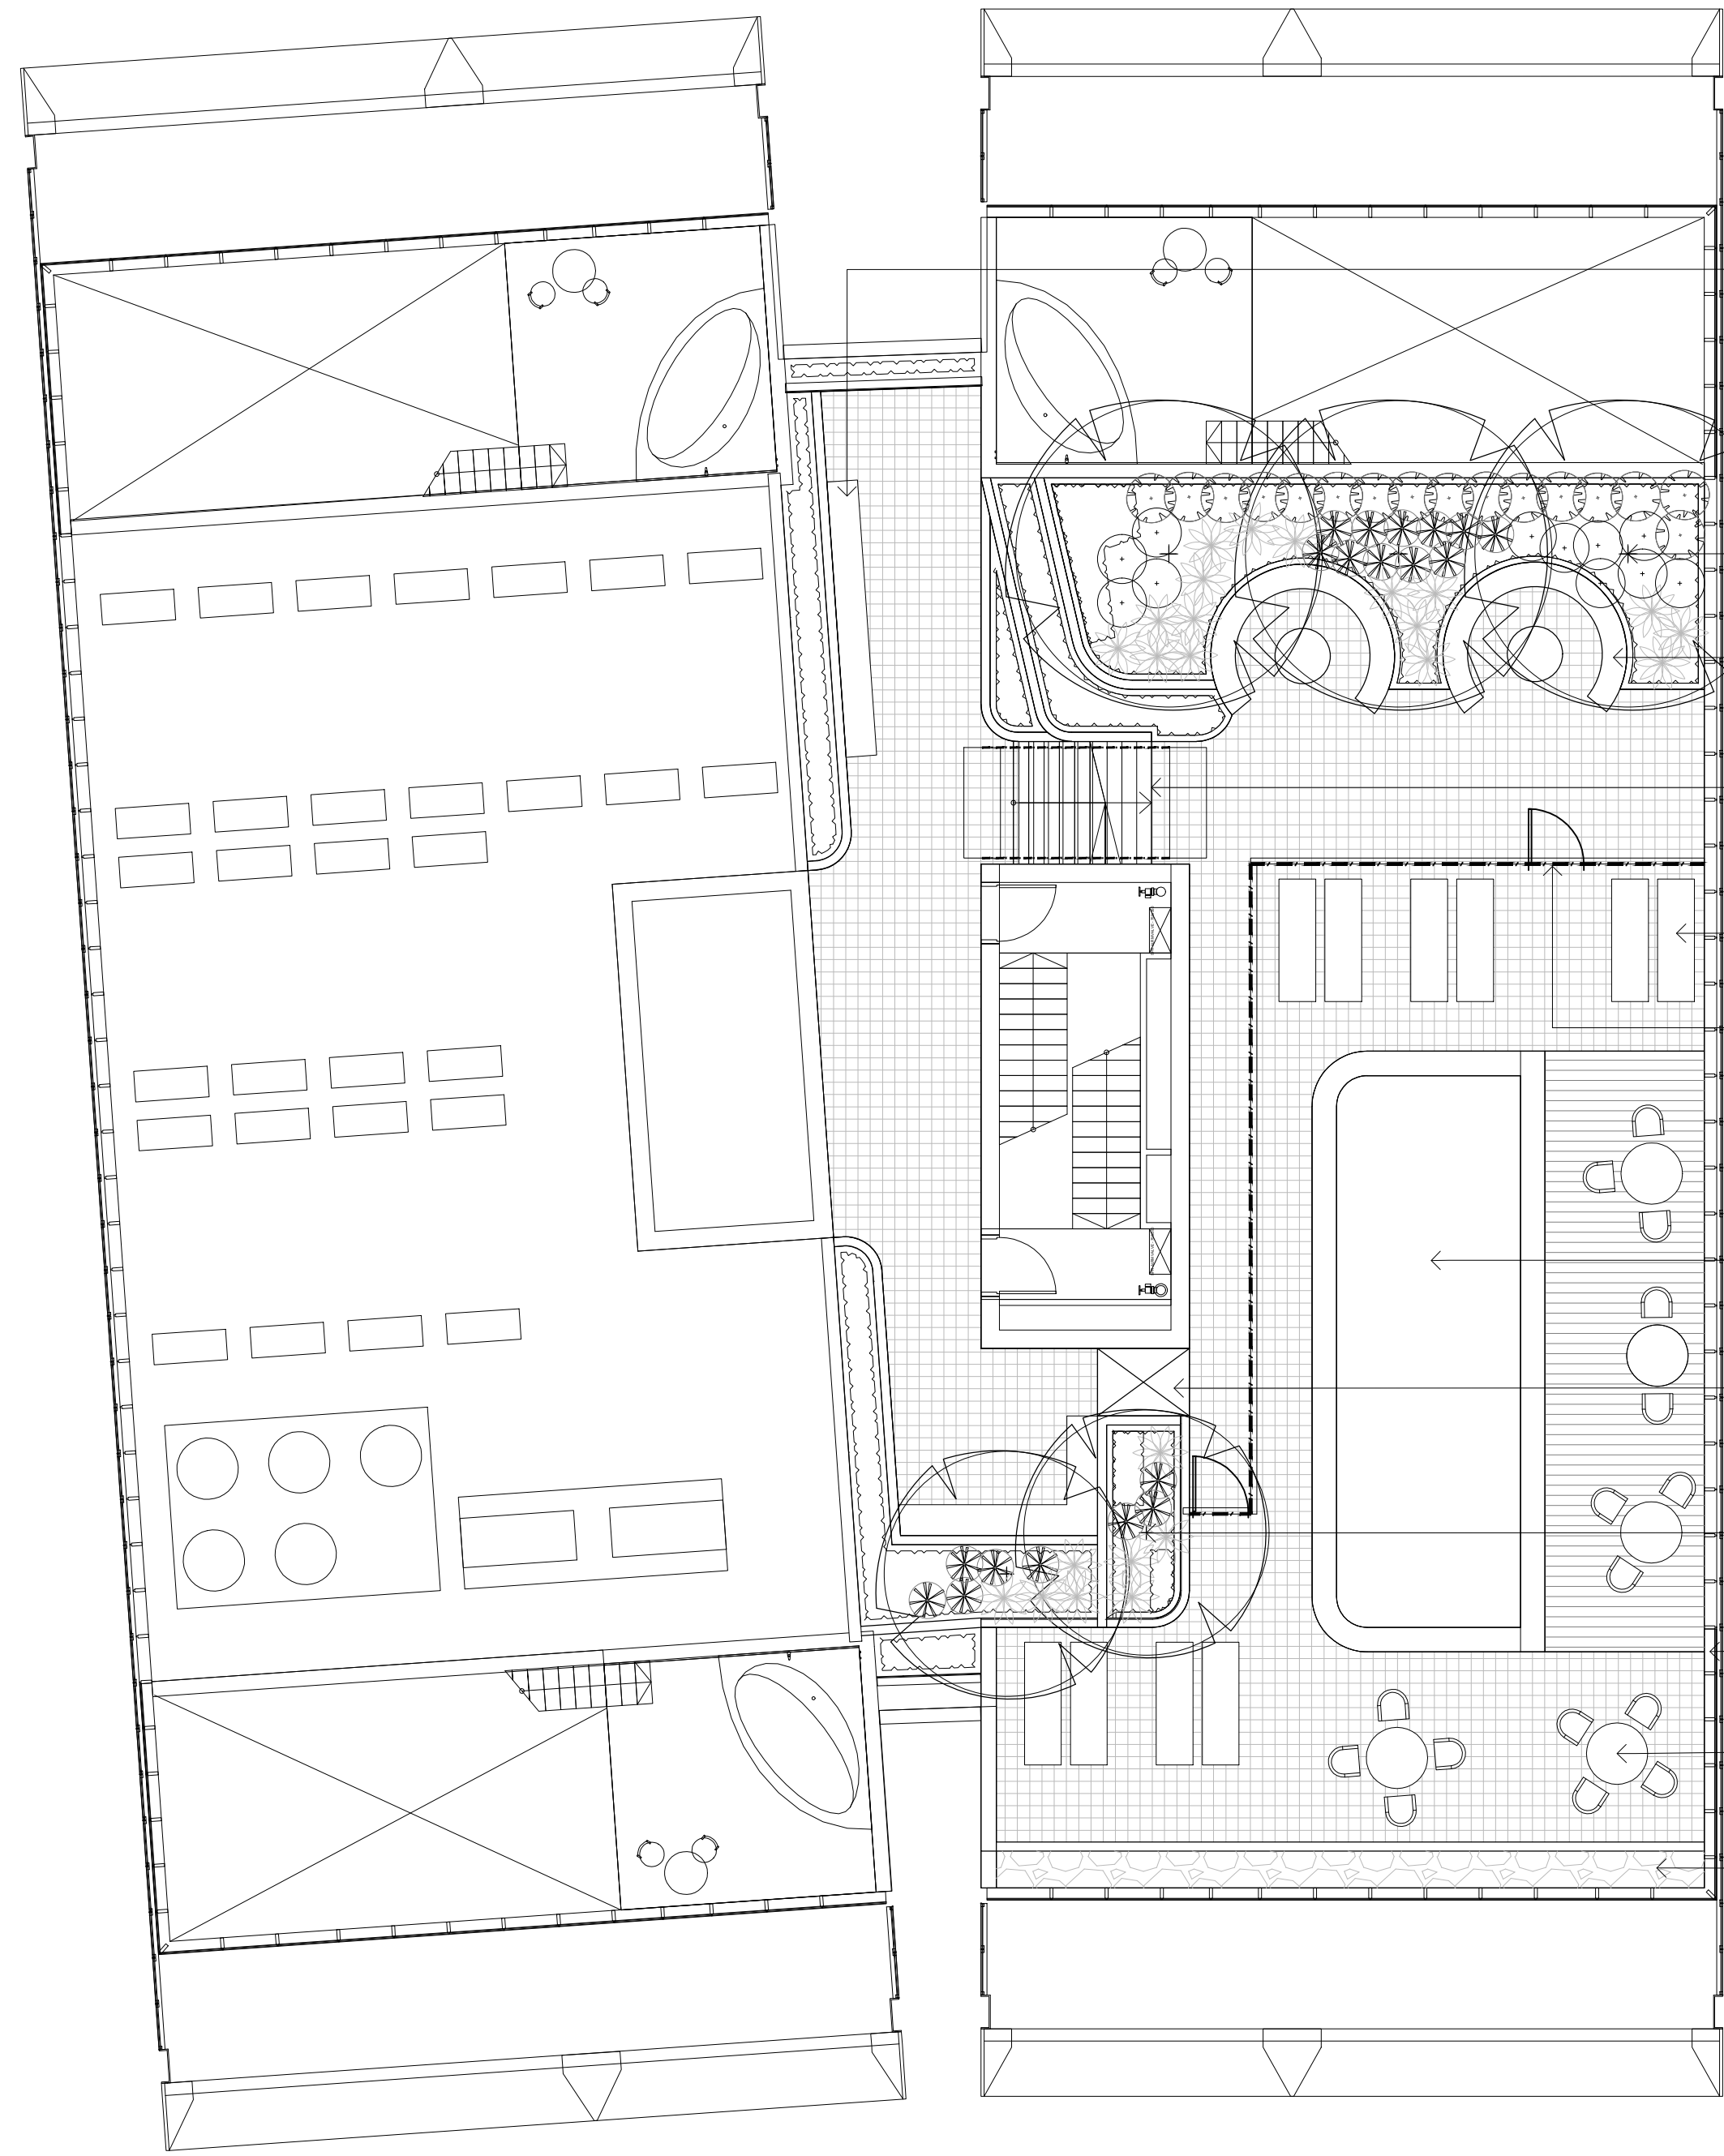

02 Eastern Tower Rooftop Communal Open Space  
107 1:100

NOT FOR CONSTRUCTION



© 2025 Site Image (NSW) Pty Ltd. ABN 44 801 262 380 as agent for Site Image NSW Partnership. All rights reserved. This drawing is copyright and shall not be reproduced or copied in any form or by any means (graphic, electronic or mechanical including photocopy) without the written permission of Site Image (NSW) Pty Ltd. Any license, expressed or implied, to use this document for any purpose what so ever is restricted to the terms of the written agreement between Site Image (NSW) Pty Ltd and the instructing party.

The contractor shall check and verify all work on site (including work by others) before commencing the landscape installation. Any discrepancies are to be reported to the Project Manager or Landscape Architect prior to commencing work. Do not scale this drawing. Any required dimensions not shown shall be referred to the Landscape Architect for confirmation.

A SDA  
Issue Revision Description

HT RS 12.11.2025  
Drawn Check Date

Key Plan

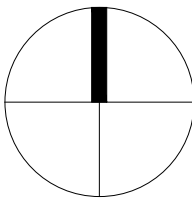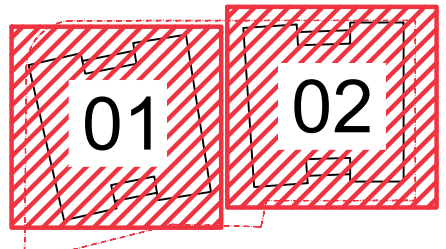

SITE IMAGE  
Landscape Architects  
Level 1, 3-5 Baptist Street  
Redfern NSW 2016  
Australia  
Tel: (61 2) 8332 5600  
Fax: (61 2) 9698 2877  
www.siteimage.com.au


Client  
Edinburgh  
Development Group Pty Ltd

Project  
100 Edinburgh Road Castlecrag

Drawing Name  
General arrangement - 7  
Level 11 Rooftop

SSDA  
Scale 1:100 @ A1  
Job Number  
SS23-5163

0 1 2 3 4 5m  
Drawing Number  
107  
Issue  
A

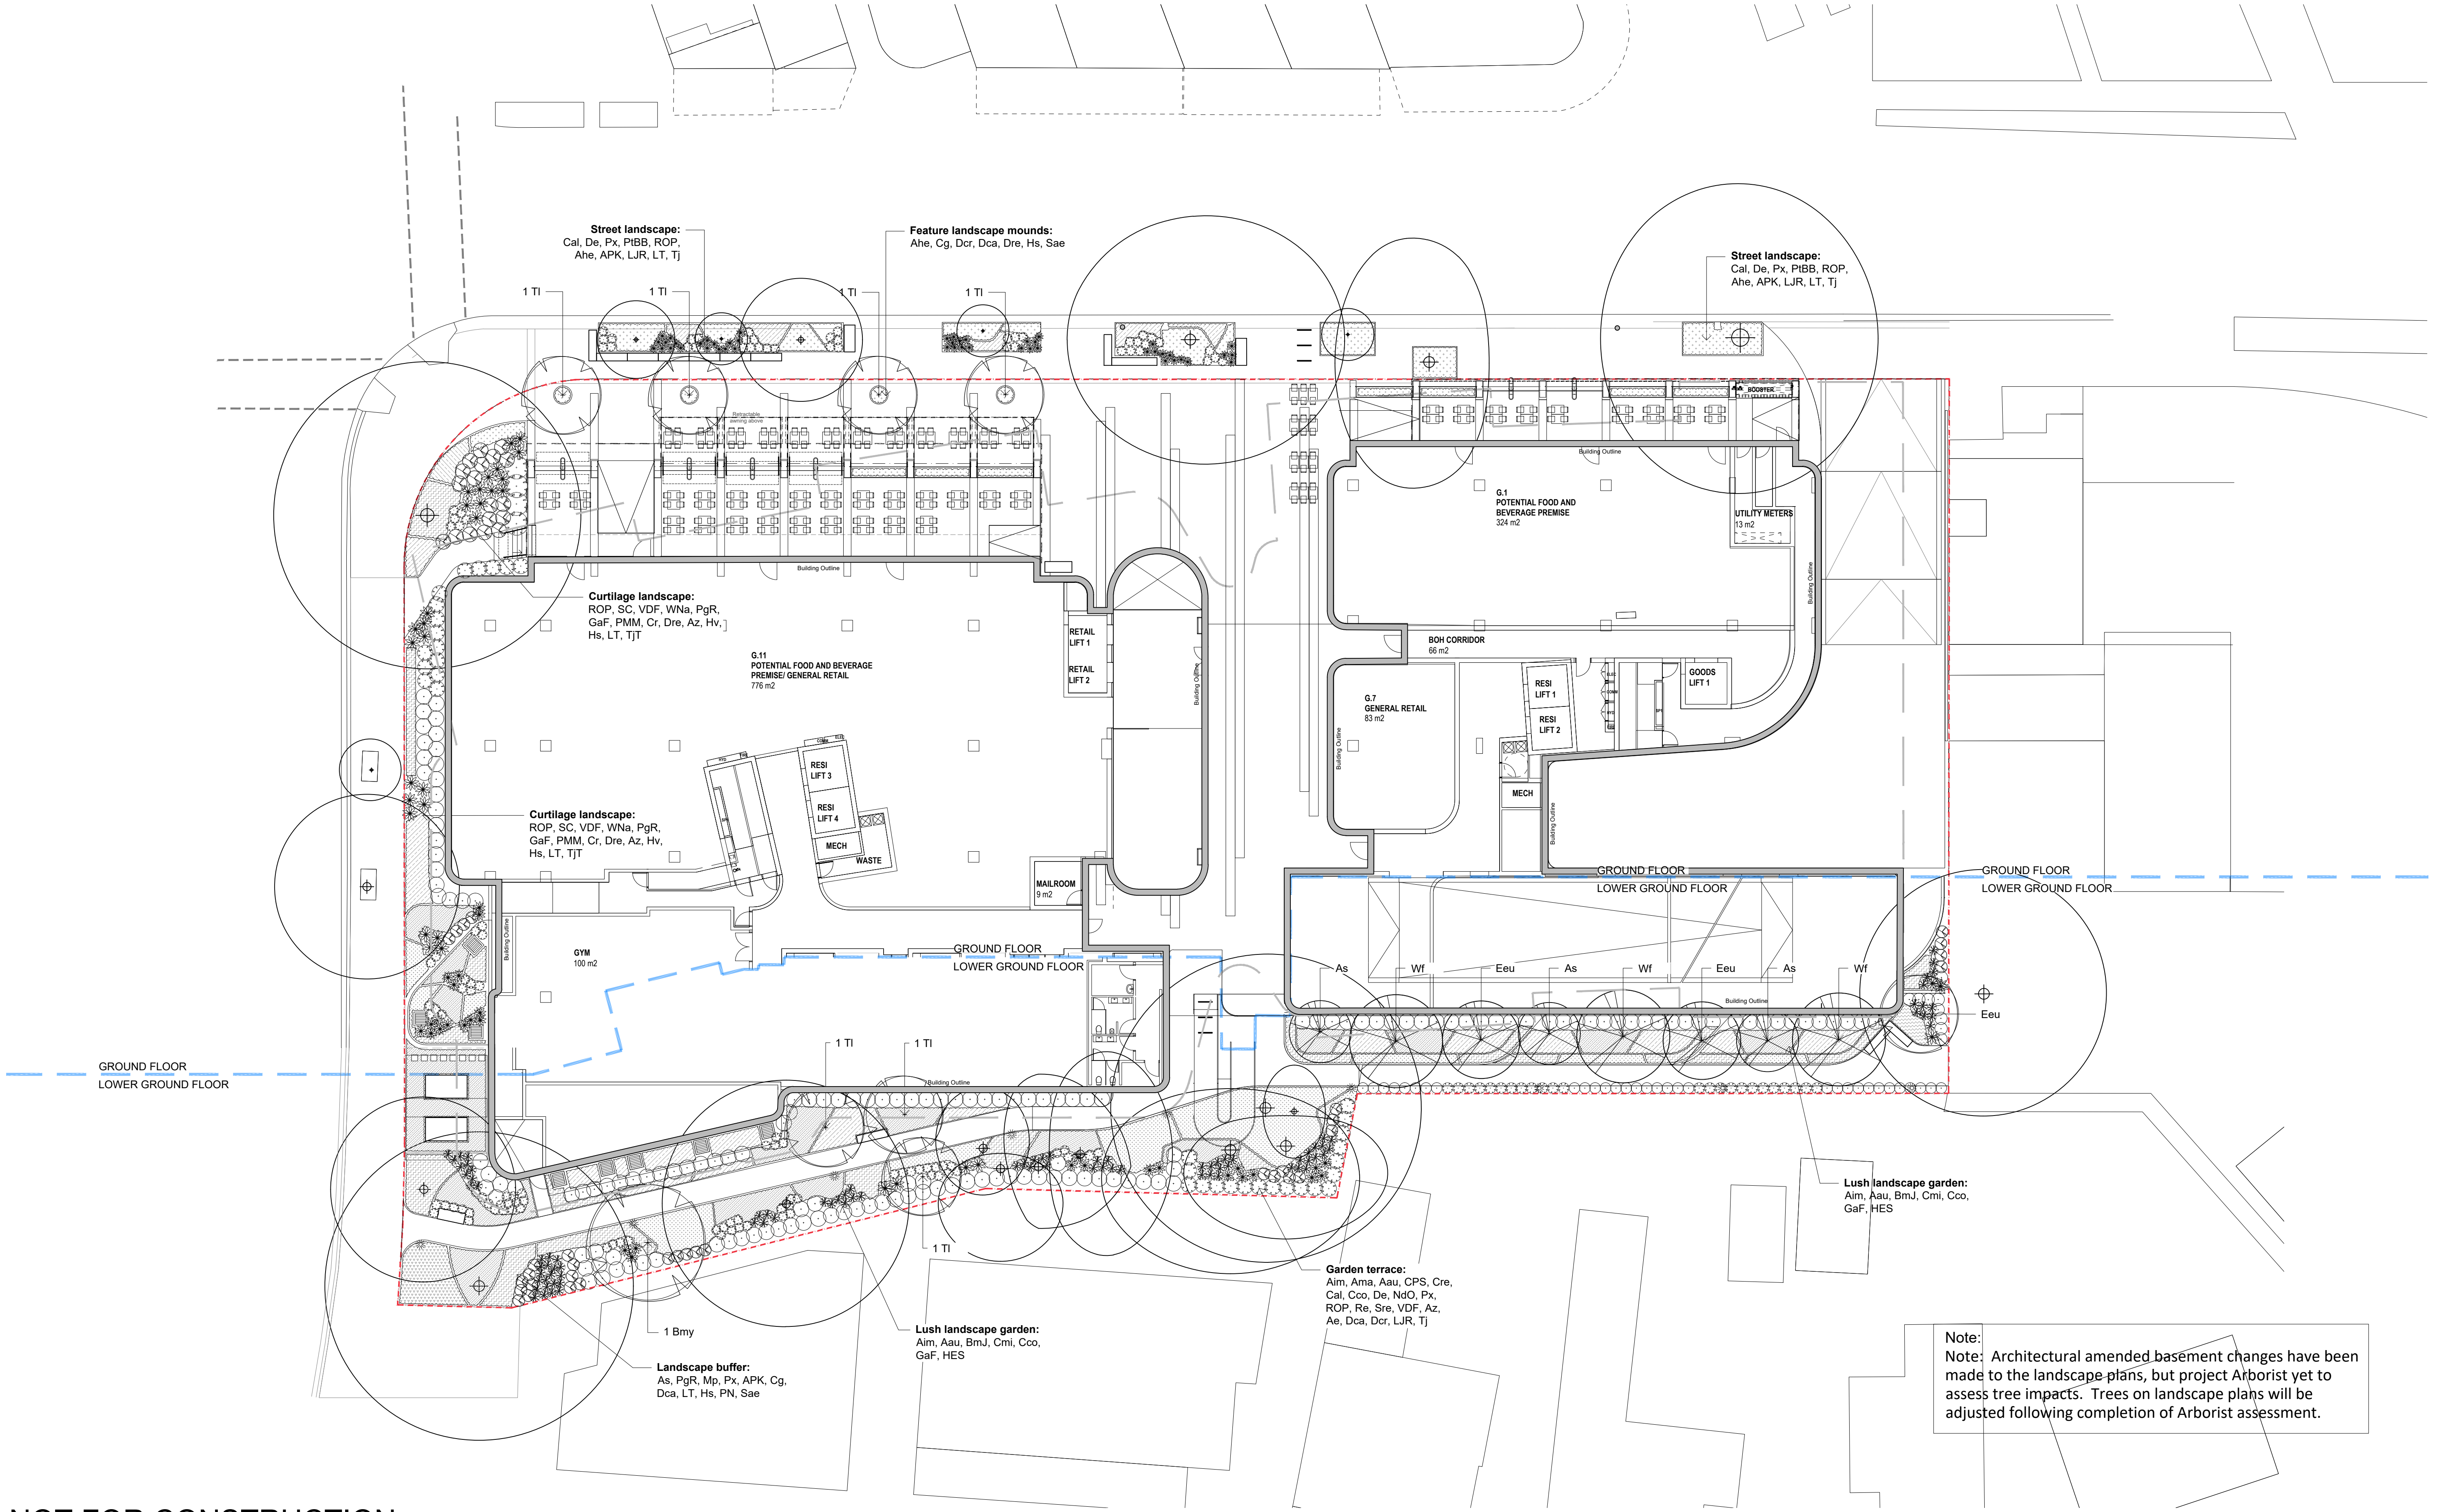

NOT FOR CONSTRUCTION

© 2025 Site Image (NSW) Pty Ltd. ABN 44 801 262 380 as agent for Site Image NSW Partnership. All rights reserved. This drawing is copyright and shall not be reproduced or copied in any form or by any means (graphic, electronic or mechanical including photocopy) without the written permission of Site Image (NSW) Pty Ltd. Any license, expressed or implied, to use this document for any purpose what so ever is restricted to the terms of the written agreement between Site Image (NSW) Pty Ltd and the instructing party.

The contractor shall check and verify all work on site (including work by others) before commencing the landscape installation. Any discrepancies are to be reported to the Project Manager or Landscape Architect prior to commencing work. Do not scale this drawing. Any required dimensions not shown shall be referred to the Landscape Architect for confirmation.

|       |                      |       |       |            |
|-------|----------------------|-------|-------|------------|
| K     | SSDA                 | HT    | RS    | 12.11.2025 |
| J     | Section 4.55         | PH    | RS    | 06.08.2025 |
| I     | Section 4.56         | PH    | RS    | 30.05.2025 |
| H     | For Coordination     | PH    | RS    | 24.10.2024 |
| G     | Council RPI Response | MJW   | RS    | 04.09.2024 |
| F     | For Coordination     | RS    | RS    | 30.08.2024 |
| E     | For Coordination     | MJW   | RS    | 05.12.2023 |
| D     | For DA               | NH    | RS    | 08.11.2023 |
| C     | For Coordination     | NH    | RS    | 03.11.2023 |
| B     | For Coordination     | NH    | RS    | 02.11.2023 |
| A     | Issue for Approval   | PH    | RS    | 11.09.2023 |
| Issue | Revision Description | Drawn | Check | Date       |

SITE IMAGE  
Landscape Architects  
Level 1, 3-5 Baptist Street  
Redfern NSW 2016  
Australia  
Tel: (61 2) 8332 5600  
Fax: (61 2) 9698 2877  
www.siteimage.com.au

Client  
**Edinburgh  
Development Group Pty Ltd**  
  
Project  
**100 Edinburgh Road Castlecrag**

Drawing Name  
**Planting plan  
Overall Ground floor**

Scale 1:200 @ A1  
Job Number  
**SS23-5163**

SSDA  
0 1 2 4 6 10m  
Drawing Number  
**L-200**  
Issue  
**K**





NOT FOR CONSTRUCTION

© 2025 Site Image (NSW) Pty Ltd. ABN 44 801 262 380 as agent for Site Image NSW Partnership. All rights reserved. This drawing is copyright and shall not be reproduced or copied in any form or by any means (graphic, electronic or mechanical including photocopy) without the written permission of Site Image (NSW) Pty Ltd. Any license, expressed or implied, to use this document for any purpose what so ever is restricted to the terms of the written agreement between Site Image (NSW) Pty Ltd and the instructing party.

The contractor shall check and verify all work on site (including work by others) before commencing the landscape installation. Any discrepancies are to be reported to the Project Manager or Landscape Architect prior to commencing work. Do not scale this drawing. Any required dimensions not shown shall be referred to the Landscape Architect for confirmation.

|       |                      |       |       |            |
|-------|----------------------|-------|-------|------------|
| E     | SSDA                 | HT    | RS    | 12.11.2025 |
| D     | Section 4.55         | PH    | RS    | 30.05.2025 |
| C     | For Coordination     | BS    | RS    | 30.08.2024 |
| B     | For Coordination     | MJW   | RS    | 05.12.2023 |
| A     | For Coordination     | NH    | RS    | 03.11.2023 |
| Issue | Revision Description | Drawn | Check | Date       |

Key Plan

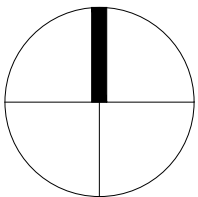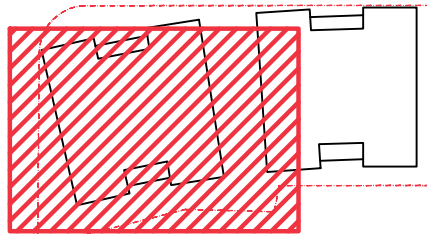

SITE IMAGE

Landscape Architects  
Level 1, 3-5 Baptist Street  
Redfern NSW 2016  
Australia  
Tel: (61 2) 8332 5600  
Fax: (61 2) 9698 2877  
www.siteimage.com.au

Client  
**Edinburgh  
Development Group Pty Ltd**


Project  
**100 Edinburgh Road Castlecrag**

Drawing Name  
**Planting plan - 2  
Level 1**

Scale 1:100 @ A1  
Job Number  
**SS23-5163**

SSDA  
Drawing Number  
**L-201**

Issue  
**E**

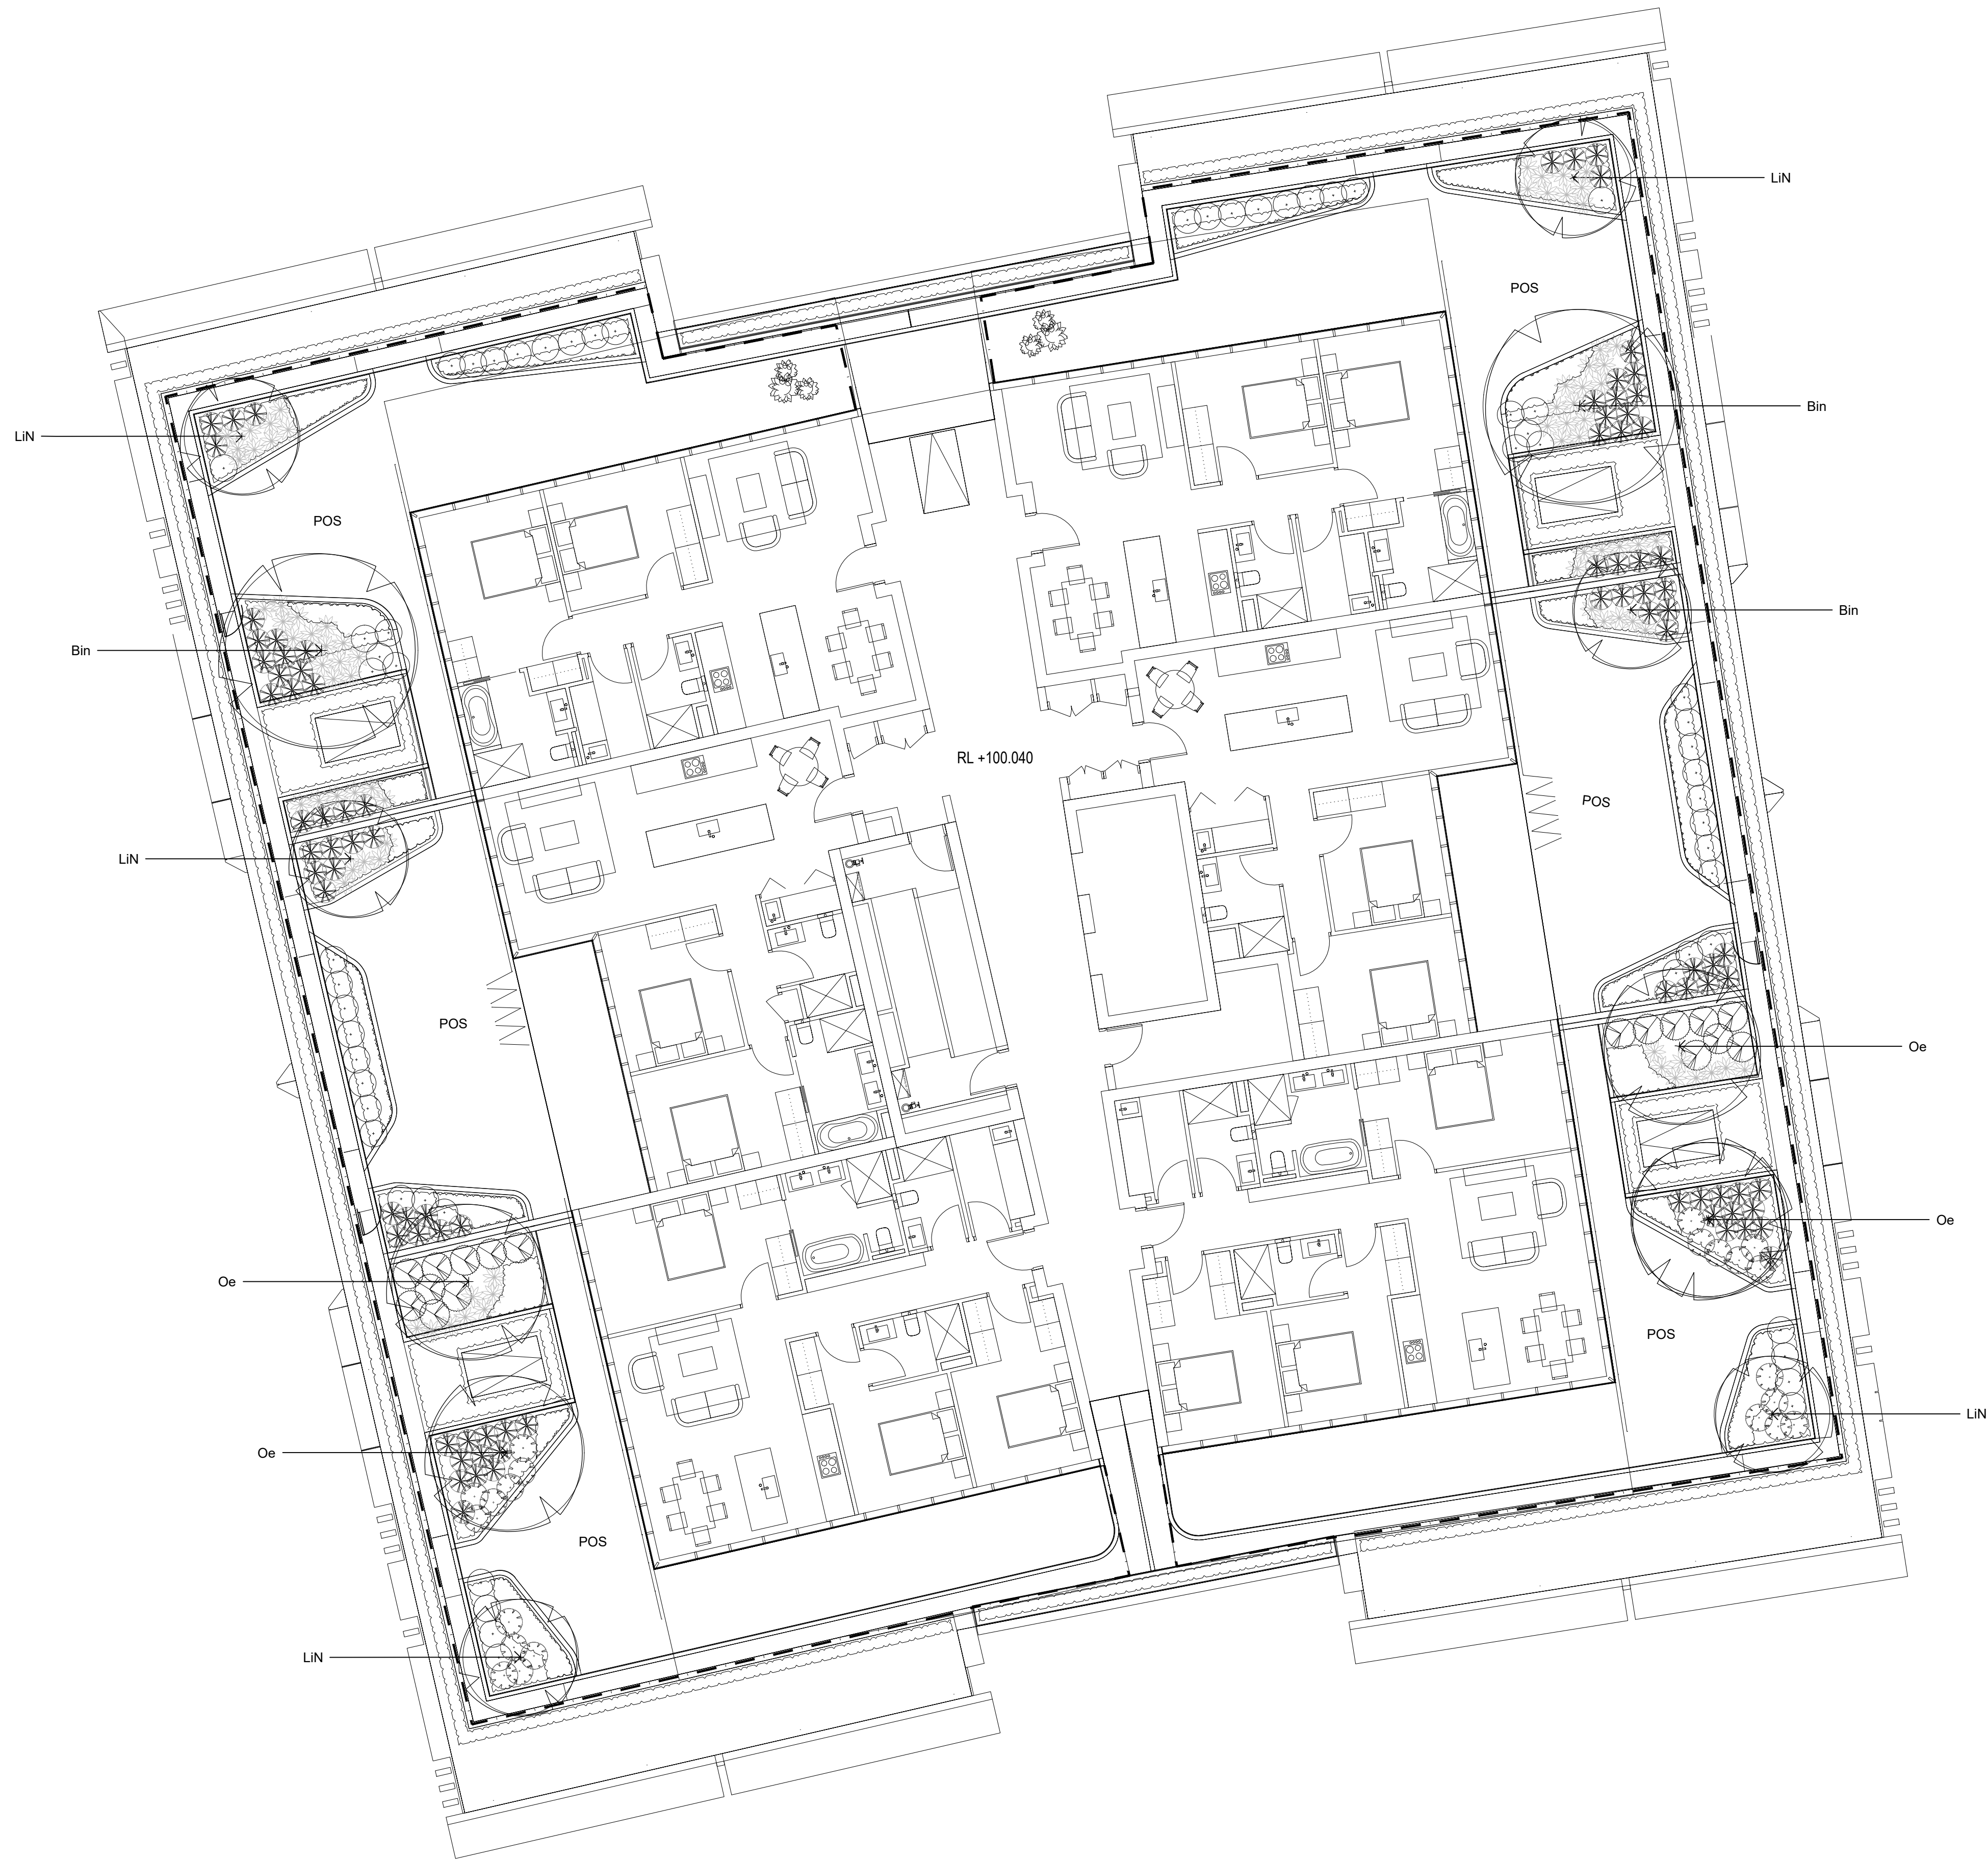

NOT FOR CONSTRUCTION



© 2025 Site Image (NSW) Pty Ltd. ABN 44 801 262 380 as agent for Site Image NSW Partnership. All rights reserved. This drawing is copyright and shall not be reproduced or copied in any form or by any means (graphic, electronic or mechanical including photocopy) without the written permission of Site Image (NSW) Pty Ltd. Any license, expressed or implied, to use this document for any purpose what so ever is restricted to the terms of the written agreement between Site Image (NSW) Pty Ltd and the instructing party.

The contractor shall check and verify all work on site (including work by others) before commencing the landscape installation. Any discrepancies are to be reported to the Project Manager or Landscape Architect prior to commencing work. Do not scale this drawing. Any required dimensions not shown shall be referred to the Landscape Architect for confirmation.

| Issue | Revision Description |
|-------|----------------------|
| E     | SSDA                 |
| D     | Section 4.55         |
| C     | For Coordination     |
| B     | For Coordination     |
| A     | For Coordination     |

| Drawn | Check | Date       |
|-------|-------|------------|
| HT    | RS    | 12.11.2025 |
| PH    | RS    | 30.05.2025 |
| BS    | RS    | 30.08.2024 |
| MJW   | RS    | 05.12.2023 |
| NH    | RS    | 03.11.2023 |

Key Plan

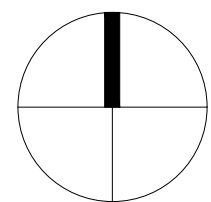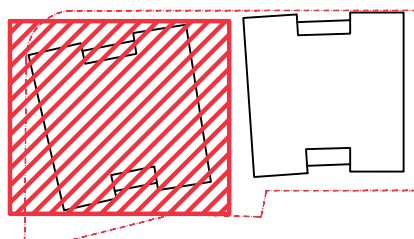


**SITE IMAGE**  
Landscape Architects  
Level 1, 3-5 Baptist Street  
Redfern NSW 2016  
Australia  
Tel: (61 2) 8332 5600  
Fax: (61 2) 9698 2877  
www.siteimage.com.au

Client  
**Edinburgh**  
Development Group Pty Ltd  
Project  
**100 Edinburgh Road Castlecrag**


Drawing Name  
**Planting plan - 3**  
**Level 4 - Typical Plan**  
**Eastern Tower**

Scale 1:100 @ A1  
Job Number  
**SS23-5163**

**SSDA**  
Drawing Number  
**L-202**  
Issue  
**E**

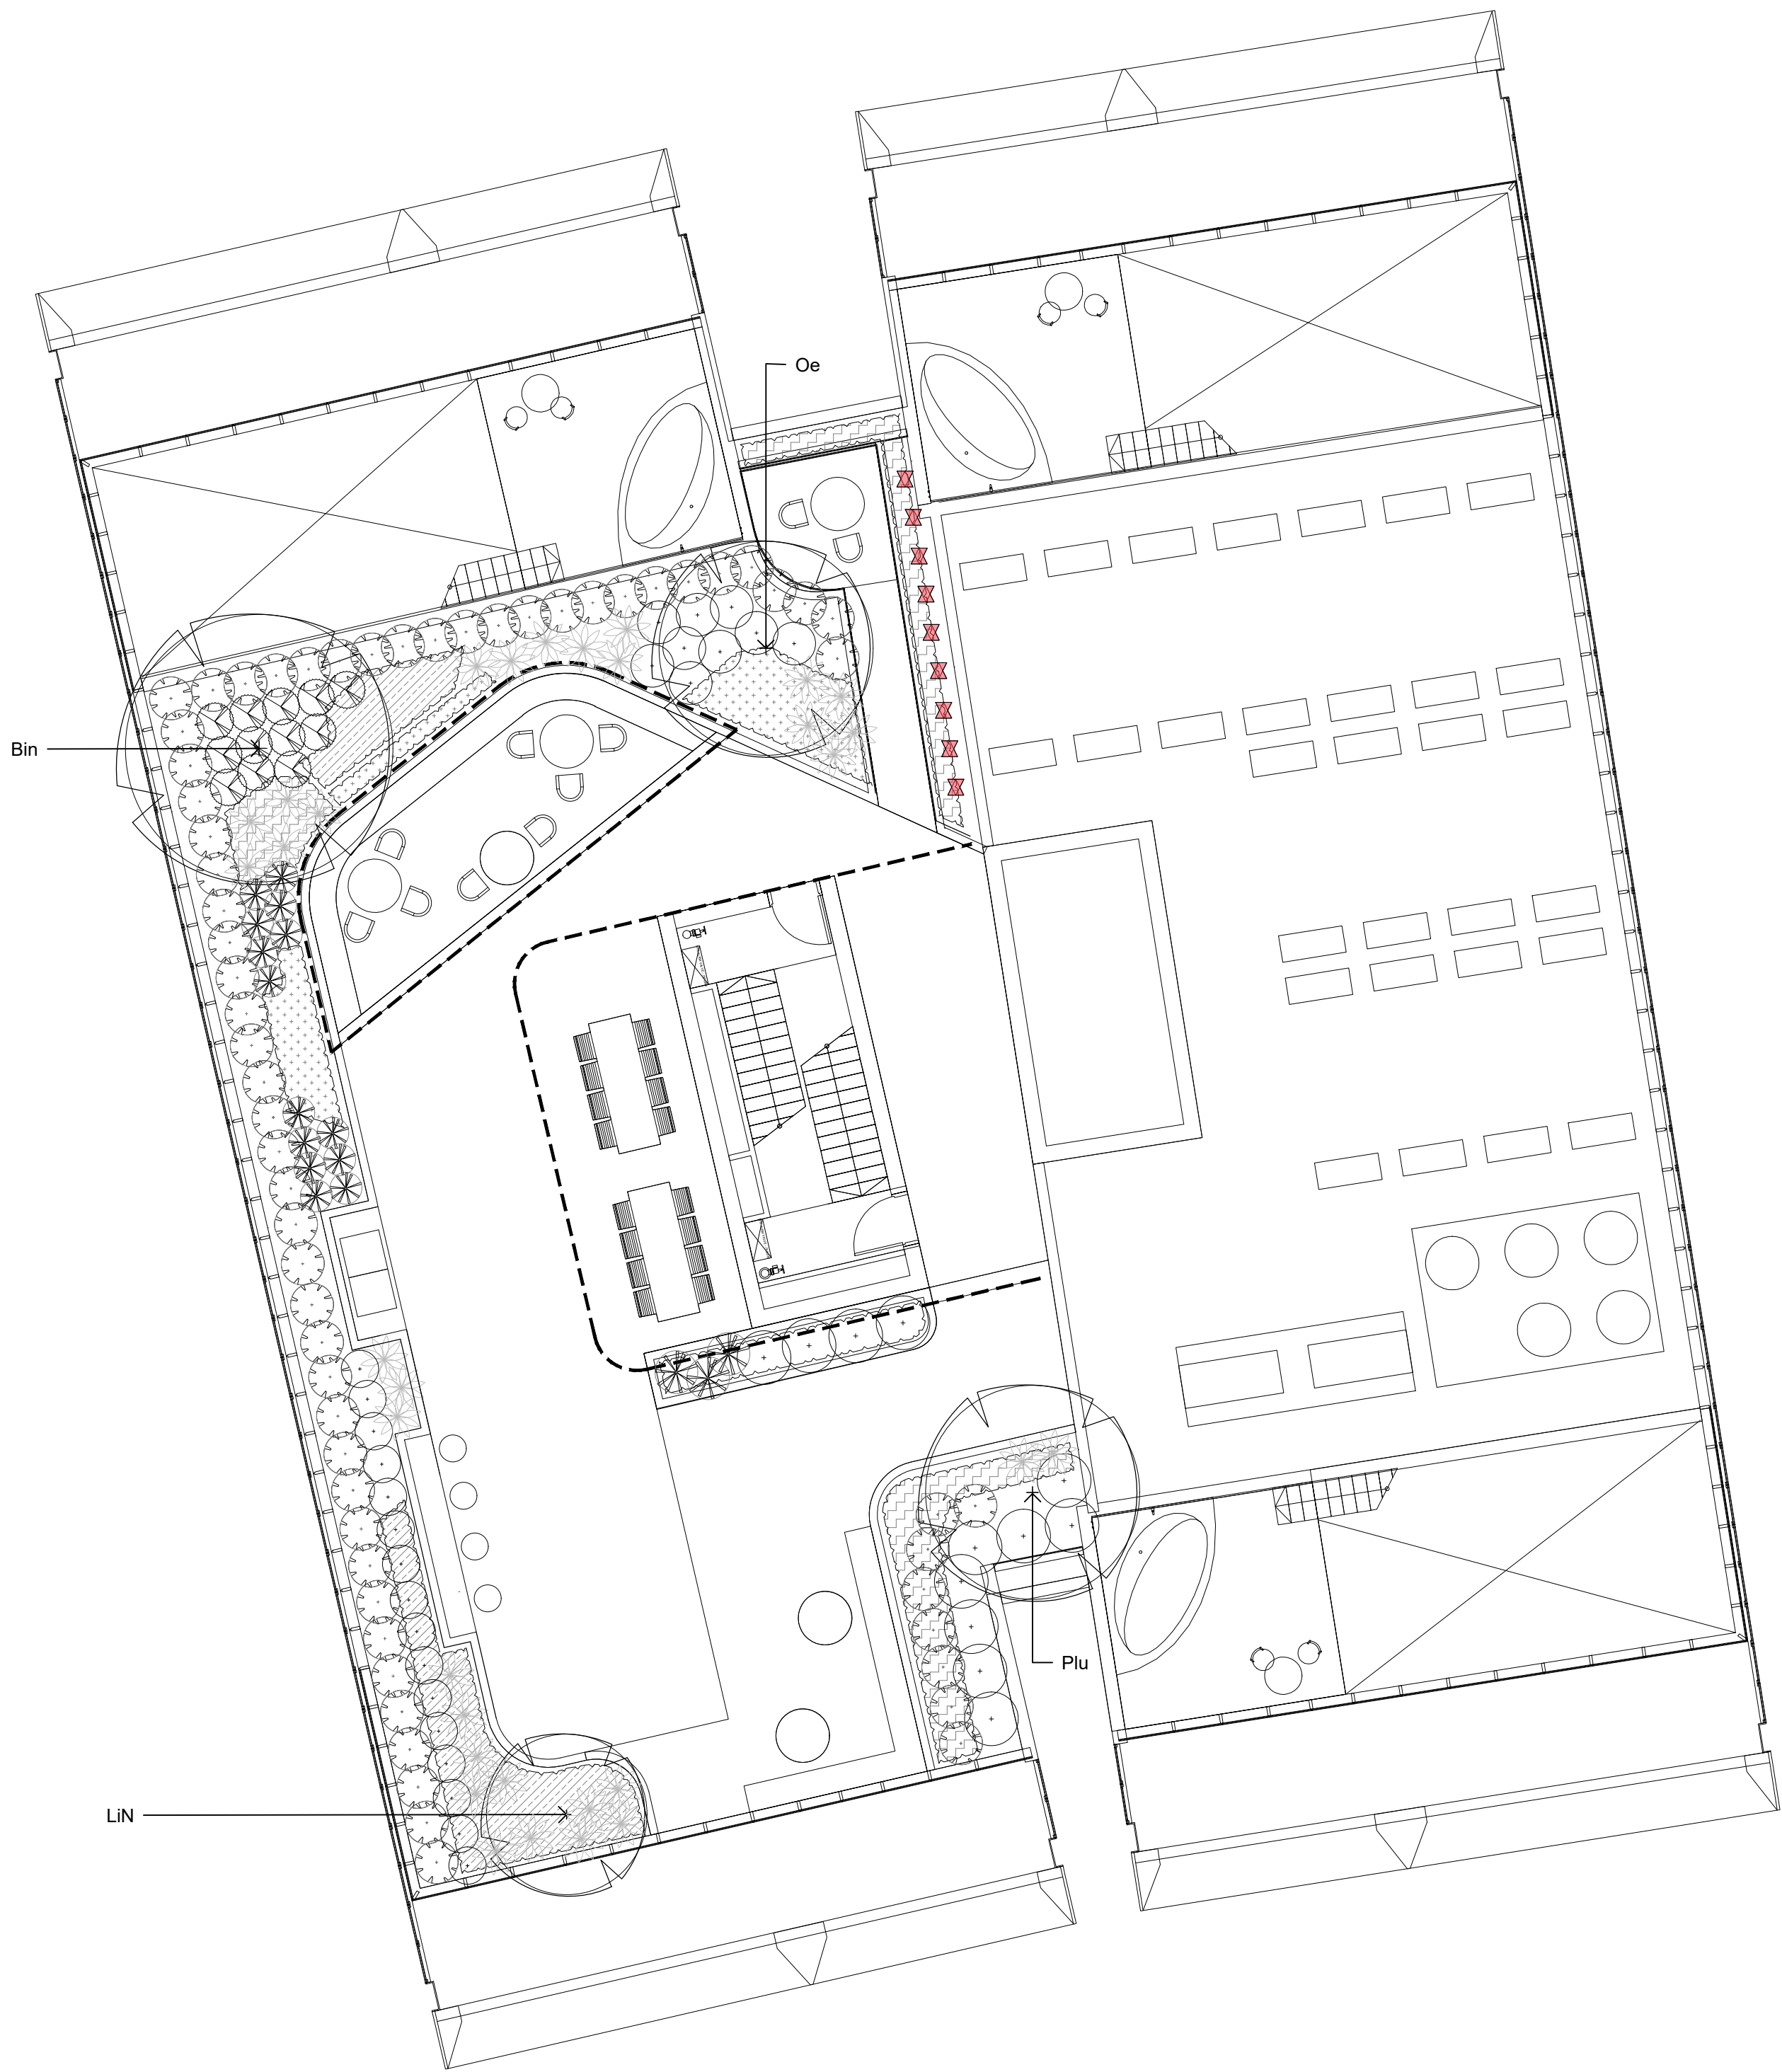

01 Western Tower Rooftop Communal Open Space  
203 1:100

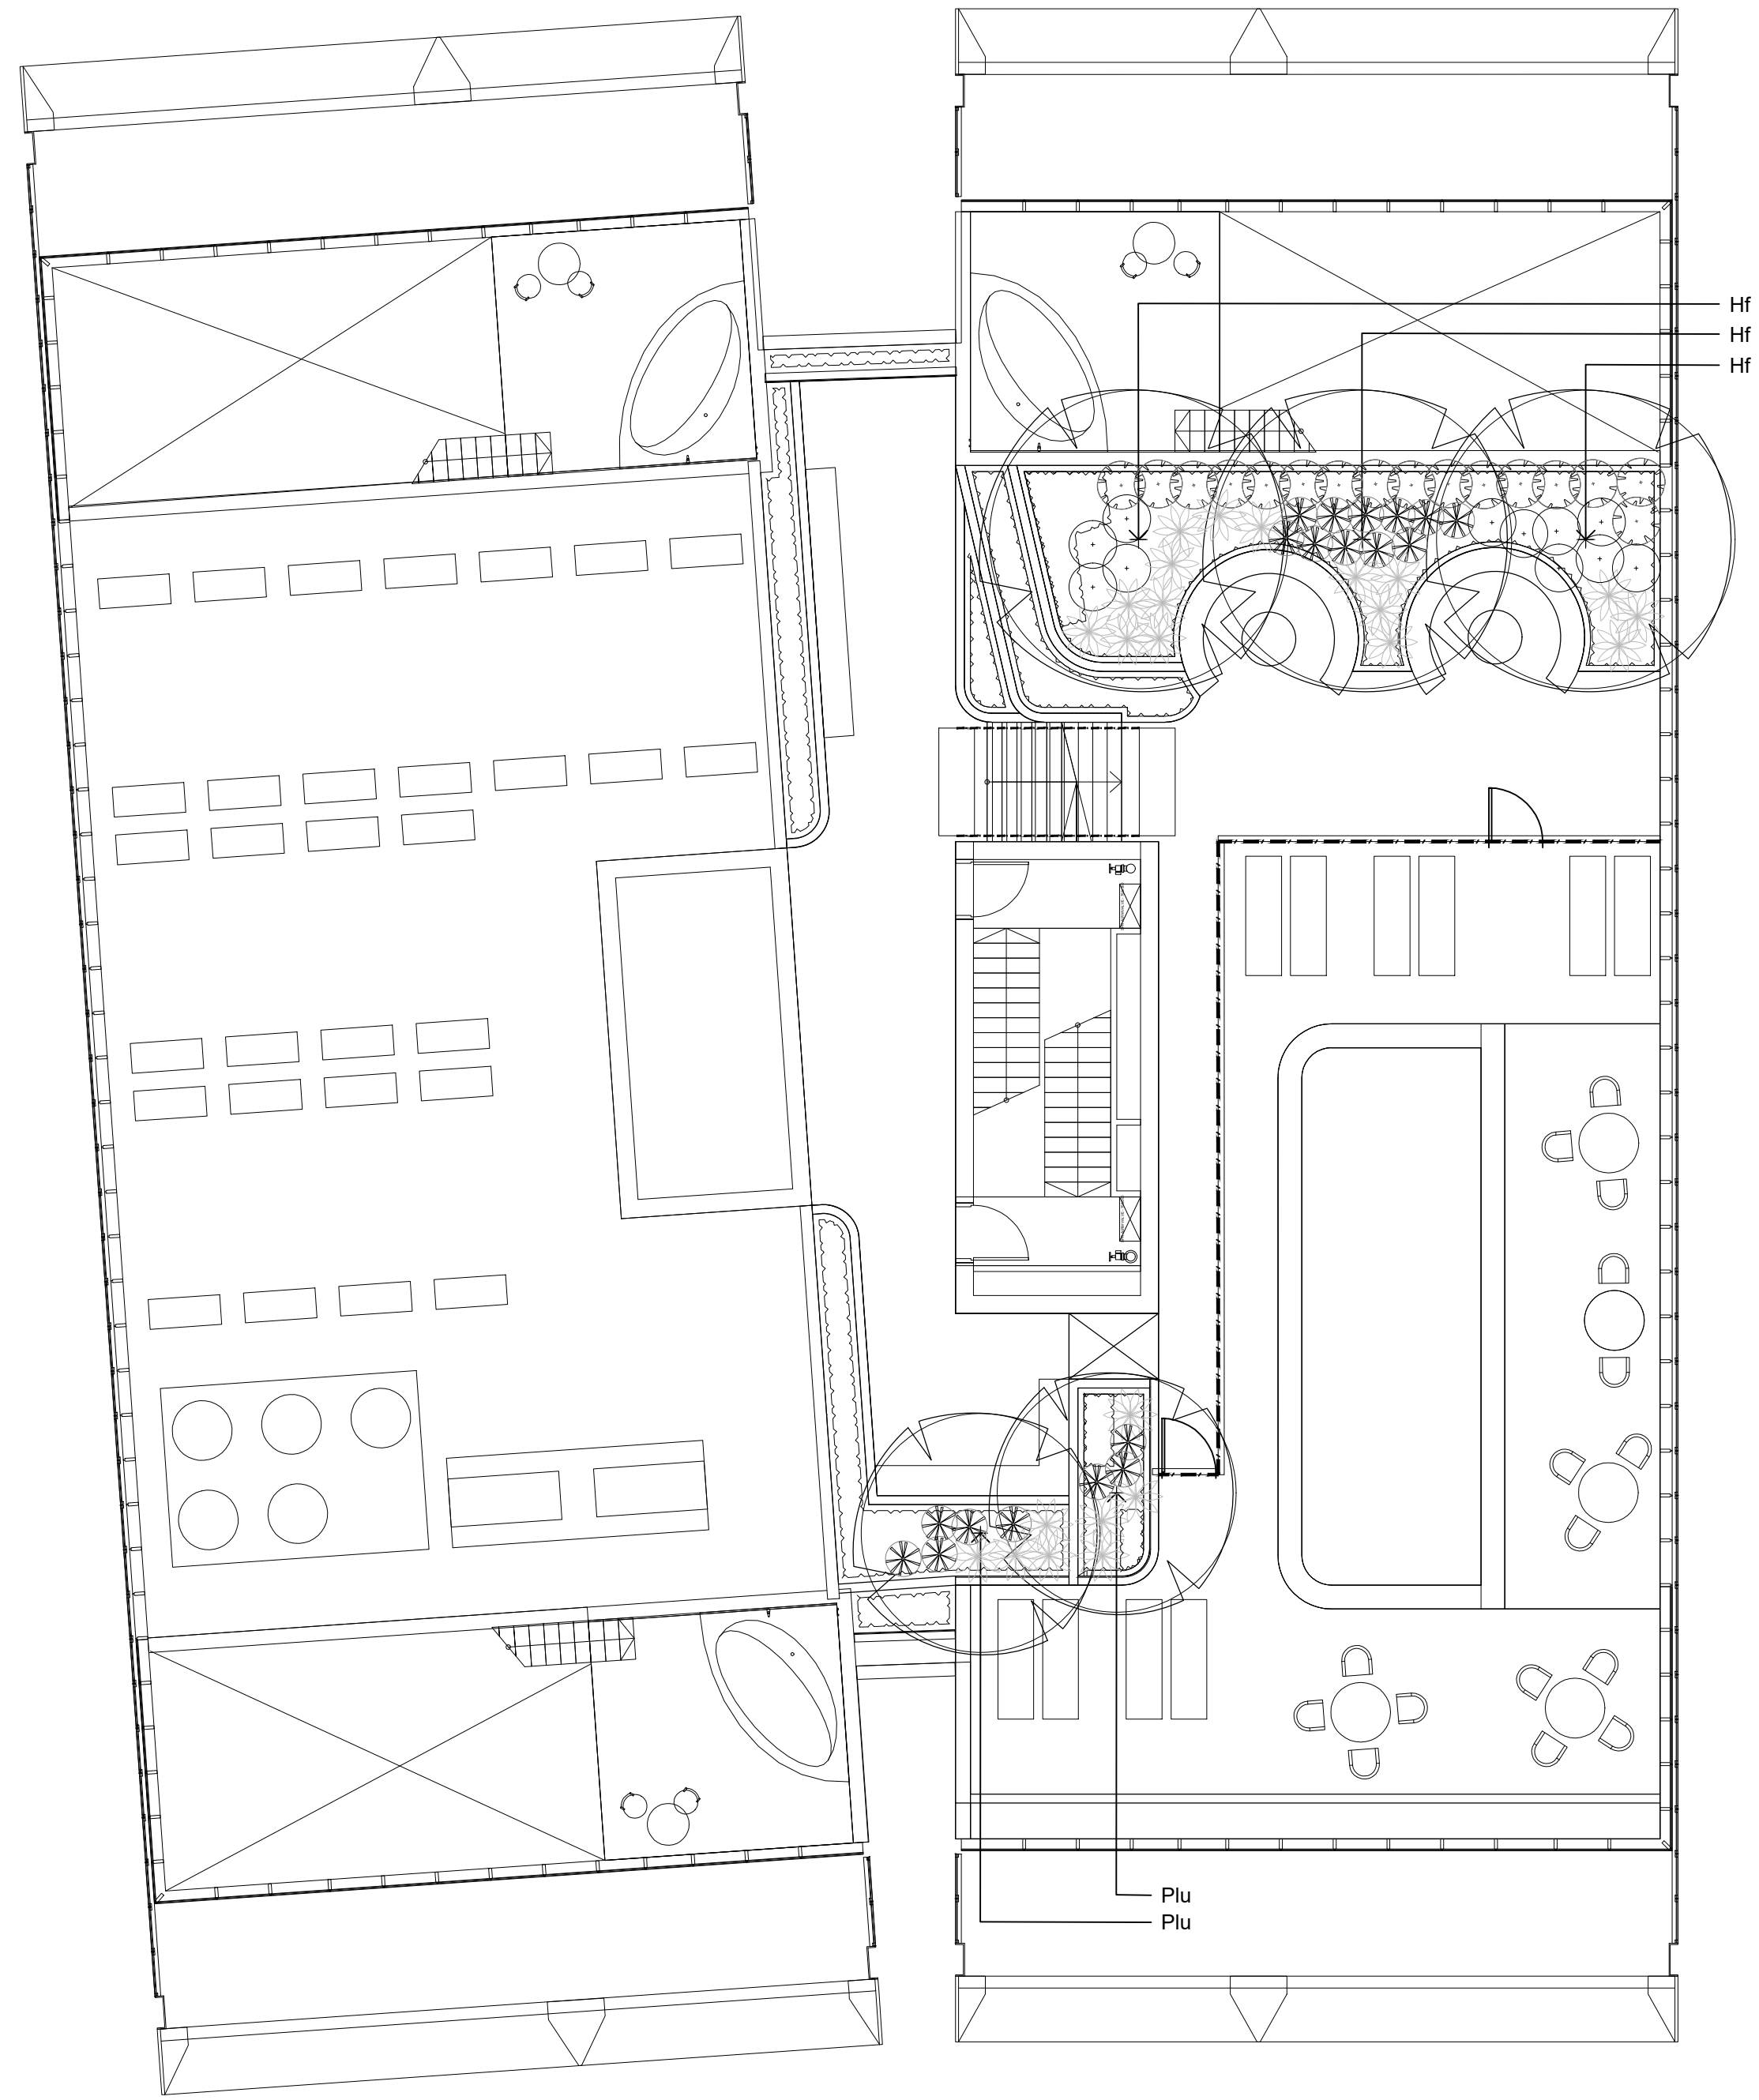



02 Eastern Tower Rooftop Communal Open Space  
203 1:100

NOT FOR CONSTRUCTION

© 2025 Site Image (NSW) Pty Ltd. ABN 44 801 262 380 as agent for Site Image NSW Partnership. All rights reserved. This drawing is copyright and shall not be reproduced or copied in any form or by any means (graphic, electronic or mechanical including photocopy) without the written permission of Site Image (NSW) Pty Ltd. Any license, expressed or implied, to use this document for any purpose what so ever is restricted to the terms of the written agreement between Site Image (NSW) Pty Ltd and the instructing party.

The contractor shall check and verify all work on site (including work by others) before commencing the landscape installation. Any discrepancies are to be reported to the Project Manager or Landscape Architect prior to commencing work. Do not scale this drawing. Any required dimensions not shown shall be referred to the Landscape Architect for confirmation.

Key Plan

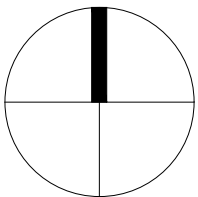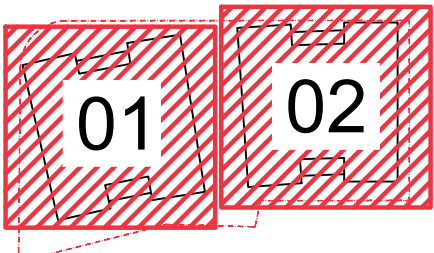

SITE IMAGE  
Landscape Architects  
Level 1, 3-5 Baptist Street  
Redfern NSW 2016  
Australia  
Tel: (61 2) 8332 5600  
Fax: (61 2) 9698 2877  
www.siteimage.com.au

Client  
Edinburgh  
Development Group Pty Ltd

Project  
100 Edinburgh Road Castlecrag

Drawing Name  
Planting plan - 4  
Level 11 Rooftop

Scale 1:100 @ A1  
Job Number  
SS23-5163

SSDA  
0 1 2 3 4 5m  
Drawing Number Issue  
203 A

# SPECIFICATION NOTES

## GENERAL NOTES

### References

All plans and details included in the project documents shall be read in conjunction with this specification. All structural and civil works components of the landscape design shall be referenced to engineers' details and specifications. Read this specification in conjunction with the plant and materials schedules on the drawings. If in doubt about any detail or if conflicts are found in the documents, seek advice.

### Workmanship and Materials

The whole of the landscape works shall be carried out by a competent, trained and qualified landscape contractor who is experienced in horticultural practices, landscape construction and planting techniques. The landscape contractor shall hold a current Building Contractors License and/or be a financial member of LNA Landscape Association NSW & ACT or equivalent organisations in other states.

### EXISTING TREES AND SHRUBS

#### Trees and Shrubs to be Retained and Protected

Identify and mark trees and shrubs to be retained using a suitable non-injurious, easily visible and removable means of identification. Protect from damage the trees and shrubs to be retained, including those beyond the site area, both above and below the ground. If a tree becomes damaged during the works or it is proposed to perform work on a tree, give written notice immediately and obtain instructions.

#### Work Near Trees and Shrubs

Keep the area of the drip-line free from construction material and debris. Do not place bulk materials and harmful materials under foliage canopies or near trees. Do not spoil work from excavations against tree trunks. Prevent wind-blown building materials, such as cement, from covering trees and other plants. Do not remove topsoil from, or add topsoil to, the area within the drip-line of trees.

### EARTHWORKS

#### Excavation, Trimming and Filling

Except as otherwise noted in the contract, bulk excavation is excluded from the landscape works. After the completion of bulk excavation by others, trim and fill the excavated ground surfaces to achieve design levels to accommodate finish materials as detailed. Prepare the sub-grade surface as required for the various finished ground treatments.

#### Site Drainage

Keep the excavated works drained and free of standing water. Allow to supply and install sub-soil drainage pipes as required for the new works to ensure that all gardens are well drained. Connect the sub-soil drainage pipes to the nearest downstream stormwater pits. Include pipe filter slabs and course sharp aggregate backfilling of trenches.

### HARDWORKS

#### Furniture, Handrails, Balustrades

Supply and install the scheduled items in accordance with the manufacturer's recommendations, as detailed and in the locations shown on plan. Provide all footings and fixings required for the items to be stable and in accordance with applicable codes and standards.

- Balustrades: Equal to Stainform ONYX 50 316 Satin SS
- Handrails: Equal to Stainform ONYX 50 316 Satin SS

#### Garden Walls, Fences, Steps, TOSI and Edging

Construct garden walls, fences, steps, TOSI and edging as shown on plan, as detailed and of the material scheduled. Provide footings, step nosings, tactile surfaces to comply with Australian Standards and applicable legislation. Refer to engineer's details for structural retaining walls, concrete stairs, concrete strength, reinforcing and joint placement.

#### Continuous, Unit and Loose Pavement

Install the scheduled material pavement to the locations shown on plan. Ensure that all subgrade/subsurface works are complete prior to commencing paving. Confer with the engineer to ensure the structural integrity of the subgrade. Ensure that the base course under paved surfaces is a continuous plane offering a constant depth of bedding material not exceeding 50mm. If laying unit pavers in a cement mortar bed on a concrete sub-base ensure that joints in paving match the location of joints in the concrete. Refer to engineer's details for heavy duty slabs, concrete stairs, concrete strength, reinforcing, and joint type and placement.

- Insitu concrete paths: Wood float coved finish, top edged.
- Path joints: Construction joints at 3000mm centres max.

#### Landscape Structures

All landscape structures shall have a common appearance in detail and material content while providing for the functional design requirements. The structure of all elements shall consist of a base frame of structural grade hardwood timber of sizes that sustain spans and maintain stability. Refer to drawn details for further information.

### SOFTWORKS

#### Site Soil Testing

Where site soil is to be retrieved from site and stored on site for reuse, undertake at least two (2) site tests in locations as advised by the Project Manager or as shown on the plans. Provide results and recommendations regarding soil additives for the benefit of healthy plant growth and to adjust the soil components to achieve an appropriate planting medium for successful plant development. Where topsoil is imported to site no testing of the imported soil is necessary but ensure that imported soil can be supplied with test data to verify that it suits the design plants.

#### Subsoil

Excavate and/or fill all garden beds to bring the top of subsoil to at least 300mm below finished design soil levels. Excavate all turf areas to bring the subsoil to at least 100mm below finished design levels. In all areas shape the subsoil to fall to subsoil drains where applicable. Do not excavate within the drip line of trees and shrubs to be retained. Cultivate or rip the subsoil to a further depth of 100mm before placing top soil. Remove stones of size exceeding 25mm, clods of earth exceeding 50mm, and weeds, rubbish or other deleterious material brought to the surface during cultivation. Do not disturb services or existing tree roots. If necessary, cultivate these areas by hand. During cultivation, thoroughly mix in materials required to be incorporated into the subsoil, as recommended in the soil testing results and to manufacturer's recommendations. Trim the surface to design levels again after cultivation.

#### Subsoil Drainage

Provide and install subsoil drainage equal to Vinidex 65mm (min) Draincoil with filter sock at the base of slopes, on the high side of paths, at the base behind retaining walls and where water is likely to accumulate at depth in the soil. Connect all subsoil drainage to the nearest downstream stormwater pit to ensure that subsoil water is managed and channelled to a stormwater drainage system. On sites with cross fall of less than 1:50 install subsoil drains to remove excess water from the subsoil in areas where water is likely to accumulate and may not penetrate lower strata naturally. Rip the sub-base surface 150mm deep before placing any soil. Install drainage pipes in subsoil trenches backfilled with 10mm blue metal (basalt) equal to ANL Blue Metal.

Coordinate the connection of subsoil drains to stormwater pits with the Civil or Hydraulic contractor.

#### Topsoil

Import topsoil for the garden and turf areas, unless the topsoil can be provided from material recovered from the site, as recommended in the soil testing results. Spread the topsoil on the prepared subsoil and grade evenly, compact lightly and uniformly in 150mm layers. Avoid differential subsidence and excess compaction and produce a finished topsoil surface which has the following characteristics:

- Finished to design levels, allowing for mulch or turf, which is to finish flush with adjoining hard surfaces such as paths and edges;

- Smooth and free from inorganic matter, stones or clods of soil;
- Graded to drain freely, without ponding, to catchment and/or sub-soil drains;
- Graded evenly to adjoining surfaces; and
- Ready for planting;

#### Compost

Provide, in accordance with AS 4454, well rotted vegetative material or animal manure, free from harmful chemicals, inorganic matter, grass, weeds and the reproductive parts of unwanted plants.

#### Fertiliser

Provide proprietary fertilisers, delivered to the site in sealed containers marked to show manufacturer or vendor, weight, fertiliser type, N:P:K ratio, recommended uses, application rates and safety procedures. Apply appropriate fertiliser suited to the provenance of plants (indigenous or exotic) included in the design.

#### Plants

Supply plants in accordance with the landscape design drawings and schedules, which have the following characteristics:

- Large healthy root systems, with no evidence of root curl, restriction or damage;
- Vigorous, well established, free from disease and pests, of good form consistent with the species/variety;
- Hardened off, not soft or forced, and suitable for planting in the natural climatic conditions prevailing at the site in full sun, partial shade or full shade conditions;
- Grown in final containers for not less than twelve weeks;
- Trees, unless required to be multi-stemmed, shall have a single leading shoot; and
- Containers shall be free from weeds and of appropriate size in relation to the specified plant size.

#### Plant Installation

Following excavation of the planting hole, place and spread 15gms of wetting agent pre-mixed with one (1) litre of water. Place the plant correctly orientated to north or for best presentation. Backfill the planting holes with specified topsoil mixture. Lightly tamp and water to eliminate air pockets. Ensure that the backfill soil is not placed over the top of the root ball and that the root ball is not higher than the soil in which it is planted. Apply fertiliser, as specified around the plants in the soil at the time of planting.

#### Embankment Stabilisation

Where necessary and shown on the drawings prevent soil erosion or soil movement by stabilising embankments as follows. As a minimum, this should be on slopes steeper than or equal to 1:3 gradient. Stabilise embankments using biodegradable fibre reinforced heavy weight jute fabric. Lay fabric from top to bottom of slope. Install in accordance with manufacturer's specification, including 300 x 300mm anchor trench at top and bottom of slope, backfilled with soil over the fabric and compacted into the trenches. Using U-shaped galvanised steel pegs at 1000 mm centres generally and 250mm centres at edge overlaps, secure the fabric to the prepared soil surface. Plant through the fabric after it is installed.

#### Root Barrier

Supply and install root control barriers to all new tree plantings adjacent to walls, paths, kerbs and all service trenches, where their proximity poses a threat to the stability of the built infrastructure. Install in accordance with manufacturer's recommendations.

#### Mulch

Unless noted otherwise, mulch shall be approved proprietary recycled wood fibre or pine bark material. Place mulch in all garden beds to a depth of 75mm after all specified plants are installed. Keep mulch clear of all plant stems and rake to an even plane, flush with the surrounding surfaces evenly graded between design surface levels. Over fill to allow mulch to settle to the specified depth.

#### Stakes and Ties

Stakes shall be durable hardwood, straight, free of knots and twists, pointed at one end, in the following quantities and sizes for each of the various plant pot sizes:

- Plants >25 lt: 1 off 38 x 38 x 1200mm;
- Semi-advanced plants >75 lt: 2 off 50x50x 1800mm;
- Advanced plants >100 lt: 3 off 50 x 50 x 2400mm.

#### Turf

Turf shall be delivered to site as 25mm minimum thick cut rolls. Obtain turf from a specialist grower of cultivated turf. Turf shall have an even thickness, free from weeds and other foreign matter. Deliver turf to the site within 24 hours of being cut and lay it within 24 hours of delivery. Prevent it from drying out between cutting and laying. Lay the turf in the following manner:

- In stretcher pattern, joints staggered and close butted;
- Parallel long sides of level areas, with contours on slopes; and
- To finish flush, after lightly tamping, with adjacent finished surfaces and design levels.

Species: *Stenotaphrum secundatum* Sir Walter Soft-leaf Buffalo.

### IRRIGATION

Scope: Unless otherwise noted or instructed irrigate all planted areas shown on plans including planters, tubs, gardens, turf and the like. The irrigation system shall be an automatic, permanent system, with an irrigation controller self operated via a soil moisture sensor. The system shall be calibrated to deliver the optimum rate and volume of water appropriate to the type of plants in the design. The system shall be adjustable and fully serviceable. The layout of the entire irrigation system shall focus on delivering the required amount of water to maintain healthy and vigorous growth. The irrigation system shall be such that, component theft, vandalism, over-spray and wetting of paths shall be reduced to a minimum or eliminated with the use of drip, pop-up sprinklers and judiciously placed fixed spray emitters. Generally, do not use fine mist emitters that provide a drifting mist that may wet paths and the buildings unless specifically required by the design.

The Landscape Contractor shall engage a qualified irrigation consultant to design the system, document all components, accessories and materials for review by the Landscape Architect prior to starting landscape works generally.

### LANDSCAPE MAINTENANCE

The Landscape Contractor shall rectify defects during installation and that become apparent in the works under normal use for the duration of the contract Defects Liability Period. Unless contracted otherwise, the Landscape Contractor shall maintain the contract areas by the implementation of industry accepted horticultural practices for 52 weeks from Practical Completion of the works. The landscape maintenance works shall include, but not be limited to:

- Replacing failed plants;
- Pruning;
- Insect and pest control;
- Fertilising;
- Maintaining and removing stakes and ties;
- Maintaining mulch;
- Mowing and top dressing;
- Irrigation and watering;
- Erosion control; and
- Weeding and rubbish removal.

#### Maintenance Log Book

Implement and keep a maintenance log book recording when and what maintenance work has been undertaken and what materials, actions and decisions have been used, implemented and concluded to keep the landscape always looking its best. Enter data daily and review information every 2 weeks. Observe trends and develop a maintenance regime around seasonal and observed event occurrences.

#### Maintenance Activities

During the defect maintenance period schedule the following activities to occur on a timely basis.

**Plant replacement** - Replace plants that have failed to mature, die or are damaged. Replacement plants shall be in a similar size and quality and identical species or variety to the plant that has failed. Replacement of plants shall be at the cost of the landscape contractor unless advised otherwise. If the cause of the failure is due to a controllable situation then correct the situation

prior to replacing plants. Observe and replace failed plants within 2 weeks of observation.

**Pruning** - Prune dead wood, broken limbs, dead or infected foliage and as needed to develop strong, healthy plants to achieve the shape and form expected of the plant type. Observe daily and prune plants as necessary to maintain acceptable growth habit.

#### Insect, disease and pest control

- Avoid spraying:
- If ever possible;
- In wet weather or if wet weather is imminent;
- If target plants are still wet after rain;
- In windy weather; and
- If non-target species are too close.

Immediately report to the Project Manager any evidence of intensive weed infestation, insect attack or disease amongst plant material. Submit all proposals to apply chemicals and obtain approval before starting this work. When approved, spray with herbicide, insecticide, fungicide as appropriate in accordance with the manufacturers' recommendations. Observe daily and act as necessary to control any infestation or disease. Record in the logbook all relevant details of spraying activities including:

- Product brand / manufacturer's name,
- Chemical / product name,
- Chemical contents,
- Application quantity and rate,
- Date of application and location,
- Results of application, and
- Use approval authority.

#### Fertilising

Fertilise gardens with a proprietary slow release fertiliser applied in accordance with the manufacturer's directions and recommendations. Apply 6-12 monthly. Record in the logbook all relevant details of fertilising including:

- Product brand / manufacturer's name,
- Fertiliser / product name,
- Application quantity and rate, and
- Date of application and location.

**Stakes and ties** - Adjust and replace as required to ensure plants remain correctly staked. Remove those not required at the end of the planting establishment period (Defects Liability Period). Inspect and act at least every 2 weeks.

**Maintaining mulch** - Maintain the surface in a clean, tidy and weed free condition and reinstate the mulch as necessary to ensure correct depth as specified. Observe weekly and replenish mulch as required.

**Mowing and top dressing** - Mow the turf to maintain a grass height of between 30-50mm. Do not remove more than one third of the grass height at any one time. Remove grass clippings from the site after each mowing. Top dress to a maximum of 10mm to fill depressions and hollows in the surface. Mow weekly/fortnightly in warmer months. Mow monthly or as required in cooler months. Top dress at approximately 6 monthly intervals.

**Irrigation and watering** - Maintain the irrigation system to sure that each individual plant receives the required amount of water to maintain healthy and vigorous growth. Adjust and calibrate as required. Provide additional watering, if necessary but inspect irrigation weekly and make repairs as necessary.


**Erosion control** - Where necessary, maintain the erosion control fabric in a tidy and weed free condition and reinstate as necessary to ensure control measures are effective where deemed necessary. Inspect every 2 weeks and act to repair any damage as soon as possible.

**Weeding and rubbish removal** - During the plant establishment period remove by hand, rubbish and weed growth that may occur or re-occur throughout all planted, mulched and paved areas. The contractor shall target weeds that are capable of producing a major infestation of unwanted plants by seed distribution. Whenever possible, time weed removal to precede flowering and seed set. Constant observation and removal of weeds is essential.


| 100 Edinburgh Rd, Castlecrag |                                     |                     |                |      |                       |
|------------------------------|-------------------------------------|---------------------|----------------|------|-----------------------|
| Indicative planting schedule |                                     |                     |                |      |                       |
| CODE                         | BOTANIC NAME                        | COMMON NAME         | MATURE HEIGHTx | Pot  | Indigenous (I)        |
|                              |                                     |                     | MATURE SPREAD  | Size | Native (N) Exotic (E) |
| TREES                        |                                     |                     |                |      |                       |
| As                           | <i>Acmena smithii</i>               | Lily Pilly          | 12.0m x 4.0m   | 200L | I                     |
| Ahi                          | <i>Angophora hispida</i>            | Dwarf Apple Gum     | 7.0m x 5.0m    | 100L | I                     |
| Bny                          | <i>Backhousia myrtifolia</i>        | Grey Myrtle         | 4.0m x 3.0m    | 100L | I                     |
| Bin                          | <i>Banksia integrifolia</i>         | Coastal Banksia     | 8.0m x 5.0m    | 100L | I                     |
| CaT                          | <i>Citrus aurantifolia</i> 'Tahiti' | Tahitian Lime       | 3.0m x 2.0m    | 100L | E                     |
| CIE                          | <i>Citrus limon</i> 'Eureka'        | Eureka Lemon        | 3.0m x 2.0m    | 100L | E                     |
| Euu                          | <i>Elaeocarpus eumundi</i>          | Eumundi Quandong    | 8.0m x 5.0m    | 100L | N                     |
| Hf                           | <i>Howea forsteriana</i>            | Kentia Palm         | to 20m x 5m    | 200L | N                     |
| Hfa                          | <i>Hymenosporum flavum</i>          | Native Frangipani   | 6.0m x 4.0m    | 100L | E                     |
| UN                           | <i>Lagerstroemia sp.</i>            | Crape Myrtle        | 8m x 3m        | 200L | E                     |
| Oe                           | <i>Olea europaea</i> 'Sivan Hill'   | European olive      | 7.0m x 4.0m    | 100L | E                     |
| Ss                           | <i>Sapium sabilferum</i>            | Chinese Tallow Tree | 10m x 6m       | 200L | E                     |
| Ti                           | <i>Tristania laurina</i>            | Water Gum           | 10m x 5m       | 100L | I                     |
| Wf                           | <i>Waterhousea floribunda</i>       | Weeping Lily Pilly  | 10m x 6m       | 200L | N                     |
|                              |                                     |                     |                |      |                       |
|                              |                                     |                     |                |      |                       |
|                              |                                     |                     |                |      |                       |

|        |                                             |                                     |               |       |
|--------|---------------------------------------------|-------------------------------------|---------------|-------|
| SHRUBS |                                             |                                     |               |       |
| Aim    | <i>Acantharea imperialis</i>                | Giant Bromeliad                     | 1.5m x 1.5m   | 300mm |
| Am     | <i>Alcascia macrorrhizos</i>                | Giant Elephant Ear                  | 3m x 3m       | 300mm |
| Aau    | <i>Asplenium australasicum</i>              | Birds Nest Fern                     | 1.0 x 1.0     | 300mm |
| BmJ    | <i>Buxus microphylla</i> 'Japonica'         | Japanese Box                        | to 3m x 1m    | 300mm |
| CBJ    | <i>Callistemon viminalis</i> 'Better John'  | Bottlebrush                         | to 1.5m x 1m  | 300mm |
| CPS    | <i>Cassia sasangua</i> 'Pure Silk'          | Sasangua camellia 'Pure Silk'       | 4m x 2m       | 300mm |
| Cmi    | <i>Climaninita</i>                          | Kaffir Lilly                        | 0.6 x 0.6     | 300mm |
| Cre    | <i>Coprosma repens</i>                      | Mirror Bush                         | 3m x 2m       | 300mm |
| Cal    | <i>Correa alba</i>                          | White Correa                        | 1.5 x 1.0     | 300mm |
| Cco    | <i>Cyathaea cooperii</i>                    | Scaly Tree Fern                     | 2.5-6m x 2-3m | 300mm |
| Cr     | <i>Cycas revoluta</i>                       | Sago Palm                           | 1.5 x 1.0     | 300mm |
| De     | <i>Dorothy's excelsa</i>                    | Gymea Lily                          | 4m x 1.5m     | 300mm |
| GF     | <i>Gardenia augusta</i> 'Florida'           | Gardenia Florida                    | 1m x 1m       | 300mm |
| Gro    | <i>Grevillea rosmarinifolia</i>             | Rosemary Grevillea                  | 1.5m x 1.5m   | 300mm |
| HES    | <i>Hydrangea</i> 'Endless Summer'           | Endless Summer Hydrangea            | 1.5m x 0.7m   | 300mm |
| Lau    | <i>Lavandula angustifolia</i>               | English Lavender                    | 1m x 1m       | 300mm |
| MTH    | <i>Metrosideros</i> 'Thomasii'              | Thomasii New Zealand Christmas Bush | 3m x 3m       | 300mm |
| Mp     | <i>Muraya paniculata</i>                    | Mock Orange                         | 3m x 3m       | 300mm |
| NIO    | <i>Nardina domestica</i> 'Obsession'        | Sacred Bamboo                       | 0.5m x 0.3m   | 300mm |
| Px     | <i>Philodendron xanadu</i>                  | Xanadu                              | 1m x 1m       | 300mm |
| PBB    | <i>Phomium tenax</i> 'Bronze Baby'          | Dwarf Flax                          | 0.6m x 1.8m   | 300mm |
| Pgr    | <i>Photinia glabra</i> 'Rubens'             | Photinia                            | 4.5m x 2m     | 300mm |
| PM     | <i>Pittosporum tobira</i> 'Miss Muffet'     | Miss Muffet Pittosporum             | 1m x 1.5m     | 300mm |
| ROP    | <i>Raphirolepis indica</i> 'Oriental Pearl' | Oriental Pearl                      | 1.5m x 1m     | 300mm |
| RSM    | <i>Raphirolepis indica</i> 'Snow Maiden'    | Raphirolepis 'Snow Maiden'          | 0.7m x 0.5m   | 300mm |
| Re     | <i>Rhapis excelsa</i>                       | Broad Leaf Lady Palm                | 4m x 2m       | 300mm |
| Ro     | <i>Rosmarinis officinalis</i>               | Rosemary                            | 1m x 1m       | 300mm |
| SaV    | <i>Schefflera arboricola</i> 'Variegata'    | Dwarf Umbrella Tree                 | 4m x 2m       | 300mm |
| Sre    | <i>Strelitzia reginae</i>                   | Bird Of Paradise                    | 1.2m x 1.5m   | 300mm |
| SC     | <i>Syzgium luehmannii</i> 'Cascade'         | Pink Rowering Lily Pilly            | 2.5m x 1.5m   | 300mm |
| VDF    | <i>Viburnum odoratissimum</i> 'Dense Fence' | Viburnum                            | 1.5m x 1.5m   | 300mm |
| WNa    | <i>Westringia</i> 'Naringa'                 | Coastal Rosemary                    | 1.0m x 1.0m   | 300mm |
| ZI     | <i>Zamia furfuracea</i>                     | Cardboard Cycad                     | 0.7m x 0.5m   | 300mm |
|        |                                             |                                     |               |       |


|                        |                                      |                            |              |       |
|------------------------|--------------------------------------|----------------------------|--------------|-------|
| GRASSES & GROUNDCOVERS |                                      |                            |              |       |
| Ahe                    | <i>Actinotus helianthi</i>           | Rannel Flower              | 0.8 x 0.8    | 200mm |
| ASB                    | <i>Agapanthus</i> 'Summertime Blue'  | Summertime Blue Agapanthus | 0.35m x 0.5m | 200mm |
| Az                     | <i>Alpinia zerumbet</i>              | Variegated Shell Ginger    | 1.5 x 0.8    | 200mm |
| APK                    | <i>Alternanthera</i> 'Purple Knight' | Knobbly Mat Rush           | 0.7m x 0.75m | 200mm |
| Ae                     | <i>Aspidistra elatior</i>            | Cast Iron Plant            | 1.0 x 0.6    | 200mm |
| Cg                     | <i>Carpobrotus glaucoscens</i>       | Pigface                    | 0.5m x 1.5m  | 200mm |
| Cda                    | <i>Cotoneaster dammeri</i>           | Prostrate Cotoneaster      | 0.5m x 1m    | 200mm |
| Dca                    | <i>Dianella caerulea</i>             | Blue Flax Lily             | 0.6 x 0.6    | 200mm |
| Dcr                    | <i>Dichelachne crinita</i>           | Longhair Plumegrass        | 0.9 x 0.9    | 200mm |
| Dre                    | <i>Dichondra repens</i>              | Kidneyweed                 | 0.1m x 0.7m  | 200mm |
| DSF                    | <i>Dichondra</i> 'Silver Falls'      | Silver Falls Kidney Weed   | 0.1m x 0.7m  | 200mm |
| Fpu                    | <i>Ficus pumila</i>                  | Creeping Fig               | 4m x 0.1m    | 200mm |
| Hv                     | <i>Hardenbergia violacea</i>         | False Sarsparilla          | 0.4 x 1.0    | 200mm |
| Hs                     | <i>Hibbertia scandens</i>            | Guinea Flower              | 0.4 x 0.8    | 200mm |
| LR                     | <i>Linopemuscani</i> 'Just Right'    | Just Right Liriope         | 0.7m x 0.7m  | 200mm |
| LT                     | <i>Lomandra longifolia</i> 'Tanika'  | Mat Rush                   | 1.0m x 1.0m  | 200mm |
| PN                     | <i>Pennisetum</i> 'Nafra'            | Swamp Foxtail              | 0.6m x 0.6m  | 200mm |
| Sae                    | <i>Scaevola aemula</i>               | Fair Fan Flower            | 0.5 x 0.5    | 200mm |
| TJ                     | <i>Trachelospermum jasminoides</i>   | Star Jasmine               | to 7m x 0.5m | 200mm |

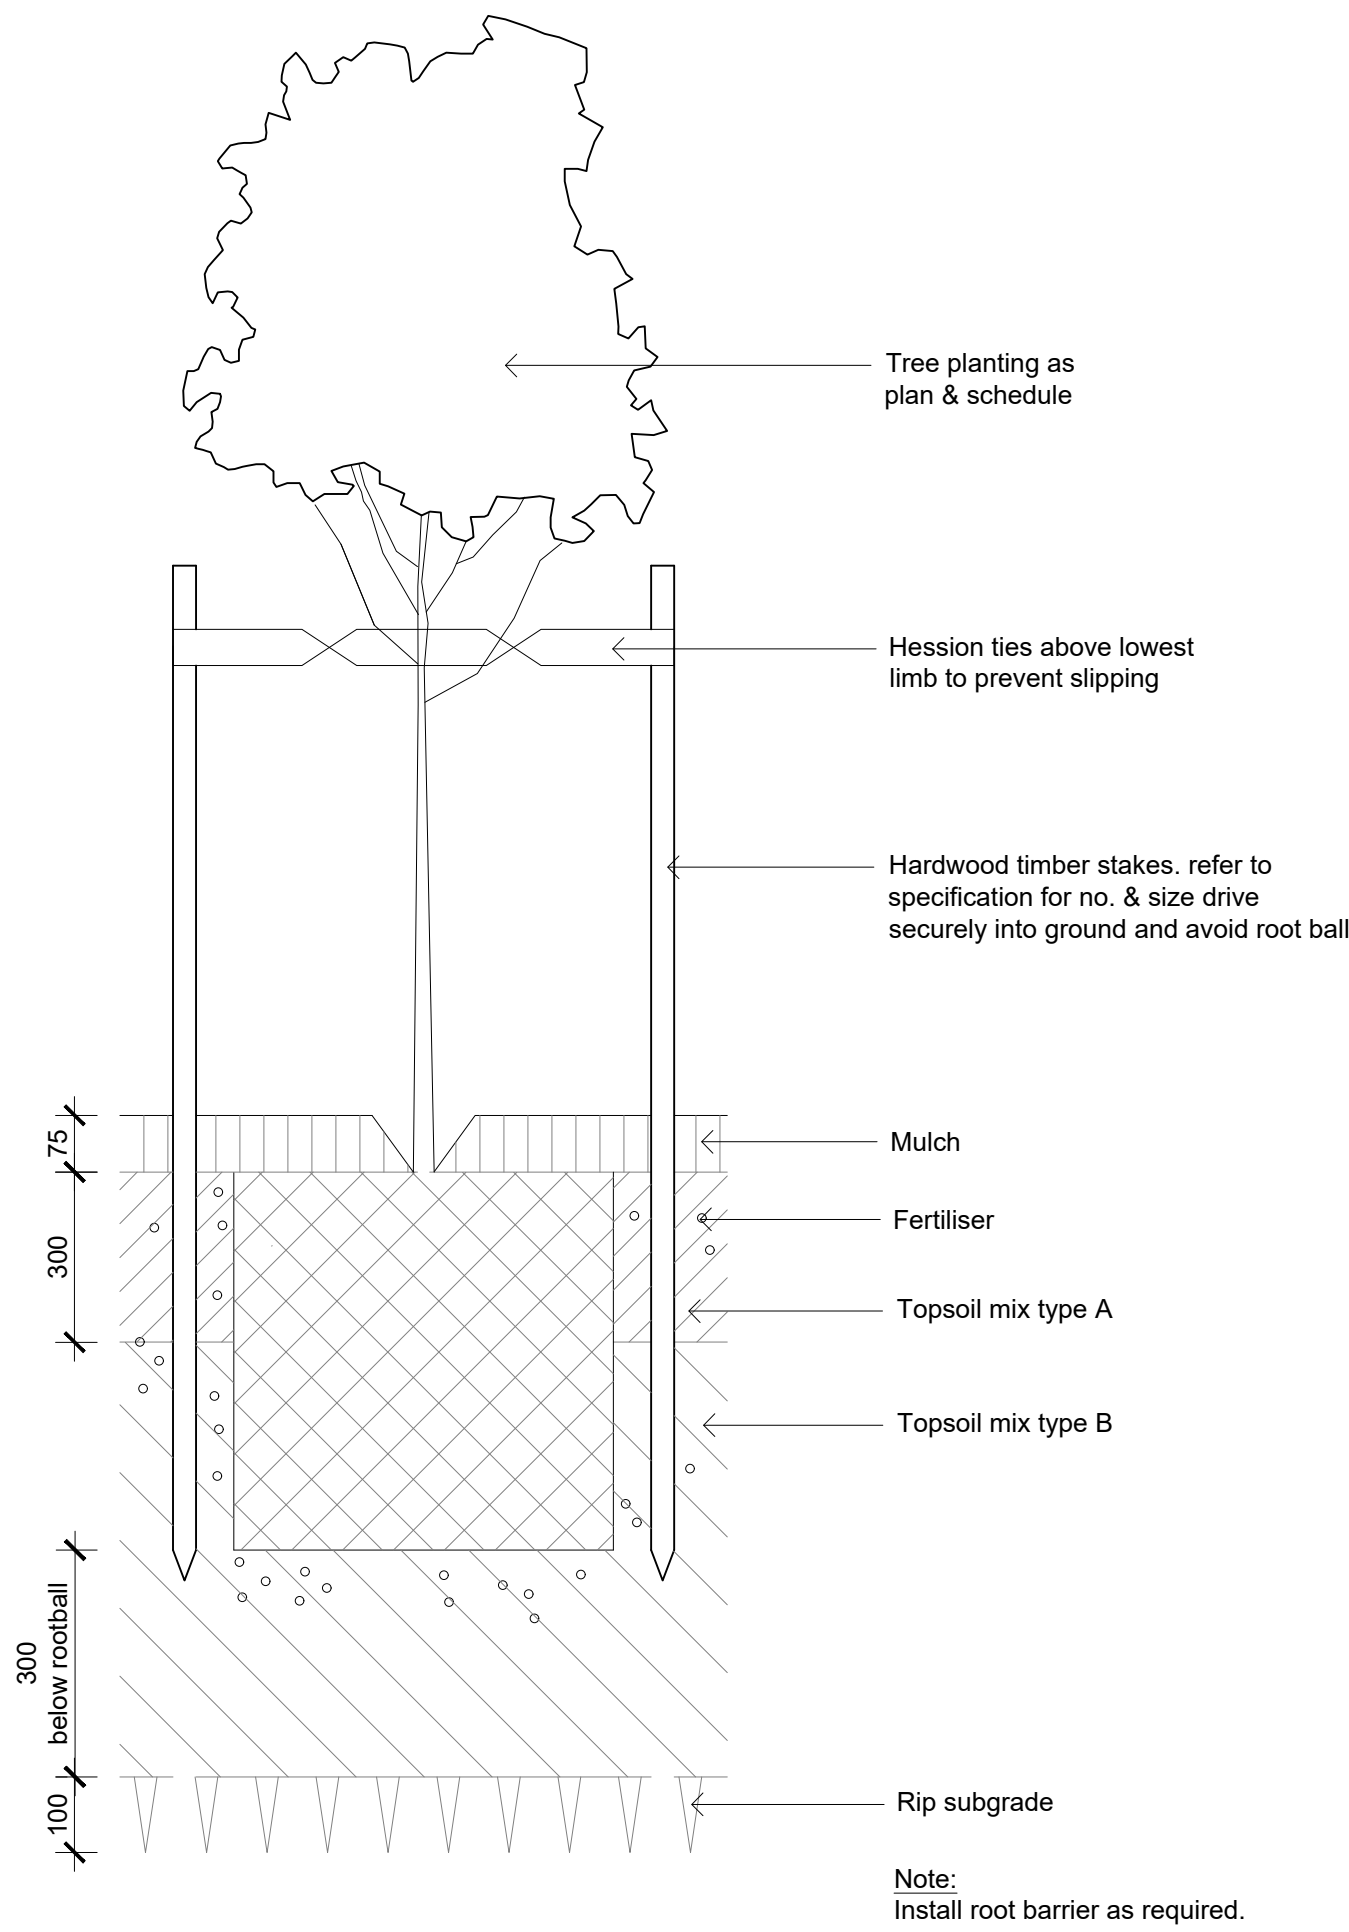


01 Detail - 75-200L Tree Planting on Grade  
501 1:10

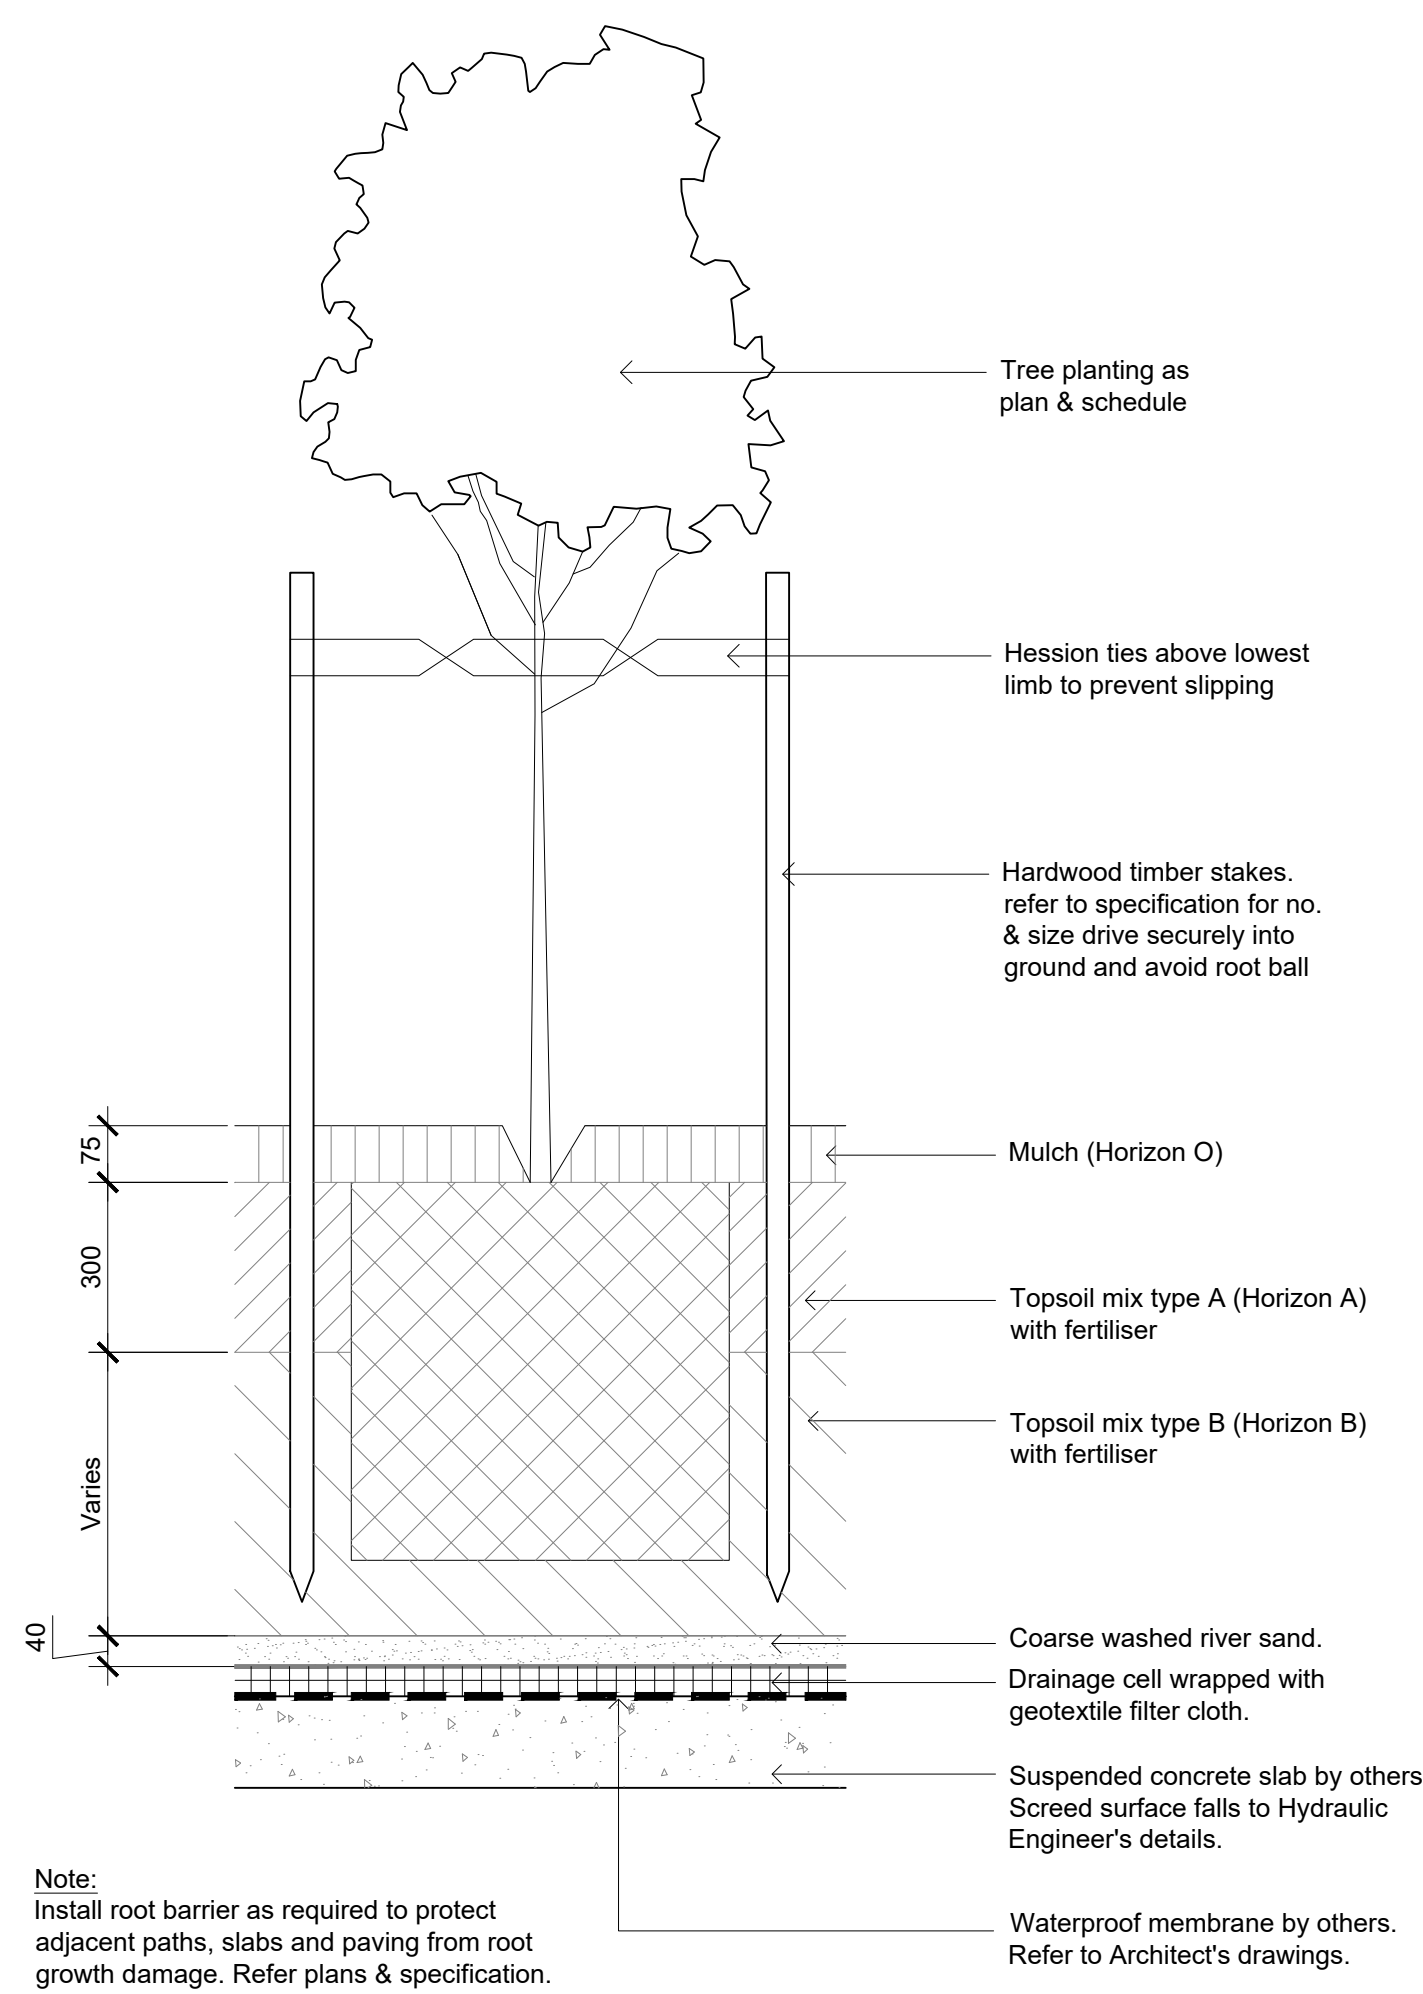


02 Detail - 75-200L Tree Planting on Structure  
501 1:10

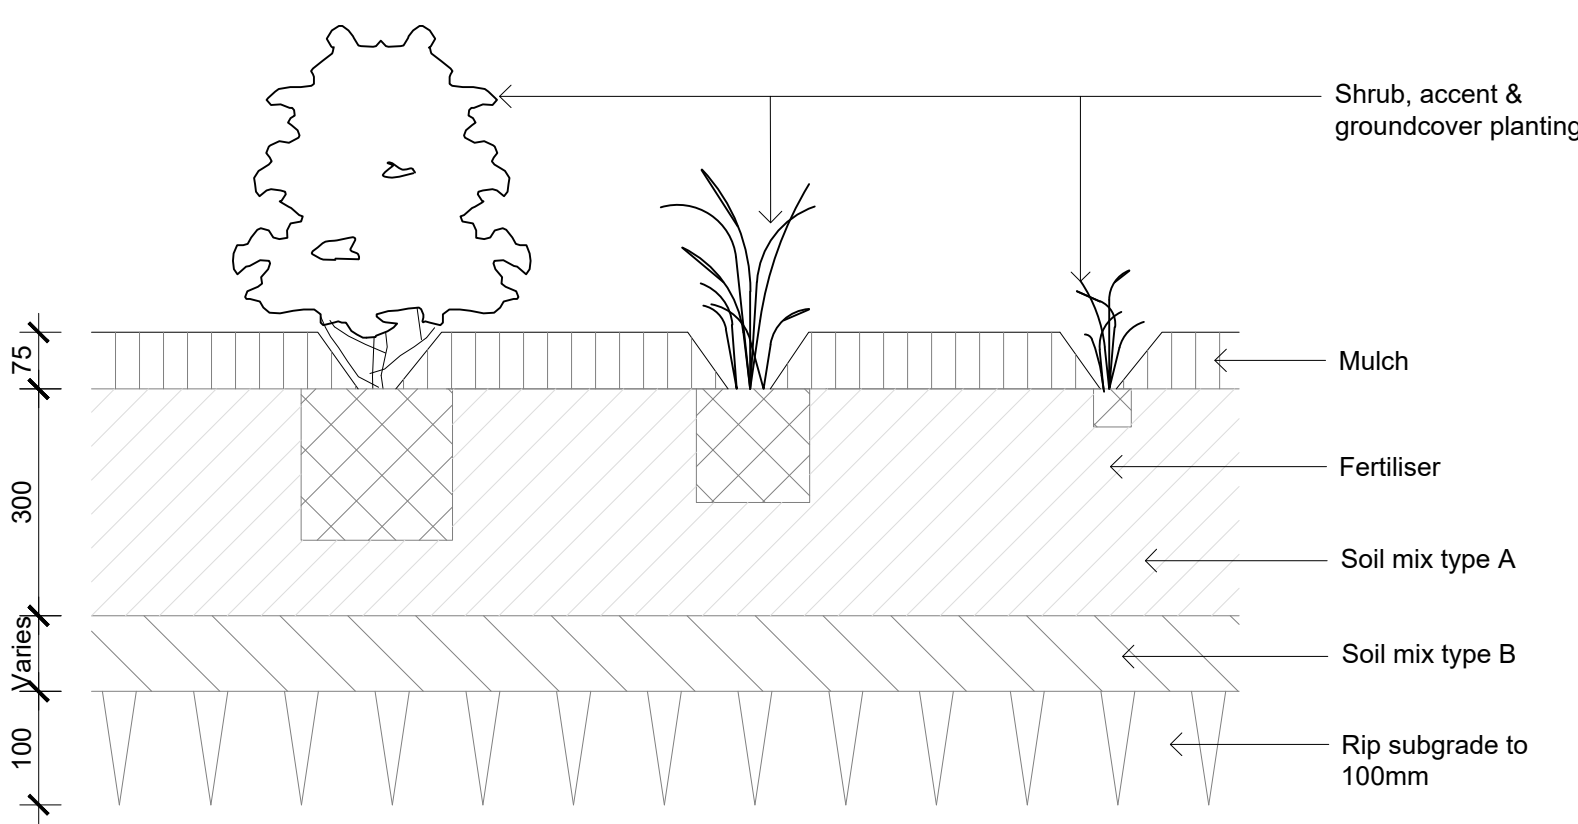


03 Detail - Shrub Accent & Groundcover Planting on Grade  
501 1:10

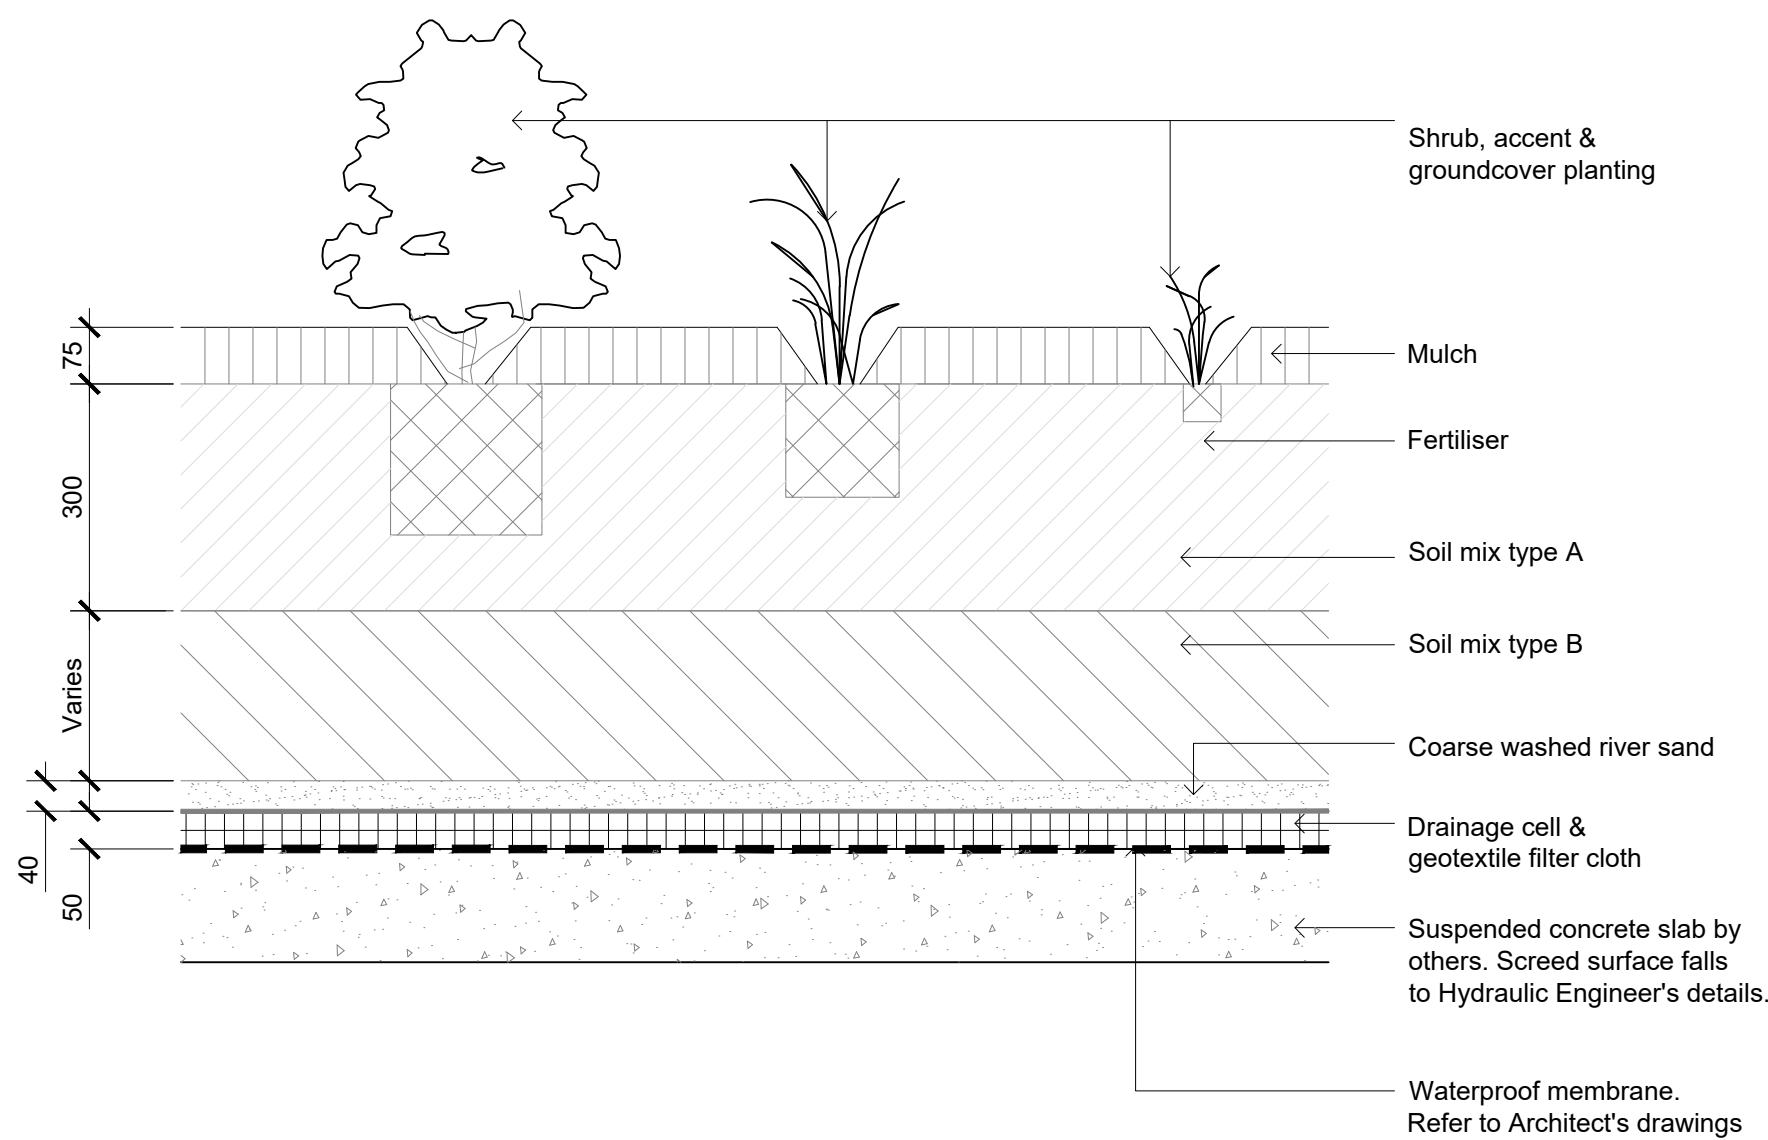


04 Detail - Shrub Accent & Groundcover Planting on Structure  
501 1:10

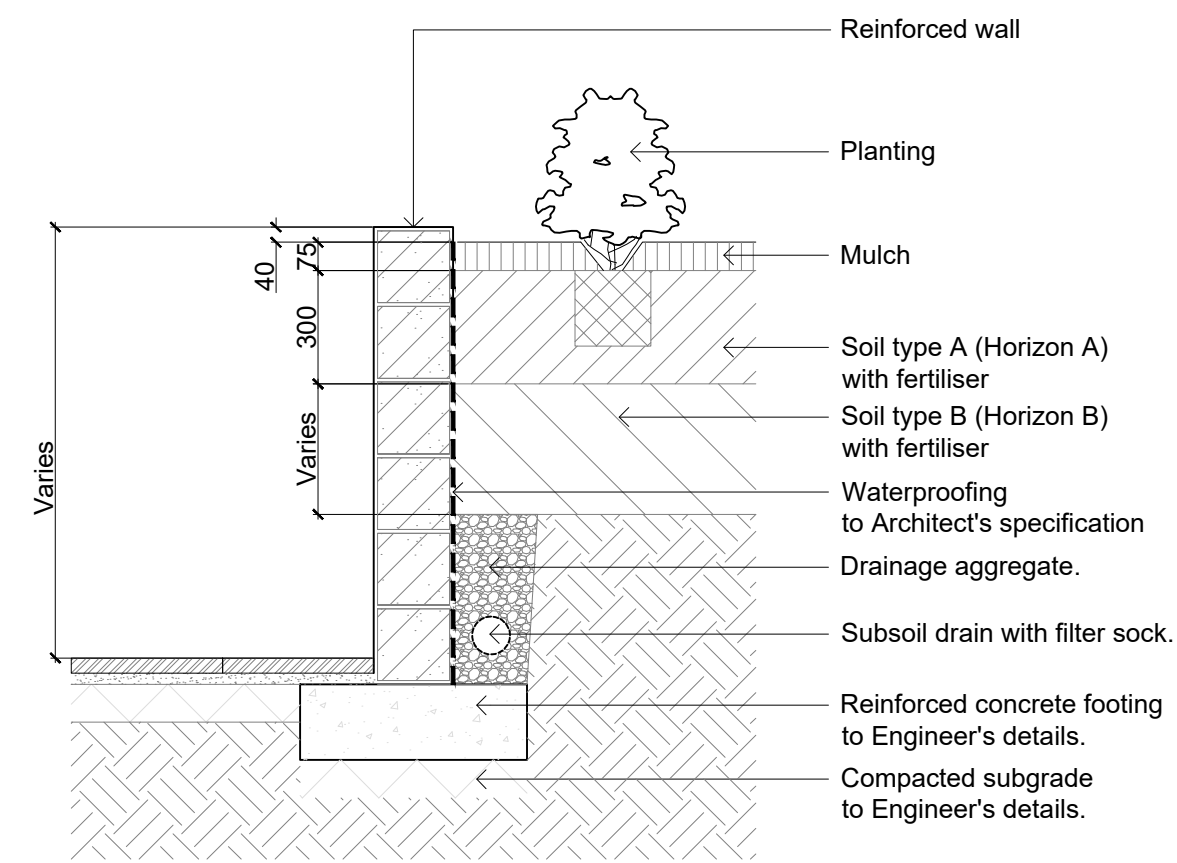

05 Section - Typical Raised Planter Bed  
501 1:20

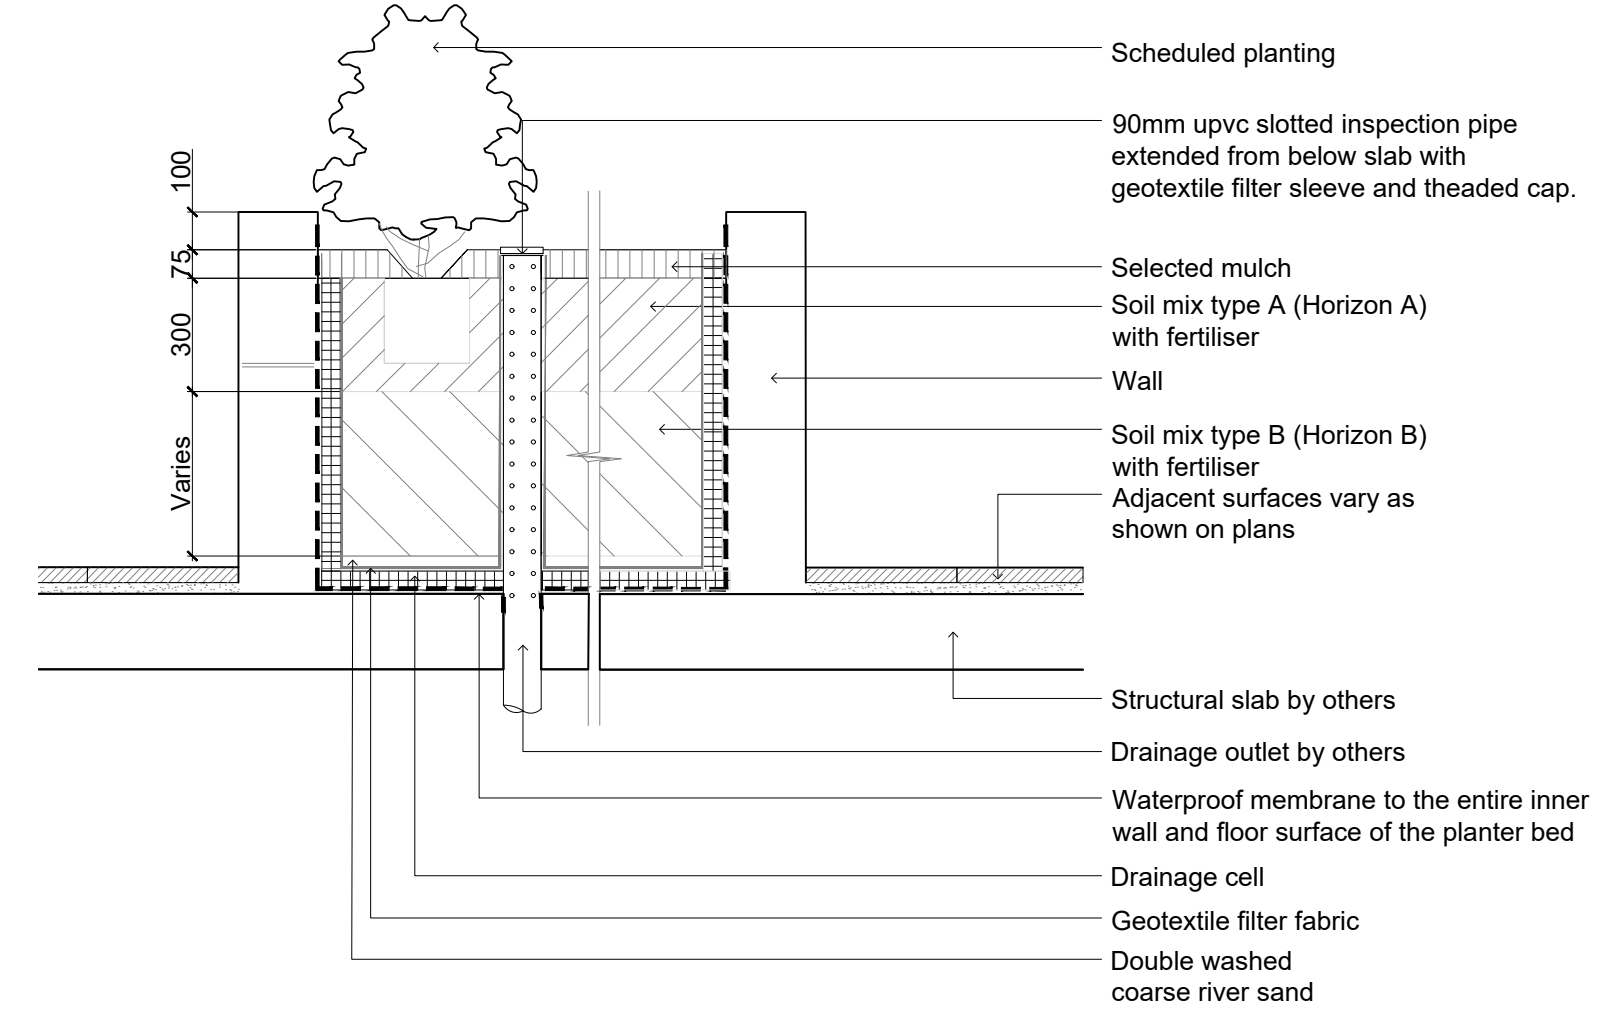


06 Section - Typical Raised Planter Bed on Structure  
501 1:20  
Inspection riser pipe

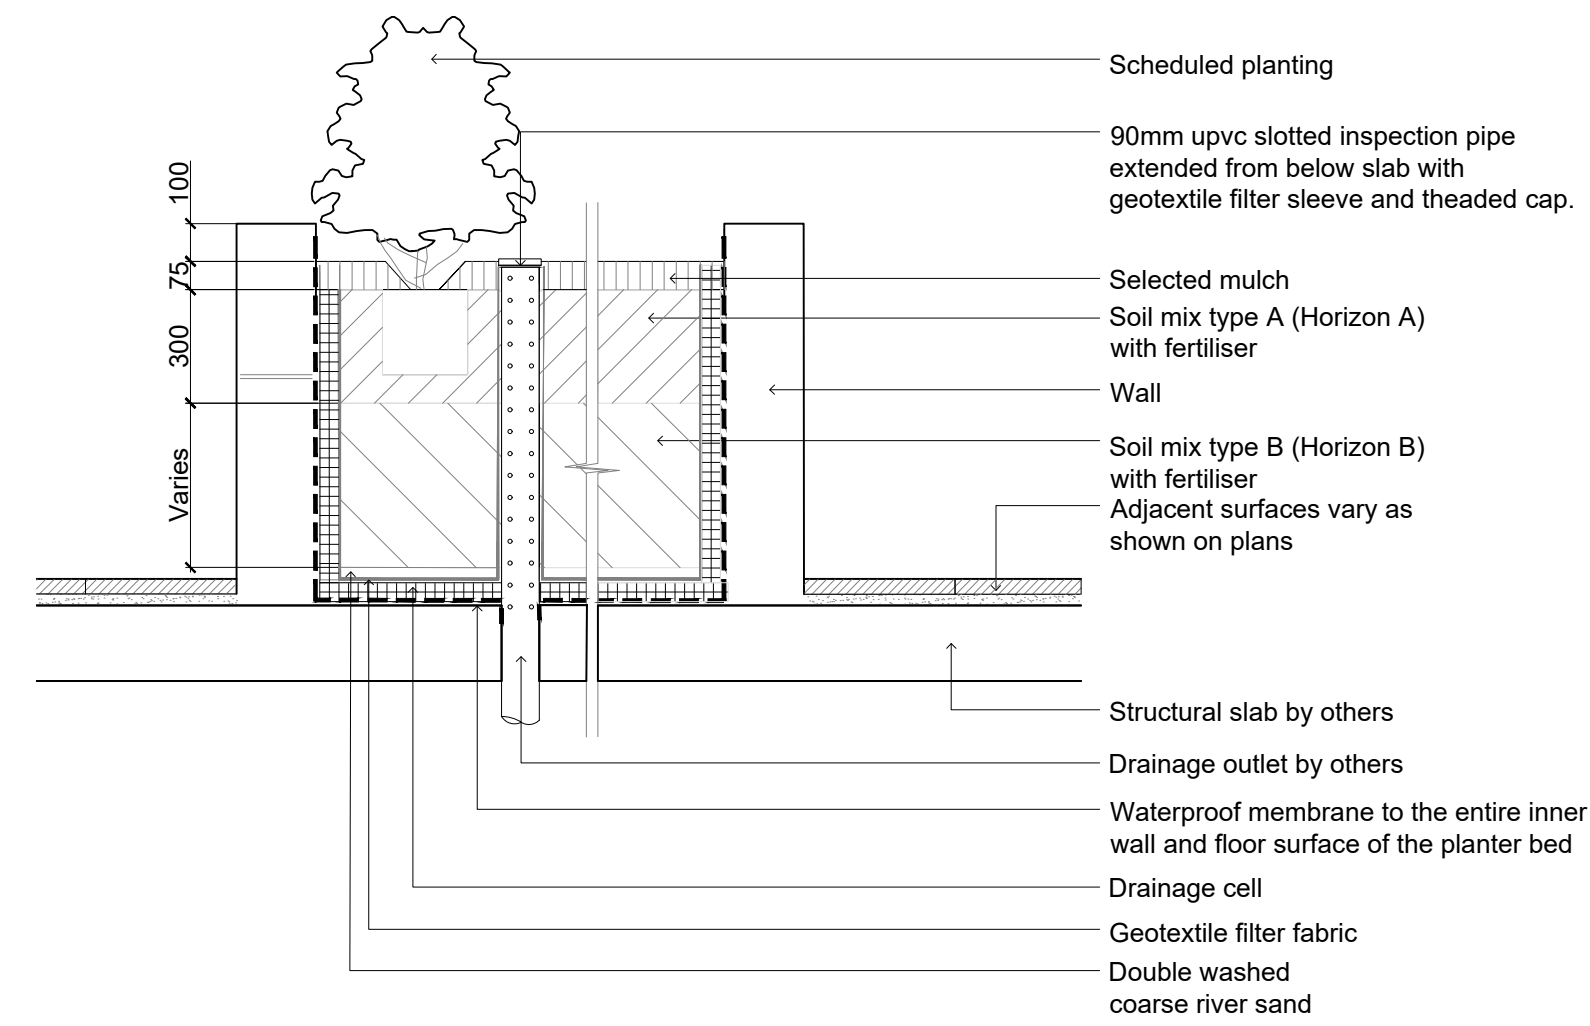

07 Section - Typical Raised Planter Bed on Structure  
501 1:20  
Inspection riser pipe

Note:  
Planting in and around TPZ of retained trees to be hand dug and avoid cutting of tree roots to the requirements of the Project Arborist.

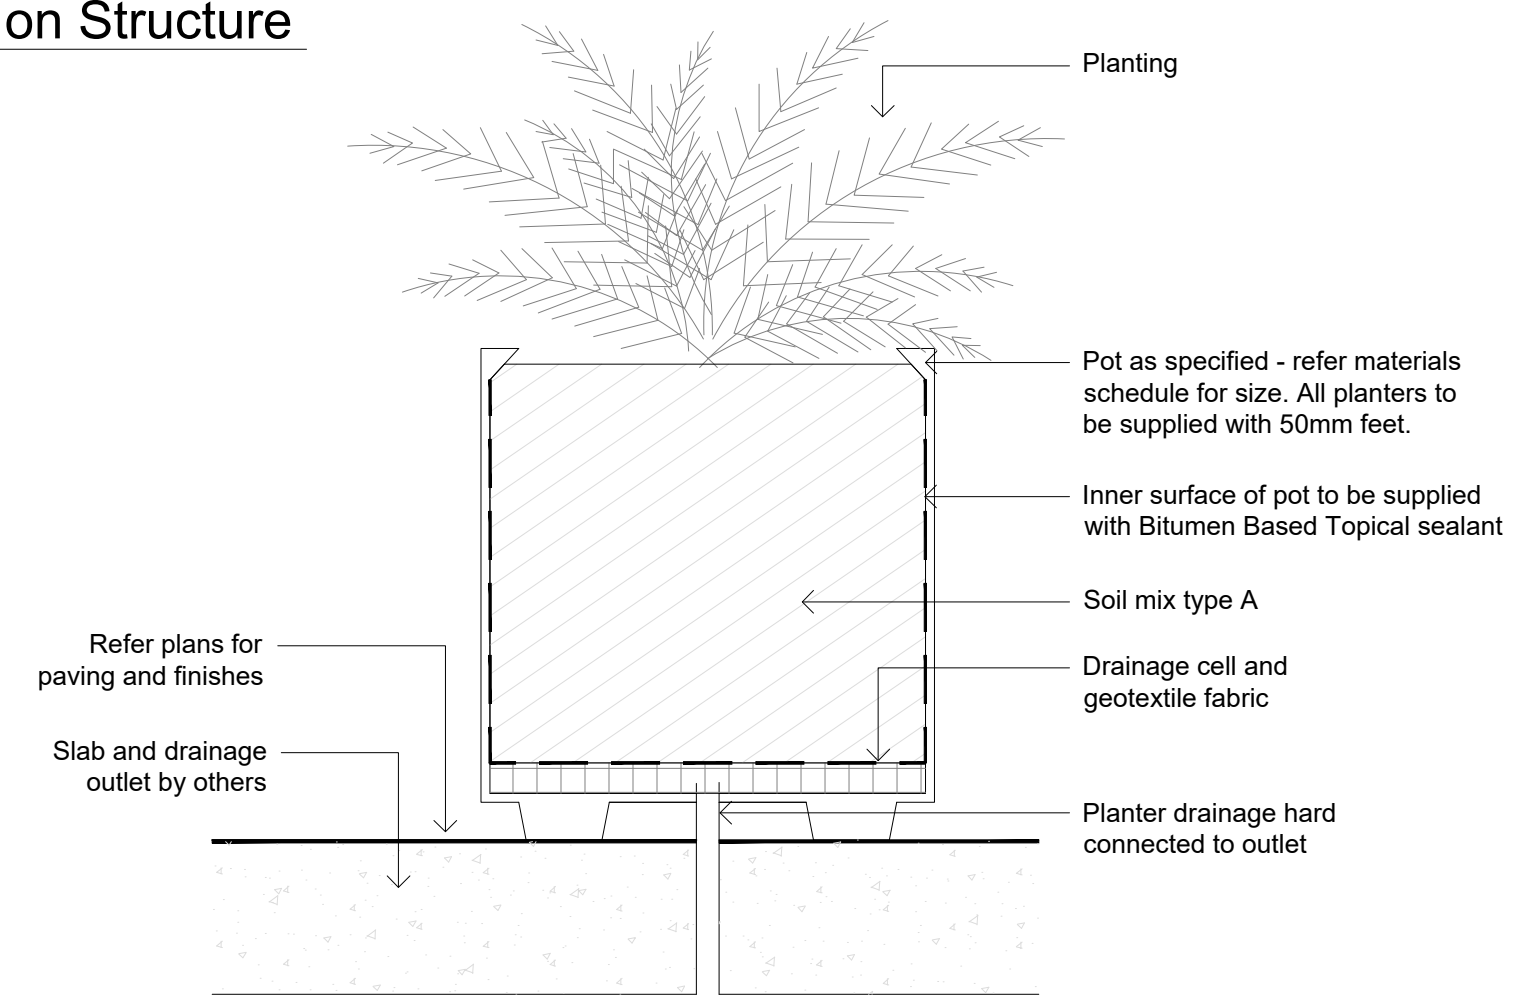

08 Detail - Planting in Pot  
501 1:10

NOT FOR CONSTRUCTION

© 2025 Site Image (NSW) Pty Ltd. ABN 44 801 262 380 as agent for Site Image NSW Partnership. All rights reserved. This drawing is copyright and shall not be reproduced or copied in any form or by any means (graphic, electronic or mechanical including photocopy) without the written permission of Site Image (NSW) Pty Ltd. Any license, expressed or implied, to use this document for any purpose what so ever is restricted to the terms of the written agreement between Site Image (NSW) Pty Ltd and the instructing party.

The contractor shall check and verify all work on site (including work by others) before commencing the landscape installation. Any discrepancies are to be reported to the Project Manager or Landscape Architect prior to commencing work. Do not scale this drawing. Any required dimensions not shown shall be referred to the Landscape Architect for confirmation.

|       |                      |       |       |            |
|-------|----------------------|-------|-------|------------|
| D     | SSDA                 | HT    | RS    | 12.11.2025 |
| C     | Section 4.55         | PH    | RS    | 30.05.2025 |
| B     | For Coordination     | BS    | RS    | 30.08.2024 |
| A     | For Coordination     | NH    | RS    | 03.11.2023 |
| Issue | Revision Description | Drawn | Check | Date       |

SITE IMAGE  
Landscape Architects  
Level 1, 3-5 Baptist Street  
Redfern NSW 2016  
Australia  
Tel: (61 2) 8332 5600  
Fax: (61 2) 9698 2877  
www.siteimage.com.au


Client  
Edinburgh  
Development Group Pty Ltd

Project  
100 Edinburgh Road Castlecrag


Drawing Name  
Landscape details

|            |                |       |
|------------|----------------|-------|
| Scale n/a  | Drawing Number | Issue |
| Job Number |                |       |
| SS23-5163  | L-501          | D     |


SSDA

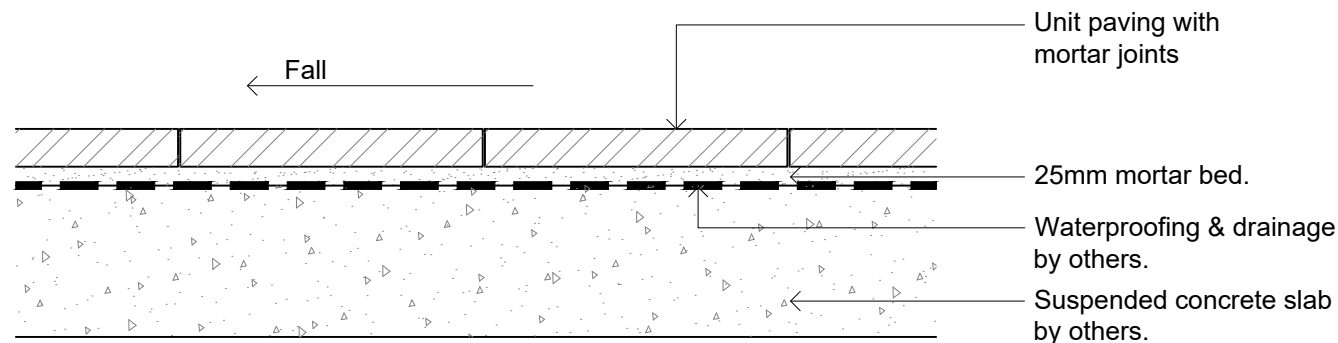


01 Unit Paving on Slab  
502 1:10

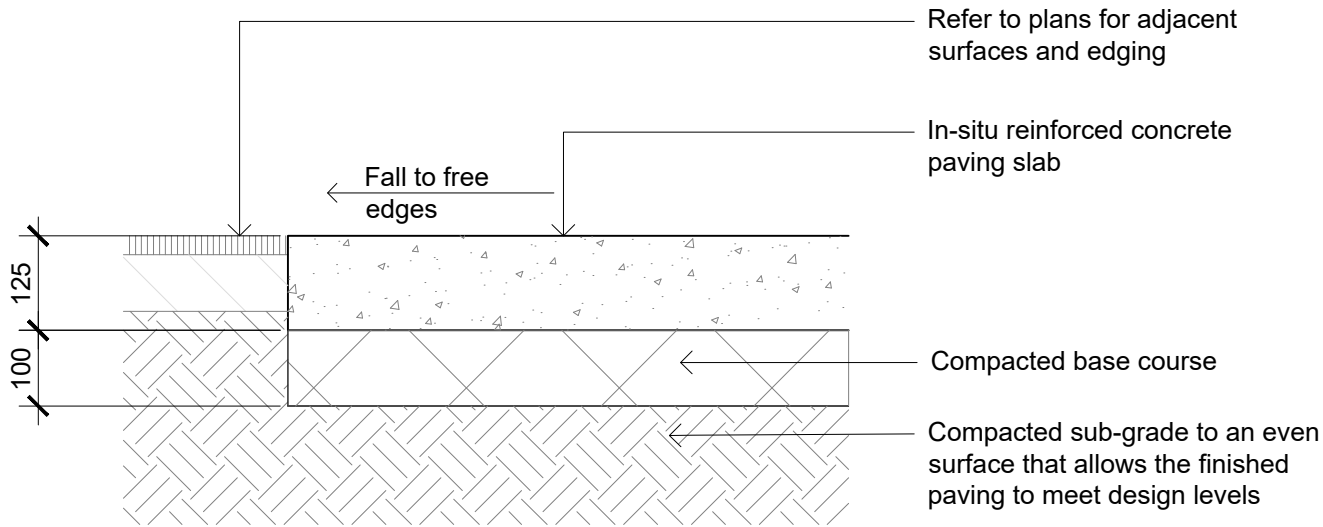


02 Insitu Concrete Paving - On grade  
502 1:10

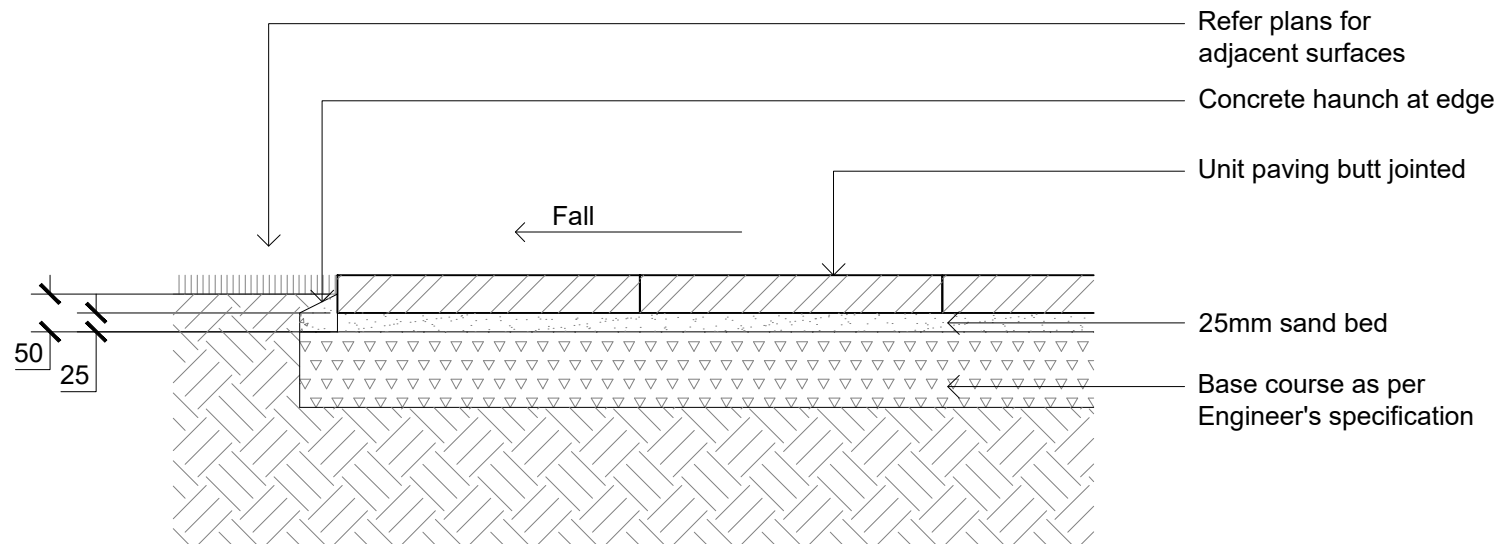

03 Unit Pavers on Grade  
502 1:10

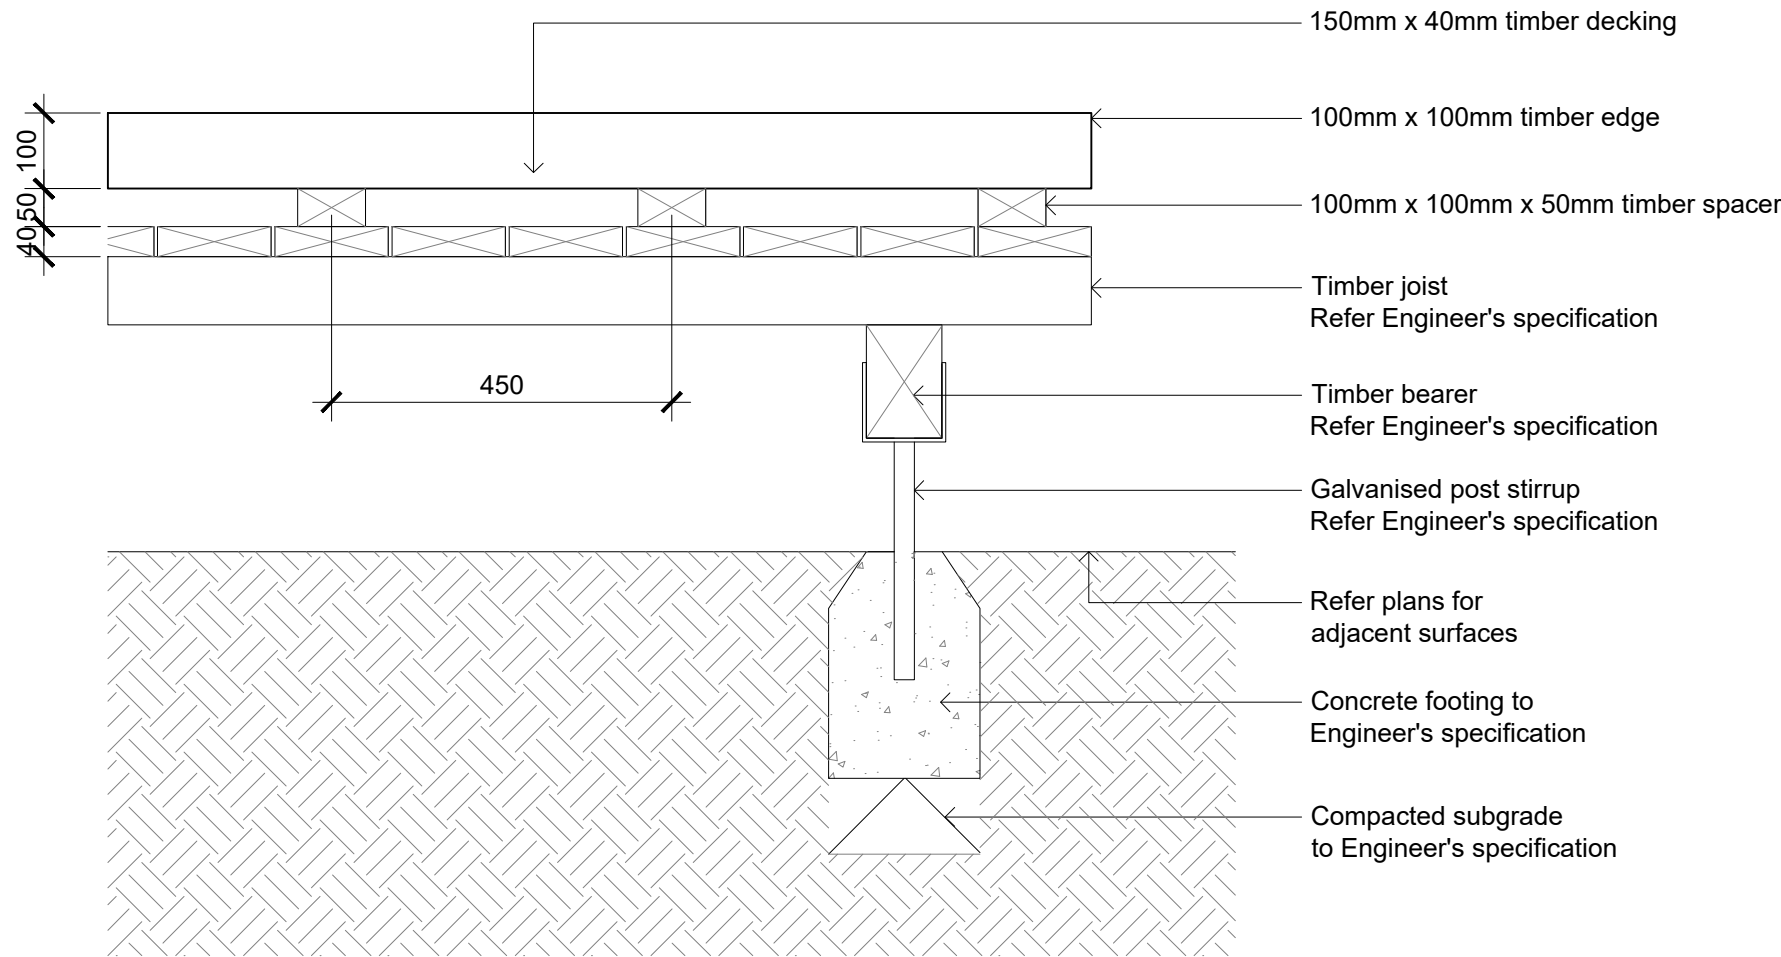

04 RAISED TIMBER DECK - SECTION AA  
502 SCALE 1:10

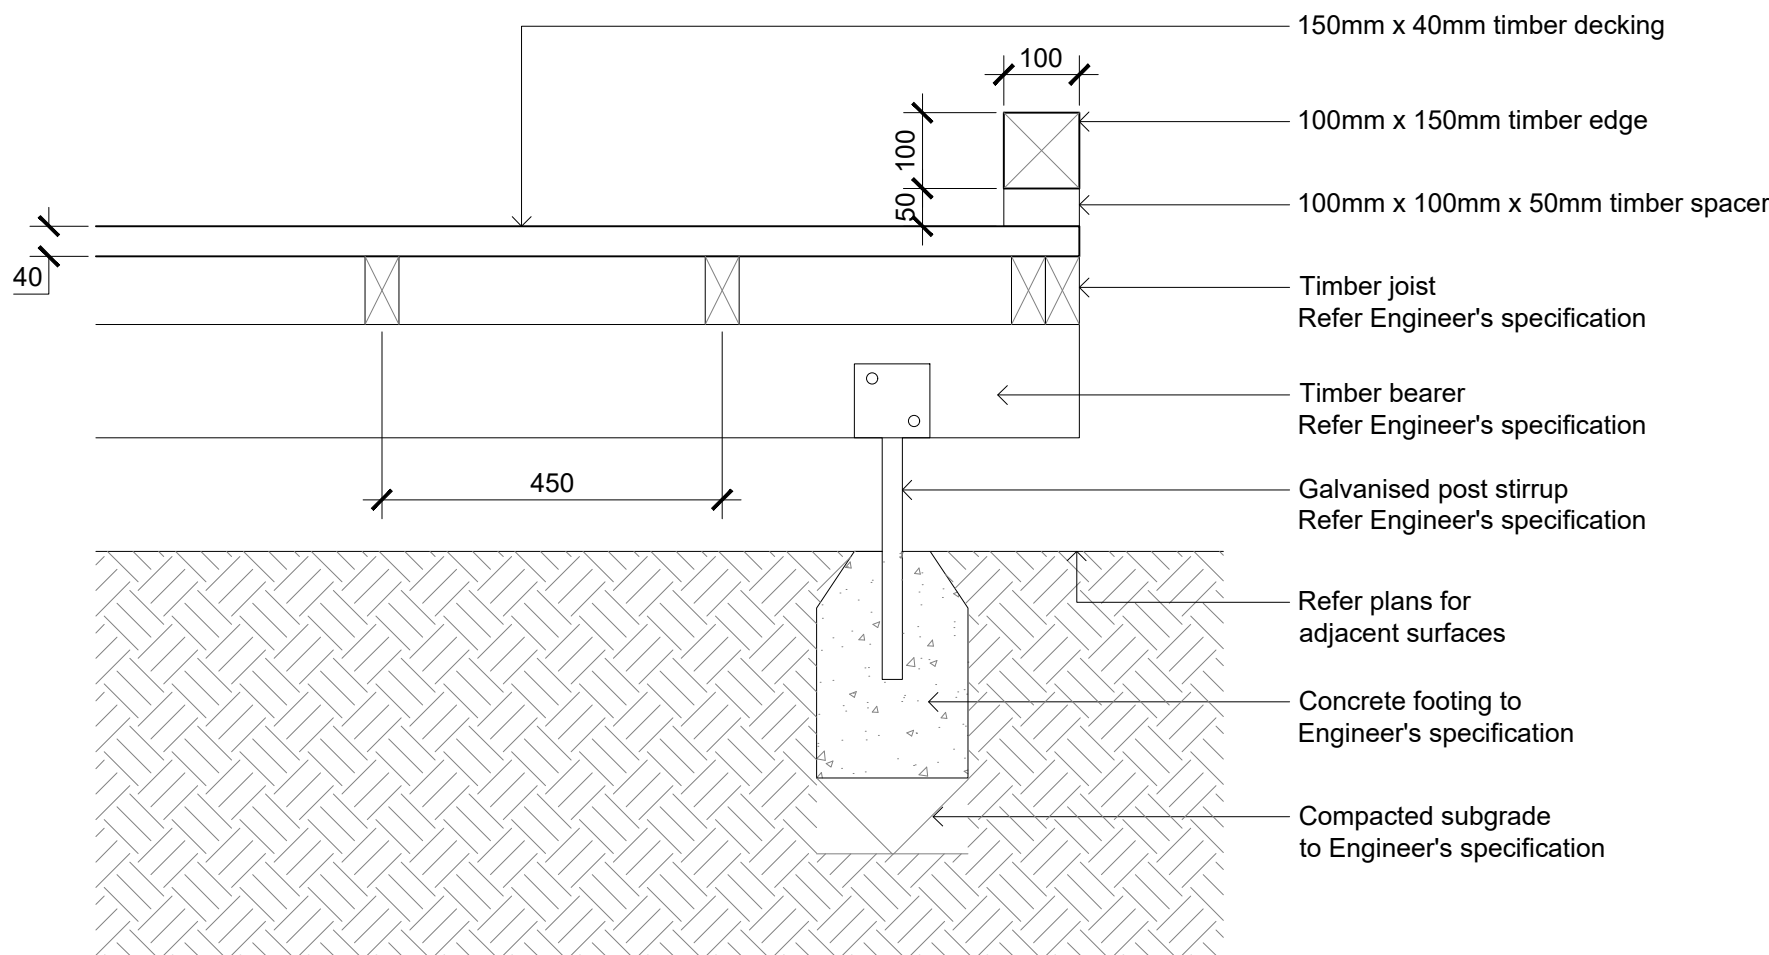

05 RAISED TIMBER DECK - SECTION BB  
502 SCALE 1:10

NOT FOR CONSTRUCTION

© 2025 Site Image (NSW) Pty Ltd. ABN 44 801 262 380 as agent for Site Image NSW Partnership. All rights reserved. This drawing is copyright and shall not be reproduced or copied in any form or by any means (graphic, electronic or mechanical including photocopy) without the written permission of Site Image (NSW) Pty Ltd. Any license, expressed or implied, to use this document for any purpose what so ever is restricted to the terms of the written agreement between Site Image (NSW) Pty Ltd and the instructing party.

The contractor shall check and verify all work on site (including work by others) before commencing the landscape installation. Any discrepancies are to be reported to the Project Manager or Landscape Architect prior to commencing work. Do not scale this drawing. Any required dimensions not shown shall be referred to the Landscape Architect for confirmation.

|       |                      |       |       |            |
|-------|----------------------|-------|-------|------------|
| E     | SSDA                 | HT    | RS    | 12.11.2025 |
| D     | Section 4.55         | PH    | RS    | 30.05.2025 |
| C     | For Coordination     | PH    | RS    | 30.10.2024 |
| B     | For Coordination     | BS    | RS    | 30.08.2024 |
| A     | For Coordination     | NH    | RS    | 03.11.2023 |
| Issue | Revision Description | Drawn | Check | Date       |




Client  
**Edinburgh  
Development Group Pty Ltd**


Project  
**100 Edinburgh Road Castlecrag**

Drawing Name  
**Landscape details**


SSDA  
Scale n/a  
Job Number  
**SS23-5163**  
Drawing Number  
**L-502**  
Issue  
**E**

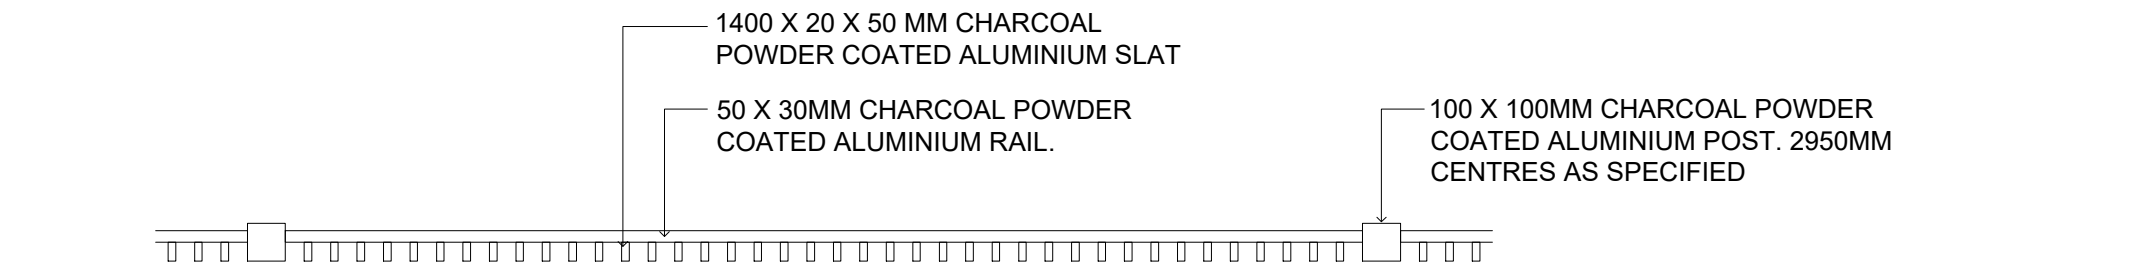

01 Typical Fence - Palisade Fence  
503 Plan 1:20

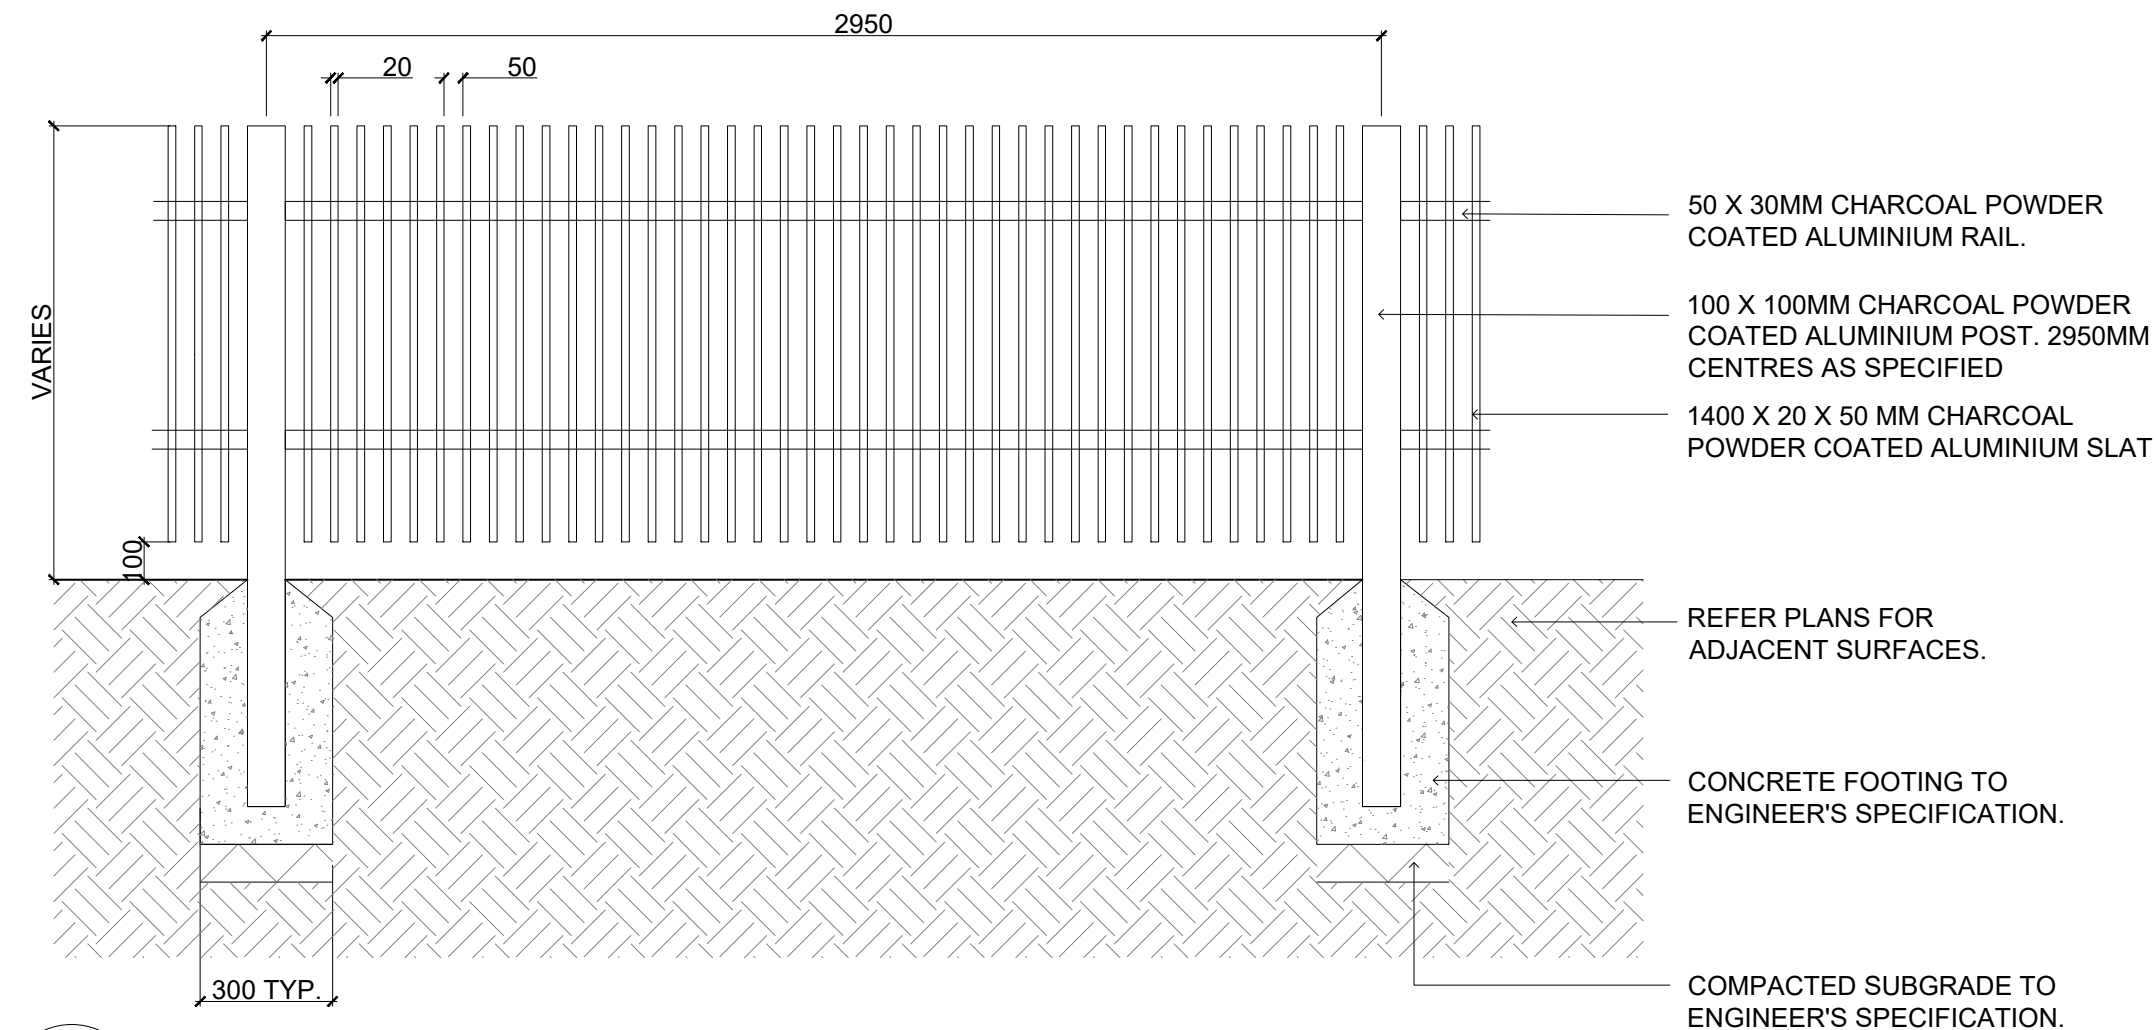

02 Typical Fence - Palisade Fence  
503 Elevation 1:20

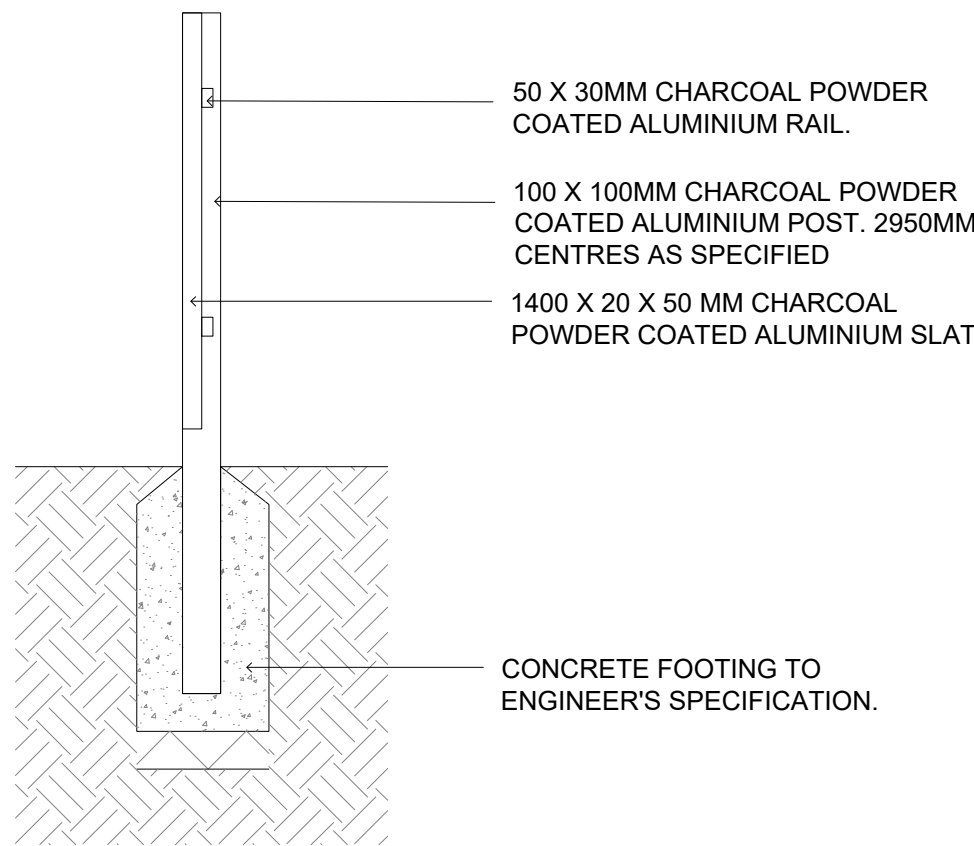

03 Typical Fence - Palisade Fence  
503 Section 1:20

NOT FOR CONSTRUCTION

© 2025 Site Image (NSW) Pty Ltd. ABN 44 801 262 380 as agent for Site Image NSW Partnership. All rights reserved. This drawing is copyright and shall not be reproduced or copied in any form or by any means (graphic, electronic or mechanical including photocopy) without the written permission of Site Image (NSW) Pty Ltd. Any license, expressed or implied, to use this document for any purpose what so ever is restricted to the terms of the written agreement between Site Image (NSW) Pty Ltd and the instructing party.

The contractor shall check and verify all work on site (including work by others) before commencing the landscape installation. Any discrepancies are to be reported to the Project Manager or Landscape Architect prior to commencing work. Do not scale this drawing. Any required dimensions not shown shall be referred to the Landscape Architect for confirmation.

|       |                      |       |       |            |
|-------|----------------------|-------|-------|------------|
| E     | SSDA                 | HT    | RS    | 12.11.2025 |
| D     | Section 4.55         | PH    | RS    | 30.05.2025 |
| C     | For Coordination     | BS    | RS    | 30.08.2024 |
| B     | For Coordination     | MJW   | RS    | 05.12.2023 |
| A     | For Coordination     | NH    | RS    | 03.11.2023 |
| Issue | Revision Description | Drawn | Check | Date       |



Client  
**Edinburgh  
Development Group Pty Ltd**

Project  
**100 Edinburgh Road Castlecrag**

Drawing Name  
**Landscape details**

Scale **n/a**  
Job Number  
**SS23-5163**

Drawing Number  
**L-503**

Issue  
**E**