


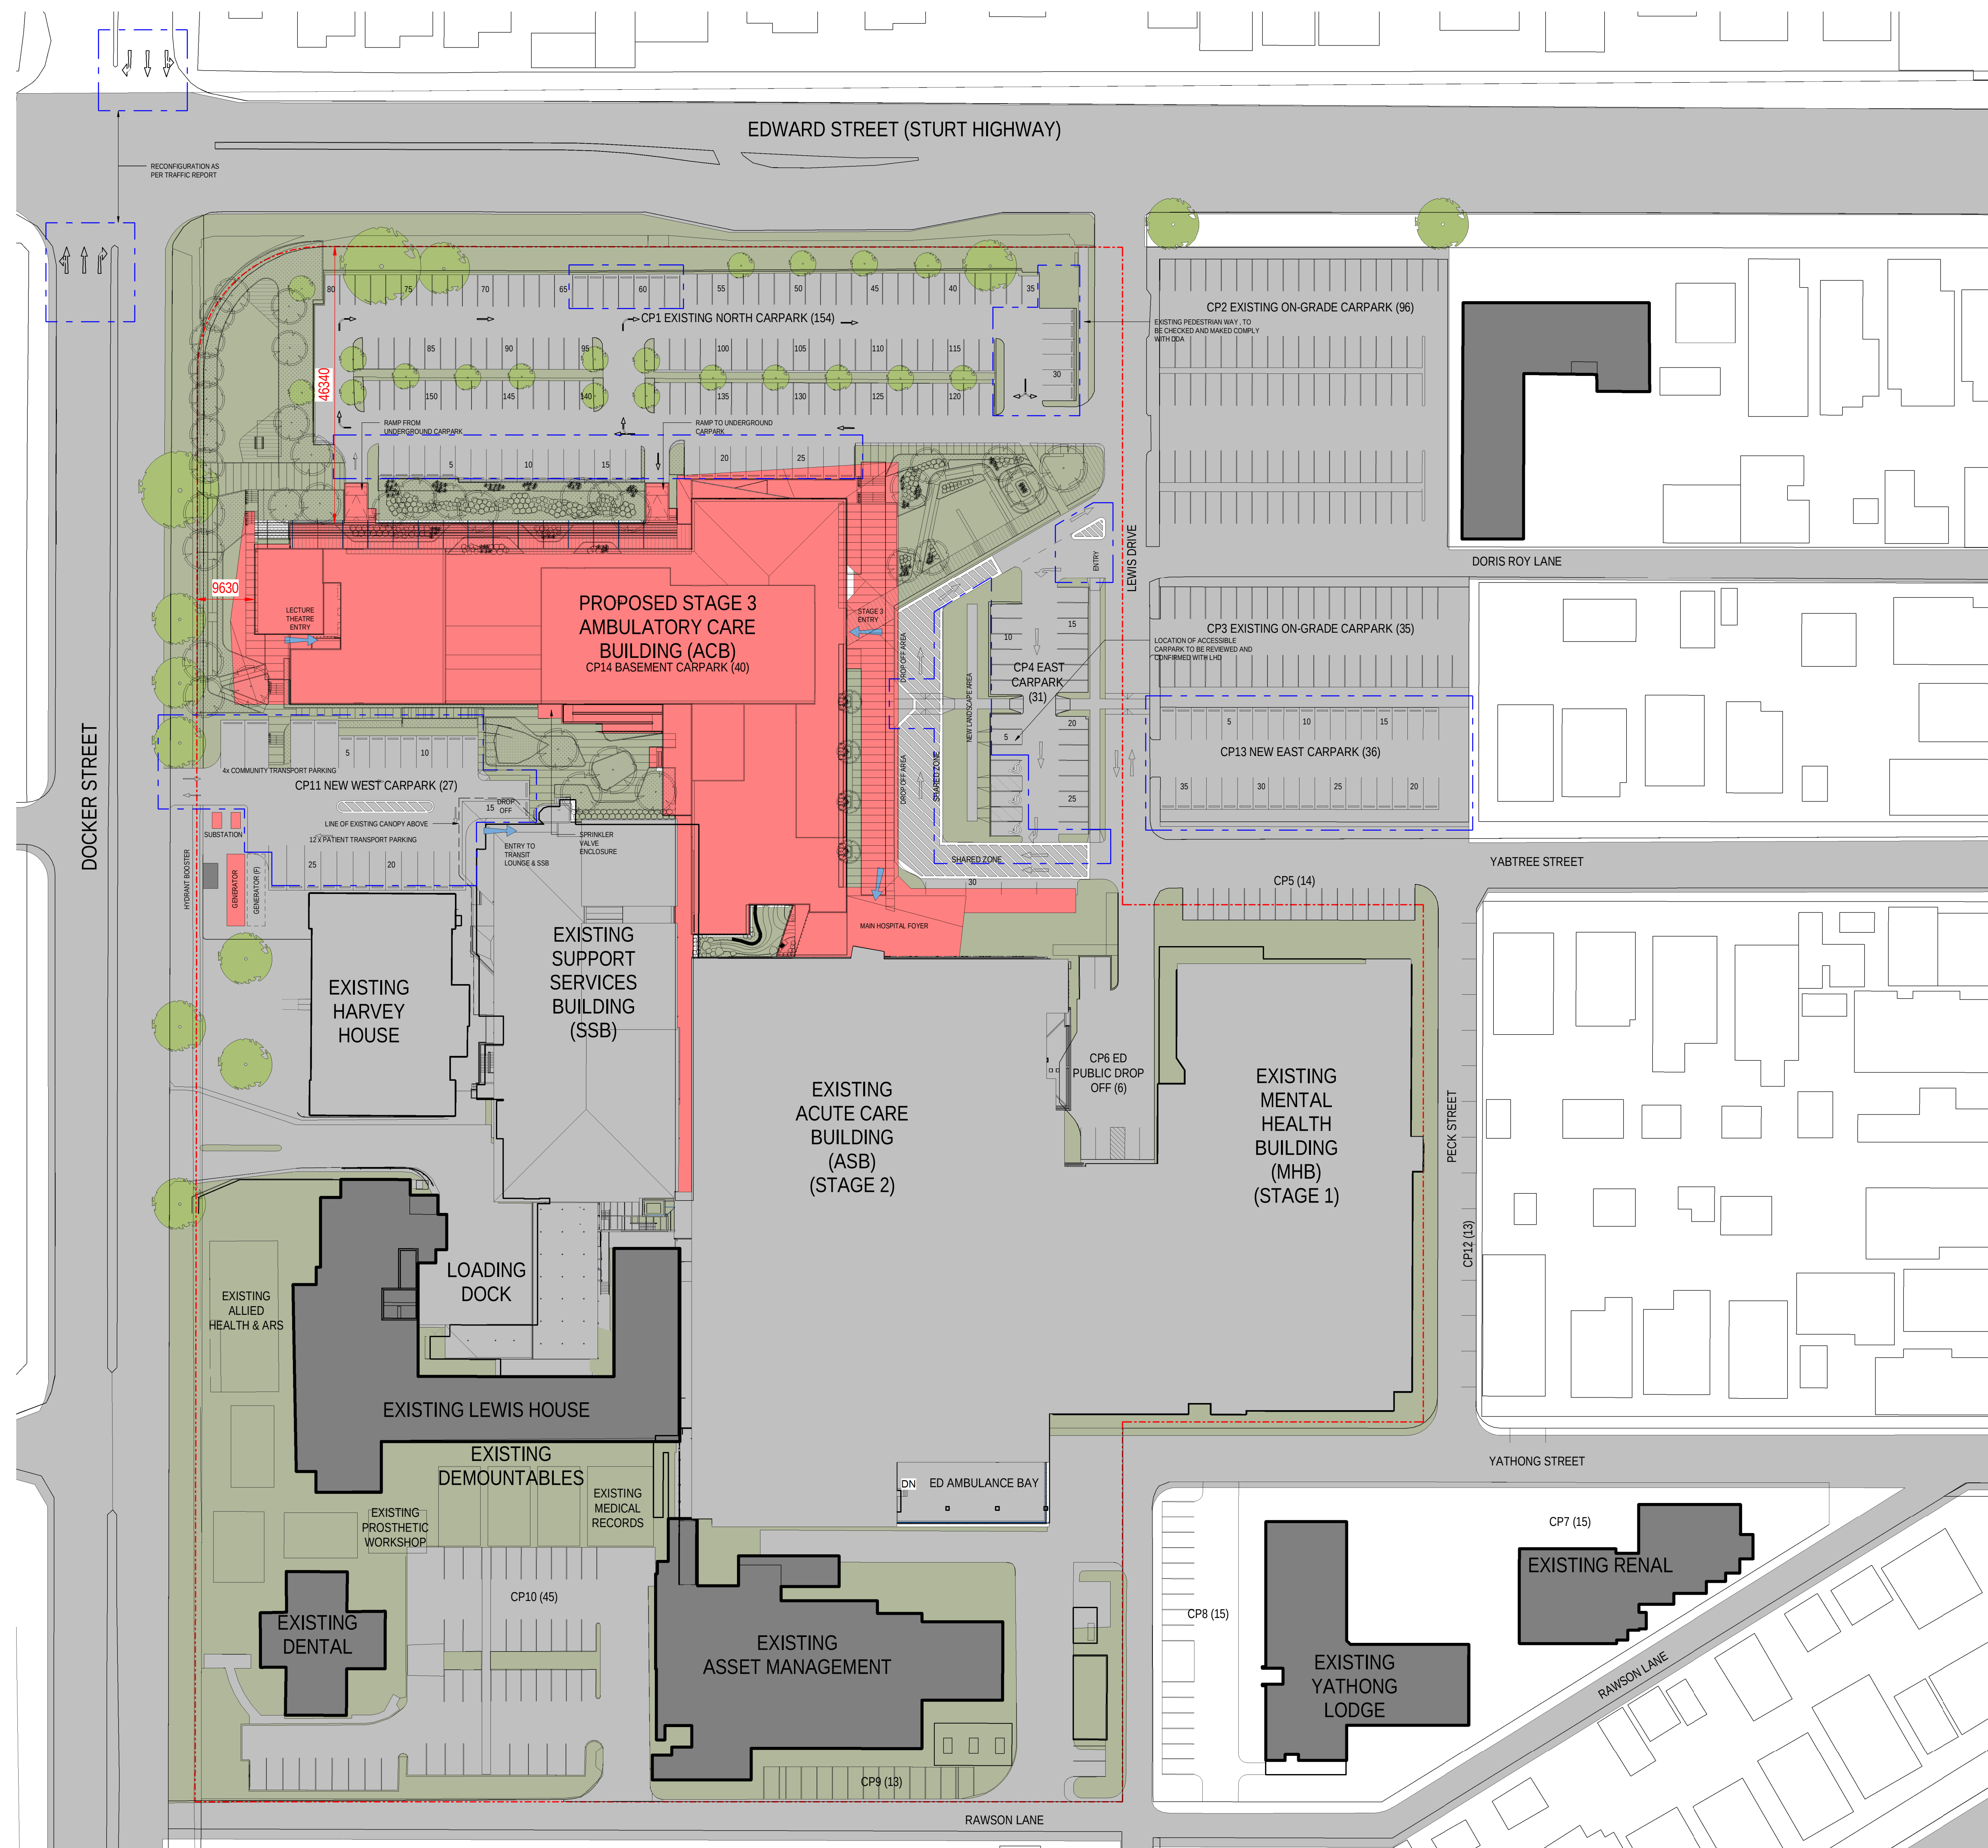

- LEGEND:
- PROPOSED STAGE 3 AMBULATORY CARE BUILDING (ACB)
 - EXISTING BUILDINGS
 - PROPOSED NEW EXTERNAL WORKS


NOTE:
BOLLARD AND TACTIC PROVISION TO COMPLY WITH
BCA AND DDA

CAR PARKING SPACES COMPARISON

	EXISTING PARKING	PROPOSED PARKING
CP1	138	154
CP2	96	96
CP3	35	35
CP4	42	31
CP5	14	14
CP6	6	6
CP7	15	15
CP8	15	15
CP9	13	13
CP10	45	45
CP11	8	27
CP12	13	13
CP13	0	36
CP14	0	40
TOTAL	440	540

NOTE:
ALL EXISTING PARKING PROVISION AS EXTRACTED
FROM GTA TRAFFIC REPORT

NOTES:
TO BE READ IN CONJUNCTION WITH SERVICES, STRUCTURAL & CIVIL
DOCUMENTATION. ANY DISCREPANCY TO BE BROUGHT TO THE
ATTENTION OF JACOBS.

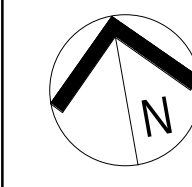

CONSULTANT

CLIENT



Health Infrastructure

14/77 PACIFIC HIGHWAY
NORTH SYDNEY NSW 2060
phone: (02) 9978 5402
email: hi.info@health.nsw.gov.au

JACOBS

LEVEL 7, 177 PACIFIC HIGHWAY
NORTH SYDNEY NSW 2060
AUSTRALIA

TEL: +61 2 9928 2000
FAX: +61 2 9928 2510
WEB: jacobson.com

PROJECT



**WAGGA WAGGA HEALTH SERVICE
REDEVELOPMENT**
Changing more than the buildings

REDEVELOPMENT STAGE 3
CNR EDWARD & DOCKER STREET
WAGGA WAGGA NSW 2650

TITLE


ARCHITECTURAL SERVICES
SITE PLAN - PROPOSED

DRAWING STATUS

TENDER ISSUE

DRAWN	EF	DRAWING CHECK	EF
DESIGNED	DG / JS	DESIGN REVIEW	AC
REVIEWED	AC / DG	DATE	10.08.2018
APPROVED	CY	DATE	17.08.2018
SCALE	1 : 500		

DRAWING No. IA172202-ACB-RB-DRG-0100

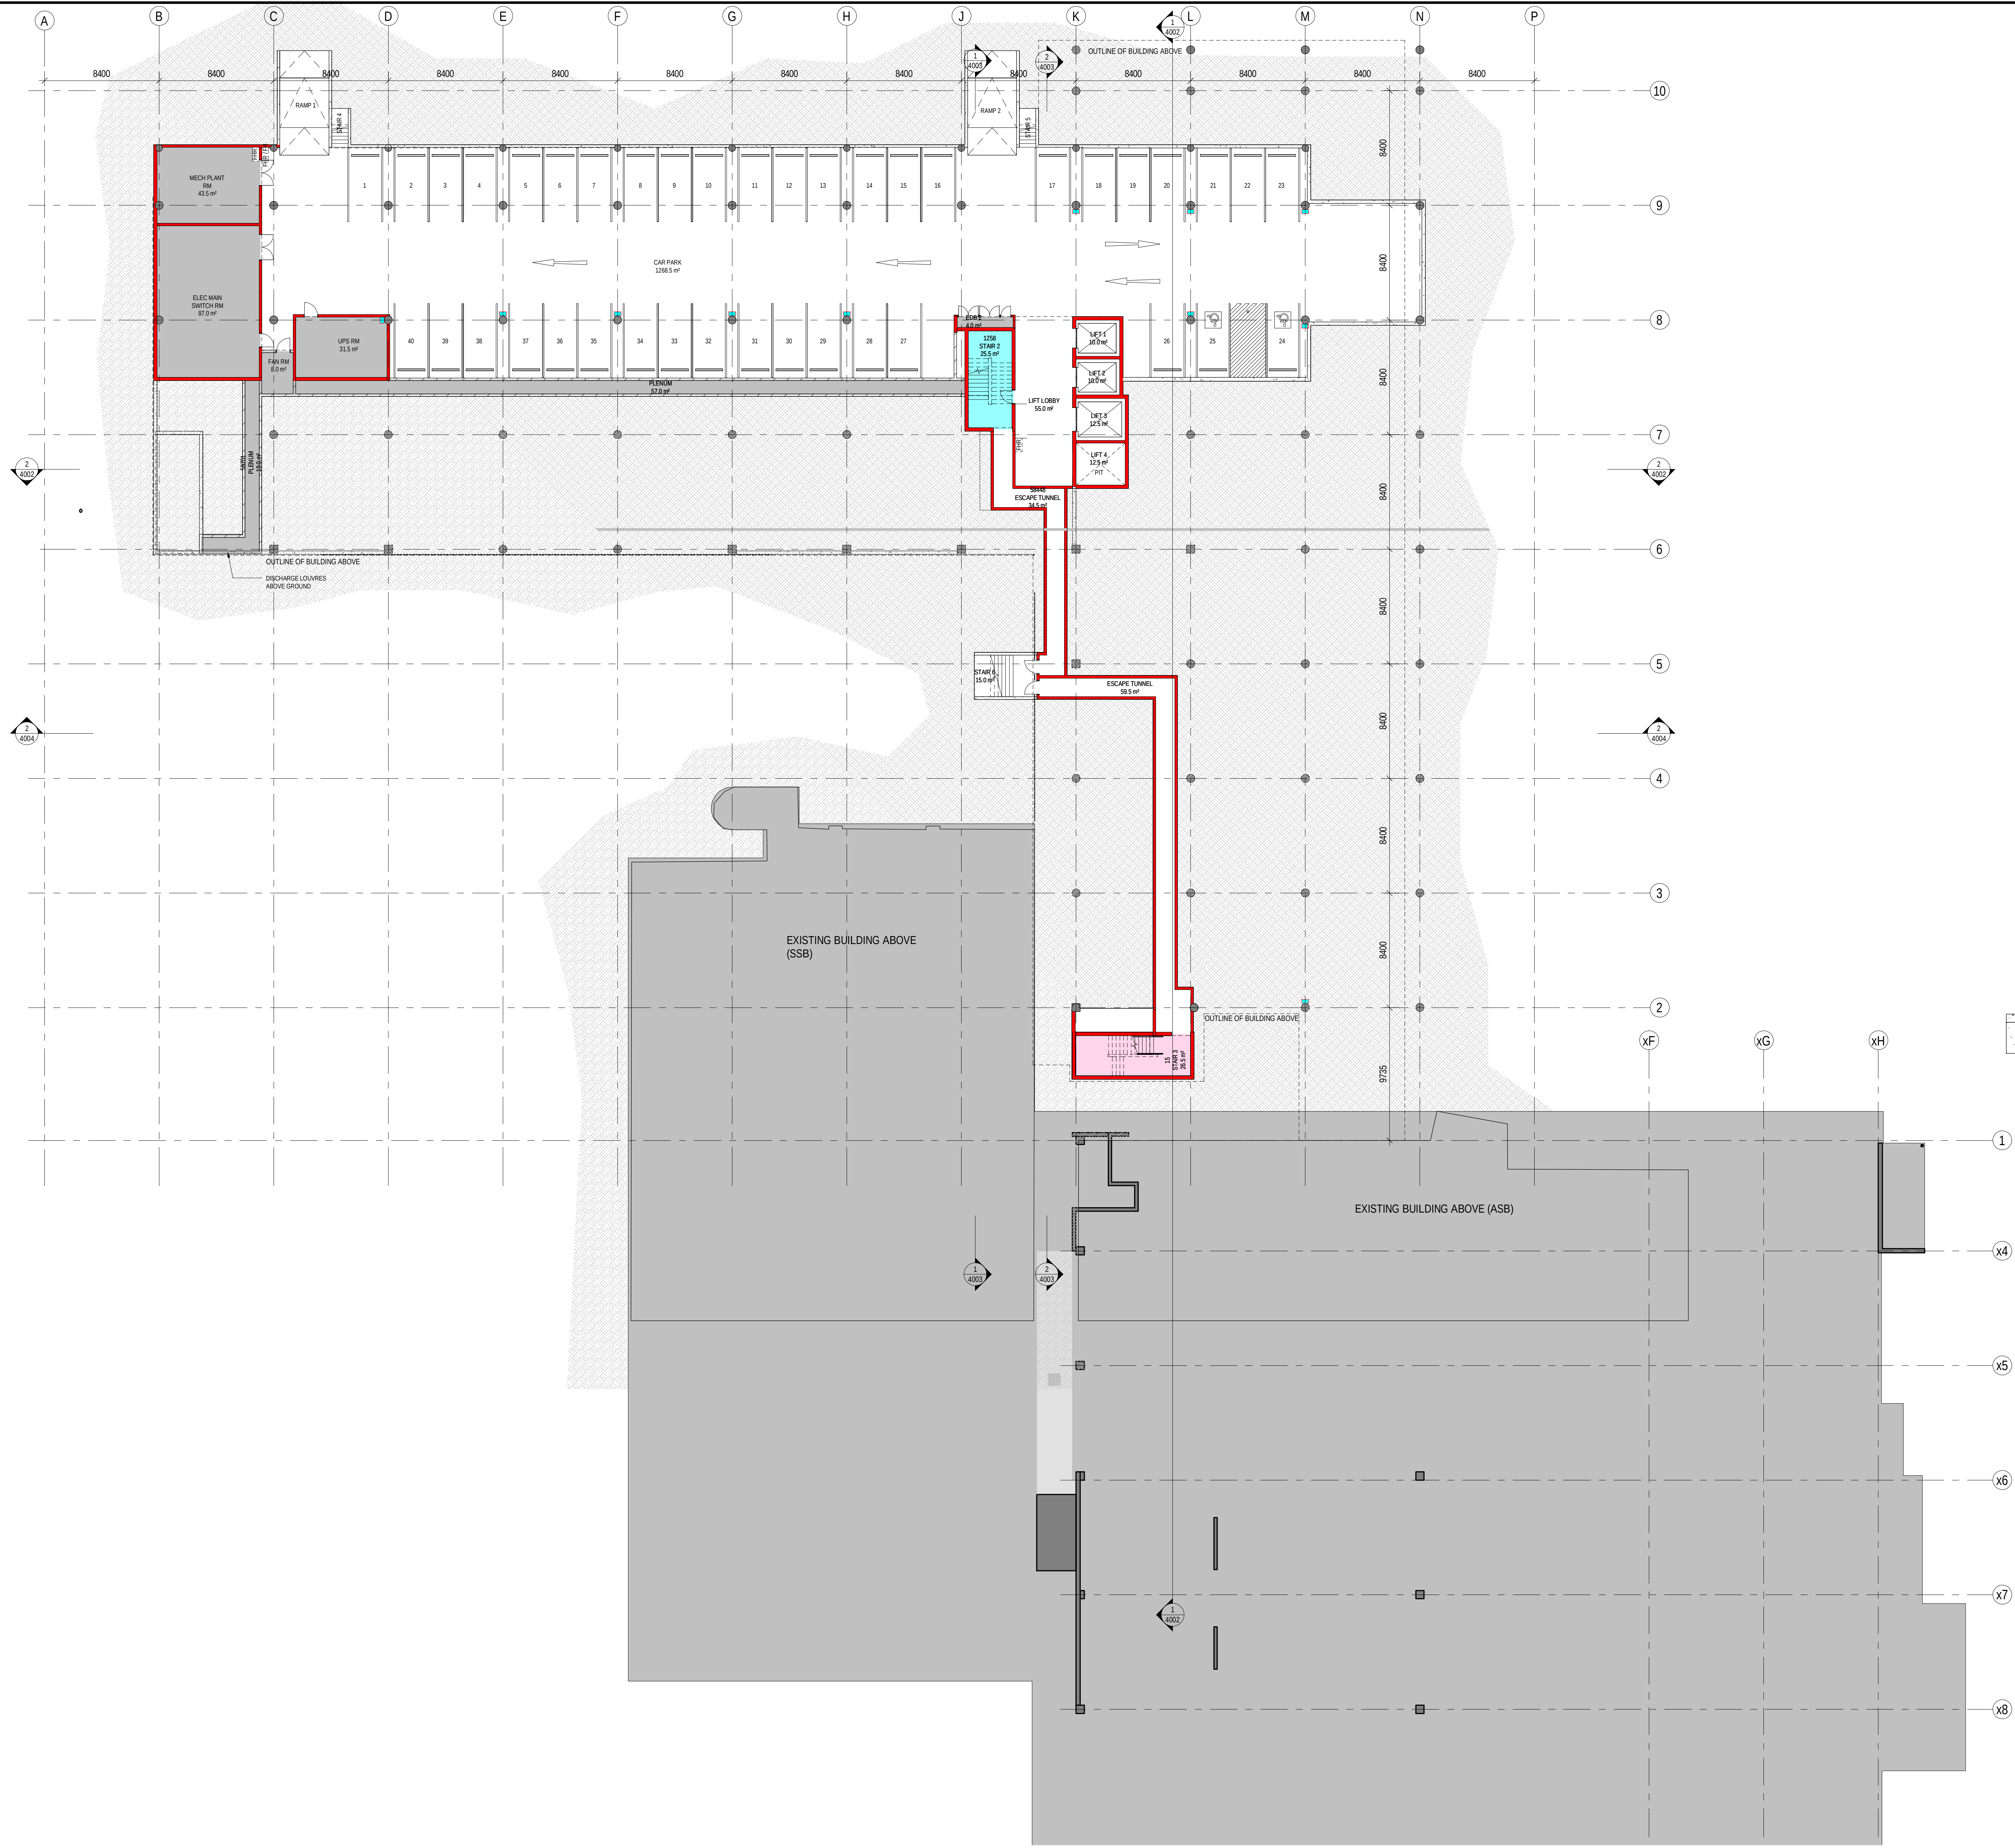

NOTES:
TO BE READ IN CONJUNCTION WITH SERVICES, STRUCTURAL & CIVIL DOCUMENTATION. ANY DISCREPANCY TO BE BROUGHT TO THE ATTENTION OF JACOBS.

REV	DATE	DRAWN	REV'D	APP'D	AMENDMENT
E	21.09.2018				TENDER ADDENDUM #1
D	12.09.2018				FOR REVIEW
C	10.09.2018				FOR INFORMATION
B	31.08.2018				TENDER ISSUE
A	17.08.2018				SD ISSUE FOR REVIEW

KEY PLAN



CONSULTANT

CLIENT



Health Infrastructure

14/77 PACIFIC HIGHWAY
NORTH SYDNEY NSW 2060
phone: (02) 9978 5402
email: hi.info@health.nsw.gov.au

JACOBS

LEVEL 7, 177 PACIFIC HIGHWAY
NORTH SYDNEY NSW 2060
AUSTRALIA

TEL: +61 2 9928 2000
FAX: +61 2 9928 2510
WEB: jacobs.com

PROJECT



**WAGGA WAGGA HEALTH SERVICE
REDEVELOPMENT**
Changing more than the buildings


REDEVELOPMENT STAGE 3
CNR EDWARD & DOCKER STREET
WAGGA WAGGA NSW 2650

ARCHITECTURAL SERVICES
GENERAL ARRANGEMENT PLAN -
BASEMENT

DRAWING STATUS

TENDER ISSUE

DRAWN	DRAWING CHECK	DATE
LH / EF	EF	10.08.2018
DESIGNED	DESIGN REVIEW	DATE
DG / JS	AC	17.08.2018
REVIEWED		
AC / DG		
APPROVED		
CY		
SCALE		
1 : 200		
DRAWING No.	REV	
IA172202-ACB-RB-DRG-1500	E	

 


E	21.09.2018				TENDER ADDENDUM #1
D	12.09.2018				FOR REVIEW
C	10.09.2018				FOR INFORMATION
B	31.08.2018				TENDER ISSUE
A	17.08.2018				SD ISSUE FOR REVIEW
REV	DATE	DRAWN	REVD	APP'D	AMENDMENT

KEY PLAN



SCALE
1:200


1	2	
---	---	---	---	---	---	---	---	---	----	----	-----	-----	

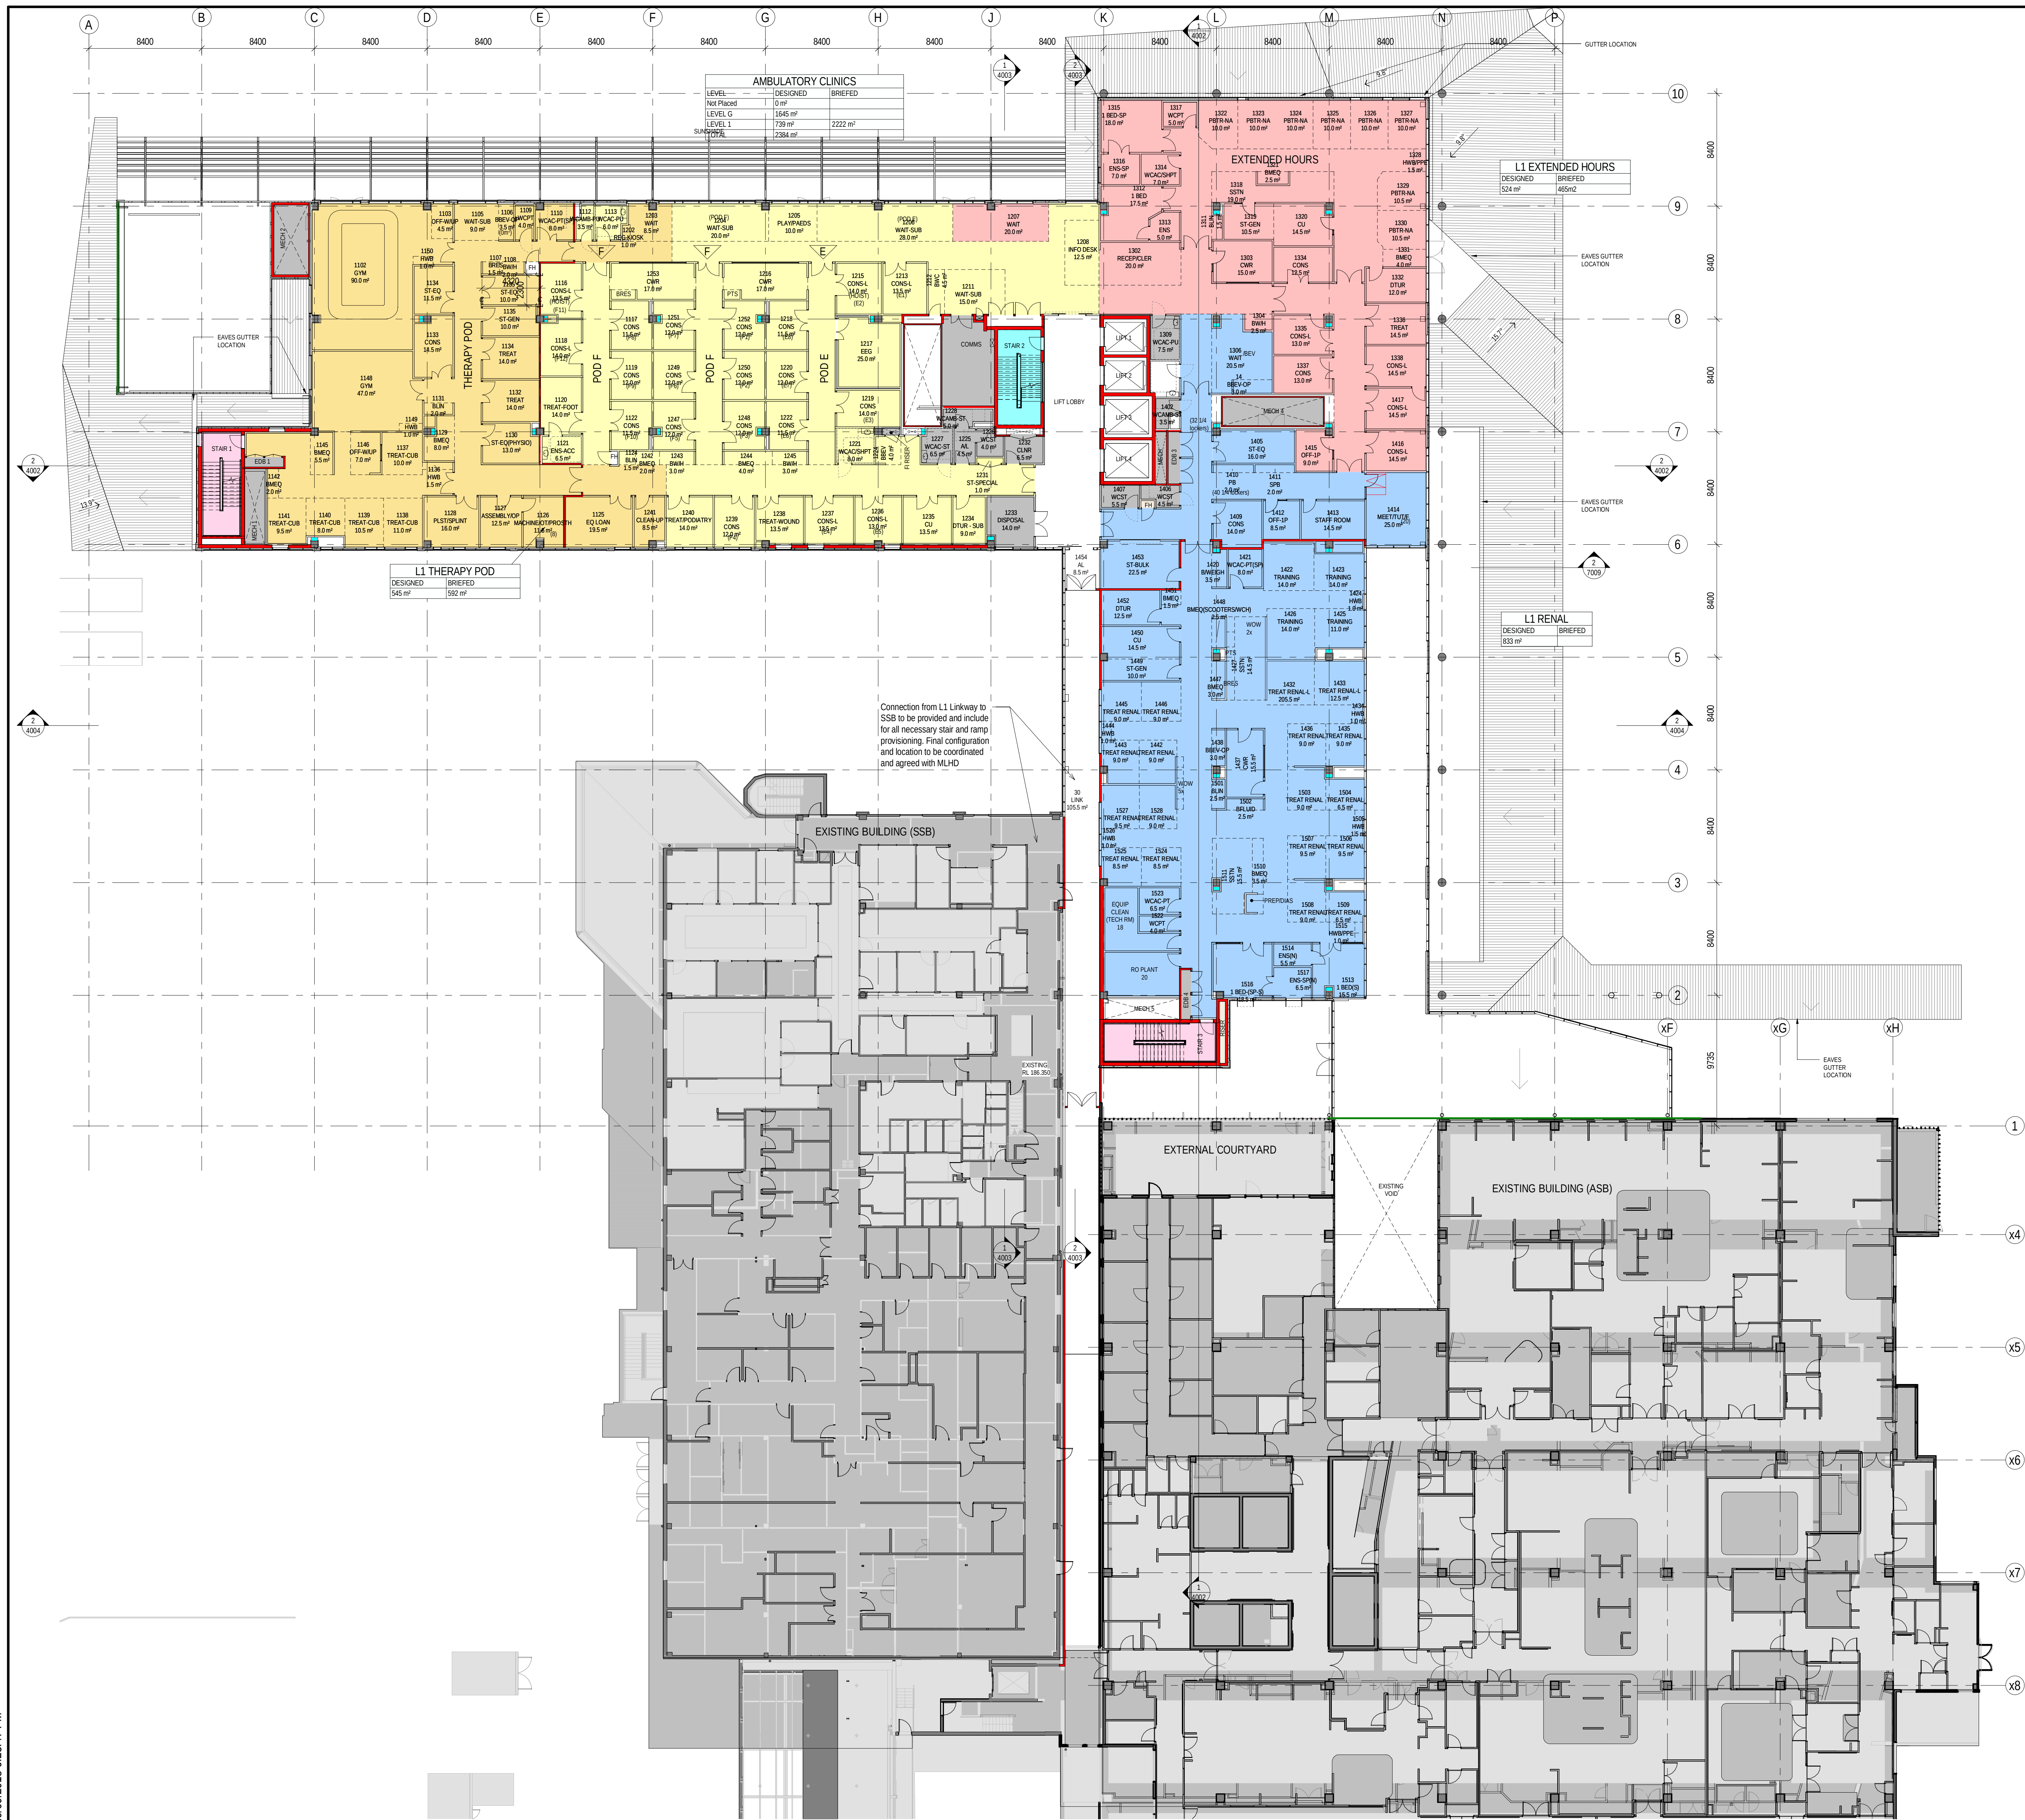

NOTES:

TO BE READ IN CONJUNCTION WITH SERVICES, STRUCTURAL & CIVIL
DOCUMENTATION. ANY DISCREPANCY TO BE BROUGHT TO THE
ATTENTION OF JACOBS.

21.09.2018					TENDER ADDENDUM #1
12.09.2018					FOR REVIEW
10.09.2018					FOR INFORMATION
31.08.2018					TENDER ISSUE
17.08.2018					SD ISSUE FOR REVIEW
EV	DATE	DRAWN	REV'D	APP'D	AMENDMENT

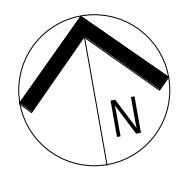

CONSULTANT

CUENT



JACOBS®

LEVEL 7, 177 PACIFIC HIGHWAY
NORTH SYDNEY
NSW 2060
AUSTRALIA

TEL: +61 2 9928 2100
FAX: +61 2 9928 2510
WEB: jacobs.com




REDEVELOPMENT STAGE 3
ENR EDWARD & DOCKER STREET
WAGGA WAGGA NSW 2650

ARCHITECTURAL SERVICES
GENERAL ARRANGEMENT PLAN -
LEVEL 1

DRAWING STATUS

TENDER ISSUE

DRAWN H / EF	DRAWING CHECK EF	
DESIGNED DG / JS	DESIGN REVIEW AC	
REVIEWED AC / DG	DATE 10.08.2018	
APPROVED CY	DATE 17.08.2018	
SCALE 1 : 200		

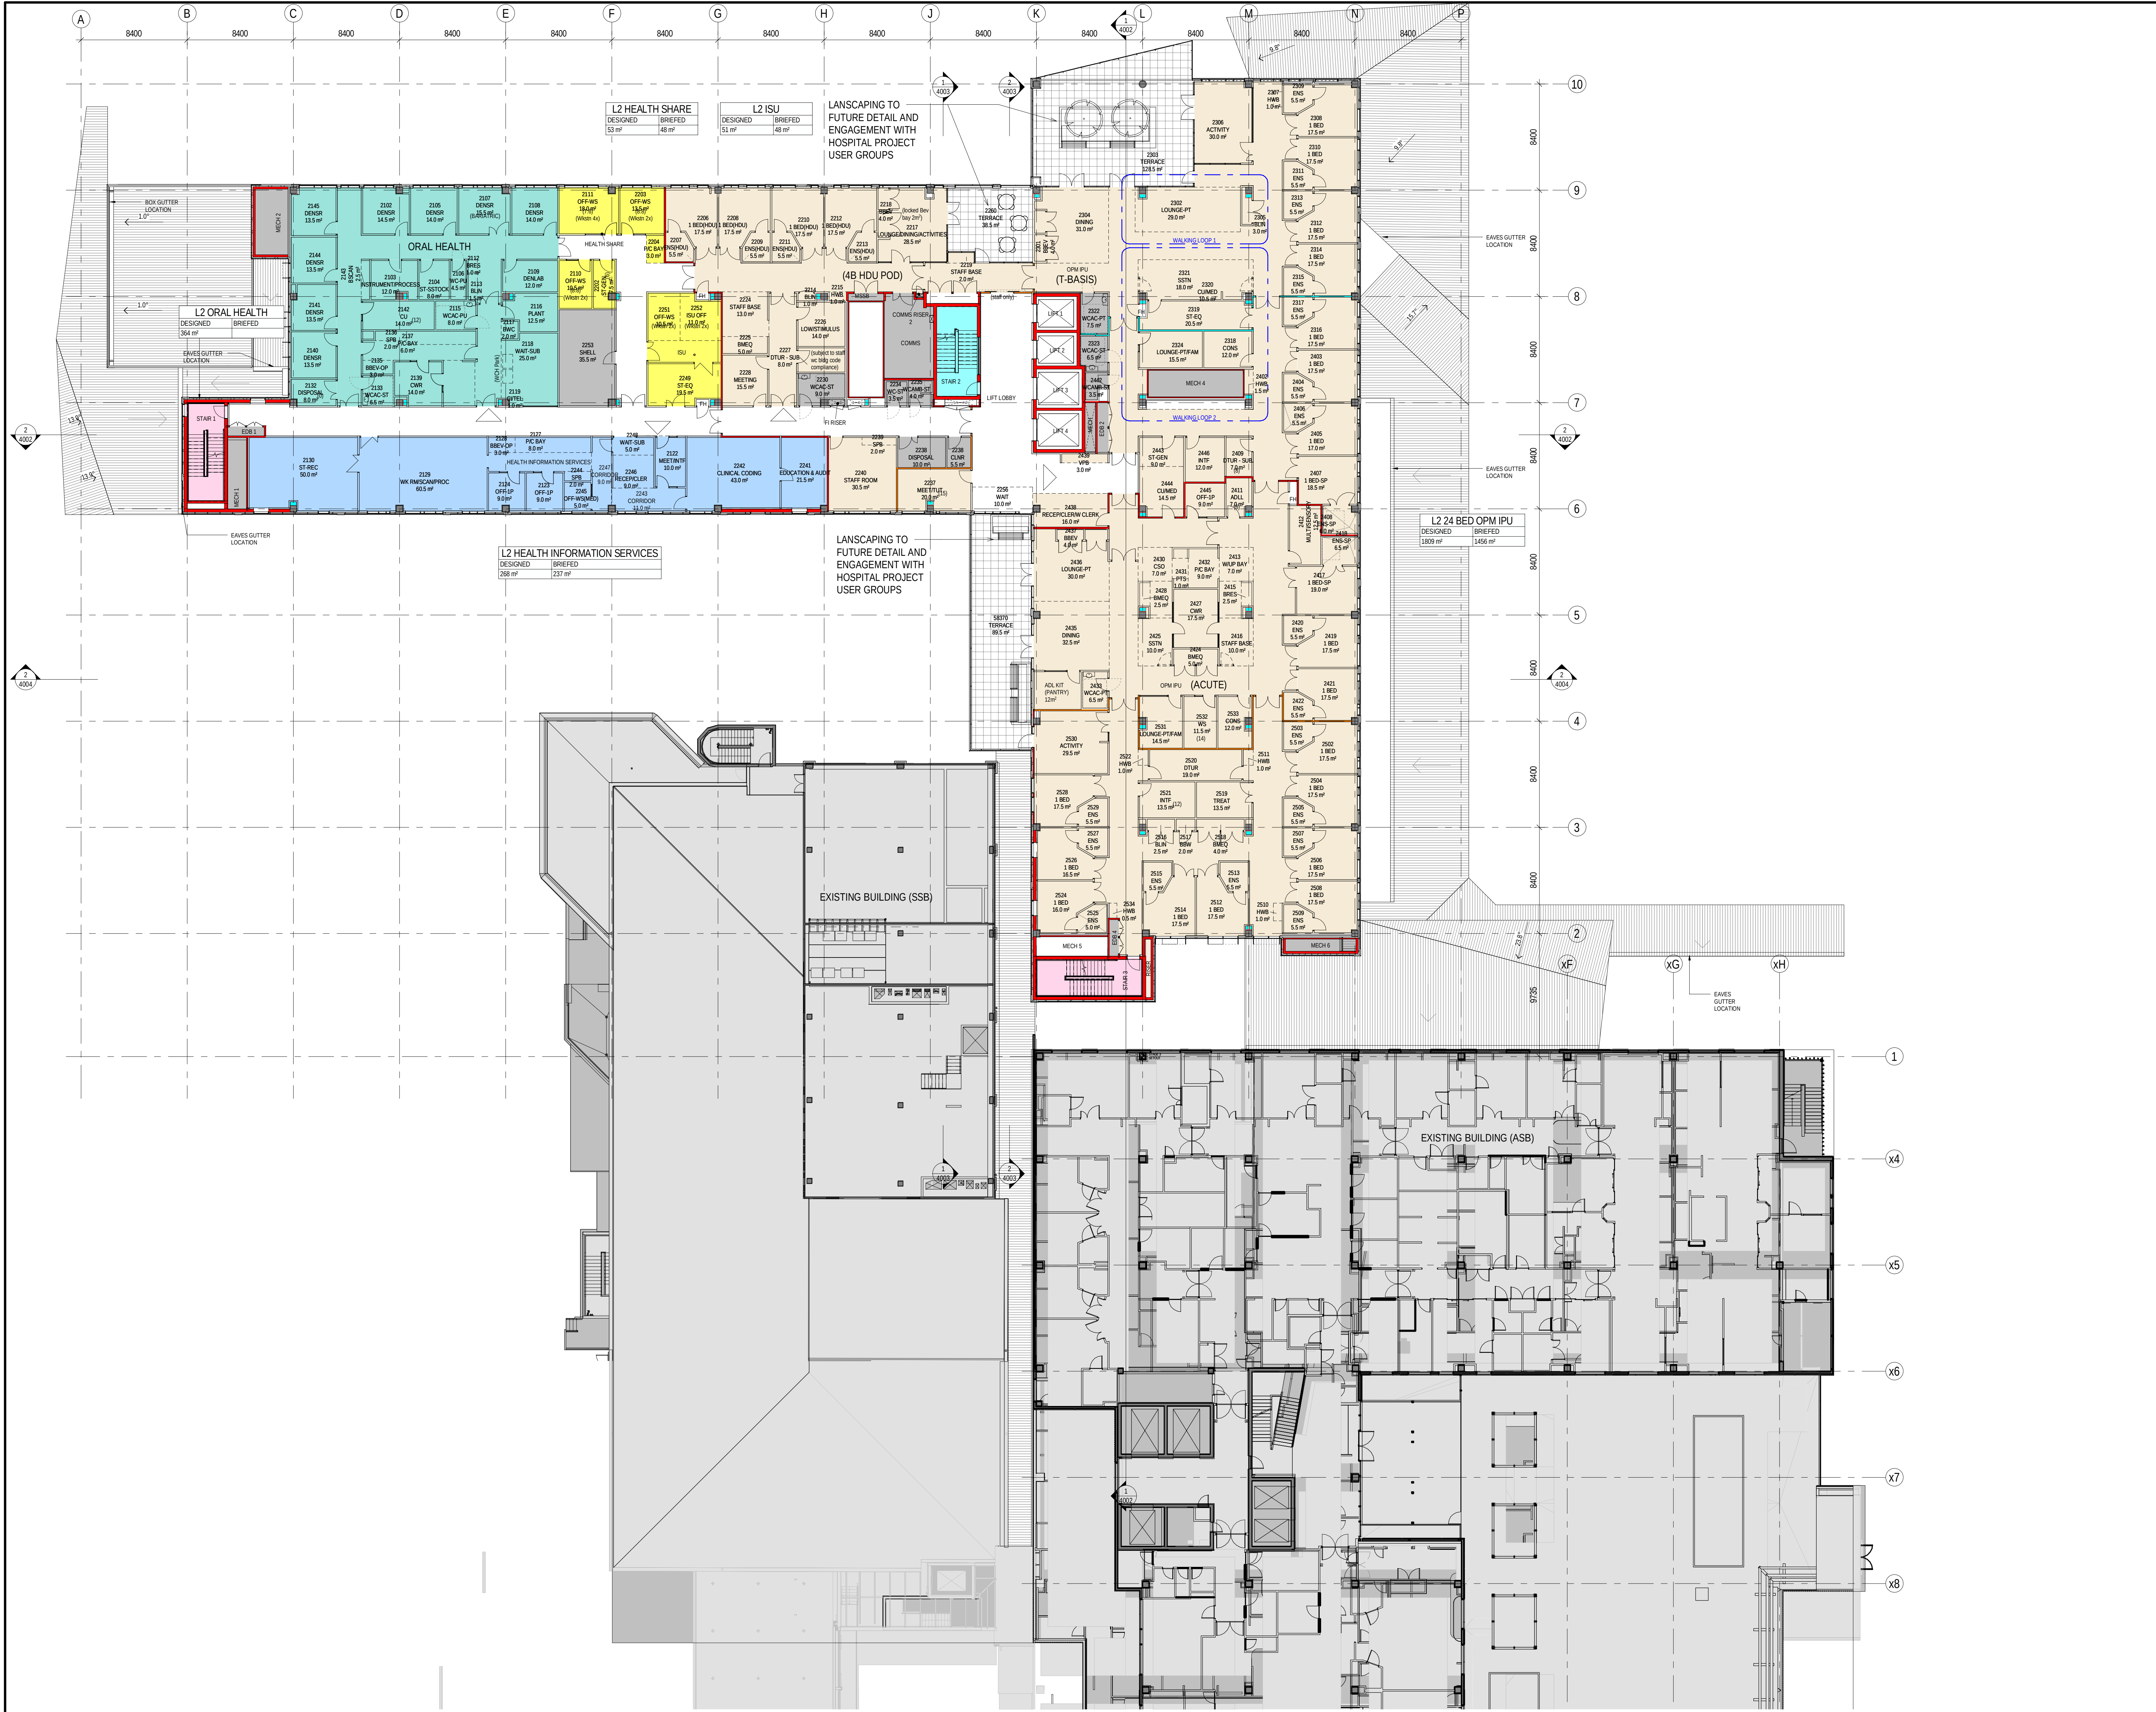

NOTES:
TO BE READ IN CONJUNCTION WITH SERVICES, STRUCTURAL & CIVIL DOCUMENTATION. ANY DISCREPANCY TO BE BROUGHT TO THE ATTENTION OF JACOBS.

REV	DATE	DRAWN	REV'D	APP'D	AMENDMENT
E	21.09.2018				TENDER ADDENDUM #1
D	12.09.2018				FOR REVIEW
C	10.09.2018				FOR INFORMATION
B	31.08.2018				TENDER ISSUE
A	17.08.2018				SD ISSUE FOR REVIEW

KEY PLAN

CONSULTANT

CLIENT

NSW GOVERNMENT | **Health Infrastructure**
14/77 PACIFIC HIGHWAY NORTH SYDNEY NSW 2060 phone: (02) 9978 5402 email: hi-info@health.nsw.gov.au

JACOBS
LEVEL 7, 177 PACIFIC HIGHWAY NORTH SYDNEY NSW 2060 AUSTRALIA TEL: +61 2 9928 2100 FAX: +61 2 9928 2510 WEB: jacobsc.com

PROJECT
WAGGA WAGGA HEALTH SERVICE REDEVELOPMENT
Changing more than the buildings

REDEVELOPMENT STAGE 3
CNR EDWARD & DOCKER STREET
WAGGA WAGGA NSW 2650

TITLE
ARCHITECTURAL SERVICES GENERAL ARRANGEMENT PLAN - LEVEL 2


DRAWING STATUS
TENDER ISSUE

DRAWN	DESIGNED	REVIEWED	DATE
LH / EF	EF	AC / DG	10.08.2018
DG / JS	AC	CY	17.08.2018


SCALE
1 : 200

DRAWING NO.
IA172202-ACB-RB-DRG-1503

REV
E

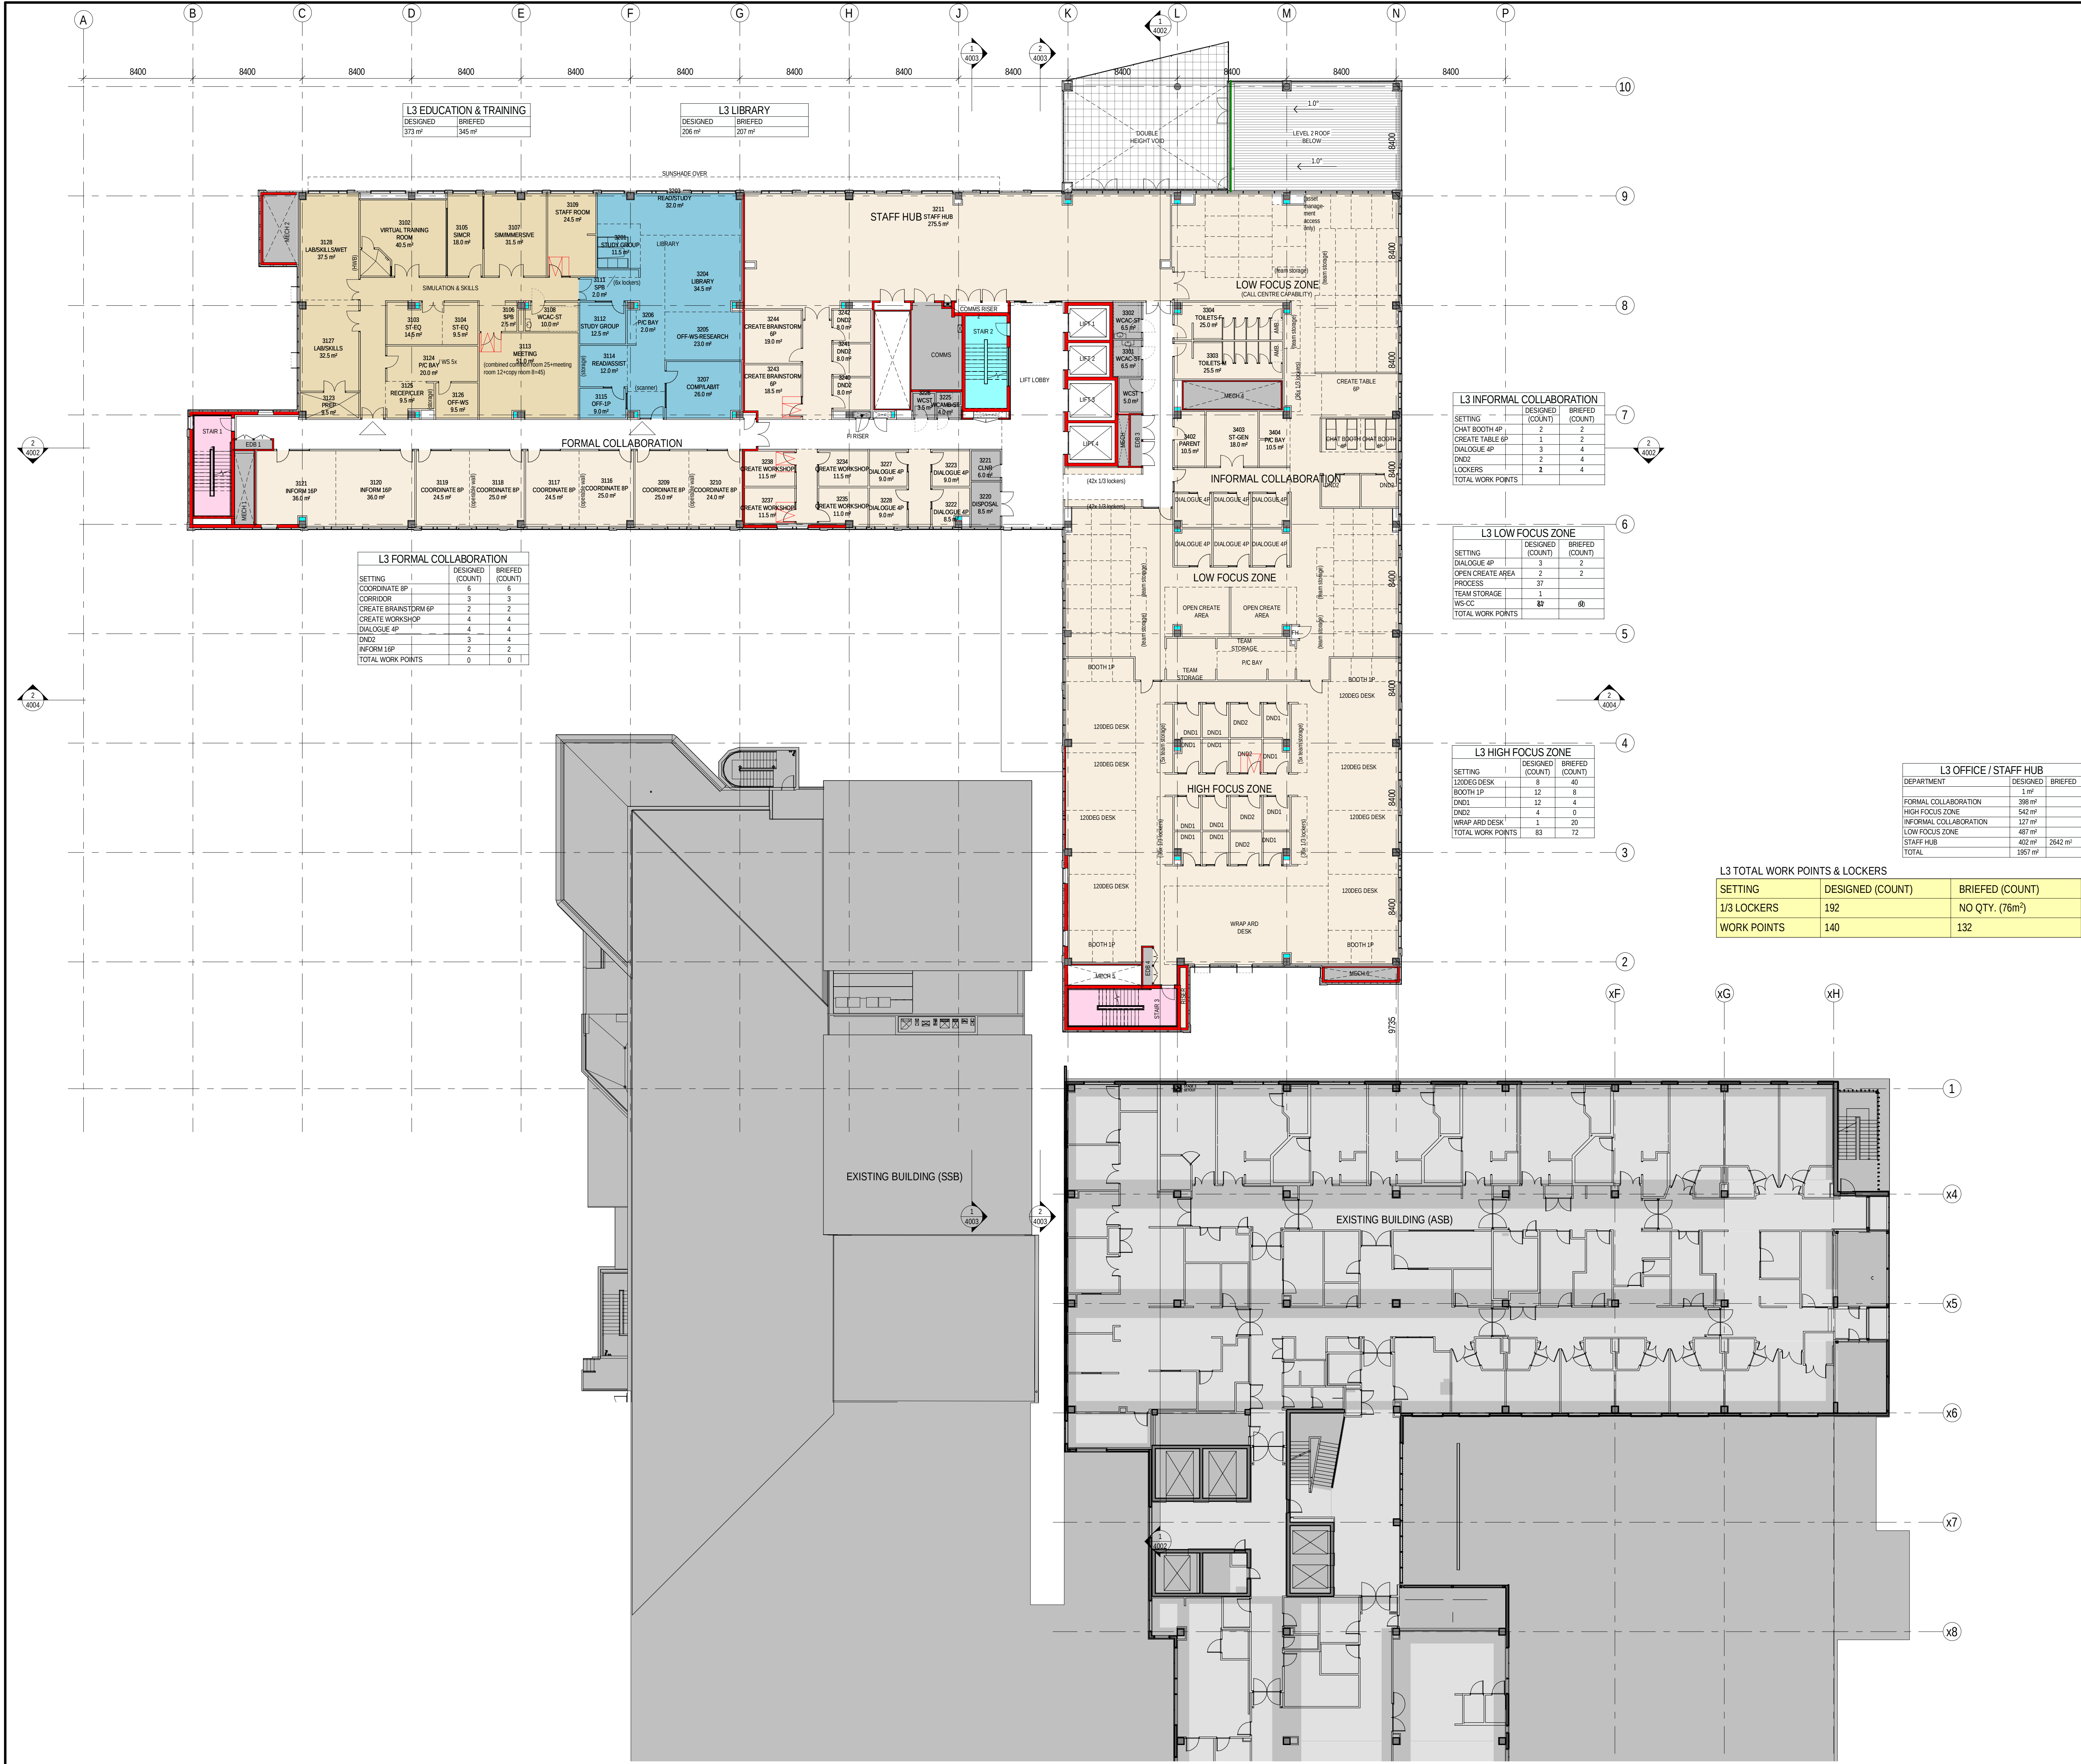

NOTES:
TO BE READ IN CONJUNCTION WITH SERVICES, STRUCTURAL & CIVIL DOCUMENTATION. ANY DISCREPANCY TO BE BROUGHT TO THE ATTENTION OF JACOBS.

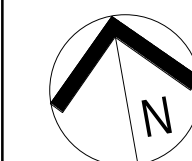

CONSULTANT

CLIENT



Health Infrastructure

14/77 PACIFIC HIGHWAY
NORTH SYDNEY NSW 2060

phone: (02) 9978 5402
email: hi-info@health.nsw.gov.au

JACOBS

LEVEL 7, 177 PACIFIC HIGHWAY
NORTH SYDNEY NSW 2060
AUSTRALIA

TEL: +61 2 9928 2100
FAX: +61 2 9928 2510
WEB: jacobs.com

PROJECT




**WAGGA WAGGA HEALTH SERVICE
REDEVELOPMENT**
Changing more than the buildings

REDEVELOPMENT STAGE 3
CNR EDWARD & DOCKER STREET
WAGGA WAGGA NSW 2650

ARCHITECTURAL SERVICES
GENERAL ARRANGEMENT PLAN -
LEVEL 3

DRAWING STATUS
TENDER ISSUE

DESIGNED	LH / EF	DESIGNED	EF
DESIGNED	DG / JS	DESIGNED	AC
REVIEWED	AC / DG	DATE	10.08.2018
APPROVED	CY	DATE	17.08.2018
SCALE	1 : 200		
DRAWING No.	IA172202-ACB-RB-DRG-1504	REV	E

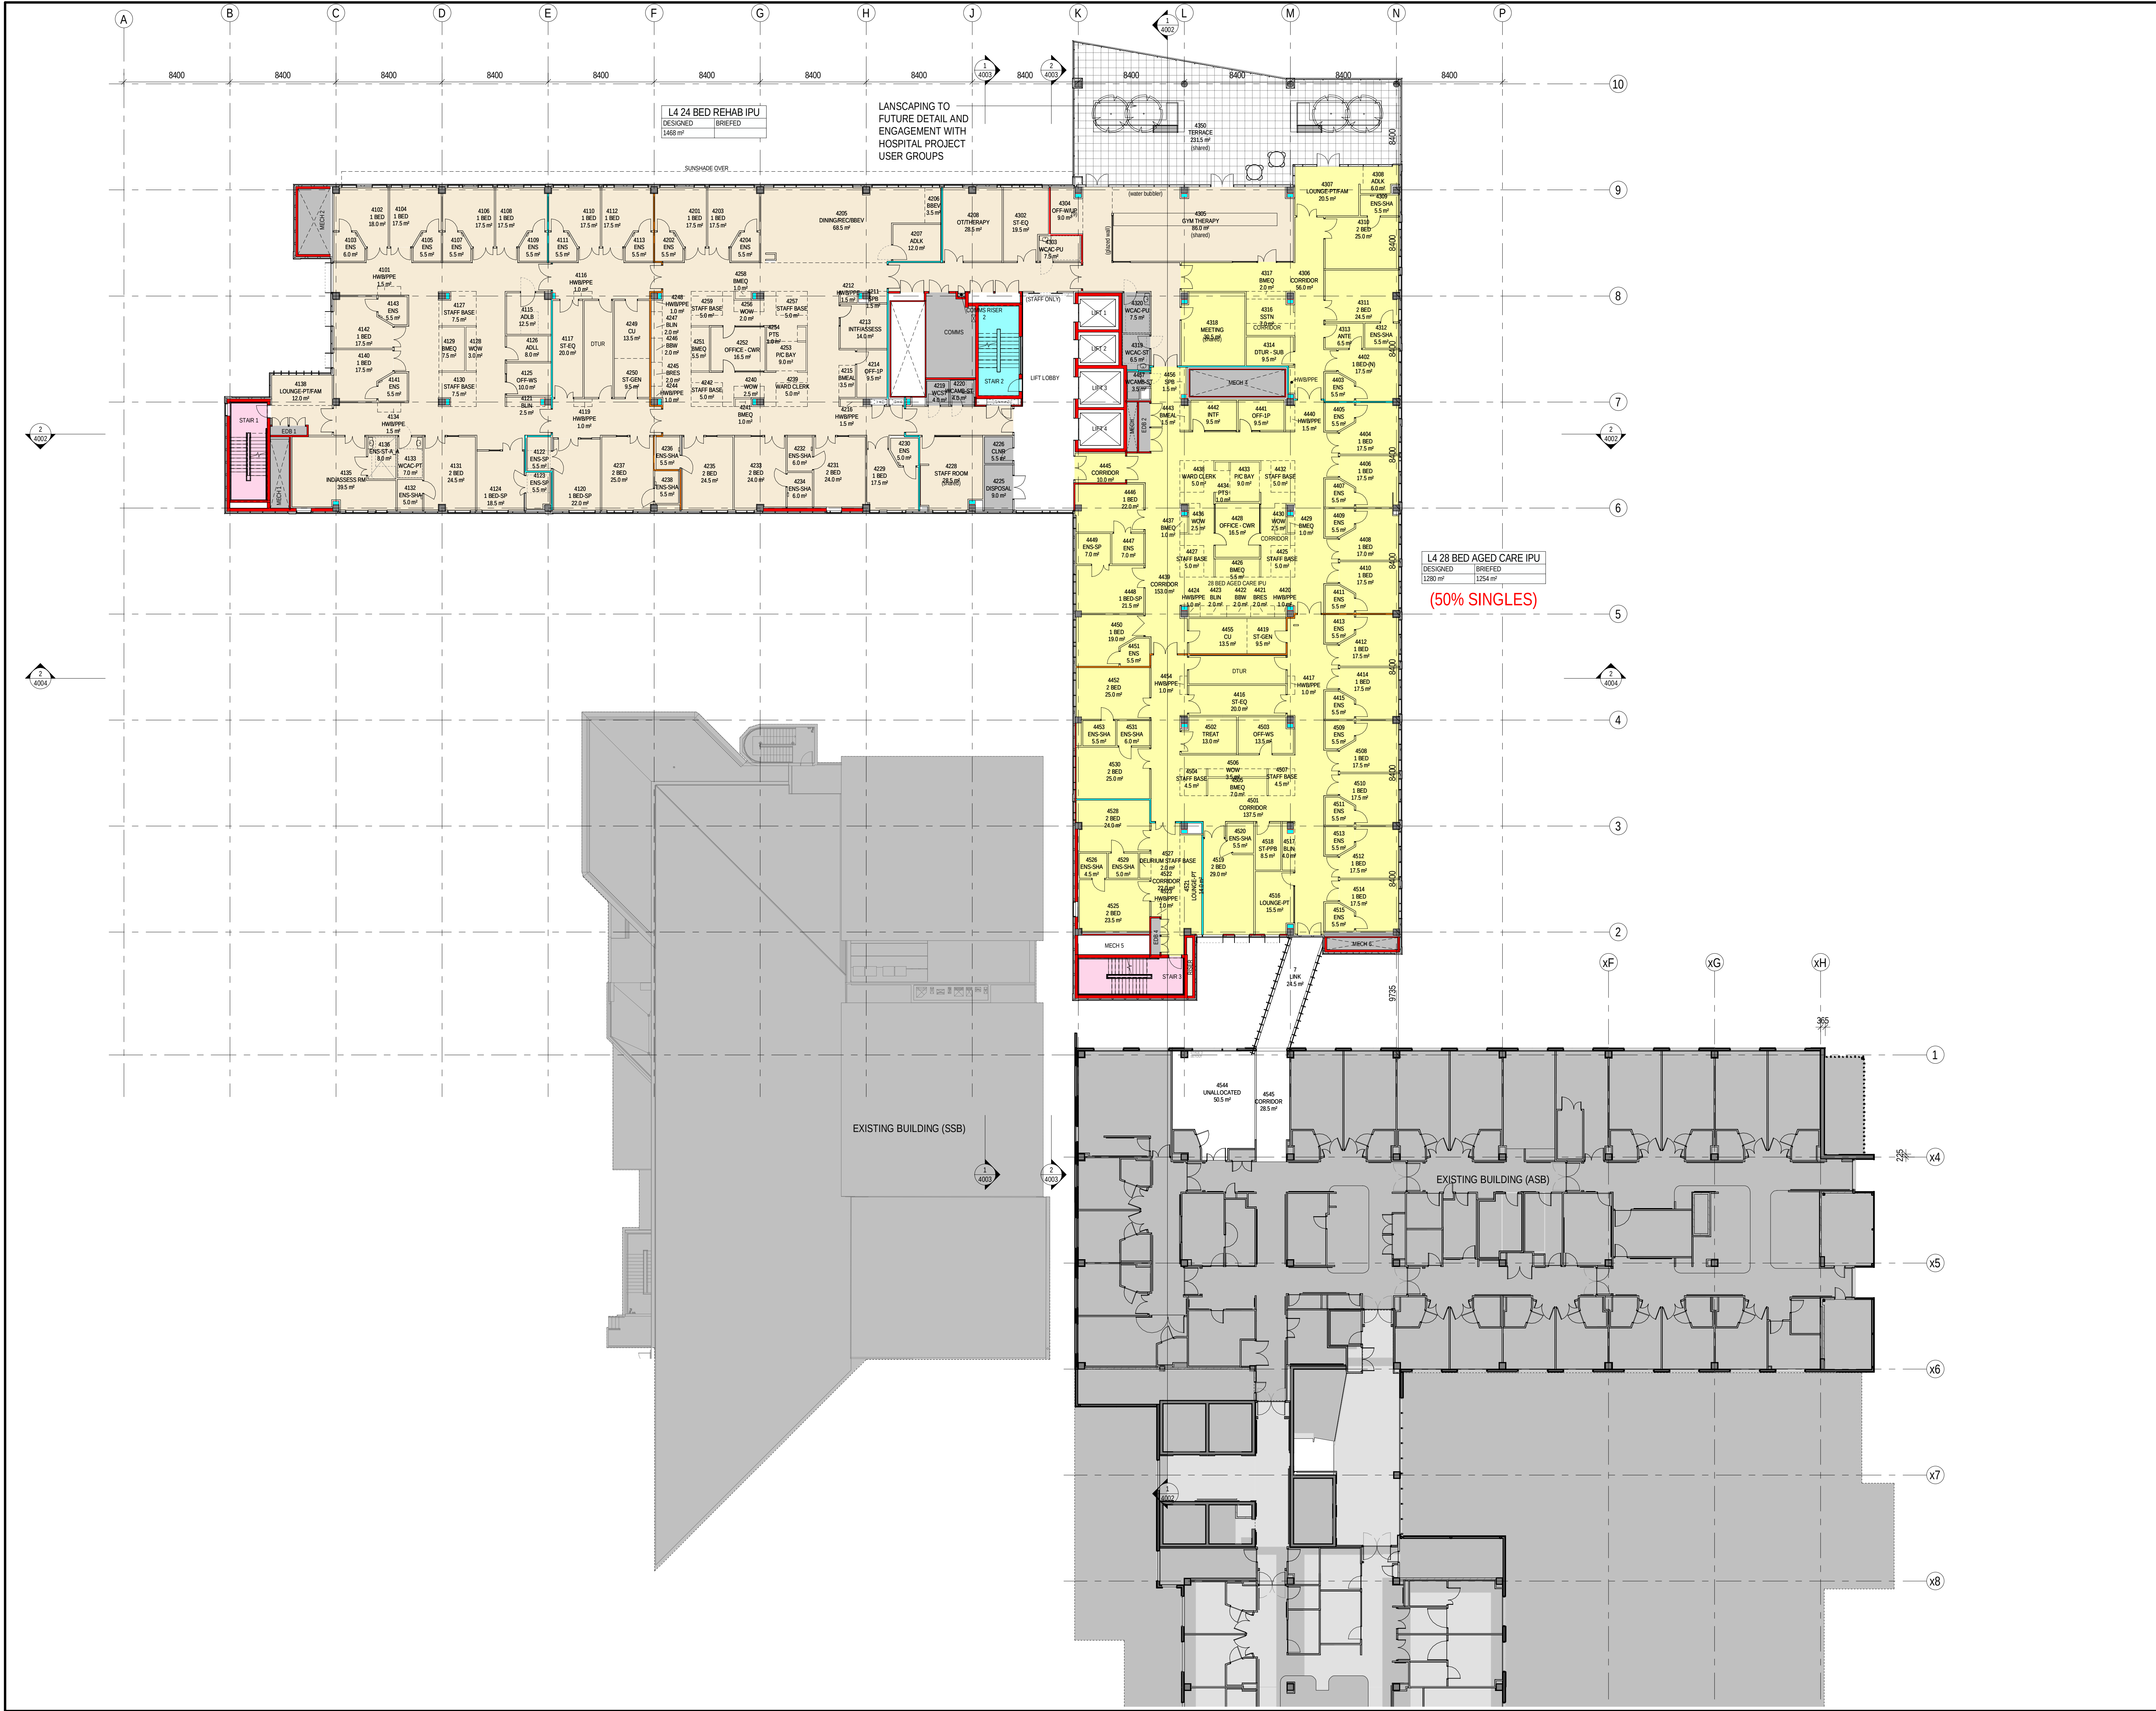

NOTES:
TO BE READ IN CONJUNCTION WITH SERVICES, STRUCTURAL & CIVIL DOCUMENTATION. ANY DISCREPANCY TO BE BROUGHT TO THE ATTENTION OF JACOBS.

REV	DATE	DRAWN	REV'D	APP'D	AMENDMENT
E	21.09.2018				TENDER ADDENDUM #1
D	12.09.2018				FOR REVIEW
C	10.09.2018				FOR INFORMATION
B	31.08.2018				TENDER ISSUE
A	17.08.2018				SD ISSUE FOR REVIEW

KEY PLAN

CONSULTANT

CLIENT

NSW Health Infrastructure
14/77 PACIFIC HIGHWAY
NORTH SYDNEY NSW 2060
phone: (02) 9978 5402
email: hi-info@health.nsw.gov.au

JACOBS
LEVEL 7, 177 PACIFIC HIGHWAY
NORTH SYDNEY NSW 2060
AUSTRALIA
TEL: +61 2 9929 2000
FAX: +61 2 9929 2510
WEB: jacobsc.com

PROJECT

WAGGA WAGGA HEALTH SERVICE REDEVELOPMENT
Changing more than the buildings

REDEVELOPMENT STAGE 3
CNR EDWARD & DOCKER STREET
WAGGA WAGGA NSW 2650

TITLE

**ARCHITECTURAL SERVICES
GENERAL ARRANGEMENT PLAN -
LEVEL 4**

DRAWING STATUS

TENDER ISSUE

DRAWN	DESIGNED	DATE
LH / EF	EF	10.08.2018
DG / JS	AC	17.08.2018

REVIEWED

AC / DG

APPROVED

CY

SCALE


1 : 200

DRAWING NO.

IA172202-ACB-RB-DRG-1505

REV

E

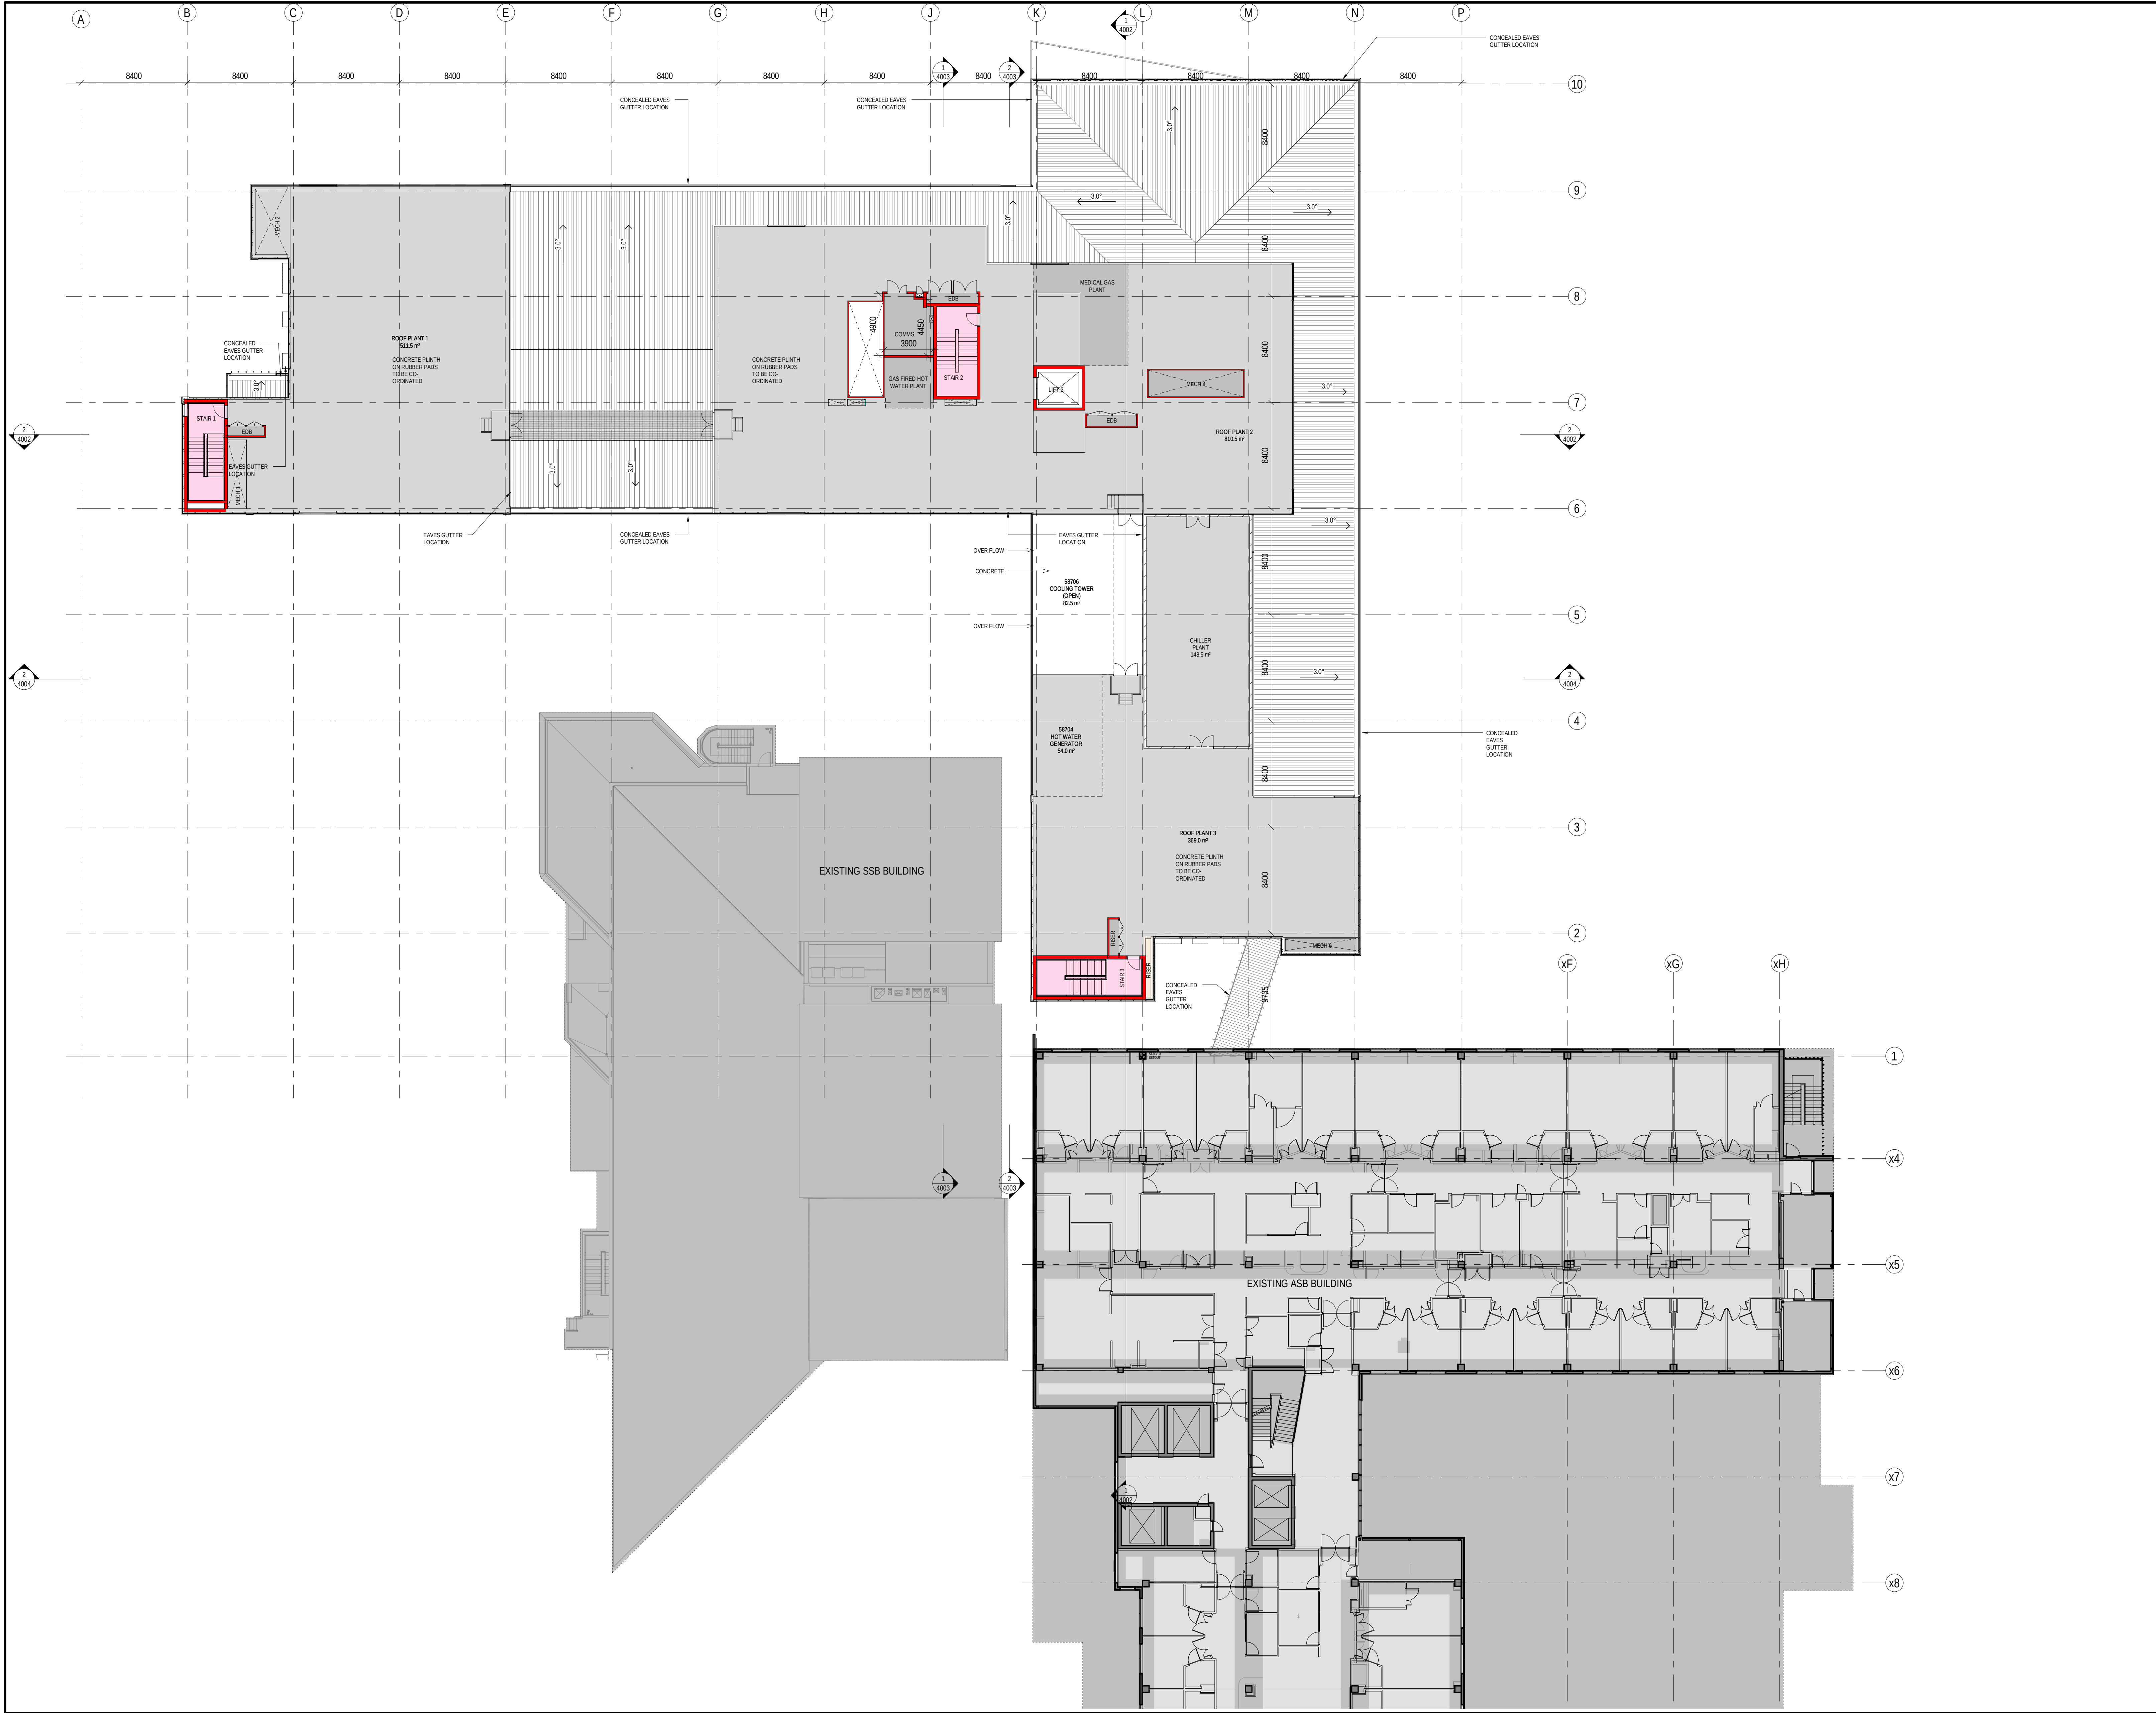


NOTES:
TO BE READ IN CONJUNCTION WITH SERVICES, STRUCTURAL & CIVIL DOCUMENTATION. ANY DISCREPANCY TO BE BROUGHT TO THE ATTENTION OF JACOBS.
• LOUVER TO PLANT TO REFER TO ELEVATIONS

E	21.09.2018				TENDER ADDENDUM #1
D	12.09.2018				FOR REVIEW
C	10.09.2018				FOR INFORMATION
B	31.08.2018				TENDER ISSUE
A	17.08.2018				SD ISSUE FOR REVIEW

REV DATE DRAWN REVD APPD AMENDMENT

KEY PLAN

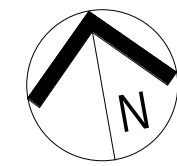

CONSULTANT

CLIENT

NSW GOVERNMENT | **Health Infrastructure**

14/77 PACIFIC HIGHWAY NORTH SYDNEY NSW 2060 phone: (02) 9978 5402 email: hi.info@health.nsw.gov.au

JACOBS

LEVEL 7, 177 PACIFIC HIGHWAY NORTH SYDNEY NSW 2060 AUSTRALIA TEL: +61 2 9928 2000 FAX: +61 2 9928 2510 WEB: jacobson.com

PROJECT

WAGGA WAGGA HEALTH SERVICE REDEVELOPMENT
Changing more than the buildings

REDEVELOPMENT STAGE 3
CNR EDWARD & DOCKER STREET
WAGGA WAGGA NSW 2650

TITLE


**ARCHITECTURAL SERVICES
GENERAL ARRANGEMENT PLAN -
LEVEL 5**

DRAWING STATUS

TENDER ISSUE

DRAWN	LH / EF	DRAWING CHECK	EF
DESIGNED	DG / JS	DESIGN REVIEW	AC
REVIEWED	AC / DG	DATE	10.08.2018
APPROVED	CY	DATE	17.08.2018
SCALE	As indicated		

DRAWING NO.	IA172202-ACB-RB-DRG-1506	REV	E
-------------	--------------------------	-----	---

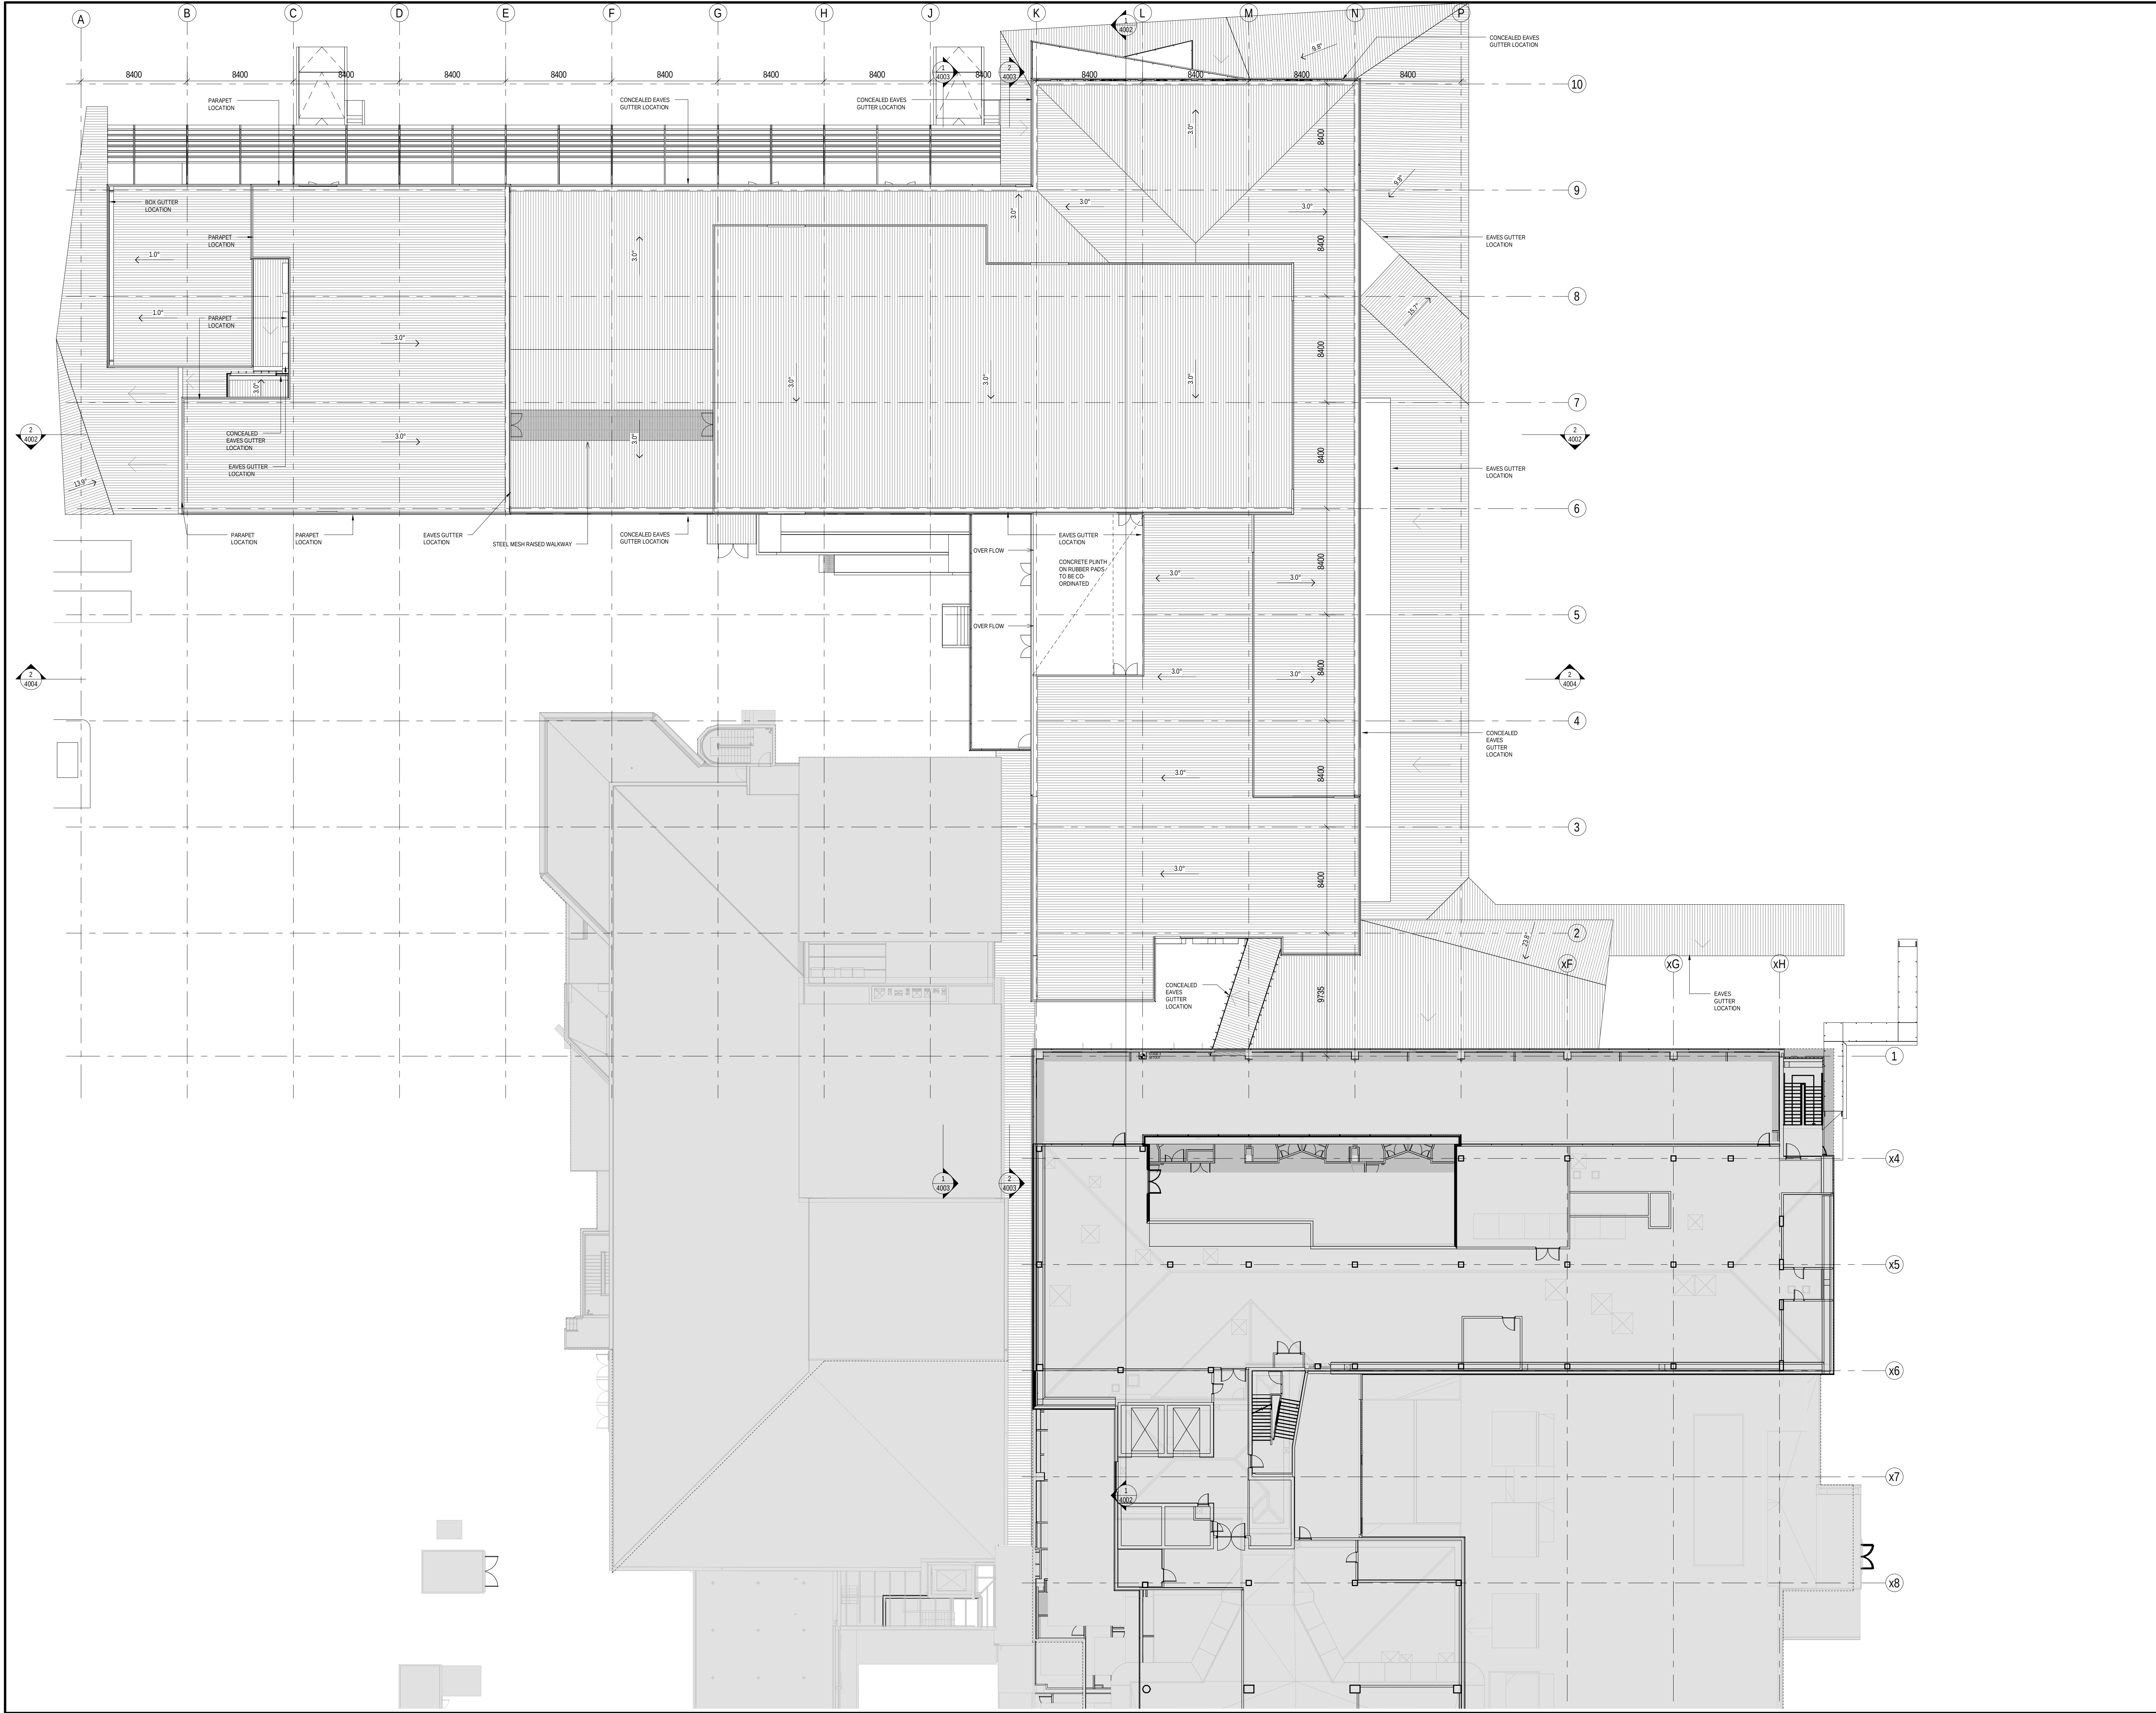

NOTES:
TO BE READ IN CONJUNCTION WITH SERVICES, STRUCTURAL & CIVIL DOCUMENTATION. ANY DISCREPANCY TO BE BROUGHT TO THE ATTENTION OF JACOBS.

• LOUVER TO PLANT TO REFER TO ELEVATIONS

REV	DATE	DRAWN	REV'D	APP'D	AMENDMENT
E	21.09.2018				TENDER ADDENDUM #1
D	12.09.2018				FOR REVIEW
C	10.09.2018				FOR INFORMATION
B	31.08.2018				TENDER ISSUE
A	17.08.2018				SD ISSUE FOR REVIEW

KEY PLAN

CONSULTANT

CLIENT

NSW GOVERNMENT | **Health Infrastructure**
14/77 PACIFIC HIGHWAY NORTH SYDNEY NSW 2060
phone: (02) 9978 5402 fax: (02) 9978 2510 email: hi.info@health.nsw.gov.au

JACOBS
LEVEL 7, 177 PACIFIC HIGHWAY NORTH SYDNEY NSW 2060 AUSTRALIA
TEL: +61 2 9928 2100 FAX: +61 2 9928 2510 WEB: jacobson.com


PROJECT
WAGGA WAGGA HEALTH SERVICE REDEVELOPMENT
Changing more than the buildings

REDEVELOPMENT STAGE 3
CNR EDWARD & DOCKER STREET
WAGGA WAGGA NSW 2650


TITLE
**ARCHITECTURAL SERVICES
GENERAL ARRANGEMENT PLAN -
ROOF**

DRAWING STATUS
TENDER ISSUE

DRAWING CHECK	
DRAWN LH / EF	EF
DESIGNED DG / JS	AC
REVIEWED AC / DG	DATE 10.08.2018
APPROVED CY	DATE 17.08.2018
SCALE As indicated	
DRAWING No. IA172202-ACB-RB-DRG-1507	
REV	E

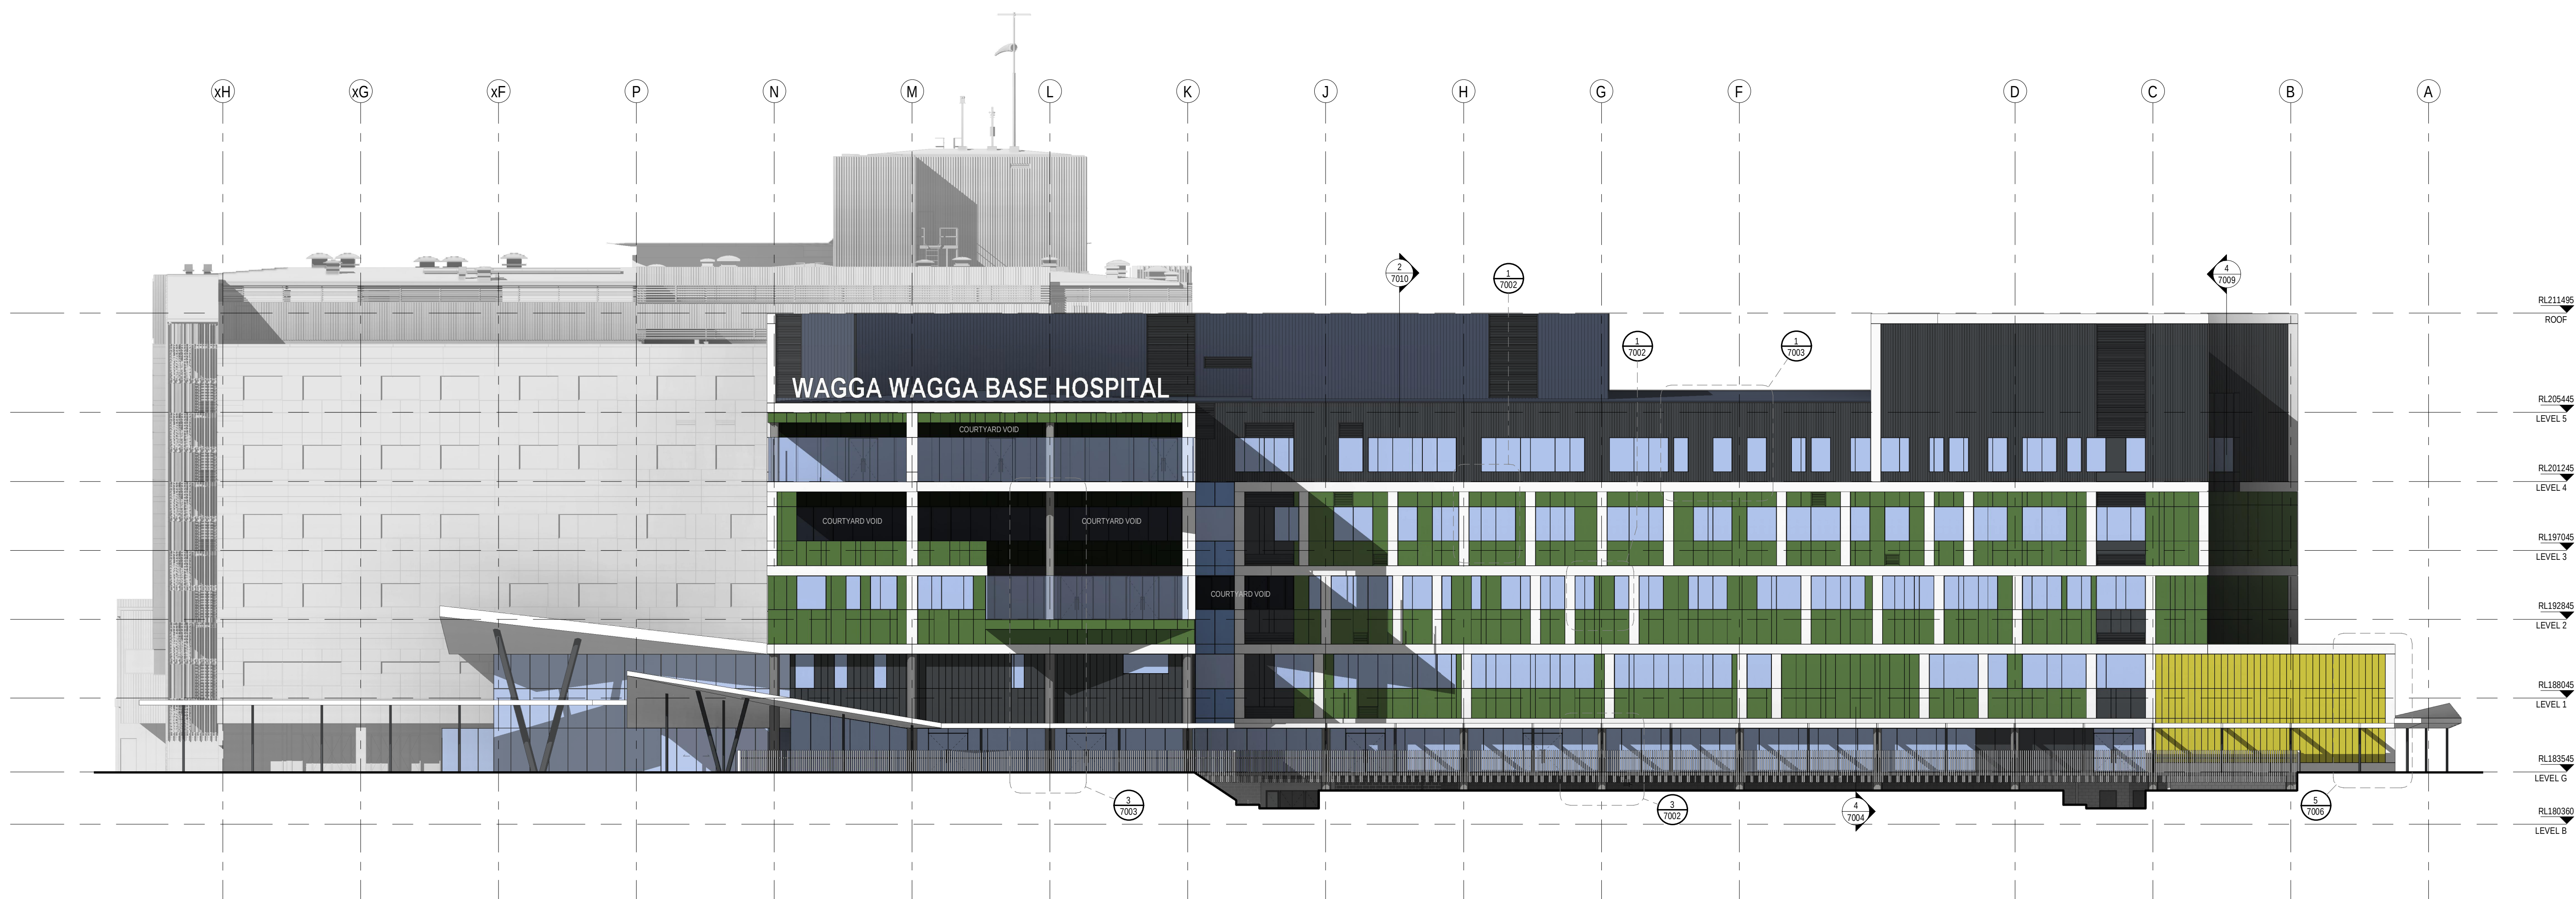


1 NORTH ELEVATION
2463 1: 200

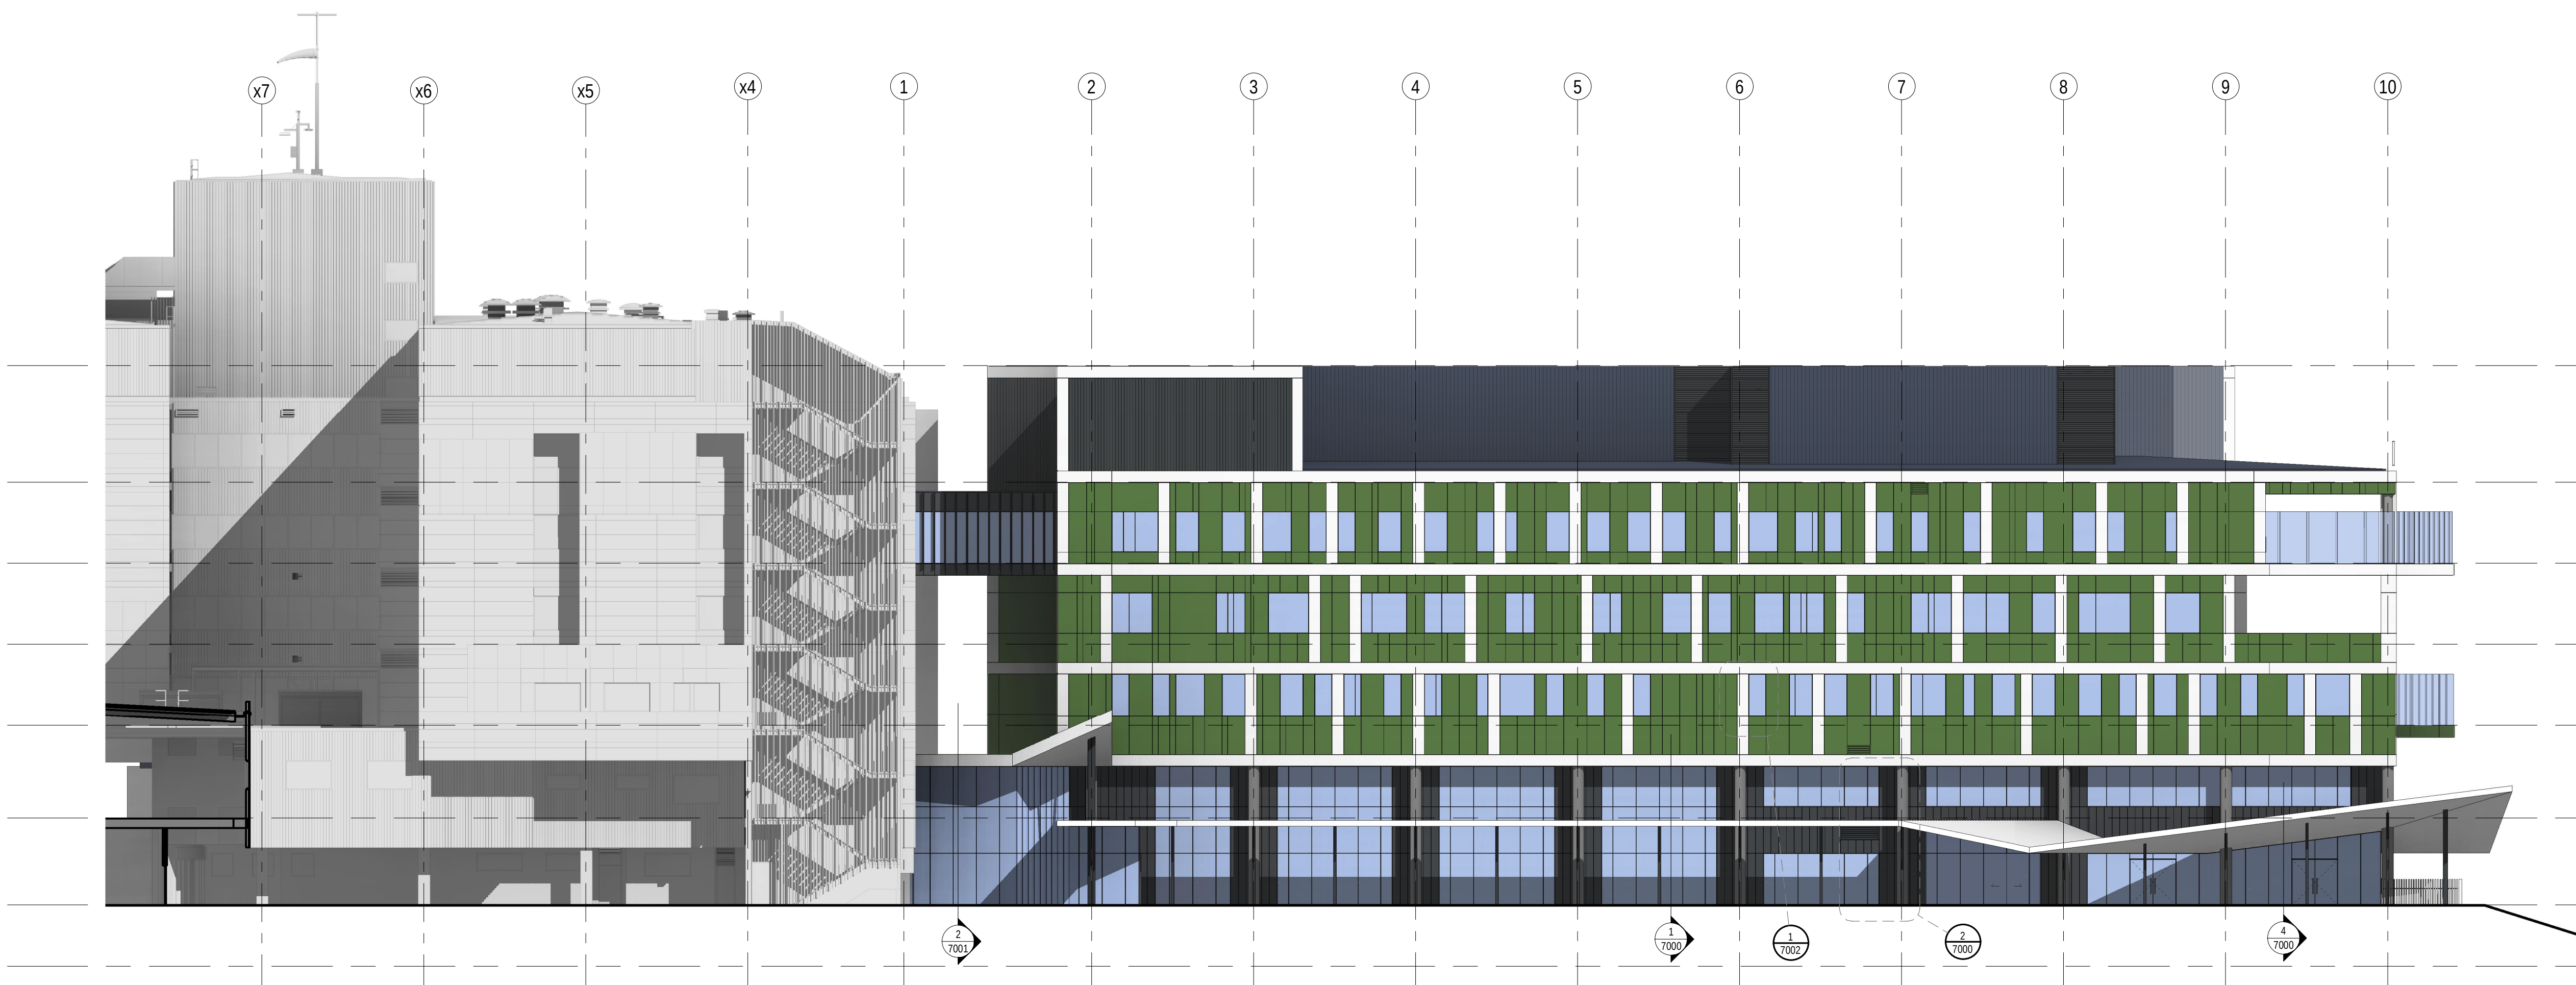

2 EAST ELEVATION
1: 200

NOTES:
TO BE READ IN CONJUNCTION WITH SERVICES, STRUCTURAL & CIVIL DOCUMENTATION. ANY DISCREPANCY TO BE BROUGHT TO THE ATTENTION OF JACOBS.

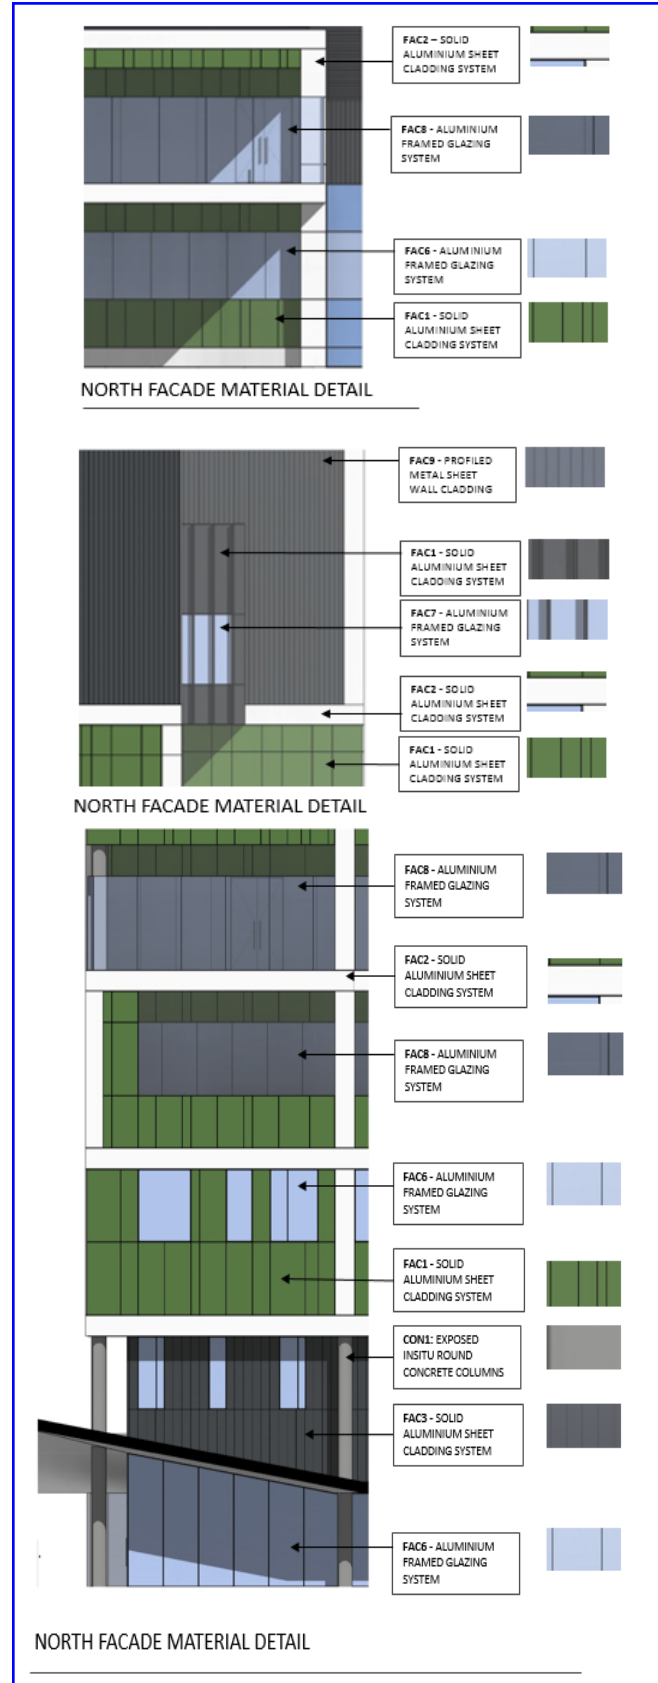

D	21.09.2018				TENDER ADDENDUM #1
C	12.09.2018				FOR REVIEW
B	31.08.2018				TENDER ISSUE
A	17.08.2018				SD ISSUE FOR REVIEW
REV	DATE	DRAWN	REV'D	APP'D	AMENDMENT

CONSULTANT

CLIENT
NSW Health Infrastructure
14/77 PACIFIC HIGHWAY
NORTH SYDNEY NSW 2060
phone: (02) 9978 5402
email: hi.info@the.nsw.gov.au

JACOBS
LEVEL 7, 177 PACIFIC HIGHWAY
NORTH SYDNEY NSW 2060 AUSTRALIA
TEL: +61 2 9928 2100
FAX: +61 2 9928 2510
WEB: jacobson.com

PROJECT
WAGGA WAGGA HEALTH SERVICE REDEVELOPMENT
Changing more than the buildings
REDEVELOPMENT STAGE 3
CNR EDWARD & DOCKER STREET
WAGGA WAGGA NSW 2650

TITLE
ARCHITECTURAL SERVICES ELEVATIONS

DRAWING STATUS
TENDER ISSUE

DRAWN	RTB	DRAWING CHECK	EF
DESIGNED	DG / JS	DESIGN REVIEW	AC
REVIEWED	AC / DG	DATE	10.08.2018
APPROVED	CY	DATE	17.08.2018
SCALE	1: 200		
DRAWING NO.	IA127202-ACB-RB-DRG-4000	REV	D

Architectural elevation drawing of the proposed SSB building. The drawing shows the building's profile across various levels and grid lines.

Grid Lines (Horizontal): 1, 2, 3, 4, 5, 6, 7, 8, 9, 10.

Levels (Vertical): LEVEL B, LEVEL G, LEVEL 1, LEVEL 2, LEVEL 3, LEVEL 4, LEVEL 5, ROOF.

Annotations:

- APPROXIMATE POSITION OF EXISTING ADJACENT ASB BUILDING BEYOND
- OUTLINE OF SSB BUILDING IN FOREGROUND SHOWN DASHED
- RAMP LINK INTERNAL SPACE BETWEEN EXISTING BUILDINGS
- RAMP LINK INTERNAL SPACE BETWEEN EXISTING BUILDINGS

Dimensions:

- 1/7000
- 2/7000
- 3/7000
- 6/7000

WEST FACADE MATERIAL DETAIL

Panel 1: ALUMINUM PROFILE
PAVED GLAZING SYSTEM

Panel 2: SOLID
ALUMINUM SHEET
GLAZING SYSTEM

Panel 3: ALUMINUM
GLAZING SYSTEM

Panel 4: ALUMINUM
GLAZING SYSTEM

Panel 5: ALUMINUM
GLAZING SYSTEM

WEST FACADE MATERIAL DETAIL

Panel 6: SOLID
ALUMINUM SHEET
GLAZING SYSTEM

Panel 7: GLASS
GLAZING SYSTEM

WEST FACADE MATERIAL DETAIL

Panel 8: PROFILED
METAL SHEET WALL
GLAZING

Panel 9: SOLID
ALUMINUM SHEET
GLAZING SYSTEM

Panel 10: ALUMINUM
PAVED GLAZING
SYSTEM

Panel 11: SOLID
ALUMINUM SHEET
GLAZING SYSTEM

WEST FACADE MATERIAL DETAIL

RAILS: VERTICAL PLANT AND MECHANICAL LOUVRES

BACK: PROFILES METAL SHEET WALL CLADDING

BACK: ALUMINUM FRAMED GLAZING SYSTEM

RAIL: GLASS ALIGNED TO SHEET CLADDING SYSTEM

RAIL: GLASS ALIGNED TO SHEET CLADDING SYSTEM

SOUTH FAÇADE MATERIAL DETAIL

D	21.09.2018				TENDER ADDENDUM #1
C	12.09.2018				FOR REVIEW
B	31.08.2018				TENDER ISSUE
A	17.08.2018				SD ISSUE FOR REVIEW
REV	DATE	DRAWN	REVD	APPD	AMENDMENT


Health Infrastructure
 14/77 PACIFIC HIGHWAY
 NORTH SYDNEY NSW 2060
 phone : (02) 9978 5402
 email: hi-info@health.nsw.gov.au

LEVEL 7, 177 PACIFIC HIGHWAY
NORTH SYDNEY
NSW 2060
AUSTRALIA


TEL: +61 2 9928 2100
FAX: +61 2 9928 2500
WEB: jacobs.com

REDEVELOPMENT STAGE 3
CNR EDWARD & DOCKER STREET
WAGGA WAGGA NSW 2650


DRAWING STATUS

TENDER ISSUE

DRAWN	DRAWING CHECK
RTB	EF
	DESIGN REVIEW
DG / JS	AC
REVIEWED	DATE
AC / DG	10.08.2018
APPROVED	DATE
CY	17.08.2018
SCALE	
1 : 200	
DRAWING No.	REV
IA172202-ACB-RB-DRG-4001	D

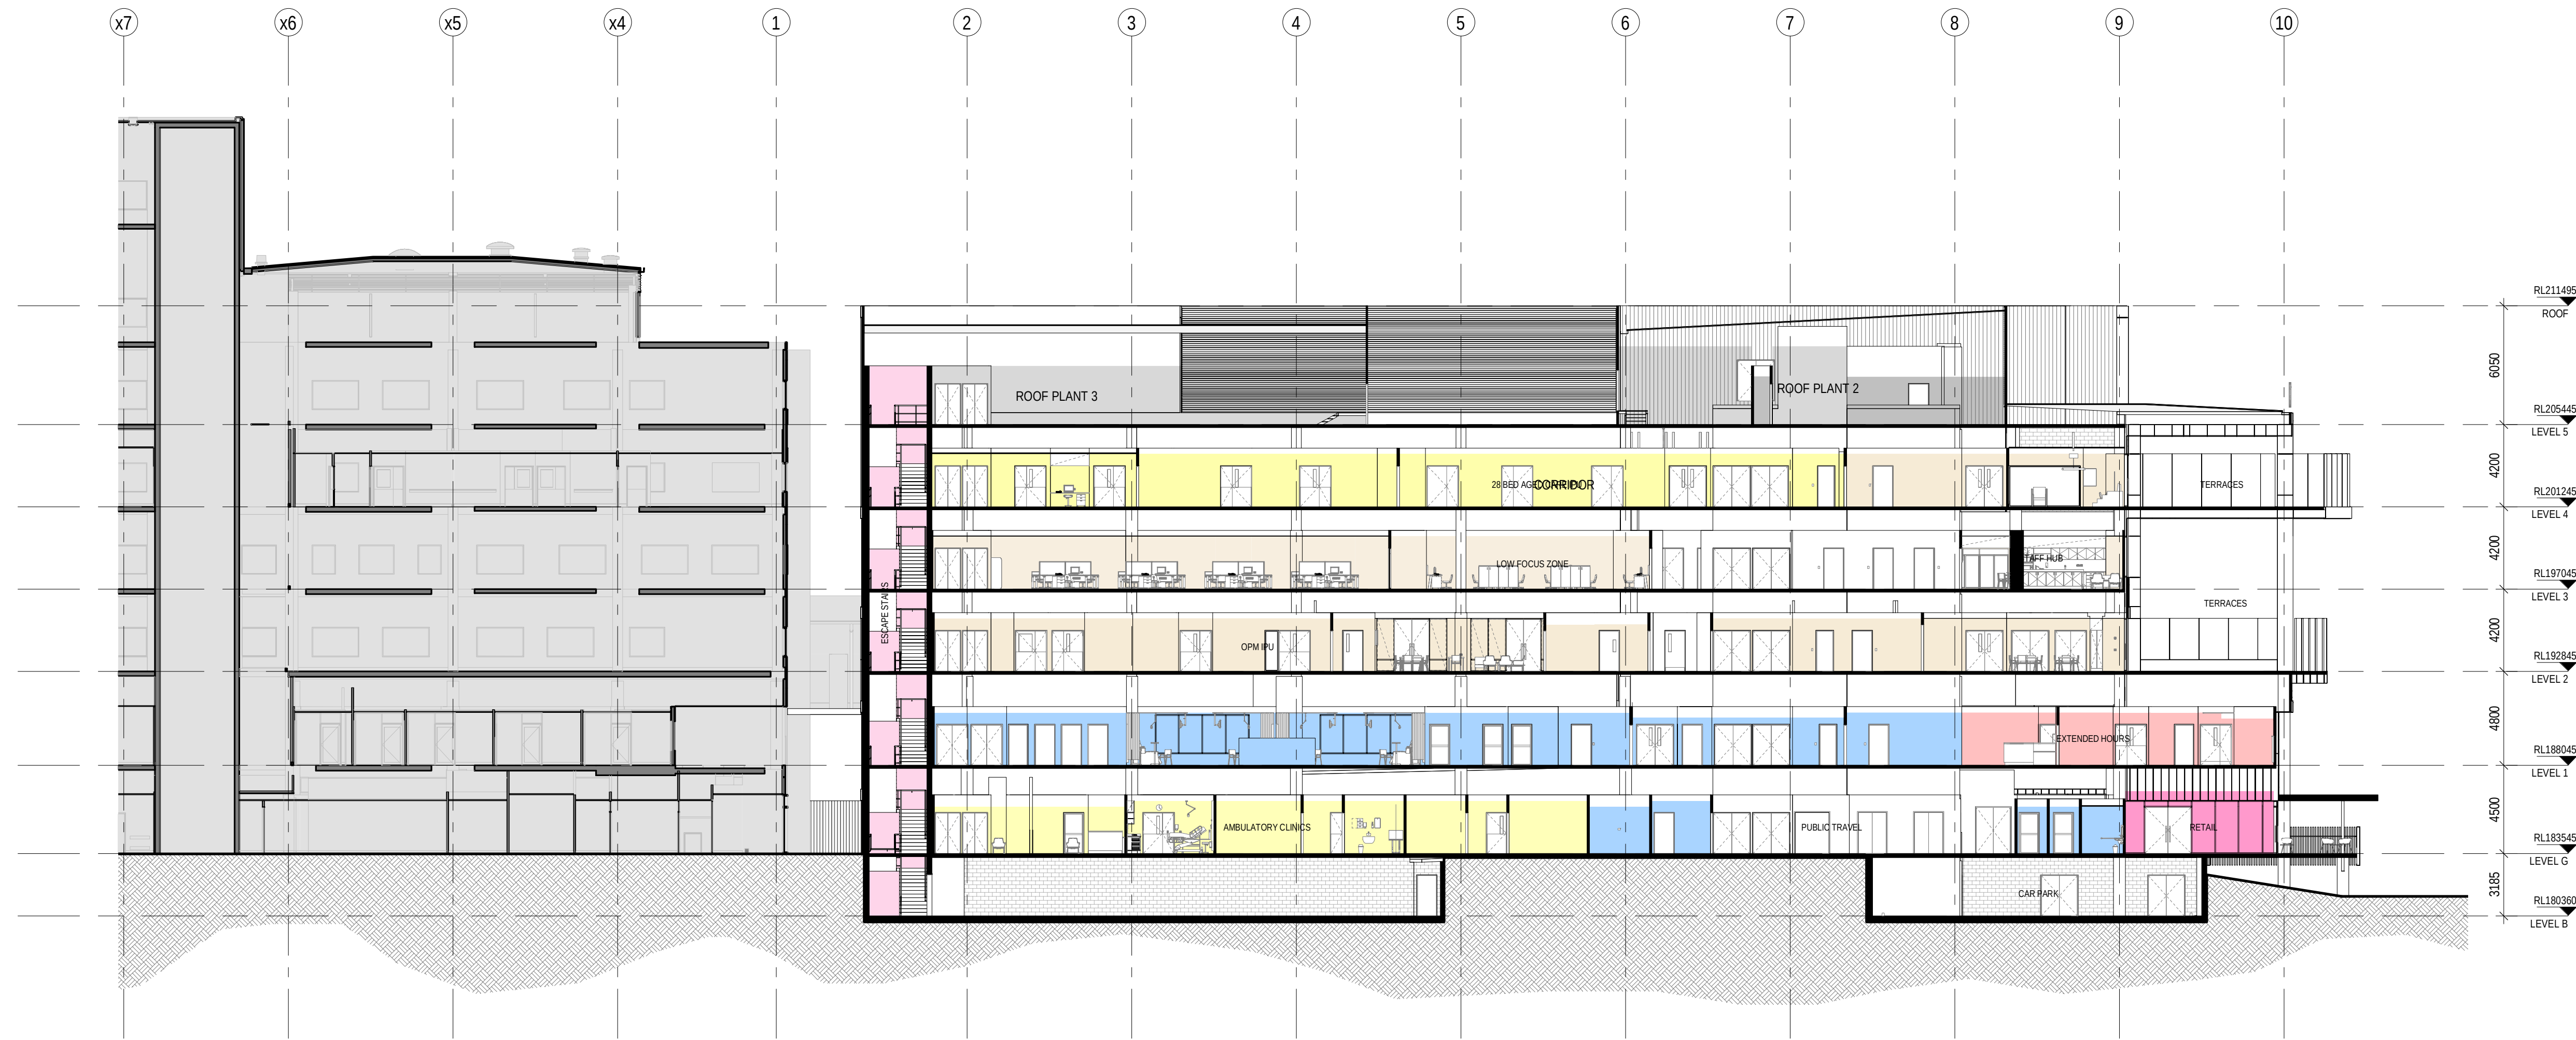

1 SECTION N-S LOOKING WEST
1:200

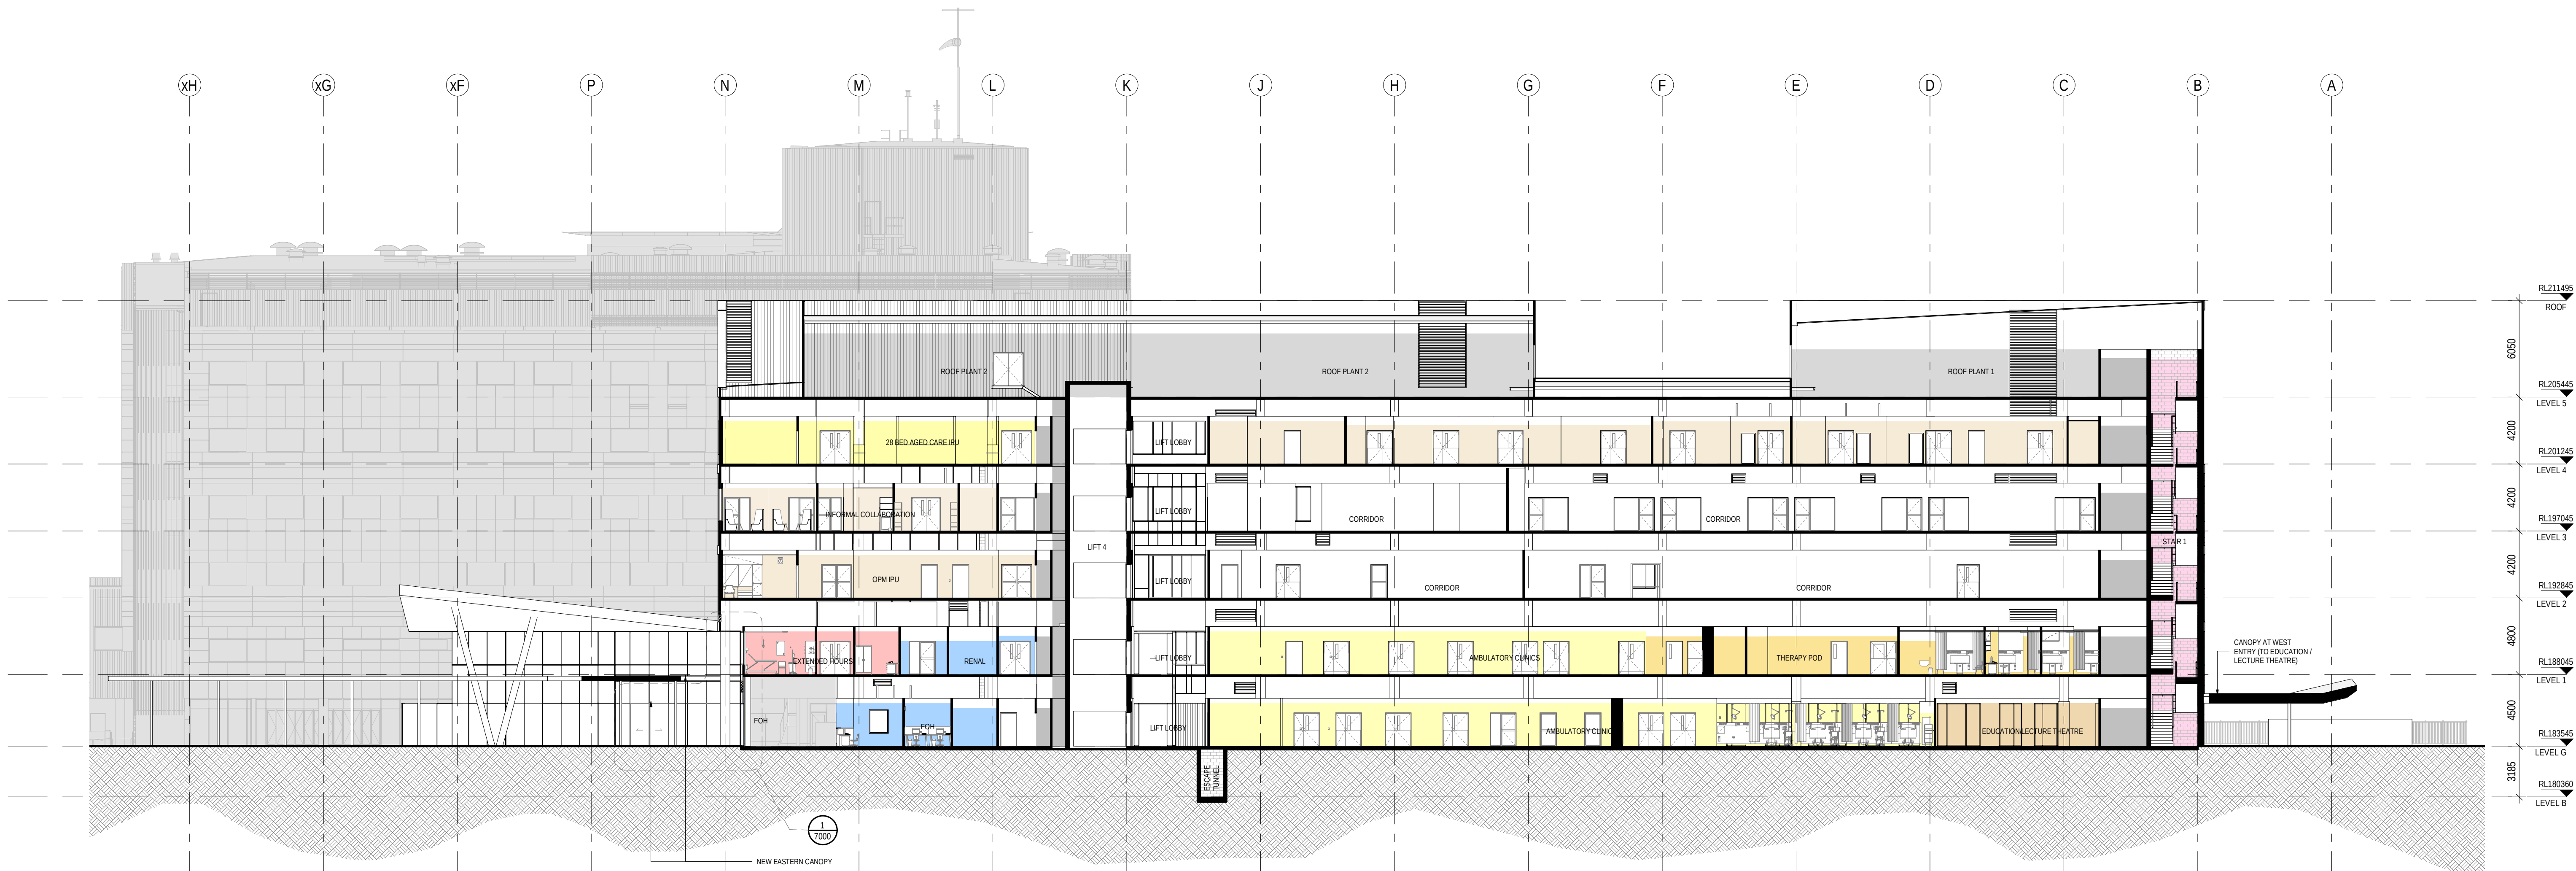

2 SECTION E-W LOOKING SOUTH
1:200

NOTES:
TO BE READ IN CONJUNCTION WITH SERVICES, STRUCTURAL & CIVIL
DOCUMENTATION. ANY DISCREPANCY TO BE BROUGHT TO THE
ATTENTION OF JACOBS.

REV	DATE	DRAWN	REV'D	APP'D	AMENDMENT
D	21.09.2018				TENDER ADDENDUM #1
C	12.09.2018				FOR REVIEW
B	31.08.2018				TENDER ISSUE
A	17.08.2018				SD ISSUE FOR REVIEW

KEY PLAN

CONSULTANT

CLIENT
NSW Health Infrastructure
14/77 PACIFIC HIGHWAY NORTH SYDNEY NSW 2060
phone: (02) 9978 5402
e-mail: hi.enfo@health.nsw.gov.au


JACOBS
LEVEL 7, 177 PACIFIC HIGHWAY NORTH SYDNEY NSW 2060 AUSTRALIA
TEL: +61 2 9929 2100
FAX: +61 2 9929 2510
WEB: jacobson.com

PROJECT
WAGGA WAGGA HEALTH SERVICE REDEVELOPMENT
Changing more than the buildings
REDEVELOPMENT STAGE 3
CNR EDWARD & DOCKER STREET
WAGGA WAGGA NSW 2650


TITLE
ARCHITECTURAL SERVICES SECTIONS

DRAWING STATUS
TENDER ISSUE

DRAWN RTB	DESIGNED DG / JS	DESIGNED EF	DESIGNED AC
REVIEWED AC / DG	DATE 10.08.2018	DATE 17.08.2018	DATE 17.08.2018
APPROVED CY	DATE 17.08.2018	DATE 17.08.2018	DATE 17.08.2018
SCALE 1:200	DRAWING NO. IA172202-ACB-RB-DRG-4002	REV D	

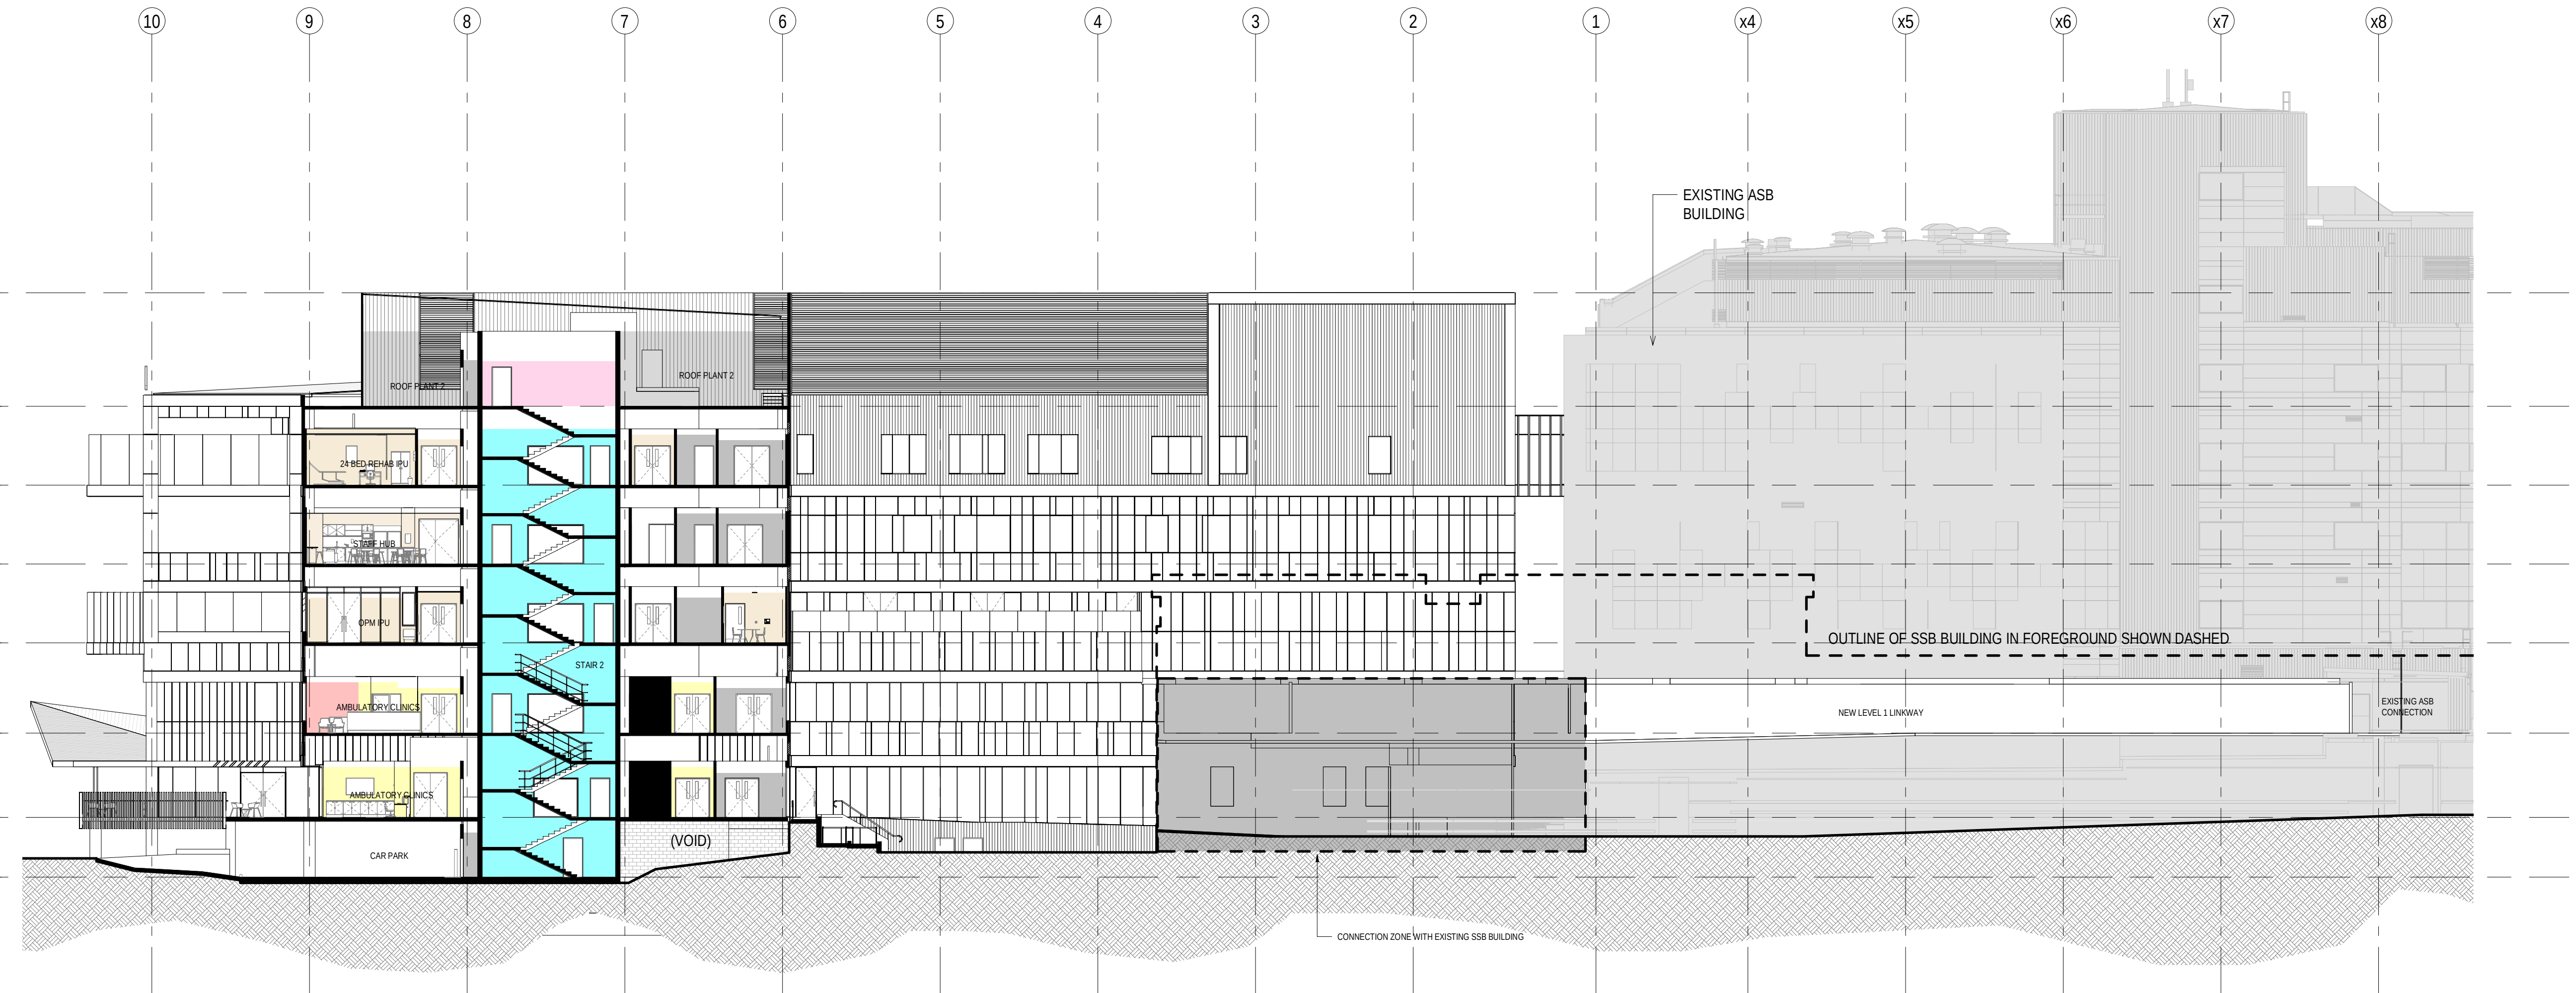

1 SECTION N-S LOOKING EAST
1500 1: 200

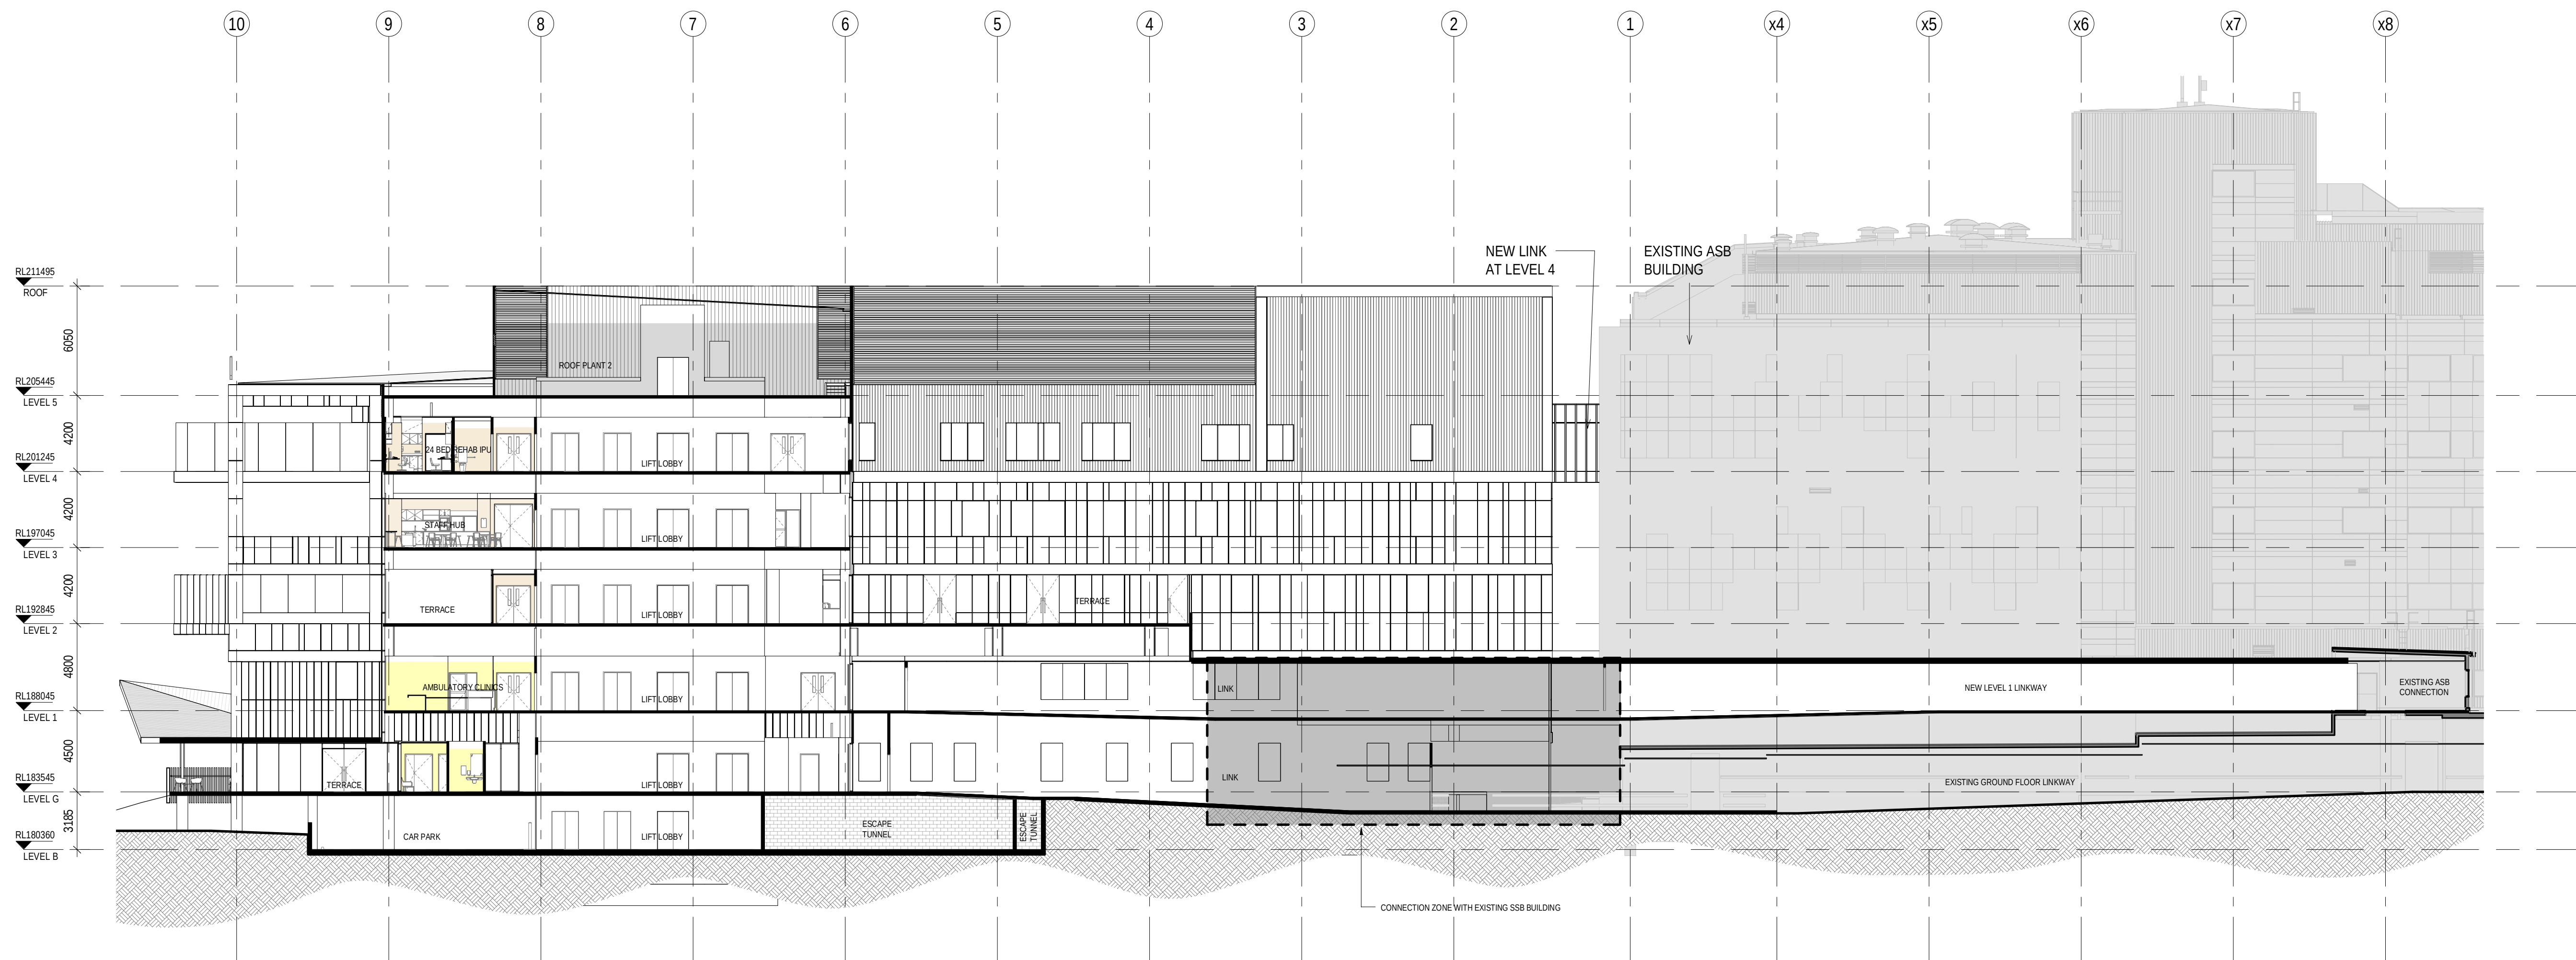

2 SECTION N-S LOOKING EAST
1500 1: 200

NOTES:
TO BE READ IN CONJUNCTION WITH SERVICES, STRUCTURAL & CIVIL
DOCUMENTATION. ANY DISCREPANCY TO BE BROUGHT TO THE
ATTENTION OF JACOBS.

21.09.2018				TENDER ADDENDUM #1	
12.09.2018				FOR REVIEW	
31.08.2018				TENDER ISSUE	
17.08.2018				SD ISSUE FOR REVIEW	
REV	DATE	DRAWN	REV'D	APP'D	AMENDMENT

KEY PLAN

CONSULTANT

CLIENT
NSW Health Infrastructure
14/77 PACIFIC HIGHWAY NORTH SYDNEY NSW 2060
phone: (02) 9978 5402
email: hi.info@health.nsw.gov.au

JACOBS
LEVEL 7, 177 PACIFIC HIGHWAY
NORTH SYDNEY NSW 2060 AUSTRALIA
TEL: +61 2 9928 2100
FAX: +61 2 9928 2510
WEB: jacobson.com

PROJECT
WAGGA WAGGA HEALTH SERVICE REDEVELOPMENT
Changing more than the buildings
REDEVELOPMENT STAGE 3
CNR EDWARD & DOCKER STREET
WAGGA WAGGA NSW 2650

TITLE
ARCHITECTURAL SERVICES SECTIONS

DRAWING STATUS
TENDER ISSUE

DRAWN	RTB	DRAWING CHECK	EF
DESIGNED	DG / JS	DESIGN REVIEW	AC
REVIEWED	AC / DG	DATE	10.08.2018
APPROVED	CY	DATE	17.08.2018
SCALE	1: 200		
DRAWING No.	IA172202-ACB-RB-DRG-4003	REV	D



NOTES:
TO BE READ IN CONJUNCTION WITH SERVICES, STRUCTURAL & CIVIL DOCUMENTATION. ANY DISCREPANCY TO BE BROUGHT TO THE ATTENTION OF JACOBS.

REV	DATE	DRAWN	REV'D	APP'D	AMENDMENT
D	21.09.2018				TENDER ADDENDUM #1
C	12.09.2018				FOR REVIEW
B	31.08.2018				TENDER ISSUE
A	17.08.2018				SD ISSUE FOR REVIEW

KEY PLAN

CONSULTANT

CLIENT



NSW
GOVERNMENT



Health
Infrastructure

14/77 PACIFIC HIGHWAY
NORTH SYDNEY NSW 2060
phone: (02) 9978 5402
email: hi.info@health.nsw.gov.au

JACOBS

LEVEL 7, 177 PACIFIC HIGHWAY
NORTH SYDNEY
NSW 2060
AUSTRALIA

TEL: +61 2 9929 2100
FAX: +61 2 9929 2510
WEB: jacobson.com

PROJECT



WAGGA WAGGA HEALTH SERVICE
REDEVELOPMENT
Changing more than the buildings

REDEVELOPMENT STAGE 3
CNR EDWARD & DOCKER STREET
WAGGA WAGGA NSW 2650

TITLE

ARCHITECTURAL SERVICES
SECTIONS

DRAWING STATUS

TENDER ISSUE

DRAWN	DESIGNED	DESIGN REVIEW	DATE
RTB	DG / JS	AC	10.08.2018
REVIEWED	APPROVED	DATE	DATE
AC / DG	CY	17.08.2018	
SCALE			
1 : 200			

DRAWING No.	REV
IA172202-ACB-RB-DRG-4004	D