


PLAN OF UNDERGROUND SERVICES





REFER TO SHEET 1 FOR NOTES AND LEGENDS

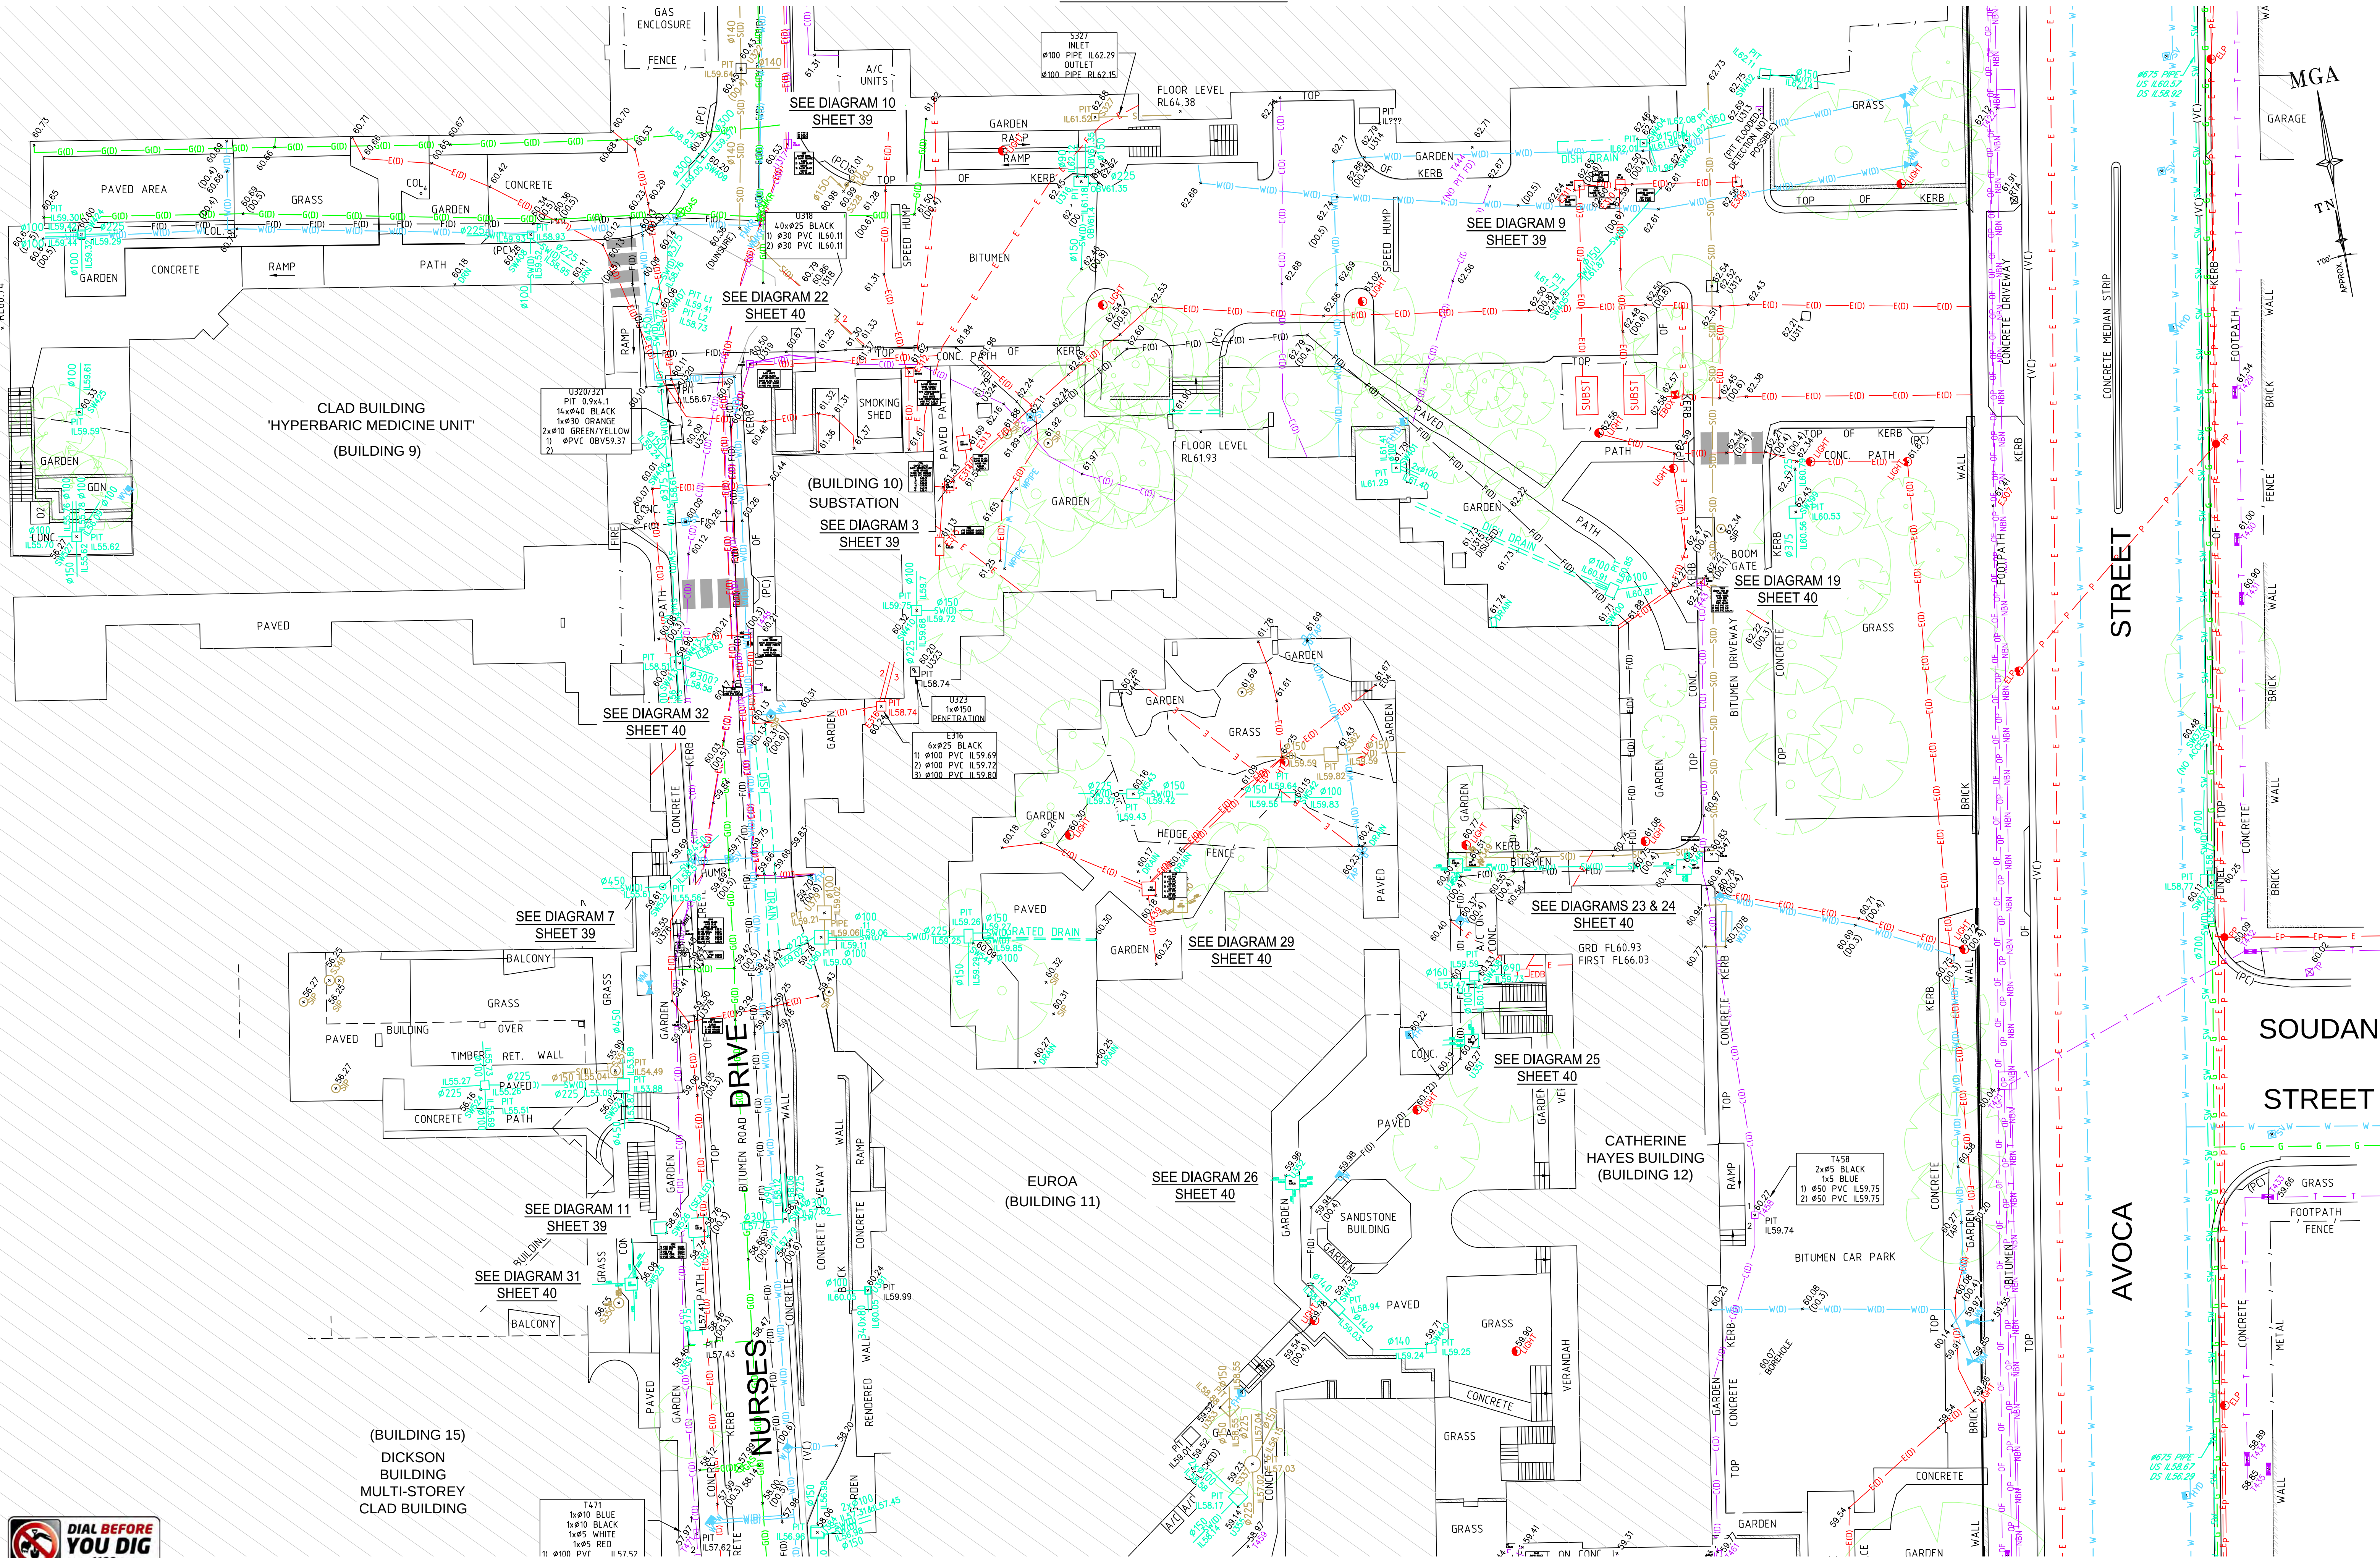

SEE SHEET 42 FOR TUNNEL DIAGRAM SHEET LOCATION

THIS IS THE PLAN REFERRED TO IN MY LETTER DATED:

Registered Surveyor NSW




Suite 1, Level 1
810 Pacificway
Gordon NSW 2072
Locked Bag 5
Gordon NSW 2072
P 1300 587 000
F 02 9499 7760

Client ARCADIS AUSTRALIA PACIFIC PTY LTD
Drawing title
PLAN OF DETAIL AND LEVELS OVER LOT 1 IN DP870270
KNOWN AS 'PRINCE OF WALES HOSPITAL', BARKER
STREET, RANDWICK


datum
AHD
site Area
13.26Ha
LGA
RANDWICK

project number
30744
scale
1:200 @A1

reference number
43147DT
date of survey
15/06/15
SHEET
89 OF 89 SHEETS

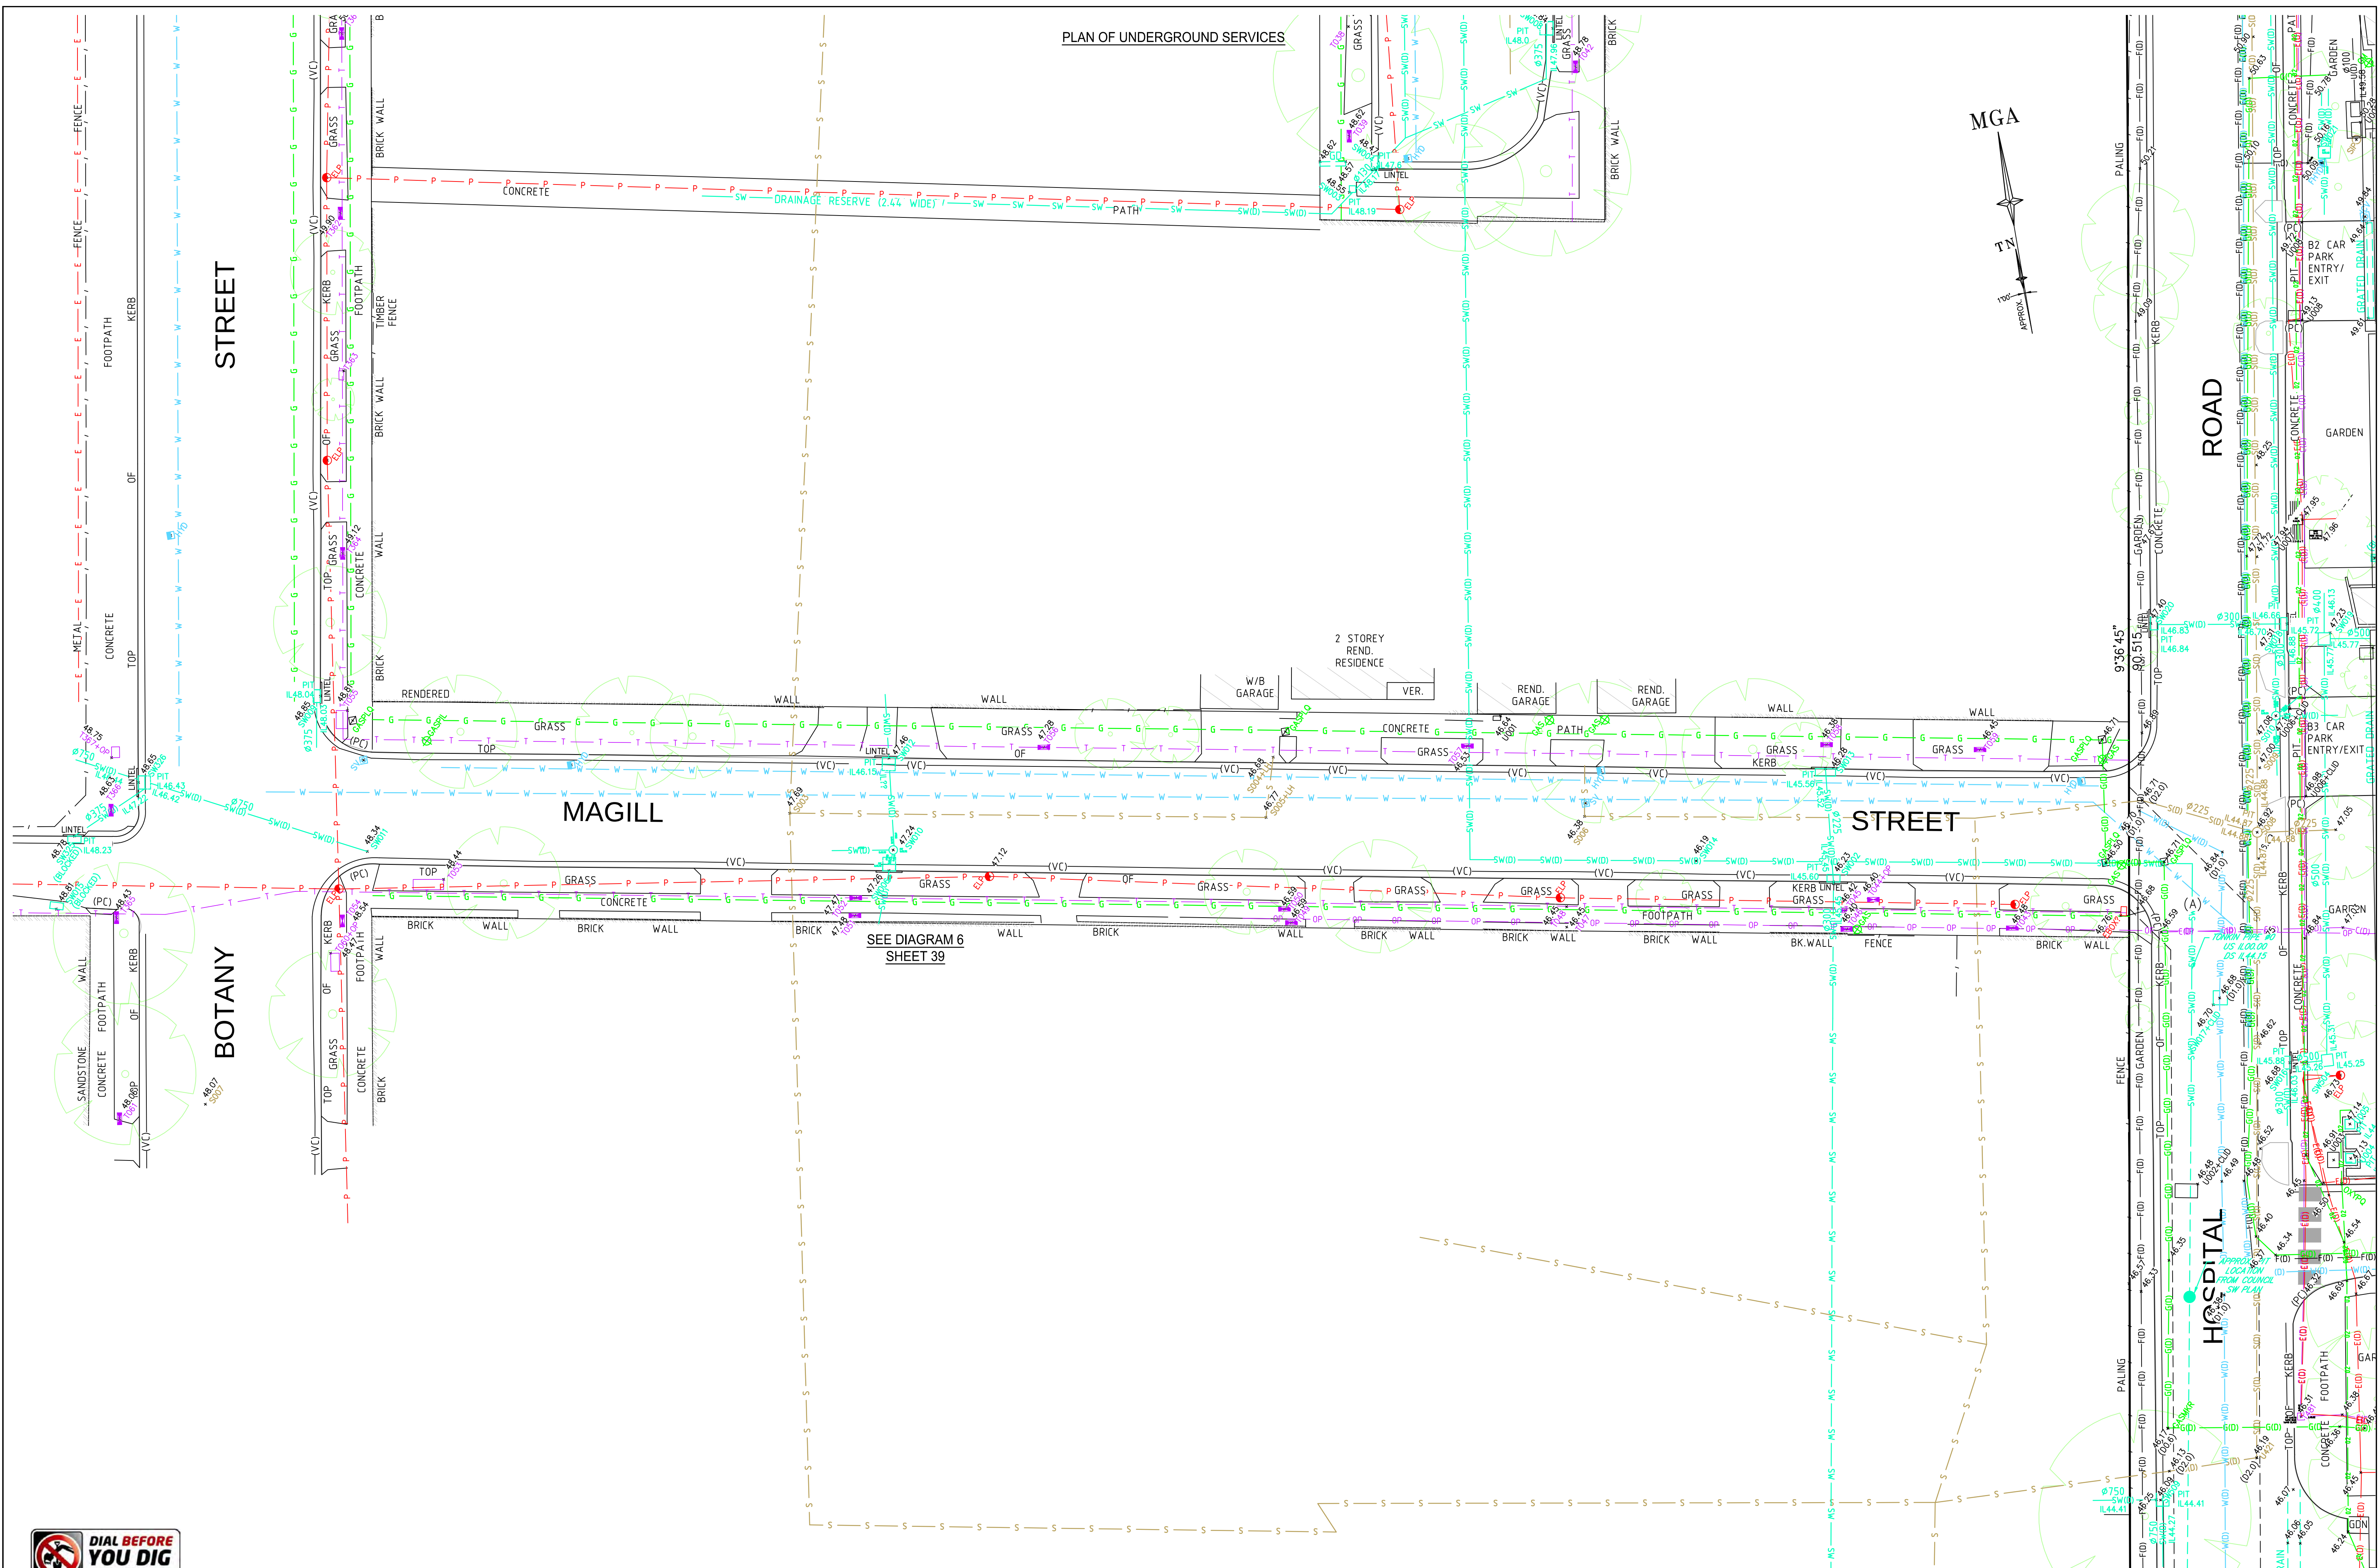


PLAN OF UNDERGROUND SERVICES

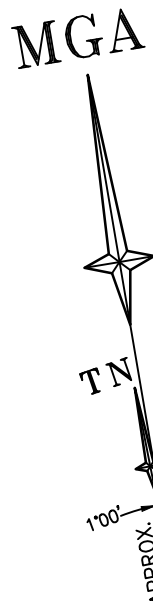

ROAD

HOSPITAL

PLAN OF UNDERGROUND SERVICES

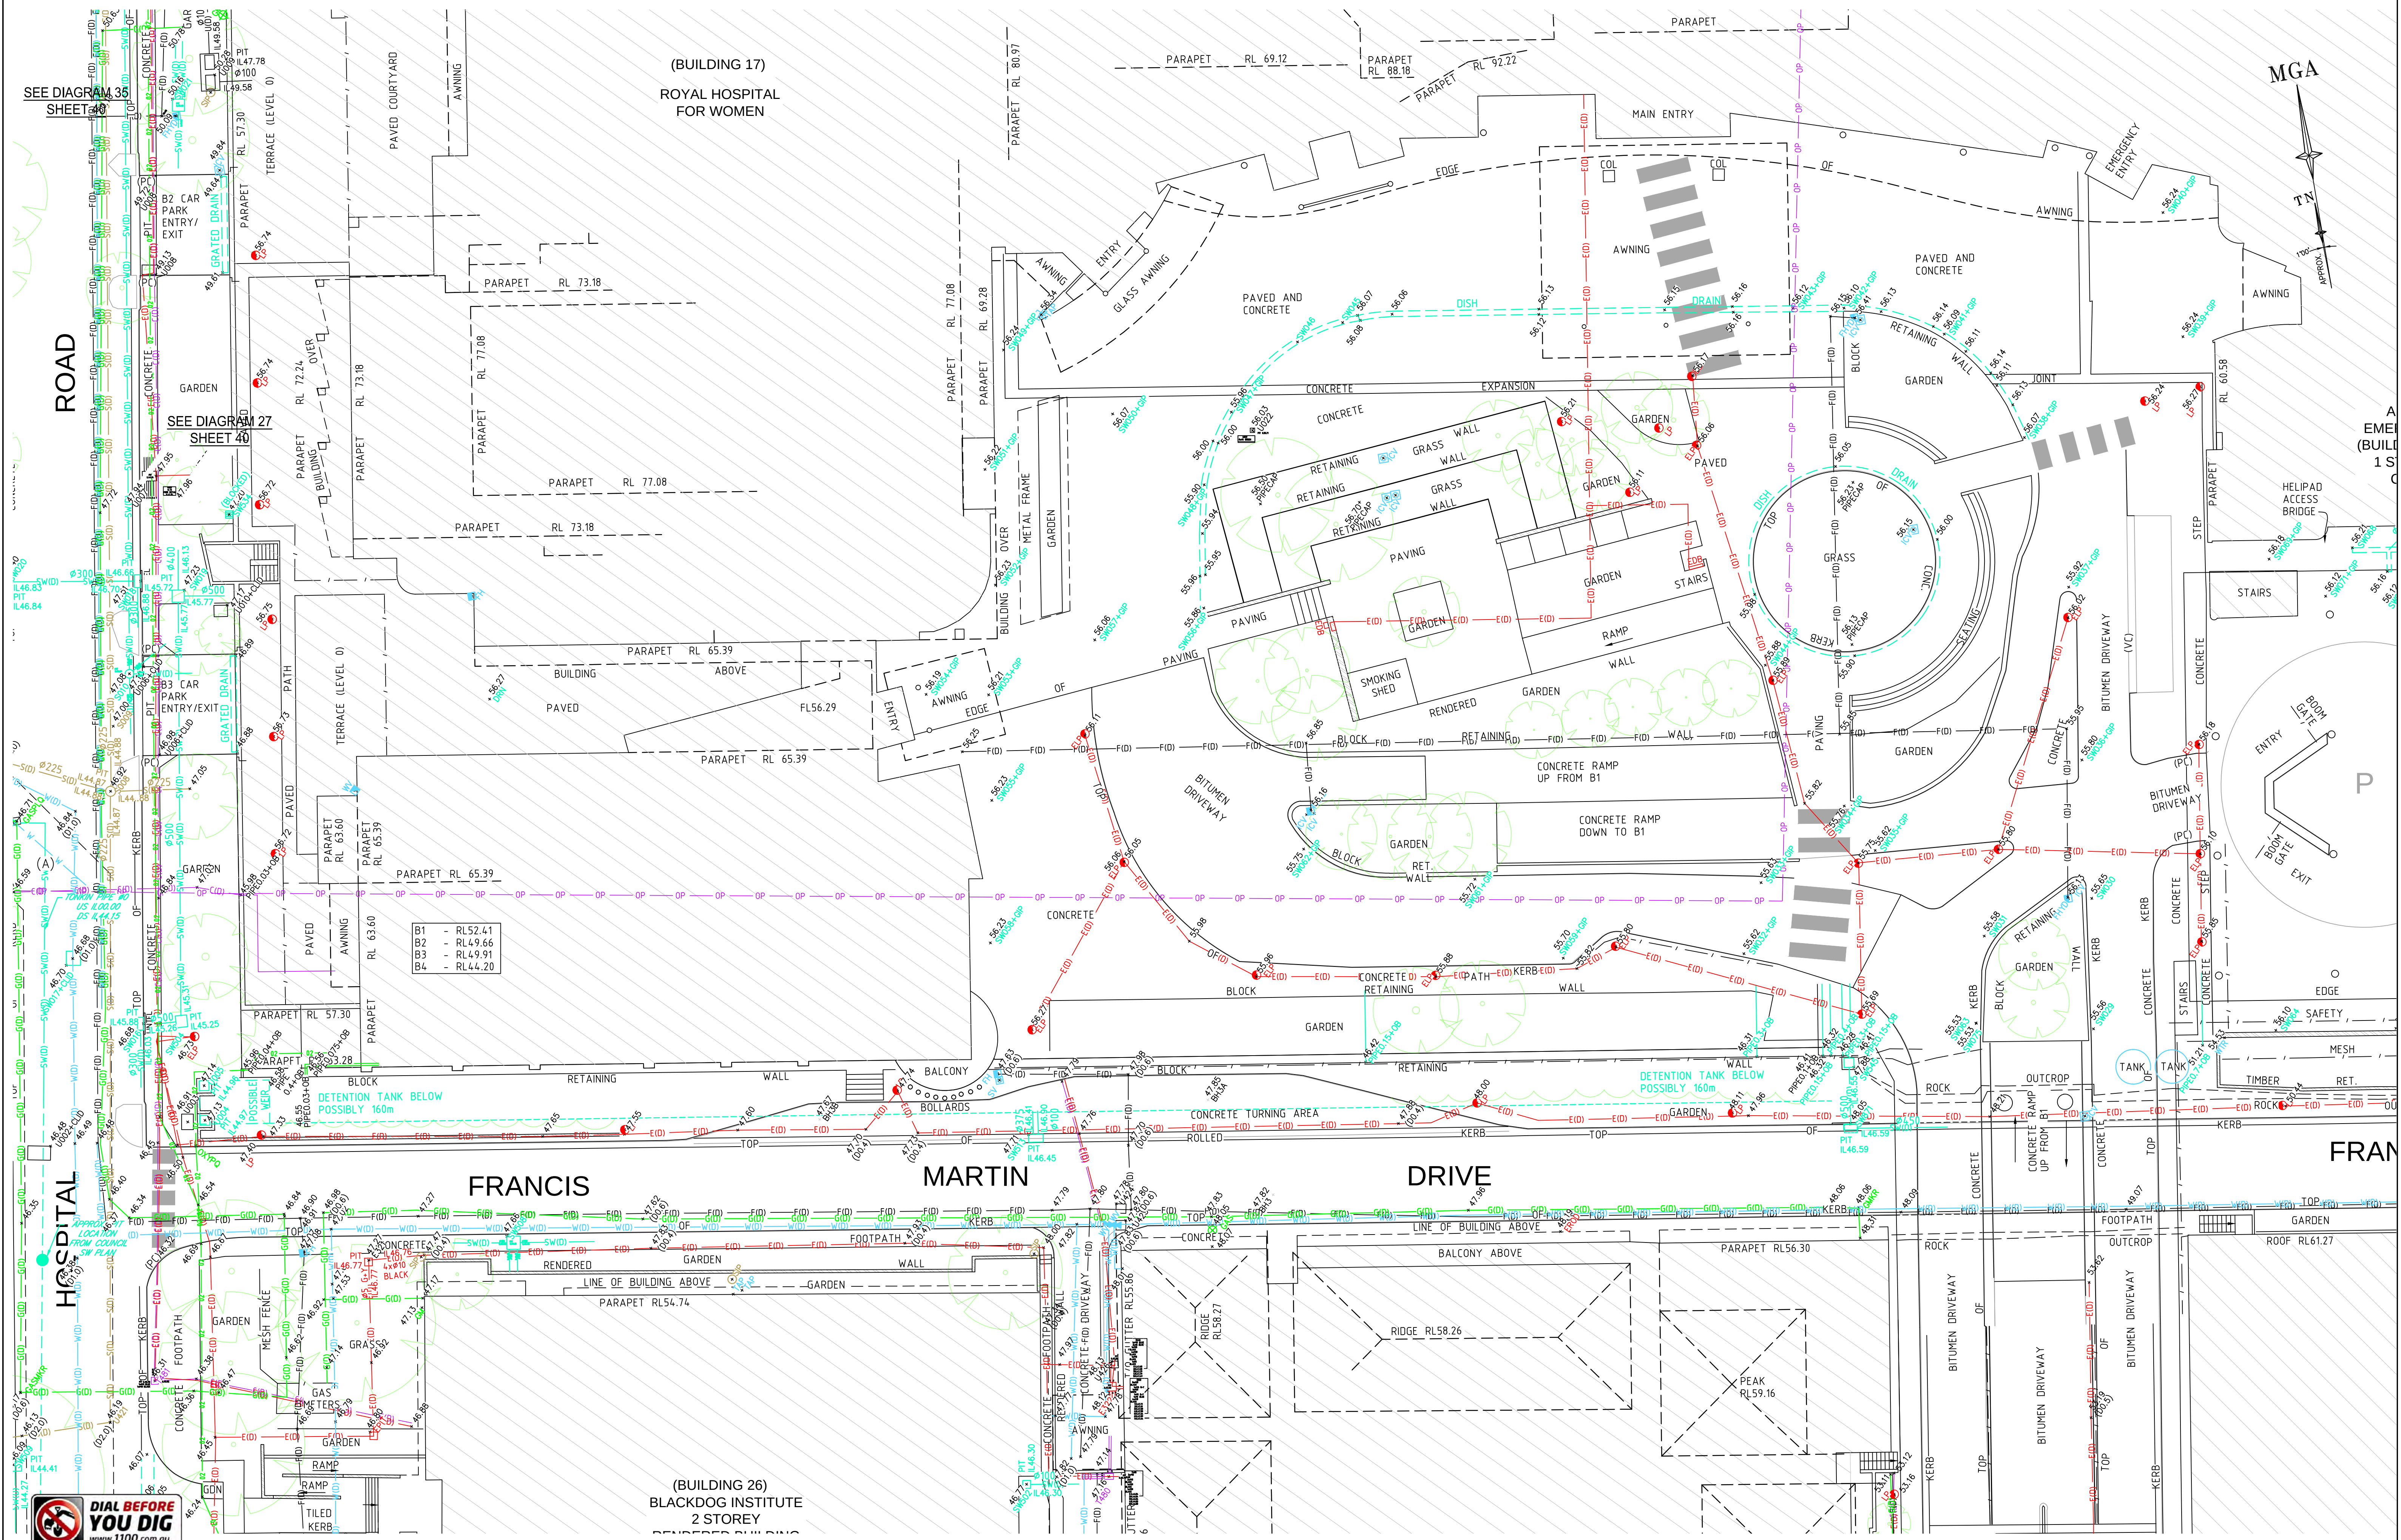

SEE SHEET 42 FOR TUNNEL DIAGRAM SHEET LOCATION

THIS IS THE PLAN REFERRED TO
IN MY LETTER DATED:




Suite 1, Level 1
810 Pacificway
Gordon NSW 2072
Locked Bag 5
Gordon NSW 2072
P 1300 587 000
F 02 9499 7760

Client	ARCADIS AUSTRALIA PACIFIC PTY LTD
Drawing title	PLAN OF DETAIL AND LEVELS OVER LOT 1 IN DP870270 KNOWN AS 'PRINCE OF WALES HOSPITAL', BARKER STREET RANDWICK

datum	project number	reference number
AHD	30744	43147DT
site Area	scale	date of survey
13.26Ha	1:200 @A1	15/06/15
LGA	SHEET	31
RANDWICK	89 OF 89 SHEETS	



PLAN OF UNDERGROUND SERVICES

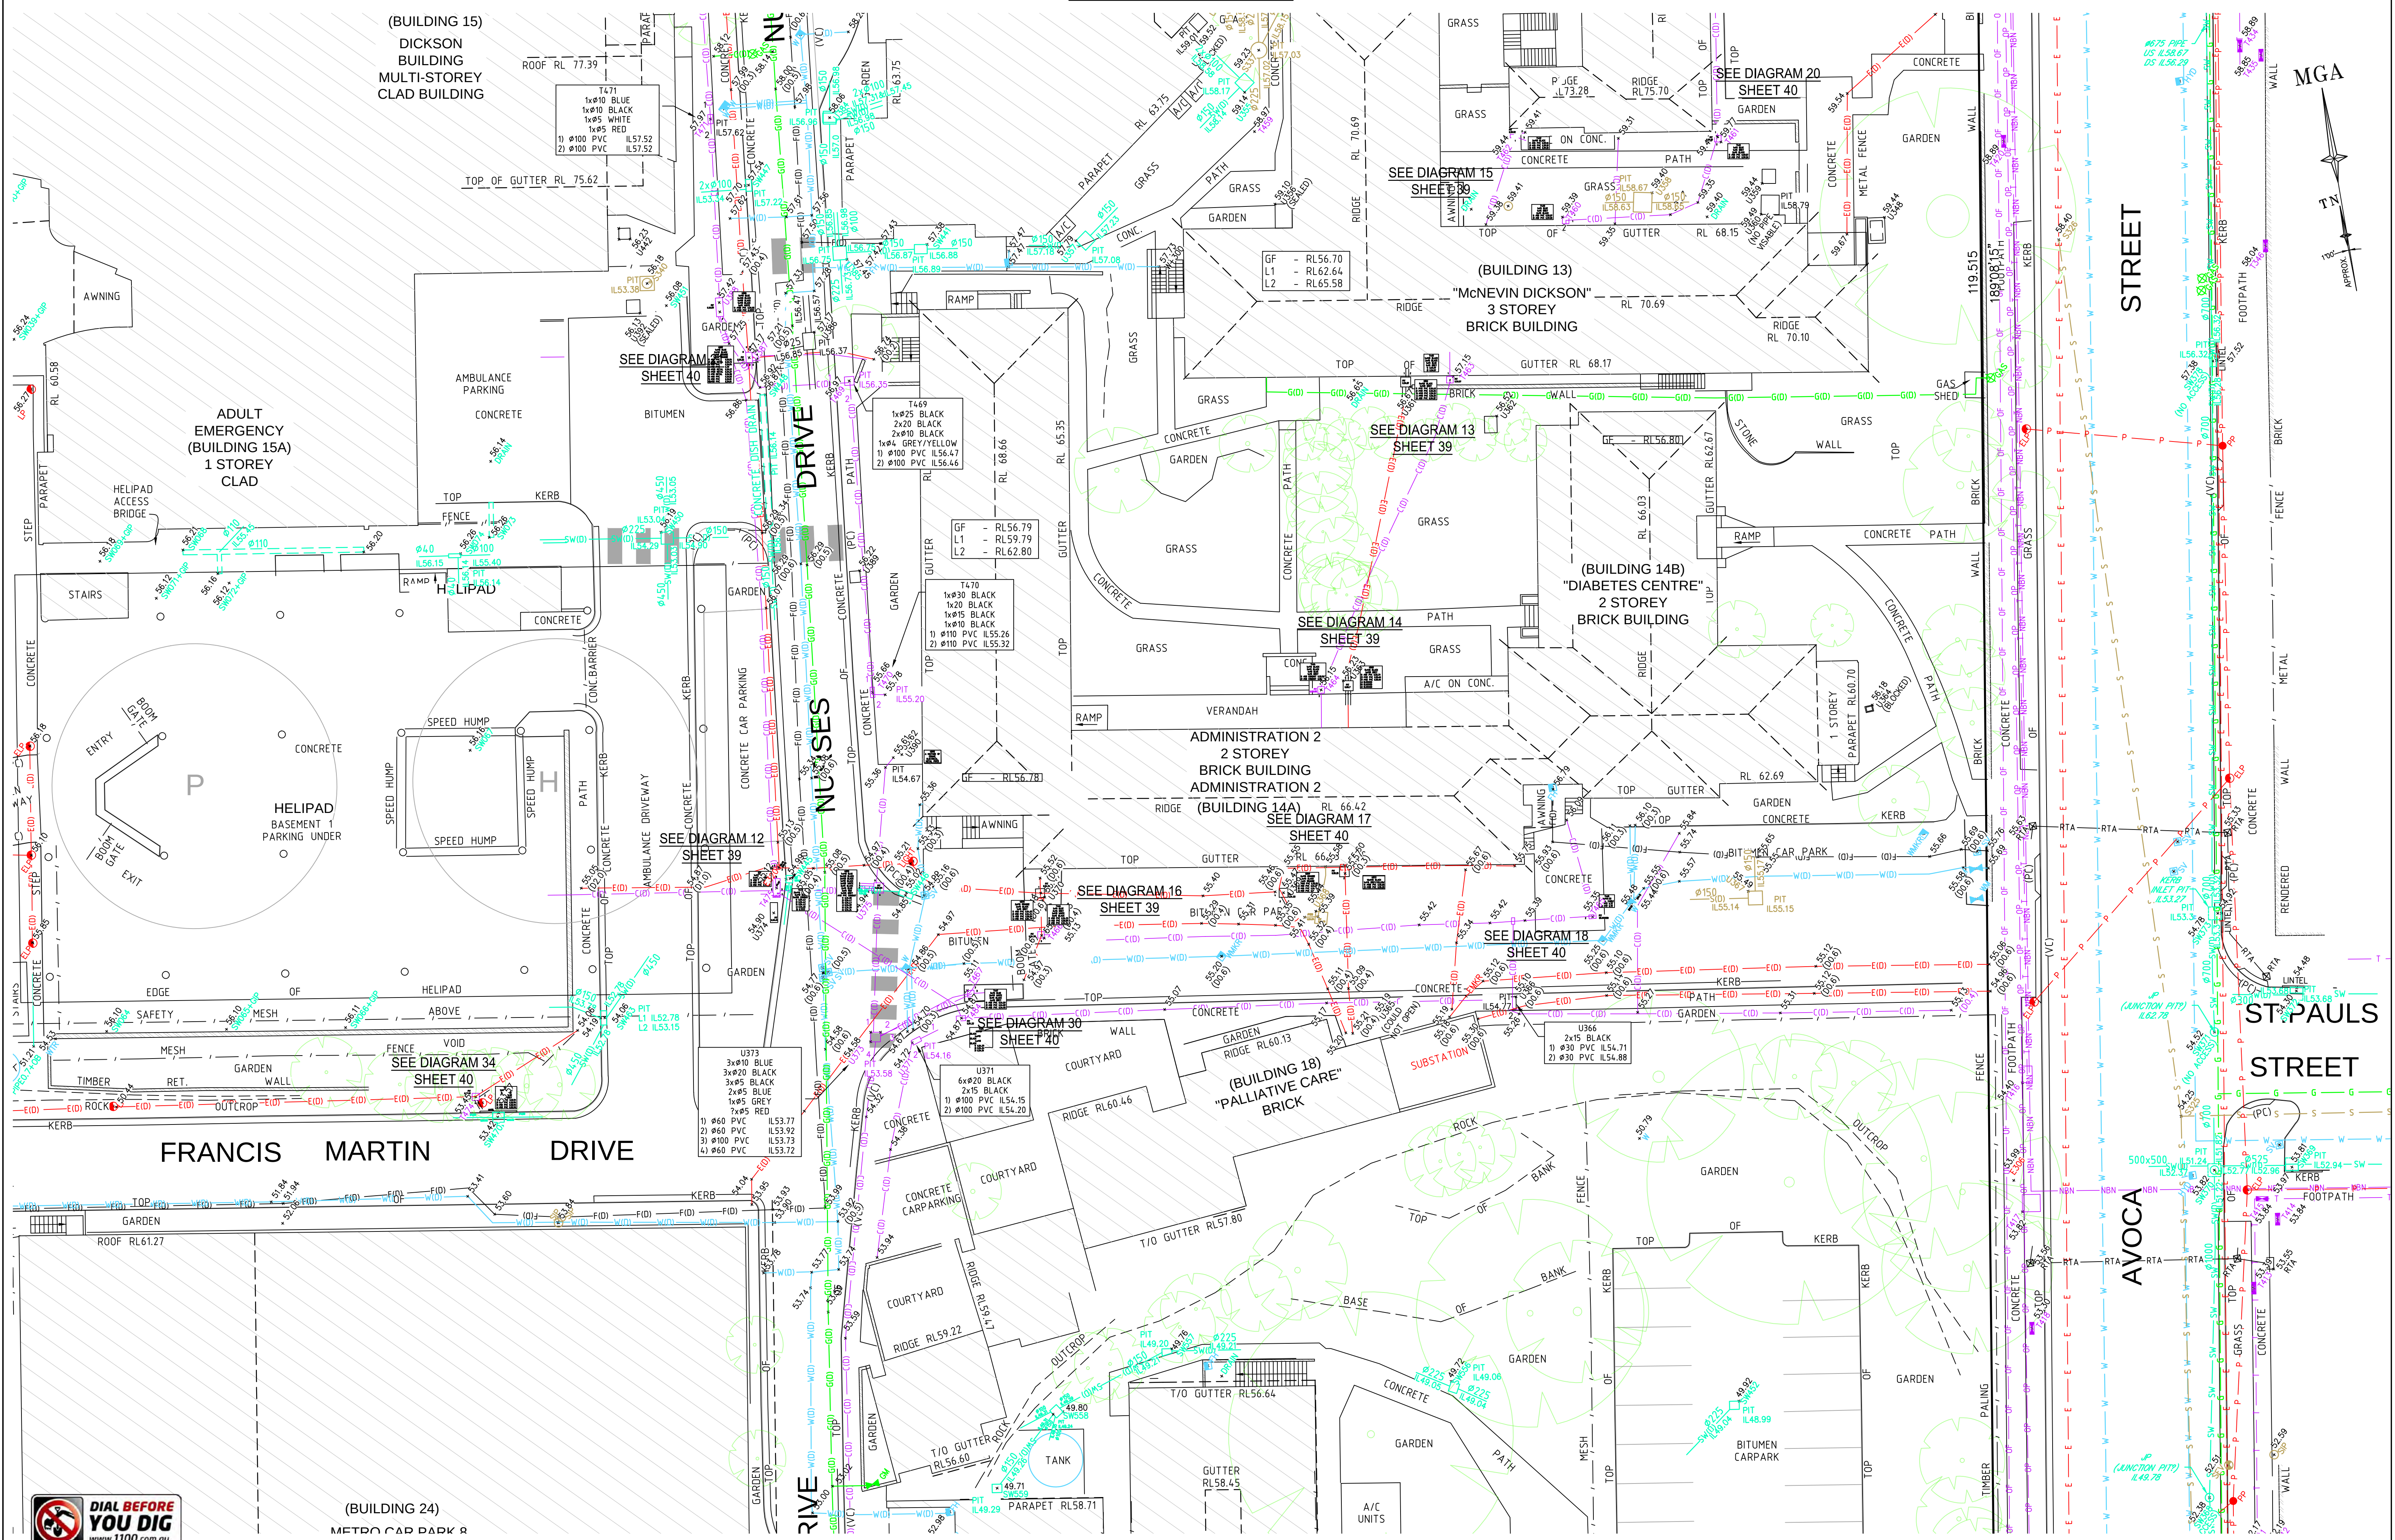

REFER TO SHEET 1 FOR NOTES AND LEGENDS



SEE SHEET 42 FOR TUNNEL DIAGRAM SHEET LOCATION

THIS IS THE PLAN REFERRED TO IN MY LETTER DATED:

Registered Surveyor NSW

LTS LOCKLEY


Registered Surveyors NSW

www.ltsl.com.au


Client: **ARCADIS AUSTRALIA PACIFIC PTY LTD**

Drawing title: **PLAN OF DETAIL AND LEVELS OVER LOT 1 IN DP870270 KNOWN AS 'PRINCE OF WALES HOSPITAL', BARKER STREET, RANDWICK**

datum AHD	project number 30744	reference number 43147DT
scale 1:200	scale @A1	date of survey 15/06/15
LGA RANDWICK	SHEET 89	SHEETS 32

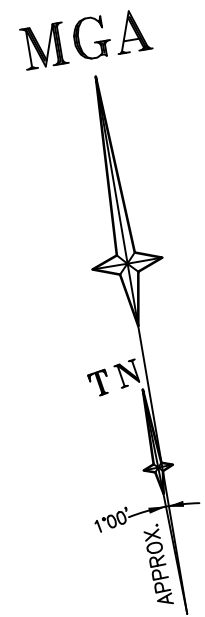

PLAN OF UNDERGROUND SERVICES

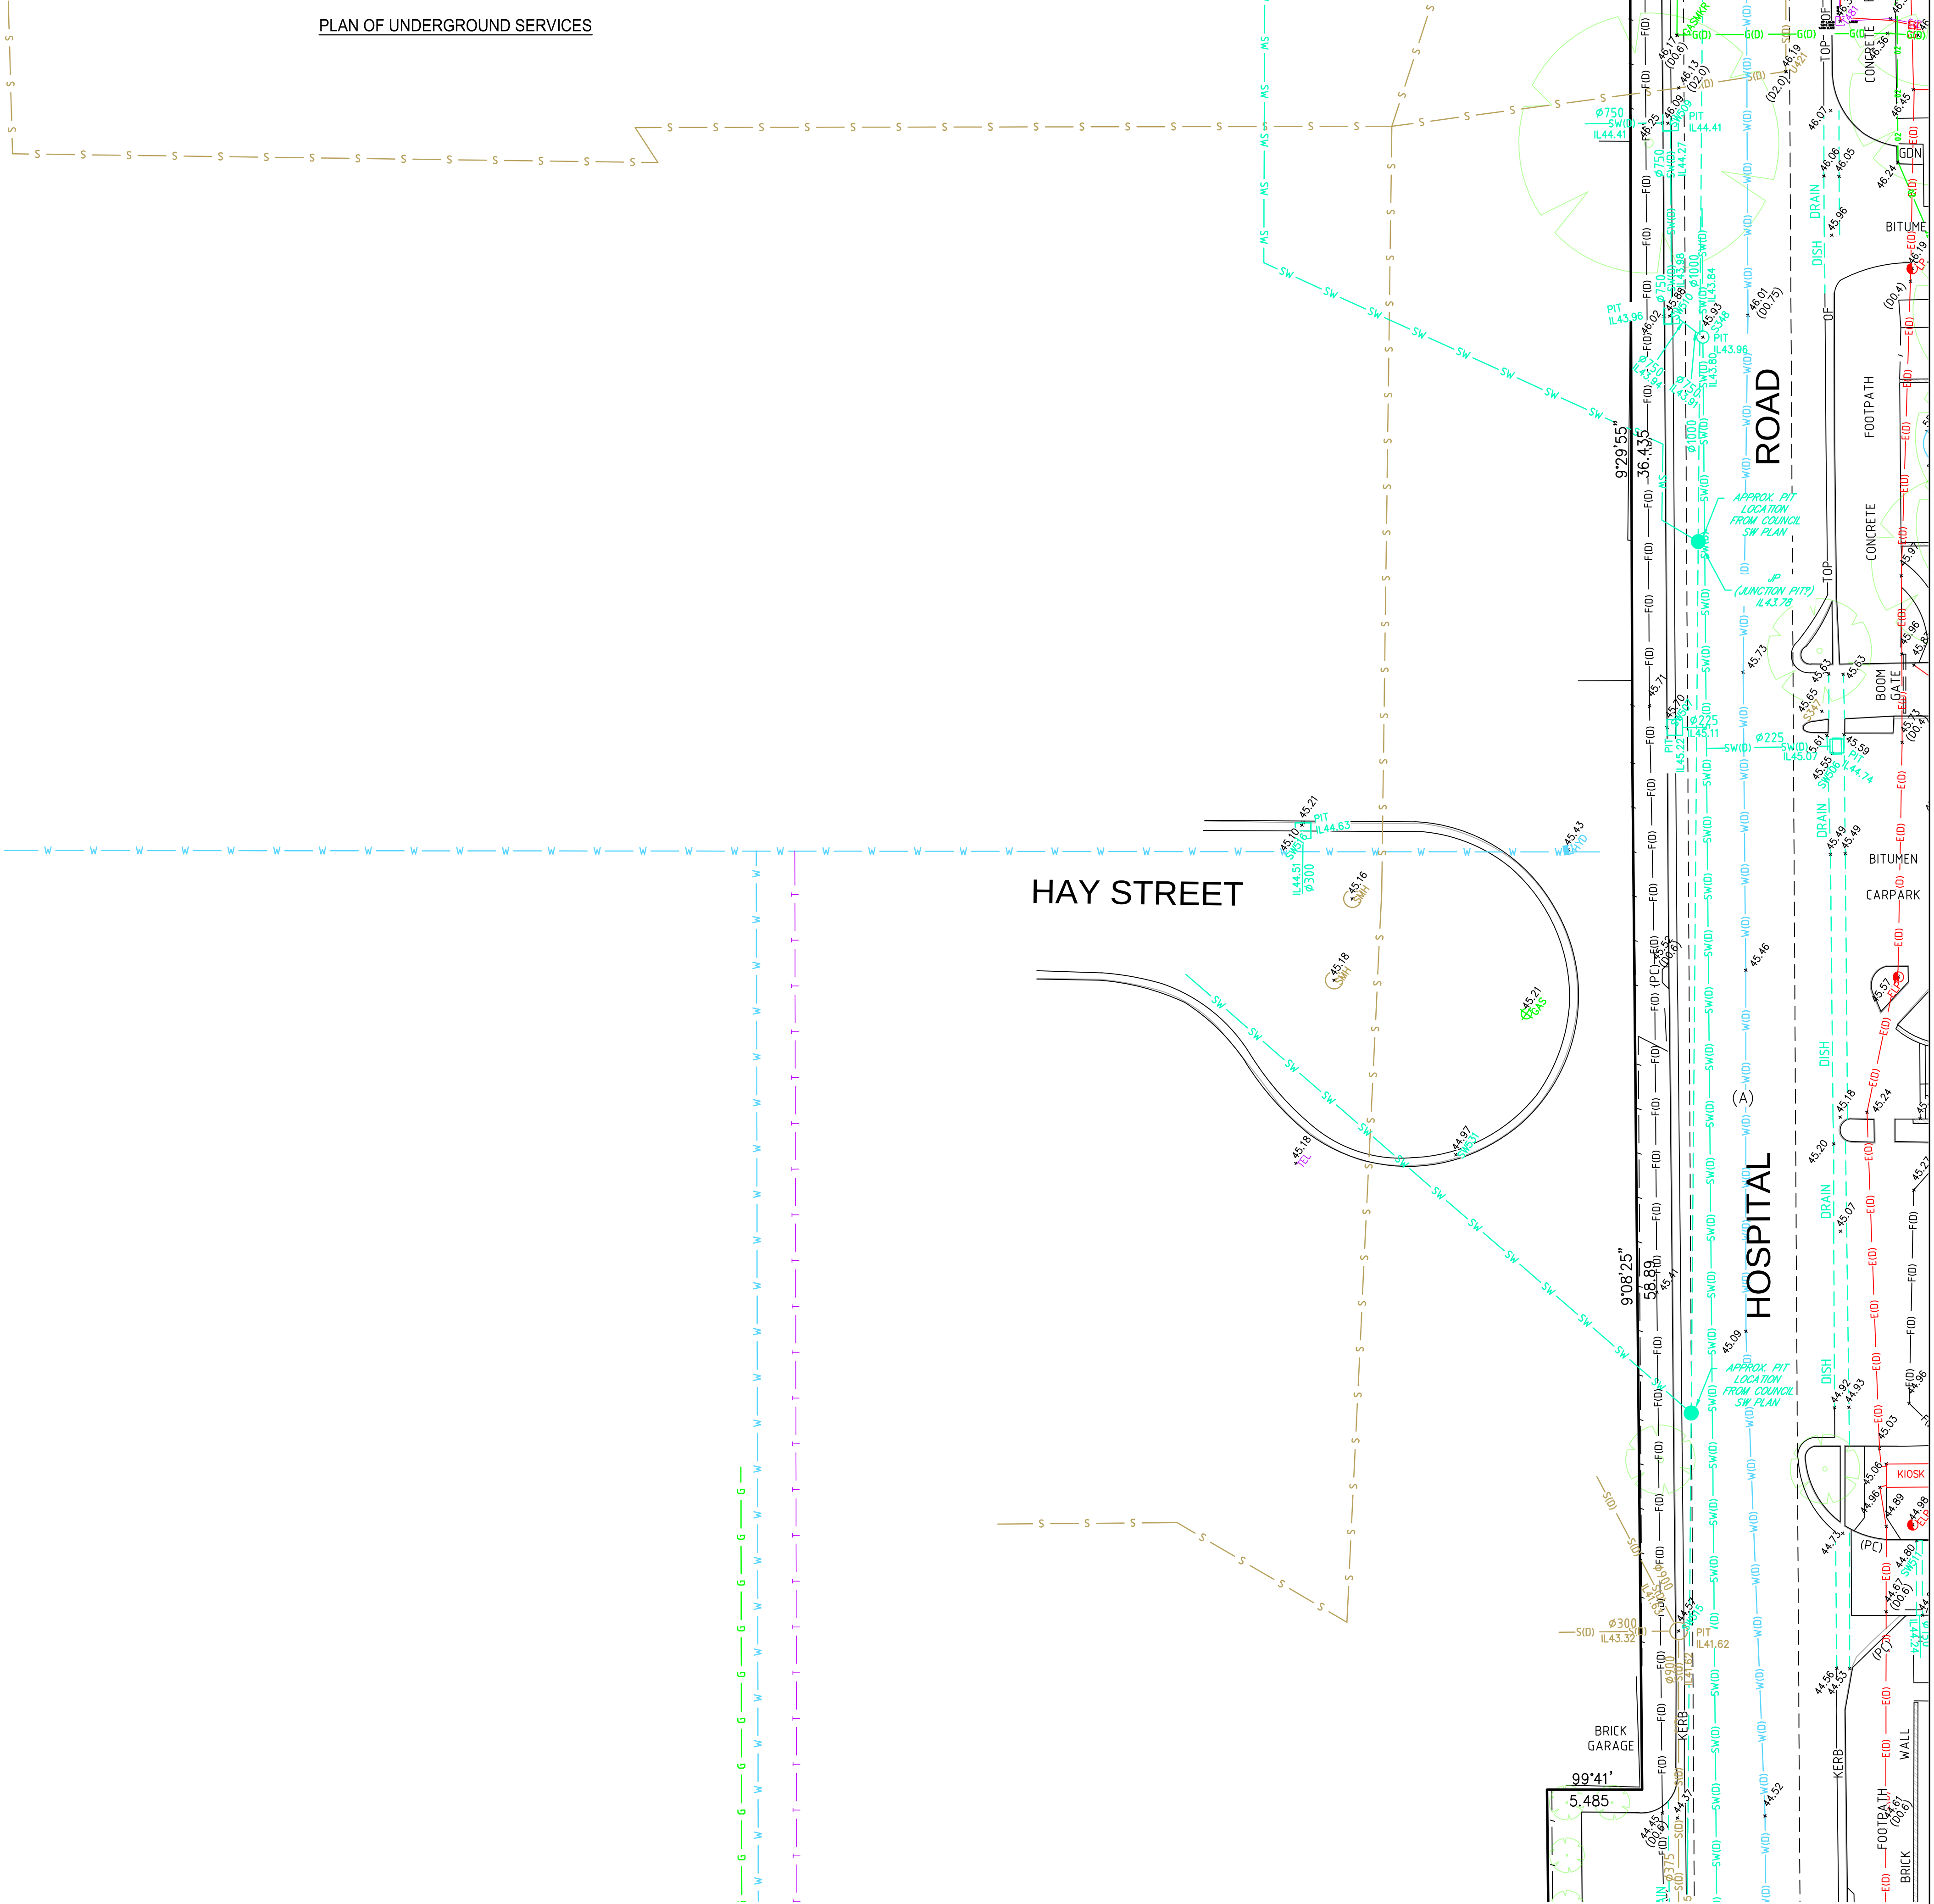

REFER TO SHEET 1 FOR NOTES AND LEGENDS



SEE SHEET 42 FOR TUNNEL DIAGRAM SHEET LOCATION

THIS IS THE PLAN REFERRED TO
IN MY LETTER DATED:

Registered Surveyor NSW



Suite 1, Level 1
810 Pacificway
Gordon NSW 2072
Locked Bag 5
Gordon NSW 2072
P 1300 587 000
F 02 9499 7760

Client ARCADIS AUSTRALIA PACIFIC PTY LTD
Drawing title
PLAN OF DETAIL AND LEVELS OVER LOT 1 IN DP870270
KNOWN AS 'PRINCE OF WALES HOSPITAL', BARKER
STREET, RANDWICK

datum
AHD
site Area
13.26Ha
LGA
RANDWICK


project number
30744
scale
1:200 @A1

reference number
43147DT
date of survey
15/06/15
SHEET
89 SHEETS



SEE SHEET 42 FOR TUNNEL DIAGRAM SHEET LOCATION


Registered Surveyor NSW

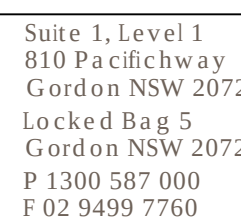

datum
AHD
site Area
13.26Ha
LGA
RANDWICK

project number	reference number
30744	43147DT
scale	date of survey
1:200 @A1	15/06/15
SHEET	
OF 89 SHEETS	34

PLAN OF UNDERGROUND SERVICES

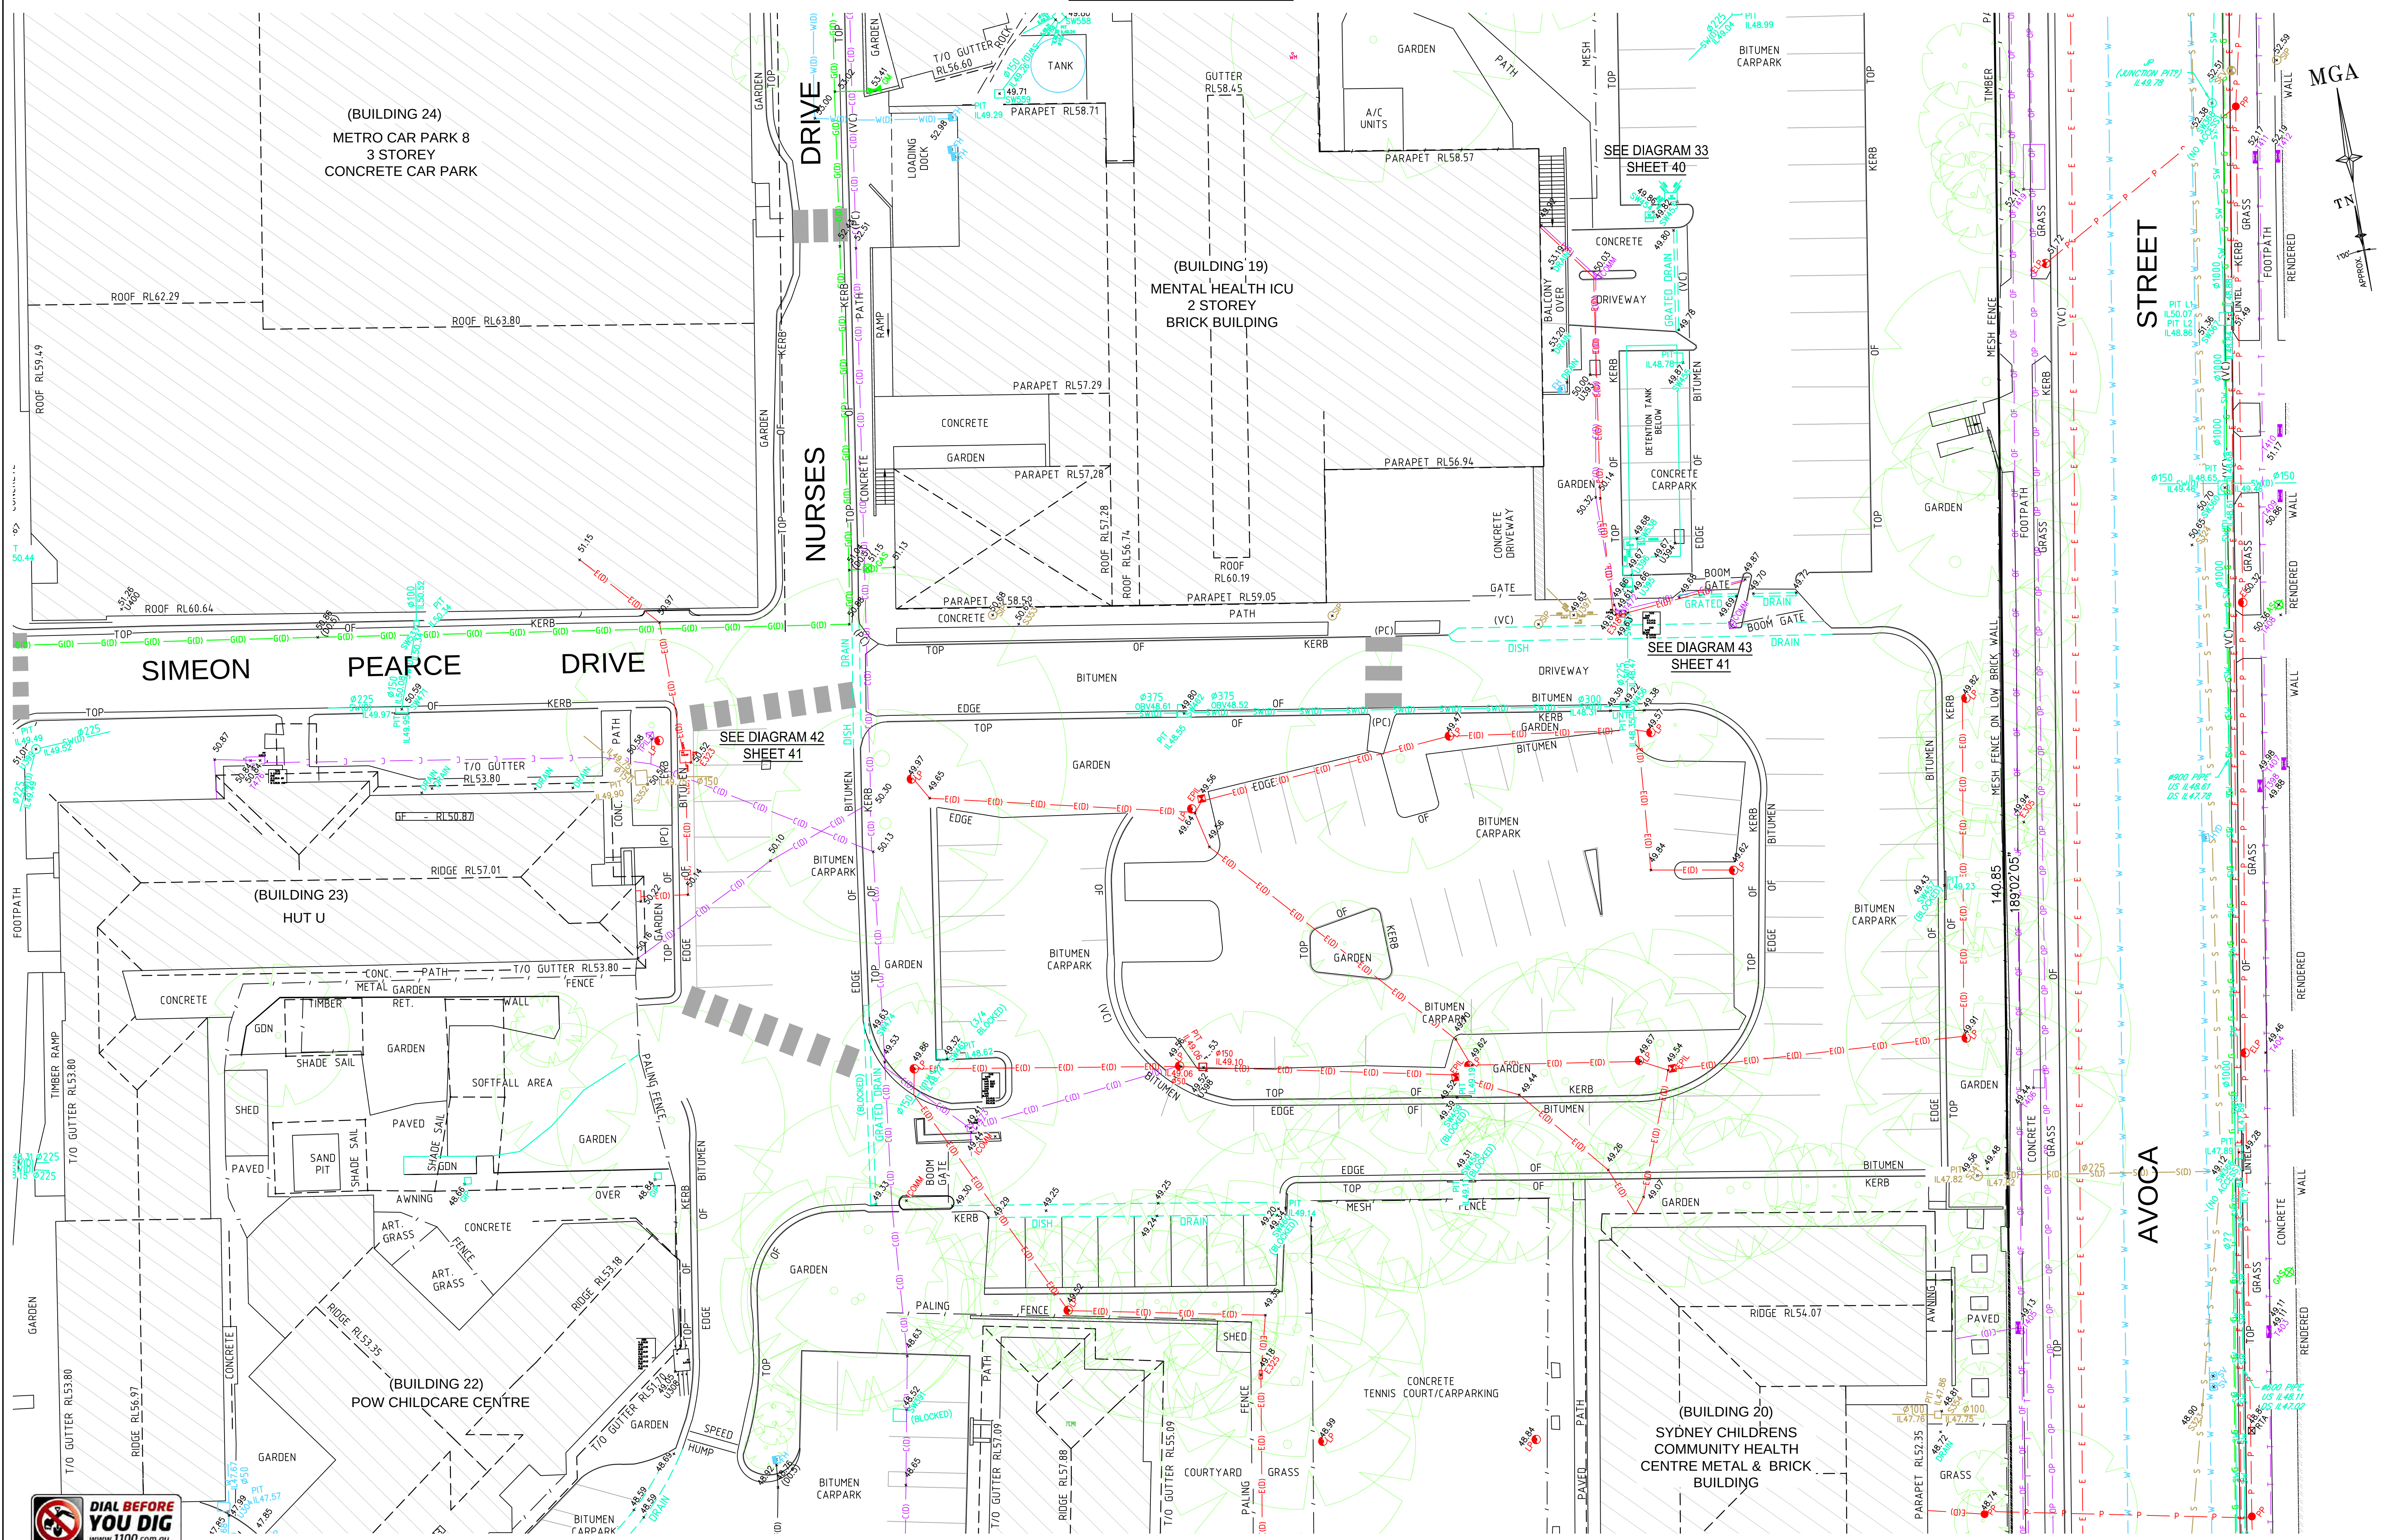

REFER TO SHEET 1 FOR NOTES AND LEGENDS



SEE SHEET 42 FOR TUNNEL DIAGRAM SHEET LOCATION

THIS IS THE PLAN REFERRED TO
IN MY LETTER DATED:

Registered Surveyor NSW
www.lts.com.au



Suite 1, Level 1
810 Pacificway
Gordon NSW 2072
Locked Bag 5
Gordon NSW 2072
P 1300 587 000
F 02 9499 7760



Client ARCADIS AUSTRALIA PACIFIC PTY LTD
Drawing title
PLAN OF DETAIL AND LEVELS OVER LOT 1 IN DP870270
KNOWN AS 'PRINCE OF WALES HOSPITAL', BARKER
STREET, RANDWICK

datum
AHD
site Area
13.26Ha
LGA
RANDWICK

project number
30744
scale
1:200 @A1
OF 89 SHEETS

reference number
43147DT
date of survey
15/06/15
35

PLAN OF UNDERGROUND SERVICES

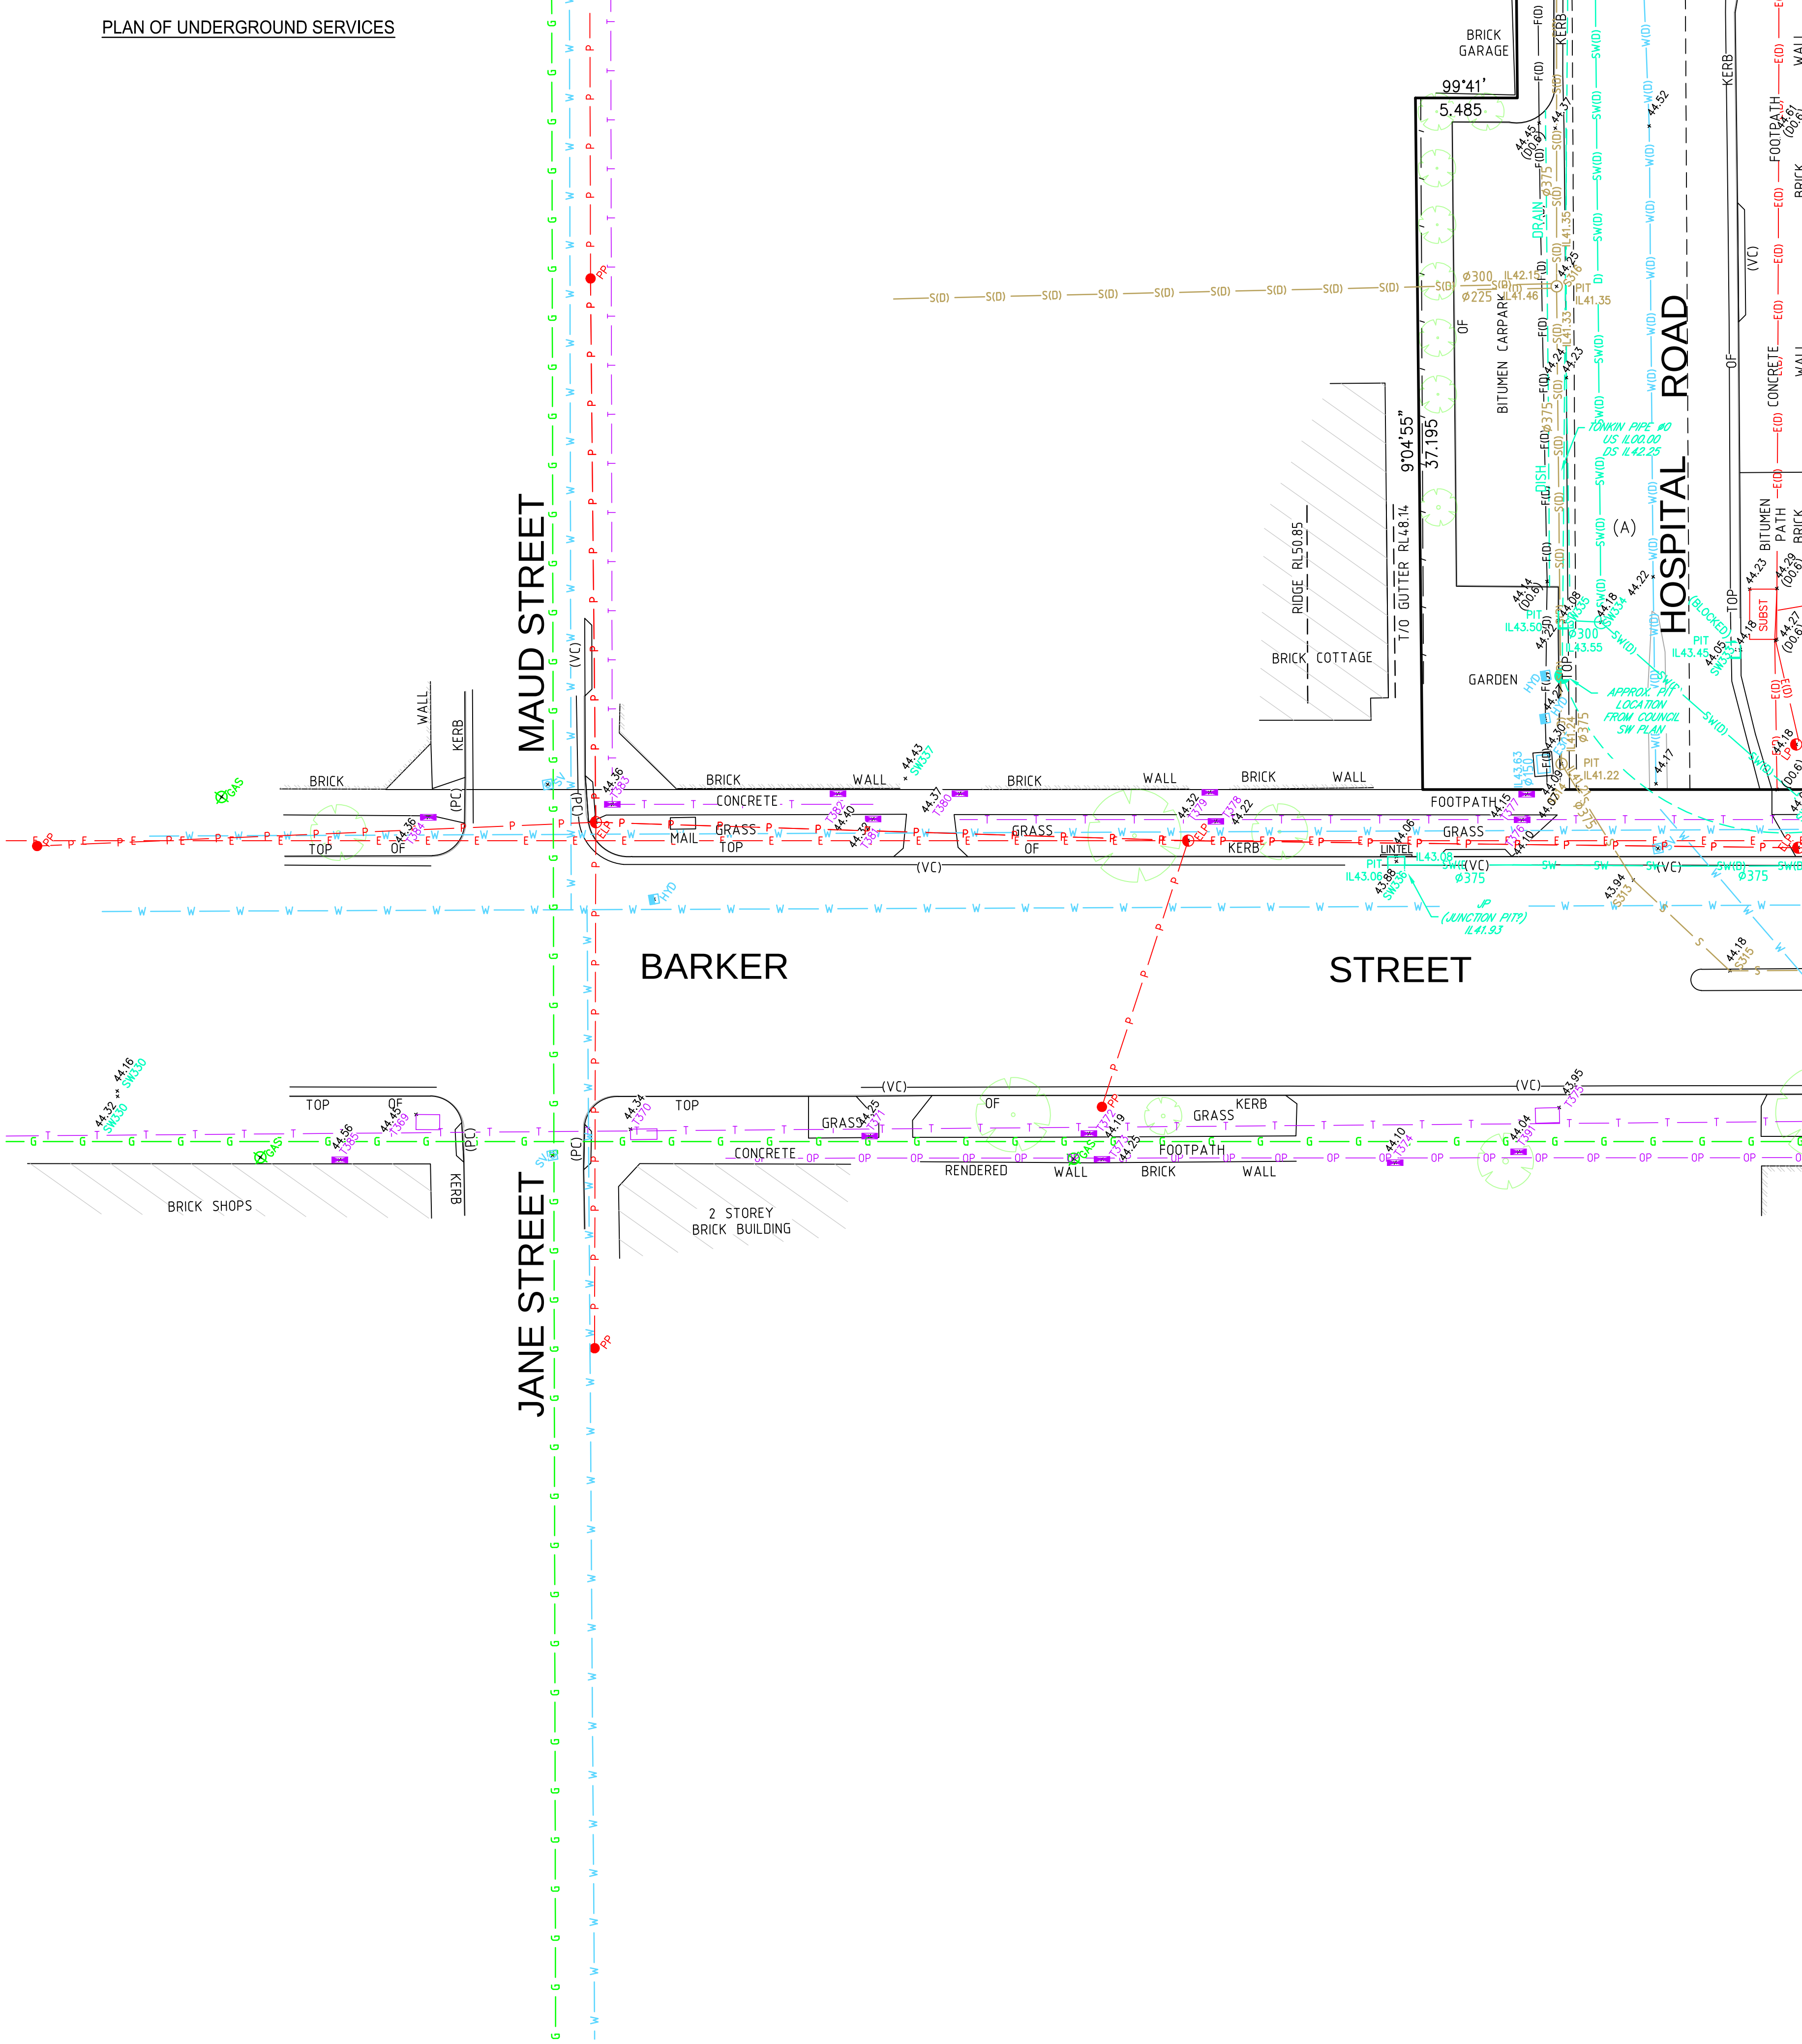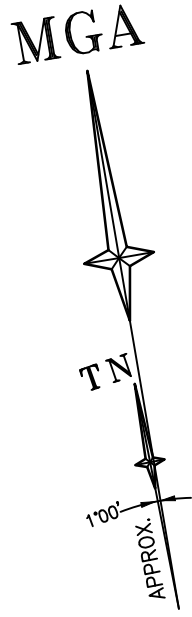

REFER TO SHEET 1 FOR NOTES AND LEGENDS



SEE SHEET 42 FOR TUNNEL DIAGRAM SHEET LOCATION

THIS IS THE PLAN REFERRED TO
IN MY LETTER DATED:

Registered Surveyor NSW




Suite 1, Level 1
810 Pacificway
Gordon NSW 2072
Locked Bag 5
Gordon NSW 2072
P 1300 587 000
F 02 9499 7760

Client ARCADIS AUSTRALIA PACIFIC PTY LTD
Drawing title
PLAN OF DETAIL AND LEVELS OVER LOT 1 IN DP870270
KNOWN AS 'PRINCE OF WALES HOSPITAL', BARKER
STREET, RANDWICK

datum
AHD
site Area
13.26Ha
LGA
RANDWICK

project number
30744
scale
1:200 @A1
reference number
43147DT
date of survey
15/06/15
SHEET
89
SHEETS
36

PLAN OF UNDERGROUND SERVICES

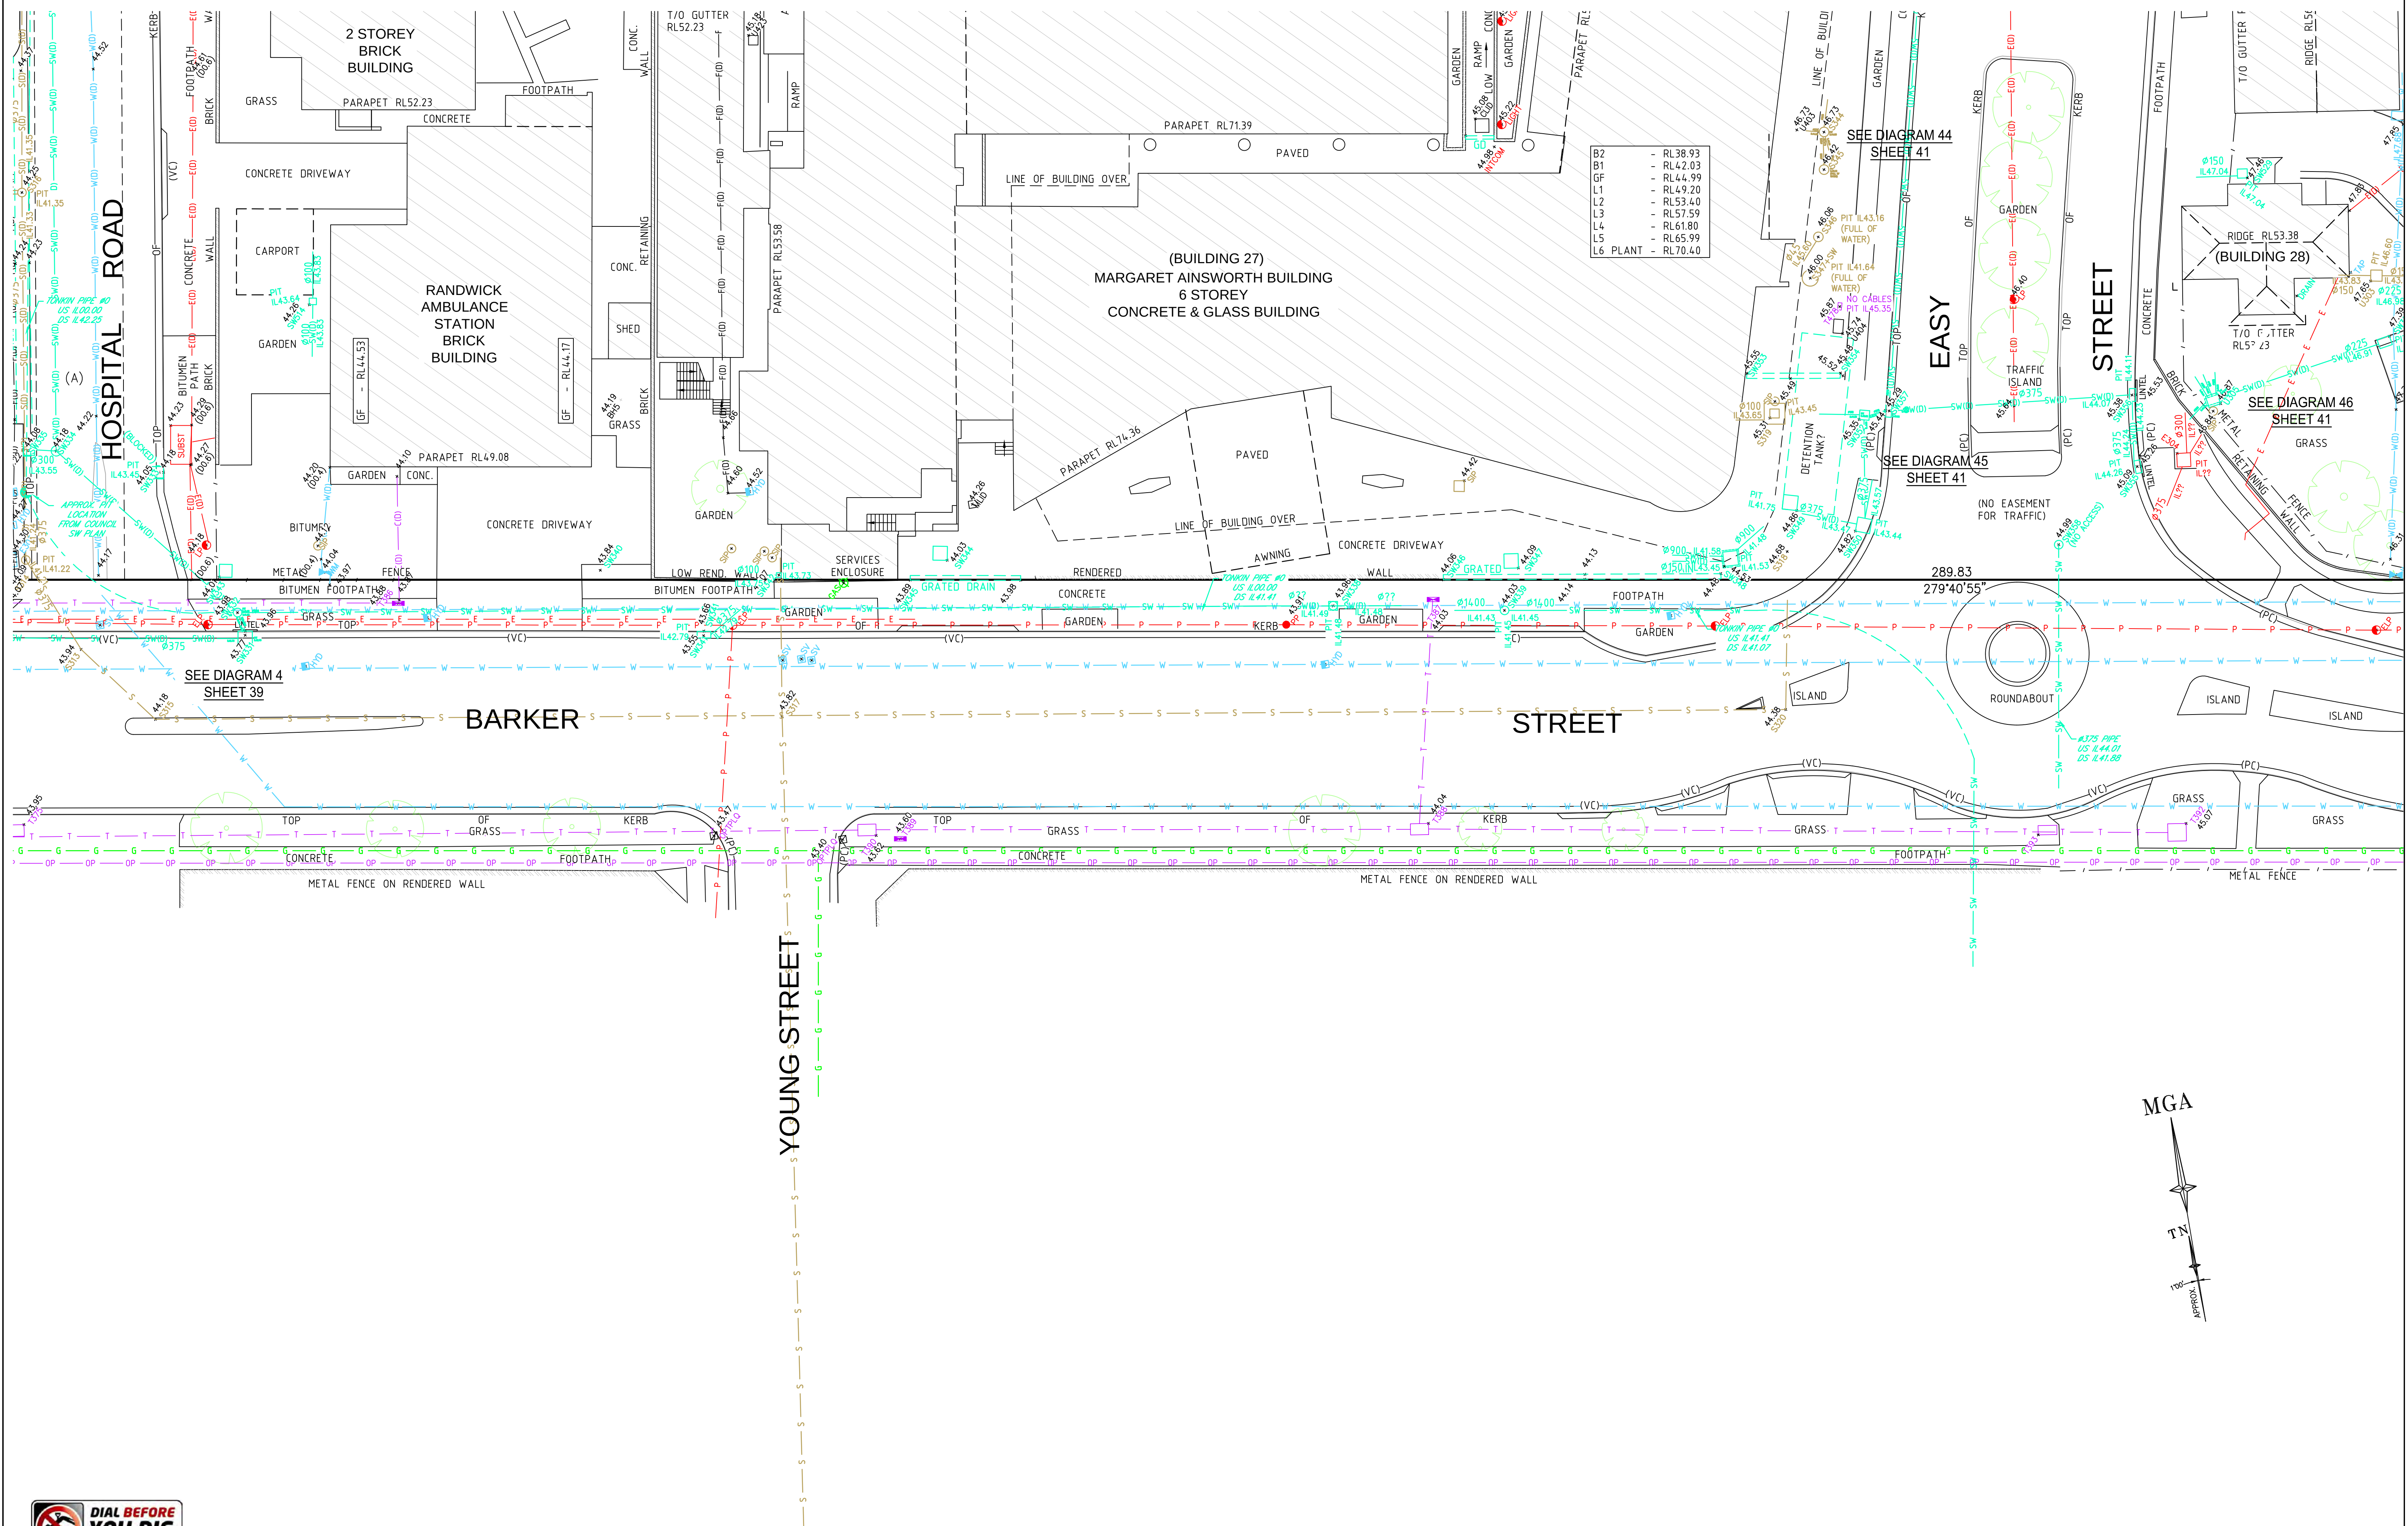

REFER TO SHEET 1 FOR NOTES AND LEGENDS



THIS IS THE PLAN REFERRED TO
IN MY LETTER DATED:


Registered Surveyor NSW




Suite 1, Level 1
810 Pacificway
Gordon NSW 2072
Locked Bag 5
Gordon NSW 2072
P 1300 587 000
F 02 9499 7760

Client	ARCADIS AUSTRALIA PACIFIC PTY LTD
Drawing title	PLAN OF DETAIL AND LEVELS OVER LOT 1 IN DP870270 KNOWN AS 'PRINCE OF WALES HOSPITAL', BARKER STREET. RANDWICK

datum	project number	reference number
AHD	30744	43147DT
site Area	scale	date of survey
13.26Ha	1:200 @A1	15/06/15
LGA		
RANDWICK	OF SHEET 89	SHEETS 37

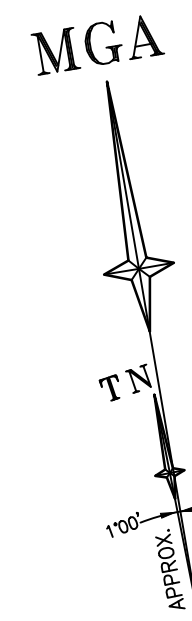

PLAN OF UNDERGROUND SERVICES

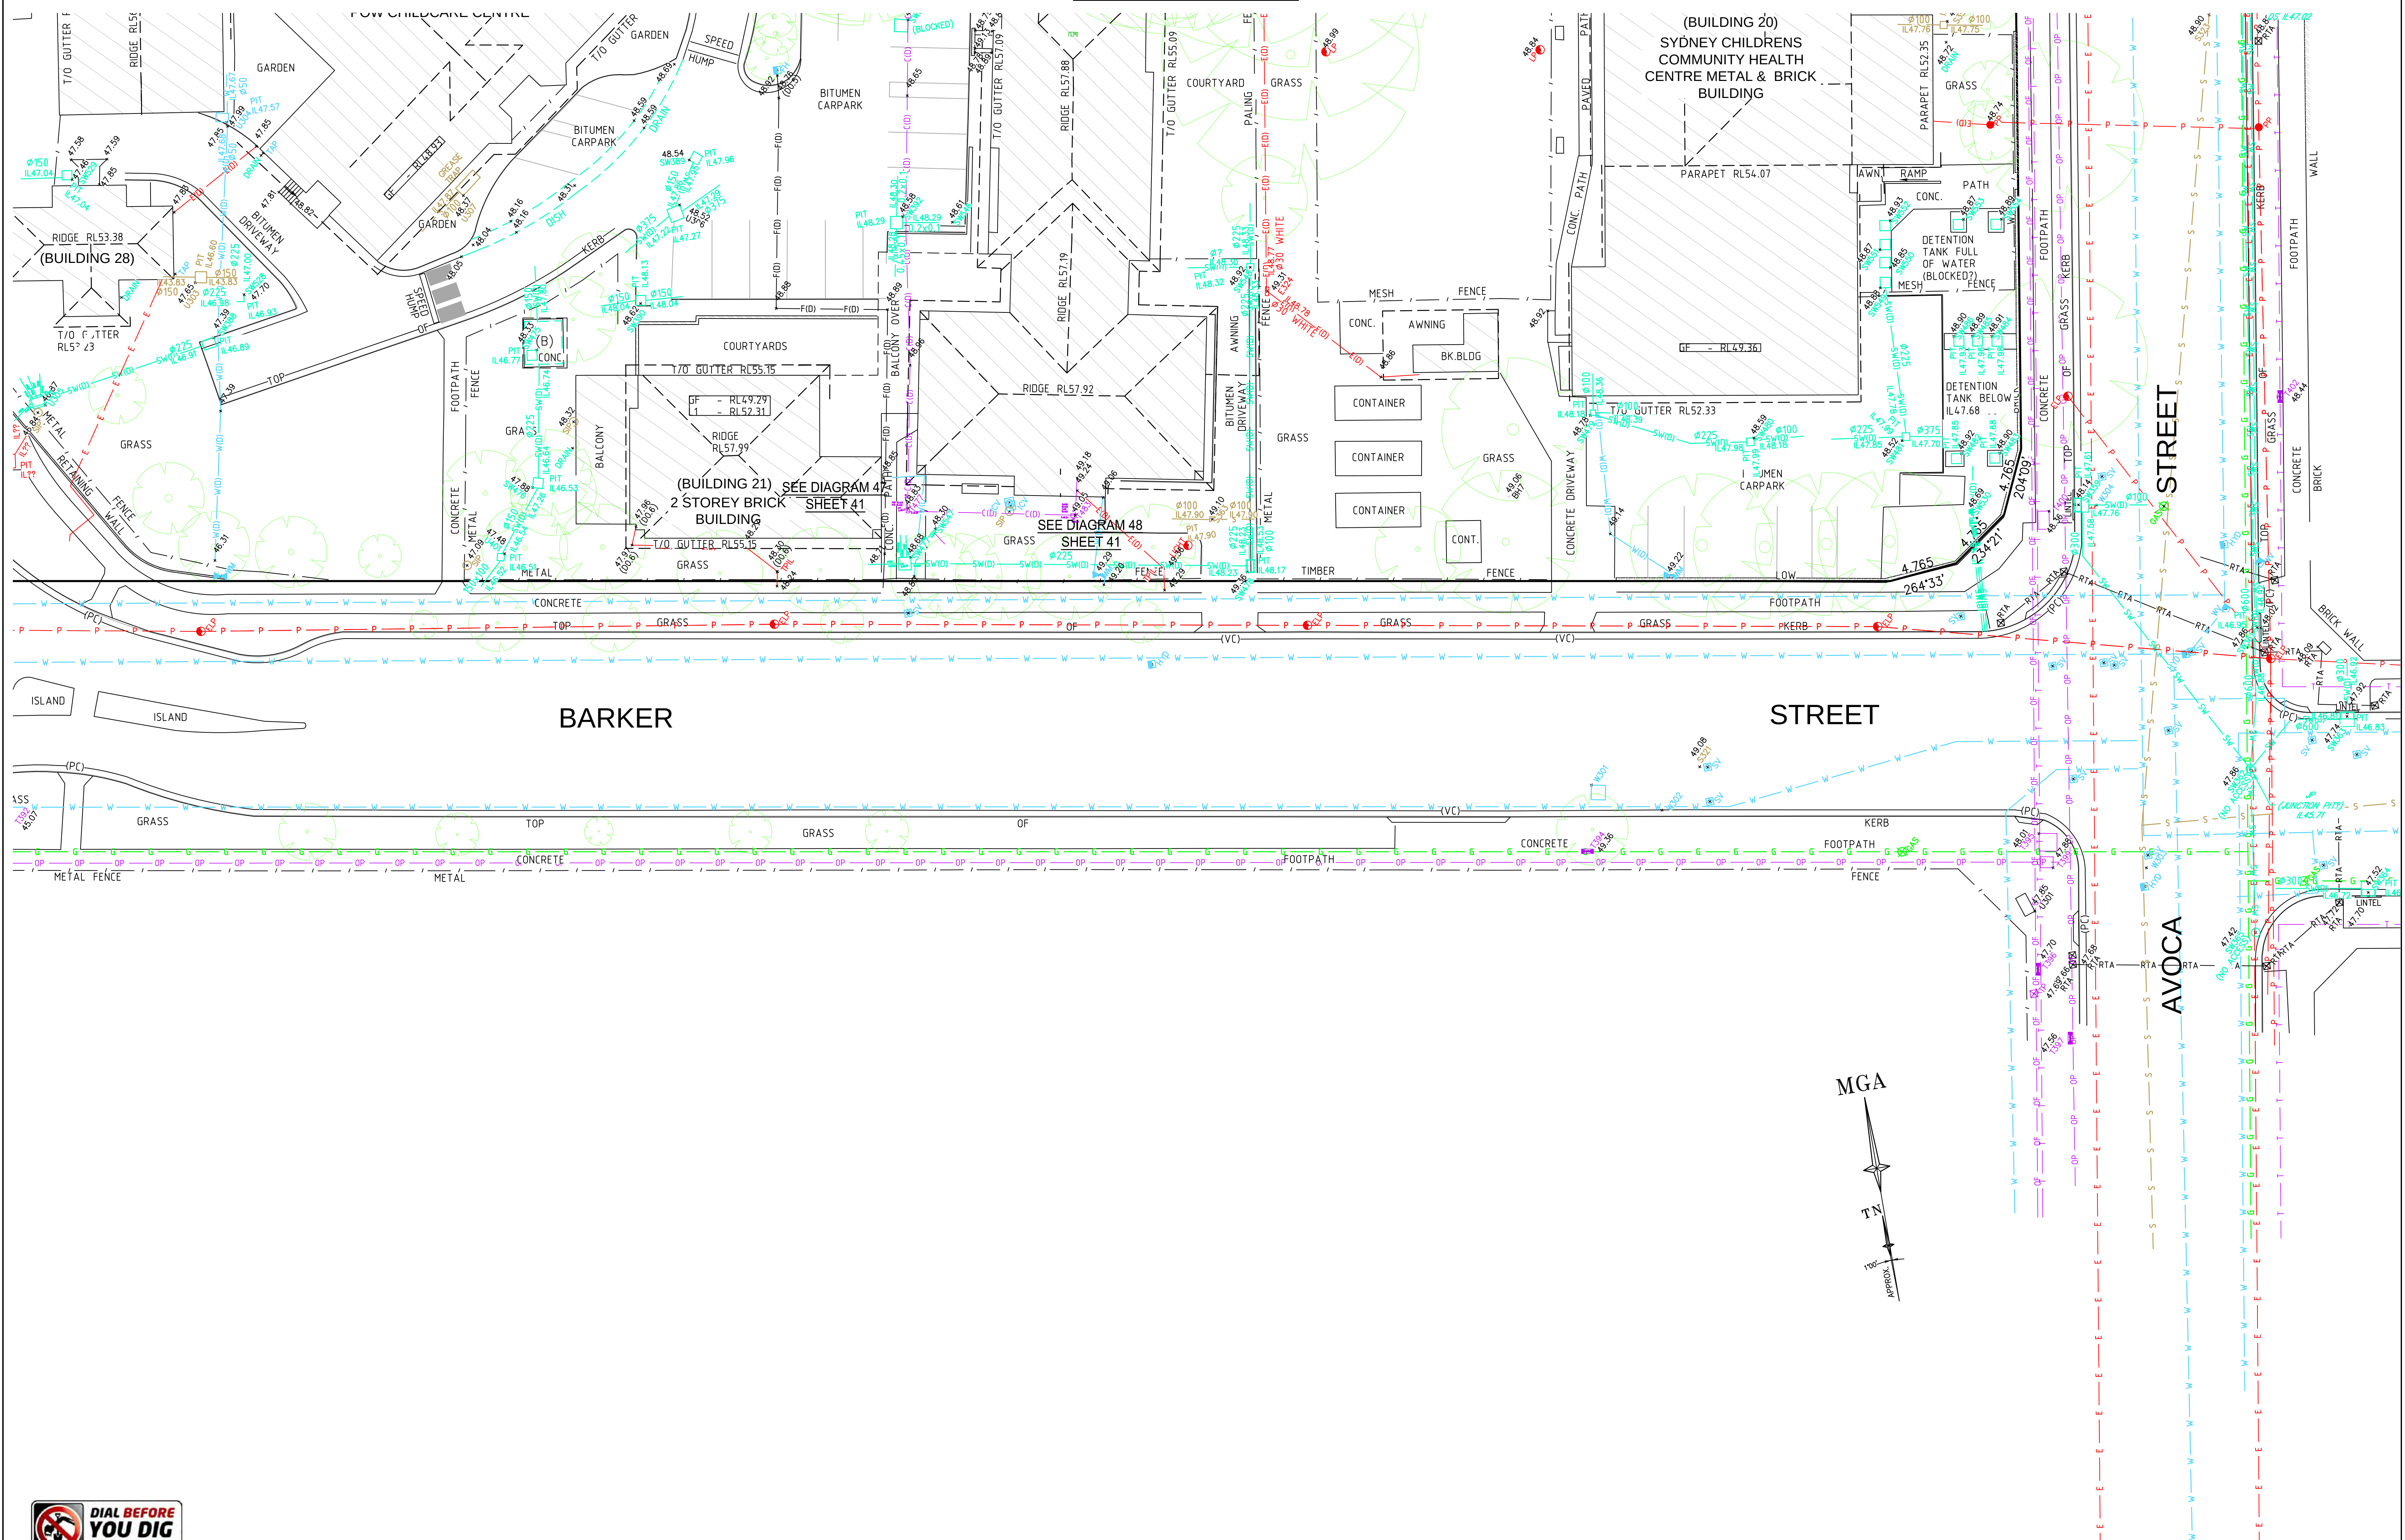

SEE SHEET 42 FOR TUNNEL DIAGRAM SHEET LOCATION



REFER TO SHEET 1 FOR NOTES AND LEGENDS



THIS IS THE PLAN REFERRED TO IN MY LETTER DATED:

Registered Surveyor NSW



Suite 1, Level 1
810 Pacificway
Gordon NSW 2072
Locked Bag 5
Gordon NSW 2072
P 1300 587 000
F 02 9499 7760

Client ARCADIS AUSTRALIA PACIFIC PTY LTD
Drawing title
PLAN OF DETAIL AND LEVELS OVER LOT 1 IN DP870270
KNOWN AS 'PRINCE OF WALES HOSPITAL', BARKER
STREET, RANDWICK

datum
AHD
site Area
13.26Ha
LGA
RANDWICK

project number
30744
scale
1:200 @A1
SHEET
89 SHEETS

reference number
43147DT
date of survey
15/06/15

PIT DIAGRAMS

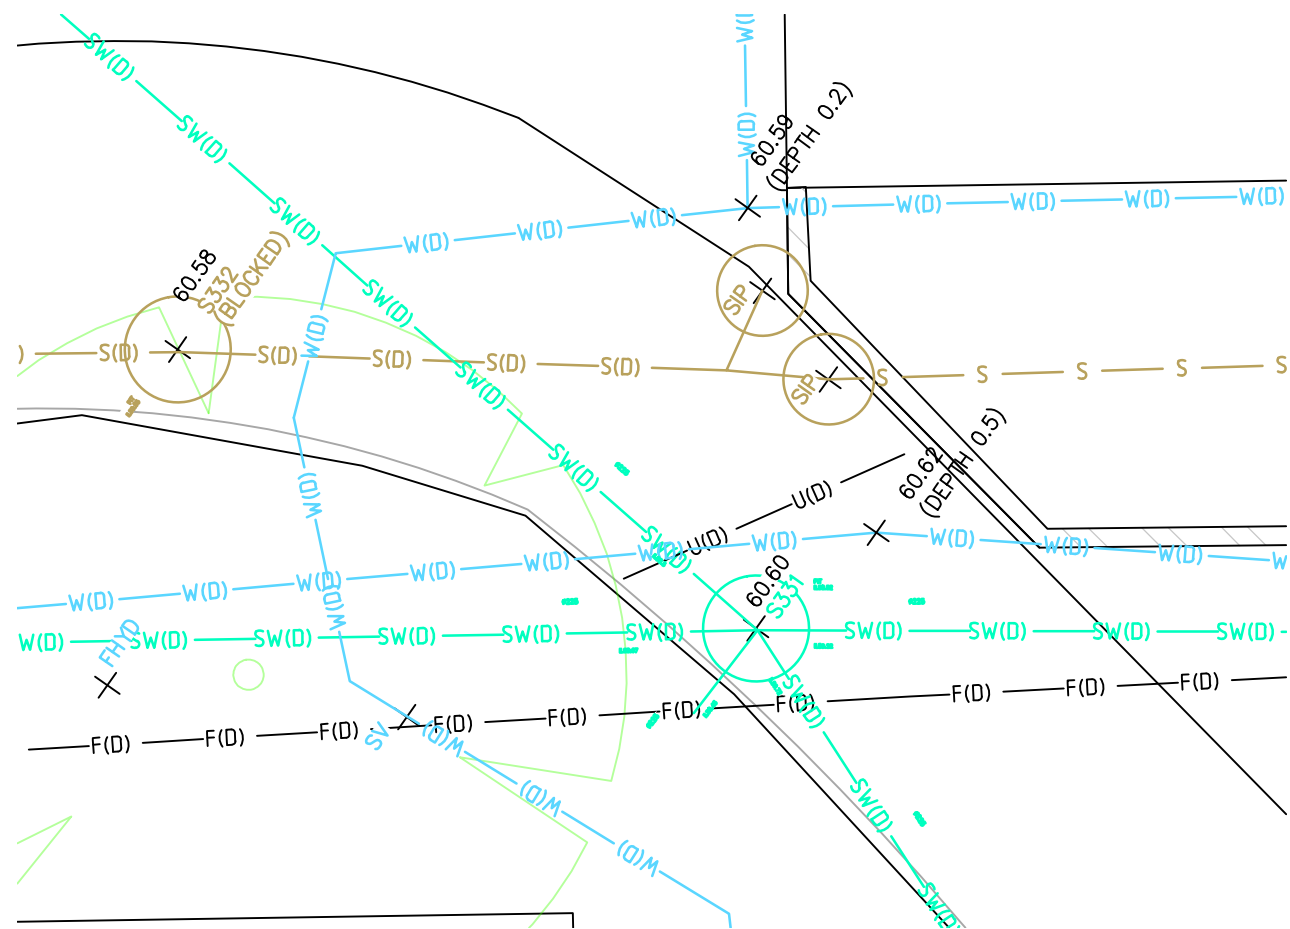


DIAGRAM 1
1:50 - REF. SHT 26

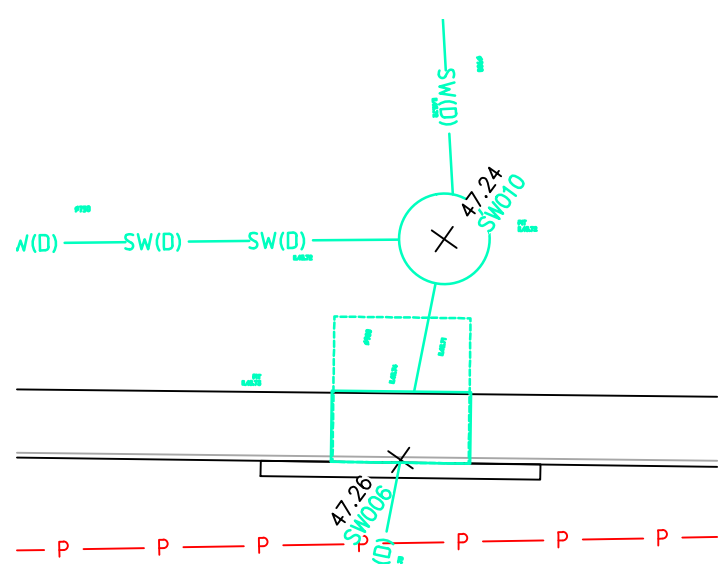


DIAGRAM 6
1:50 - REF. SHT 30

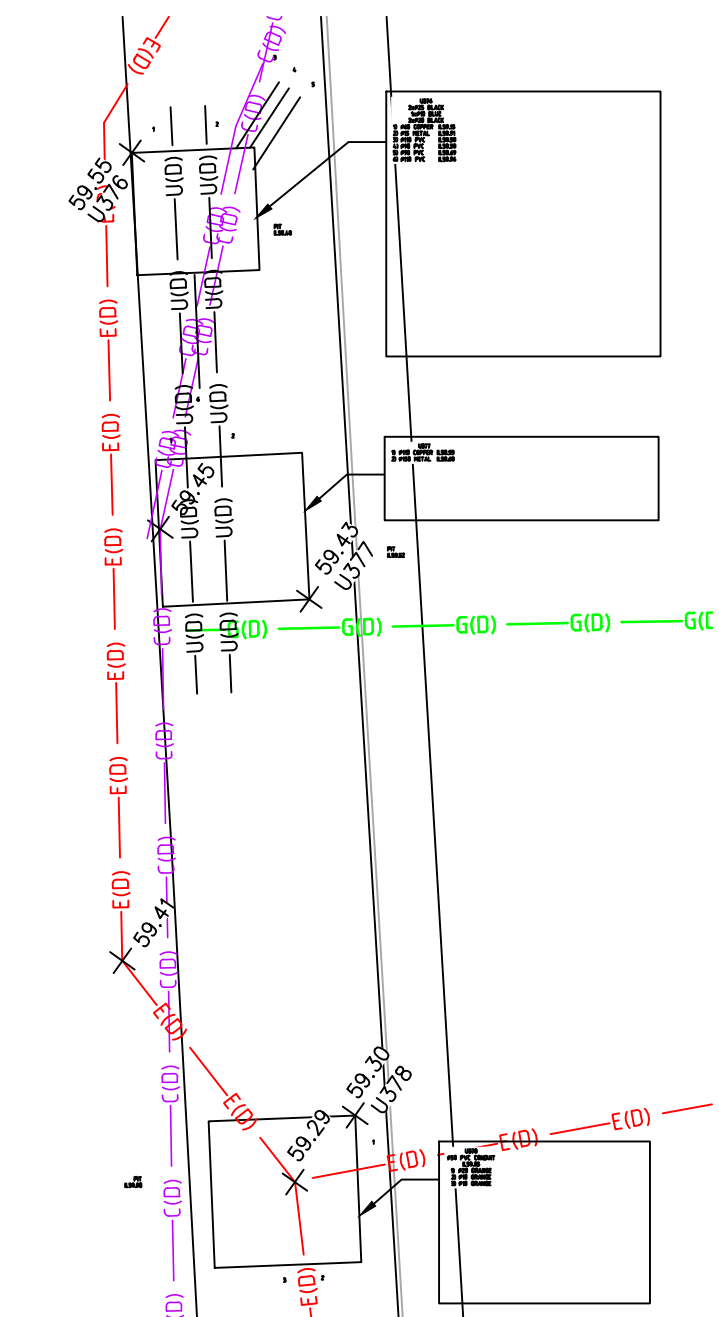


DIAGRAM 7
1:50 - REF. SHT 29

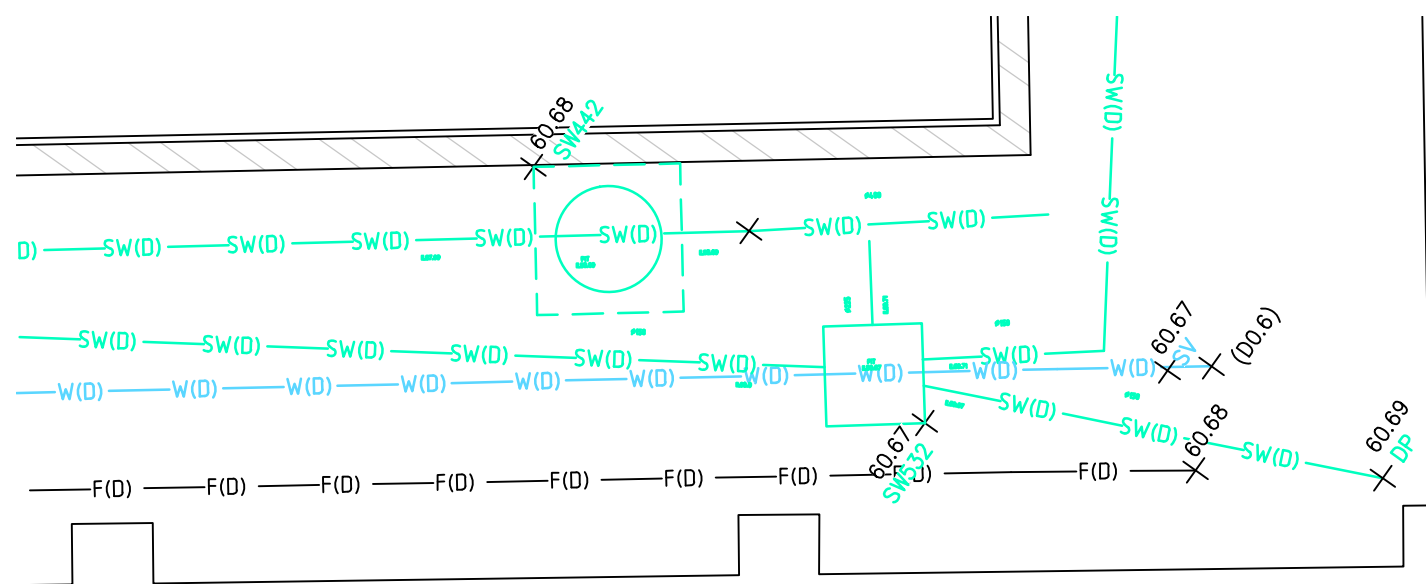


DIAGRAM 8
1:50 - REF. SHT 26

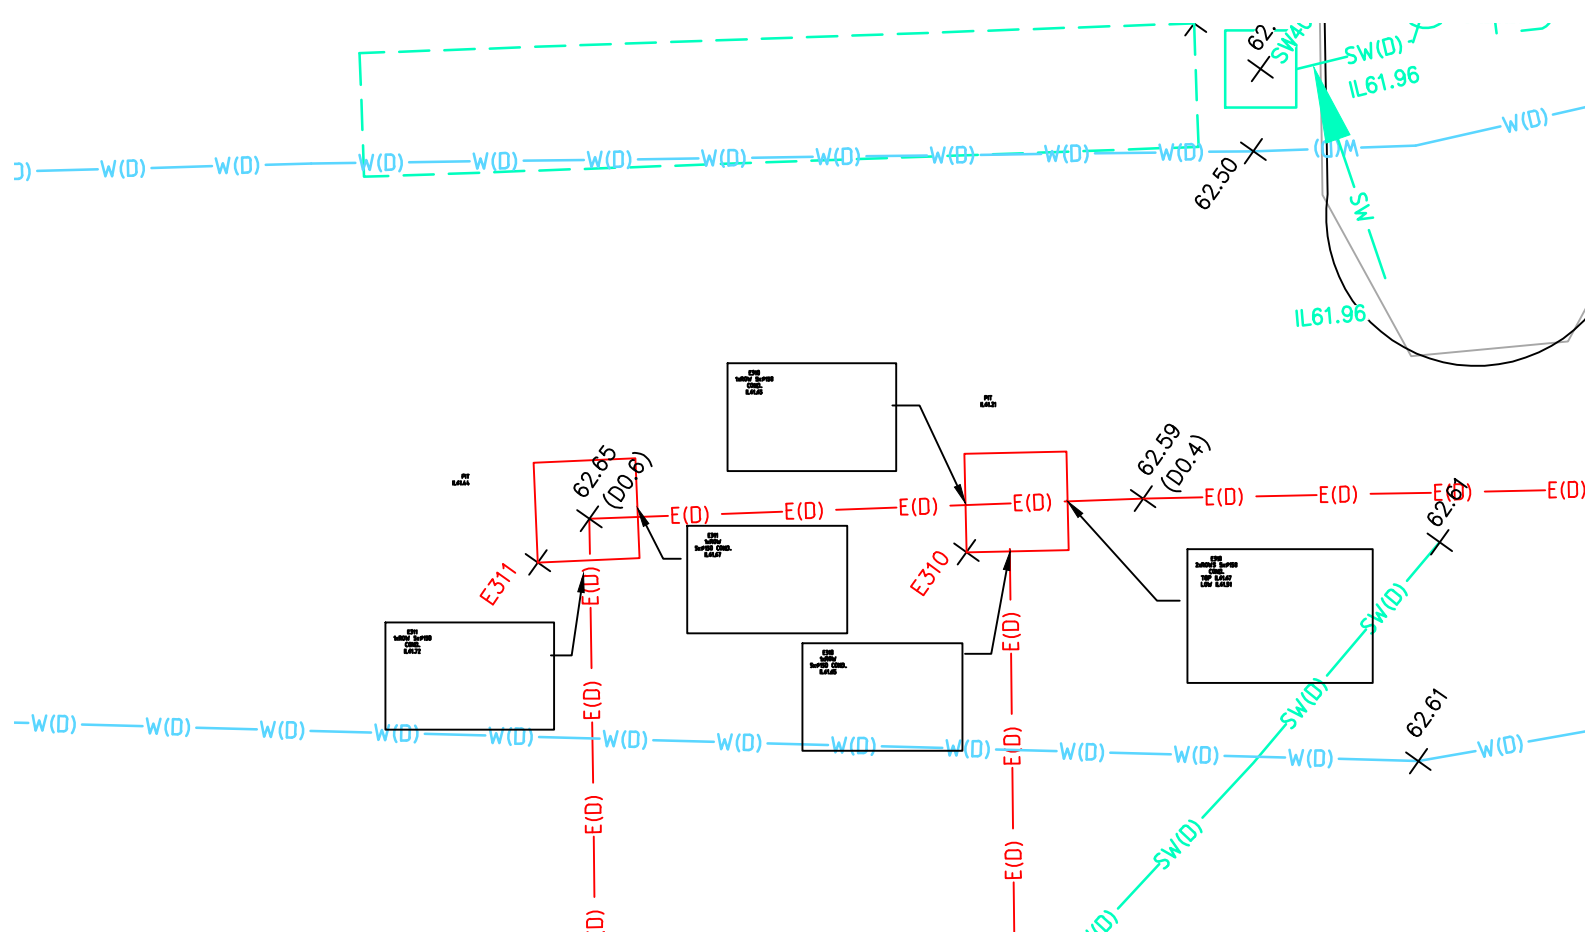


DIAGRAM 9
1:50 - REF. SHT 29

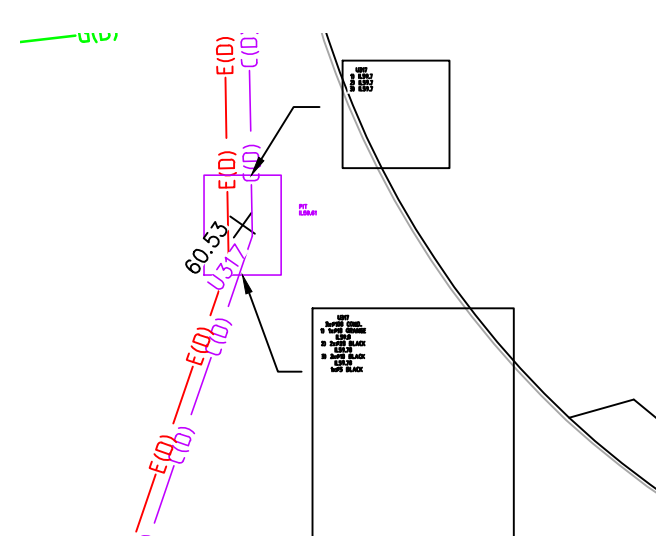


DIAGRAM 10
1:50 - REF. SHT 29

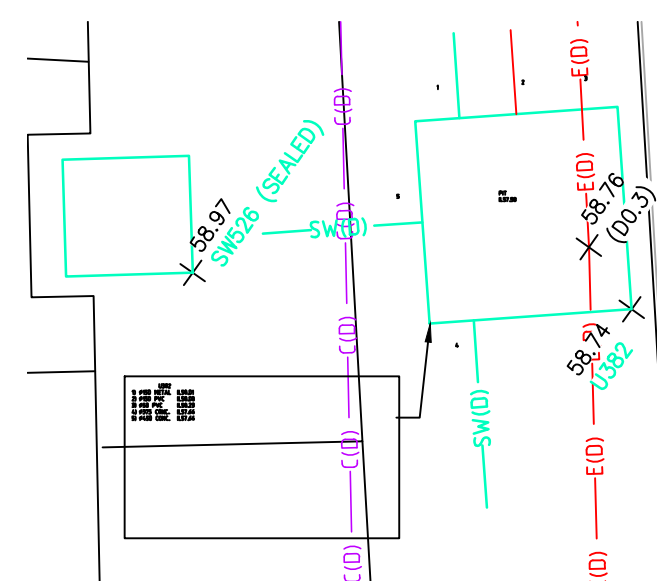


DIAGRAM 11
1:50 - REF. SHT 29

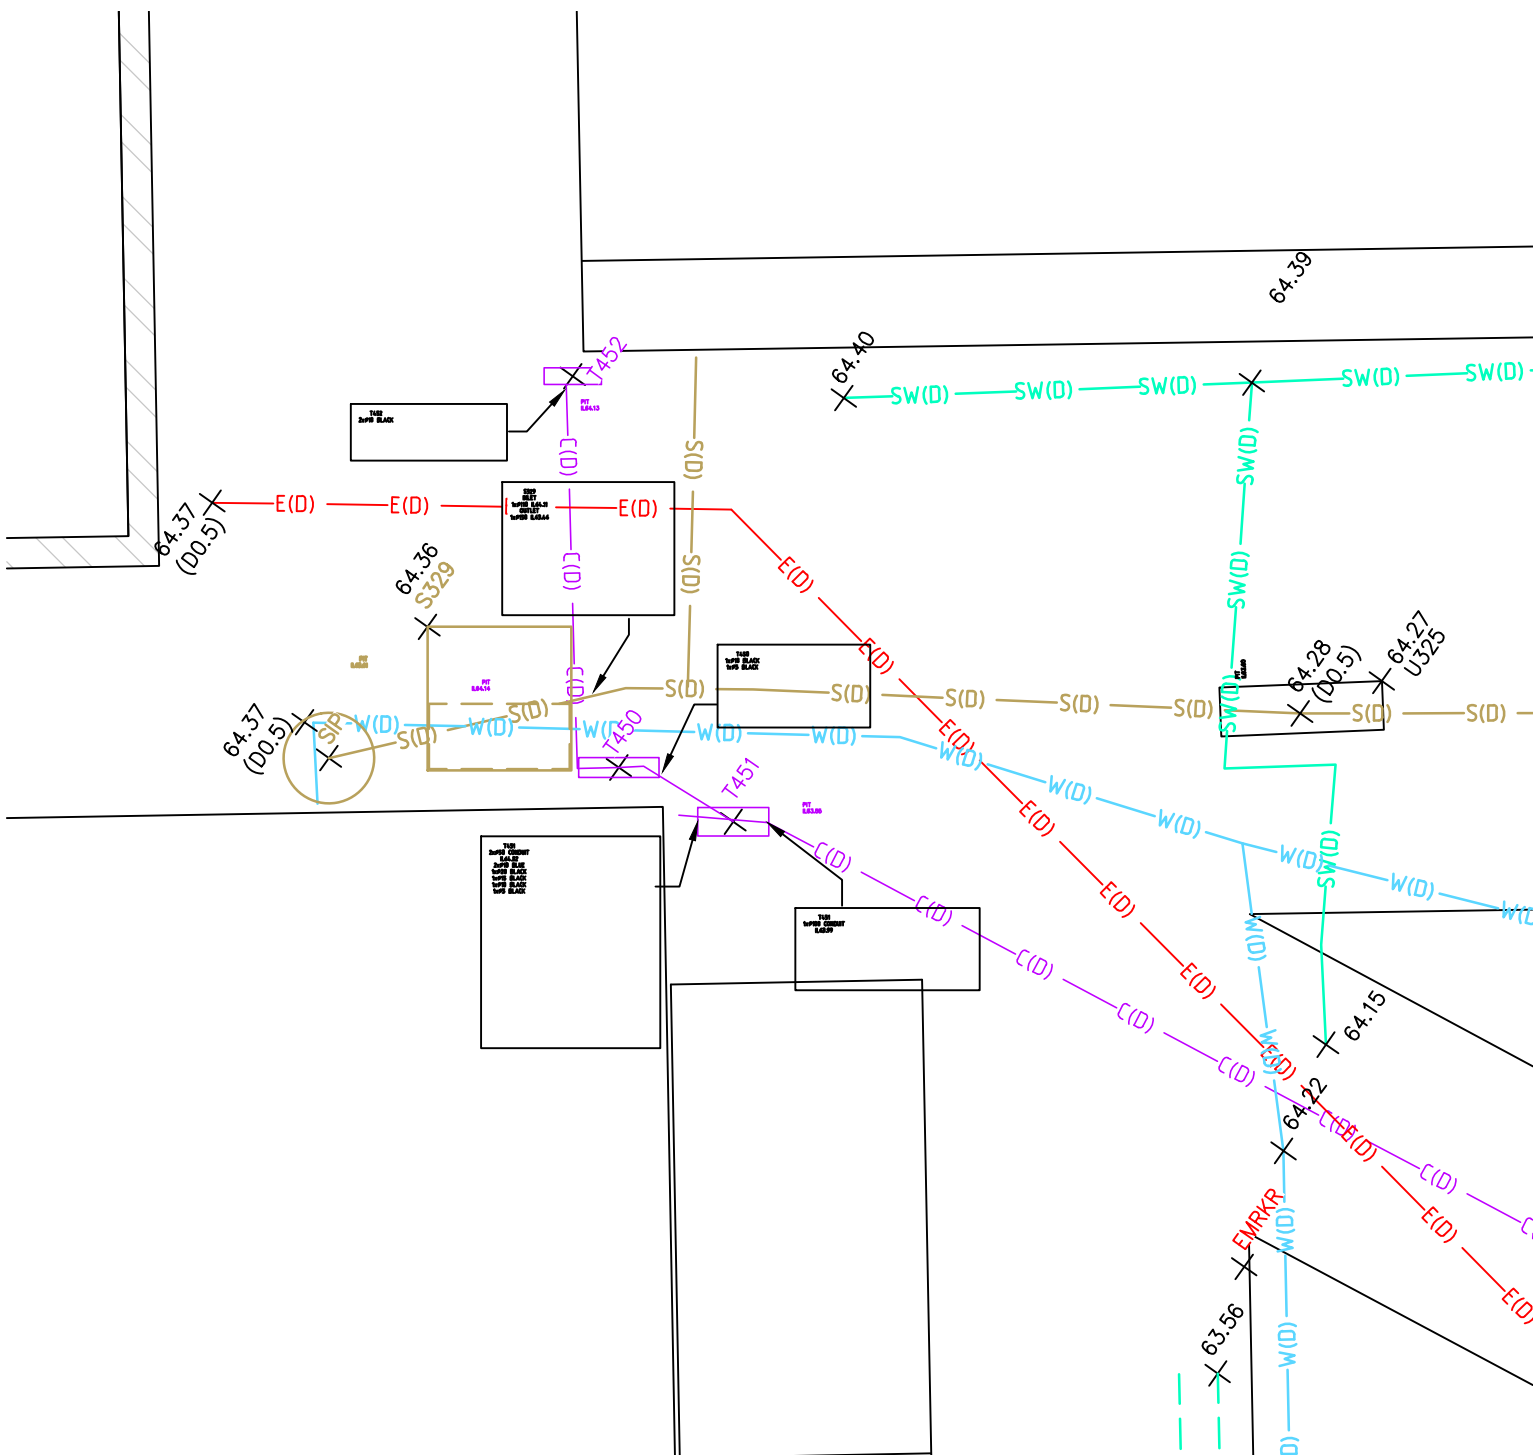


DIAGRAM 2
1:50 - REF. SHT 26

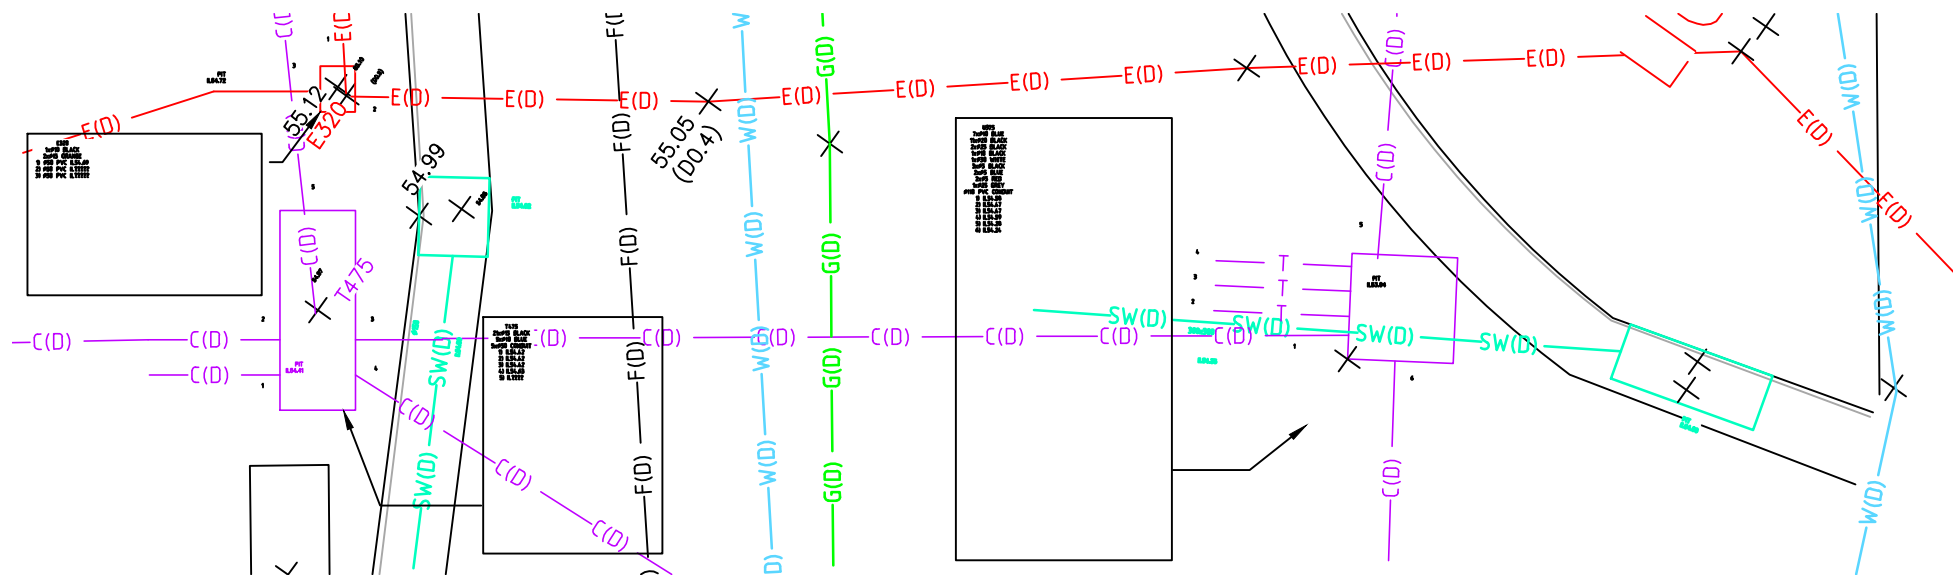


DIAGRAM 12
1:50 - REF. SHT 32

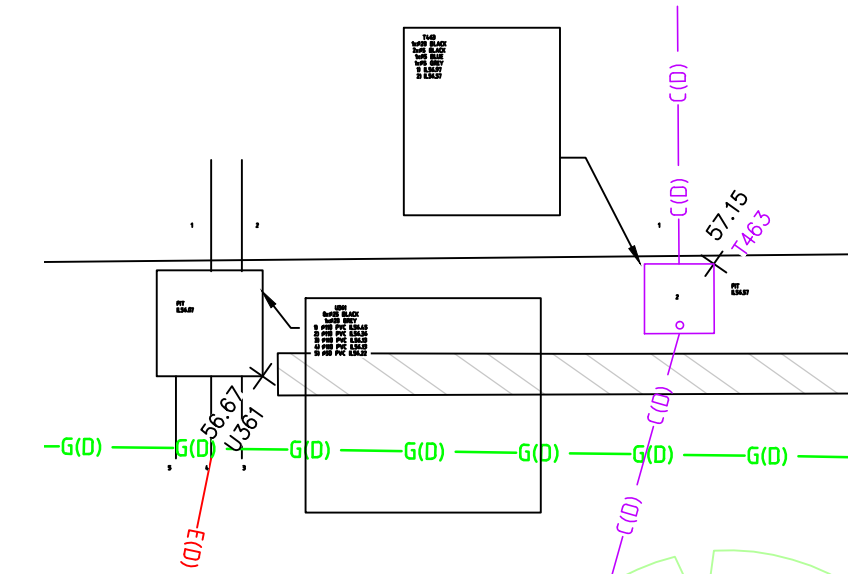


DIAGRAM 13
1:50 - REF. SHT 32

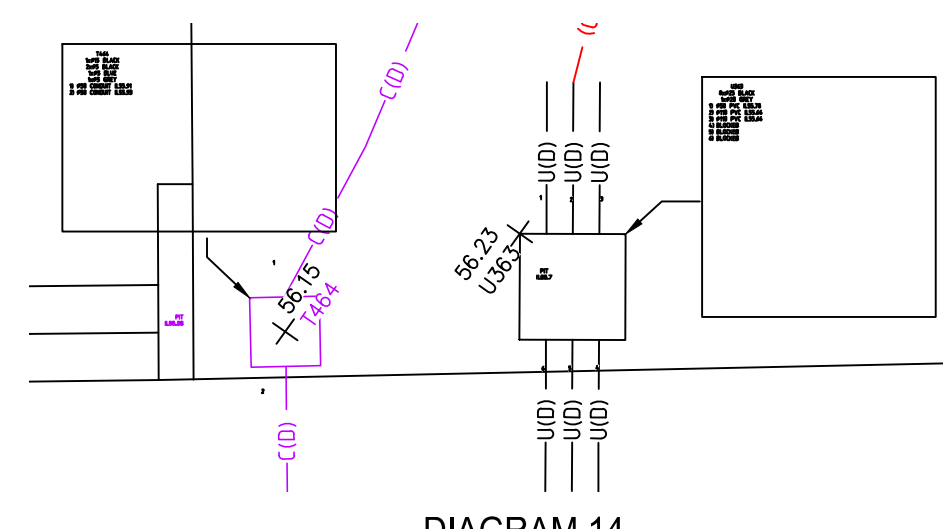


DIAGRAM 14
1:50 - REF. SHT 32

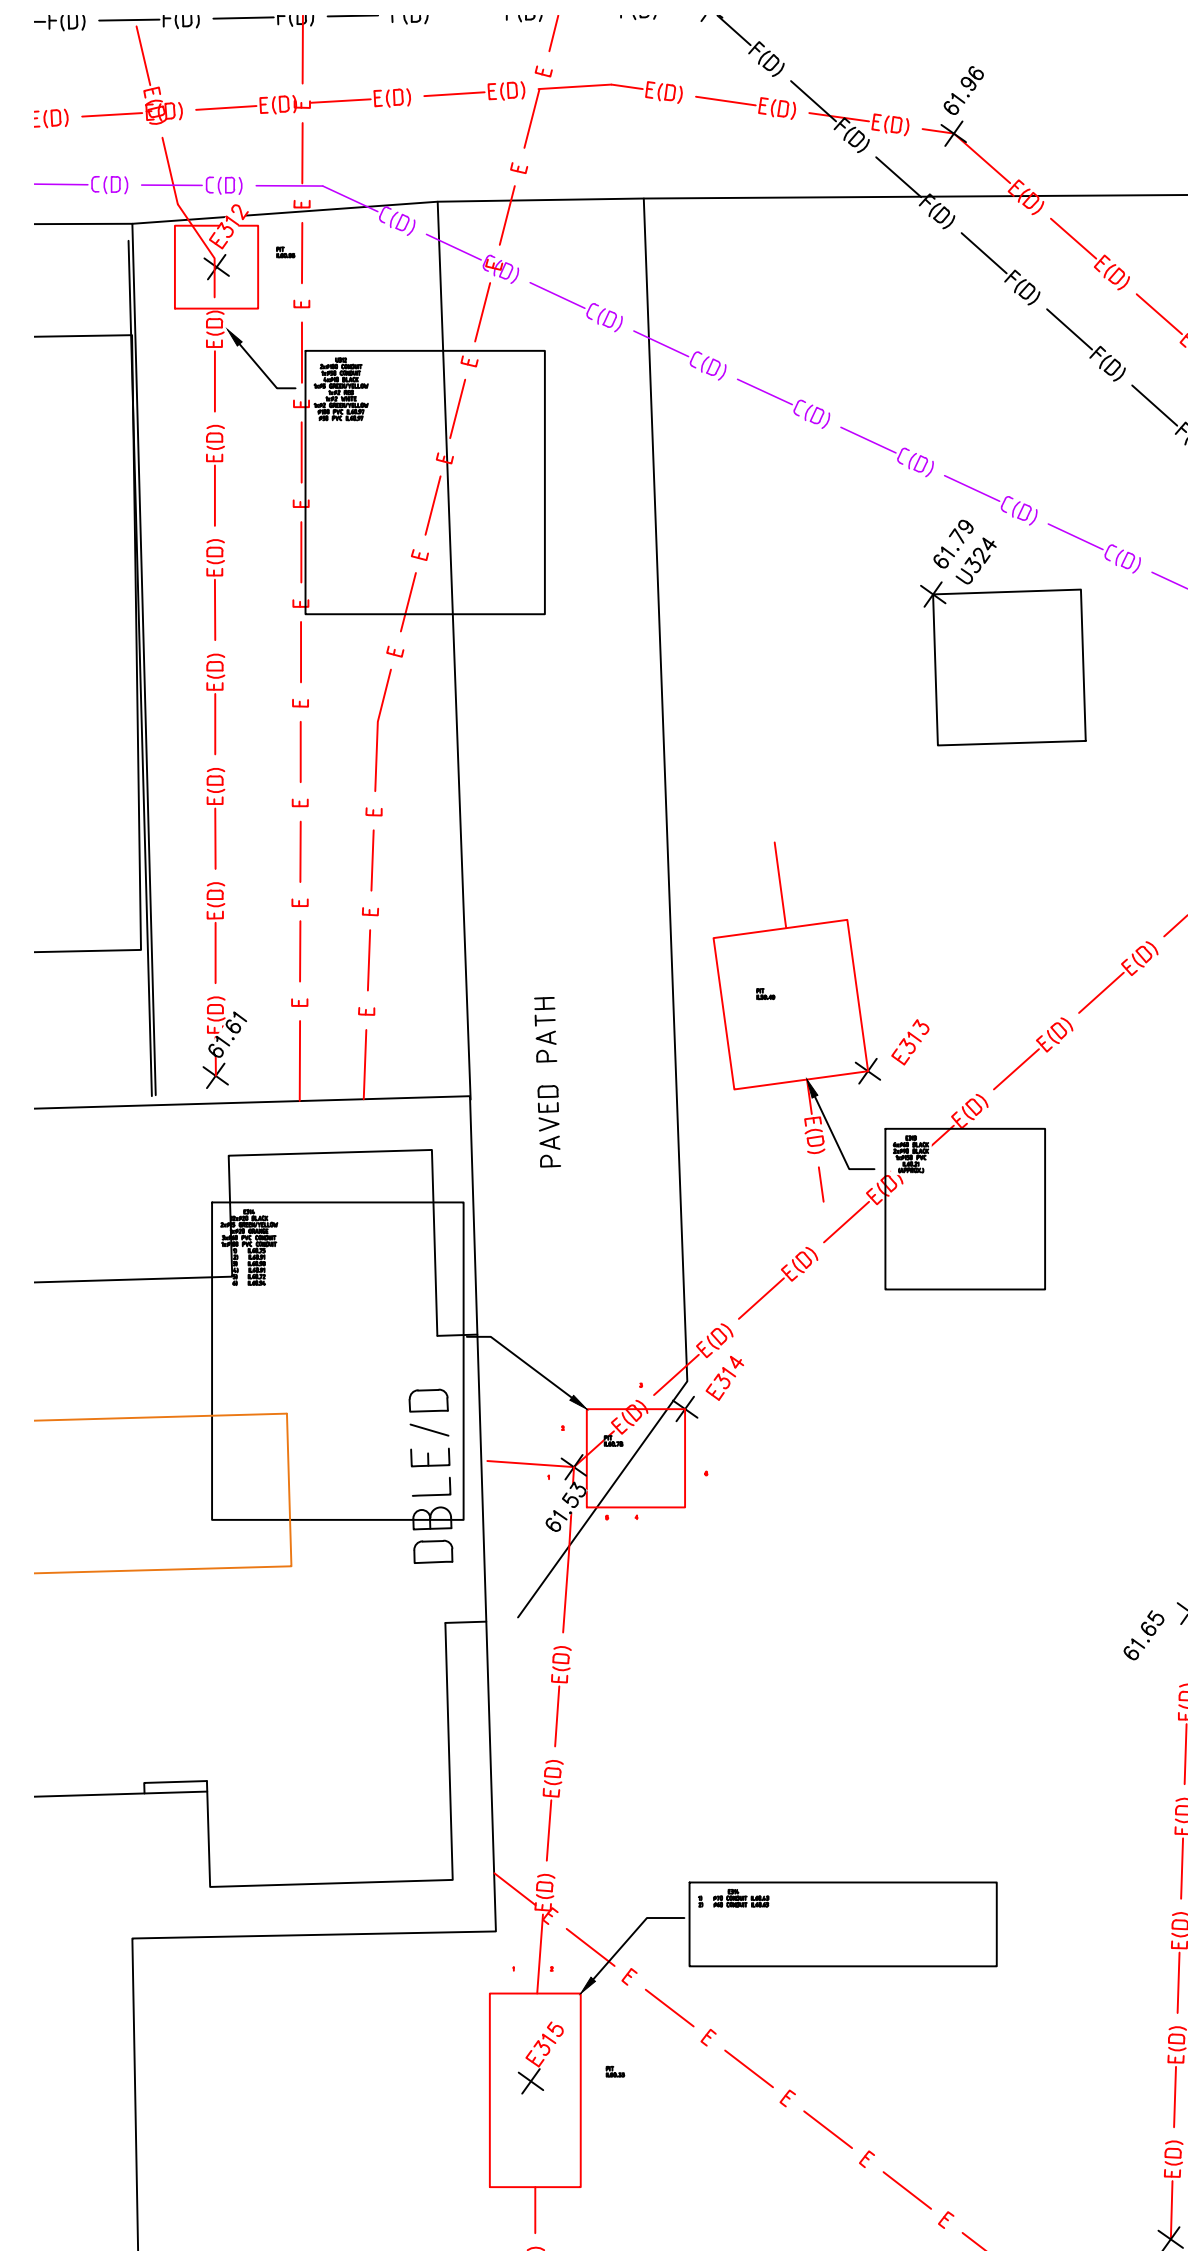


DIAGRAM 3
1:50 - REF. SHT 29

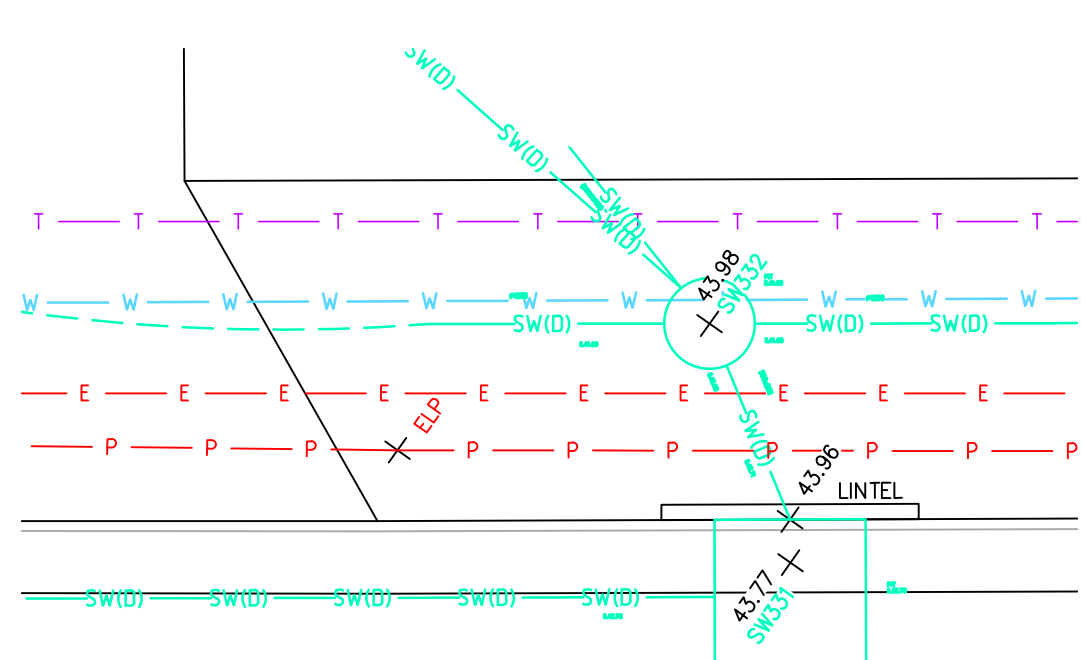


DIAGRAM 4
1:50 - REF. SHT 37

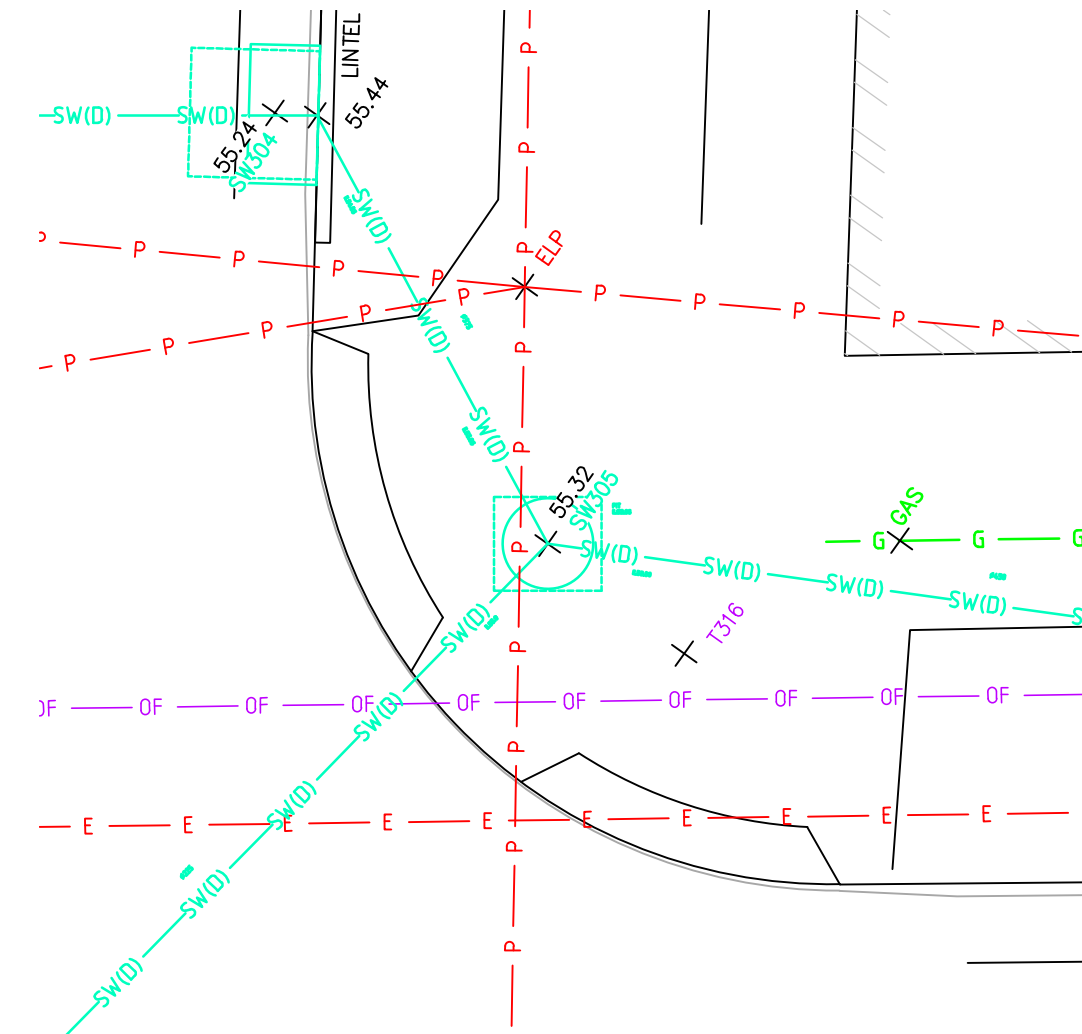


DIAGRAM 5
1:50 - REF. SHT 21

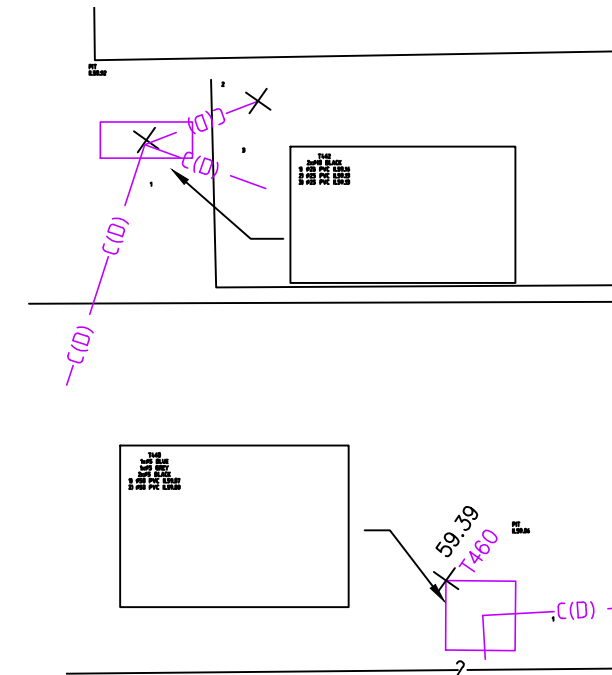


DIAGRAM 15
1:50 - REF. SHT 32


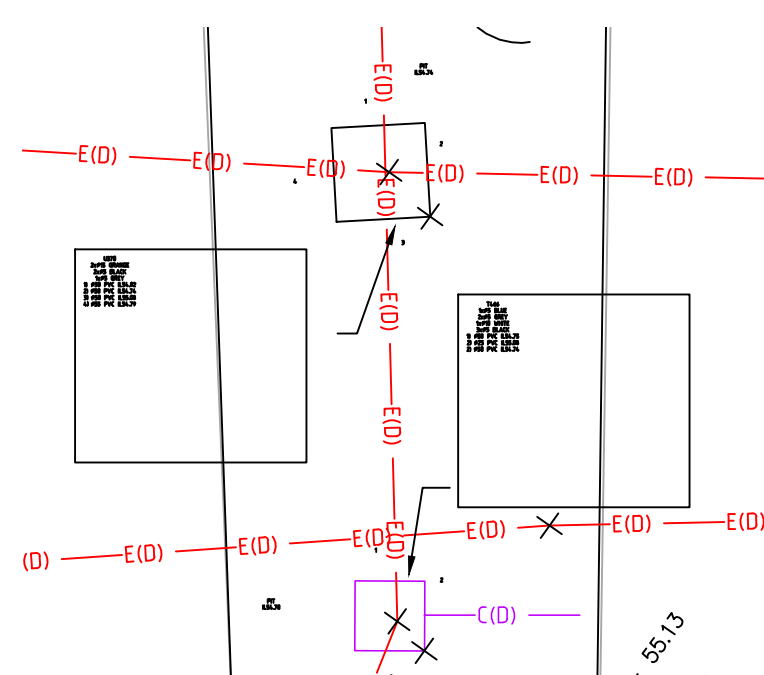


DIAGRAM 16
1:50 - REF. SHT 32

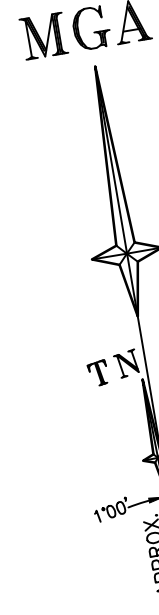

REFER TO SHEET 1 FOR NOTES AND LEGENDS

0 1 2 3 4 5
SCALE 1:50 A1

THIS IS THE PLAN REFERRED TO
IN MY LETTER DATED:
.....
Registered Surveyor NSW

LTS
LOCKLEY
Registered Surveyors NSW
www.ltsl.com.au

Suite 1, Level 1
810 Pacificway
Gordon NSW 2072
Locked Bag 5
Gordon NSW 2072
P 1300 587 000
F 02 9499 7760

Client **ARCADIS AUSTRALIA PACIFIC PTY LTD**
Drawing title
**PLAN OF DETAIL AND LEVELS OVER LOT 1 IN DP870270
KNOWN AS 'PRINCE OF WALES HOSPITAL', BARKER
STREET, RANDWICK**

datum
AHD
site Area
13.26Ha
LGA
RANDWICK

project number
30744
scale
1:200 @A1
OF 89 SHEETS

reference number
43147DT
date of survey
15/06/15
39

PIT DIAGRAMS

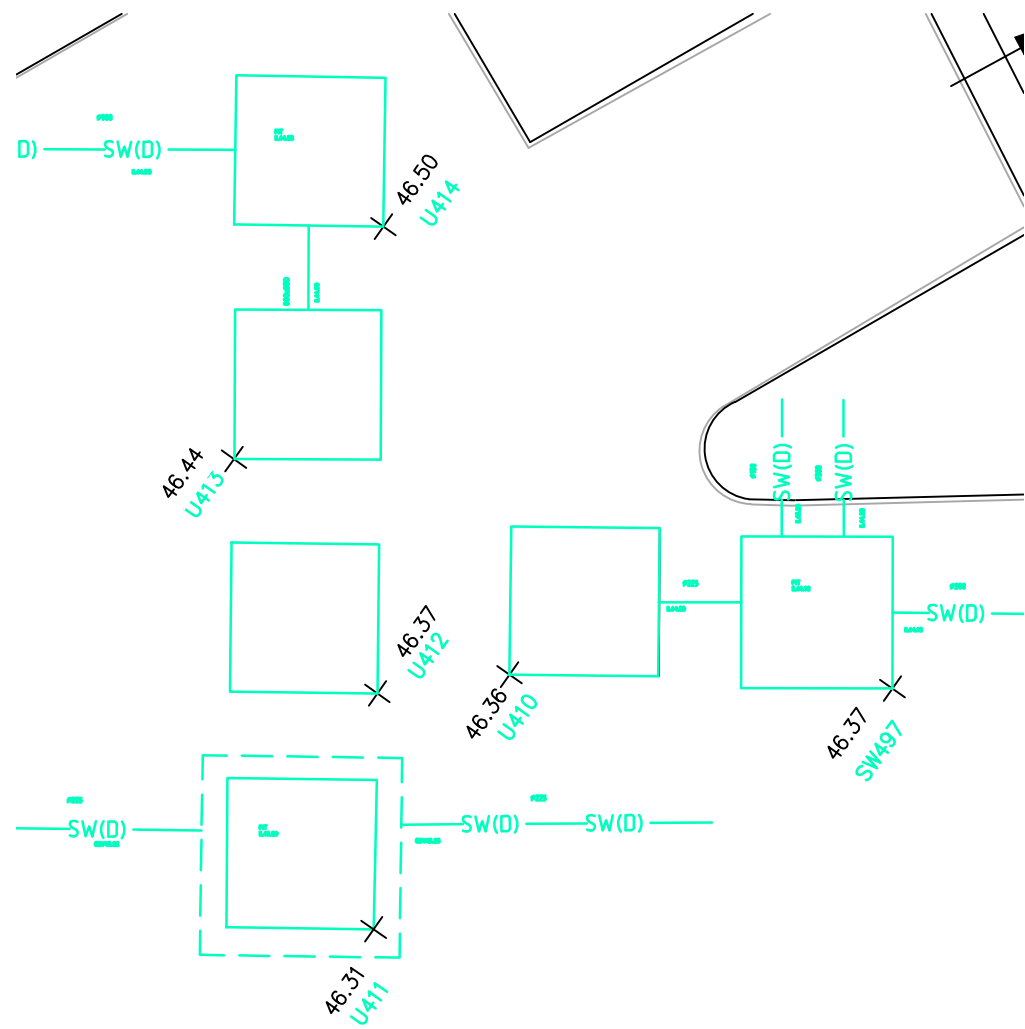


DIAGRAM 39
1:50 - REF. SHT 34

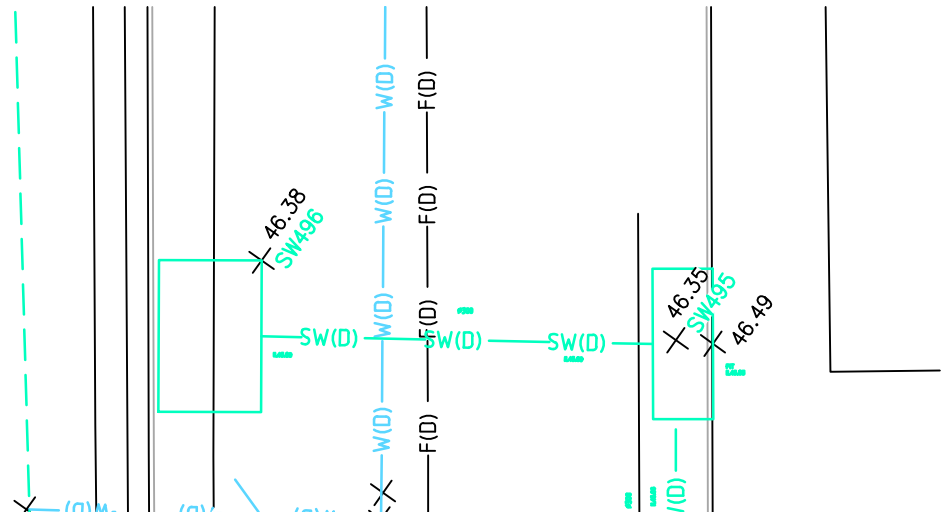


DIAGRAM 40
1:50 - REF. SHT 34

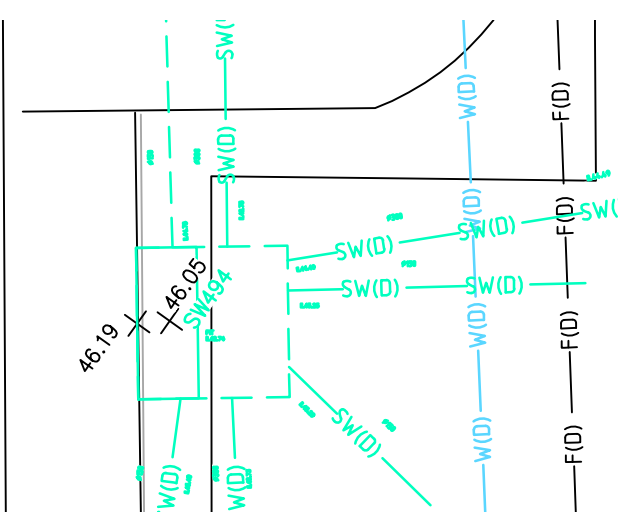


DIAGRAM 41
1:50 - REF. SHT 34

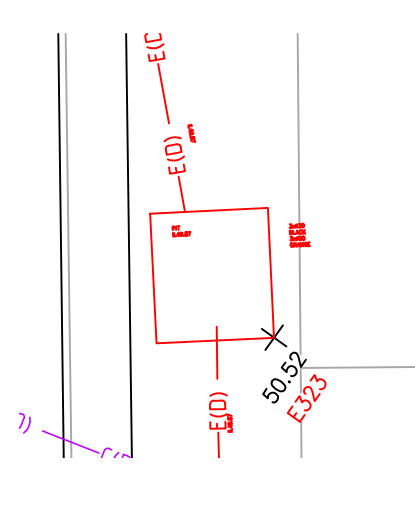


DIAGRAM 42
1:50 - REF. SHT 35

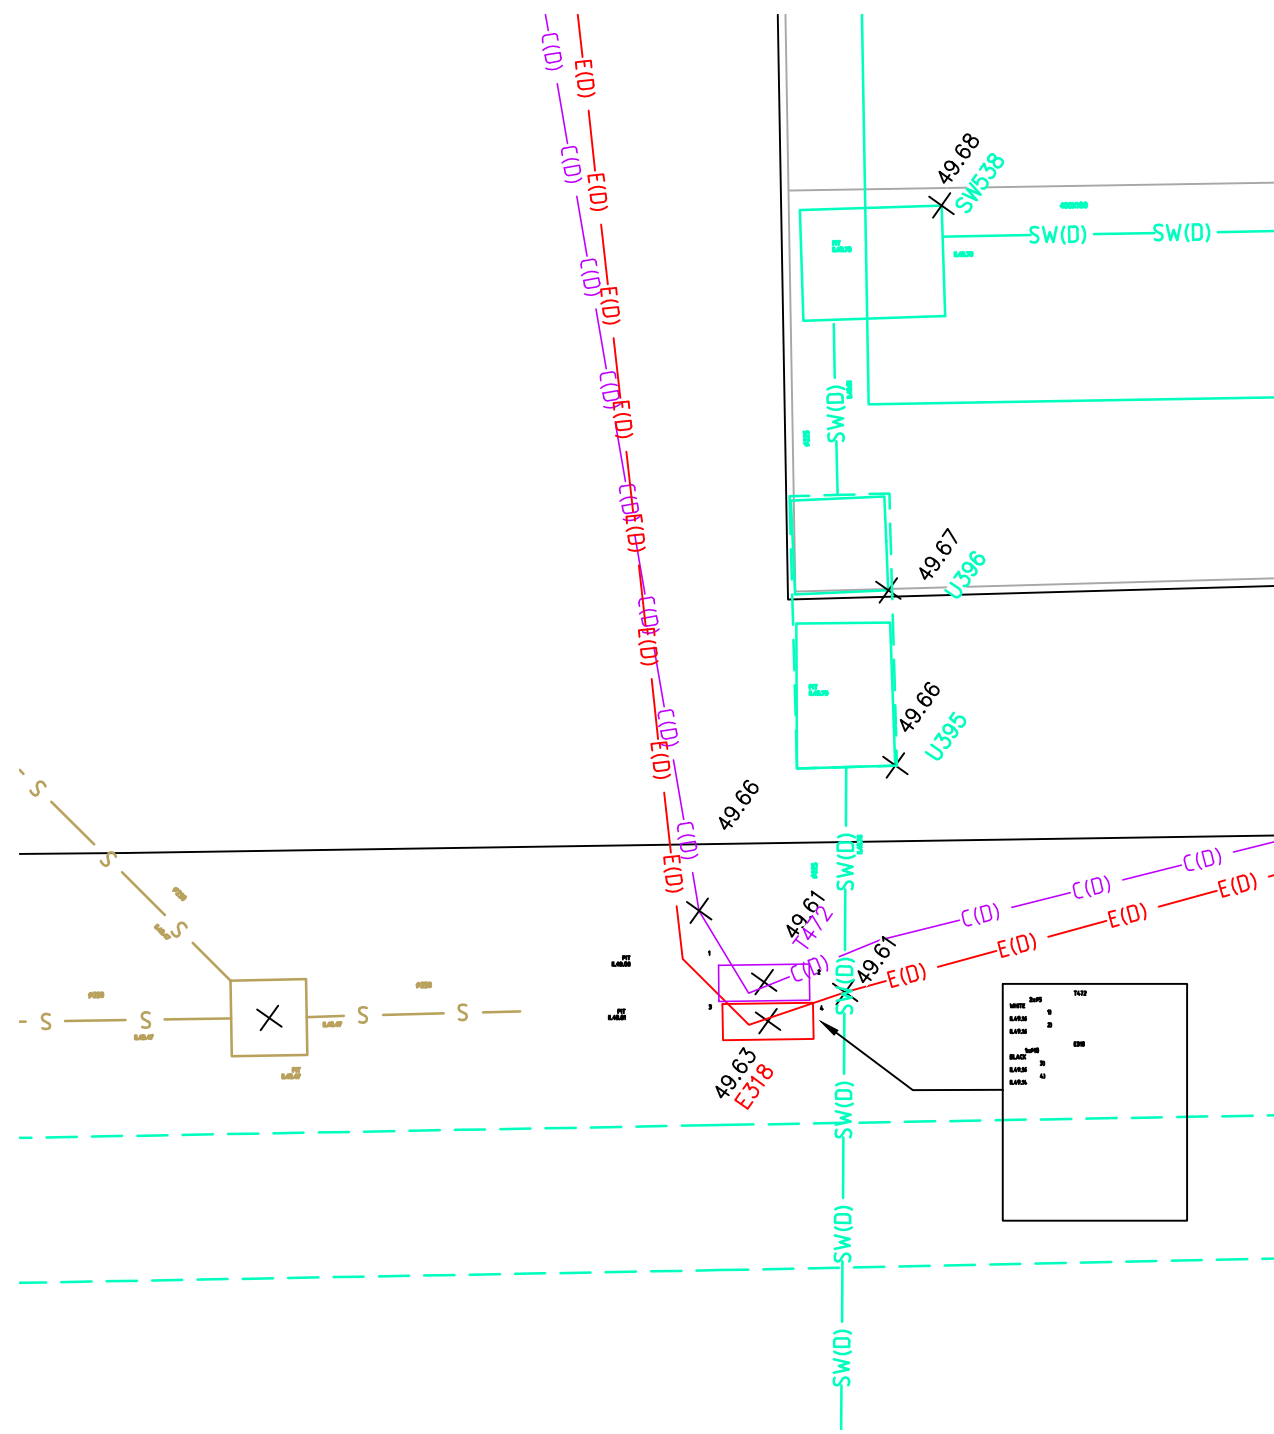


DIAGRAM 43
1:50 - REF. SHT 35

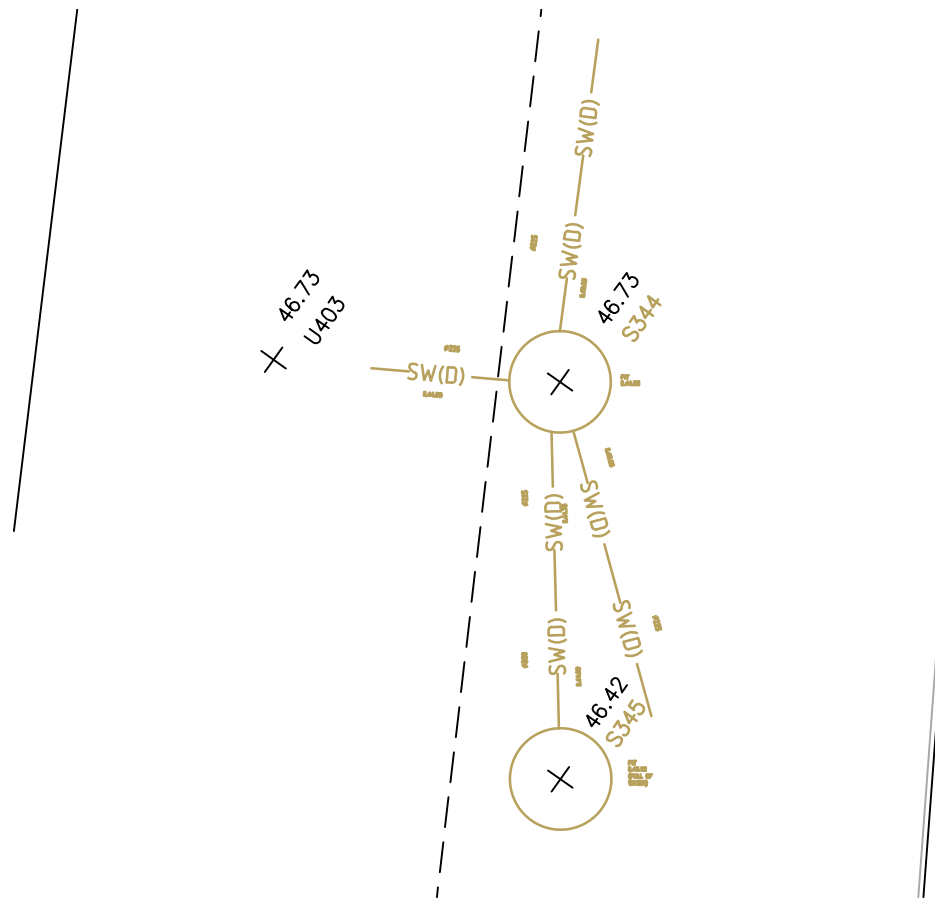


DIAGRAM 44
1:50 - REF. SHT 37

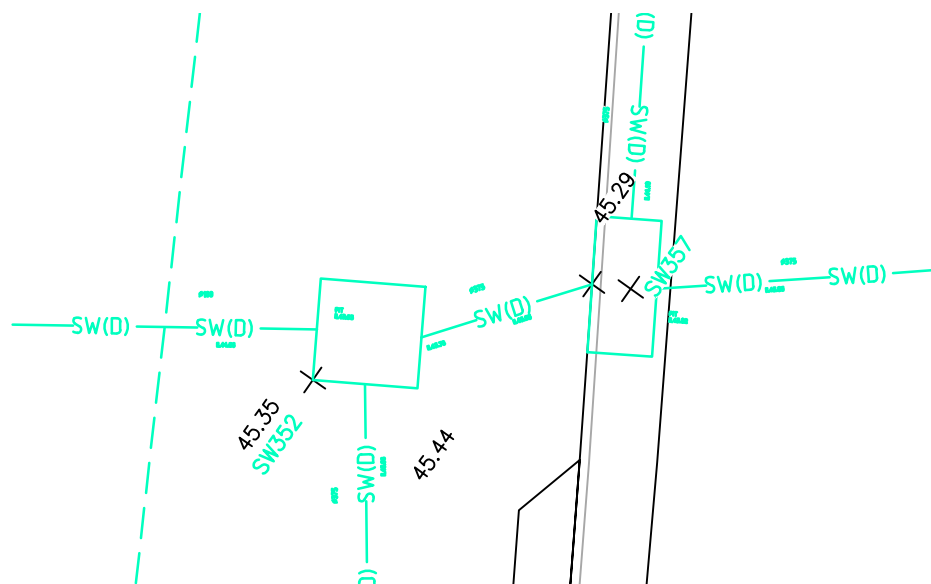


DIAGRAM 45
1:50 - REF. SHT 37

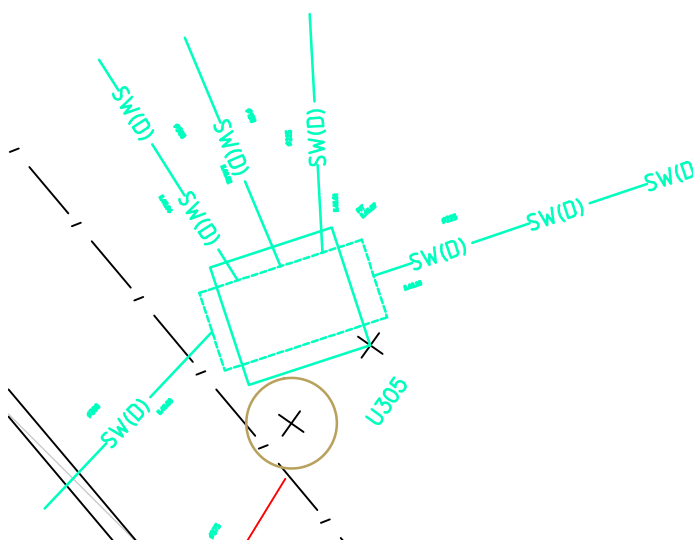


DIAGRAM 46
1:50 - REF. SHT 37

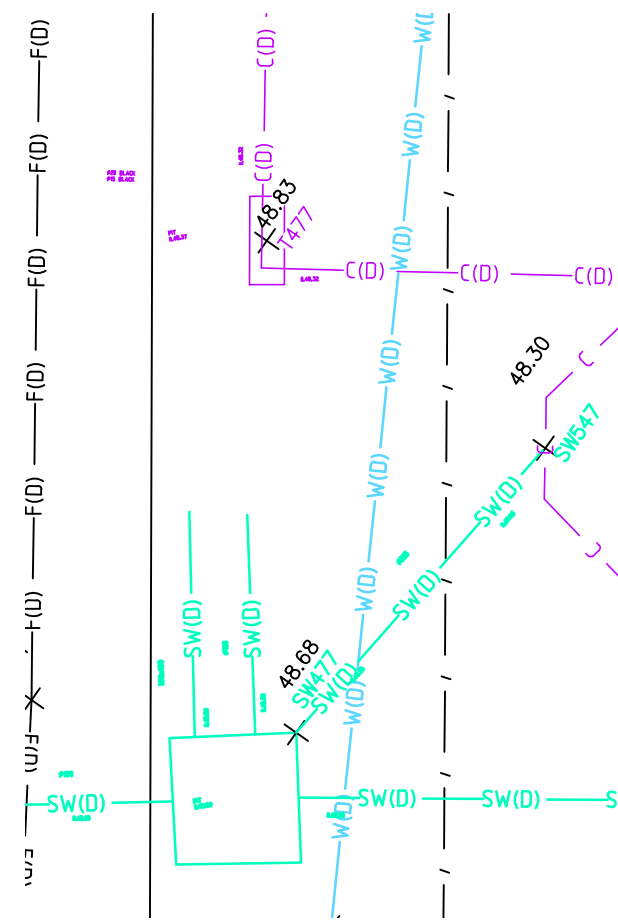


DIAGRAM 47
1:50 - REF. SHT 38


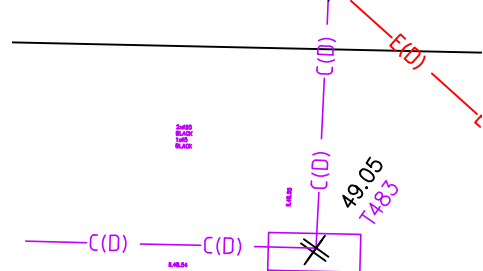


DIAGRAM 48
1:50 - REF. SHT 38



REFER TO SHEET 1 FOR NOTES AND LEGENDS

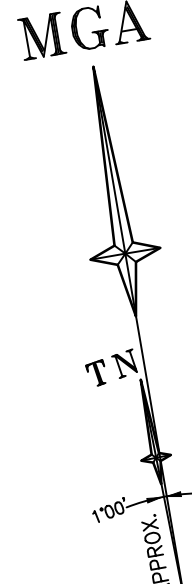

THIS IS THE PLAN REFERRED TO
IN MY LETTER DATED:
.....
Registered Surveyor NSW

LTS
LOCKLEY
Registered Surveyors NSW
www.ltsl.com.au


Suite 1, Level 1
810 Pacificway
Gordon NSW 2072
Locked Bag 5
Gordon NSW 2072
P 1300 587 000
F 02 9499 7760

Client **ARCADIS AUSTRALIA PACIFIC PTY LTD**
Drawing title
**PLAN OF DETAIL AND LEVELS OVER LOT 1 IN DP870270
KNOWN AS 'PRINCE OF WALES HOSPITAL', BARKER
STREET, RANDWICK**


datum
AHD
site Area
13.26Ha
LGA
RANDWICK

project number
30744
scale
1:200 @A1
OF SHEET
89 SHEETS


reference number
43147DT
date of survey
15/06/15
41

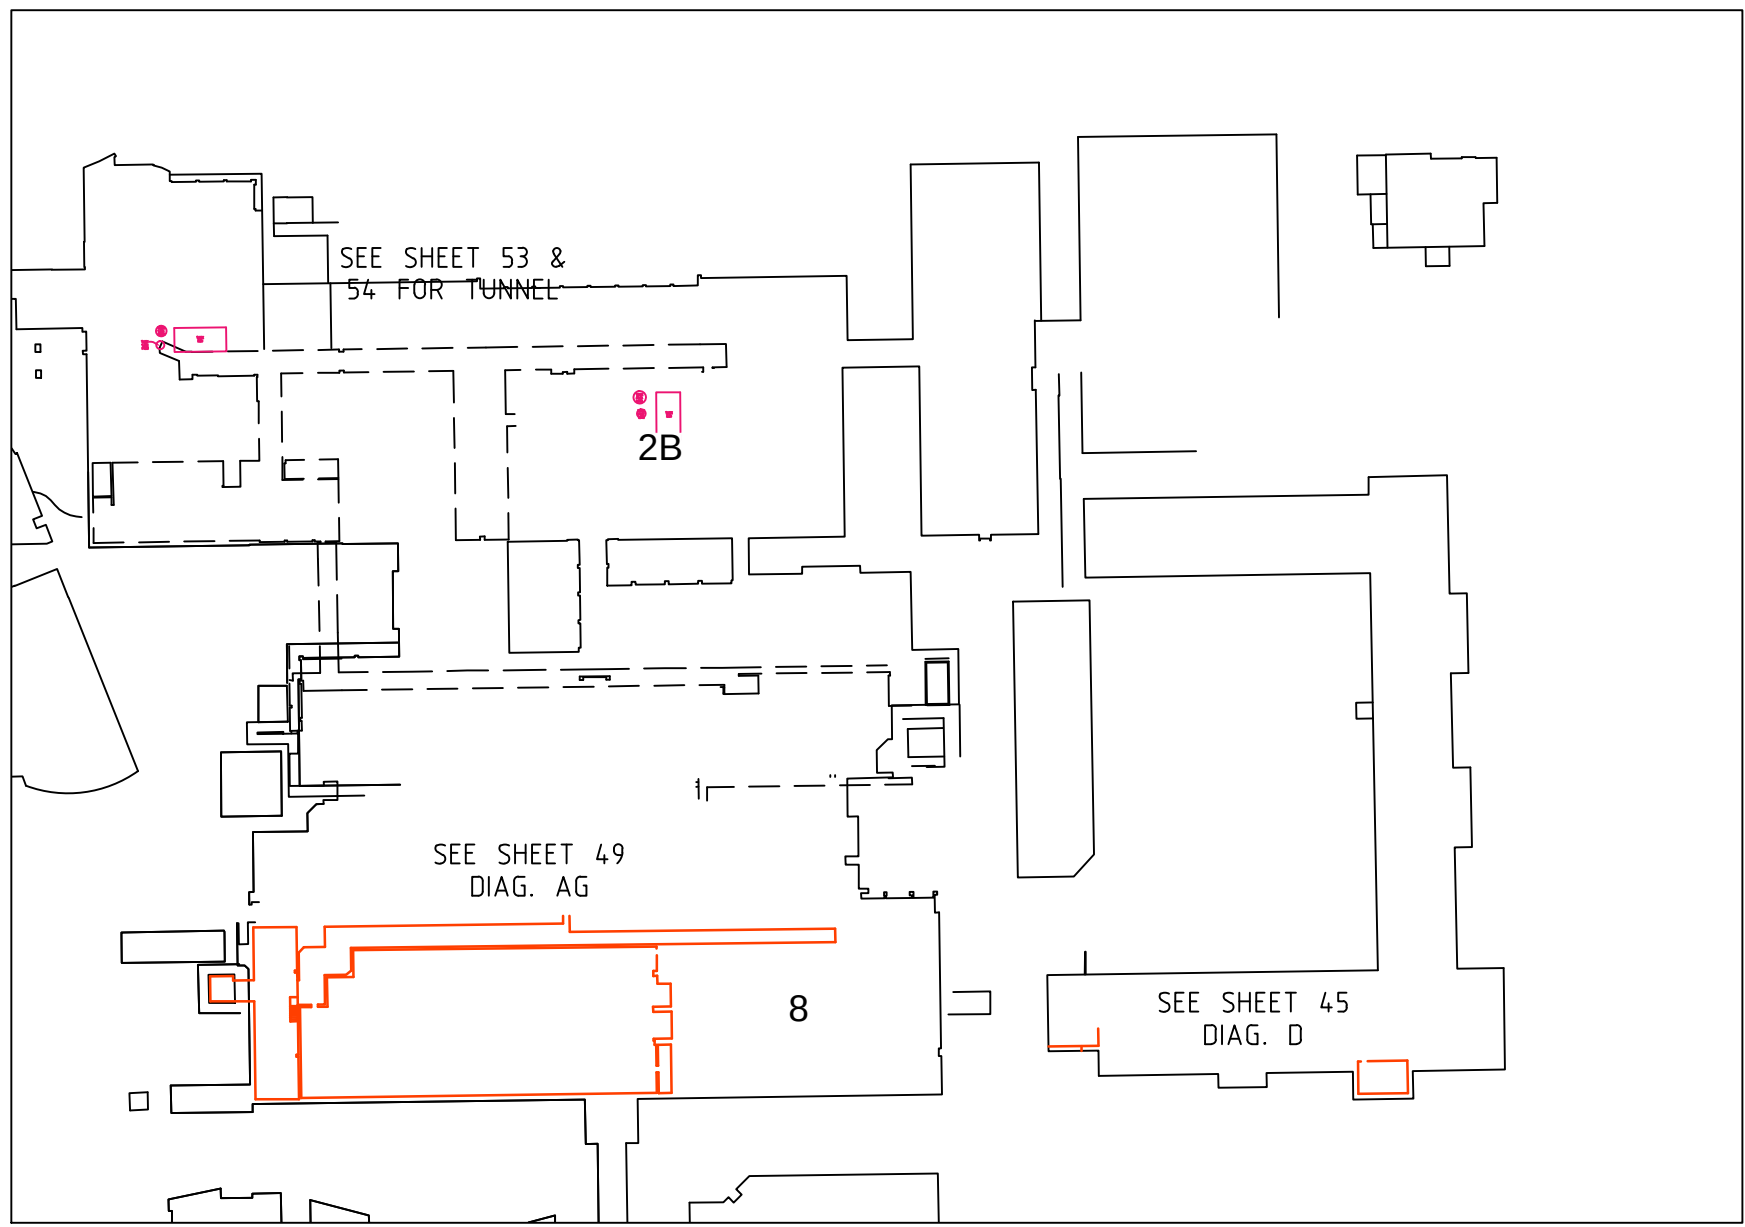


ZONE 1 - BASEMENT LEVEL

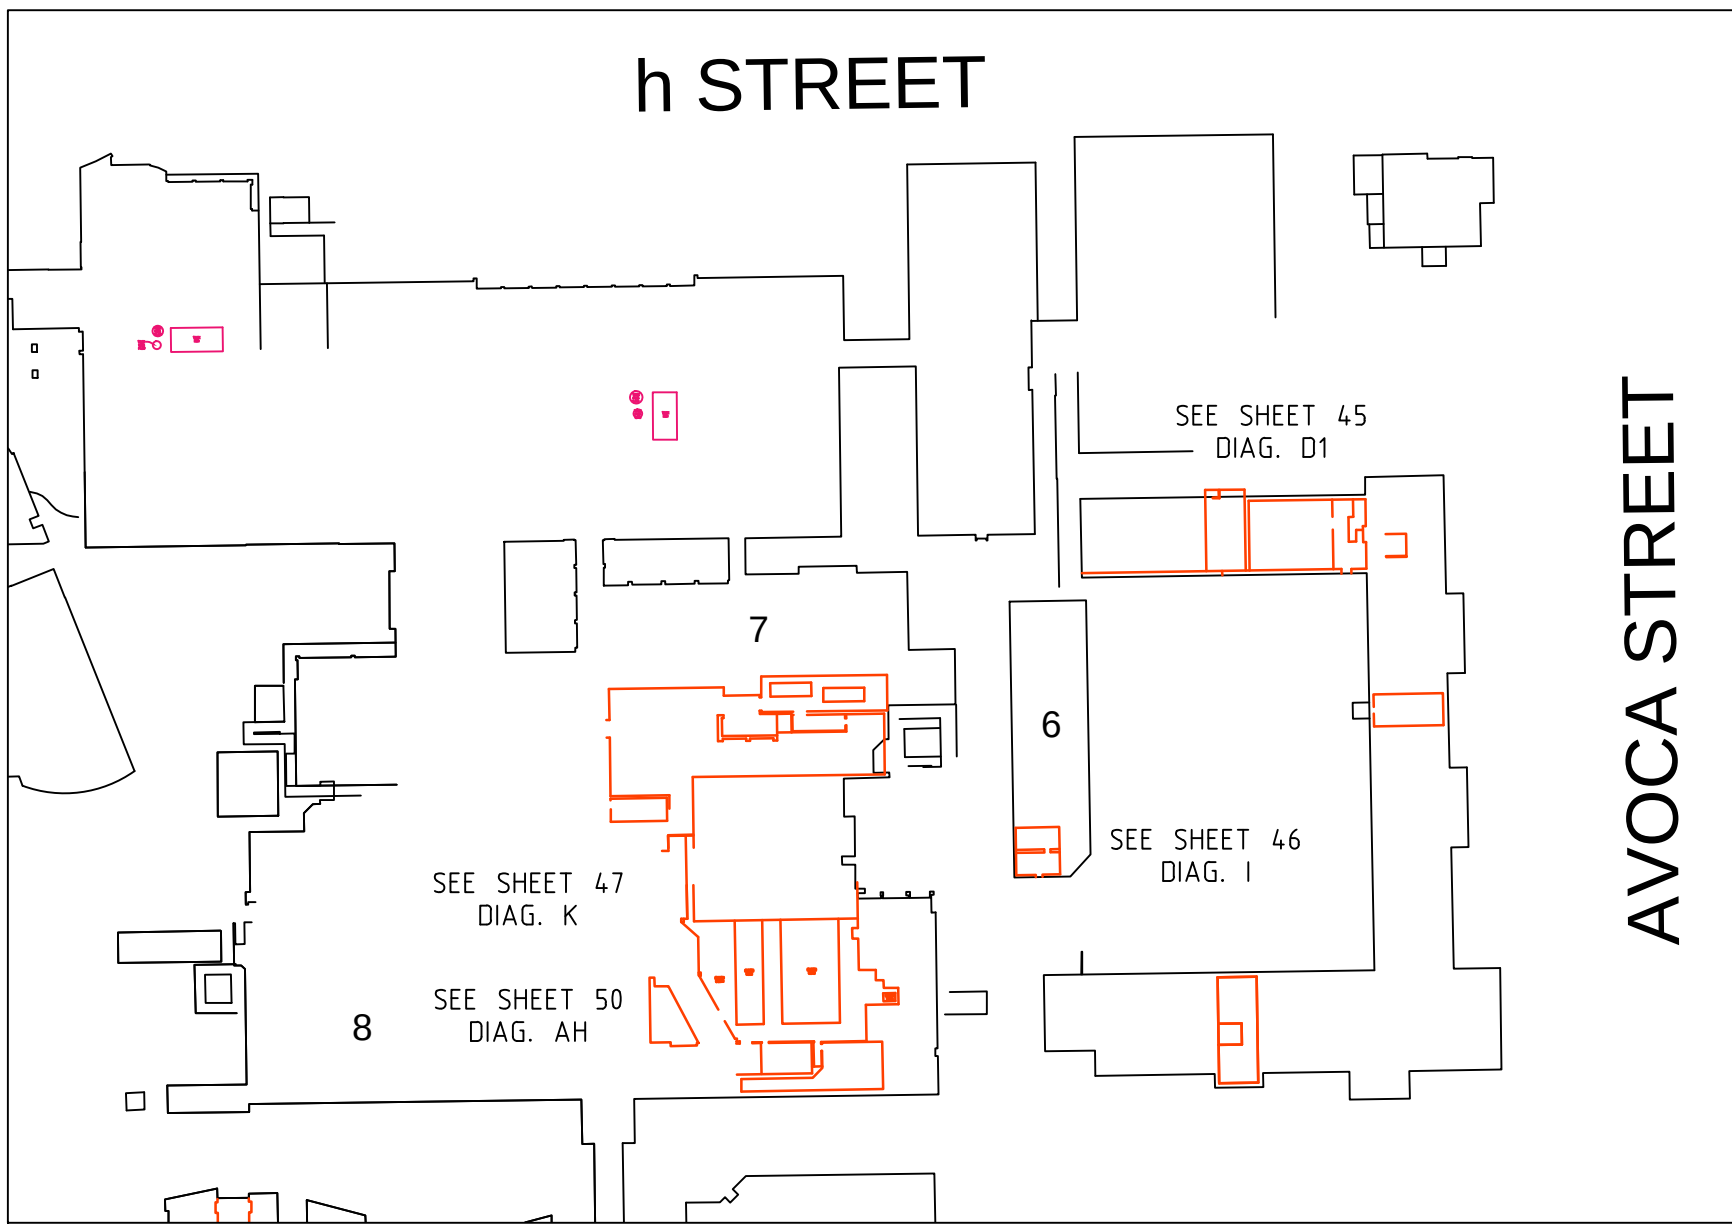


ZONE 1 - GROUND LEVEL

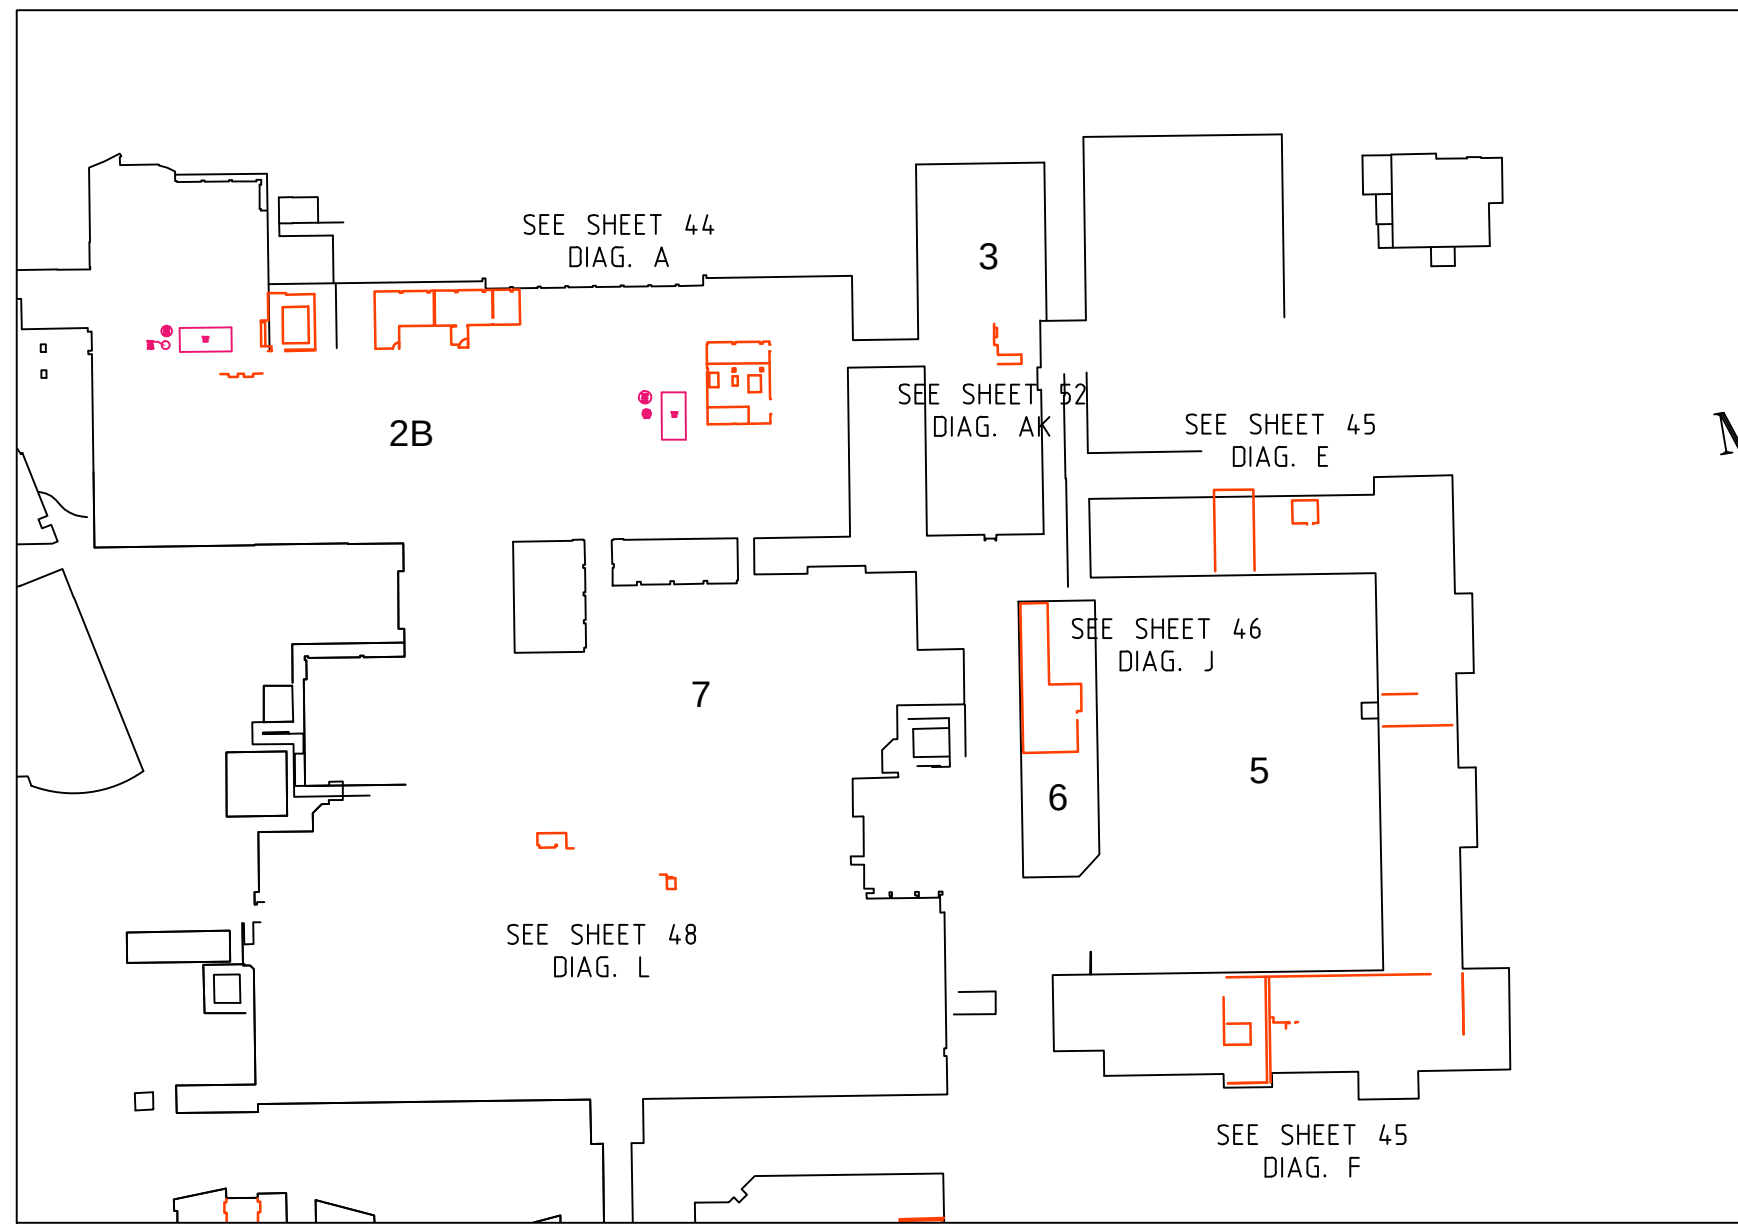


ZONE 1 - LEVEL 1

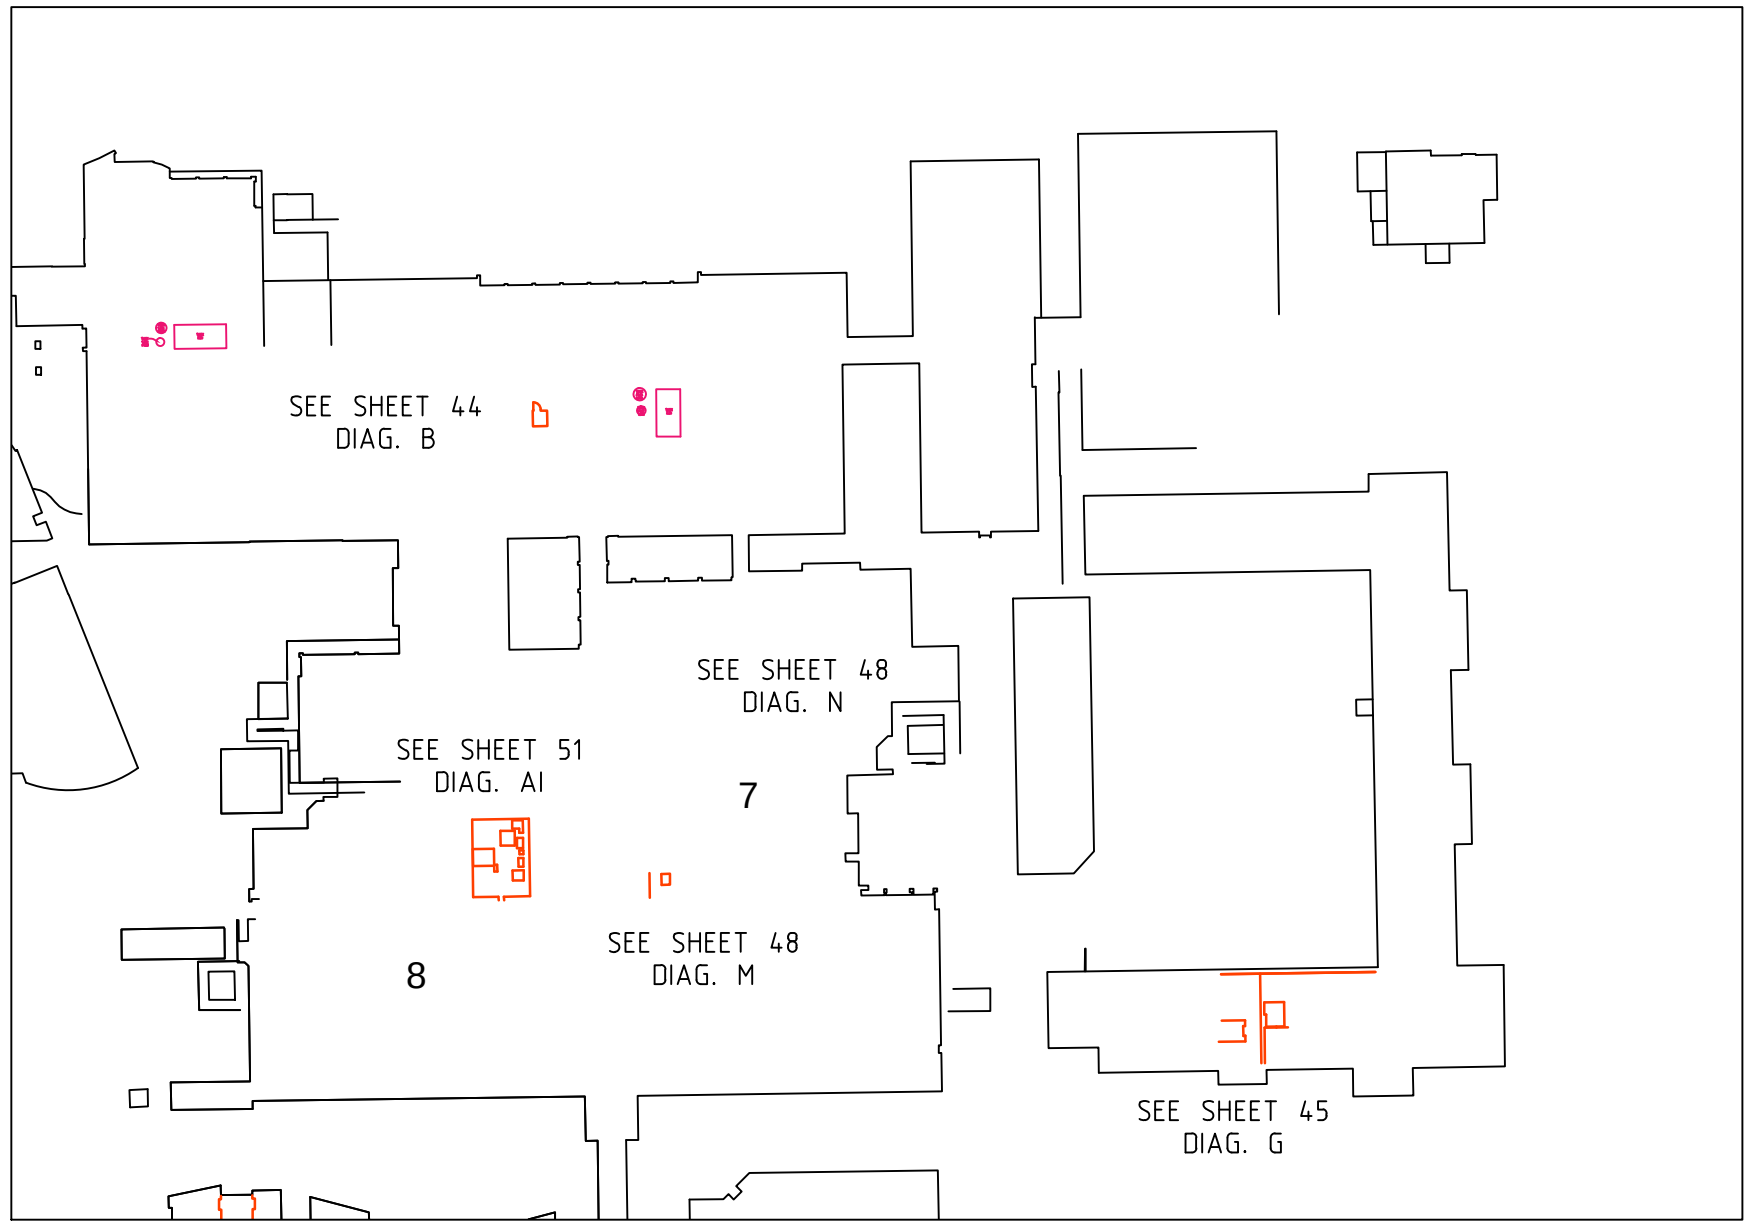


ZONE 1 - LEVEL 2

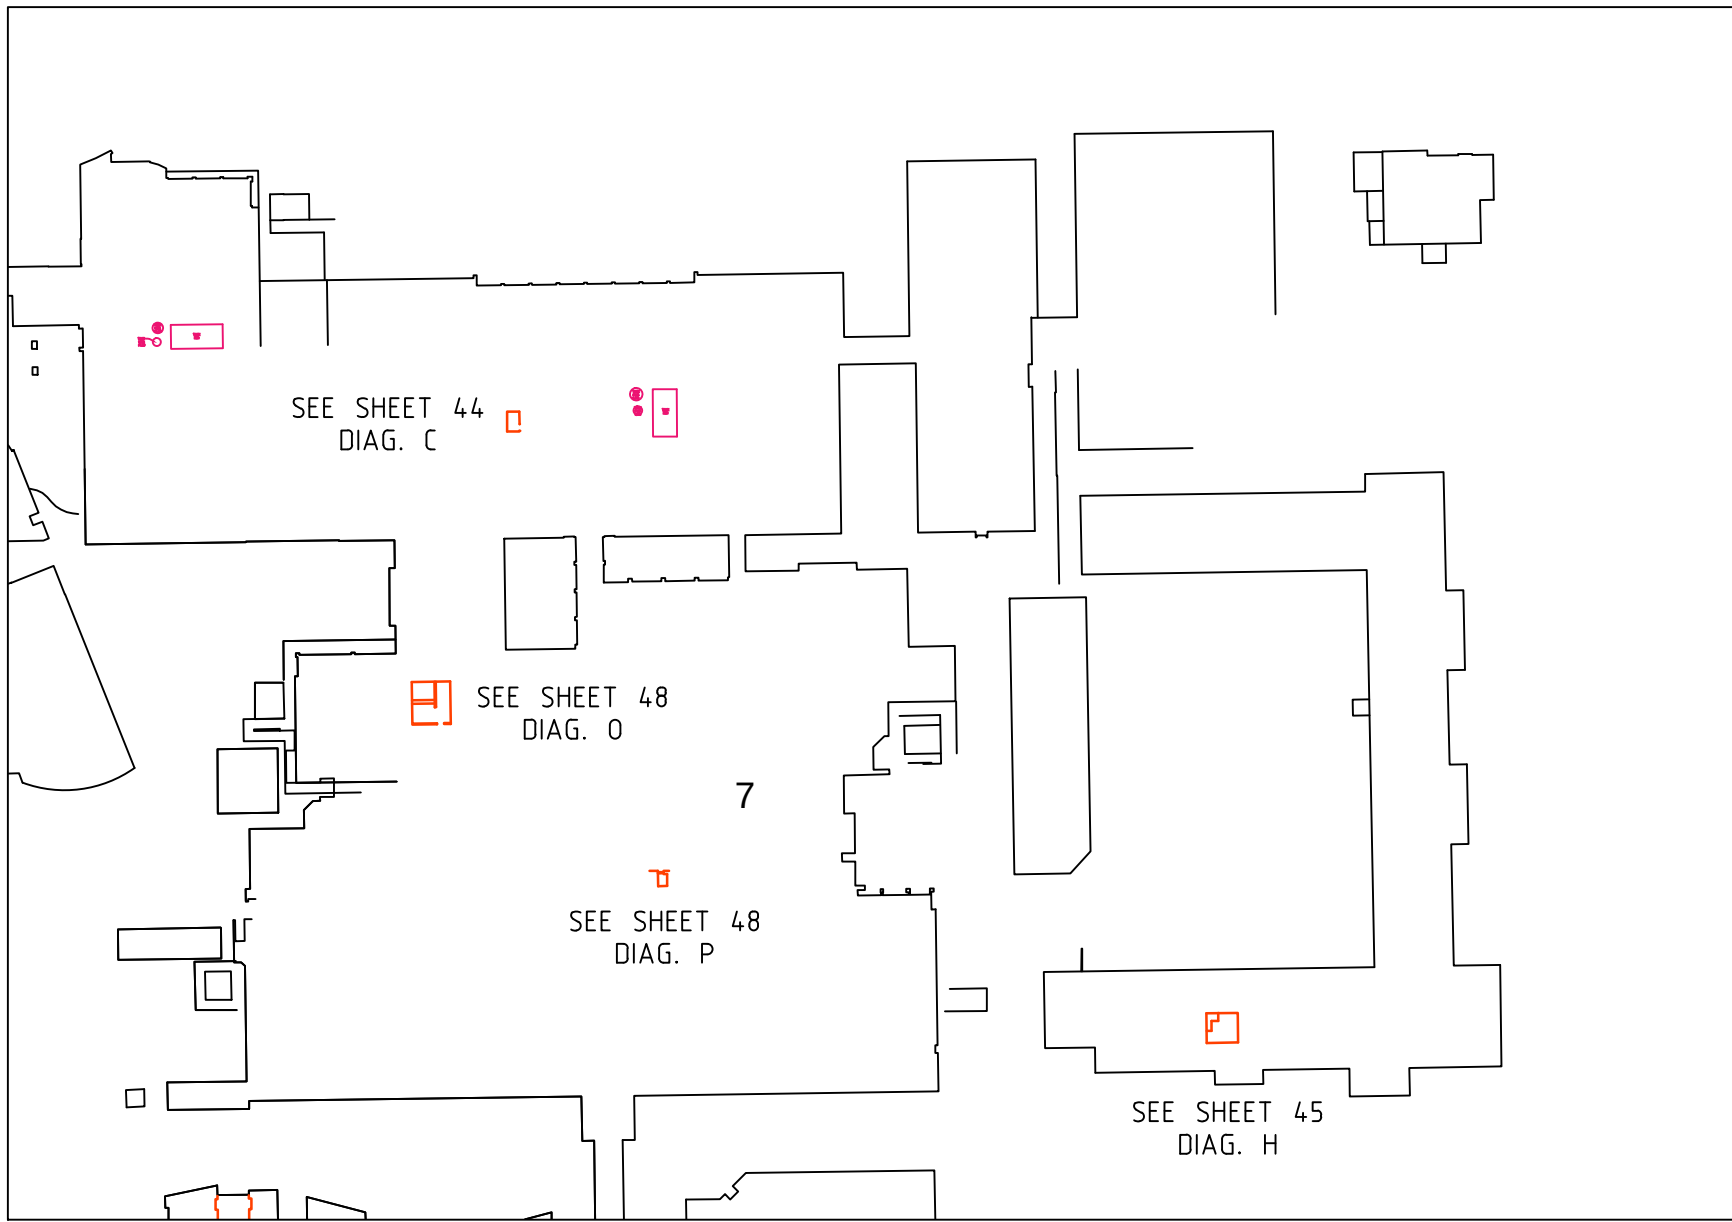


ZONE 1 - LEVEL 3

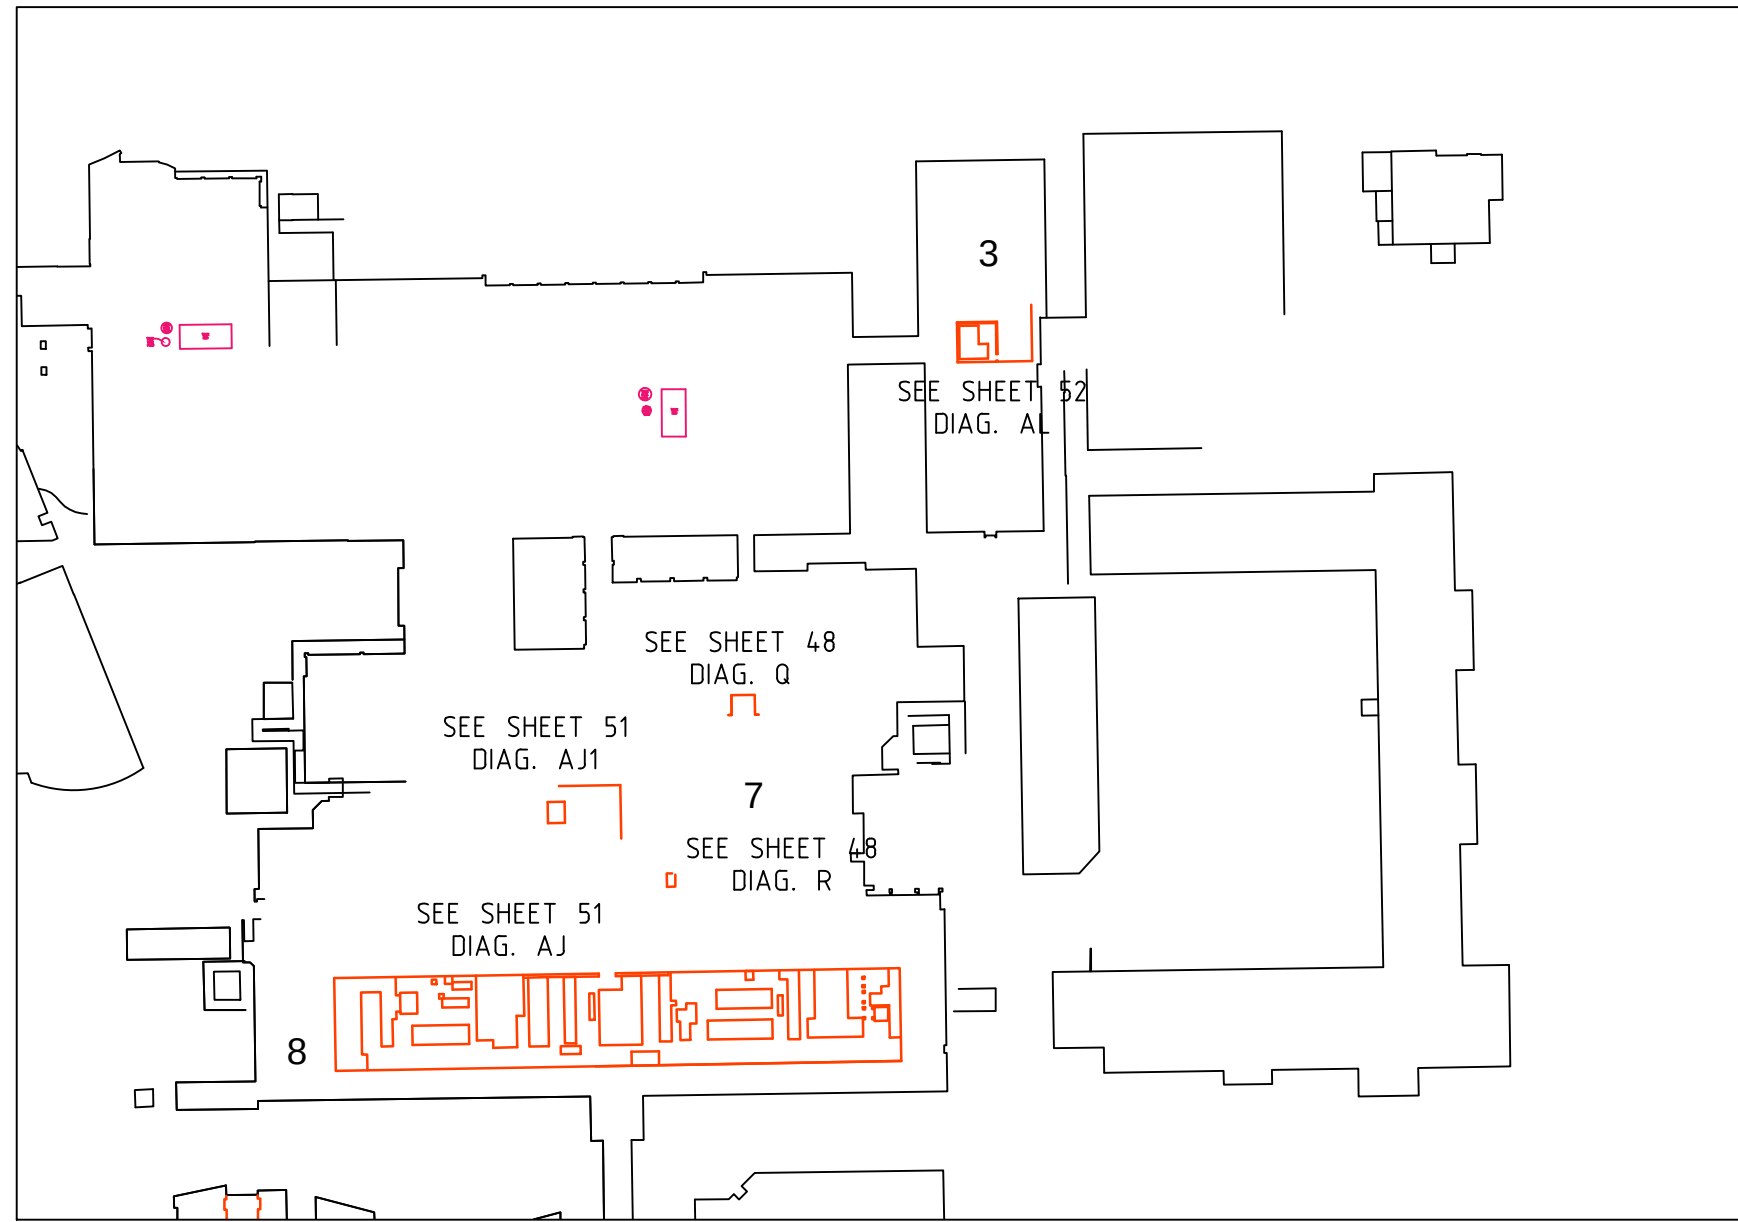


ZONE 1 - LEVEL 4

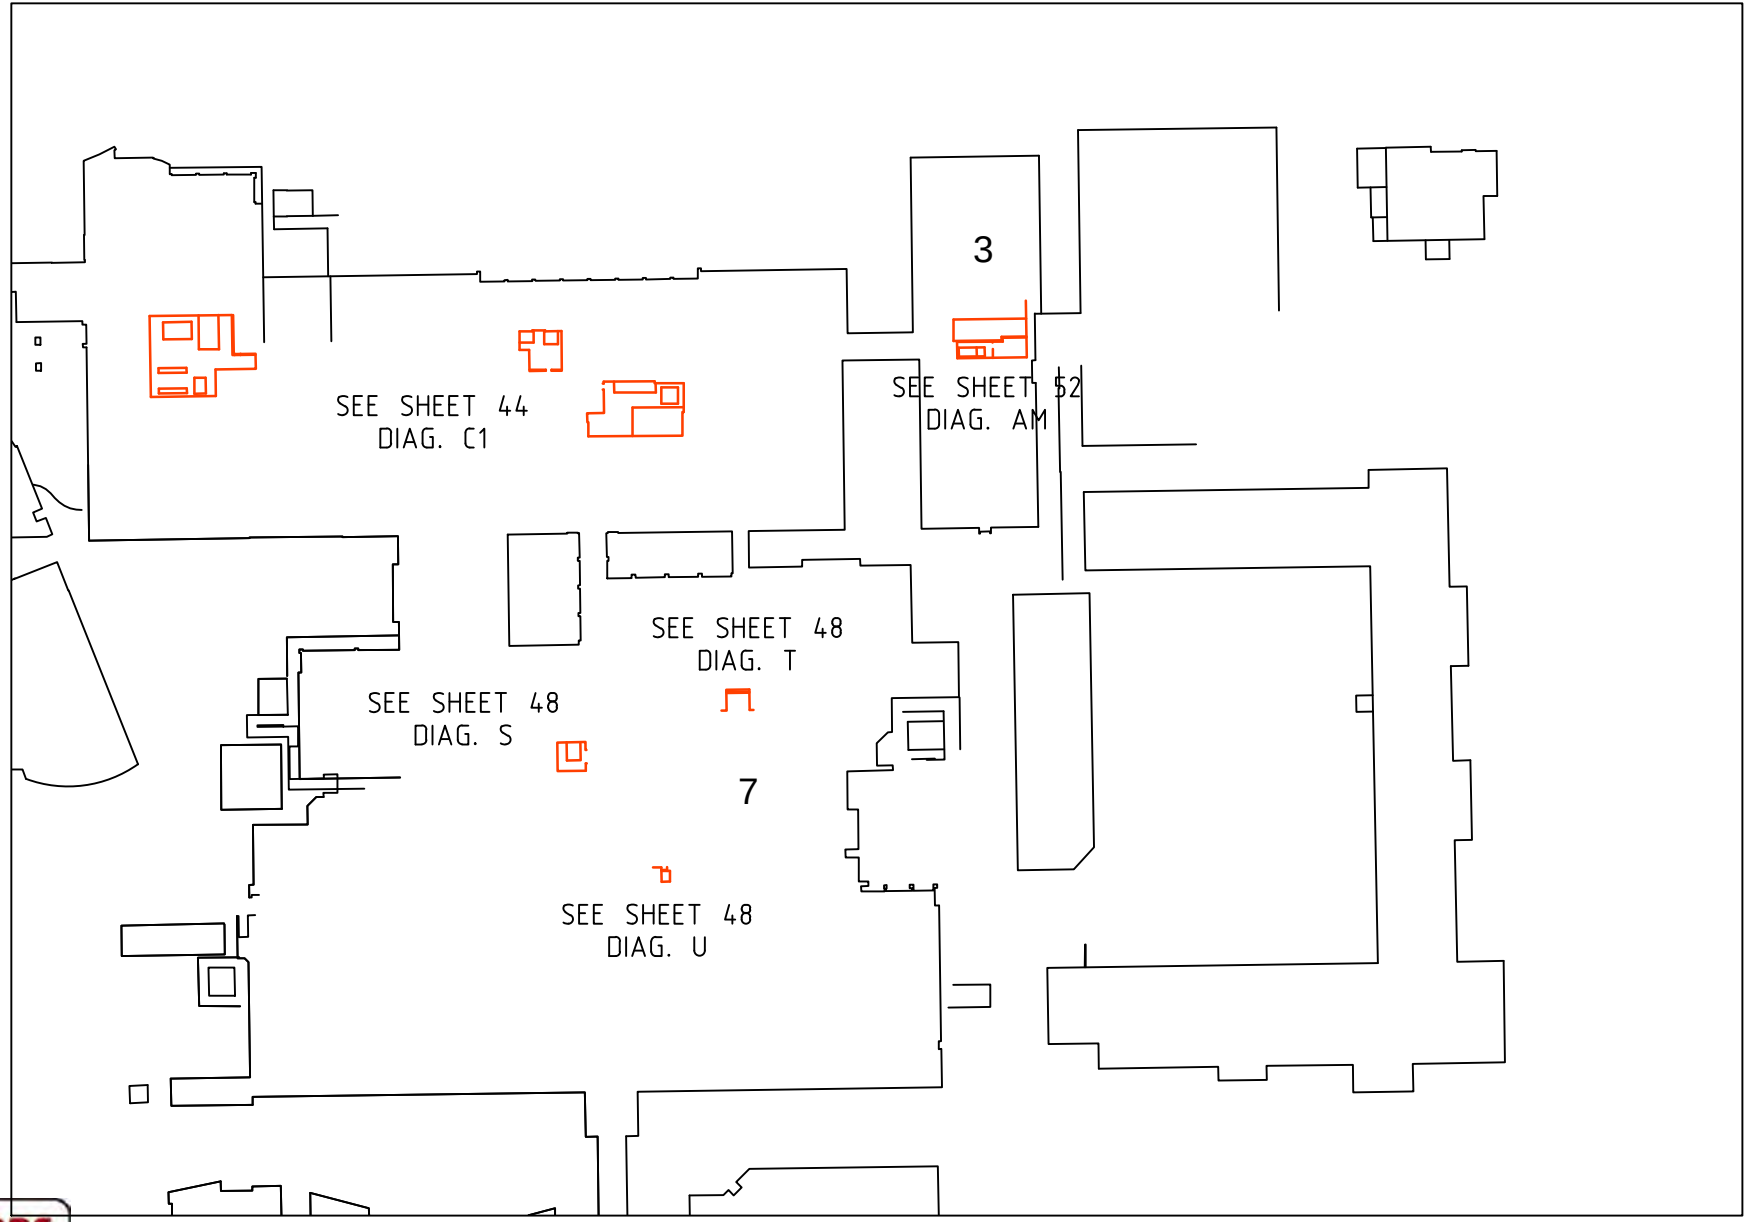


ZONE 1 - LEVEL 5

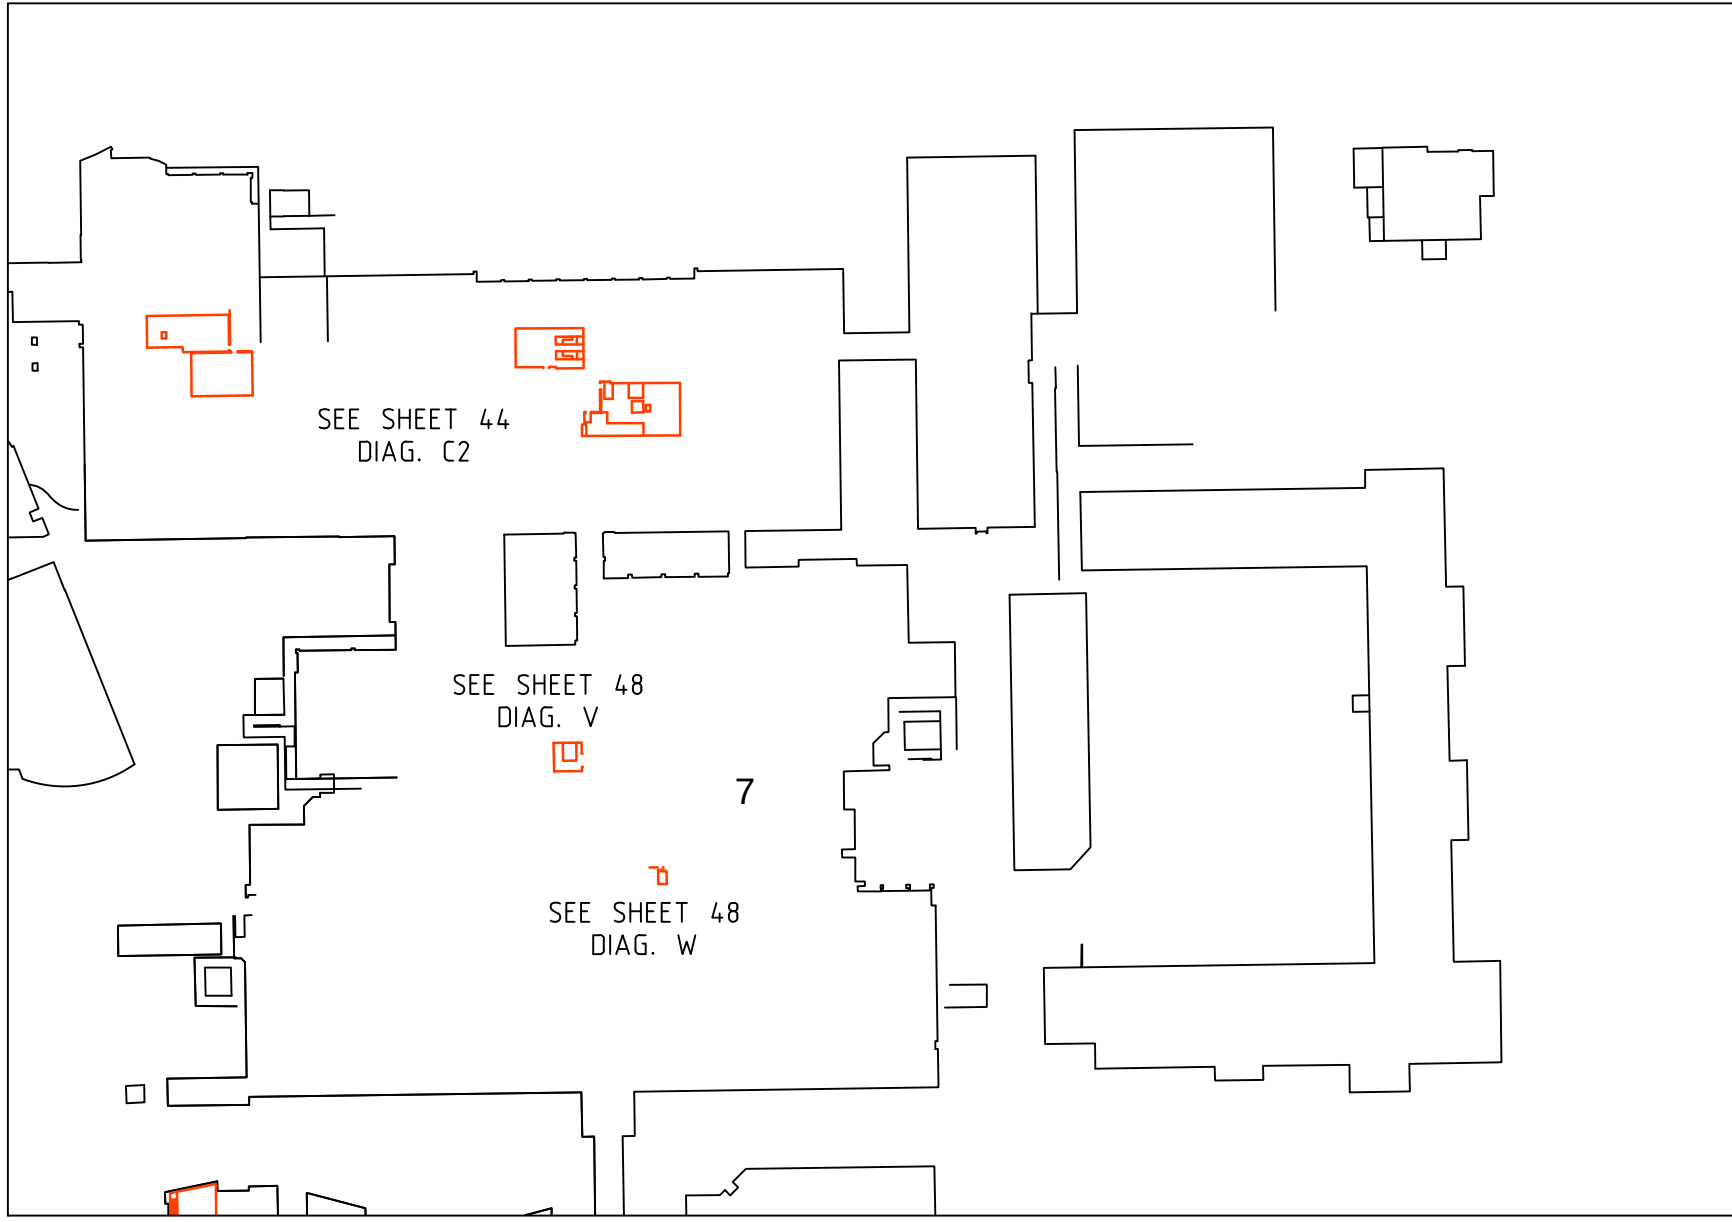

ZONE 1 - LEVEL 6

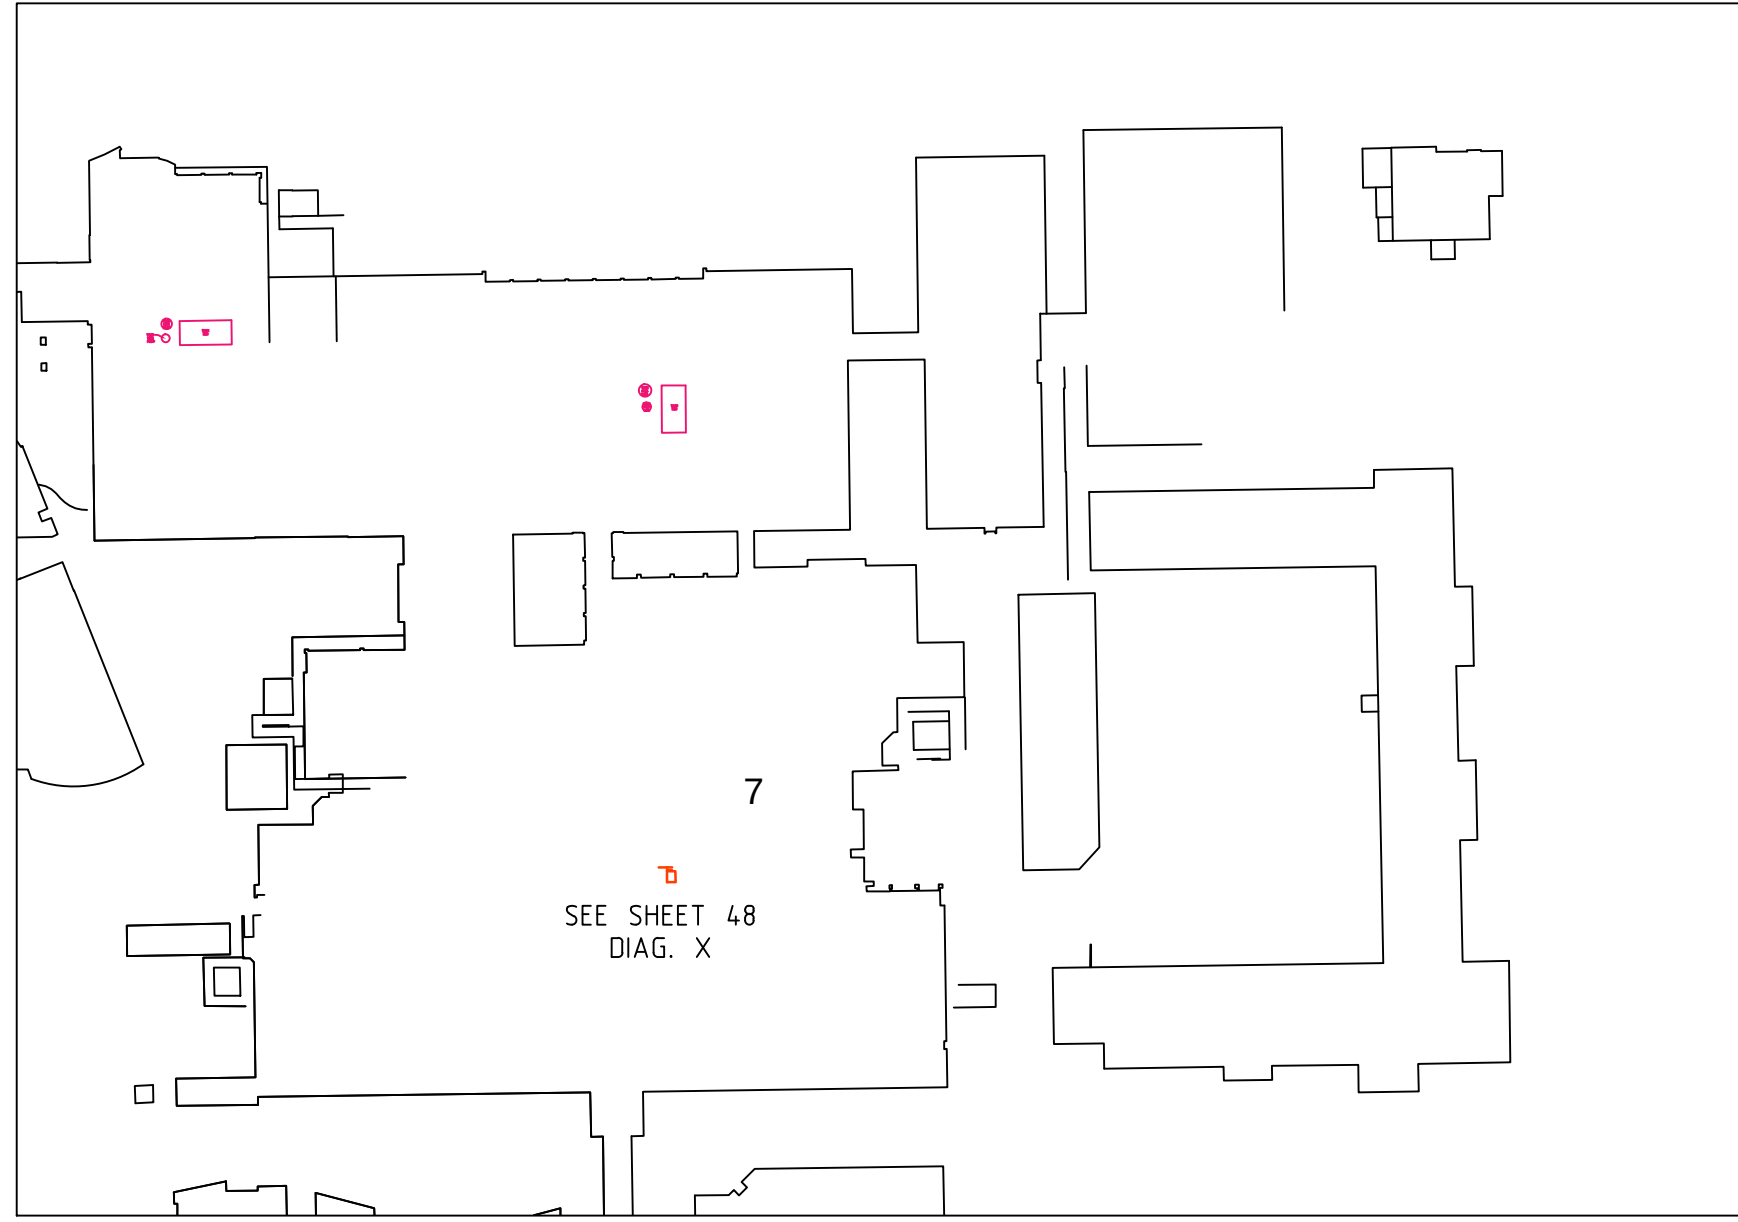

ZONE 1 - LEVEL 7

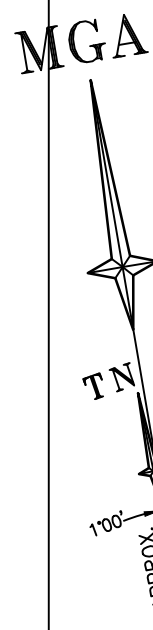

REFER TO SHEET 1 FOR NOTES AND LEGENDS



THIS IS THE PLAN REFERRED TO
IN MY LETTER DATED:
.....
Registered Surveyor NSW


LTS
LOCKLEY
Registered Surveyors NSW
www.ltsl.com.au

Suite 1, Level 1
810 Pacificway
Gordon NSW 2072
Locked Bag 5
Gordon NSW 2072
P 1300 587 000
F 02 9499 7760


Client **ARCADIS AUSTRALIA PACIFIC PTY LTD**
Drawing title
**PLAN OF DETAIL AND LEVELS OVER LOT 1 IN DP870270
KNOWN AS 'PRINCE OF WALES HOSPITAL', BARKER
STREET, RANDWICK**

datum
AHD
site Area
13.26Ha
LGA
RANDWICK


project number 30744	reference number 43147DT
scale 1:1000 @A1	date of survey 15/06/15
OF 89 SHEETS	42

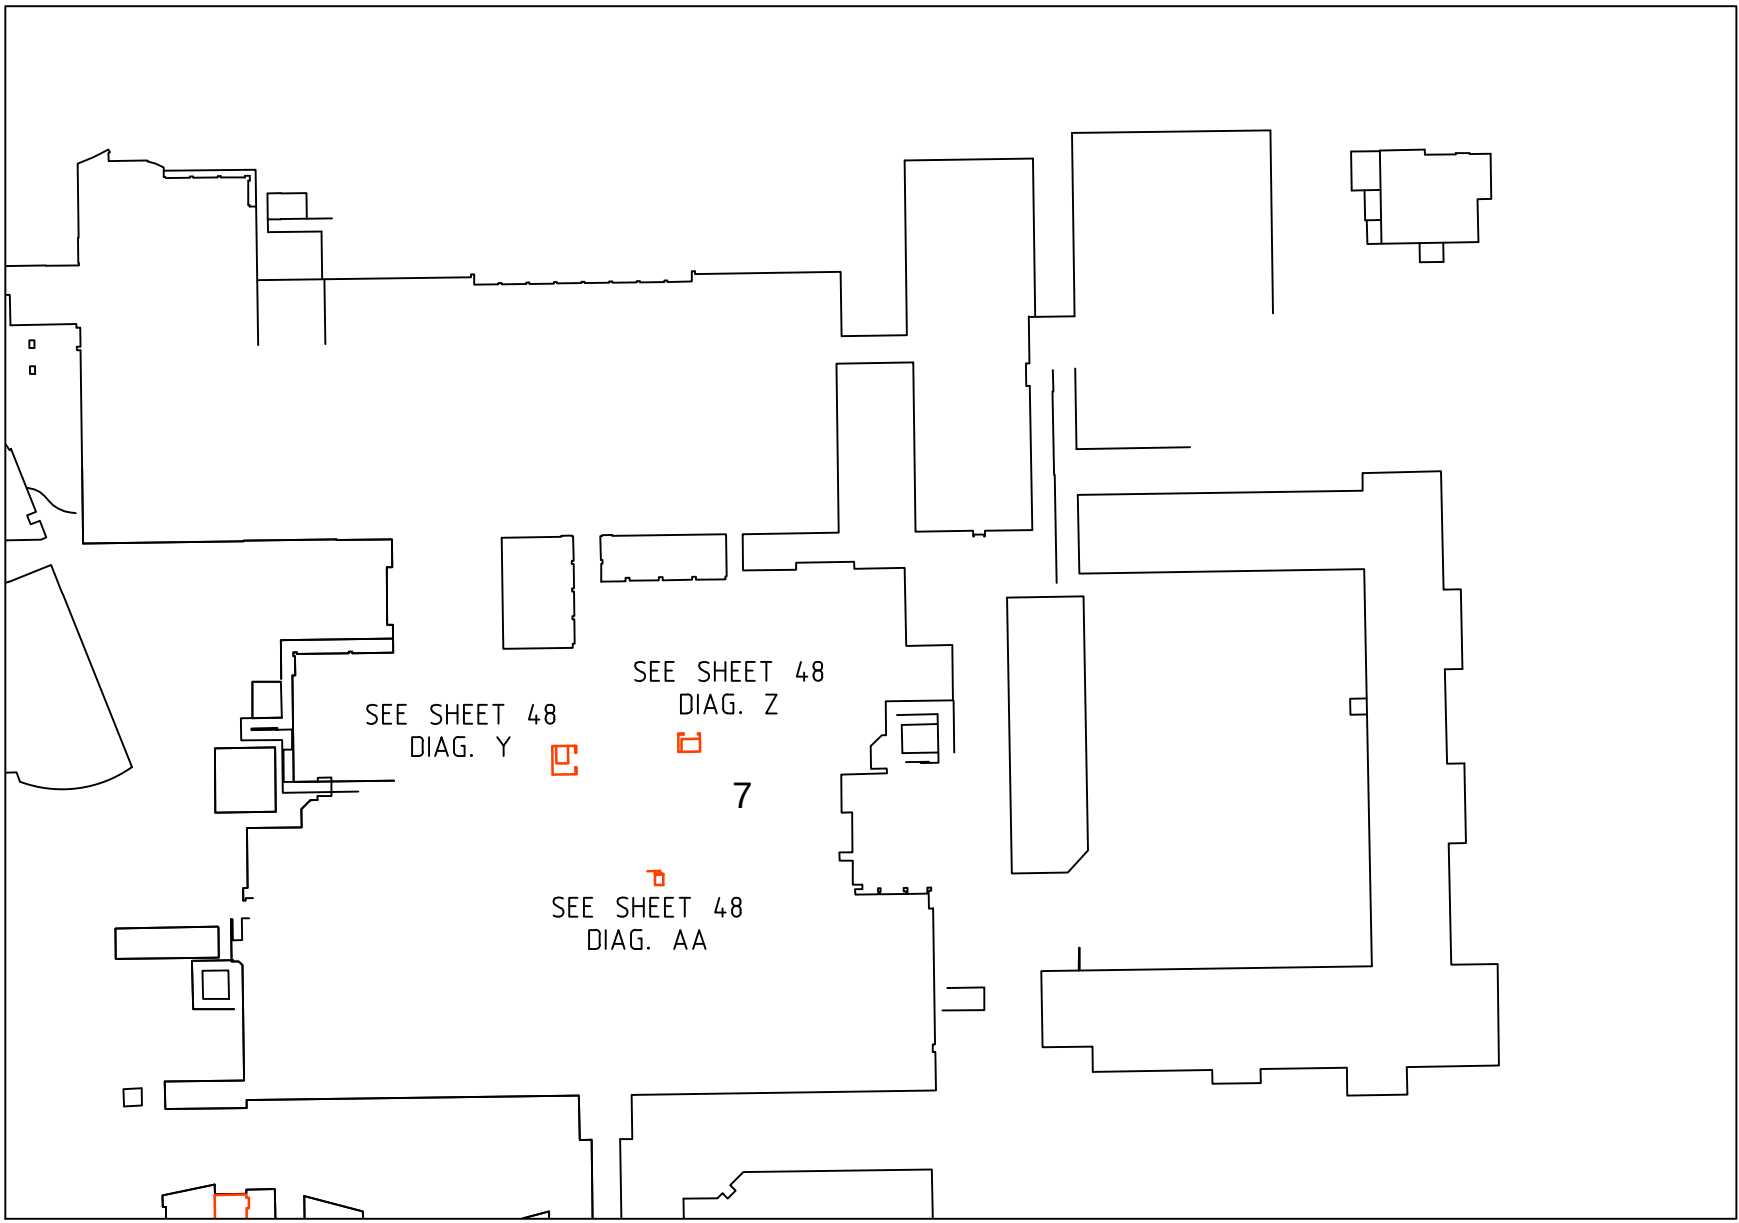


ZONE 1 - LEVEL 8

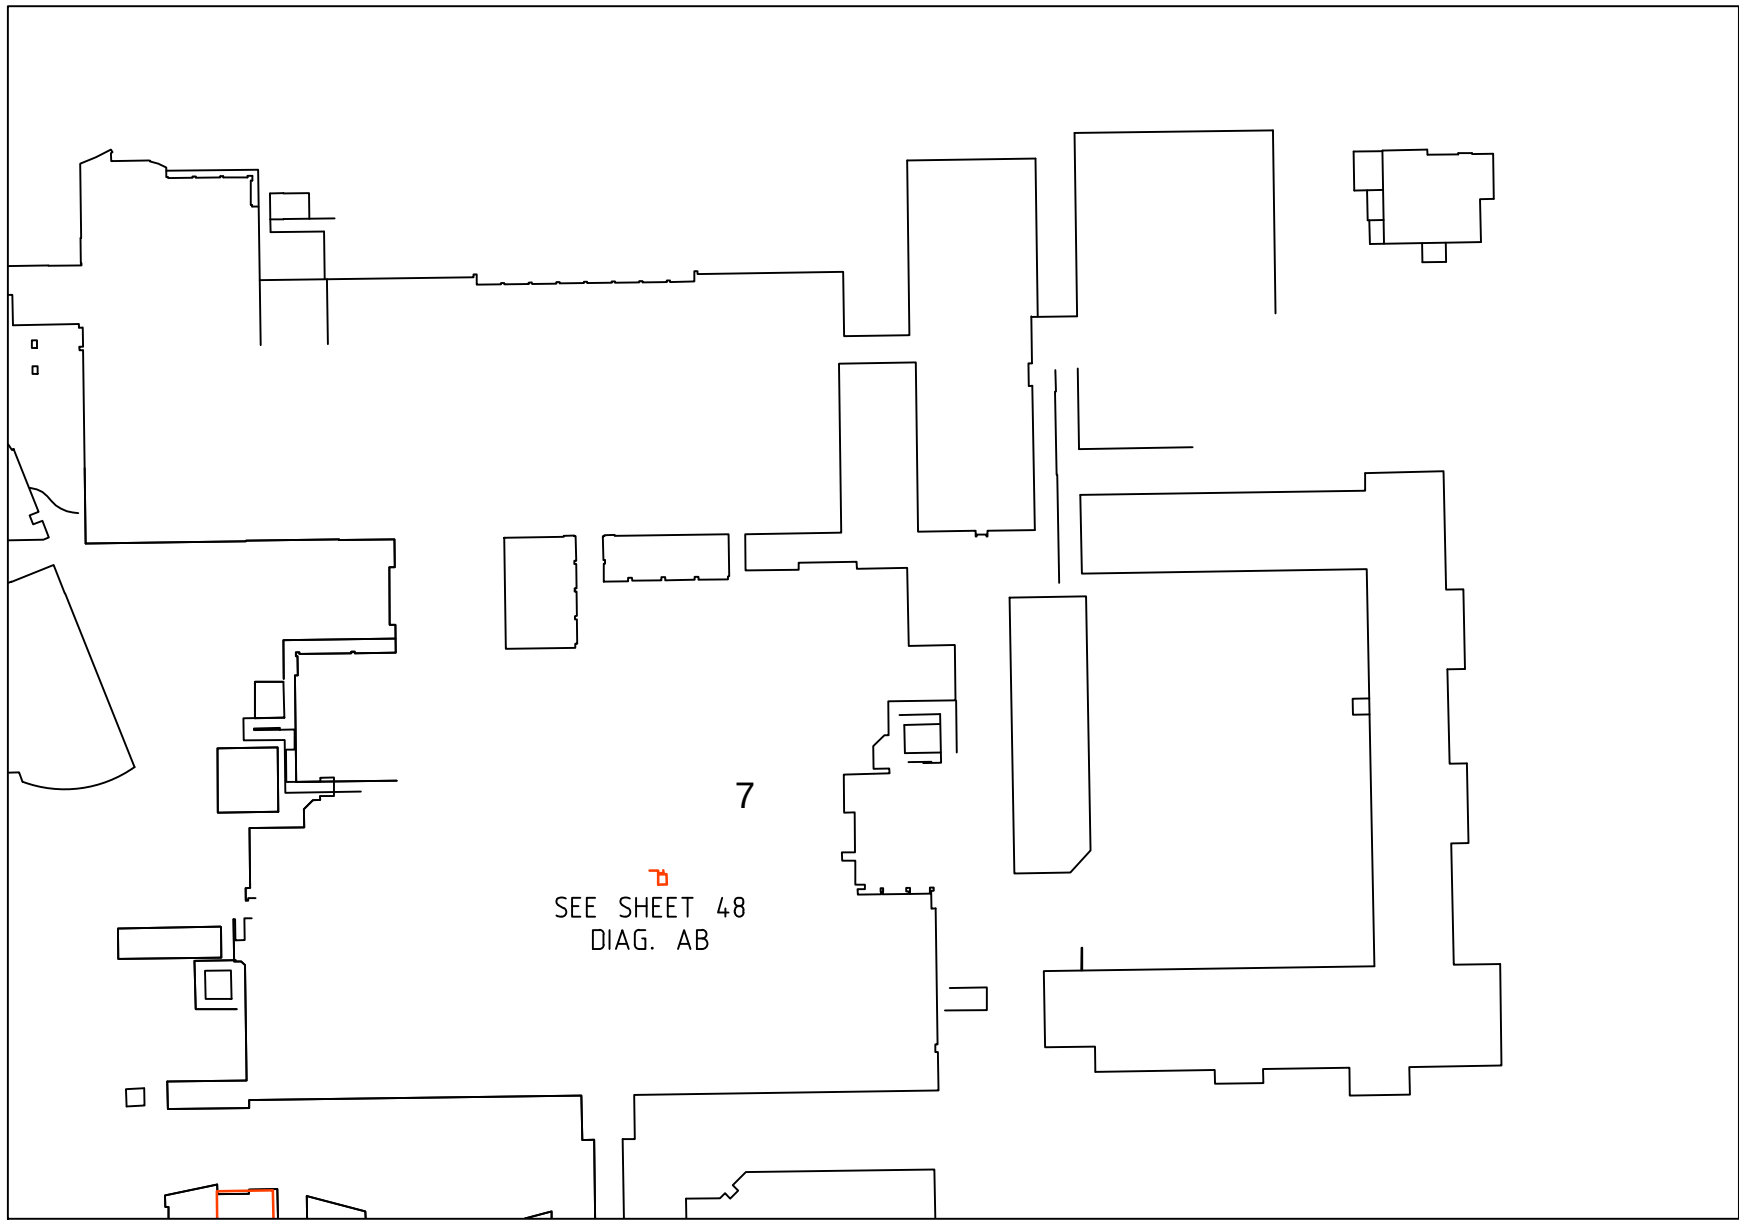


ZONE 1 - LEVEL 9

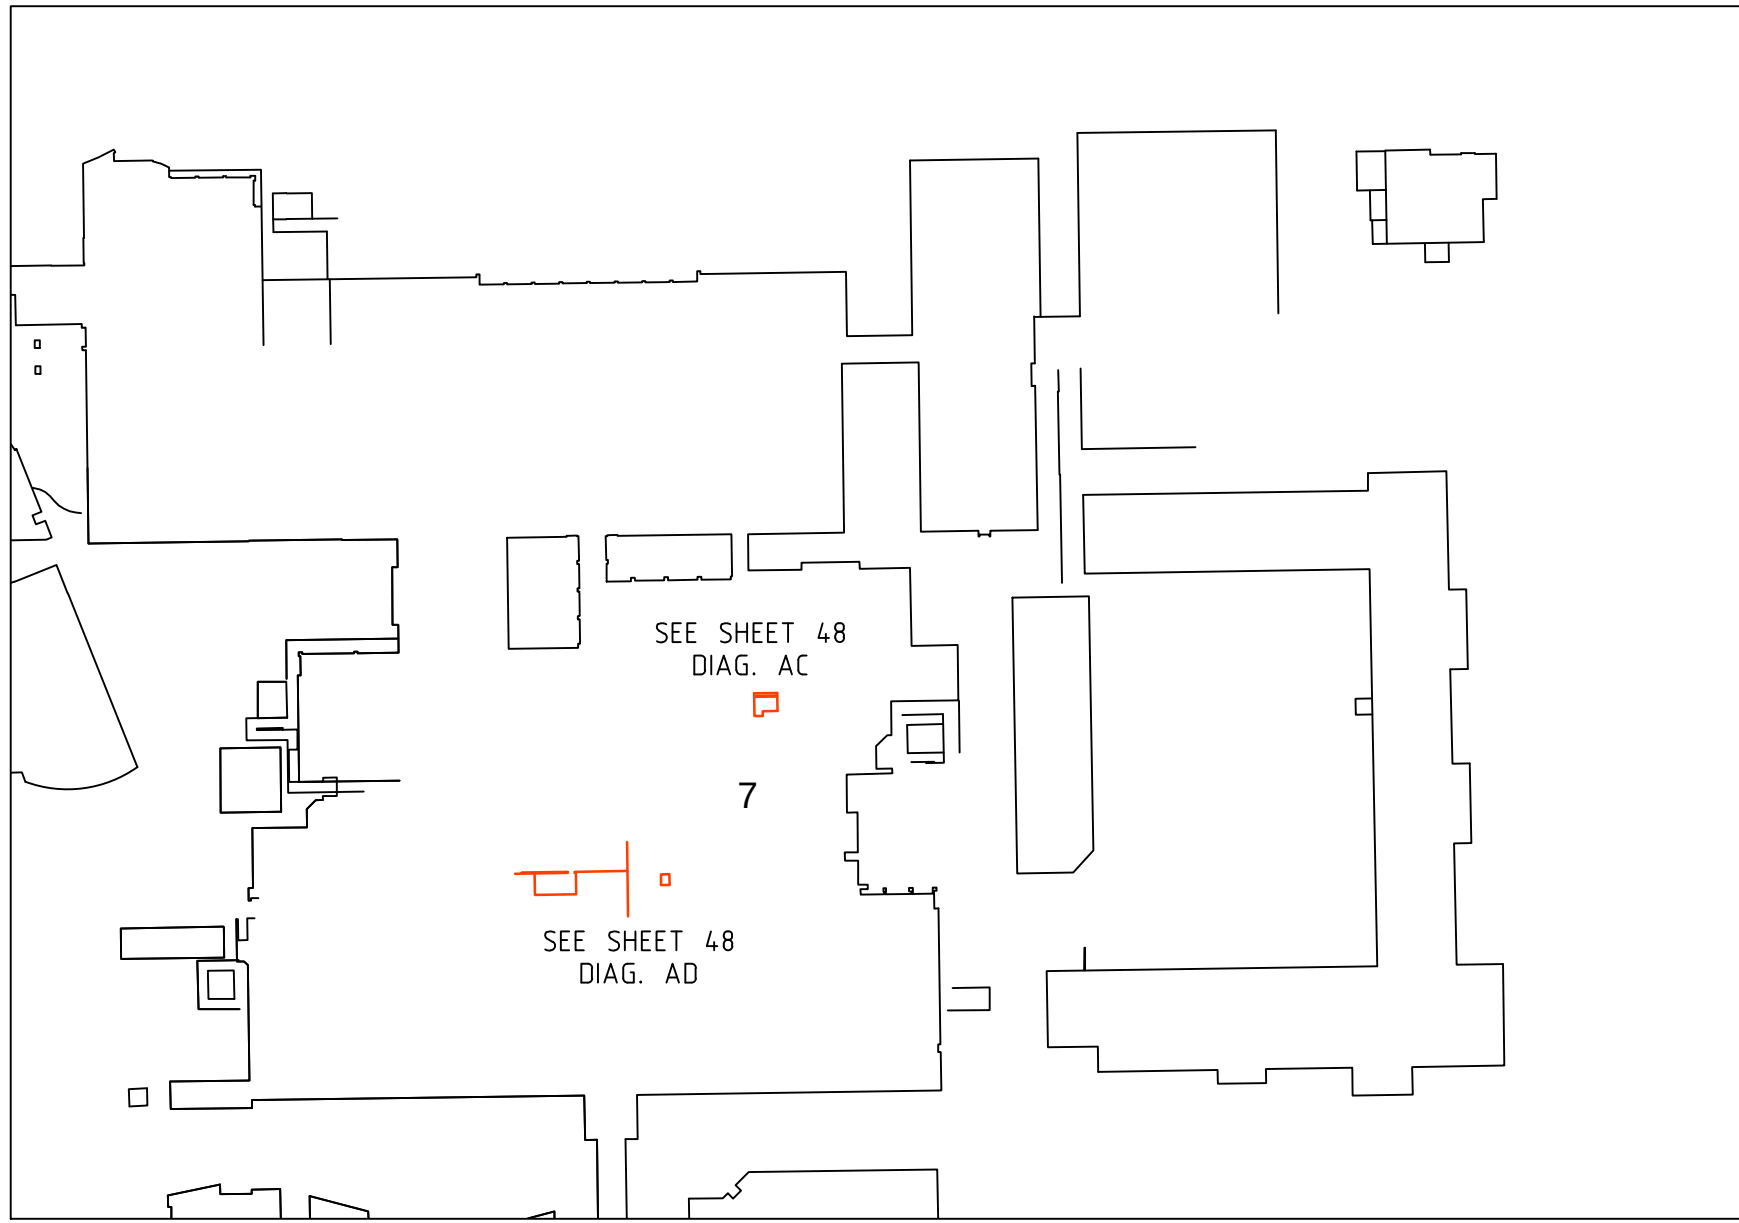


ZONE 1 - LEVEL 10

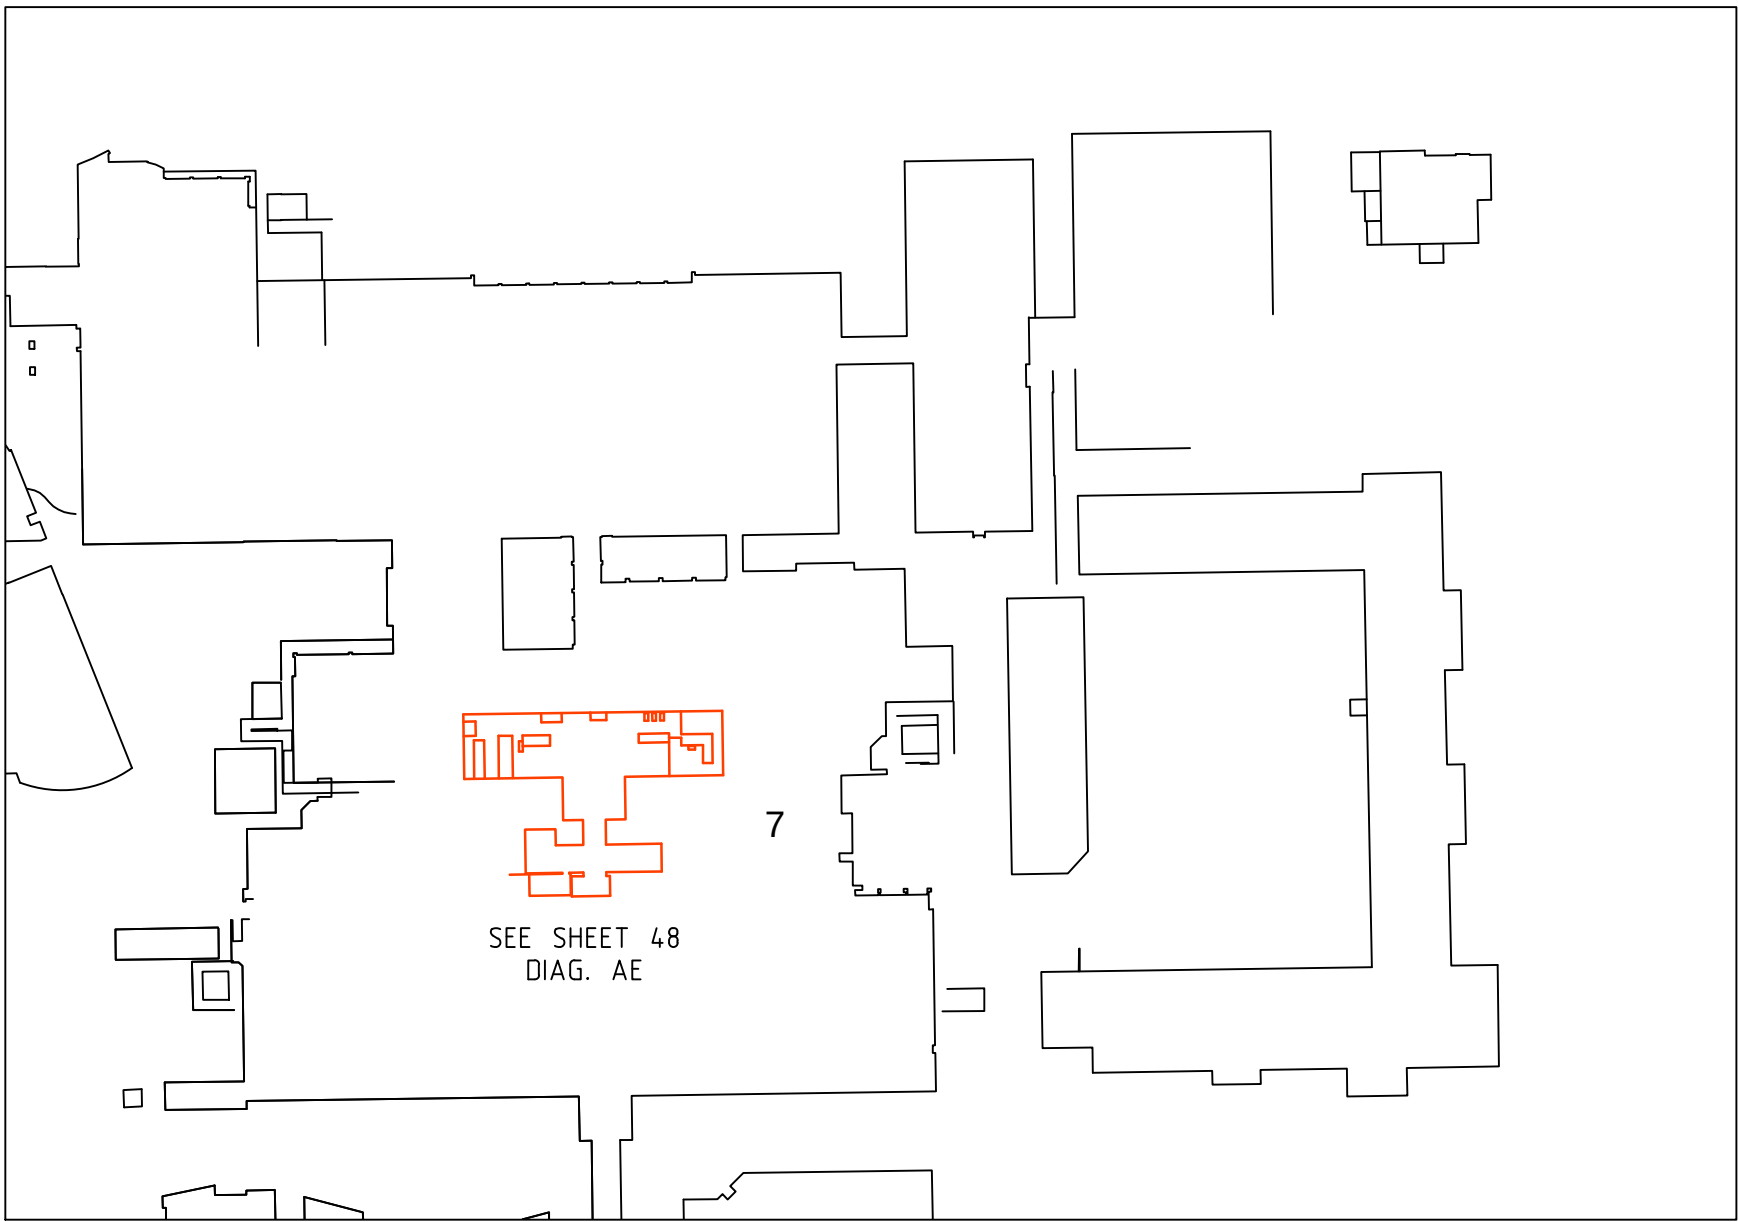

ZONE 1 - LEVEL 11

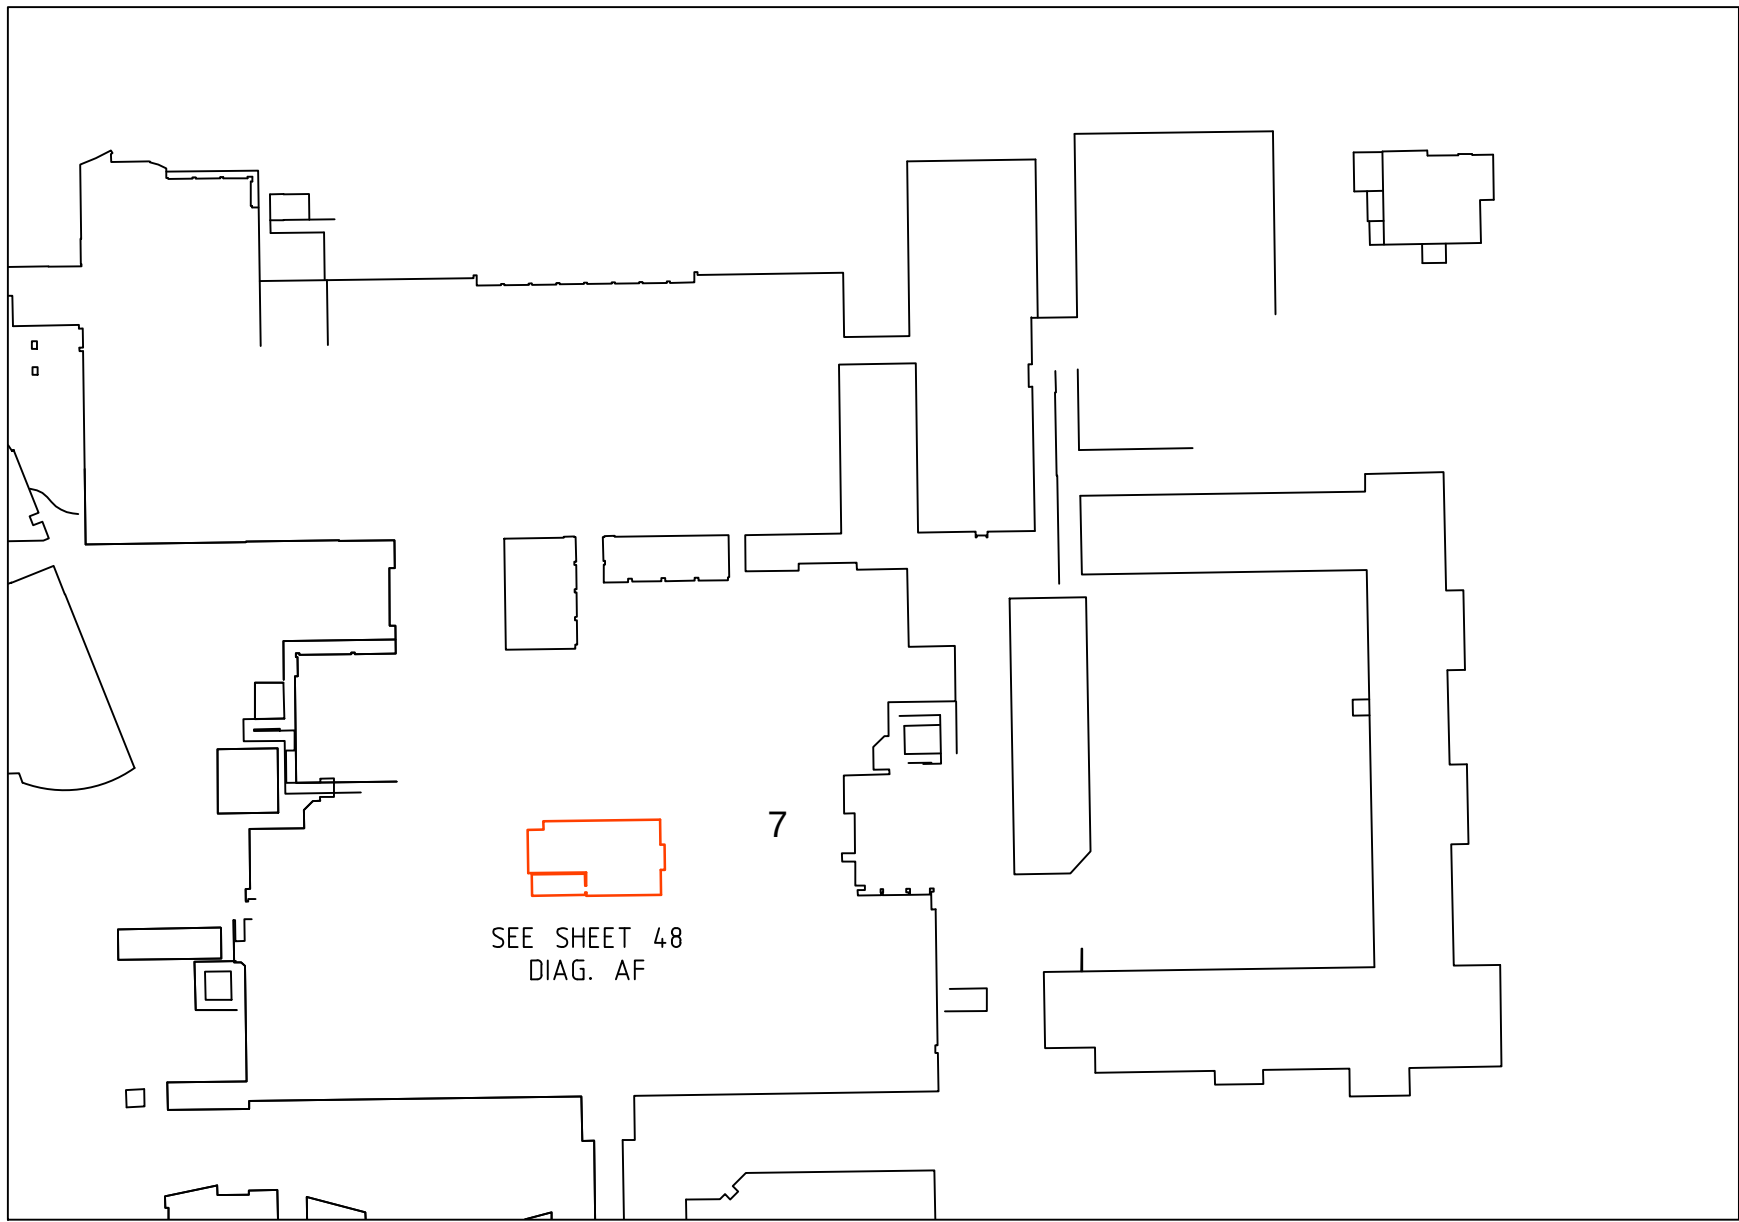

ZONE 1 - LEVEL 12

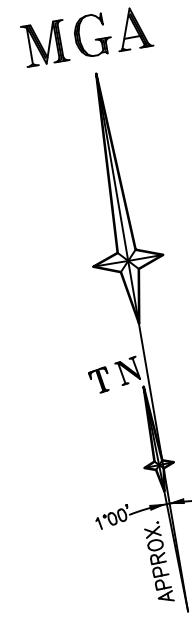

REFER TO SHEET 1 FOR NOTES AND LEGENDS



THIS IS THE PLAN REFERRED TO
IN MY LETTER DATED:
.....
Registered Surveyor NSW



Suite 1, Level 1
810 Pacificway
Gordon NSW 2072
Locked Bag 5
Gordon NSW 2072
P 1300 587 000
F 02 9499 7760

Client **ARCADIS AUSTRALIA PACIFIC PTY LTD**
Drawing title
**PLAN OF DETAIL AND LEVELS OVER LOT 1 IN DP870270
KNOWN AS 'PRINCE OF WALES HOSPITAL', BARKER
STREET, RANDWICK**

datum
AHD
site Area
13.26Ha
LGA
RANDWICK

project number
30744
scale
1:1000 @A1
OF 89 SHEETS

reference number
43147DT
date of survey
15/06/15
43

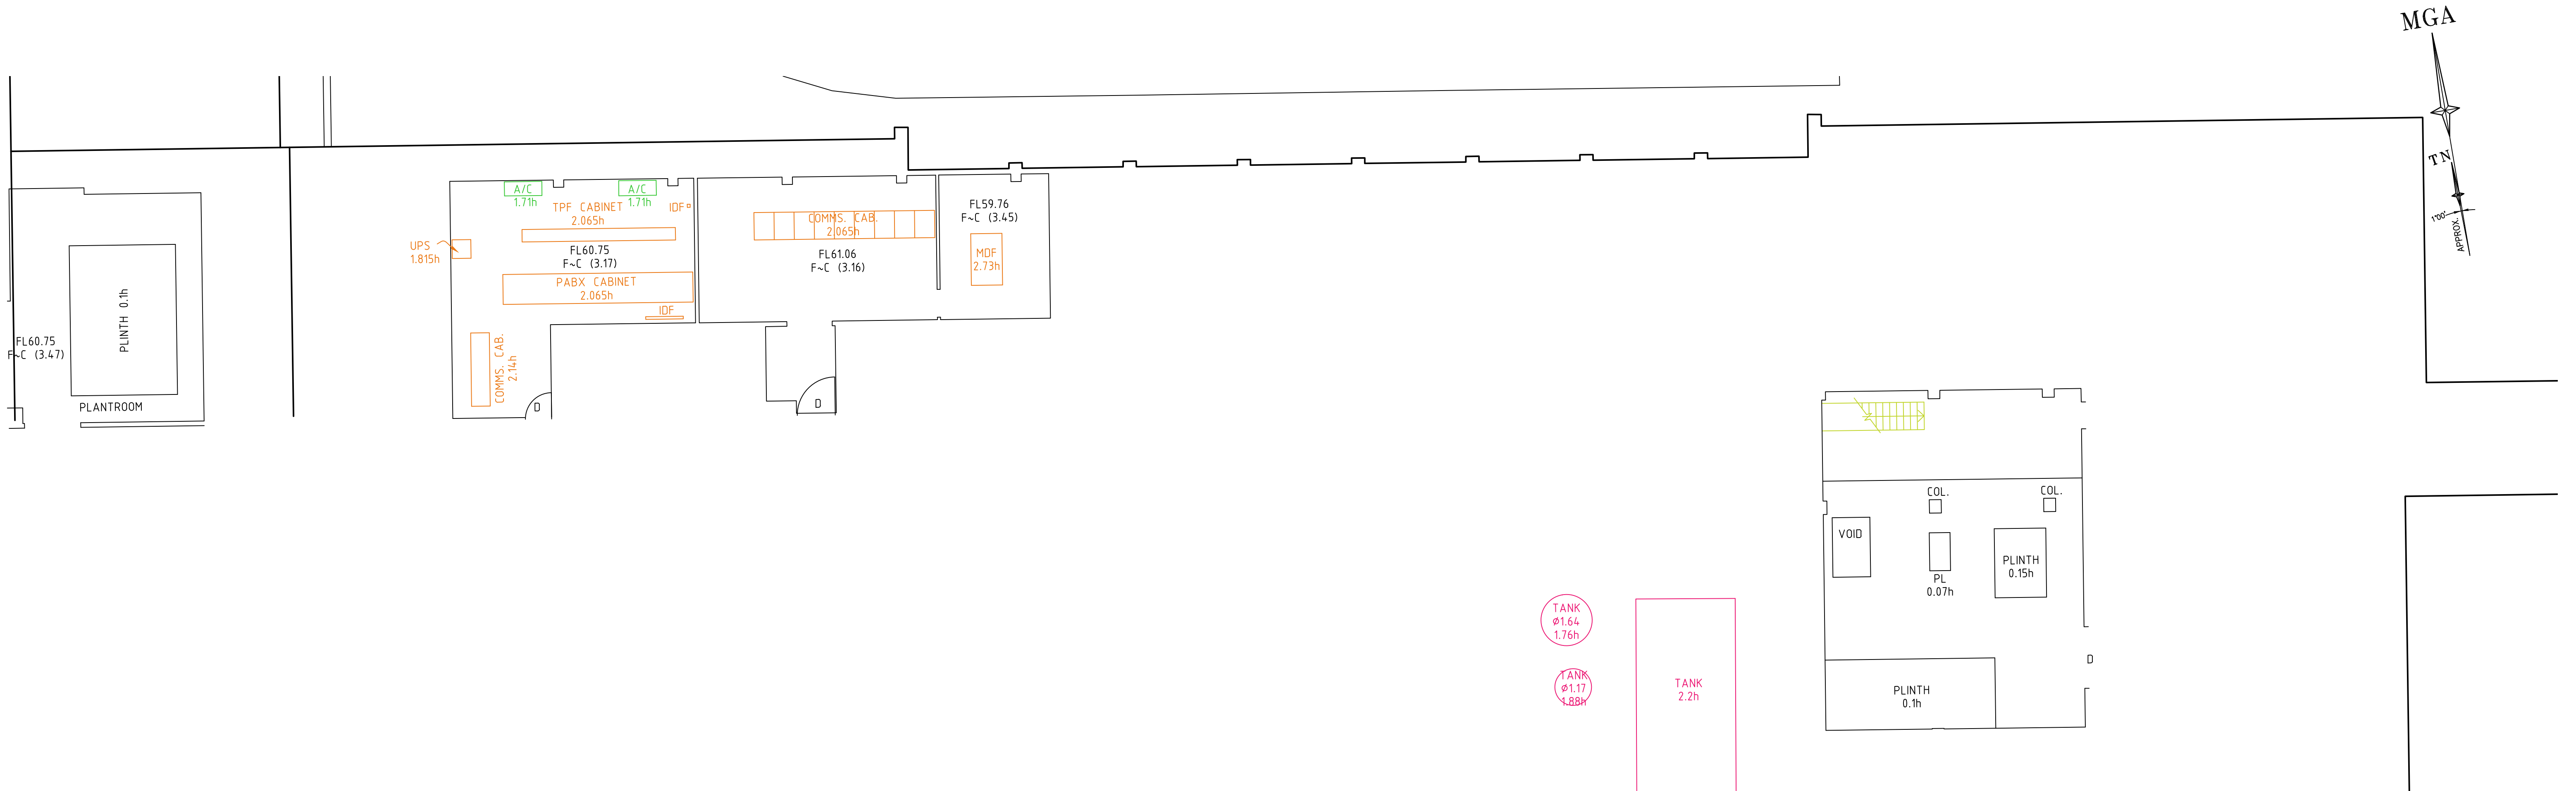


DIAGRAM A
HIGH STREET
BUILDING
(BUILDING 2B)
LEVEL 1 PLANT ROOMS

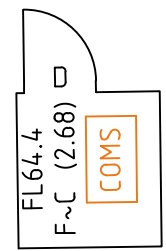


DIAGRAM B
HIGH STREET
BUILDING
(BUILDING 2B)
LEVEL 2 PLANT ROOMS

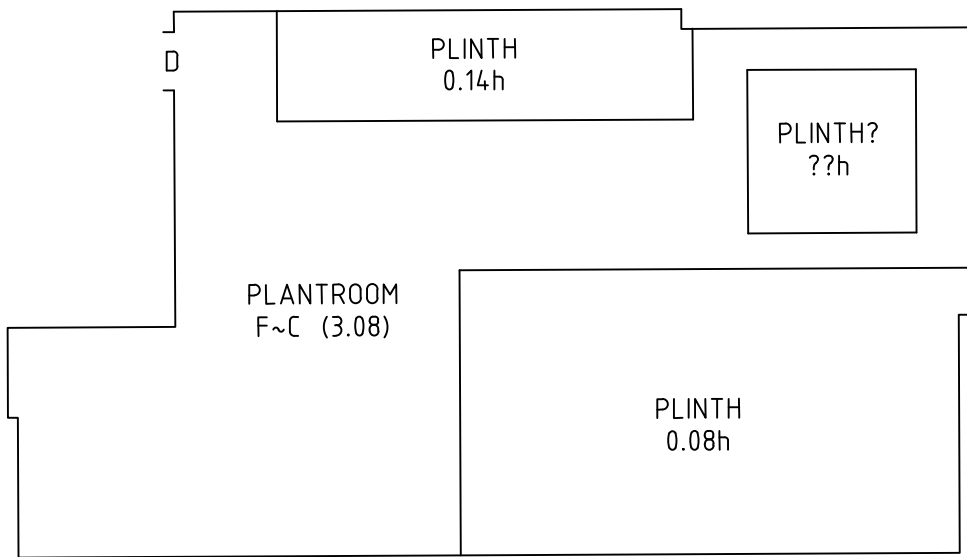
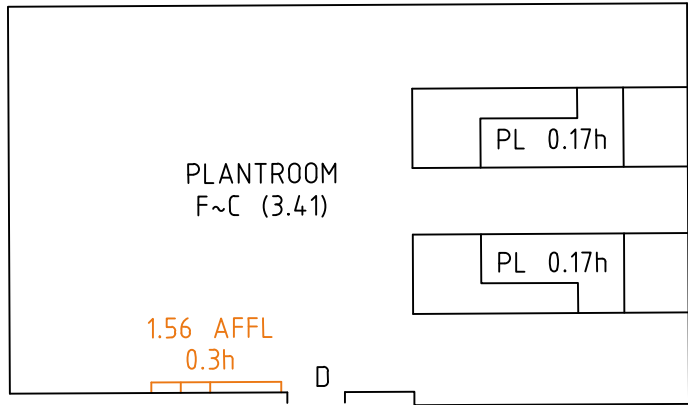
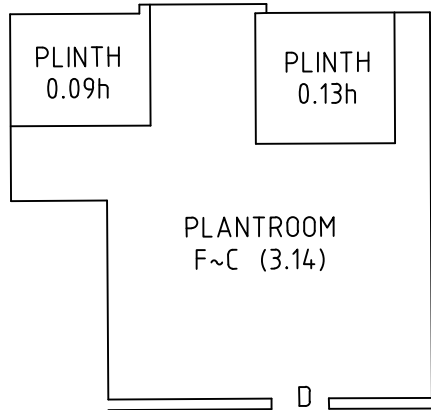


DIAGRAM C1
HIGH STREET BUILDING
(BUILDING 2B)
LEVEL 5 PLANT ROOMS

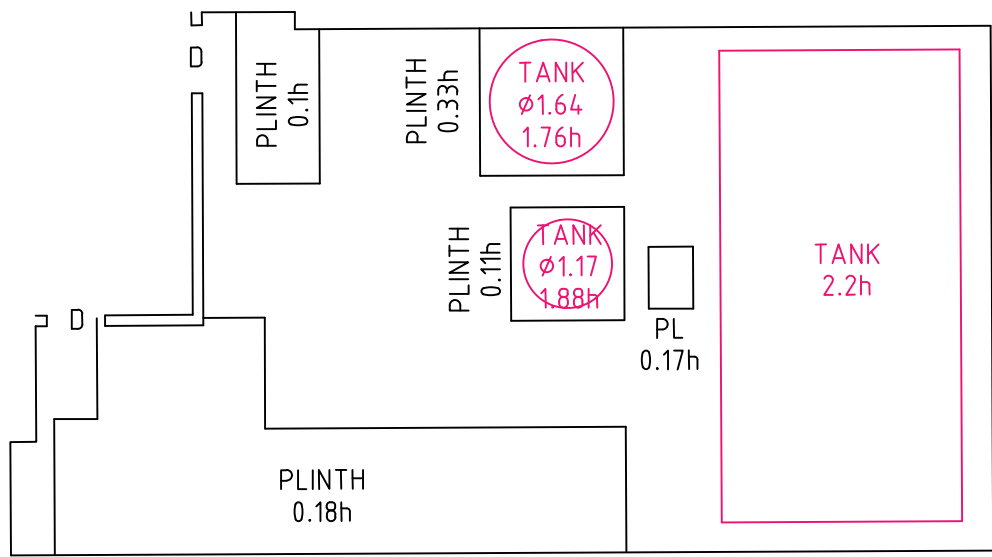


DIAGRAM C2
HIGH STREET BUILDING
(BUILDING 2B)
LEVEL 6 PLANT ROOMS



REFER TO NOTES AND LEGEND



THIS IS THE PLAN REFERRED TO
IN MY LETTER DATED:

Registered Surveyor NSW



Suite 1, Level 1
810 Pacificway
Gordon NSW 2072
Locked Bag 5
Gordon NSW 2072
P 1300 587 000
F 02 9499 7760

Client ARCADIS AUSTRALIA PACIFIC PTY LTD
Drawing title
PLAN OF DETAIL AND LEVELS OVER LOT 1 IN DP870270
KNOWN AS 'PRINCE OF WALES HOSPITAL', BARKER
STREET, RANDWICK

datum
AHD
site Area
13.26Ha
LGA
RANDWICK

project number
30744
scale
1:100 @A1
OF 89 SHEETS

reference number
43147DT
date of survey
15/06/15
44

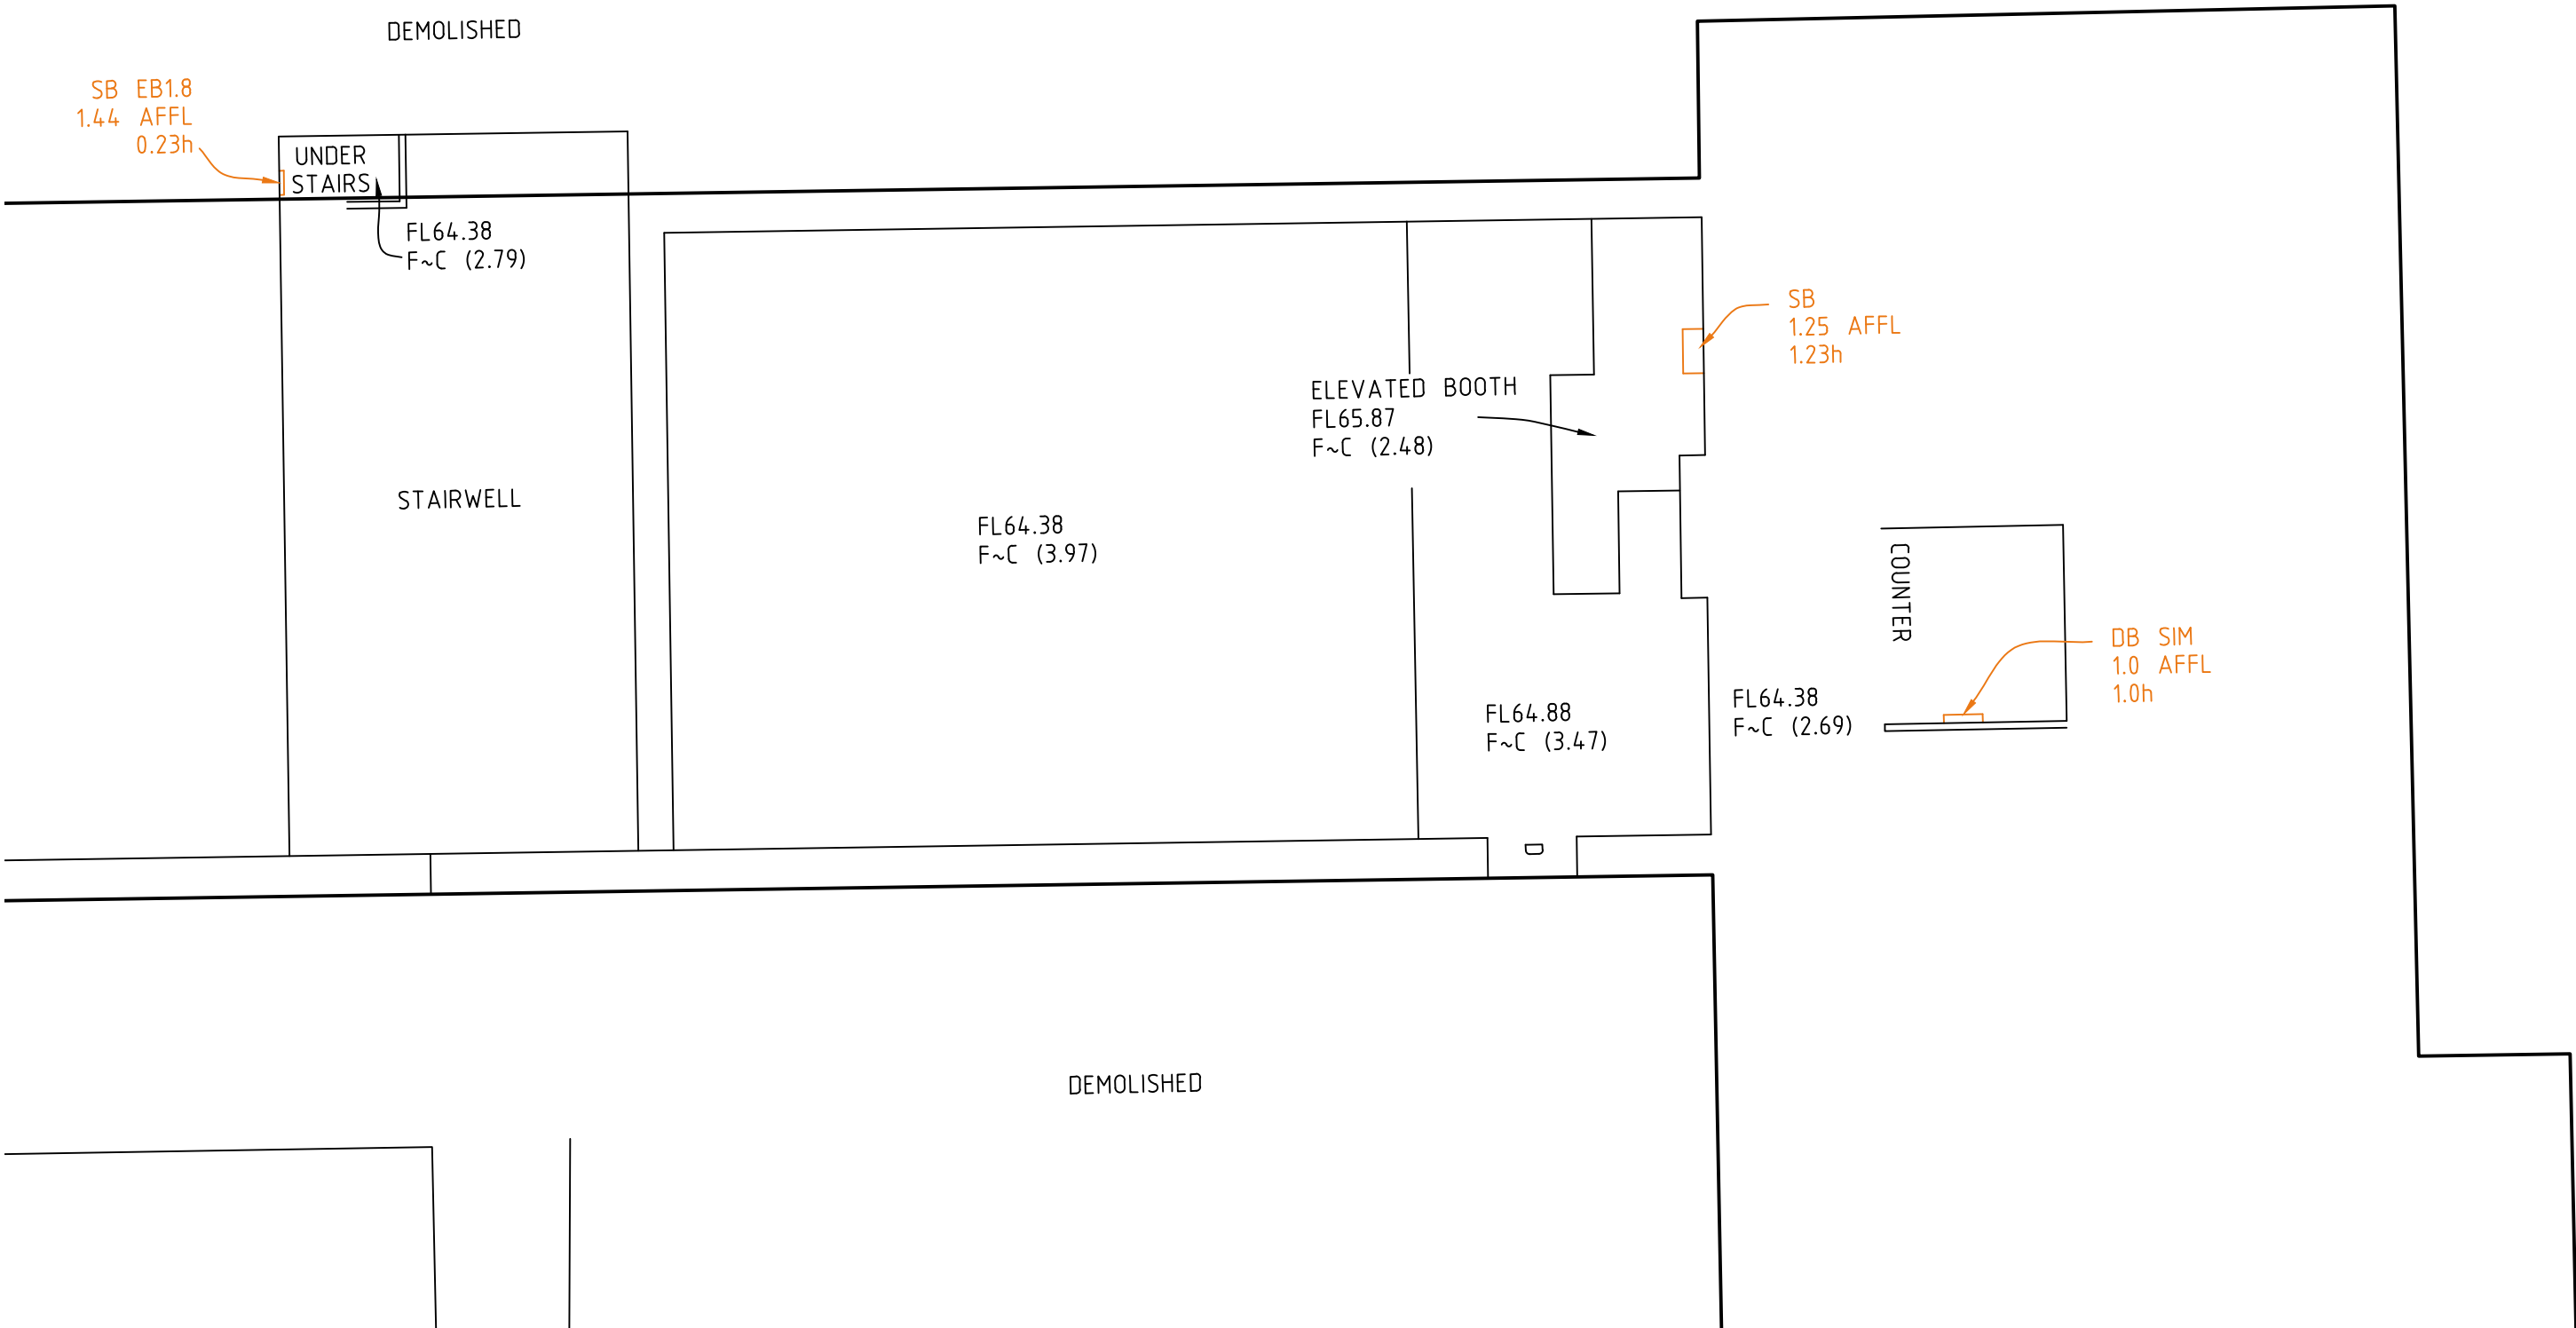
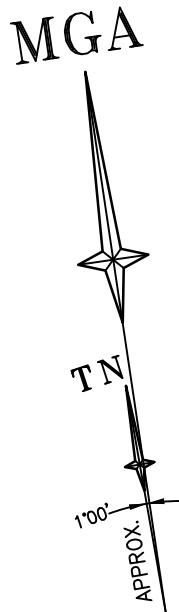


DIAGRAM D1
EDMUND BLACKETT BUILDING
(BUILDING 5)
GROUND LEVEL PLANT ROOMS

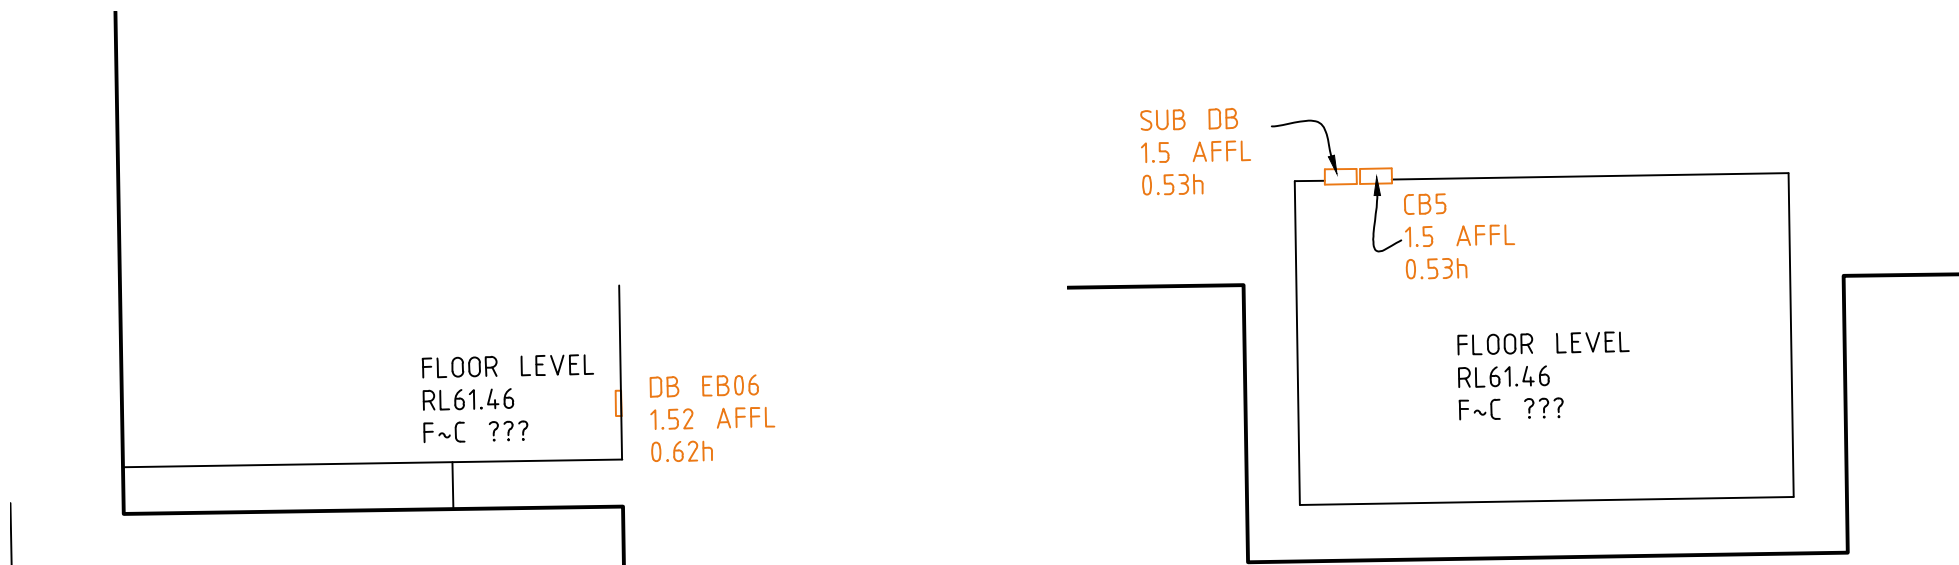


DIAGRAM D
EDMUND BLACKETT BUILDING
(BUILDING 5)
LEVEL 1 PLANT ROOMS

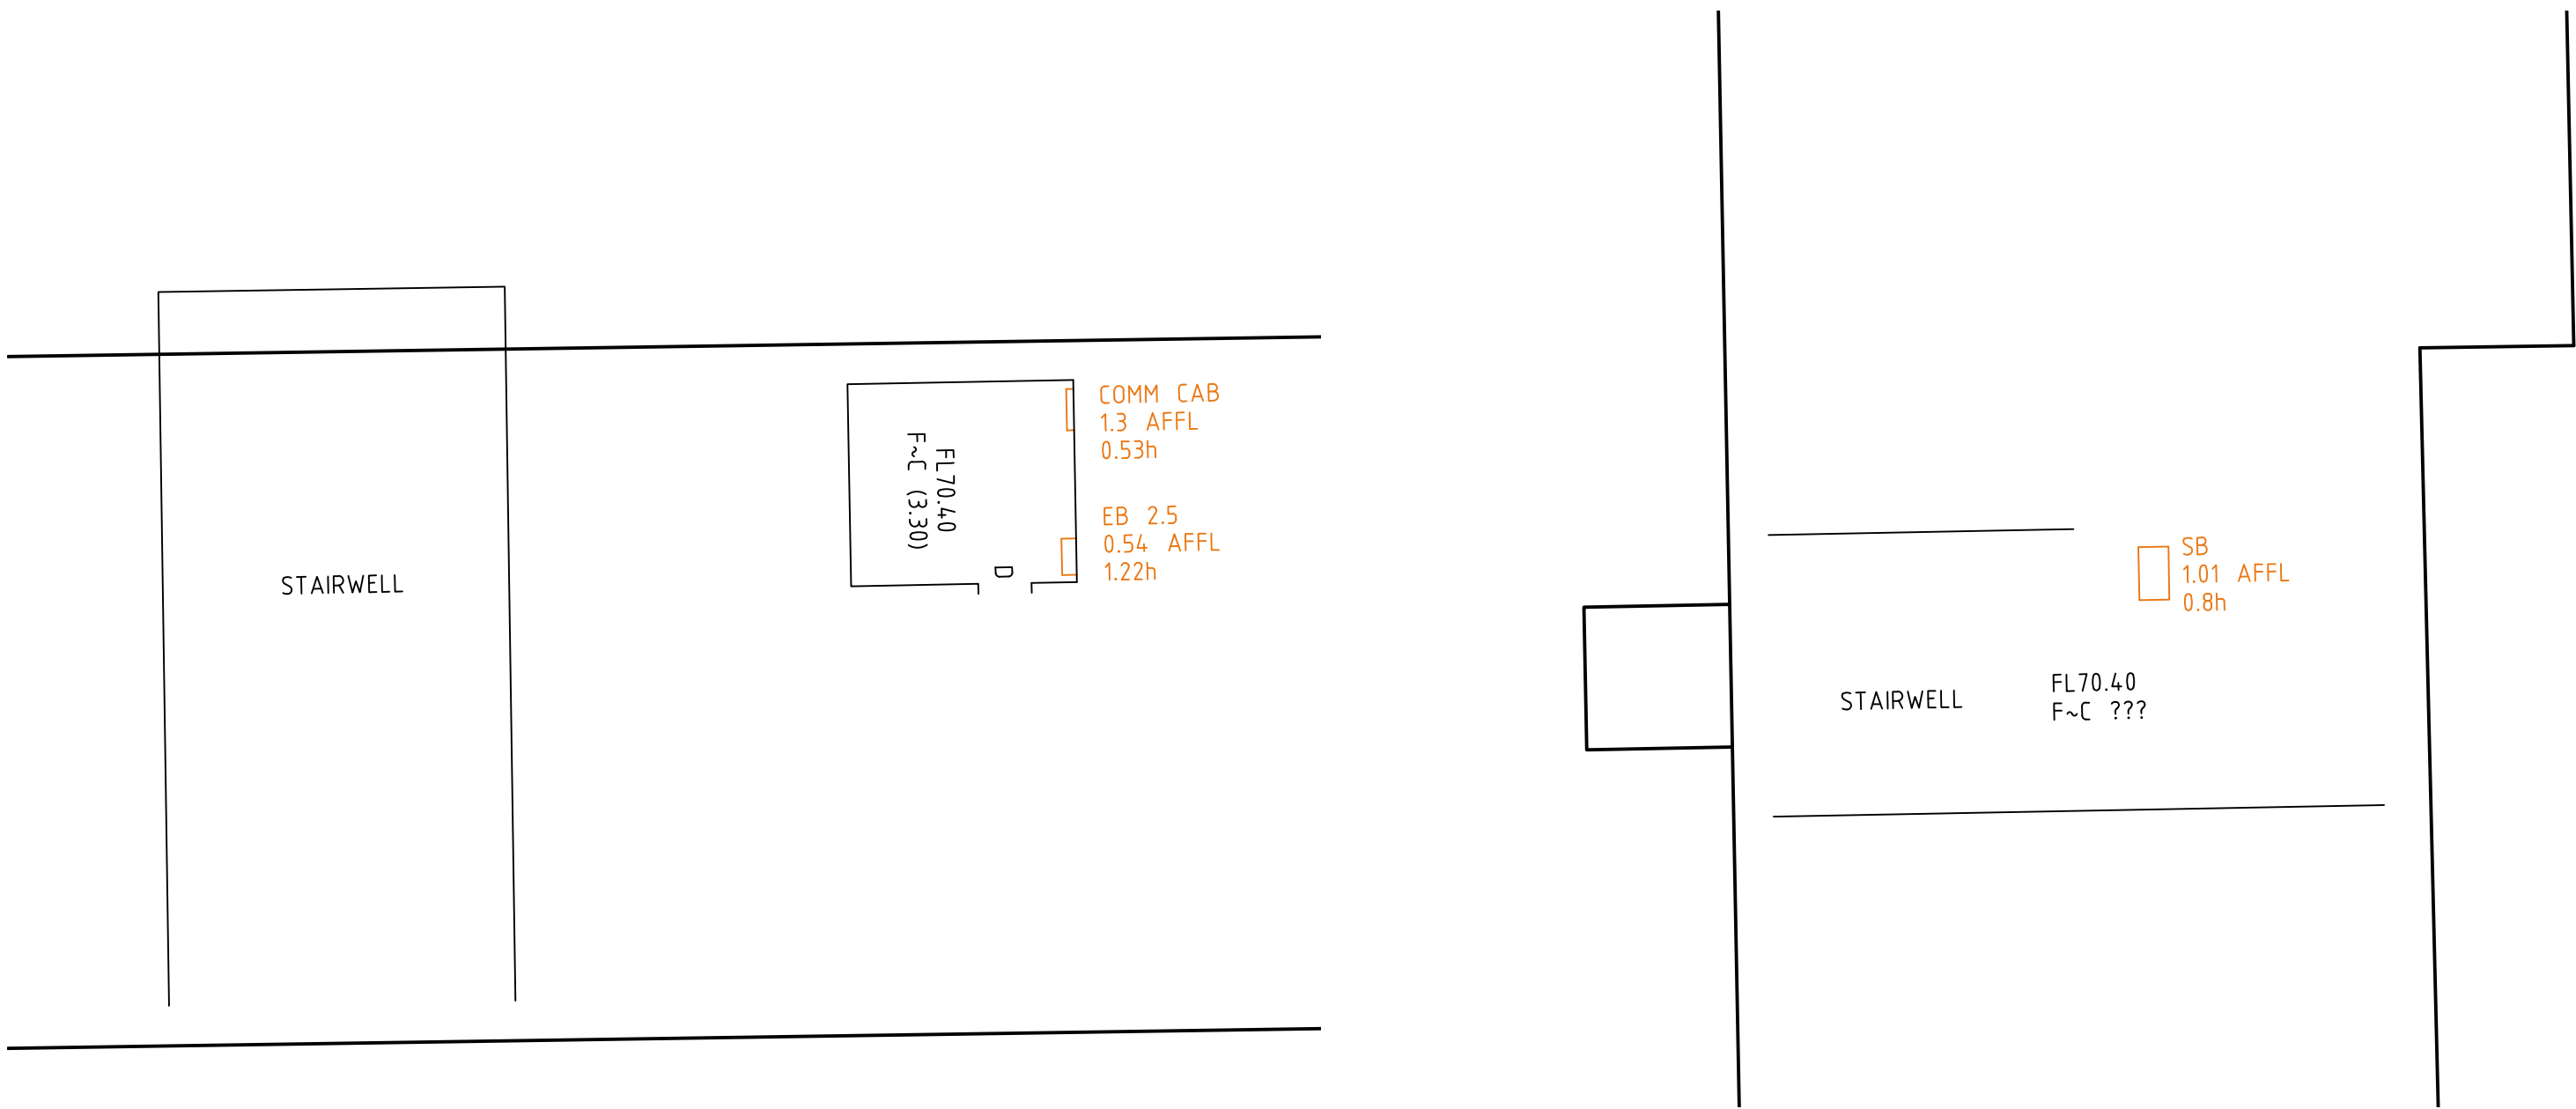


DIAGRAM E
EDMUND BLACKETT BUILDING
(BUILDING 5)
LEVEL 1 PLANT ROOMS

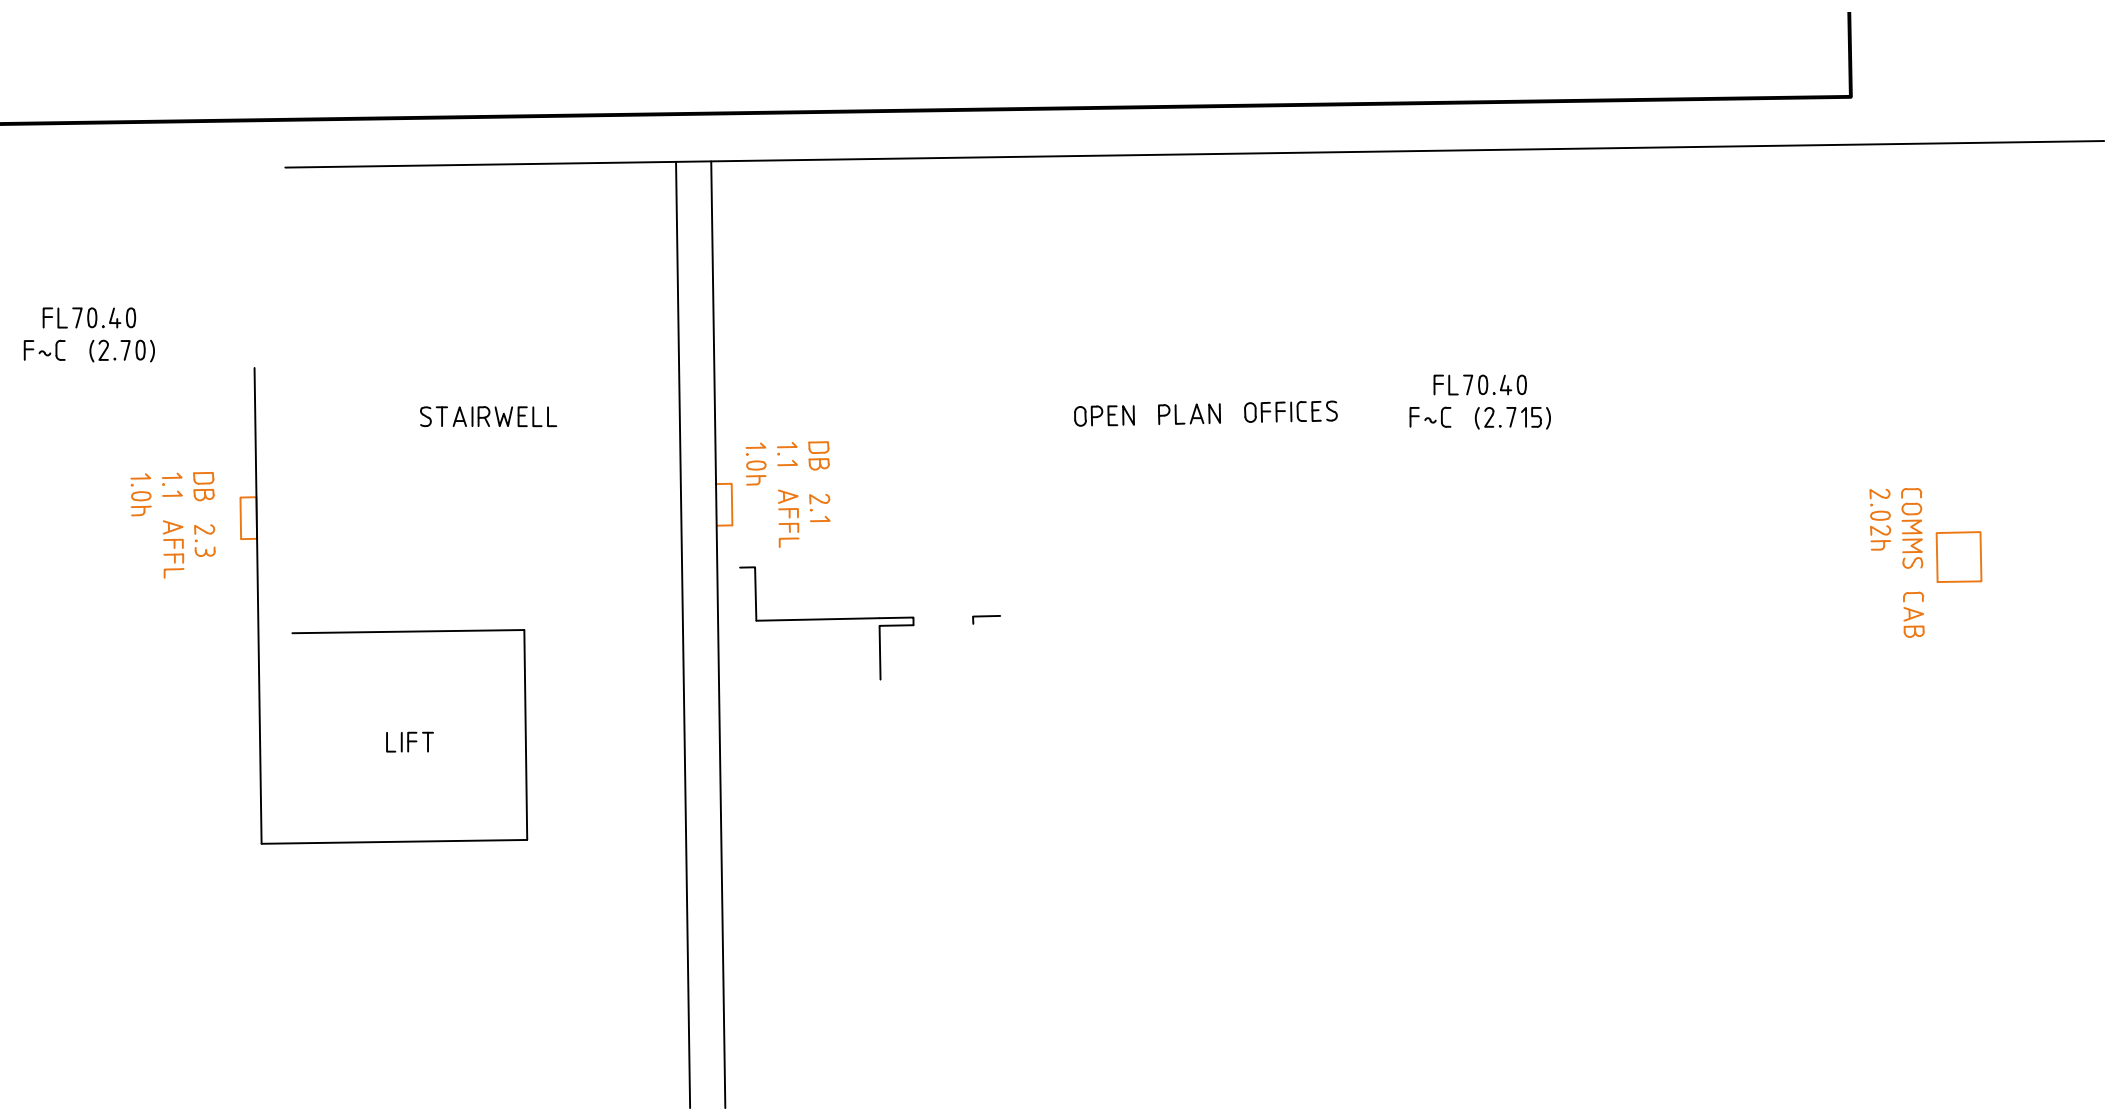


DIAGRAM F
EDMUND BLACKETT BUILDING
(BUILDING 5)
LEVEL 1 PLANT ROOMS

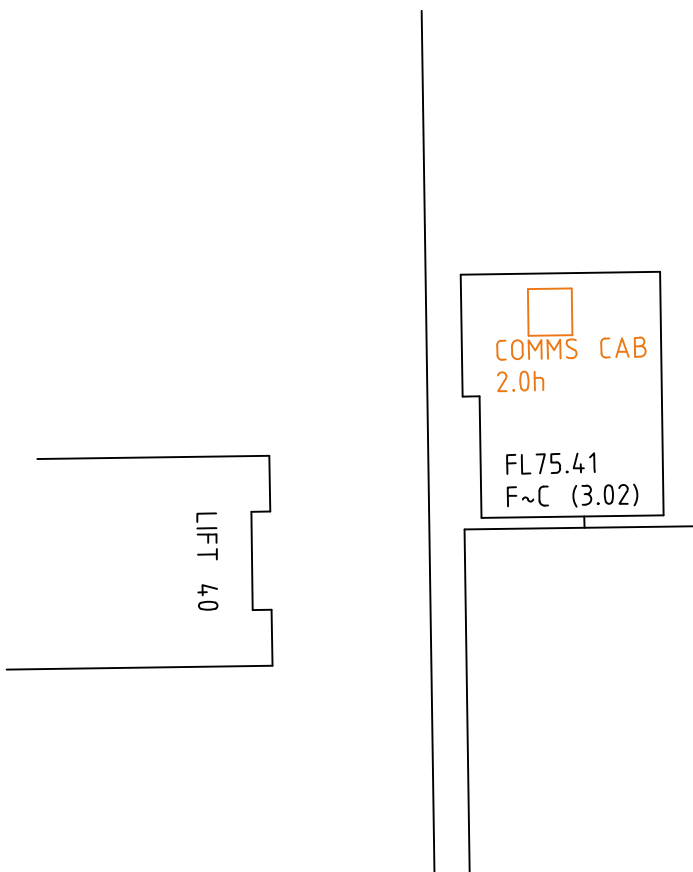


DIAGRAM G
EDMUND BLACKETT BUILDING
(BUILDING 5)
LEVEL 2 PLANT ROOMS

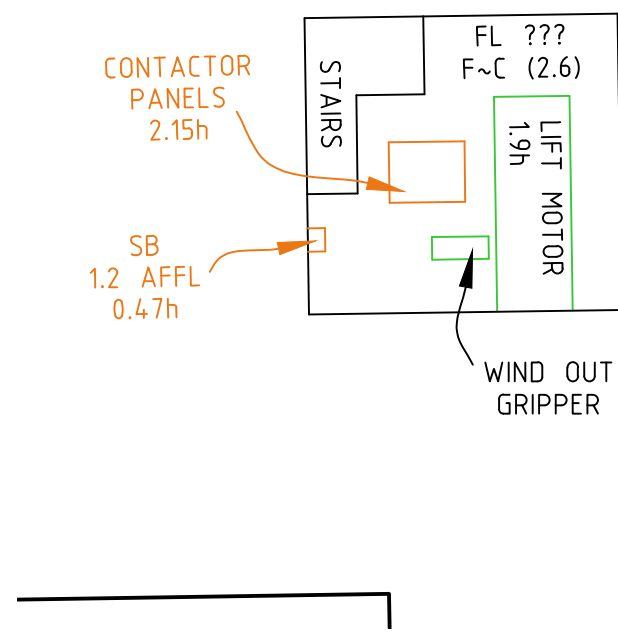


DIAGRAM H
EDMUND BLACKETT BUILDING
(BUILDING 5)
LEVEL 3 PLANT ROOMS



REFER TO NOTES AND LEGEND



THIS IS THE PLAN REFERRED TO
IN MY LETTER DATED:
.....
Registered Surveyor NSW

LTS
LOCKLEY
Registered Surveyors NSW
www.ltsl.com.au

Suite 1, Level 1
810 Pacificway
Gordon NSW 2072
Locked Bag 5
Gordon NSW 2072
P 1300 587 000
F 02 9499 7760

Client **ARCADIS AUSTRALIA PACIFIC PTY LTD**
Drawing title
**PLAN OF DETAIL AND LEVELS OVER LOT 1 IN DP870270
KNOWN AS 'PRINCE OF WALES HOSPITAL', BARKER
STREET, RANDWICK**

datum
AHD
site Area
13.26Ha
LGA
RANDWICK

project number
30744
scale
1:100 @A1
OF SHEETS

reference number
43147DT
date of survey
15/06/15
45

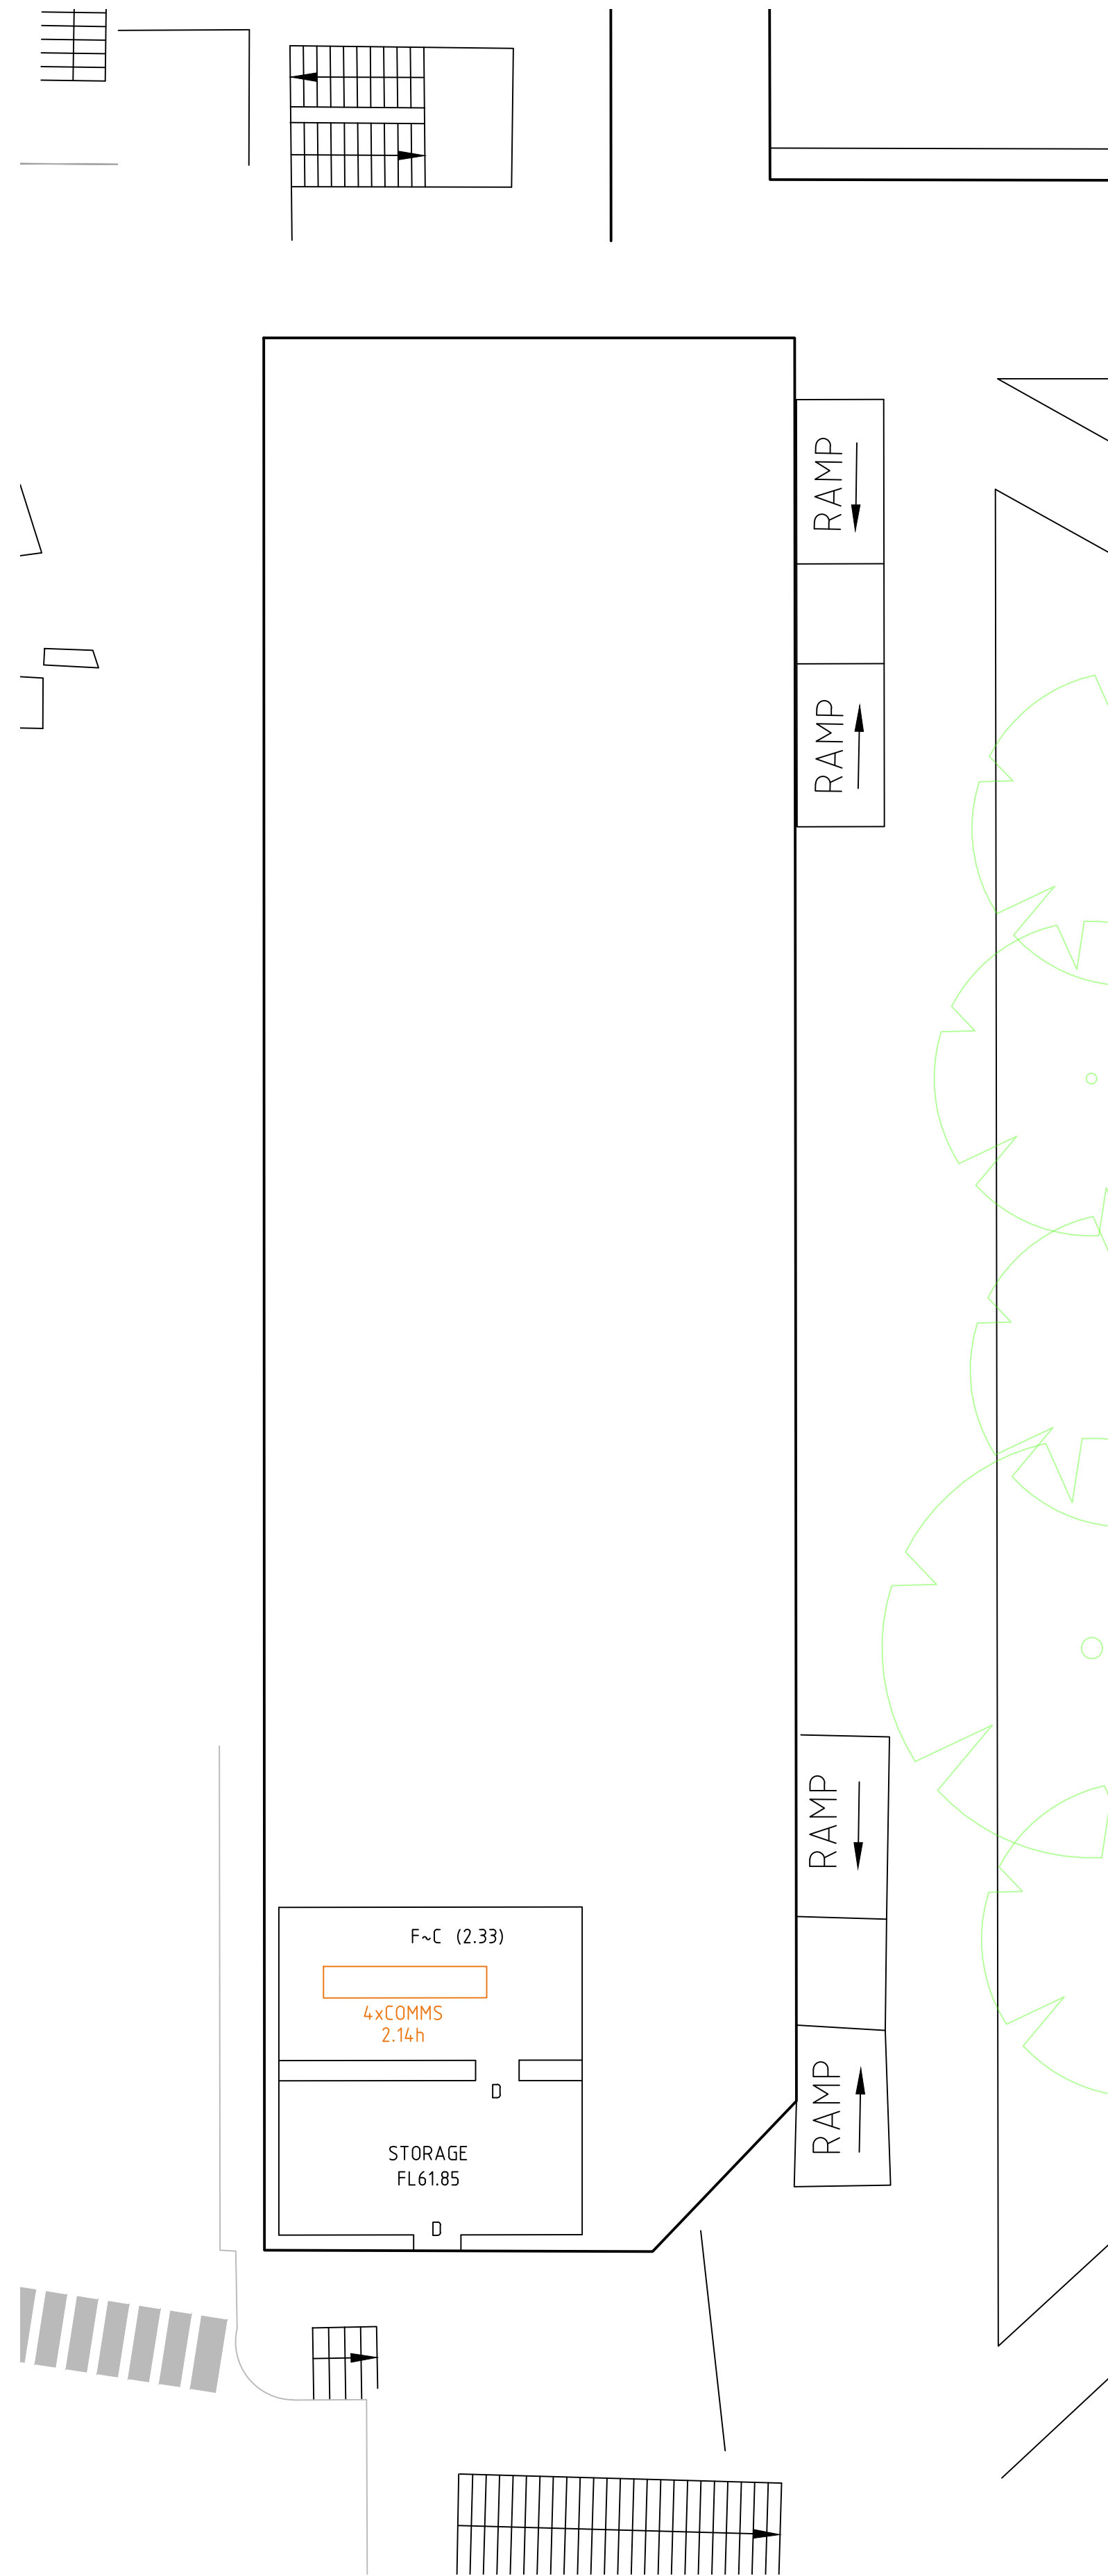


DIAGRAM I
EDMUND BLACKETT BUILDING
WEST WING
(BUILDING 6)
GROUND LEVEL PLANT ROOMS


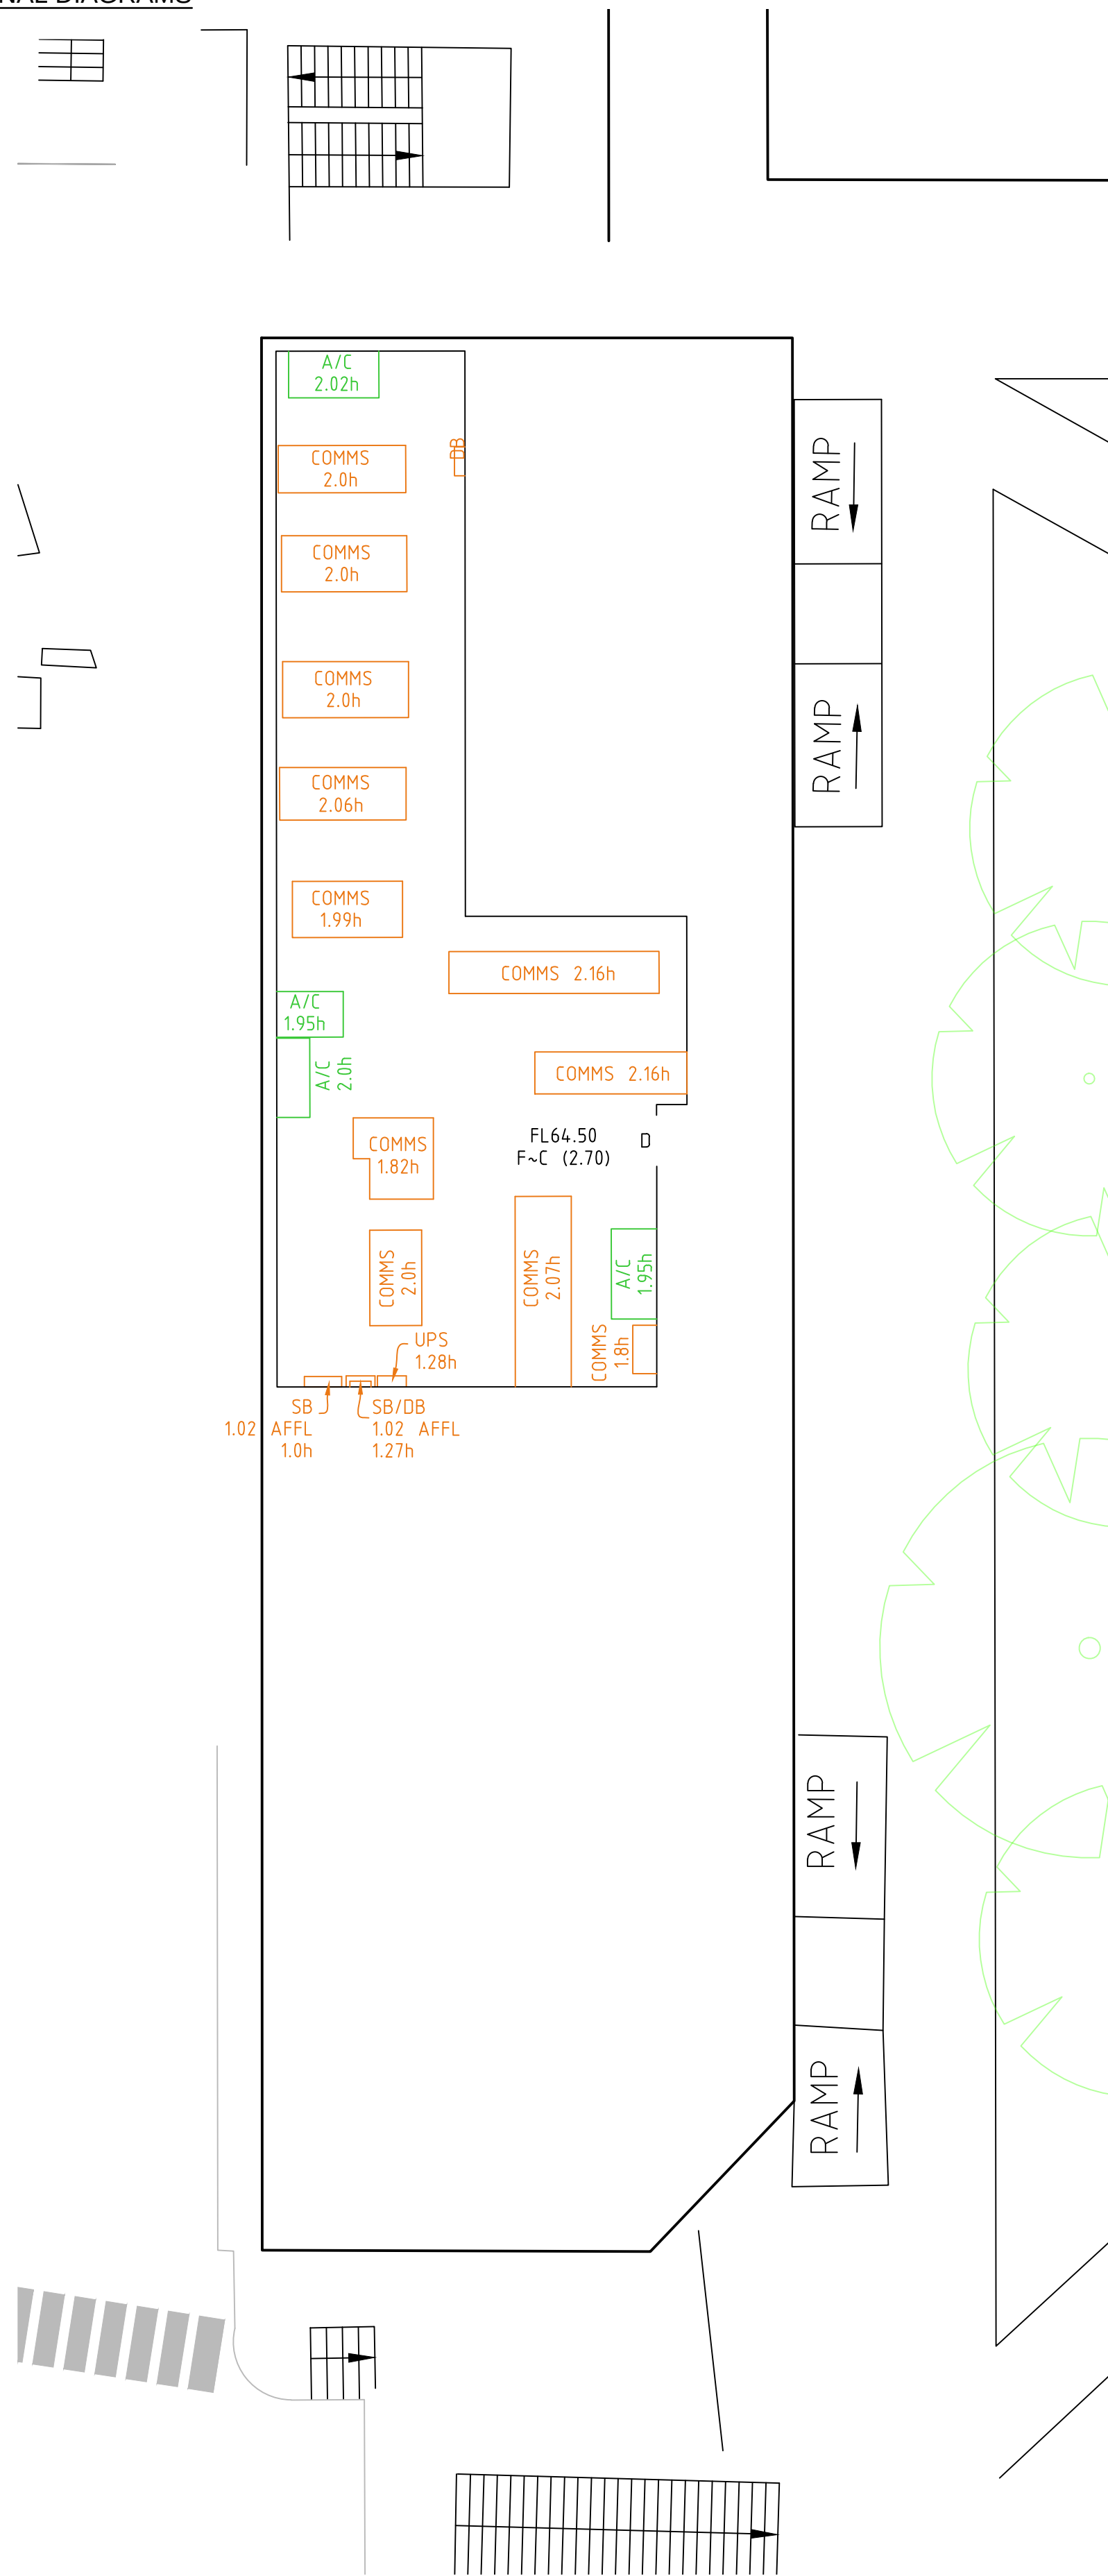


DIAGRAM J
EDMUND BLACKETT BUILDING
WEST WING
(BUILDING 6)
LEVEL 1 PLANT ROOMS

ZONE 1 INTERNAL DIAGRAMS



REFER TO NOTES AND LEGEND

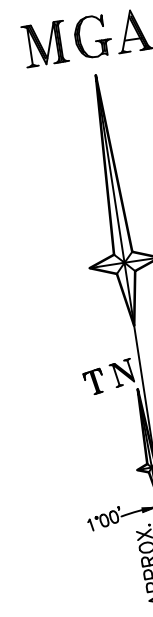

THIS IS THE PLAN REFERRED TO
IN MY LETTER DATED:
.....
Registered Surveyor NSW



Suite 1, Level 1
810 Pacificway
Gordon NSW 2072
Locked Bag 5
Gordon NSW 2072
P 1300 587 000
F 02 9499 7760

Client ARCADIS AUSTRALIA PACIFIC PTY LTD
Drawing title
PLAN OF DETAIL AND LEVELS OVER LOT 1 IN DP870270
KNOWN AS 'PRINCE OF WALES HOSPITAL', BARKER
STREET, RANDWICK

datum
AHD
site Area
13.26Ha
LGA
RANDWICK

project number
30744
scale
1:100 @A1
OF 89 SHEETS

reference number
43147DT
date of survey
15/06/15
46

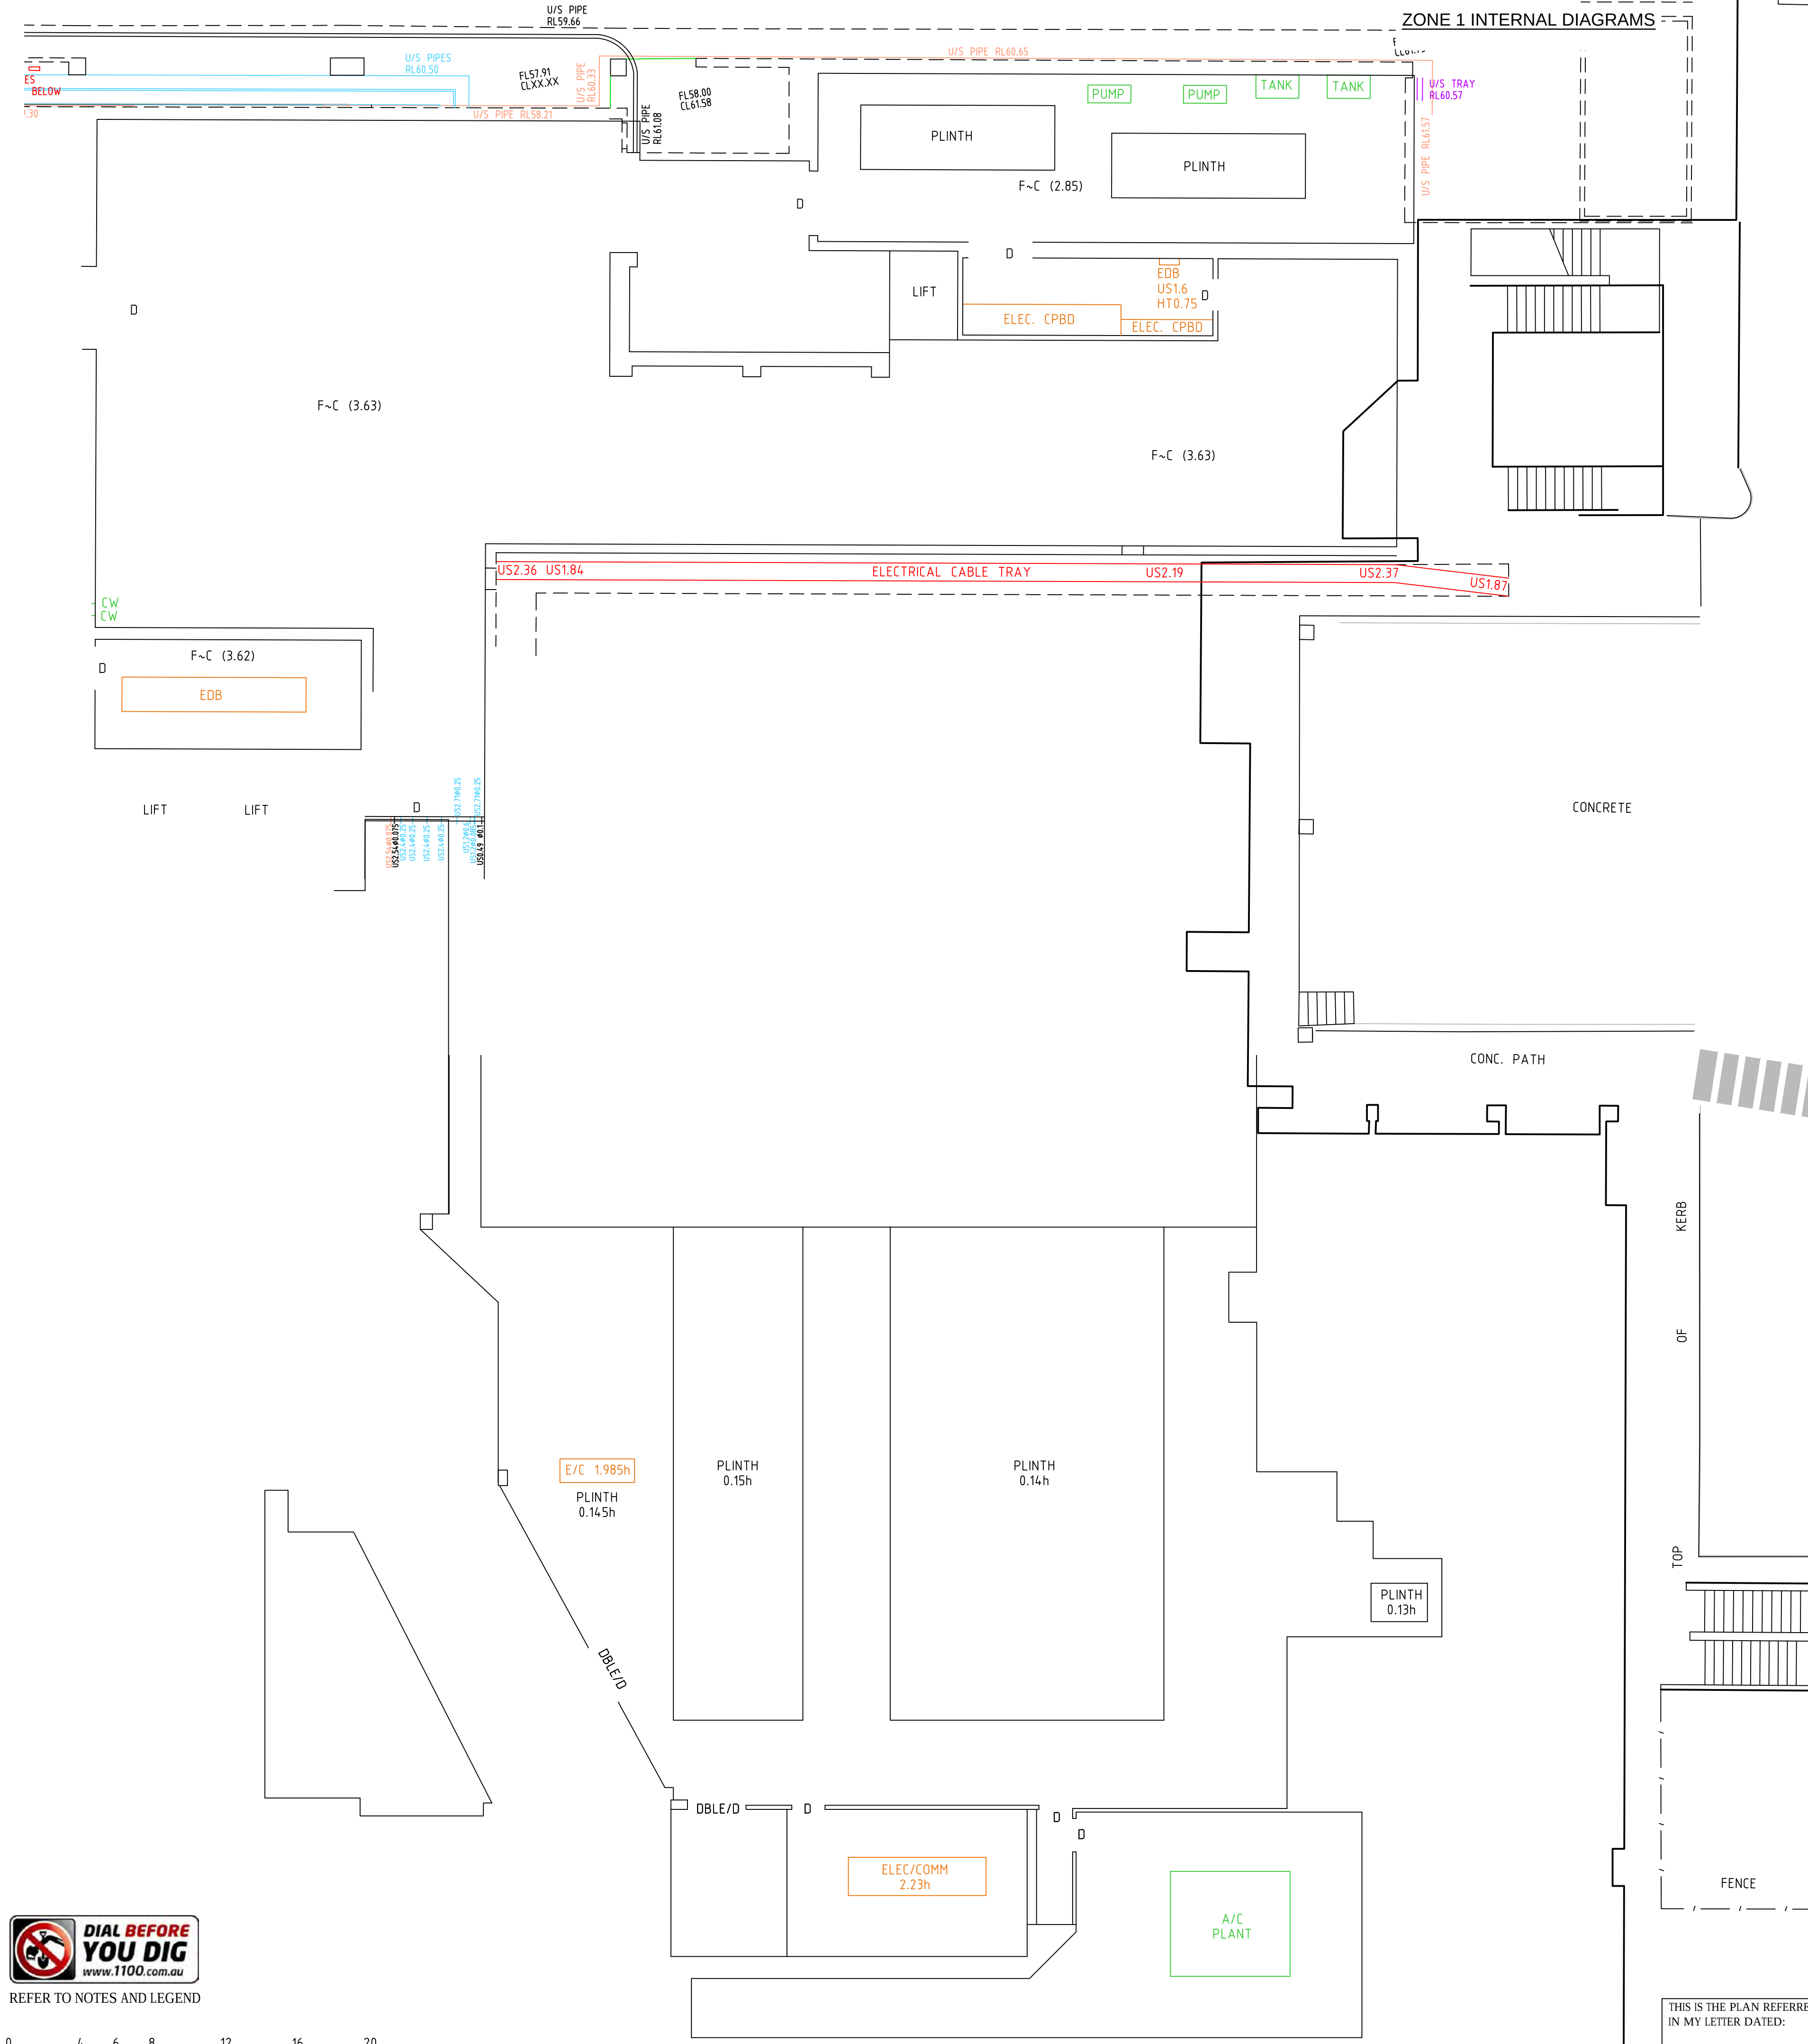


DIAGRAM K
PARKES BUILDING
(BUILDING 7)
GROUND LEVEL PLANT ROOMS



REFER TO NOTES AND LEGEND

0 4 6 8 12 16 20
SCALE 1:100 @ A1

THIS IS THE PLAN REFERRED TO
IN MY LETTER DATED:

Registered Surveyor NSW

LTS
LOCKLEY
Registered Surveyors NSW
www.ltsl.com.au

Suite 1, Level 1
810 Pacificway
Gordon NSW 2072
Locked Bag 5
Gordon NSW 2072
P 1300 587 000
F 02 9499 7760

Client **ARCADIS AUSTRALIA PACIFIC PTY LTD**

Drawing title
**PLAN OF DETAIL AND LEVELS OVER LOT 1 IN DP870270
KNOWN AS 'PRINCE OF WALES HOSPITAL', BARKER
STREET, RANDWICK**

datum AHD site Area 13.26Ha LGA RANDWICK	project number 30744 scale 1:100 @A1	reference number 43147DT date of survey 15/06/15
SHEET OF 89 SHEETS		47

ZONE 1 INTERNAL DIAGRAMS

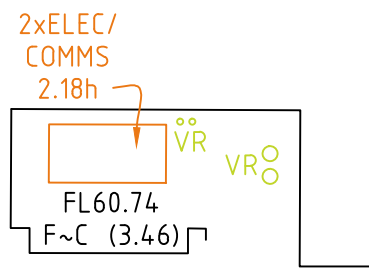


DIAGRAM L
PARKES BUILDING
(BUILDING 7)
LEVEL 1 PLANT ROOMS

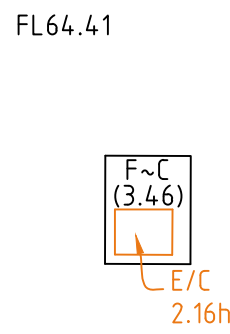
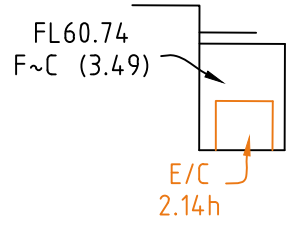


DIAGRAM M
PARKES BUILDING
(BUILDING 7)
LEVEL 2 PLANT ROOMS

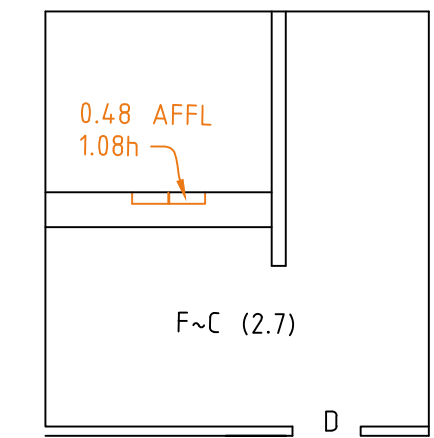
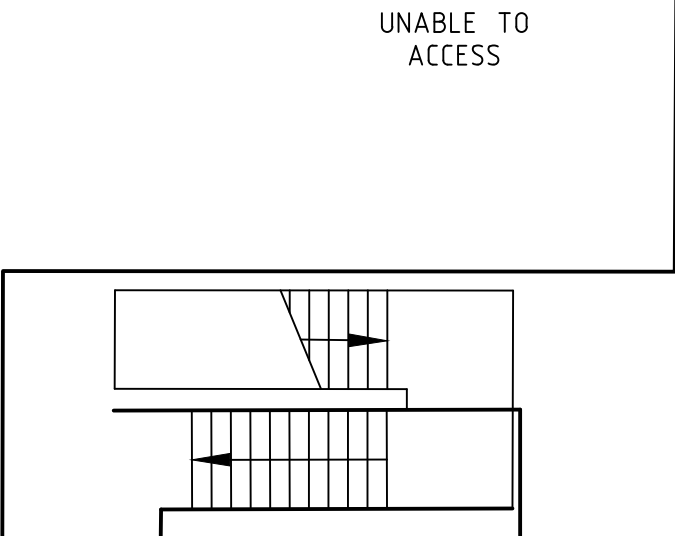


DIAGRAM O
PARKES BUILDING
(BUILDING 7)
LEVEL 3 PLANT ROOMS

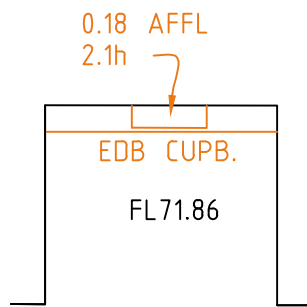


DIAGRAM Q
PARKES BUILDING
(BUILDING 7)
LEVEL 4 PLANT ROOMS

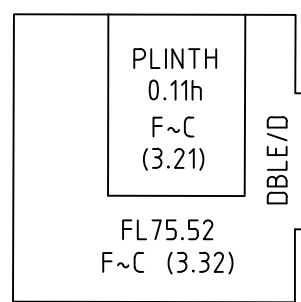
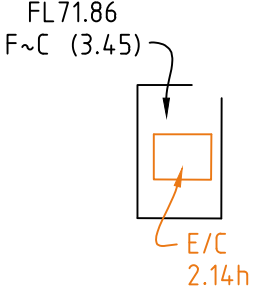


DIAGRAM S

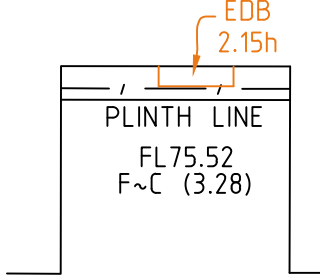


DIAGRAM T
PARKES BUILDING
(BUILDING 7)
LEVEL 5 PLANT ROOMS

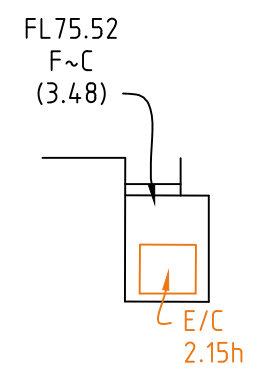


DIAGRAM U



DIAGRAM V

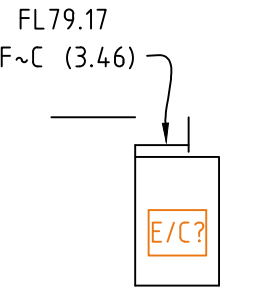


DIAGRAM W

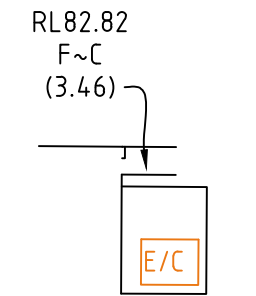


DIAGRAM X

PARKES BUILDING
(BUILDING 7)
LEVEL 7 PLANT ROOMS

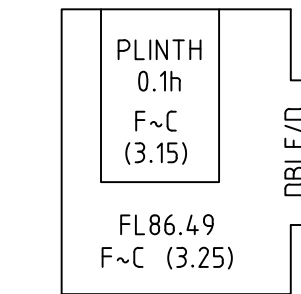


DIAGRAM Y

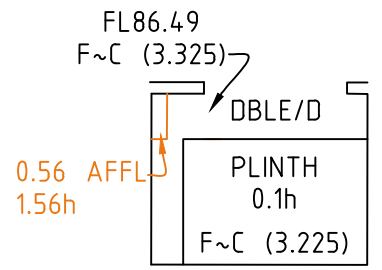


DIAGRAM Z

PARKES BUILDING
(BUILDING 7)
LEVEL 8 PLANT ROOMS

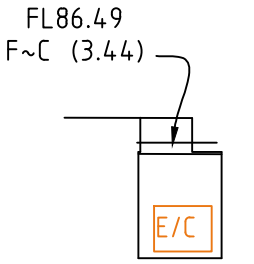


DIAGRAM AA

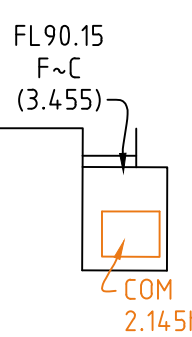


DIAGRAM AB

PARKES BUILDING
(BUILDING 7)
LEVEL 9 PLANT ROOMS

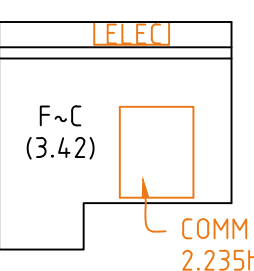


DIAGRAM AC

PARKES BUILDING
(BUILDING 7)
LEVEL 10 PLANT ROOMS

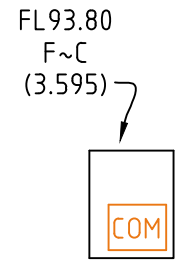


DIAGRAM AD

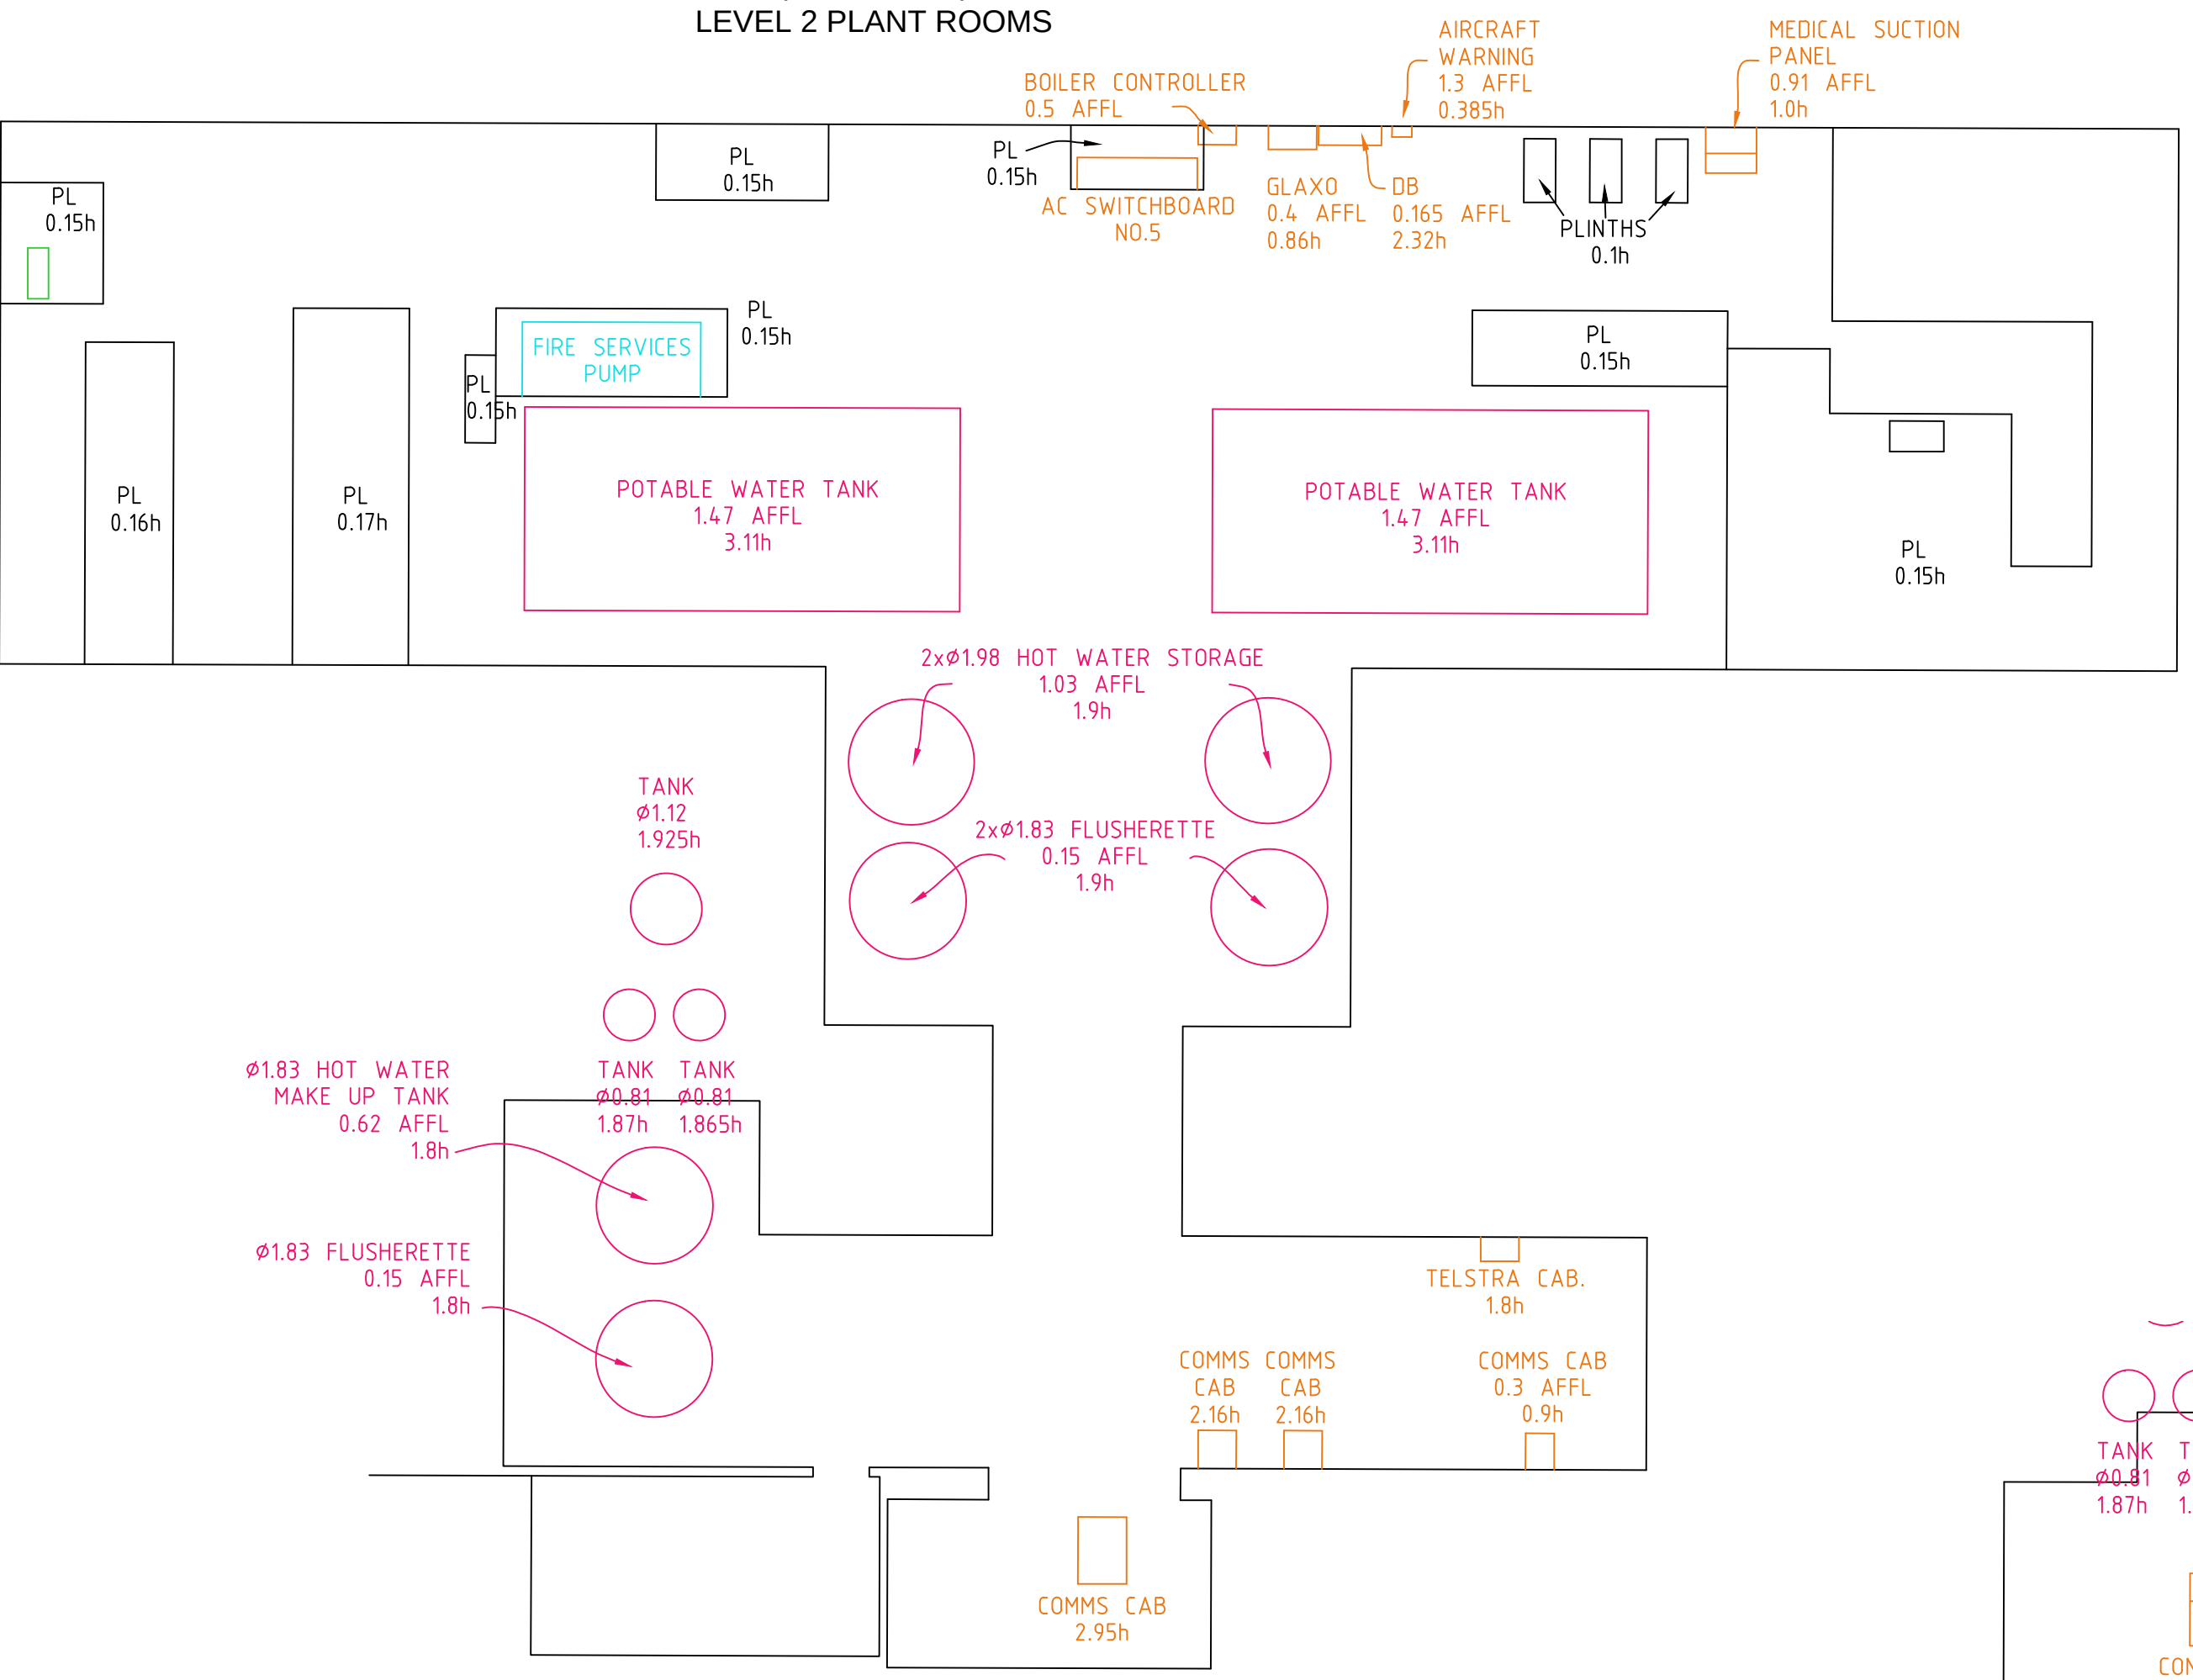


DIAGRAM AE
PARKES BUILDING
(BUILDING 7)
LEVEL 11 PLANT ROOMS


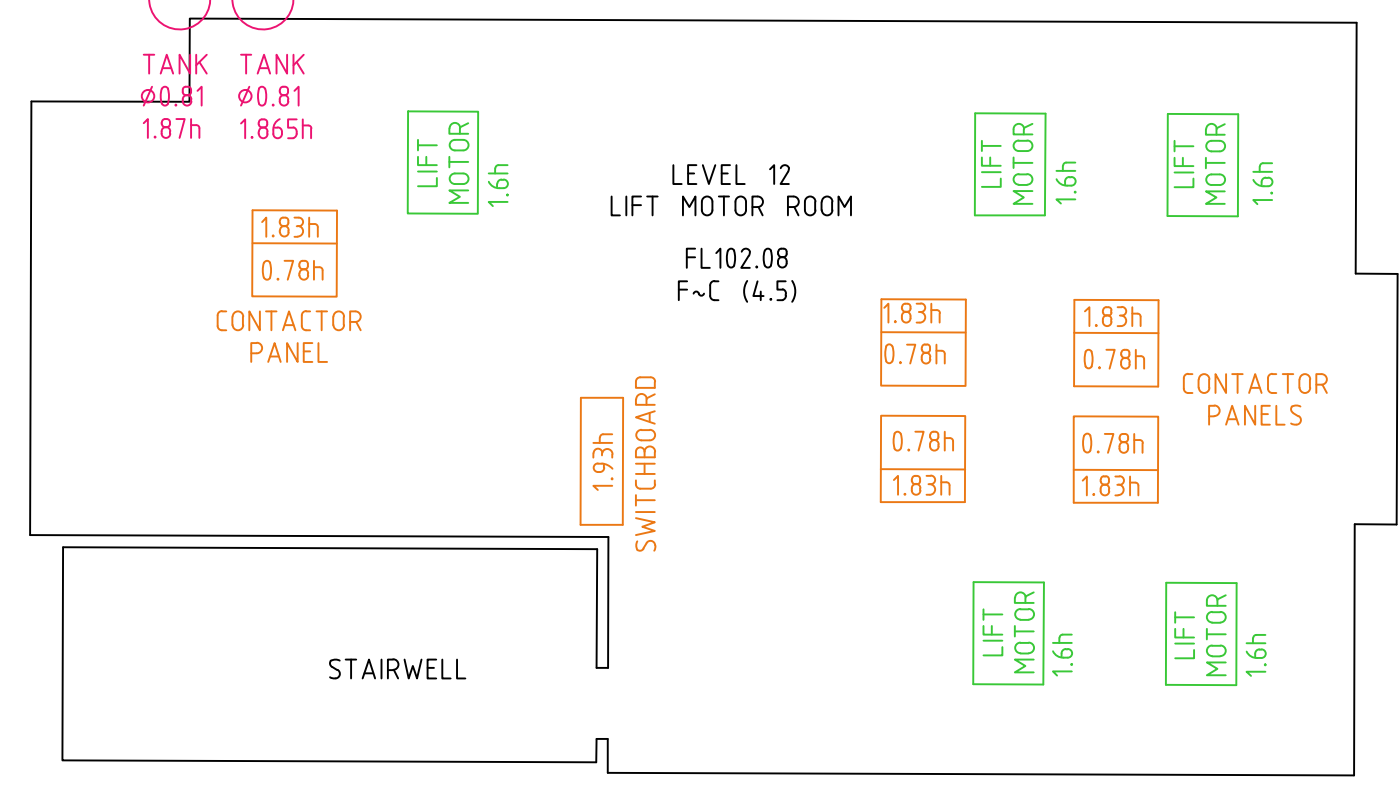


DIAGRAM AF
PARKES BUILDING
(BUILDING 7)
LEVEL 12 PLANT ROOMS



REFER TO NOTES AND LEGEND

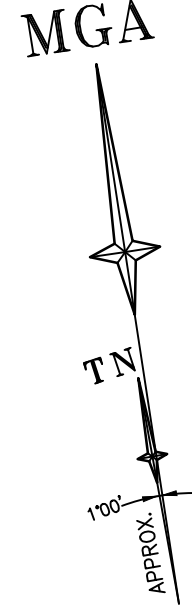


THIS IS THE PLAN REFERRED TO
IN MY LETTER DATED:
.....
Registered Surveyor NSW

LTS
LOCKLEY
Registered Surveyors NSW
www.ltsl.com.au

Suite 1, Level 1
810 Pacificway
Gordon NSW 2072
Locked Bag 5
Gordon NSW 2072
P 1300 587 000
F 02 9499 7760

Client **ARCADIS AUSTRALIA PACIFIC PTY LTD**
Drawing title
**PLAN OF DETAIL AND LEVELS OVER LOT 1 IN DP870270
KNOWN AS 'PRINCE OF WALES HOSPITAL', BARKER
STREET, RANDWICK**

datum AHD site Area 13.26Ha LGA RANDWICK	project number 30744 scale 1:100 @A1	reference number 43147DT date of survey 15/06/15
SHEET 89		OF 48

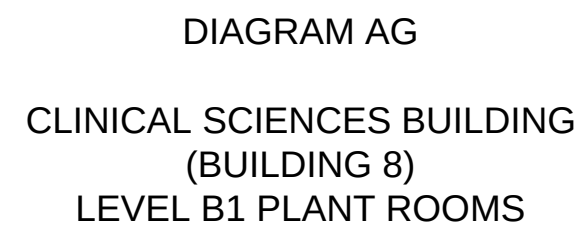

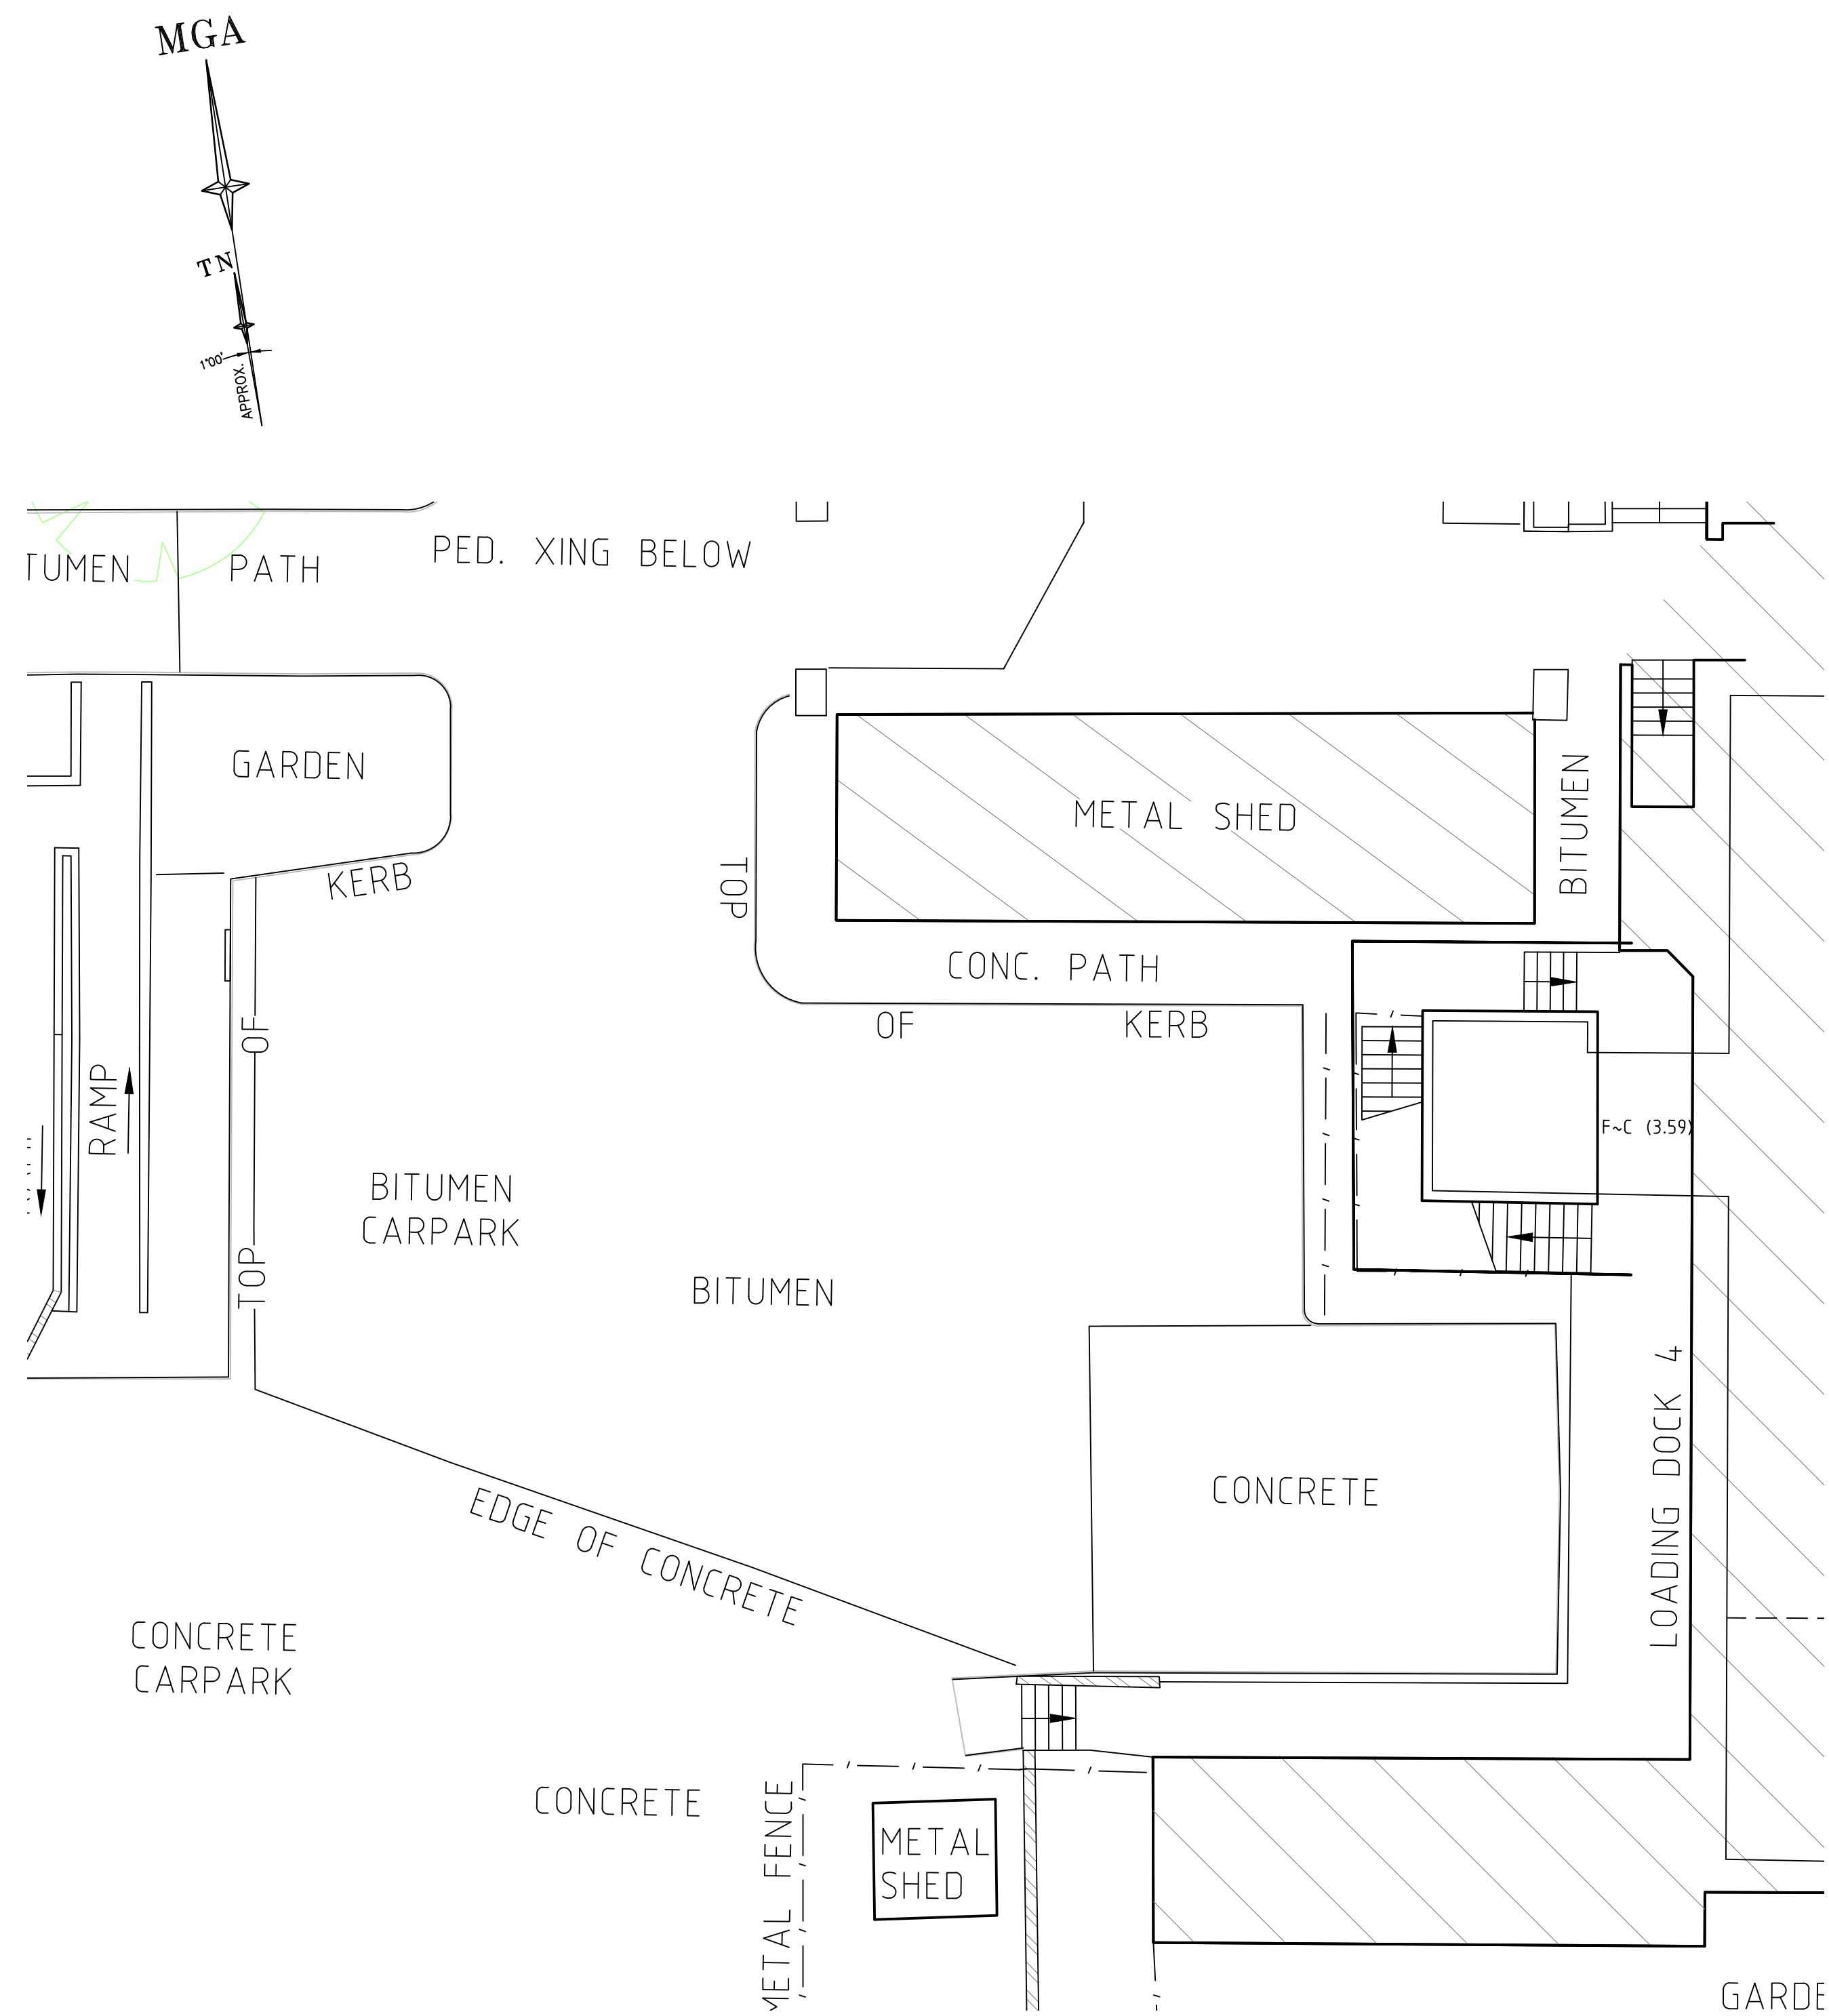


DIAGRAM AH

NATURAL SCIENCES BUILDING
(BUILDING 8)

GROUND LEVEL PLANT ROOMS

CLINICAL SCIENCES BUILDING
(BUILDING 8)
LEVEL I
(NO PLANT ROOMS ON THIS LEVEL)



REFER TO NOTES AND LEGEND



THIS IS THE PLAN REFERRED TO
IN MY LETTER DATED:

.....
Registered Surveyor NSW



Suite 1, Level 1
810 Pacificway
Gordon NSW 2072
Locked Bag 5
Gordon NSW 2072
P 1300 587 000
F 02 9499 7760

Client	ARCADIS AUSTRALIA PACIFIC PTY LTD
Drawing title	PLAN OF DETAIL AND LEVELS OVER LOT 1 IN DP870270 KNOWN AS 'PRINCE OF WALES HOSPITAL', BARKER STREET. RANDWICK

datum	project number	reference number
AHD	30744	43147DT
site Area	scale	date of survey
13.26Ha	1:100 @A1	15/06/15
LGA	SHEET	50
RANDWICK	OF 89 SHEETS	

Figure 1 is a schematic diagram of a room layout. It shows a rectangular room with several rectangular furniture items placed within it. The items are labeled with their dimensions in hours (h). The items are: a PLINTH (0.14h) at the top right, a PL (0.15h) below it, a PLINTH (0.1h) in the upper middle, a PL (0.14h) to its right, a PL (0.15h) below that, a PLINTH (0.08h) on the left, a PL (0.14h) below it, and a PLINTH (0.15h) at the bottom right. The dimensions are given in hours (h). The layout is a simplified floor plan with rectangular shapes representing furniture.





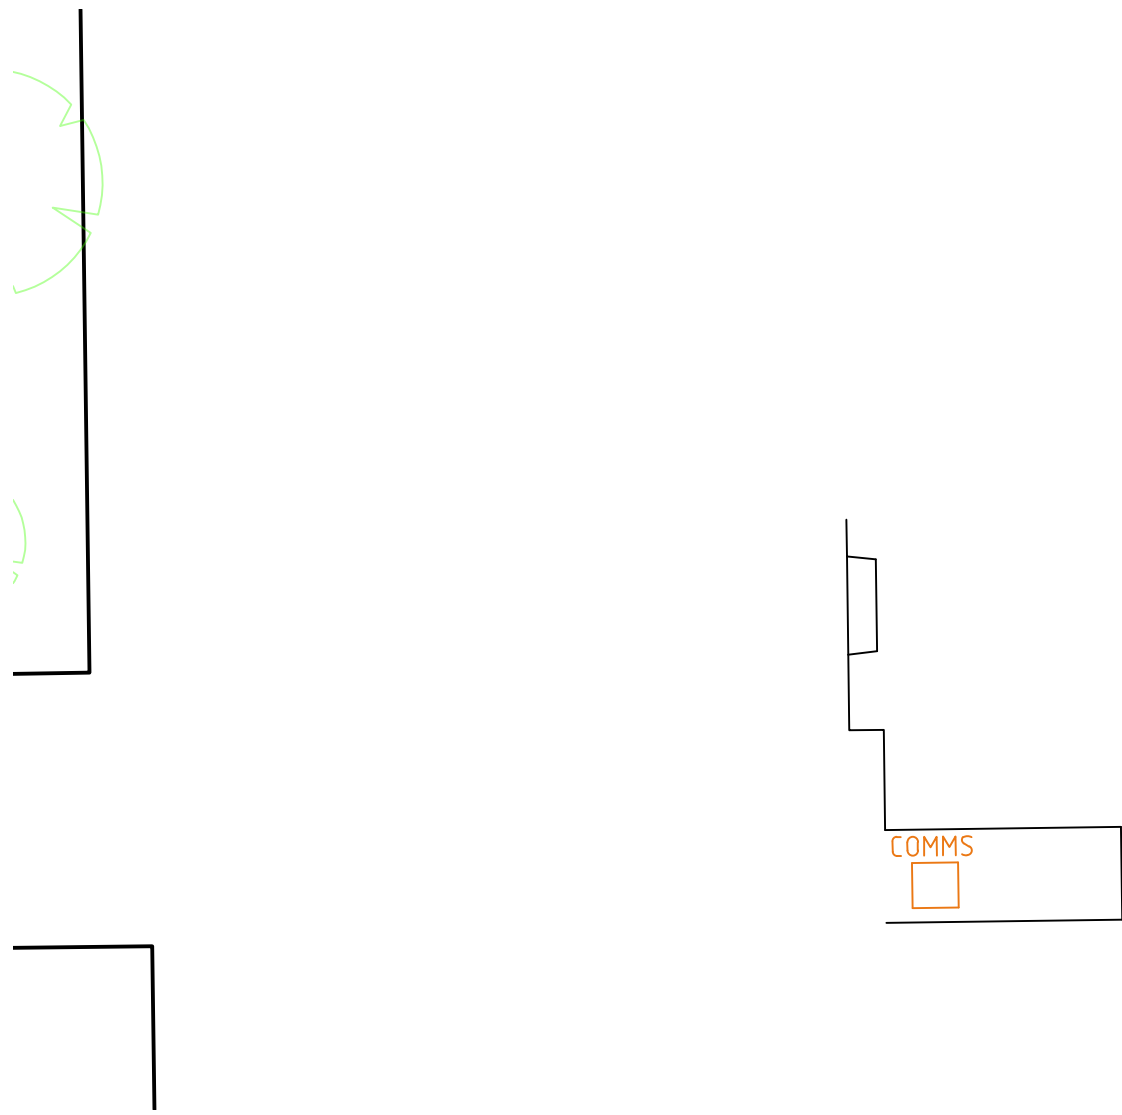


DIAGRAM AK
RADIATION ONCOLOGY BUILDING
(BUILDING 3)
LEVEL 1 PLANT ROOMS

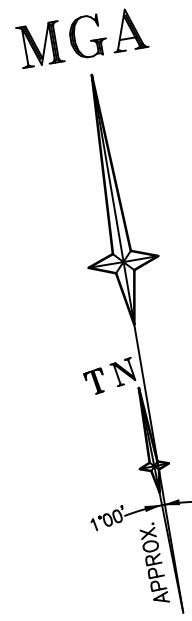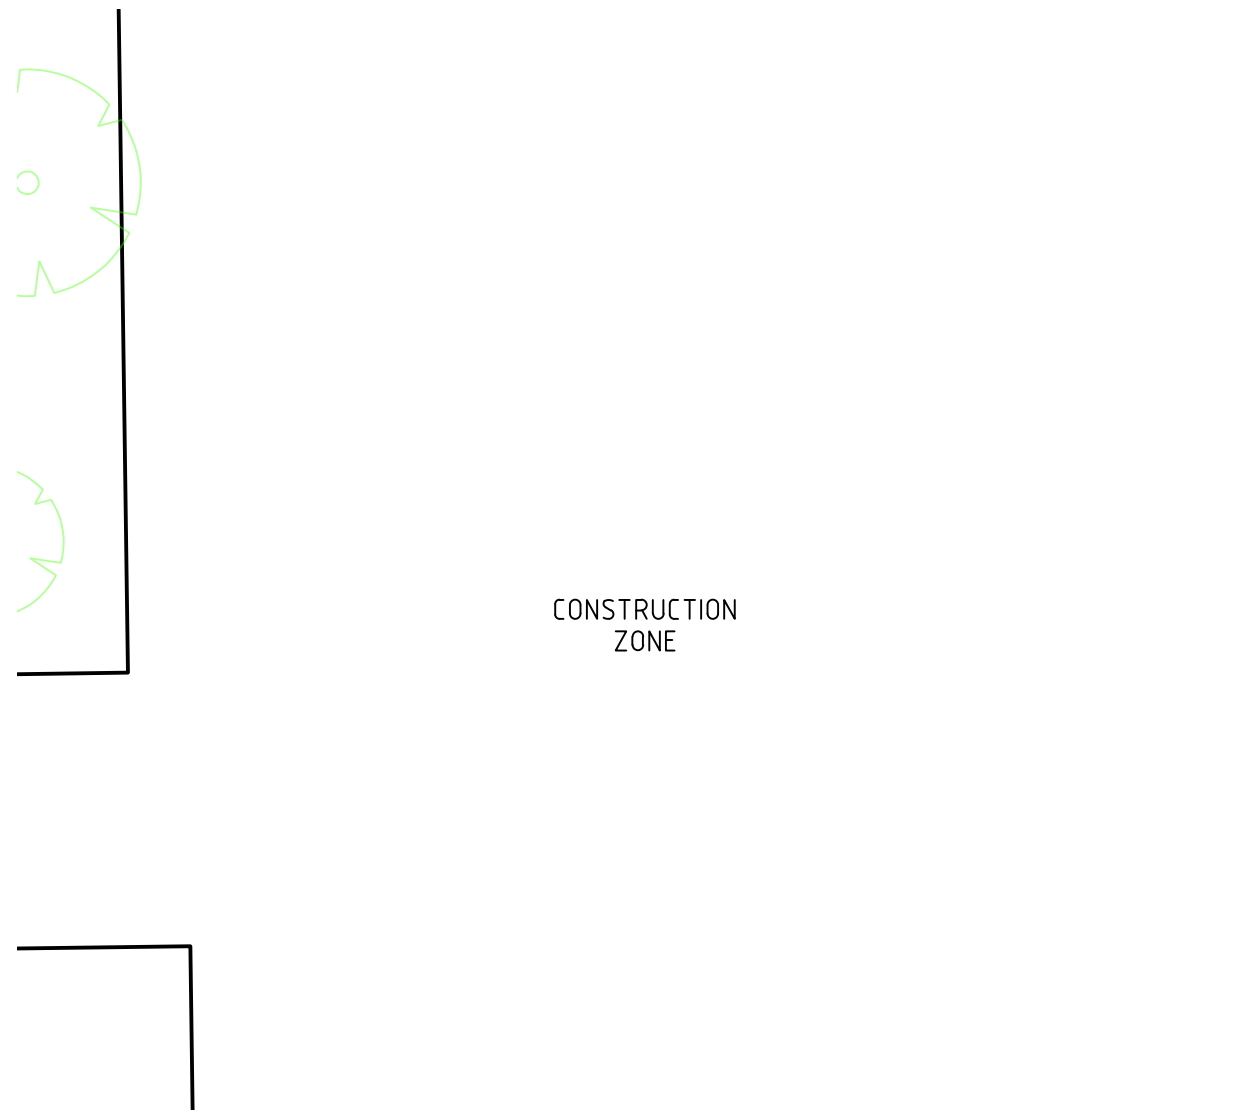

RADIATION ONCOLOGY BUILDING
(BUILDING 3)
LEVEL 2 PLANT ROOMS

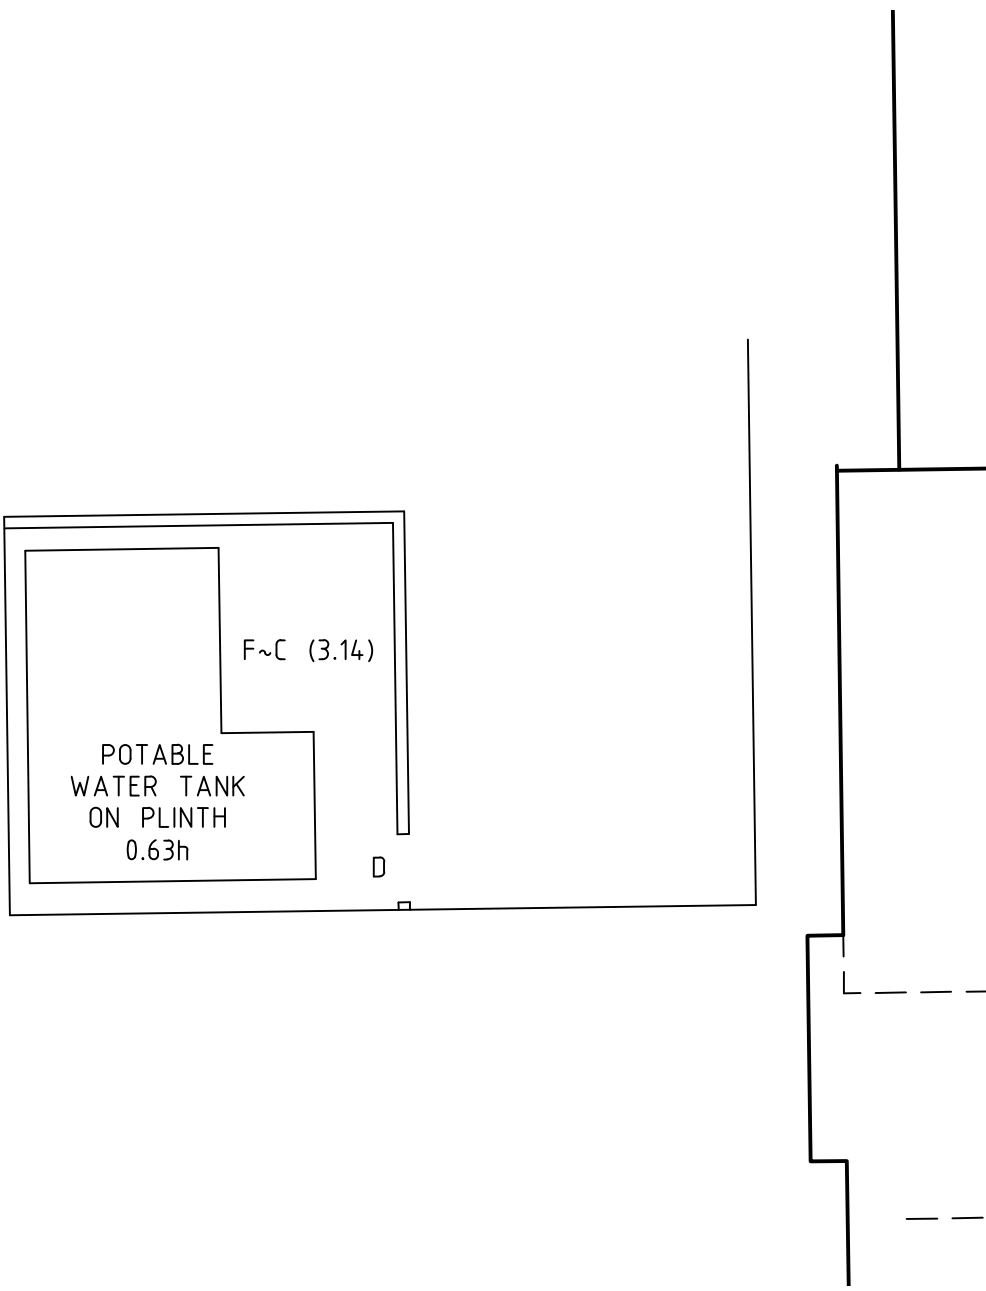


DIAGRAM AL
RADIATION ONCOLOGY BUILDING
(BUILDING 3)
LEVEL 4 PLANT ROOMS

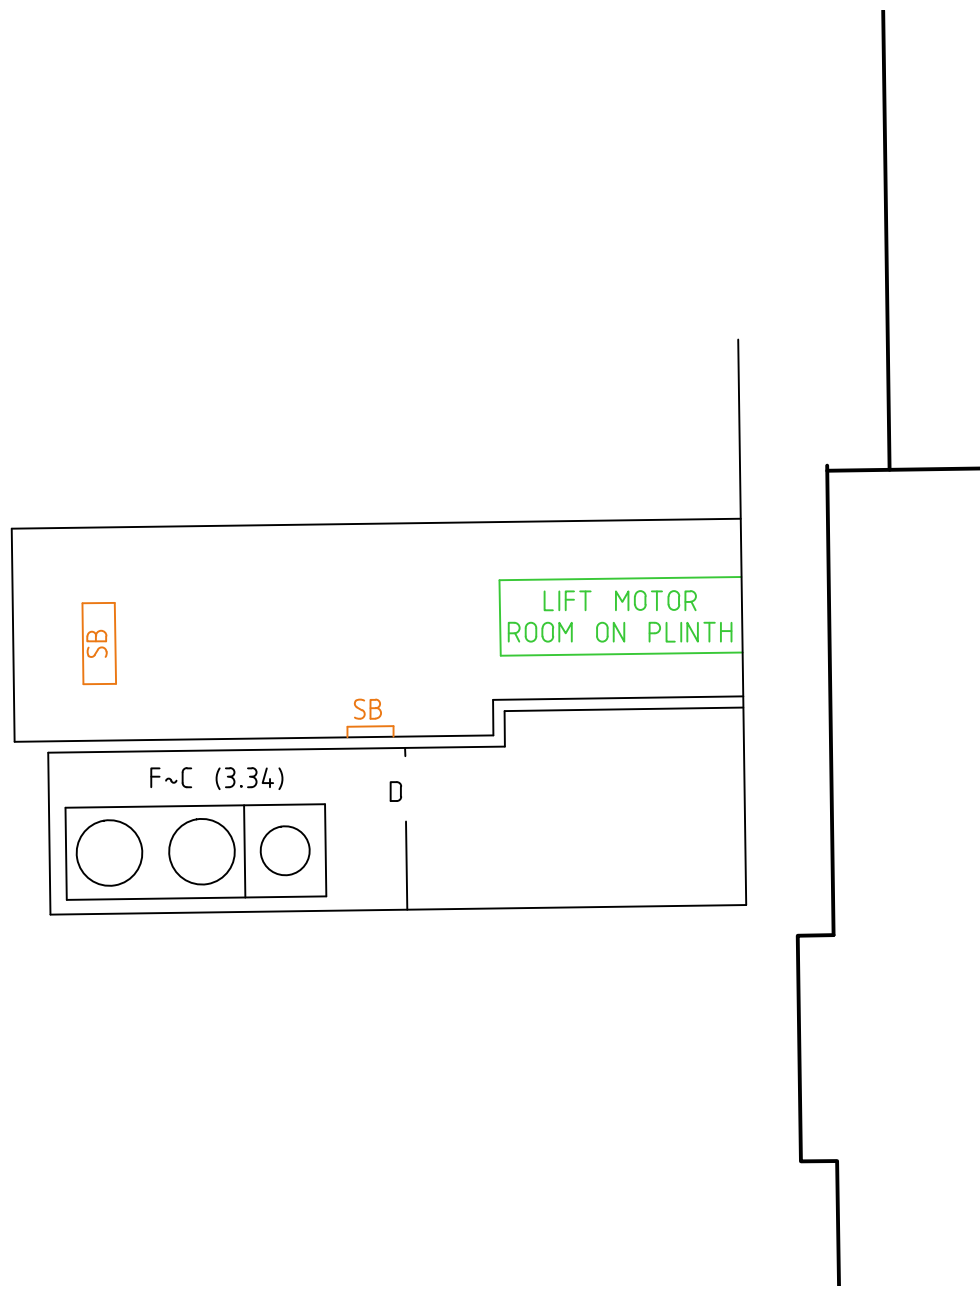


DIAGRAM AM
RADIATION ONCOLOGY BUILDING
(BUILDING 3)
LEVEL 5 PLANT ROOMS



REFER TO NOTES AND LEGEND



THIS IS THE PLAN REFERRED TO
IN MY LETTER DATED:
.....
Registered Surveyor NSW

LTS
LOCKLEY
Registered Surveyors NSW
www.ltsl.com.au

Suite 1, Level 1
810 Pacificway
Gordon NSW 2072
Locked Bag 5
Gordon NSW 2072
P 1300 587 000
F 02 9499 7760


Client **ARCADIS AUSTRALIA PACIFIC PTY LTD**
Drawing title
**PLAN OF DETAIL AND LEVELS OVER LOT 1 IN DP870270
KNOWN AS 'PRINCE OF WALES HOSPITAL', BARKER
STREET, RANDWICK**

datum
AHD
site Area
13.26Ha
LGA
RANDWICK

project number
30744
scale
1:100 @A1
OF 89 SHEETS

reference number
43147DT
date of survey
15/06/15
52

PLAN OF TUNNEL & SERVICES

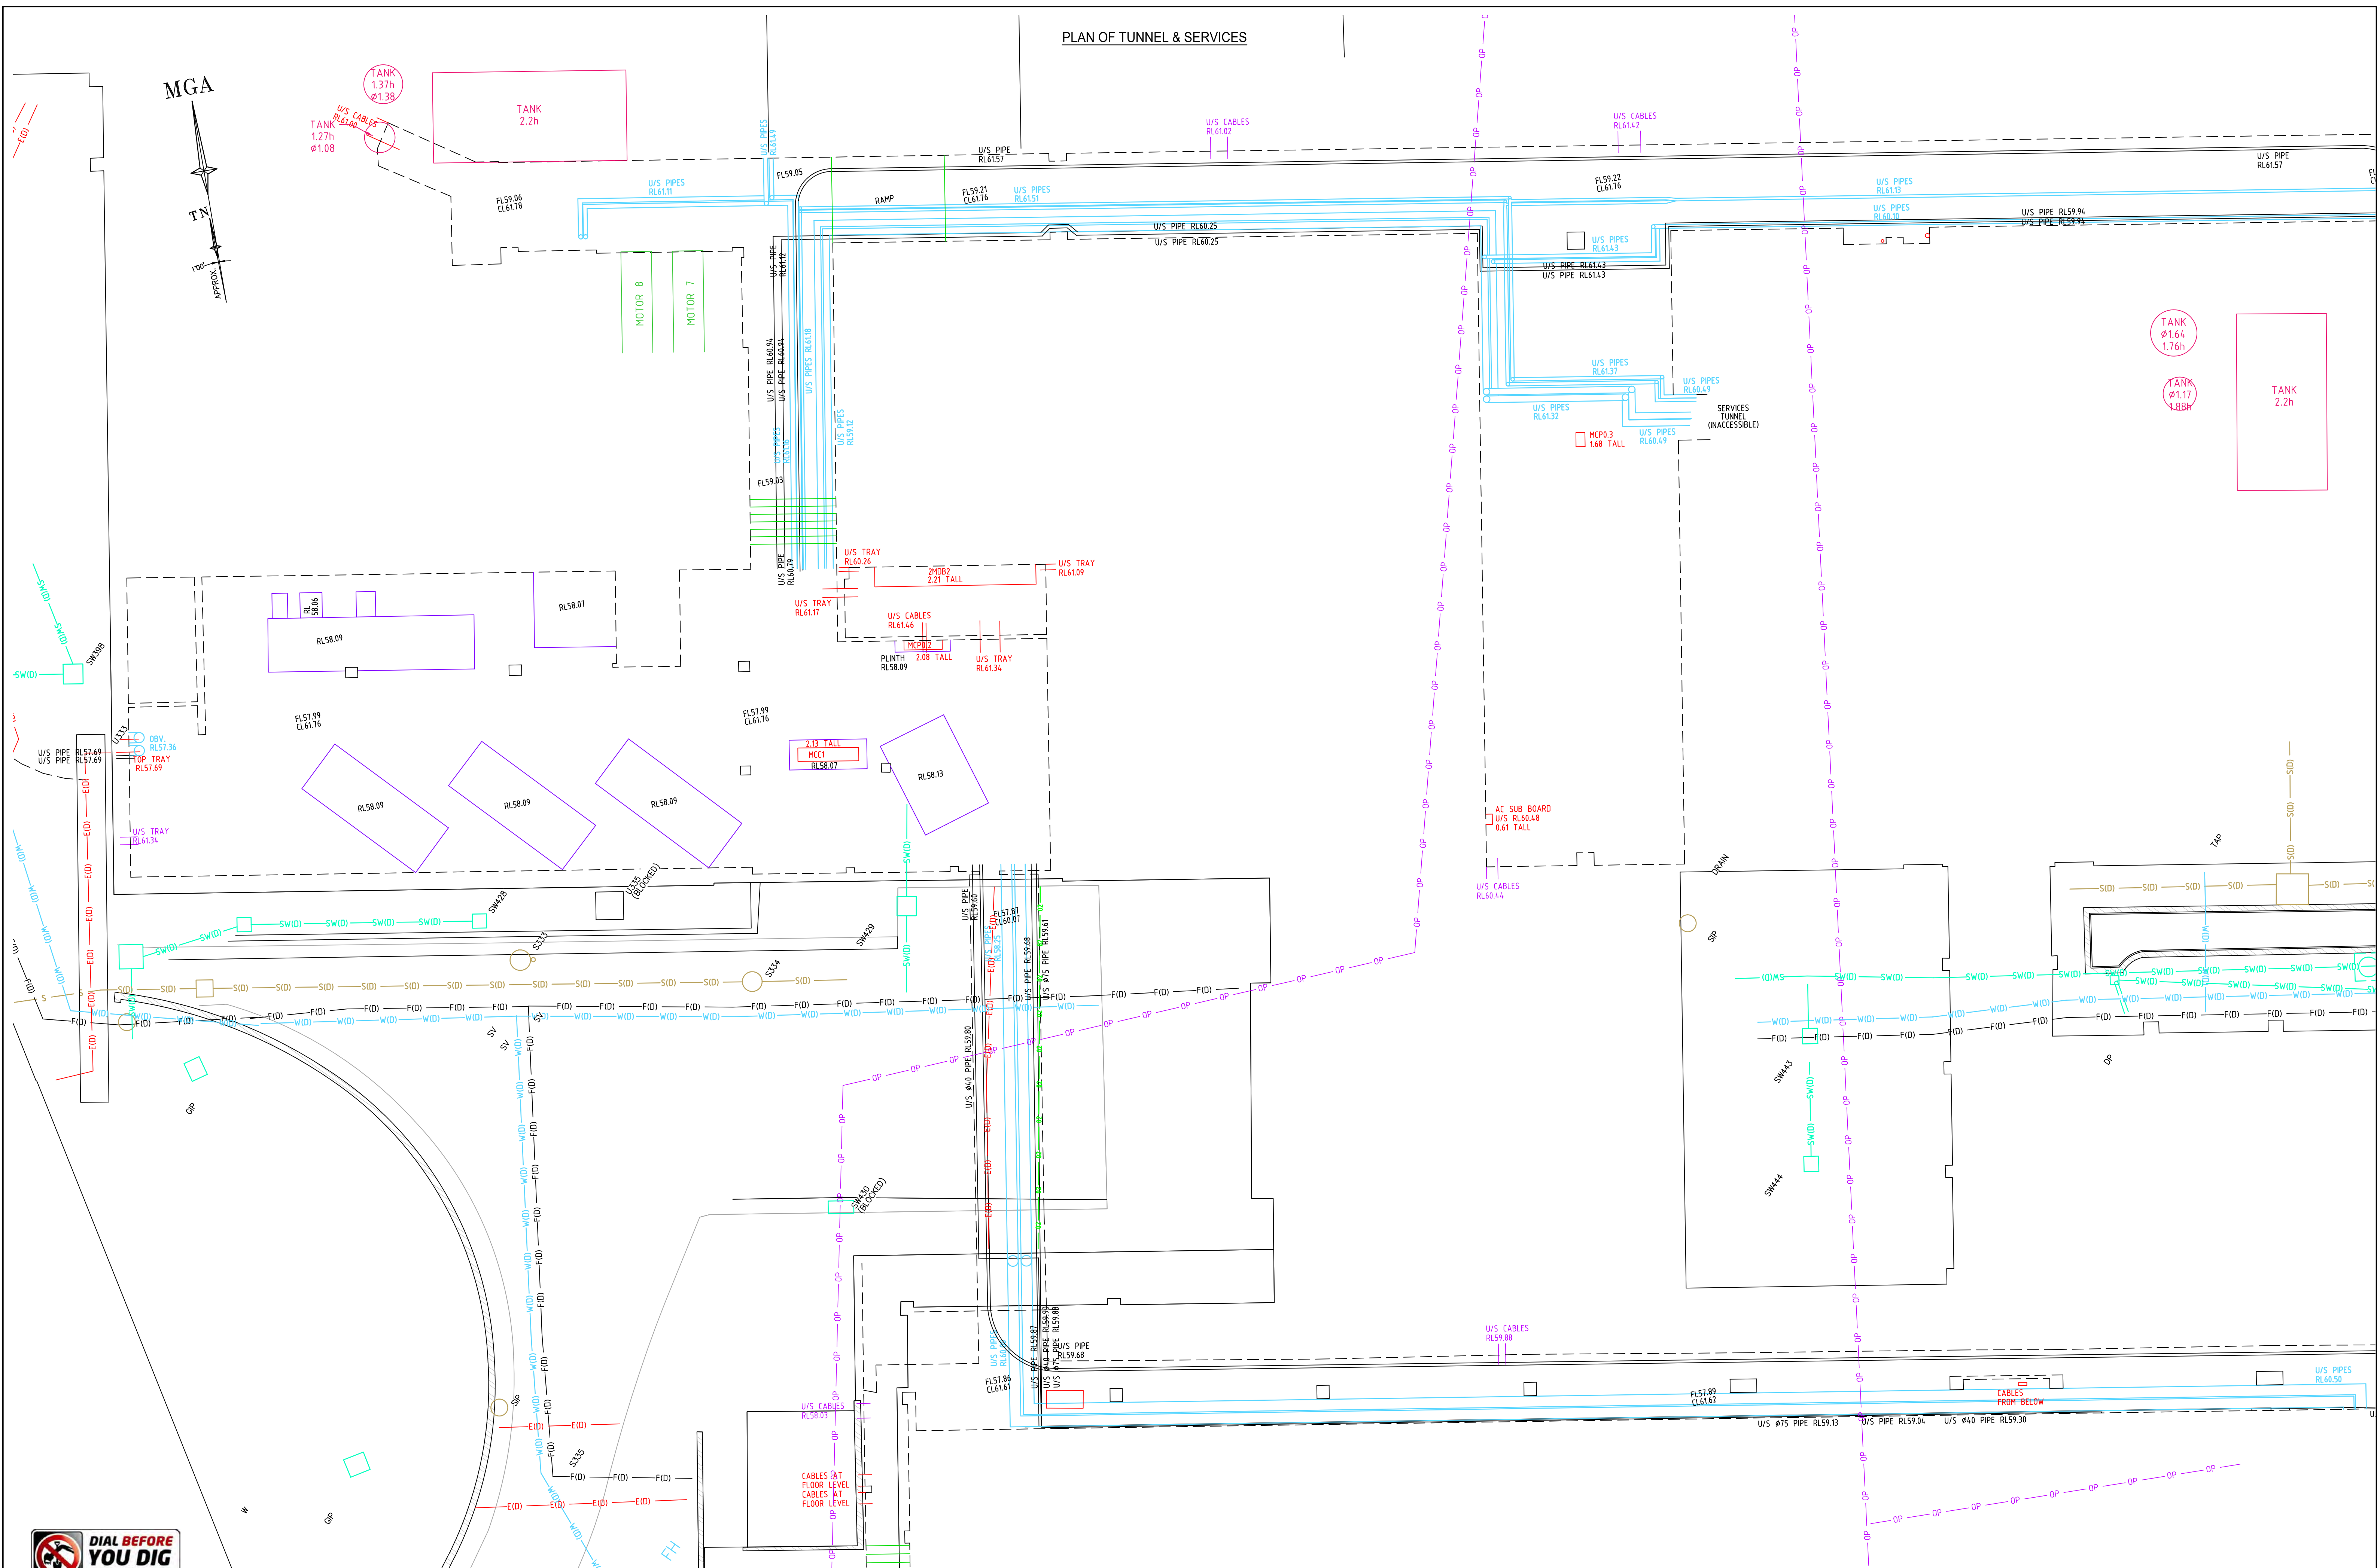

REFER TO SHEET 1 FOR NOTES AND LEGENDS



THIS IS THE PLAN REFERRED TO
IN MY LETTER DATED:

Registered Surveyor NSW




Suite 1, Level 1
810 Pacificway
Gordon NSW 2072
Locked Bag 5
Gordon NSW 2072
P 1300 587 000
F 02 9499 7760

Client	ARCADIS AUSTRALIA PACIFIC PTY LTD
Drawing title	PLAN OF DETAIL AND LEVELS OVER LOT 1 IN DP870270 KNOWN AS 'PRINCE OF WALES HOSPITAL', BARKER STREET RANDWICK

datum
AHD
site Are a
13.26Ha
LGA
BANDWICK

project number	reference number
30744	43147DT
scale	date of survey
1:100 @A1	15/06/15
SHEET	
OF 89 SHEETS	53

PLAN OF TUNNEL & SERVICES

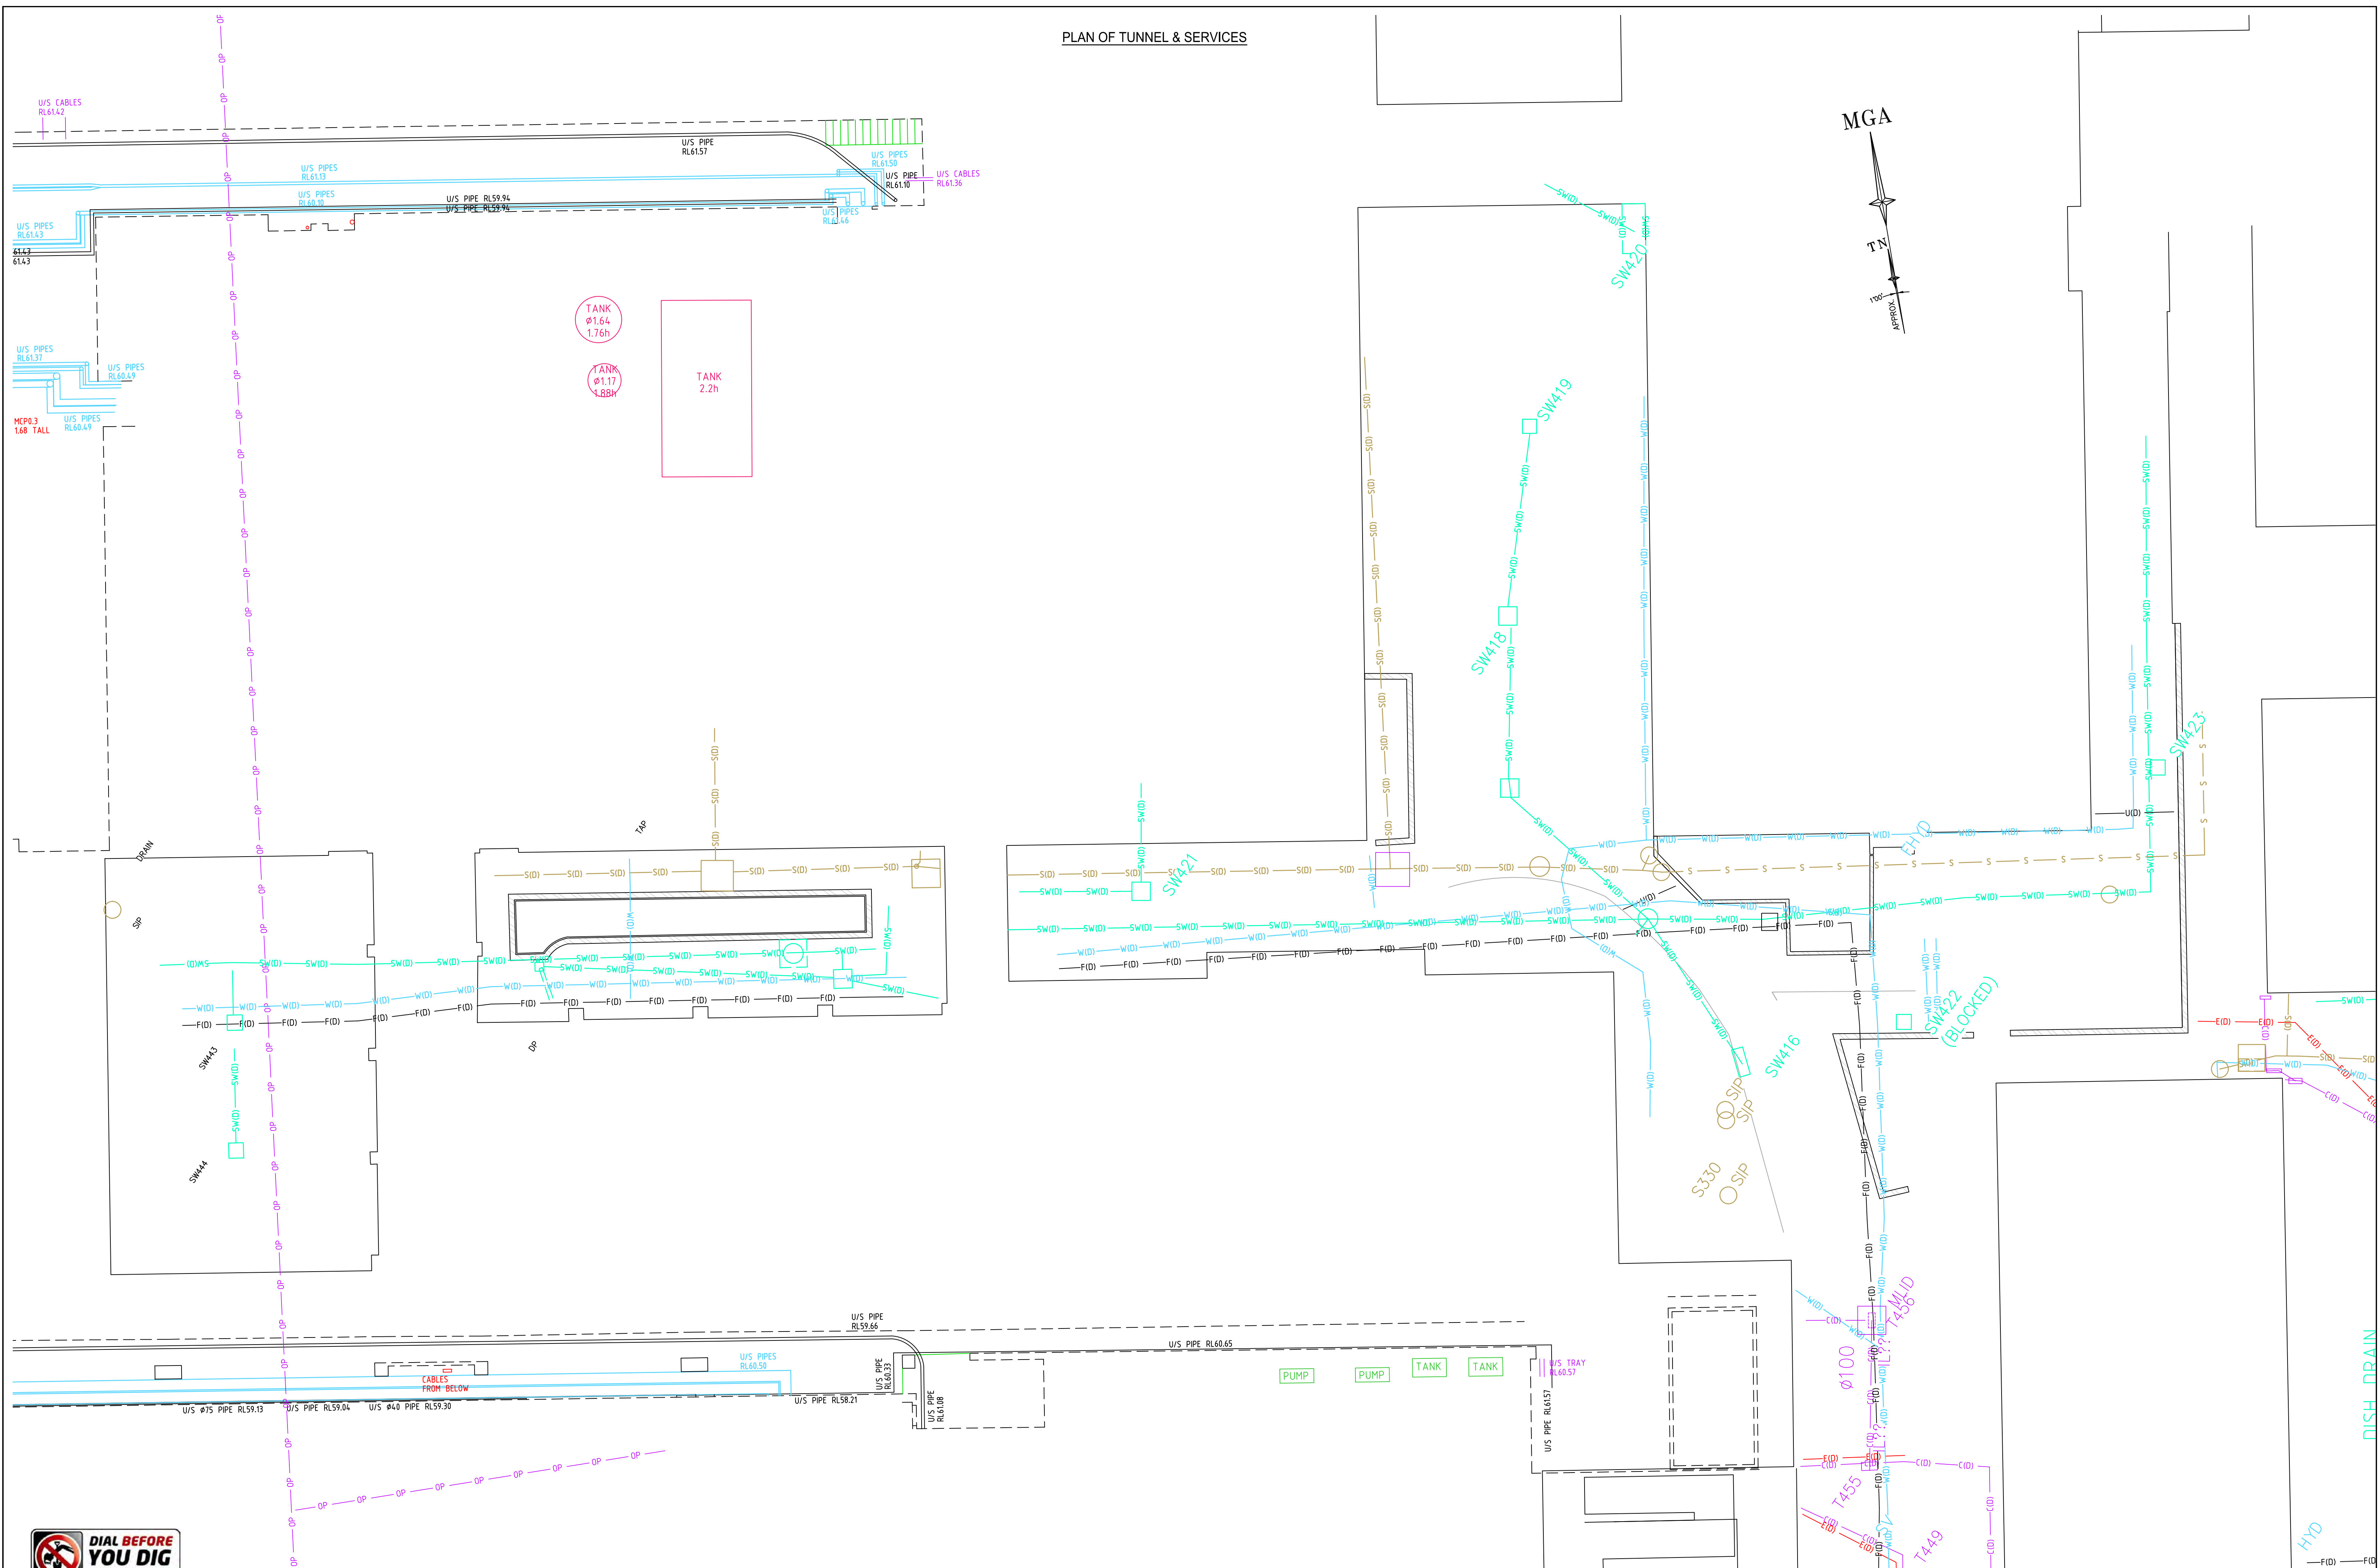

REFER TO SHEET 1 FOR NOTES AND LEGENDS



THIS IS THE PLAN REFERRED TO
IN MY LETTER DATED:

Registered Surveyor NSW



Suite 1, Level 1
810 Pacificway
Gordon NSW 2072
Locked Bag 5
Gordon NSW 2072
P 1300 587 000
F 02 9499 7760

Client **ARCADIS AUSTRALIA PACIFIC PTY LTD**
Drawing title
**PLAN OF DETAIL AND LEVELS OVER LOT 1 IN DP870270
KNOWN AS 'PRINCE OF WALES HOSPITAL', BARKER
STREET, RANDWICK**


datum
AHD
site Area
13.26Ha
LGA
RANDWICK

project number
30744


scale
1:100 @A1

SHEET
OF 80


reference number	43147DT
date of survey	15/06/15
SHEETS	54

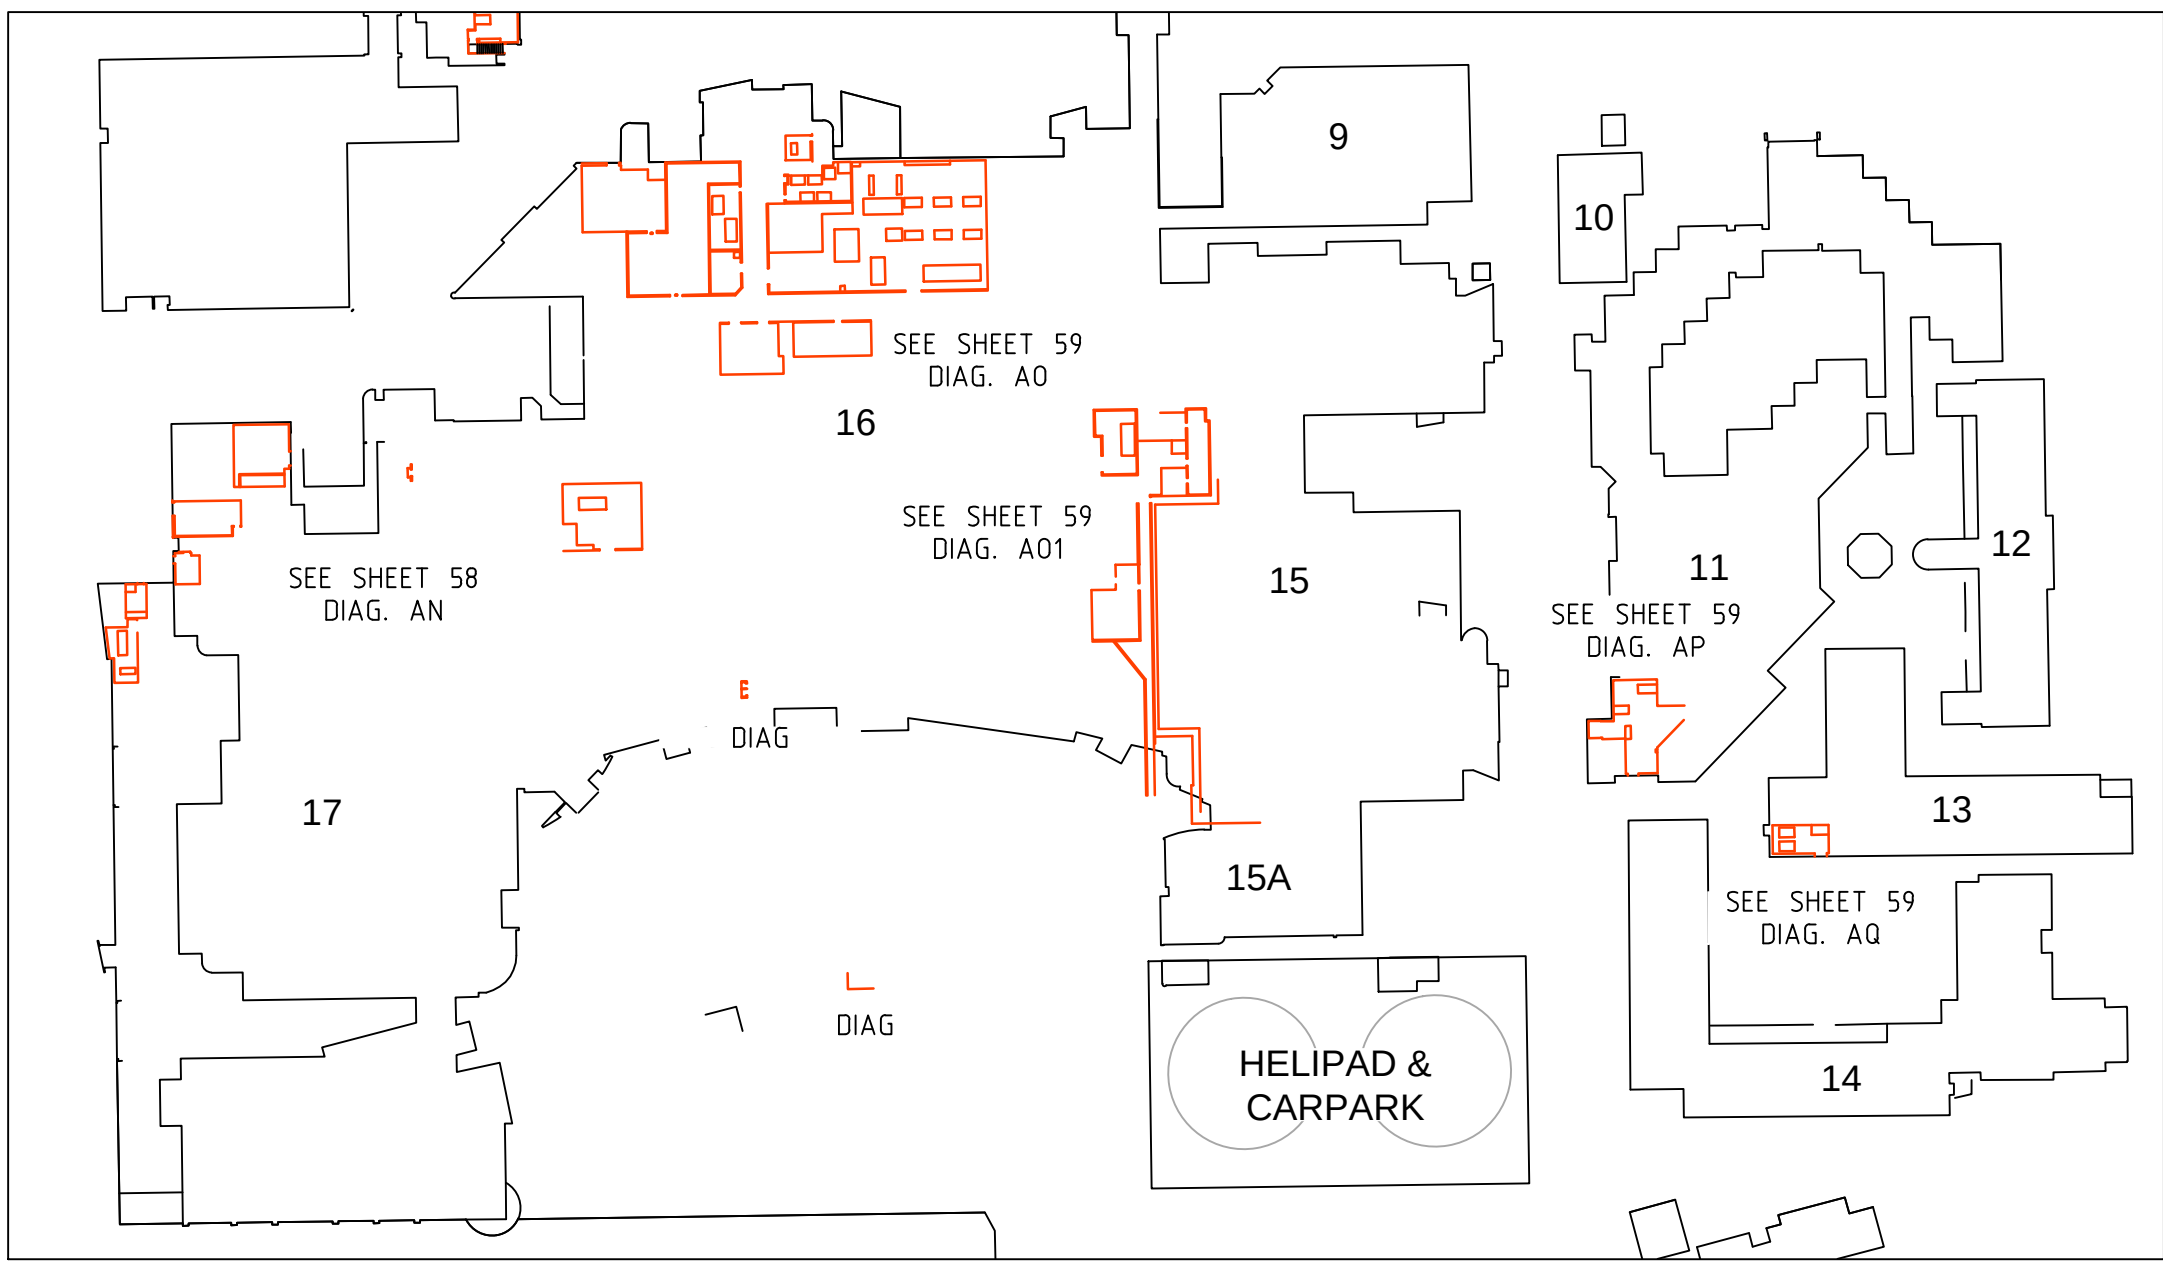


ZONE 2 - B1

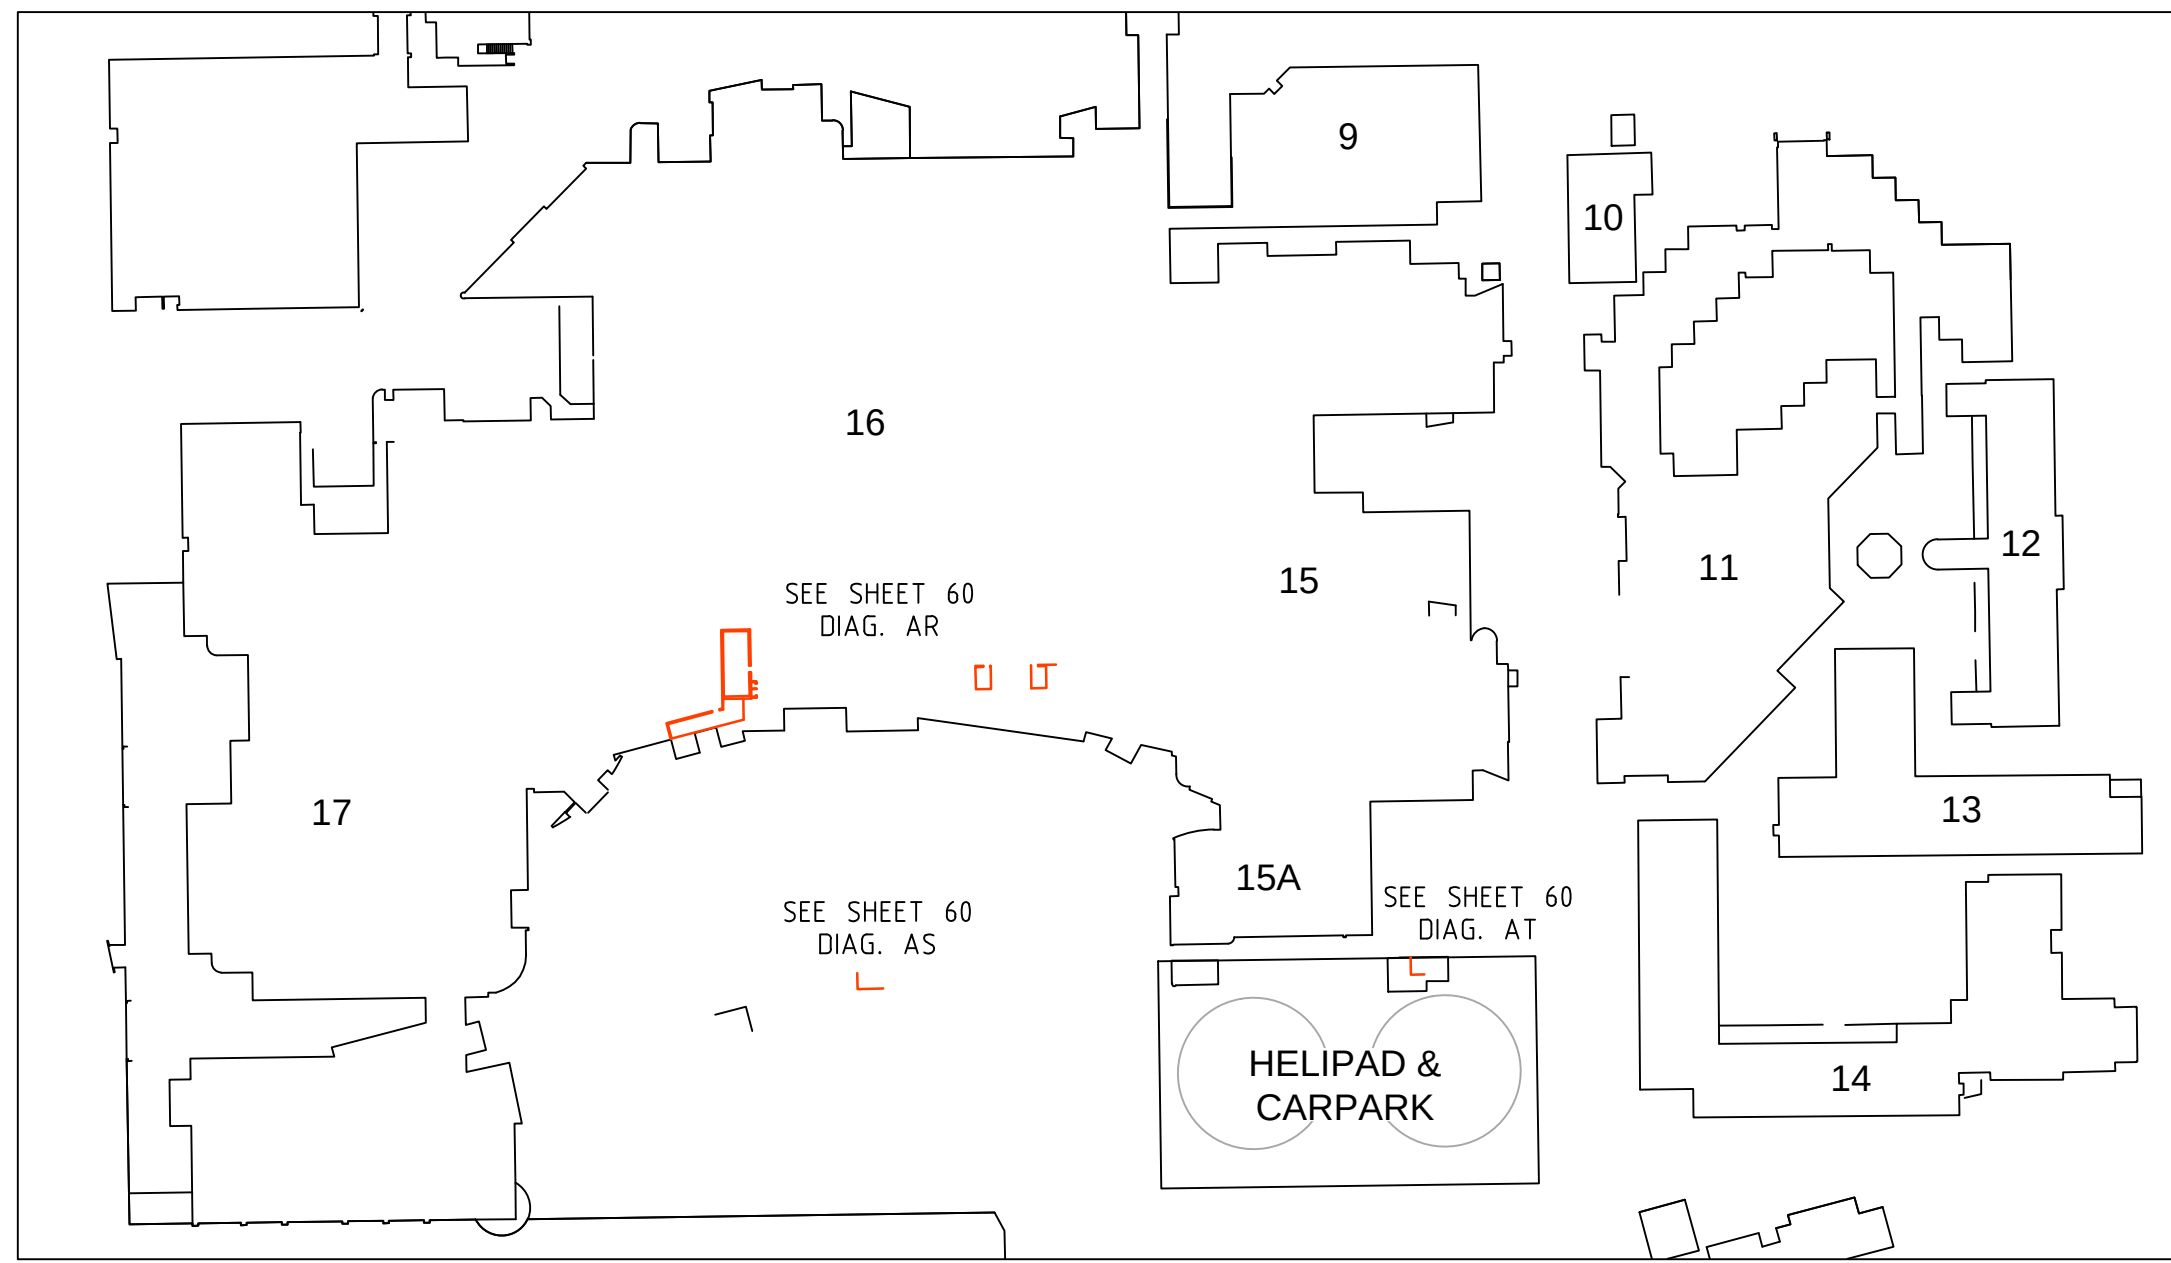


ZONE 2 - B2

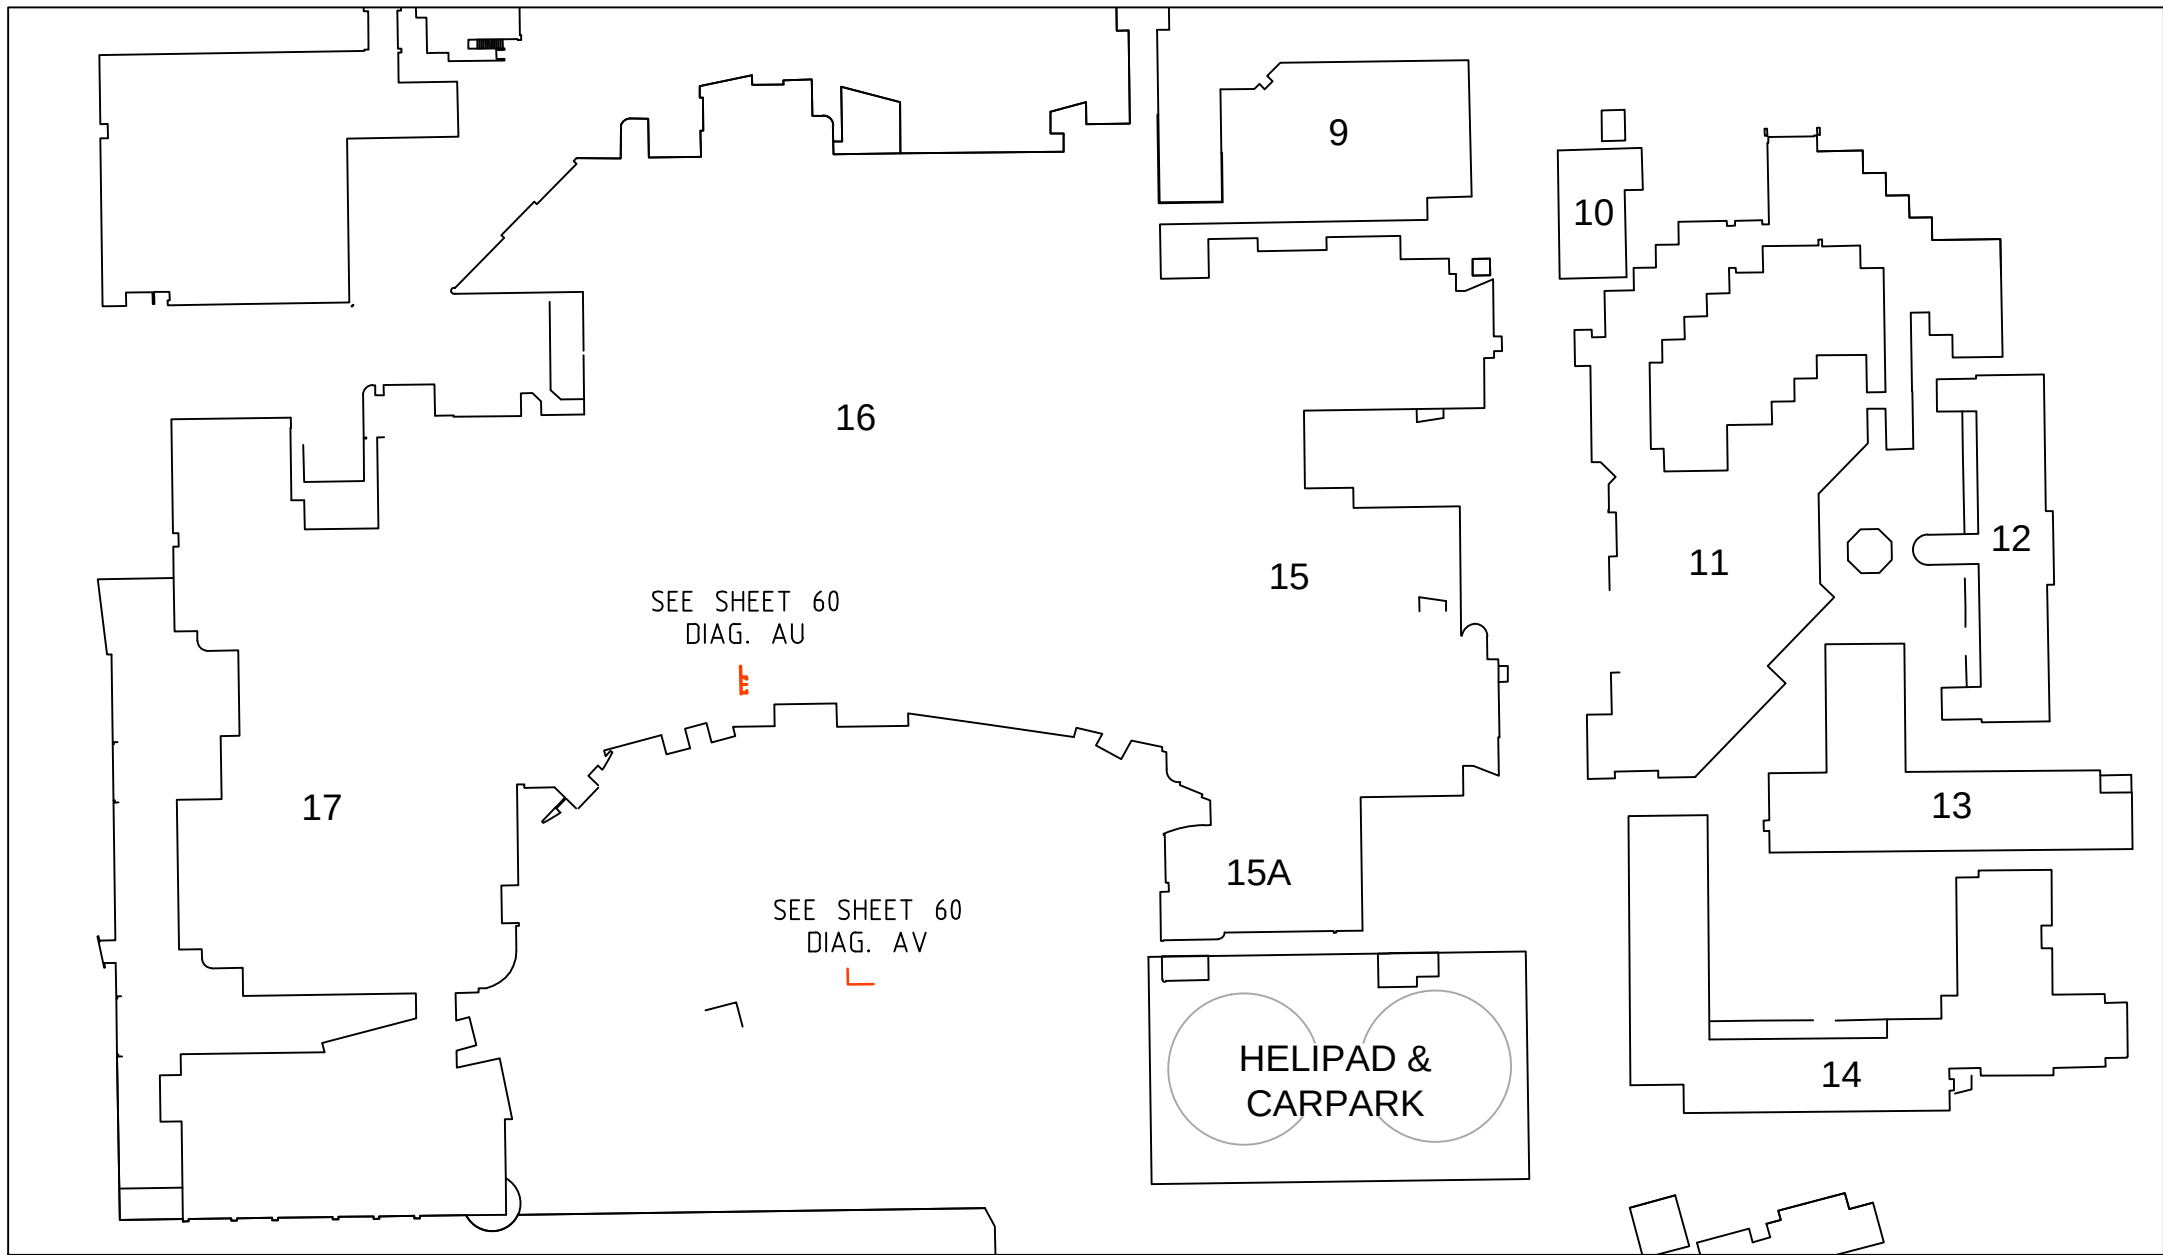


ZONE 2 - B3

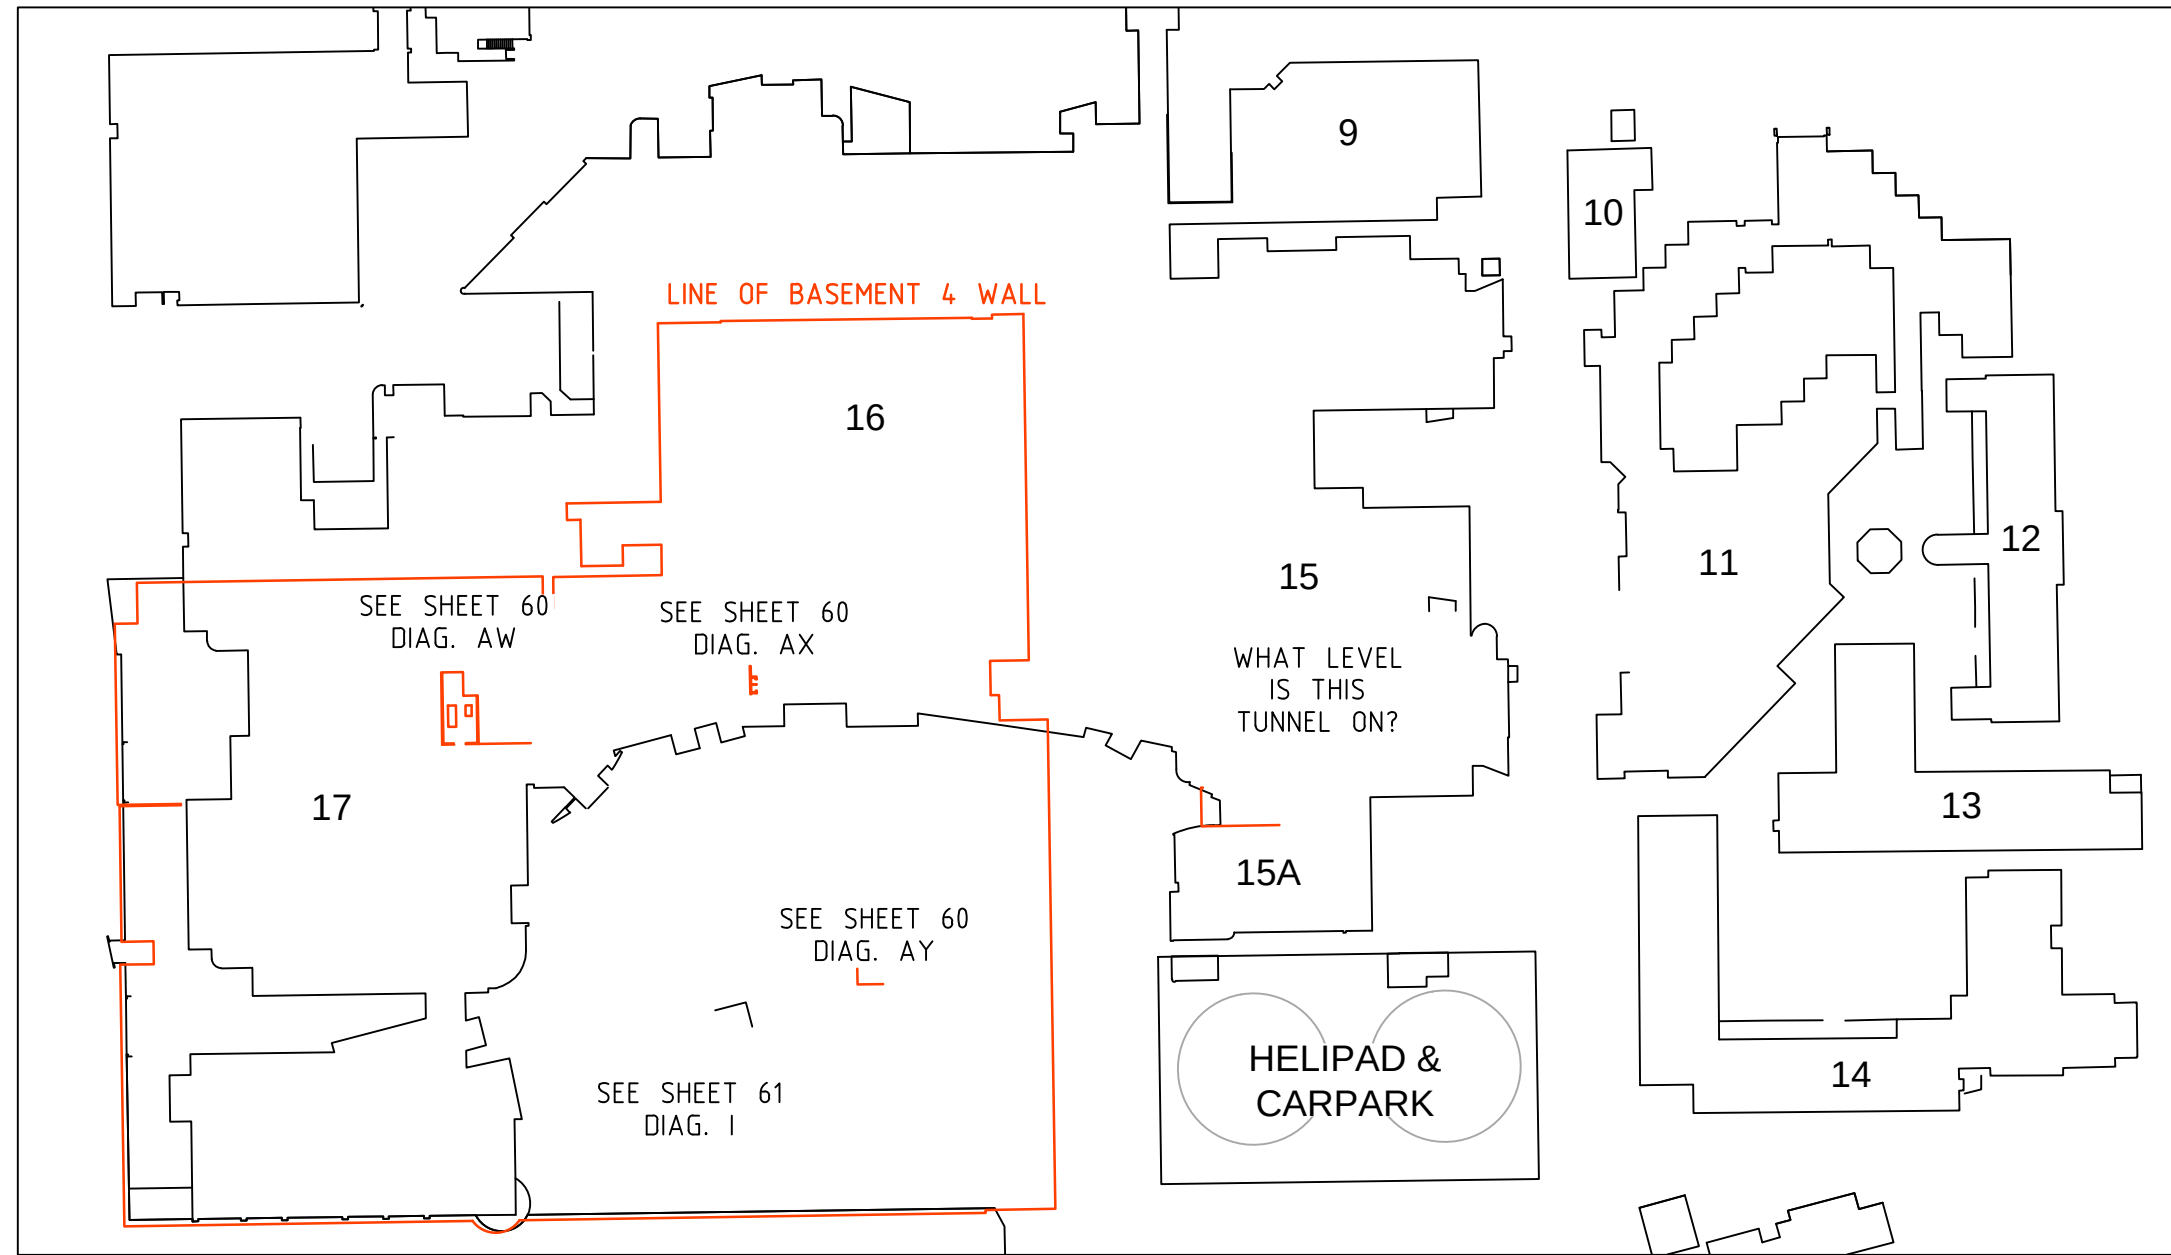


ZONE 2 - B4

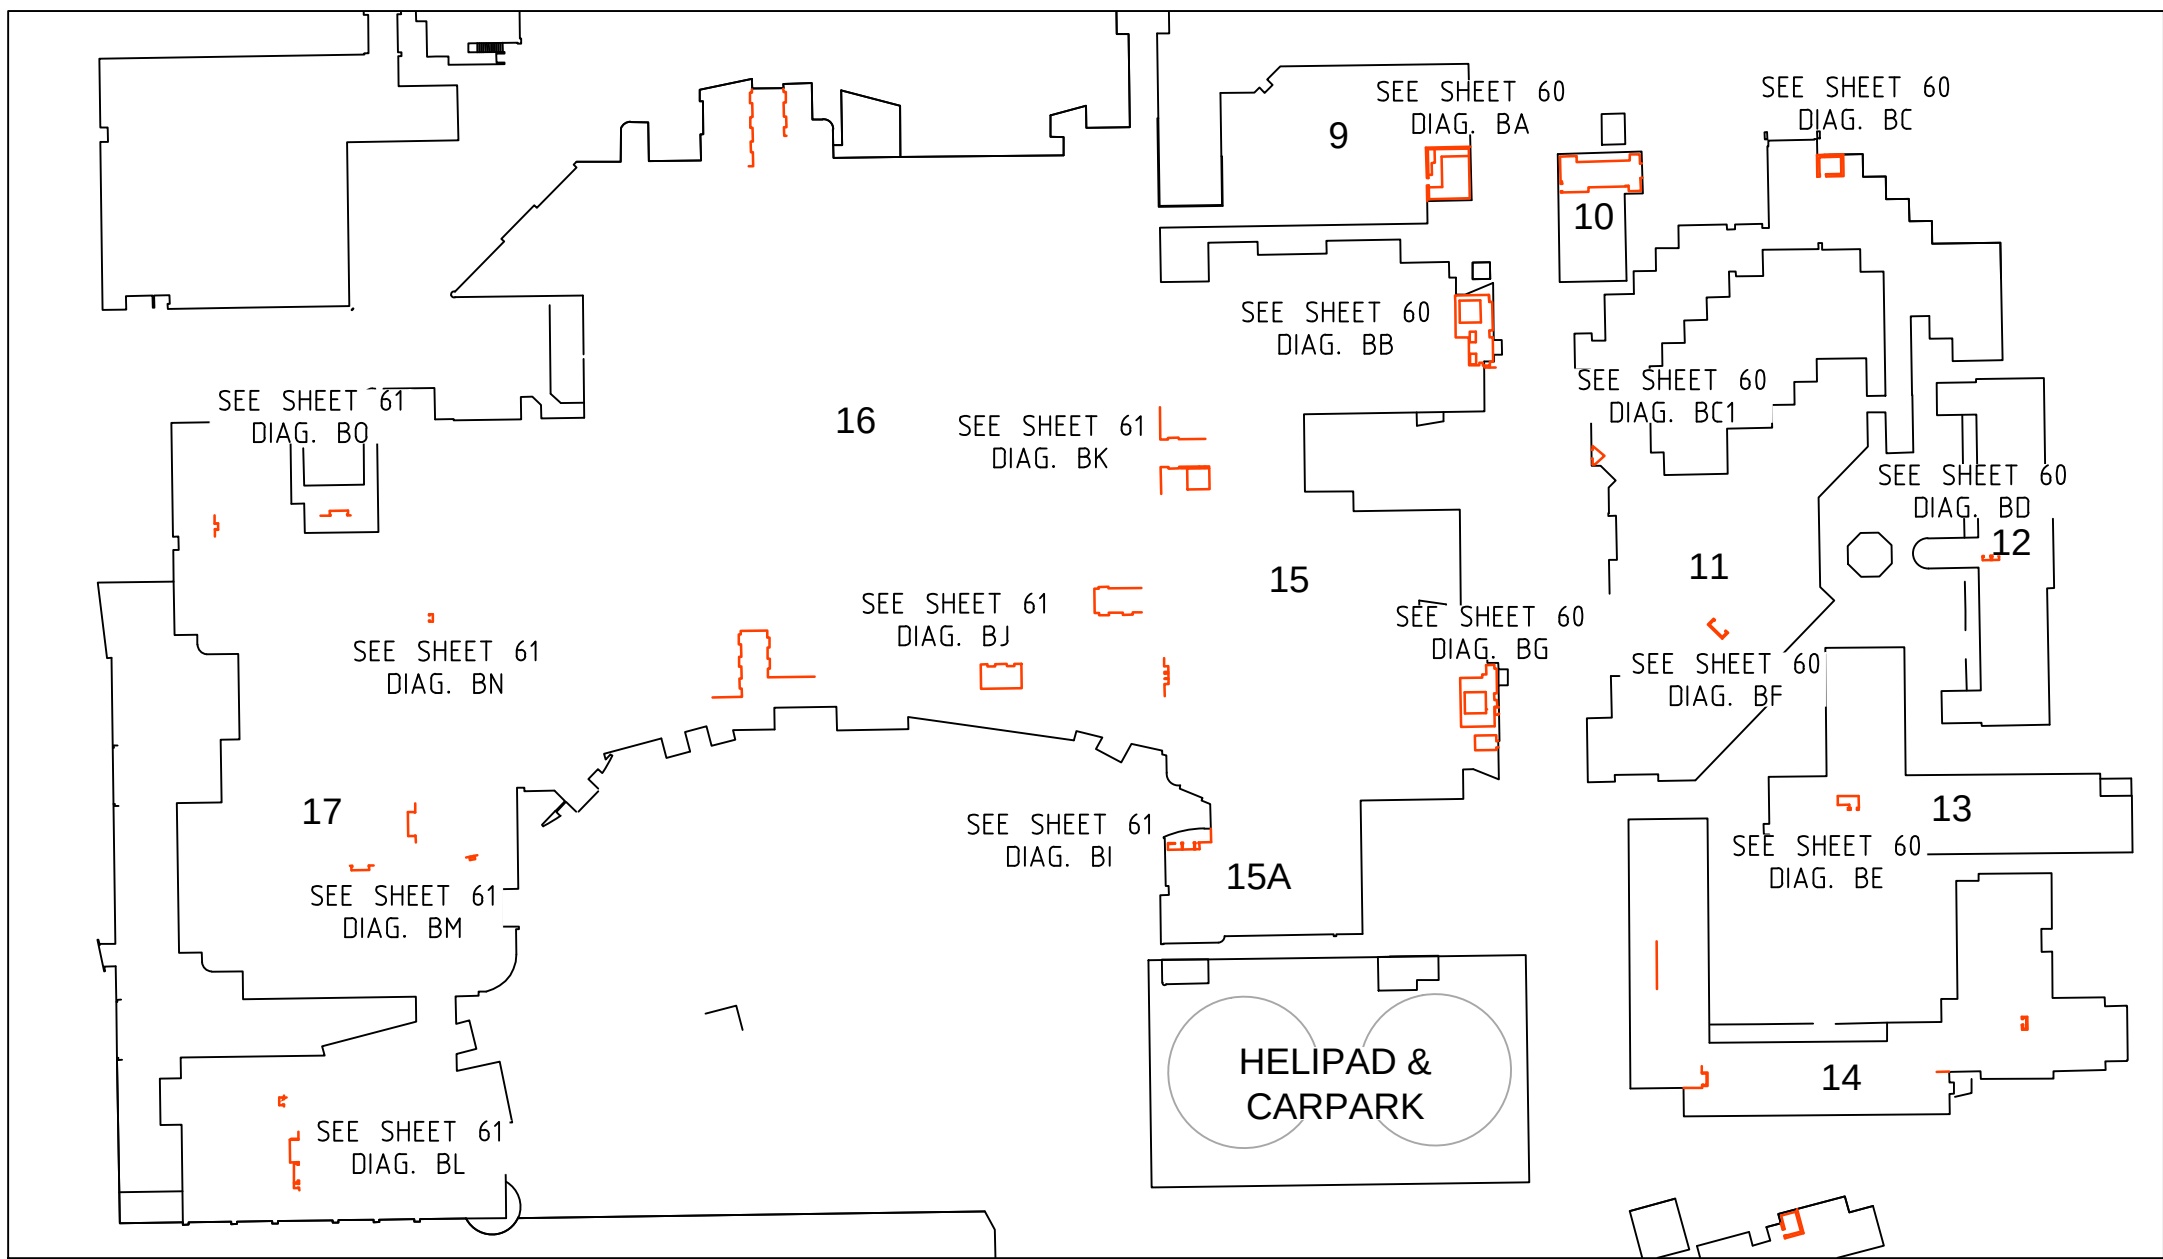

ZONE 2 - GROUND

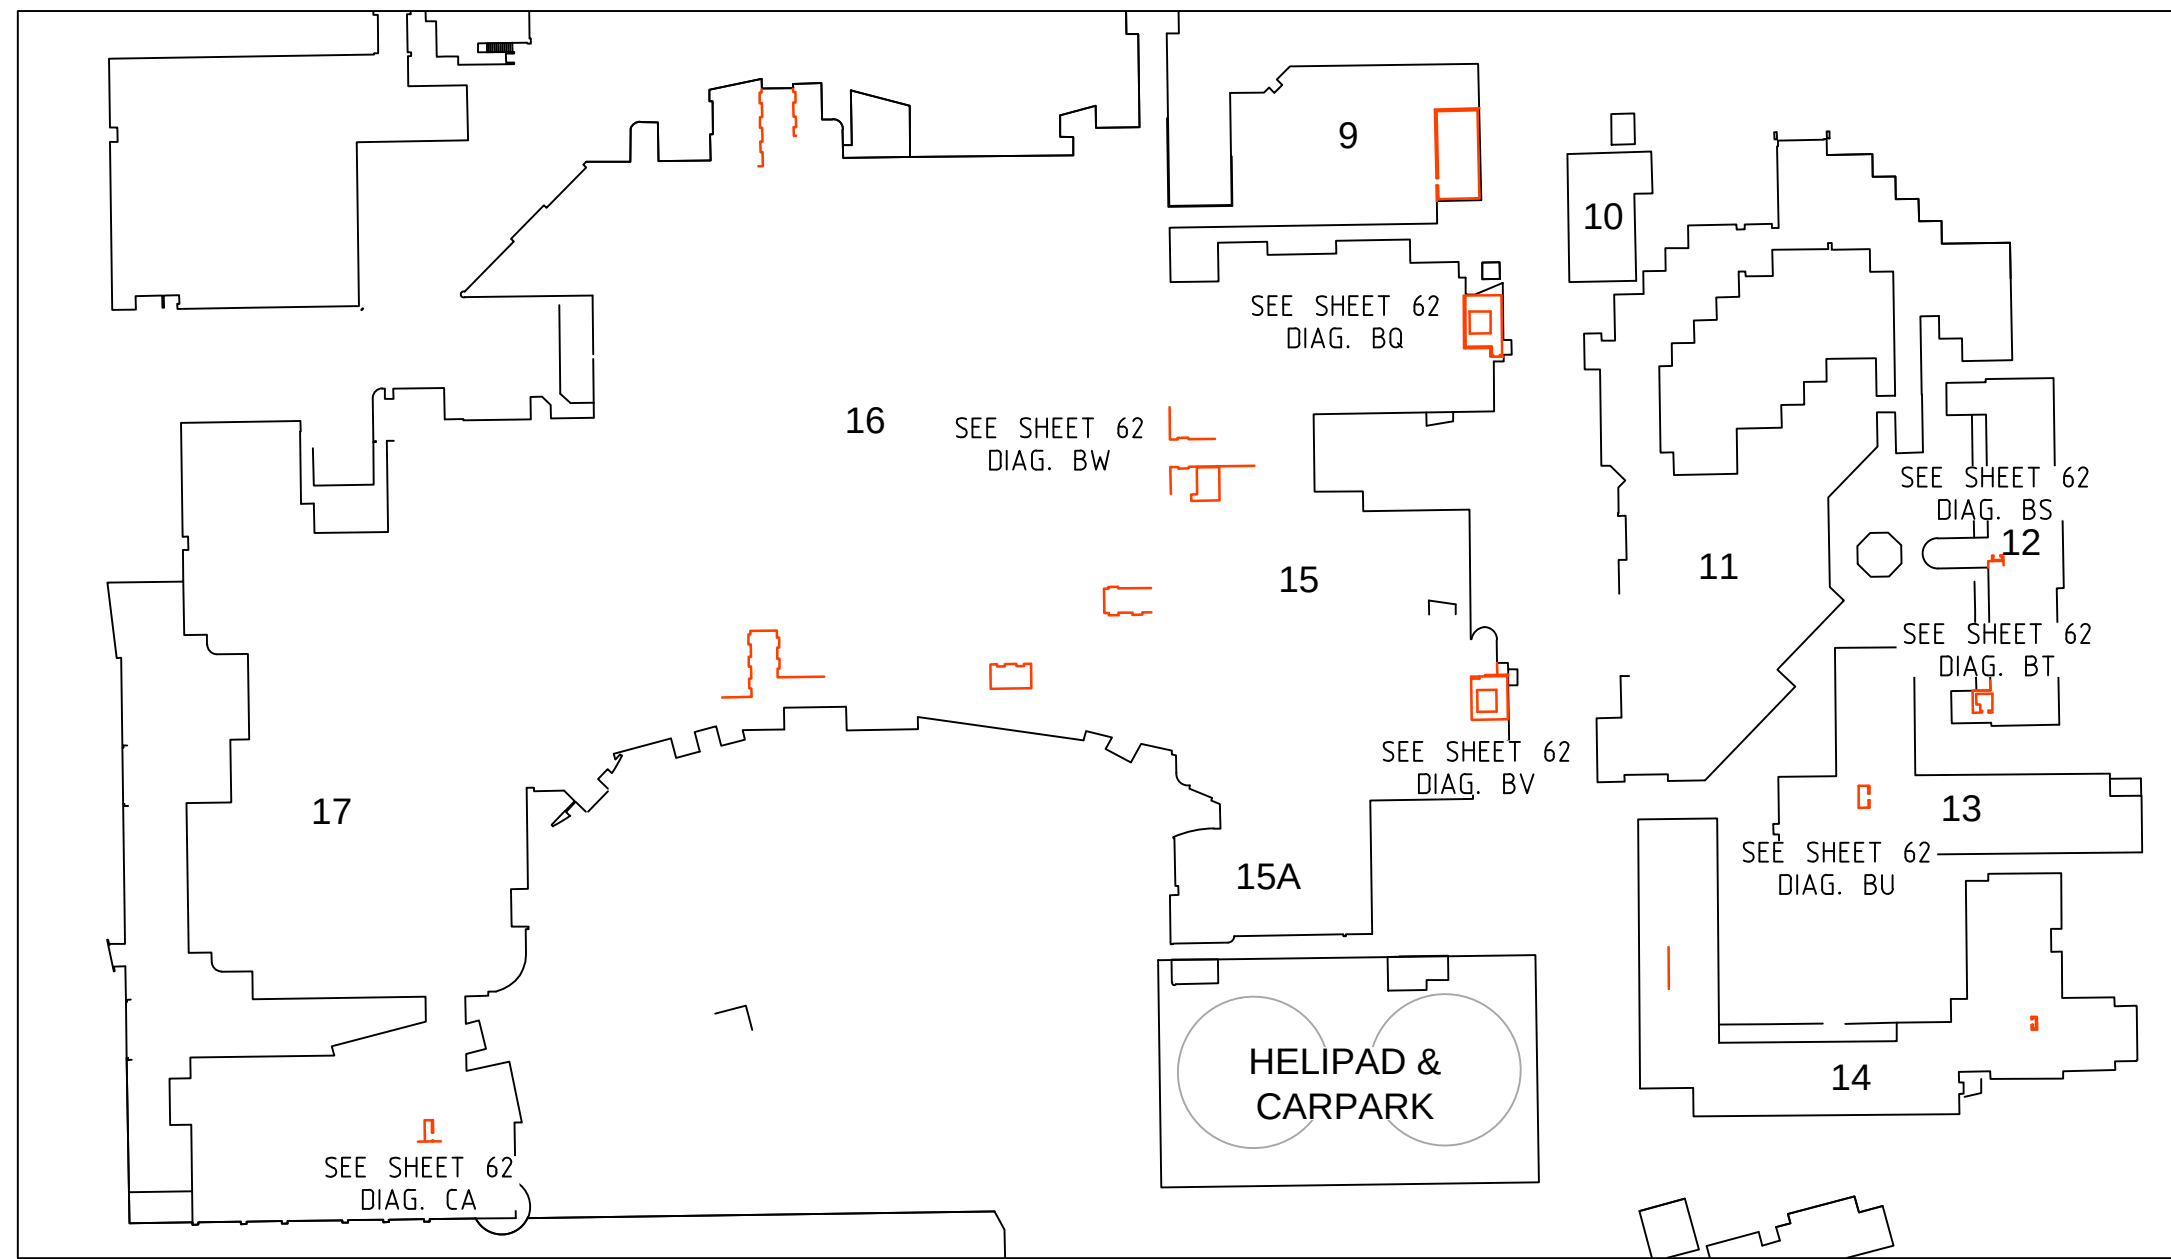

ZONE 2 - LEVEL 1

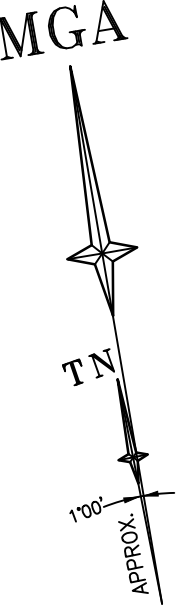

REFER TO SHEET 1 FOR NOTES AND LEGENDS



THIS IS THE PLAN REFERRED TO IN MY LETTER DATED:

Registered Surveyor NSW

LTS
LOCKLEY
Registered Surveyors NSW
www.ltsl.com.au


Suite 1, Level 1
810 Pacific Highway
Gordon NSW 2072
Locked Bag 5
Gordon NSW 2072
P 1300 587 000
F 02 9499 7760

Client **ARCADIS AUSTRALIA PACIFIC PTY LTD**
Drawing title
PLAN OF DETAIL AND LEVELS OVER LOT 1 IN DP870270 KNOWN AS 'PRINCE OF WALES HOSPITAL', BARKER STREET, RANDWICK


datum
AHD
site Area
13.26Ha
LGA
RANDWICK

project number
30744
scale
1:1000 @A1
OF 89 SHEETS


reference number
43147DT
date of survey
15/06/15
55

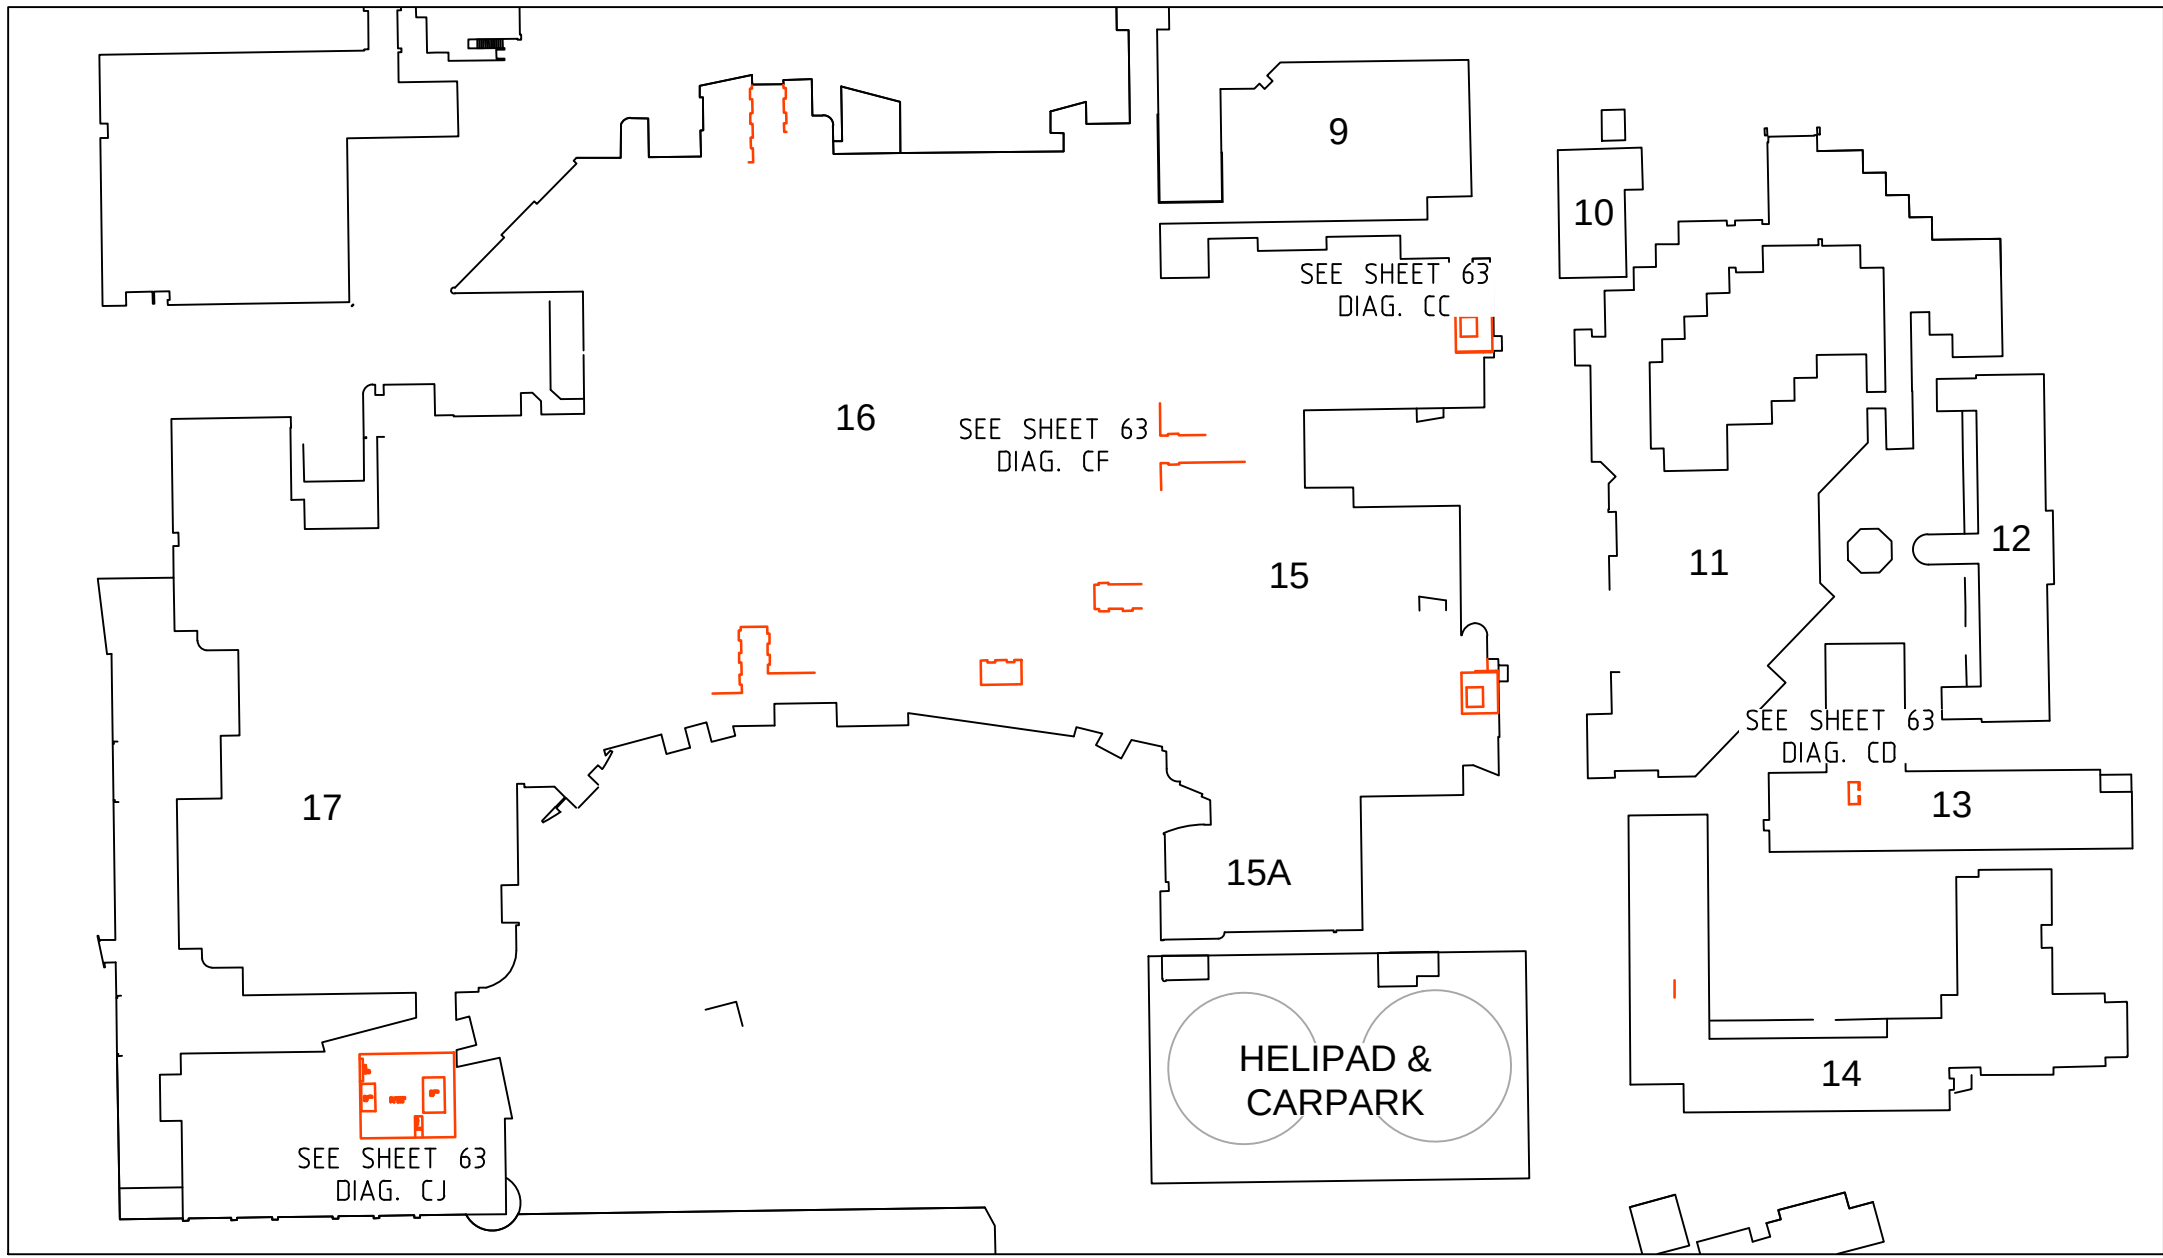


ZONE 2 - LEVEL 2

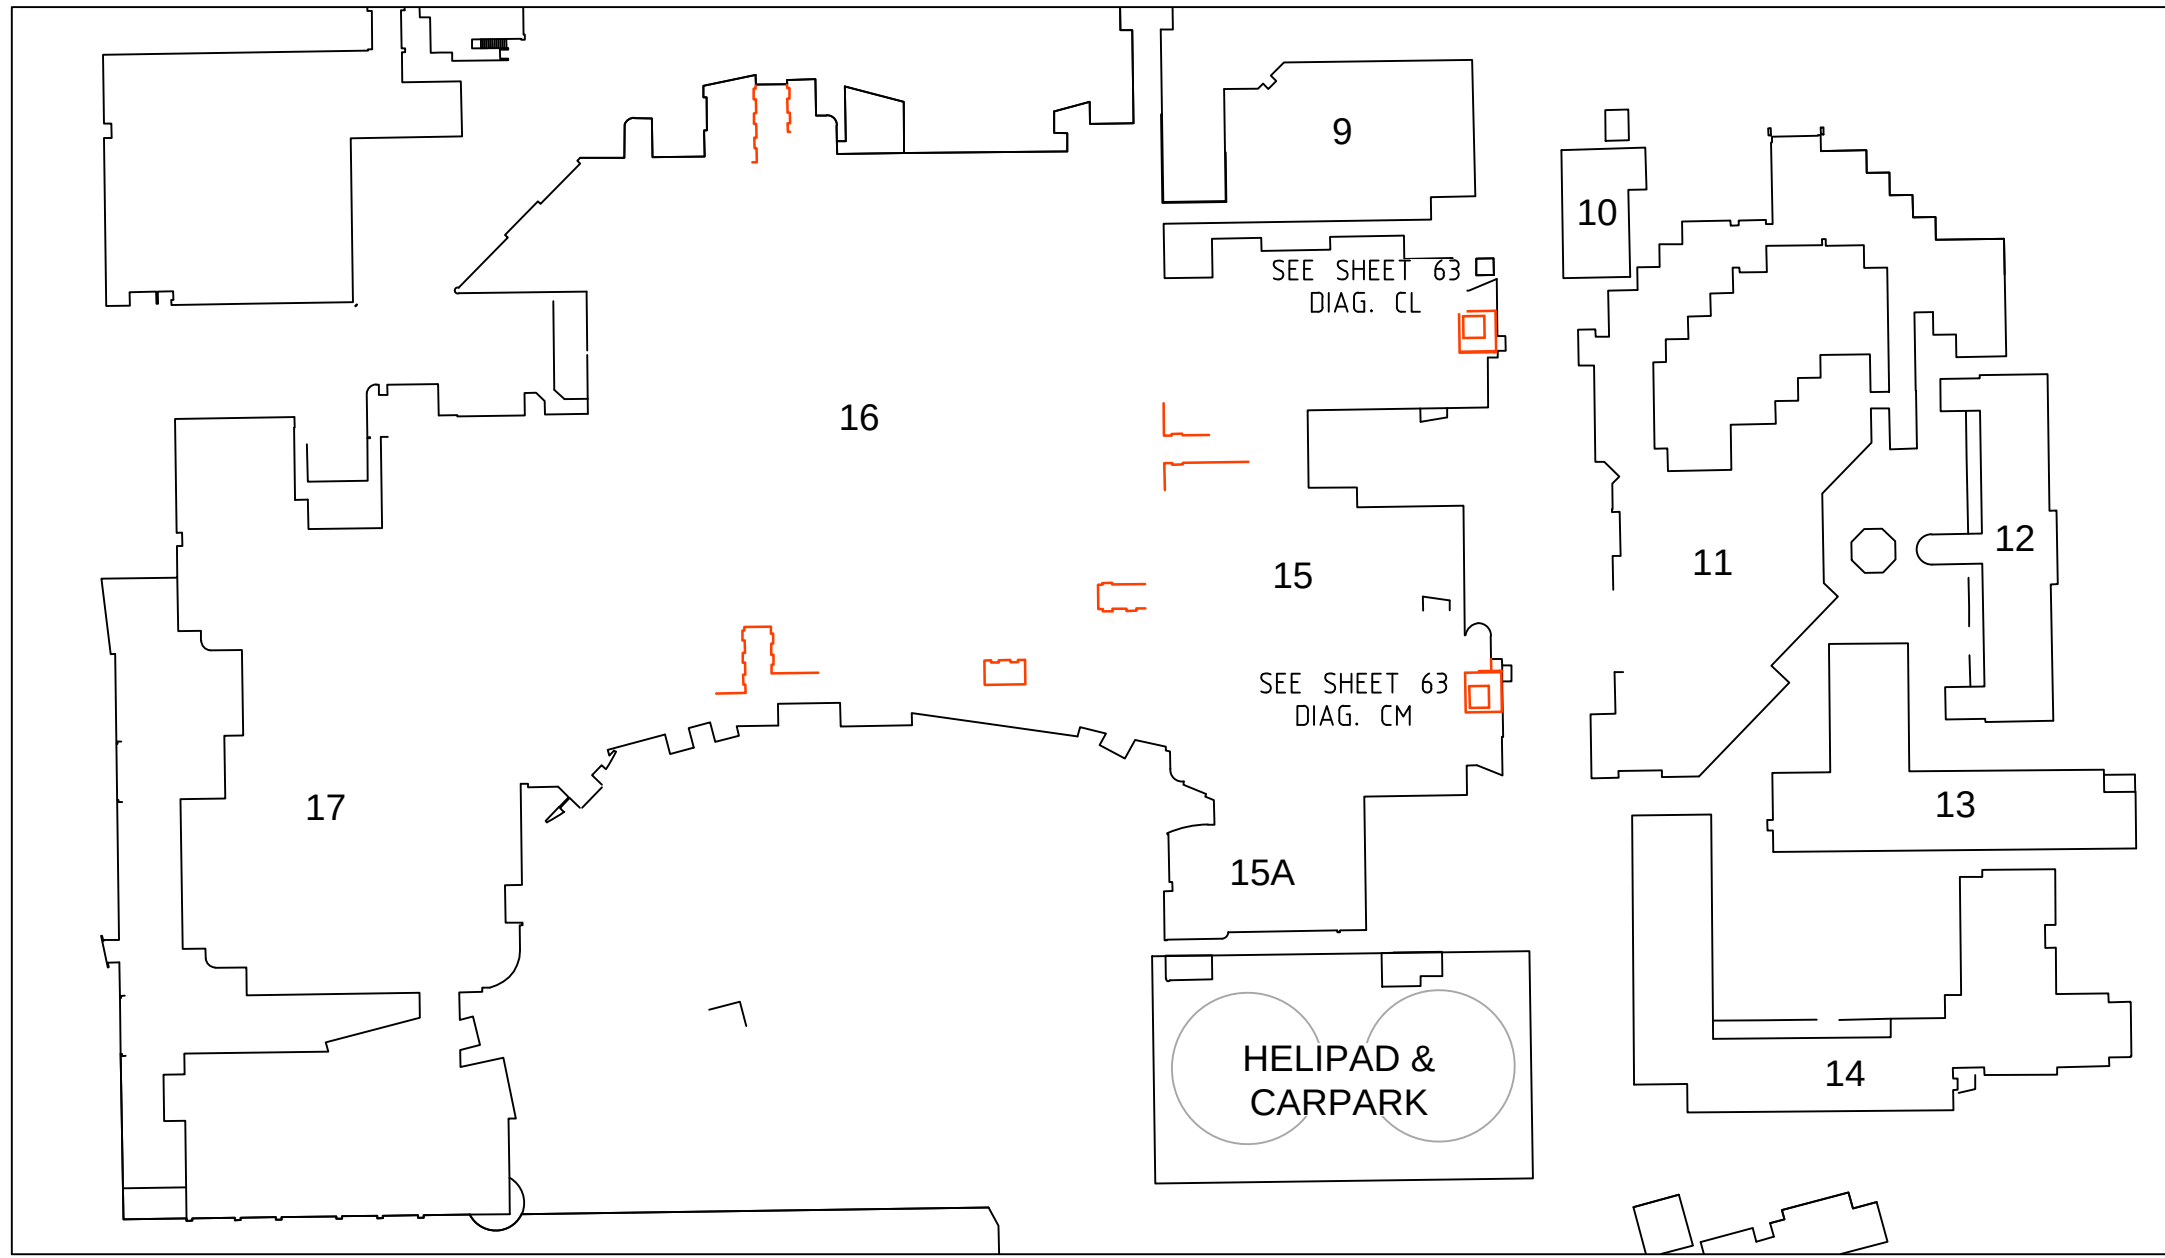


ZONE 2 - LEVEL 3

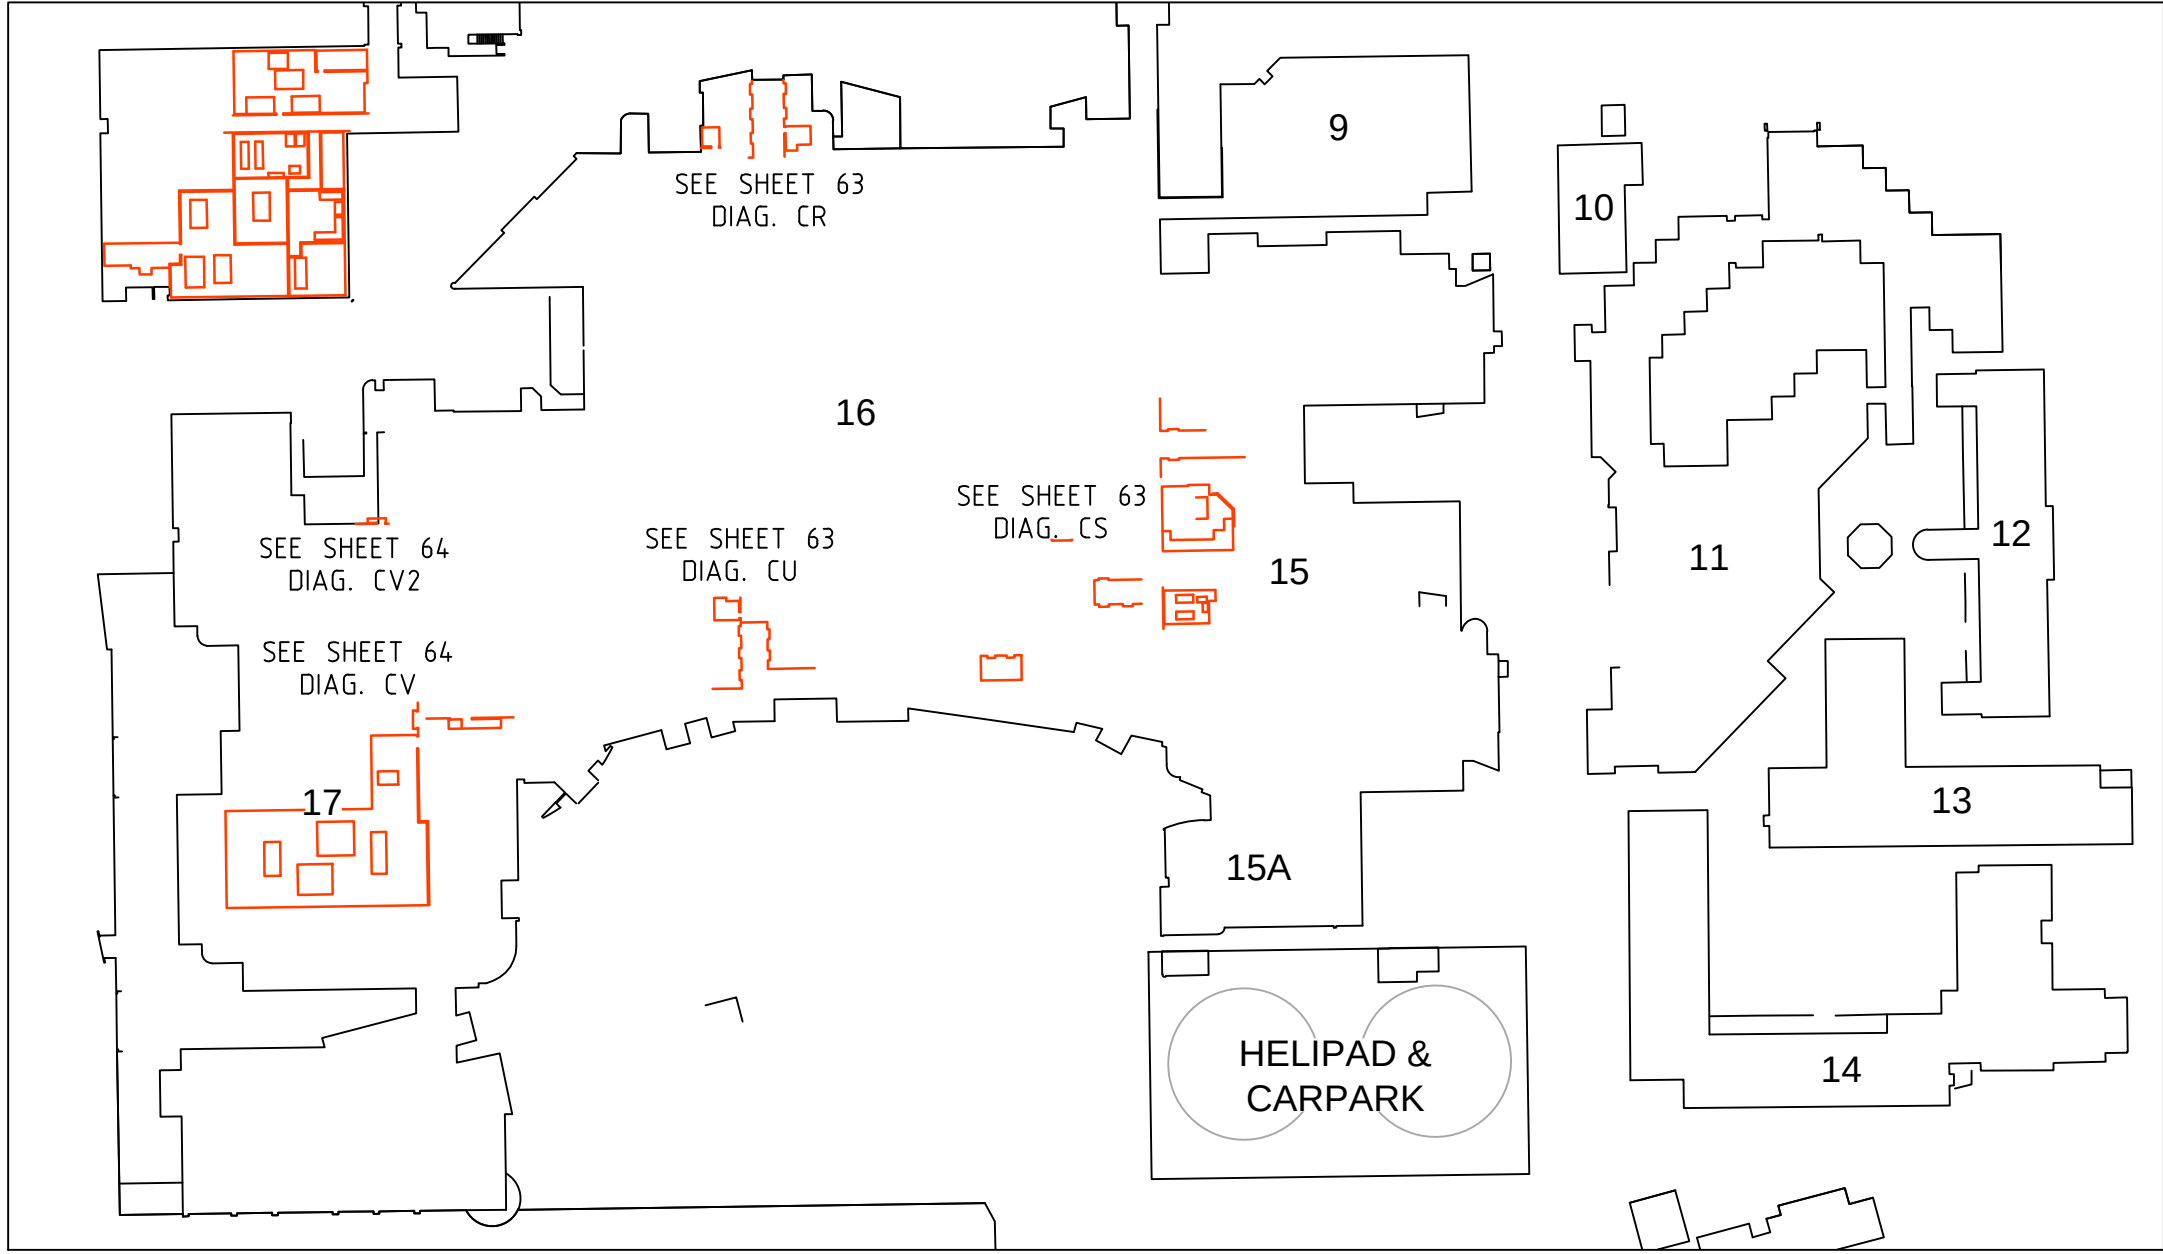


ZONE 2 - LEVEL 4

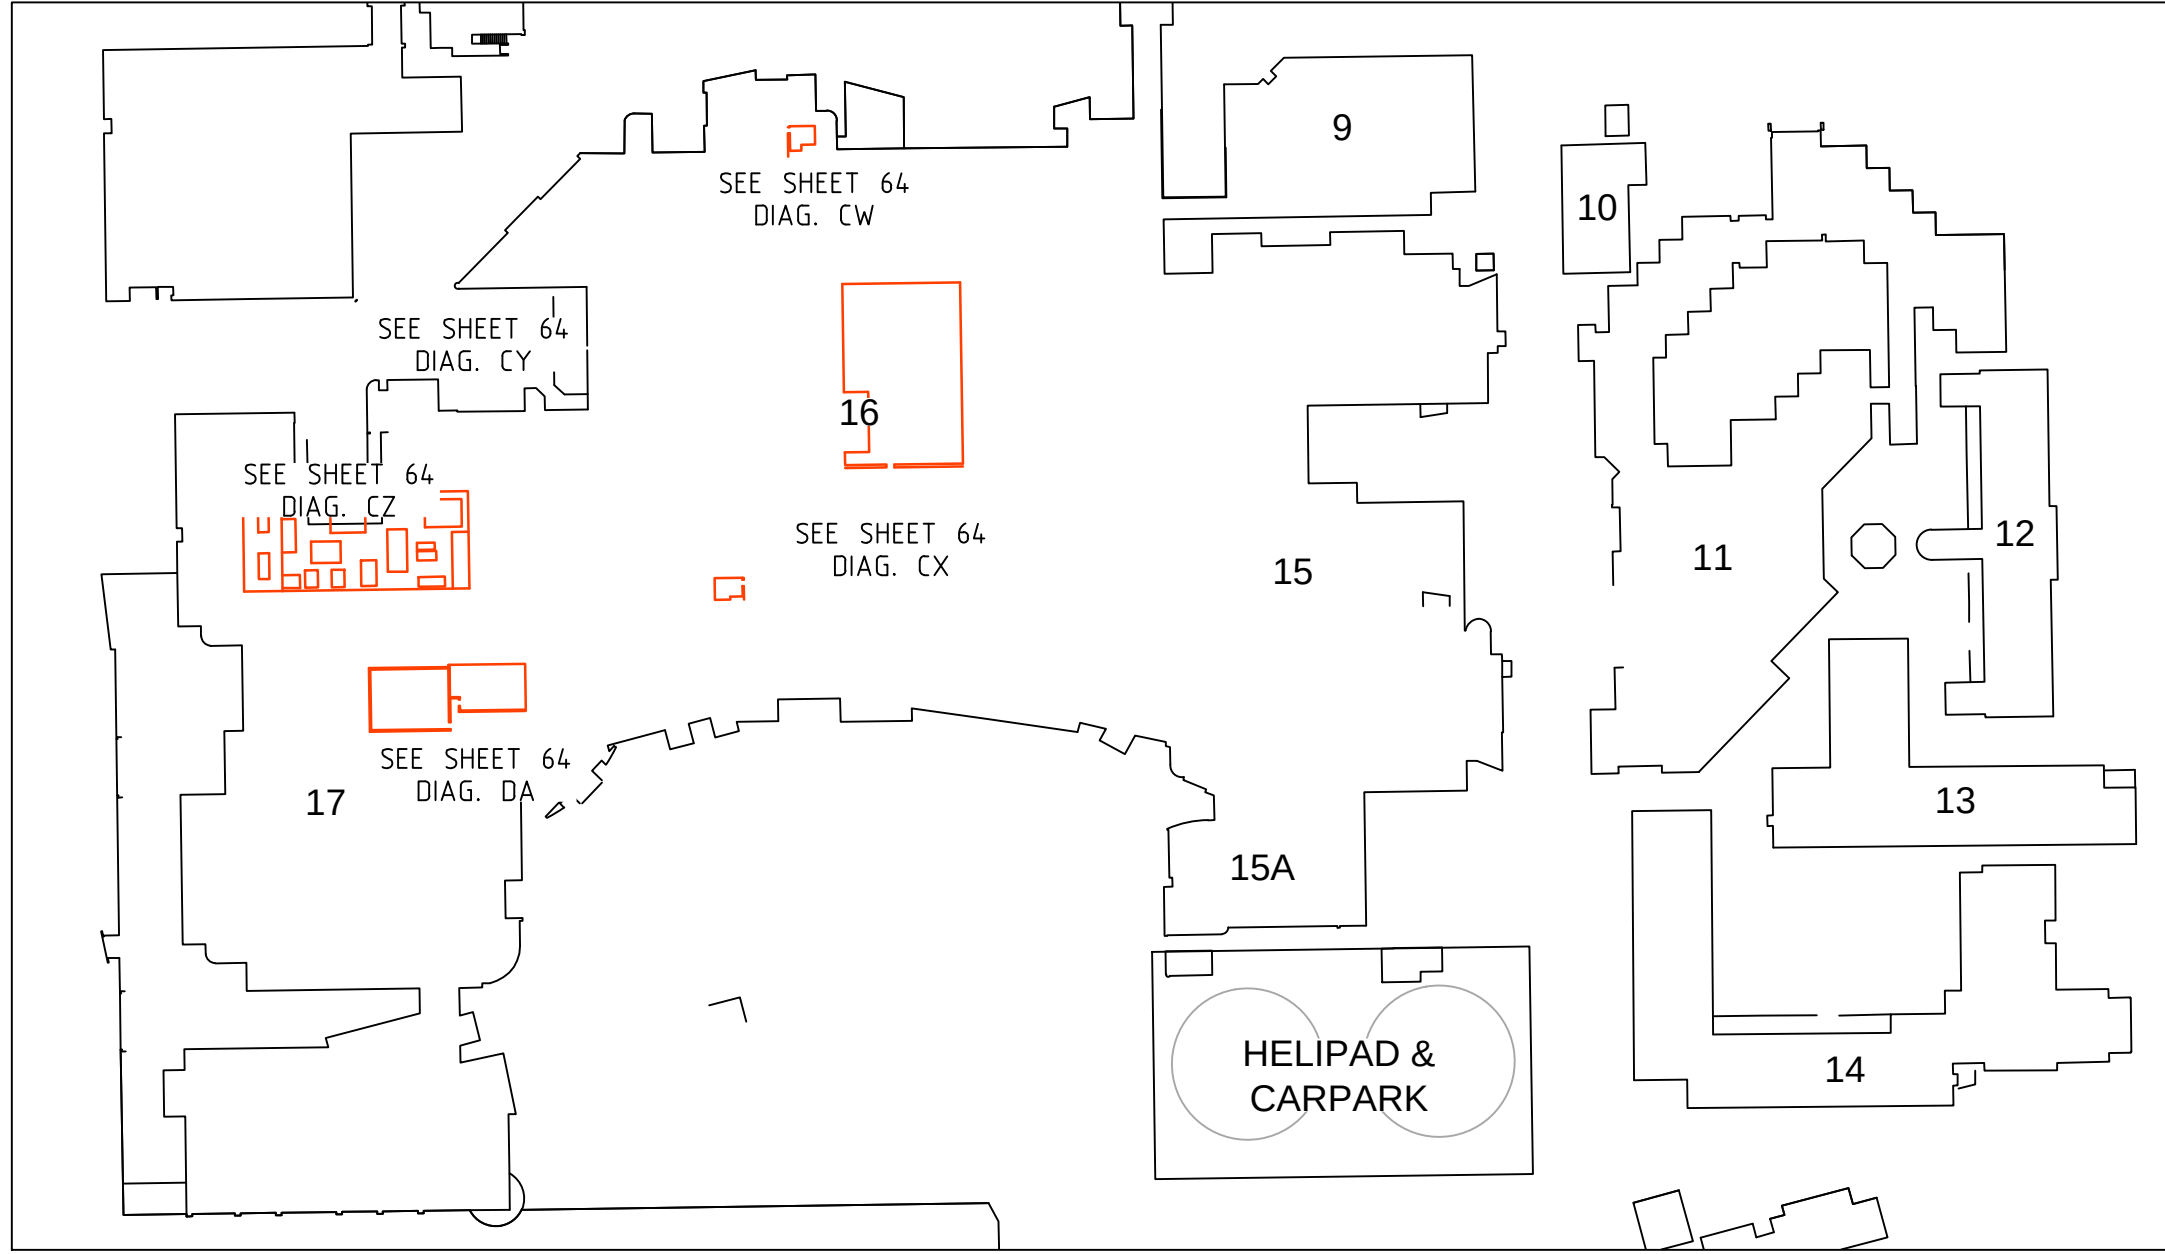


ZONE 2 - LEVEL 5

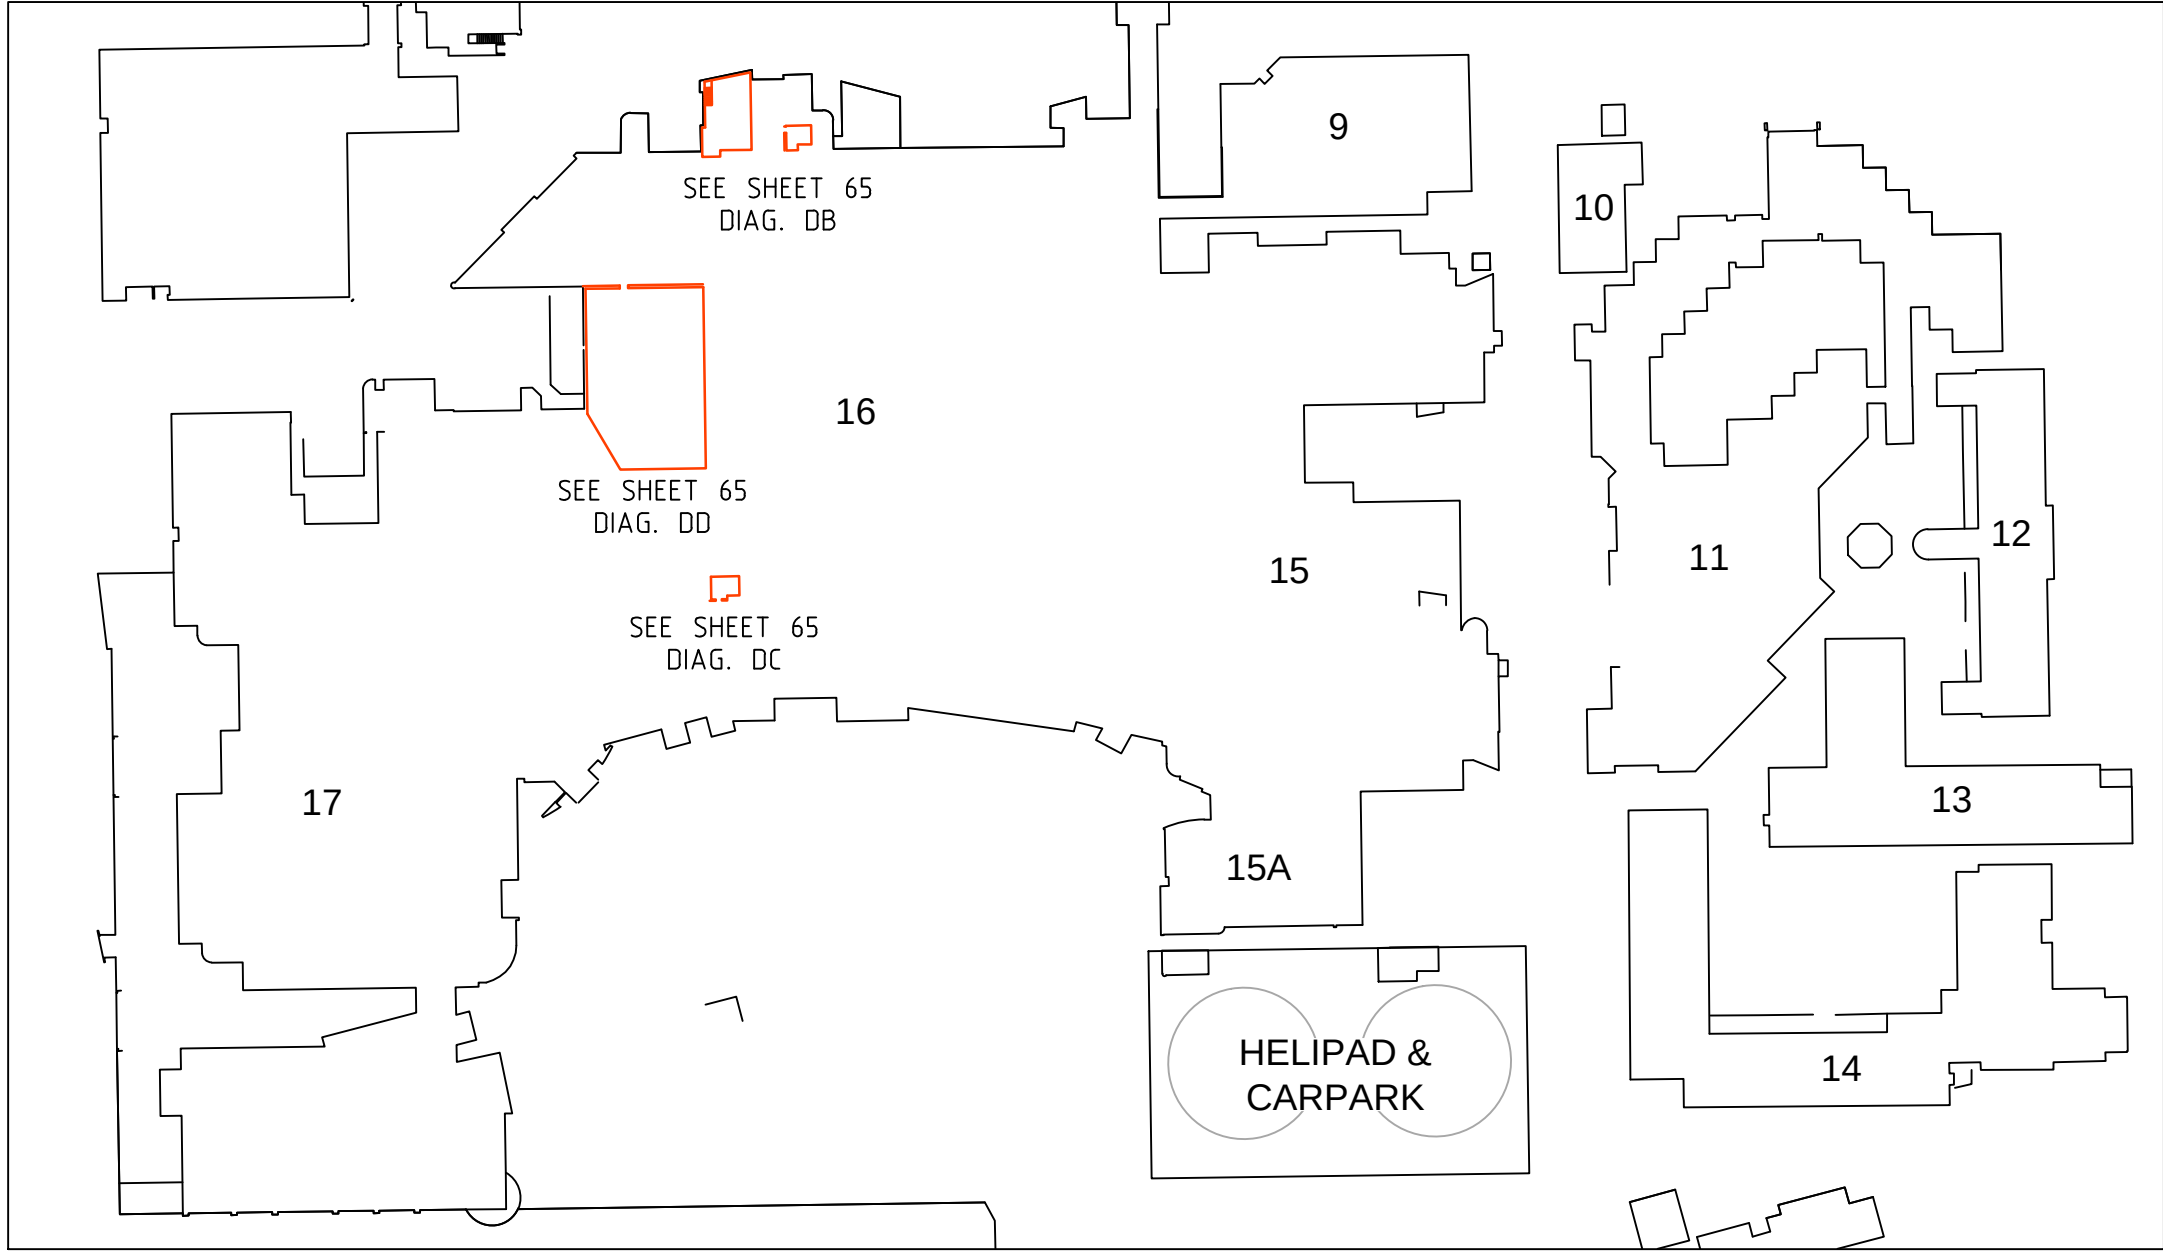

ZONE 2 - LEVEL 6

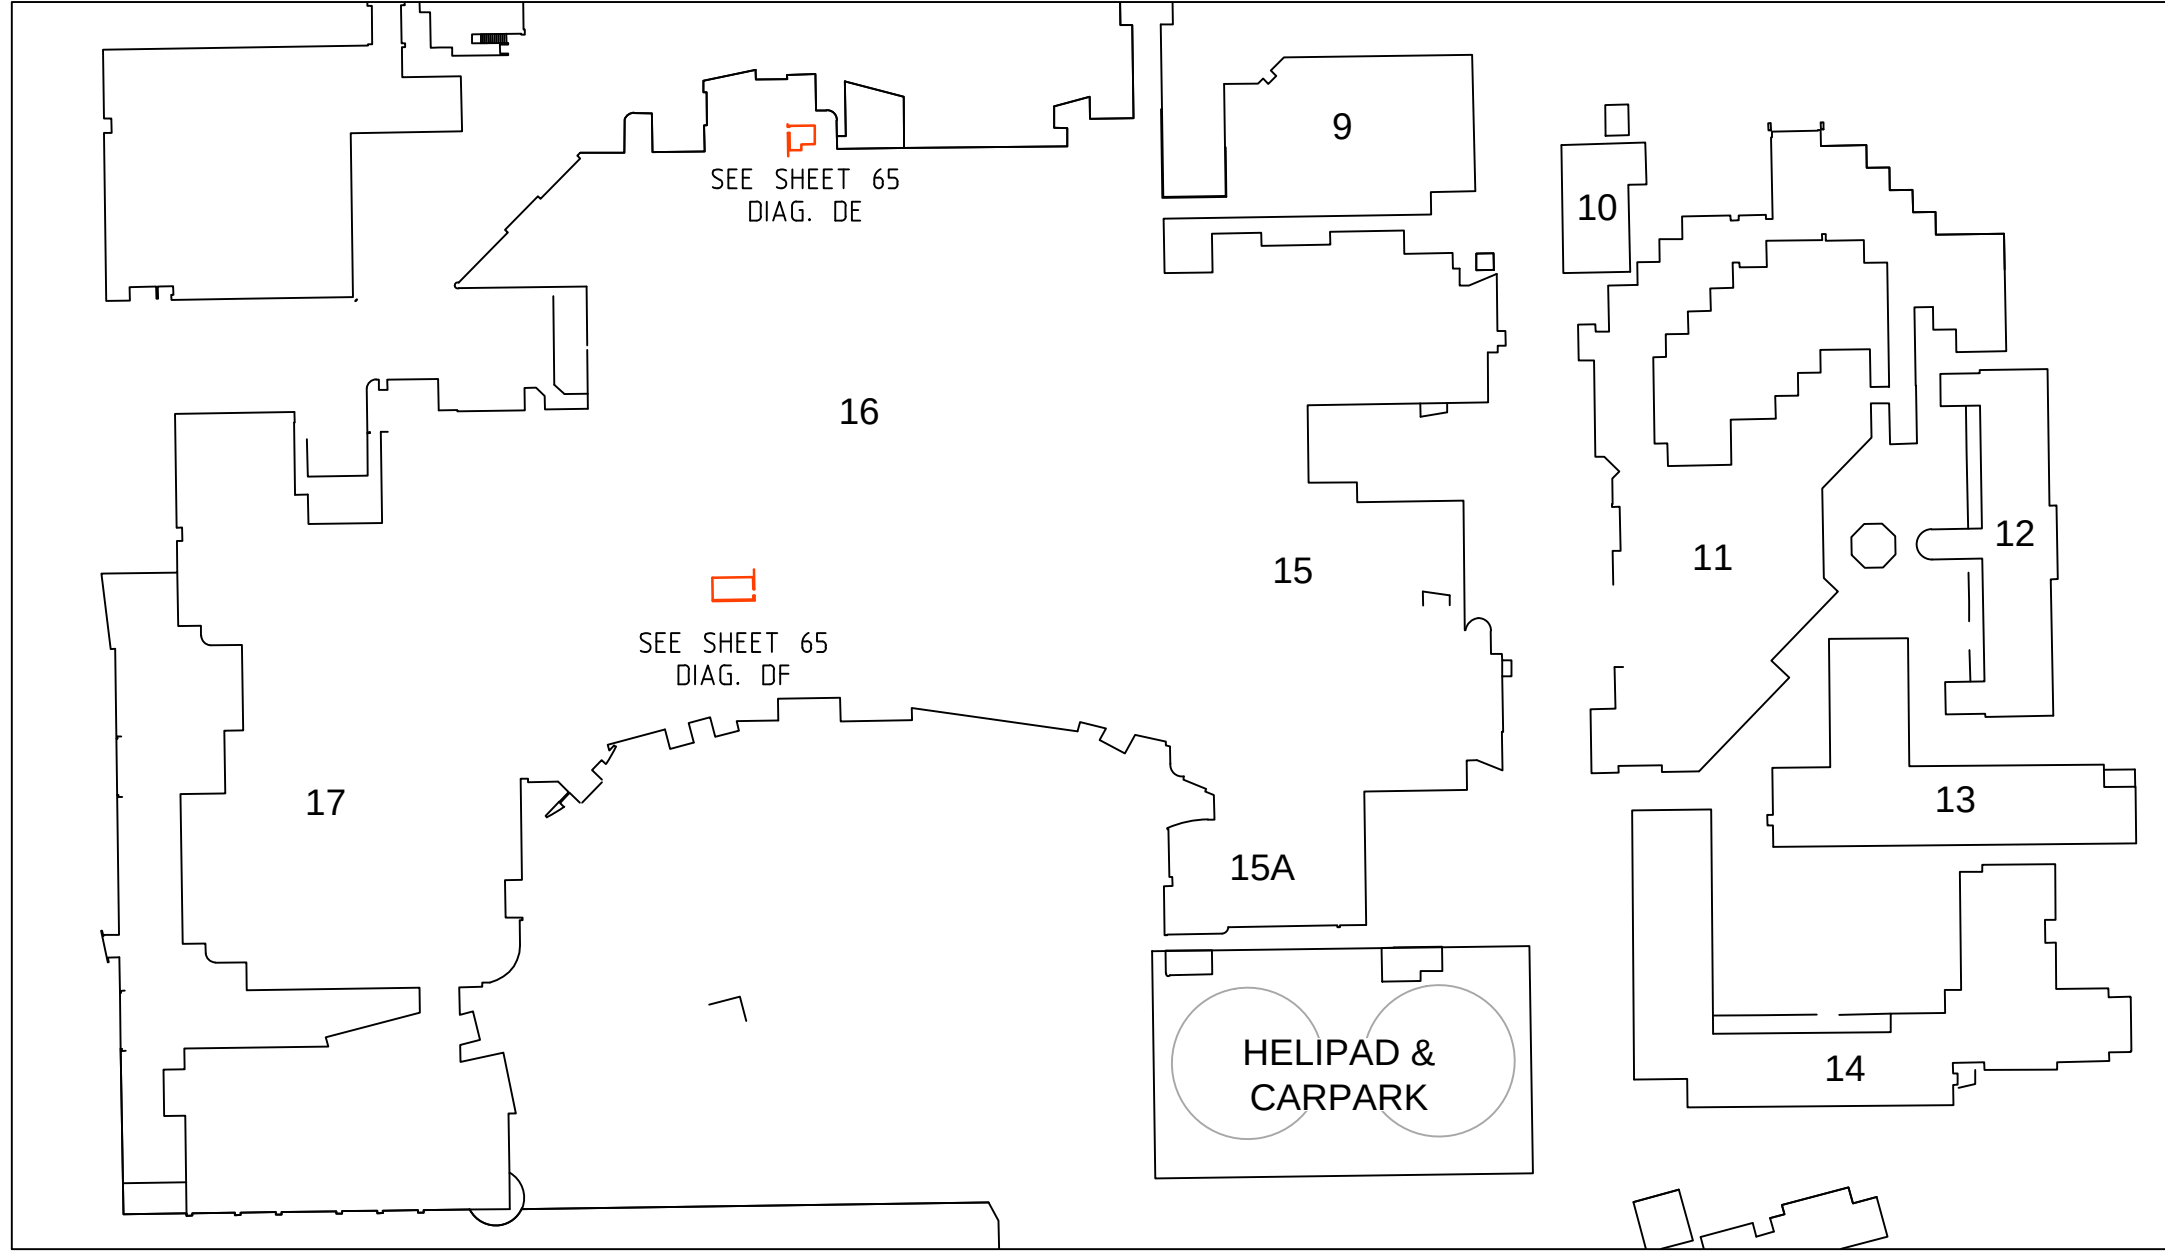

ZONE 2 - LEVEL 7

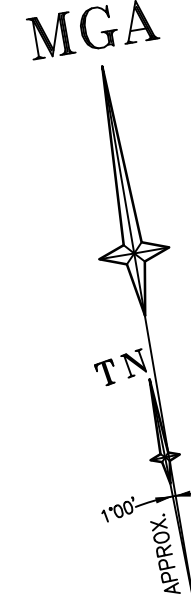

REFER TO SHEET 1 FOR NOTES AND LEGENDS




THIS IS THE PLAN REFERRED TO
IN MY LETTER DATED:
.....
Registered Surveyor NSW


LTS
LOCKLEY
Registered Surveyors NSW
www.lts.com.au
Suite 1, Level 1
810 Pacificway
Gordon NSW 2072
Locked Bag 5
Gordon NSW 2072
P 1300 587 000
F 02 9499 7760

Client **ARCADIS AUSTRALIA PACIFIC PTY LTD**
Drawing title
**PLAN OF DETAIL AND LEVELS OVER LOT 1 IN DP870270
KNOWN AS 'PRINCE OF WALES HOSPITAL', BARKER
STREET, RANDWICK**


datum AHD	project number 30744	reference number 43147DT
site Area 13.26Ha	scale 1:1000 @A1	date of survey 15/06/15
LGA RANDWICK	SHEET 89	SHEETS 56

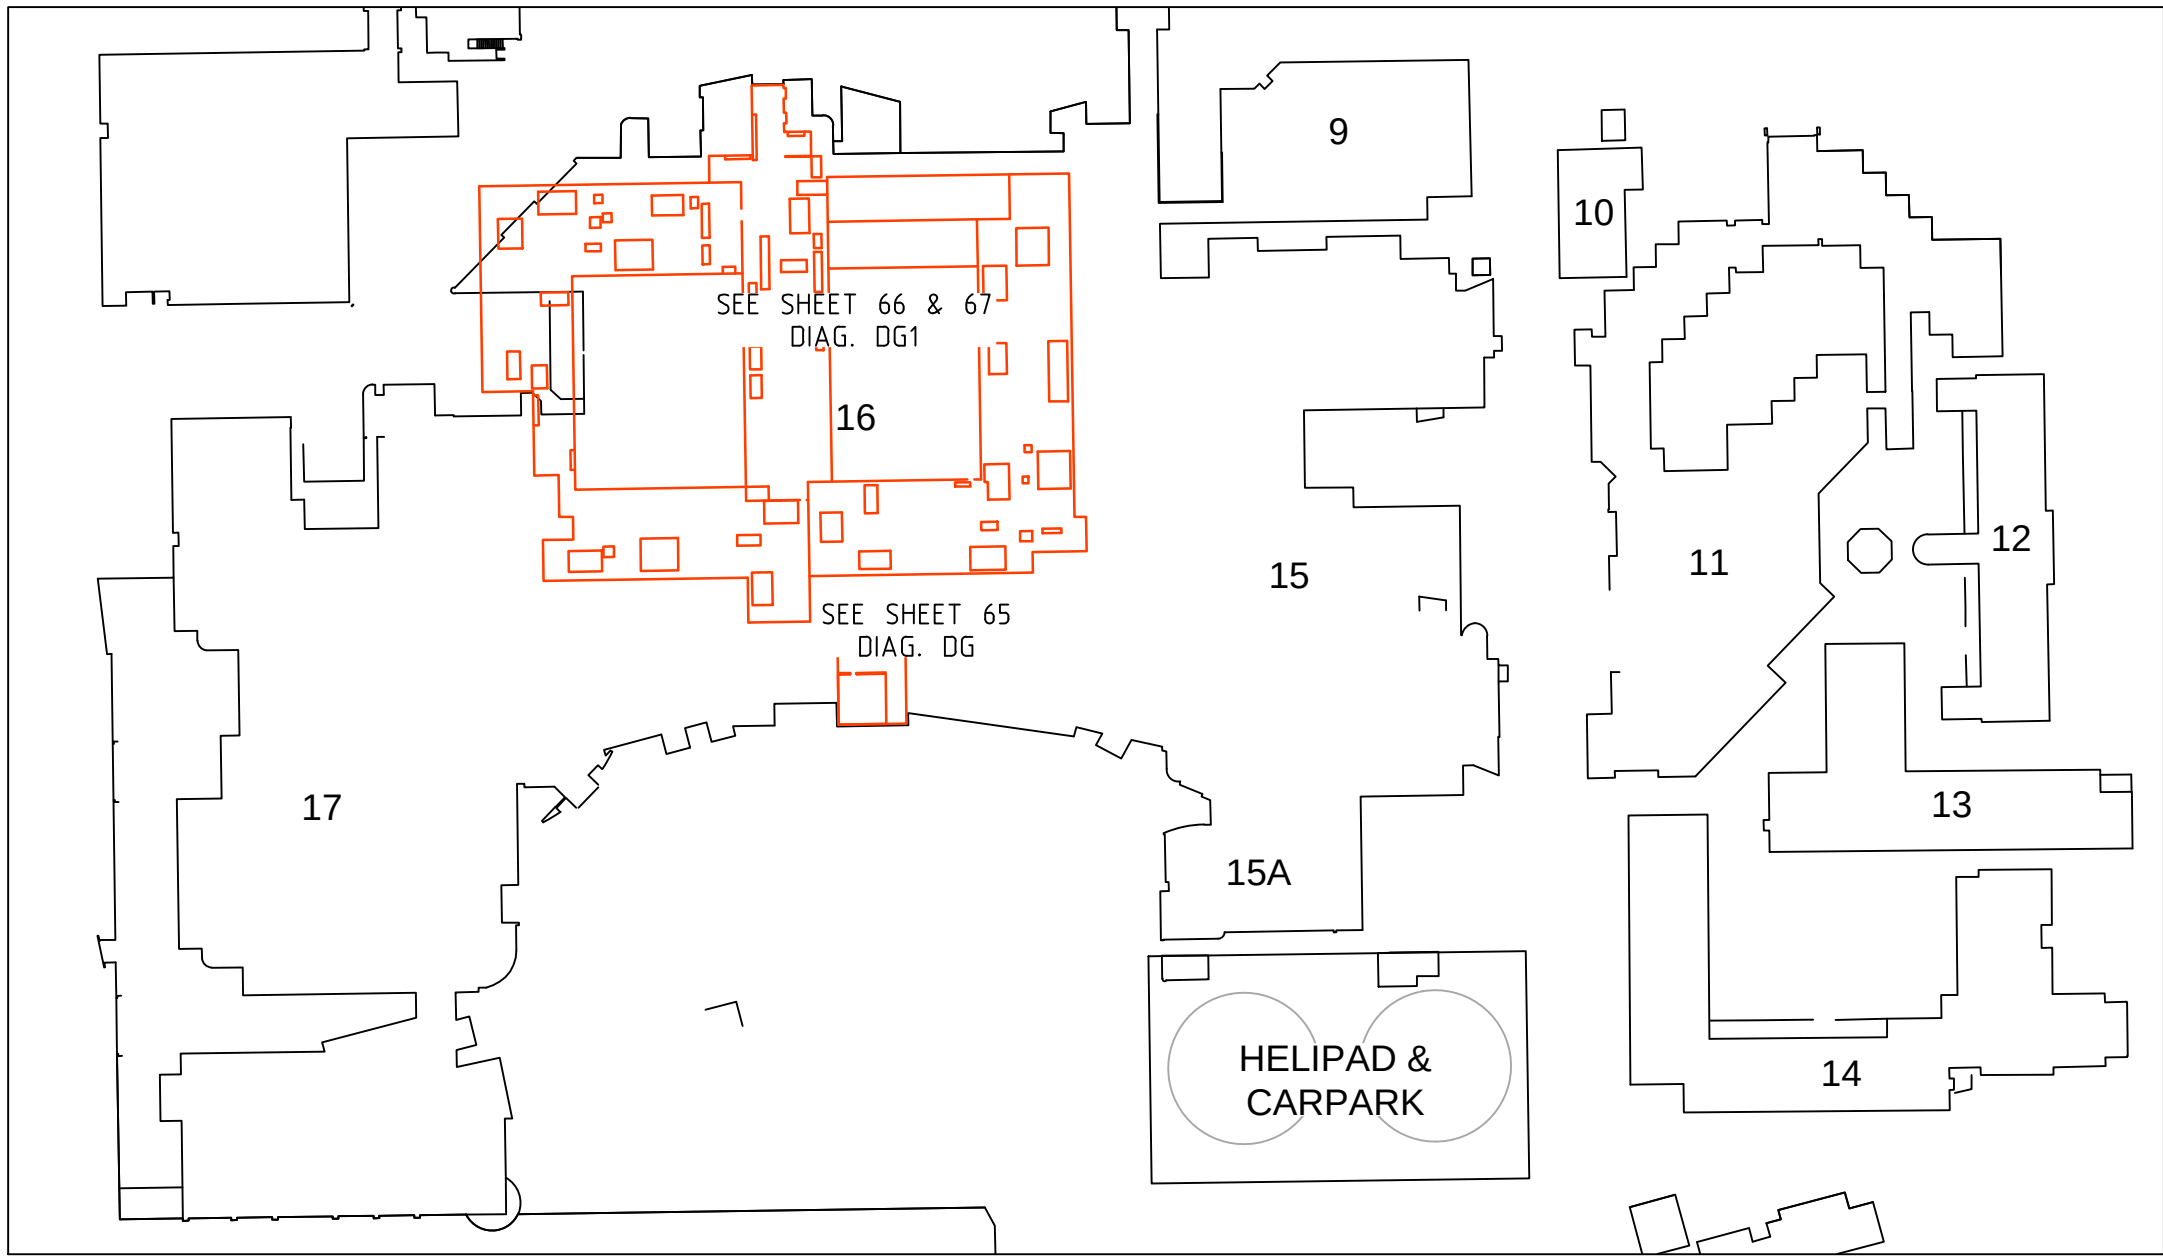


ZONE 2 - LEVEL 8

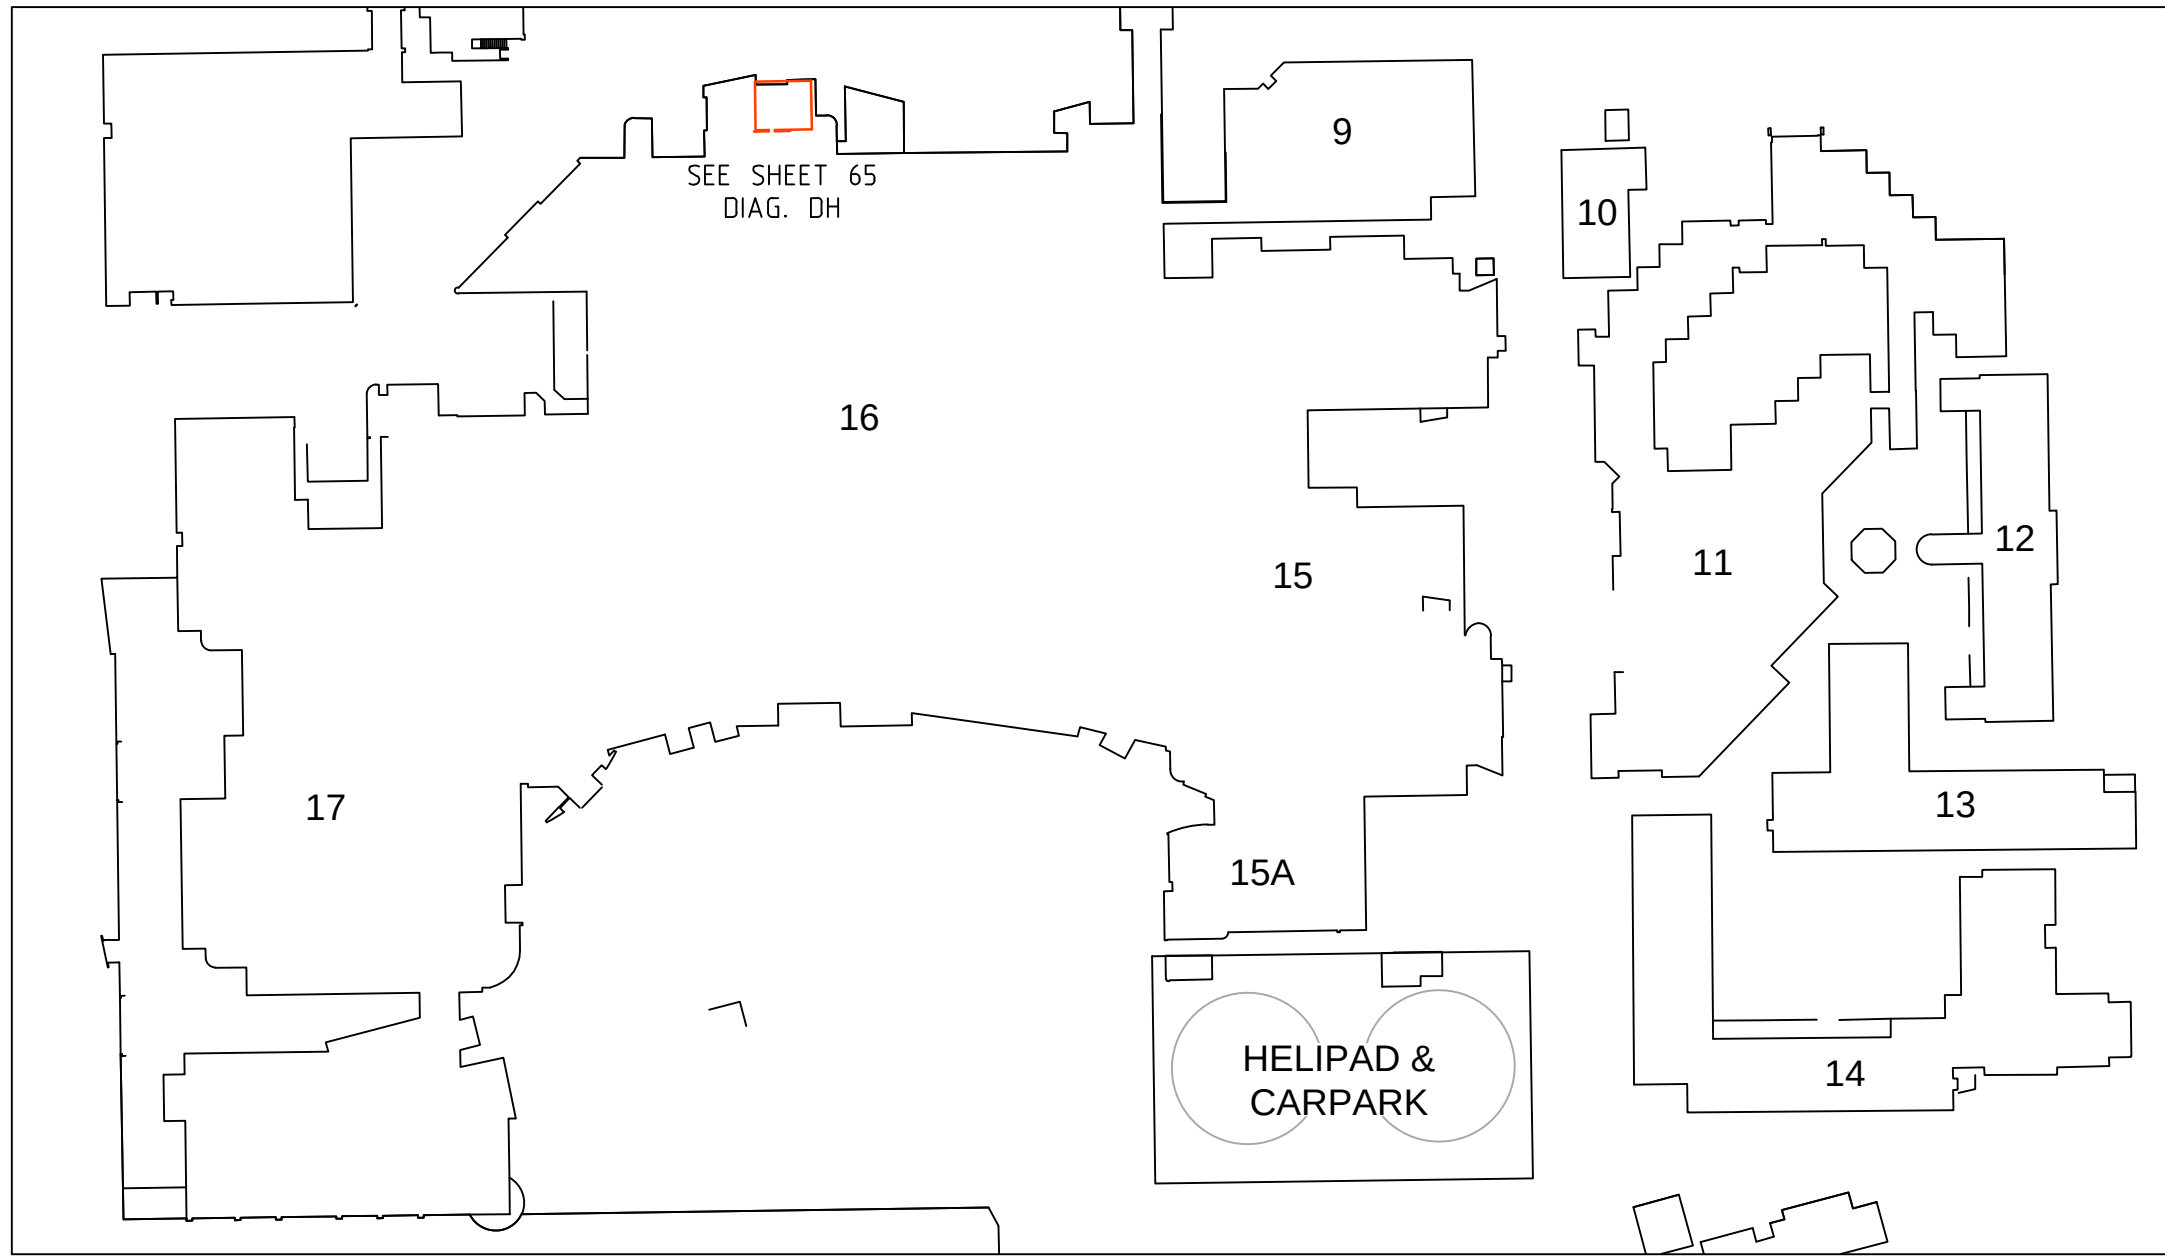


ZONE 2 - LEVEL 9

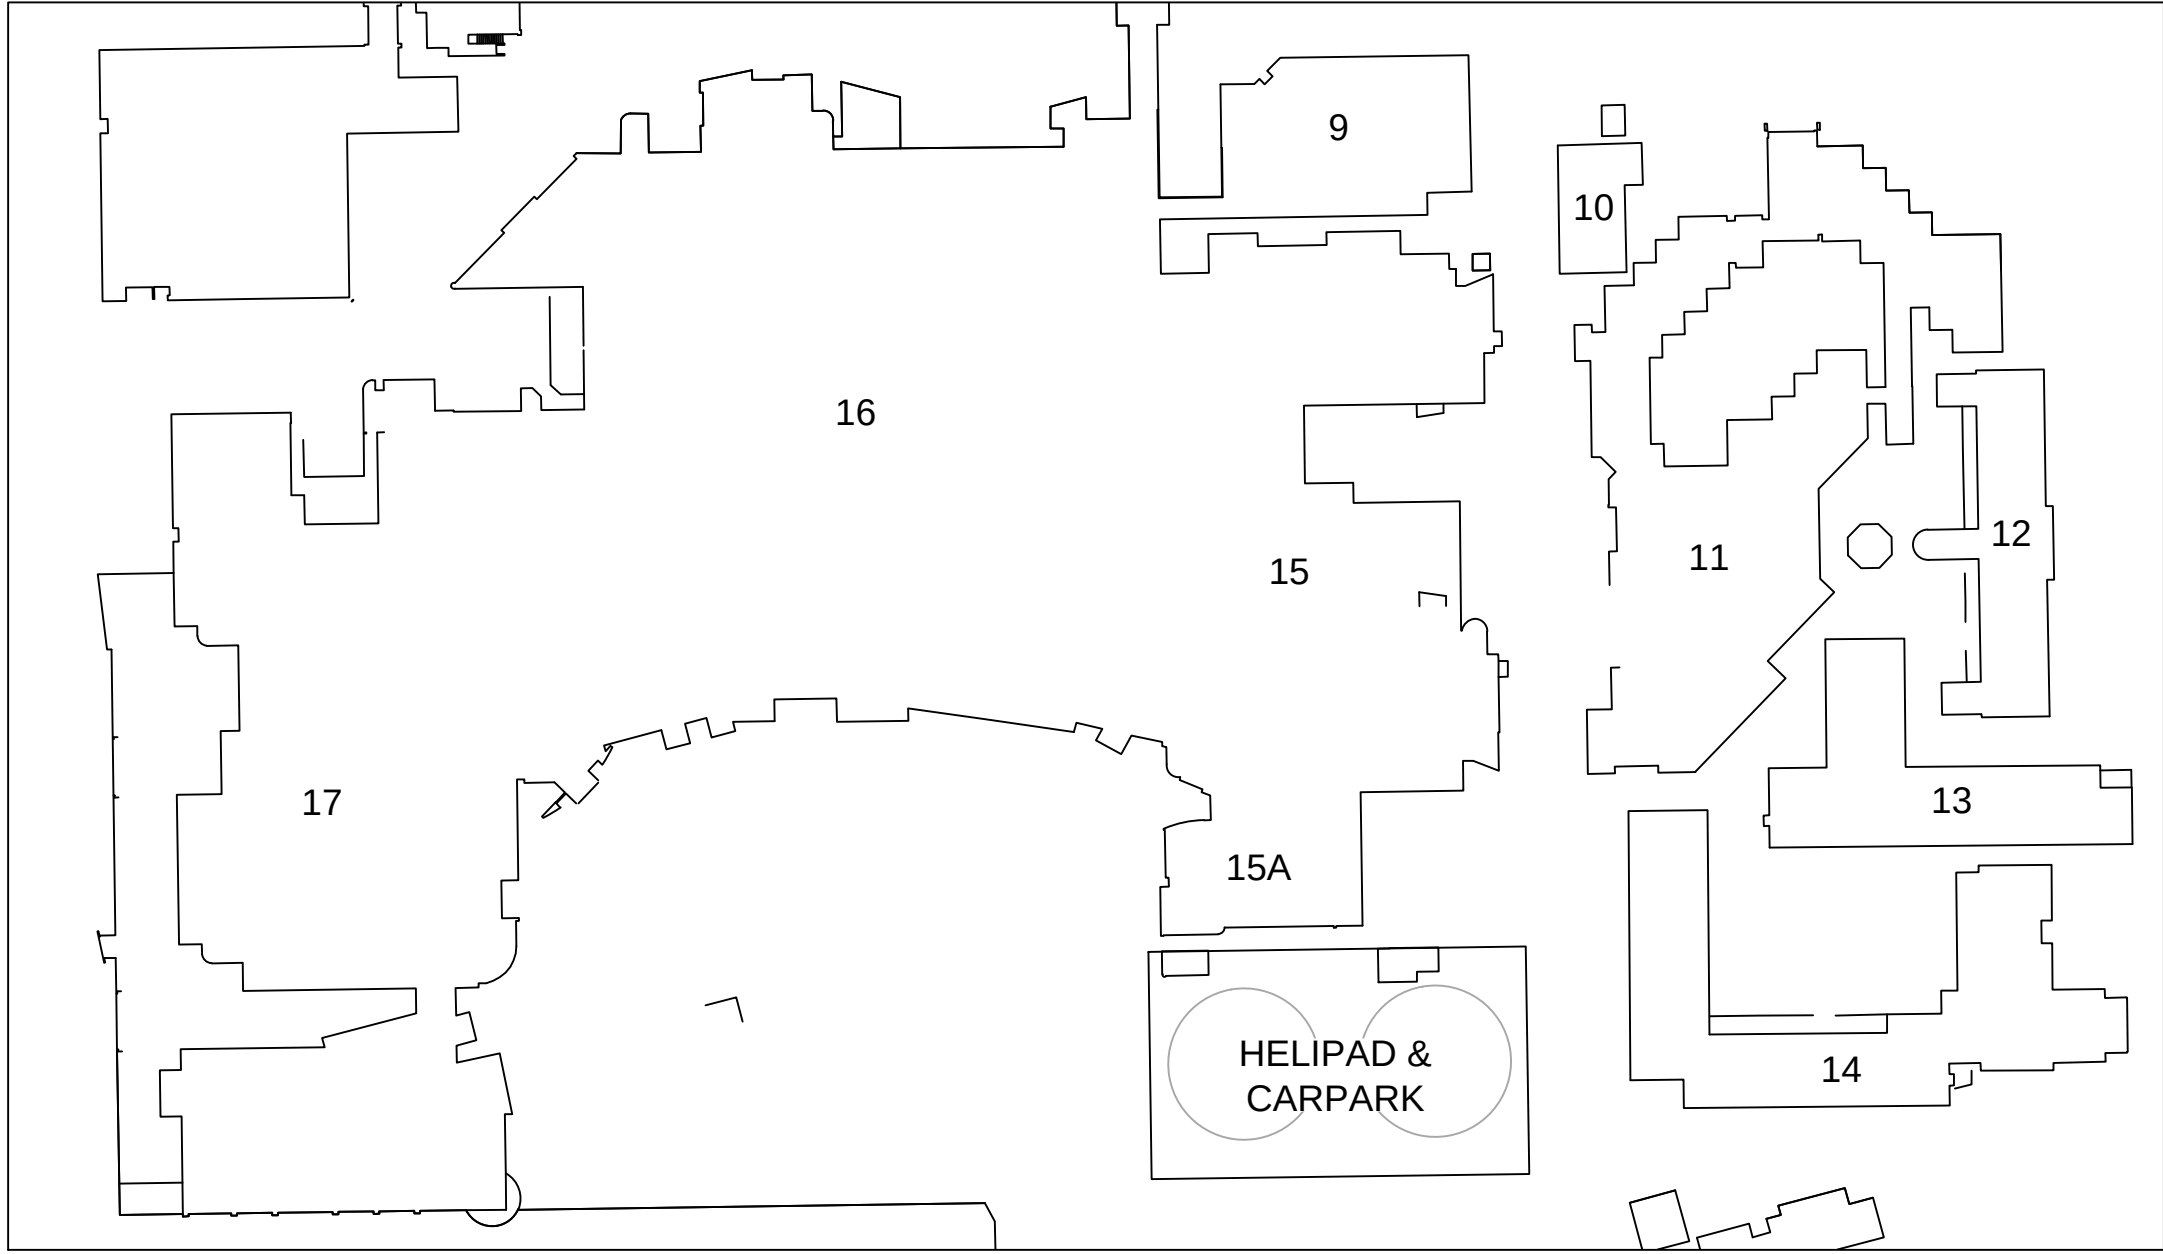


ZONE 2 - LEVEL 10

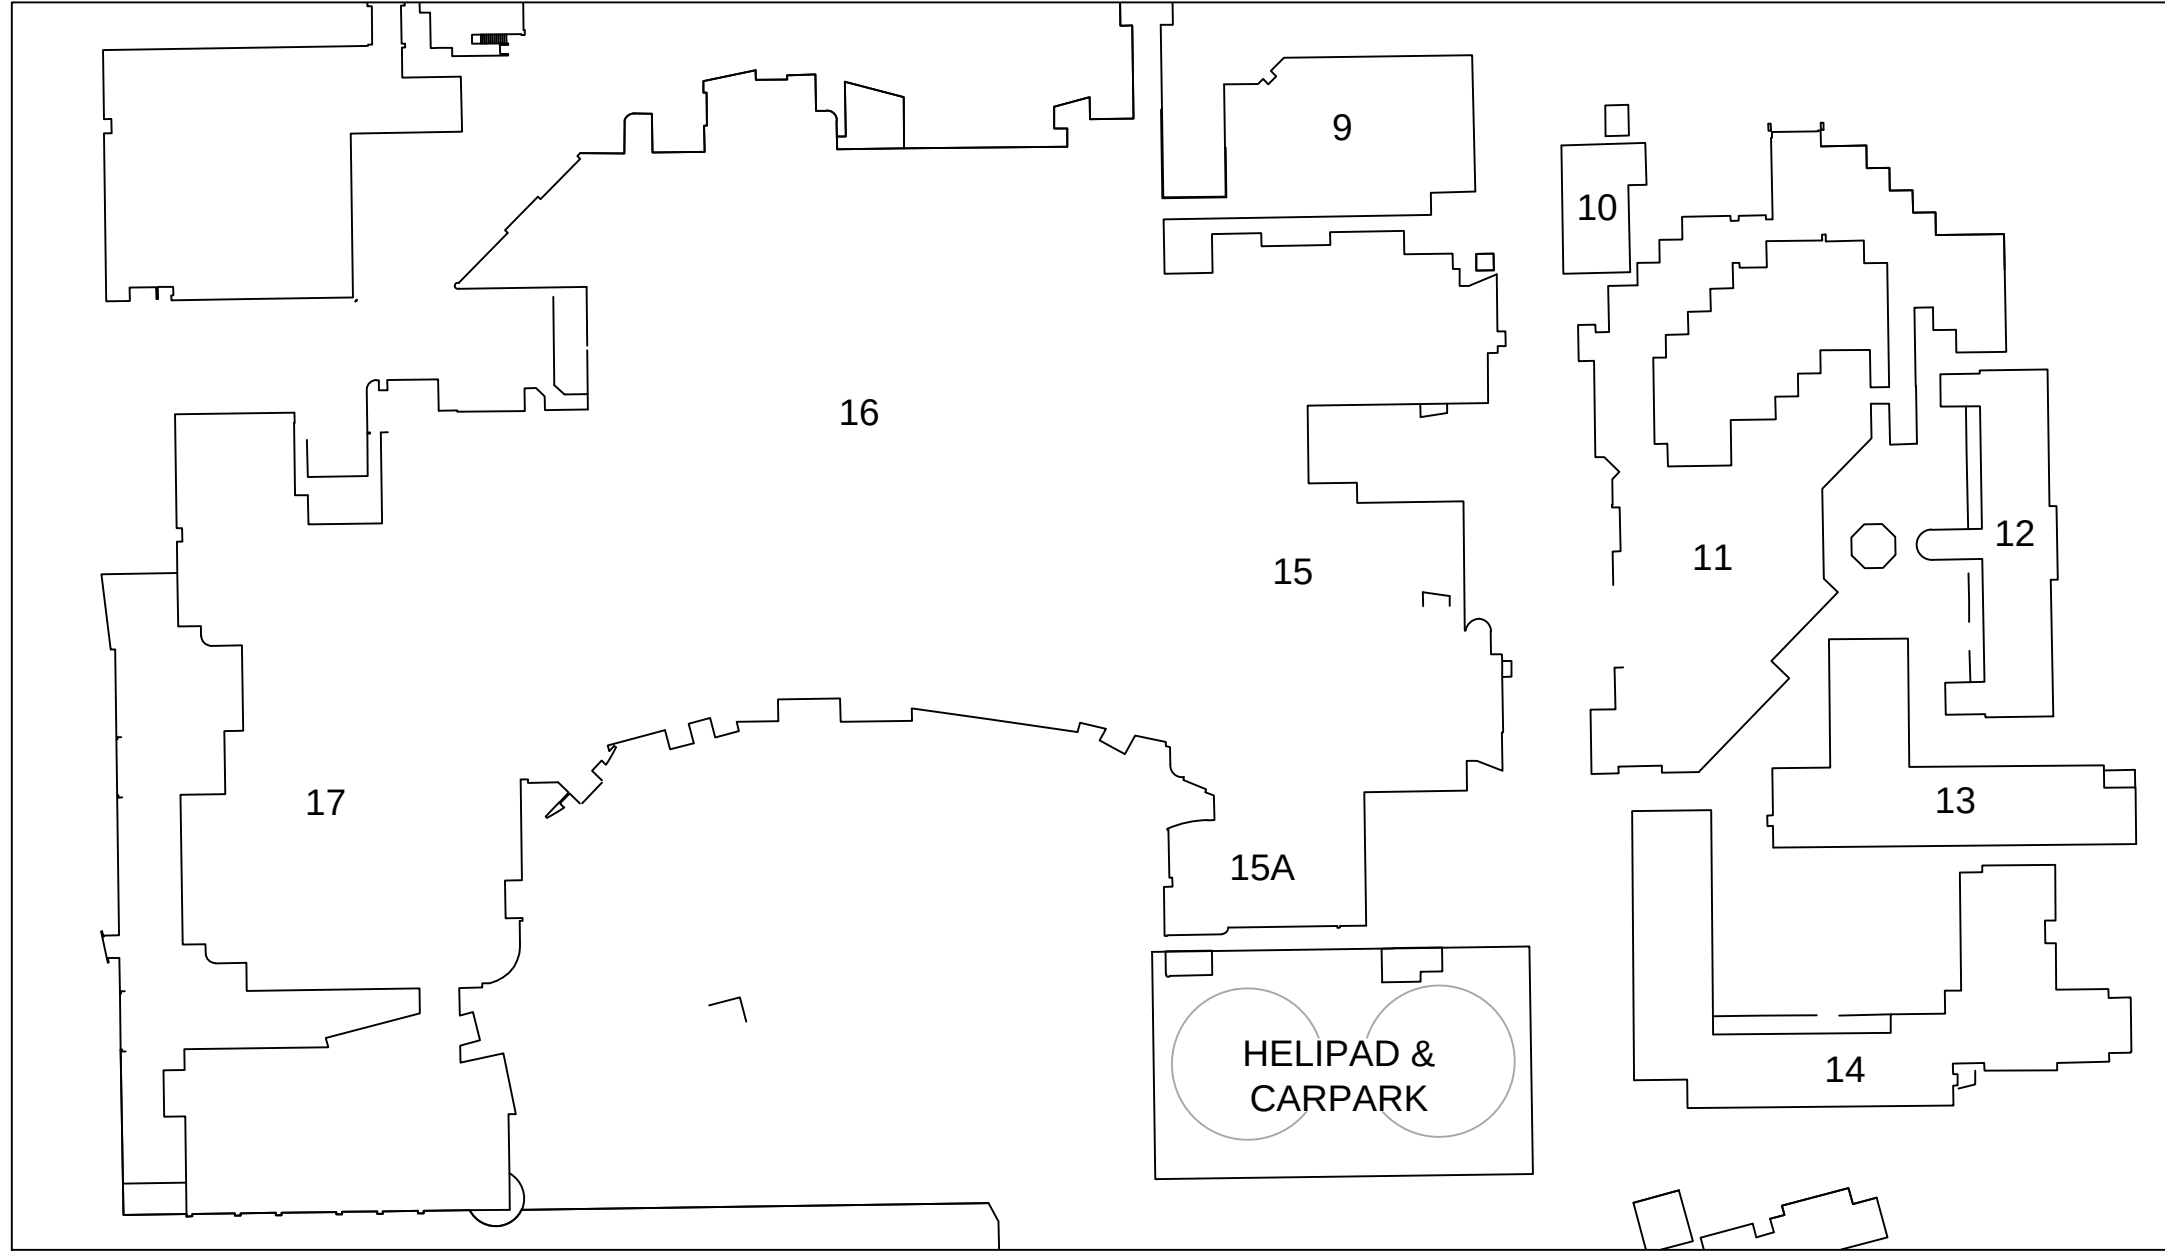

ZONE 2 - LEVEL 11

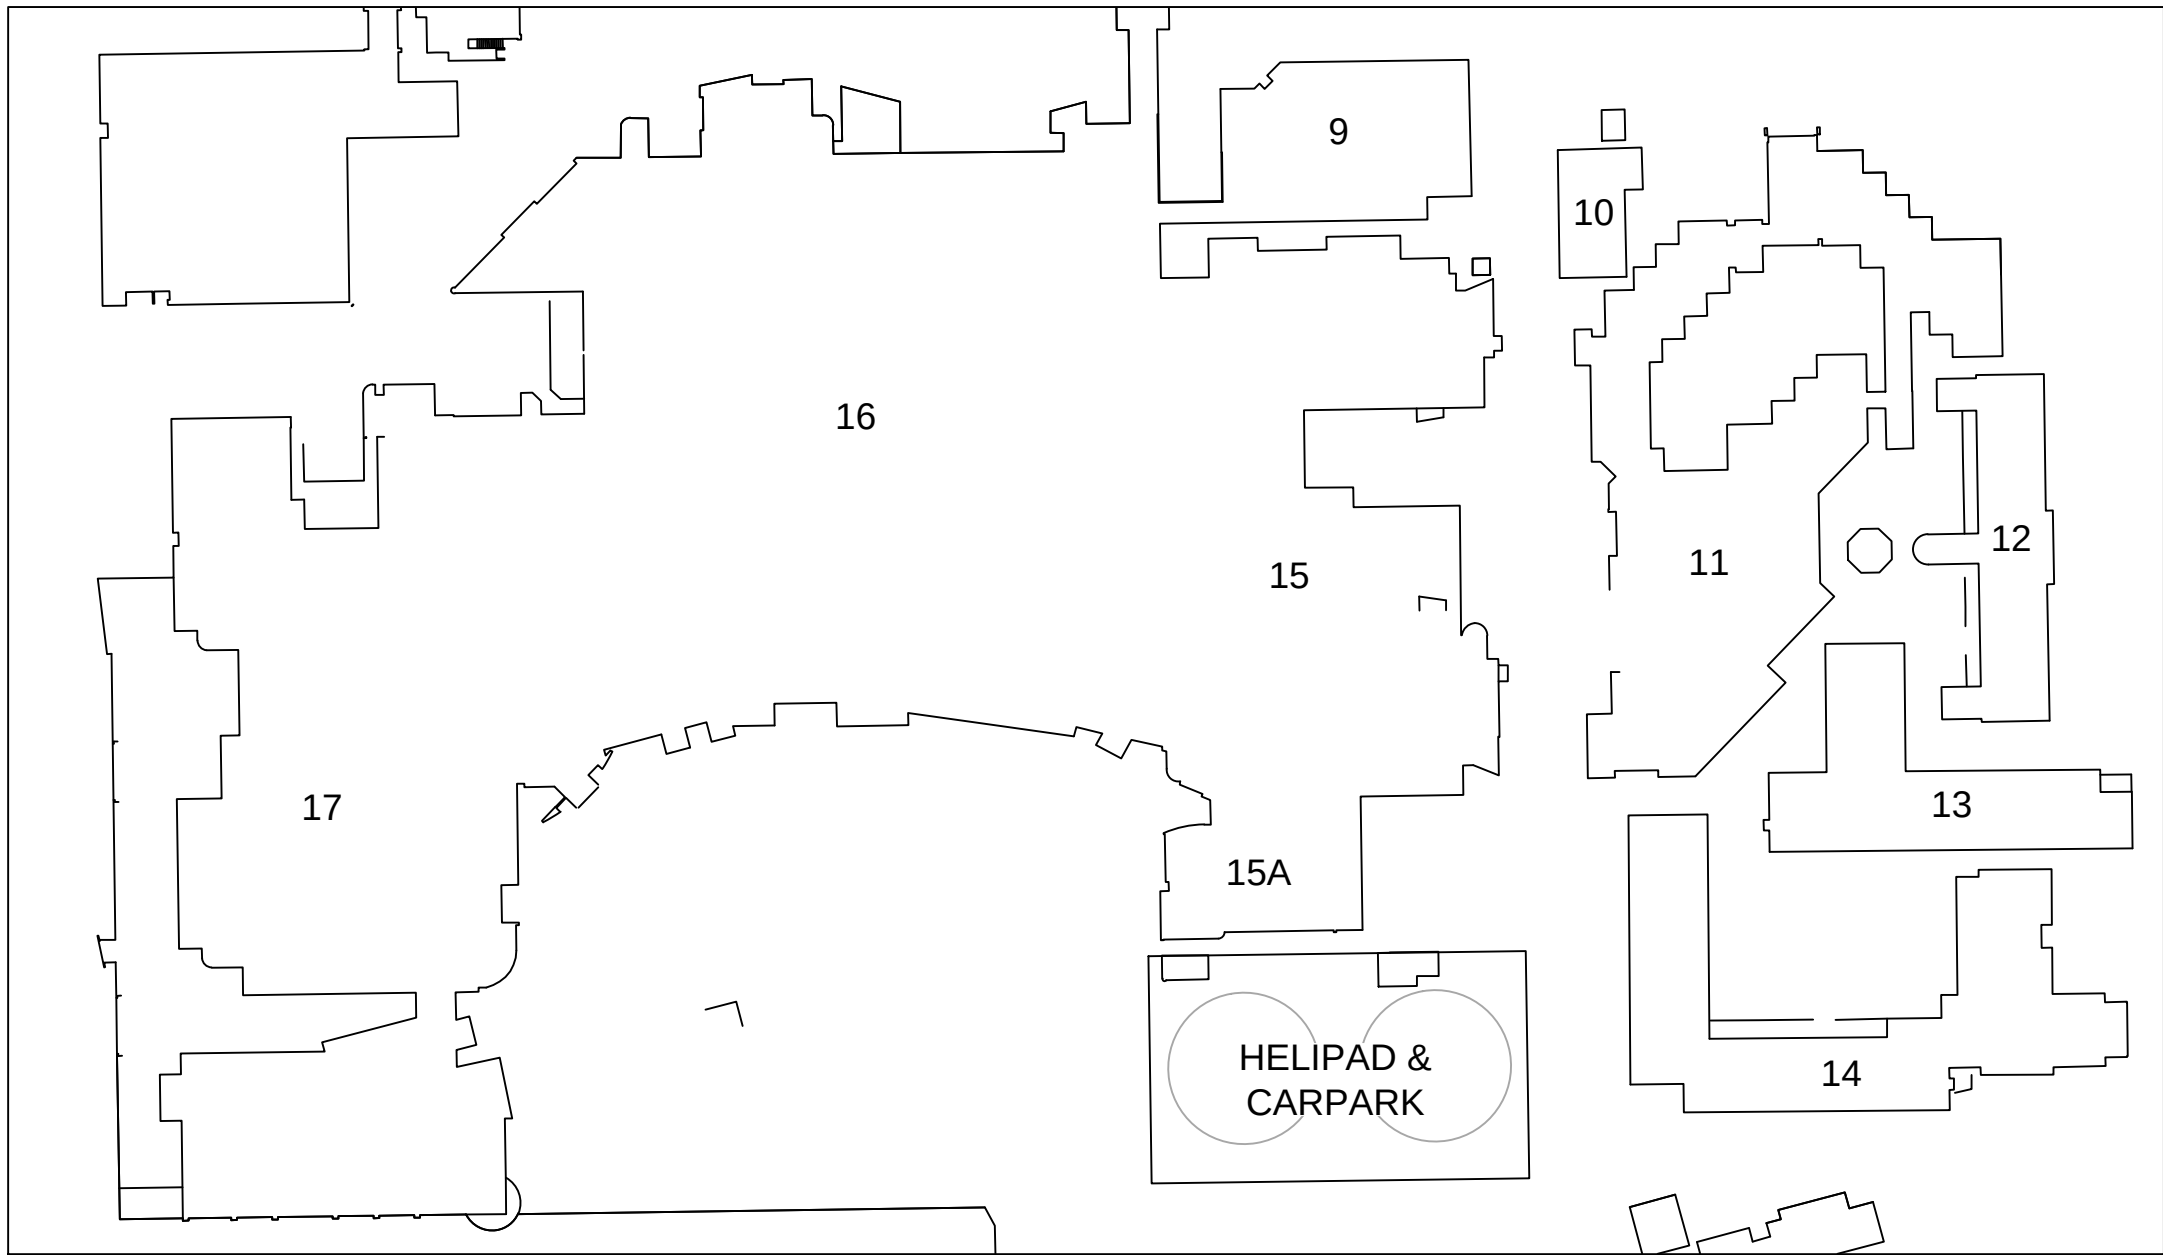

ZONE 2 - LEVEL 12

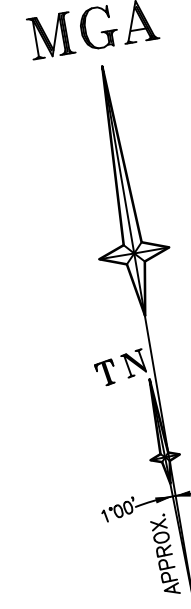

REFER TO SHEET 1 FOR NOTES AND LEGENDS



THIS IS THE PLAN REFERRED TO
IN MY LETTER DATED:
.....
Registered Surveyor NSW

LTS
LOCKLEY
Registered Surveyors NSW
www.ltsl.com.au
Suite 1, Level 1
810 Pacificway
Gordon NSW 2072
Locked Bag 5
Gordon NSW 2072
P 1300 587 000
F 02 9499 7760

Client **ARCADIS AUSTRALIA PACIFIC PTY LTD**
Drawing title
**PLAN OF DETAIL AND LEVELS OVER LOT 1 IN DP870270
KNOWN AS 'PRINCE OF WALES HOSPITAL', BARKER
STREET, RANDWICK**

datum AHD	project number 30744	reference number 43147DT
site Area 13.26Ha	scale 1:1000 @A1	date of survey 15/06/15
LGA RANDWICK	SHEET OF 89 SHEETS	57


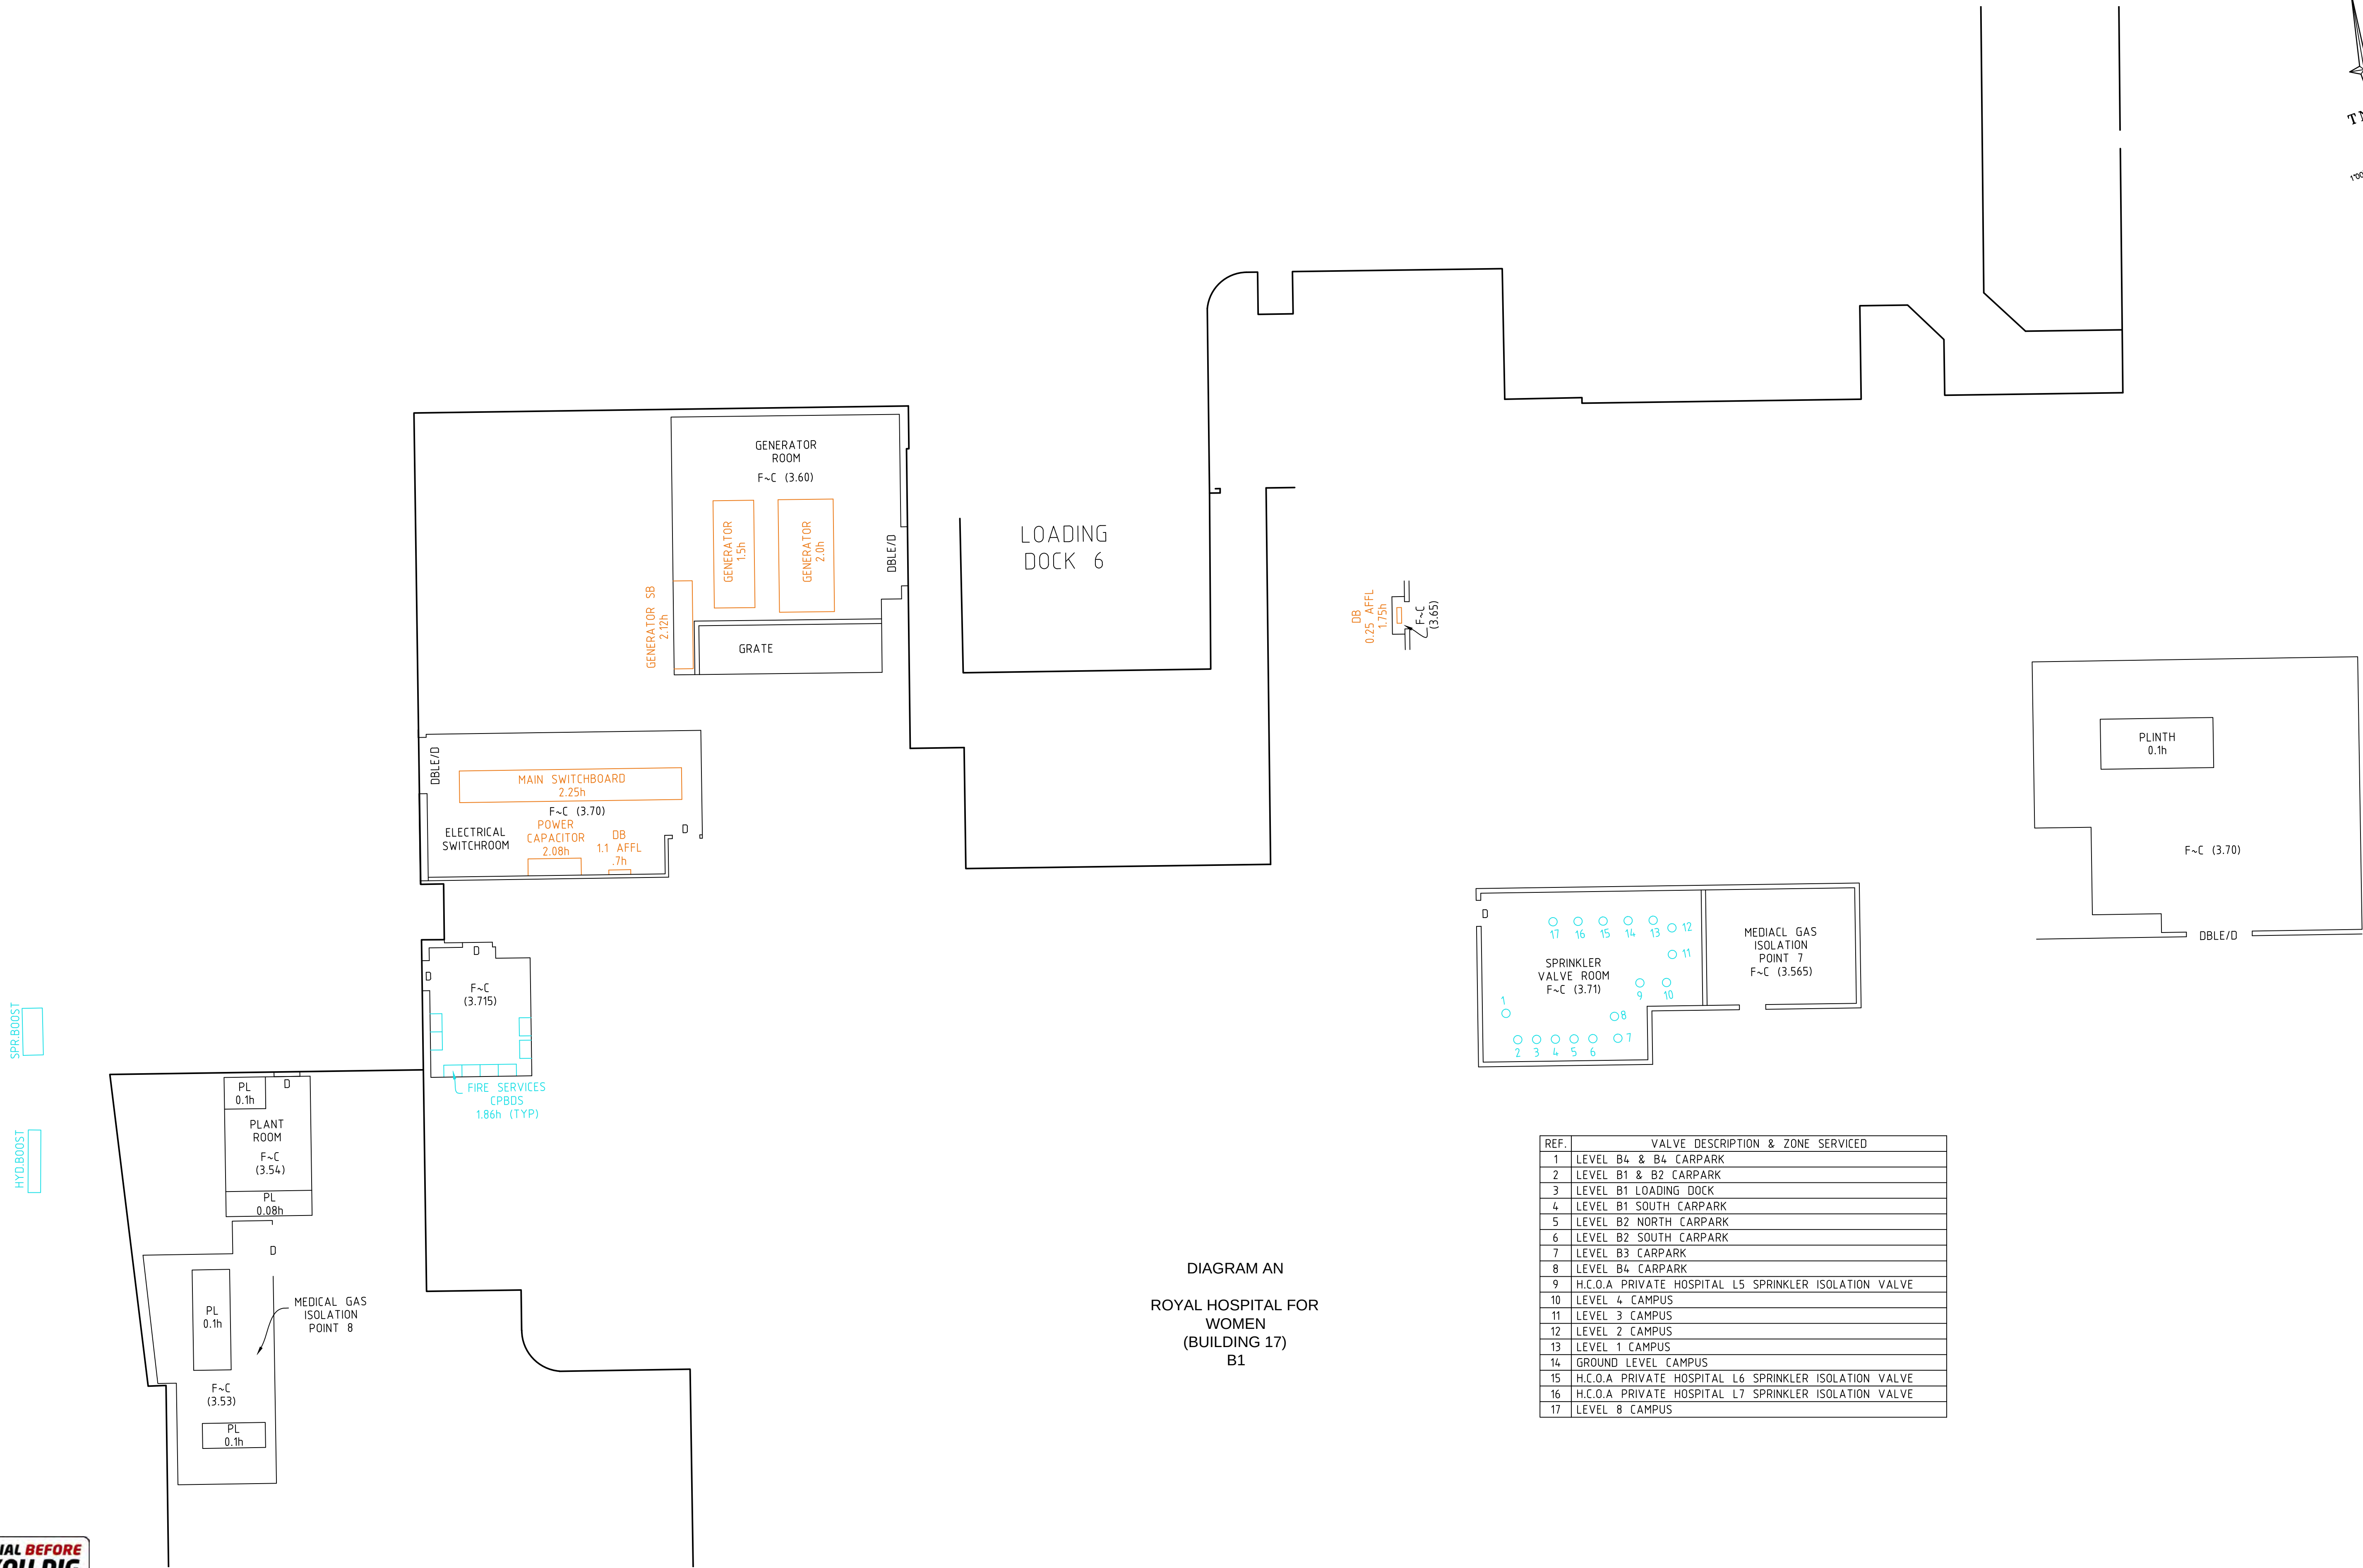


DIAGRAM AN
ROYAL HOSPITAL FOR
WOMEN
(BUILDING 17)
B1

REF.	VALVE DESCRIPTION & ZONE SERVICED
1	LEVEL B4 & B4 CARPARK
2	LEVEL B1 & B2 CARPARK
3	LEVEL B1 LOADING DOCK
4	LEVEL B1 SOUTH CARPARK
5	LEVEL B2 NORTH CARPARK
6	LEVEL B2 SOUTH CARPARK
7	LEVEL B3 CARPARK
8	LEVEL B4 CARPARK
9	H.C.O.A PRIVATE HOSPITAL L5 SPRINKLER ISOLATION VALVE
10	LEVEL 4 CAMPUS
11	LEVEL 3 CAMPUS
12	LEVEL 2 CAMPUS
13	LEVEL 1 CAMPUS
14	GROUND LEVEL CAMPUS
15	H.C.O.A PRIVATE HOSPITAL L6 SPRINKLER ISOLATION VALVE
16	H.C.O.A PRIVATE HOSPITAL L7 SPRINKLER ISOLATION VALVE
17	LEVEL 8 CAMPUS



REFER TO NOTES AND LEGEND

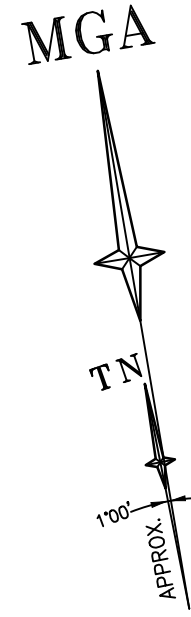

THIS IS THE PLAN REFERRED TO
IN MY LETTER DATED:

Registered Surveyor NSW



Suite 1, Level 1
810 Pacificway
Gordon NSW 2072
Locked Bag 5
Gordon NSW 2072
P 1300 587 000
F 02 9499 7760

Client **ARCADIS AUSTRALIA PACIFIC PTY LTD**
Drawing title
**PLAN OF DETAIL AND LEVELS OVER LOT 1 IN DP870270
KNOWN AS 'PRINCE OF WALES HOSPITAL', BARKER
STREET, RANDWICK**

datum
AHD
site Area
13.26Ha
LGA
RANDWICK

project number
30744
scale
1:100 @A1
OF
89 SHEETS

reference number
43147DT
date of survey
15/06/15
SHEET
58



REFER TO NOTES AND LEGEND



McNEVIN DICKSON
(BUILDING 13)
B1

THIS IS THE PLAN REFERRED TO
IN MY LETTER DATED:
.....
Registered Surveyor NSW

LTS
LOCKLEY
Registered Surveyors NSW
www.ltsl.com.au
Suite 1, Level 1
810 Pacificway
Gordon NSW 2072
Locked Bag 5
Gordon NSW 2072
P 1300 587 000
F 02 9499 7760

Client **ARCADIS AUSTRALIA PACIFIC PTY LTD**
Drawing title
**PLAN OF DETAIL AND LEVELS OVER LOT 1 IN DP870270
KNOWN AS 'PRINCE OF WALES HOSPITAL', BARKER
STREET, RANDWICK**

datum AHD site Area 13.26Ha LGA RANDWICK	project number 30744 scale 1:100 @A1	reference number 43147DT date of survey 15/06/15
SHEET OF 89 SHEETS		59

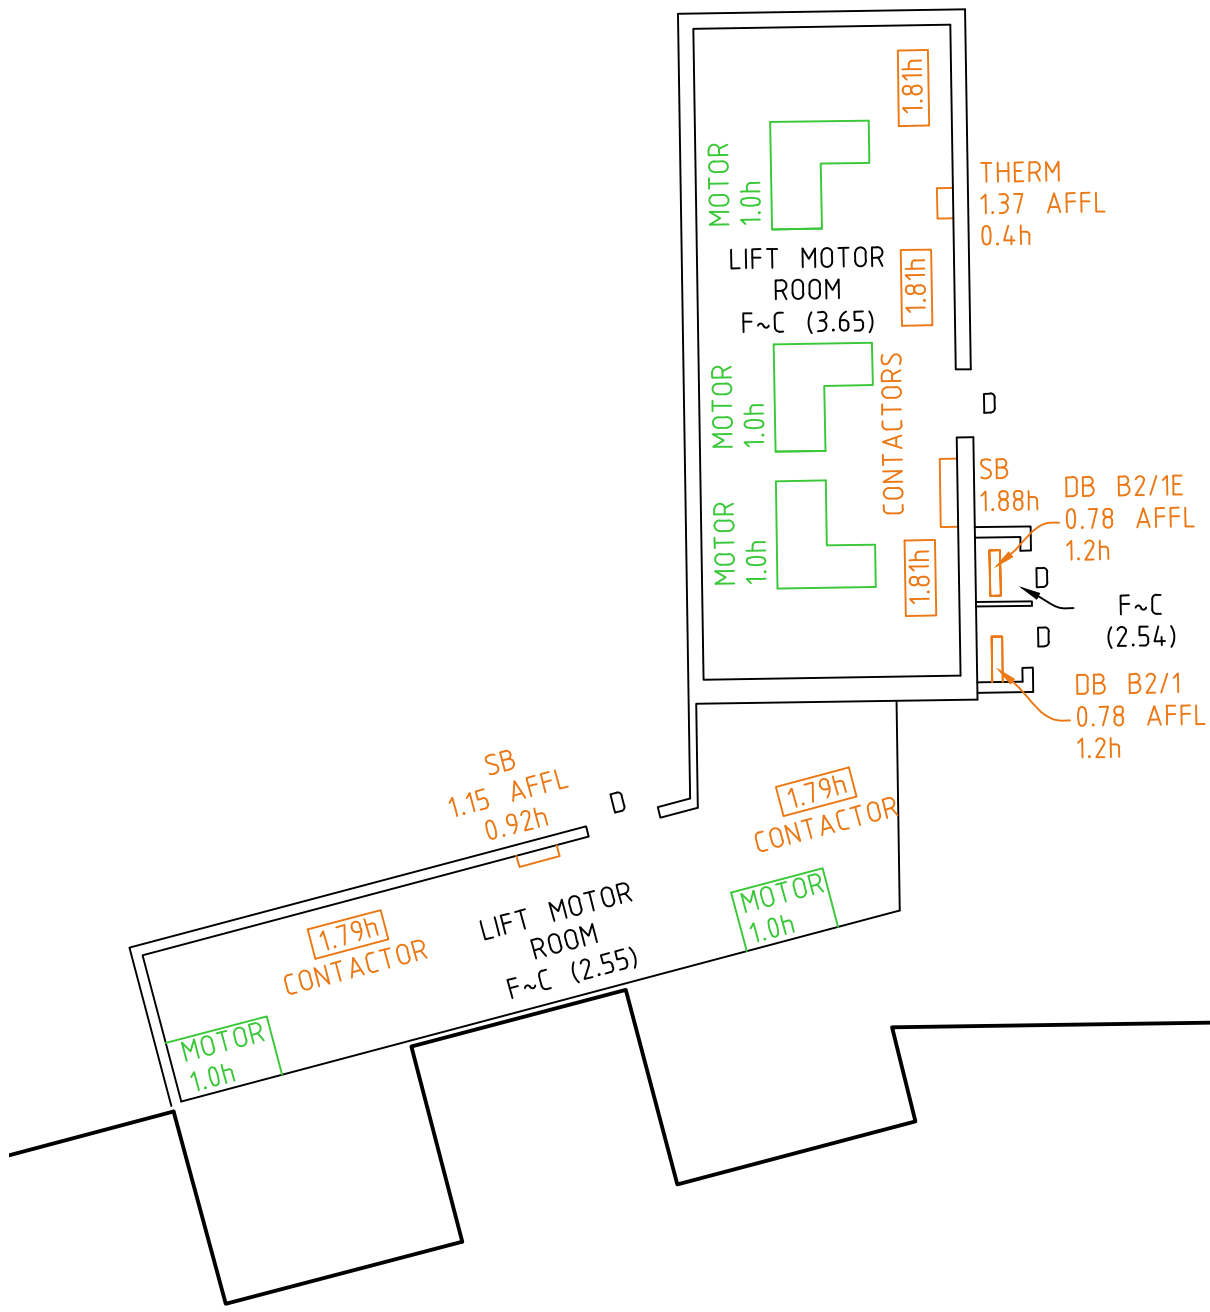


DIAGRAM AR
CAMPUS CENTRE
(BUILDING 16)
B2

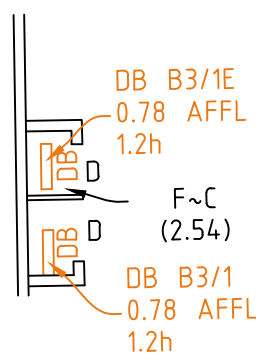


DIAGRAM AU
CAMPUS CENTRE
(BUILDING 16)
B3

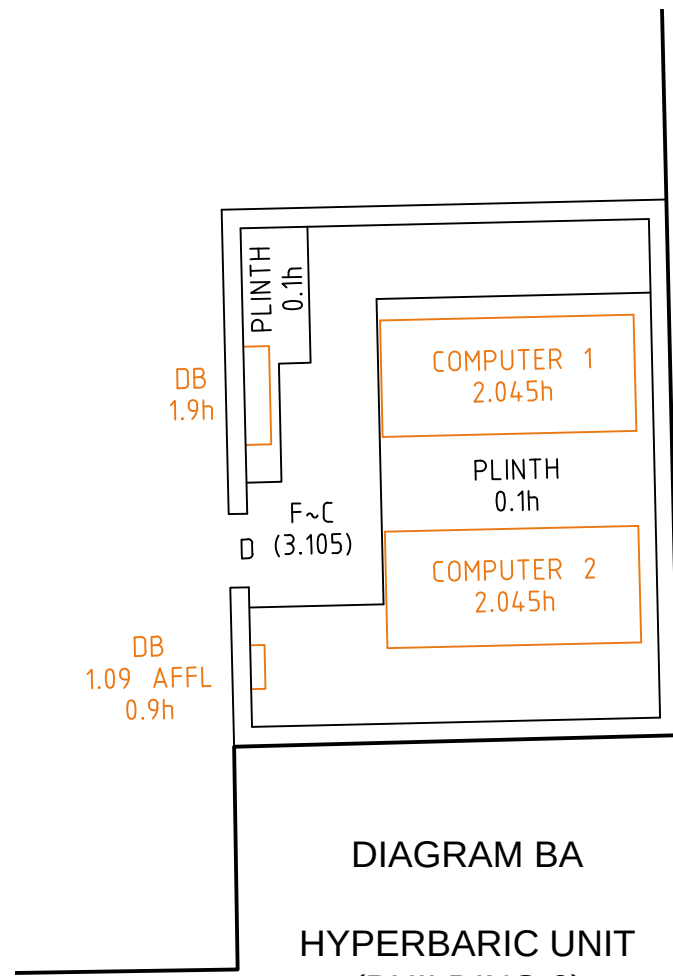


DIAGRAM BA
HYPERBARIC UNIT
(BUILDING 9)
GROUND

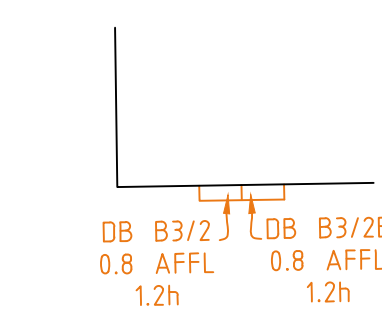


DIAGRAM AV
CAMPUS CENTRE
(BUILDING 16)
B3

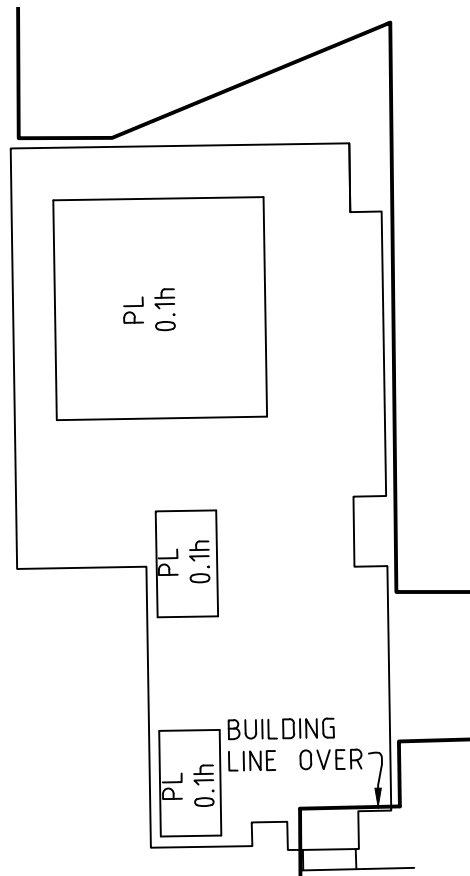


DIAGRAM BB
DICKINSON BUILDING
(BUILDING 15)
GROUND

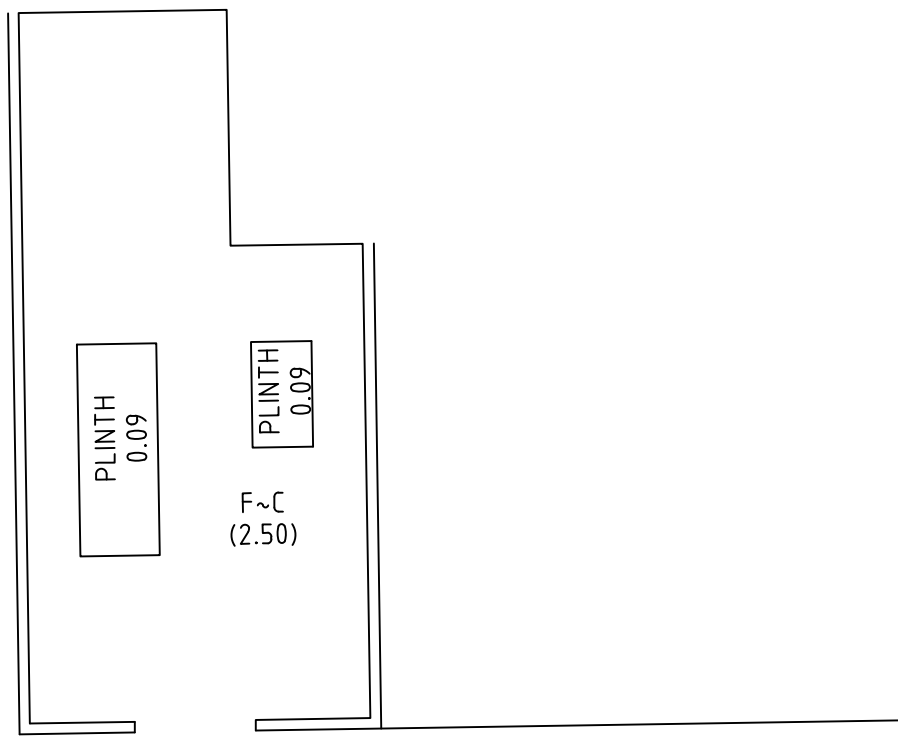


DIAGRAM AW
CAMPUS CENTRE
(BUILDING 16)
B4

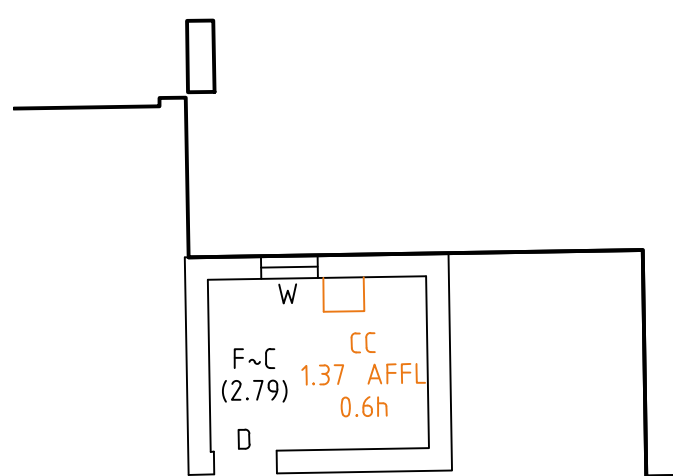


DIAGRAM BC
EUROA
(BUILDING 11)
GROUND

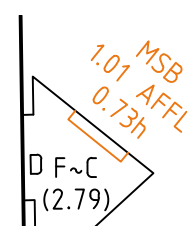


DIAGRAM BC1
EUROA
(BUILDING 11)
GROUND

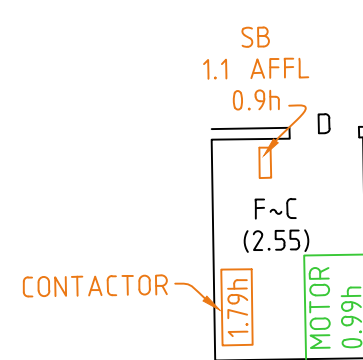


DIAGRAM AX
CAMPUS CENTRE
(BUILDING 16)
B4

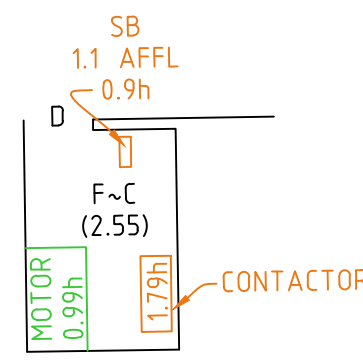


DIAGRAM AY
CAMPUS CENTRE
(BUILDING 16)
B4

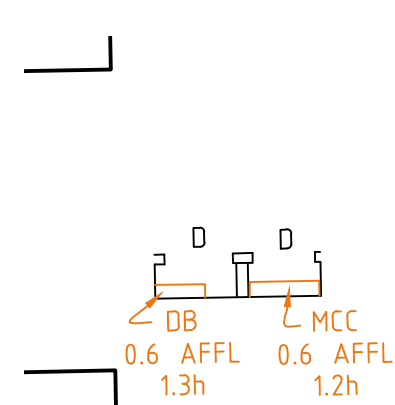


DIAGRAM BD
CATHERINE HAYES
(BUILDING 12)
GROUND

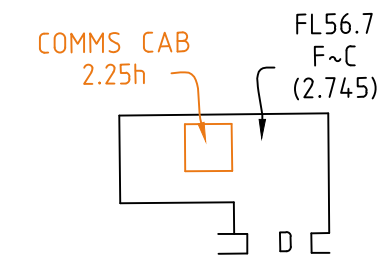


DIAGRAM BE
MCNEVIN DICKSON
(BUILDING 13)
GROUND

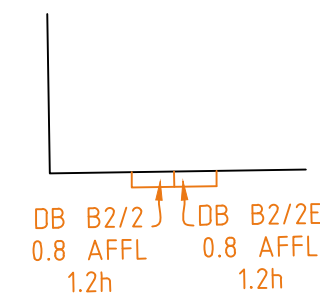


DIAGRAM AS
CAMPUS CENTRE
(BUILDING 16)
B2

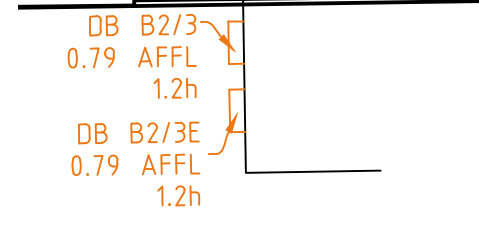


DIAGRAM AT
HELIPAD
B2

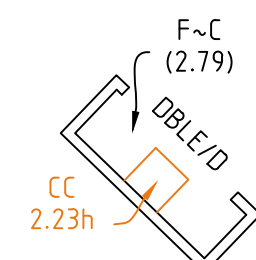


DIAGRAM BF
EUROA
(BUILDING 11)
GROUND


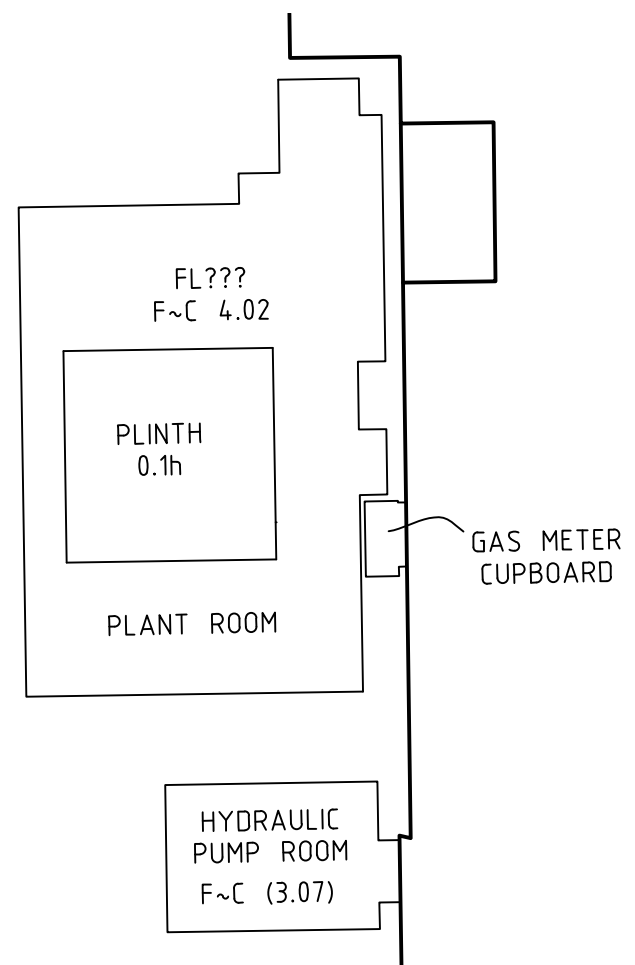


DIAGRAM BG
DICKSON
(BUILDING 15)
GROUND



REFER TO NOTES AND LEGEND

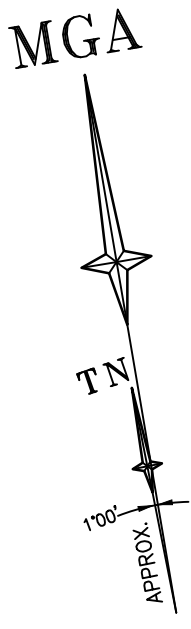

THIS IS THE PLAN REFERRED TO
IN MY LETTER DATED:
.....
Registered Surveyor NSW

LTS
LOCKLEY
Registered Surveyors NSW
www.ltsl.com.au

Suite 1, Level 1
810 Pacificway
Gordon NSW 2072
Locked Bag 5
Gordon NSW 2072
P 1300 587 000
F 02 9499 7760

Client **ARCADIS AUSTRALIA PACIFIC PTY LTD**
Drawing title
**PLAN OF DETAIL AND LEVELS OVER LOT 1 IN DP870270
KNOWN AS 'PRINCE OF WALES HOSPITAL', BARKER
STREET, RANDWICK**

datum AHD site Area 13.26Ha LGA RANDWICK	project number 30744 scale 1:100 @A1 OF	reference number 43147DT date of survey 15/06/15 SHEET 89 SHEETS
--	---	--

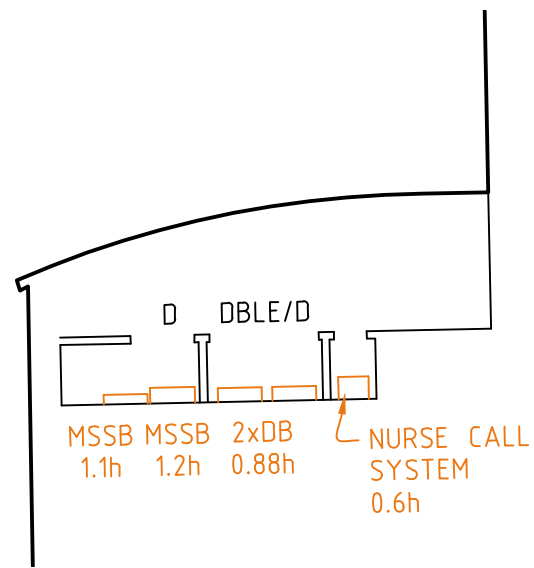
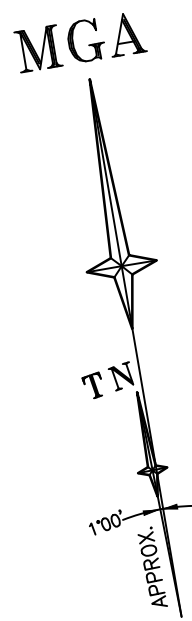


DIAGRAM BI
PECC
(BUILDING 15A)
GROUND

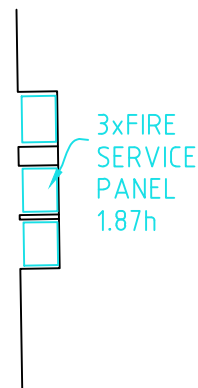


DIAGRAM BJ
DICKINSON BUILDING
(BUILDING 15)
GROUND

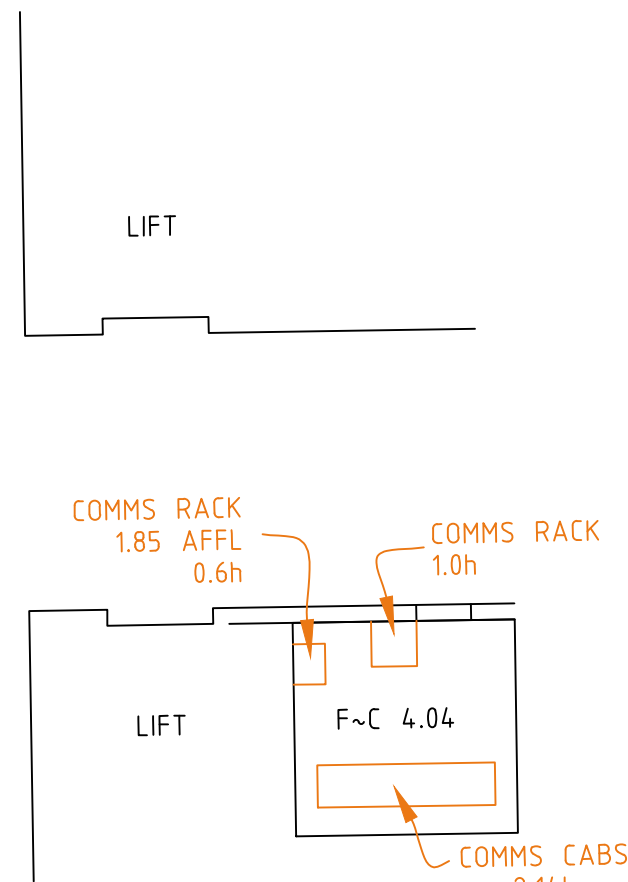


DIAGRAM BK
DICKINSON BUILDING
(BUILDING 15)
GROUND

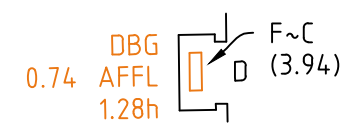


DIAGRAM BL
ROYAL HOSPITAL FOR WOMEN
(BUILDING 17)
GROUND

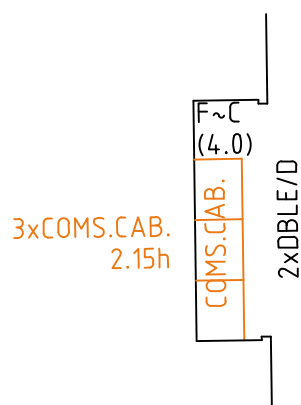


DIAGRAM BM
ROYAL HOSPITAL FOR WOMEN
(BUILDING 17)
GROUND

 
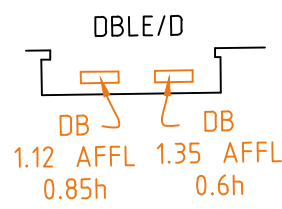


DIAGRAM BN
ROYAL HOSPITAL FOR WOMEN
(BUILDING 17)
GROUND


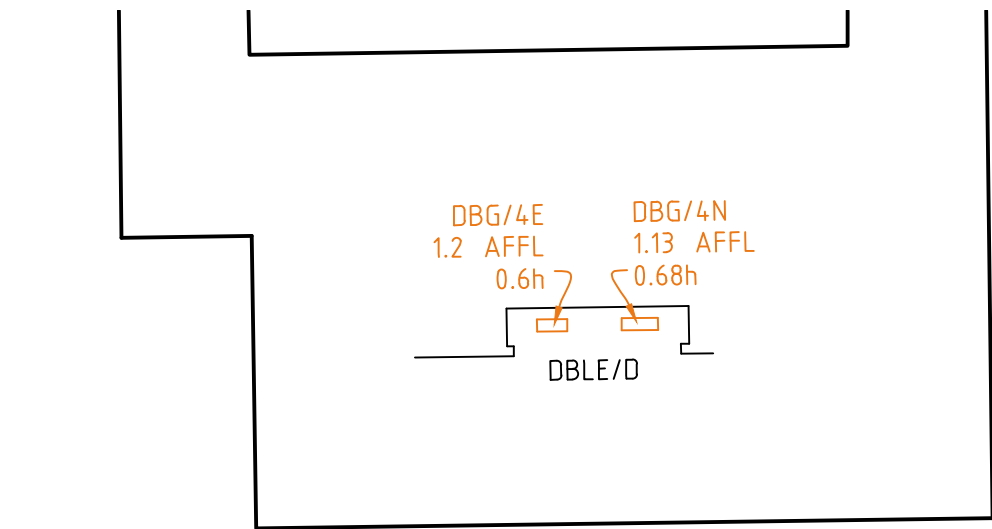


DIAGRAM BO
ROYAL HOSPITAL FOR WOMEN
(BUILDING 17)
GROUND



REFER TO NOTES AND LEGEND

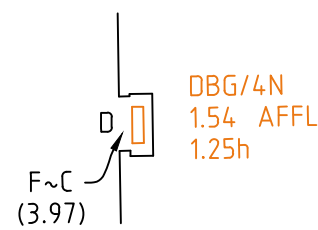

THIS IS THE PLAN REFERRED TO
IN MY LETTER DATED:
.....
Registered Surveyor NSW



Suite 1, Level 1
810 Pacific Highway
Gordon NSW 2072
Locked Bag 5
Gordon NSW 2072
P 1300 587 000
F 02 9499 7760

Client ARCADIS AUSTRALIA PACIFIC PTY LTD
Drawing title
PLAN OF DETAIL AND LEVELS OVER LOT 1 IN DP870270
KNOWN AS 'PRINCE OF WALES HOSPITAL', BARKER
STREET, RANDWICK

datum
AHD
site Area
13.26Ha
LGA
RANDWICK

project number
30744
scale
1:100 @A1
OF SHEET
89 SHEETS

reference number
43147DT
date of survey
15/06/15
61

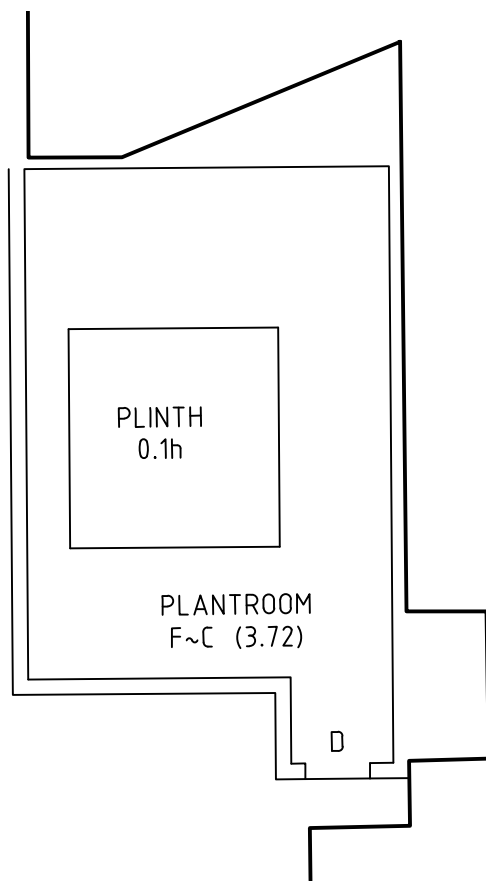
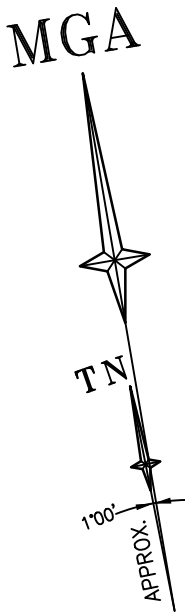


DIAGRAM BQ

DICKINSON BUILDING
(BUILDING 15)
LEVEL 1

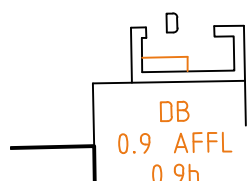


DIAGRAM BS

CATHERINE HAYES
(BUILDING 12)
LEVEL 1

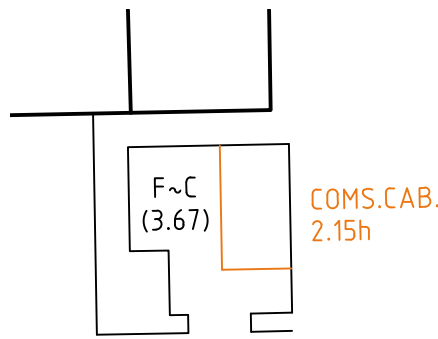


DIAGRAM BT

CATHERINE HAYES
(BUILDING 12)
LEVEL 1

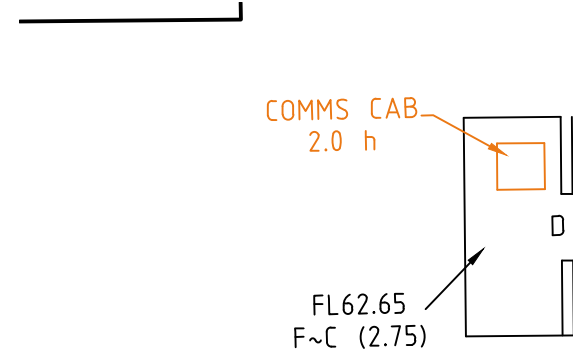


DIAGRAM BU

McNEVIN DICKSON
(BUILDING 13)
LEVEL 1

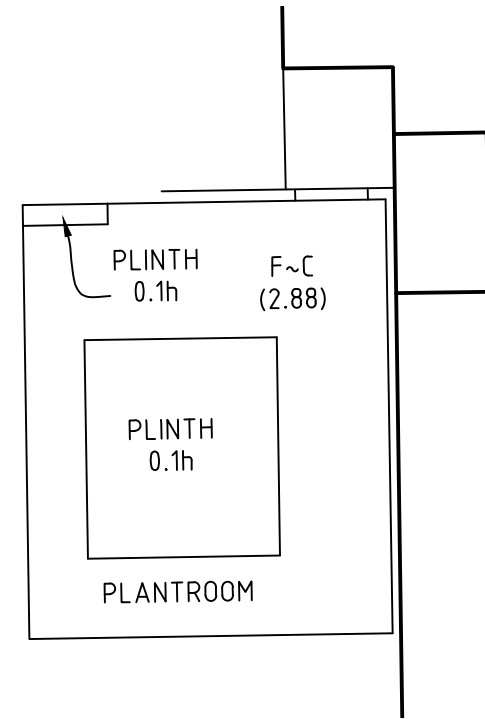


DIAGRAM BV

CAMPUS CENTRE
(BUILDING 16)
LEVEL 1

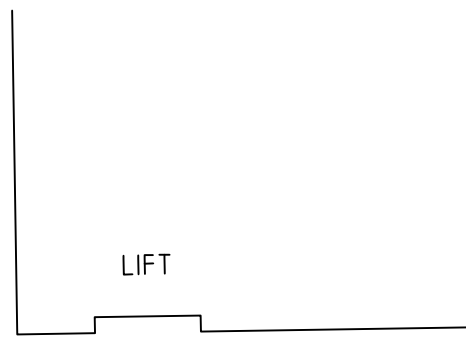


DIAGRAM BW

DICKINSON BUILDING
(BUILDING 15)
LEVEL 1

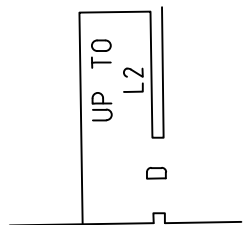


DIAGRAM CA

ROYAL HOSPITAL FOR WOMEN
(BUILDING 17)
LEVEL 1

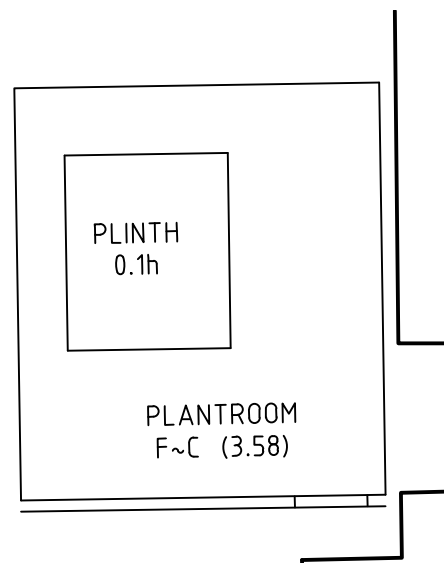


DIAGRAM CC

DICKINSON BUILDING
(BUILDING 15)
LEVEL 2

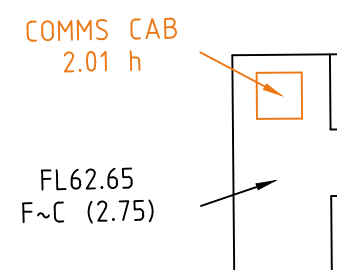


DIAGRAM CD

McNEVIN DICKSON
(BUILDING 13)
LEVEL 2

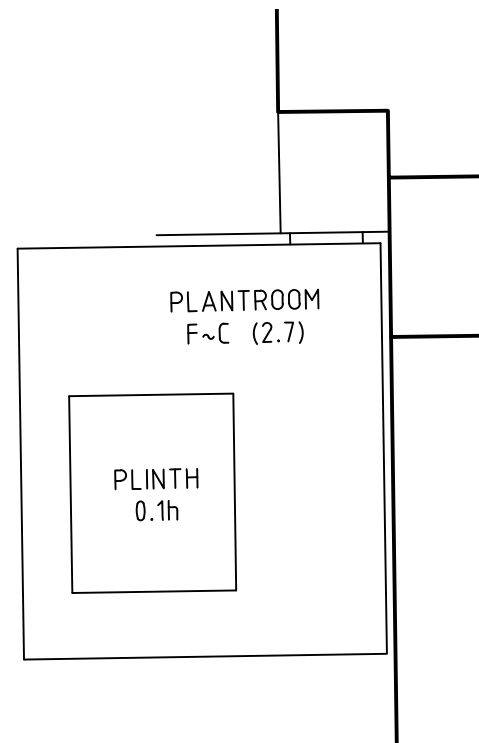


DIAGRAM CE

DICKINSON BUILDING
(BUILDING 15)
LEVEL 2



REFER TO NOTES AND LEGEND



THIS IS THE PLAN REFERRED TO
IN MY LETTER DATED:

Registered Surveyor NSW



Suite 1, Level 1
810 Pacificway
Gordon NSW 2072
Locked Bag 5
Gordon NSW 2072
P 1300 587 000
F 02 9499 7760

Client ARCADIS AUSTRALIA PACIFIC PTY LTD

Drawing title
PLAN OF DETAIL AND LEVELS OVER LOT 1 IN DP870270
KNOWN AS 'PRINCE OF WALES HOSPITAL', BARKER
STREET, RANDWICK

datum
AHD
site Area
13.26Ha
LGA
RANDWICK

project number
30744
scale
1:100 @A1
OF 89 SHEETS

reference number
43147DT
date of survey
15/06/15
62

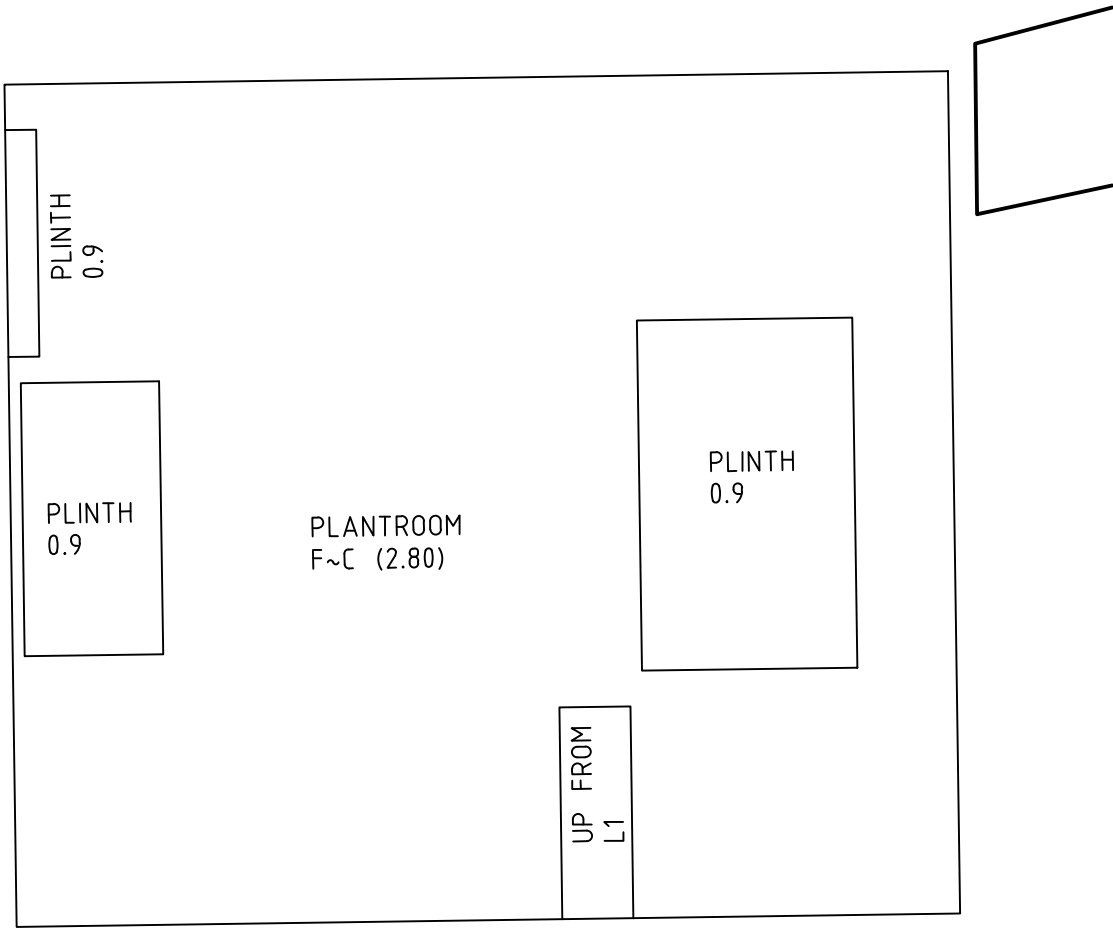
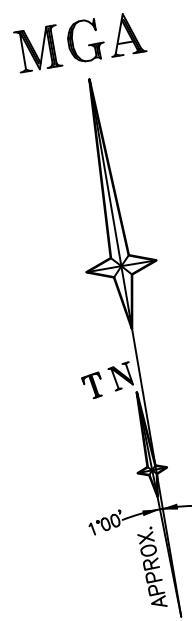


DIAGRAM CJ
ROYAL WOMENS HOSPITAL
(BUILDING 17)
LEVEL 2

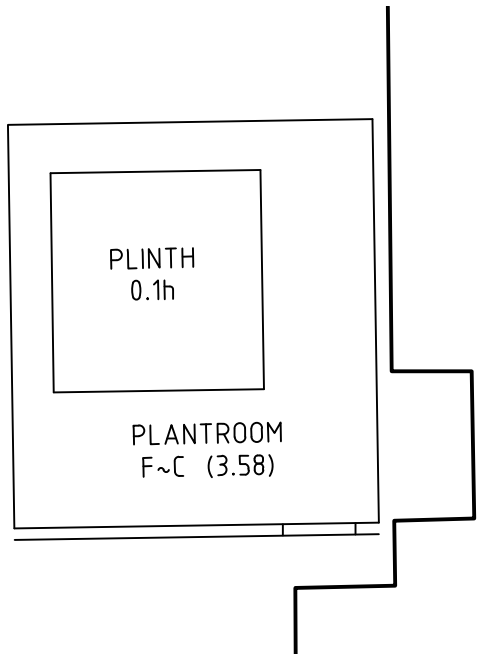


DIAGRAM CL
DICKINSON BUILDING
(BUILDING 15)
LEVEL 3

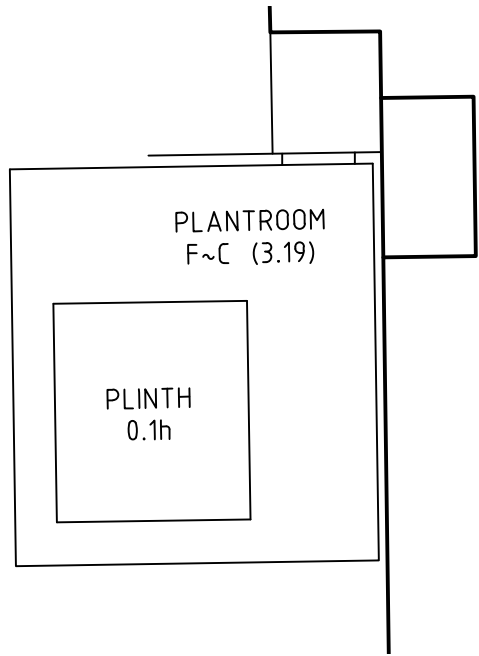


DIAGRAM CM
DICKINSON BUILDING
(BUILDING 15)
LEVEL 3

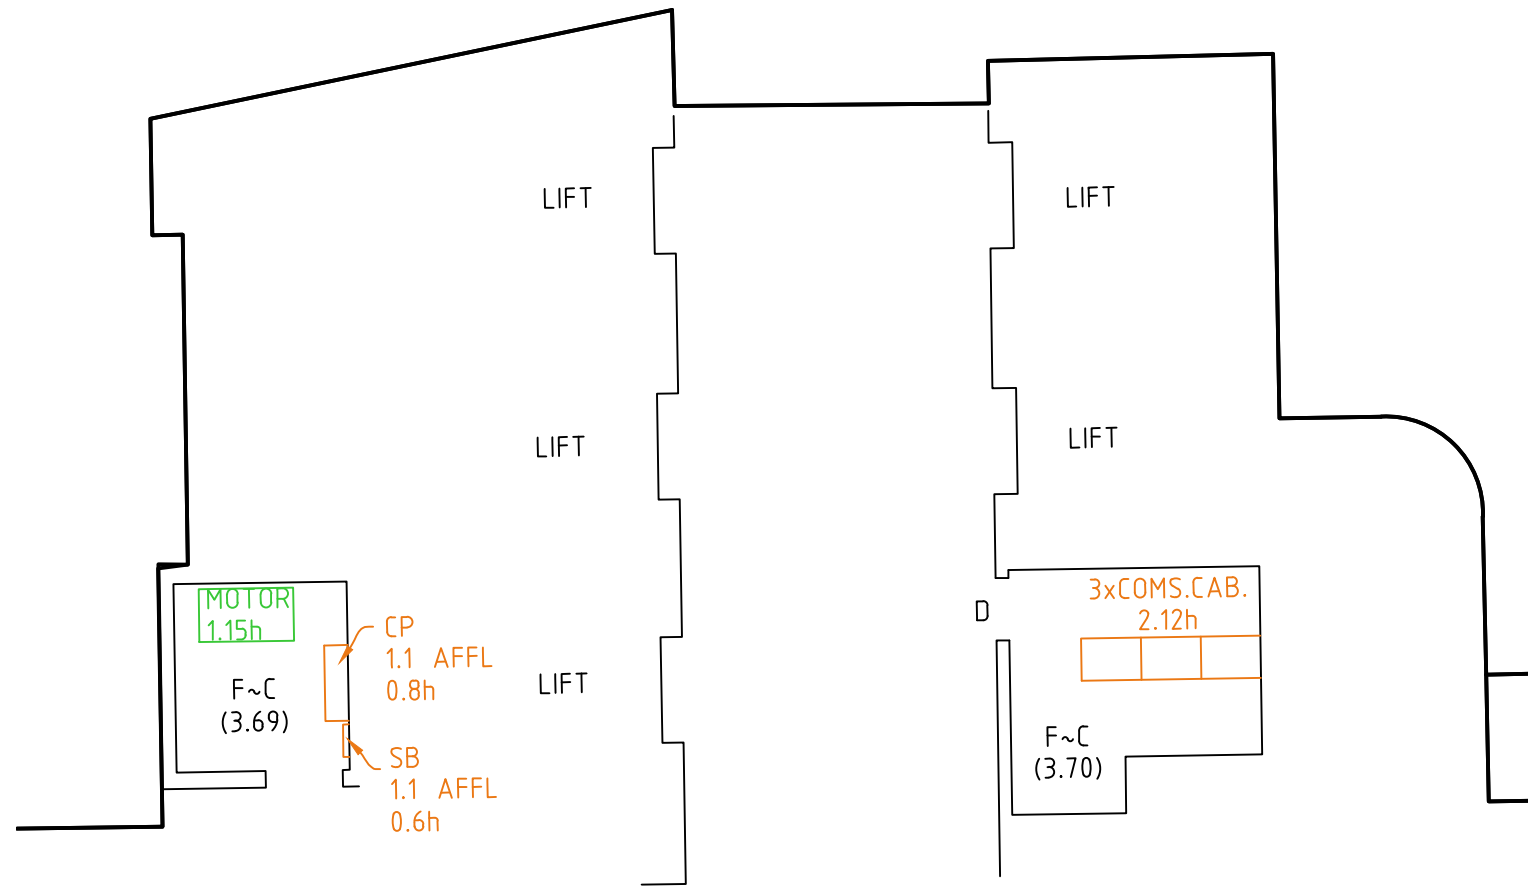


DIAGRAM CR
CAMPUS CENTRE
(BUILDING 16)
LEVEL 4

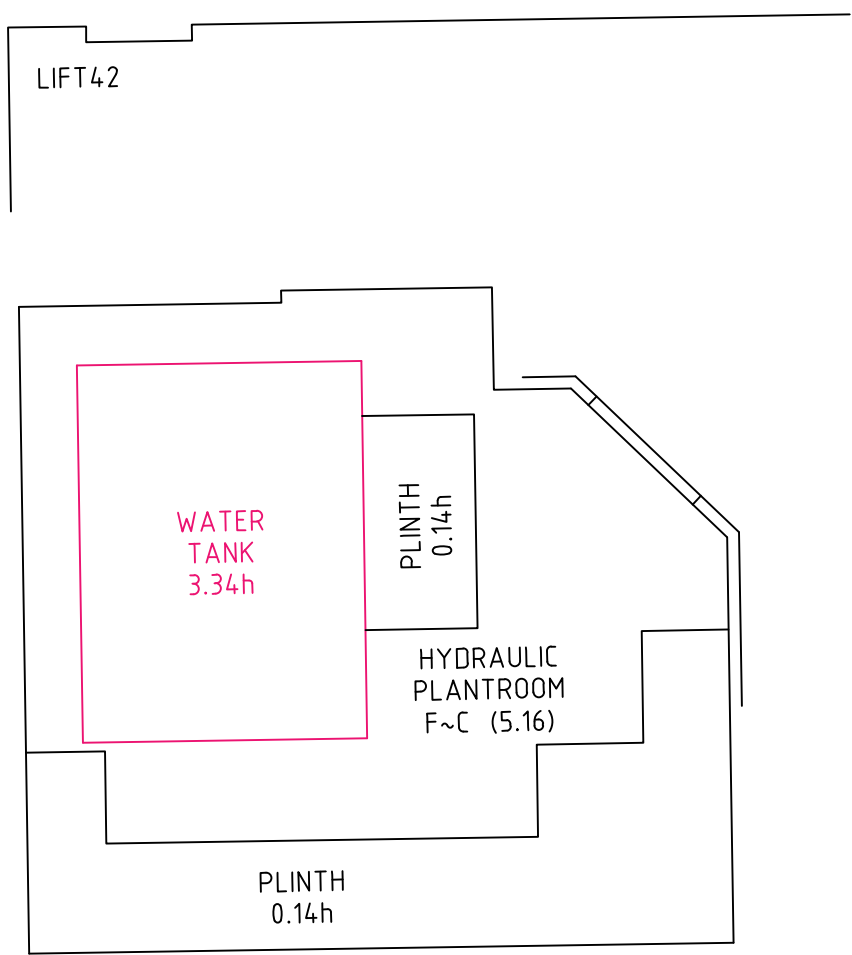


DIAGRAM CS
DICKINSON BUILDING
(BUILDING 15)
LEVEL 4


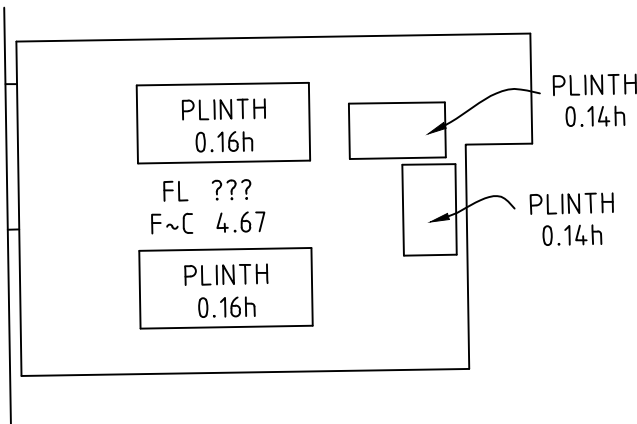


DIAGRAM CU
CAMPUS CENTRE
(BUILDING 16)
LEVEL 4



REFER TO NOTES AND LEGEND

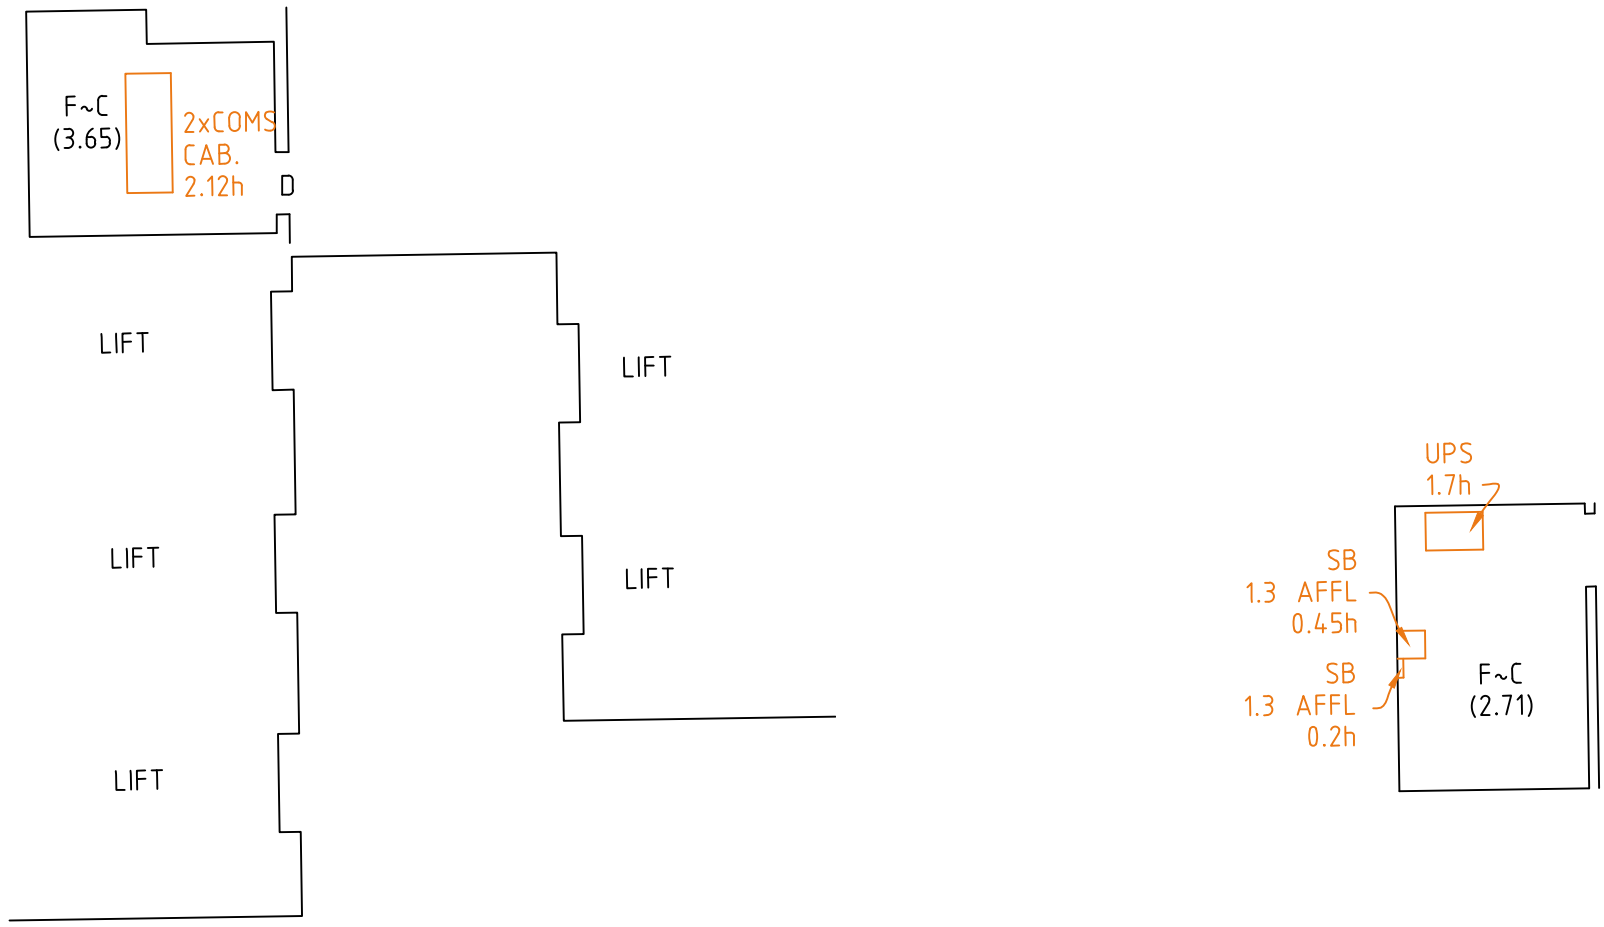

THIS IS THE PLAN REFERRED TO
IN MY LETTER DATED:
.....
Registered Surveyor NSW

LTS
LOCKLEY
Registered Surveyors NSW
www.ltsl.com.au

Suite 1, Level 1
810 Pacific Highway
Gordon NSW 2072
Locked Bag 5
Gordon NSW 2072
P 1300 587 000
F 02 9499 7760

Client **ARCADIS AUSTRALIA PACIFIC PTY LTD**
Drawing title
**PLAN OF DETAIL AND LEVELS OVER LOT 1 IN DP870270
KNOWN AS 'PRINCE OF WALES HOSPITAL', BARKER
STREET, RANDWICK**

datum
AHD
site Area
13.26Ha
LGA
RANDWICK

project number
30744
scale
1:100 @A1
OF SHEET
89 SHEETS

reference number
43147DT
date of survey
15/06/15
63

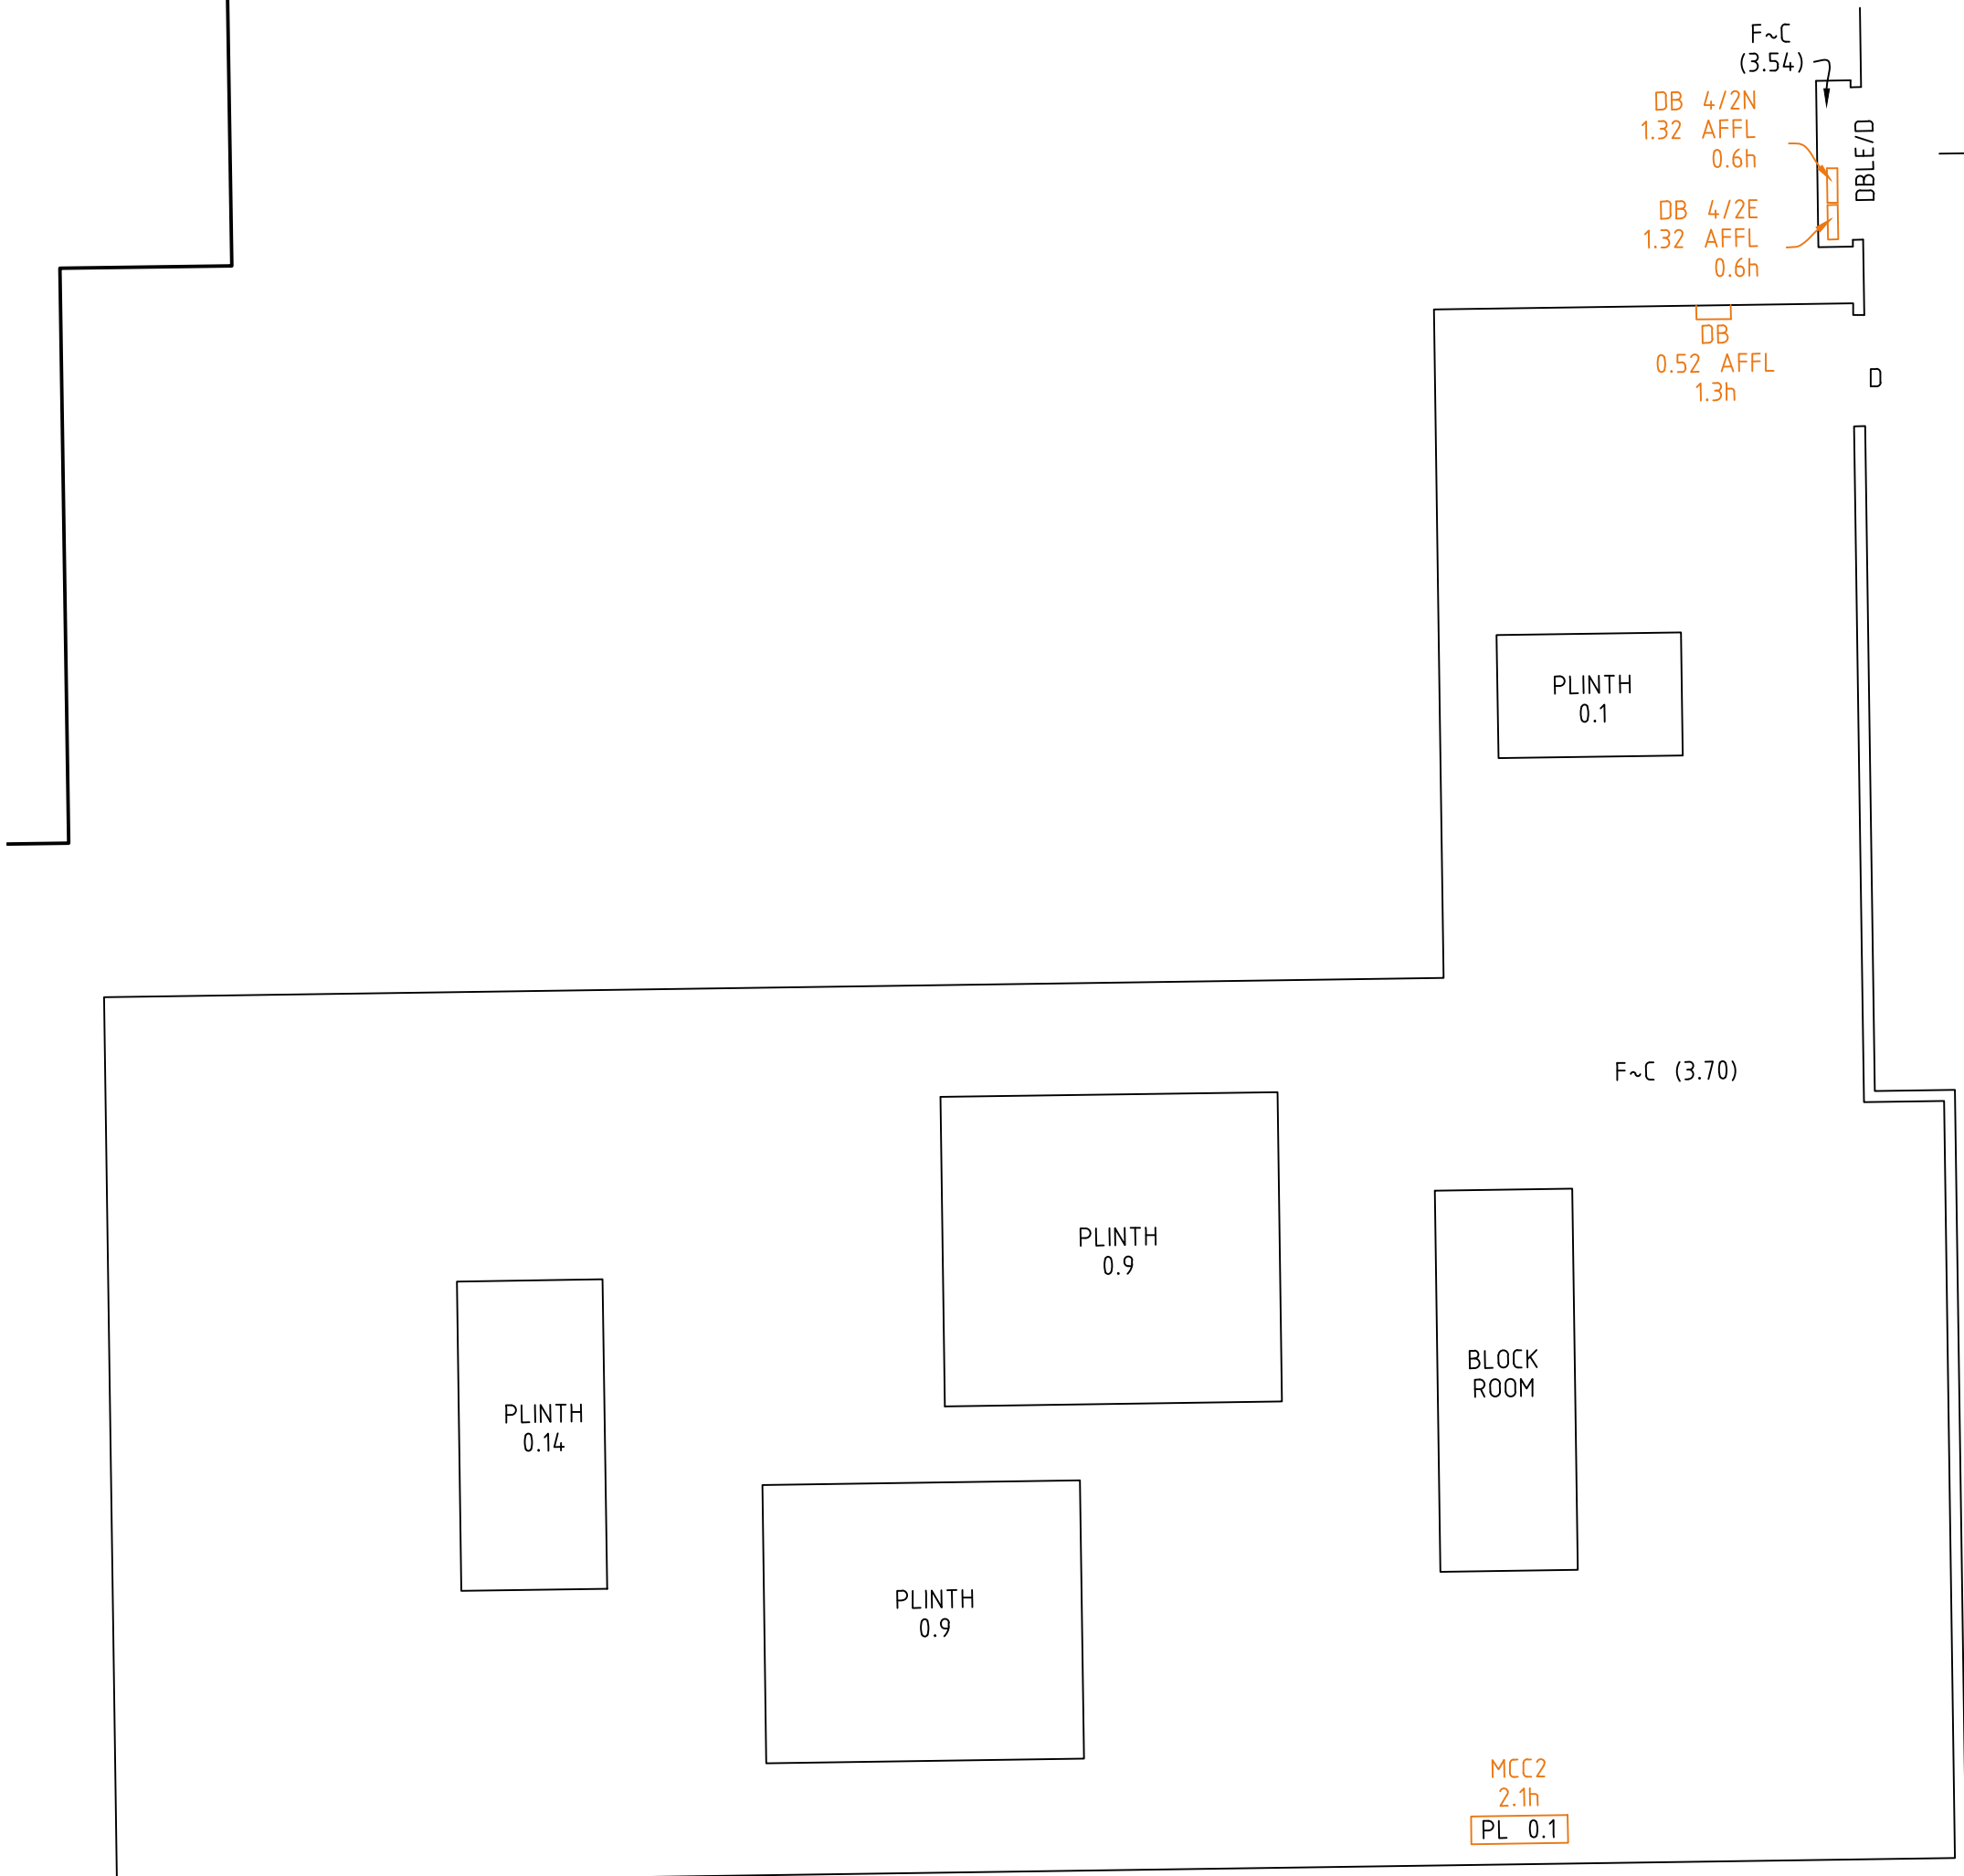
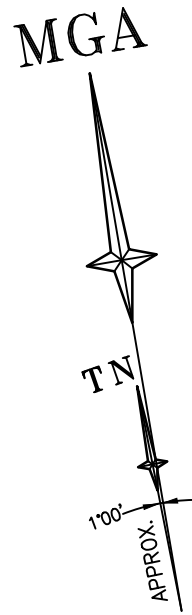


DIAGRAM CV
ROYAL HOSPITAL FOR WOMEN
(BUILDING 17)
LEVEL 4

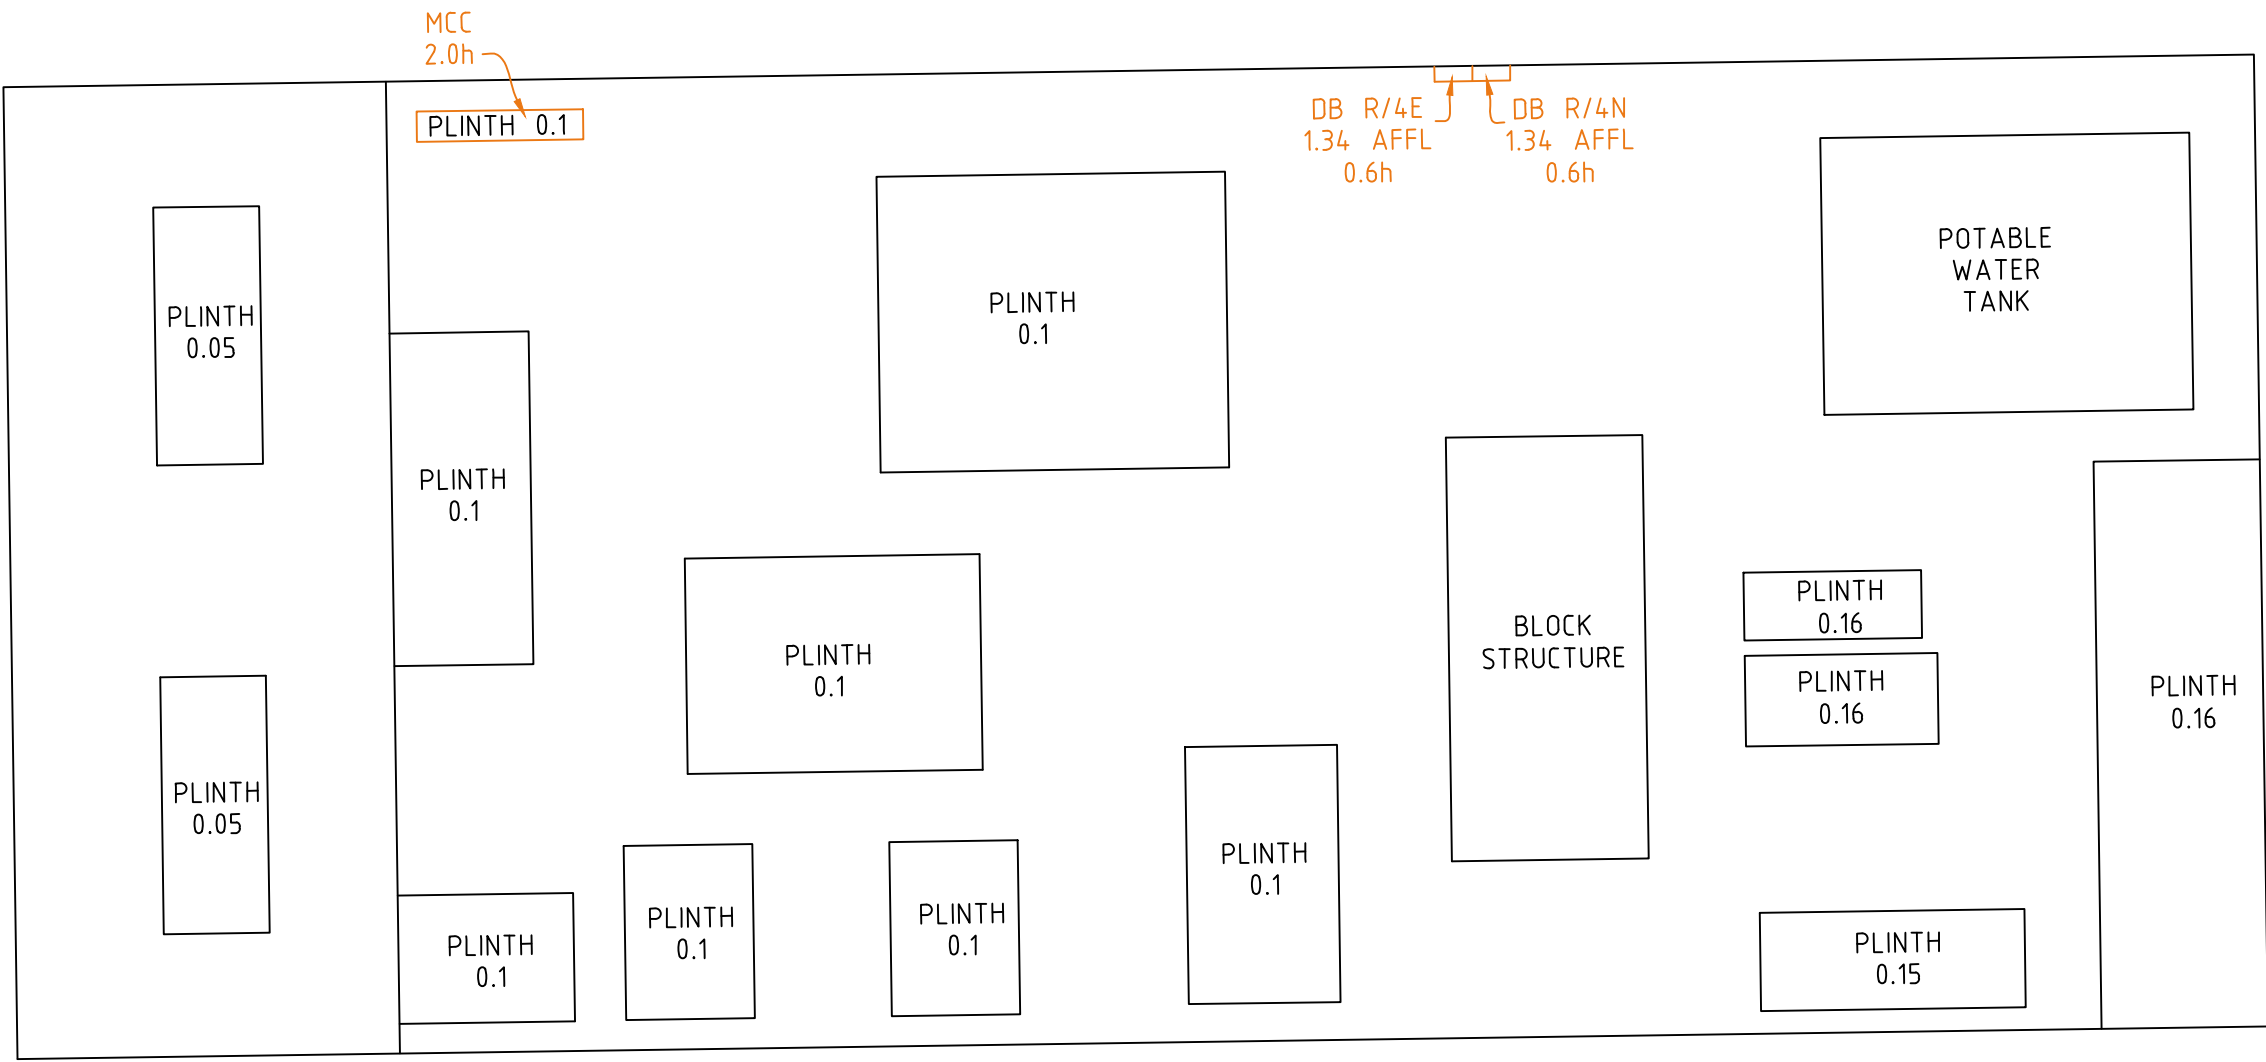


DIAGRAM CZ
ROYAL HOSPITAL FOR WOMEN
(BUILDING 17)
LEVEL 5

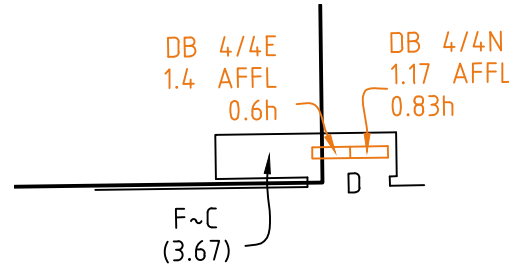


DIAGRAM CV2
ROYAL HOSPITAL FOR WOMEN
(BUILDING 17)
LEVEL 4

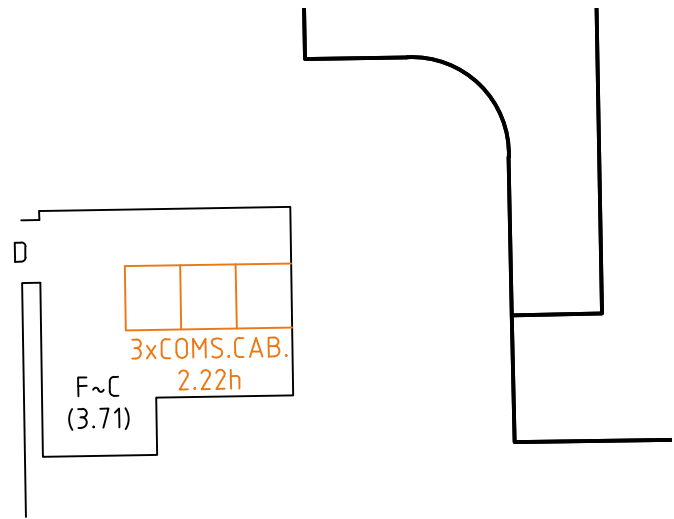


DIAGRAM CW
CAMPUS CENTRE
(BUILDING 16)
LEVEL 5

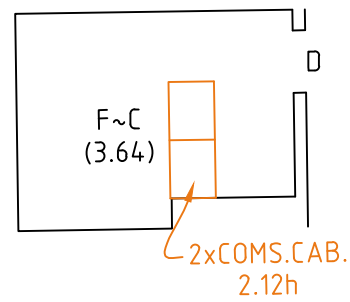


DIAGRAM CX
CAMPUS CENTRE
(BUILDING 16)
LEVEL 5

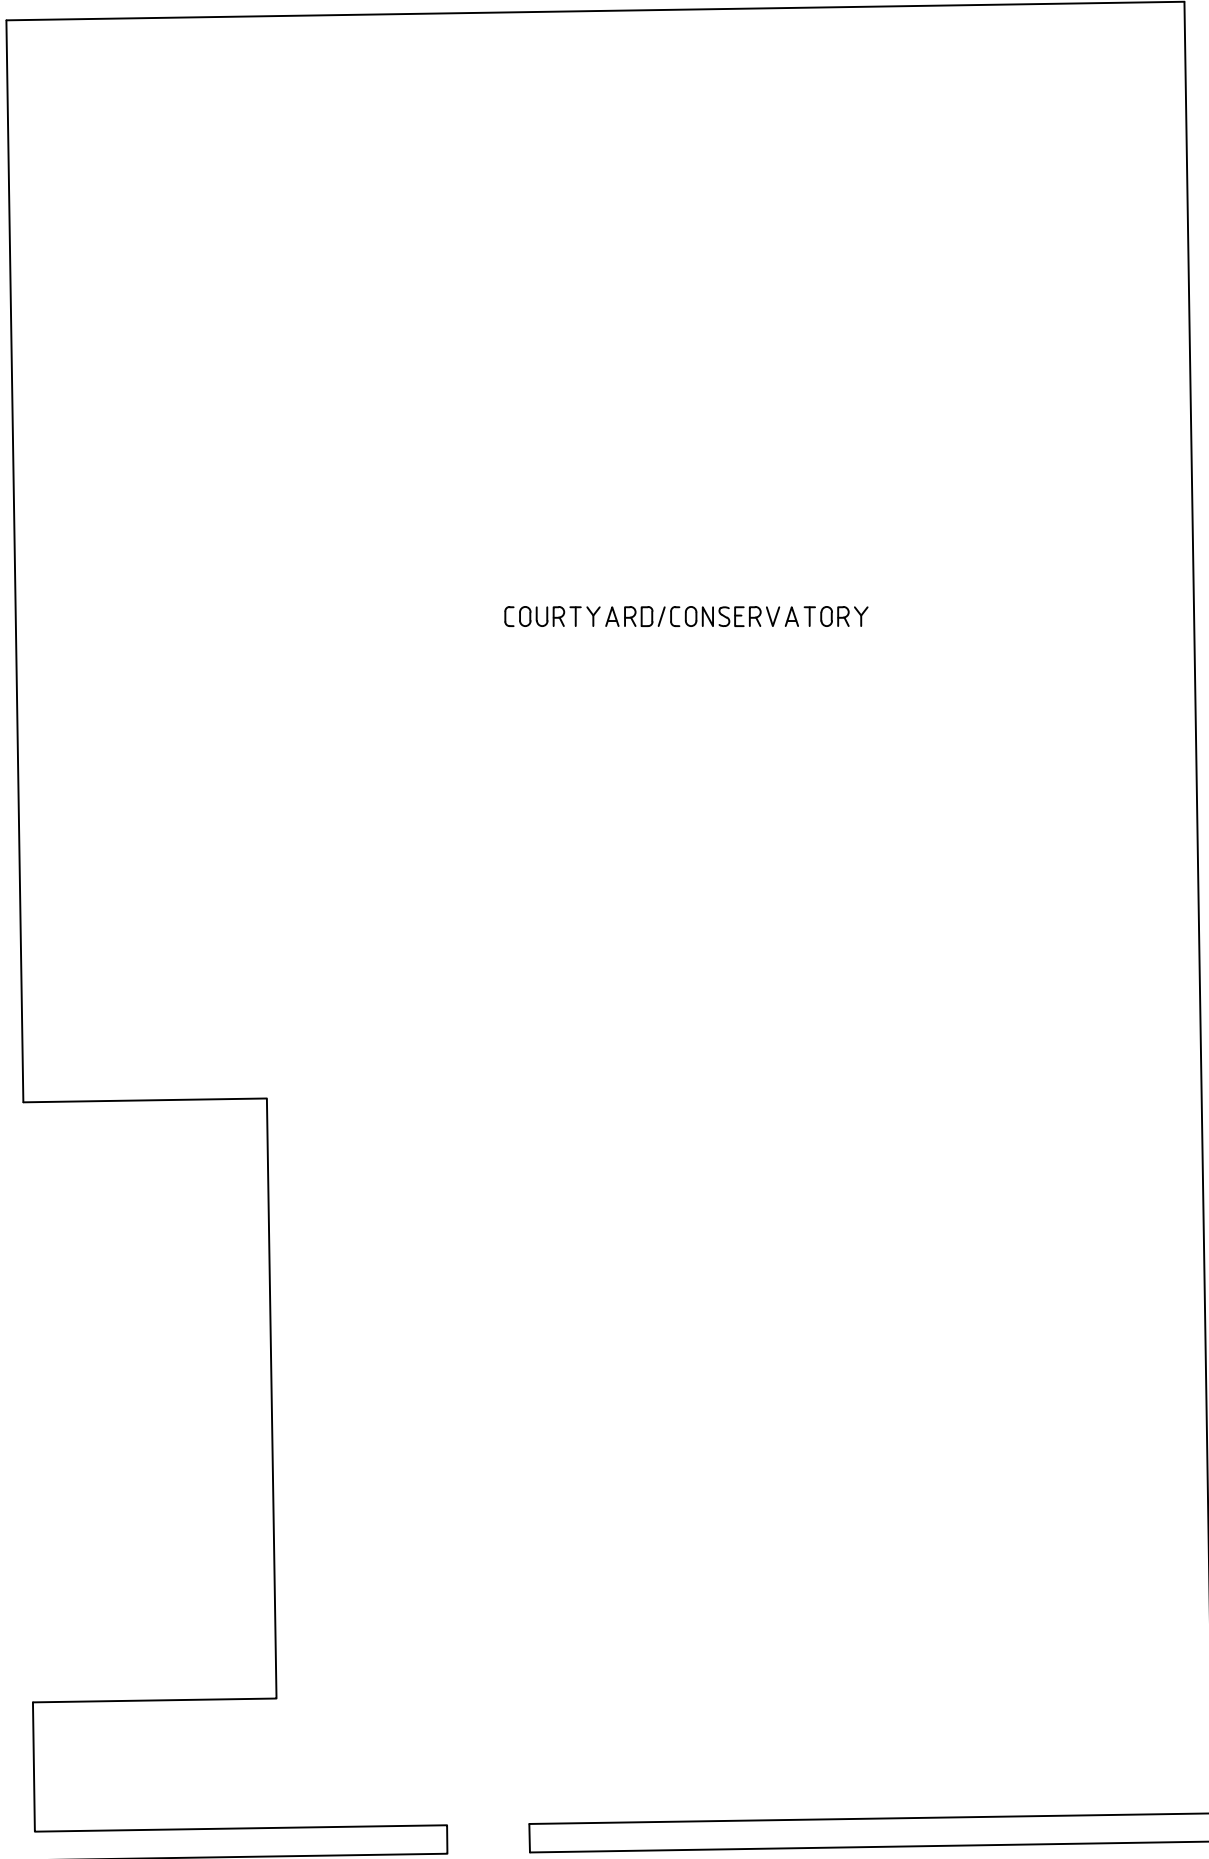


DIAGRAM DD
CAMPUS CENTRE
(BUILDING 16)
LEVEL 5

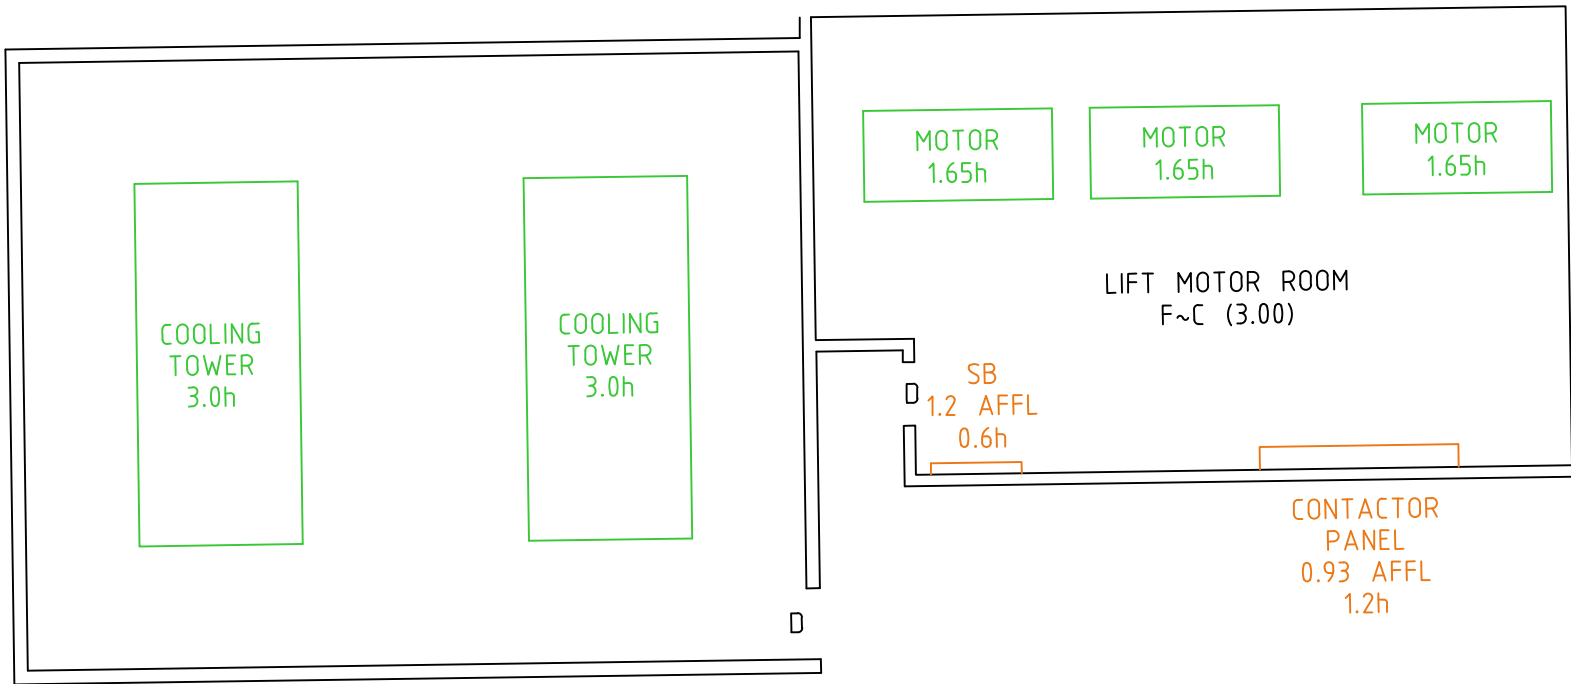


DIAGRAM DA
ROYAL HOSPITAL FOR WOMEN
(BUILDING 17)
LEVEL 5



REFER TO NOTES AND LEGEND



THIS IS THE PLAN REFERRED TO
IN MY LETTER DATED:
.....
Registered Surveyor NSW

LTS
LOCKLEY
Registered Surveyors NSW
www.ltsl.com.au

Suite 1, Level 1
810 Pacificway
Gordon NSW 2072
Locked Bag 5
Gordon NSW 2072
P 1300 587 000
F 02 9499 7760

Client **ARCADIS AUSTRALIA PACIFIC PTY LTD**
Drawing title
**PLAN OF DETAIL AND LEVELS OVER LOT 1 IN DP870270
KNOWN AS 'PRINCE OF WALES HOSPITAL', BARKER
STREET, RANDWICK**

datum
AHD
site Area
13.26Ha
LGA
RANDWICK

project number
30744
scale
1:100 @A1
OF 89 SHEETS

reference number
43147DT
date of survey
15/06/15
SHEET 64

ZONE 2 INTERNAL DIAGRAMS

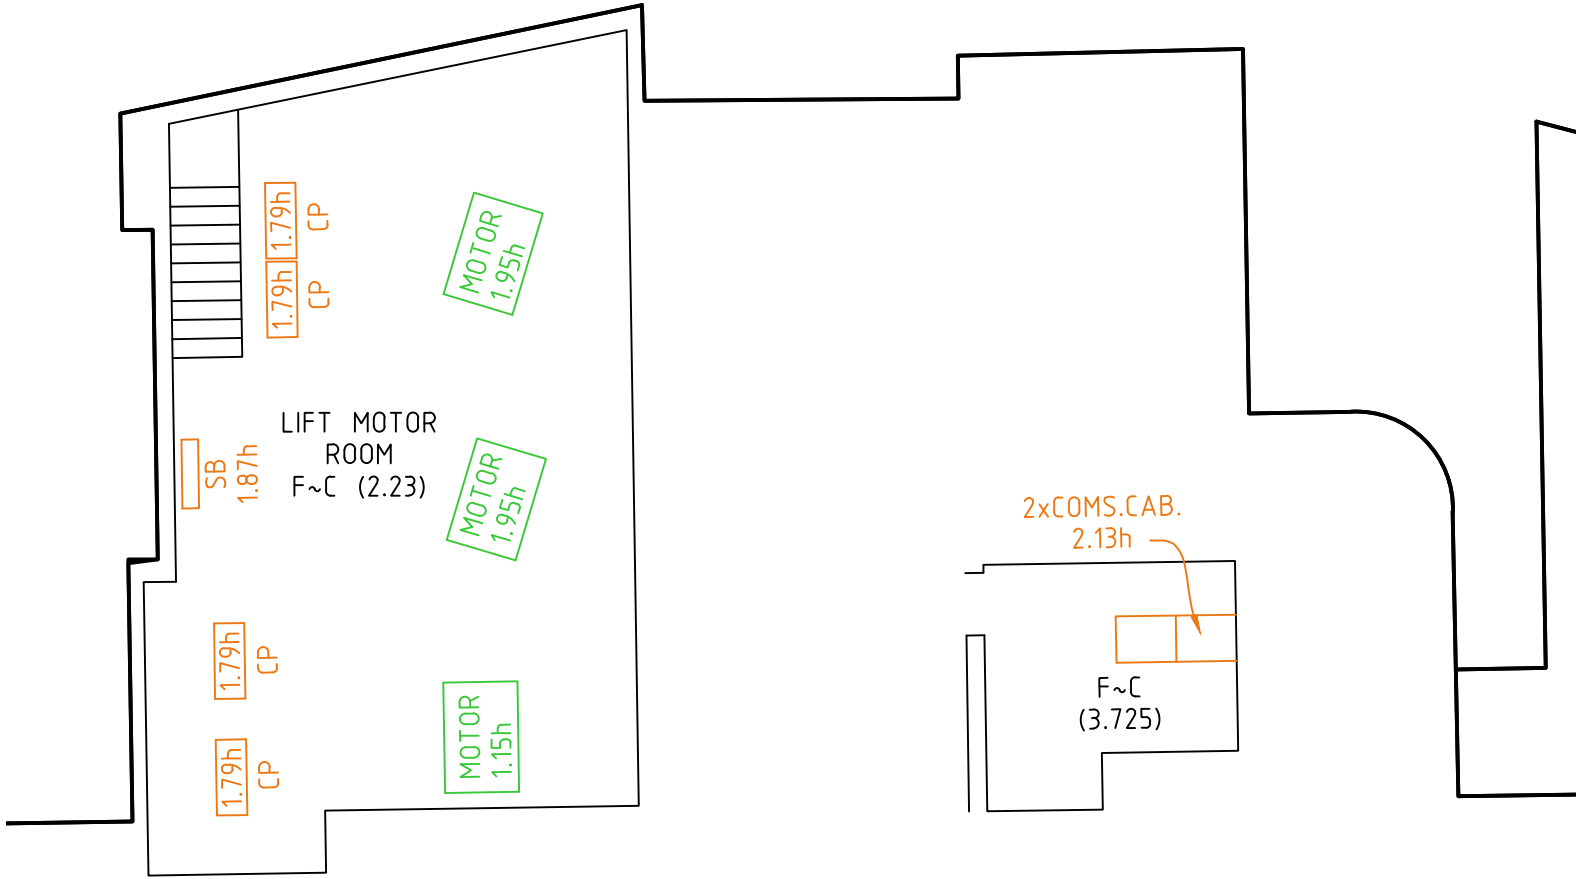


DIAGRAM DB
CAMPUS CENTRE
(BUILDING 16)
LEVEL 6

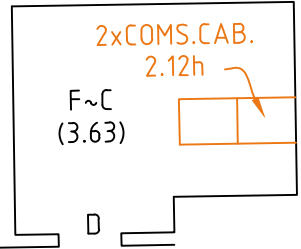


DIAGRAM DC
CAMPUS CENTRE
(BUILDING 16)
LEVEL 6

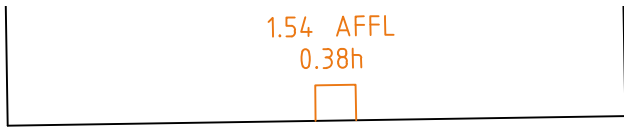


DIAGRAM DG
CAMPUS CENTRE
(BUILDING 16)
LEVEL 8

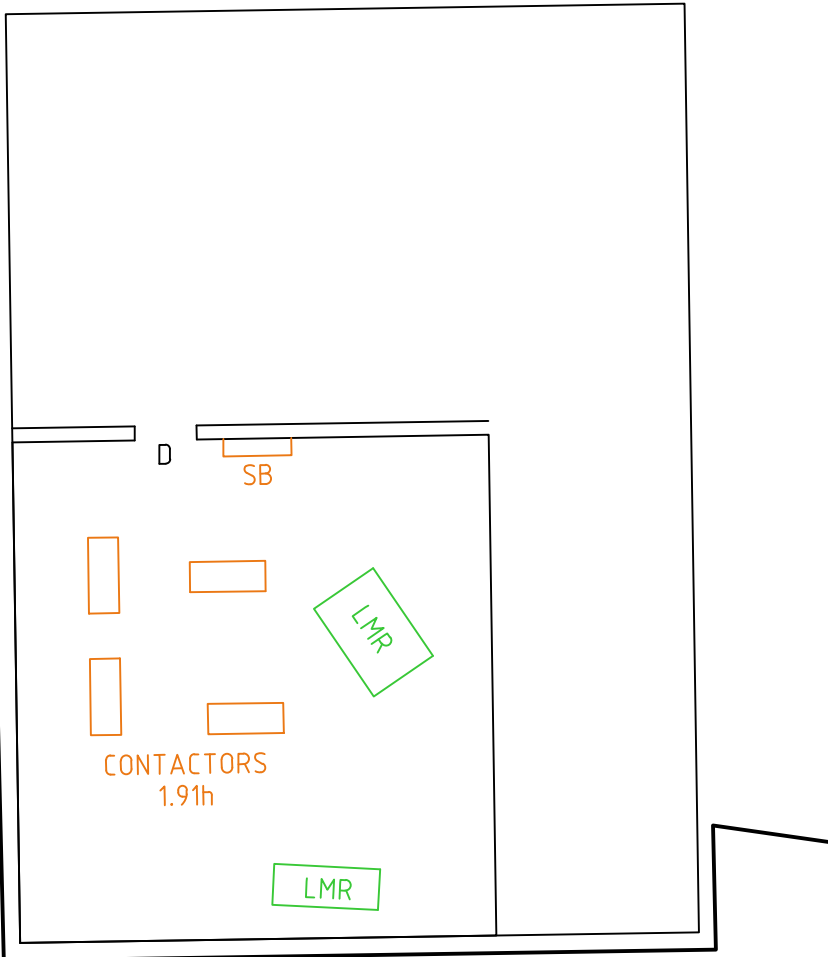


DIAGRAM DH
CAMPUS CENTRE
(BUILDING 16)
LEVEL 9

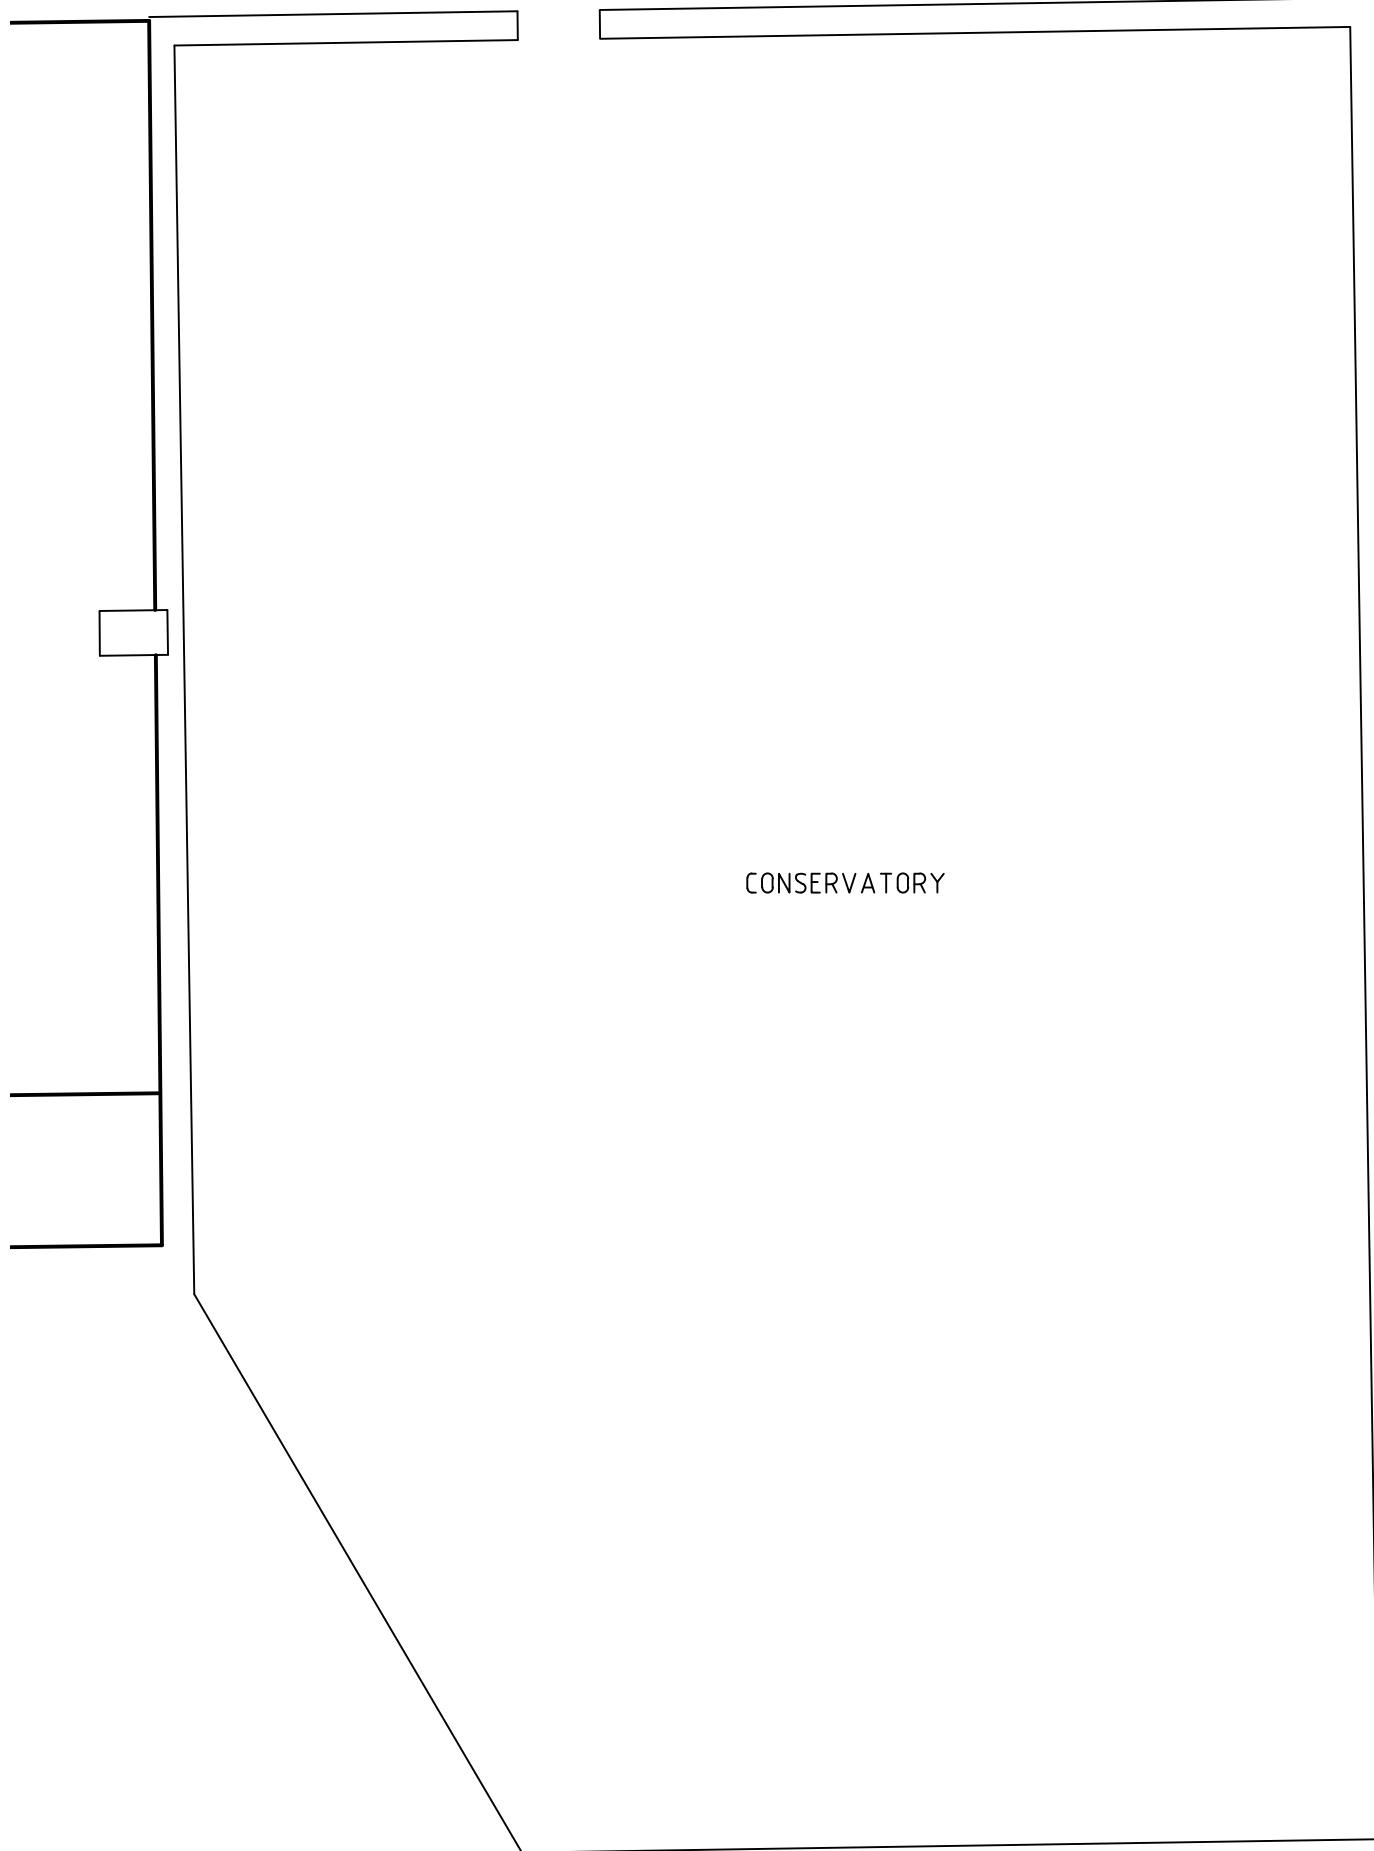


DIAGRAM CY
CAMPUS CENTRE
(BUILDING 16)
LEVEL 6

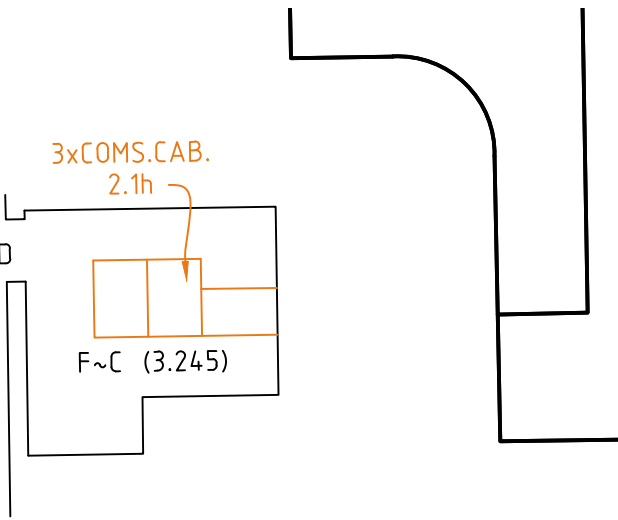


DIAGRAM DE
CAMPUS CENTRE
(BUILDING 16)
LEVEL 7


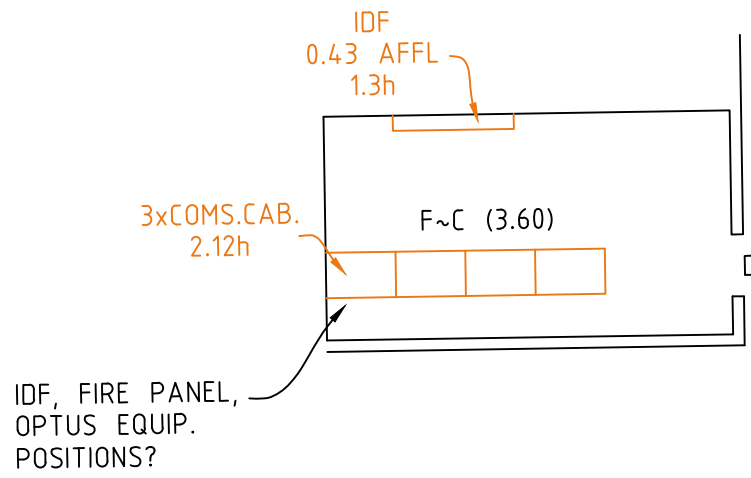


DIAGRAM DF
CAMPUS CENTRE
(BUILDING 16)
LEVEL 7



REFER TO NOTES AND LEGEND

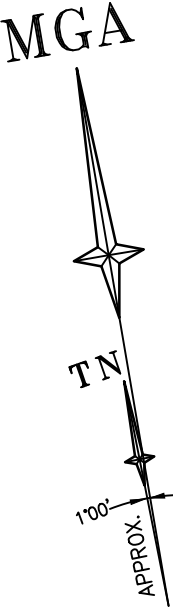

THIS IS THE PLAN REFERRED TO
IN MY LETTER DATED:
.....
Registered Surveyor NSW

LTS
LOCKLEY
Registered Surveyors NSW
www.ltsl.com.au
Suite 1, Level 1
810 Pacificway
Gordon NSW 2072
Locked Bag 5
Gordon NSW 2072
P 1300 587 000
F 02 9499 7760

Client **ARCADIS AUSTRALIA PACIFIC PTY LTD**
Drawing title
**PLAN OF DETAIL AND LEVELS OVER LOT 1 IN DP870270
KNOWN AS 'PRINCE OF WALES HOSPITAL', BARKER
STREET, RANDWICK**

datum
AHD
site Area
13.26Ha
LGA
RANDWICK

project number
30744
scale
1:100 @A1
OF 89 SHEETS

reference number
43147DT
date of survey
15/06/15
65



FOR CONTINUATION SEE SHEET 67

DIAGRAM DG1

CAMPUS CENTRE
(BUILDING 16)
LEVEL 8



REFER TO NOTES AND LEGEND



THIS IS THE PLAN REFERRED TO
IN MY LETTER DATED:

Registered Surveyor NSW



Suite 1, Level 1
810 Pacificway
Gordon NSW 2072
Locked Bag 5
Gordon NSW 2072
P 1300 587 000
F 02 9499 7760

Client **ARCADIS AUSTRALIA PACIFIC PTY LTD**
Drawing title
**PLAN OF DETAIL AND LEVELS OVER LOT 1 IN DP870270
KNOWN AS 'PRINCE OF WALES HOSPITAL', BARKER
STREET, RANDWICK**

datum
AHD
site Area
13.26Ha
LGA
RANDWICK

project number
30744
scale
1:100 @A1
OF **89** SHEETS

reference number
43147DT
date of survey
15/06/15
66

FOR CONTINUATION SEE SHEET 66





Registered Surveyor NSW



Suite 1, Level 1
810 Pacificway
Gordon NSW 2072
Locked Bag 5
Gordon NSW 2072
P 1300 587 000
F 02 9499 7760

Client **ARCADIS AUSTRALIA PACIFIC PTY LTD**
Drawing title
**PLAN OF DETAIL AND LEVELS OVER LOT 1 IN DP870270
KNOWN AS 'PRINCE OF WALES HOSPITAL', BARKER
STREET, RANDWICK**

datum	project number	reference number
AHD	30744	43147DT
site Area	scale	date of survey
13.26Ha	1:100 @A1	15/06/15
LGA		
RANDWICK	OF SHEET 89	SHEETS 67

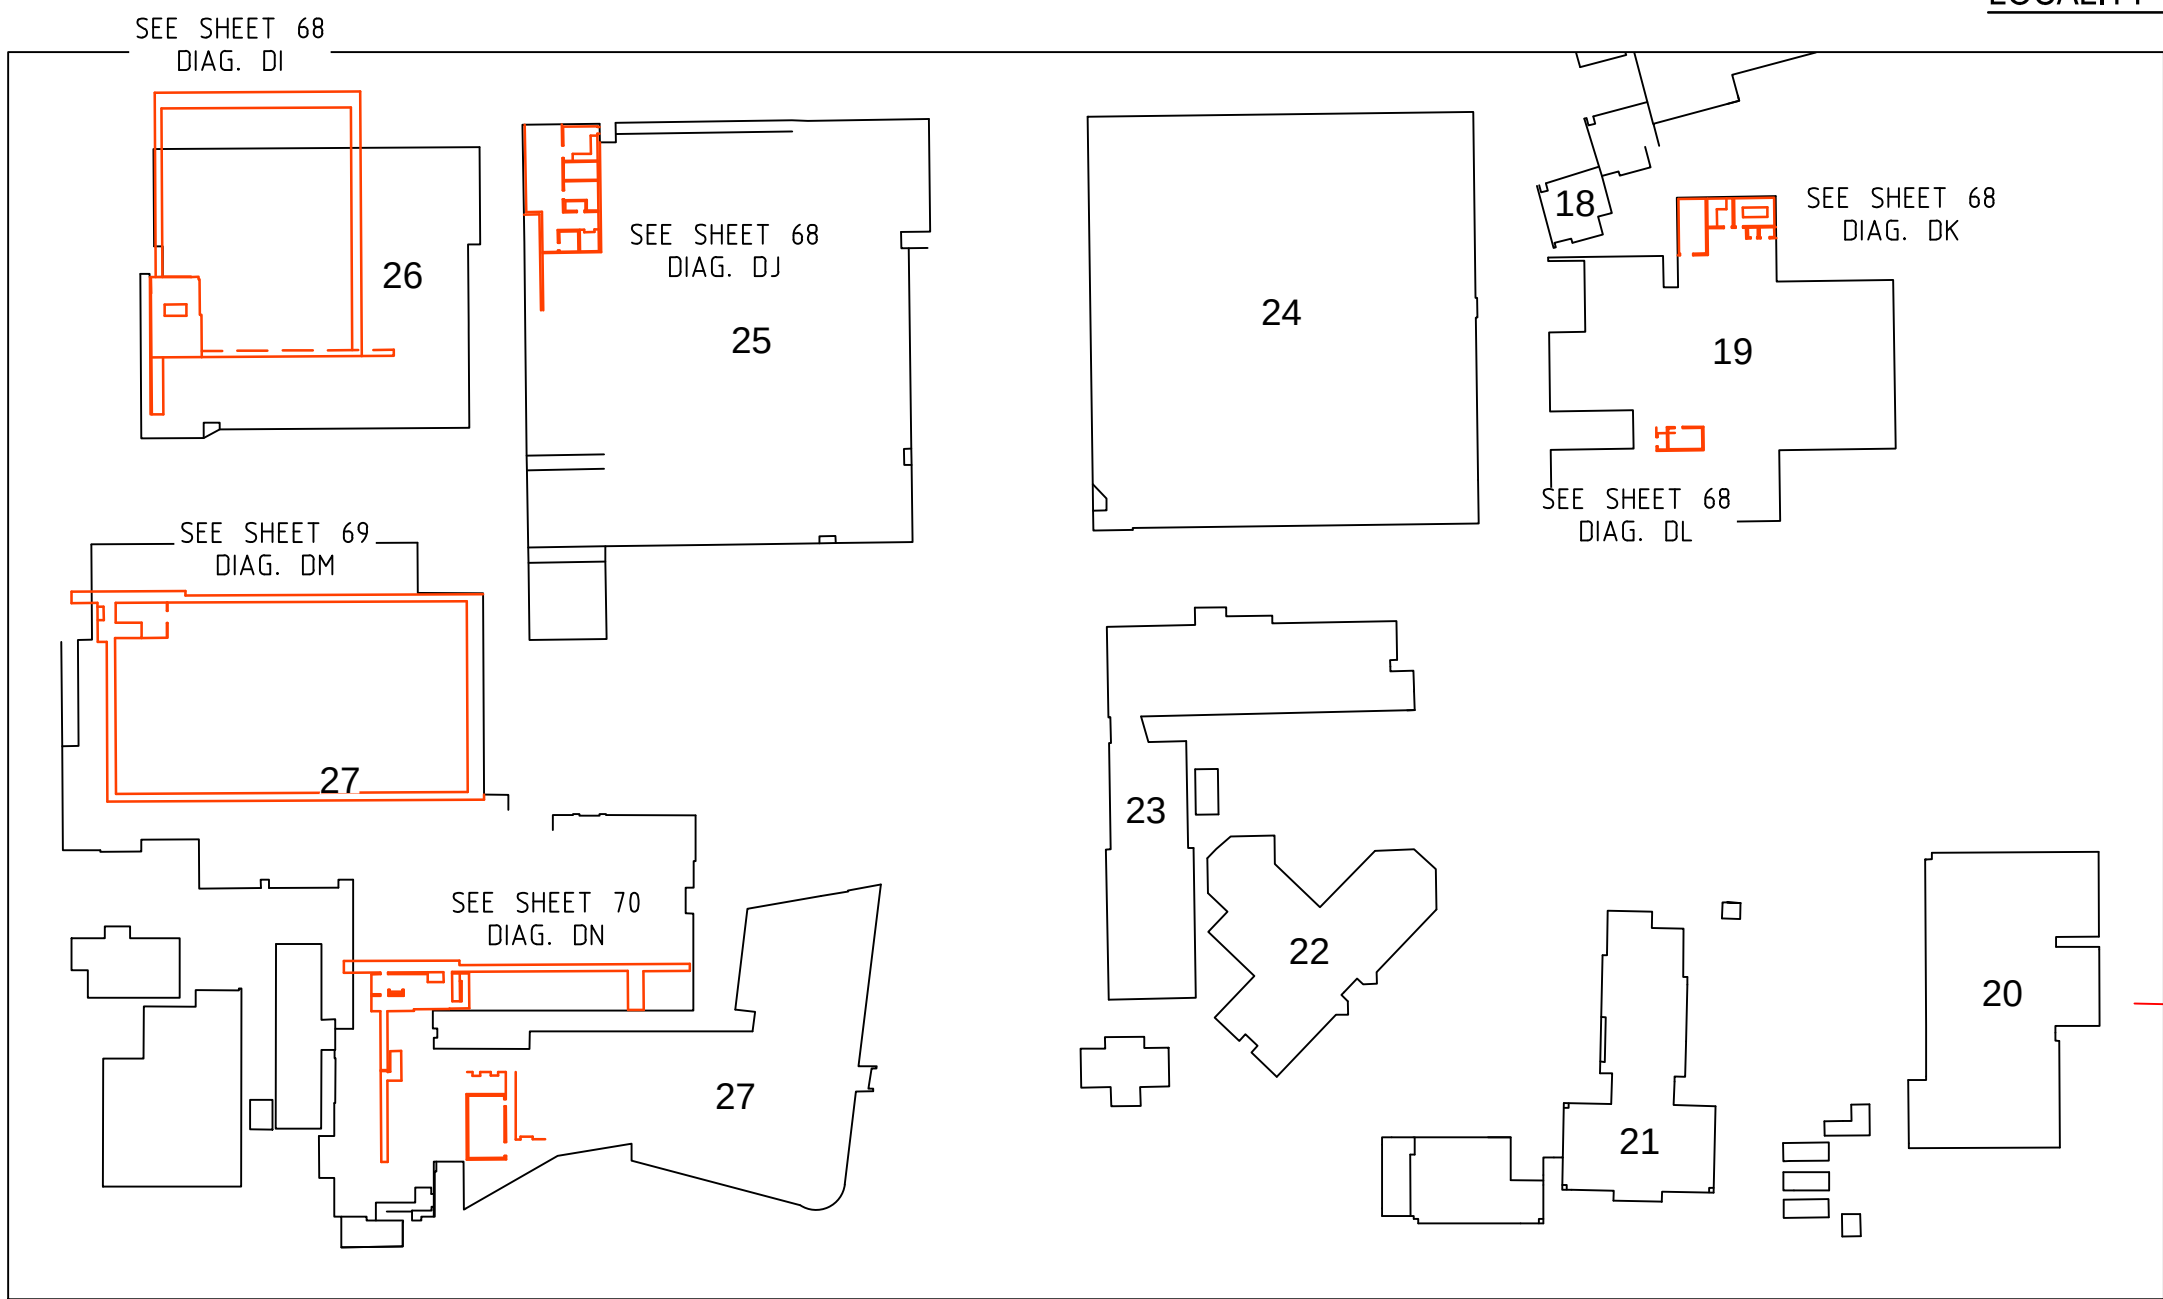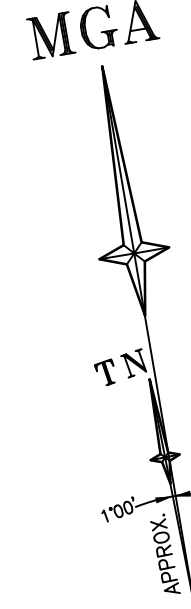


ZONE 3 - B1



ZONE 3 - B2




ZONE 3 - B3/B4 (NO SERVICES)

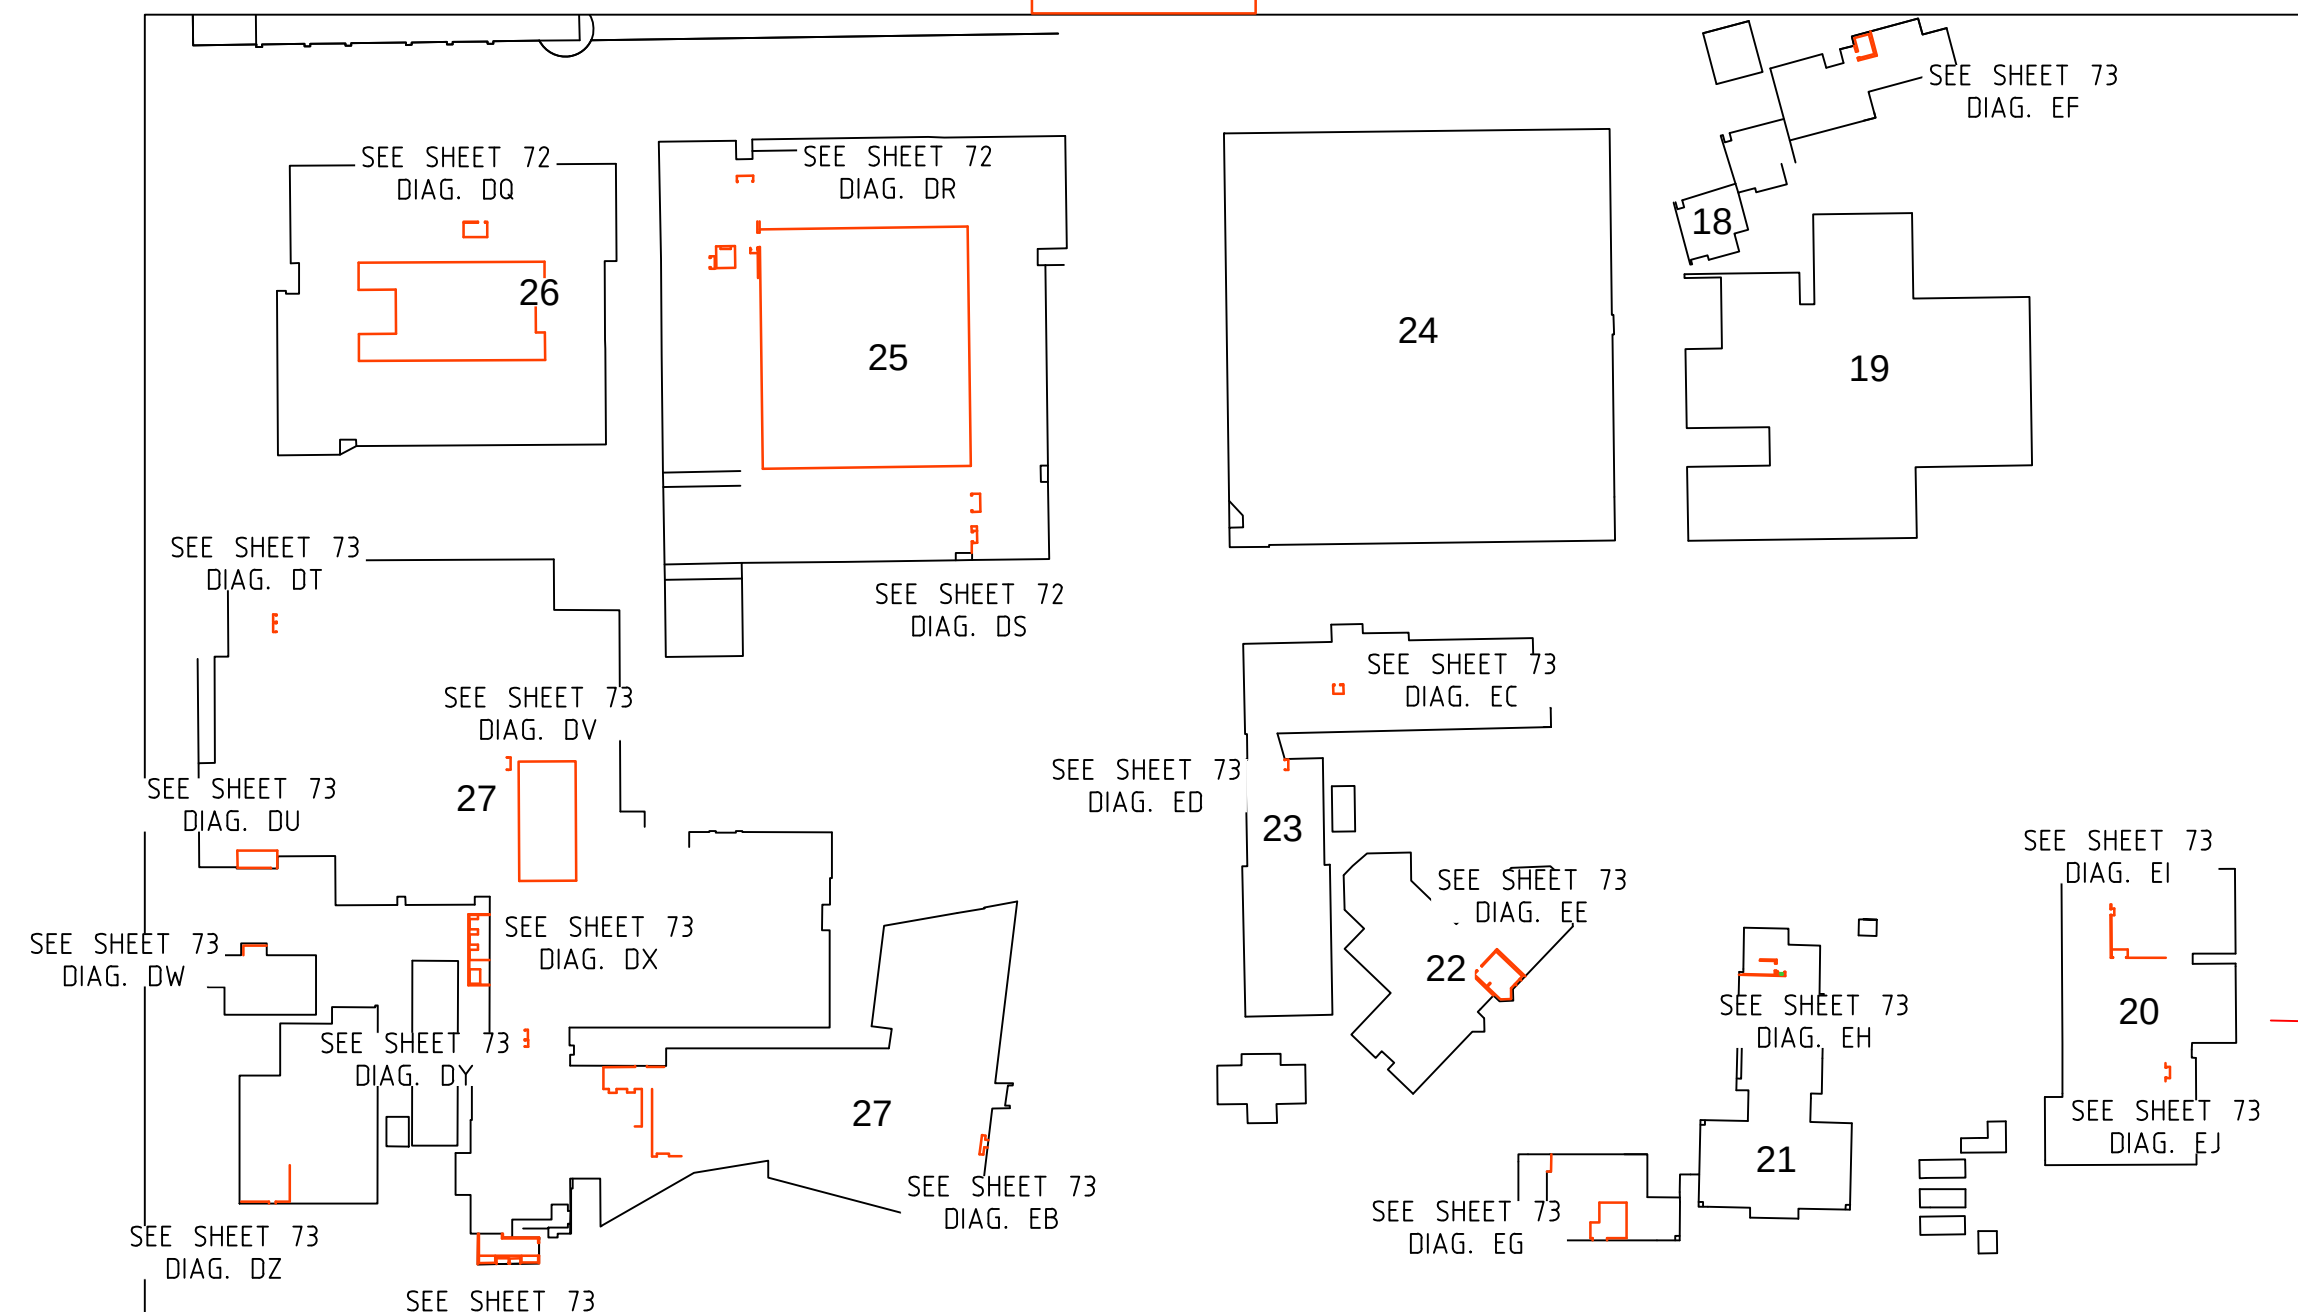

ZONE 3 - GROUND



ZONE 3 - LEVEL 1

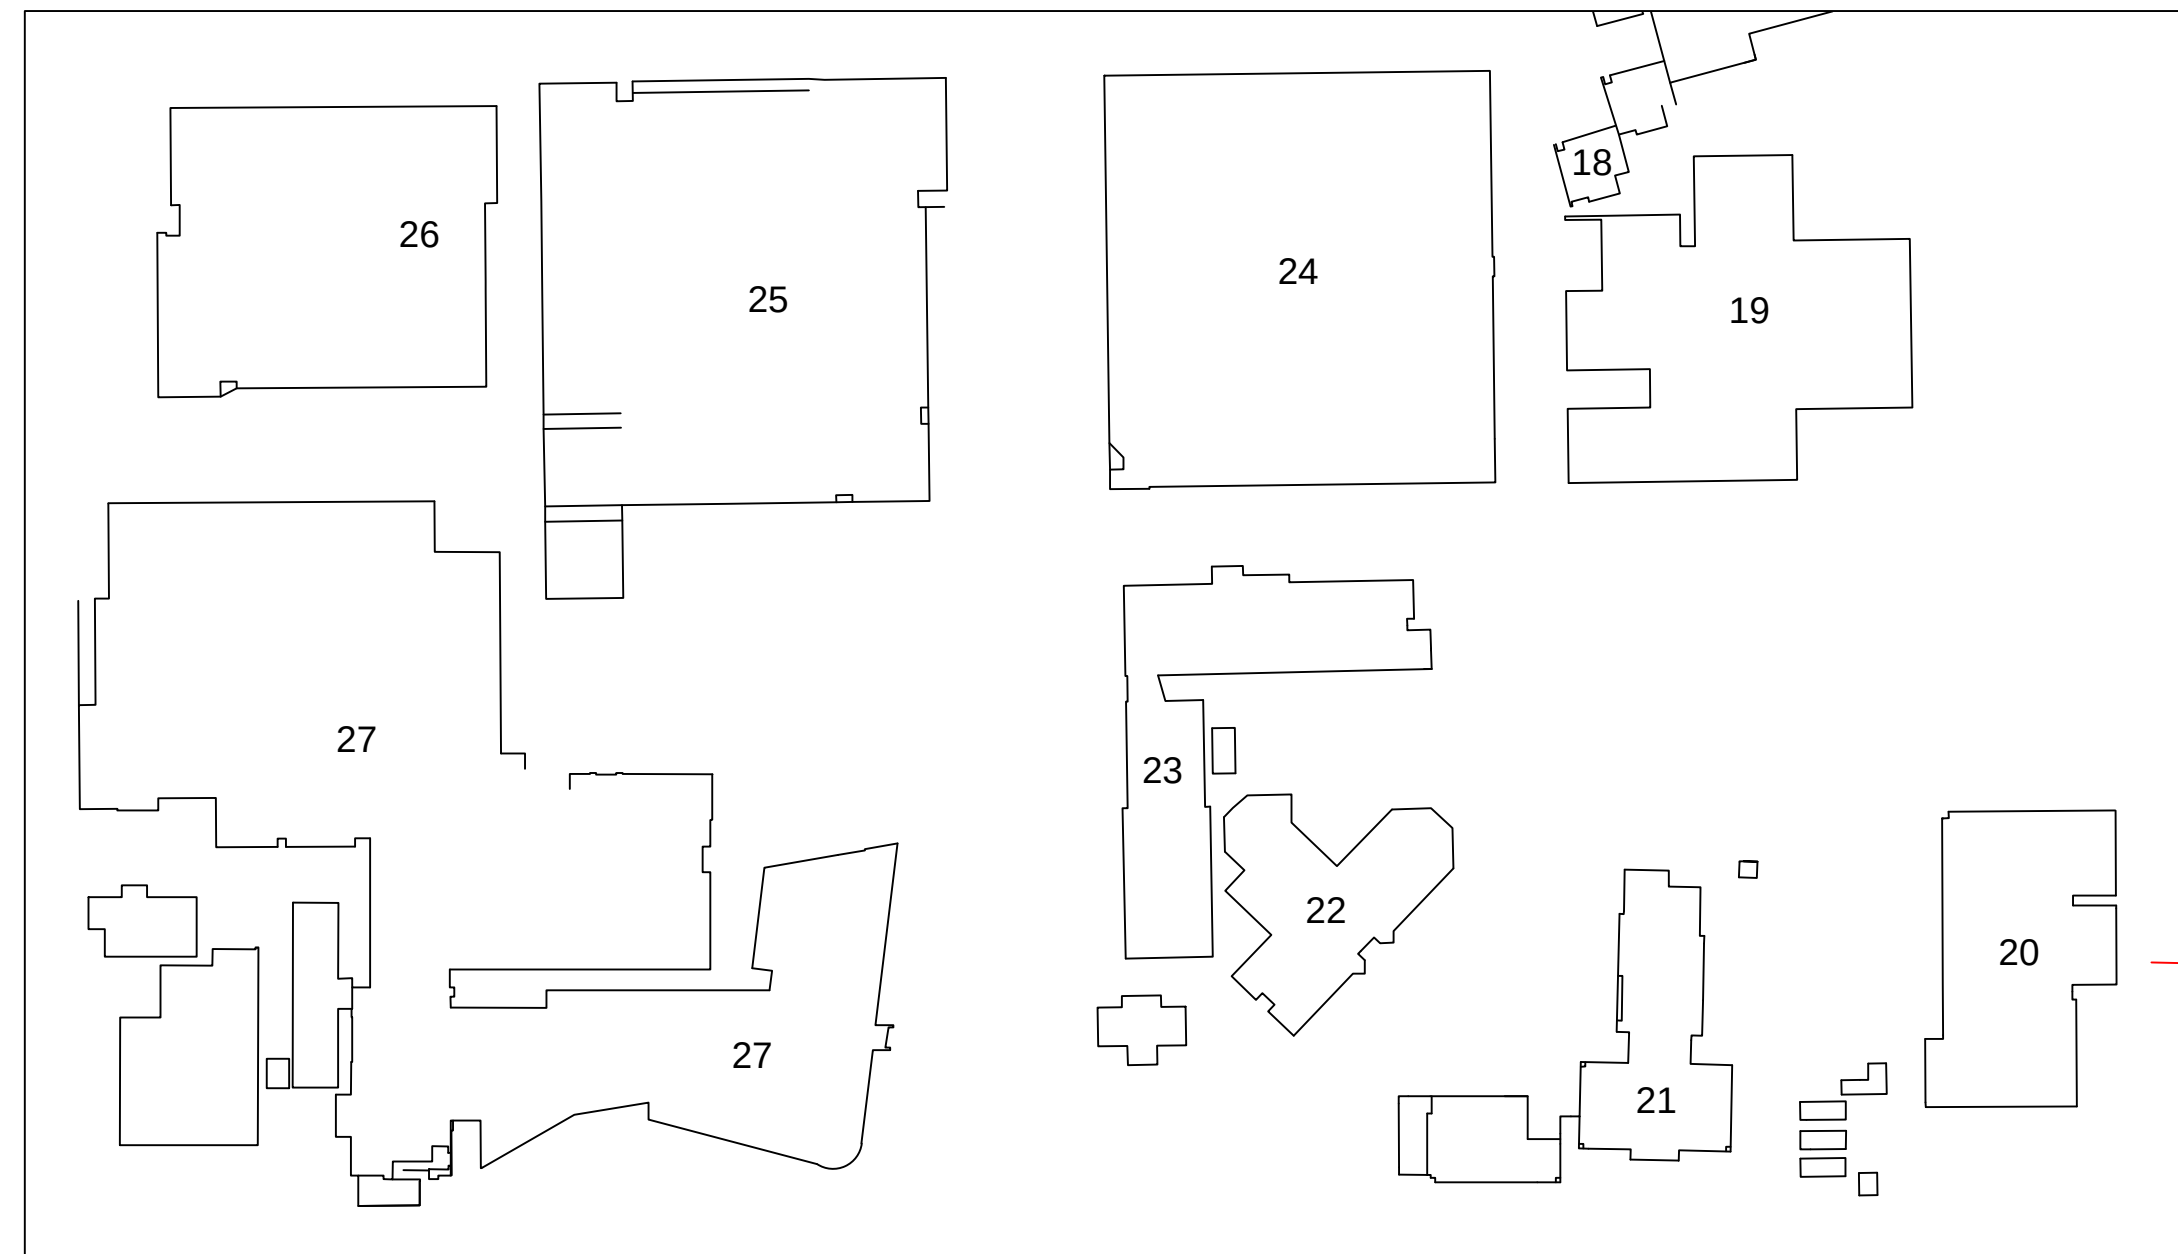

ZONE 3 - LEVEL 2/3 (NO SERVICES)



REFER TO SHEET 1 FOR NOTES AND LEGENDS



THIS IS THE PLAN REFERRED TO IN MY LETTER DATED:

Registered Surveyor NSW




Client: ARCADIS AUSTRALIA PACIFIC PTY LTD
Drawing title: PLAN OF DETAIL AND LEVELS OVER LOT 1 IN DP870270 KNOWN AS 'PRINCE OF WALES HOSPITAL', BARKER STREET, RANDWICK


datum: AHD
site Area: 13.26Ha
LGA: RANDWICK

project number: 30744
scale: 1:1000 @A1
OF 89 SHEETS


reference number: 43147DT
date of survey: 15/06/15
SHEET 68

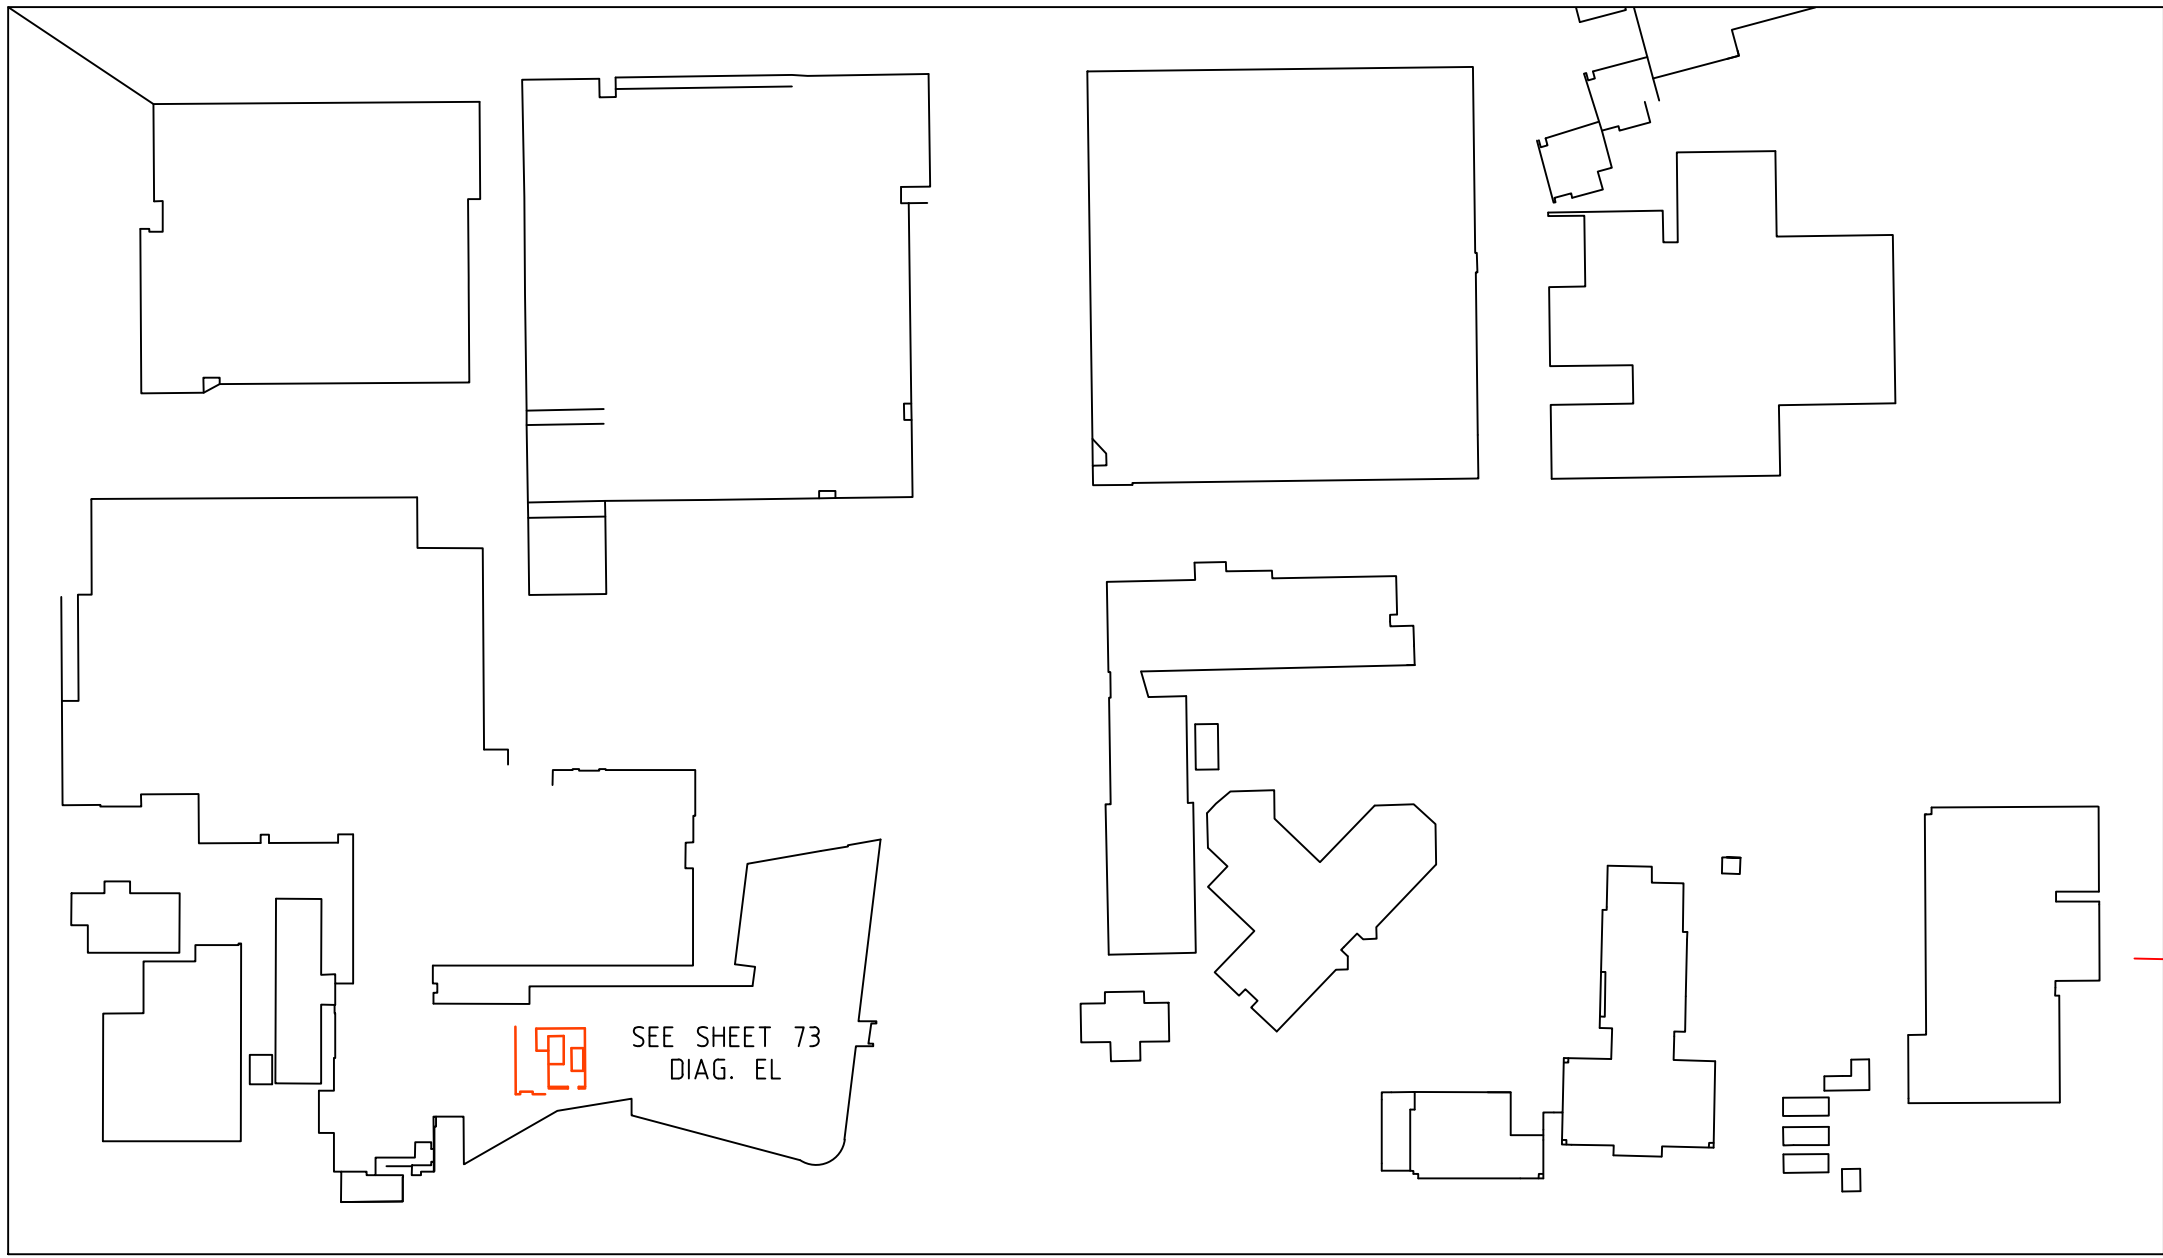


ZONE 3 - LEVEL 4

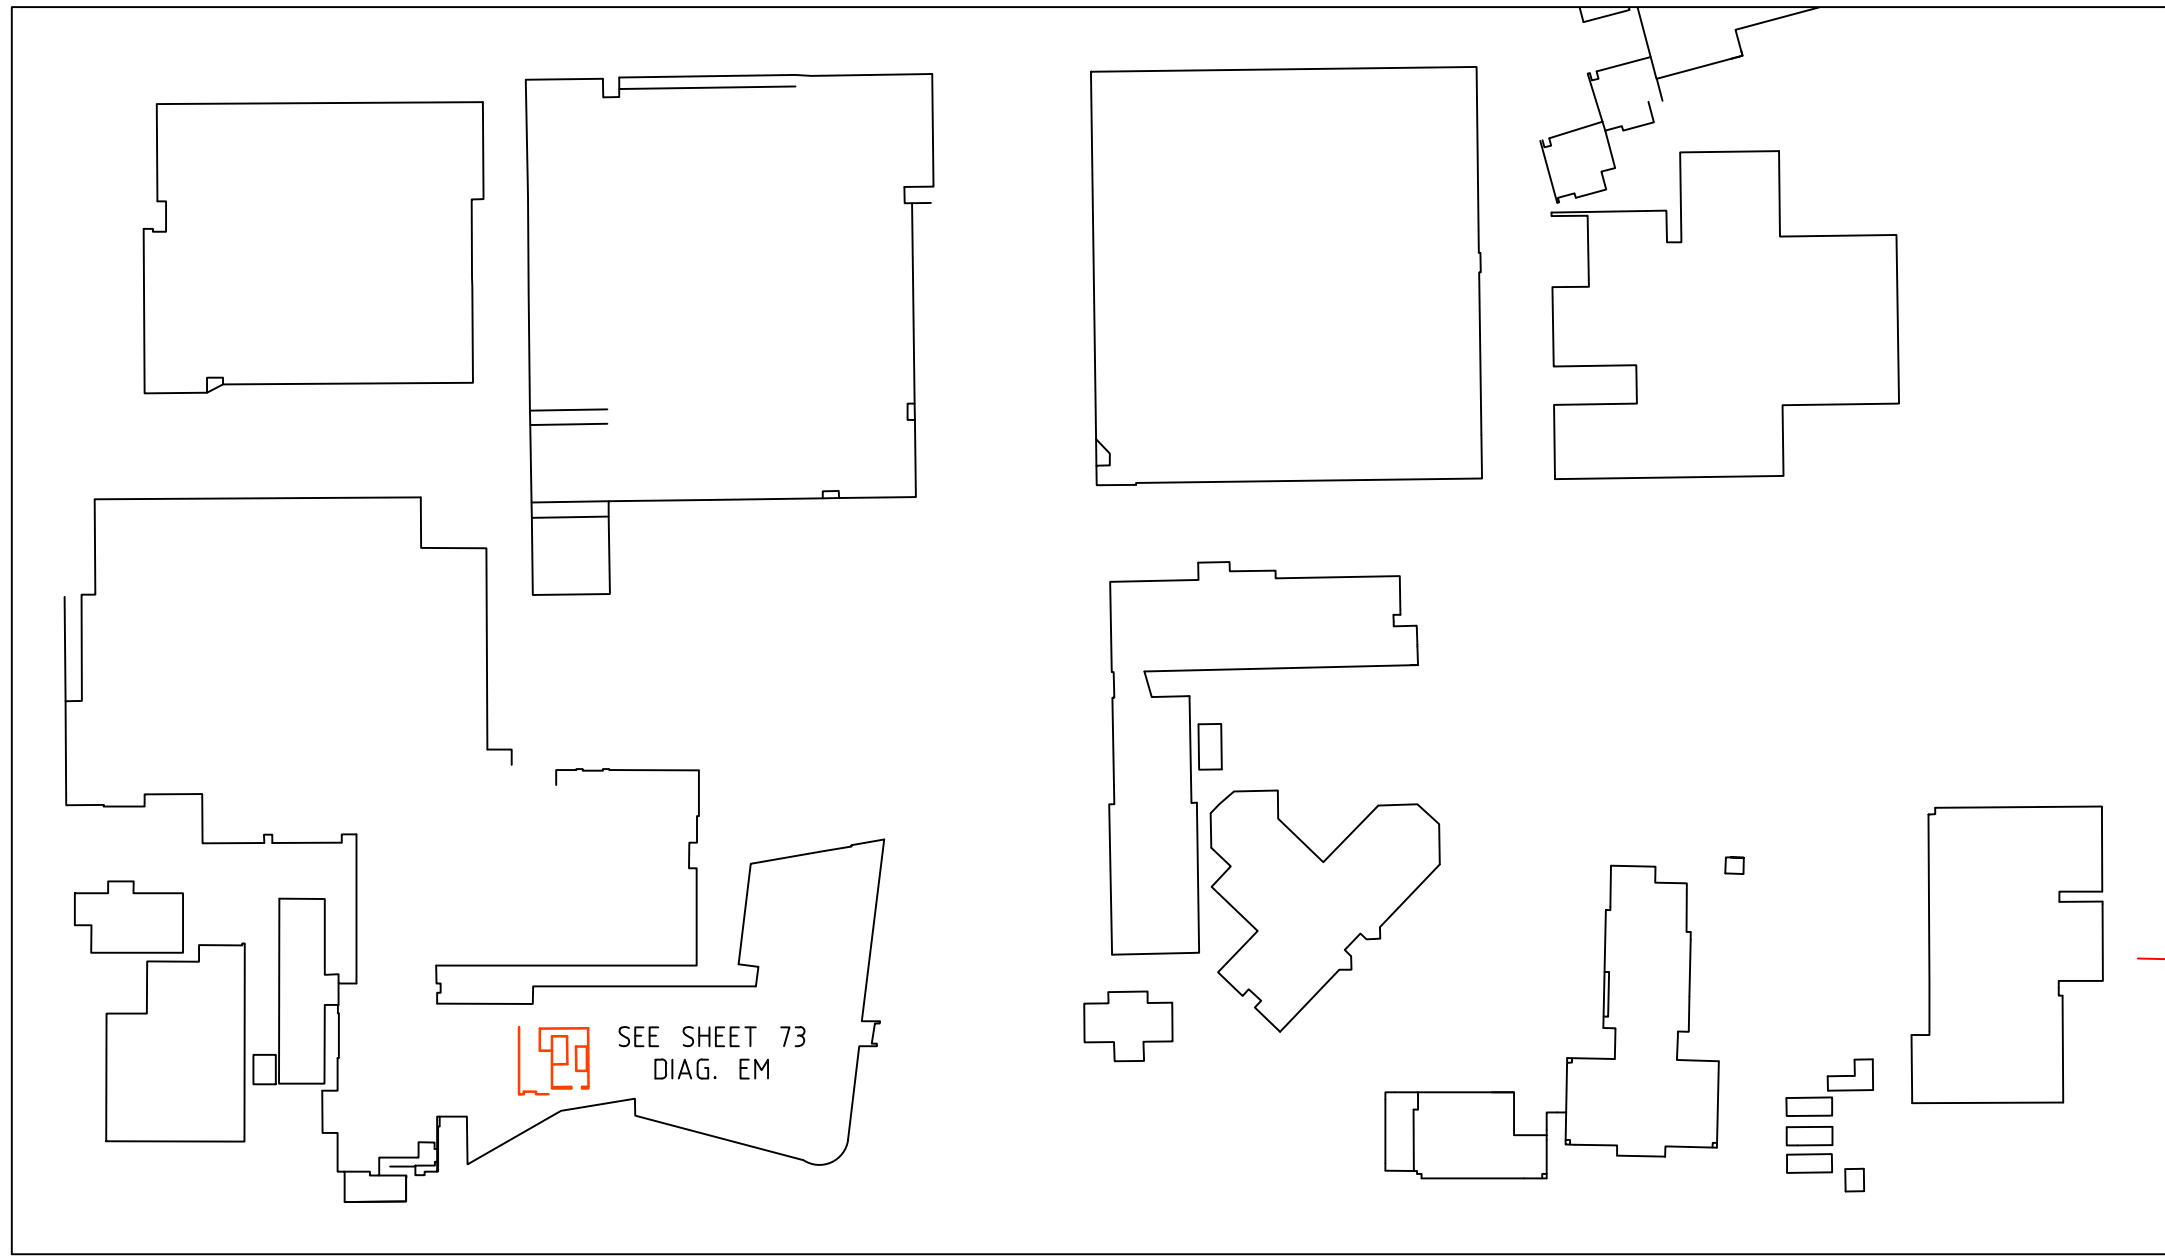


ZONE 3 - LEVEL 5

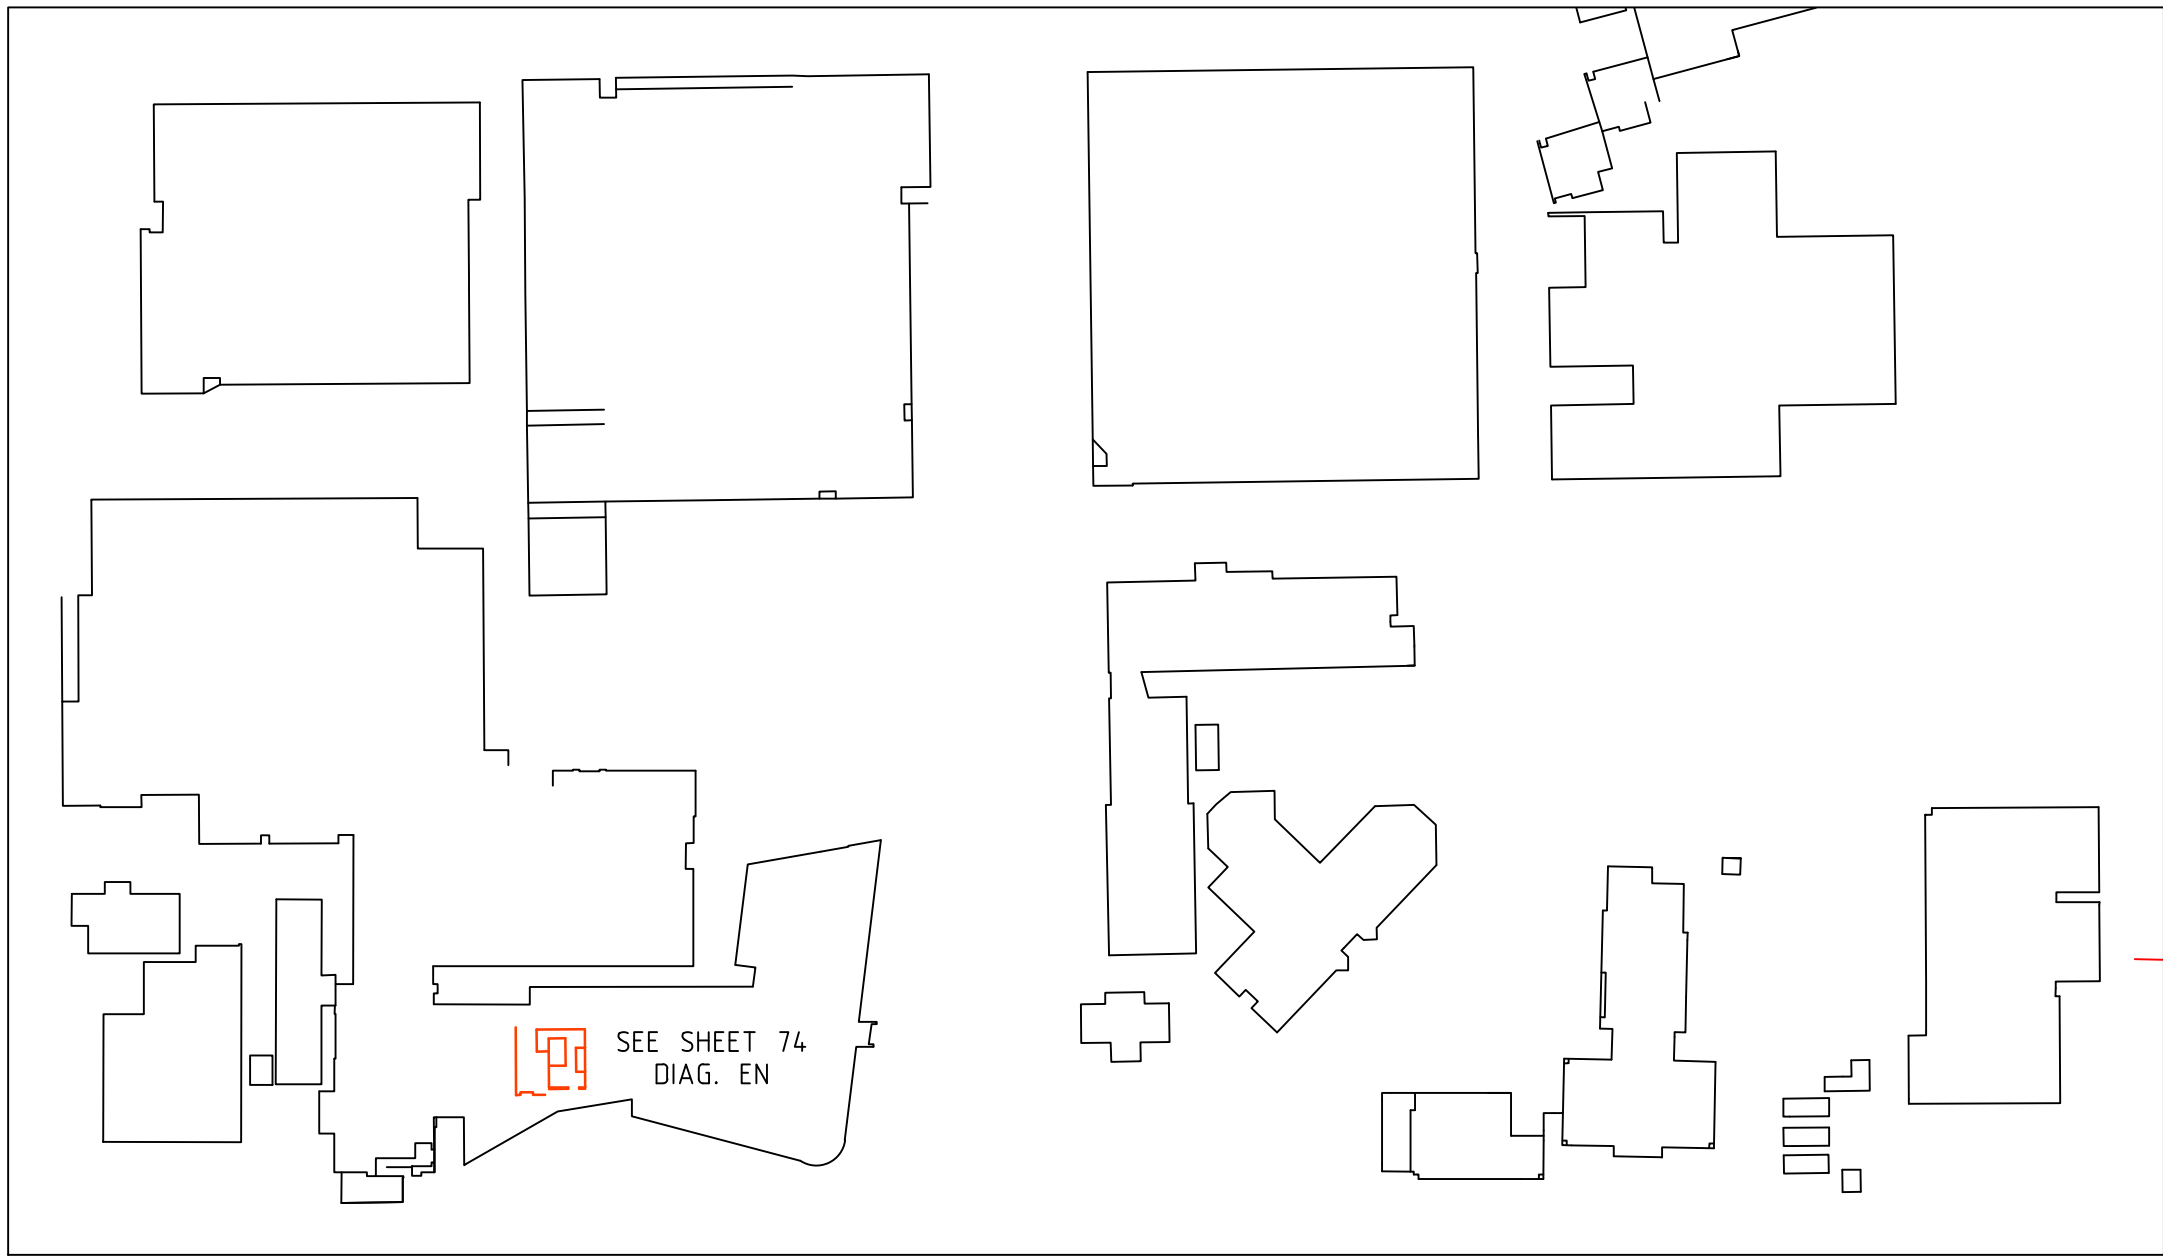


ZONE 3 - LEVEL 6

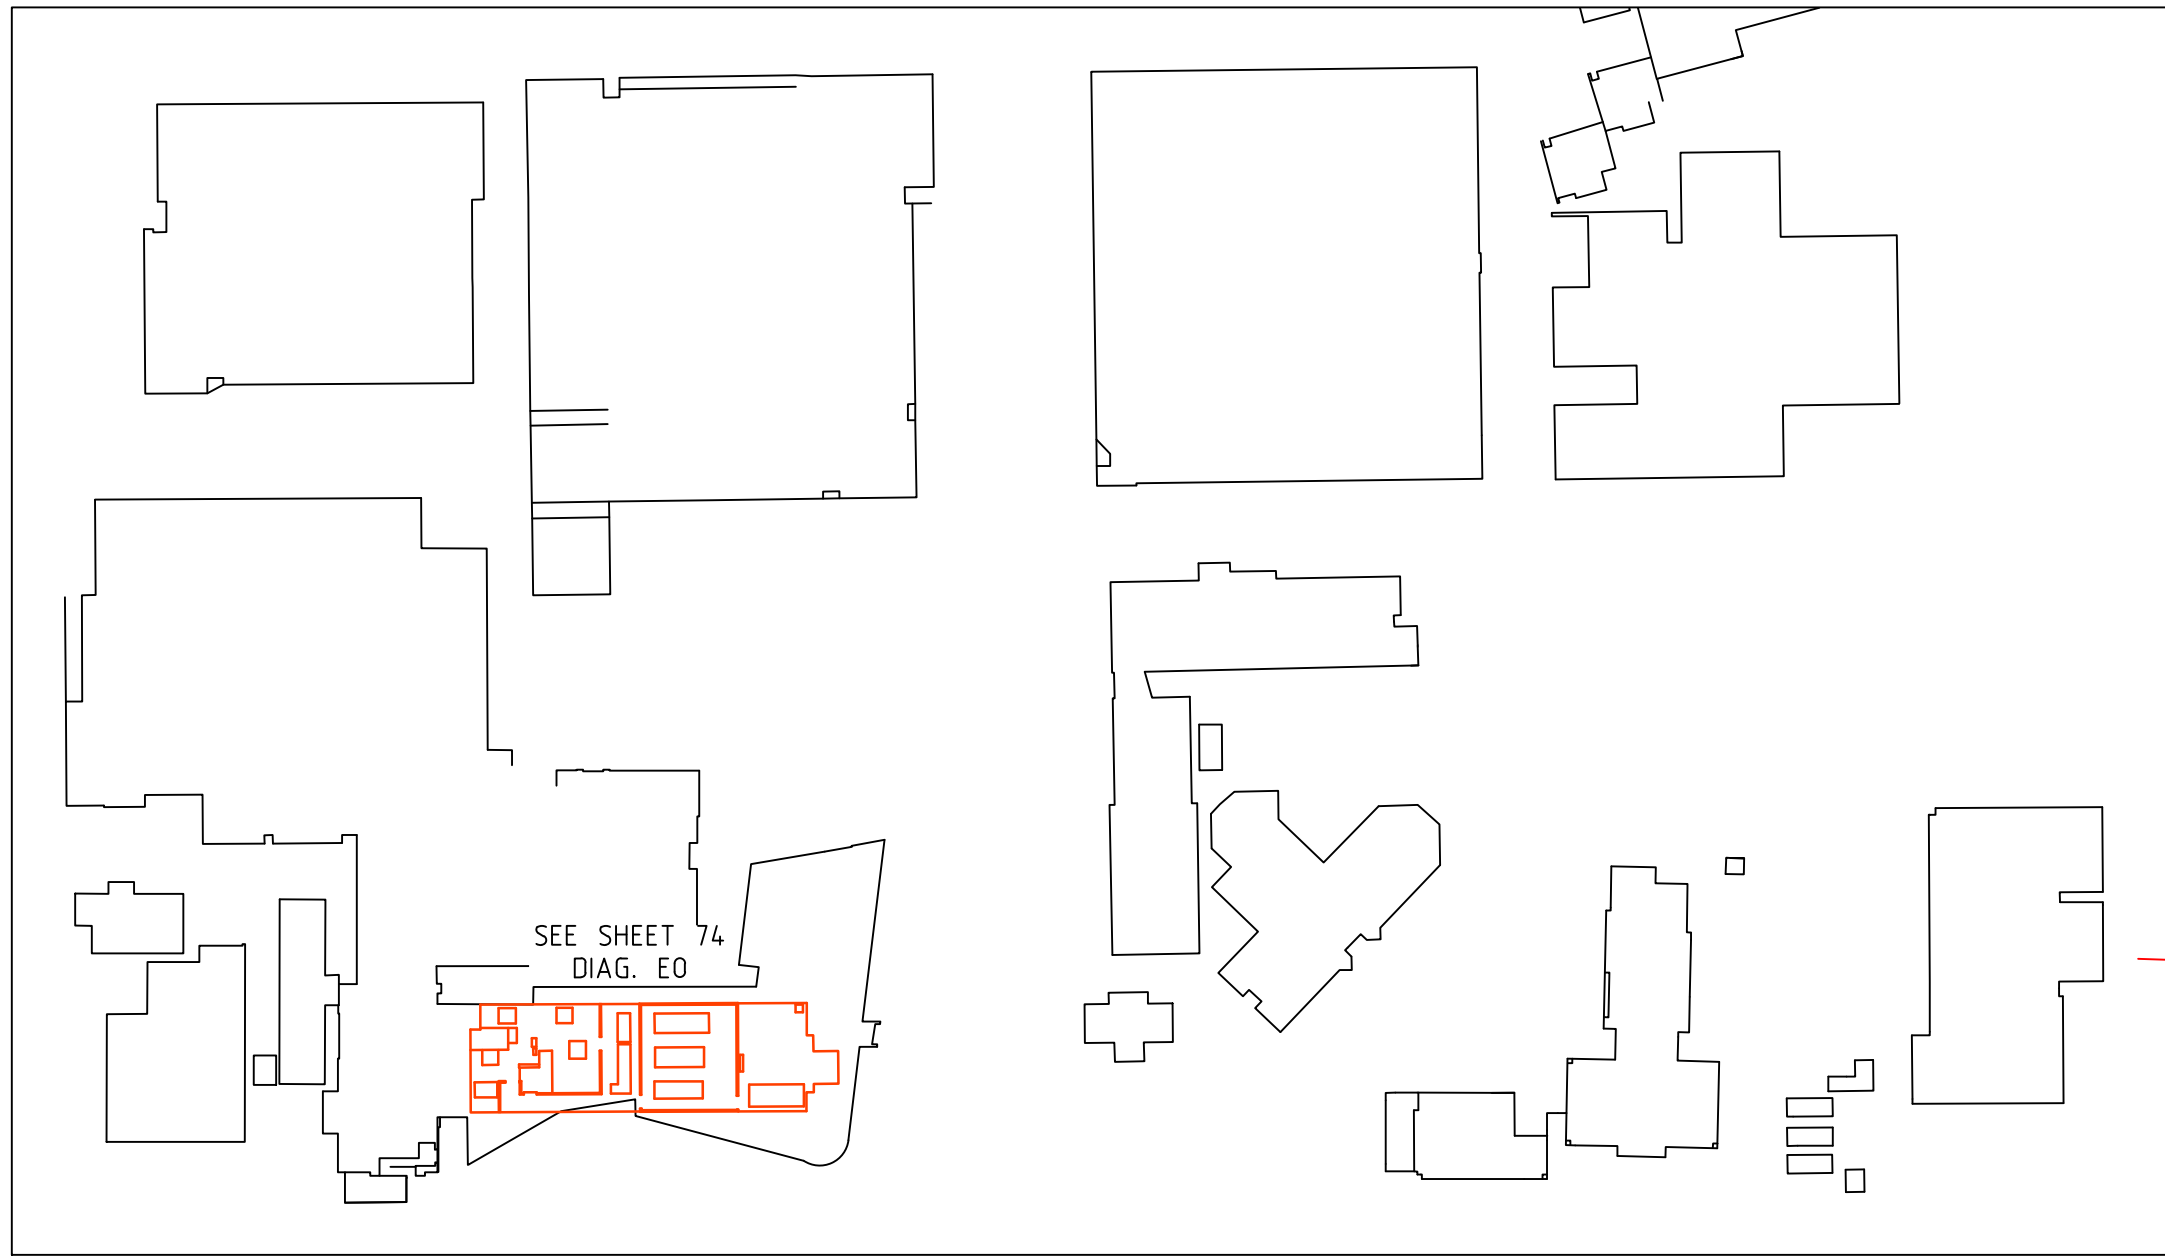

ZONE 3 - LEVEL 7

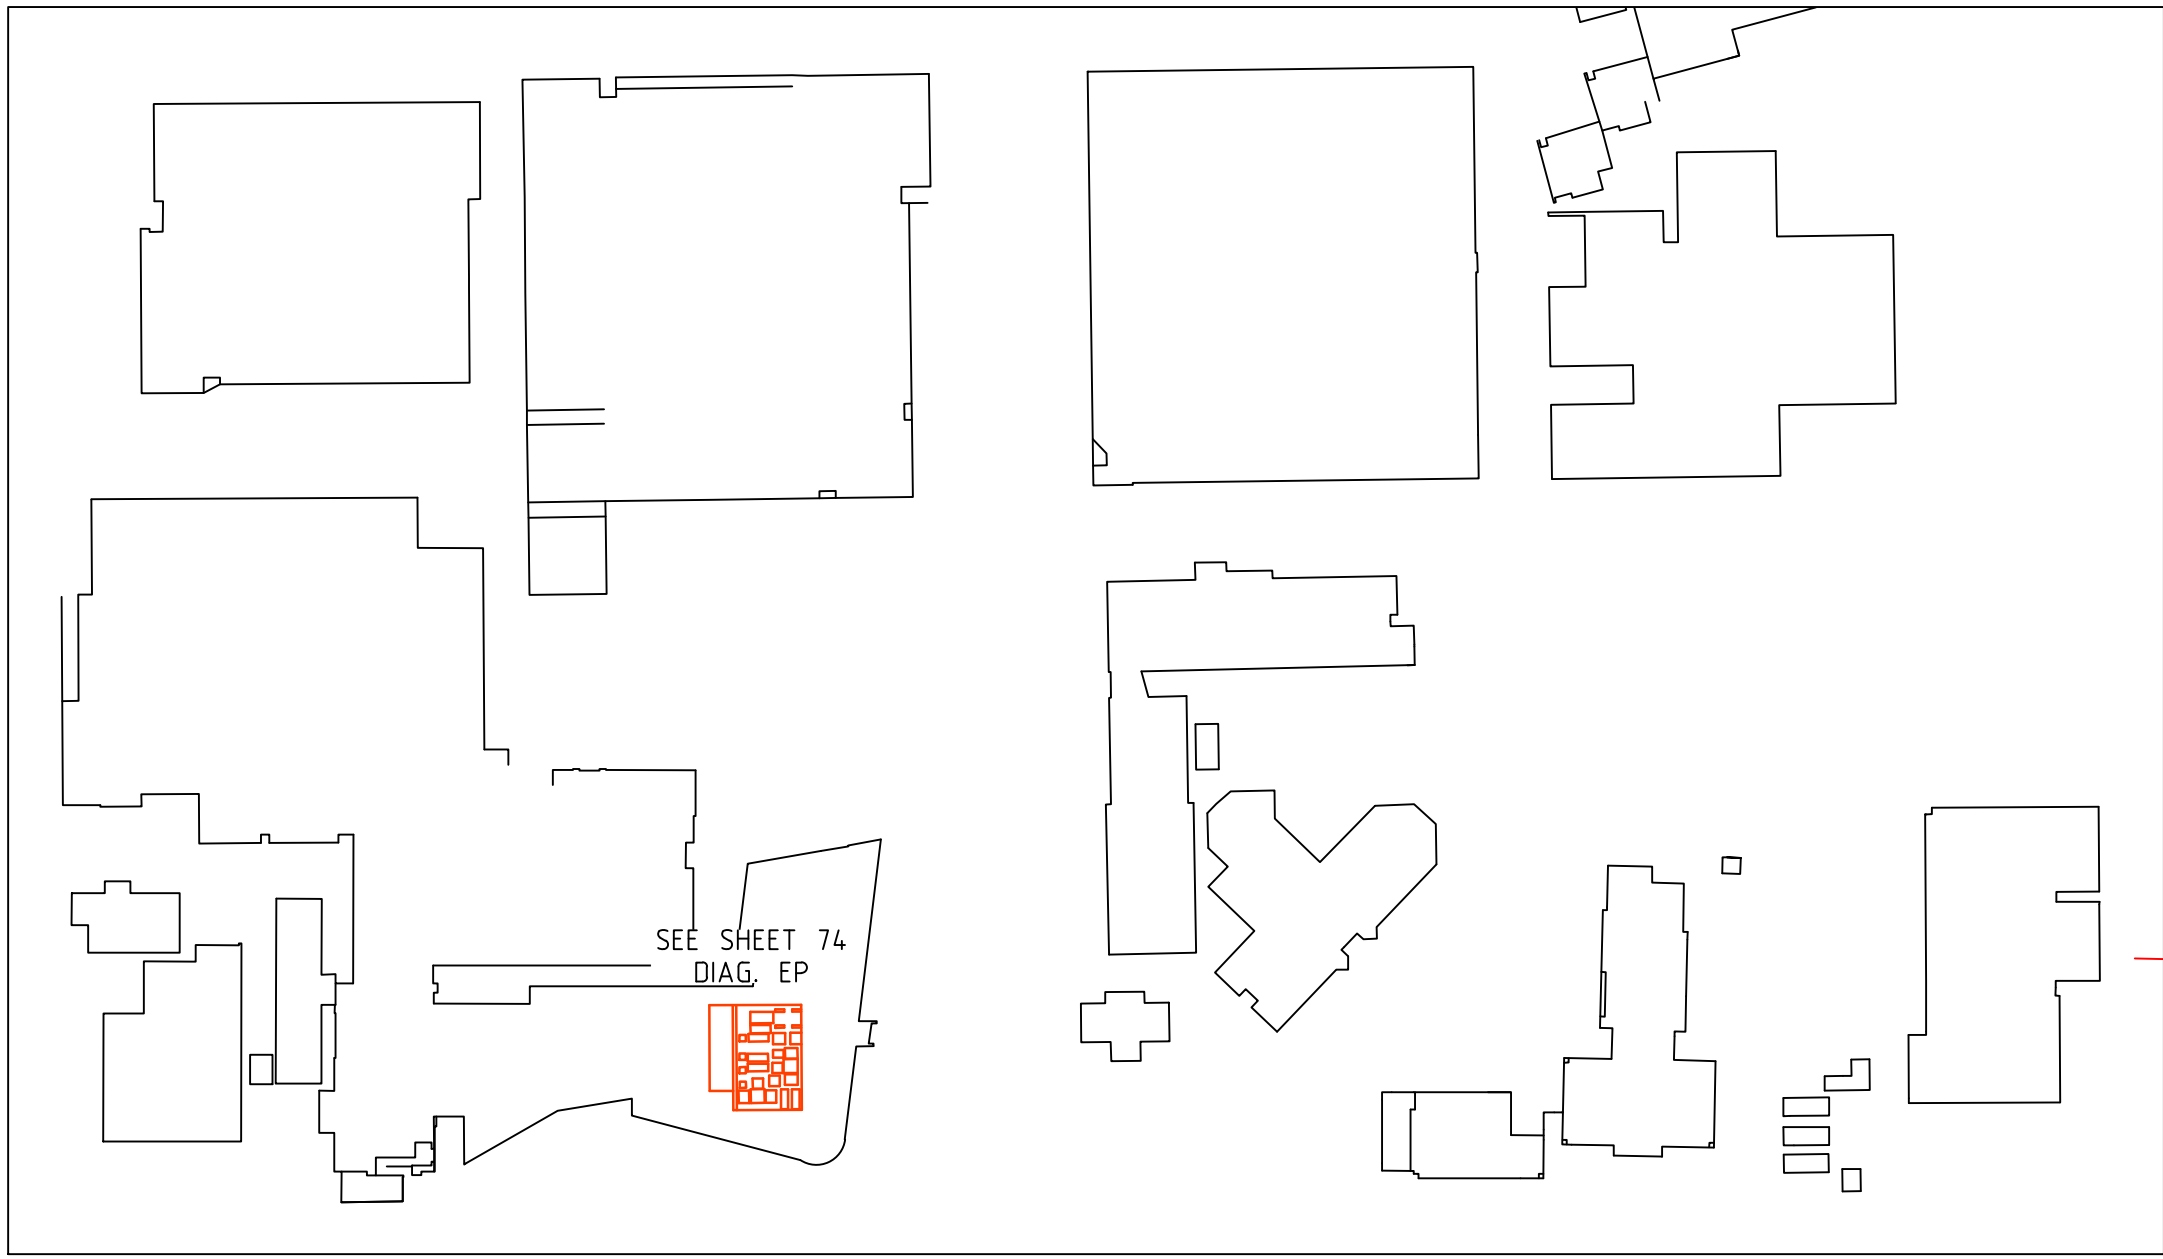

ZONE 3 - ROOF LEVEL

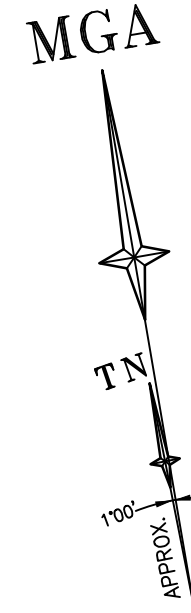

REFER TO SHEET 1 FOR NOTES AND LEGENDS



THIS IS THE PLAN REFERRED TO
IN MY LETTER DATED:

Registered Surveyor NSW



Suite 1, Level 1
810 Pacificway
Gordon NSW 2072
Locked Bag 5
Gordon NSW 2072
P 1300 587 000
F 02 9499 7760

Client **ARCADIS AUSTRALIA PACIFIC PTY LTD**
Drawing title
**PLAN OF DETAIL AND LEVELS OVER LOT 1 IN DP870270
KNOWN AS 'PRINCE OF WALES HOSPITAL', BARKER
STREET, RANDWICK**

datum
AHD
site Area
13.26Ha
LGA
RANDWICK

project number
30744
scale
1:1000 @A1
OF 89 SHEETS

reference number
43147DT
date of survey
15/06/15
69

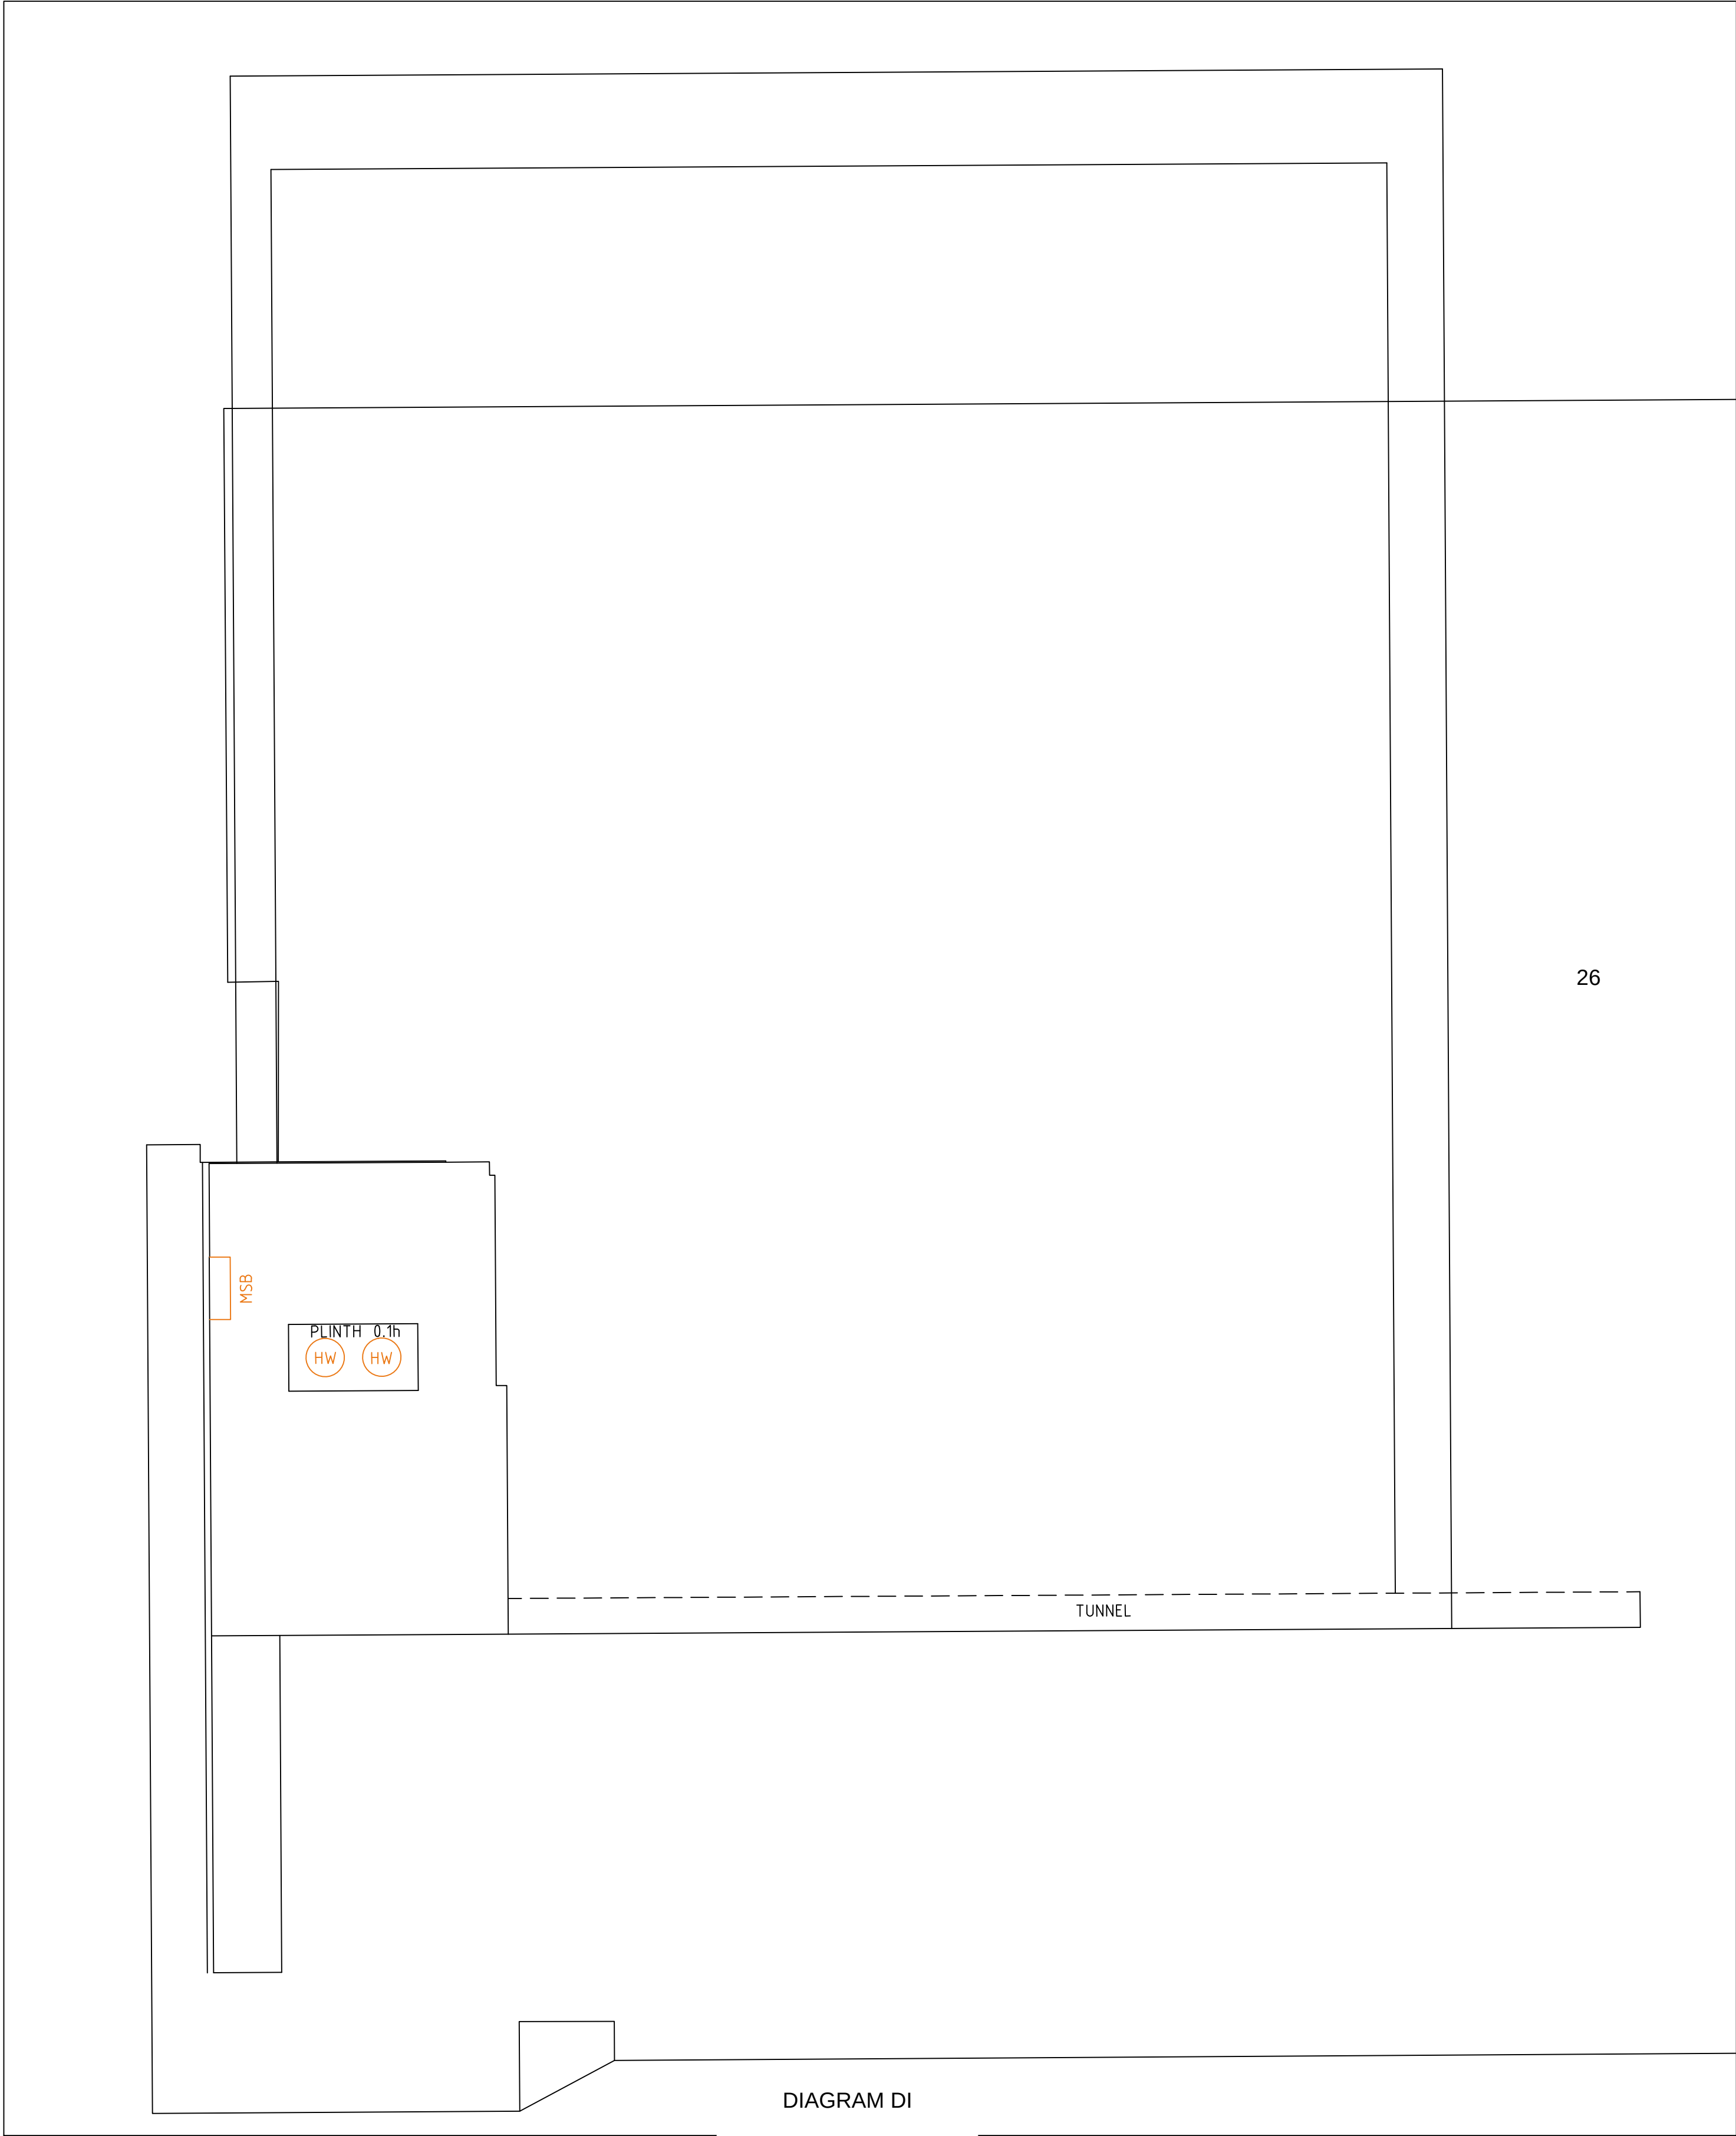
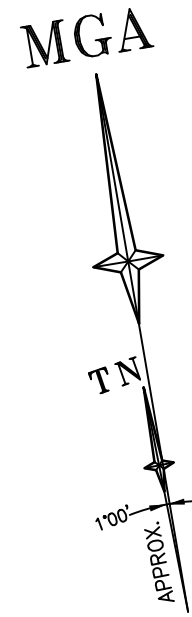


DIAGRAM DI
BLACK DOG INSTITUTE
(BUILDING 26)
B1

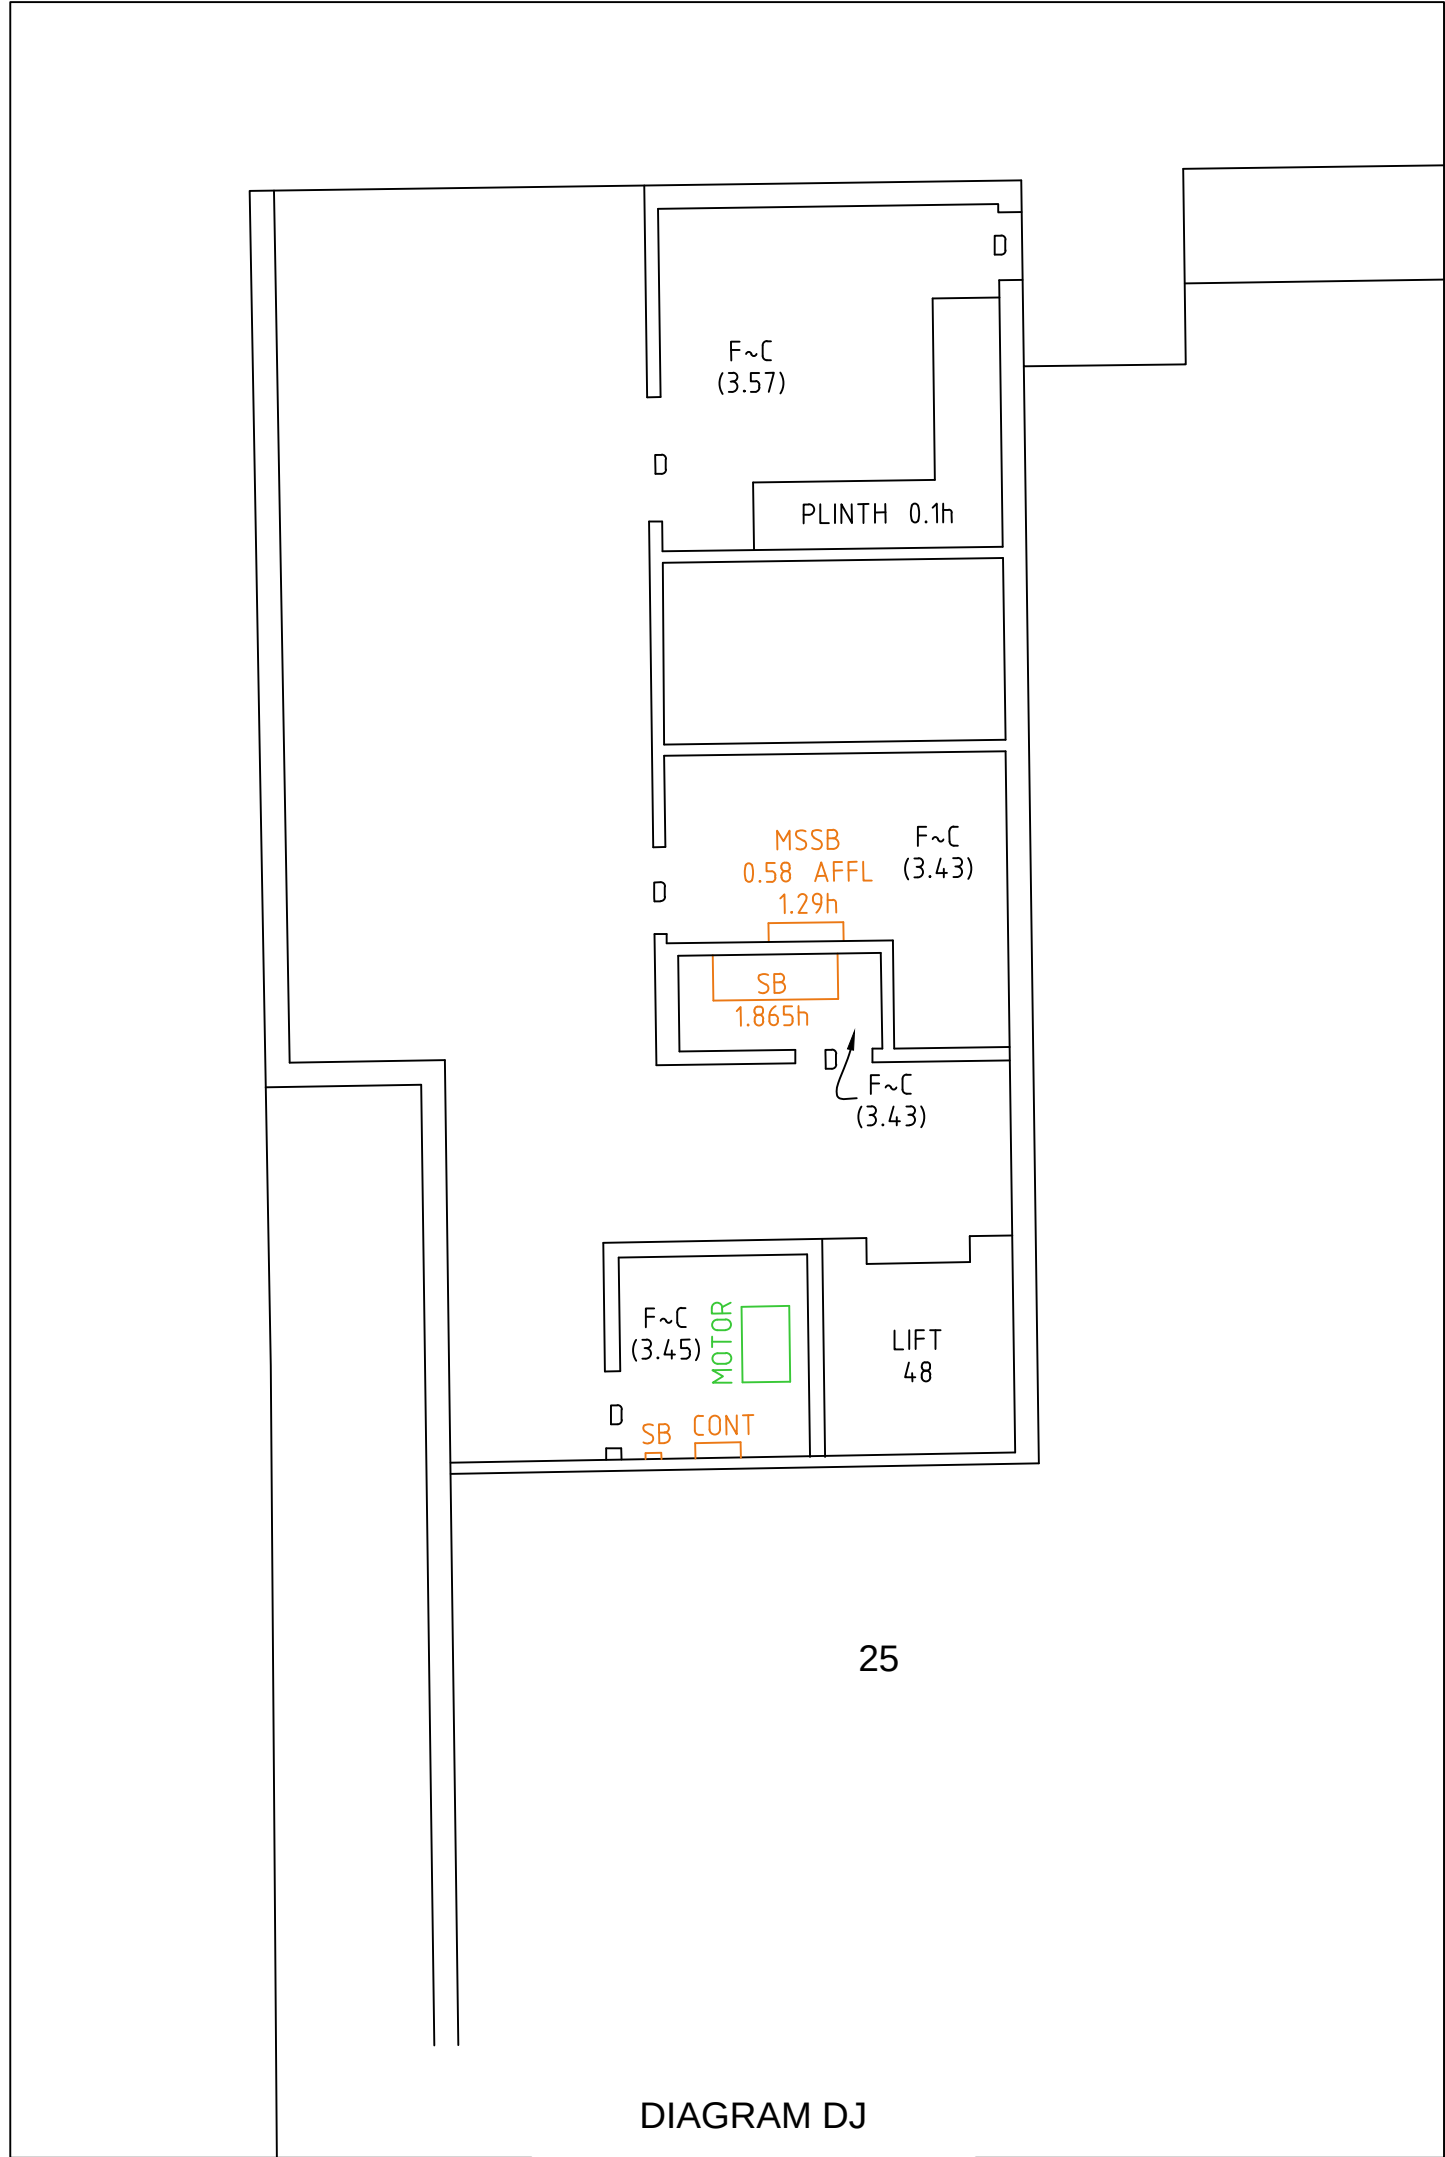


DIAGRAM DJ
KILOH CENTRE
(BUILDING 25)
B1

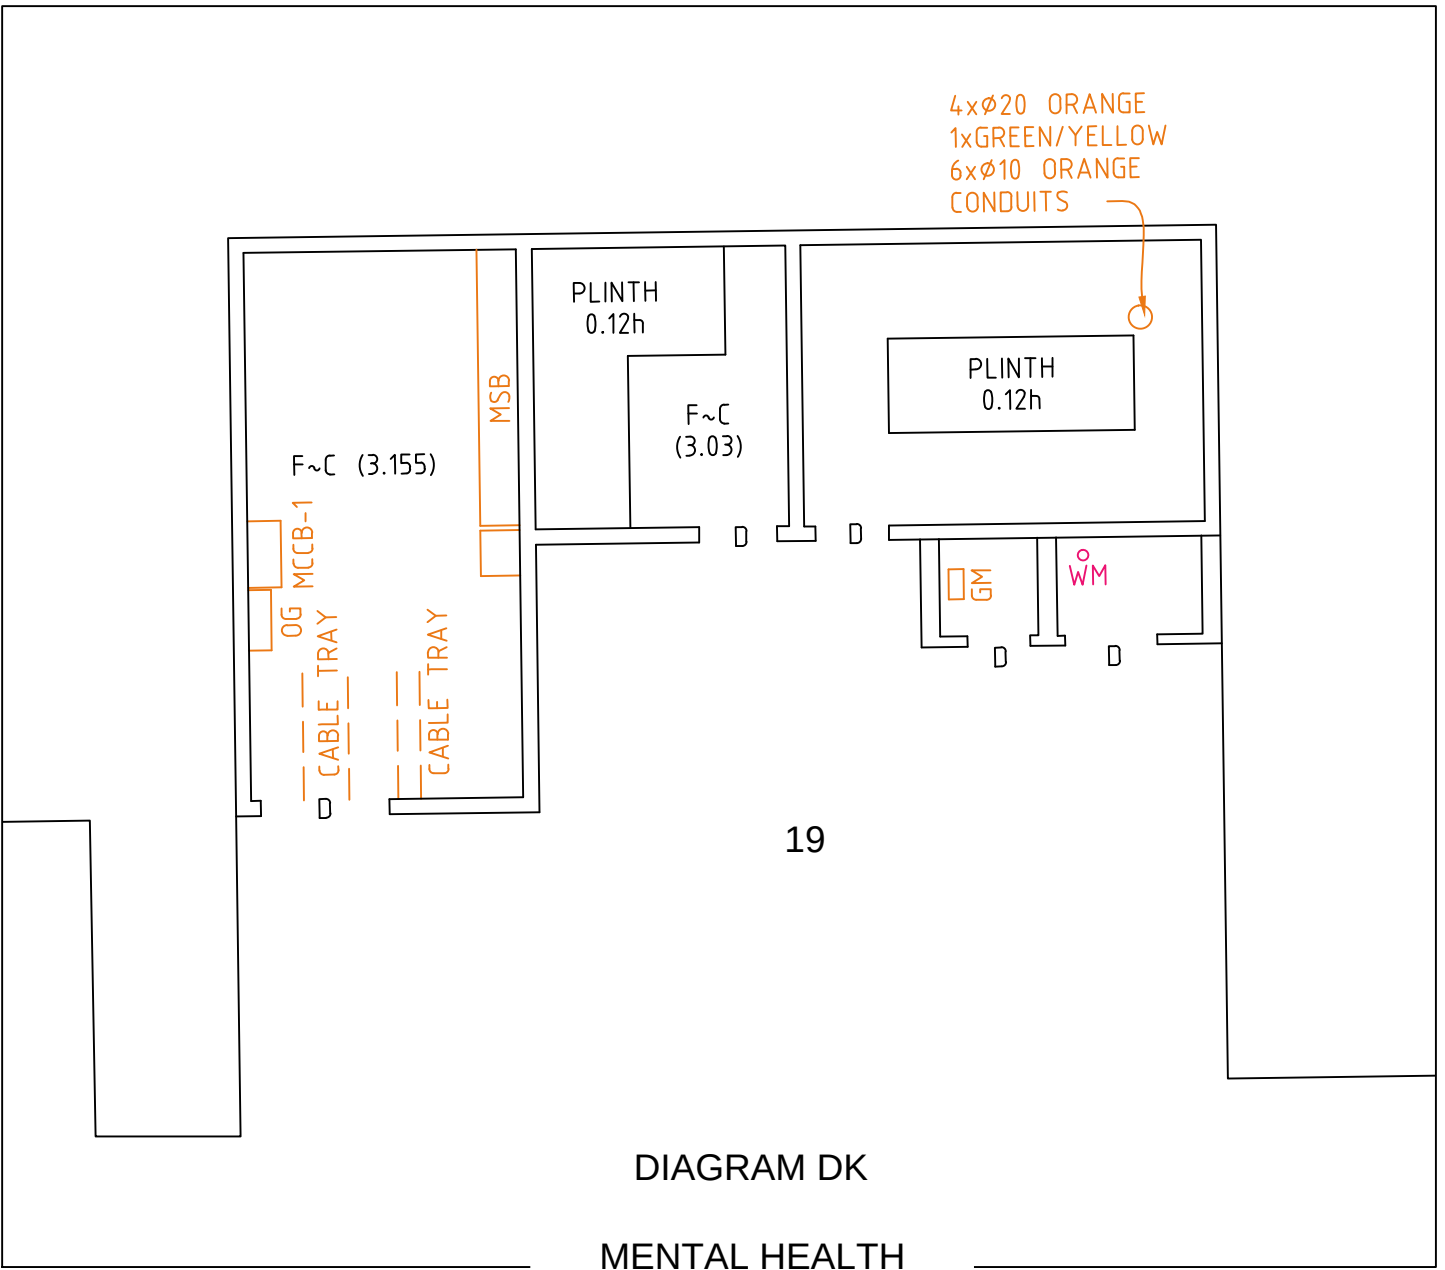


DIAGRAM DK
MENTAL HEALTH
INTENSIVE CARE UNIT
(BUILDING 19)
B1

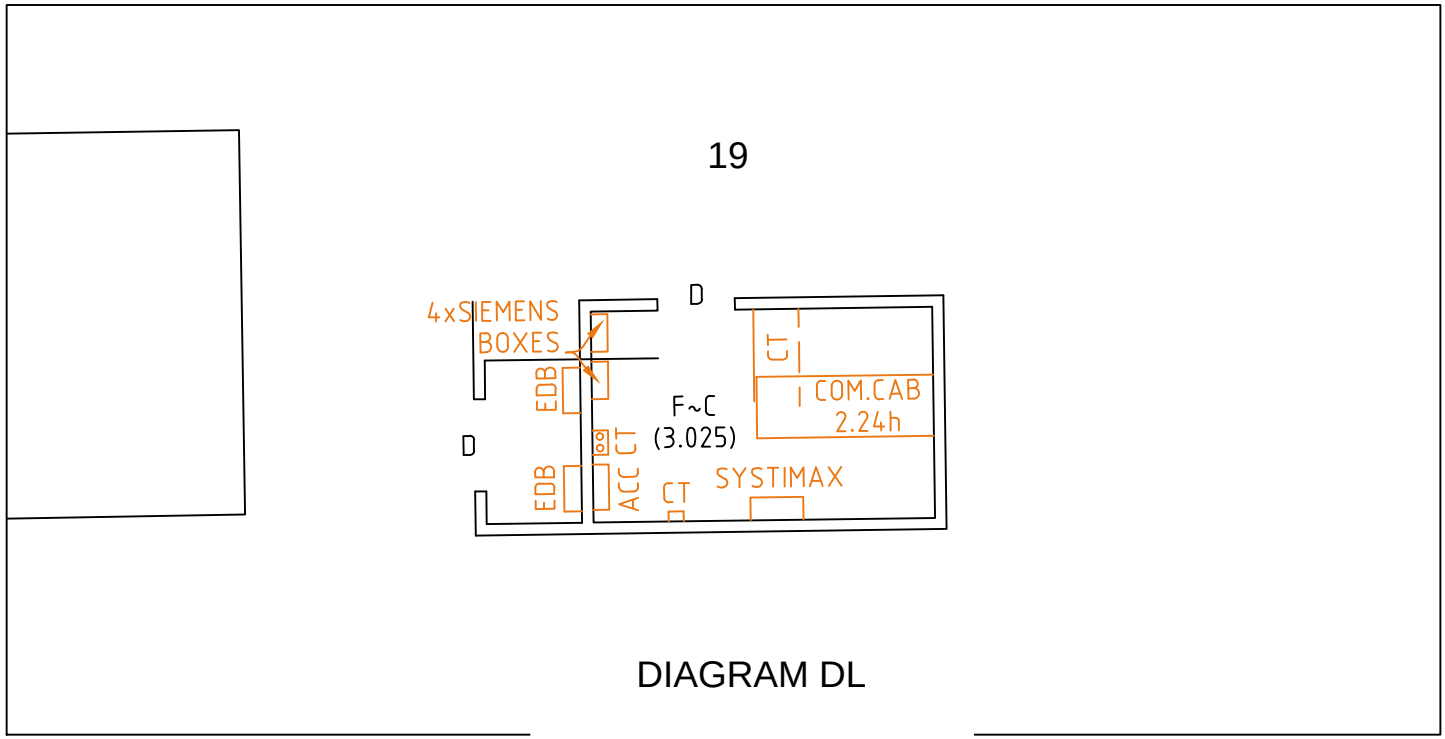


DIAGRAM DL
MENTAL HEALTH
INTENSIVE CARE UNIT
(BUILDING 19)
B1



REFER TO SHEET 1 FOR NOTES AND LEGENDS



THIS IS THE PLAN REFERRED TO
IN MY LETTER DATED:
.....
Registered Surveyor NSW



LTS
LOCKLEY
Registered Surveyors NSW
www.ltsl.com.au

Suite 1, Level 1
810 Pacificway
Gordon NSW 2072
Locked Bag 5
Gordon NSW 2072
P 1300 587 000
F 02 9499 7760

Client **ARCADIS AUSTRALIA PACIFIC PTY LTD**
Drawing title
**PLAN OF DETAIL AND LEVELS OVER LOT 1 IN DP870270
KNOWN AS 'PRINCE OF WALES HOSPITAL', BARKER
STREET, RANDWICK**

datum
AHD
site Area
13.26Ha
LGA
RANDWICK

project number 30744	reference number 43147DT
scale 1:1000 @A1	date of survey 15/06/15
SHEET 89 OF 89 SHEETS	

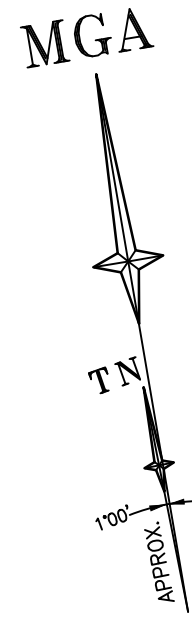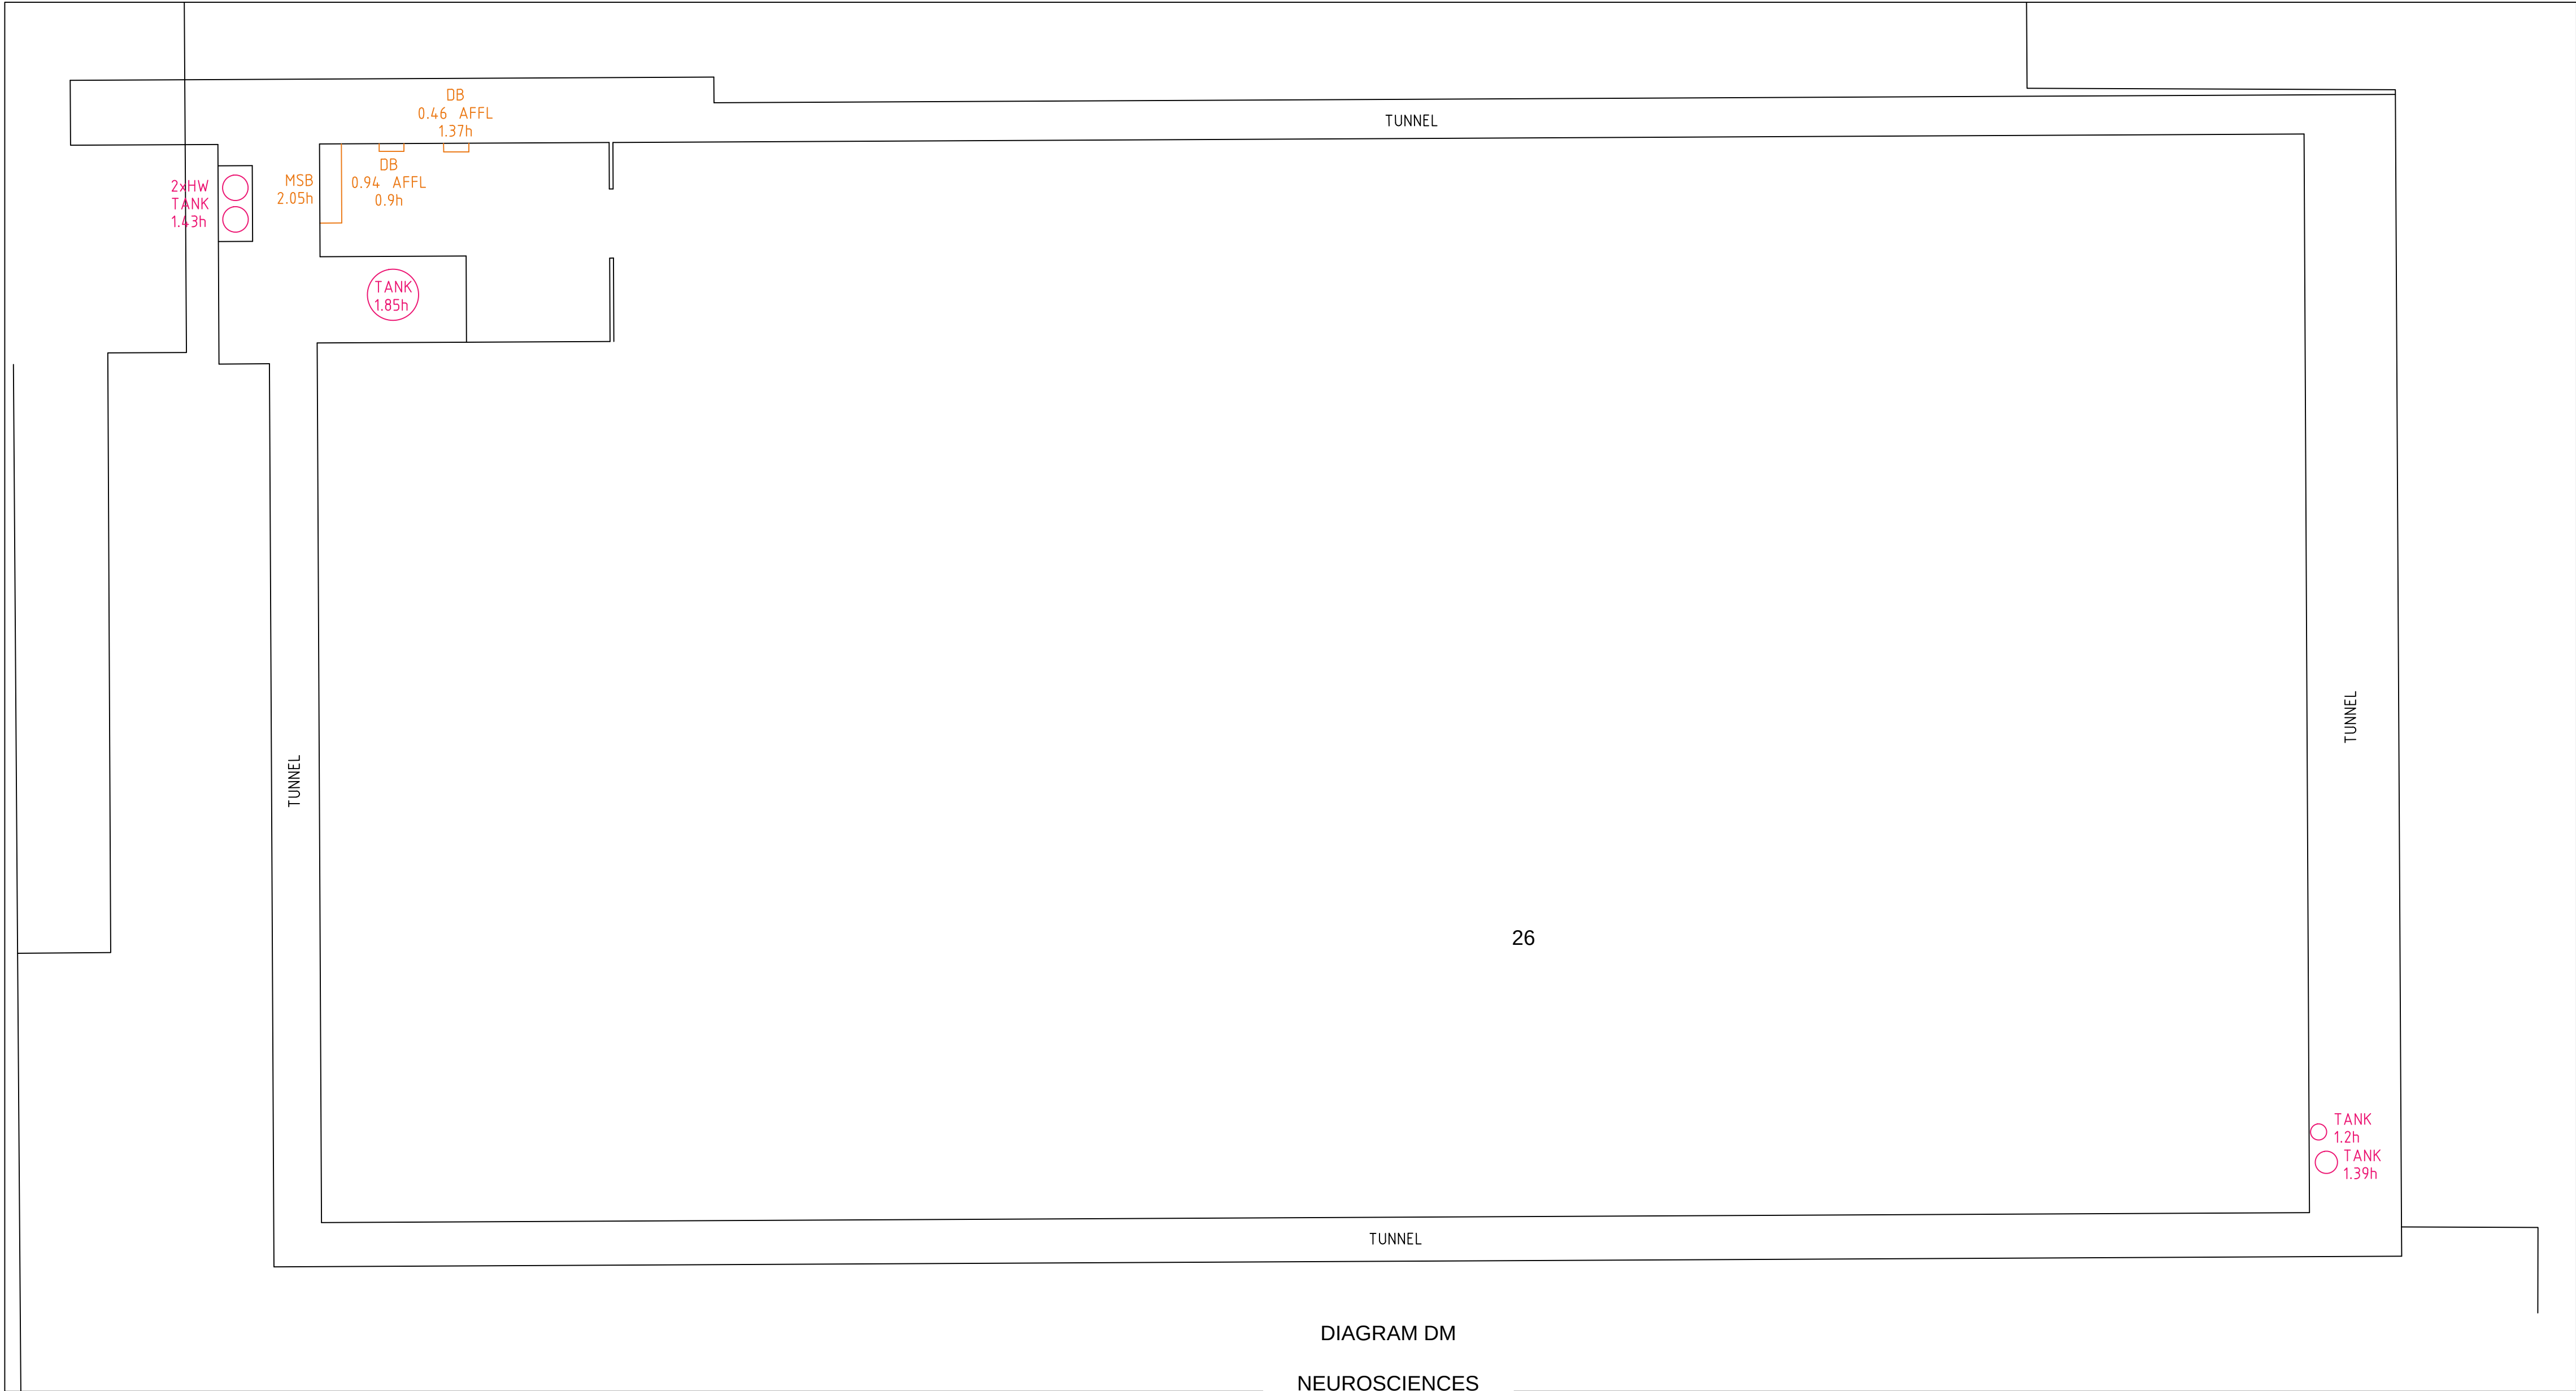

REFER TO SHEET 1 FOR NOTES AND LEGENDS



THIS IS THE PLAN REFERRED TO
IN MY LETTER DATED:
.....
Registered Surveyor NSW



Suite 1, Level 1
810 Pacificway
Gordon NSW 2072
Locked Bag 5
Gordon NSW 2072
P 1300 587 000
F 02 9499 7760

Client **ARCADIS AUSTRALIA PACIFIC PTY LTD**
Drawing title
**PLAN OF DETAIL AND LEVELS OVER LOT 1 IN DP870270
KNOWN AS 'PRINCE OF WALES HOSPITAL', BARKER
STREET, RANDWICK**

datum
AHD
site Area
13.26Ha
LGA
RANDWICK

project number
30744
scale
1:1000 @A1
OF 89 SHEETS

reference number
43147DT
date of survey
15/06/15
71


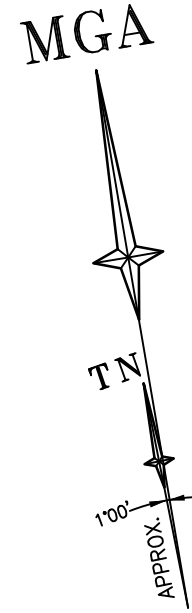


DIAGRAM DN
NEUROSCIENCES
RESEARCH AUSTRALIA
(BUILDING 27)
B1



REFER TO SHEET 1 FOR NOTES AND LEGENDS

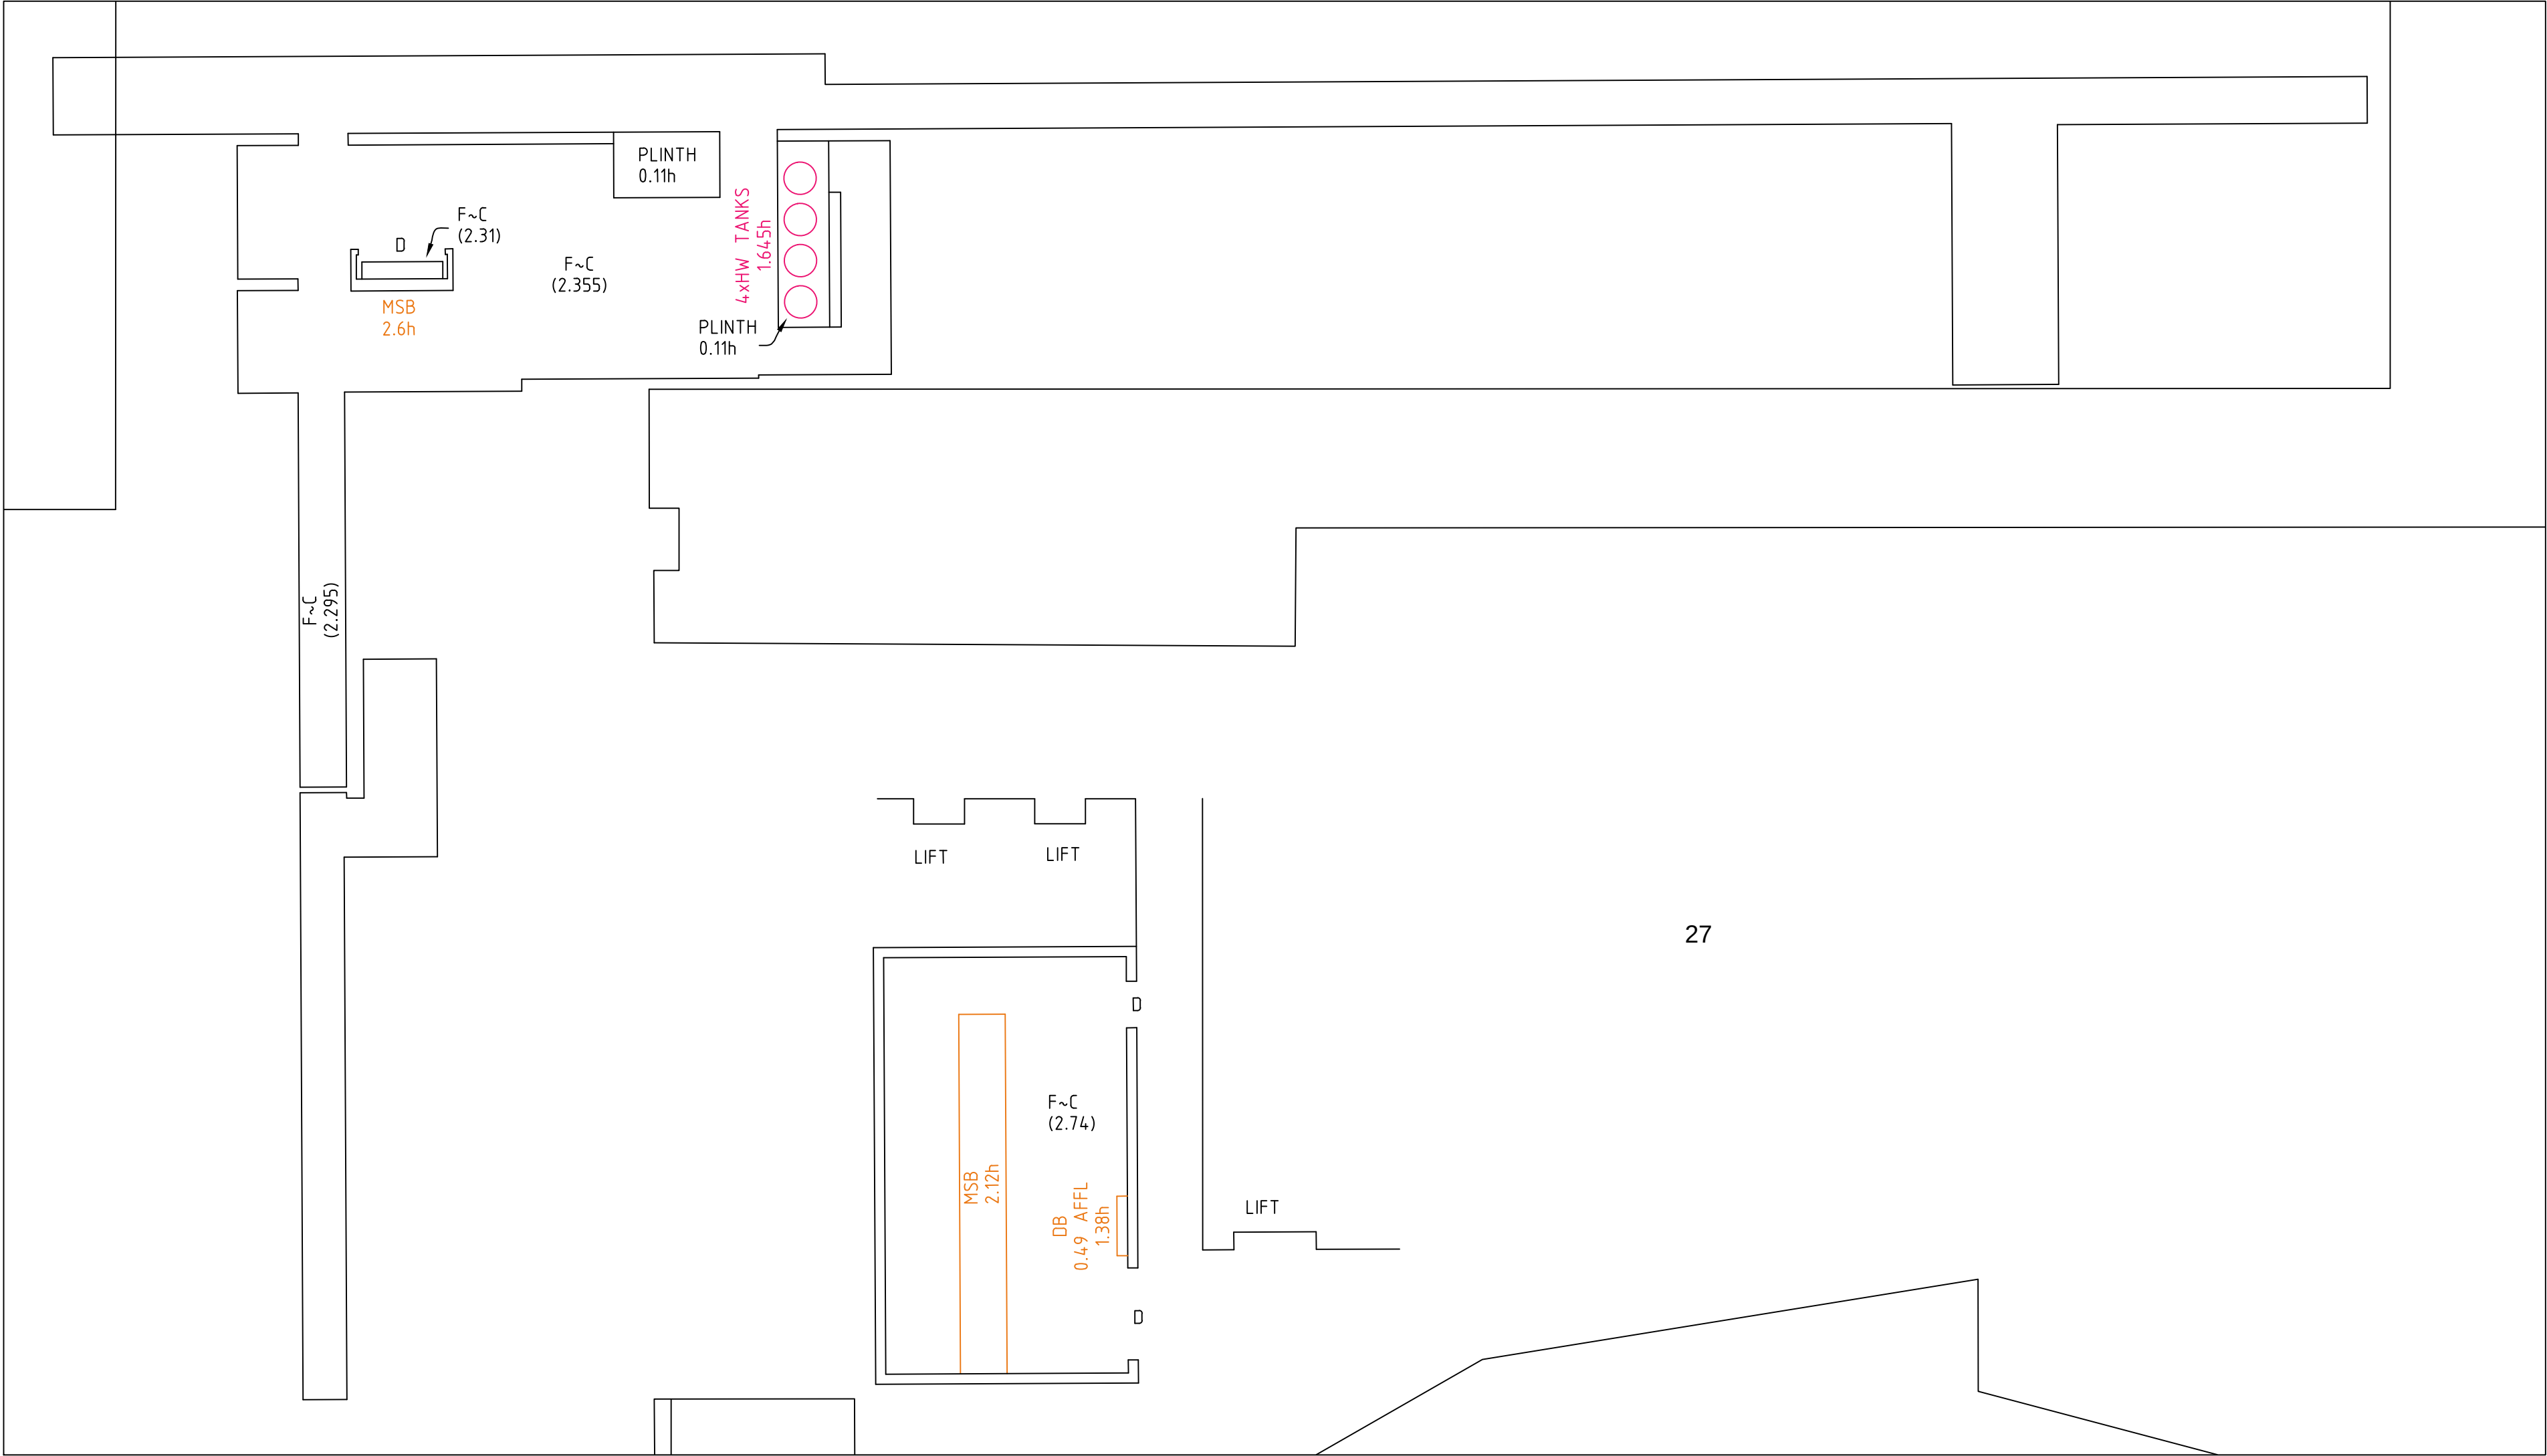

THIS IS THE PLAN REFERRED TO
IN MY LETTER DATED:
.....
Registered Surveyor NSW



Suite 1, Level 1
810 Pacificway
Gordon NSW 2072
Locked Bag 5
Gordon NSW 2072
P 1300 587 000
F 02 9499 7760

Client **ARCADIS AUSTRALIA PACIFIC PTY LTD**
Drawing title
**PLAN OF DETAIL AND LEVELS OVER LOT 1 IN DP870270
KNOWN AS 'PRINCE OF WALES HOSPITAL', BARKER
STREET, RANDWICK**

datum
AHD
site Area
13.26Ha
LGA
RANDWICK

project number
30744
scale
1:1000 @A1
OF 89 SHEETS

reference number
43147DT
date of survey
15/06/15
72

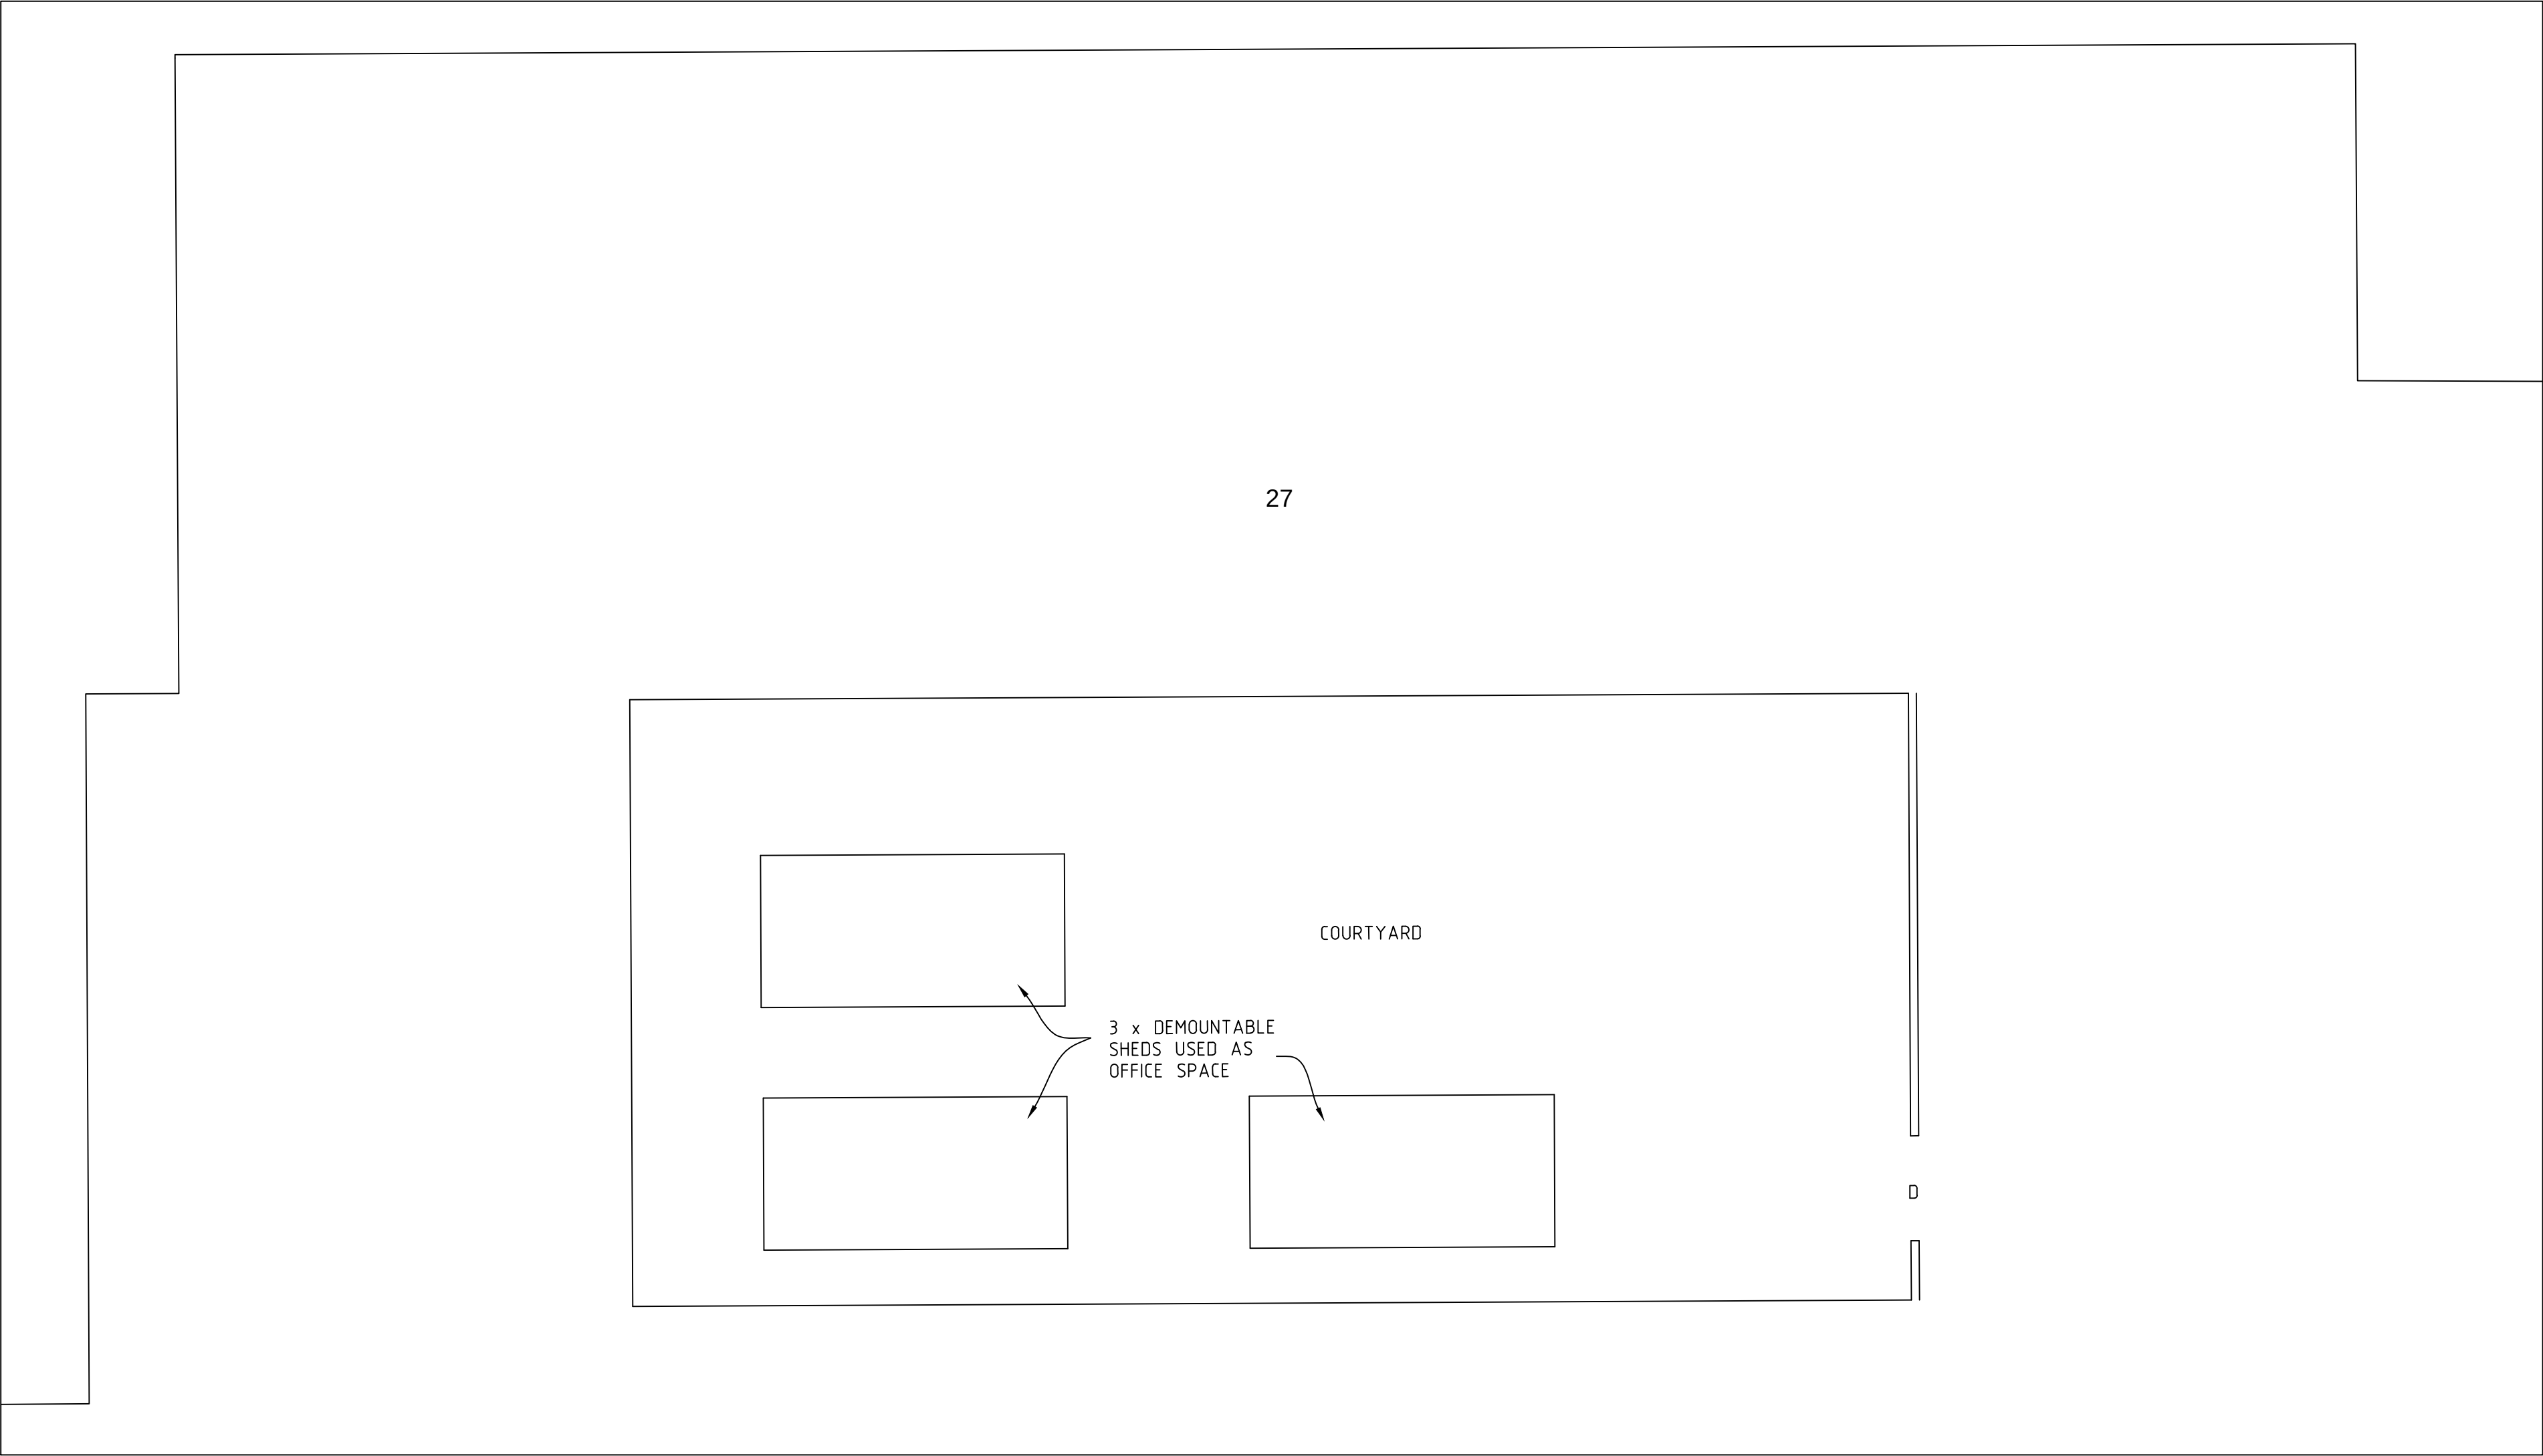


DIAGRAM DO
NEUROSCIENCES
RESEARCH AUSTRALIA
(BUILDING 27)
GROUND LEVEL


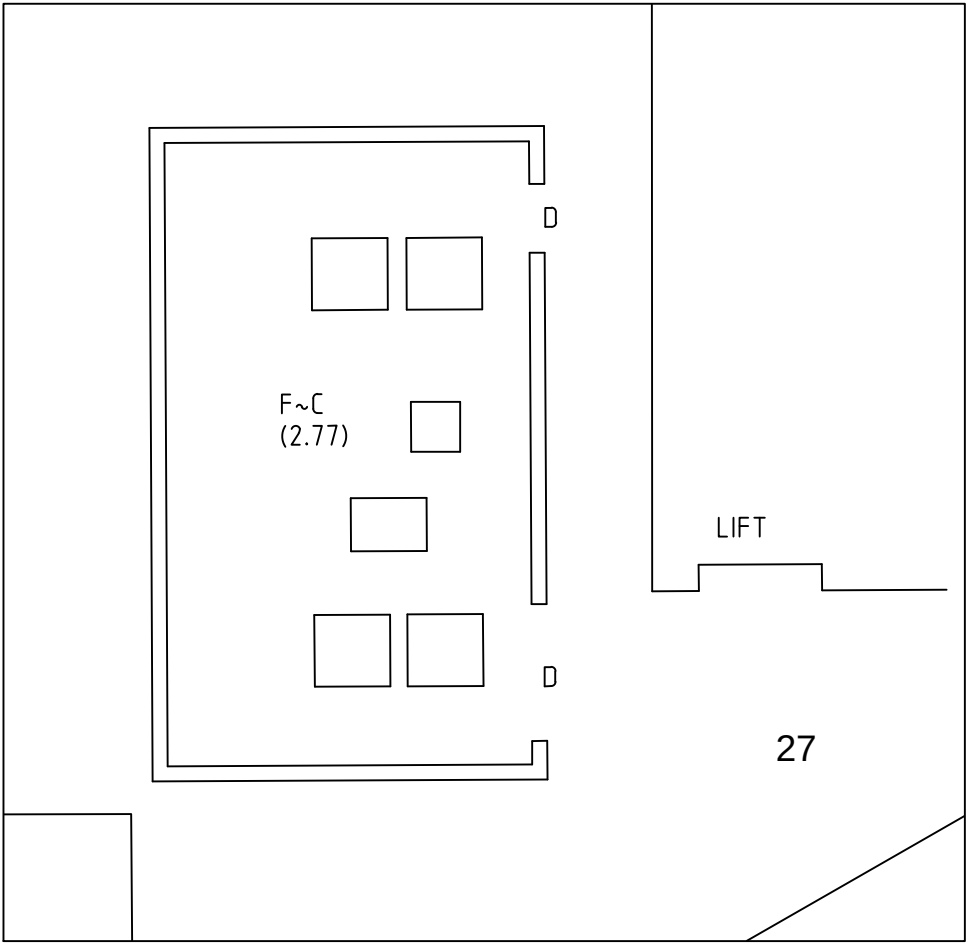


DIAGRAM DP
NEUROSCIENCES
RESEARCH AUSTRALIA
(BUILDING 27)
B2



REFER TO SHEET 1 FOR NOTES AND LEGENDS

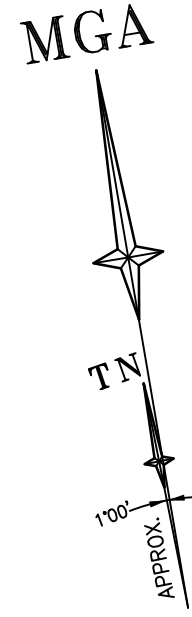

THIS IS THE PLAN REFERRED TO
IN MY LETTER DATED:
.....
Registered Surveyor NSW



Suite 1, Level 1
810 Pacificway
Gordon NSW 2072
Locked Bag 5
Gordon NSW 2072
P 1300 587 000
F 02 9499 7760





Client ARCADIS AUSTRALIA PACIFIC PTY LTD
Drawing title
PLAN OF DETAIL AND LEVELS OVER LOT 1 IN DP870270
KNOWN AS 'PRINCE OF WALES HOSPITAL', BARKER
STREET, RANDWICK

datum
AHD
site Area
13.26Ha
LGA
RANDWICK

project number
30744
scale
1:1000 @A1
OF SHEET
89 SHEETS

reference number
43147DT
date of survey
15/06/15
73

SEE SHEET 58
DIAG. AN

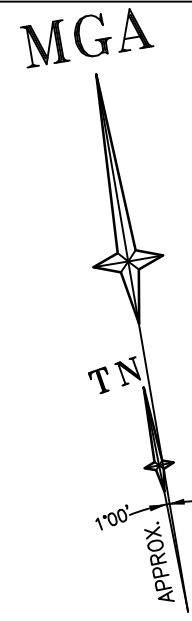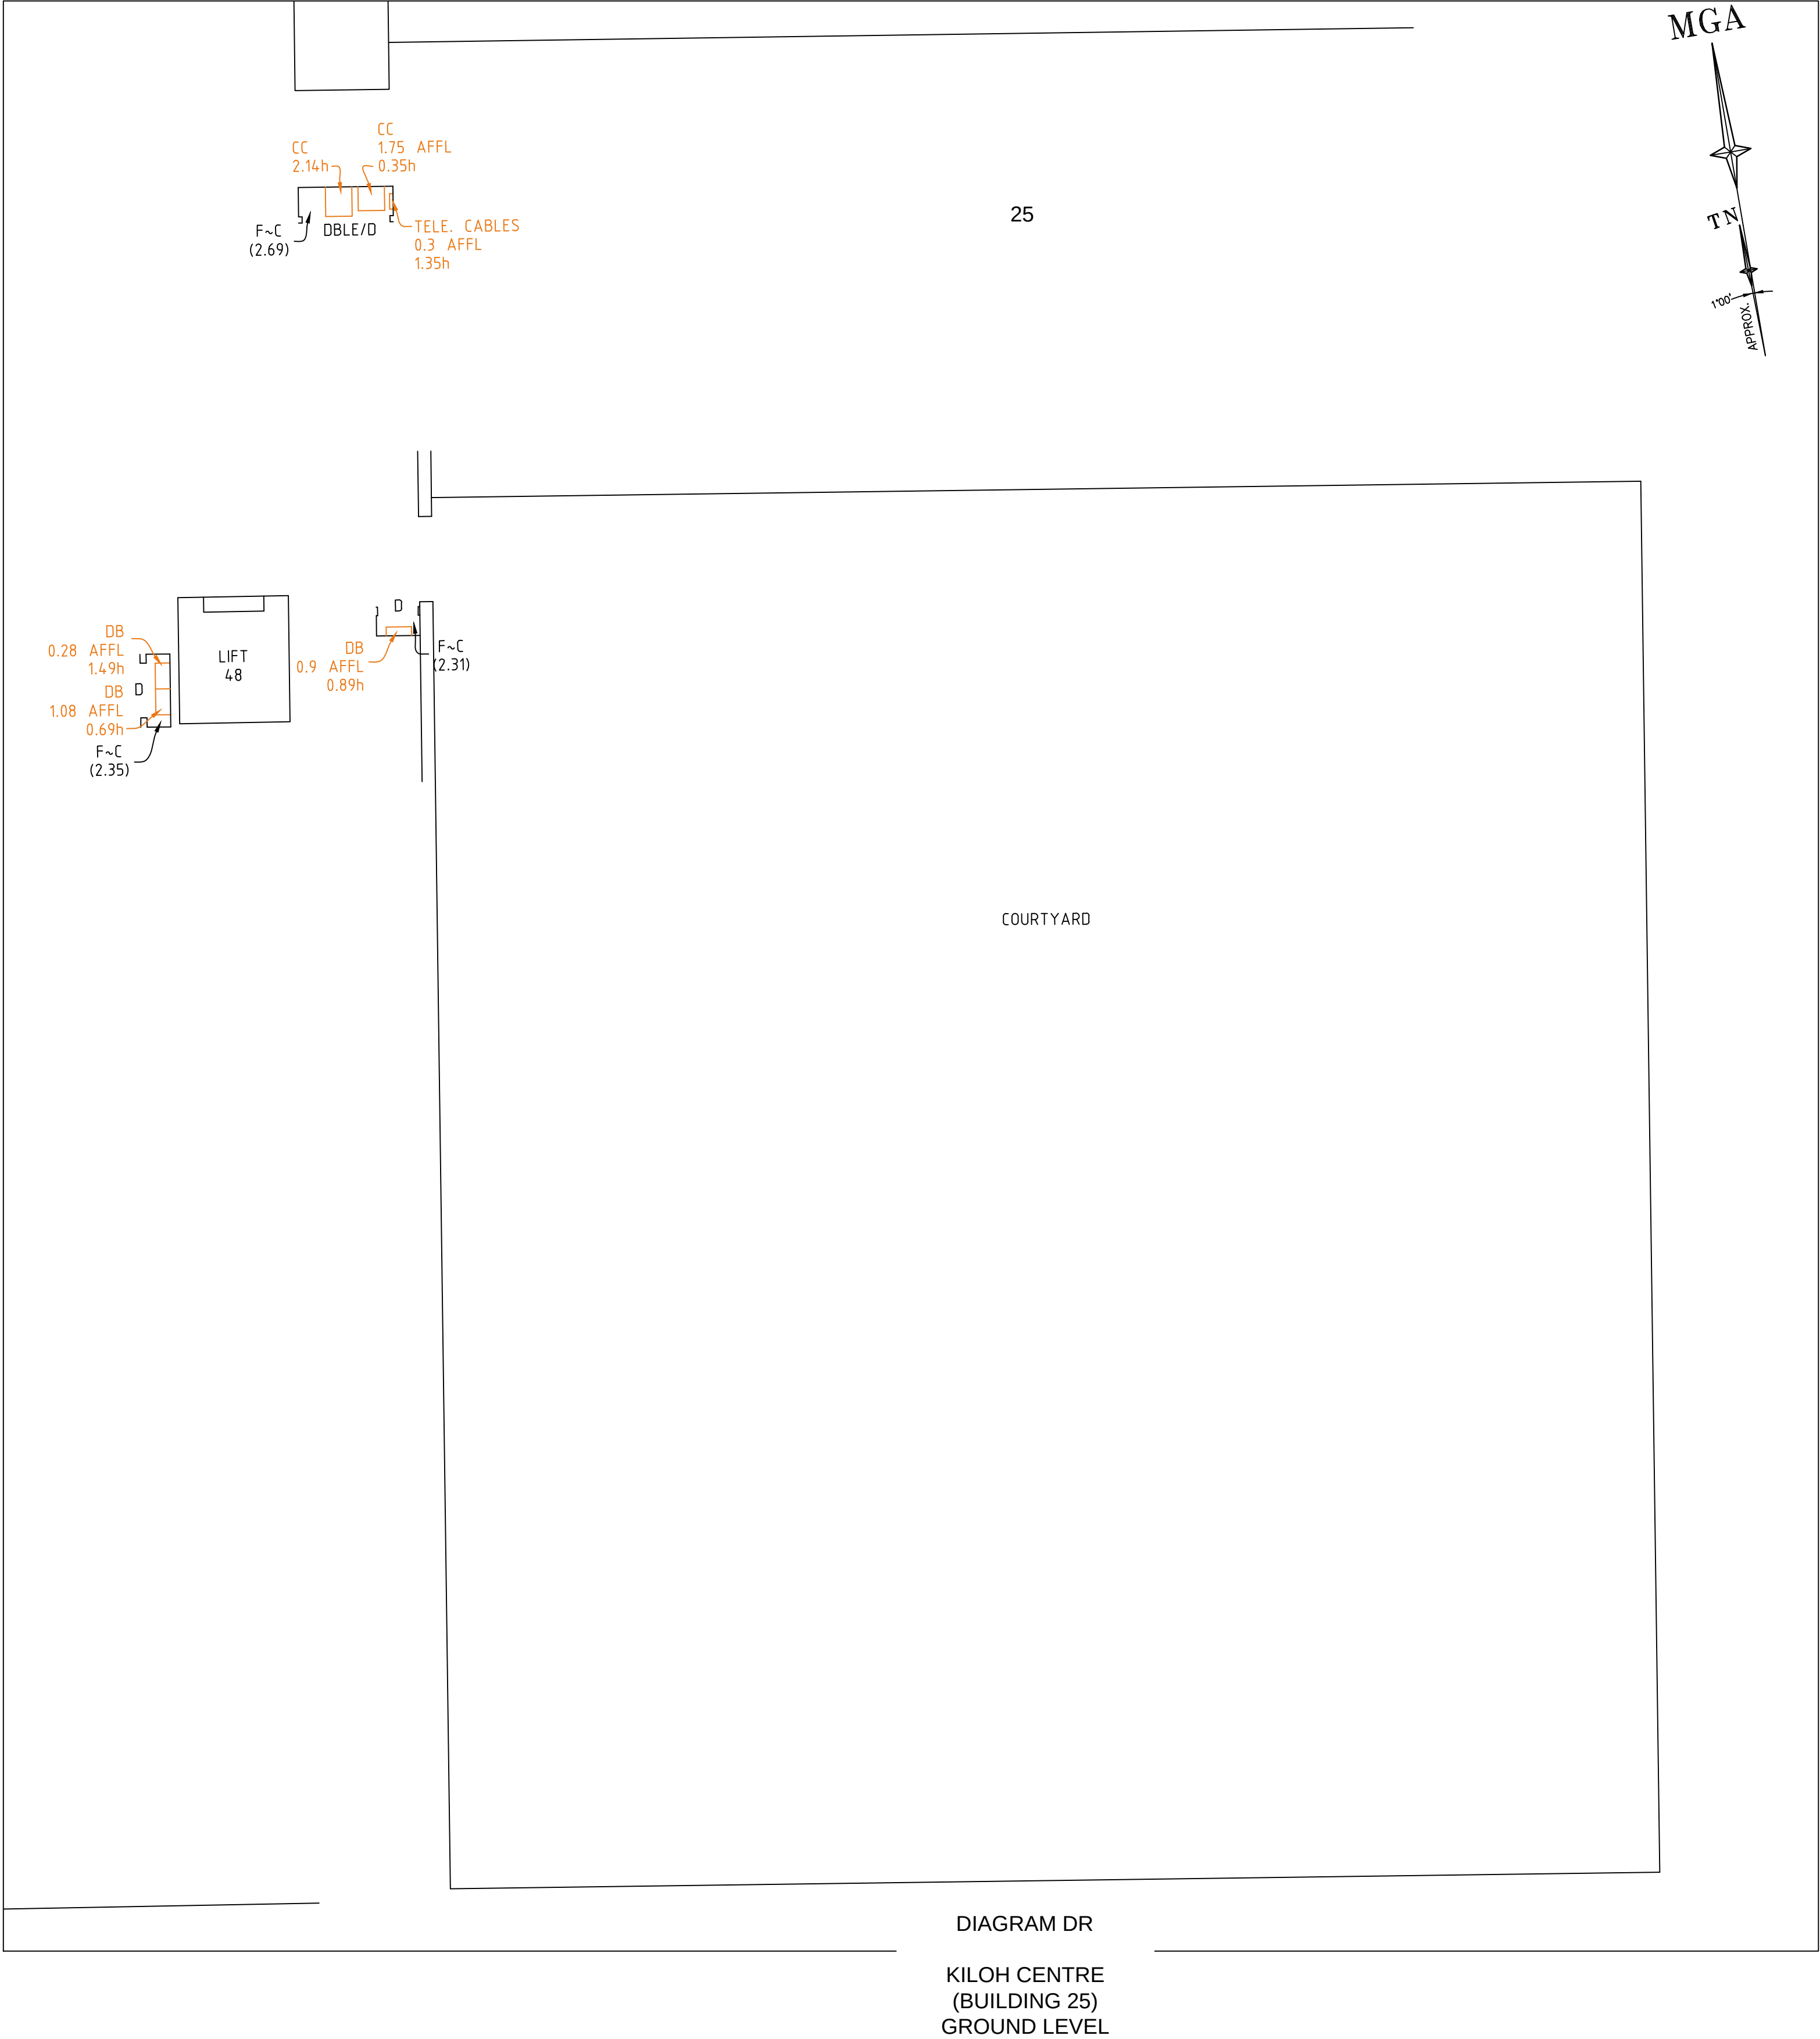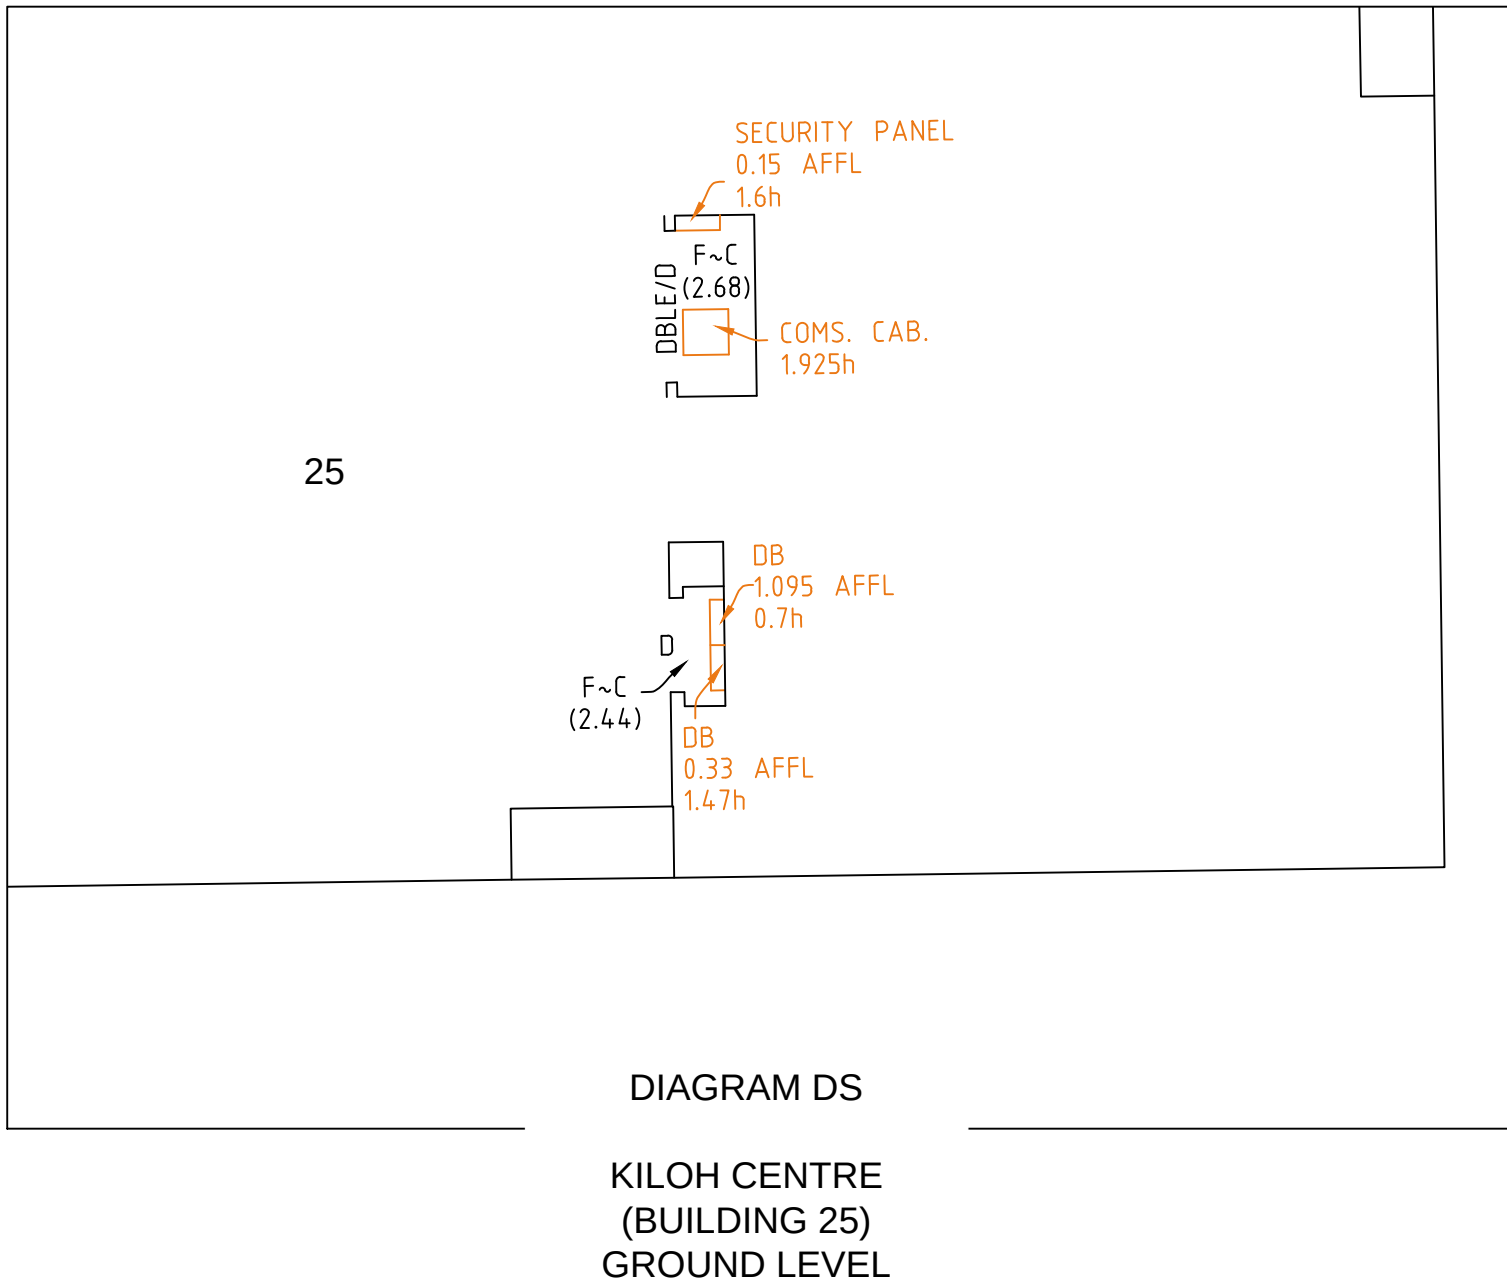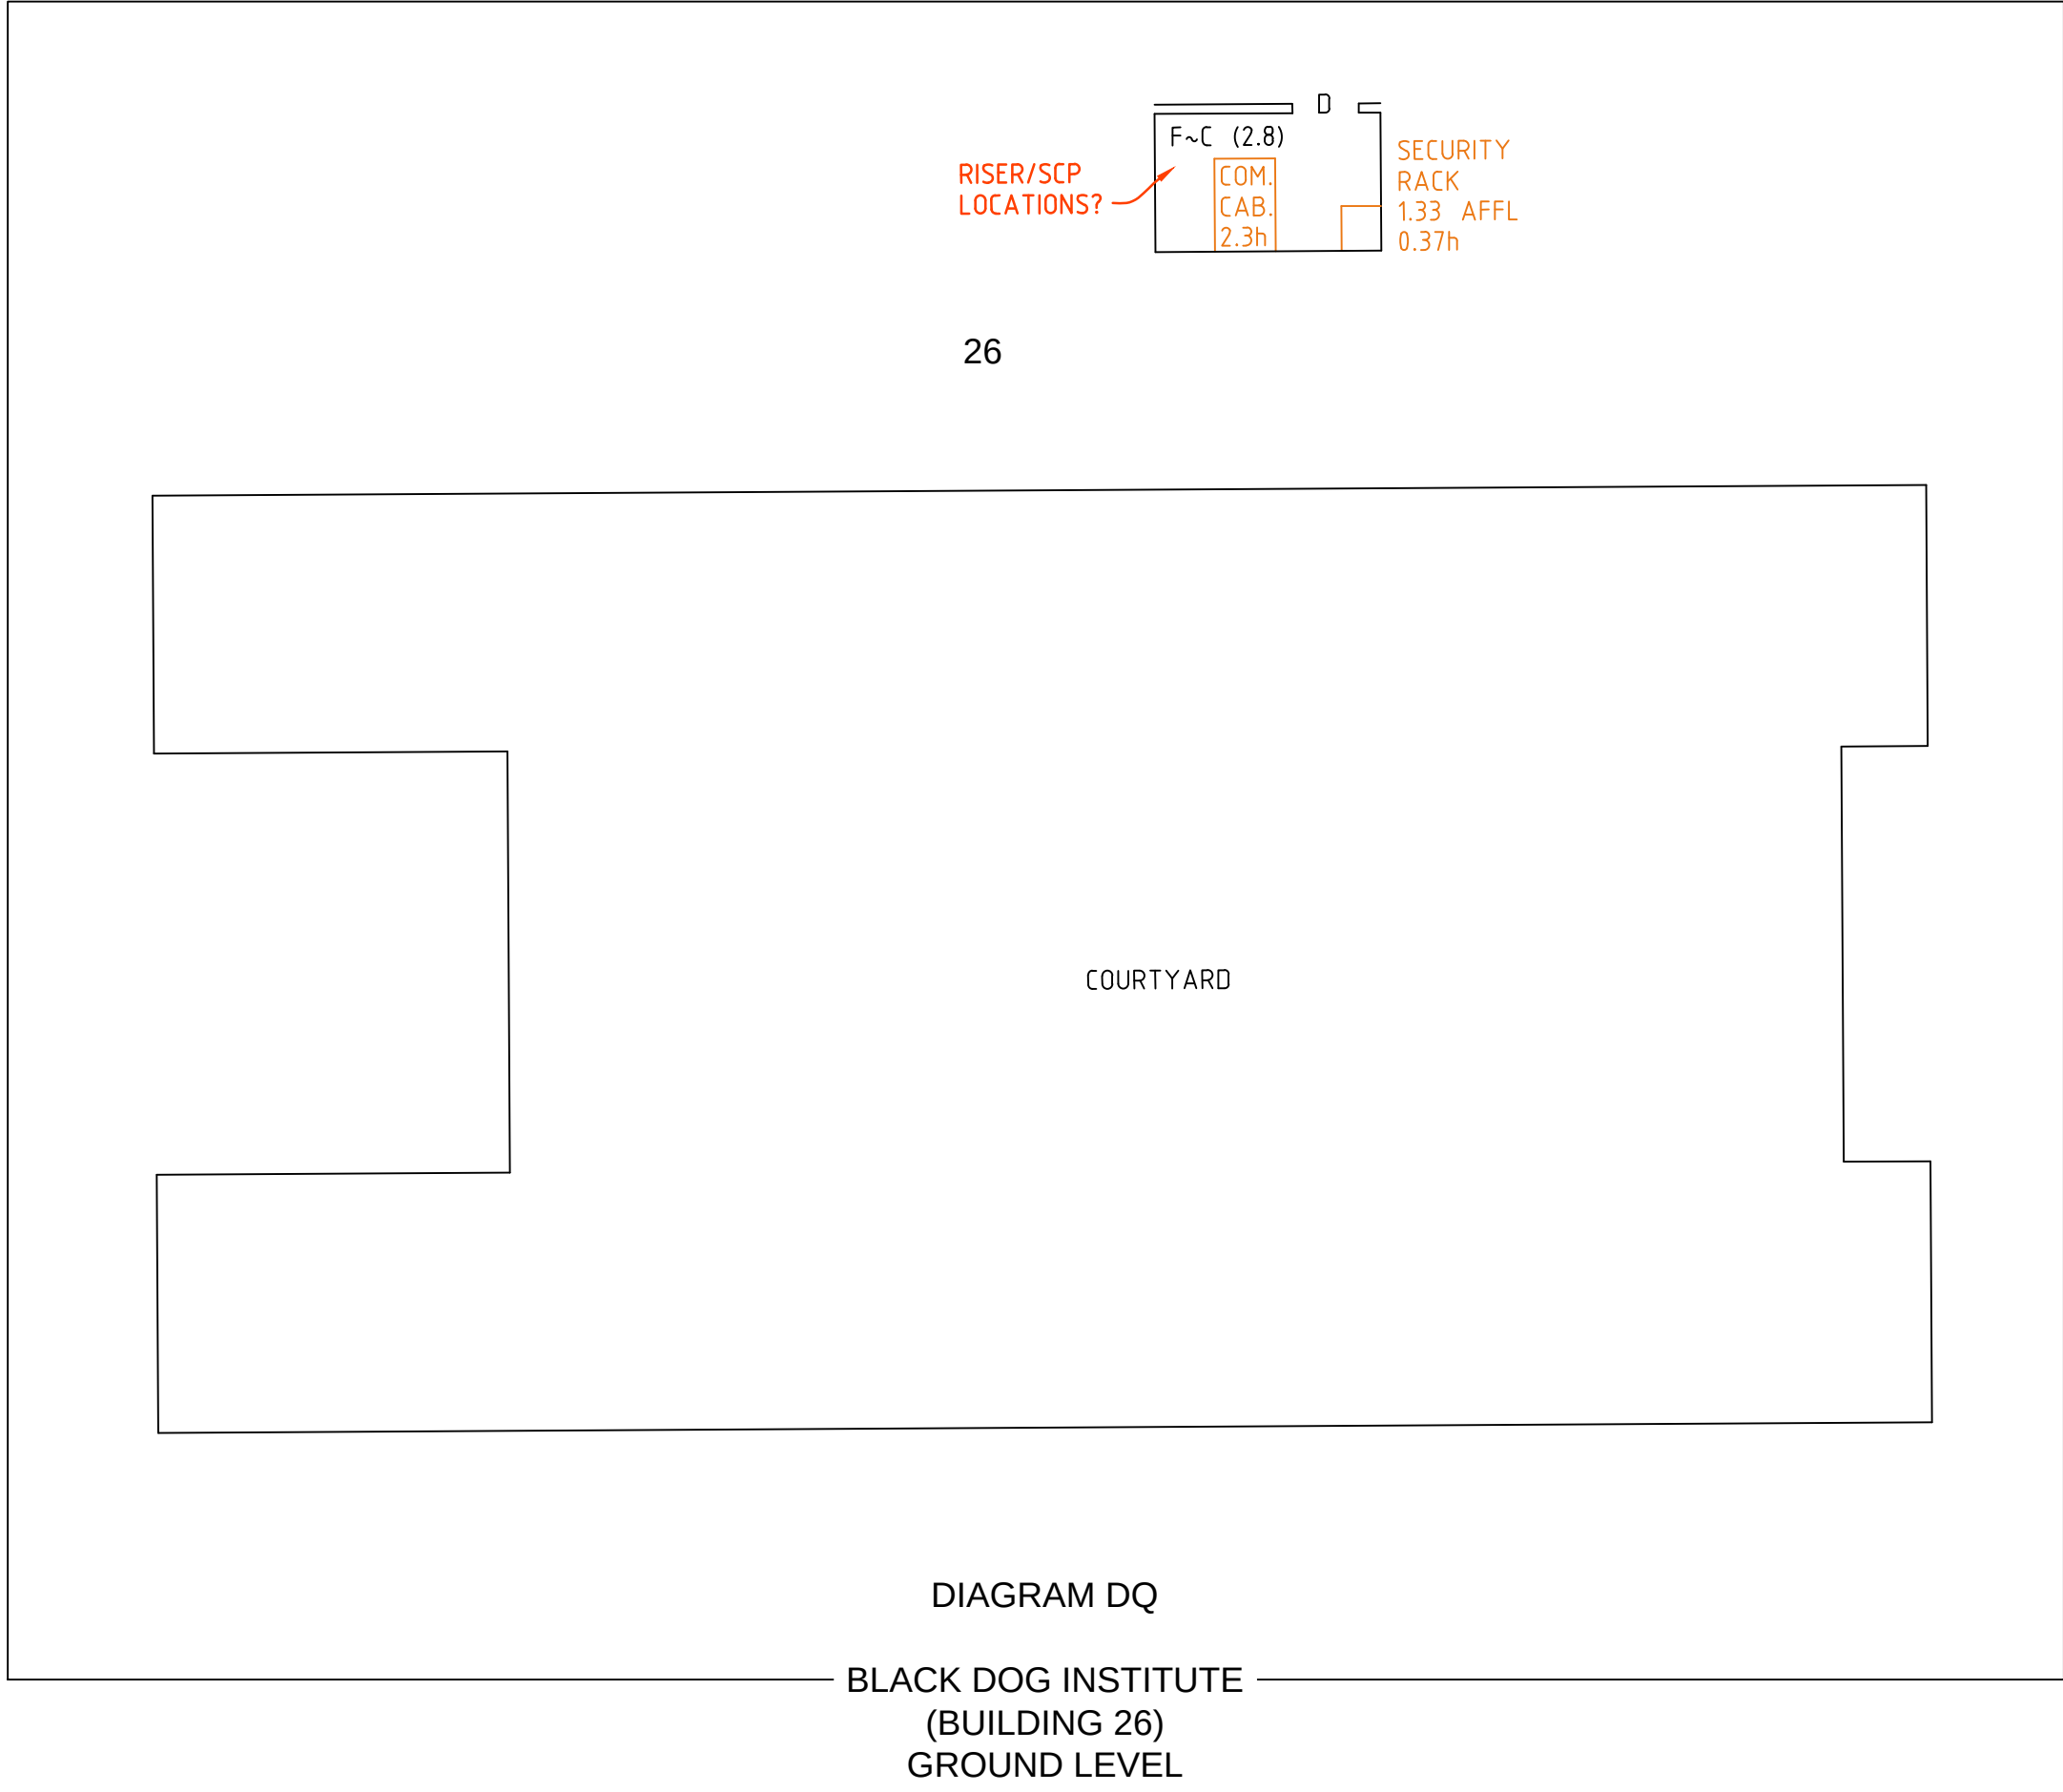

REFER TO SHEET 1 FOR NOTES AND LEGENDS



THIS IS THE PLAN REFERRED TO
IN MY LETTER DATED:
.....
Registered Surveyor NSW



Client ARCADIS AUSTRALIA PACIFIC PTY LTD
Drawing title
PLAN OF DETAIL AND LEVELS OVER LOT 1 IN DP870270
KNOWN AS 'PRINCE OF WALES HOSPITAL', BARKER
STREET, RANDWICK

datum
AHD
site Area
13.26Ha
LGA
RANDWICK

project number	30744	reference number	43147DT
scale	1:1000 @A1	date of survey	15/06/15
OF	SHEET 89	SHEETS	74

ZONE 3 INTERNAL DIAGRAMS

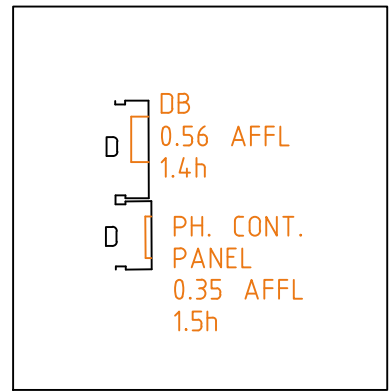


DIAGRAM DT

NEUROSCIENCES
RESEARCH AUSTRALIA
(BUILDING 27)
GROUND LEVEL

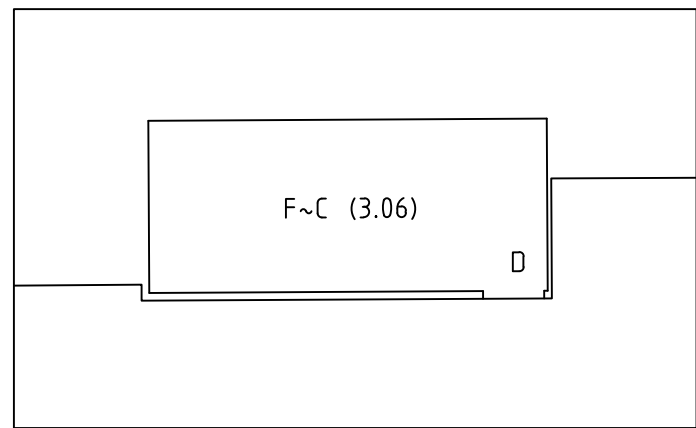


DIAGRAM DU

NEUROSCIENCES
RESEARCH AUSTRALIA
(BUILDING 27)
GROUND LEVEL

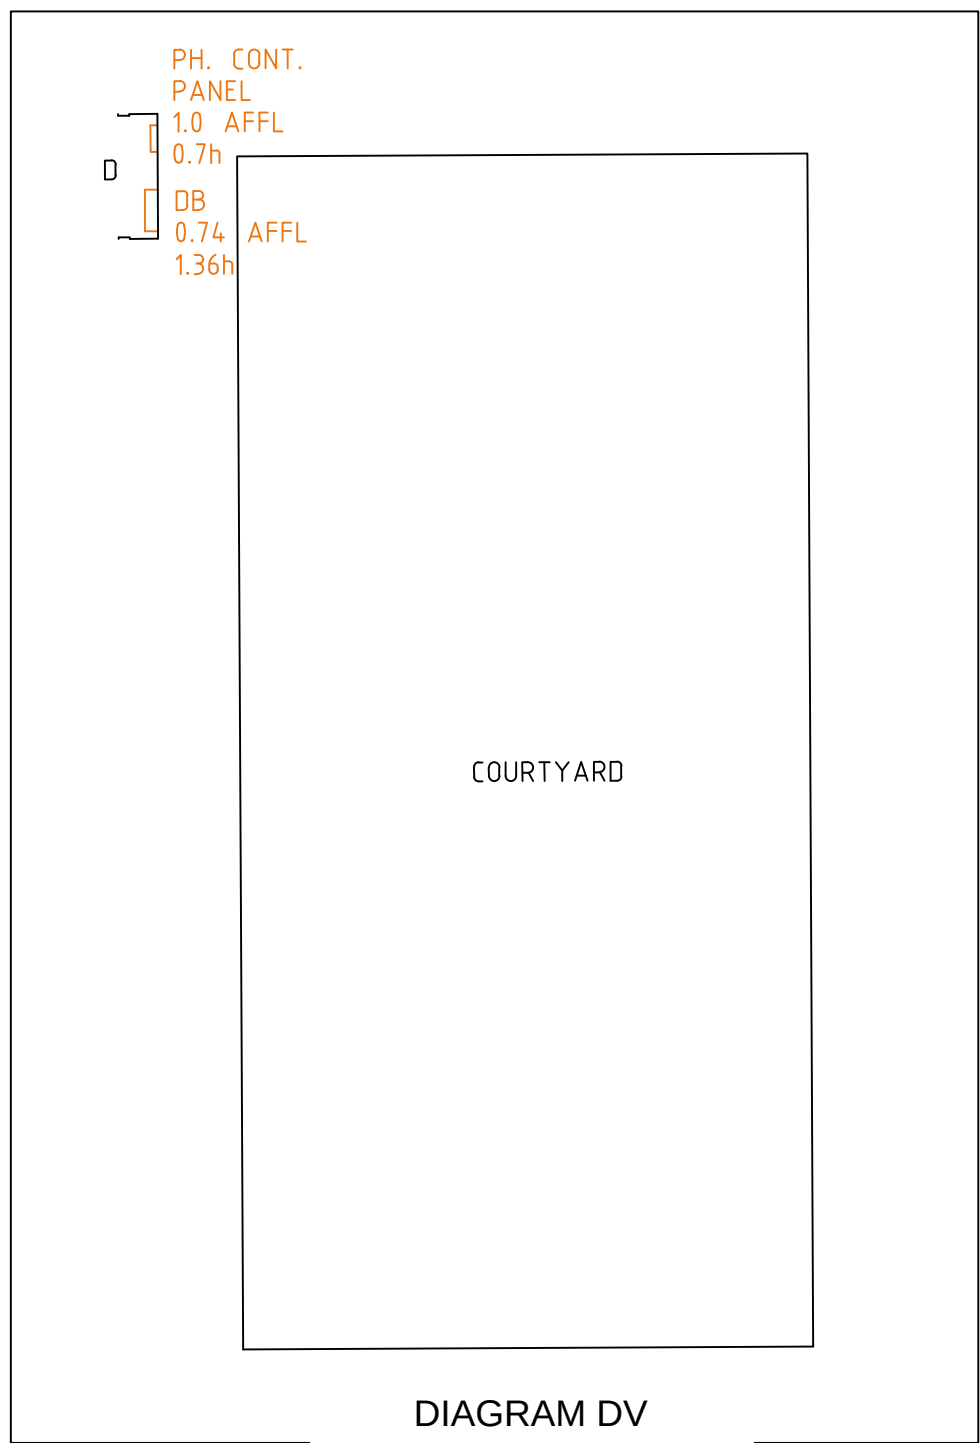


DIAGRAM DV

NEUROSCIENCES
RESEARCH AUSTRALIA
(BUILDING 27)
GROUND LEVEL

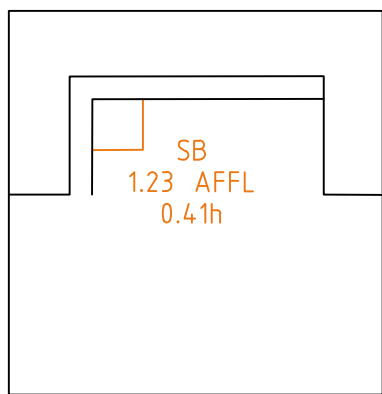


DIAGRAM DW

AMBULANCE STATION
GROUND LEVEL

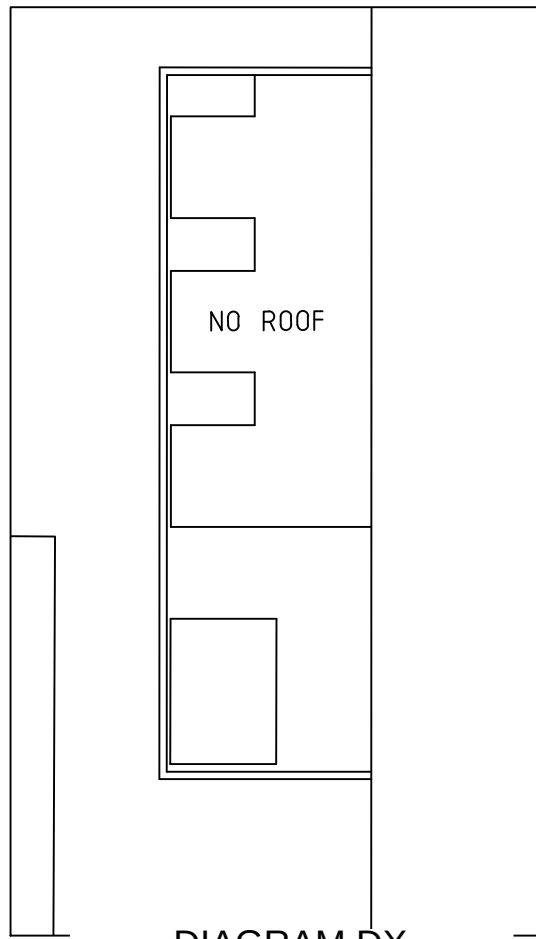


DIAGRAM DX

NEUROSCIENCES
RESEARCH AUSTRALIA
(BUILDING 27)
GROUND LEVEL

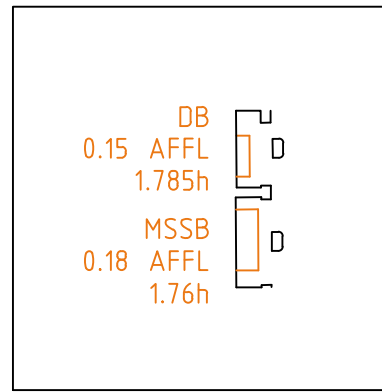


DIAGRAM DY

NEUROSCIENCES
RESEARCH AUSTRALIA
(BUILDING 27)
GROUND LEVEL

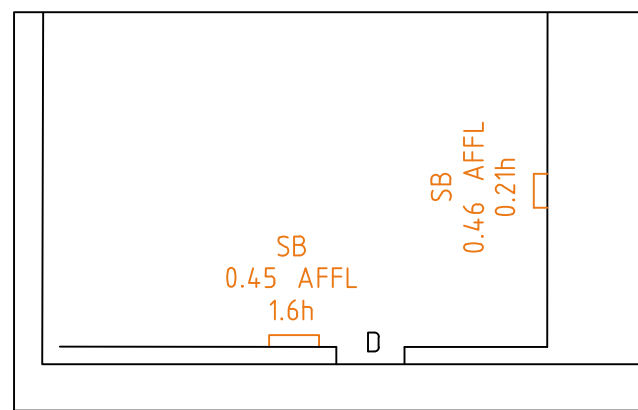


DIAGRAM DZ

AMBULANCE STATION
GROUND LEVEL

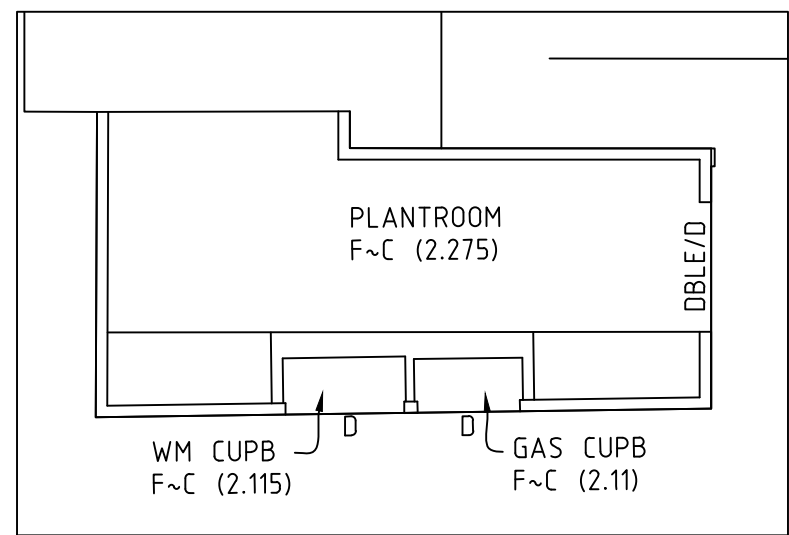


DIAGRAM EA

NEUROSCIENCES
RESEARCH AUSTRALIA
(BUILDING 27)
GROUND LEVEL

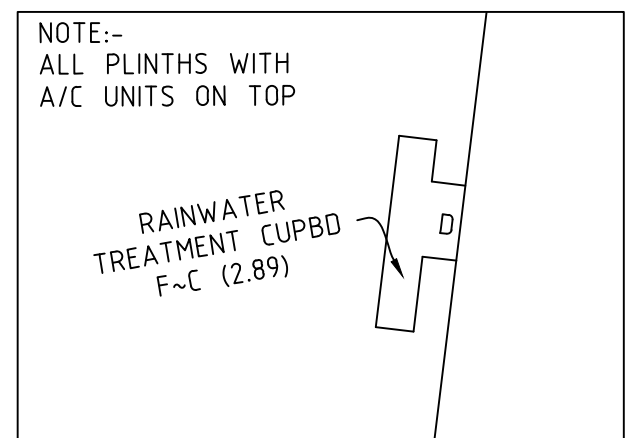


DIAGRAM EB

NEUROSCIENCES
RESEARCH AUSTRALIA
(BUILDING 27)
GROUND LEVEL

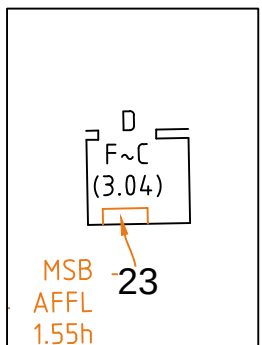
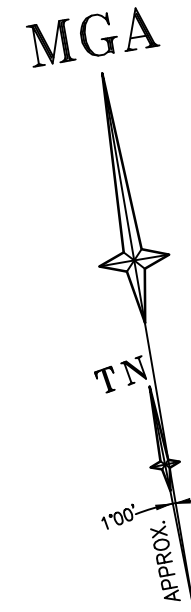


DIAGRAM EC

HUT U
(BUILDING 23)
GROUND LEVEL

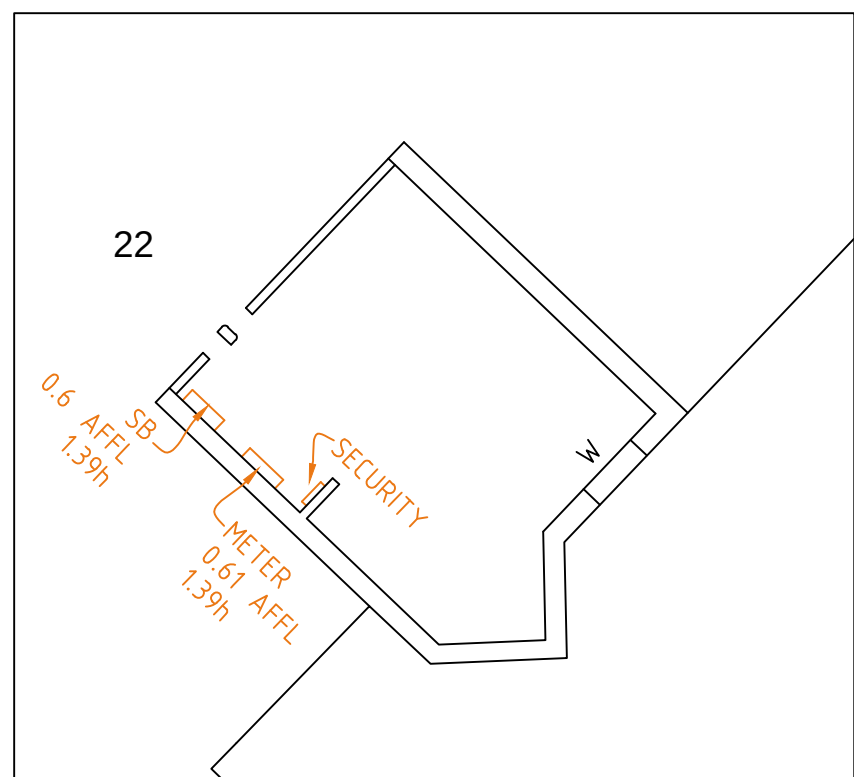


DIAGRAM EE

CHILDCARE CENTRE
(BUILDING 22)
GROUND LEVEL

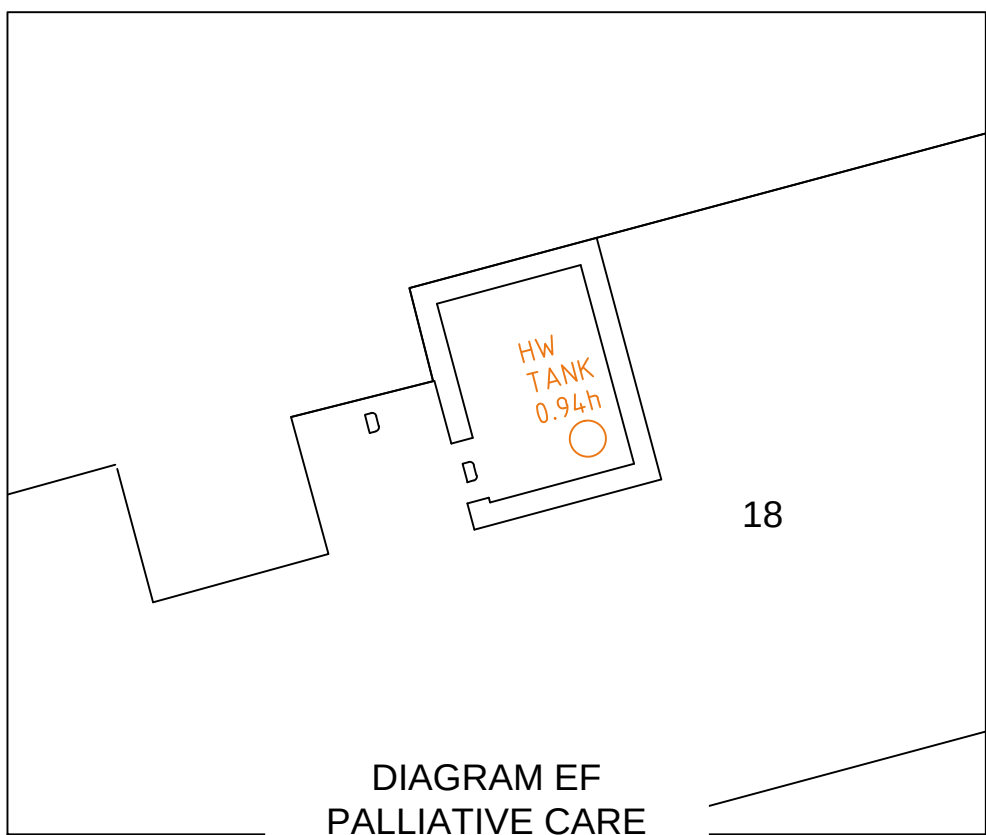


DIAGRAM EF
PALLIATIVE CARE
(BUILDING 18)
GROUND LEVEL

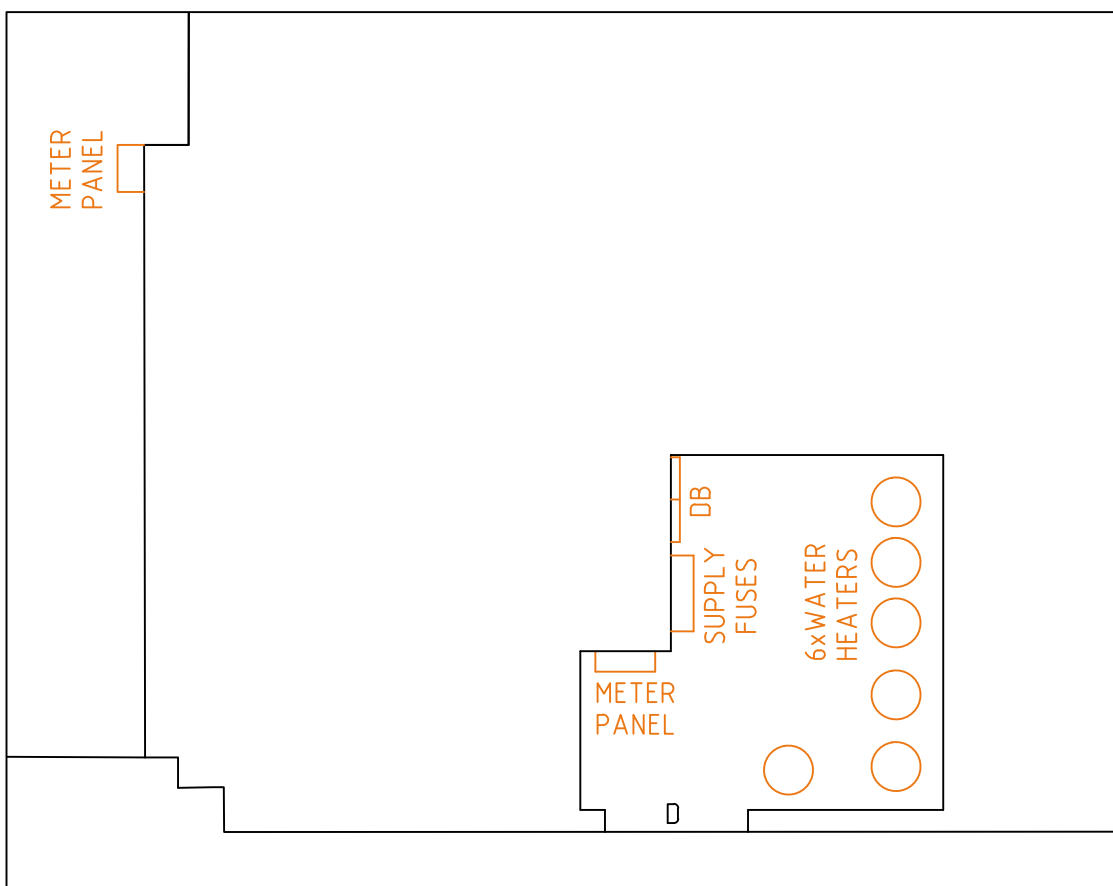


DIAGRAM EG
RONALD McDONALD HOUSE
(BUILDING 21)
GROUND LEVEL

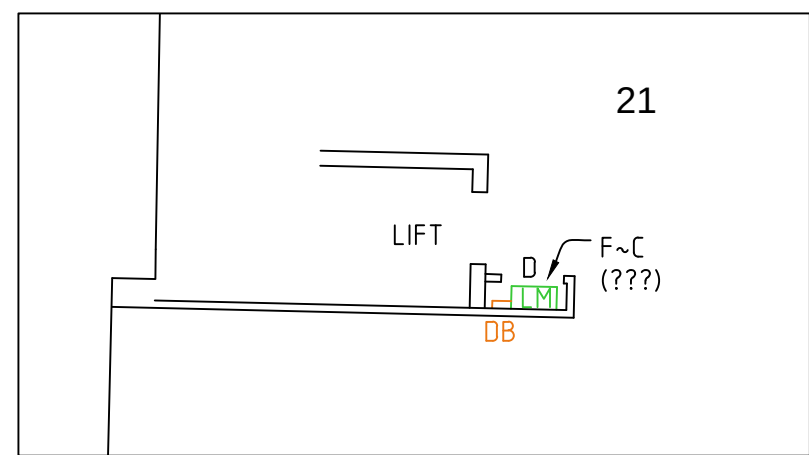


DIAGRAM EH
RONALD McDONALD HOUSE
(BUILDING 21)
GROUND LEVEL

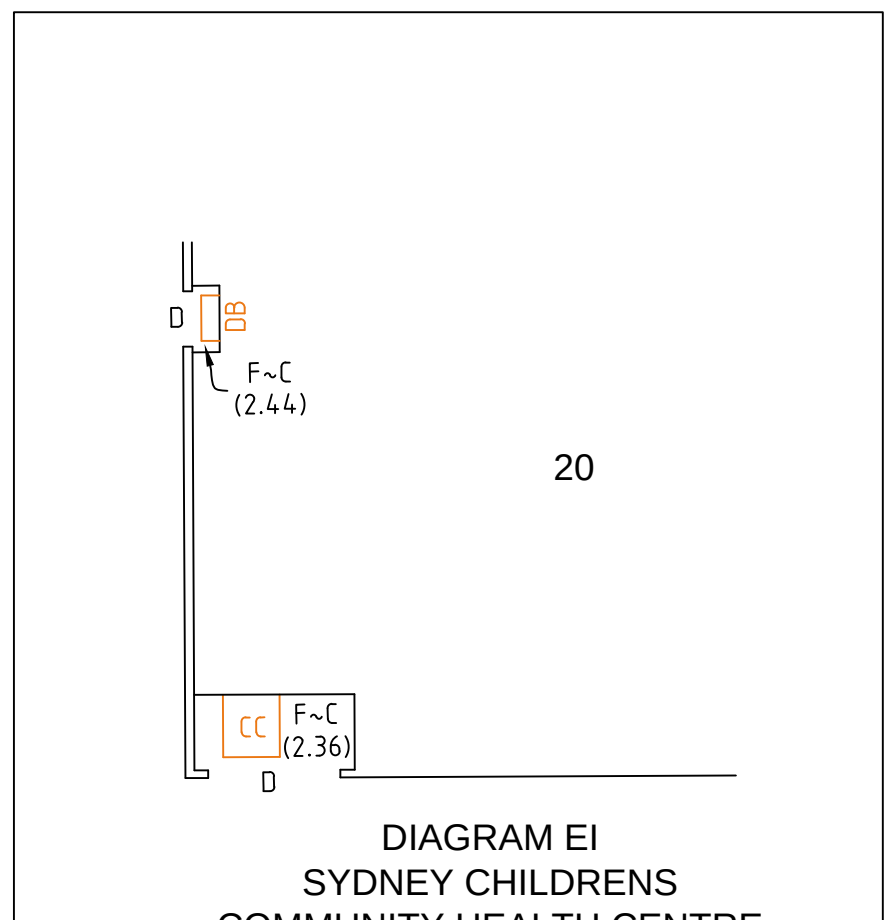


DIAGRAM EI
SYDNEY CHILDRENS
COMMUNITY HEALTH CENTRE
(BUILDING 20)
GROUND LEVEL

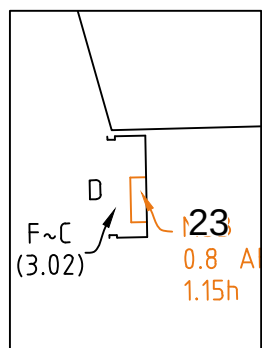


DIAGRAM ED

HUT U
(BUILDING 23)
GROUND LEVEL

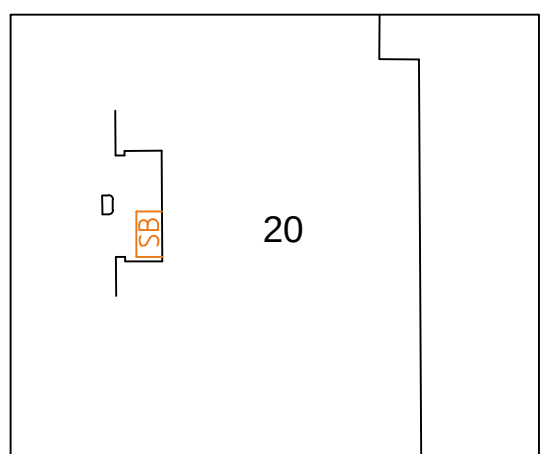


DIAGRAM EJ
SYDNEY CHILDRENS
COMMUNITY HEALTH CENTRE
(BUILDING 20)
GROUND LEVEL

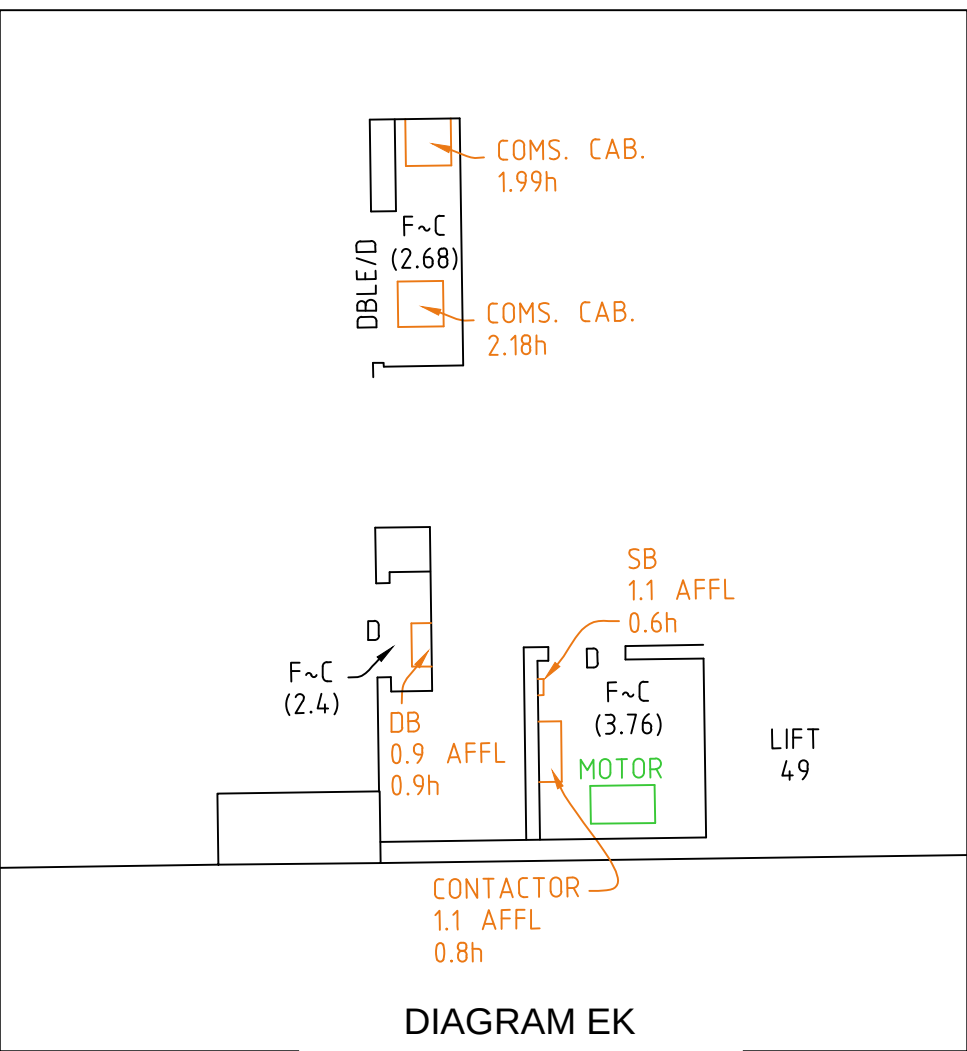


DIAGRAM EK

KILOH CENTRE
(BUILDING 25)
LEVEL 1

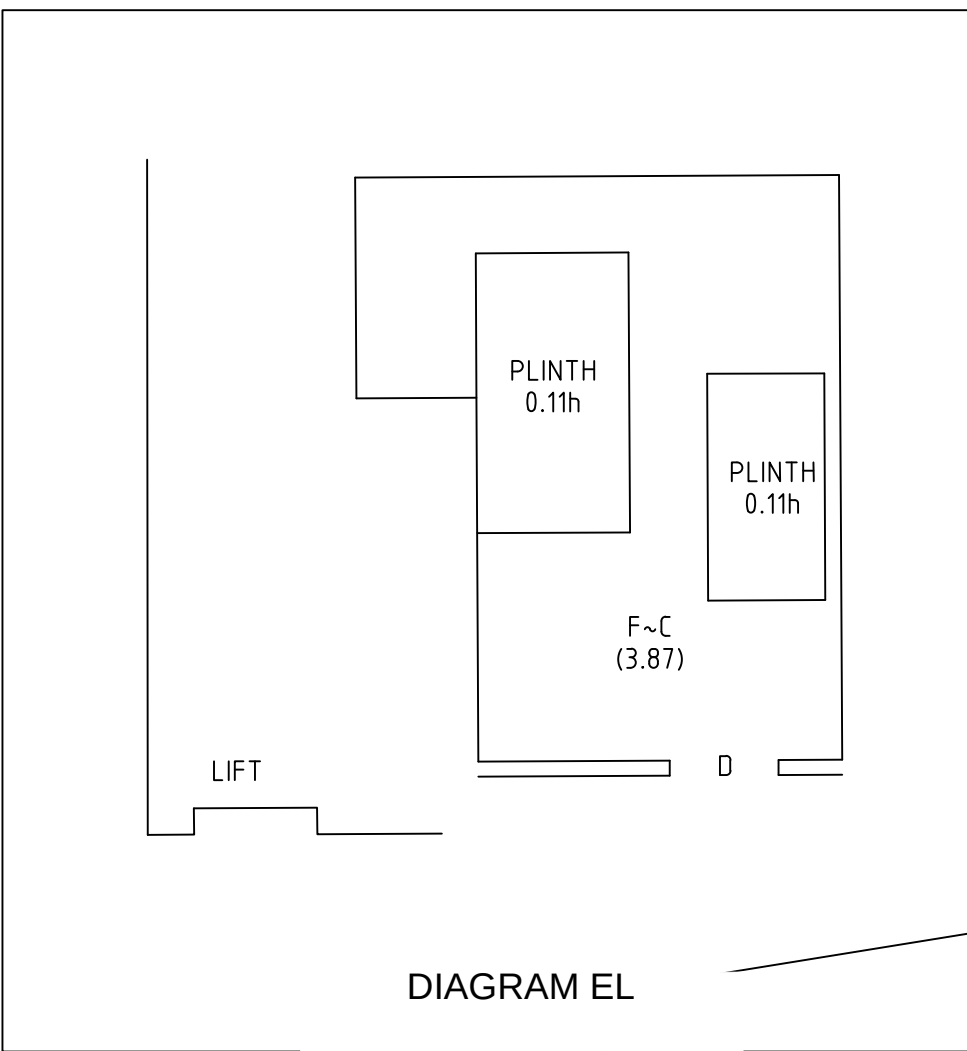


DIAGRAM EL

NEUROSCIENCES
RESEARCH AUSTRALIA
(BUILDING 27)
LEVEL 4

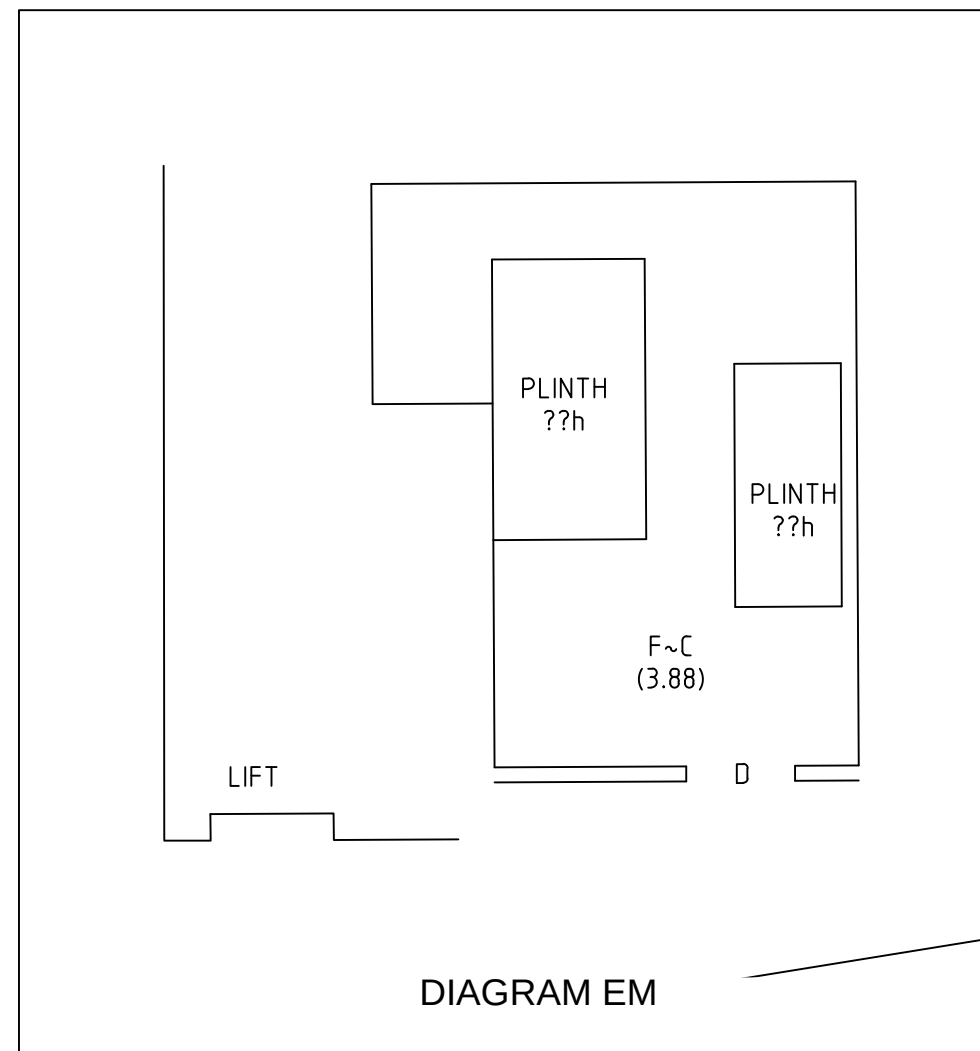


DIAGRAM EM

NEUROSCIENCES
RESEARCH AUSTRALIA
(BUILDING 27)
LEVEL 5



REFER TO SHEET 1 FOR NOTES AND LEGENDS



THIS IS THE PLAN REFERRED TO
IN MY LETTER DATED:
.....
Registered Surveyor NSW

LTS
LOCKLEY
Registered Surveyors NSW
www.ltsl.com.au


Suite 1, Level 1
810 Pacificway
Gordon NSW 2072
Locked Bag 5
Gordon NSW 2072
P 1300 587 000
F 02 9499 7760

Client **ARCADIS AUSTRALIA PACIFIC PTY LTD**
Drawing title
**PLAN OF DETAIL AND LEVELS OVER LOT 1 IN DP870270
KNOWN AS 'PRINCE OF WALES HOSPITAL', BARKER
STREET, RANDWICK**


datum
AHD
site Area
13.26Ha
LGA
RANDWICK

project number
30744
scale
1:1000 @A1
OF 89 SHEETS


reference number
43147DT
date of survey
15/06/15
75

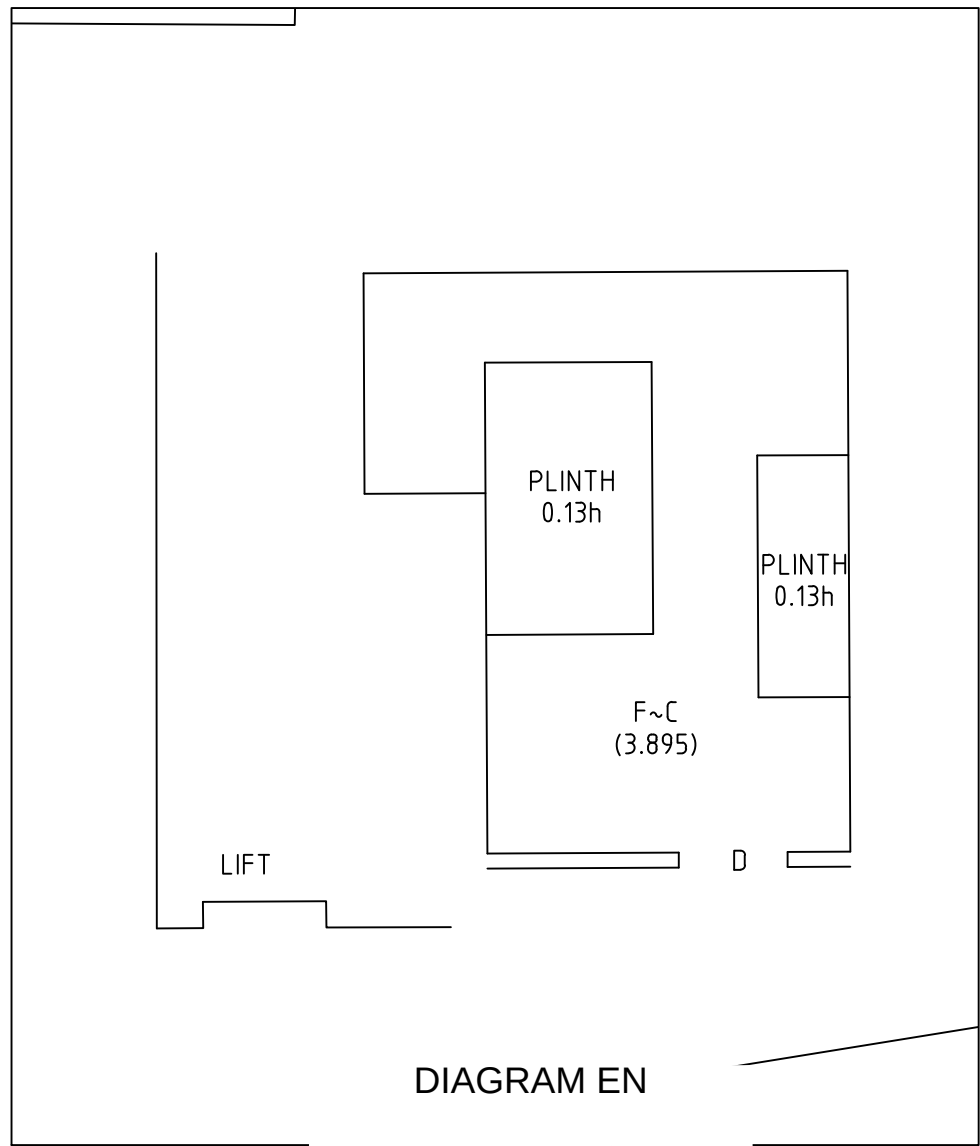


NEUROSCIENCES
RESEARCH AUSTRALIA
(BUILDING 27)
LEVEL 6

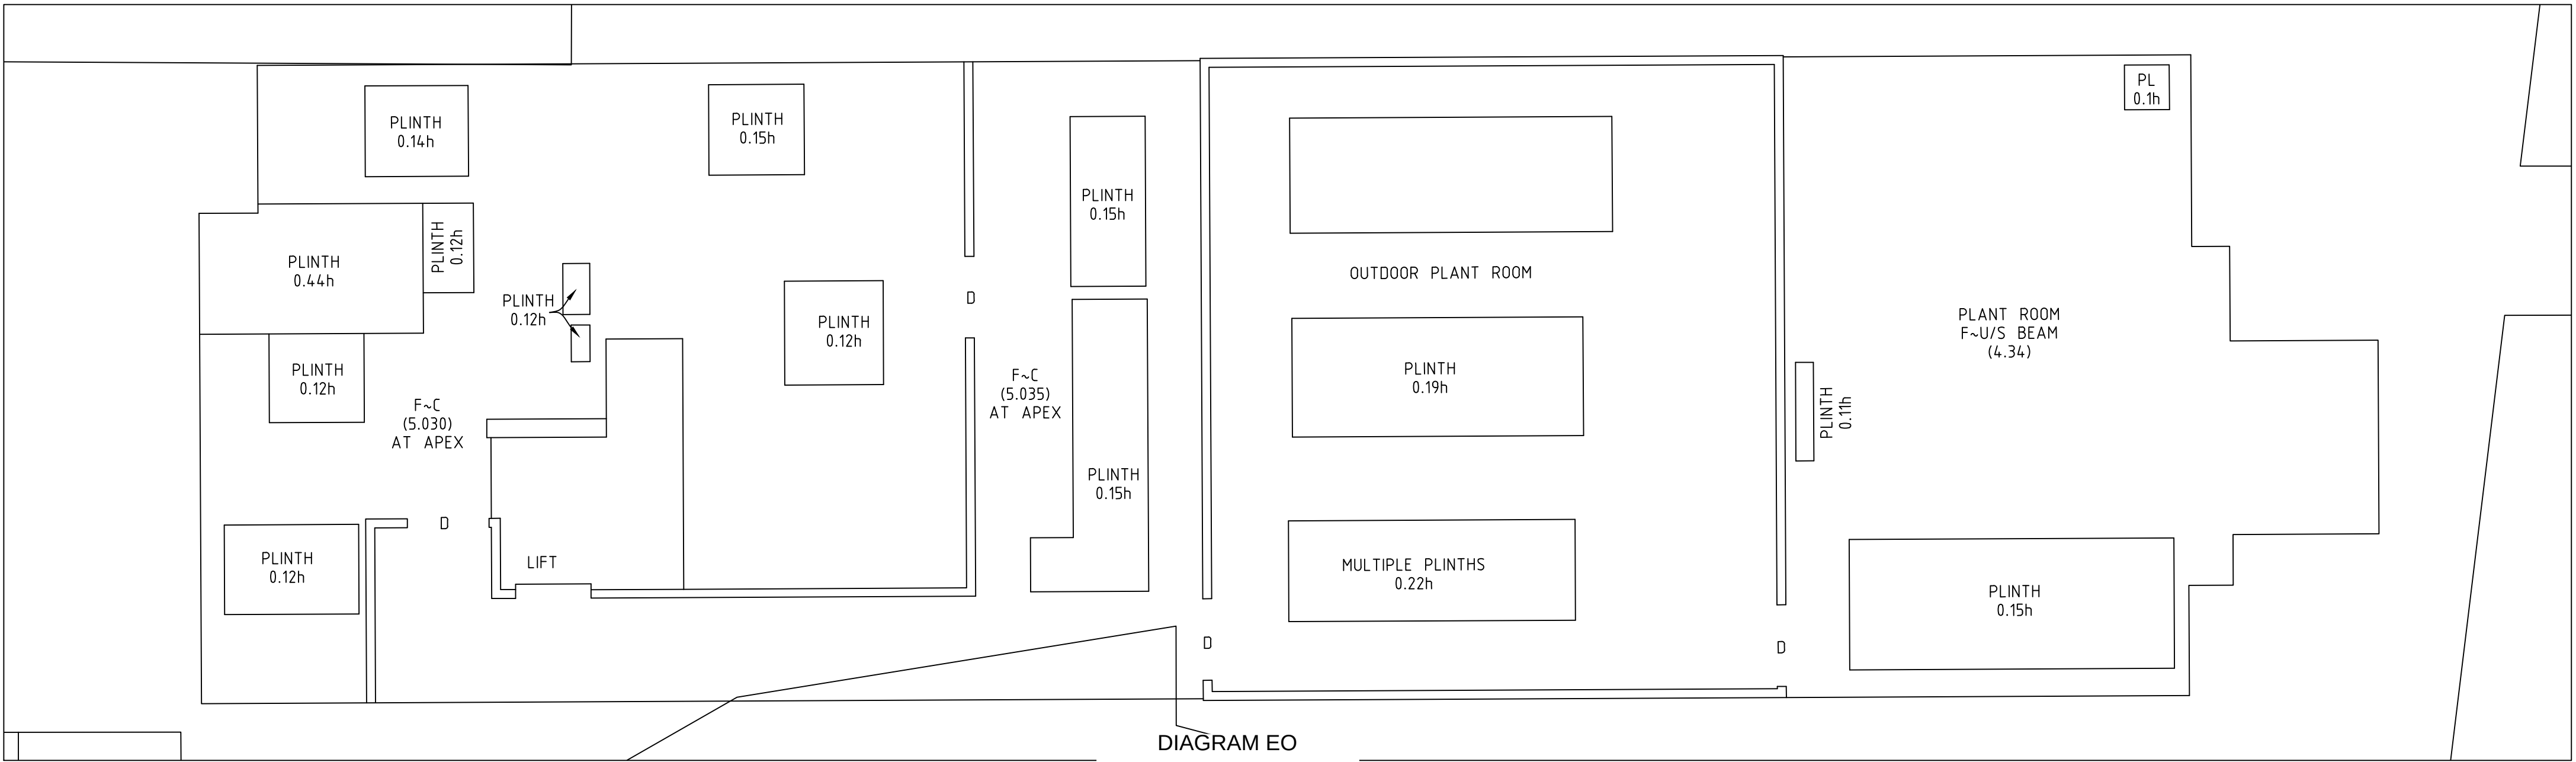

NEUROSCIENCES
RESEARCH AUSTRALIA
(BUILDING 27)
LEVEL 7

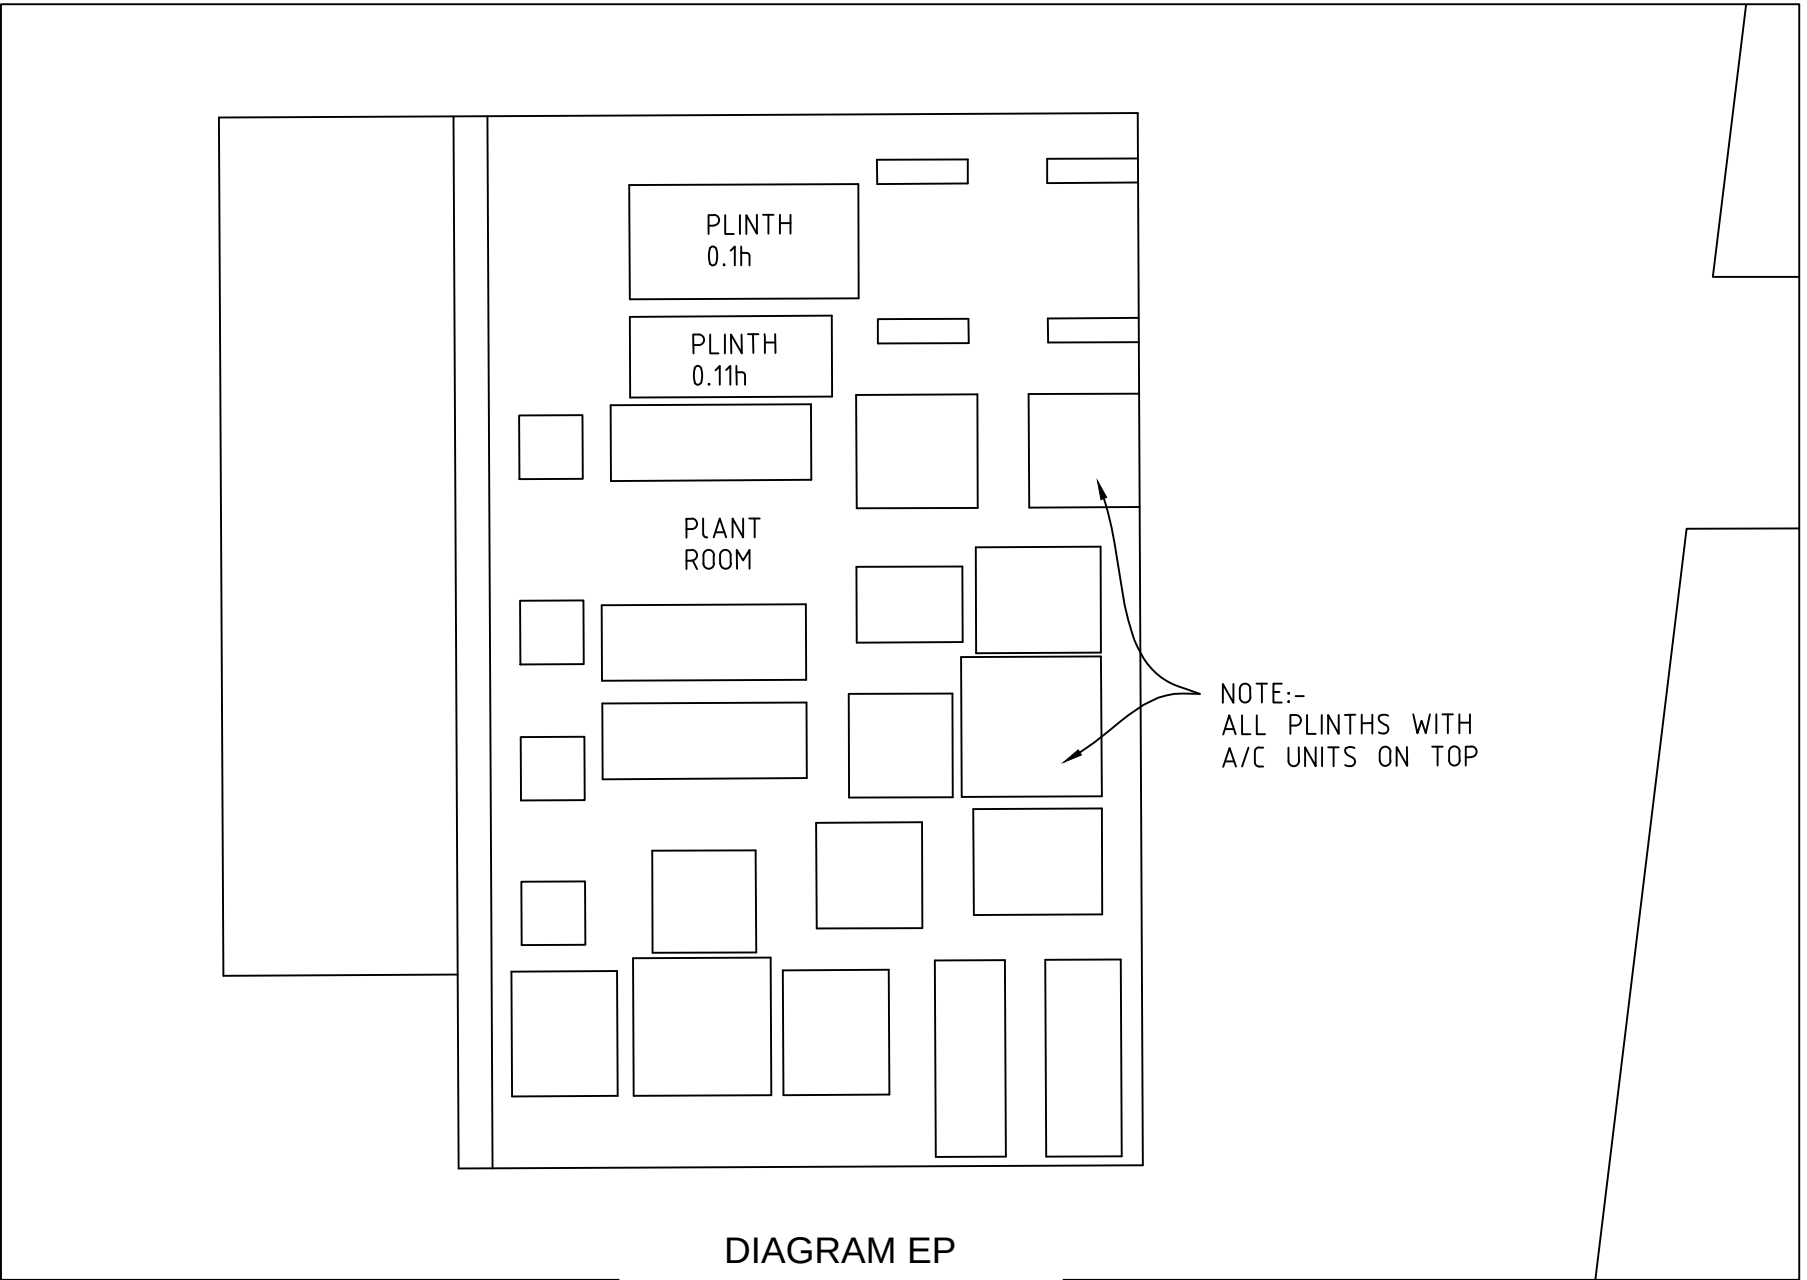

NEUROSCIENCES
RESEARCH AUSTRALIA
(BUILDING 27)
ROOF LEVEL

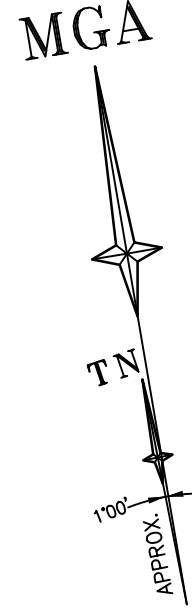

REFER TO SHEET 1 FOR NOTES AND LEGENDS



THIS IS THE PLAN REFERRED TO
IN MY LETTER DATED:
.....
Registered Surveyor NSW

LTS
LOCKLEY
Registered Surveyors NSW
www.ltsl.com.au


Suite 1, Level 1
810 Pacificway
Gordon NSW 2072
Locked Bag 5
Gordon NSW 2072
P 1300 587 000
F 02 9499 7760

Client **ARCADIS AUSTRALIA PACIFIC PTY LTD**
Drawing title
**PLAN OF DETAIL AND LEVELS OVER LOT 1 IN DP870270
KNOWN AS 'PRINCE OF WALES HOSPITAL', BARKER
STREET, RANDWICK**


datum
AHD
site Area
13.26Ha
LGA
RANDWICK

project number
30744
scale
1:1000 @A1
OF 89 SHEETS


reference number
43147DT
date of survey
15/06/15
76

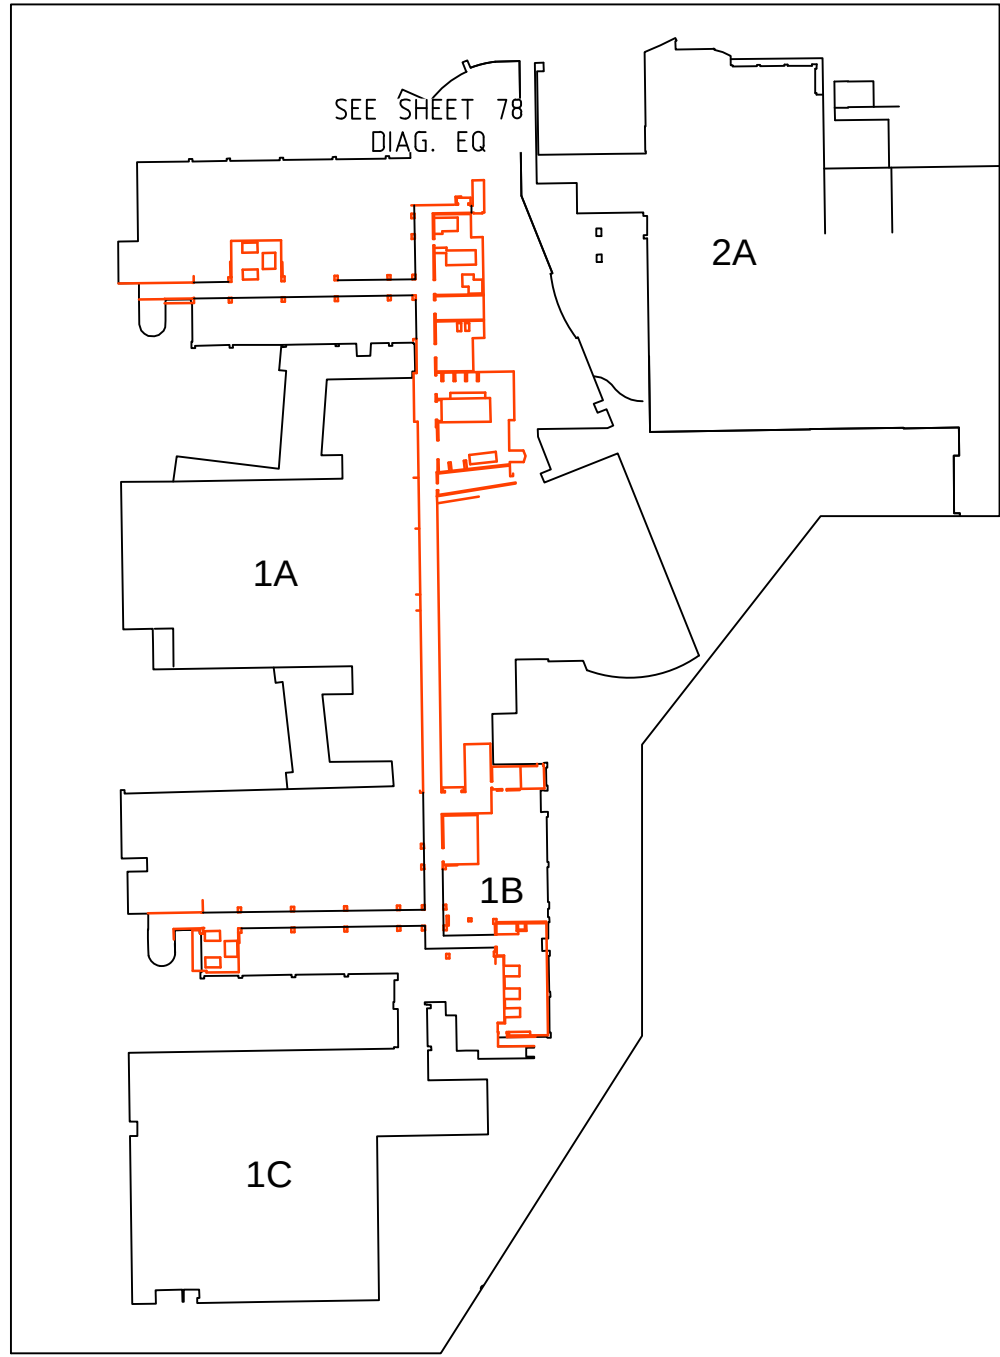


ZONE 4 - B1

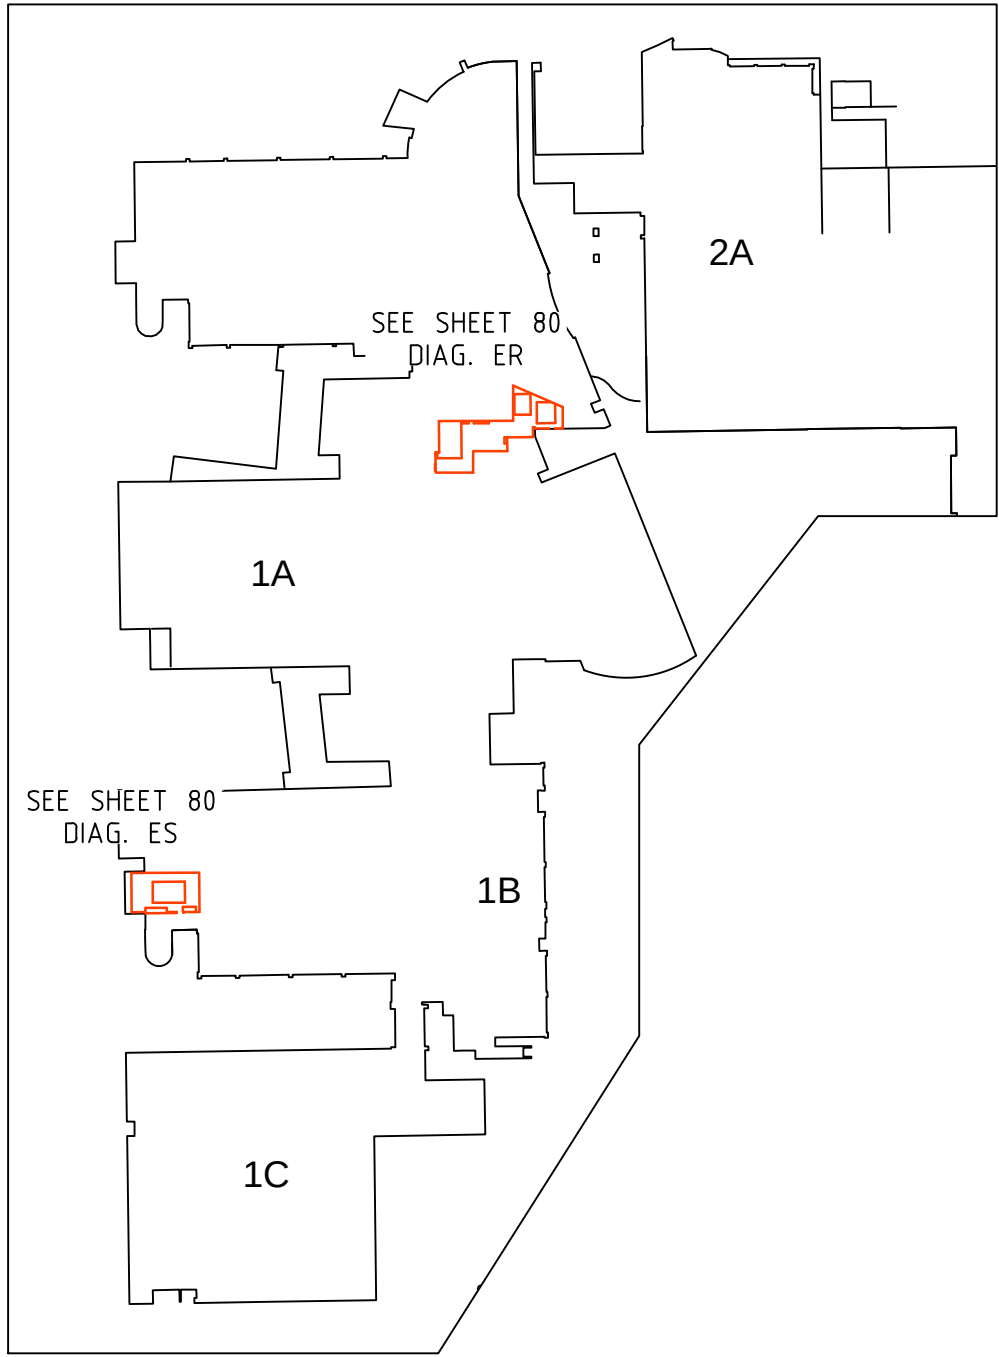


ZONE 4 - GROUND

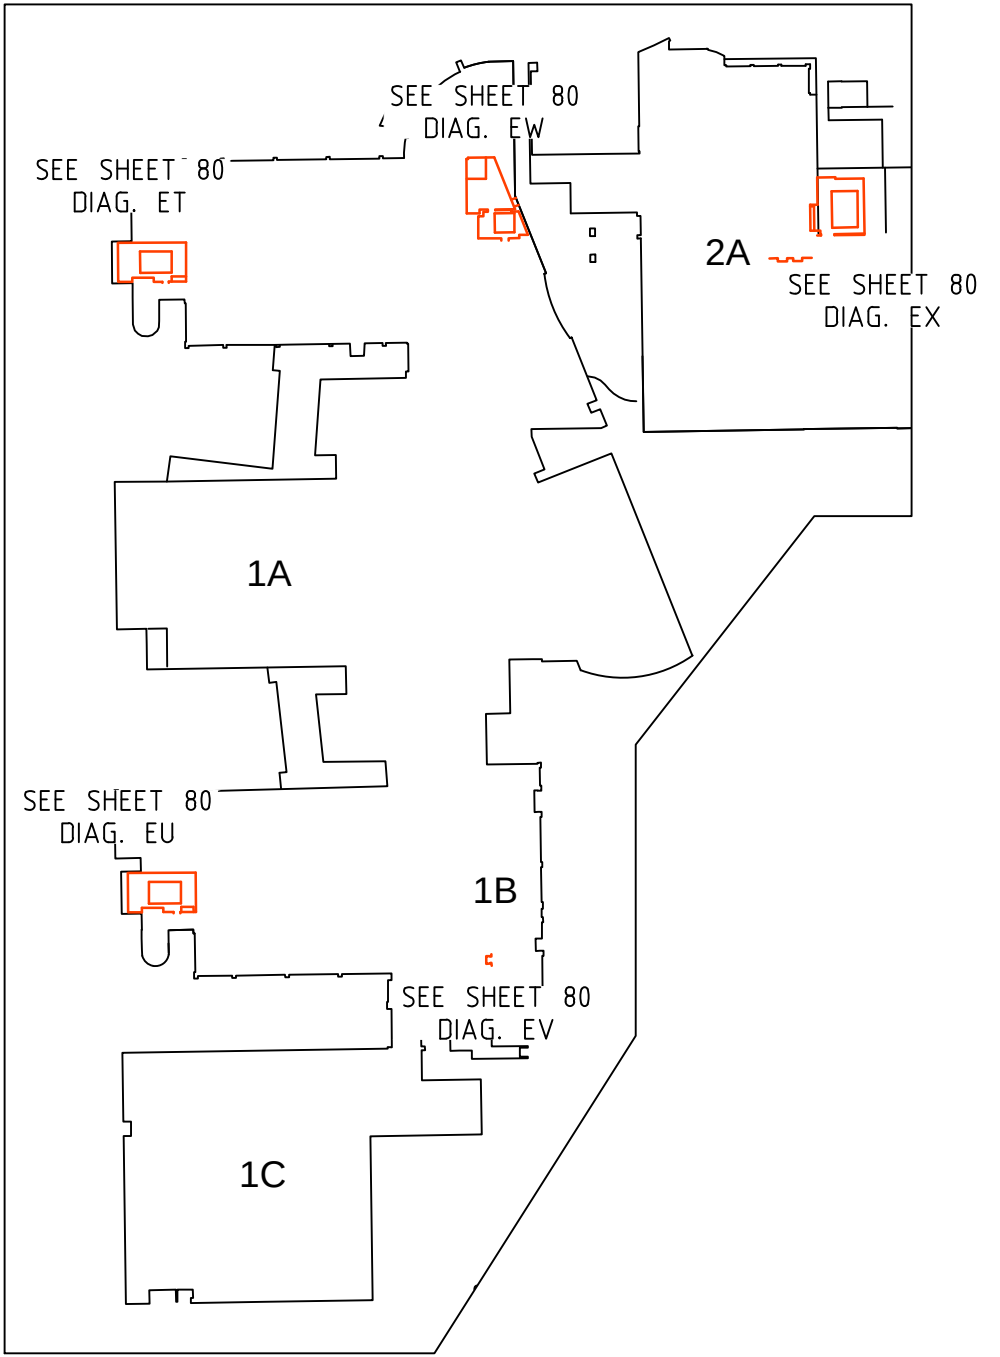


ZONE 4 - LEVEL 1

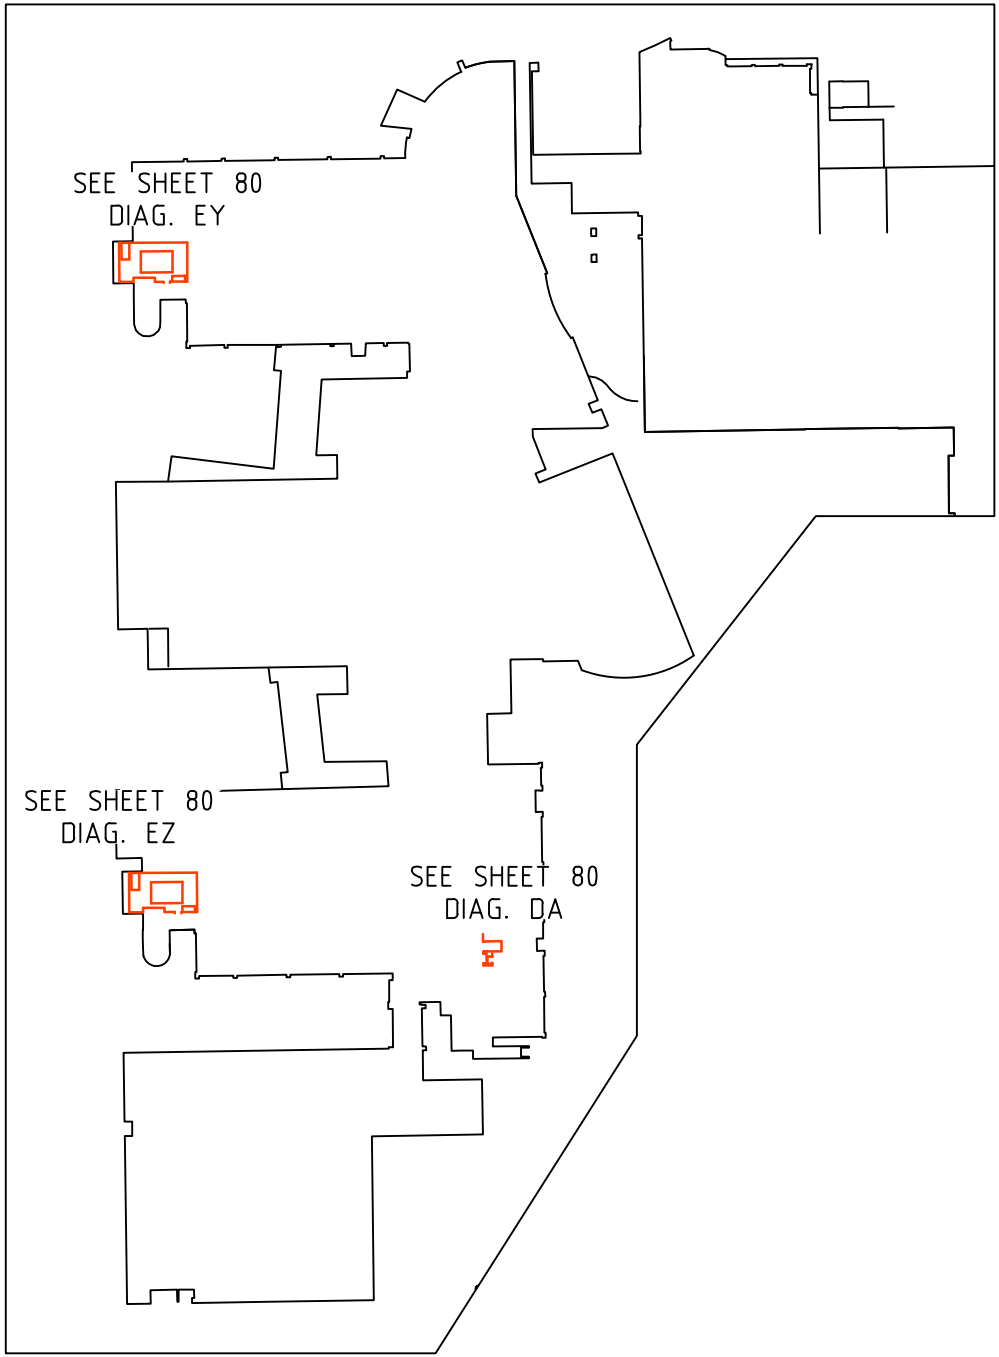


ZONE 4 - LEVEL 2

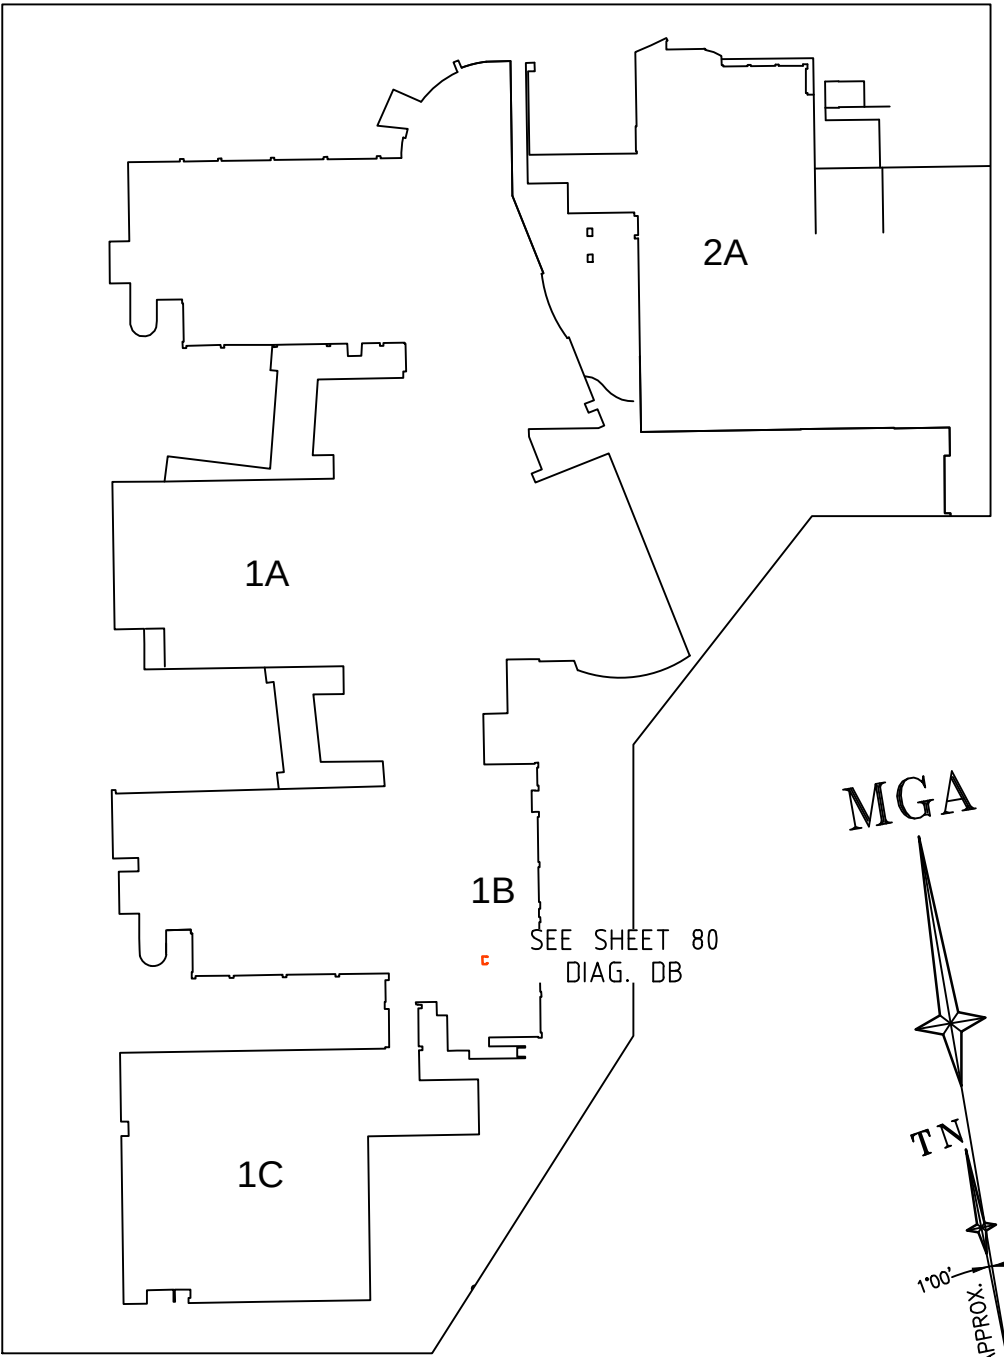


ZONE 4 - LEVEL 3

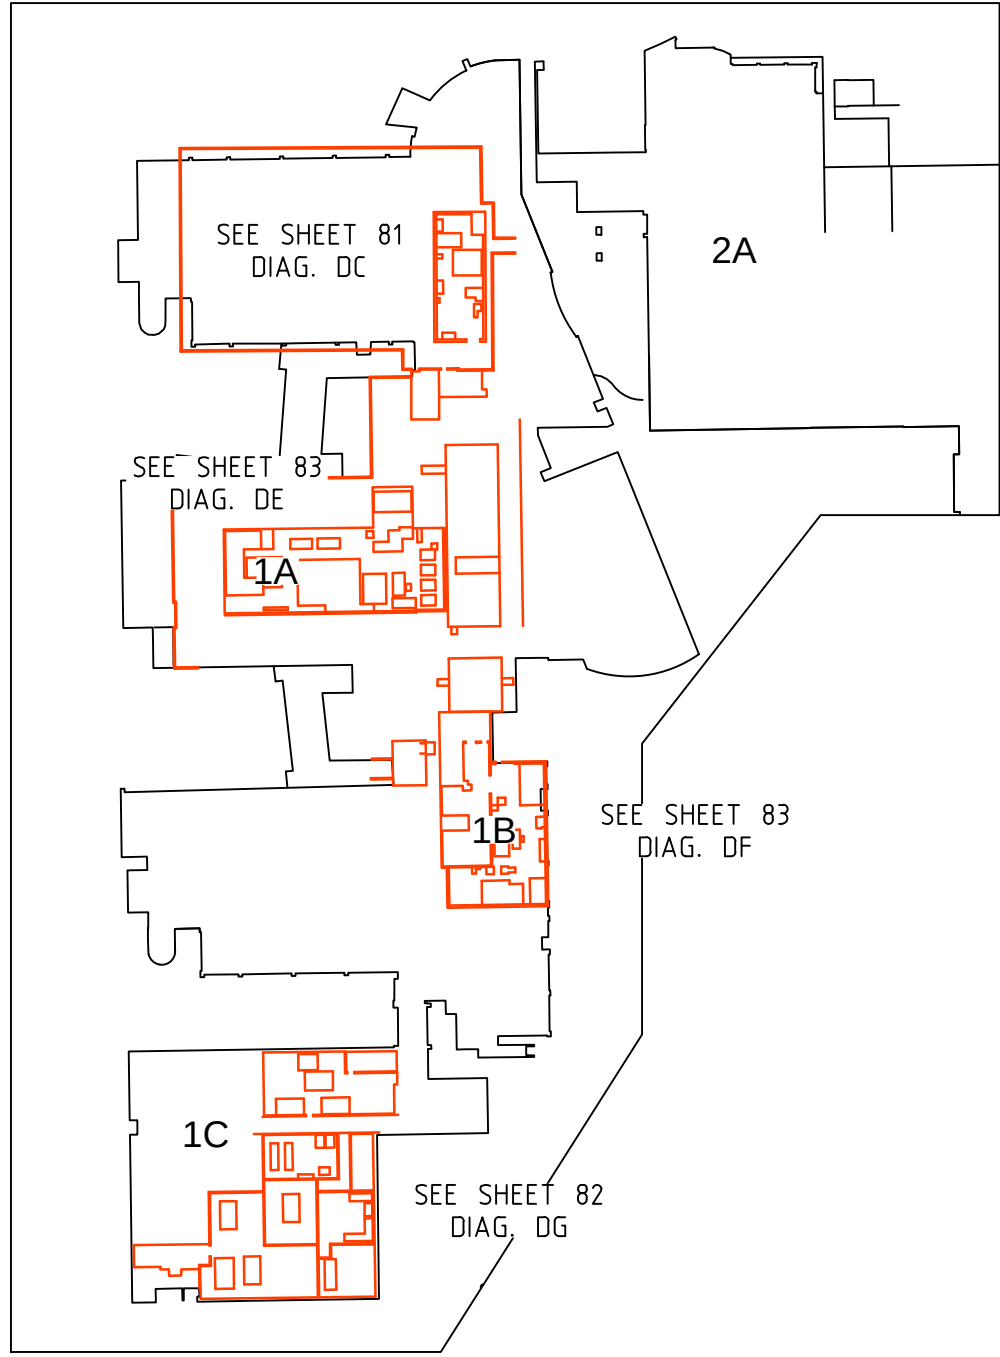

ZONE 4 - LEVEL 4

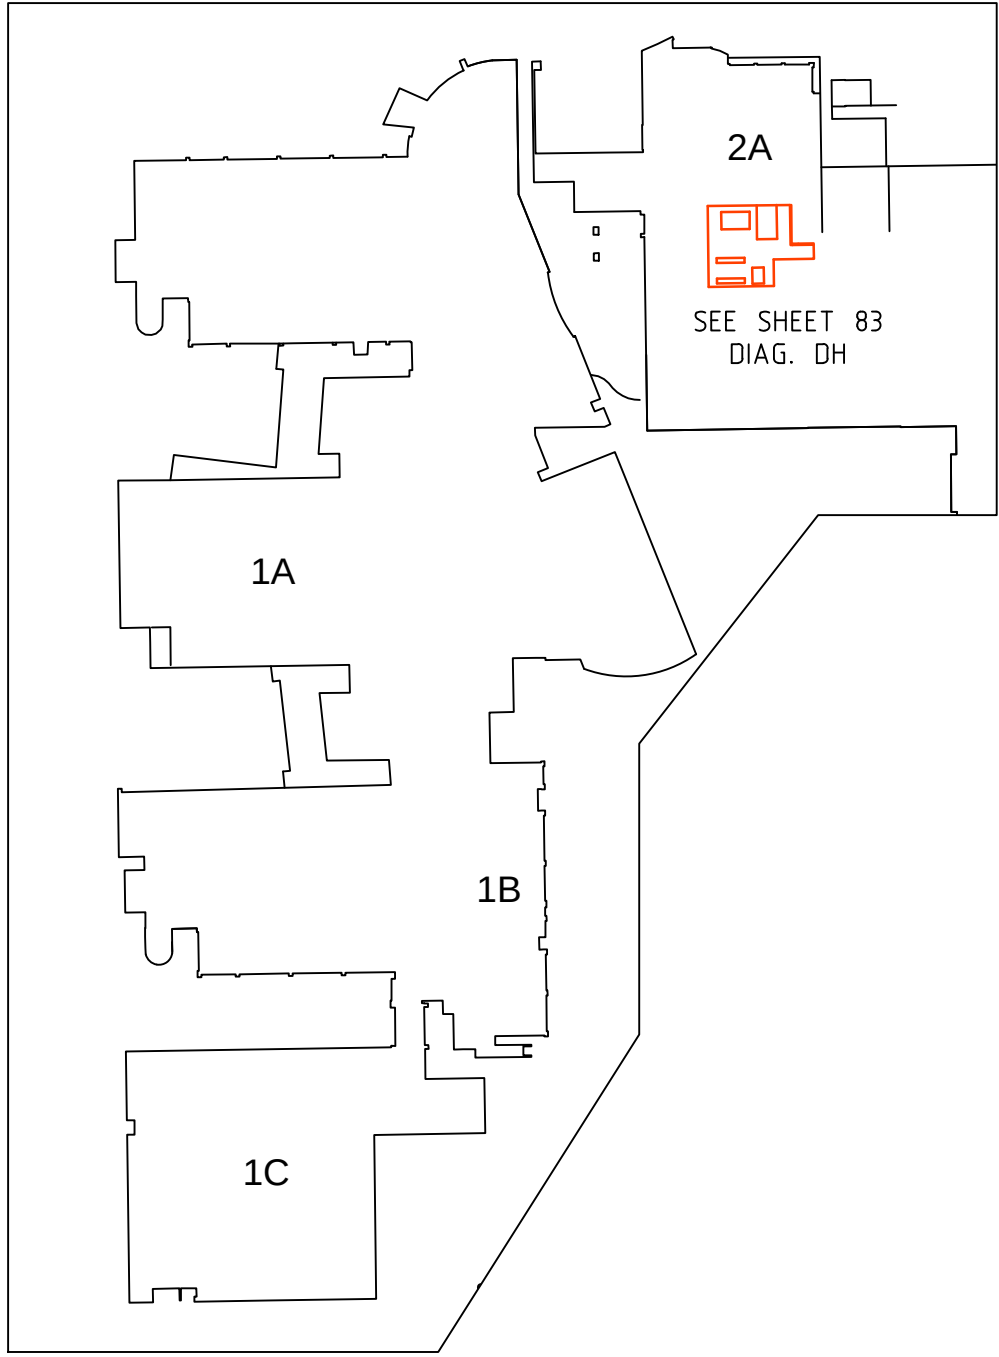

ZONE 4 - LEVEL 5

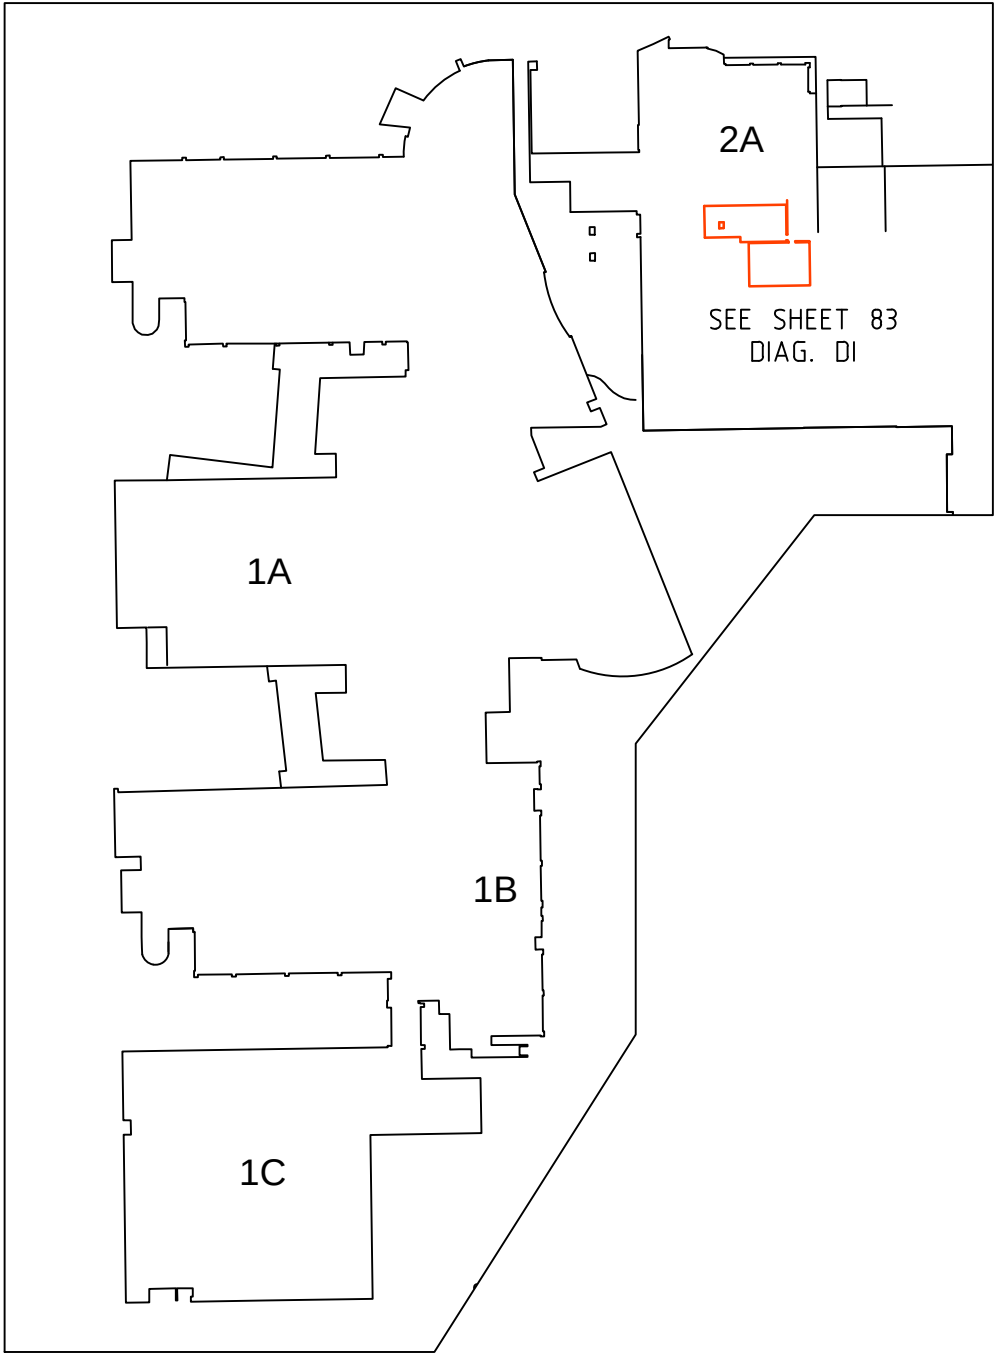

ZONE 4 - LEVEL 6



REFER TO SHEET 1 FOR NOTES AND LEGENDS



THIS IS THE PLAN REFERRED TO
IN MY LETTER DATED:

Registered Surveyor NSW



Suite 1, Level 1
810 Pacificway
Gordon NSW 2072
Locked Bag 5
Gordon NSW 2072
P 1300 587 000
F 02 9499 7760

Client **ARCADIS AUSTRALIA PACIFIC PTY LTD**
Drawing title
**PLAN OF DETAIL AND LEVELS OVER LOT 1 IN DP870270
KNOWN AS 'PRINCE OF WALES HOSPITAL', BARKER
STREET, RANDWICK**

datum
AHD
site Area
13.26Ha
LGA
RANDWICK

project number 30744	reference number 43147DT
scale 1:1000 @A1	date of survey 15/06/15
SHEET OF 89 SHEETS 77	

ZONE 4 INTERNAL DIAGRAMS


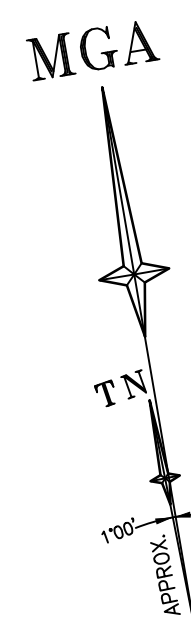


DIAGRAM EQ
SYDNEY CHILDRENS
HOSPITAL
(BUILDING 1A)
LEVEL B1



REFER TO SHEET 1 FOR NOTES AND LEGENDS

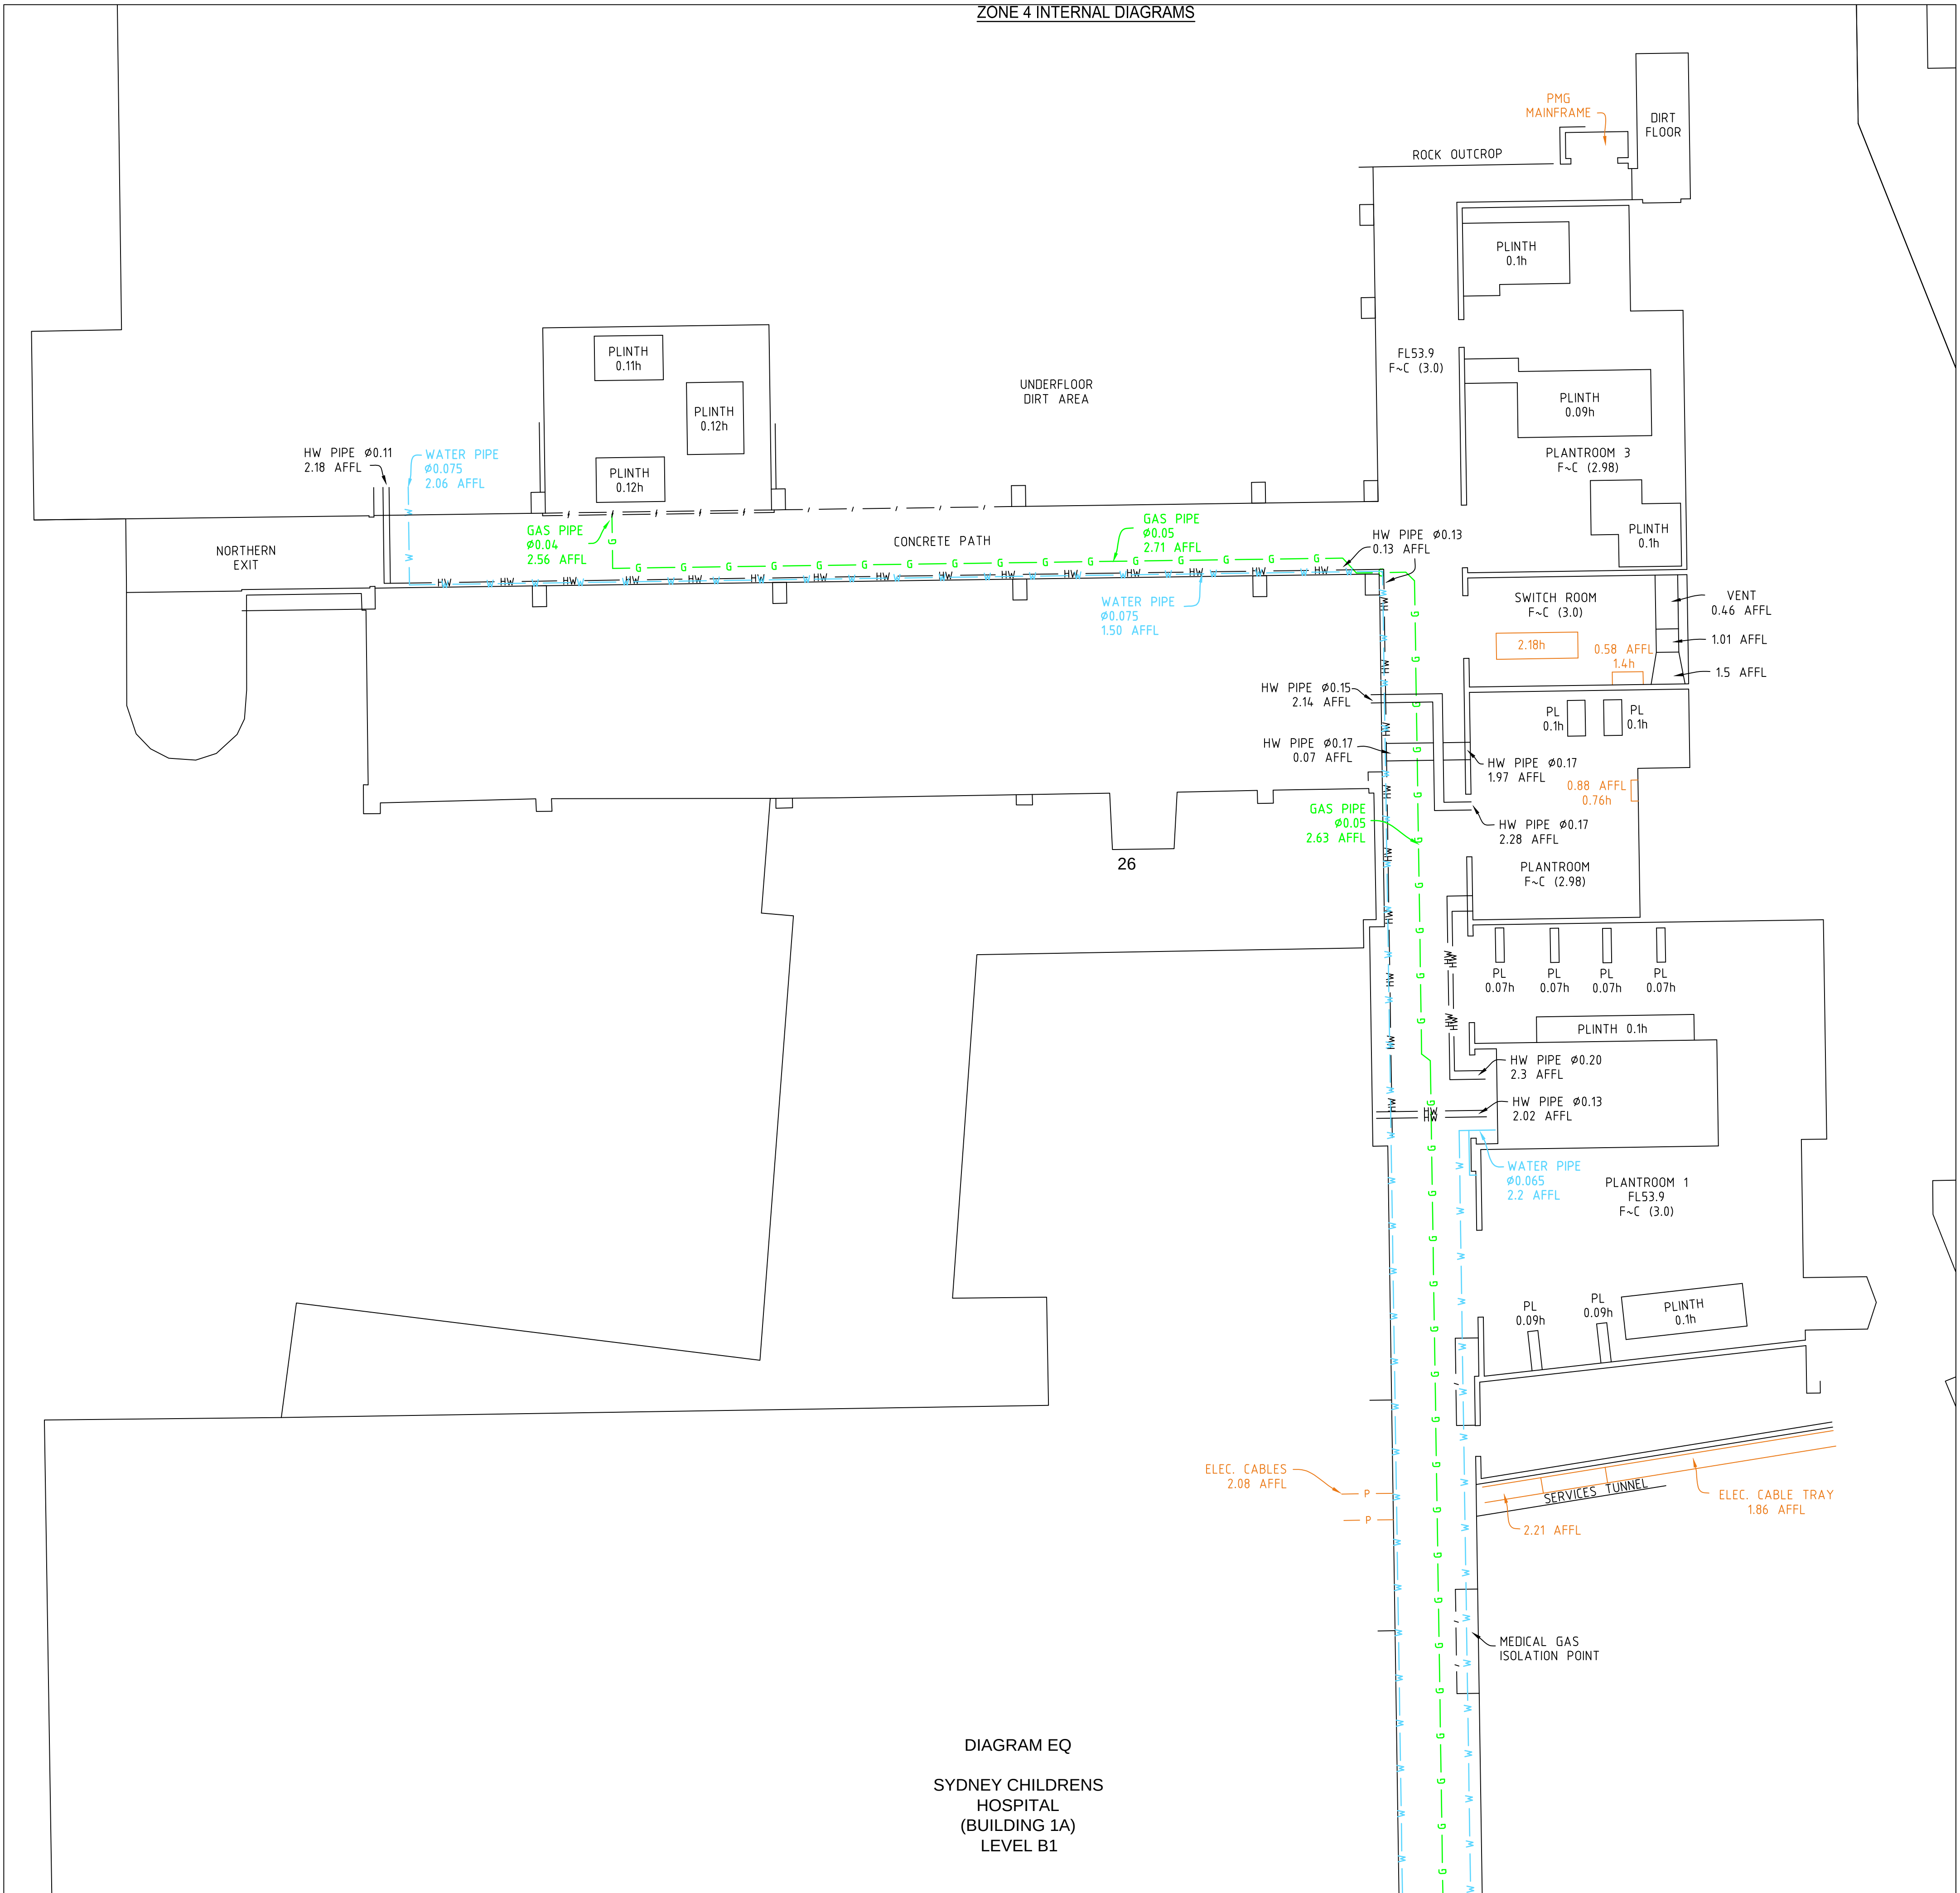

FOR CONTINUATION SEE DIAGRAM ?? SHEET 77

THIS IS THE PLAN REFERRED TO
IN MY LETTER DATED:
.....
Registered Surveyor NSW


LTS
LOCKLEY
Registered Surveyors NSW
www.ltsl.com.au

Suite 1, Level 1
810 Pacificway
Gordon NSW 2072
Locked Bag 5
Gordon NSW 2072
P 1300 587 000
F 02 9499 7760


Client **ARCADIS AUSTRALIA PACIFIC PTY LTD**
Drawing title
**PLAN OF DETAIL AND LEVELS OVER LOT 1 IN DP870270
KNOWN AS 'PRINCE OF WALES HOSPITAL', BARKER
STREET, RANDWICK**

datum AHD site Area 13.26Ha LGA RANDWICK	project number 30744 scale 1:1000 @A1 OF	reference number 43147DT date of survey 15/06/15 SHEET 89 SHEETS	78
--	--	--	----


FOR CONTINUATION SEE DIAGRAM ?? SHEET 76

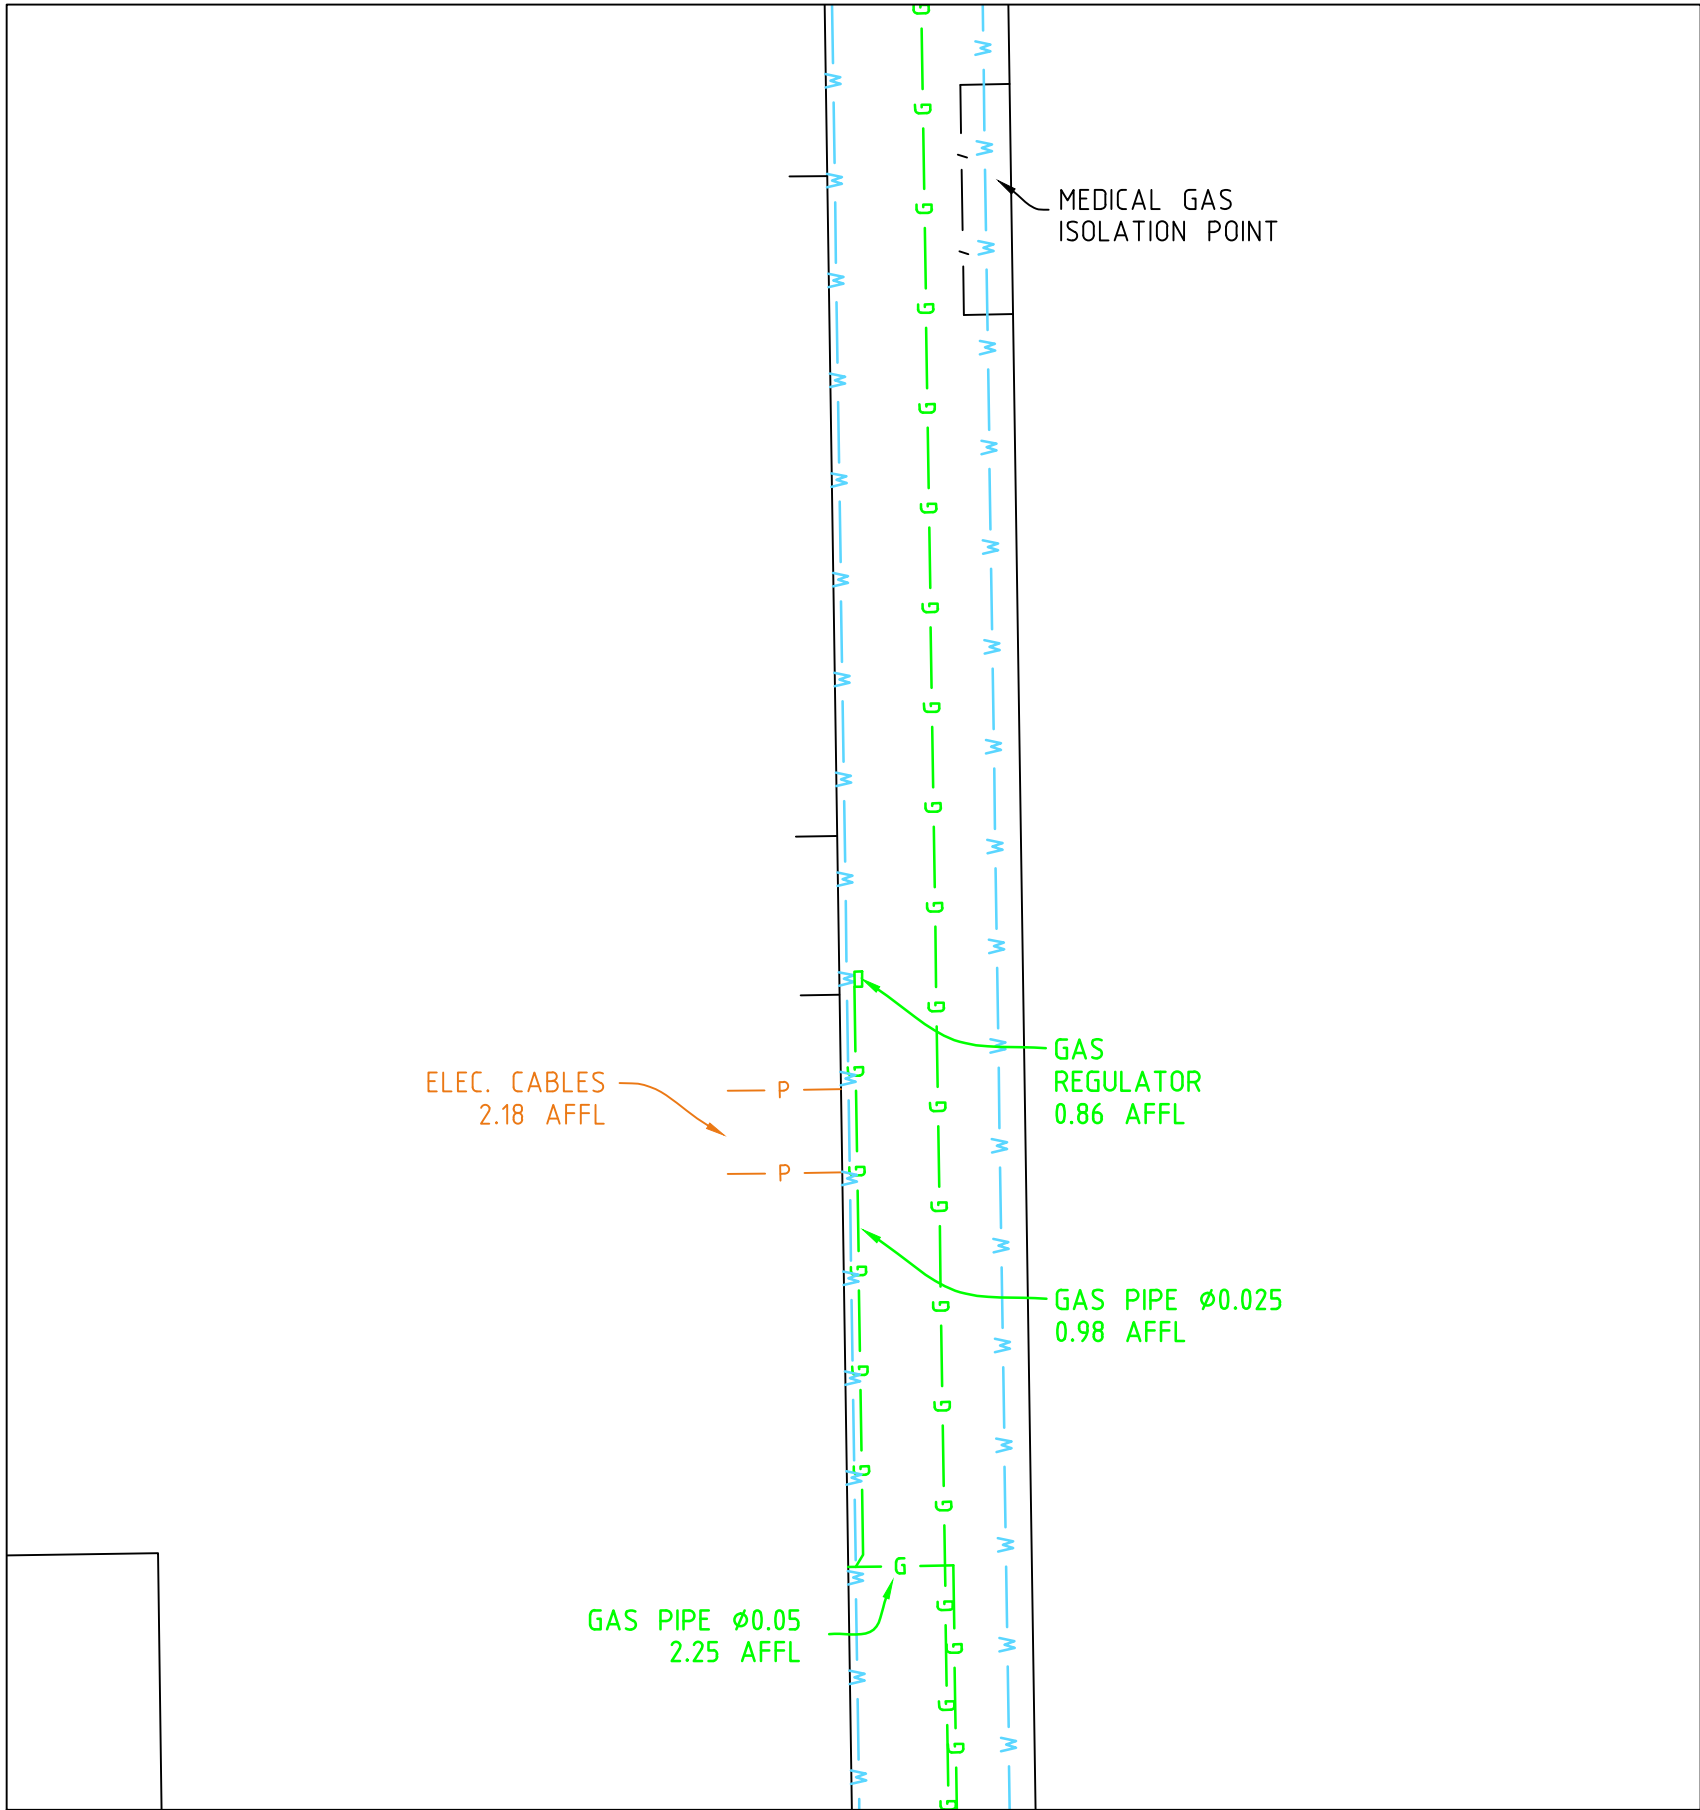

FOR CONTINUATION SEE ADJACENT

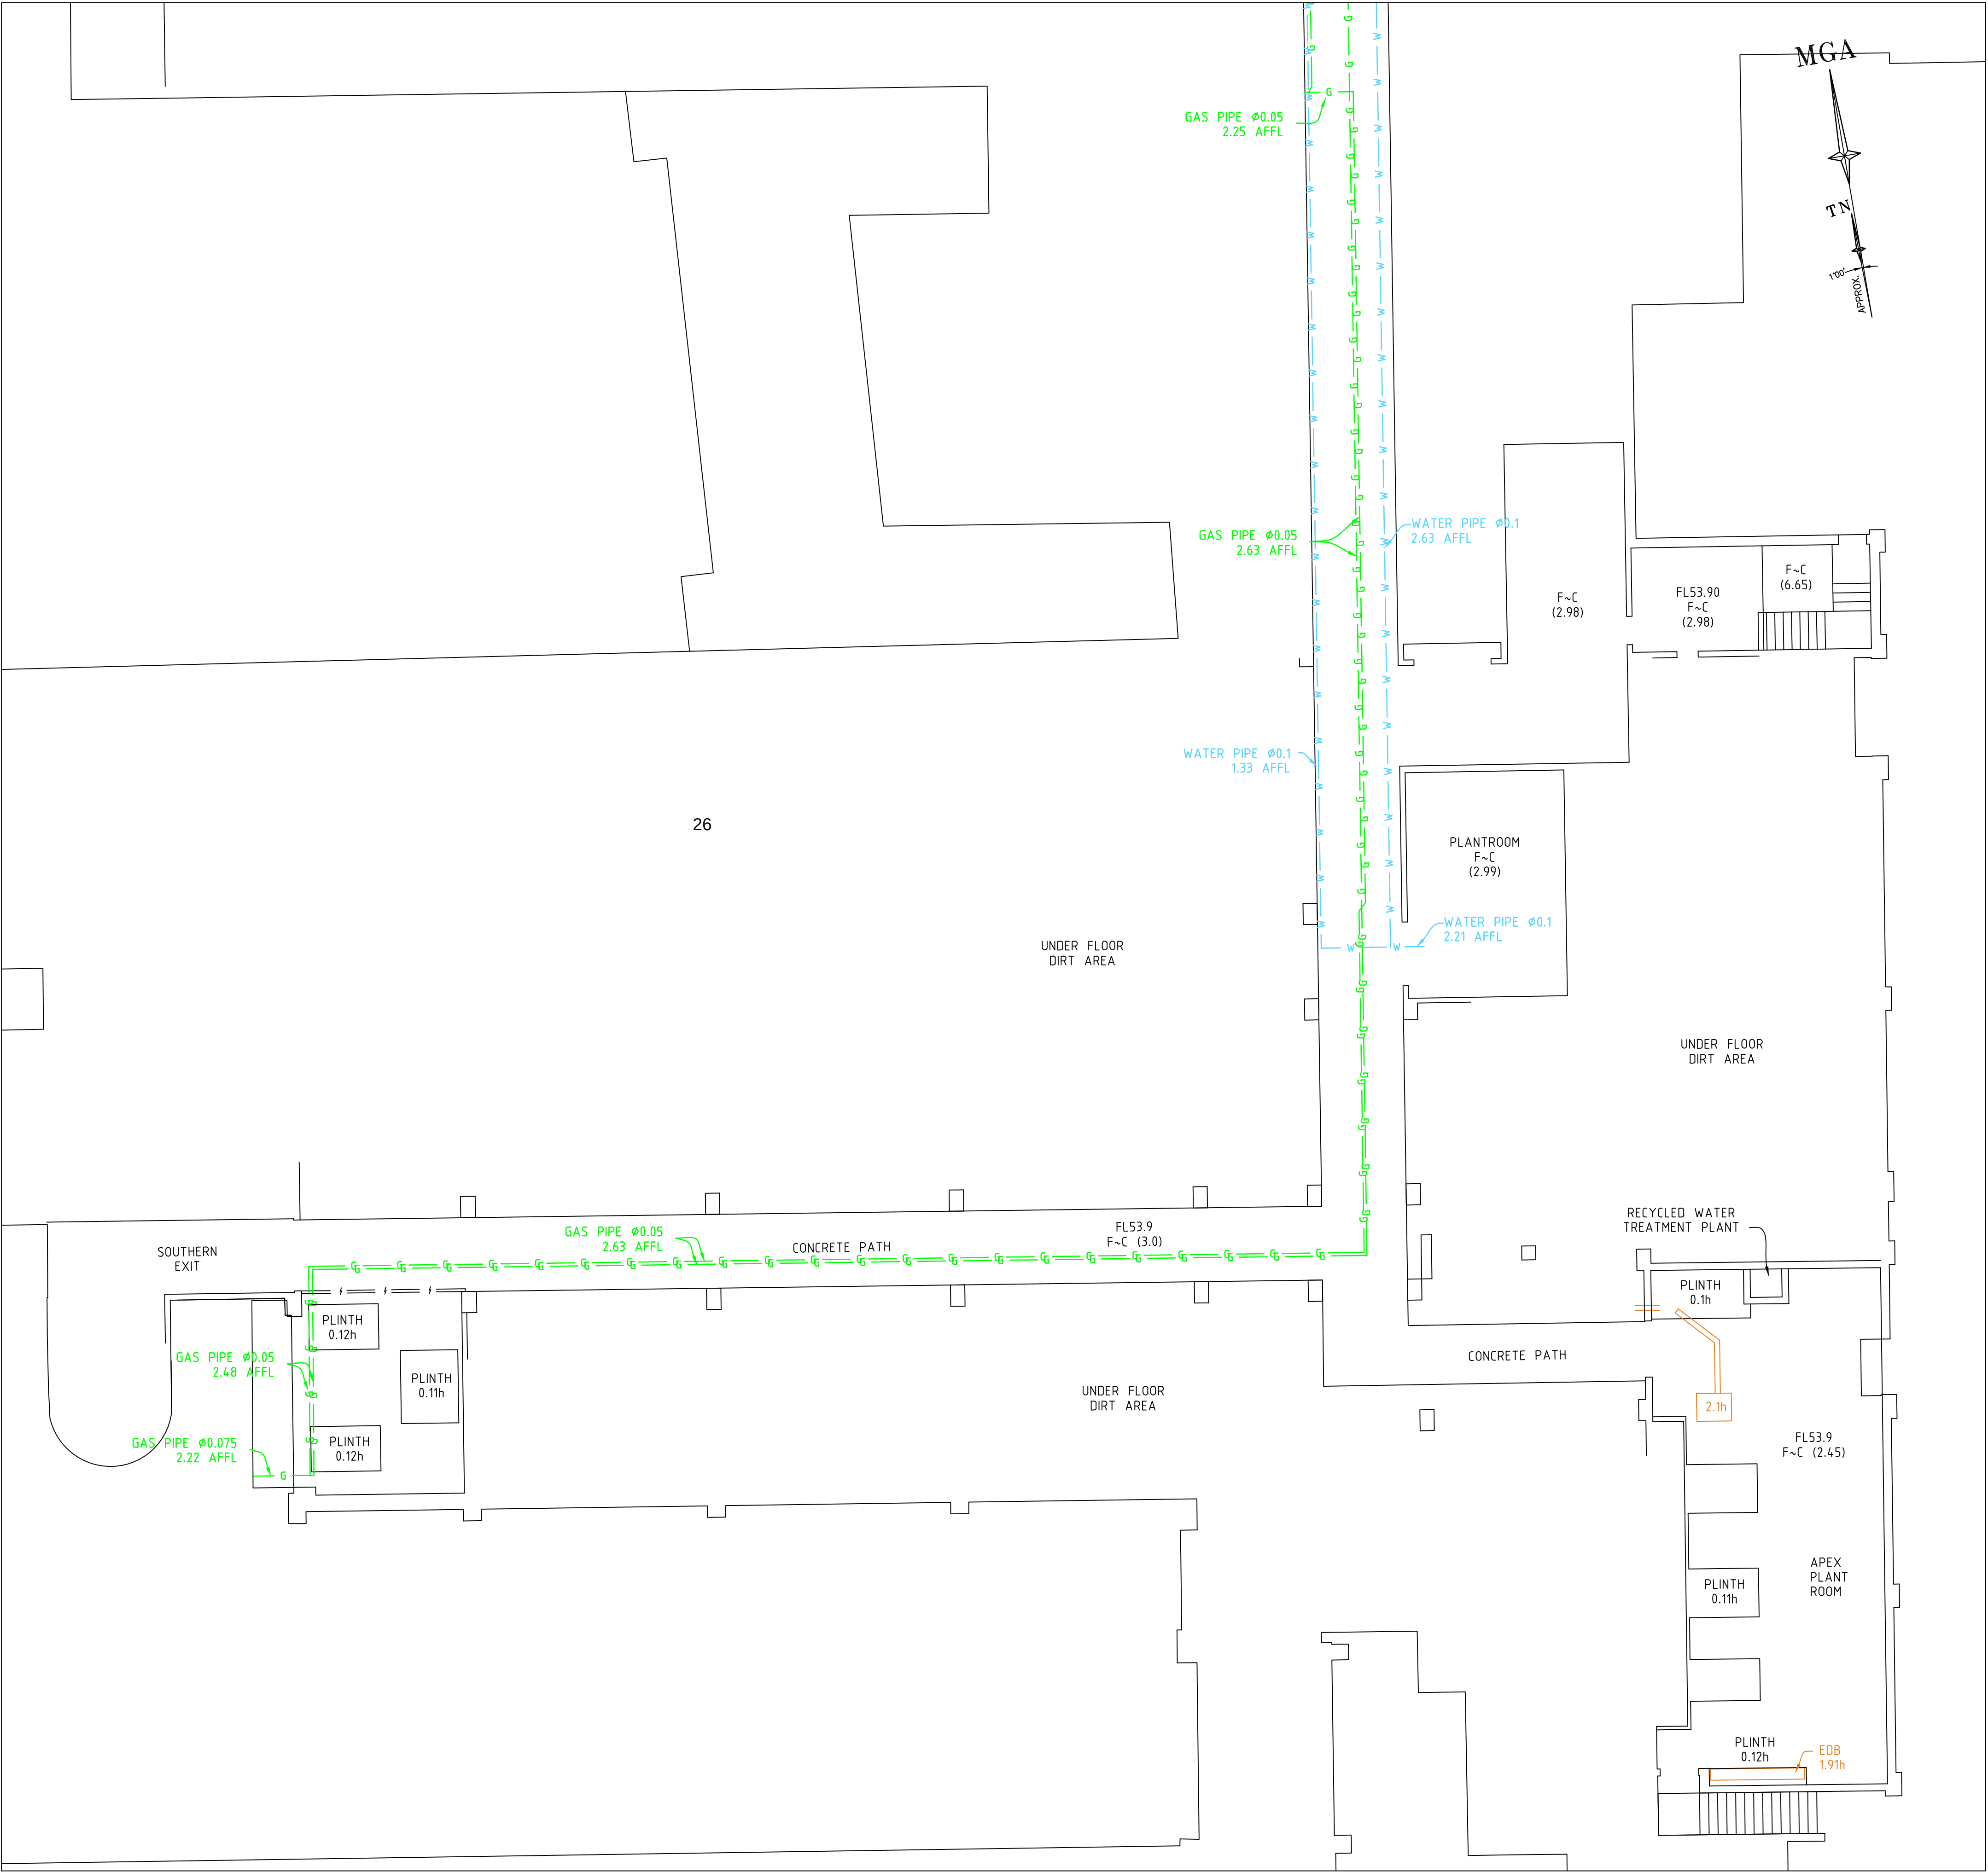

REFER TO SHEET 1 FOR NOTES AND LEGENDS

 

THIS IS THE PLAN REFERRED TO
IN MY LETTER DATED:
.....
Registered Surveyor NSW

LTS
LOCKLEY
Registered Surveyors NSW
www.ltsl.com.au

Suite 1, Level 1
810 Pacificway
Gordon NSW 2072
Locked Bag 5
Gordon NSW 2072
P 1300 587 000
F 02 9499 7760

Client **ARCADIS AUSTRALIA PACIFIC PTY LTD**
Drawing title
**PLAN OF DETAIL AND LEVELS OVER LOT 1 IN DP870270
KNOWN AS 'PRINCE OF WALES HOSPITAL', BARKER
STREET, RANDWICK**

datum
AHD
site Area
13.26Ha
LGA
RANDWICK

project number
30744
scale
1:1000 @A1
OF SHEETS
89

reference number
43147DT
date of survey
15/06/15
SHEET
79

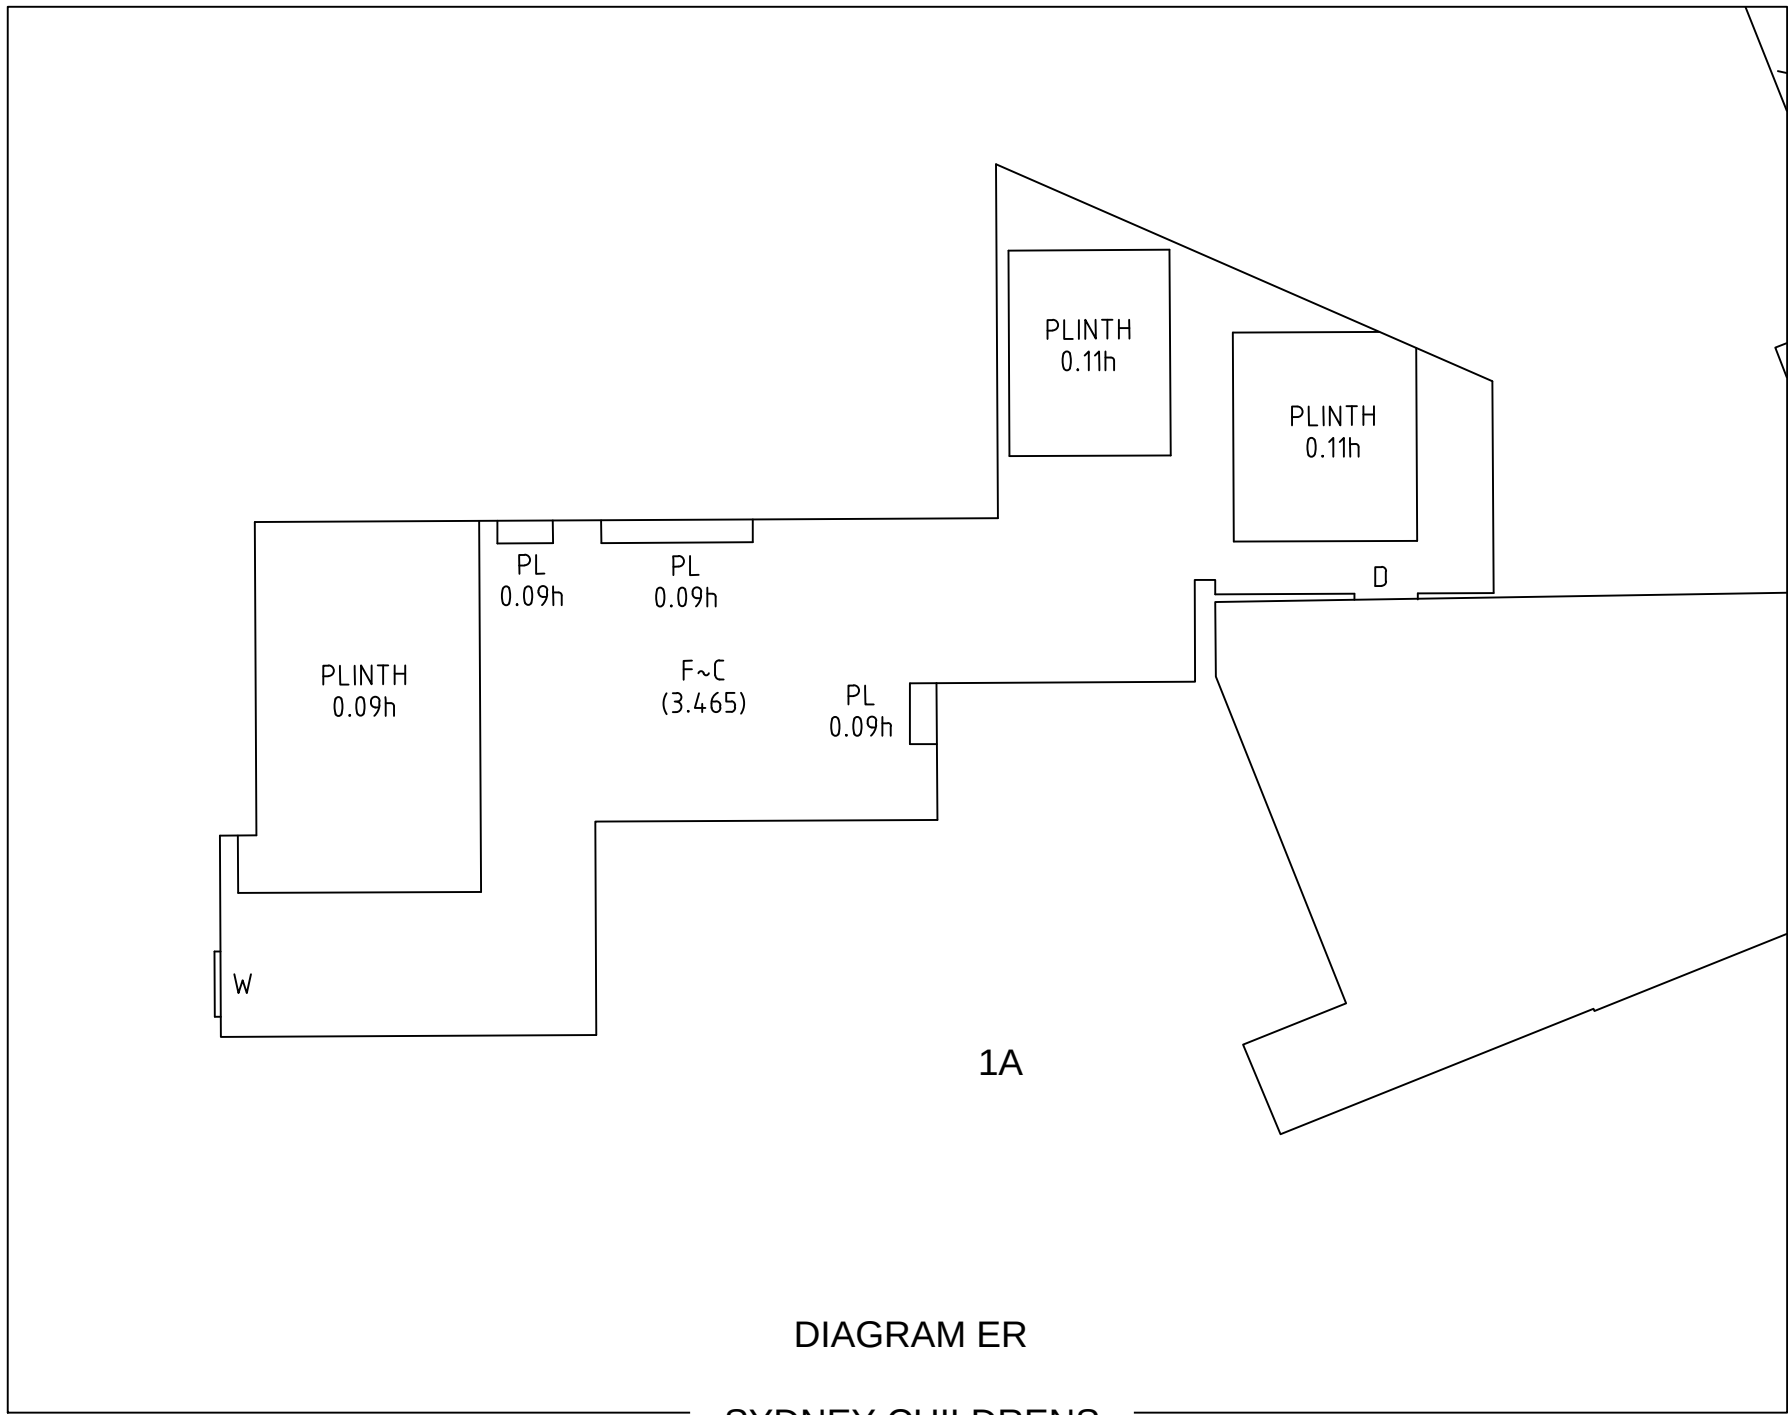


DIAGRAM ER
SYDNEY CHILDRENS
HOSPITAL
(BUILDING 1A)
GROUND LEVEL

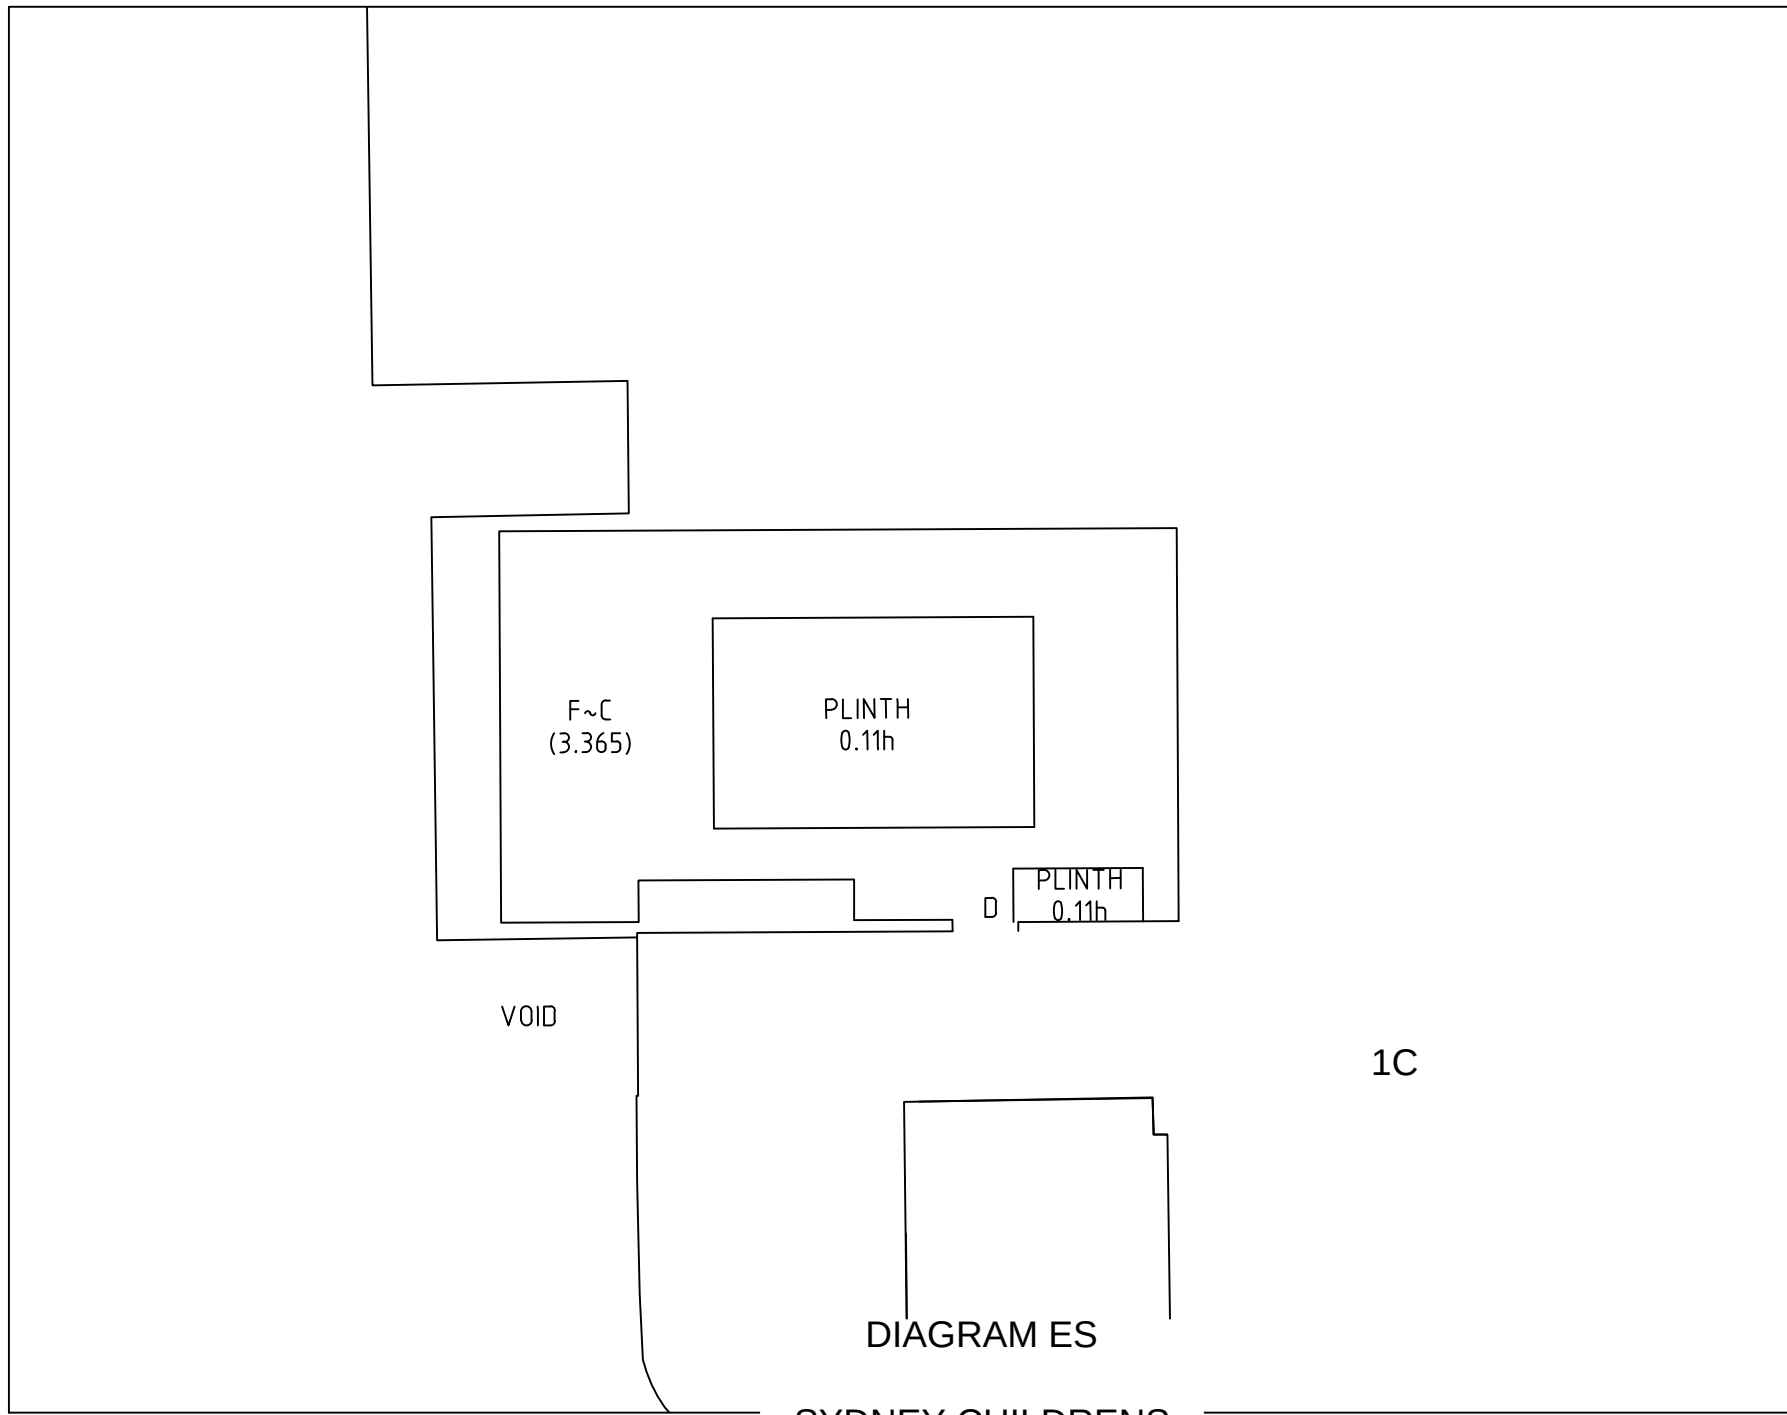


DIAGRAM ES
SYDNEY CHILDRENS
HOSPITAL
(BUILDING 1A)
GROUND LEVEL

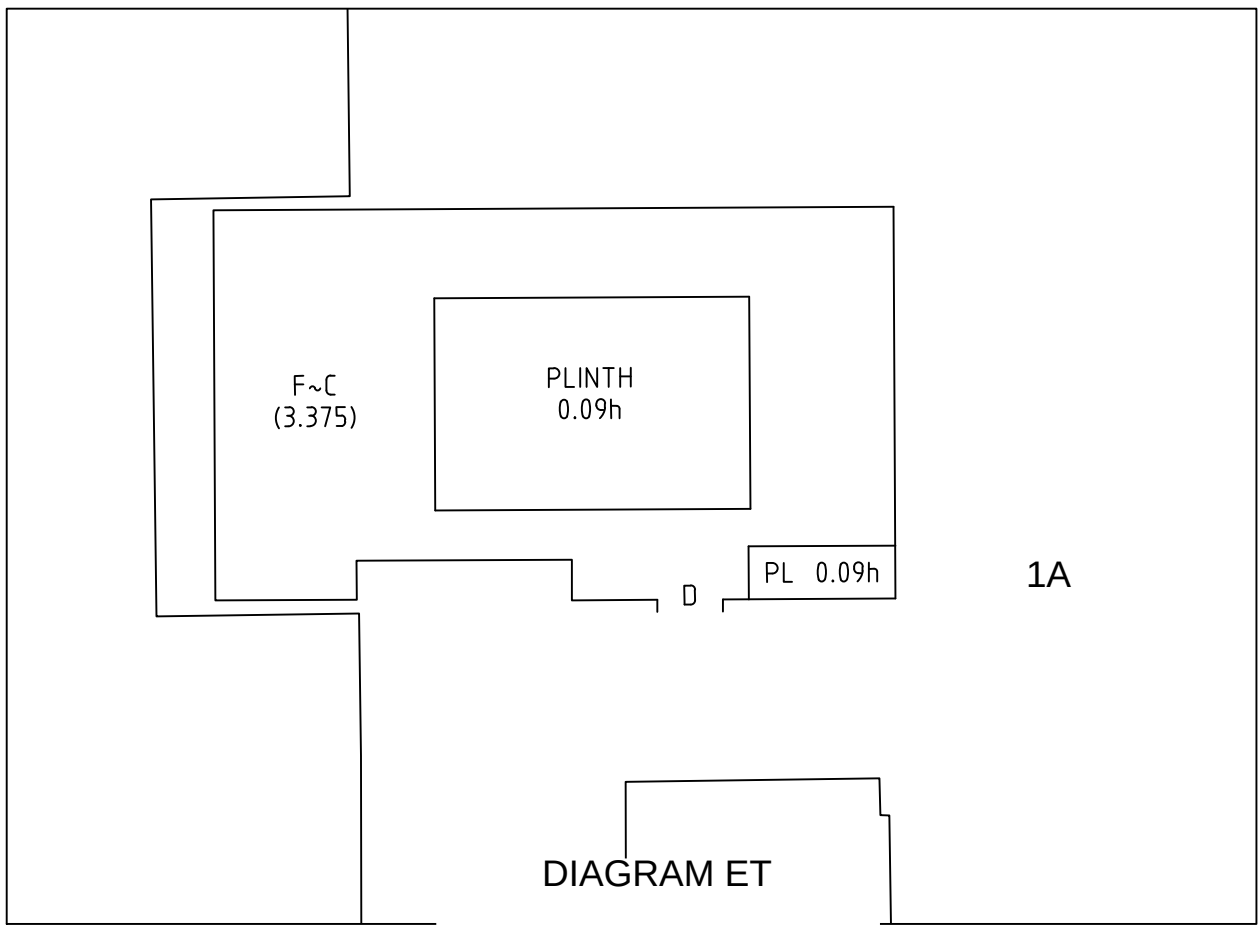
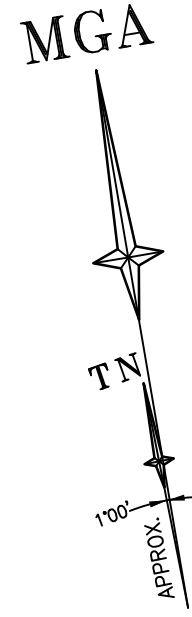


DIAGRAM ET
SYDNEY CHILDRENS
HOSPITAL
(BUILDING 1A)
LEVEL 1

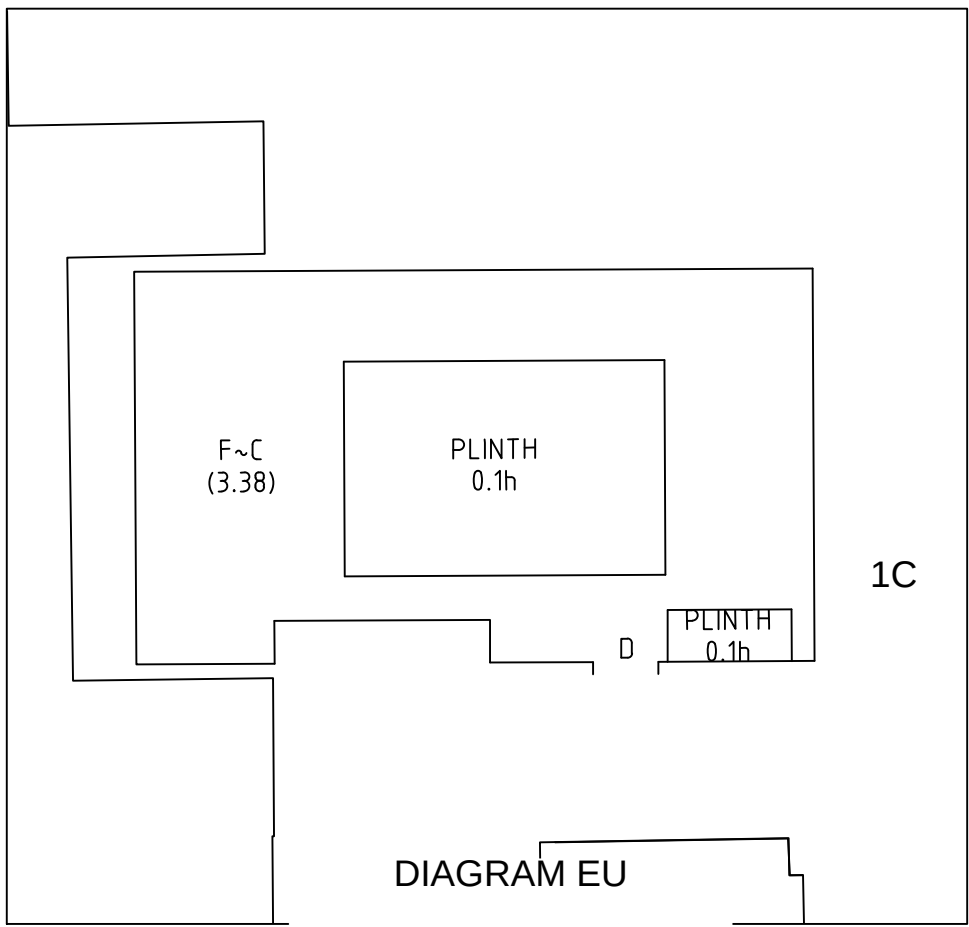


DIAGRAM EU
SYDNEY CHILDRENS
HOSPITAL
(BUILDING 1A)
LEVEL 1

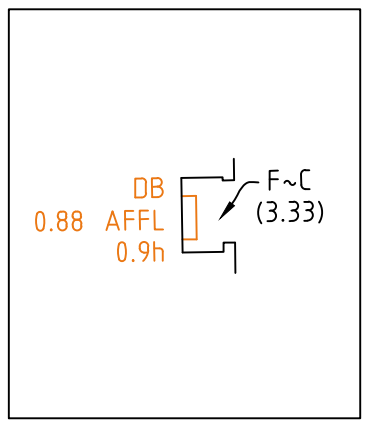


DIAGRAM EV
SYDNEY CHILDRENS
HOSPITAL
(BUILDING 1A)
LEVEL 1

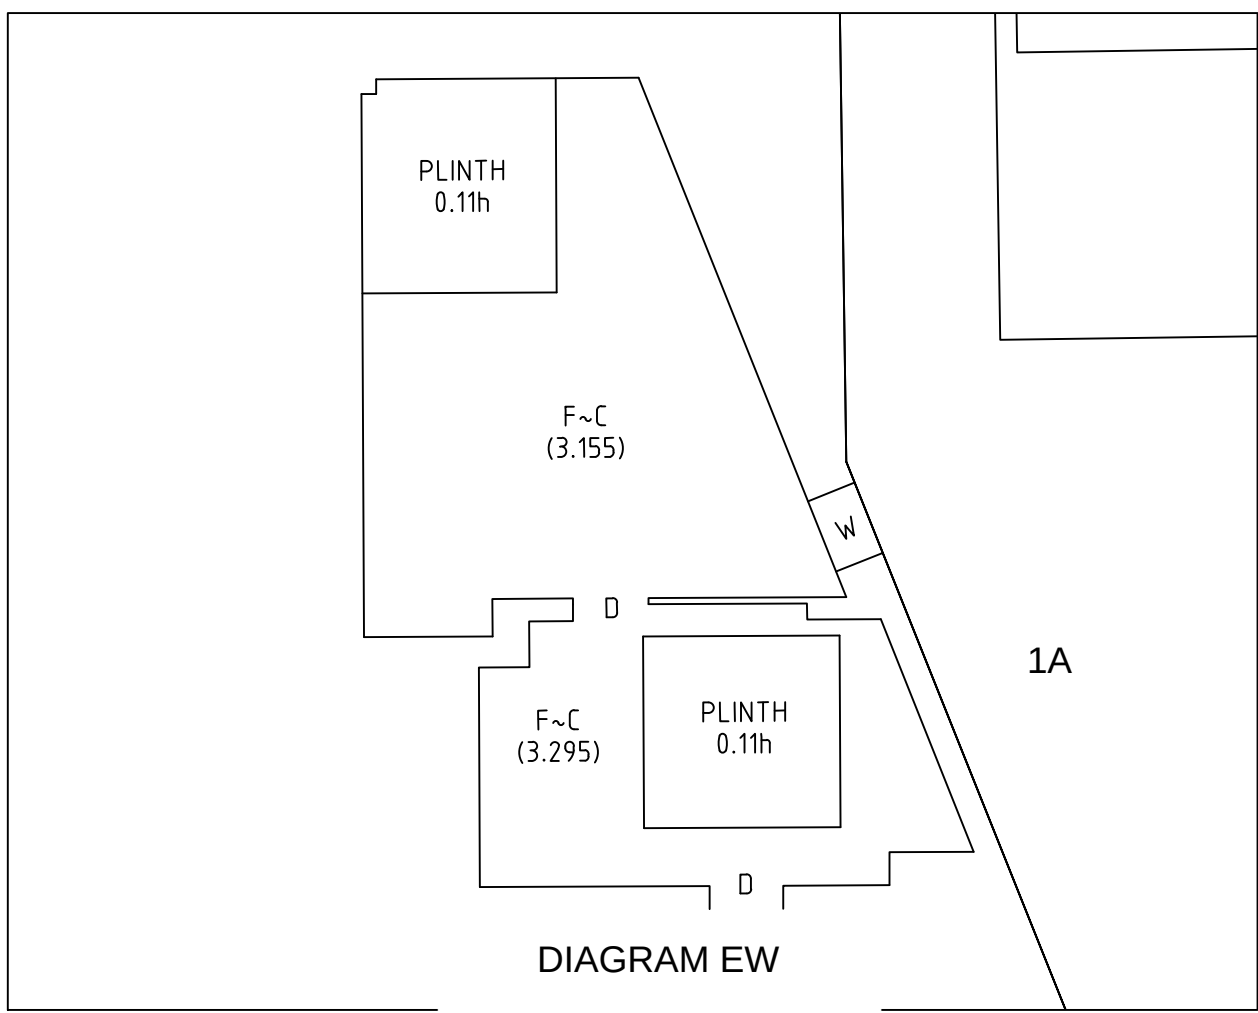


DIAGRAM EW
SYDNEY CHILDRENS
HOSPITAL
(BUILDING 1A)
LEVEL 1

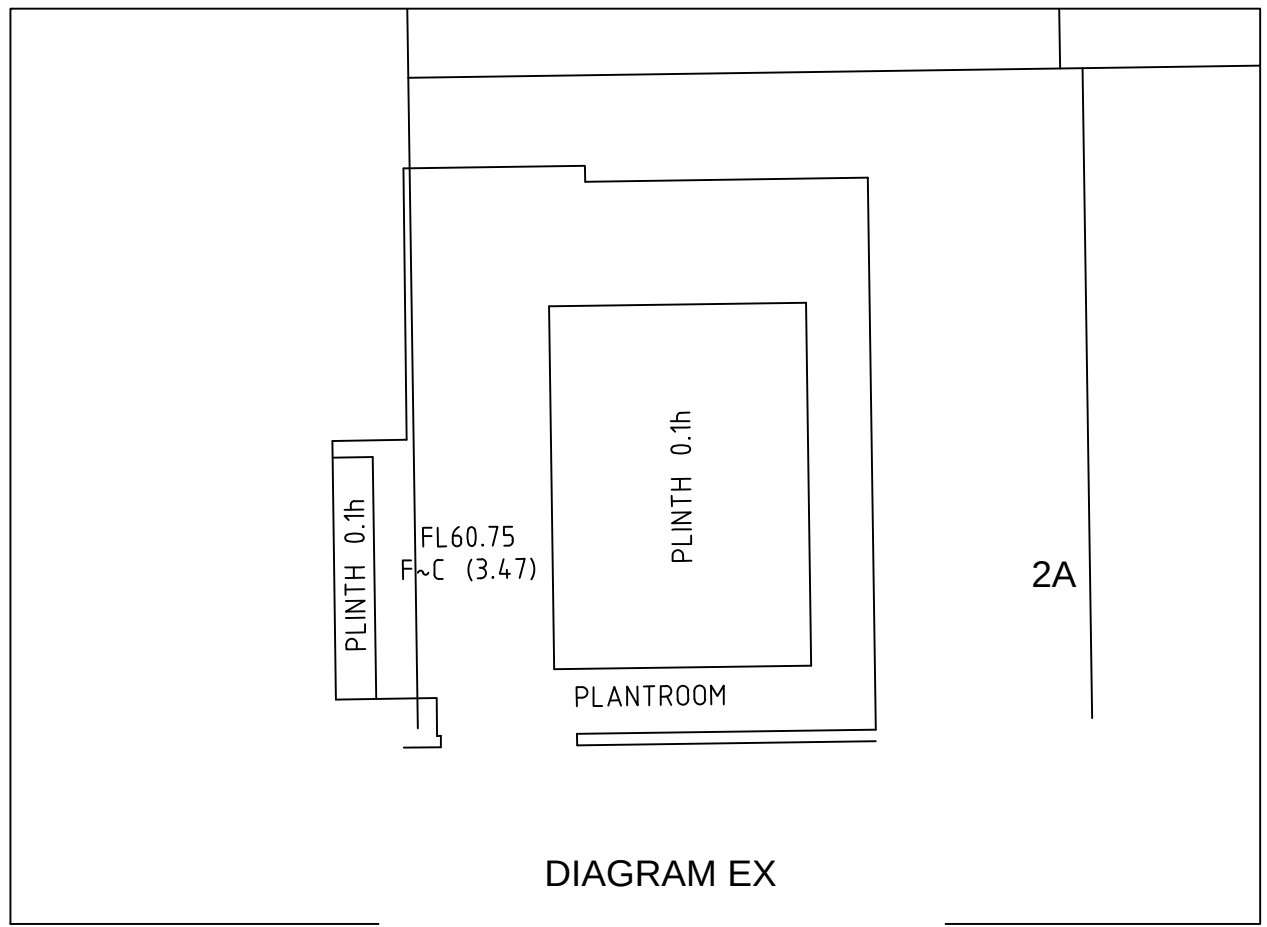


DIAGRAM EX
SYDNEY CHILDRENS
HOSPITAL - EMERGENCY WING
(BUILDING 2A)
LEVEL 1

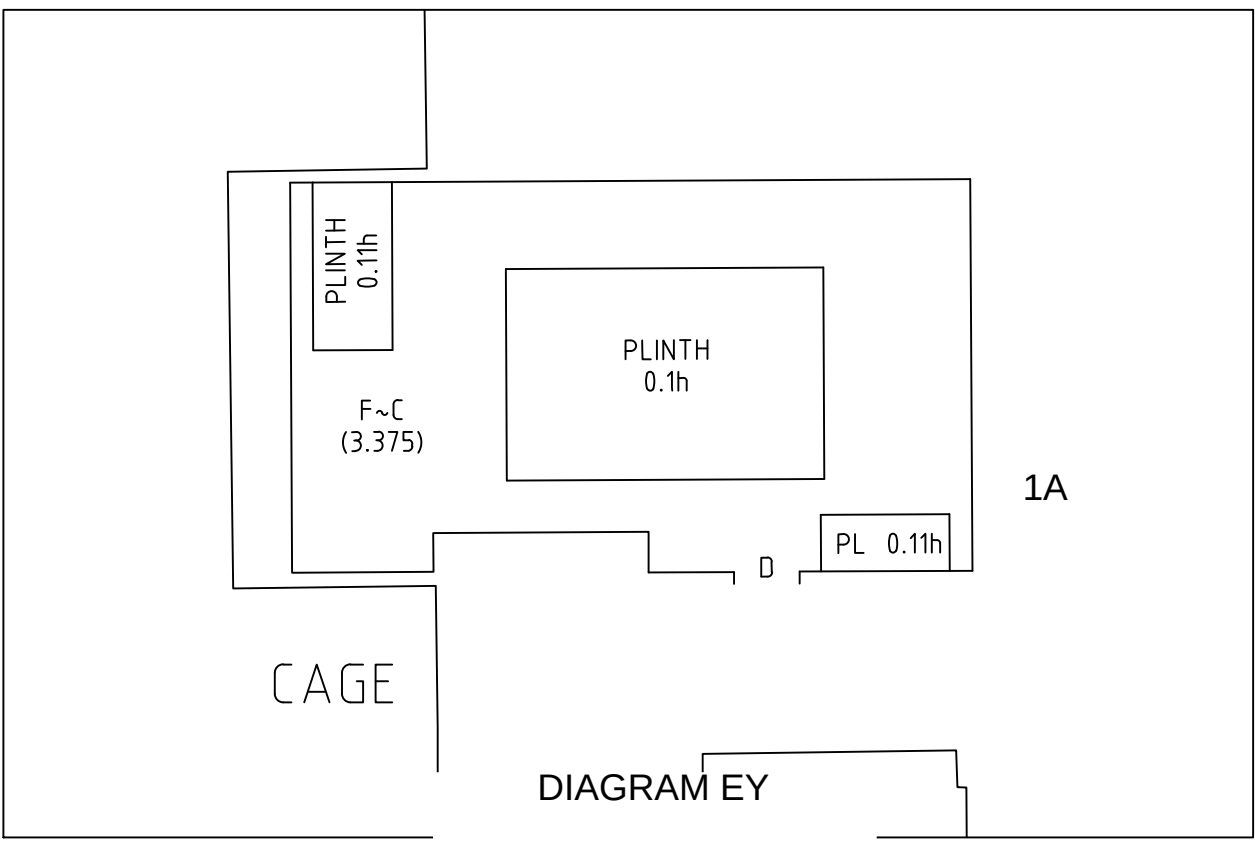


DIAGRAM EY
SYDNEY CHILDRENS
HOSPITAL
(BUILDING 1A)
LEVEL 2

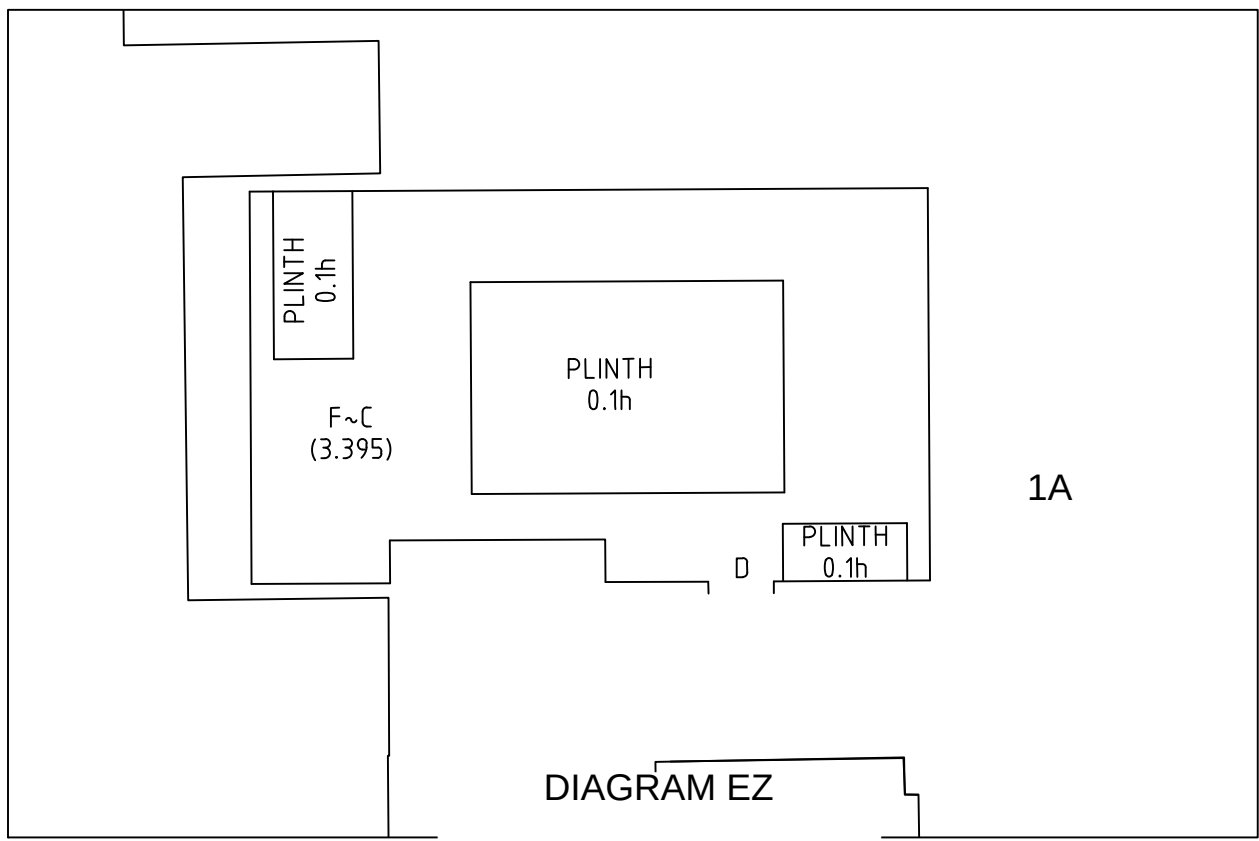


DIAGRAM EZ
SYDNEY CHILDRENS
HOSPITAL
(BUILDING 1A)
LEVEL 2

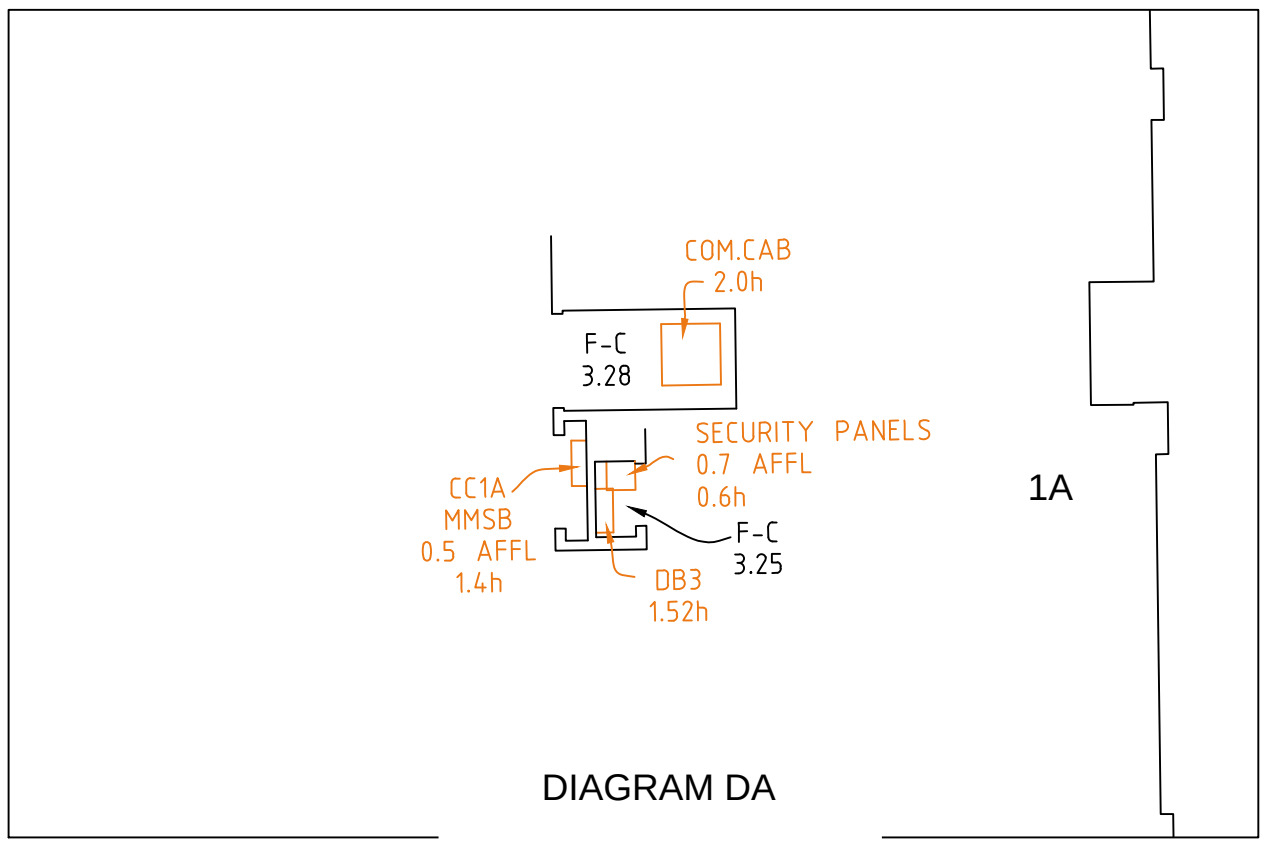


DIAGRAM DA
SYDNEY CHILDRENS
HOSPITAL - EAST WING
(BUILDING 1B)
LEVEL 2

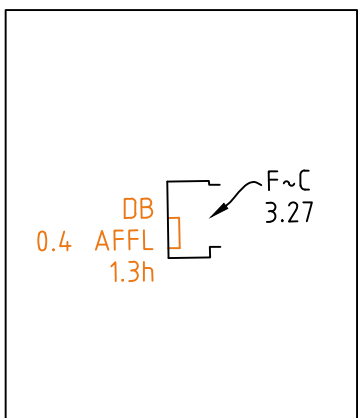


DIAGRAM DB
SYDNEY CHILDRENS
HOSPITAL - EAST WING
(BUILDING 1B)
LEVEL 3



REFER TO SHEET 1 FOR NOTES AND LEGENDS



THIS IS THE PLAN REFERRED TO
IN MY LETTER DATED:
.....
Registered Surveyor NSW

LTS
LOCKLEY
Registered Surveyors NSW
www.ltsl.com.au

Suite 1, Level 1
810 Pacificway
Gordon NSW 2072
Locked Bag 5
Gordon NSW 2072
P 1300 587 000
F 02 9499 7760

Client **ARCADIS AUSTRALIA PACIFIC PTY LTD**
Drawing title
**PLAN OF DETAIL AND LEVELS OVER LOT 1 IN DP870270
KNOWN AS 'PRINCE OF WALES HOSPITAL', BARKER
STREET, RANDWICK**

datum
AHD
site Area
13.26Ha
LGA
RANDWICK

project number
30744
scale
1:1000 @A1
OF SHEETS

reference number
43147DT
date of survey
15/06/15
80


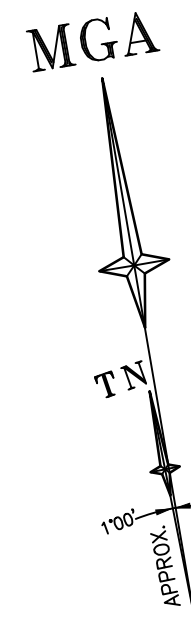


DIAGRAM DC
SYDNEY CHILDRENS
HOSPITAL
(BUILDING 1A)
LEVEL 4



REFER TO SHEET 1 FOR NOTES AND LEGENDS

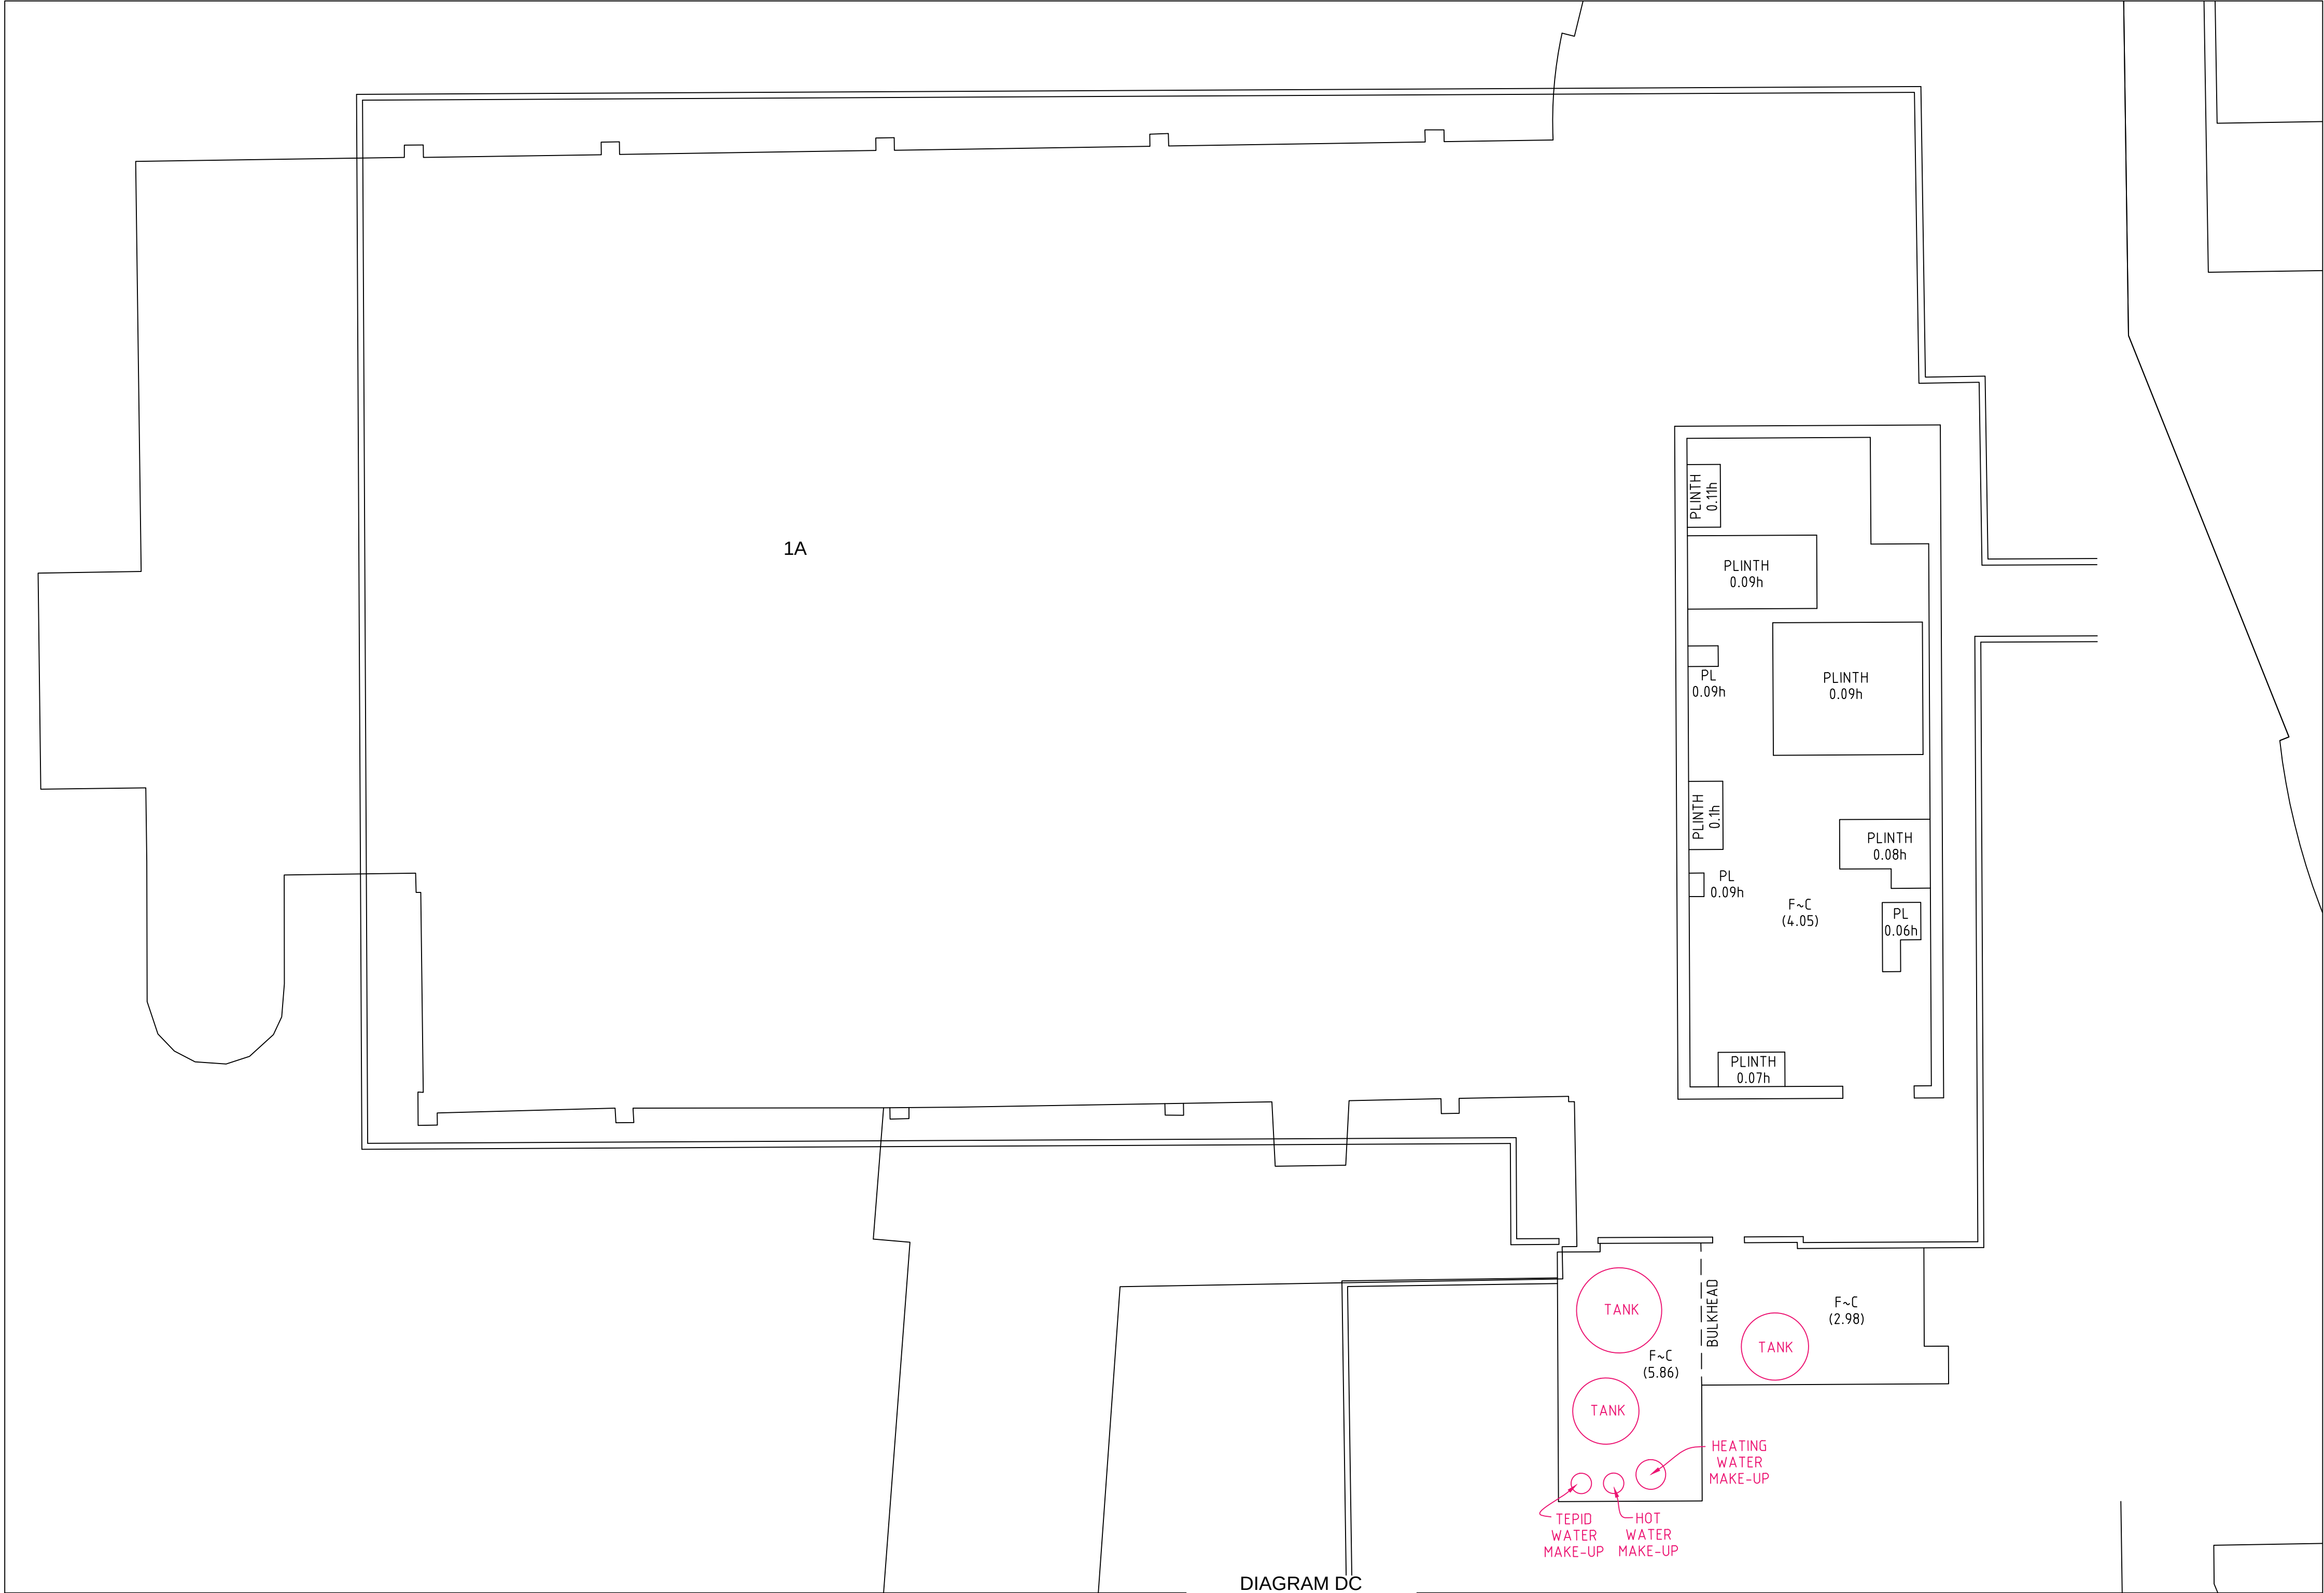

THIS IS THE PLAN REFERRED TO
IN MY LETTER DATED:

Registered Surveyor NSW



Suite 1, Level 1
810 Pacific Highway
Gordon NSW 2072
Locked Bag 5
Gordon NSW 2072
P 1300 587 000
F 02 9499 7760

Client **ARCADIS AUSTRALIA PACIFIC PTY LTD**
Drawing title
**PLAN OF DETAIL AND LEVELS OVER LOT 1 IN DP870270
KNOWN AS 'PRINCE OF WALES HOSPITAL', BARKER
STREET, RANDWICK**

datum
AHD
site Area
13.26Ha
LGA
RANDWICK

project number
30744
scale
1:1000 @A1
OF SHEET
89 SHEETS

reference number
43147DT
date of survey
15/06/15
81

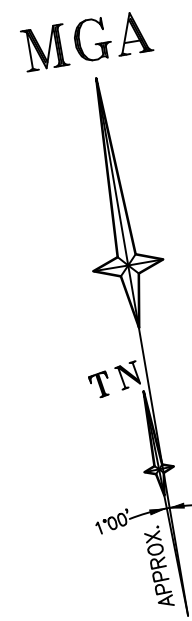


DIAGRAM DG

SYDNEY CHILDRENS
HOSPITAL - SOUTH
WEST WING
(BUILDING 1C)
LEVEL 4



REFER TO SHEET 1 FOR NOTES AND LEGENDS



THIS IS THE PLAN REFERRED TO
IN MY LETTER DATED:

Registered Surveyor NSW



Suite 1, Level 1
810 Pacificway
Gordon NSW 2072
Locked Bag 5
Gordon NSW 2072
P 1300 587 000
F 02 9499 7760

Client **ARCADIS AUSTRALIA PACIFIC PTY LTD**
Drawing title
**PLAN OF DETAIL AND LEVELS OVER LOT 1 IN DP870270
KNOWN AS 'PRINCE OF WALES HOSPITAL', BARKER
STREET, RANDWICK**

datum
AHD
site Area
13.26Ha
LGA
RANDWICK

project number
30744
scale
1:1000 @A1
OF 89 SHEETS

reference number
43147DT
date of survey
15/06/15
82