

Copyright

This drawing shows design features and elements of a design prepared by Fulton Trotter Architects and is to be used only for work authorised in writing by the designers. It cannot be copied directly or indirectly, in whole or in part, nor shall it be used for any other building purposes. Unauthorised use will be considered an infringement of these rights.

PROPOSED SITE PLAN LEGEND

- EXISTING BUILDINGS TO BE RETAINED
- EXISTING BUILDINGS TO BE REFURBISHED
- PROPOSED BUILDINGS
- EXISTING TREES:
- PROPOSED TREES
- ROOF OVER
- CONTOURS
- FENCE

P8	SSDA Consultant Report Issue	05/10/18	WG
P9	SD / SSDA Client Review Issue	11/10/18	JFK
P10	SSDA Draft Issue	6/11/18	JFK
P11	SSDA Final Coordination Issue	9/11/18	JFK
P12	SSDA Issue	14/11/18	JFK
P13	SD Issue	19/11/18	JFK
P14	Revised SSDA Issue	12/02/19	LW
P15	Revised SSDA Issue	4/03/19	JFK
REV.	DESCRIPTION	DATE	INIT.

fulton trotter ARCHITECTS

SYDNEY	BRISBANE
Level 3, 35 Spring Street PO Box 1669 Bondi Junction, NSW 2022	t. (02) 9369 5941 e. sydney@fultontrotter.com.au SYDNEY
DIRECTORS	
Greg Isaac raia	NSW 6855 QLD 2920
Justine Elzery raia	QLD 3313
John Ward raia	VIC 18804 NSW 8371 QLD 3847
Katerina Dracopoulos raia	NSW 4421 QLD 4529
Mark Trotter fraia	QLD 1970
Nathan Hildebrandt raia	NSW 10256 QLD 4131
Paul Sekavai raia	NSW 7189 QLD 3108
Paul Trotter fraia	NSW 7177 QLD 2646
Ryan Loveday raia	QLD 4500
Robert Wesener fraia	NSW 5802 QLD 2633

www.fultontrotter.com.au

PHASE SCHEMATIC DESIGN

CLIENT NSW Department of Education


PROJECT Wentworthville Public School

ADDRESS 70-100 Fullagar Road
WENTWORTHVILLE, NSW

DRAWING LEVEL 3 - PROPOSED SITE PLAN

Figured dimensions take precedence over scale dimensions. Contractors must verify all dimensions on site before commencing any work or making shop drawings.

PROJECT NUMBER	DIRECTOR	CHECKED
7068WV01	JW	
DRAWING NUMBER	REVISION	
SD-1001	P15	

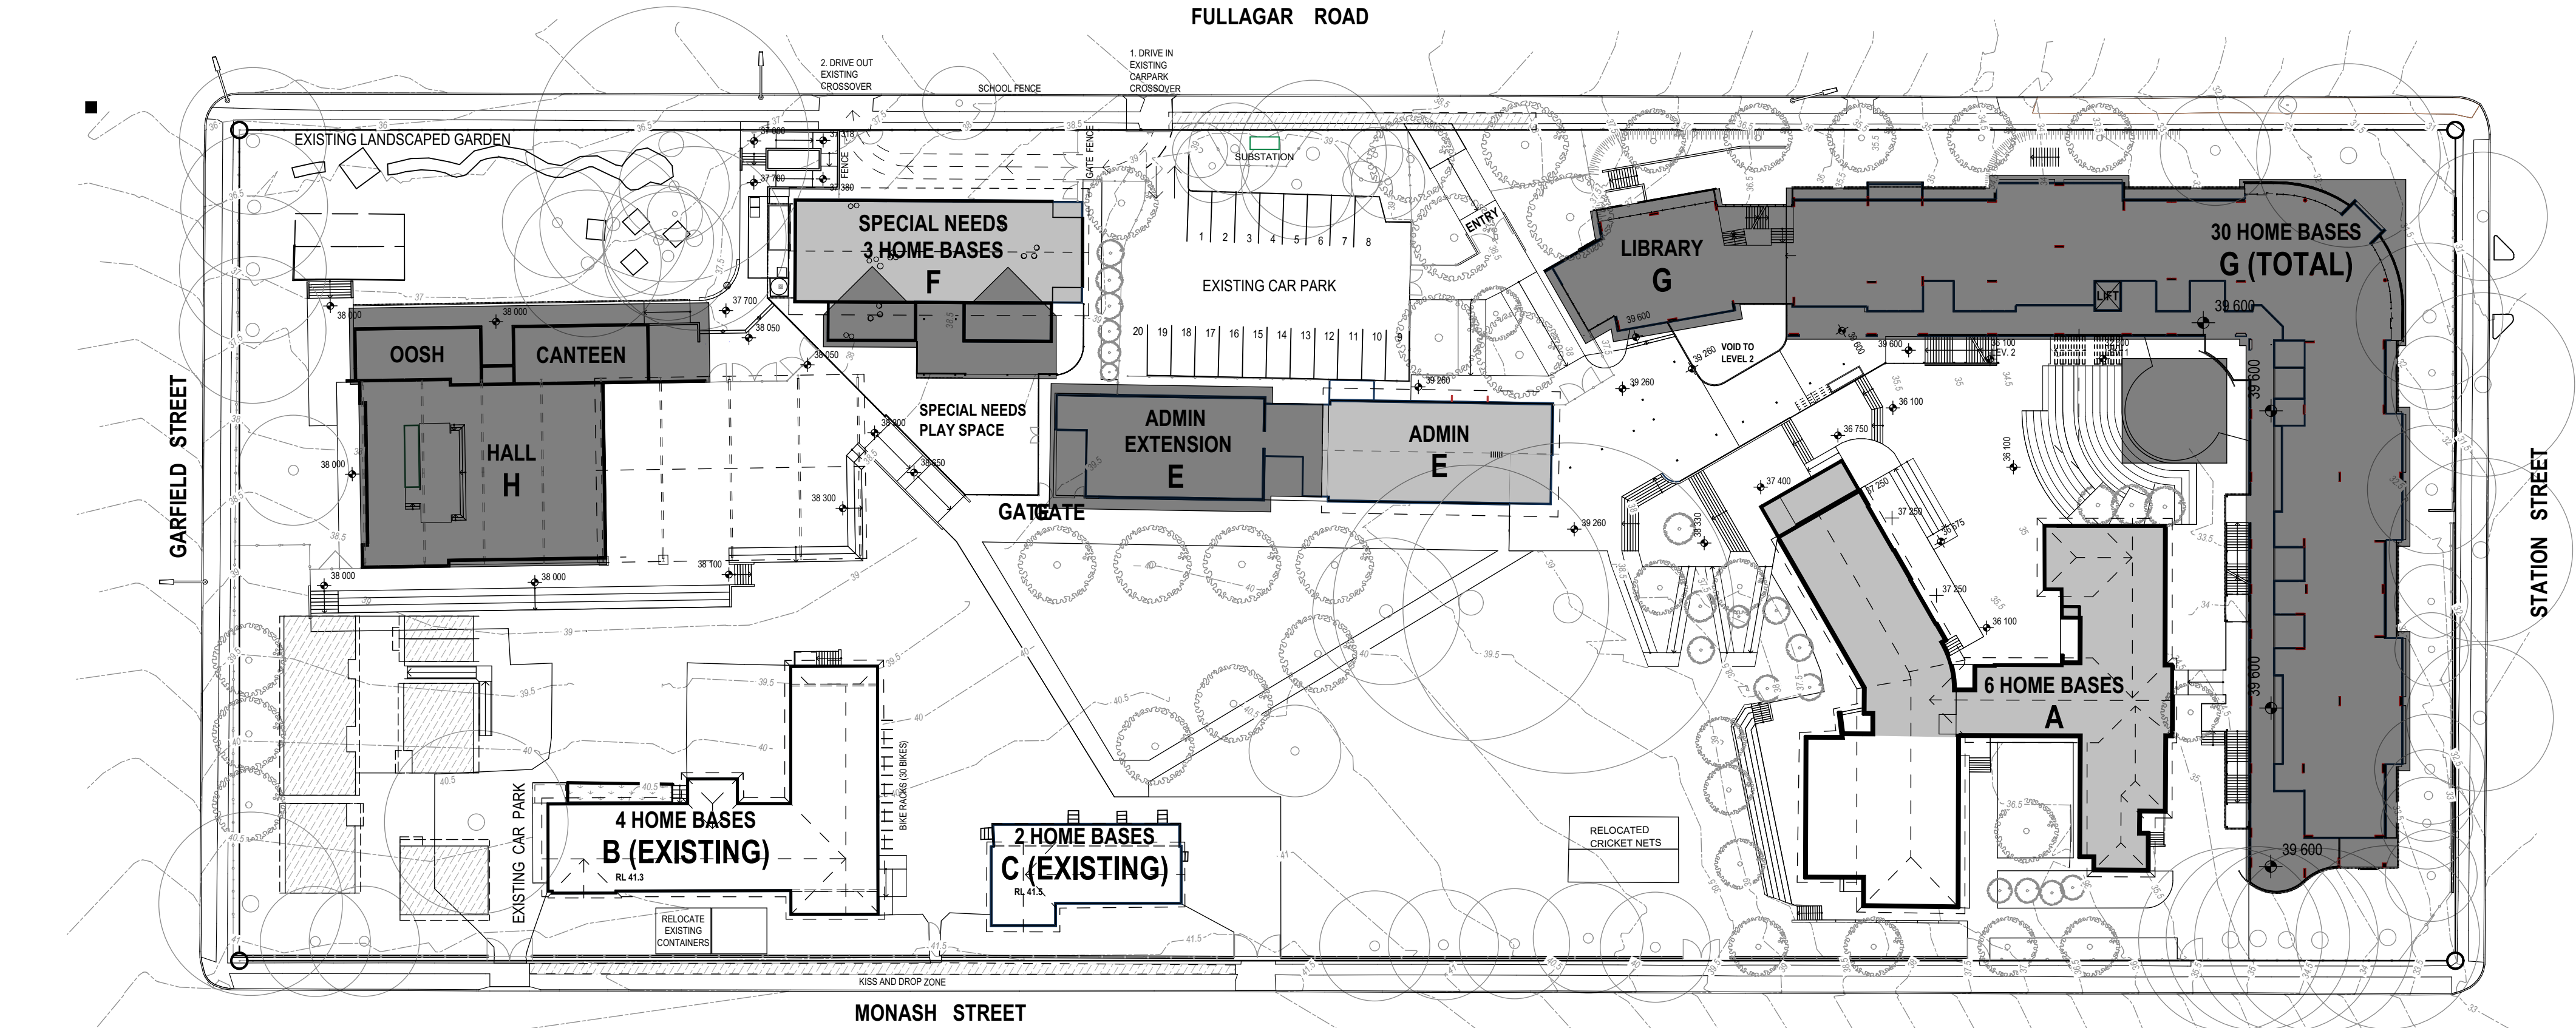


1 PLAN
PROPOSED SITE PLAN L3 (APPROX RL 39)
SCALE: 1:500

Copyright


This drawing shows design features and elements of a design prepared by Fulton Trotter Architects and is to be used only for work authorised in writing by the designers. It cannot be copied directly or indirectly, in whole or in part, nor shall it be used for any other building purposes. Unauthorised use will be considered an infringement of these rights.

PROPOSED SITE PLAN LEGEND

EXISTING BUILDINGS TO BE RETAINED	
EXISTING BUILDINGS TO BE REFURBISHED	
PROPOSED BUILDINGS	
EXISTING TREES:	
PROPOSED TREES	
ROOF OVER	
CONTOURS	
FENCE	

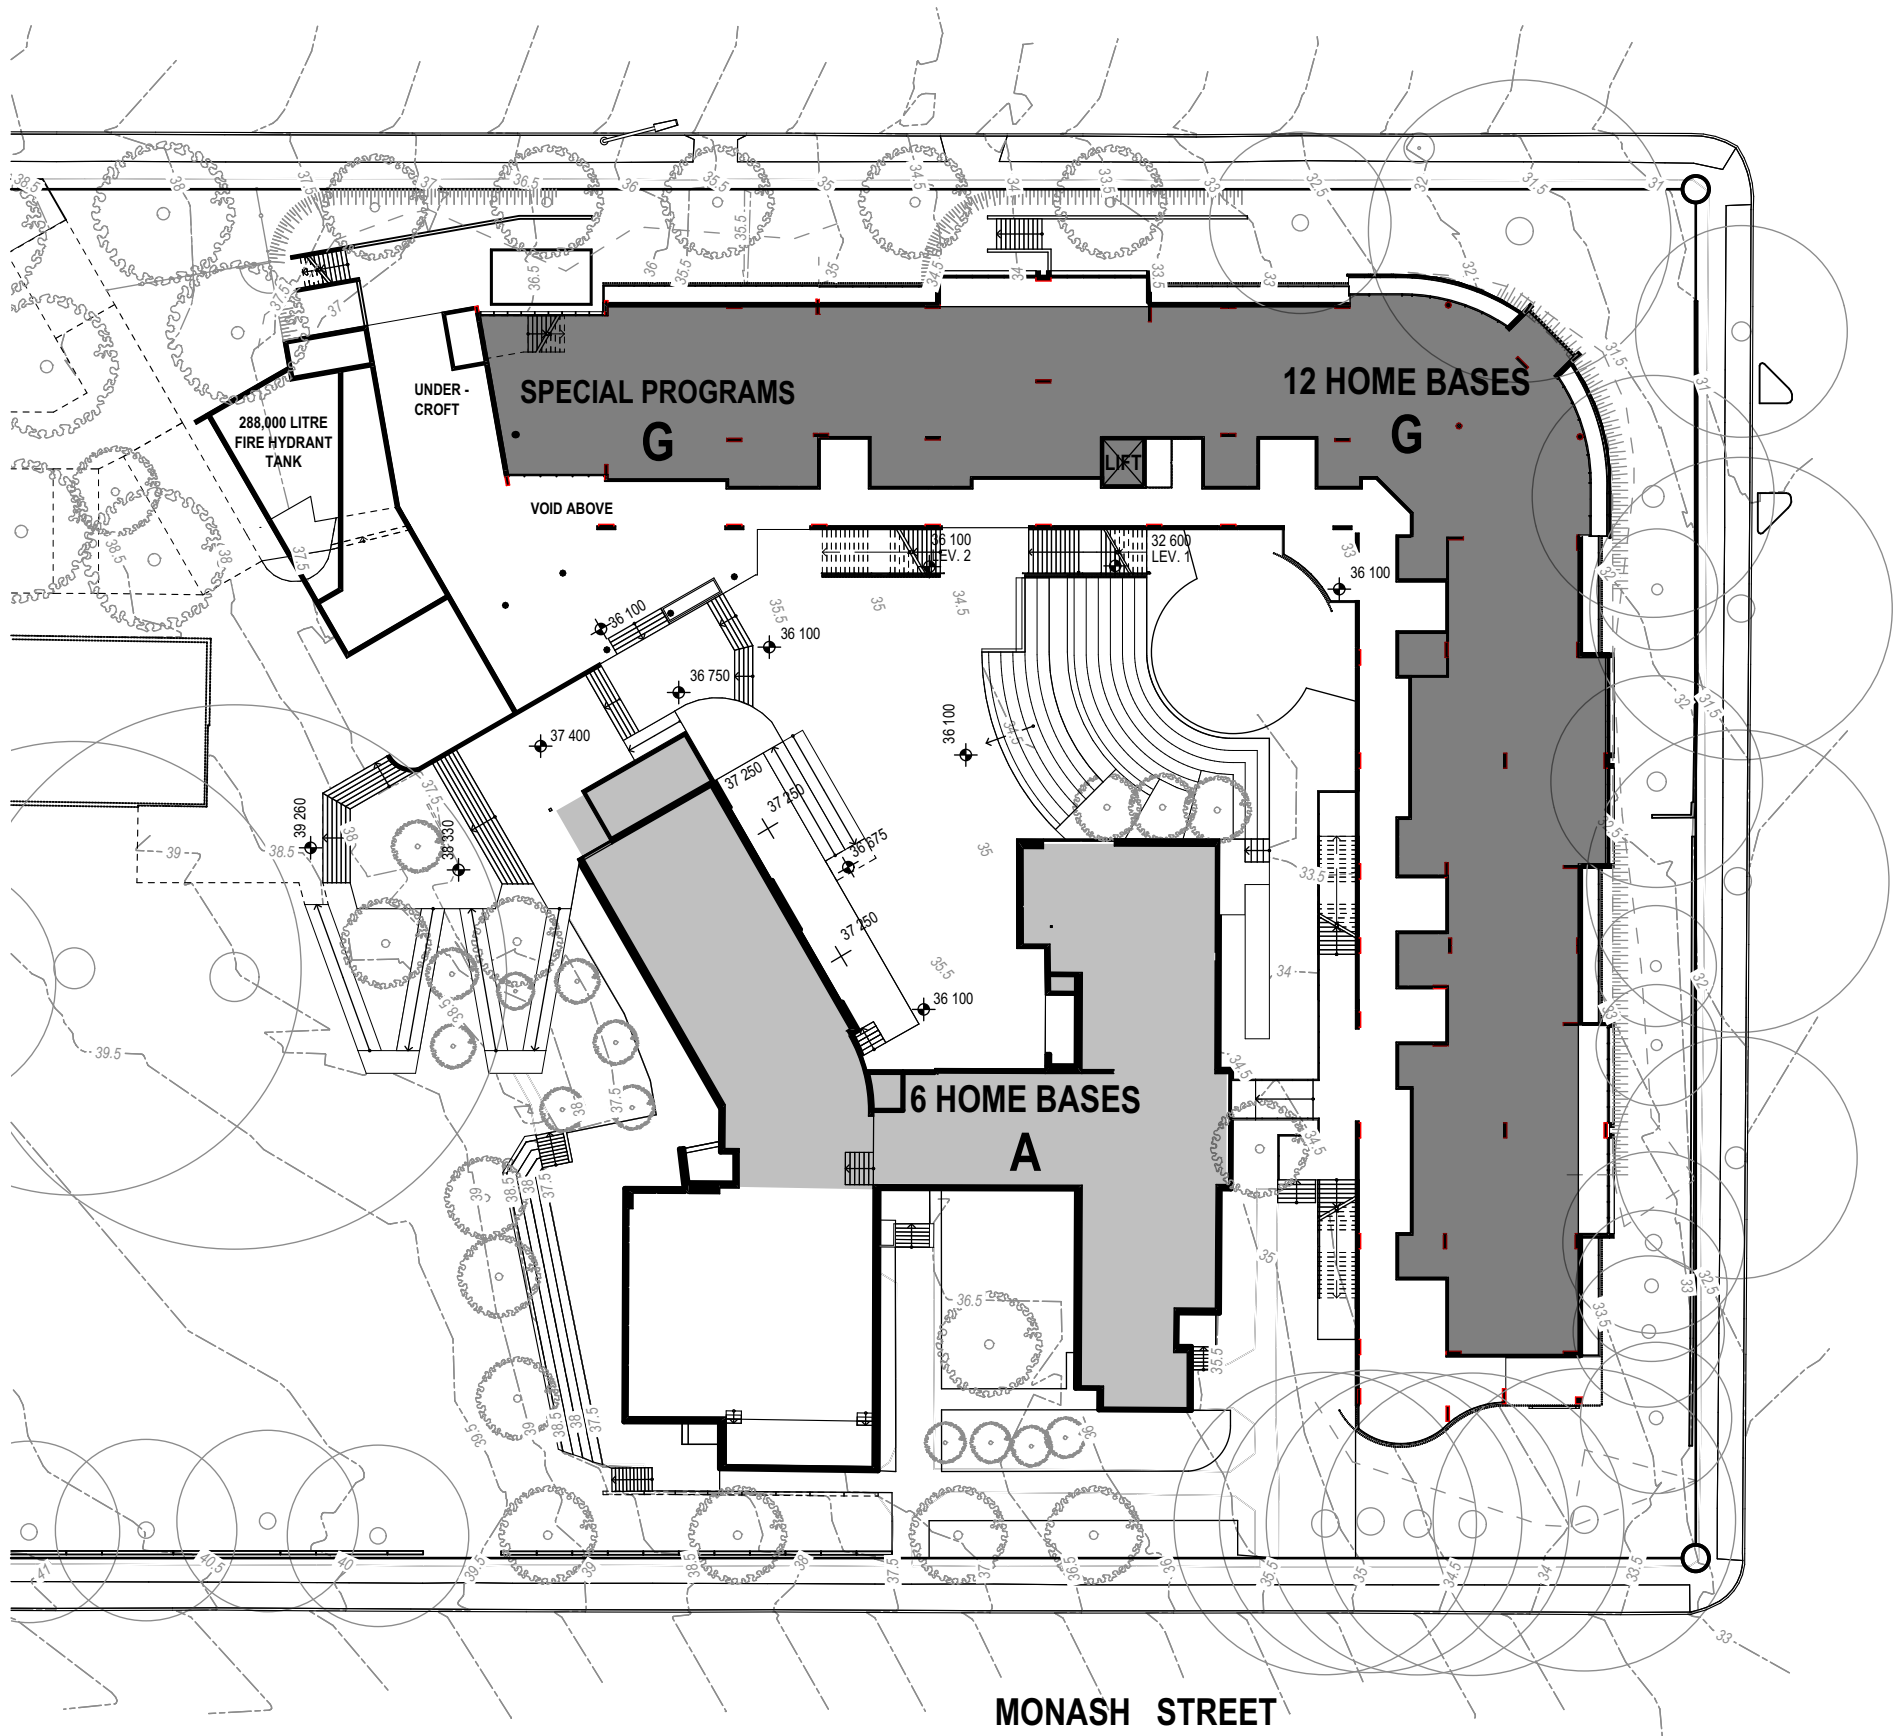

1 PLAN
PROPOSED SITE PLAN L2 (APPROX RL 36)
SCALE: 1:500

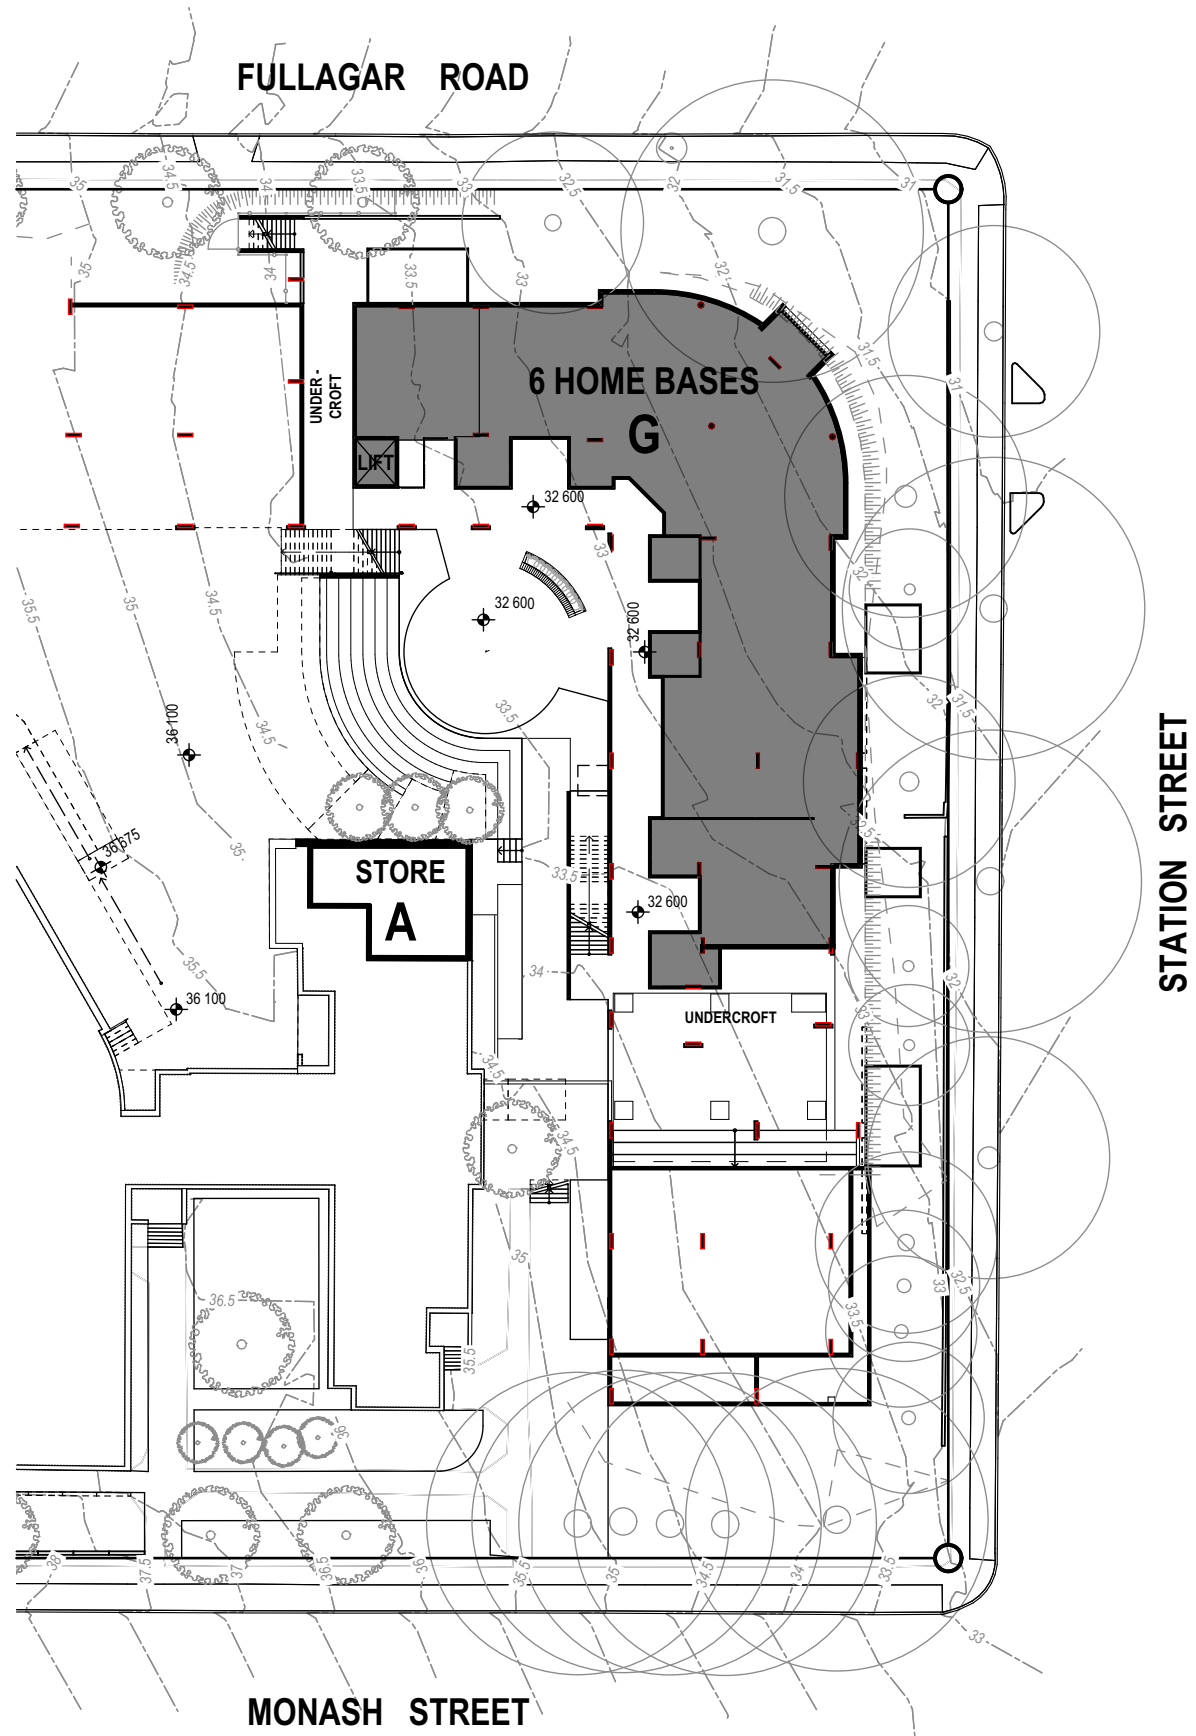

1 PLAN
PROPOSED SITE PLAN L1 (APPROX RL 32)
SCALE: 1:500

P6	SSDA Consultant Report Issue	05/10/18	WG
P7	SD / SSDA Client Review Issue	11/10/18	JFK
P8	SSDA Draft Issue	6/11/18	JFK
P9	SSDA Final Coordination Issue	9/11/18	JFK
P10	SSDA Issue	14/11/18	JFK
P11	SD Issue	19/11/18	JFK
P12	Revised SSDA Issue	12/02/19	LW
P13	Revised SSDA Issue	4/03/19	JFK
REV.	DESCRIPTION	DATE	INIT.

fulton trotter
ARCHITECTS

SYDNEY Level 3, 35 Spring Street PO Box 1669 Bondi Junction, NSW 2022 t. (02) 9369 5941 e. sydney@fultontrtrotter.com.au	BRISBANE SYDNEY Greg Isaac raia Justine Elzany raia John Ward raia Katerina Dracopoulos raia Mark Trotter fraia Nathan Hildebrandt raia Paul Sekavai raia Paul Trotter fraia Ryan Loveday raia Robert Wesener fraia	NSW 6855 QLD 2920 QLD 3313 QLD 3847 QLD 4529 QLD 4570 VIC 18804 NSW 8371 NSW 4421 VIC 17691 NSW 10256 NSW 7180 NSW 7177 NSW 5802 QLD 2633
--	---	---

www.fultontrtrotter.com.au

PHASE
SCHEMATIC DESIGN

CLIENT
NSW Department of Education

PROJECT
Wentworthville Public School


ADDRESS
70-100 Fullagar Road
WENTWORTHVILLE, NSW

DRAWING
**LEVEL 1 & LEVEL 2 -
PROPOSED SITE PLAN**

[Figured dimensions take precedence over scale dimensions. Contractors must verify all dimensions on site before commencing any work or making shop drawings.]

PROJECT NUMBER 7068WV01	DIRECTOR JW	CHECKED
DRAWING NUMBER SD-1002	REVISION P13	

Perspective View of Block E External Facade





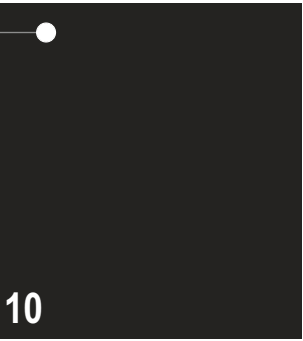


- 1. Ext Screen - Aluminium Battens
- 2. Colour - Dulux Surfmist C1
- 3. Colour - Dulux Basalt C30
- 4. Colour - Dulux Monument C29
- 5. Colour - Dulux Surfmist C1
- 6. Colour - Dulux Monument C29
- 7. Colour Back Glass OR
- 8. Prefinished CFC Panels
- 9. Ext Walls - Brick Cladding - Dark with variation
- 10. Colour - Dulux Black SG6G9
- 11. Colour - Dulux Wallaby C35

Proposed Material Palette



Proposed Colour

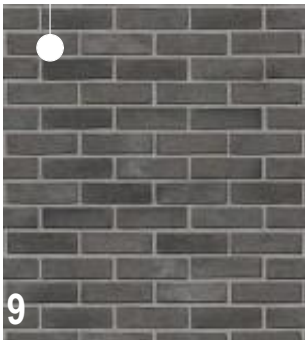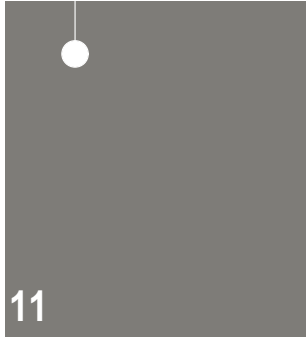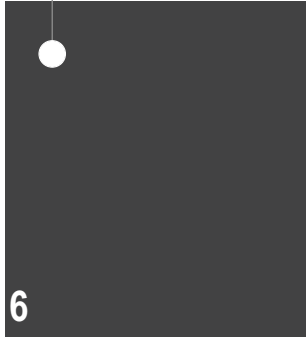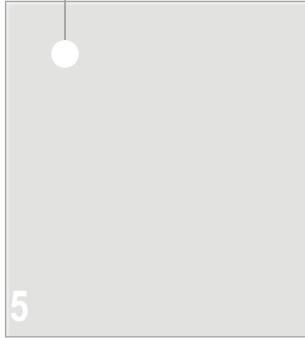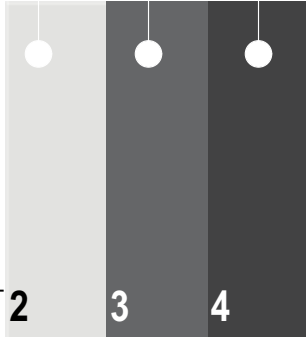

P1	Draft Consultant SD Additional Information	17/09/2018	JFK
P2	Issued For TSG Review	20/09/2018	JFK
P3	SD / SSDA Client Review Issue	11/10/18	JFK
P4	SSDA Draft Issue	6/11/18	JFK
P5	SSDA Final Coordination Issue	9/11/18	JFK
P6	SSDA Issue	14/11/18	JFK
P7	SD Issue	19/11/18	JFK
P8	Revised SSDA Issue	12/02/19	LW
P9	Revised SSDA Issue	4/03/19	JFK
REV.	DESCRIPTION	DATE	INIT.

fulton trotter
ARCHITECTS

SYDNEY
Level 3, 35 Spring Street
PO Box 1669
Bondi Junction, NSW 2022
t: (02) 9369 5941
f: (02) 9369 3743
sydney@fultontrotter.com.au

BRISBANE
SYDNEY

DIRECTORS
Greg Isaac raia NSW 6855 QLD 2520
Justine Elzerny raia QLD 3313
John Ward raia NSW 8371 QLD 3847
Katerina Dracopoulos raia NSW 4421 QLD 4529
Mark Trotter raia VIC 17691 NSW 4421 QLD 1870
Nathan Hildebrandt raia NSW 10256 QLD 4131
Paul Selava raia NSW 7180 QLD 3108
Paul Trotter raia NSW 7177 QLD 2646
Ryan Loveday raia QLD 4500
Robert Wesener raia NSW 5802 QLD 2633

www.fultontrotter.com.au

SCHEMATIC DESIGN
DEPARTMENT OF EDUCATION
Wentworthville Public School
70-100 Fullagar Road
WENTWORTHVILLE, NSW

BLOCK E - EXTERNAL MATERIALS

Figured dimensions take precedence over scale dimensions. Contractors must verify all dimensions on site before commencing any work or making shop drawings.


PROJECT NUMBER	DIRECTOR	CHECKED
7068WV01	JW	
DRAWING NUMBER	REVISION	
SD-1603	P9	

TREE PLAN LEGEND

TREE TO BE RETAINED 123

TREE TO BE DEMOLISHED 123

CONSTRUCTION AREA

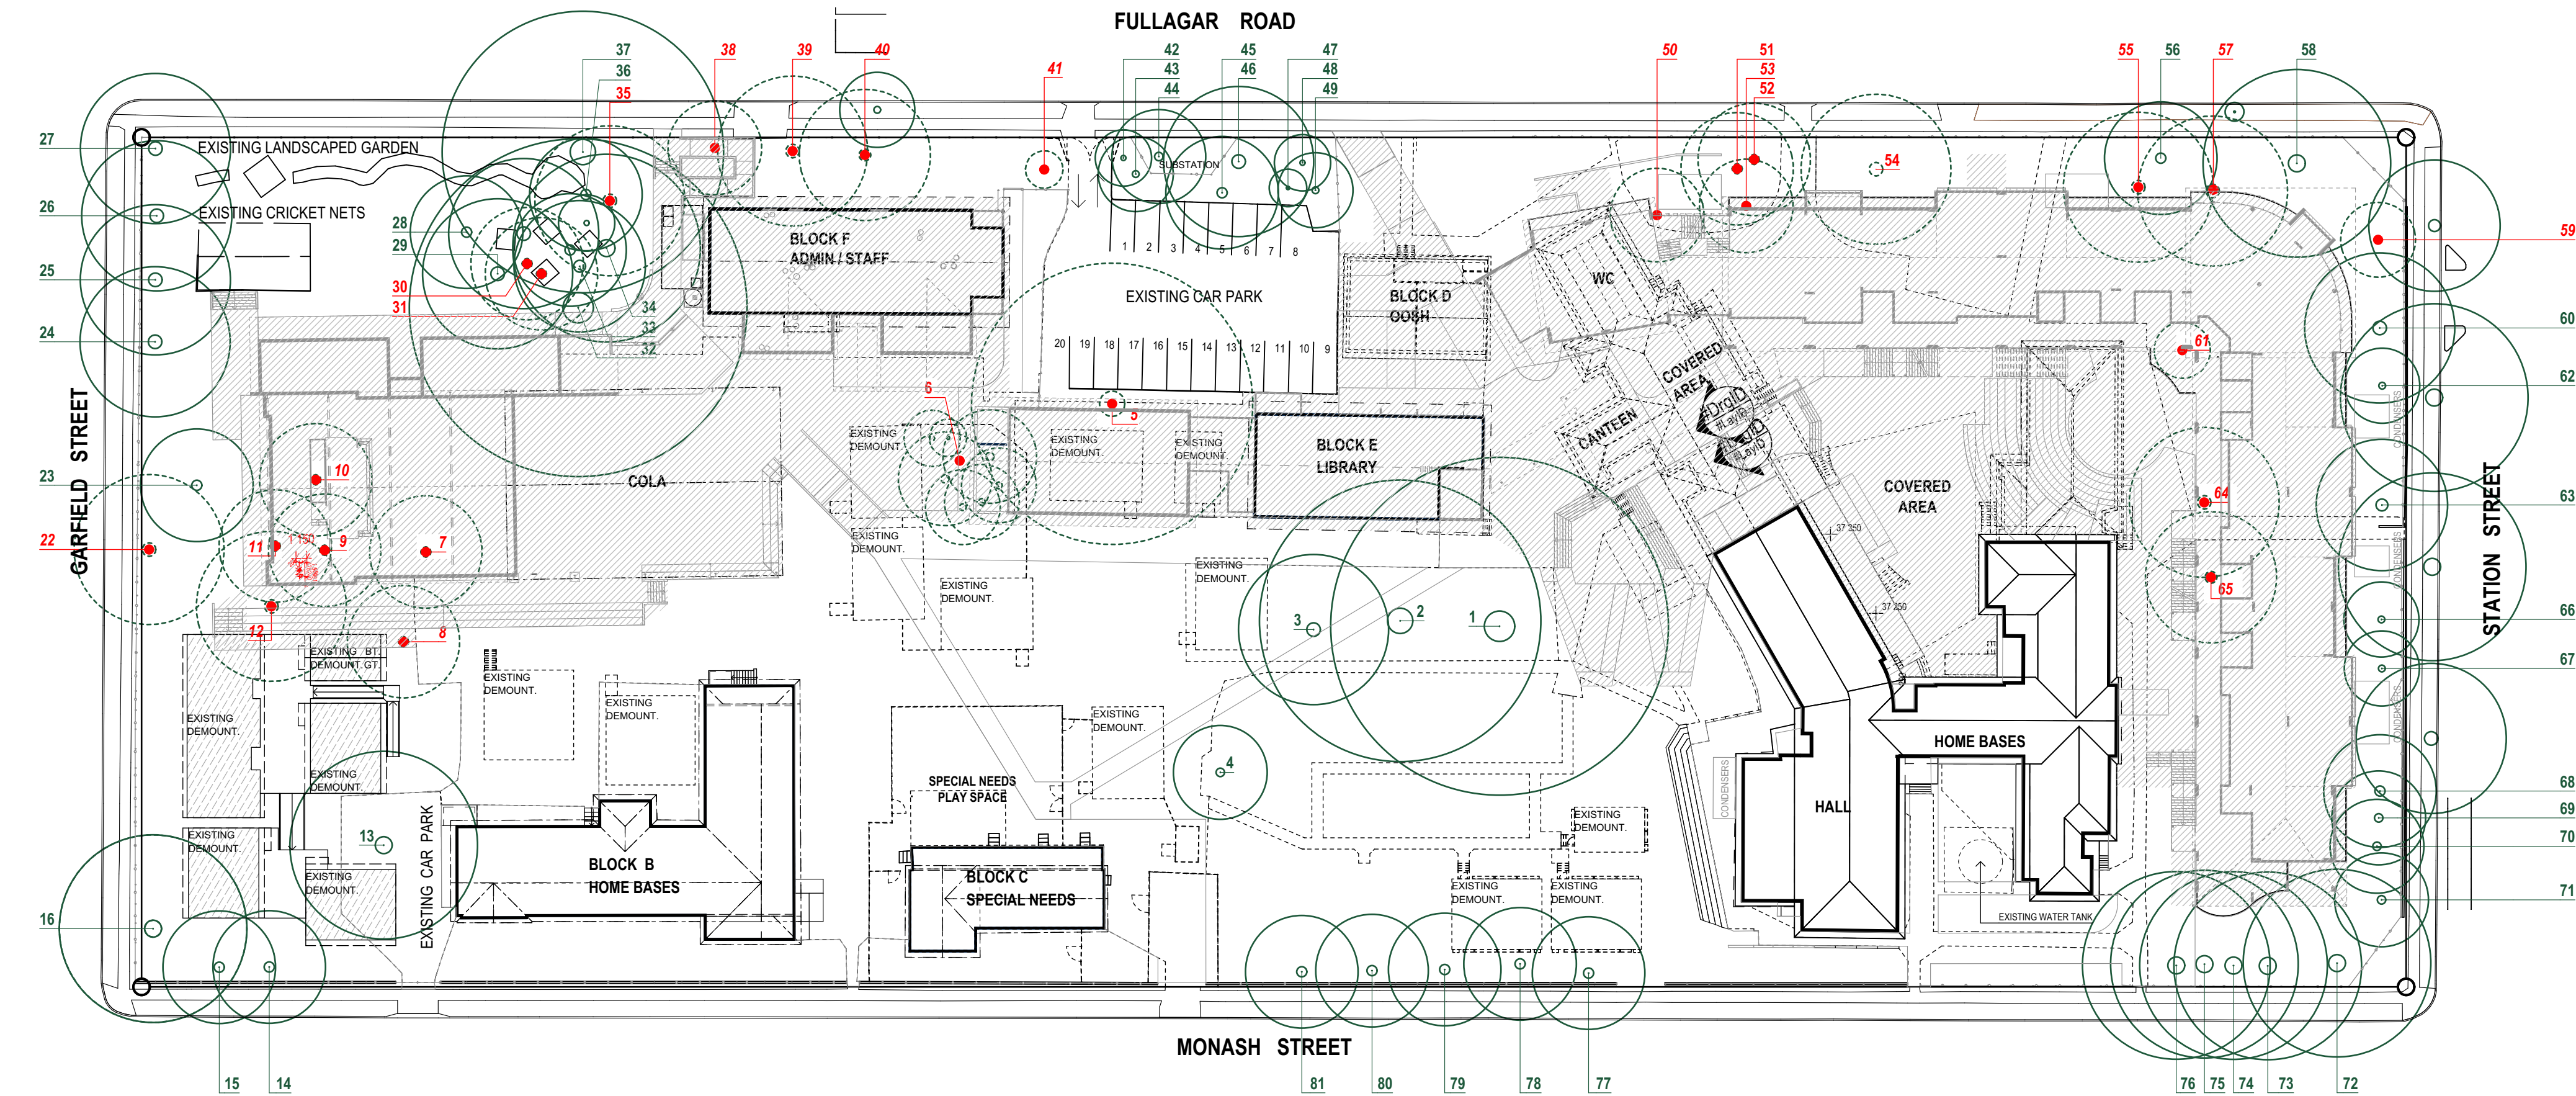

1 PLAN
TREE PLAN
SCALE: 1:500

P1	SD / SSDA Client Review Issue	11/10/18	JFK
P2	SSDA Draft Issue	6/11/18	JFK
P3	SSDA Final Coordination Issue	9/11/18	JFK
P4	SSDA Issue	14/11/18	JFK
P5	SD Issue	19/11/18	JFK
P6	SSDA DA Response Issue	7/02/19	JFK
P7	Revised SSDA Issue	12/02/19	LW
P8	Revised SSDA Issue	4/03/19	JFK
REV.	DESCRIPTION	DATE	INIT.

fulton trotter
ARCHITECTS

SYDNEY
Level 3, 35 Spring Street t. (02) 9369 5941
PO Box 1669 e. sydney@fultontrtrotter.com.au
Bondi Junction, NSW 2022
BRISBANE
SYDNEY
DIRECTORS
Greg Isaac raia NSW 6855 QLD 2920
Justine Elzerny raia QLD 3313
John Ward raia VIC 18804 NSW 8371 QLD 3847
Katerina Dracopoulos raia NSW 4421 QLD 4529
Mark Trotter fraia VIC 17691 QLD 19370
Nathan Hildebrandt raia NSW 10256 QLD 4131
Paul Sekavai raia NSW 7180 QLD 3108
Paul Trotter fraia NSW 7177 QLD 2646
Ryan Loveday raia NSW 5802 QLD 4500
Robert Wessner fraia QLD 2633

www.fultontrtrotter.com.au

SCHEMATIC DESIGN

NSW Department of Education

Wentworthville Public School

70-100 Fullagar Road
WENTWORTHVILLE, NSW

TREE PLAN

[Figured dimensions take precedence over
scale dimensions. Contractors must verify
all dimensions on site before commencing
any work or making shop drawings.]

PROJECT NUMBER	DIRECTOR	CHECKED
7068WV01	JW	
DRAWING NUMBER	REVISION	
SD-1609	P8	


150mm @ A1

100


50



1 SITE PERSEPTIVE
9M HEIGHT BLANKET

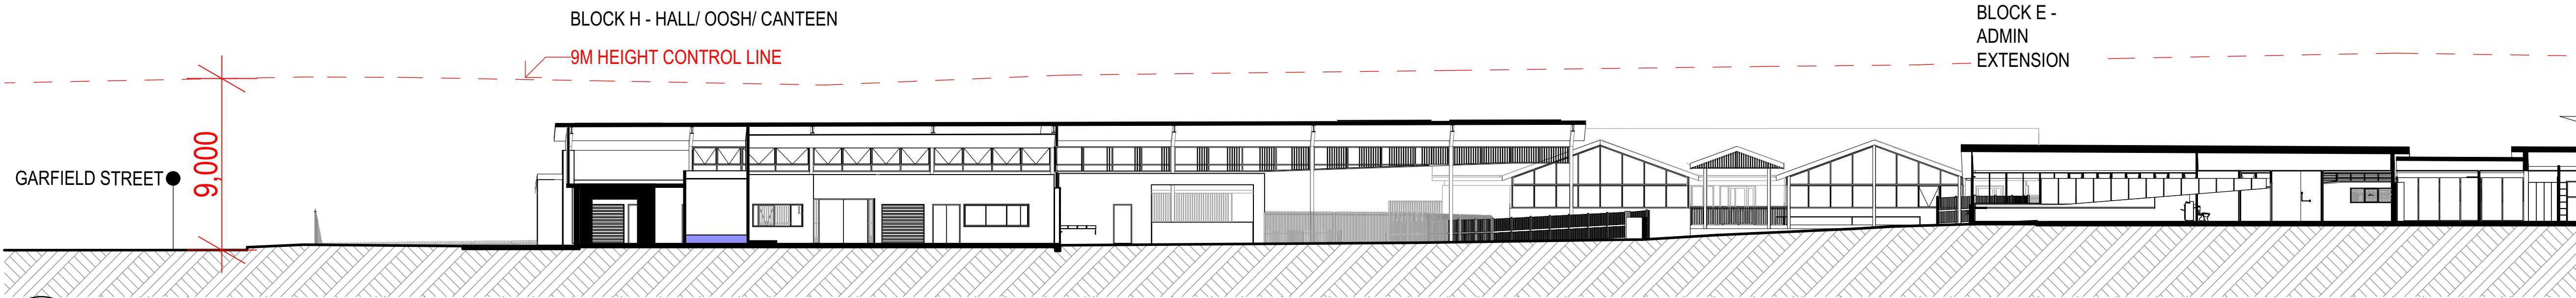

2 SECTION
SITE SECTION B
SCALE: 1:200

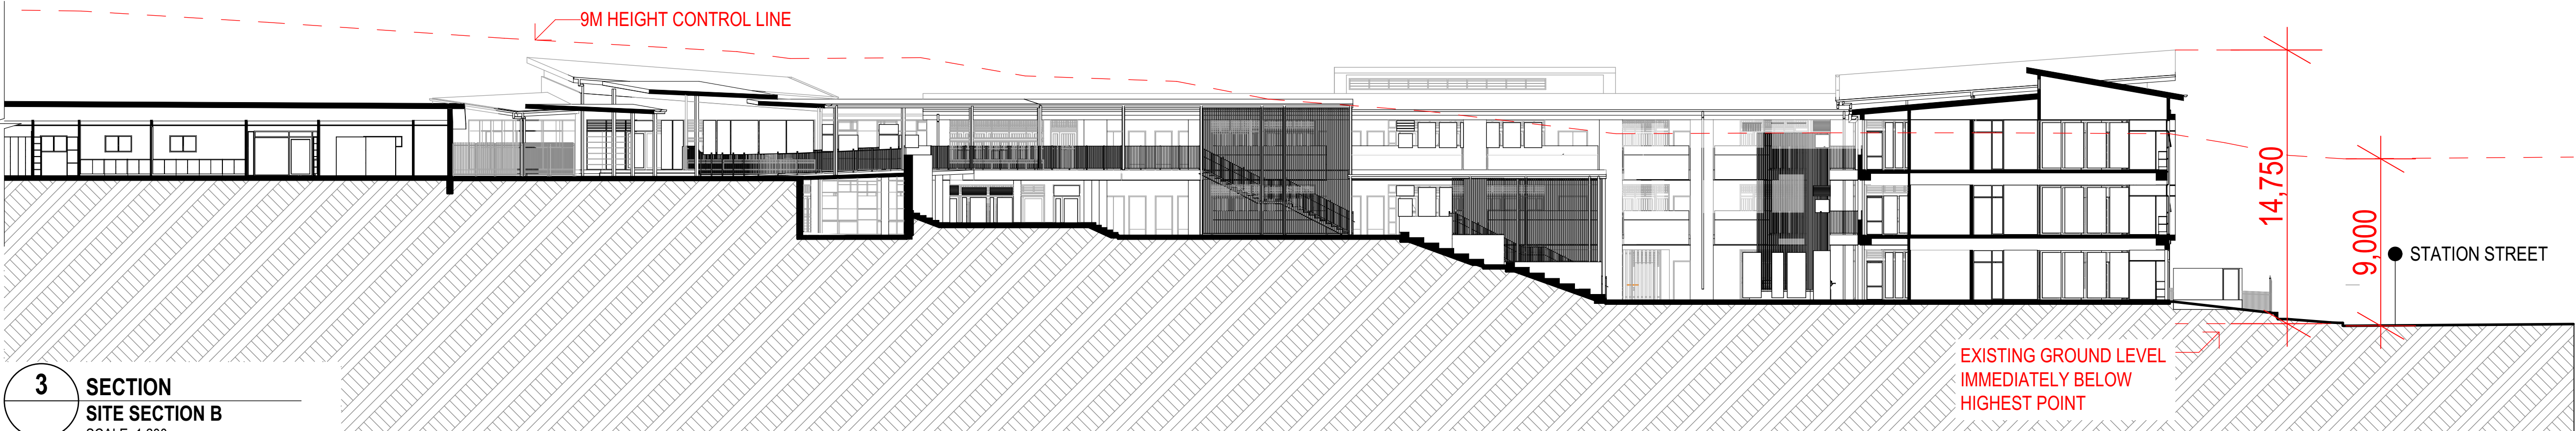

3 SECTION
SITE SECTION B
SCALE: 1:200

Copyright
This drawing shows design features and elements of a design prepared by
Fulton Trotter Architects and is to be used only for work authorised in
writing by the designers. It cannot be copied directly or indirectly, in whole
or in part, nor shall it be used for any other building purposes. Unauthorised
use will be considered an infringement of these rights.

P1	SSDA Issue	14/02/19	LW
P2	Revised SSDA Issue	4/03/19	JFK
REV.	DESCRIPTION	DATE	INT.

fulton trotter
ARCHITECTS

SYDNEY
Level 3, 35 Spring Street t. (02) 9369 5941
PO Box 1669 e. sydney@fultontrotter.com.au
Bondi Junction, NSW 2022

BRISBANE
SYDNEY

DIRECTORS

Greg Isaac raia	NSW 6855	QLD 2920
Justine Elzohry raia	QLD 3313	QLD 3313
John Ward raia	VIC 18804	NSW 8371
Katerina Dracopoulos raia	NSW 4421	QLD 4529
Mark Trotter raia	VIC 17691	QLD 1970
Nathan Hildebrandt raia	NSW 10256	QLD 4131
Paul Sekavai raia	NSW 7180	QLD 3108
Paul Trotter raia	NSW 7177	QLD 2646
Ryan Loveday raia	QLD 4500	QLD 4500
Robert Wesener raia	NSW 5802	QLD 2633

www.fultontrotter.com.au

PHASE
SCHEMATIC DESIGN

CLIENT
NSW Department of Education


PROJECT
Wentworthville Public School

ADDRESS
70-100 Fullagar Road
WENTWORTHVILLE, NSW

DRAWING
**HEIGHT BLANKET SITE
PERSPECTIVE & SECTION**


Figured dimensions take precedence over
scale dimensions. Contractors must verify
all dimensions on site before commencing
any work or making shop drawings.

PROJECT NUMBER	DIRECTOR	CHECKED
7068WV01	JW	
DRAWING NUMBER	REVISION	
SD-1613	P2	

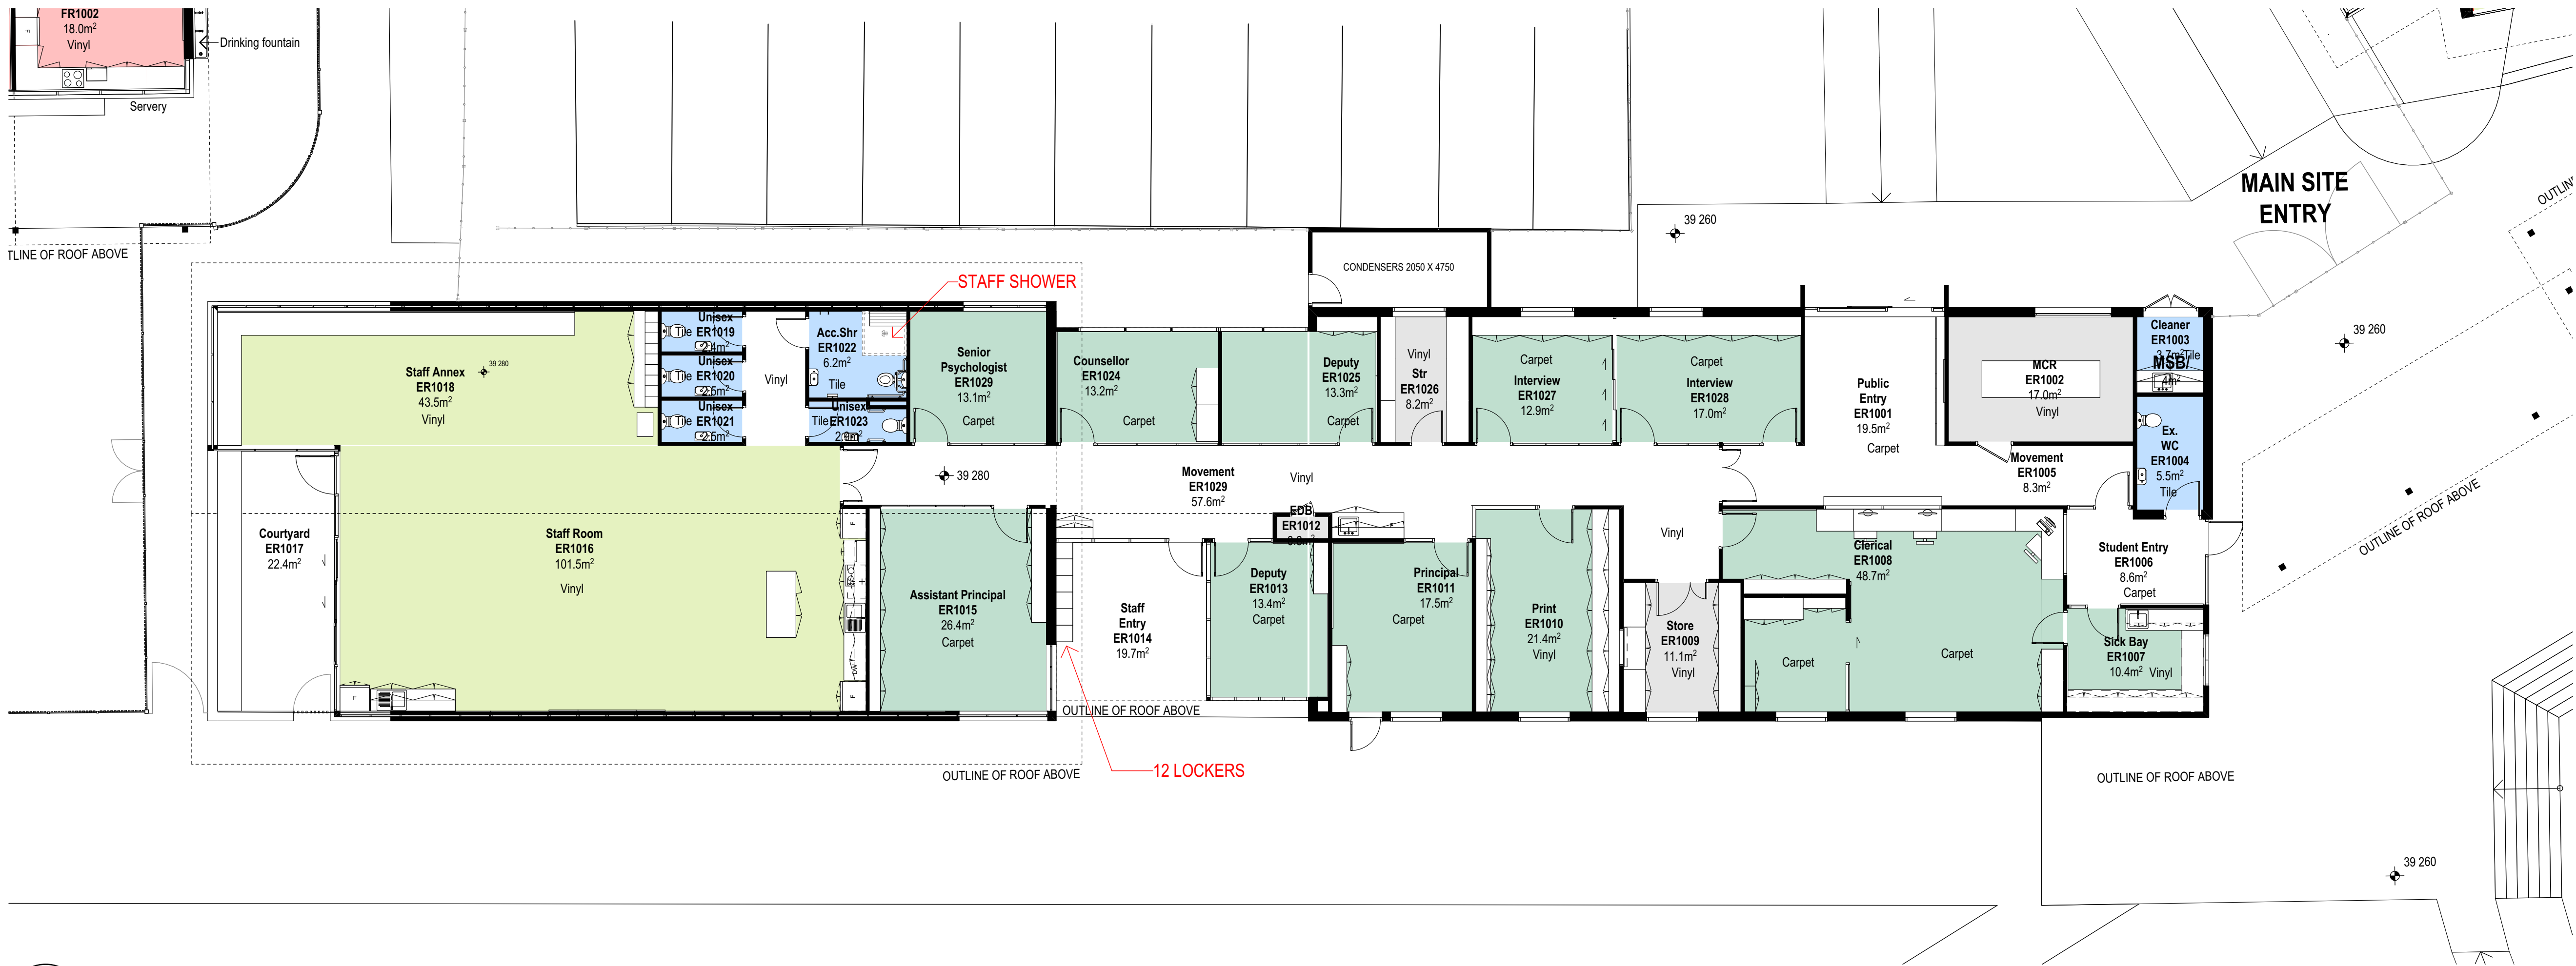

Copyright
This drawing shows design features and elements of a design prepared by
Fulton Trotter Architects and is to be used only for work authorised in
writing by the designers. It cannot be copied directly or indirectly, in whole
or in part, nor shall it be used for any other building purposes. Unauthorised
use will be considered an infringement of these rights.

1 PLAN
BUILDING E - END OF TRIP FACILITIES
SCALE: 1:100

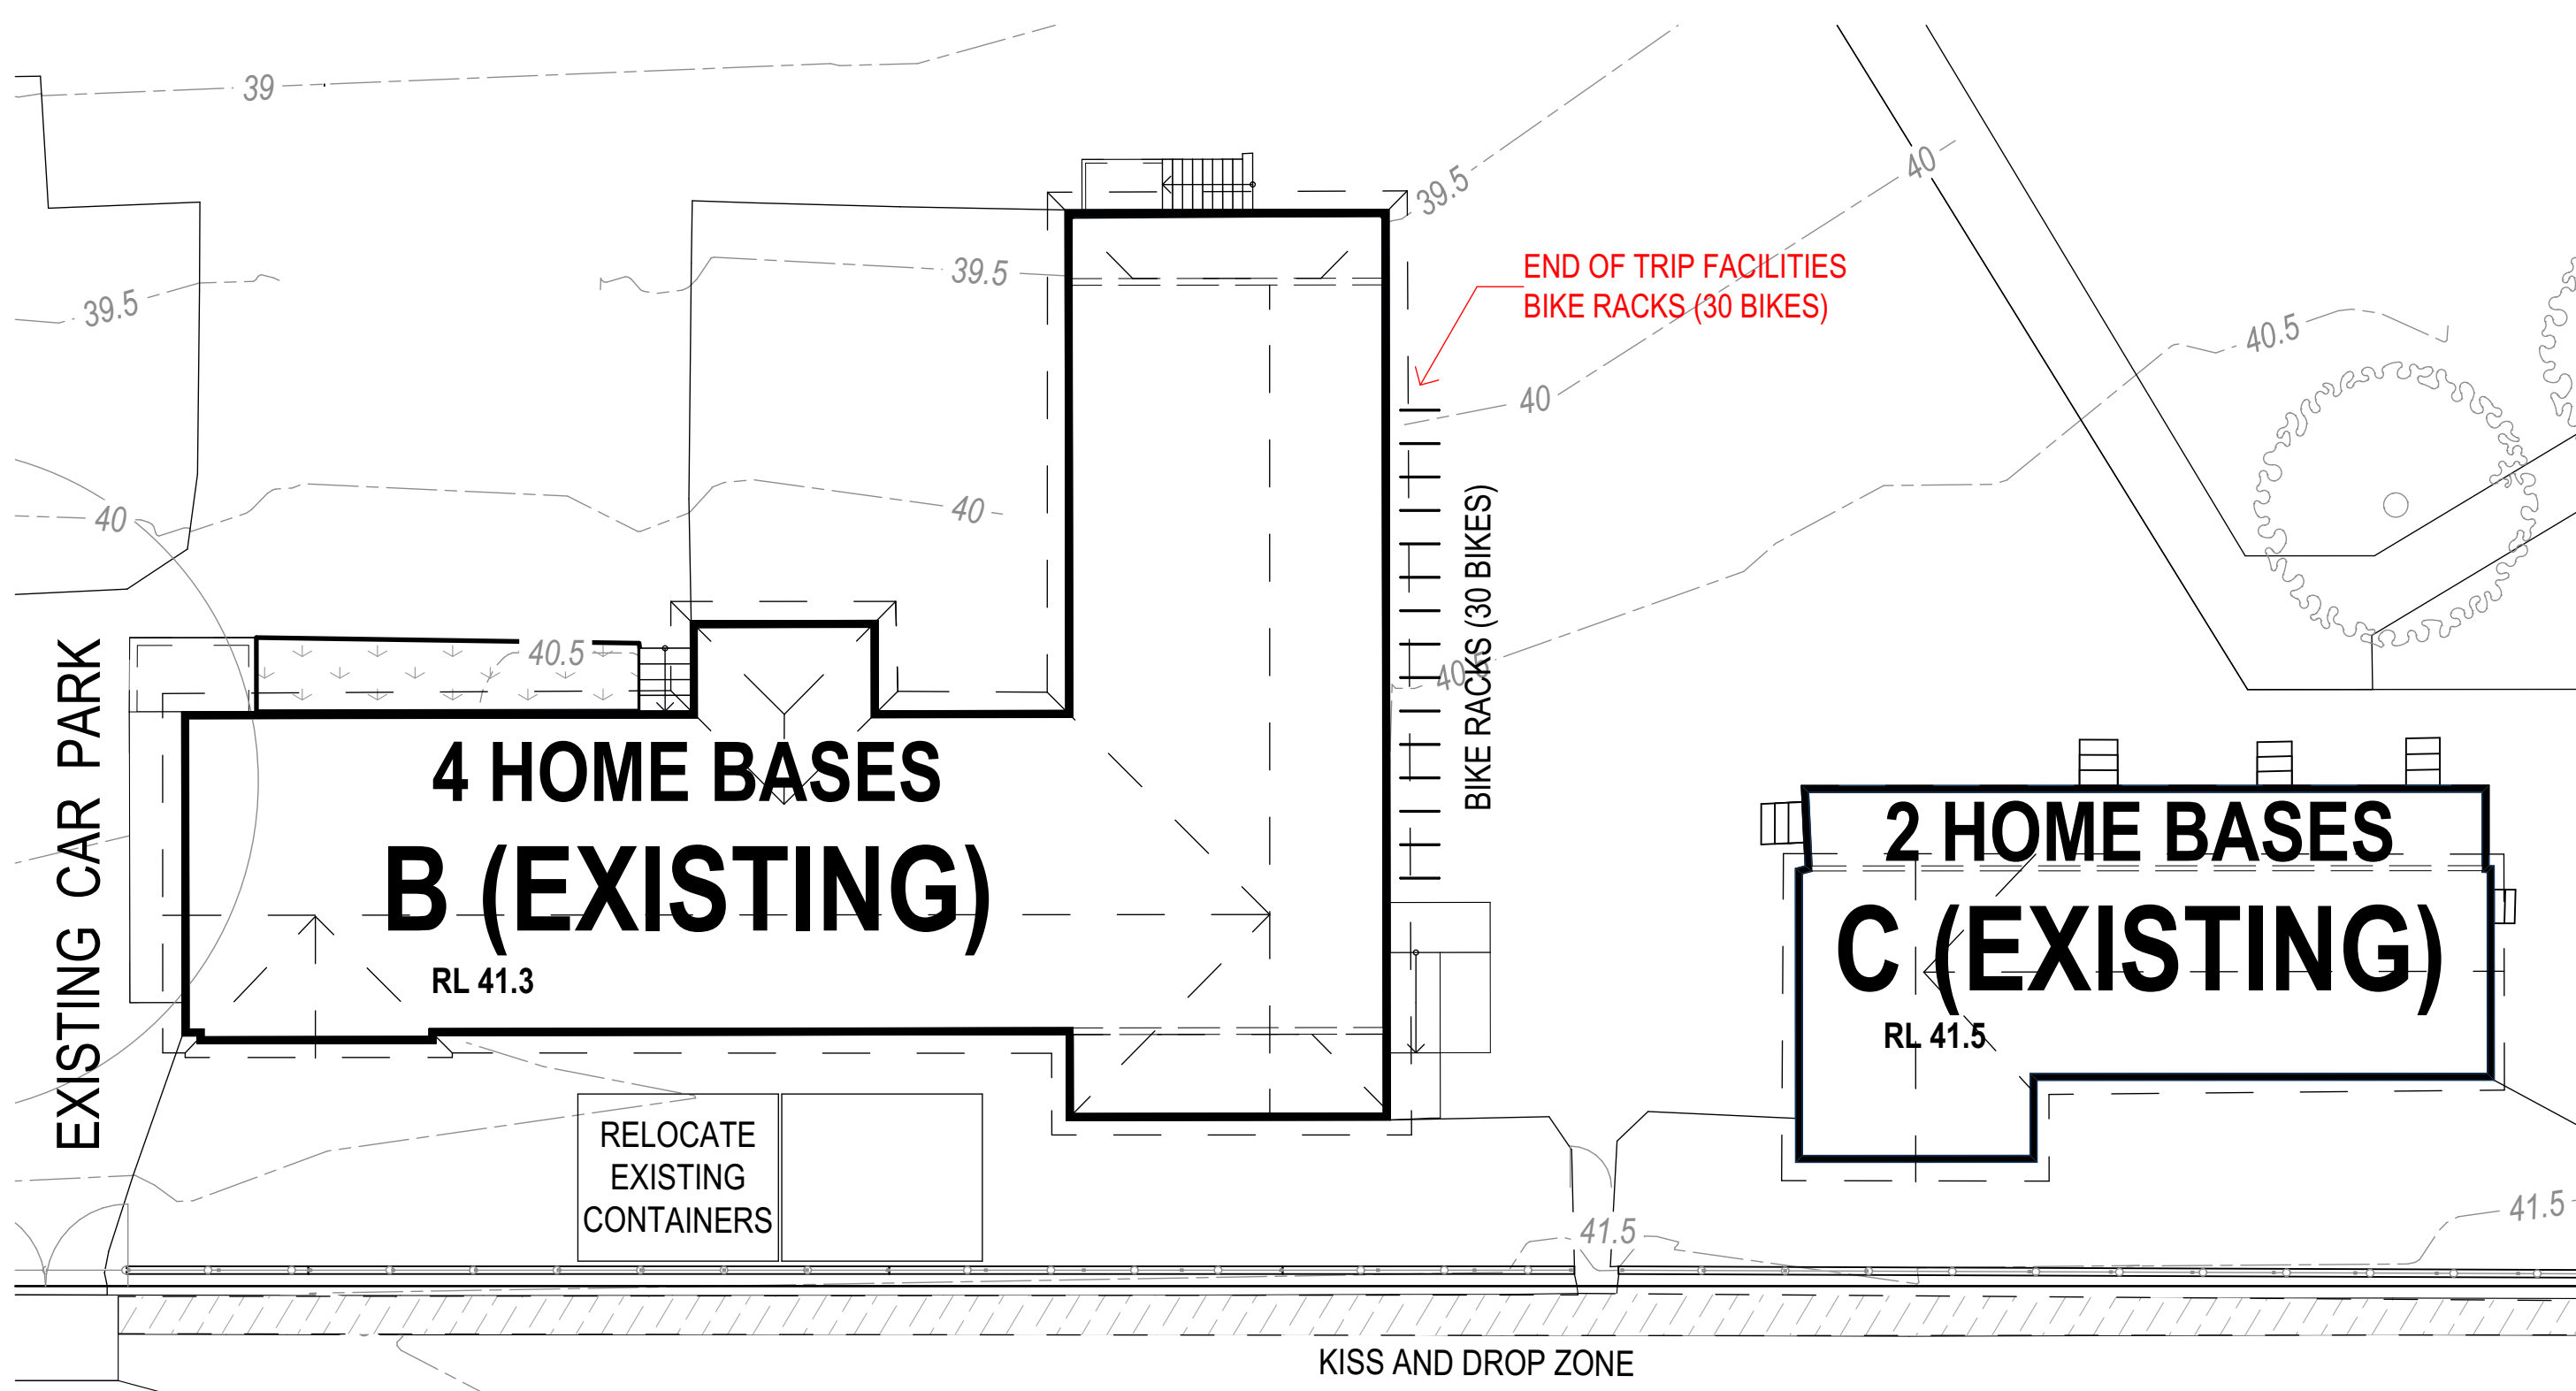

2 PLAN
PROPOSED BIKE RACKS - END OF TRIP FACILITIES
SCALE: 1:200

REV.	DESCRIPTION	DATE	INIT.
P1	Revised SSDA Issue	4/03/19	JFK

fulton trotter
ARCHITECTS

SYDNEY
Level 3, 35 Spring Street t. (02) 9369 5941
PO Box 1669 e. sydney@fultontrotter.com.au
Bondi Junction, NSW 2022

BRISBANE
SYDNEY

DIRECTORS
Greg Isaac raia NSW 6855 QLD 2920
Justine Elzery raia QLD 3313
John Ward raia VIC 18804 NSW 8371 QLD 3847
Katerina Dracopoulos raia NSW 4421 QLD 4529
Mark Trotter fraia VIC 17691 QLD 1970
Nathan Hildebrandt raia NSW 10256 QLD 4131
Paul Sekavai raia NSW 7180 QLD 3108
Paul Trotter fraia NSW 7177 QLD 2646
Ryan Loveday raia QLD 4500
Robert Wesener fraia NSW 5802 QLD 2633

www.fultontrotter.com.au

PHASE
SCHEMATIC DESIGN

CLIENT
NSW Department of Education

PROJECT
Wentworthville Public School

ADDRESS
70-100 Fullagar Road
WENTWORTHVILLE, NSW

DRAWING
END OF TRIP FACILITIES SITE PLAN

PROJECT NUMBER
7068WV01

DIRECTOR
JW

CHECKED
P1

DRAWING NUMBER
SD-1614

REVISION
P1



Copyright
This drawing shows design features and elements of a design prepared by
Fulton Trotter Architects and is to be used only for work authorised in
writing by the designers. It cannot be copied directly or indirectly, in whole
or in part, nor shall it be used for any other building purposes. Unauthorised
use will be considered an infringement of these rights.

P11	SSDA Consultant Report Issue	05/10/18	WG
P12	SD / SSDA Client Review Issue	11/10/18	JFK
P13	SSDA Draft Issue	6/11/18	JFK
P14	SSDA Final Coordination Issue	9/11/18	JFK
P15	SSDA Issue	14/11/18	JFK
P16	SD Issue	19/11/18	JFK
P17	Revised SSDA Issue	12/02/19	LW
P18	Revised SSDA Issue	4/03/19	JFK
REV.	DESCRIPTION	DATE	INIT.

fulton trotter
ARCHITECTS

SYDNEY
Level 3, 35 Spring Street
PO Box 1669
Bondi Junction, NSW 2022

BRISBANE
t. (02) 9369 5941
e. sydney@fultontrtrotter.com.au
SYDNEY

DIRECTORS
Greg Isaac raia
Justine Elzery raia
John Ward raia
Katerina Dracopoulos raia
Mark Trotter fraia
Nathan Hildebrandt raia
Paul Sakavai raia
Paul Trotter fraia
Ryan Loveday raia
Robert Wessner fraia

NSW 6855
QLD 3313
VIC 18804
VIC 17691

NSW 8371
QLD 3847
QLD 4529
QLD 1970
NSW 10256
NSW 7180
NSW 7177
QLD 4500
QLD 2633

QLD 2920
QLD 3847
QLD 4529
QLD 1970
QLD 4131
QLD 3108
QLD 2646
QLD 4500
QLD 2633

www.fultontrtrotter.com.au

PHASE
SCHEMATIC DESIGN

CLIENT
NSW Department of Education

PROJECT
Wentworthville Public School


ADDRESS
70-100 Fullagar Road
WENTWORTHVILLE, NSW

DRAWING
BLOCK E - GROUND FLOOR PLAN


Figured dimensions take precedence over
scale dimensions. Contractors must verify
all dimensions on site before commencing
any work or making shop drawings.

PROJECT NUMBER 7068WV01	DIRECTOR JW	CHECKED
DRAWING NUMBER SD-E-2001	REVISION	P18


1 PLAN
LEVEL 3 - BUILDING E PROPOSED
SCALE: 1:100

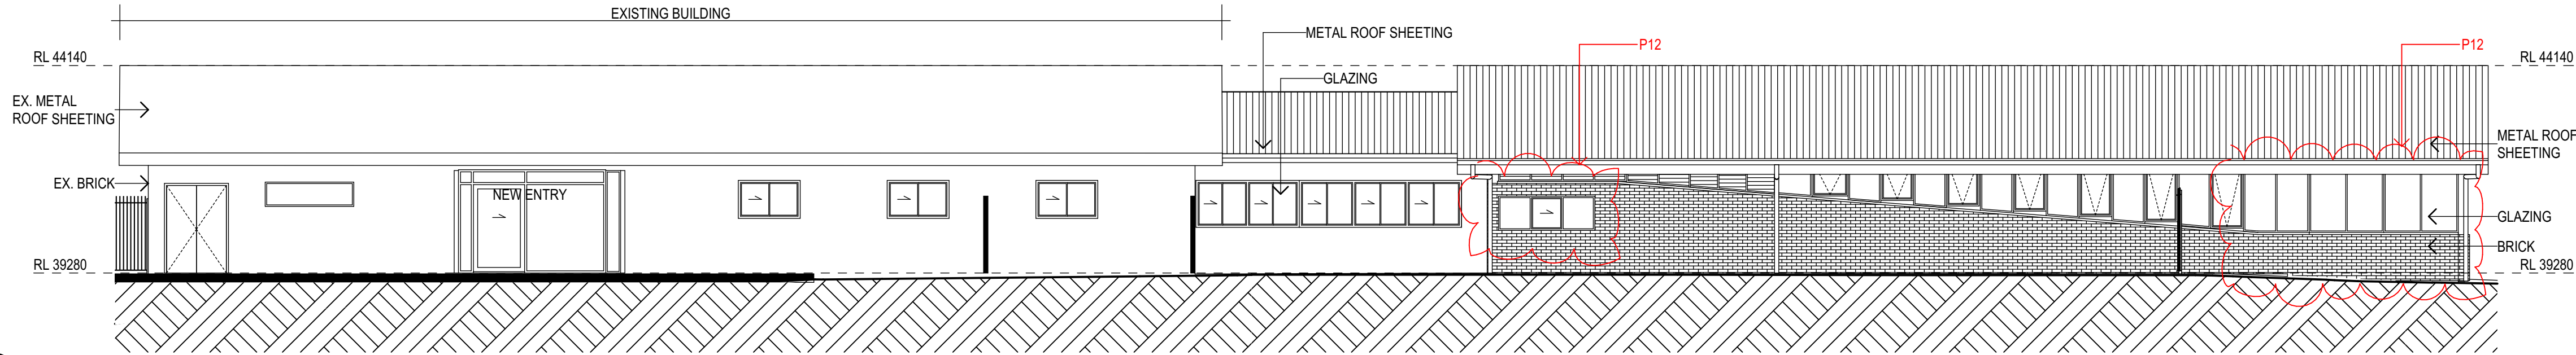


1 ELEVATION
BUILDING E - NORTHERN ELEVATION
SCALE: 1:100

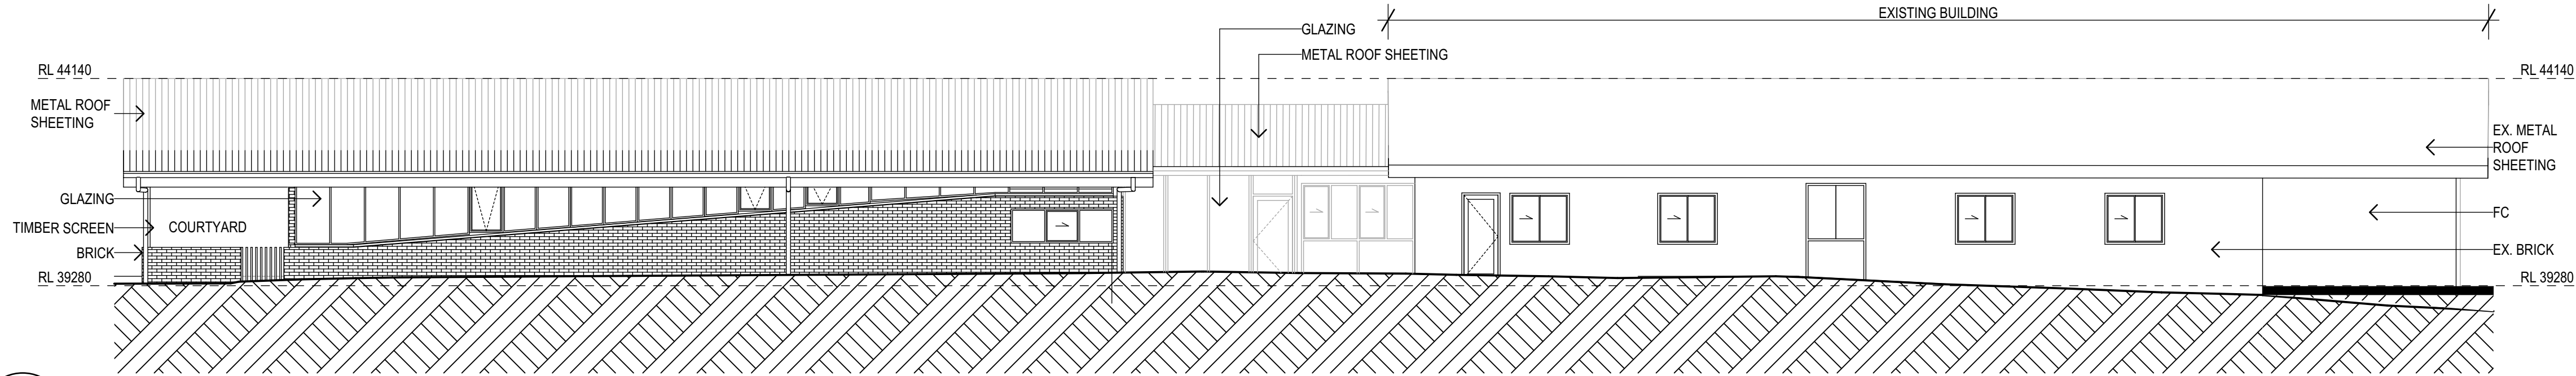


2 ELEVATION
BUILDING E - SOUTHERN ELEVATION
SCALE: 1:100

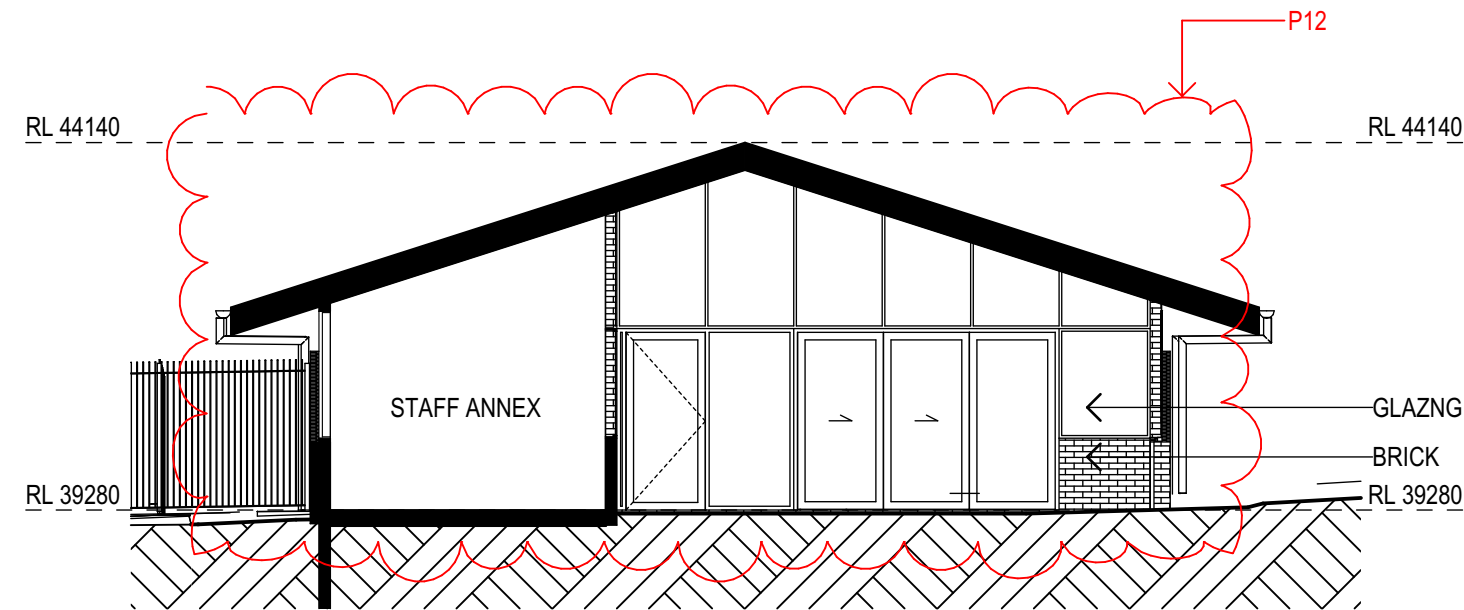

3 ELEVATION
BUILDING E - WESTERN ELEVATION
SCALE: 1:100

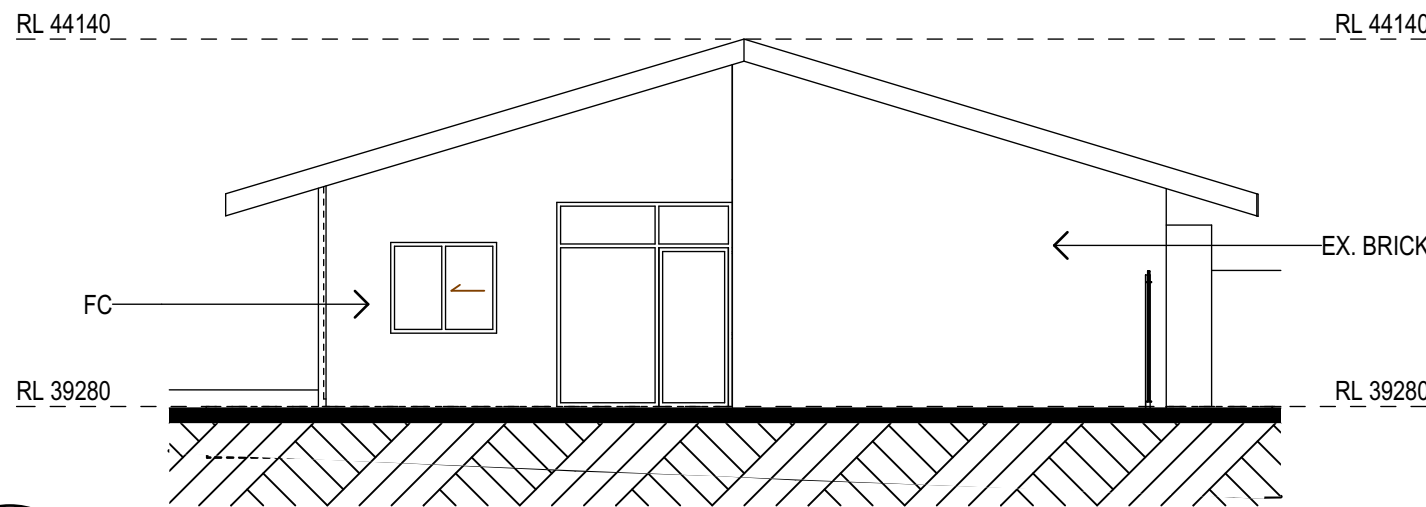

4 ELEVATION
BUILDING E - EASTERN ELEVATION
SCALE: 1:100

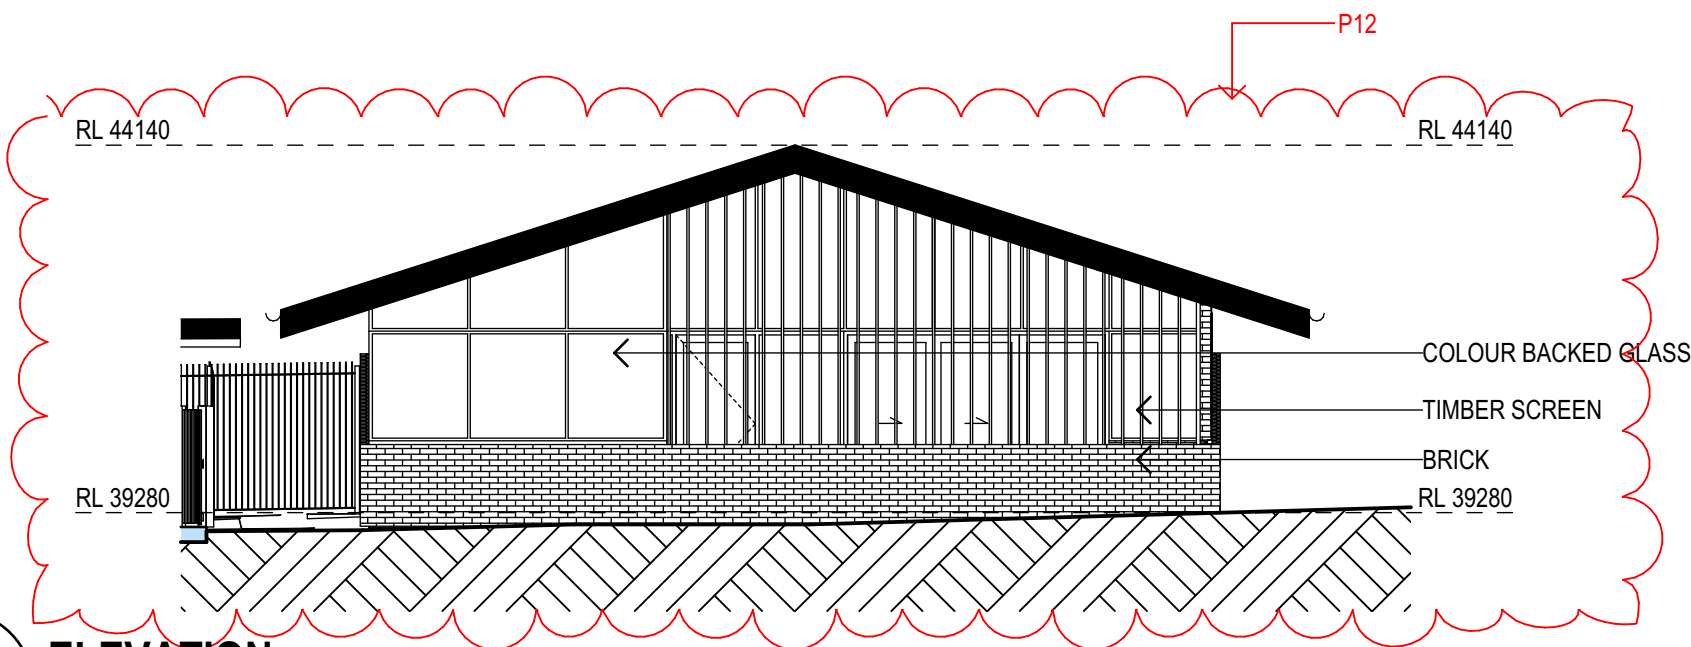

5 ELEVATION
BUILDING E - WESTERN EXTERNAL ELEVATION
SCALE: 1:100

fulton trotter
ARCHITECTS

SYDNEY
Level 3, 35 Spring Street t. (02) 9369 5941
PO Box 1669 e. sydney@fultontrotter.com.au
Bondi Junction, NSW 2022

BRISBANE
SYDNEY

DIRECTORS

Greg Isaac raia	NSW 6855	QLD 2920
Justine Elzery raia	QLD 3313	QLD 3313
John Ward raia	VIC 18804	NSW 8371
Katerina Dracopoulos raia	NSW 4421	QLD 4529
Mark Trotter fraia	QLD 1970	QLD 1970
Nathan Hildebrandt raia	NSW 10256	QLD 4131
Paul Sekavai raia	NSW 7180	QLD 3108
Paul Trotter fraia	NSW 7177	QLD 2646
Ryan Loveday raia	NSW 5802	QLD 4500
Robert Wesener fraia	NSW 5802	QLD 2633

www.fultontrotter.com.au

PHASE
SCHEMATIC DESIGN

CLIENT
NSW Department of Education

PROJECT
Wentworthville Public School

ADDRESS
70-100 Fullagar Road
WENTWORTHVILLE, NSW

DRAWING
BLOCK E - ELEVATIONS

Figured dimensions take precedence over
scale dimensions. Contractors must verify
all dimensions on site before commencing
any work or making shop drawings.

PROJECT NUMBER
7068WV01


DIRECTOR
JW

CHECKED


DRAWING NUMBER
SD-E-3001

REVISION
P13

150mm @ A1
100
50

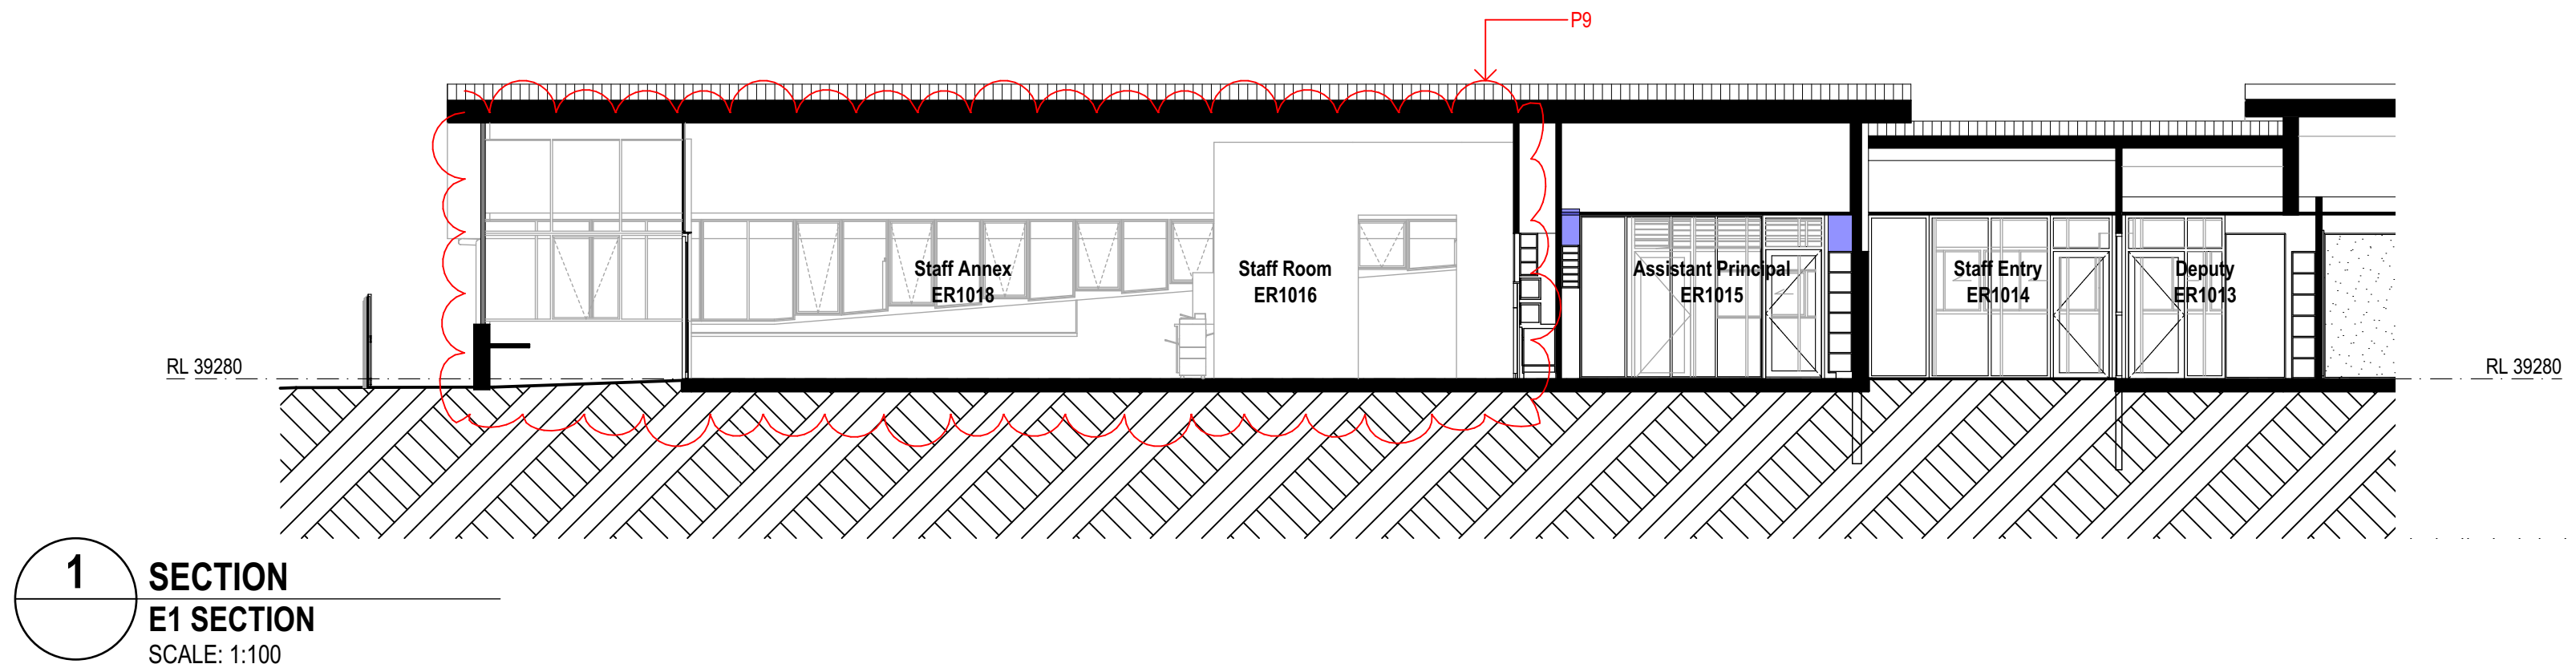

1 SECTION
E1 SECTION
SCALE: 1:100

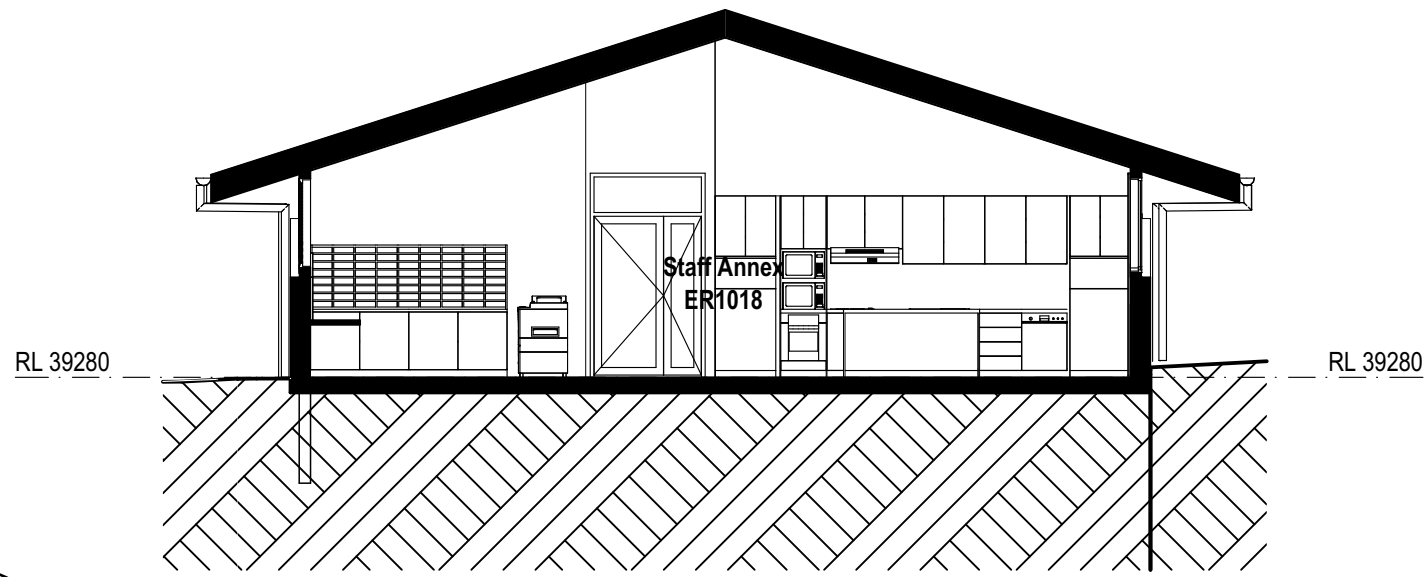

2 SECTION
E2 SECTION
SCALE: 1:100

P3	SSDA Consultant Report Issue	05/10/18	WG
P4	SD / SSDA Client Review Issue	11/10/18	JFK
P5	SSDA Draft Issue	6/11/18	JFK
P6	SSDA Final Coordination Issue	9/11/18	JFK
P7	SSDA Issue	14/11/18	JFK
P8	SD Issue	19/11/18	JFK
P9	Revised SSDA Issue	12/02/19	LW
P10	Revised SSDA Issue	4/03/19	JFK
REV.	DESCRIPTION	DATE	INIT.

fulton trotter

ARCHITECTS

SYDNEY Level 3, 35 Spring Street PO Box 1669 Bondi Junction, NSW 2022 t. (02) 9369 5941 e. sydney@fultontrotter.com.au	BRISBANE SYDNEY DIRECTORS Greg Isaac raia QLD 3313 Justine Elzenny raia VIC 18804 John Ward raia NSW 8371 Katerina Dracopoulos raia NSW 4421 Mark Trotter fraia VIC 17691 Nathan Hildebrandt raia NSW 10256 Paul Sekavai raia NSW 7180 Paul Trotter fraia NSW 7177 Ryan Loveday raia NSW 5802 Robert Wesener fraia QLD 2633
--	--

www.fultontrotter.com.au

PHASE SCHEMATIC DESIGN

CLIENT
NSW Department of Education

PROJECT
Wentworthville Public School

ADDRESS
70-100 Fullagar Road
WENTWORTHVILLE, NSW

DRAWING BLOCK E - SECTIONS 1

Figured dimensions take precedence over scale dimensions. Contractors must verify all dimensions on site before commencing any work or making shop drawings.

PROJECT NUMBER 7068WV01	DIRECTOR JW	CHECKED JW
DRAWING NUMBER SD-E-3101	REVISION P10	

