

MAMRE ROAD DATA CENTRE CAMPUS, 706-752 MAMRE ROAD, KEMPS CREEK, NSW 2178

Landscape Documentation for SSDA Application



IMAGE TAKEN FROM VEXCEL 2025

SUMMARY OF SEARs


SEARs Items	Secretary's Environmental Assessment Requirements	Report Reference
Key Issues	Landscaping	
	a detailed site-wide landscape plan, including:	
	- an arborist report, tree protection plan and vegetation management plan	Please refer to the arborist report by Creative Planning Solutions Pty Ltd.
	- detailed plans showing suitable landscaping which incorporates endemic species, heights of trees at maturity and proposed canopy coverage and location of trees to be removed and retained	Landscape detail plans are provided on sheets LAN-00101 to LAN-00106, which reference the detailed planting matrices on sheet LAN-00402. The plant schedule, including expected heights, is shown on sheet LAN-00501.
	- details of tree canopy cover, deep soils and pervious area to meet the requirements of the MRP DCP	Please refer to sheets LAN-00005 and LAN-00006 which demonstrates our compliance with the required canopy and permeability percentages as outlined in the Mamre Road DCP.
	- demonstration of how the development would contribute to the long-term landscape setting in respect of the site and streetscape, contribute to the objective of increased urban tree canopy cover, mitigate the urban heat island effect and maximise opportunities for green infrastructure consistent with Greener Places (GANSW, 2020) and having regard to any bush fire risk	The proposed development has been designed to contribute positively to the long-term landscape setting of the site and surrounding streetscape through extensive planting, generous setbacks, and the integration of green infrastructure. Approximately 17% of the site is allocated to deep soil zones, allowing for the establishment of large canopy trees that will mature over time to strengthen the site's landscape character and provide visual continuity within the streetscape. In alignment with the objectives of Greener Places (GANSW, 2020), the landscape design promotes an increase in urban tree canopy cover and supports ecological connectivity across the site. These trees will provide natural shade, reduce surface and ambient temperatures, and mitigate the urban heat island effect, thereby enhancing on site thermal comfort and improving microclimatic conditions. Car park blister trees are proposed at a ratio of one tree per ten parking spaces, providing shade to hardstand areas and improving user comfort while reducing heat absorption from paved surfaces. The development maximises opportunities for green infrastructure through the integration of permeable surfaces and deep soil planting areas, as detailed on sheet LAN-00006. Planting design and species selection have been carefully considered to balance greening outcomes with fire safety requirements by maintaining the Planning for bushfire requirements and in consultation with the bushfire consultant.
	- demonstration of consistency with the MRP DCP species list.	The plant schedule outlines the proposed plants for this project. Species within the Mamre Road species list have been considered as well as locally indigenous species from the Cumberland Plain Woodland community have also been selected for their resilience, low maintenance needs, and suitability to local environmental conditions, including bushfire-prone areas.

Drawing Register

Dwg No. Drawing Name

00000 Cover Sheet
00001 Acknowledgement of Country
00002 How might we?
00003 Connecting with Country
00004 Landscape Master Plan
00005 Canopy Cover Plan
00006 Permeability & Deep Soil Plan
00101 Detail Plan - Sheet 1
00102 Detail Plan - Sheet 2
00103 Detail Plan - Sheet 3
00104 Detail Plan - Sheet 4
00105 Detail Plan - Sheet 5
00106 Detail Plan - Sheet 6
00201 Street Tree Plan
00301 Landscape Sections - Sheet 1
00302 Landscape Sections - Sheet 2
00303 Landscape Sections - Sheet 3

00401 Specification & Details
00402 Planting Matrix Details
00403 Trunk Drainage Details
00501 Plant Schedule & Imagery

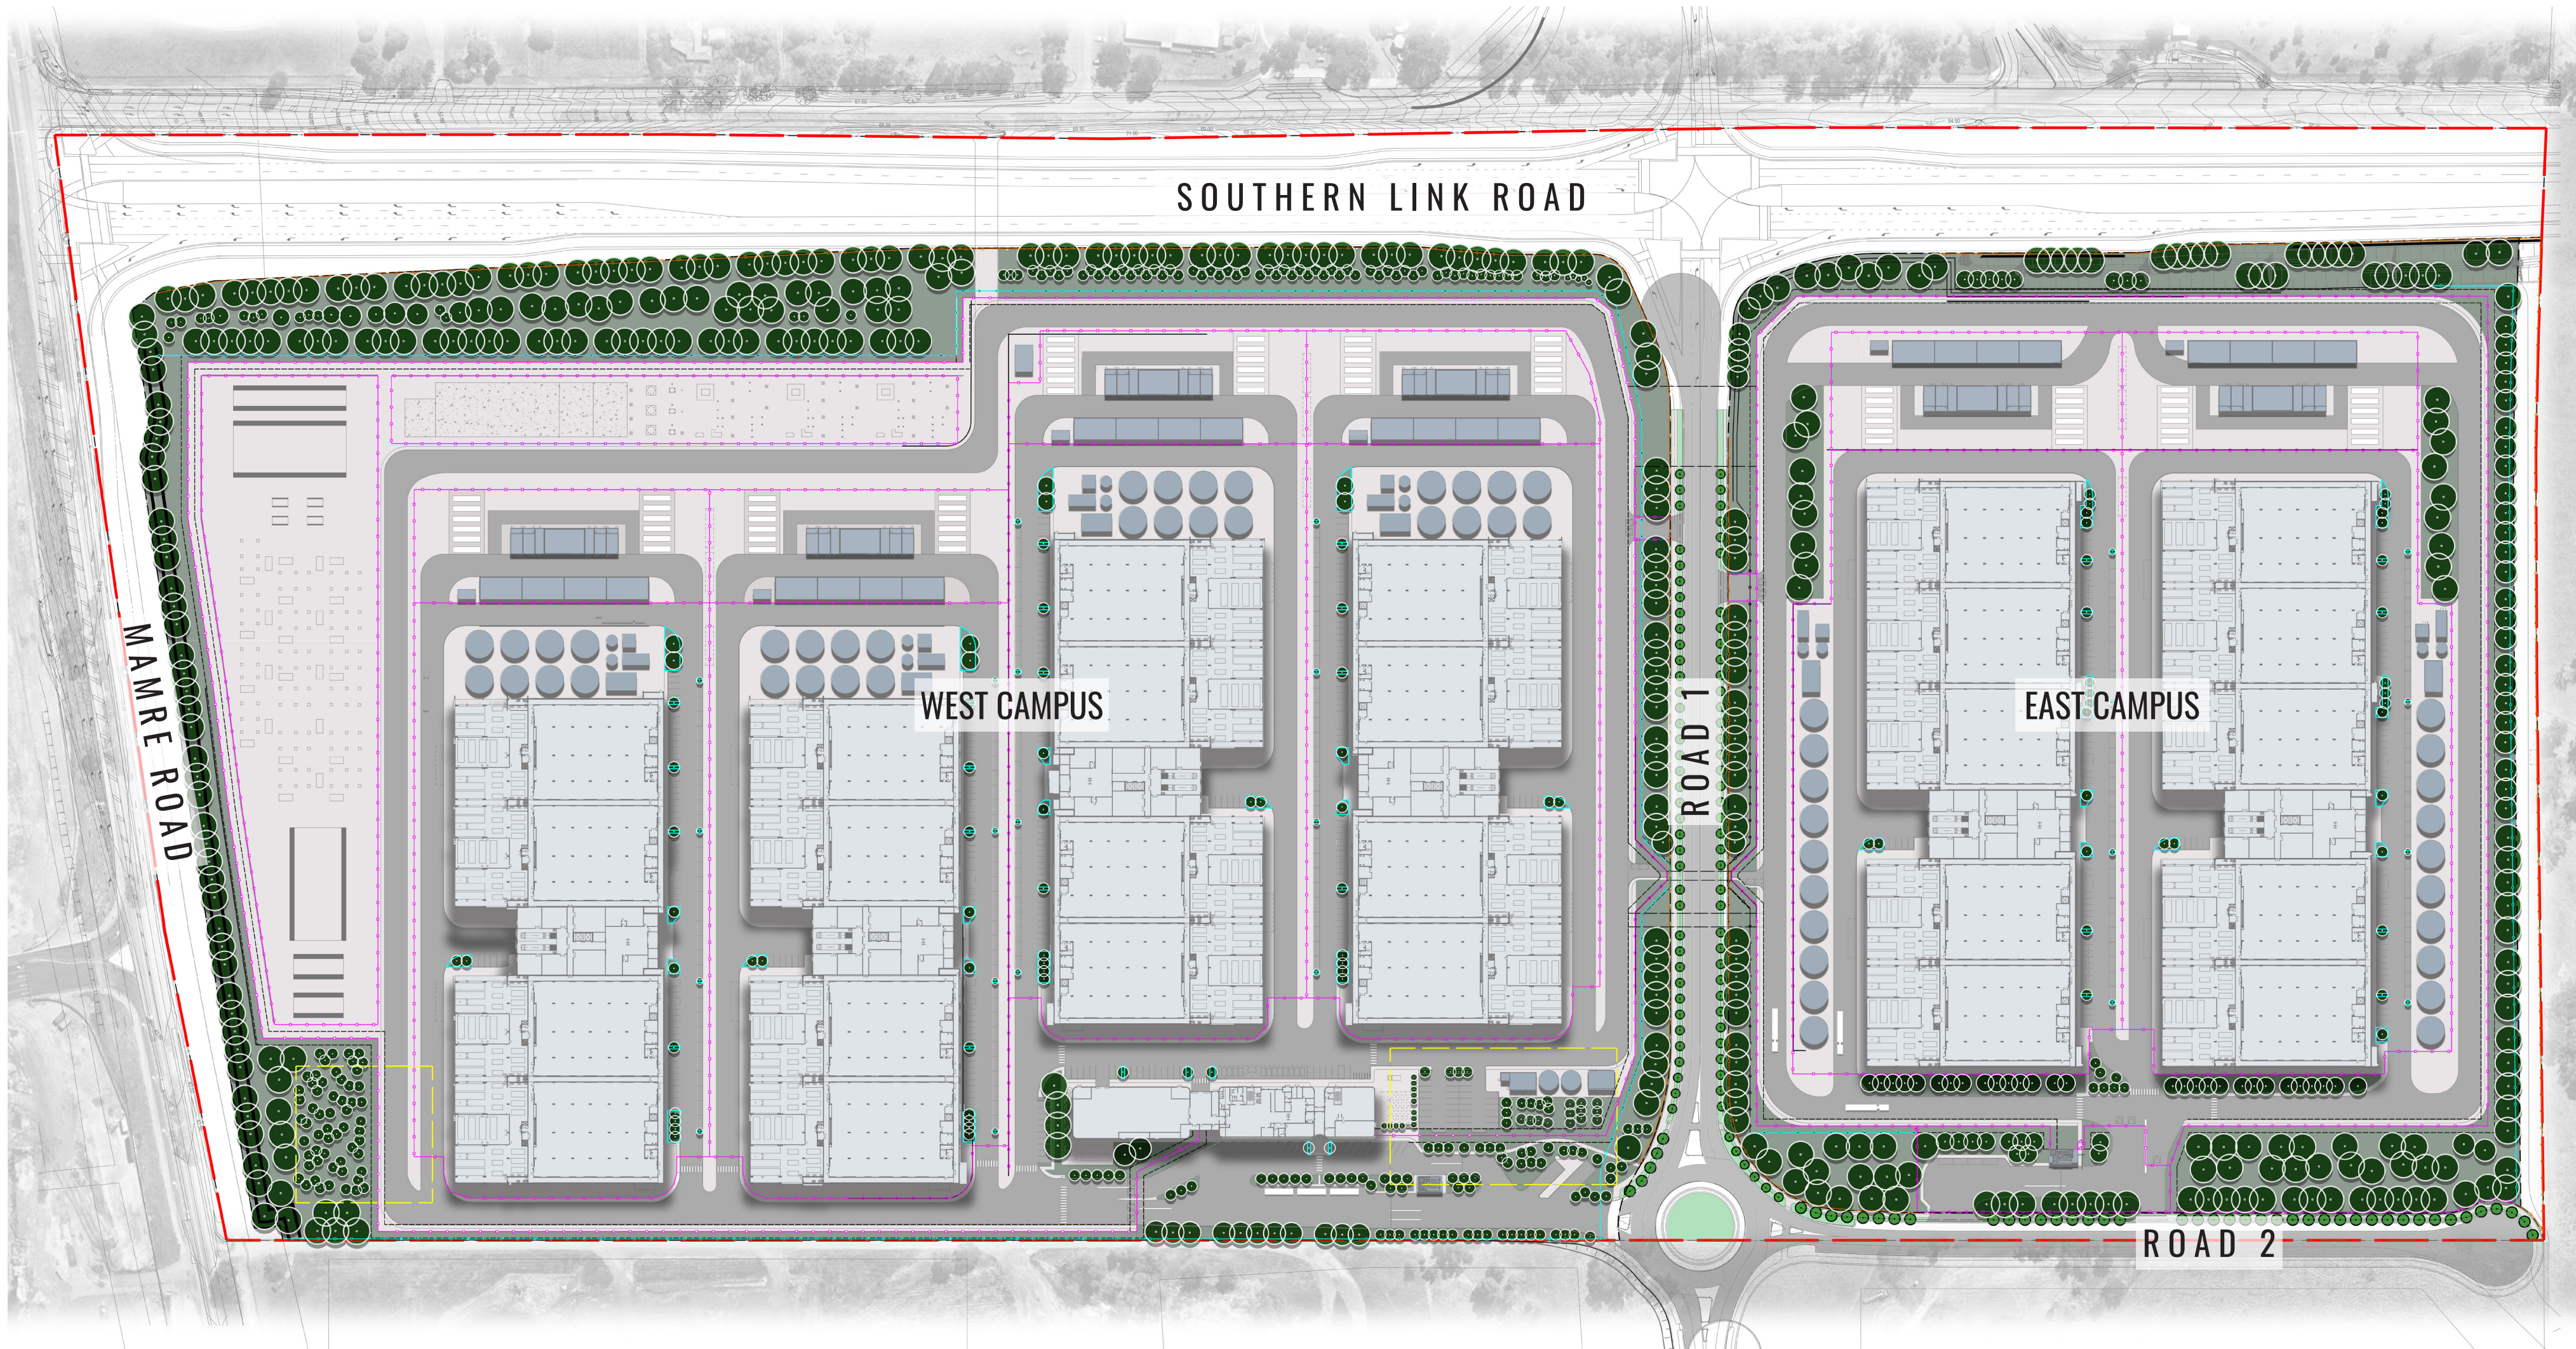

SITE PLAN

Drawing Status: SSDA SUBMISSION			Architects:		Contractor / Consultant / Document Author:		Key Plan:		Site: MAMRE ROAD DATA CENTRE CAMPUS		Stage: STAGE 1		Phase: PHASE 1		Project name: MAMRE ROAD DATA CENTRE CAMPUS	
07	03.05.26	UPDATED TO DEPARTMENT COMMENTS							Author Job Number: 250731		Drawn by: KC		Designed by: KC		Scale: NTS	
06	26.11.25	UPDATED FOR SSDA SUBMISSION							Project Number: SYDA		Checked by: BG		Approved by: BG		Sheet: A0	
05	13.11.25	UPDATED FOR SSDA SUBMISSION							File Name: SSDA-SITE-DRG-GEO-LAN-00000							
04	06.11.25	FOR SSDA SUBMISSION														
03	15.10.25	FOR SSDA - DRAFT														
02	30.09.25	10% CONCEPT DESIGN														
01	16.09.25	DRAFT 10% CONCEPT DESIGN														
Issue		Date	Description												Drawing Number	
															00000	
															07	


Do not scale

1
2
3
4
5
6
7
8
9
10
11
12
13
14
15

We acknowledge all First Nations people and their ongoing connection to culture, lands and waters and their valuable contribution to the Community. We recognise, acknowledge, and extend our respect to many others who have custodial obligations for Country and have been connected to this Country for many generations, including their Elders past, present and emerging.

CONNECTING WITH COUNTRY - EXPLORING ‘HOW MIGHT WE?’

REGENERATION

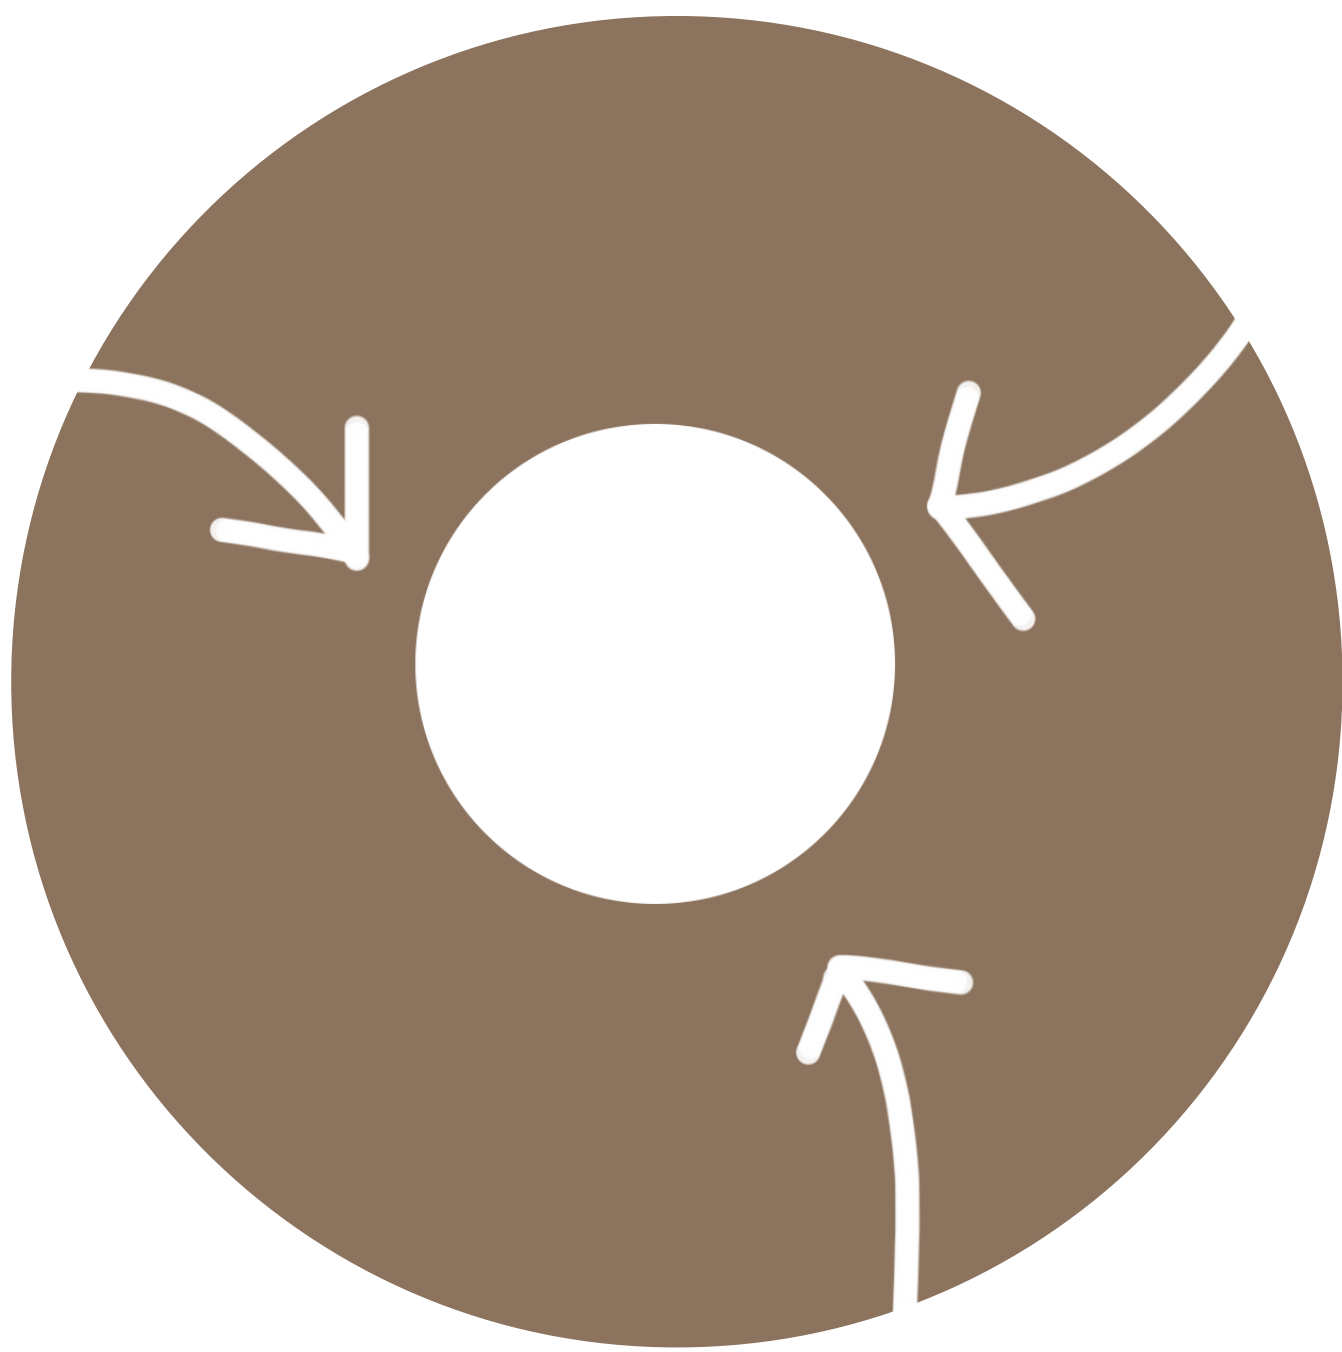

How can we contribute to regeneration?

- Economic regeneration
- Regeneration through planting
- Give back to local flora and fauna
- Care for country through treating and cleaning stormwater

INNOVATION



What is unique to this place and project?

- The scale of the project
- Intersection of power and water
- Generous setback for permeability and canopy trees

CUSTODIANSHIP



How can we foster belonging and active participation?

- Acknowledge the role we have as custodians
- Incorporate native flora and connect people to the landscape
- Educating employees on the significance of Dharug Country
- Create a welcoming environment

LEGACY



What do you see happening here in the future?

- Children seeing what their grandparents were a part of from the beginning
- Mature planting creating habitats for non-human kin
- Blurred edges between softscape and hardscape

CONNECTING WITH COUNTRY

Grounding Place

The use of sandstone for the tiered walls along Mamre Road connects the development with the natural geology and deep history of the site. Its colour, texture, and weathering reflect the local landscape, helping the built environment feel grounded in place. Sandstone also resonates with the cultural and ecological character of the area, providing microhabitats for native species while acknowledging the long-standing presence of Country. By choosing a material that performs naturally in the local climate and ages gracefully over time, the design fosters a sense of belonging, stability, and ongoing stewardship of the land.

Rewilding

Incorporating Indigenous plant species into the site fosters a direct connection with Country by reflecting the local ecology and cultural heritage of the land. The clustered style of tree planting forms a more organic network for habitat movement corridors and mimics the natural arrangement of the Cumberland Plains Woodland ecological community. These plants support native wildlife, maintain biodiversity, and help restore natural ecosystems that have been disrupted by development. Beyond ecological benefits, Indigenous species carry cultural significance, linking people to the stories, knowledge, and traditions of the First Nations custodians of the land. Opportunities for information signage throughout the site can further strengthen this connection by educating employees about Country, local species, and cultural narratives. By planting, interpreting, and caring for these species, the site encourages people to engage with Country in a meaningful and reciprocal way, promoting awareness, respect, and stewardship of the landscape.

Caring for Water

Trunk drainage sits within local Country and shapes how water moves across the landscape. Water is a living part of Country and must be respected and cared for, as it sustains both people and non-human kin. Incorporating grasses and vegetation helps filter stormwater, support healthier waterways, and restore habitat, contributing to the ongoing wellbeing of Country.

Permeable Landscapes

Permeable surfaces allowing water to infiltrate the soil, support native vegetation and wildlife, and restore natural hydrological cycles, fostering a more harmonious relationship with the land.

Moments of Pause

Providing outdoor open space gives employees a place to unwind and relax during breaks, supported by surrounding gardens that allow them to feel the sun and wind, and observe trees, birds, and insects. This connection to the natural environment creates a space for grounding, slowing down, and supporting emotional regulation.


Cooling Country


Vegetating key road networks helps reduce the Urban Heat Island effect by increasing shade, cooling hard surfaces, and reintroducing elements of the natural landscape back into the urban environment. Using Indigenous species and thoughtful planting design allows these corridors to cool the precinct while maintaining clear sightlines, CPTED principles, and view lines for human kin safety.



Drawing Status:SSDA SUBMISSION			Architects:			Contractor / Consultant / Document Author:			Key Plan:			Site:			Stage:			Phase:			Project name:		
07	03.02.26	UPDATED TO DEPARTMENT COMMENTS	   	   	MAMRE ROAD DATA CENTRE CAMPUS		STAGE 1		PHASE 1		MAMRE ROAD DATA CENTRE CAMPUS												
06	26.11.25	UPDATED FOR SSDA SUBMISSION			Author job Number: 250731		Drawn by: KC		Designed by: KC		Scale: NTS		Drawing title: Connecting with Country		Drawing Number: 00003								
05	13.11.25	UPDATED FOR SSDA SUBMISSION			Project Number: SYD4		Checked by: BG		Approved by: BG		Sheet: A0												
04	06.11.25	FOR SSDA SUBMISSION			File Name: SSDA-SITE-DRG-GEO-LAN-00003																		
03	15.10.25	FOR SSDA - DRAFT																					
02	30.09.25	10% CONCEPT DESIGN																					
01	16.09.25	DRAFT 10% CONCEPT DESIGN																					
Issue	Date	Description																					
Do not scale																							

CONFIDENTIAL

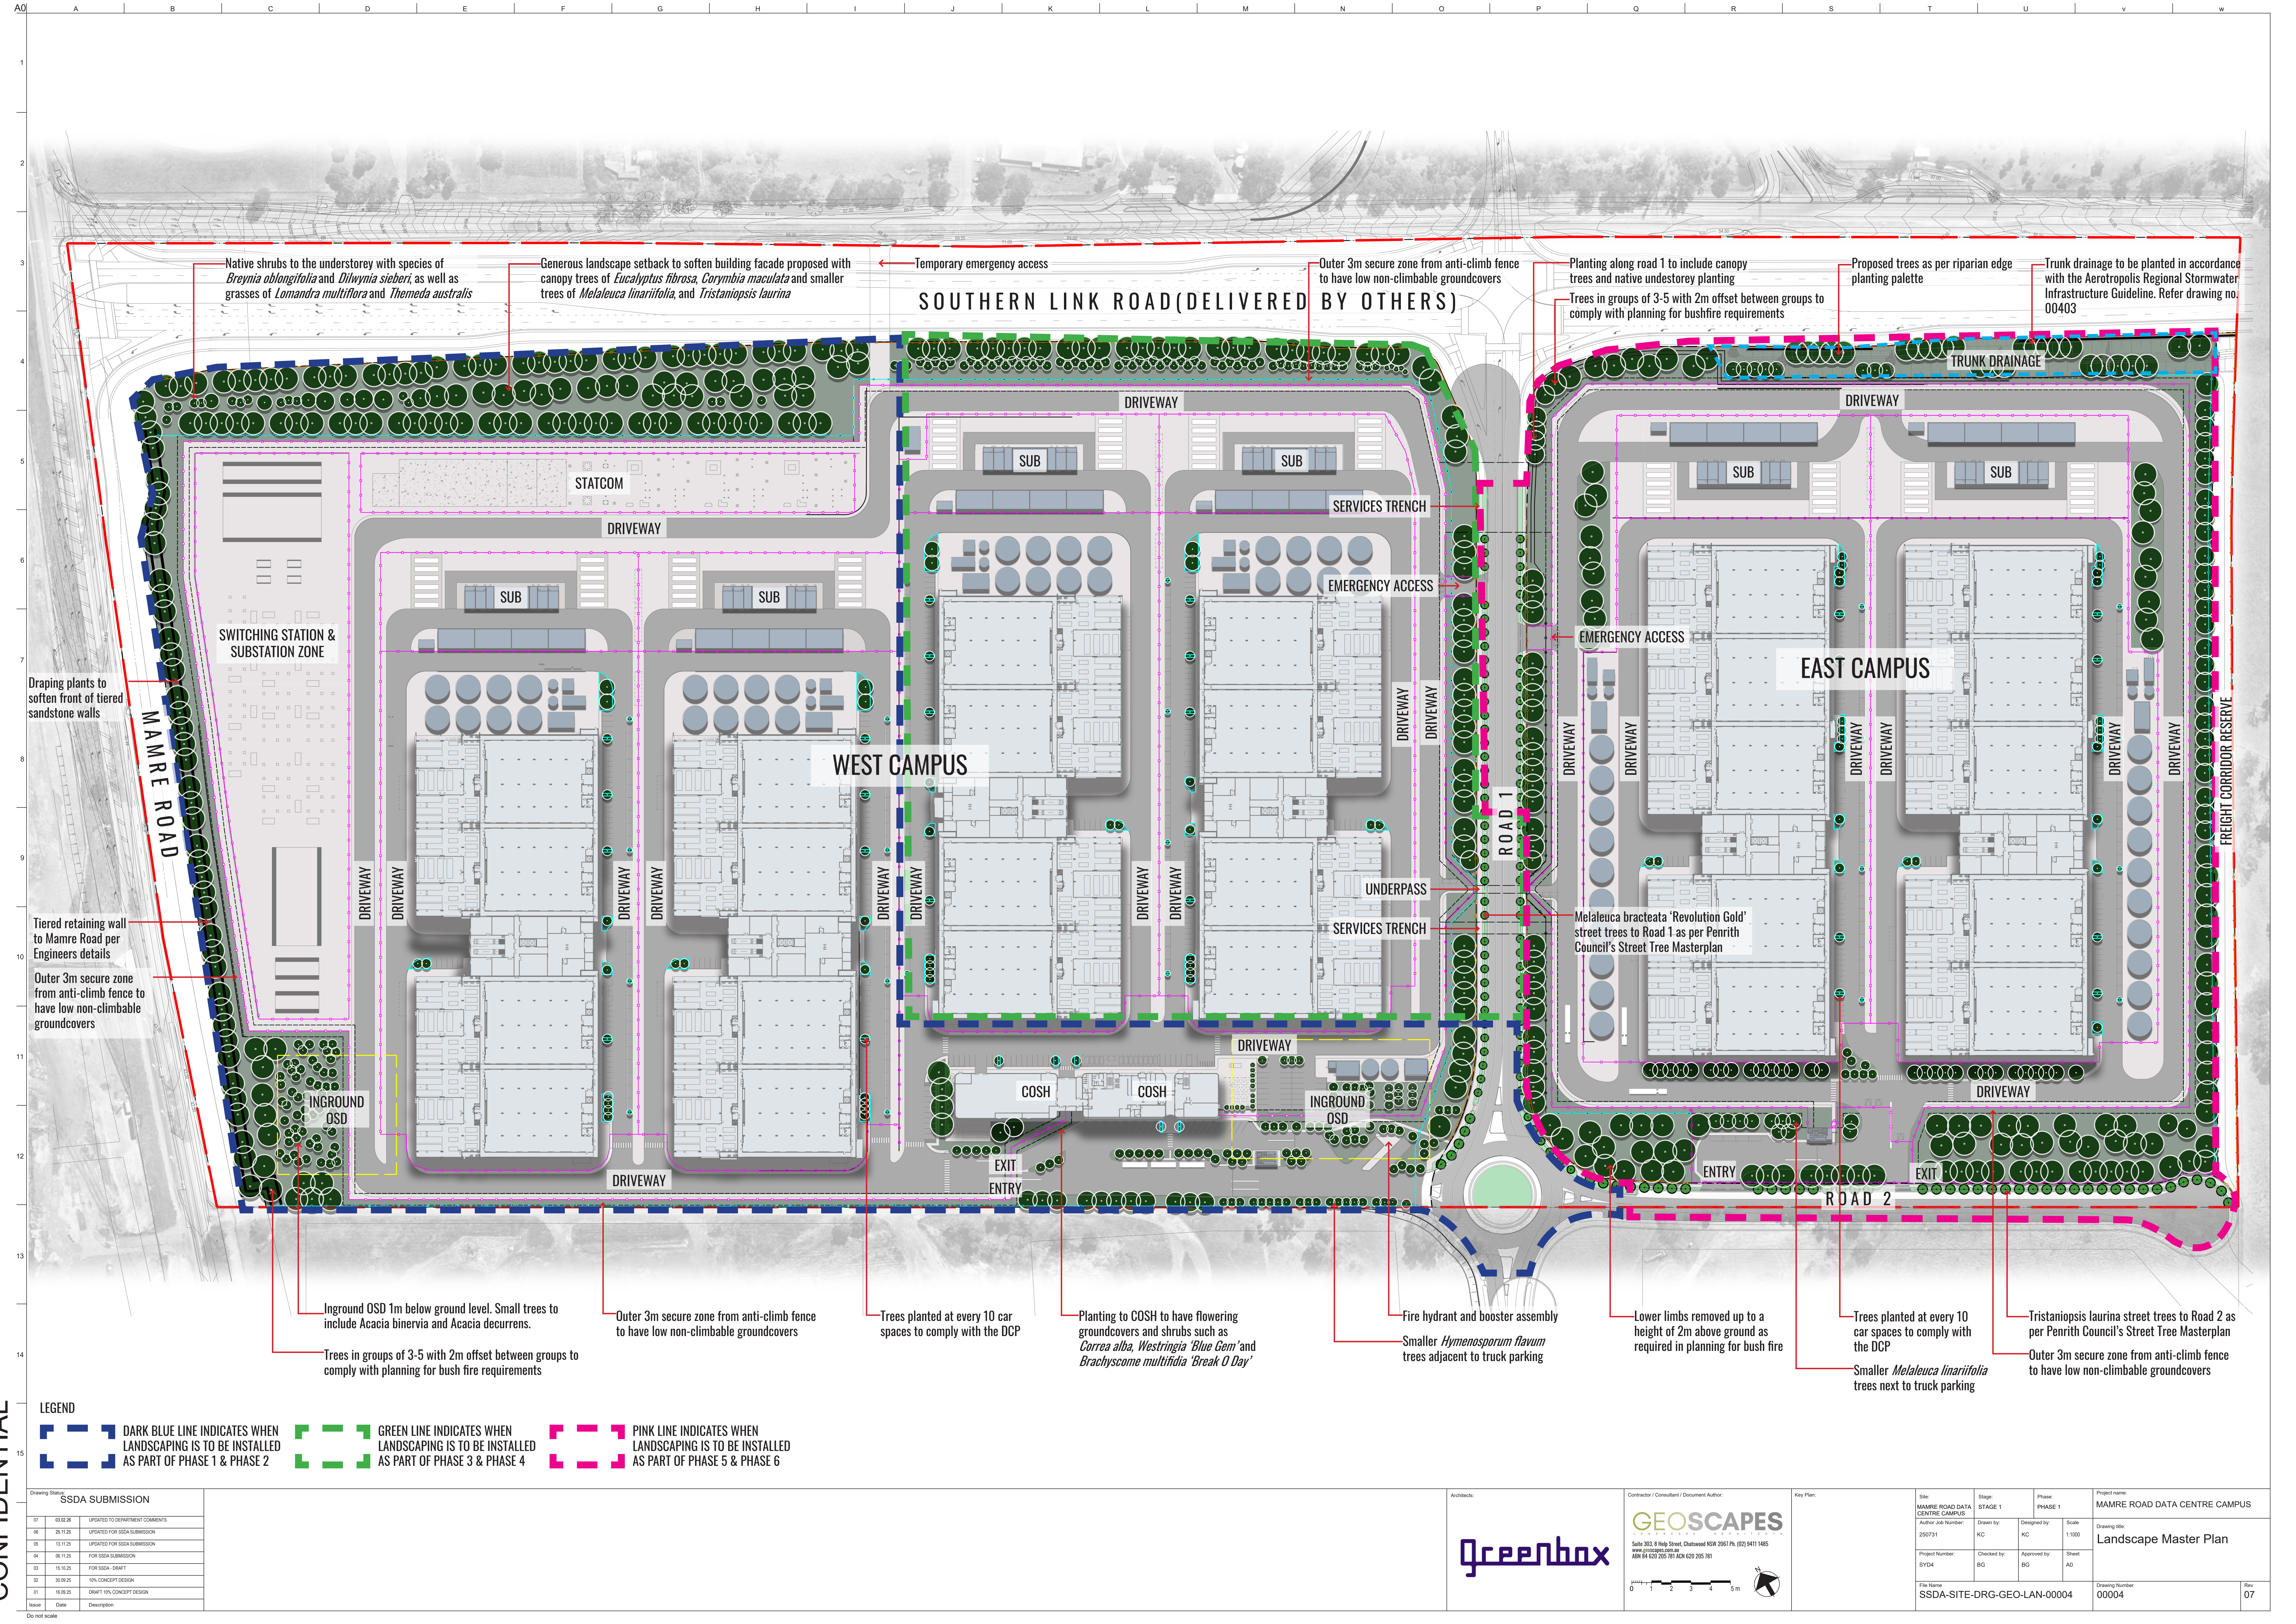

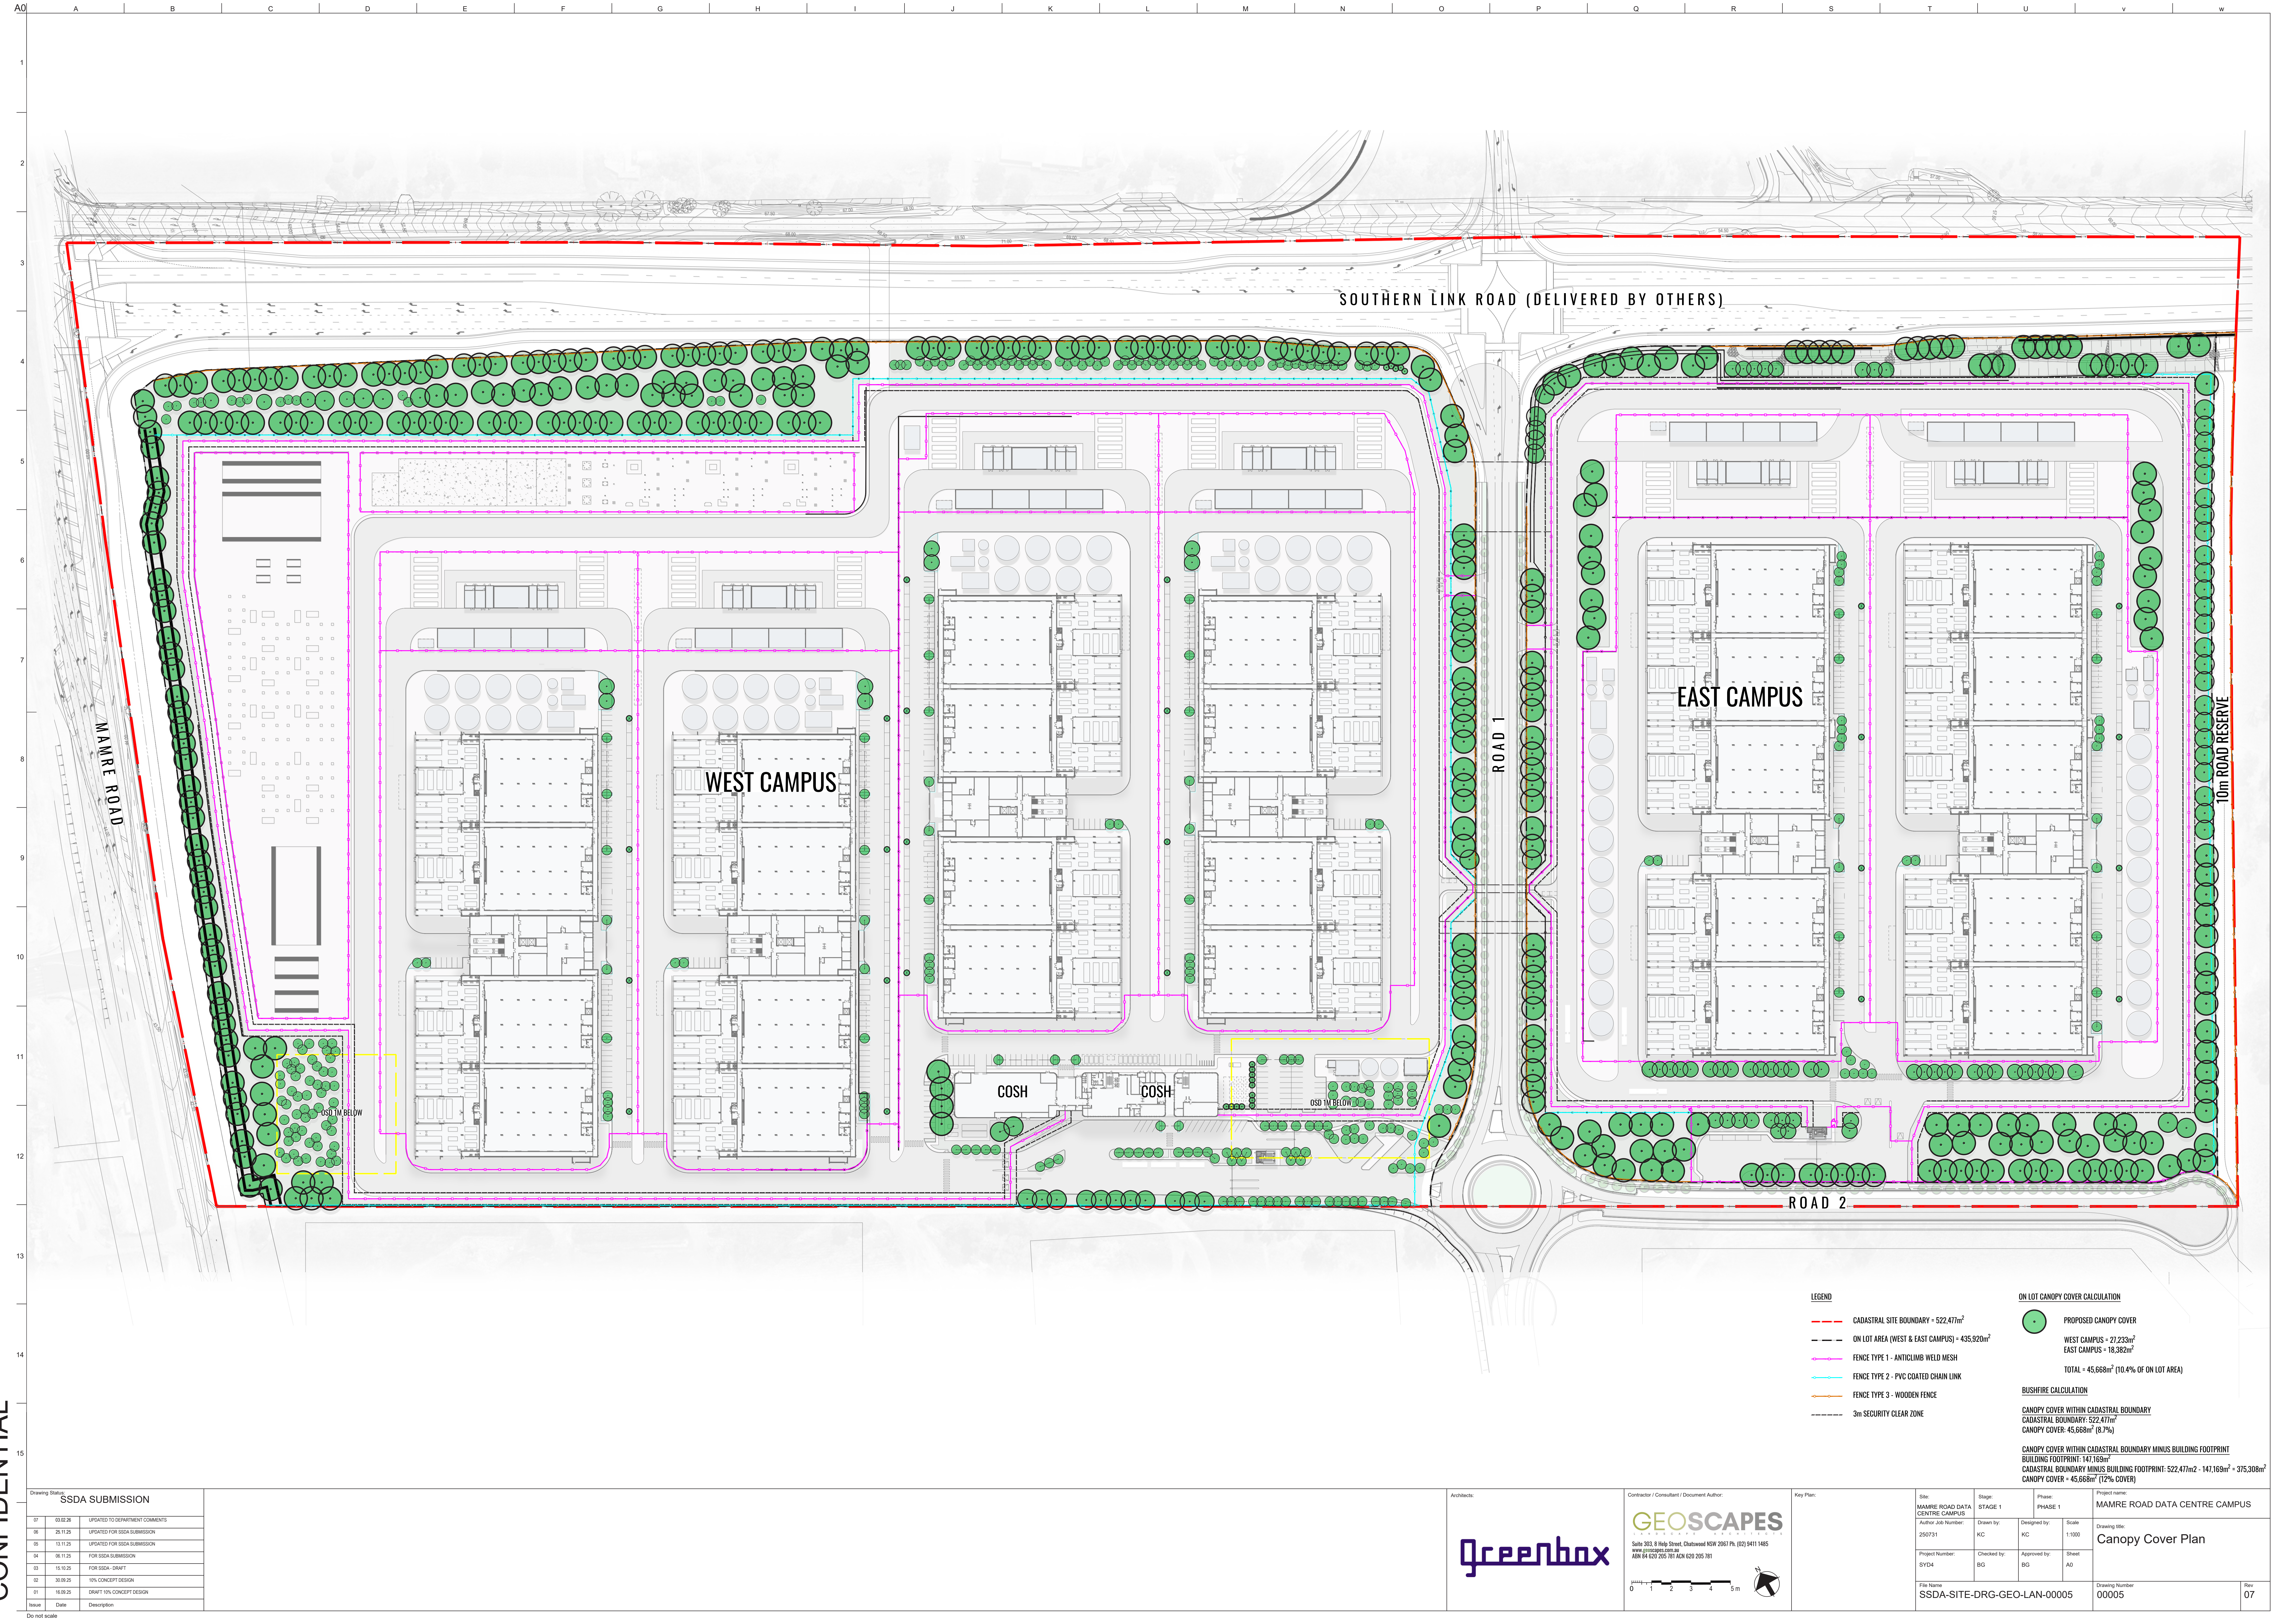

CONFIDENTIAL

Drawing Status		
SSDA SUBMISSION		
07	03.05.26	UPDATED TO DEPARTMENT COMMENTS
06	26.11.25	UPDATED FOR SSDA SUBMISSION
05	13.11.25	UPDATED FOR SSDA SUBMISSION
04	06.11.25	FOR SSDA SUBMISSION
03	15.10.25	FOR SSDA - DRAFT
02	30.09.25	10% CONCEPT DESIGN
01	16.09.25	DRAFT 10% CONCEPT DESIGN
Issue	Date	Description

Do not scale


Architects



Contractor / Consultant / Document Author:




Suite 303, 8 Help Street, Chateau NSW 2061 Ph: (02) 9411 1465
www.geoscapes.com.au
ABN 64 620 205 781 ACN 620 205 781

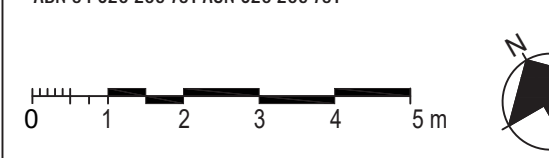


Key Plan:


Site		Stage		Phase		Project Name	
MAMRE ROAD DATA CENTRE CAMPUS		STAGE 1		PHASE 1		MAMRE ROAD DATA CENTRE CAMPUS	
Author Job Number:	250731	Drawn by:	KC	Designed by:	KC	Drawing Title:	Canopy Cover Plan
Project Number:	SYDA	Checked by:	BIG	Approved by:	BIG	Sheet	A0
File Name:	SSDA-SITE-DRG-GEO-LAN-00005	Drawing Number:	00005	Rev	07		

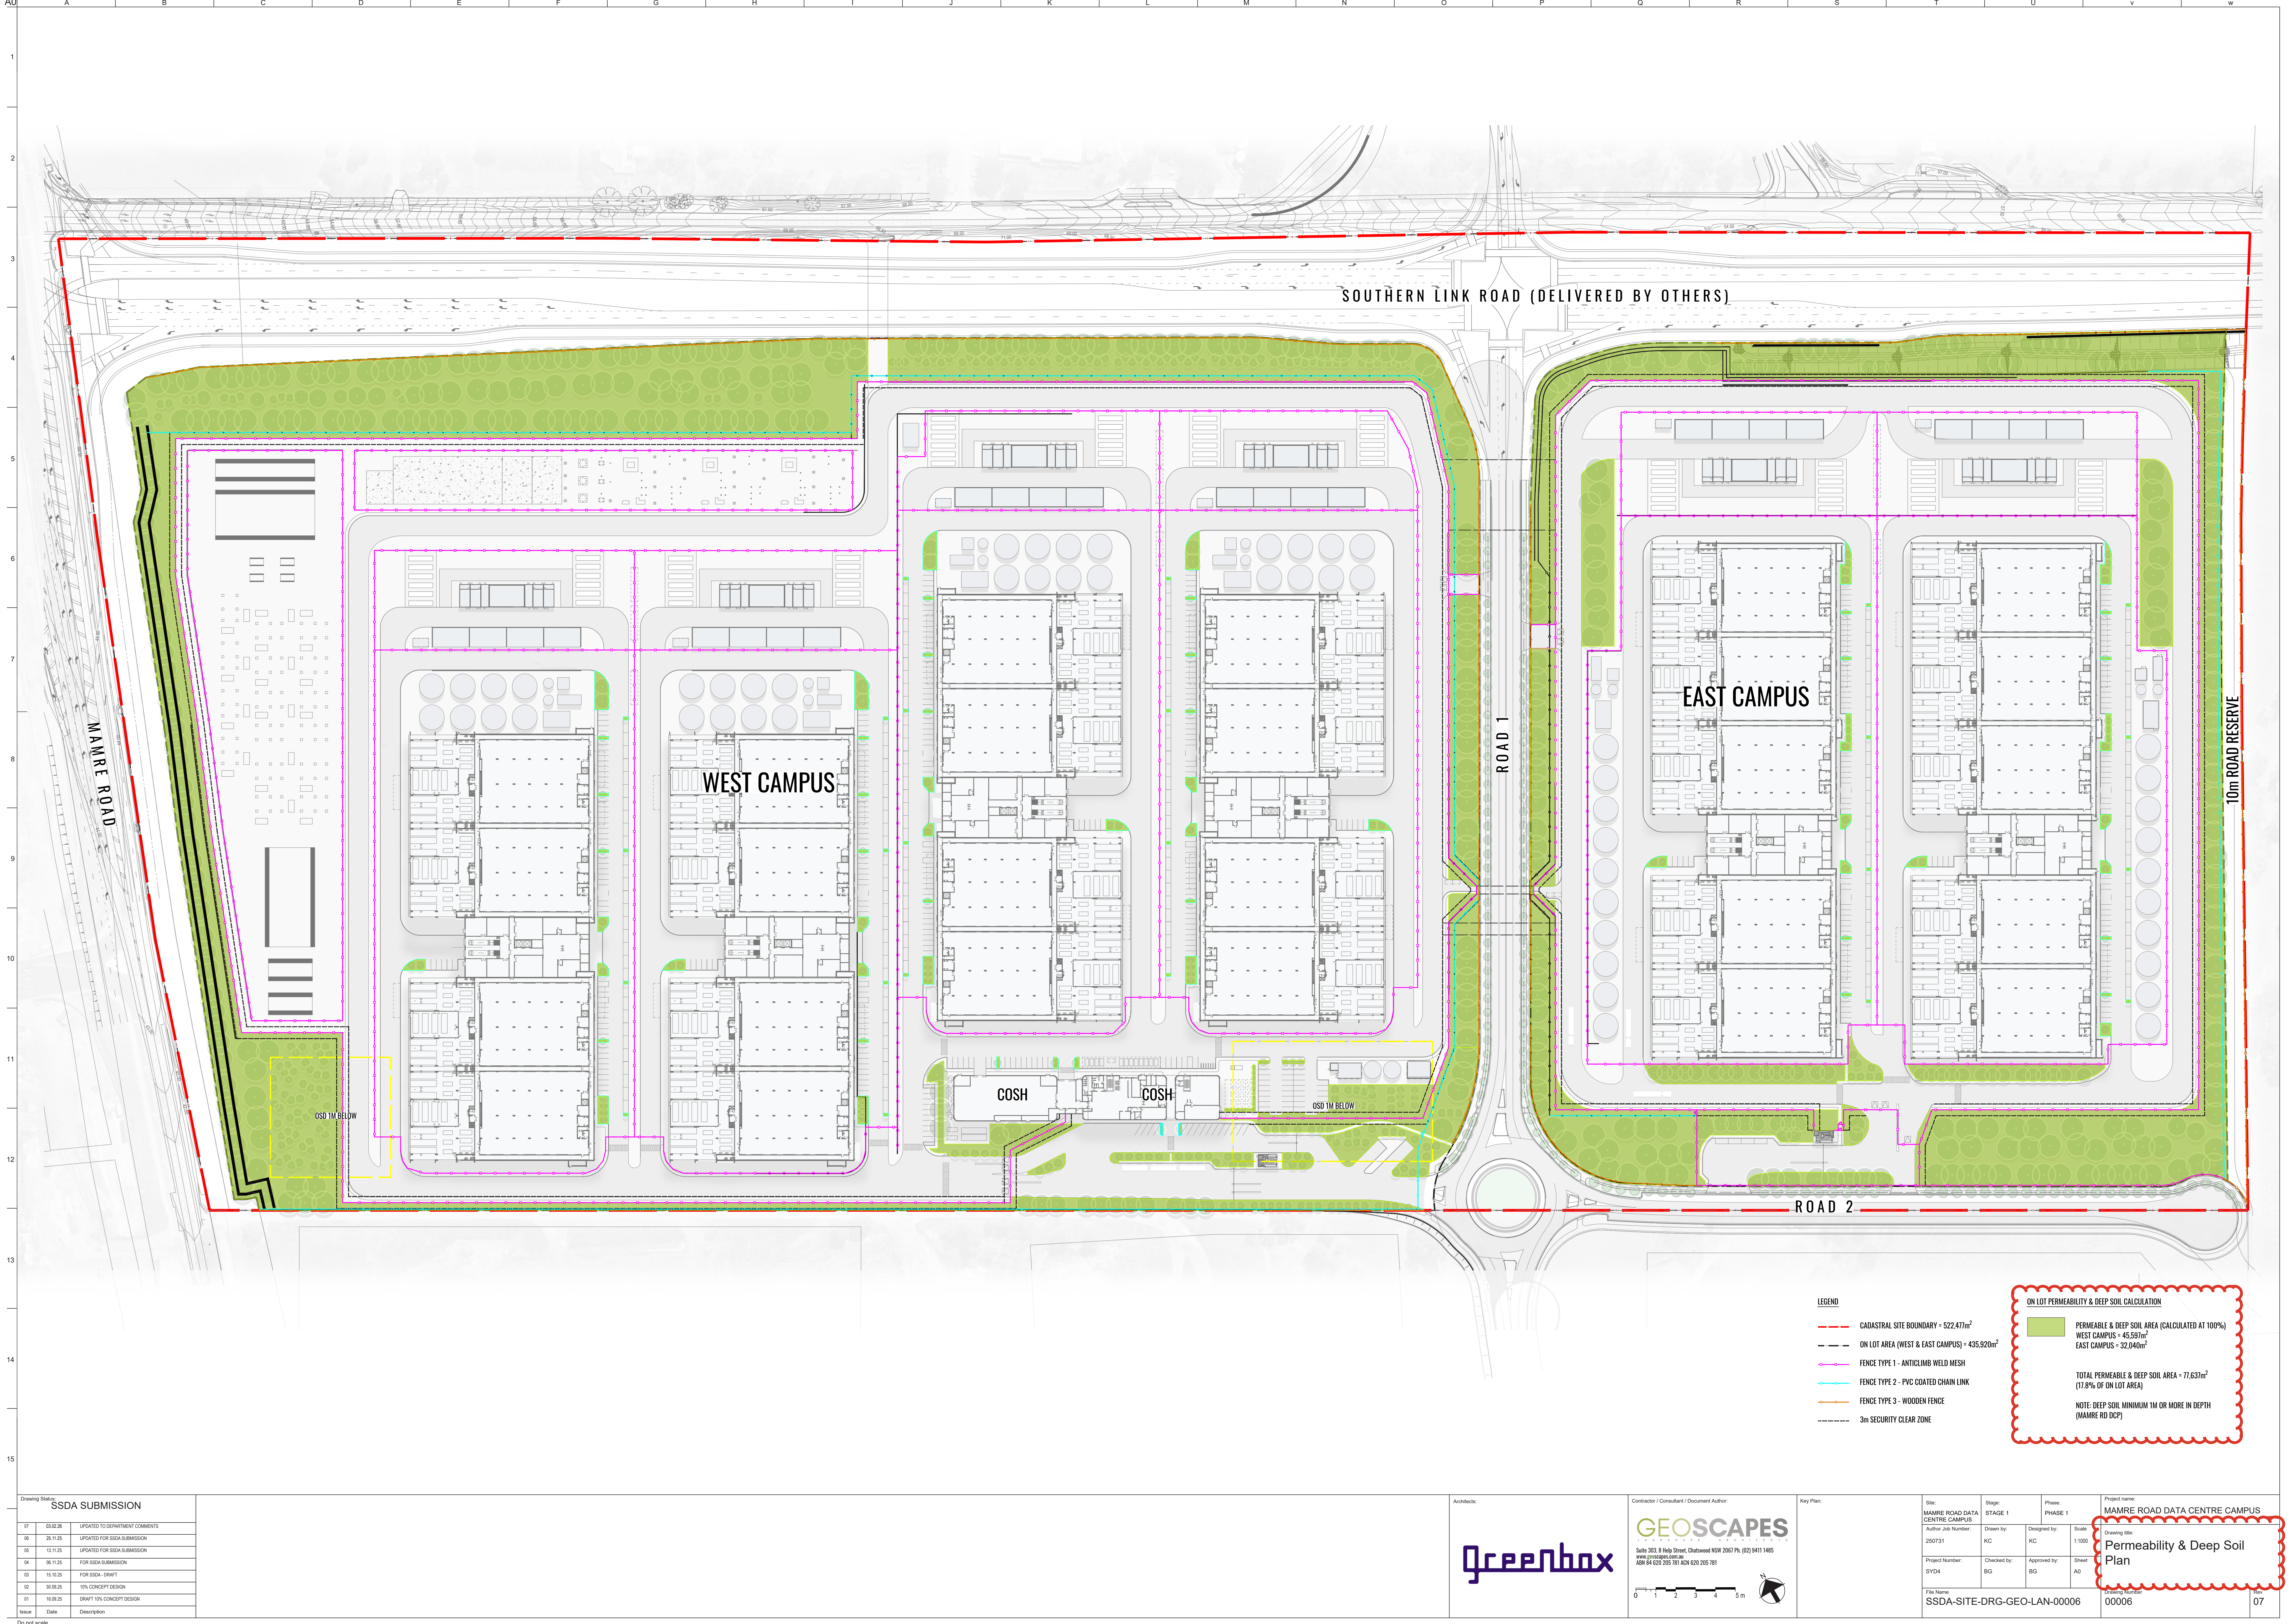


Drawing Status		
SSDA SUBMISSION		
07	03.05.26	UPDATED TO DEPARTMENT COMMENTS
06	26.11.25	UPDATED FOR SSDA SUBMISSION
05	13.11.25	UPDATED FOR SSDA SUBMISSION
04	06.11.25	FOR SSDA SUBMISSION
03	15.10.25	FOR SSDA - DRAFT
02	30.09.25	10% CONCEPT DESIGN
01	16.09.25	DRAFT 10% CONCEPT DESIGN
Issue	Date	Description

Architects		Contractor / Consultant / Document Author:		Key Plan:		Site:		Stage:		Phase:		Project name:	
						MAMRE ROAD DATA CENTRE CAMPUS		STAGE 1		PHASE 1		MAMRE ROAD DATA CENTRE CAMPUS	
						Author Job Number:		Drawn by:		Designed by:		Drawing title:	
						250731		KC		KC		Permeability & Deep Soil Plan	
						Project Number:		Checked by:		Approved by:		Sheet	
						SYDA		BG		BG		A0	
File Name						SSDA-SITE-DRG-GEO-LAN-00006						Drawing number	
												00006	
												07	

 
LEGEND	
	CADASTRAL SITE BOUNDARY = 522,477m ²
	ON LOT AREA (WEST & EAST CAMPUS) = 435,920m ²
	FENCE TYPE 1 - ANTICLIMB WELD MESH
	FENCE TYPE 2 - PVC COATED CHAIN LINK
	FENCE TYPE 3 - WOODEN FENCE
	3m SECURITY CLEAR ZONE
	PROPOSED TREE
	MATRIX 1 - SECURE ZONE PLANTING
	MATRIX 2 - CAR PARK PLANTING BLUSTER
	MATRIX 3 - PLANTING OVER OSD
	MATRIX 4 - COSH PLANTING ZONE
	MATRIX 5 - WEST CAMPUS SOUTHERN ENTRY PLANTING
	MATRIX 6 - MAHRE ROAD LANDSCAPE SETBACK
	MATRIX 7 - WEST CAMPUS ROAD 1 LANDSCAPE SETBACK
	MATRIX 8 - SOUTHERN LINK ROAD SETBACK
	MATRIX 9 - EAST CAMPUS ROAD 1 LANDSCAPE SETBACK
	MATRIX 10 - EAST BOUNDARY MIXED PLANTING
	MATRIX 11 - EAST CAMPUS DRIVEWAY PLANTING
	MATRIX 12 - EAST CAMPUS INTERNAL LANDSCAPE AREAS
	MATRIX 13 - NATIVE PLANTING MIX
	INGROUND OSD TO ENGINEERS DETAILS
	RETAINING WALLS. REFER TO ENGINEERS DETAILS
	CAR PARK PLANTER WALLS 1M TALL

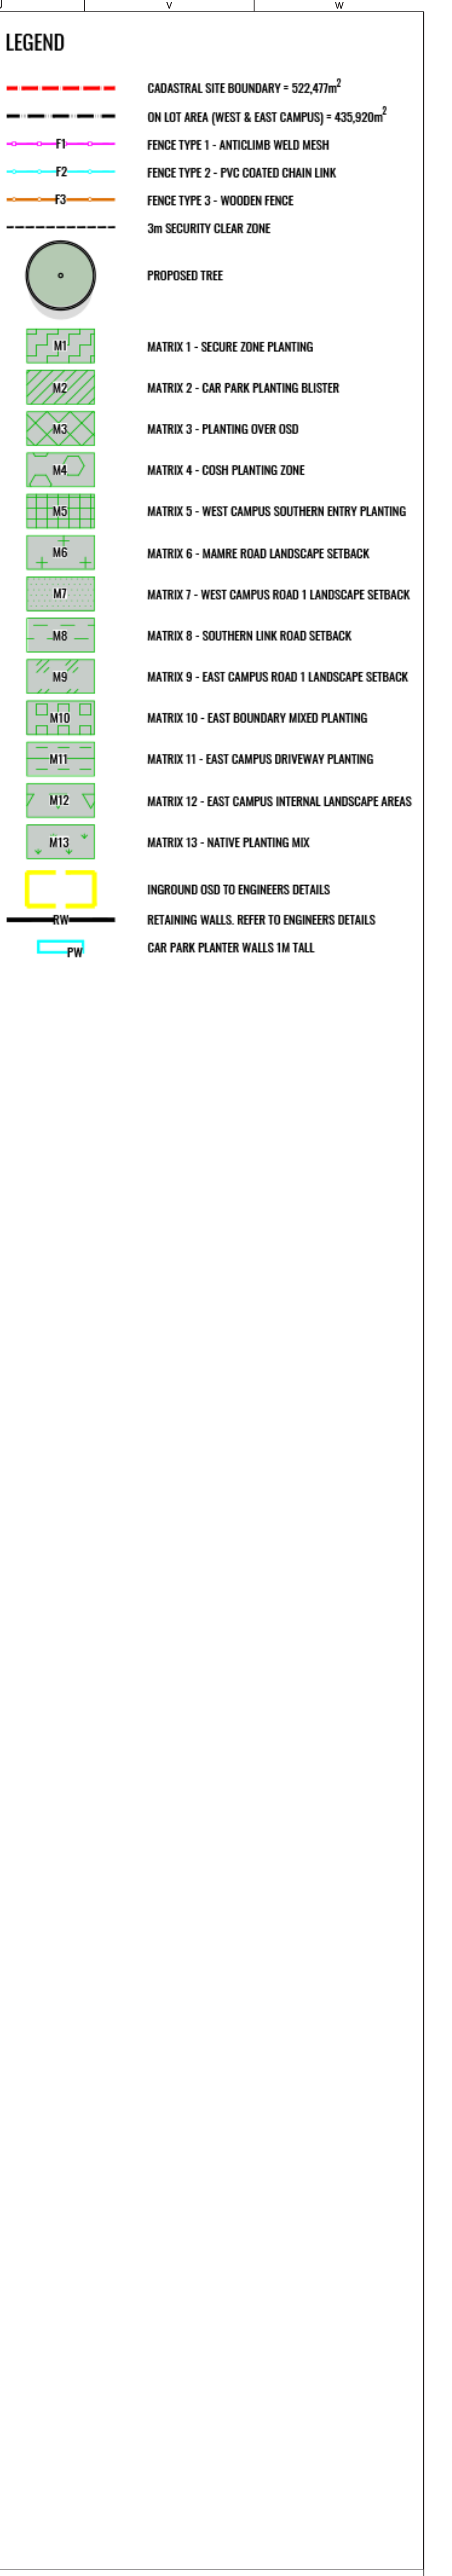

 Drawing Status: SSDA SUBMISSION			Architect:		Contractor / Consultant / Document Author:		Key Plan:		Project name: MAMRE ROAD DATA CENTRE CAMPUS				
17	03.02.26	UPDATED TO DEPARTMENT COMMENTS				Site: MAMRE ROAD DATA CENTRE CAMPUS		Stage: STAGE 1		Phase: PHASE 1		Drawing title: Detail Plan - Sheet 2	
06	26.11.25	UPDATED FOR SSDA SUBMISSION				Author Job Number: 250731		Drawn by: KC		Designed by: KC		Scale: 1:400	
05	13.11.25	UPDATED FOR SSDA SUBMISSION				Project Number: 8704		Checked by: BG		Approved by: BG		Sheet: A0	
04	06.11.25	FOR SSDA SUBMISSION				File Name: SSDA-SITE-DRG-GEO-LAN-00102						Drawing Number: 00102	
03	15.10.25	FOR SSDA - DRAFT										Rev: 07	
02	30.09.25	10% CONCEPT DESIGN											
01	16.09.25	DRAFT 10% CONCEPT DESIGN											
Issue	Date	Description											
The SSDA title block													

[illegible]

Address: 	Contractor / Consultant / Document Author:  Suite 202, 8 Help Street, Chateauwood NSW 2061 Ph: (02) 9411 1495 www.geoscapes.com.au ABN 68 620 202 781 ACN 620 202 781		Key Plan: 	Site: MAMRE ROAD DATA CENTRE CAMPUS		Stage: STAGE 1	Phase: PHASE 1	Project name: MAMRE ROAD DATA CENTRE CAMPUS
	Date: 20/01/2015			Drawn by: KS	Designed by: KS	Scale: 1:400	Drawing title: Detail Plan - Sheet 5	
	Project Number: SYD4			Checked by: BG	Approved by: BG	Sheet: A0		
	File Name: SSDA-SITE-DRG-GEO-LAN-00105					Drawing Number: 00105	Rev: 07	

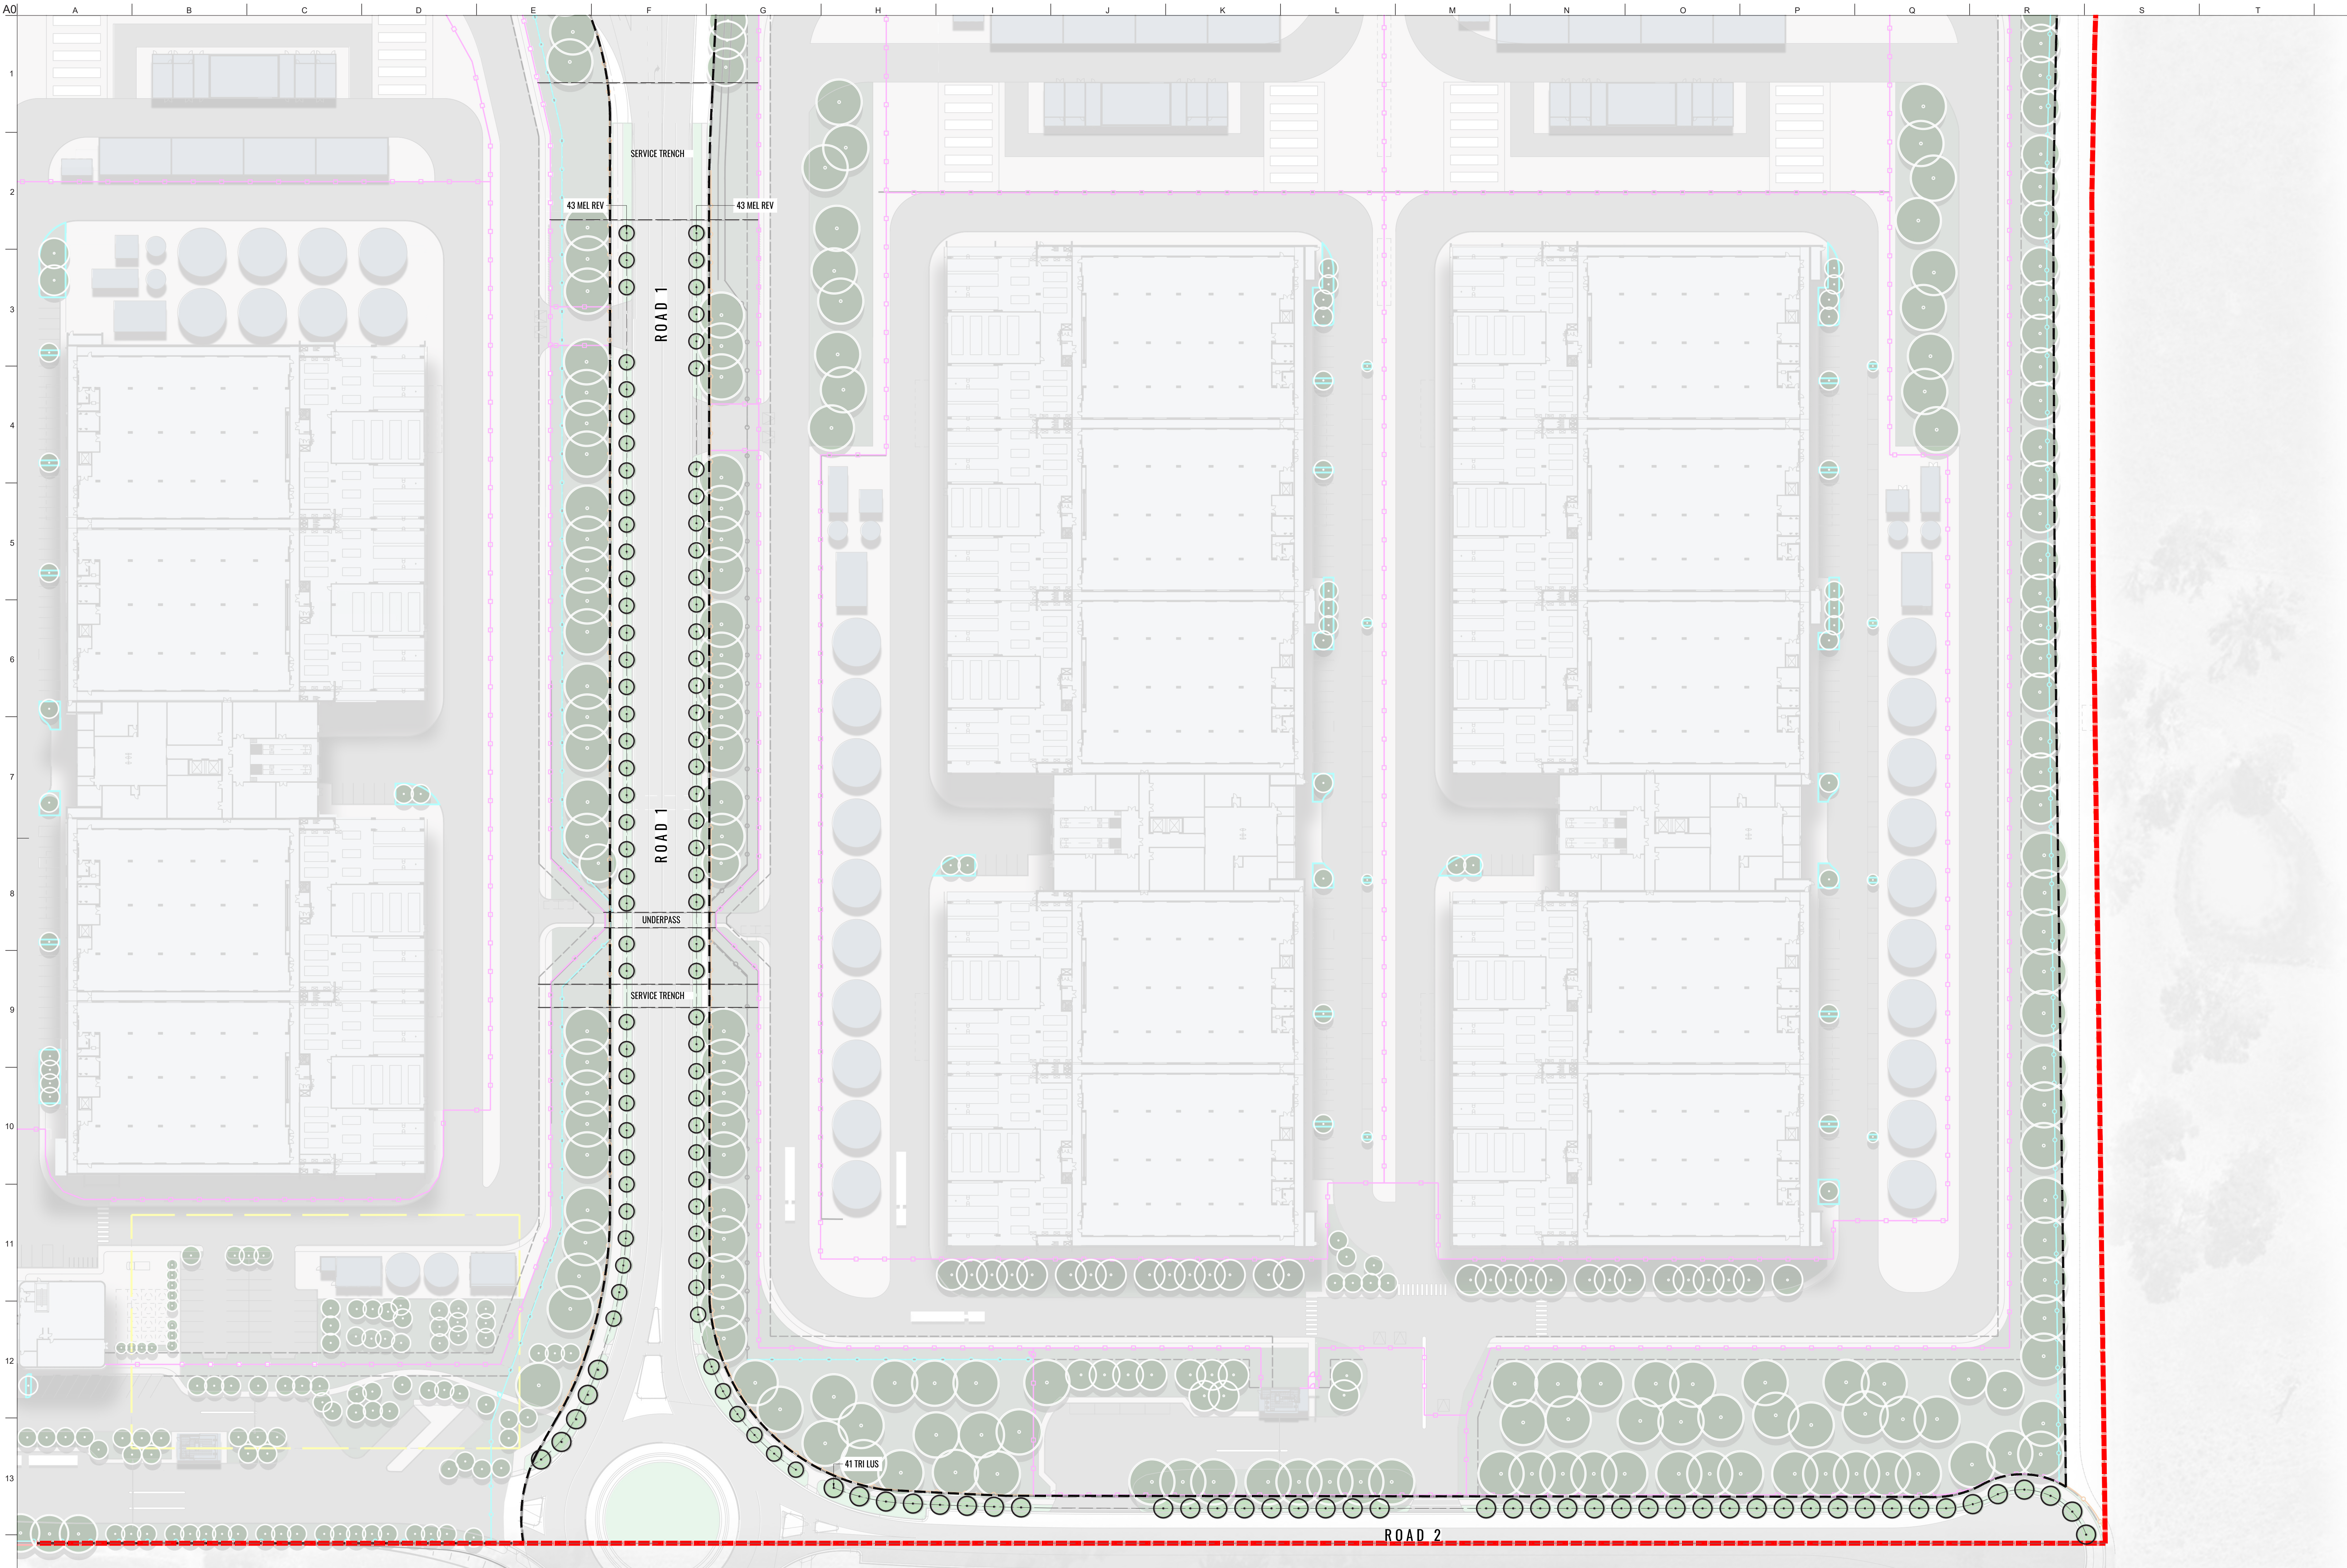

LEGEND

CADASTRAL SITE BOUNDARY - 522,417m²

ON LOT AREA (WEST & EAST CAMPUS) - 435,920m²

PROPOSED STREET TREES

Code	Botanical Name	Common Name	Mature Height	Spacing / Density	Pot Size	Native species	Quantity*
Street Trees							
MEL REV	<i>Melaleuca bracteata 'Revolution Gold'</i>	Honey Myrtle	3-5m	As shown	75L	✓	86
TRI LAU	<i>Tristaniaopsis laurina</i>	Water Gum	12m	As shown	75L	✓	41
*Plant numbers to be finalised at Detailed Design / CC-Tender stage							

Drawing Status		
SSDA SUBMISSION		
07	03.05.26	UPDATED TO DEPARTMENT COMMENTS
06	26.11.25	UPDATED FOR SSDA SUBMISSION
05	13.11.25	UPDATED FOR SSDA SUBMISSION
04	06.11.25	FOR SSDA SUBMISSION
03	15.10.25	FOR SSDA - DRAFT
02	30.09.25	10% CONCEPT DESIGN
01	16.09.25	DRAFT 10% CONCEPT DESIGN
Issue	Date	Description

Do not scale

Architects

Greenbox

Contractor / Consultant / Document Author:

GEOSCAPES

LANDSCAPE ARCHITECTS

Suite 303, 8 Help Street, Chateau NSW 2061 Ph: (02) 9411 1485
www.geoscapes.com.au
ABN 64 620 205 781 ACN 620 205 781

Key Plan:

Site: MAMRE ROAD DATA CENTRE CAMPUS

Author Job Number: 250731

Project Number: SYD4

File Name: SSDA-SITE-DRG-GEO-LAN-00201

Stage: STAGE 1

Drawn by: KC

Checked by: BG

Phase: PHASE 1

Designed by: KC

Approved by: BG

Scale: 1:600

Sheet: A0

Project name: MAMRE ROAD DATA CENTRE CAMPUS

Drawing title: Street Tree Plan

Drawing Number: 00201

Rev: 07



SECTION AA - MAMRE ROAD

SCALE 1:50




SECTION BB - TRUNK DRAINAGE

SCALE 1:50

Do not scale

CONFIDENTIAL

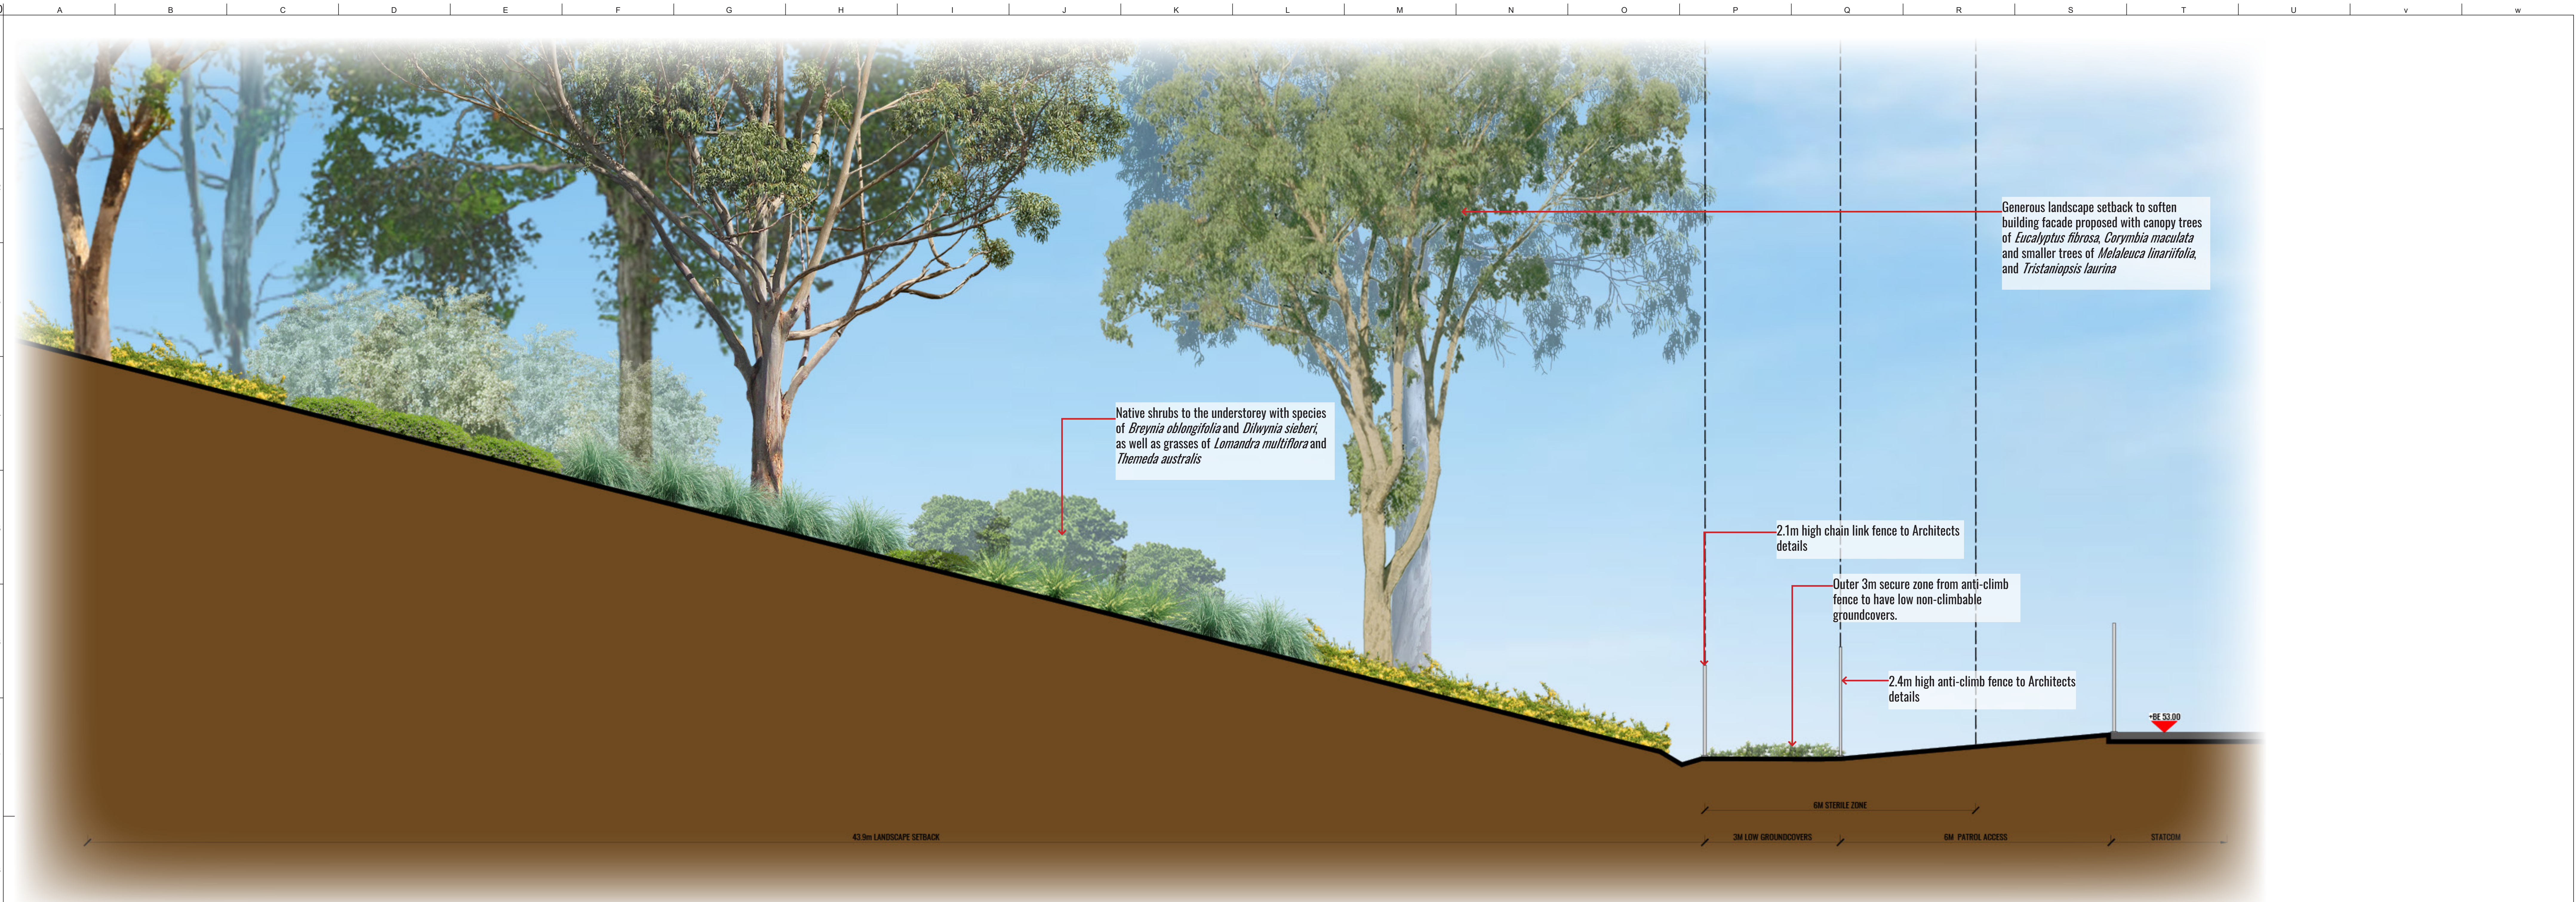

3 SECTION CC - SOUTHERN LINK ROAD (DELIVERED BY OTHERS) SCALE 1:50




4 SECTION DD - ROAD 1 SCALE 1:75

Drawing Status: SSSA SUBMISSION			Architects: Greenbox		Contractor / Consultant / Document Author: GEOSCAPES		Key Plan:		Site: MAMRE ROAD DATA CENTRE CAMPUS		Stage: STAGE 1		Phase: PHASE 1		Project name: MAMRE ROAD DATA CENTRE CAMPUS			
07	03.05.26	UPDATED TO DEPARTMENT COMMENTS							Author Job Number: 250731		Drawn by: KC		Designed by: KC		Scale: As Shown @ A1		Drawing title: Landscape Sections - Sheet 2	
06	26.11.25	UPDATED FOR SSSA SUBMISSION							Project Number: SYDA		Checked by: BG		Approved by: BG		Sheet: A0			
05	13.11.25	UPDATED FOR SSSA SUBMISSION							File Name: SSSA-SITE-DRG-GEO-LAN-00302		Drawing Number: 00302		Rev: 07					
04	08.11.25	FOR SSSA SUBMISSION																
03	15.10.25	FOR SSSA - DRAFT																
02	30.09.25	10% CONCEPT DESIGN																
01	16.09.25	DRAFT 10% CONCEPT DESIGN																
Issue		Date	Description															


Drawing Status			
SSDA SUBMISSION			
07	03.05.26	UPDATED TO DEPARTMENT COMMENTS	
06	26.11.25	UPDATED FOR SSDA SUBMISSION	
05	13.11.25	UPDATED FOR SSDA SUBMISSION	
04	06.11.25	FOR SSDA SUBMISSION	
03	15.10.25	FOR SSDA - DRAFT	
02	30.09.25	10% CONCEPT DESIGN	
01	16.09.25	DRAFT 10% CONCEPT DESIGN	
Issue	Date	Description	

Do not scale

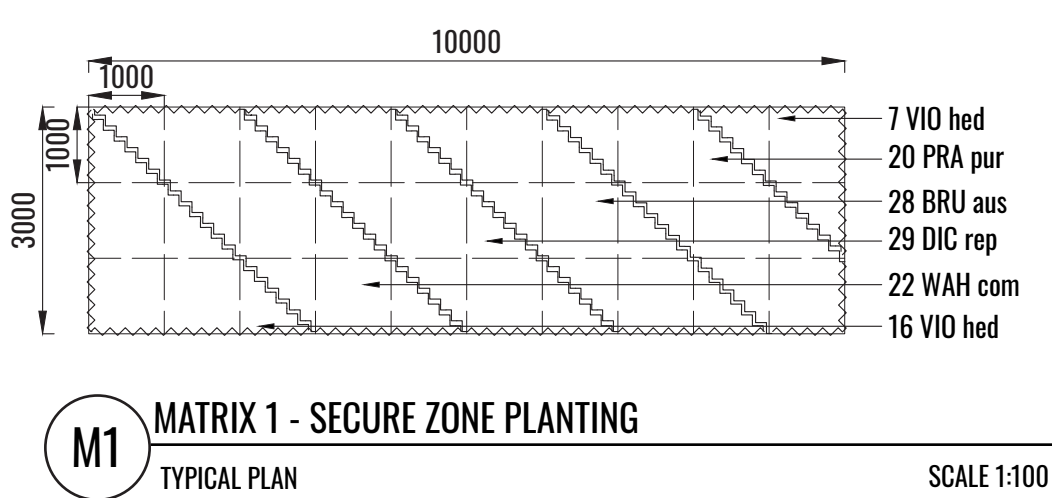


M1 MATRIX 1 - SECURE ZONE PLANTING
TYPICAL PLAN

SCALE 1:100

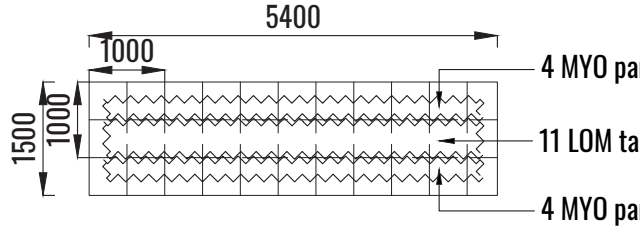


M2a MATRIX 2a - CAR PARK PLANTING BLISTER
TYPICAL PLAN

SCALE 1:100

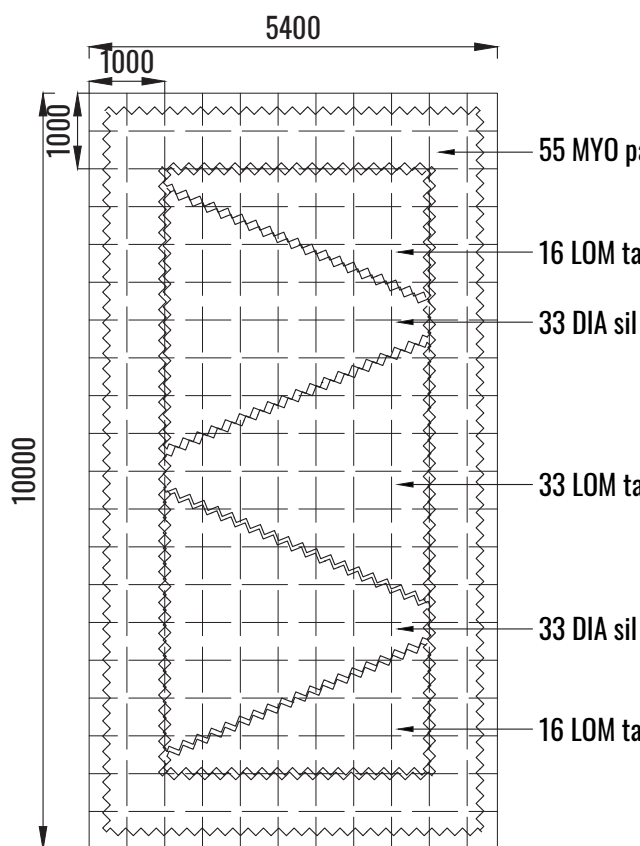


M2b MATRIX 2b - LARGE CAR PARK PLANTING BLISTER
TYPICAL PLAN

SCALE 1:100

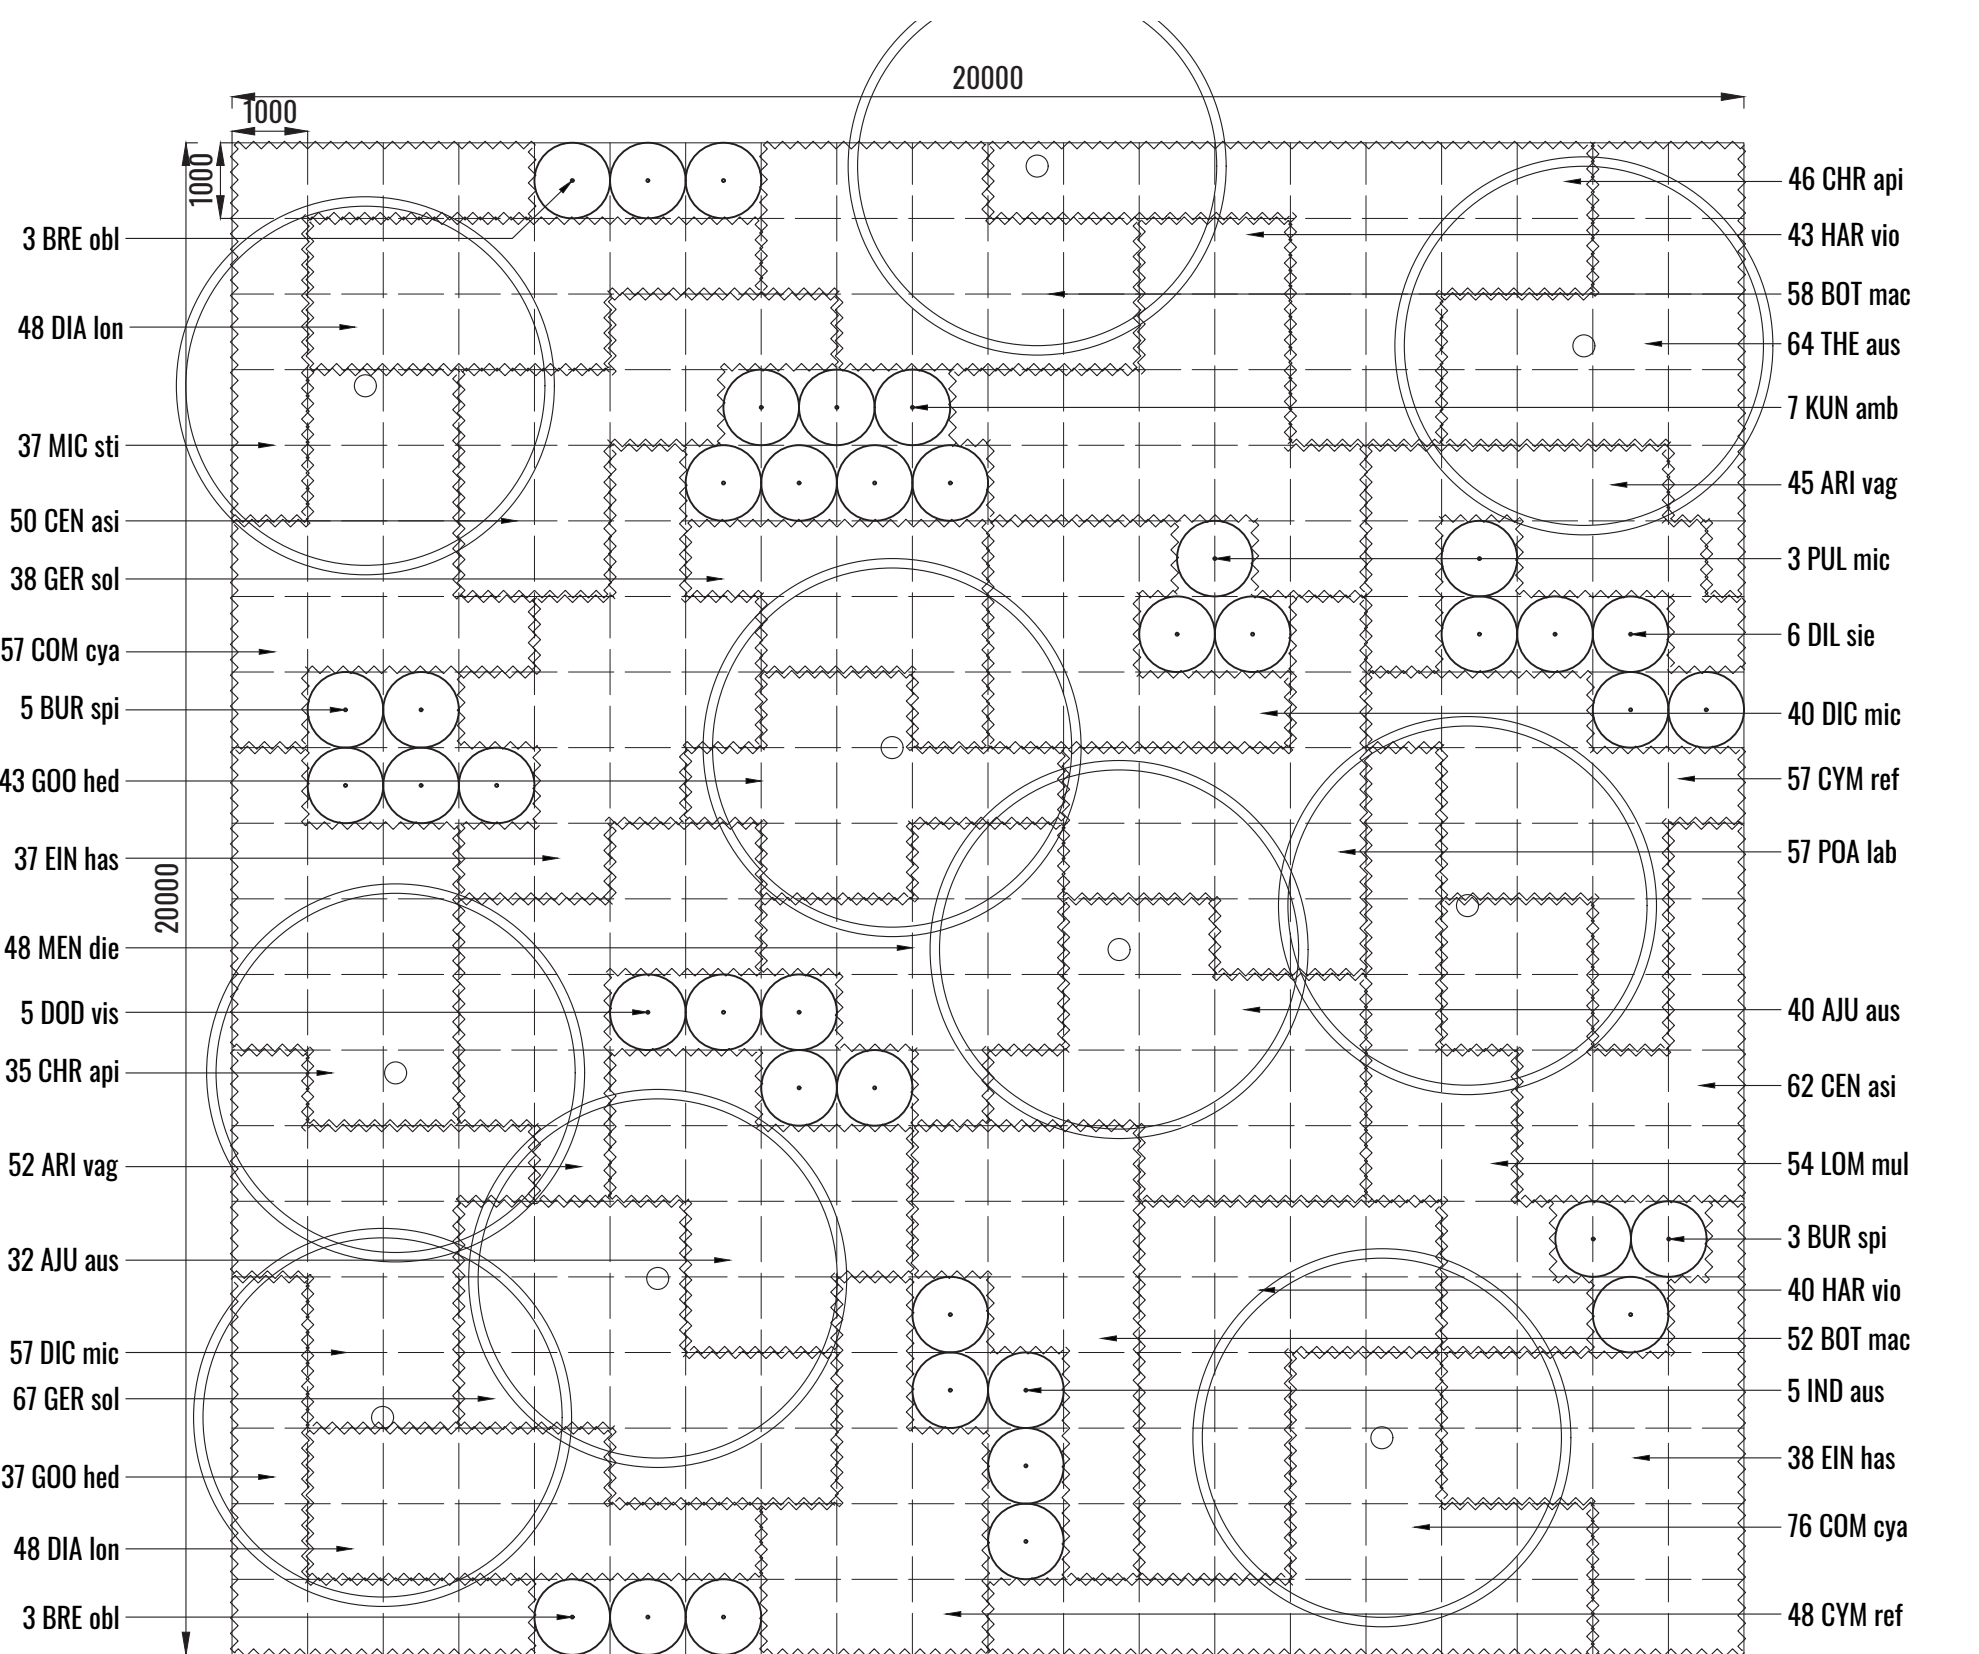


M3 MATRIX 3 - PLANTING OVER OSD
TYPICAL PLAN

SCALE 1:100

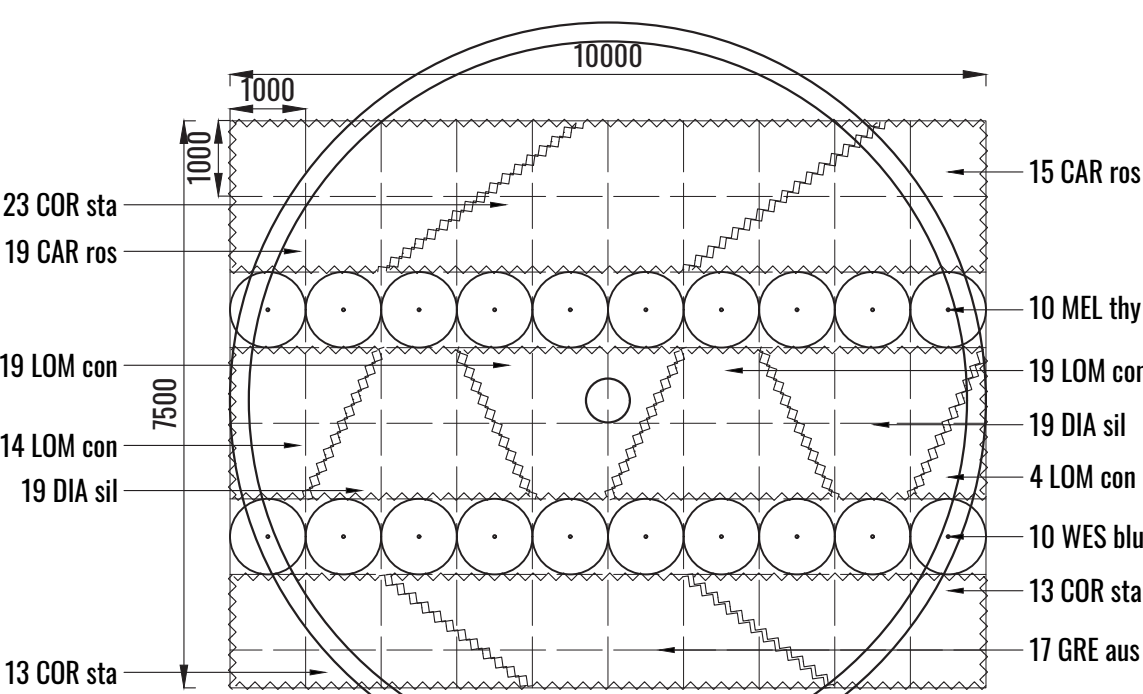


M4 MATRIX 4 - COSH PLANTING ZONE
TYPICAL PLAN

SCALE 1:100

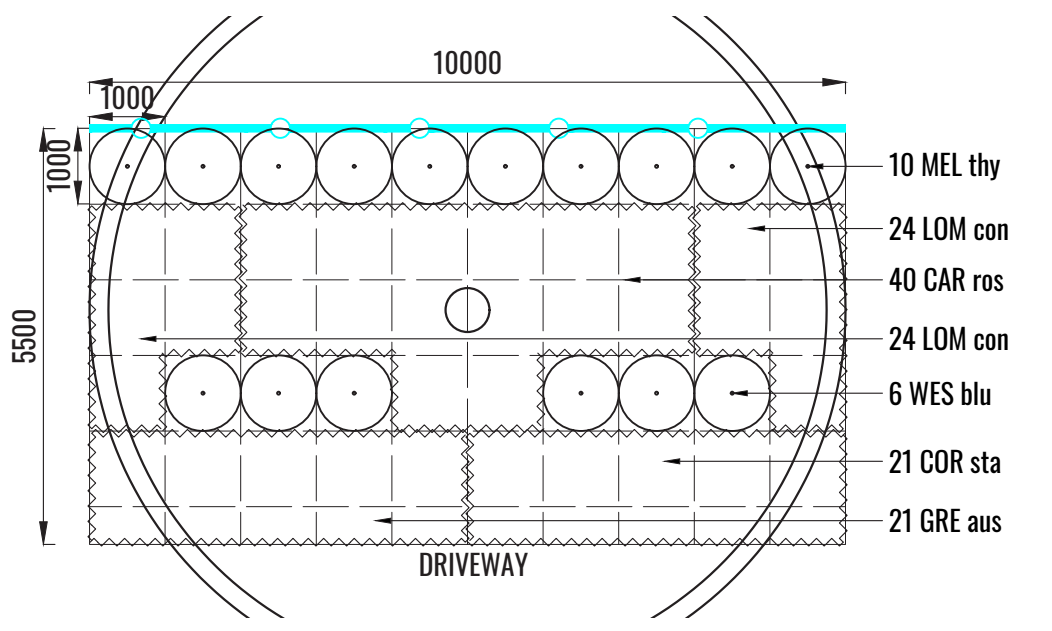


M5 MATRIX 5 - WEST CAMPUS SOUTHERN ENTRY PLANTING
TYPICAL PLAN

SCALE 1:100

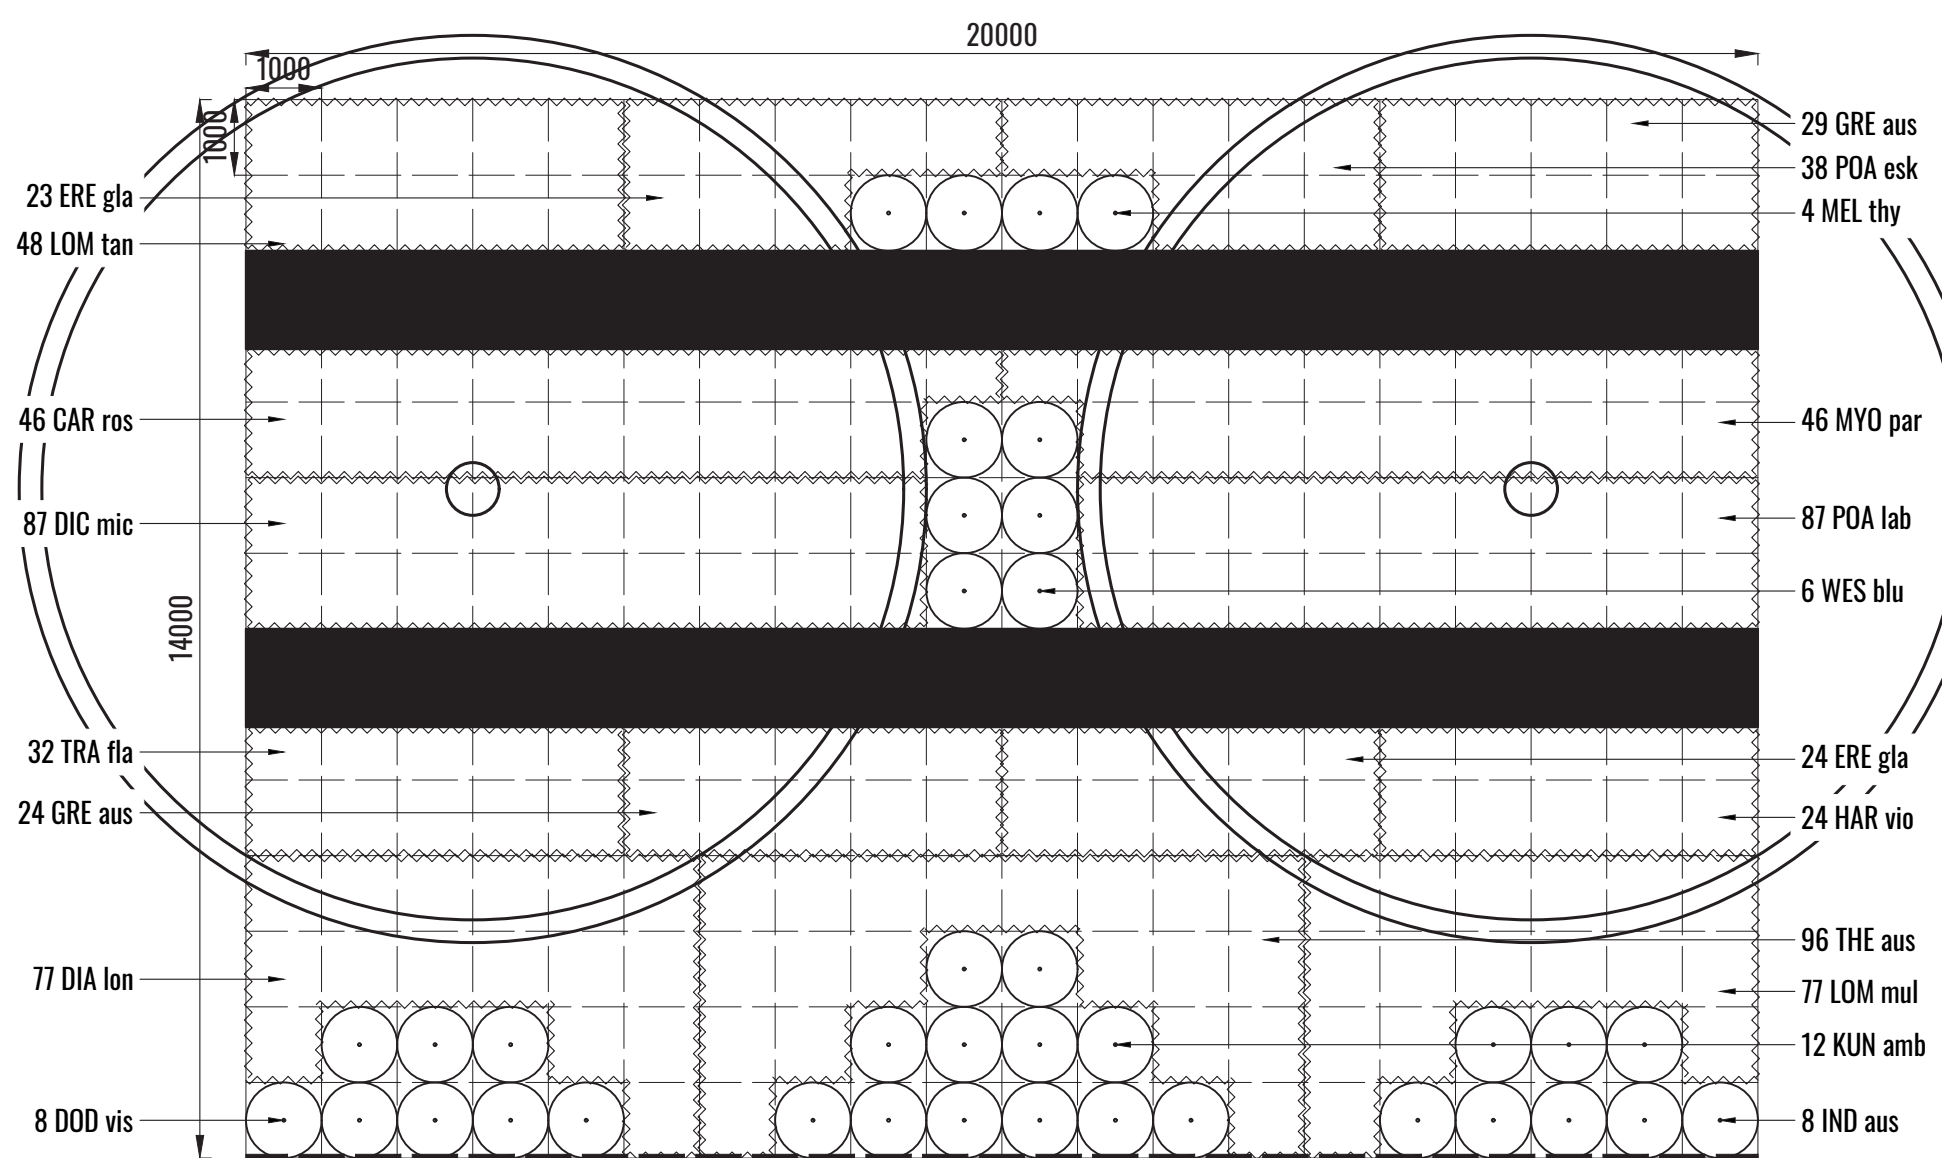


M6 MATRIX 6 - MAMRE ROAD TIERED WALL LANDSCAPE SETBACK
TYPICAL PLAN

SCALE 1:100

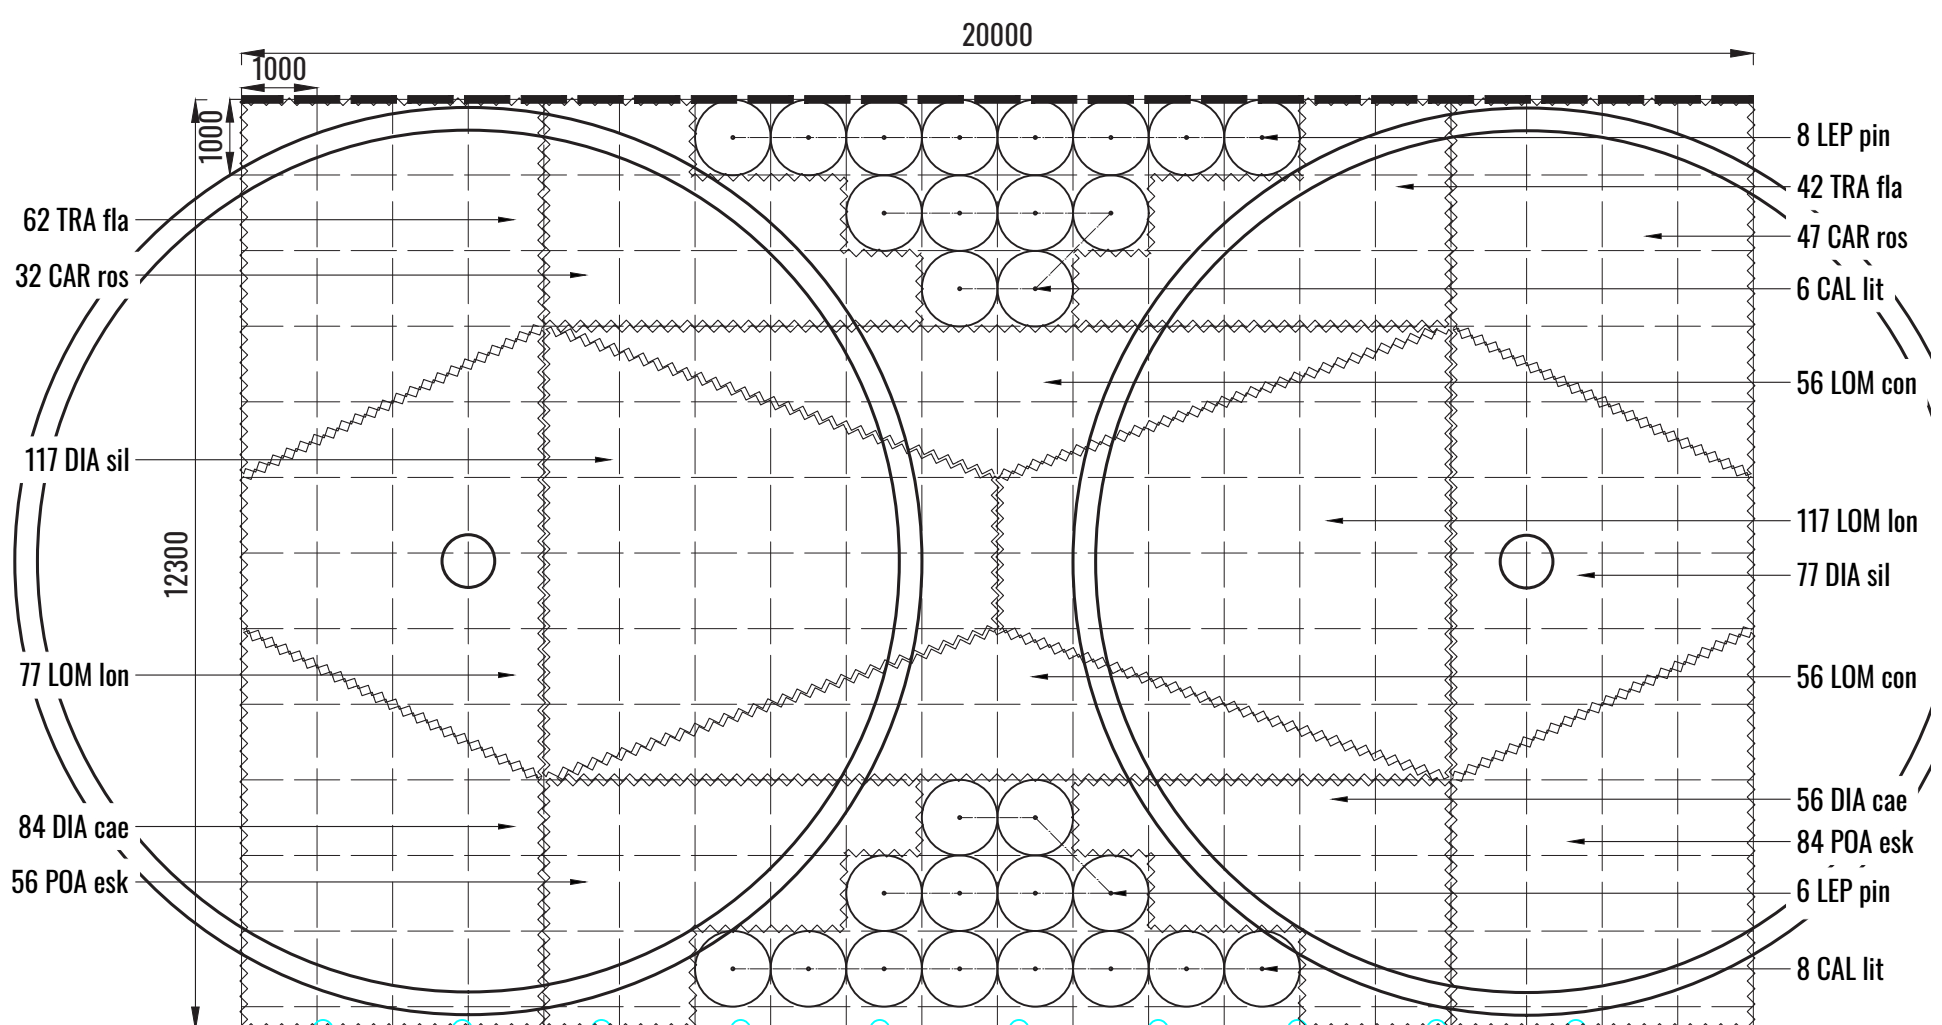


M7 MATRIX 7 - WEST CAMPUS ROAD 1 SETBACK
TYPICAL PLAN

SCALE 1:100

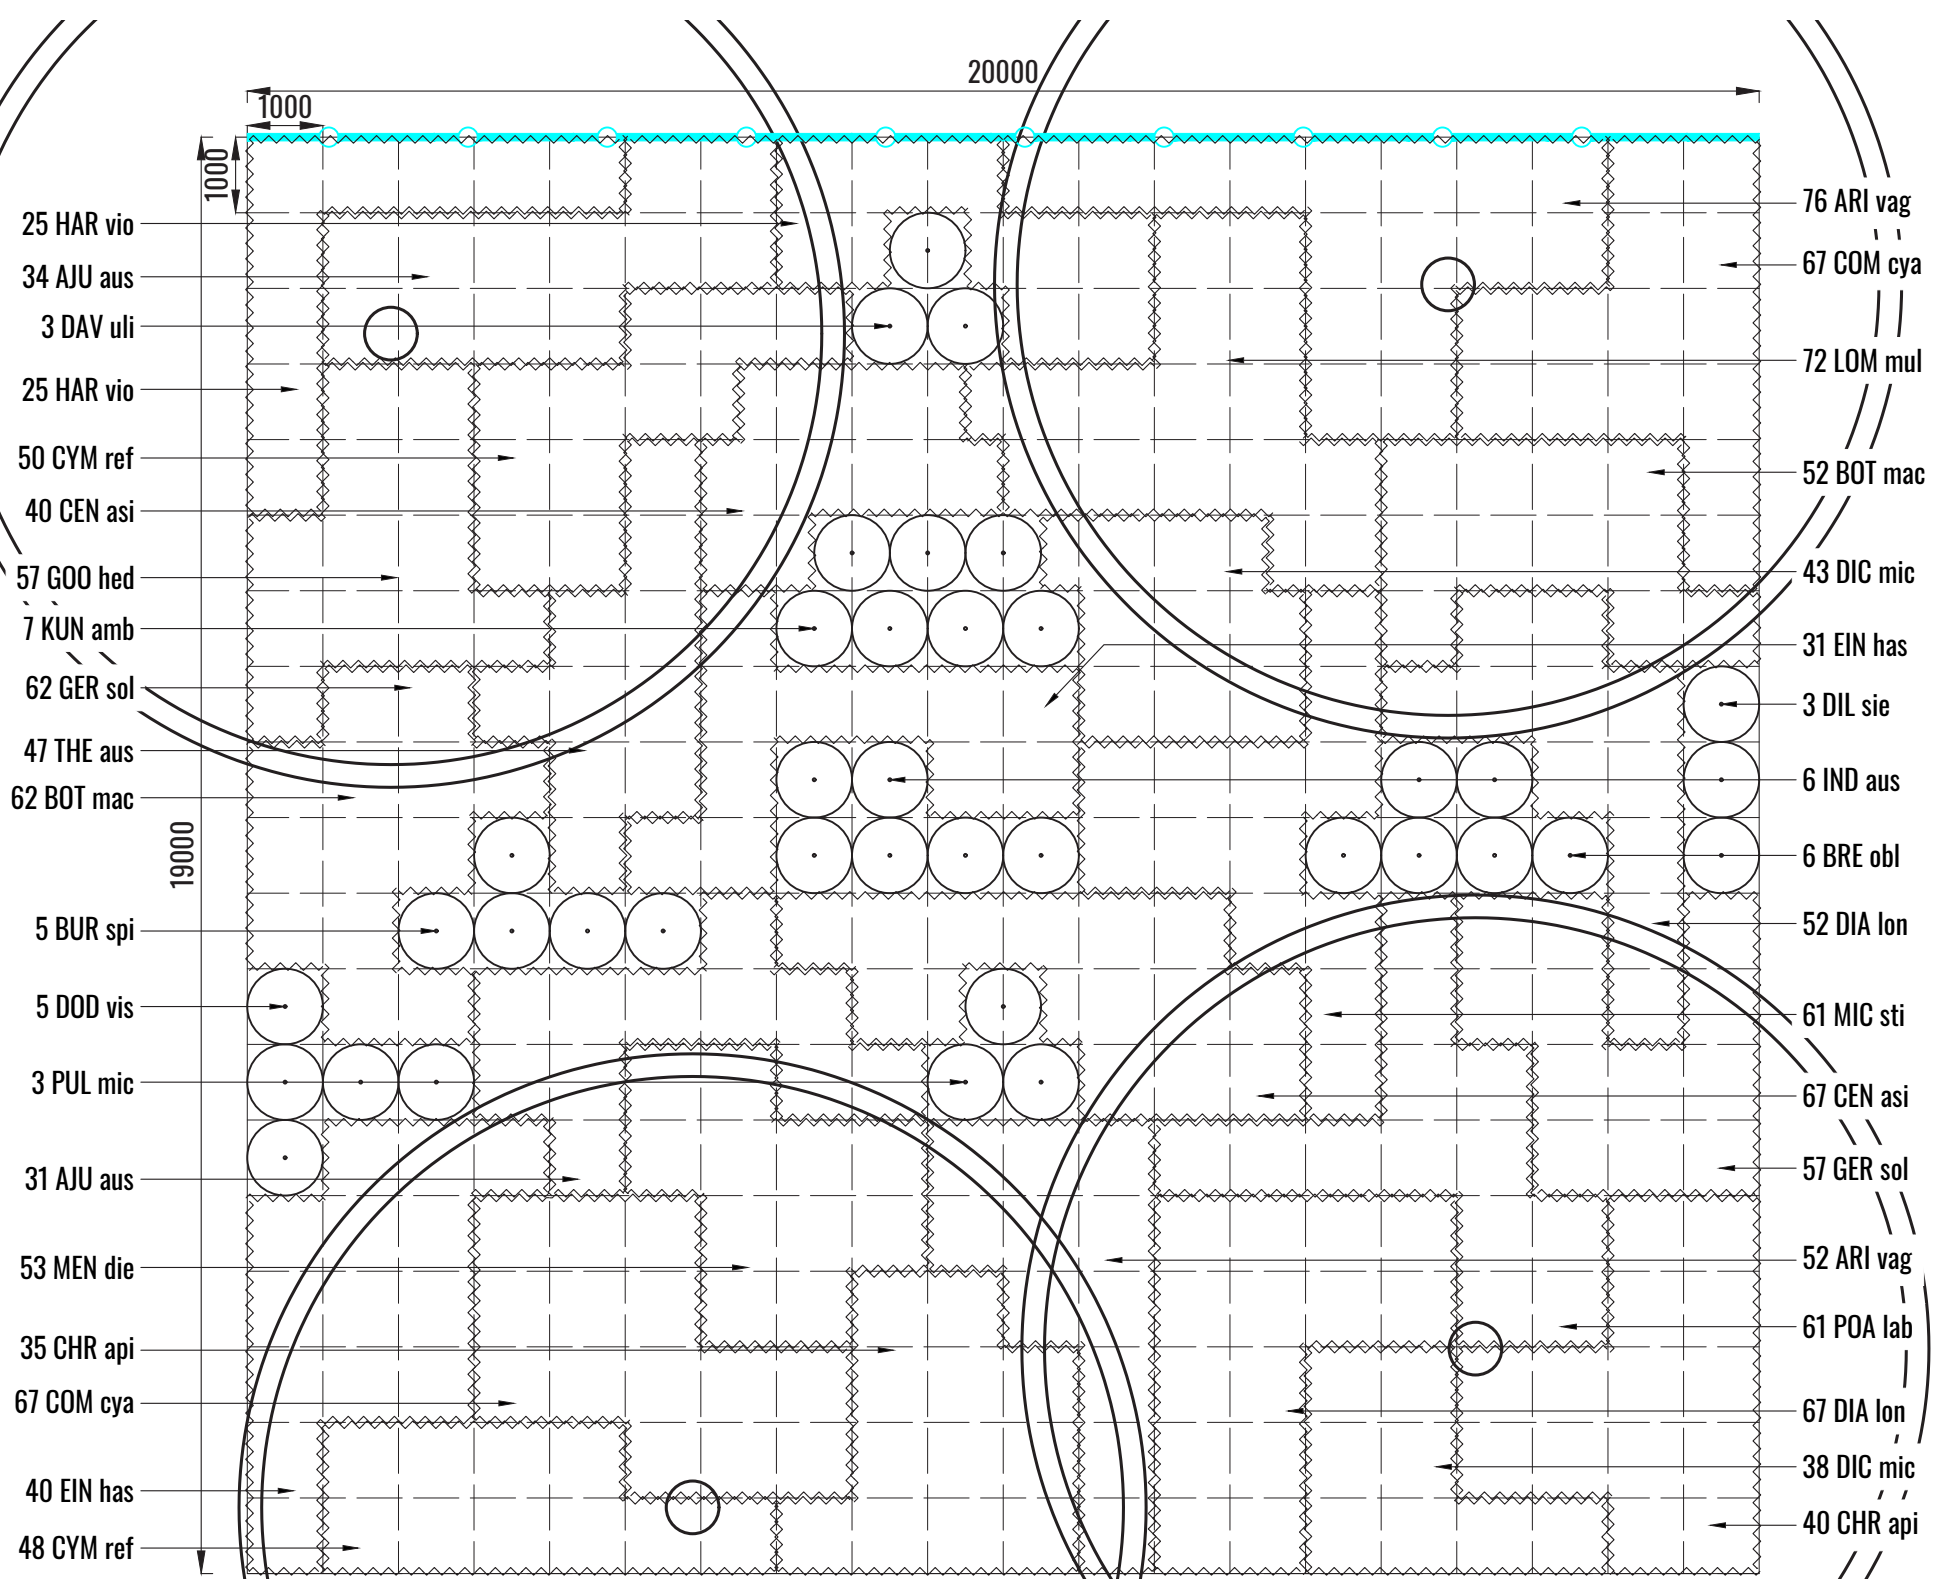


M8 MATRIX 8 - SOUTHERN LINK ROAD SETBACK
TYPICAL PLAN

SCALE 1:100

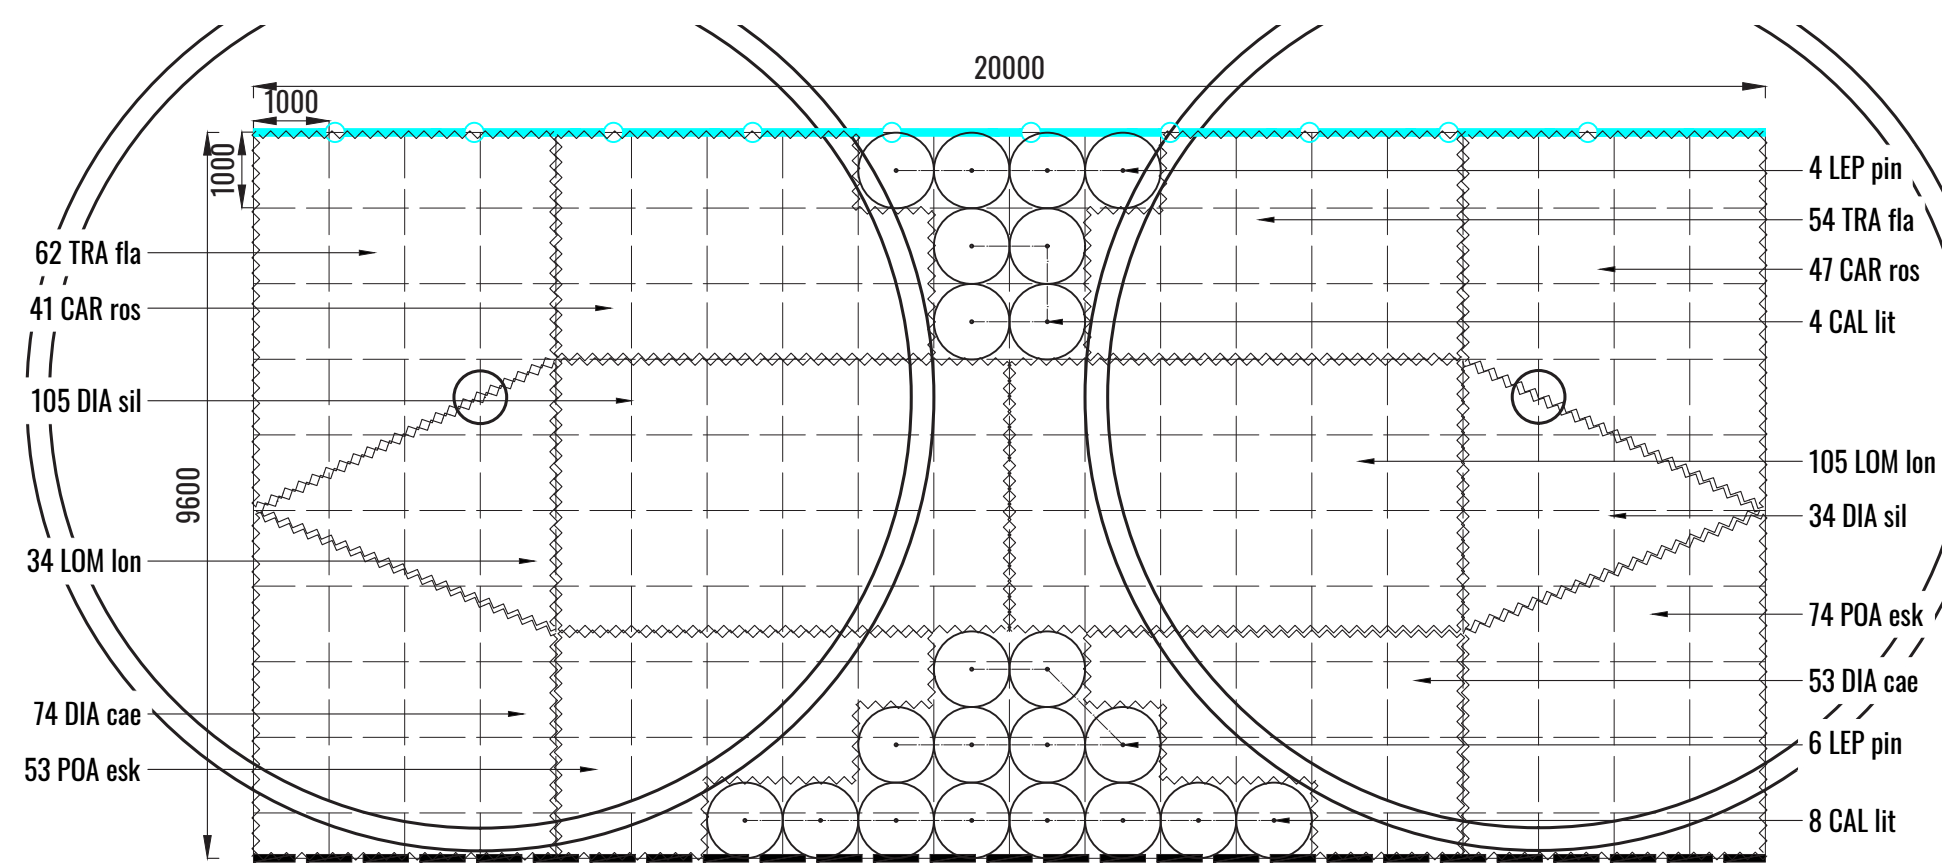


M9 MATRIX 9 - EAST CAMPUS ROAD 1 LANDSCAPE SETBACK
TYPICAL PLAN

SCALE 1:100

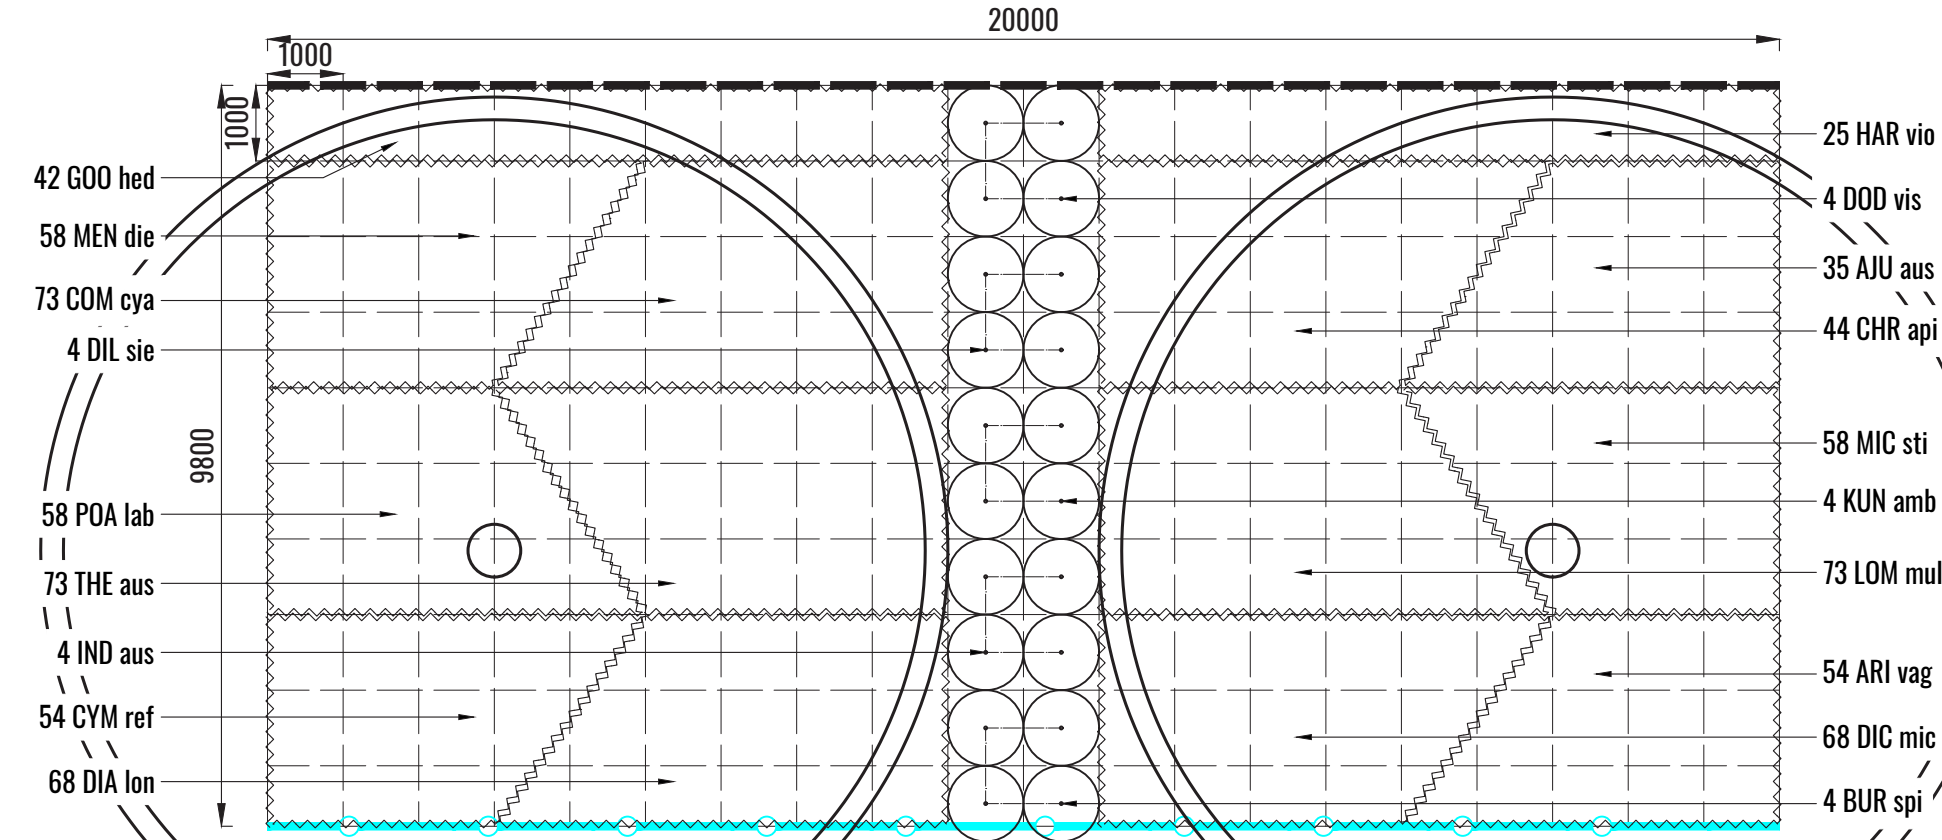


M10 MATRIX 10 - EAST BOUNDARY MIXED PLANTING
TYPICAL PLAN

SCALE 1:100

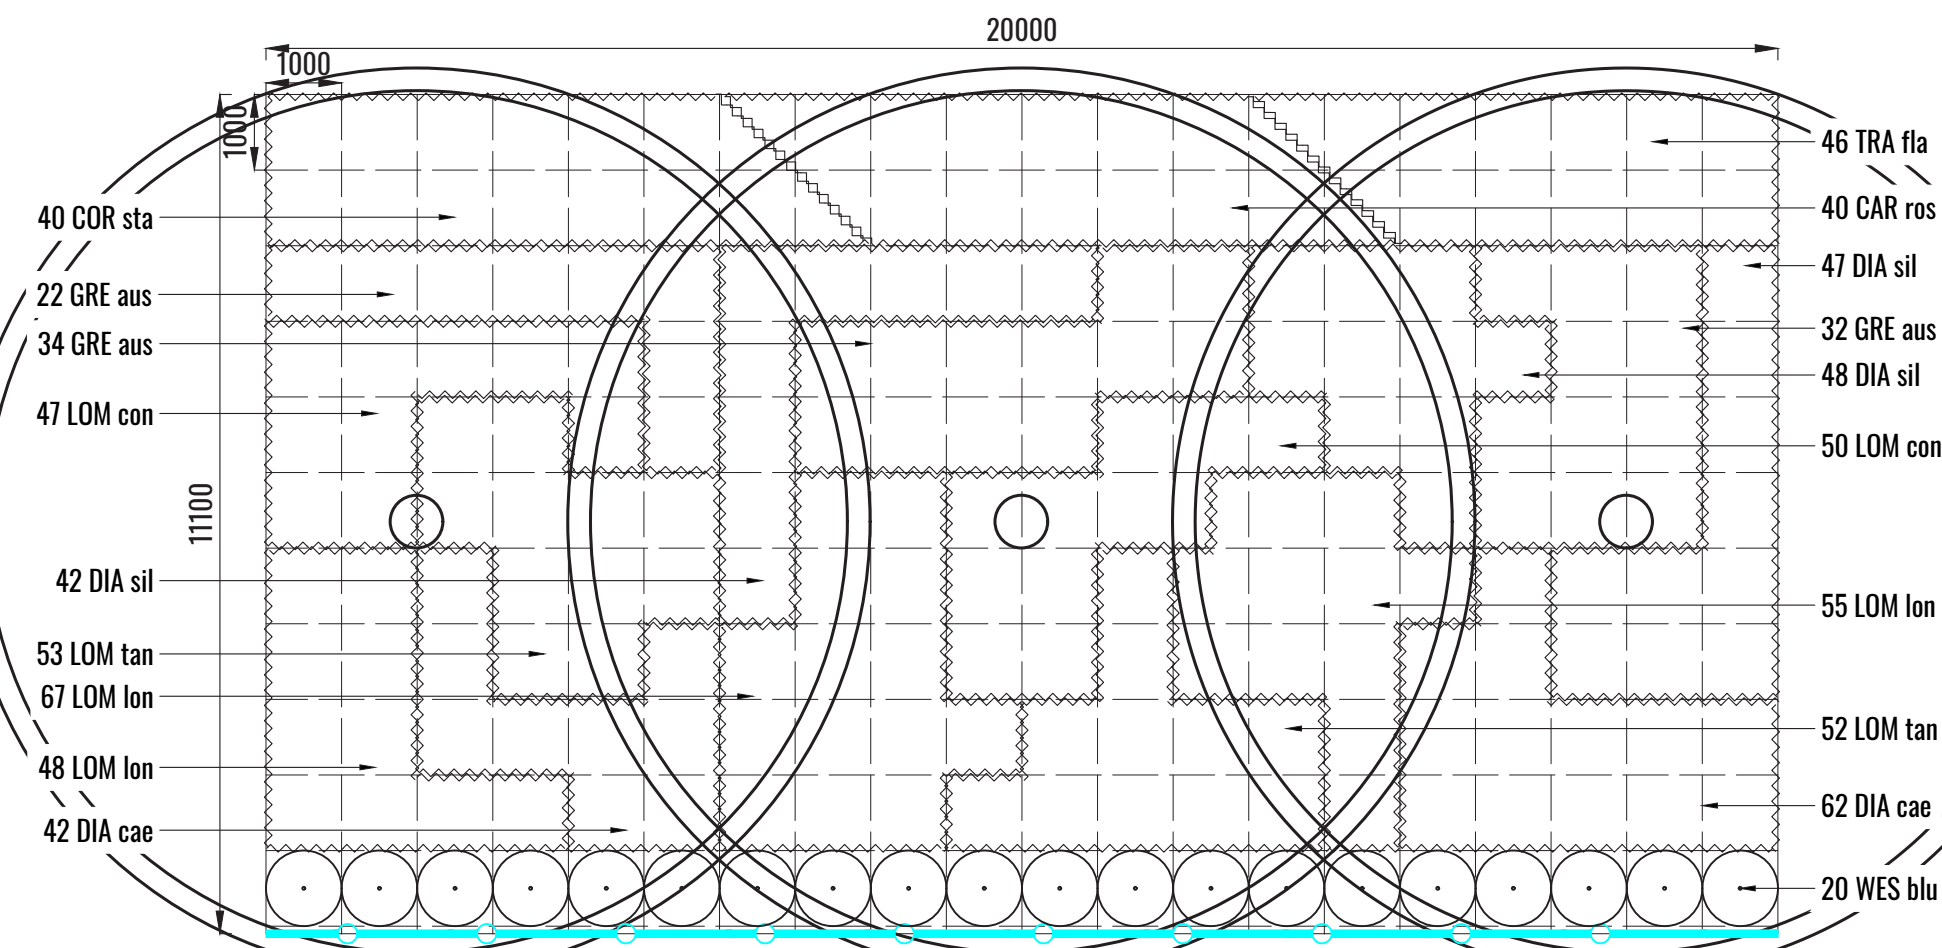


M11 MATRIX 11 - EAST CAMPUS SOUTHERN PLANTING
TYPICAL PLAN

SCALE 1:100

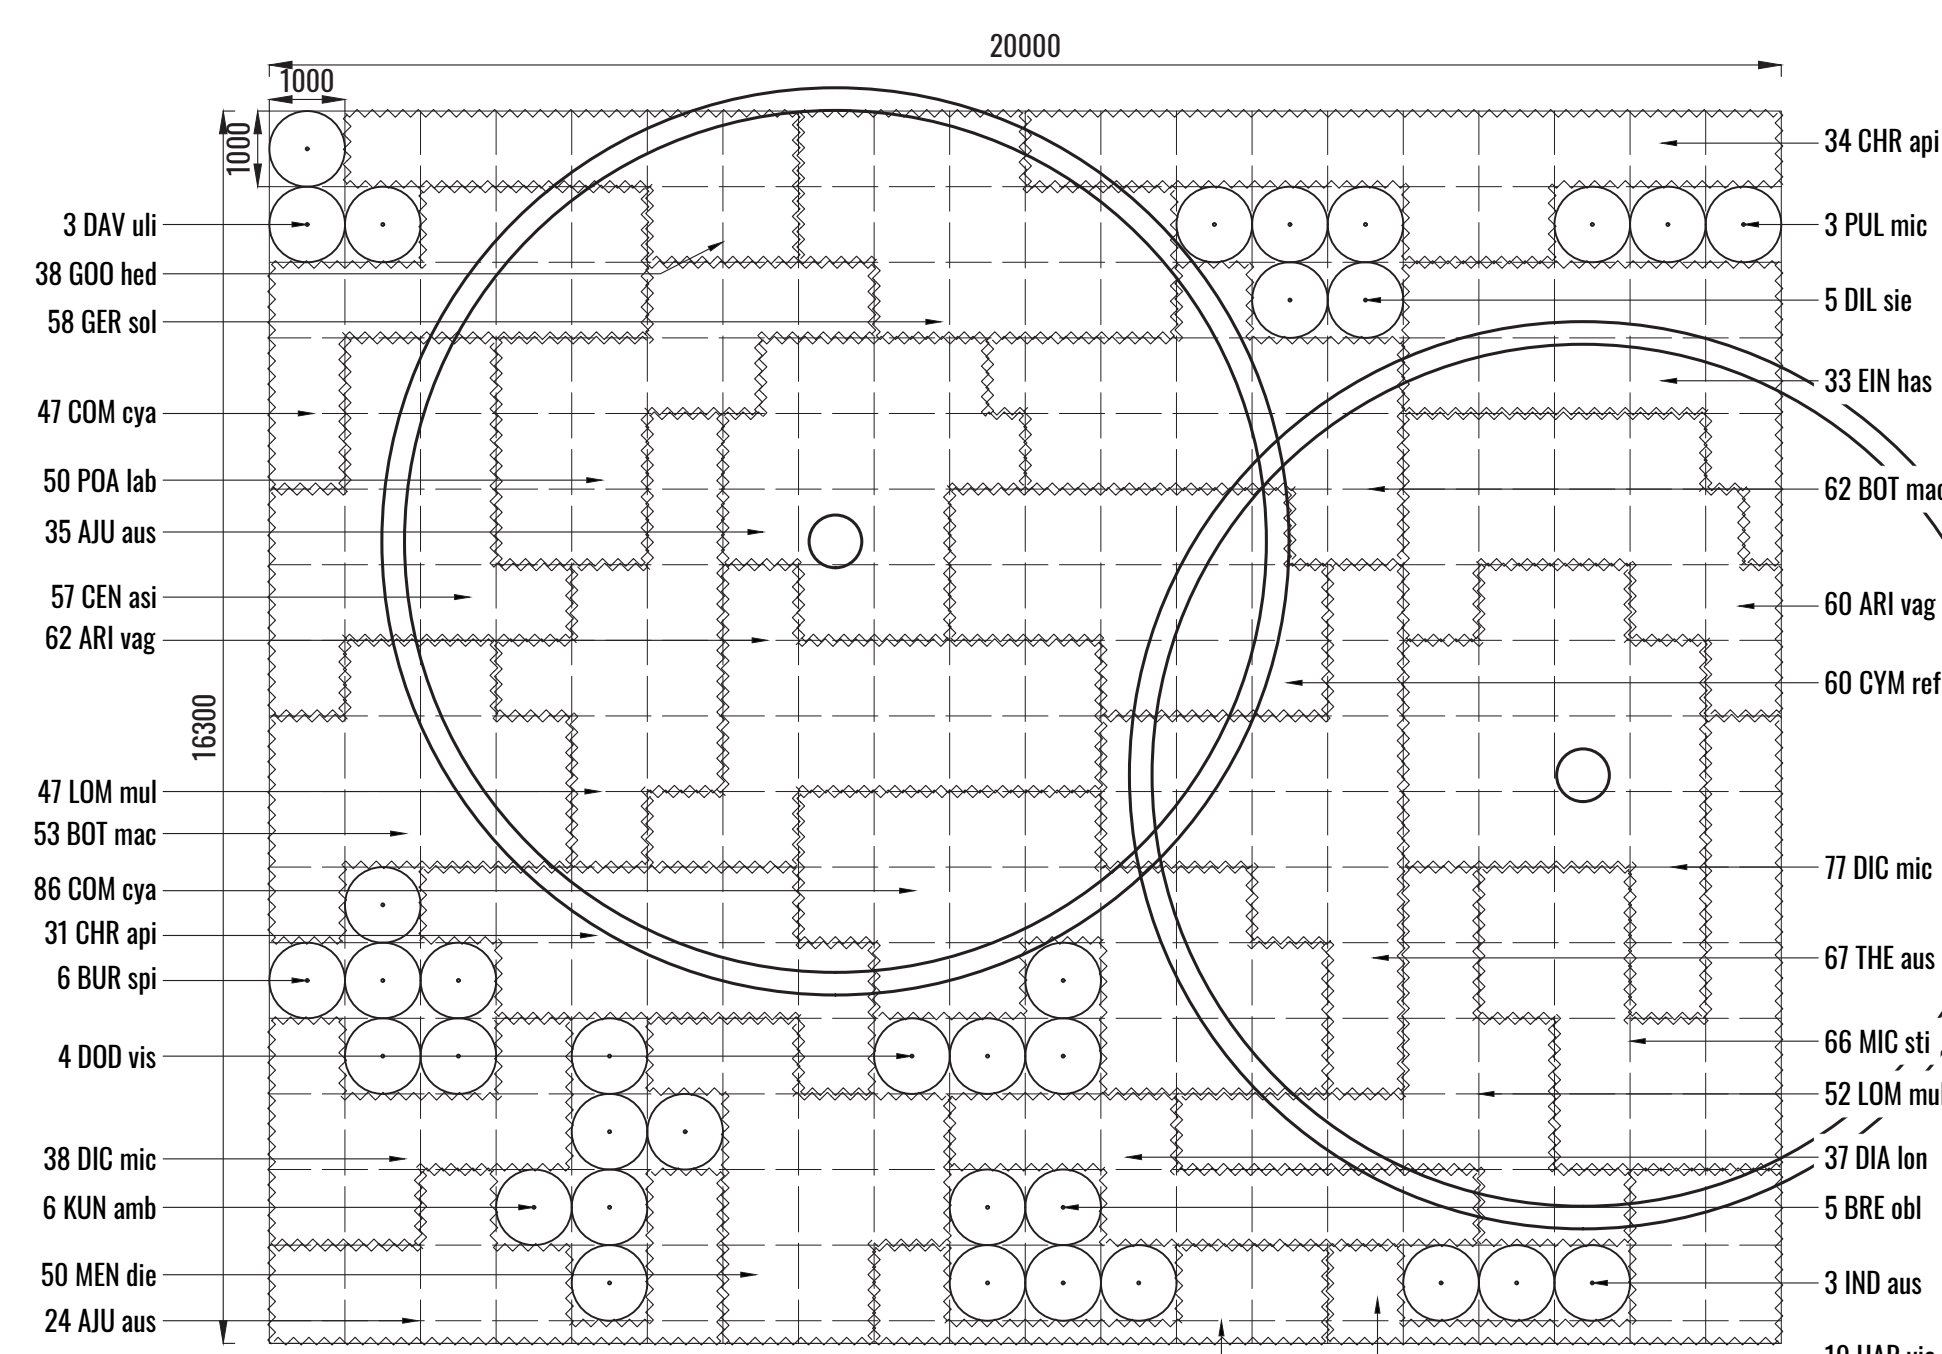

M12 MATRIX 12 - EAST CAMPUS INTERNAL LANDSCAPE AREA
TYPICAL PLAN

SCALE 1:100

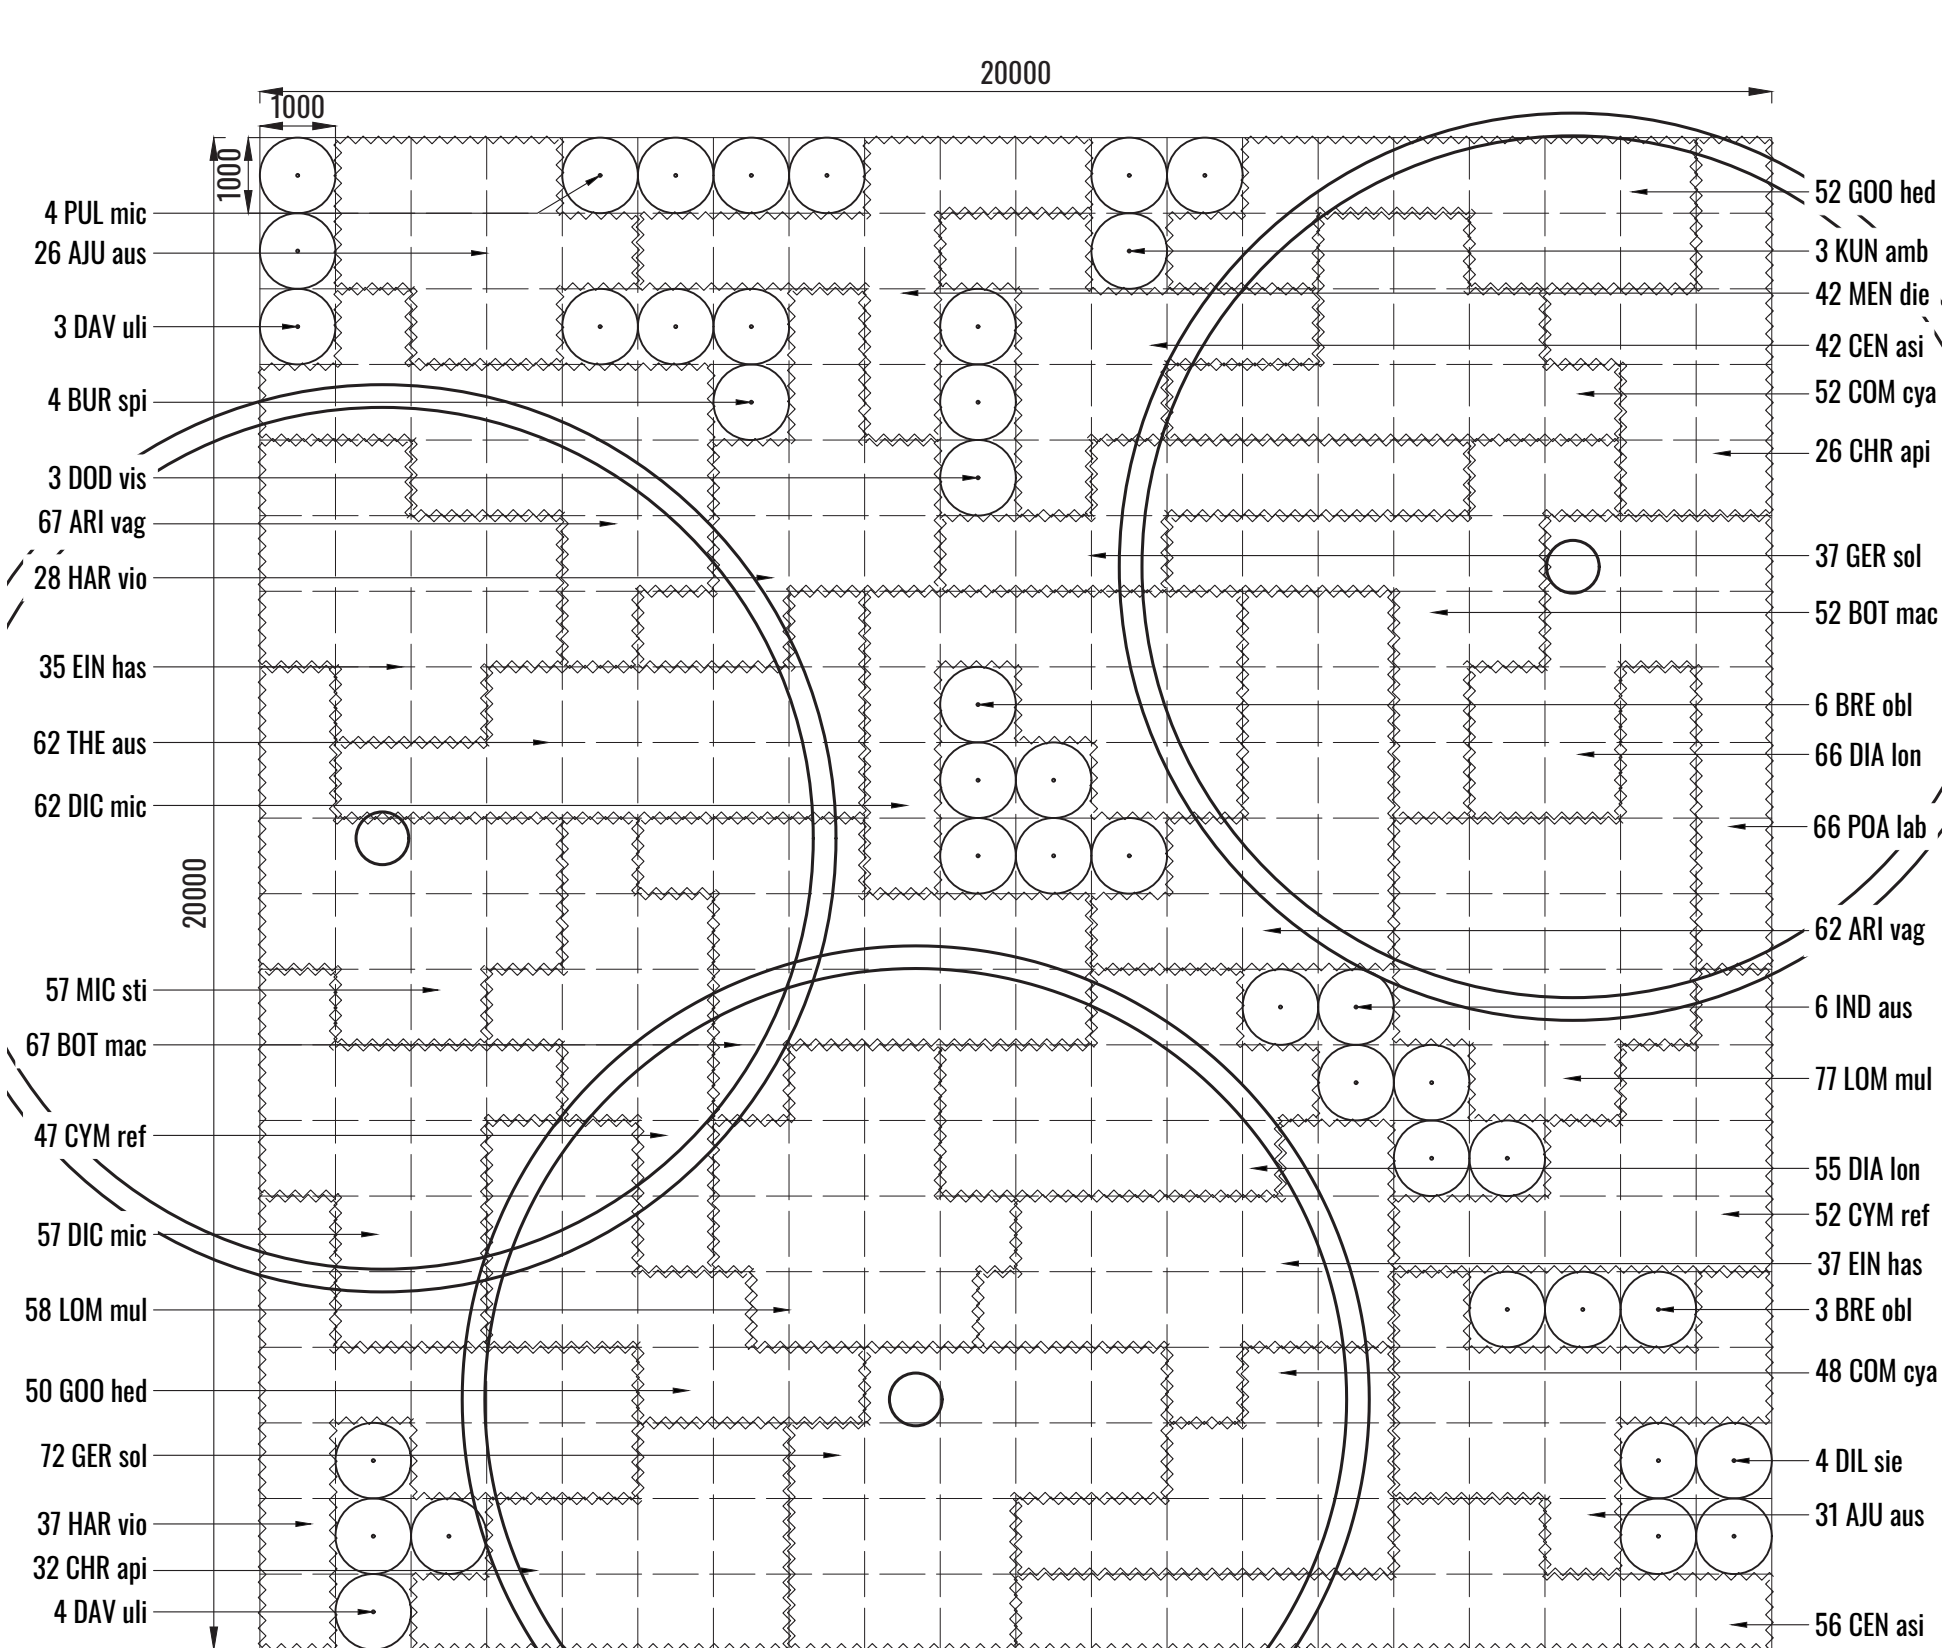

M13 MATRIX 13 - NATIVE PLANTING MIX
TYPICAL PLAN

SCALE 1:100

Greenbox

GEOSCAPES
LANDSCAPE ARCHITECTS
Suite 303, 8 Help Street, Chateau NSW 2061 Ph: (02) 9411 1485
www.geoscapes.com.au
ABN 64 620 205 781 ACN 620 205 781

Author Job Number: 250731

Designed by: KC

Project Number: SYDA

Checked by: BIG

Approved by: BIG

File Name: SSDA-SITE-DRG-GEO-LAN-00402

Project name: MAMRE ROAD DATA CENTRE CAMPUS


Phase: PHASE 1

Scale: As Shown @ A0

Drawing title: Planting Matrix Details

Drawing Number: 00402

Rev: 07

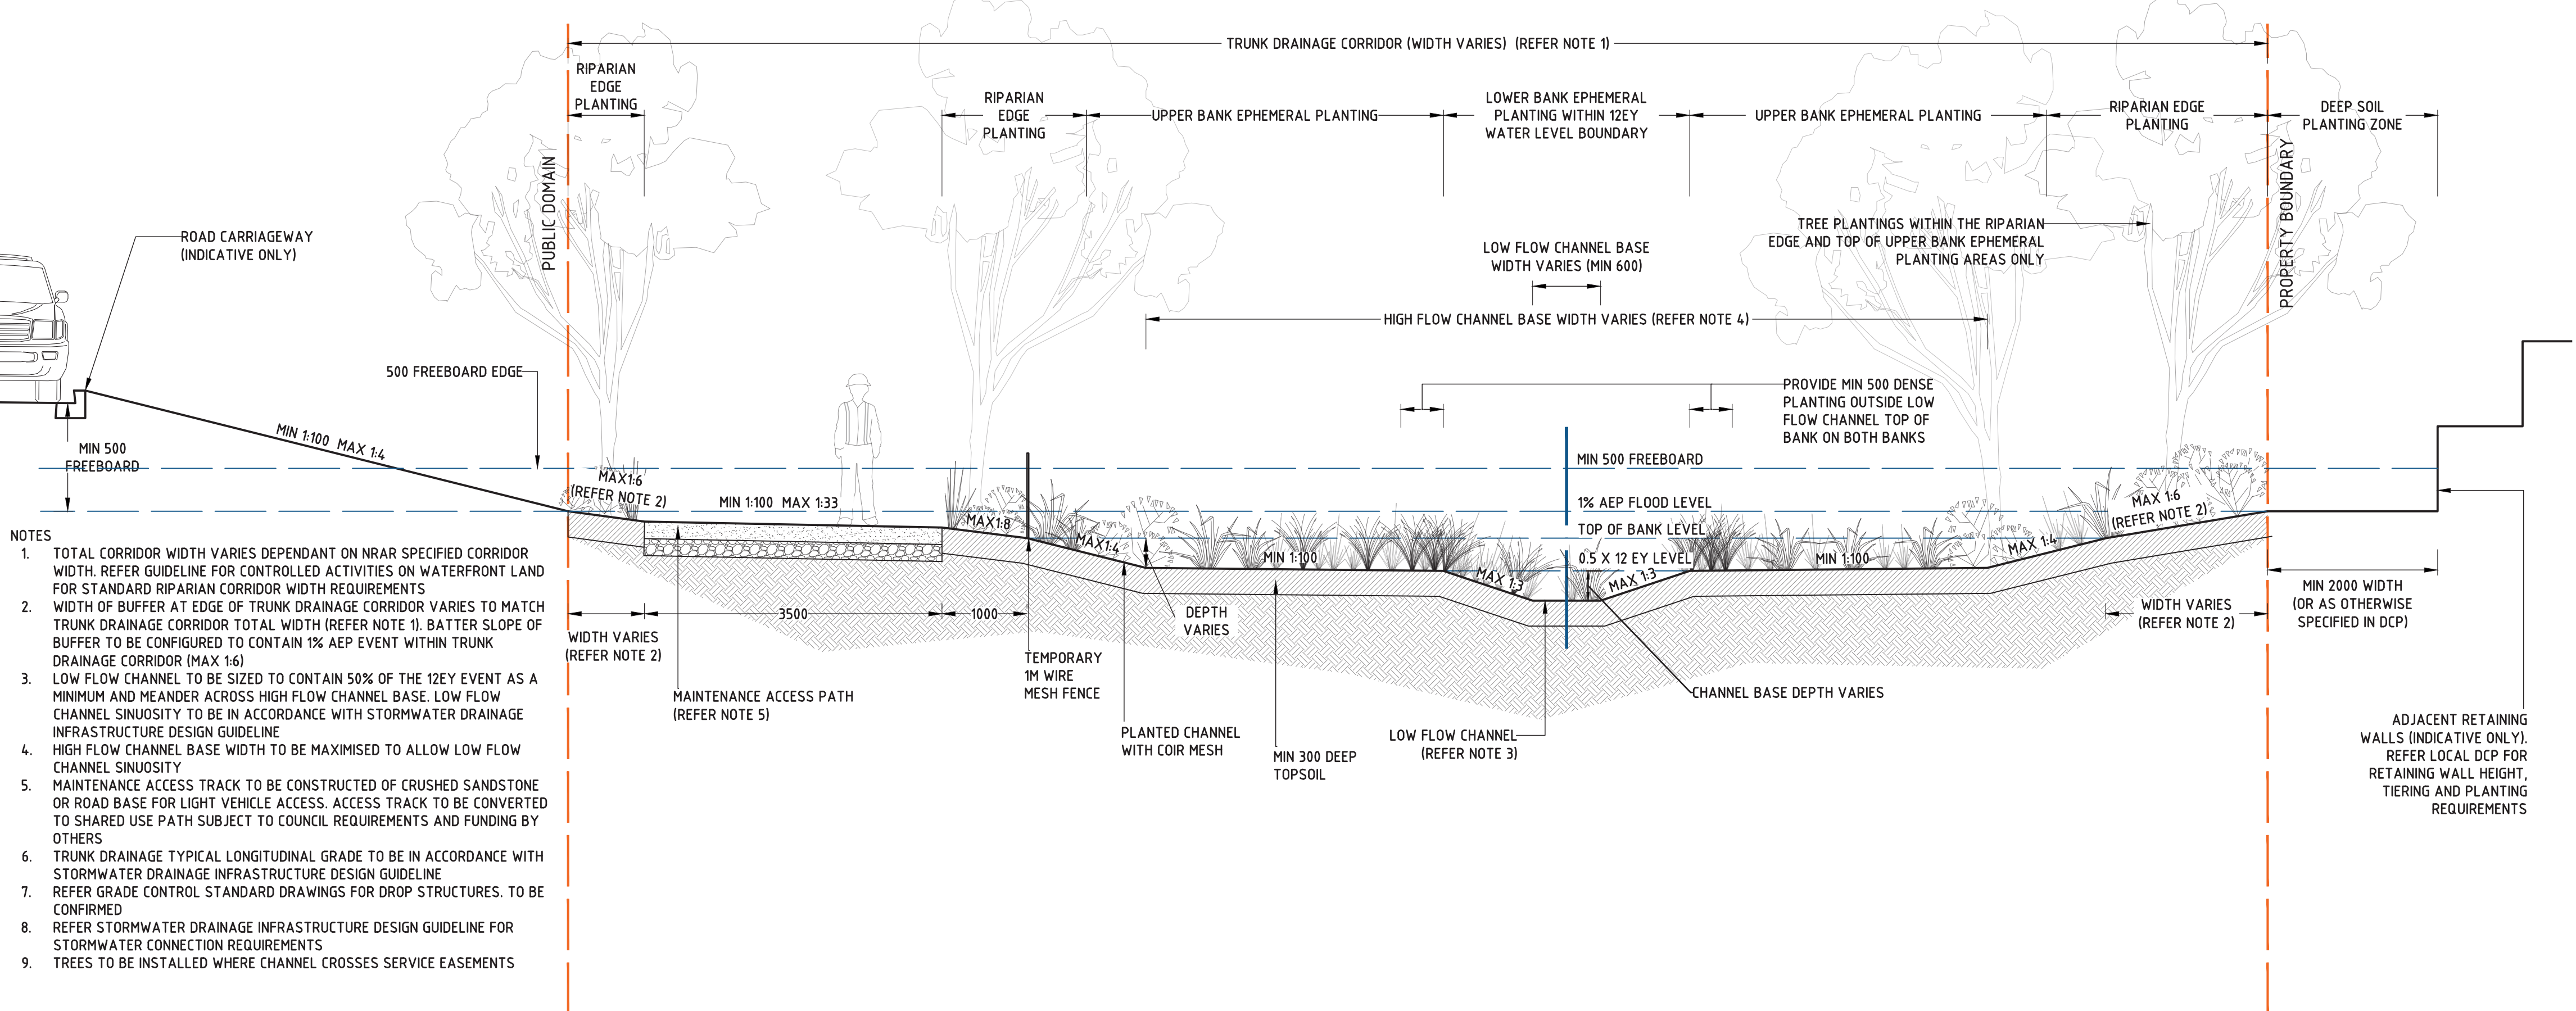


SYDNEY WATER MAMRE ROAD PRECINCT REGIONAL STORMWATER INFRASTRUCTURE DESIGN GUIDELINE: TRUNK DRAINAGE CHANNEL
TYPICAL SECTION

SCALE N/A

TYPICAL TRUNK DRAINAGE PLANT SCHEDULE

Trunk Drainage - Indicative Palette							
Code	Botanical Name	Common Name	Mature Height	MRPDCP*	Cumberland Plain Species	Spacing	Pot Size
Trees							
ANG FLO	<i>Angophora floribunda</i>	Rough-barked apple	20-25m	✓	✓	As Shown	75L
COR MAC	<i>Corymbia maculata</i>	Spotted Gum	20-25m	✓	✓	As Shown	75L
EUC EUG	<i>Eucalyptus eugenoides</i>	White Stringybark	20-25m	✓	✓	As Shown	75L
EUC FIB	<i>Eucalyptus fibrosa</i>	Red Ironbark	20-25m	✓	✓	As Shown	75L
EUC TER	<i>Eucalyptus tereticornis</i>	Forest Redgum	20-25m	✓	✓	As Shown	75L
MEL LIN	<i>Melaleuca linariifolia</i>	Flax Leaf Paperbark	10m	✓	✓	As Shown	75L
Shrubs @ 1/50m2							
BUR spi	<i>Bursaria spinosa</i>	Sweet Bursaria	3m	✓	✓	As Shown	200mm
DIL sie	<i>Dillwynia sieberi</i>	Parrot Pea	2m	✓	✓	As Shown	200mm
IND aus	<i>Indigofera australis</i>	Australian Indigo	2.5m	✓	✓	As Shown	200mm
Grasses							
ARI ram	<i>Aristida ramosa</i>	Purple Wiregrass	1.2m	✓	✓	8m2	Tubestock
ARI vag	<i>Aristida vagans</i>	Threawn Speargrass	0.8m	✓	✓	8m2	Tubestock
CAR app	<i>Carex appressa</i>	Tussock Sedge	1.0m	✓		8m2	Tubestock
CHL ven	<i>Chloris ventricosa</i>	Plump Windmill Grass	0.45m	✓	✓	8m2	Tubestock
CYM ref	<i>Cymbopogon refractus</i>	Barbed Wiregrass	1.2m	✓		8m2	Tubestock
DIA lon	<i>Dianella longifolia</i>	Blue Flax Lily	0.5m	✓	✓	8m2	Tubestock
DIC mic	<i>Dichelachne micrantha</i>	Short-Hair Plume Grass	1.2m	✓	✓	8m2	Tubestock
ECH ova	<i>Echinopogon ovatus</i>	Forest Hedgehog Grass	1.2m	✓	✓	8m2	Tubestock
ENT mar	<i>Entolasia marginata</i>	Boarded Panic	1-2m	✓	✓	8m2	Tubestock
FIG nod	<i>Ficinia nodosa</i>	Knobby Club-Rush	1.2m	✓		8m2	Tubestock
JUN usi	<i>Juncus usitatus</i>	Common Rush	1.2m	✓	✓	8m2	Tubestock
LEP lat	<i>Lepidosperma laterale</i>	Variable Sword Sedge	1.5m	✓	✓	8m2	Tubestock
LOM fil	<i>Lomandra filiformis</i>	Wattle Mat-Rush	1.0m	✓	✓	8m2	Tubestock
MIC sti	<i>Microlaena stipoides var stipoides</i>	Weeping Meadow Grass	0.7m	✓	✓	8m2	Tubestock
PAN sim	<i>Panicum simile</i>	Two Colour Panic Grass	0.7m	✓	✓	8m2	Tubestock
POA lab	<i>Poa labillardieri</i>	Tussock Grass	0.8m	✓	✓	8m2	Tubestock
THE aus	<i>Themeda australis</i>	Kangaroo Grass	0.45m	✓	✓	8m2	Tubestock
*Mamre Road Precinct DCP 2021 / Sydney Water Mamre Road Precinct Riparian Corridor Planting Palette (Appendix B)							

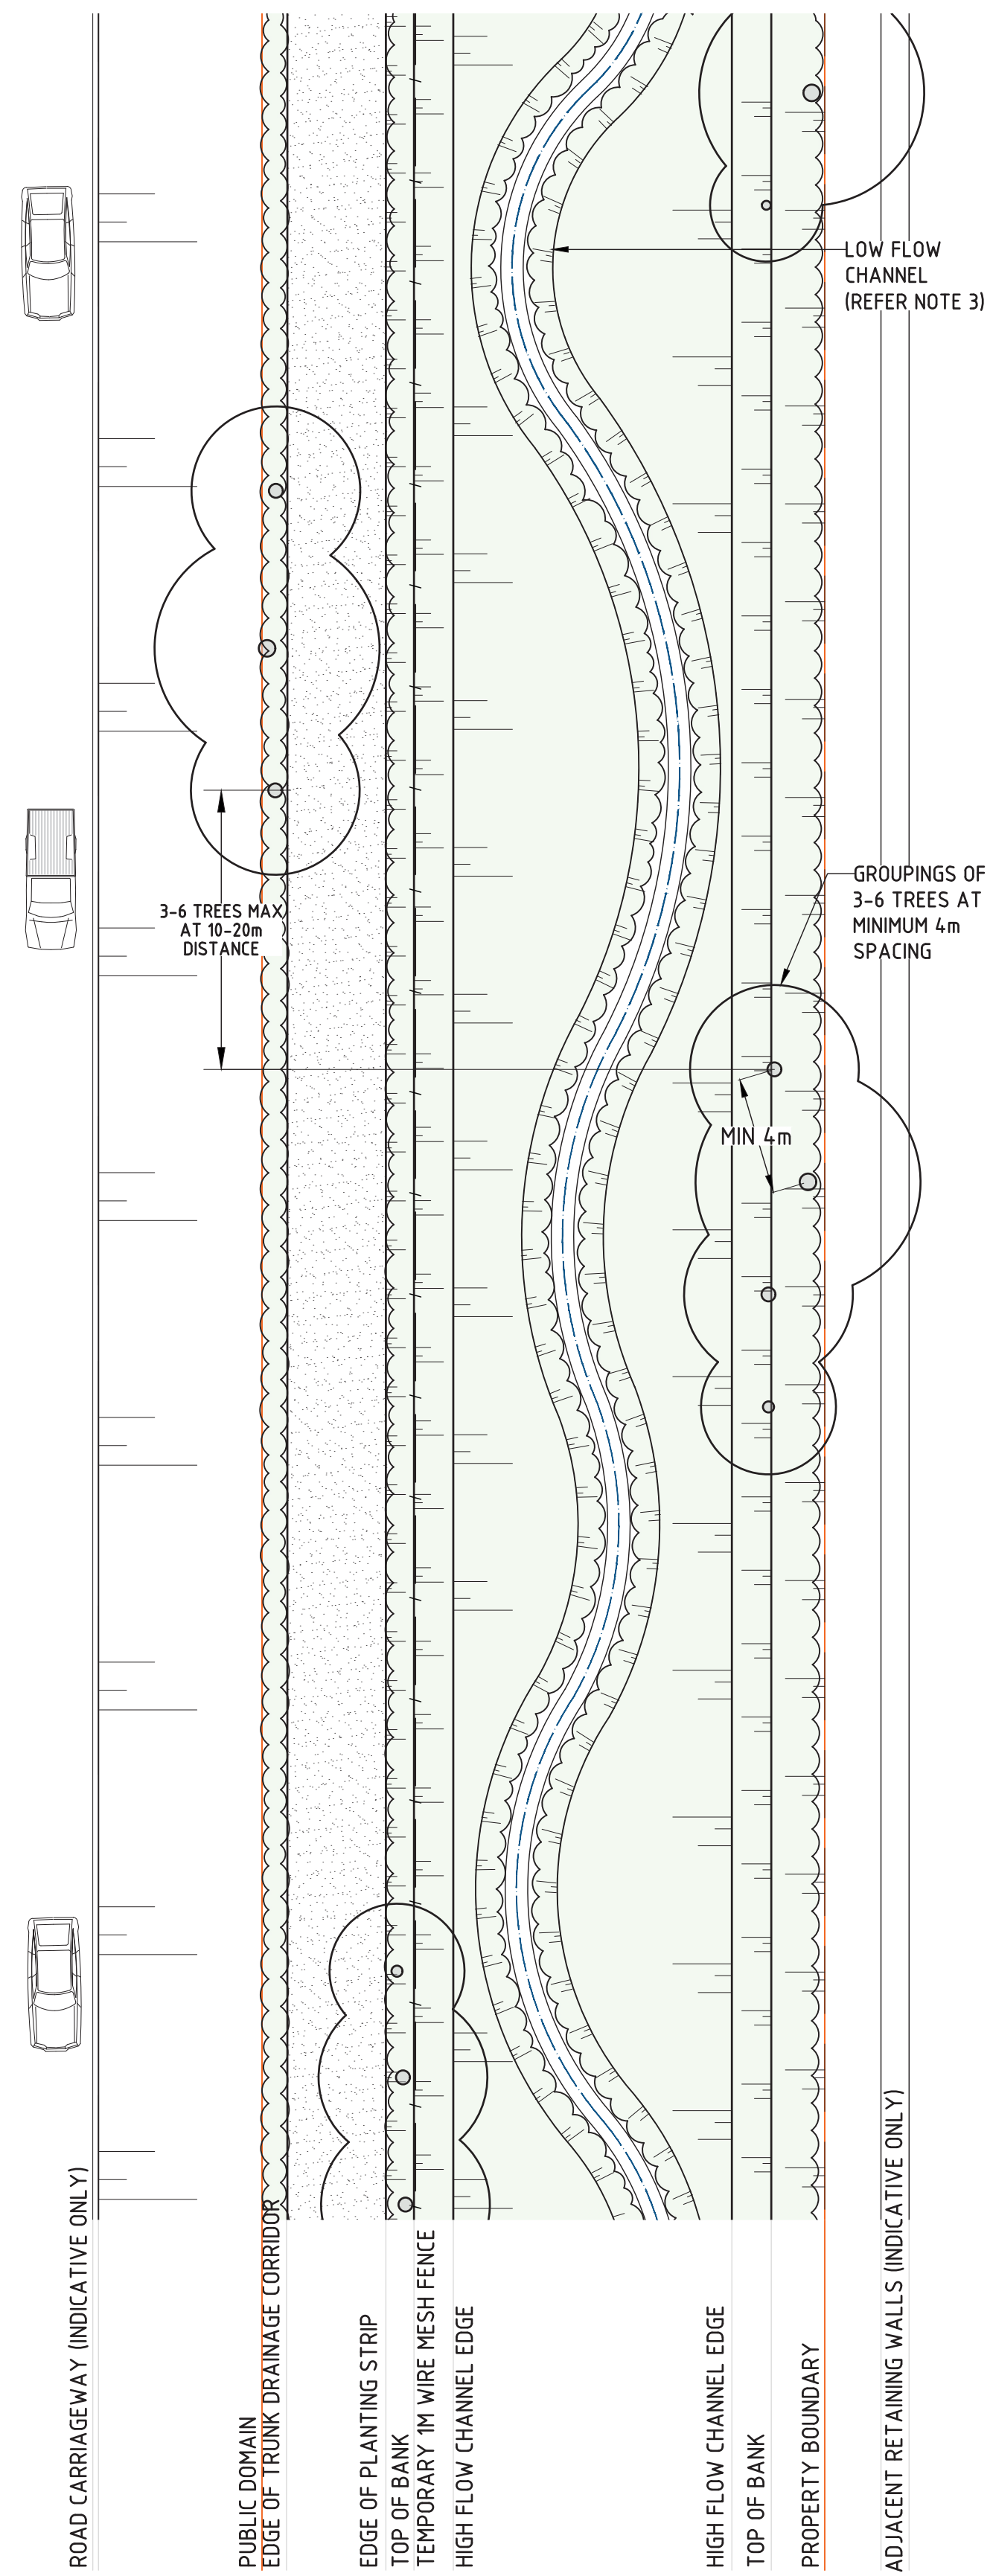

SYDNEY WATER MAMRE ROAD PRECINCT REGIONAL STORMWATER INFRASTRUCTURE DESIGN GUIDELINE: TRUNK DRAINAGE CHANNEL
TYPICAL PLAN

SCALE N/A

Drawing Status		
SSDA SUBMISSION		
07	03.05.26	UPDATED TO DEPARTMENT COMMENTS
06	26.11.25	UPDATED FOR SSDA SUBMISSION
05	13.11.25	UPDATED FOR SSDA SUBMISSION
04	06.11.25	FOR SSDA SUBMISSION
03	15.10.25	FOR SSDA - DRAFT
02	30.09.25	10% CONCEPT DESIGN
01	16.09.25	DRAFT 10% CONCEPT DESIGN
Issue	Date	Description



Do not scale

Architects Greenbox	Contractor / Consultant / Document Author: GEOSCAPES LANDSCAPE ARCHITECTS Suite 303, 8 Help Street, Chateau NSW 2061 Ph: (02) 9411 1445 www.geoscapes.com.au ABN 64 620 205 781 ACN 620 205 781	Key Plan:	Site: MAMRE ROAD DATA CENTRE CAMPUS	Stage: STAGE 1	Phase: PHASE 1	Project name: MAMRE ROAD DATA CENTRE CAMPUS
			Author Job Number: 250731	Drawn by: KC	Designed by: KC	Scale: As Shown @ A0
			Project Number: SYDA	Checked by: BG	Approved by: BG	Sheet: A0
			File Name: SSDA-SITE-DRG-GEO-LAN-00403	Drawing Number: 00403		Rev: 07

INDICATIVE PLANTING PALETTE

Code	Botanical Name	Common Name	Mature Height	Spacing / Density	Pot Size	Mamre Rd DCP	Native species	Quantity
Trees								
ACA BIN	Acacia binervia	Coast Myall	5-15m	As shown	75L	✓	✓	26
ACA DEC	Acacia decurrens	Black/Green Wattle	6-15m	As shown	75L	✓	✓	11
ACA IMP	Acacia implexa	Hickory Wattle	6-15m	As shown	75L	✓	✓	13
ACA PAR	Acacia parramattensis	Parramatta Green Wattle	5-15m	As shown	75L	✓	✓	17
ACE BUE	Acer buergerianum	Trident Maple	6-10m	As shown	75L	✓		12
ANG HIS	Angophora hispida	Dwarf Apple	4-10m	As shown	75L		✓	25
ANG FLO	Angophora floribunda	Rough-barked apple	20-25m	As shown	75L	✓	✓	55
ANG SUB	Angophora subvelutina	Broad-Leaved Apple	20-25m	As shown	75L	✓	✓	54
BRA POP	Brachychiton populneus	Kurrajong Tree	12m	As shown	75L	✓	✓	28
COR MAC	Corymbia maculata	Spotted Gum	20-25m	As shown	75L	✓	✓	43
CUP ANA	Cupaniopsis anacardioides	Tuckeroo	10m	As shown	75L		✓	59
ELA RET	Elaeocarpus reticulatus 'Prima Donna'	Blueberry Ash	8m	As shown	75L	✓		29
EUC EUG	Eucalyptus eugeniioides	White Stringybark	20-25m	As shown	75L	✓	✓	53
EUC FIB	Eucalyptus fibrosa	Red Ironbark	20-25m	As shown	75L	✓	✓	63
EUC TER	Eucalyptus tereticornis	Forest Redgum	20-25m	As shown	75L	✓	✓	53
FRA URB	Fraxinus pennsylvanica 'Urbanite'	Fraxinus (Ash)	12m	As shown	75L	✓		3
HYM FLA	Hymenosporum flavum	Native Frangipani	8m	As shown	75L	✓	✓	54
LAG NAT	Lagerstoemia indica 'Natchez'	White Crepe Myrtle	6m	As shown	75L	✓		14
LAG SIO	Lagerstroemia indica x fauriei 'Sioux'	Hot Musk Pink Crepe Myrtle	5m	As shown	75L	✓		12
LOP CON	Lophostemon confertus	Queensland Brush Box	10-15m	As shown	75L	✓	✓	19
MEL LIN	Melaleuca linariifolia	Flax Leaf Paperbark	10m	As shown	75L	✓	✓	31
SYN GLO	Syncarpia glomulifera	Turpentine Tree	20-25m	As shown	75L	✓	✓	44
TRI LAU	Tristaniopsis laurina	Water Gum	12m	As shown	75L		✓	99
WAT FLO	Waterhousea floribunda	Weeping Lilly Pilly	10m	As shown	75L	✓	✓	29
Shrubs								
BRE obl	Breynia oblongifolia	Coffee Bush	3m	As shown	200mm	✓	✓	650
BUR spi	Bursaria spinosa	Blackthorn	3-4m	As shown	200mm	✓	✓	624
CAL lit	Callistemon viminalis 'Little John'	Little John Bottlebrush	0.8m	As shown	200mm		✓	481
DAV uli	Daviesia ulicifolia	Gorse Bitter-Pea	2m	As shown	200mm	✓		378
DIL sie	Dillwynia sieberi	Prickly- Parrot Pea	0.5-2.5m	As shown	200mm		✓	436
DOD vis	Dodonaea viscosa subsp. cuneata	Wedge Leaf Hop Bush	1.5-2.5m	As shown	200mm		✓	662
IND aus	Indigofera australis	Native Indigo	2.5m	As shown	200mm	✓	✓	1720
KUN amb	Kunzea ambigua 'Rivan'	Fringed Heath Myrtle	2m	As shown	200mm	✓	✓	892
LEP pin	Leptospermum 'Pink Cascade'	Pink Cascade Tea Tree	0.5-0.8m	As shown	200mm		✓	447
MEL thy	Melaleuca thymifolia	Honey Myrtle	1-1.5m	As shown	200mm		✓	449
PUL mic	Pultenaea microphylla	Spreading Bush-Pea	2m	As shown	200mm		✓	320
WES blu	Westringia 'Blue Gem' [WES03]	Native Rosemary	1-1.5m	As shown	200mm		✓	553
Grasses + Groundcover								
AJU aus	Ajuga australis	Austral Bugle	0.1-0.3m	3/m2	140mm	✓	✓	6776
ARI vag	Aristida vagans	Threeawn speargrass	0.3-0.85m	5/m2	Tubestock		✓	13353
BOT mac	Bothriochloa macra	Red Grass	0.3-1m	5/m2	Tubestock		✓	11365
BRU aus	Brunoniella australis	Blue Trumpet	0.2m	5/m2	Tubestock	✓	✓	10759
CAR ros	Carpobrotus rossii	Native Pig Face	0.2-0.4m	3/m2	140mm		✓	5617
CEN asi	Centella asiatica	Pennywort	0.15-0.5m	5/m2	140mm		✓	9937
CHR api	Chryscephalum apiculatum	Common Everlasting	0.3m	3/m2	140mm	✓	✓	7635
COM cya	Commelina cyanea	Scuvy Weed	0.4m	5/m2	Tubestock	✓	✓	13653
COR sta	Correa alba 'Star Showers'	Native Fuchsia	0.4m	3/m2	Tubestock		✓	1581
CYM ref	Cymbopogon refractus	Barbed Wire Grass	1m	5/m2	Tubestock	✓	✓	10096
DIA cae	Dianella caerulea	Blue flax-lily	0.7m	5/m2	Tubestock	✓	✓	5623
DIA lon	Dianella longifolia	Flax Lilly	0.8m	5/m2	Tubestock	✓	✓	13179
DIA sil	Dianella 'Silver Streak'	Flax Lily	0.4-0.6m	5/m2	Tubestock		✓	9874
DIC mic	Dichelachne micrantha	Shorthair Plumegrass	0.3-1m	5/m2	Tubestock	✓	✓	12473
DIC rep	Dichondra repens	Kidney Weed	0.3m	5/m2	Tubestock	✓	✓	11143
EIN has	Einadia hastata	Berry Saltbush	0.5m	3/m2	140mm	✓	✓	6470
ERE gla	Eremophila glabra 'Prostrate'	Emu Bush	0.3m	3/m2	140mm		✓	954
GER sol	Geranium solanderi var. solanderi	Austral Crane's Bill	0.5m	5/m2	140mm		✓	24908
GOO hed	Goodenia hederacea	Forest goodenia	0.5m	5/m2	140mm	✓	✓	7281
GRE aus	Grevillea 'Aussie Crawl'	Aussie Crawl Grevillea	0.4m	3/m2	140mm		✓	2816
HAR vio	Hardenbergia violacea 'Mini Meema'	Purple Coral Pea	0.5m	3/m2	140mm	✓	✓	5917
LOM con	Lomandra confertifolia 'Little Con'	Mat Rush	0.3m	5/m2	Tubestock		✓	4494
LOM lon	Lomandra longifolia	Mat Rush	1.0m	5/m2	Tubestock	✓	✓	6883
LOM mul	Lomandra multiflora	Mat Rush	0.5-0.6m	5/m2	Tubestock	✓	✓	11800
LOM tan	Lomandra longifolia 'Tanika'	Mat Rush	0.5m	5/m2	Tubestock	✓	✓	3997
MEN die	Mentha diemenica	Slender Mint	0.15m	5/m2	Tubestock	✓	✓	5907
MIC sti	Microlaena stipoides var. stipoides	Weeping Grass	0.3-0.7m	5/m2	Tubestock		✓	6893
MYO par	Myoporum parvifolia 'Yareena' [PARV01]	Creeping Boobialla	0.1-0.2m	3/m2	140mm	✓	✓	2861
POA esk	Poa 'Eskdale Blue'	Blue Tussock Grass	0.45-0.6m	5/m2	Tubestock		✓	5701
POA lab	Poa labillardieri	Tussock Grass	0.5m	5/m2	Tubestock	✓	✓	8735
PRA pur	Pratia purpurascens	Whiteroot	0.1-0.2m	4/m2	Tubestock	✓	✓	7685
THE aus	Themeda australis	Kangaroo Grass	0.8m	5/m2	Tubestock		✓	8621
TRA fla	Trachelospermum jasminoides 'Flat Mat'	Star Jasmine	0.3-0.4m	4/m2	140mm	✓		4990
VIO hed	Viola hederacea	Native Violet	0.3m	4/m2	140mm		✓	8837
WAH com	Wahlenbergia communis	Tufted bluebell	0.3m	4/m2	140mm	✓	✓	8453
*Plant numbers to be finalised at Detailed Design / CO-Tender stage								

PLANT IMAGES

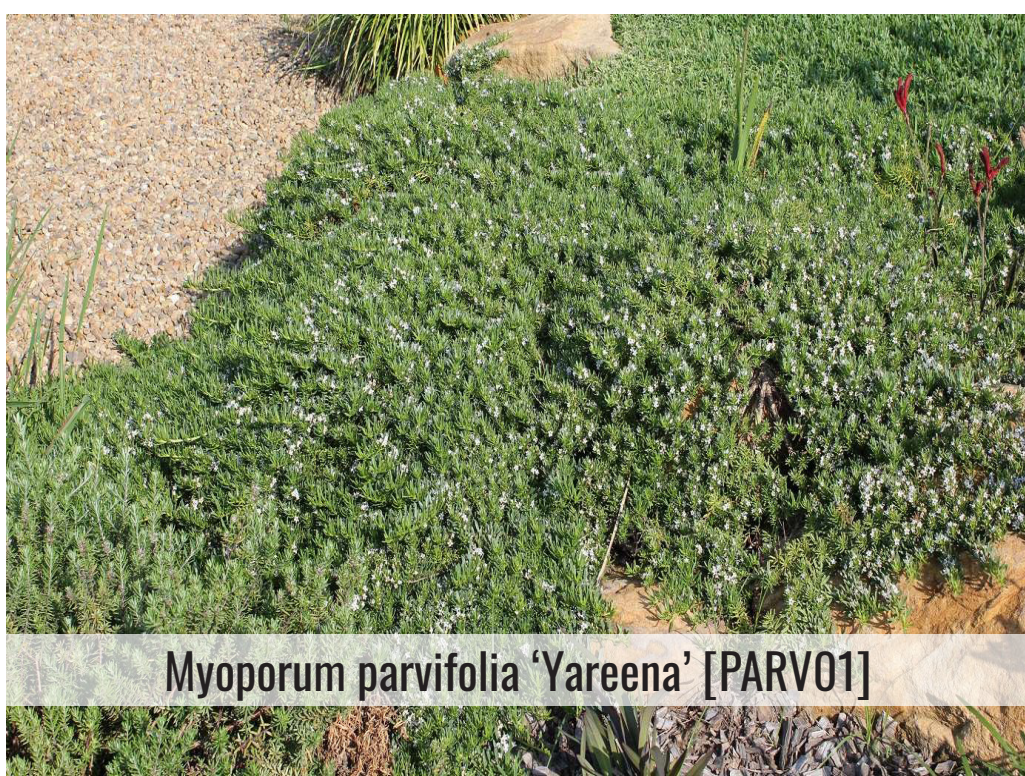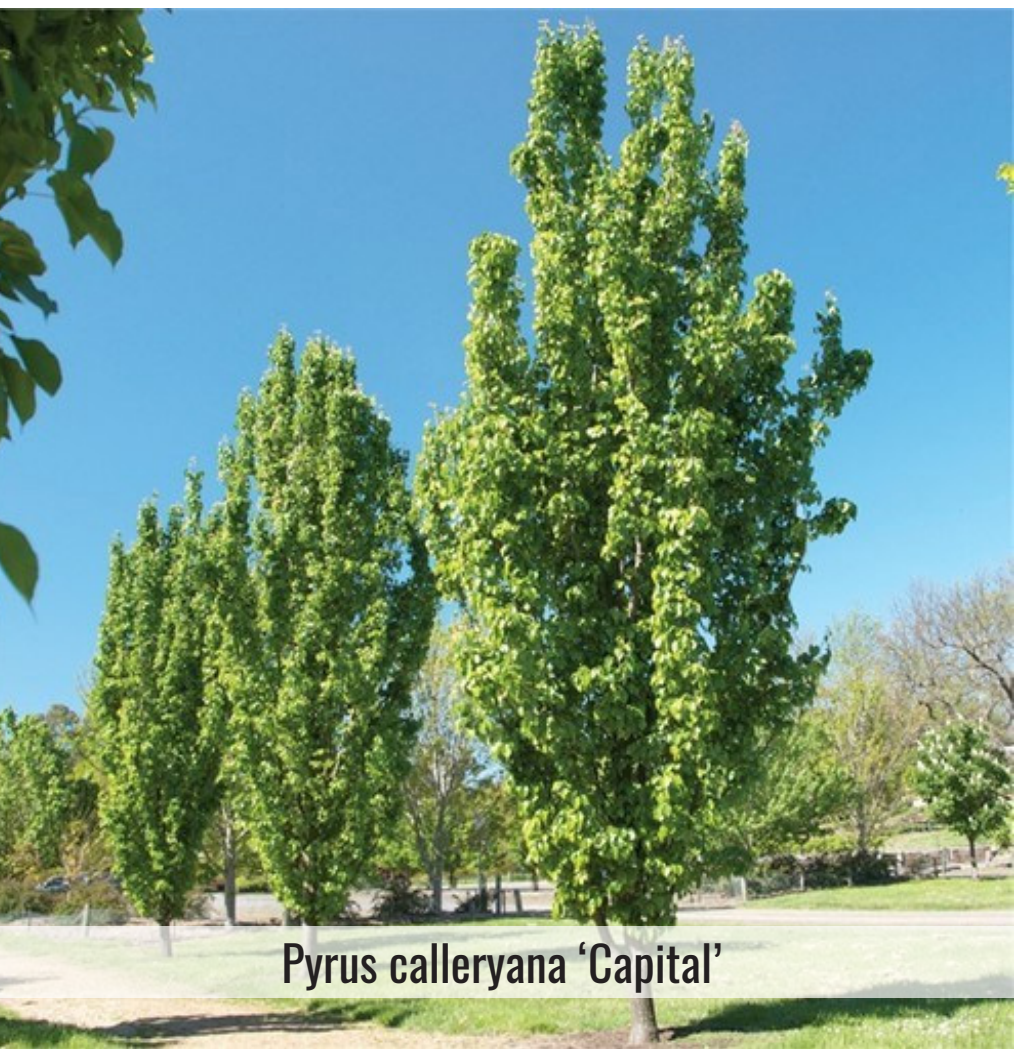

Drawing Status: SSSDA SUBMISSION		
07	03.05.26	UPDATED TO DEPARTMENT COMMENTS
06	26.11.25	UPDATED FOR SSSDA SUBMISSION
05	15.11.25	UPDATED FOR SSSDA SUBMISSION
04	06.11.25	FOR SSSDA SUBMISSION
03	15.10.25	FOR SSSDA - DRAFT
02	30.09.25	10% CONCEPT DESIGN
01	16.09.25	DRAFT 10% CONCEPT DESIGN
Issue:	Date:	Description:

Do not scale

Architects: 	Contractor / Consultant / Document Author: Suite 303, 8 Help Street, Chateauwood NSW 2061 Ph: (02) 9411 1485 www.geoscapes.com.au ABN 64 620 205 781 ACN 620 205 781	Key Plan: 	Site: MAMRE ROAD DATA CENTRE CAMPUS Author Job Number: KC 250731 Project Number: SYDA File Name: SSDA-SITE-DRG-GEO-LAN-00501	Stage: STAGE 1 Drawn by: KC Checked by: BG Scale: N/A Approved by: BG Sheet: A0	Phase: PHASE 1 Designed by: N/A Approved by: BG	Project name: MAMRE ROAD DATA CENTRE CAMPUS Drawing title: Plant Schedule & Imagery Drawing Number: 00501	Rev: 07
---------------------	---	---------------	---	--	--	--	------------