


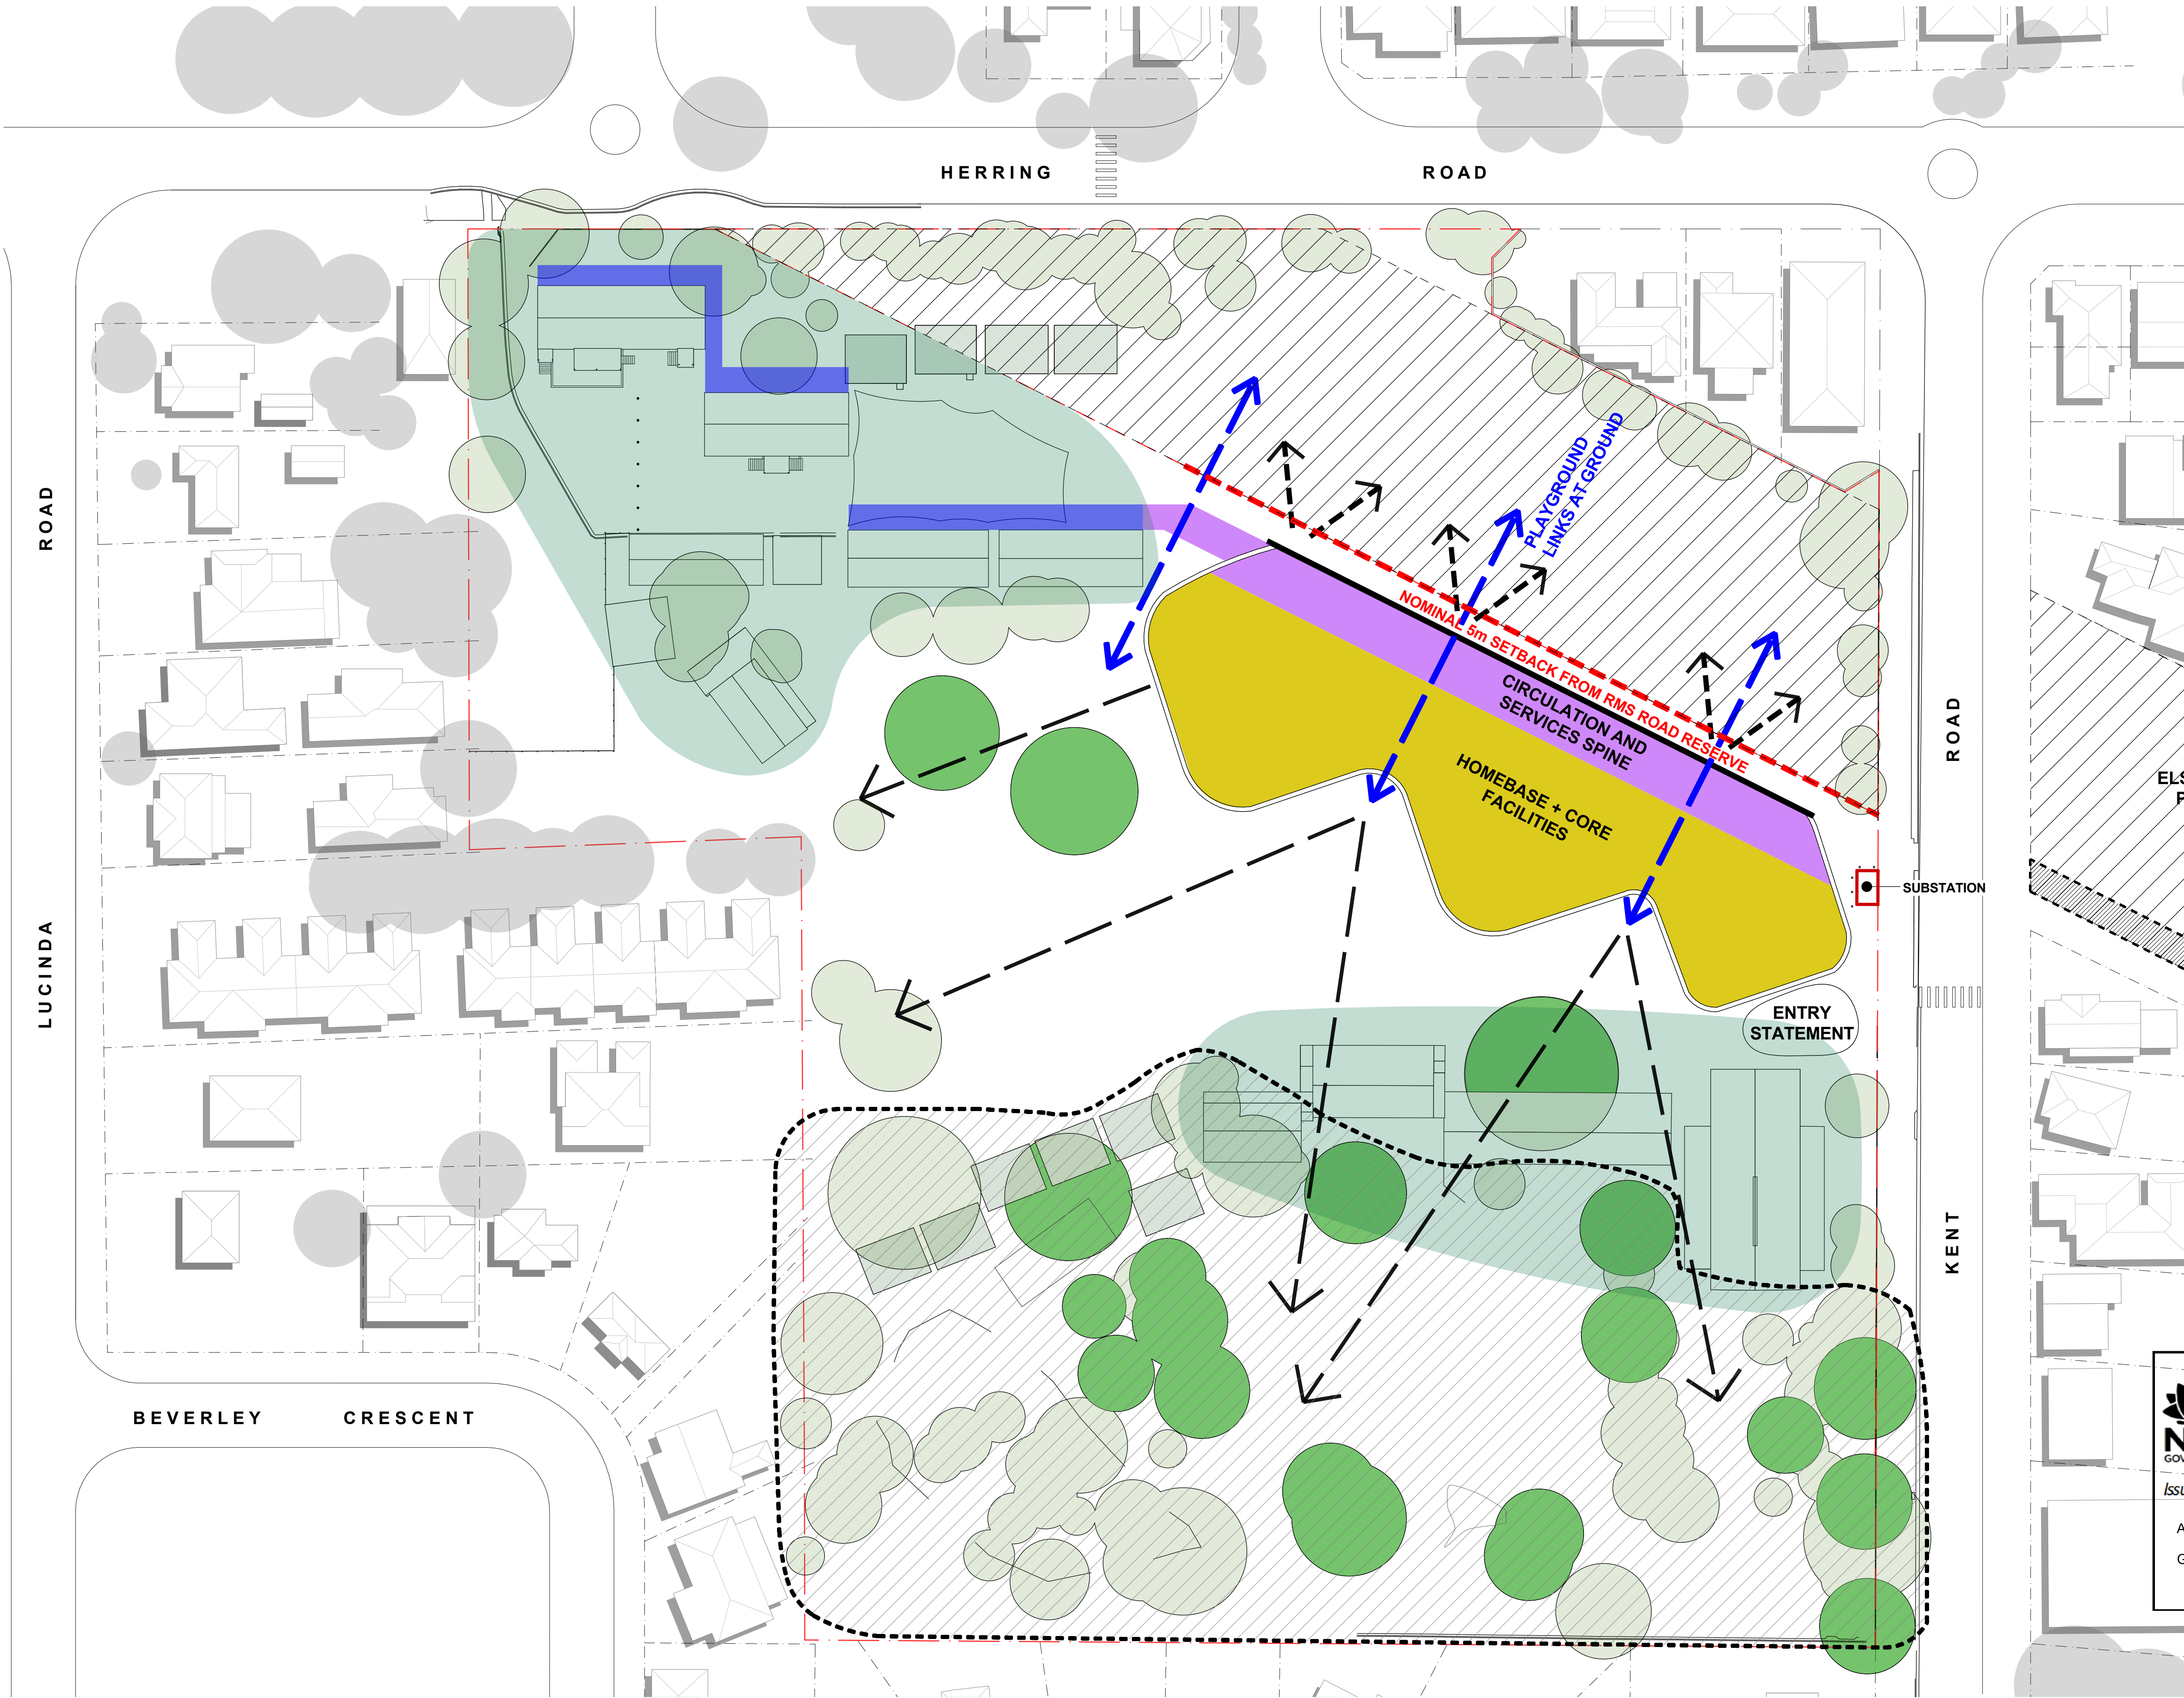

- LEGEND**
- CIRCULATION & SERVICES CORE
 - HOMEBASE + CORE FACILITIES
 - EXISTING BUILDING CLUSTERS TO REMAIN
 - RMS ROAD RESERVE BOUNDARY
 - OPAQUE FACADE
 - TRANSPARENT FACADE
 - VIEWS LOOKING OUT
 - PLAYGROUND LINKS
 - ROAD RESERVE - NO BUILDING
 - AREA OF GREATEST BIODIVERSITY VALUE
 - REF. CIRCULATION


NSW GOVERNMENT | **Planning, Industry & Environment**

Issued under the Environmental Planning and Assessment Act 1979

Approved Application No: SSD-9344 Signed: 

Granted on the: 30 Aug 2019 Sheet No: 1 of 15

A	CW	12/09/2018	ISSUED FOR CONSULTANT INFORMATION
B	CW	24/09/2018	ISSUED FOR CONSULTANT INFORMATION
C	CW	30/10/2018	ISSUED FOR BIDA
D	CW	31/10/2018	ISSUED FOR BIDA
No	Initial	DATE	REVISION DETAILS

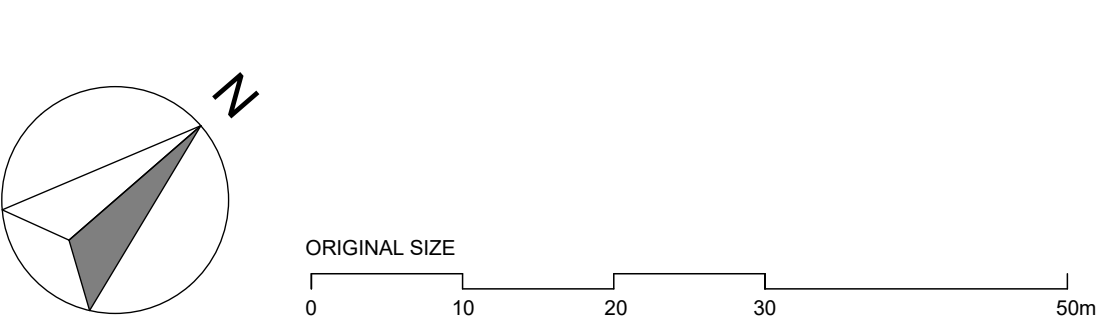



- LEGEND**
- EXISTING BUILDINGS
 - NEW BUILDINGS
 - EXISTING COLA AND SHADE SAIL RETAINED
 - HARDBAVING / RAMPS
 - EXISTING TREES
 - PROPOSED TREES
 - ROAD RESERVE - NO BUILDING NOT PART OF SSDA
 - EXISTING CYCLEWAY
 - NOT PART OF SSDA
 - EXTENT OF SSDA



Planning,
Industry &
Environment

Issued under the Environmental Planning and Assessment Act 1979

Approved Application No: SSD-9344

Signed: [Signature]

Granted on the: 30 Aug 2019

Sheet No: 2 of 15

**GARDNER WETHERILL
ASSOCIATES**

T (02) 9929 6777
F (02) 9929 3999
E design@gardnerwetherill.com.au
A.C.N. 104 476 833

LEVEL 2 Suite 2.01
460 Pacific Highway
St Leonards 2065

Not a Notated Architect - Alistair Rose Gardner (Reg No. 3946)

Butler & Co Architects




Kent Road Public School Development
Herring Road MARSFIELD NSW 2122



Education
School Infrastructure NSW
299 George Street SYDNEY NSW 2000

No	Initial	DATE	REVISION DETAILS
A	CRW	18/09/2018	ISSUED FOR CLIENT REVIEW
B	CRW	11/09/2018	ISSUED FOR CLIENT REVIEW
C	CRW	12/09/2018	ISSUED FOR CONSULTANT INFORMATION
D	CRW	19/09/2018	ISSUED FOR CONSULTANT INFORMATION
E	CRW	24/09/2018	ISSUED FOR CONSULTANT INFORMATION
F	CRW	31/09/2018	ISSUED FOR CO-ORDINATION
G	CRW	30/10/2018	ISSUED FOR SSDA
H	CRW	31/10/2018	ISSUED FOR SSDA

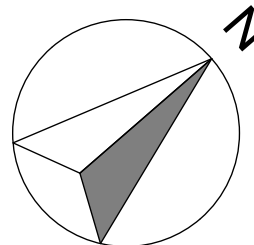

ORIGINAL SIZE
0 10 20 30 50m

Proposed Site Plan

PROJECT No
17058


SHEET SIZE
A1

SCALE
1:500 @A1


DRAWING No
SSDA-0400

REVISION
H


DRAWING NAME

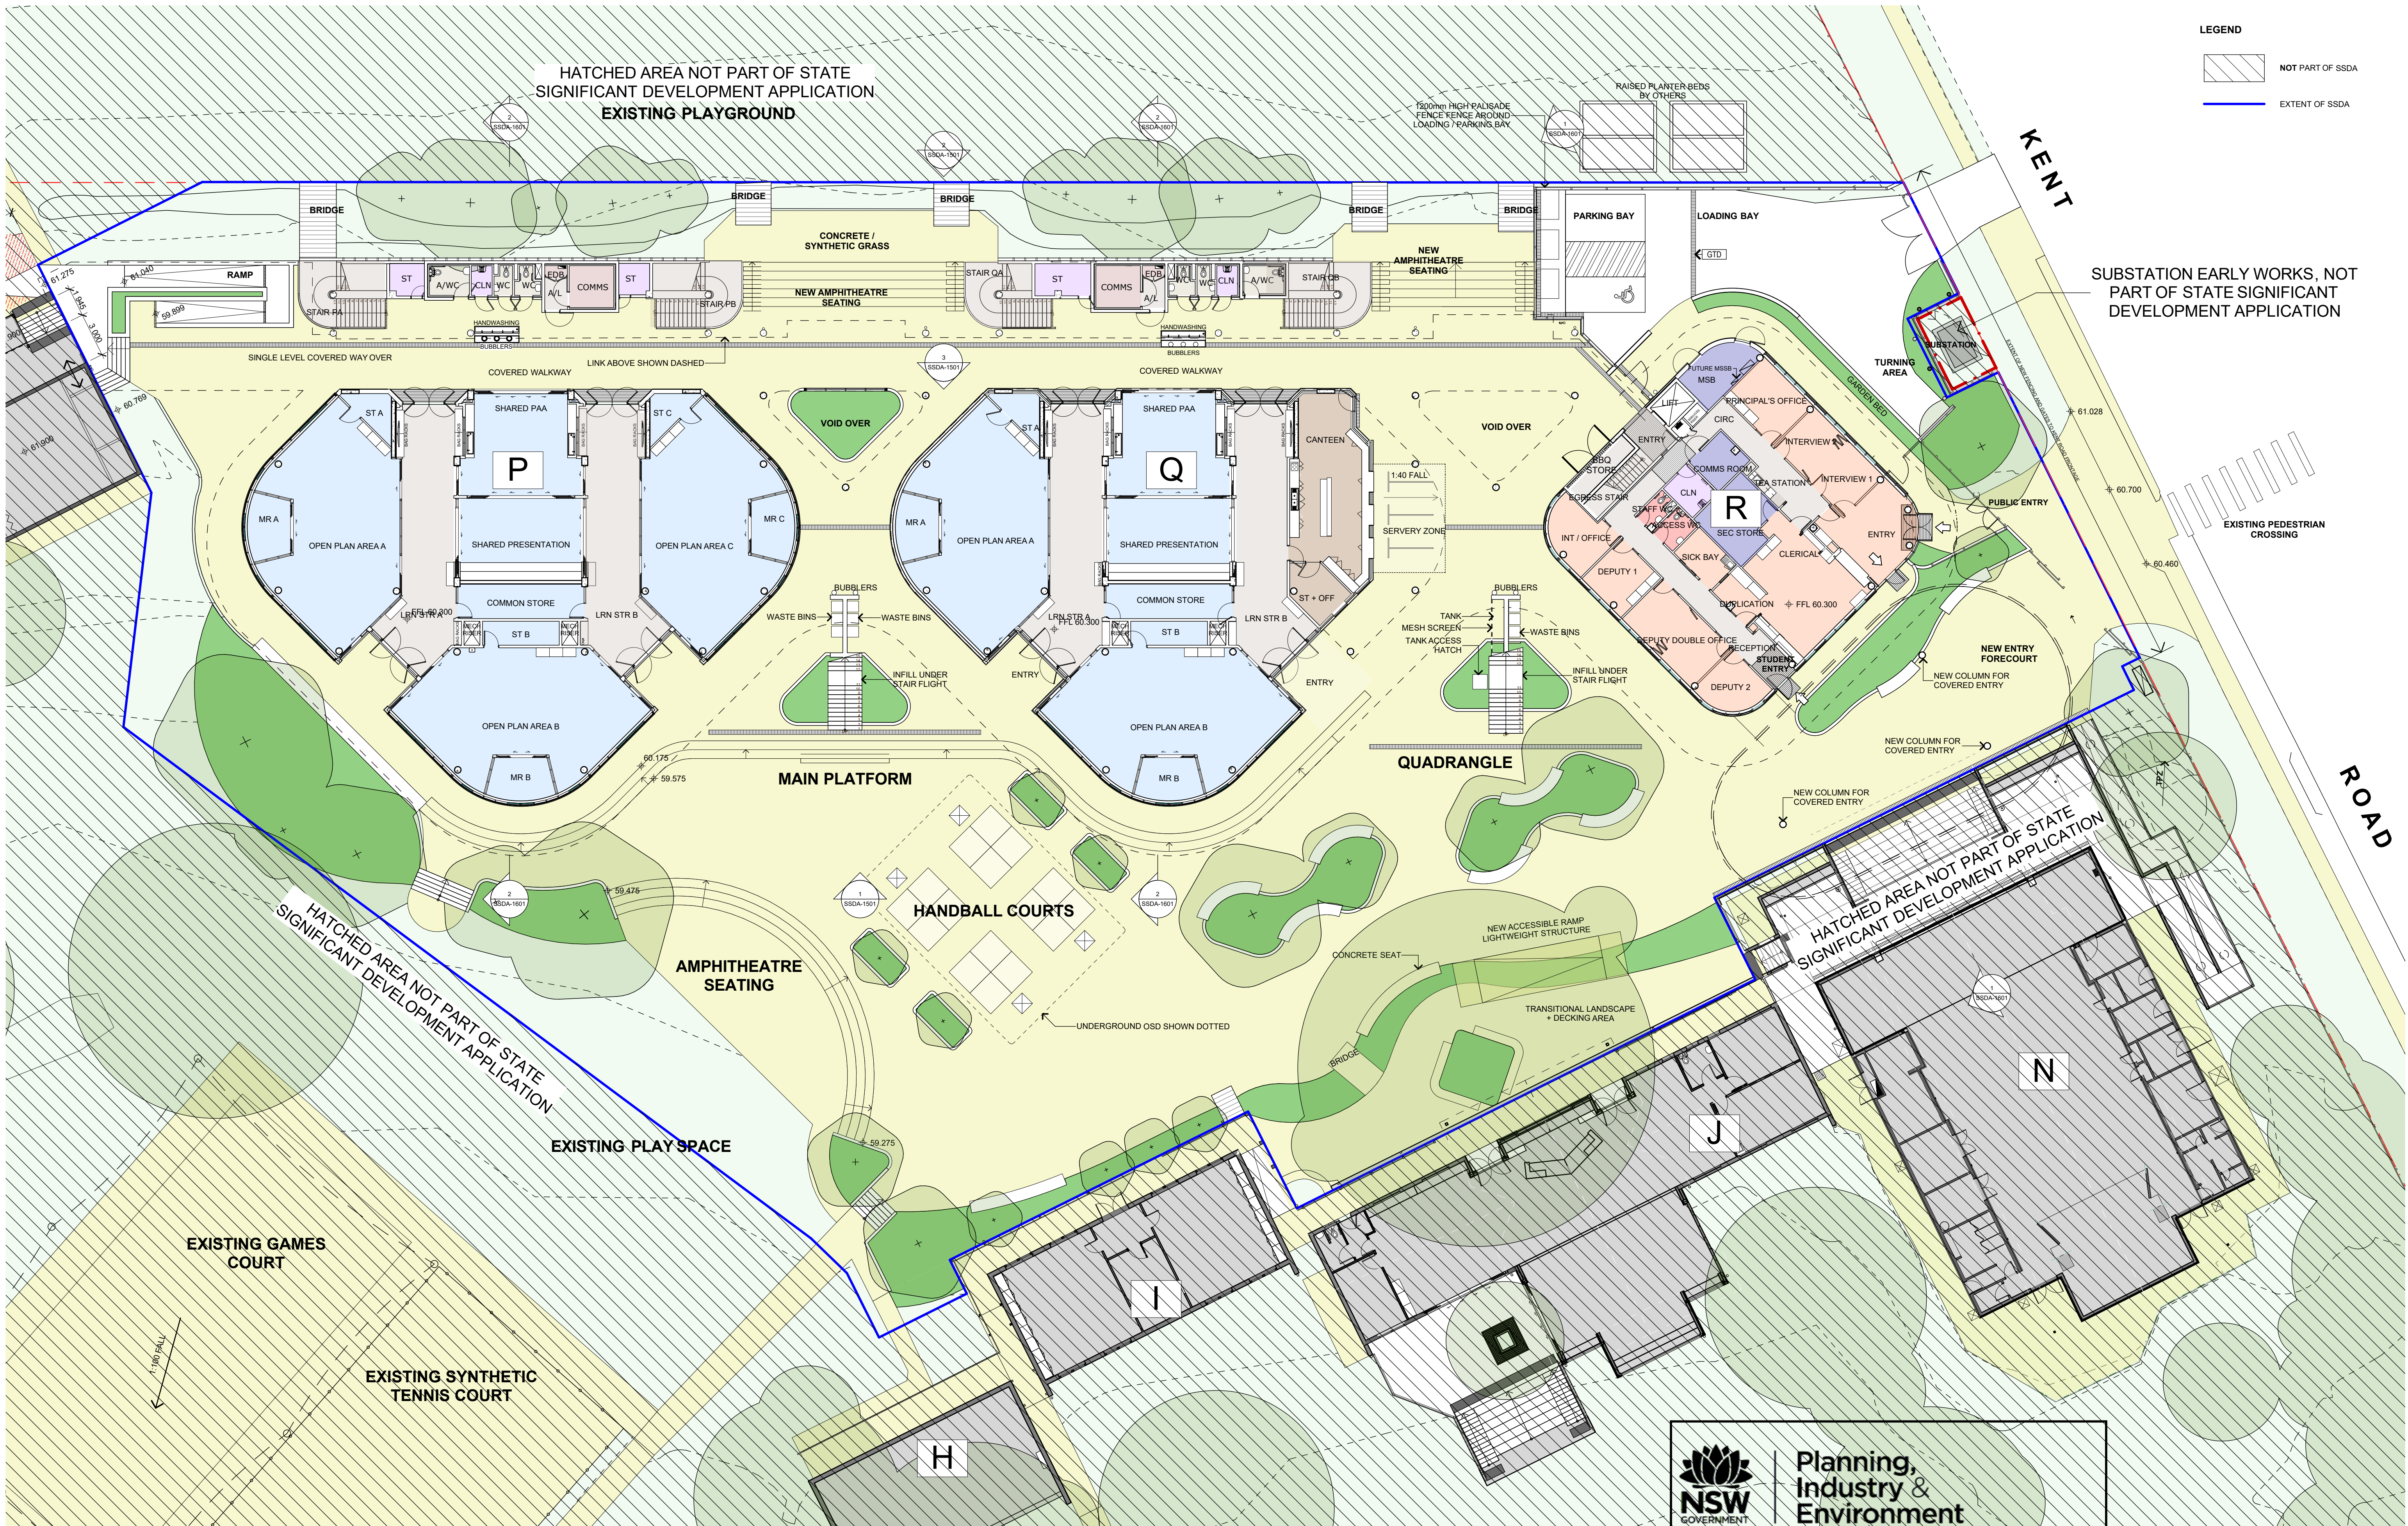


No	Initial	DATE	REVISION DETAILS
A	CW	10/08/2018	ISSUED FOR CLIENT REVIEW
B	CW	10/08/2018	ISSUED FOR CONSULTANT INFORMATION
C	CW	24/08/2018	ISSUED FOR CONSULTANT INFORMATION
D	CW	30/10/2018	ISSUED FOR SSDA
E	CW	11/12/2018	ISSUED FOR SSDA

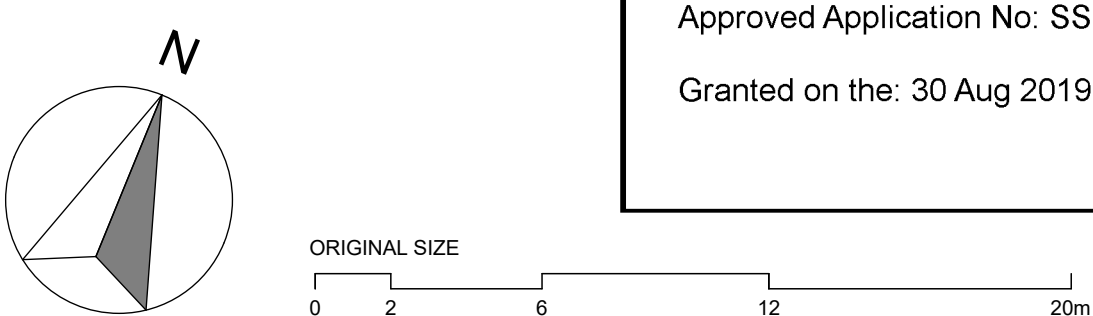

NSW GOVERNMENT
Planning, Industry & Environment
Issued under the Environmental Planning and Assessment Act 1979
Approved Application No: SSD-9344
Granted on the: 30 Aug 2019
Signed: [Signature]
Sheet No: 3 of 15

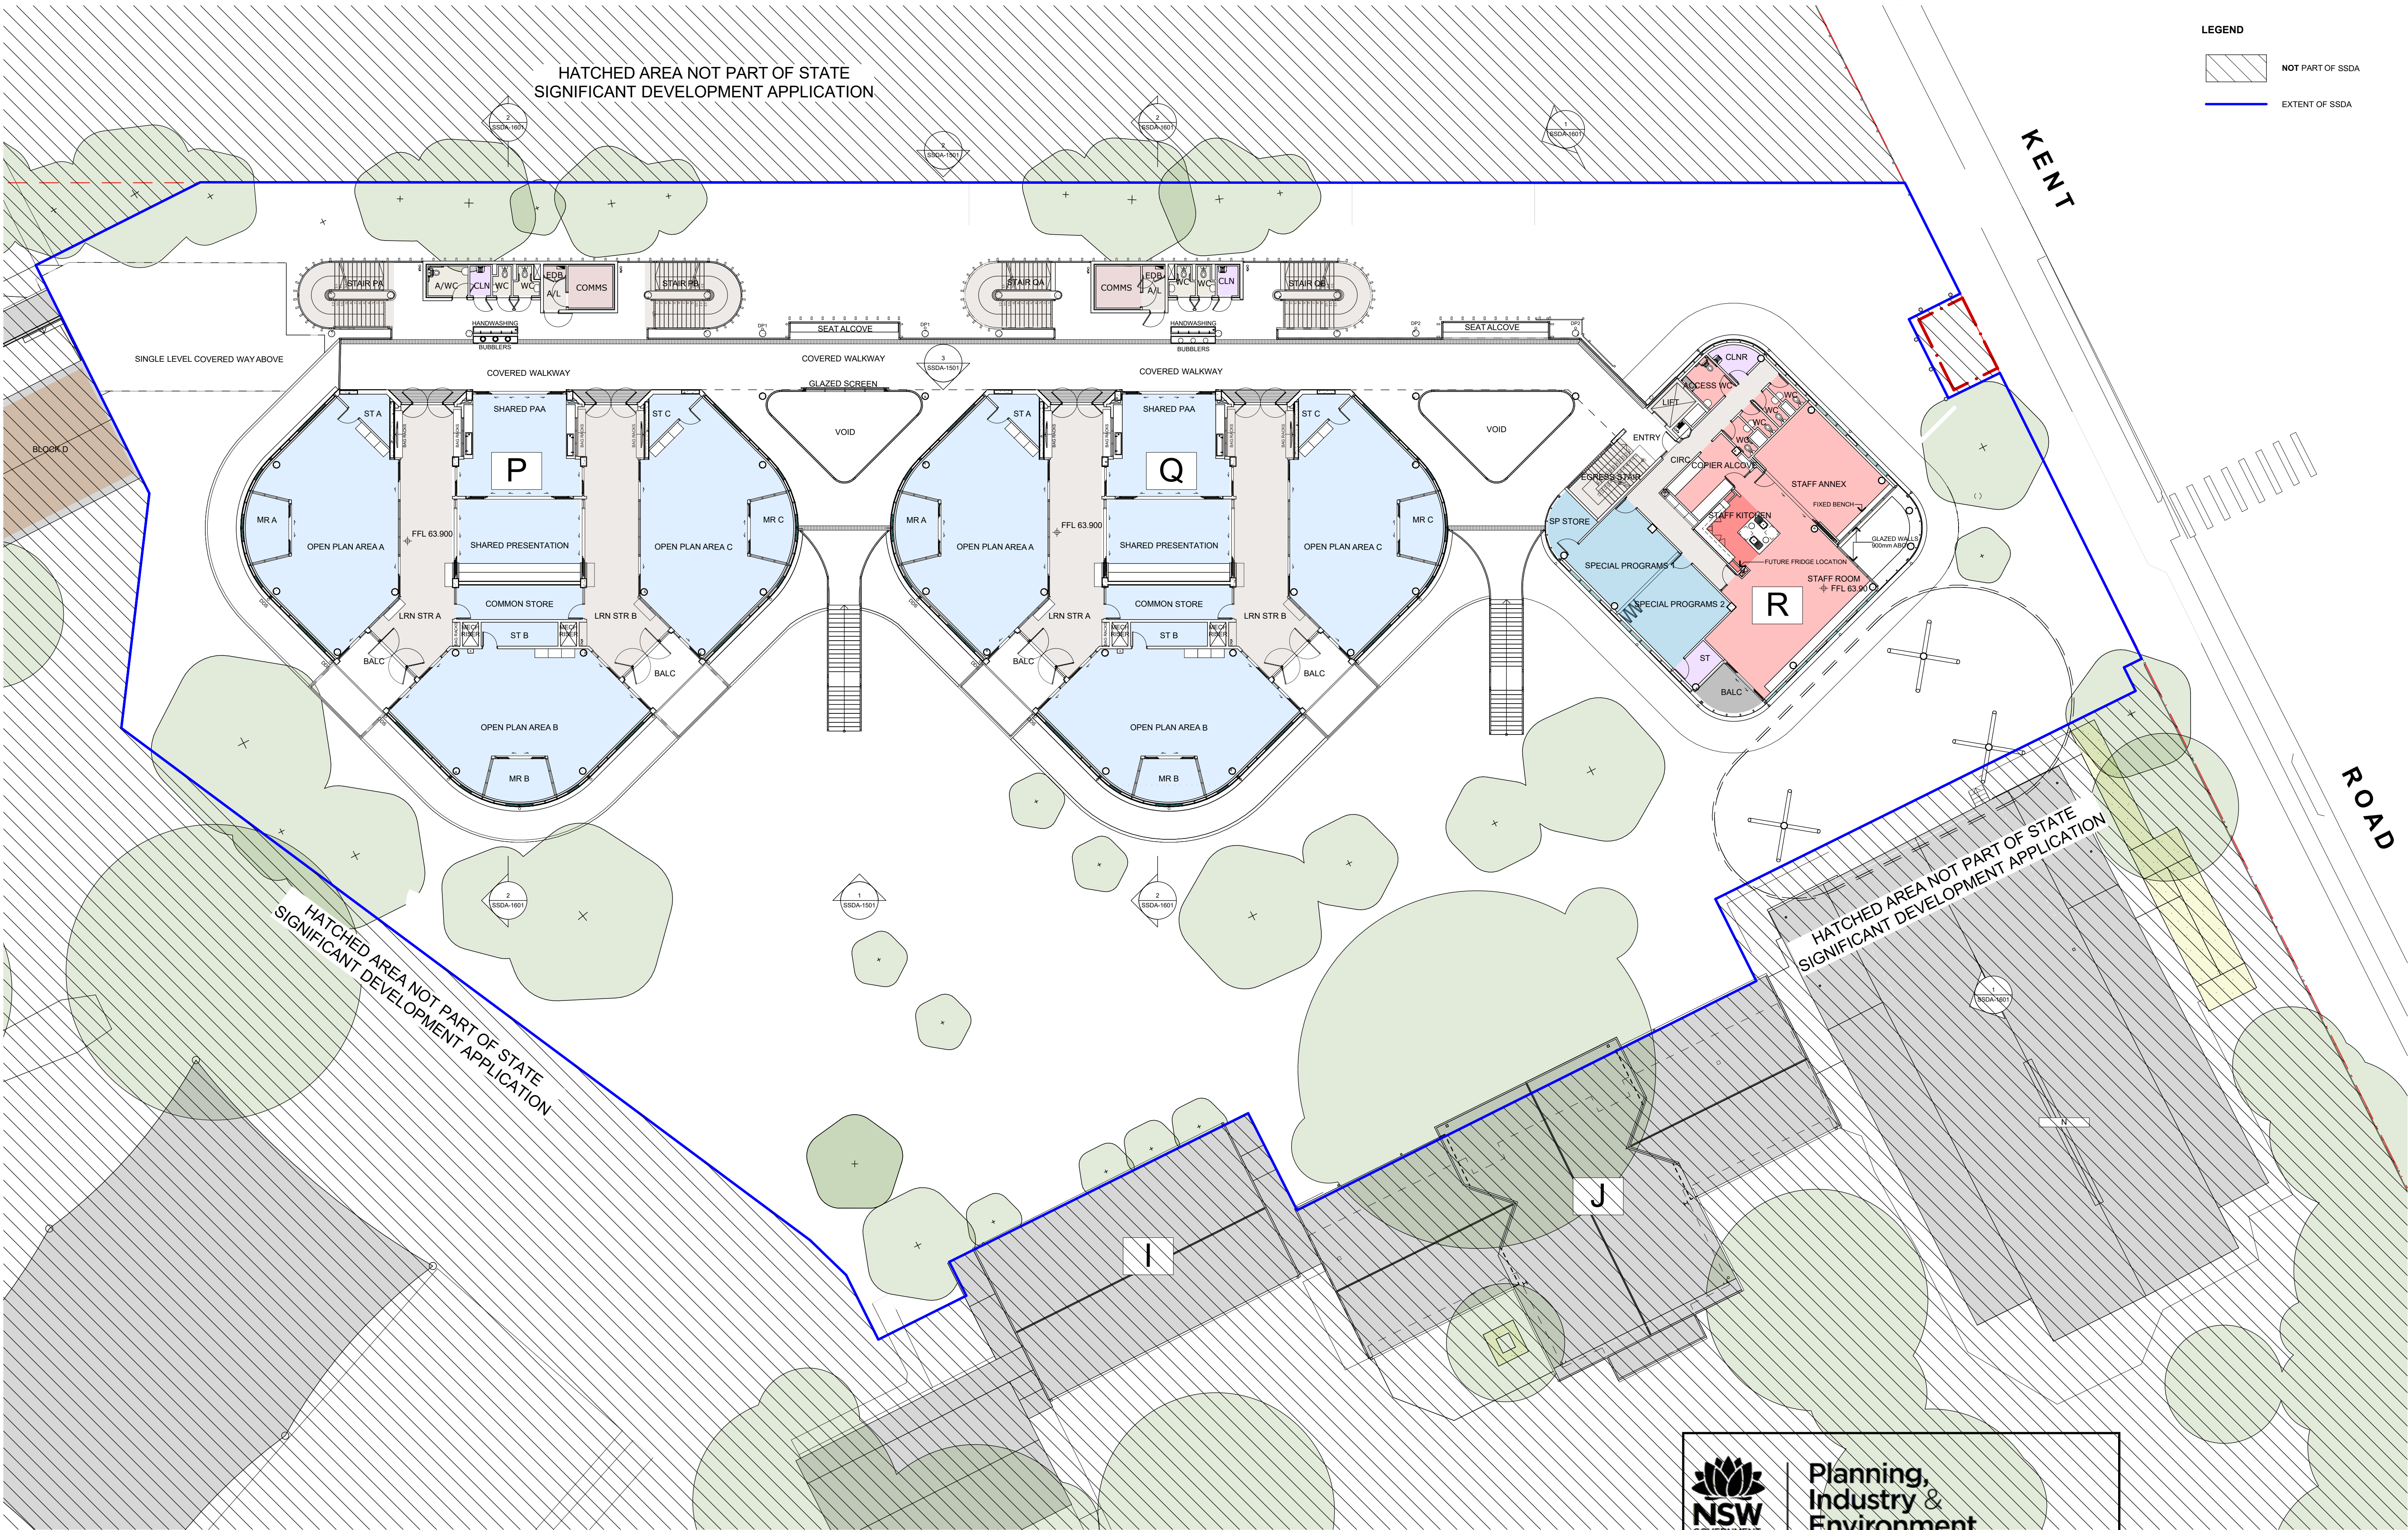

No	Initial	DATE	REVISION DETAILS
A	CW	10/05/2018	ISSUED FOR CLIENT REVIEW
B	CW	10/05/2018	ISSUED FOR CONSULTANT INFORMATION
C	CW	24/05/2018	ISSUED FOR CONSULTANT INFORMATION
D	CW	30/10/2018	ISSUED FOR SSDA
E	CW	11/12/2018	ISSUED FOR SSDA

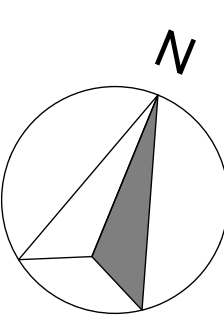


ORIGINAL SIZE
0 2 6 12 20m



Planning, Industry & Environment

Issued under the Environmental Planning and Assessment Act 1979

Approved Application No: SSD-9344
Granted on the: 30 Aug 2019
Signed: [Signature]
Sheet No: 4 of 15

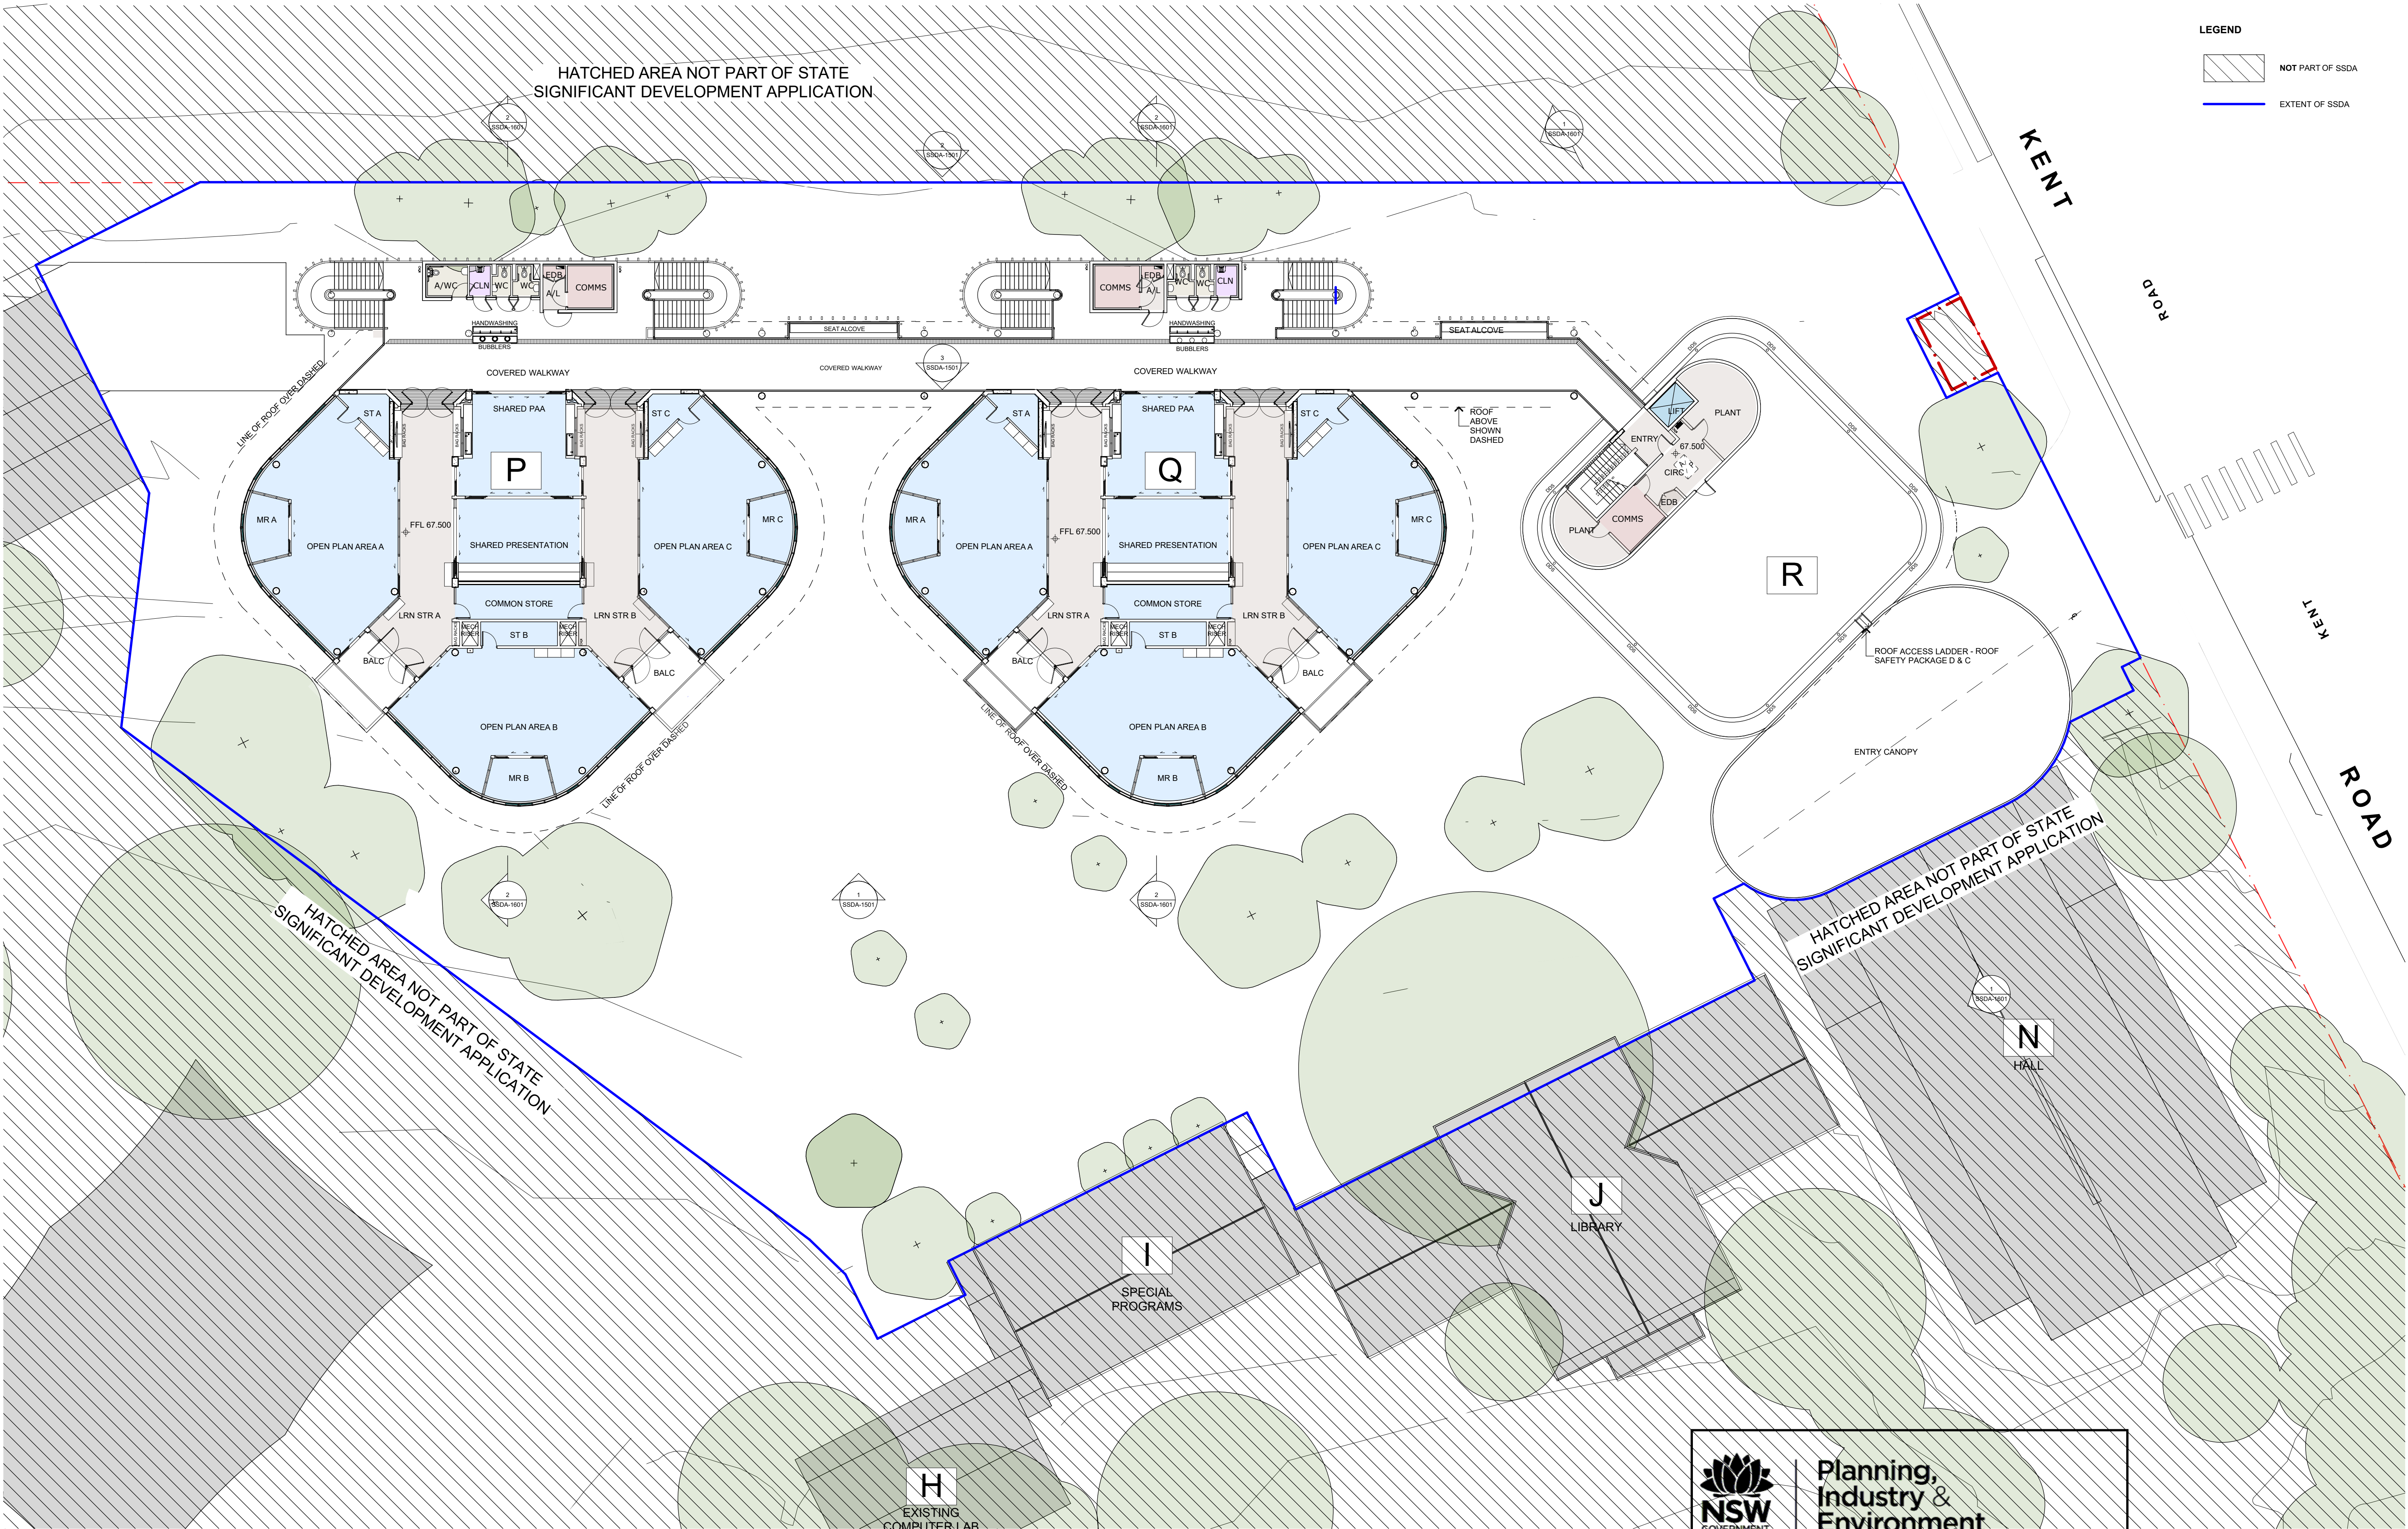


LEGEND

NOT PART OF SSDA

EXTENT OF SSDA

No	Initial	DATE	REVISION DETAILS
A	Ch	10/08/2018	ISSUED FOR CLIENT REVIEW
B	Ch	10/08/2018	ISSUED FOR CONSULTANT INFORMATION
C	Ch	24/08/2018	ISSUED FOR CONSULTANT INFORMATION
D	Ch	30/10/2018	ISSUED FOR SSDA
E	Ch	31/10/2018	ISSUED FOR SSDA

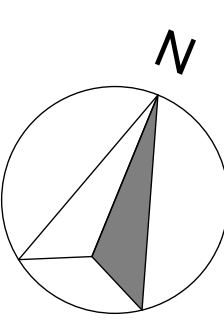

ORIGINAL SIZE


0 2 6 12 20m


NSW GOVERNMENT | **Planning, Industry & Environment**

Issued under the Environmental Planning and Assessment Act 1979


Approved Application No: SSD-9344
Granted on the: 30 Aug 2019

Signed: [Signature]
Sheet No: 5 of 15

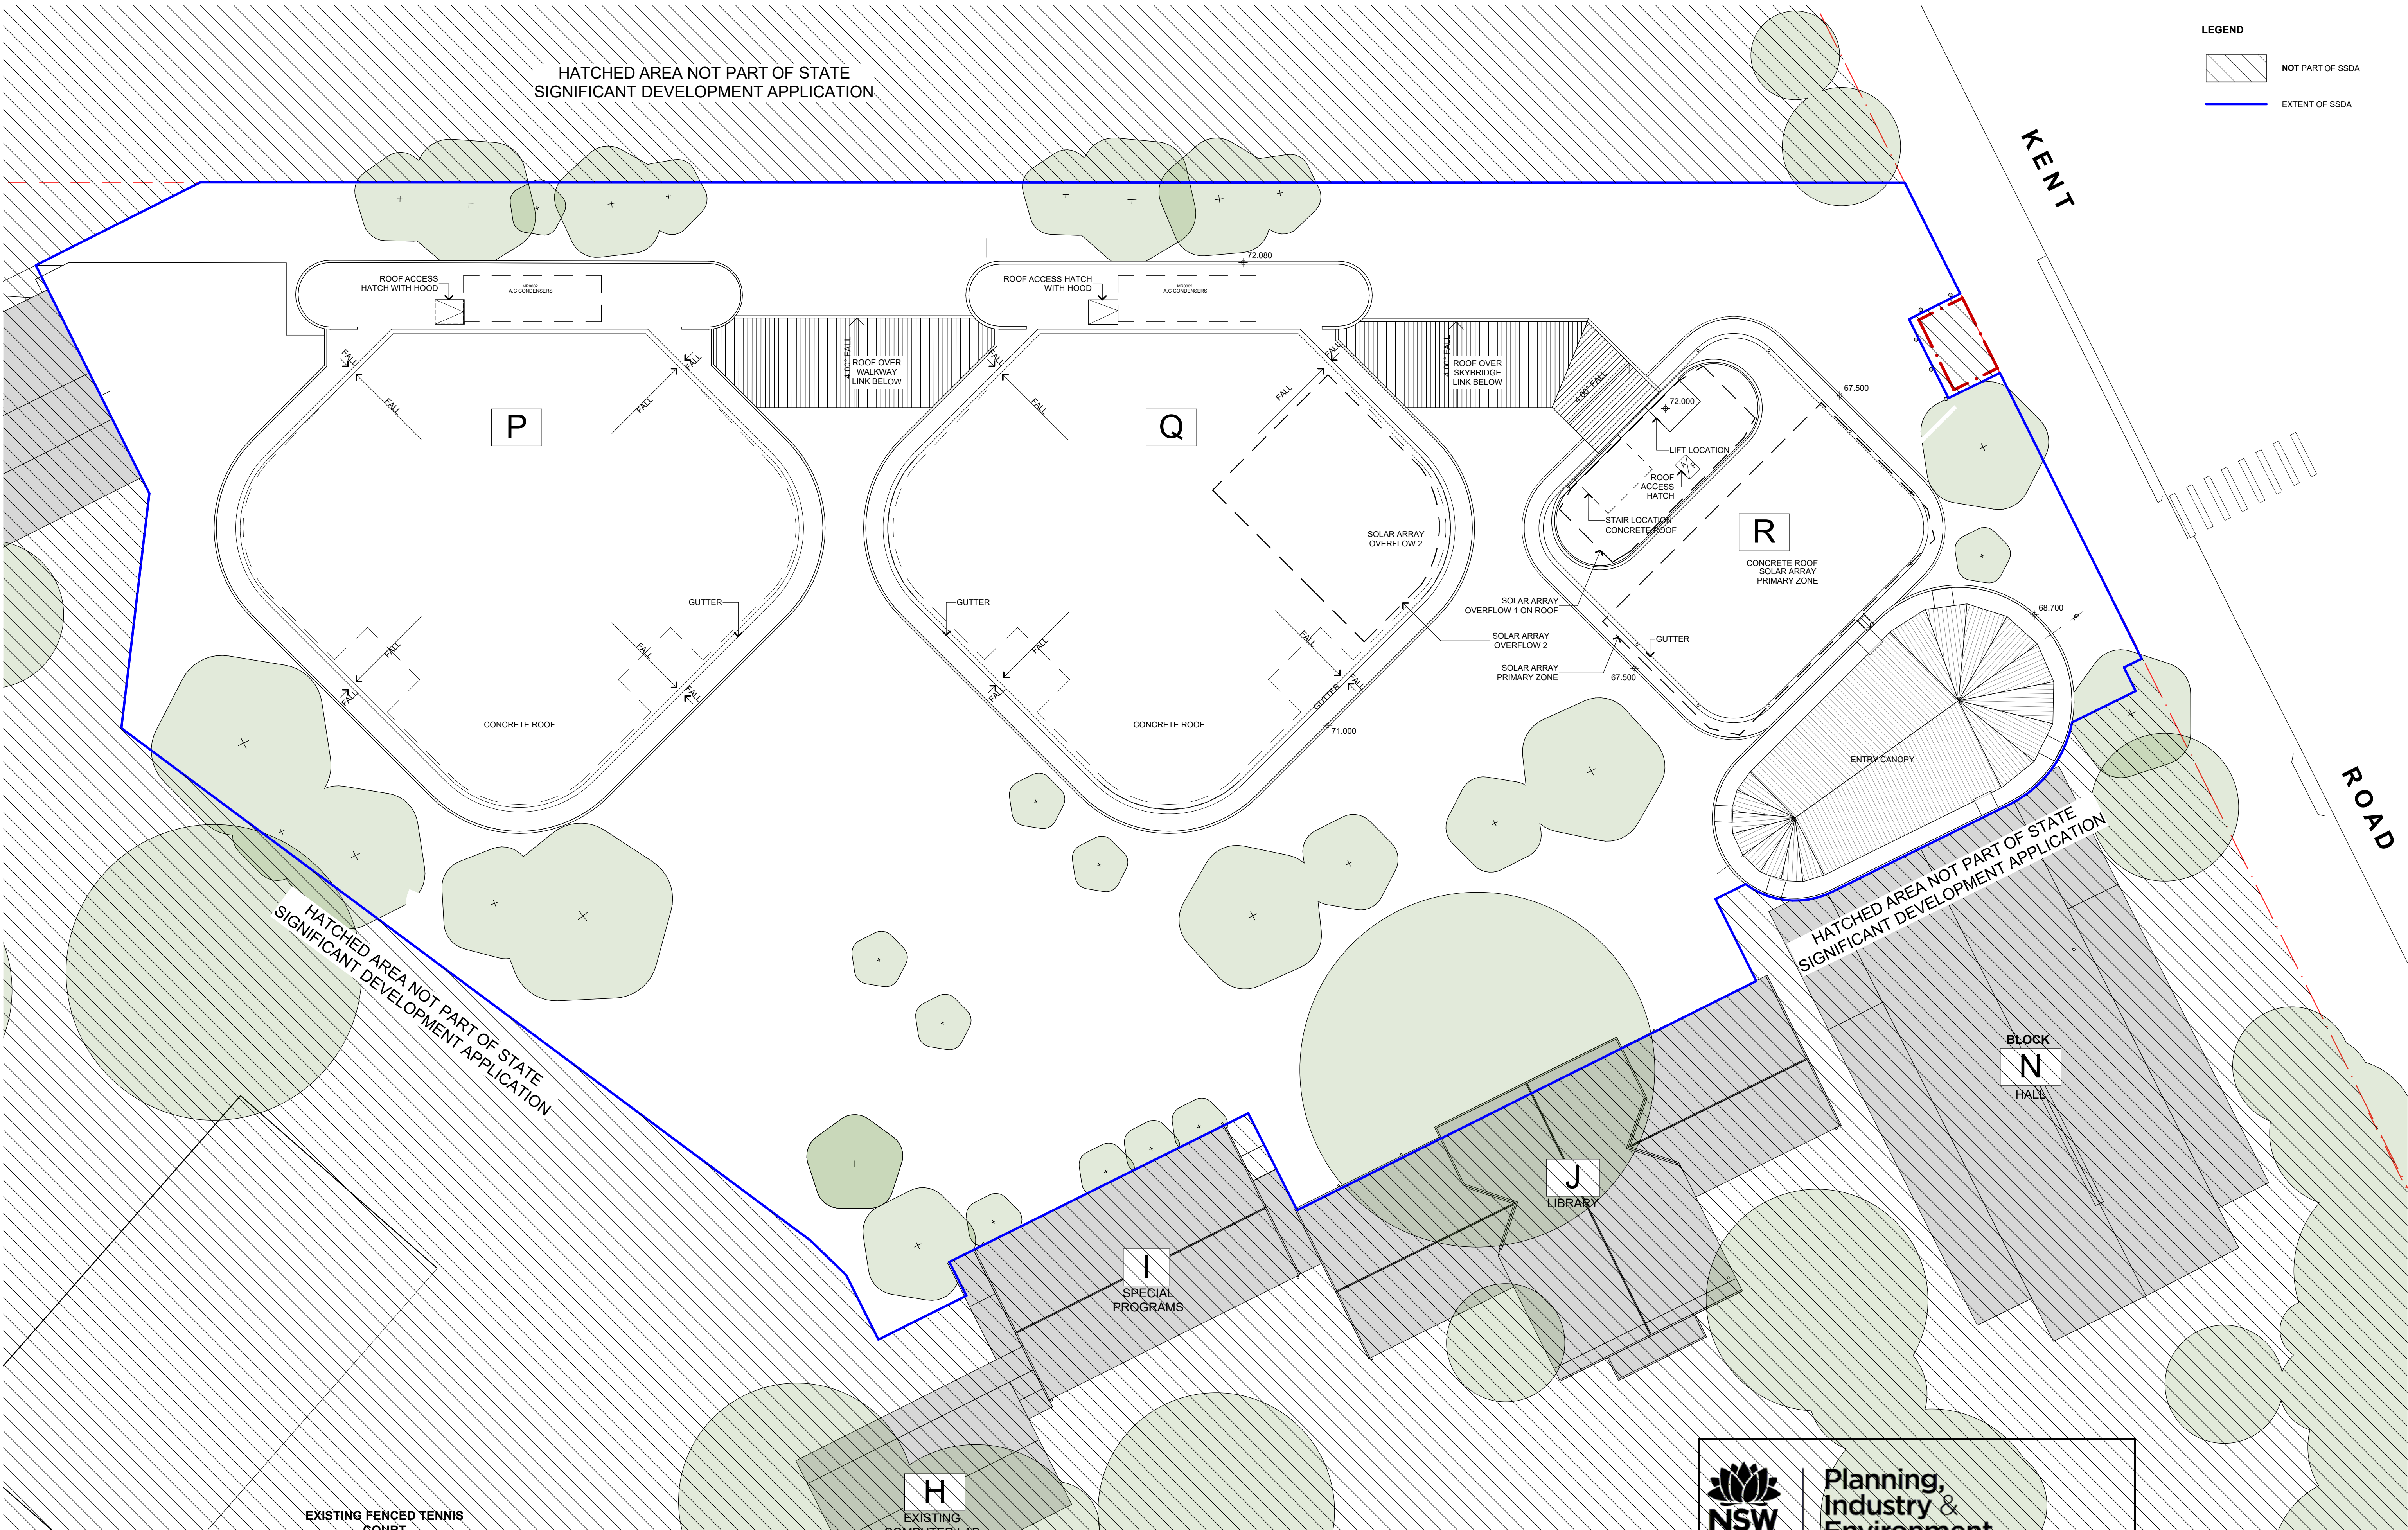


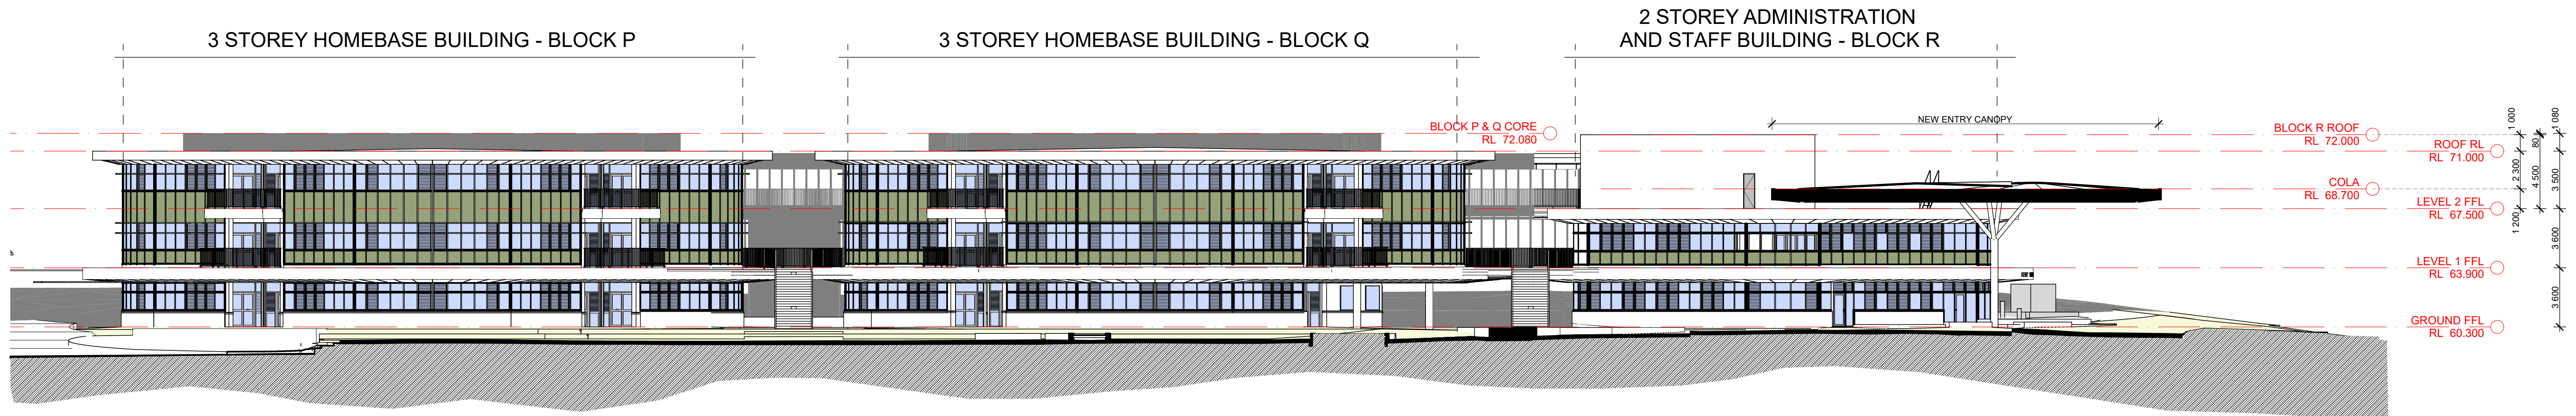

1 South East Elevation
SCALE 1:200

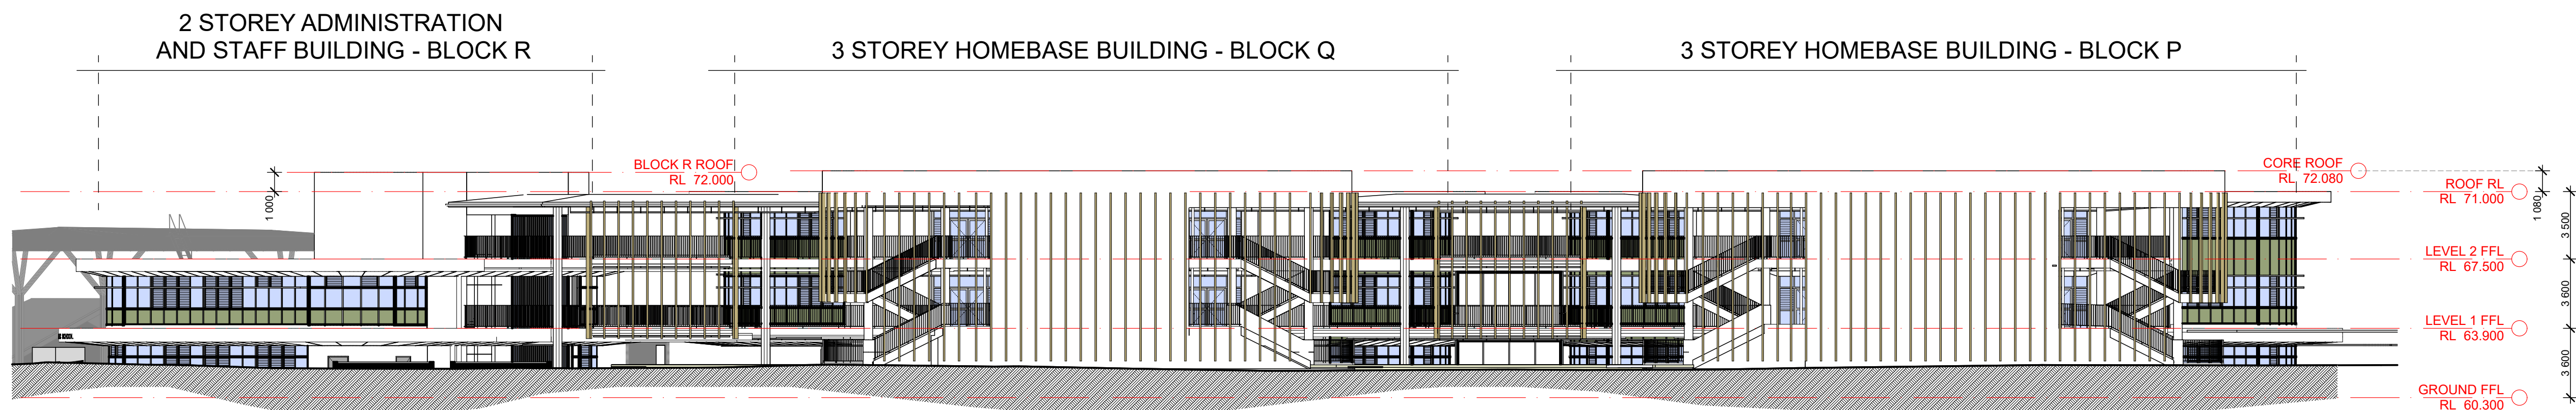


2 North West Elevation (from Road Reserve)
SCALE 1:200

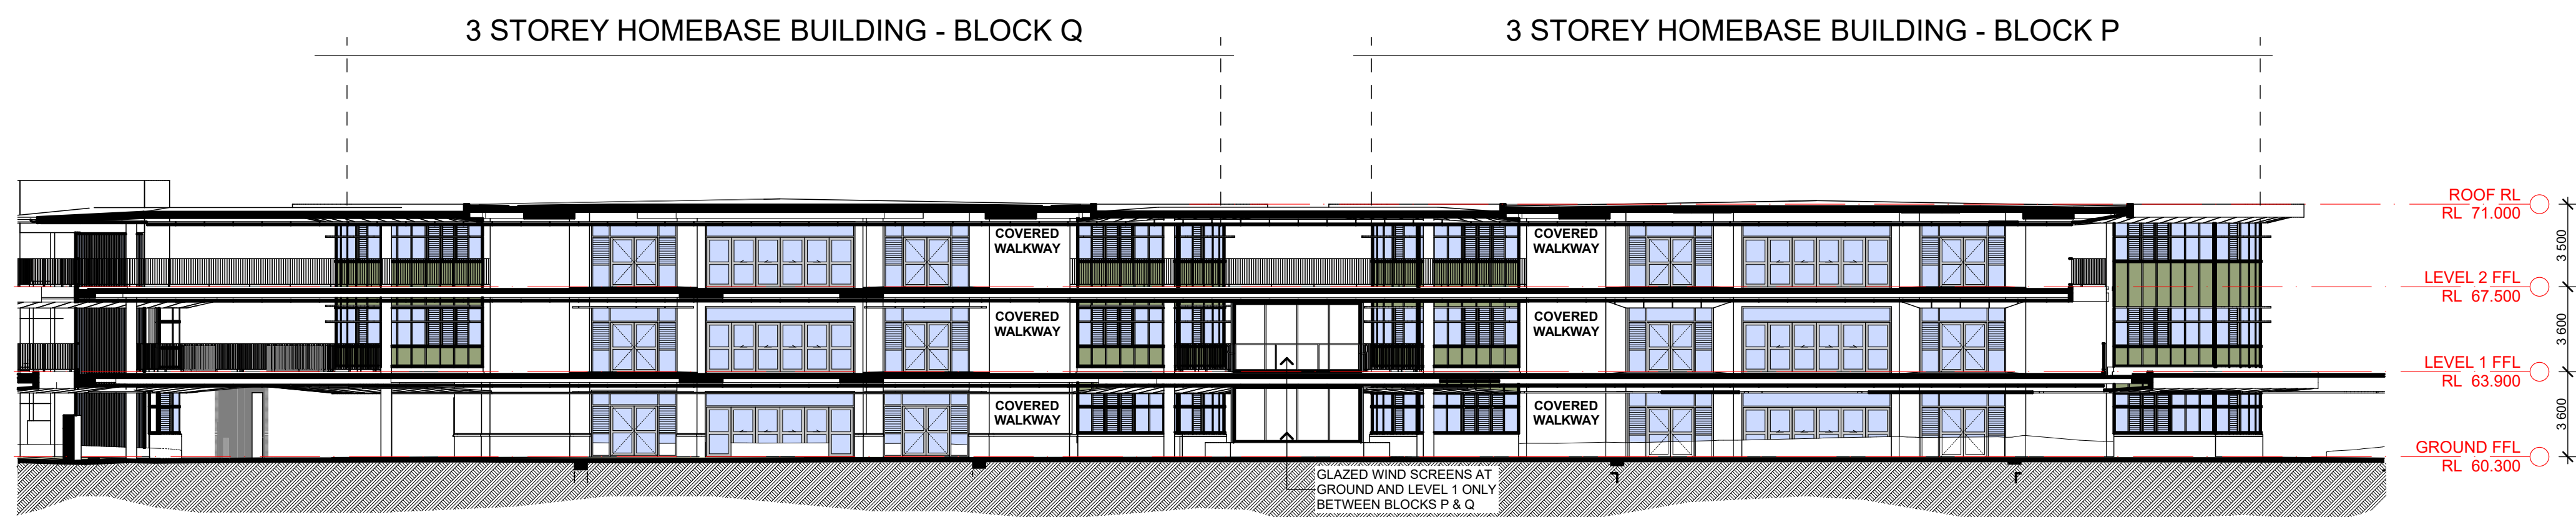


3 Block D - South Elevation
SCALE 1:200

NSW GOVERNMENT | **Planning, Industry & Environment**
Issued under the Environmental Planning and Assessment Act 1979

Approved Application No: SSD-9344 Signed: _____
Granted on the: 30 Aug 2019 Sheet No: 7 of 15

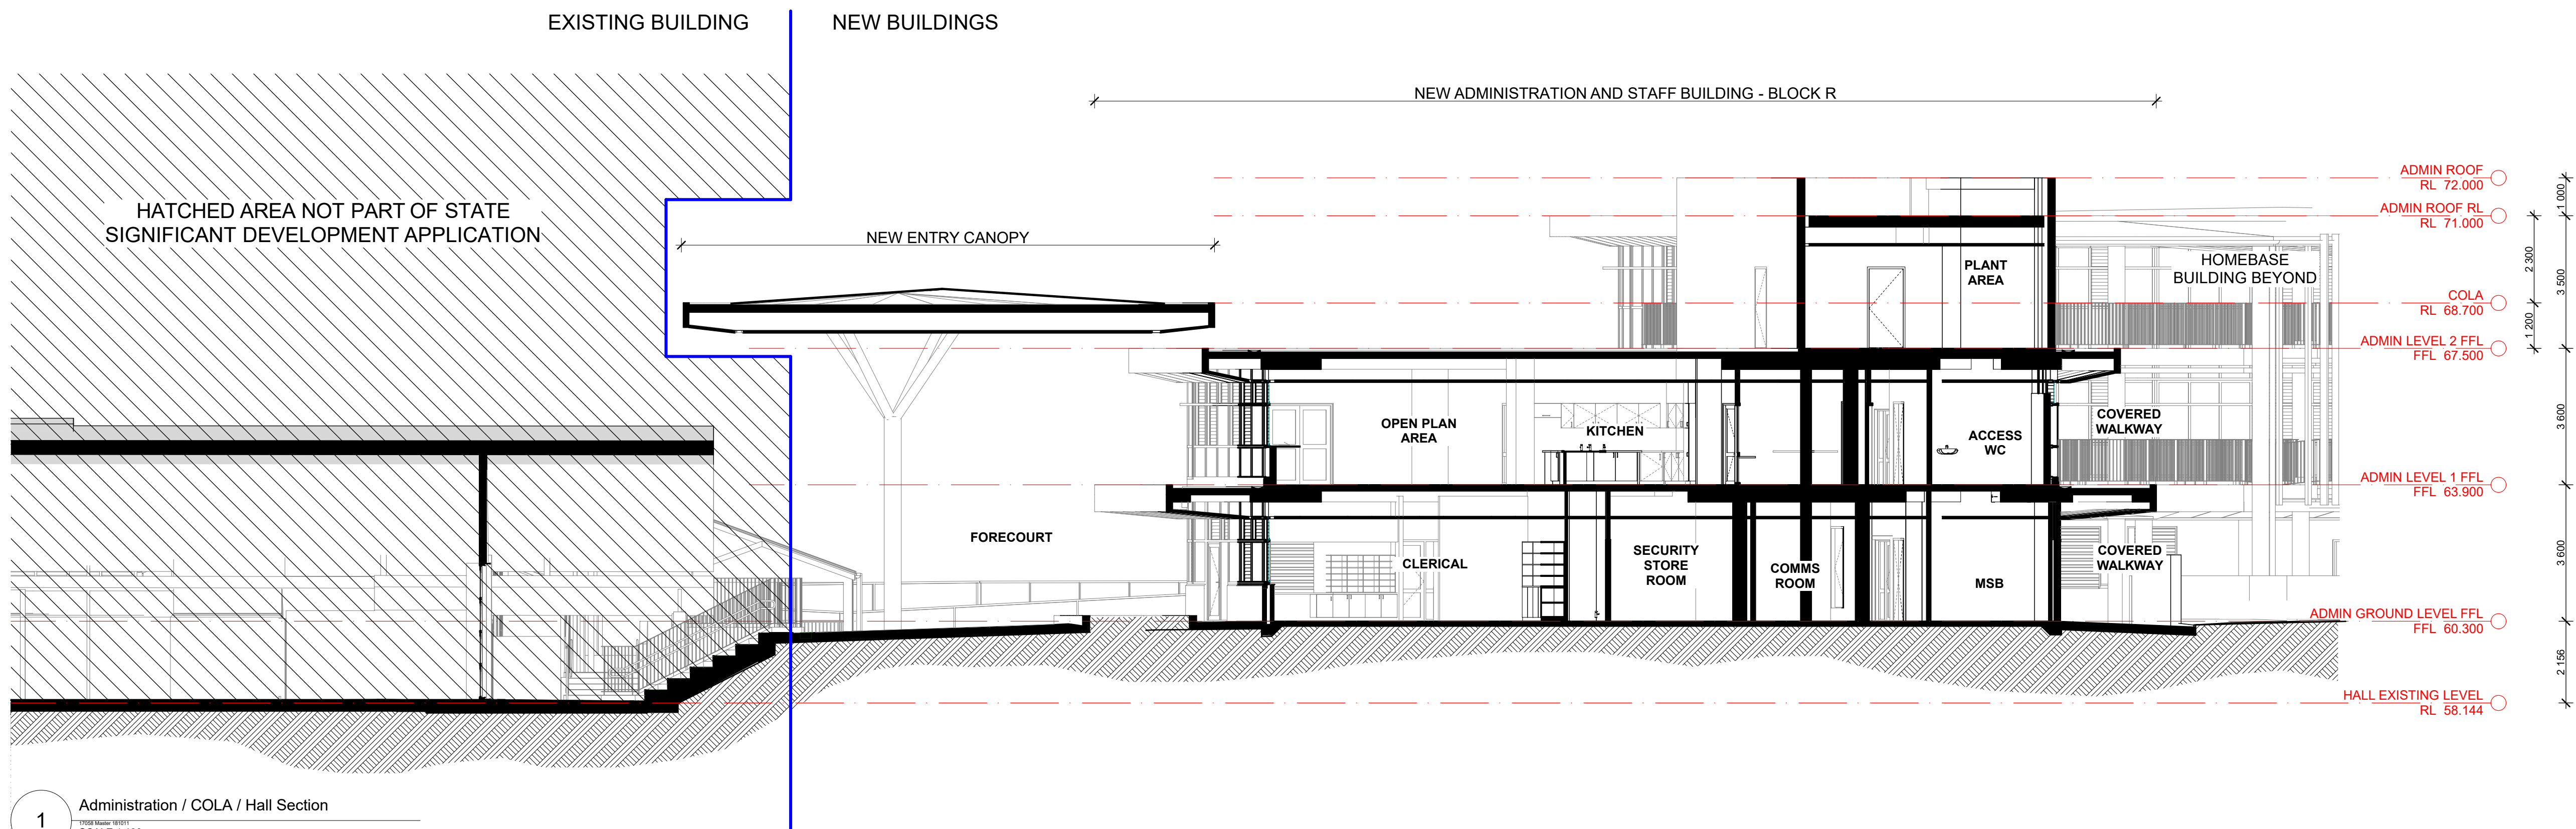

1 Administration / COLA / Hall Section
SCALE 1:100

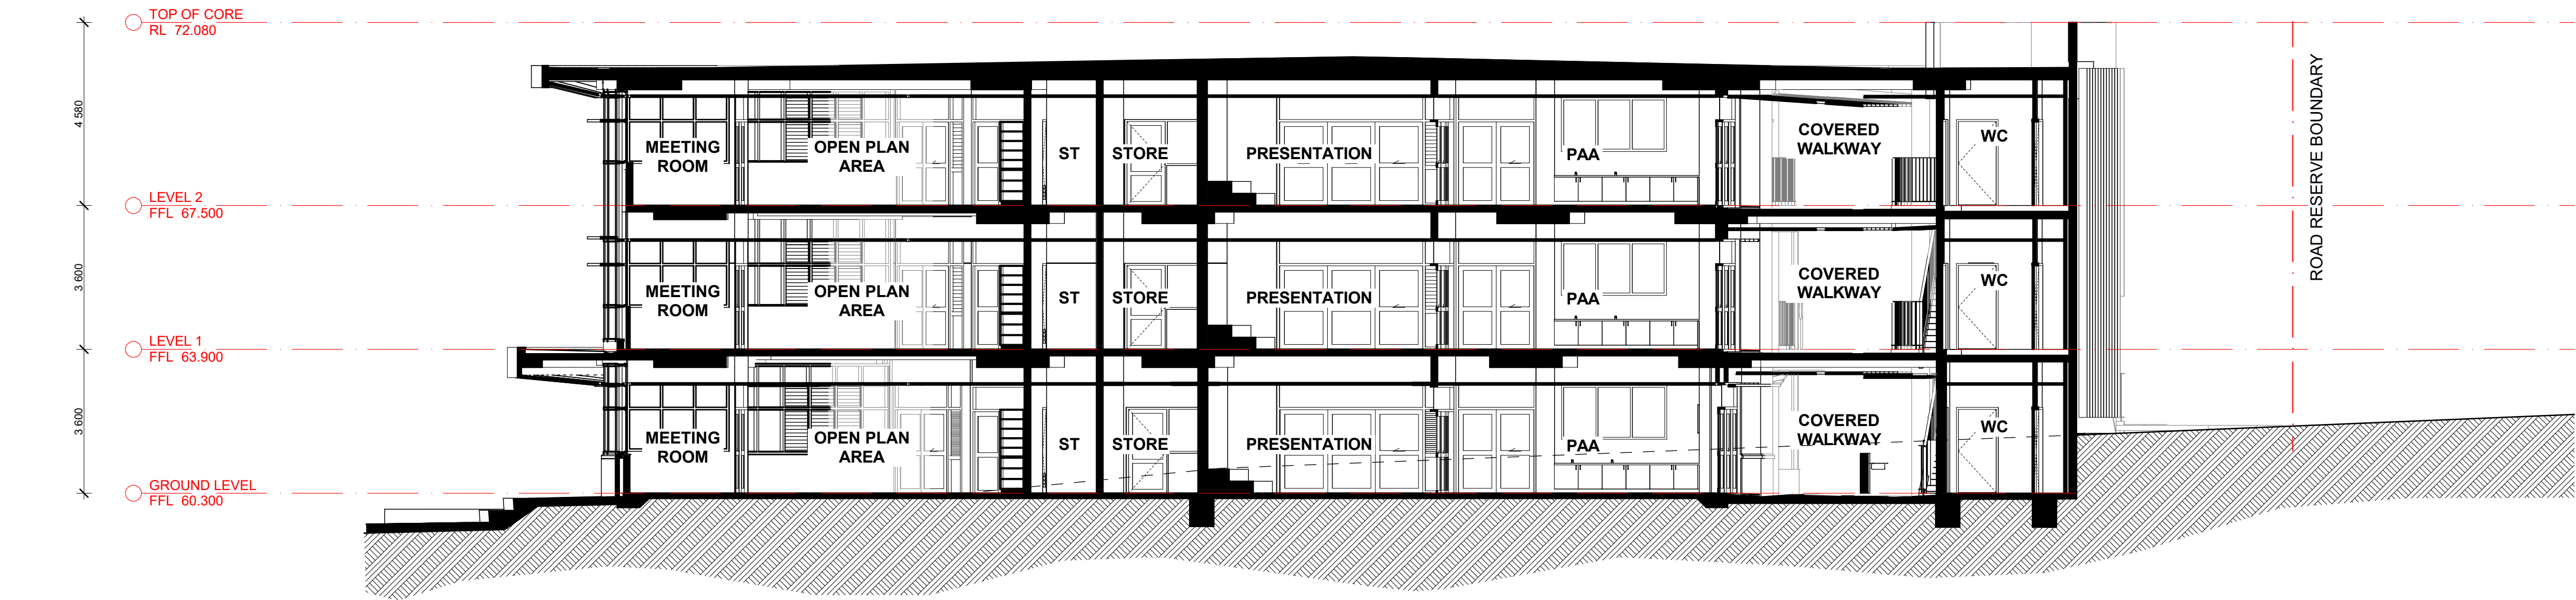

2 Block P & Q, Homebase Building Section
SCALE 1:100



Issued under the Environmental Planning and Assessment Act 1979

Approved Application No: SSD-9344

Signed: *[Signature]*

Granted on the: 30 Aug 2019

Sheet No: 8 of 15

GARDNER WETHERILL
ASSOCIATES

T (02) 9929 6777
F (02) 9929 3999
E design@gardnerwetherill.com.au
A.C.N. 104 476 833

LEVEL 2 Suite 2.01
460 Pacific Highway
St Leonards 2065

NSW Server: C:\NA\BIM - BIM Server 2017\058 Kent Road Public School\17058 Master 181011

Butler & Co Architects



Kent Road Public School Development
Herring Road MARSFIELD NSW 2122




School Infrastructure NSW
299 George Street SYDNEY NSW 2000

A	CR	12/09/2018	ISSUED FOR CONSULTANT INFORMATION
B	CR	24/09/2018	ISSUED FOR CONSULTANT INFORMATION
C	CR	30/10/2018	ISSUED FOR BIDA
D	CR	31/10/2018	ISSUED FOR BIDA
No	Initial	DATE	REVISION DETAILS



DRAWING NAME
Sections
PROJECT No
17058
SHEET SIZE
A1
SCALE
1:100 @A1
1:200 @A3
REVISION
D

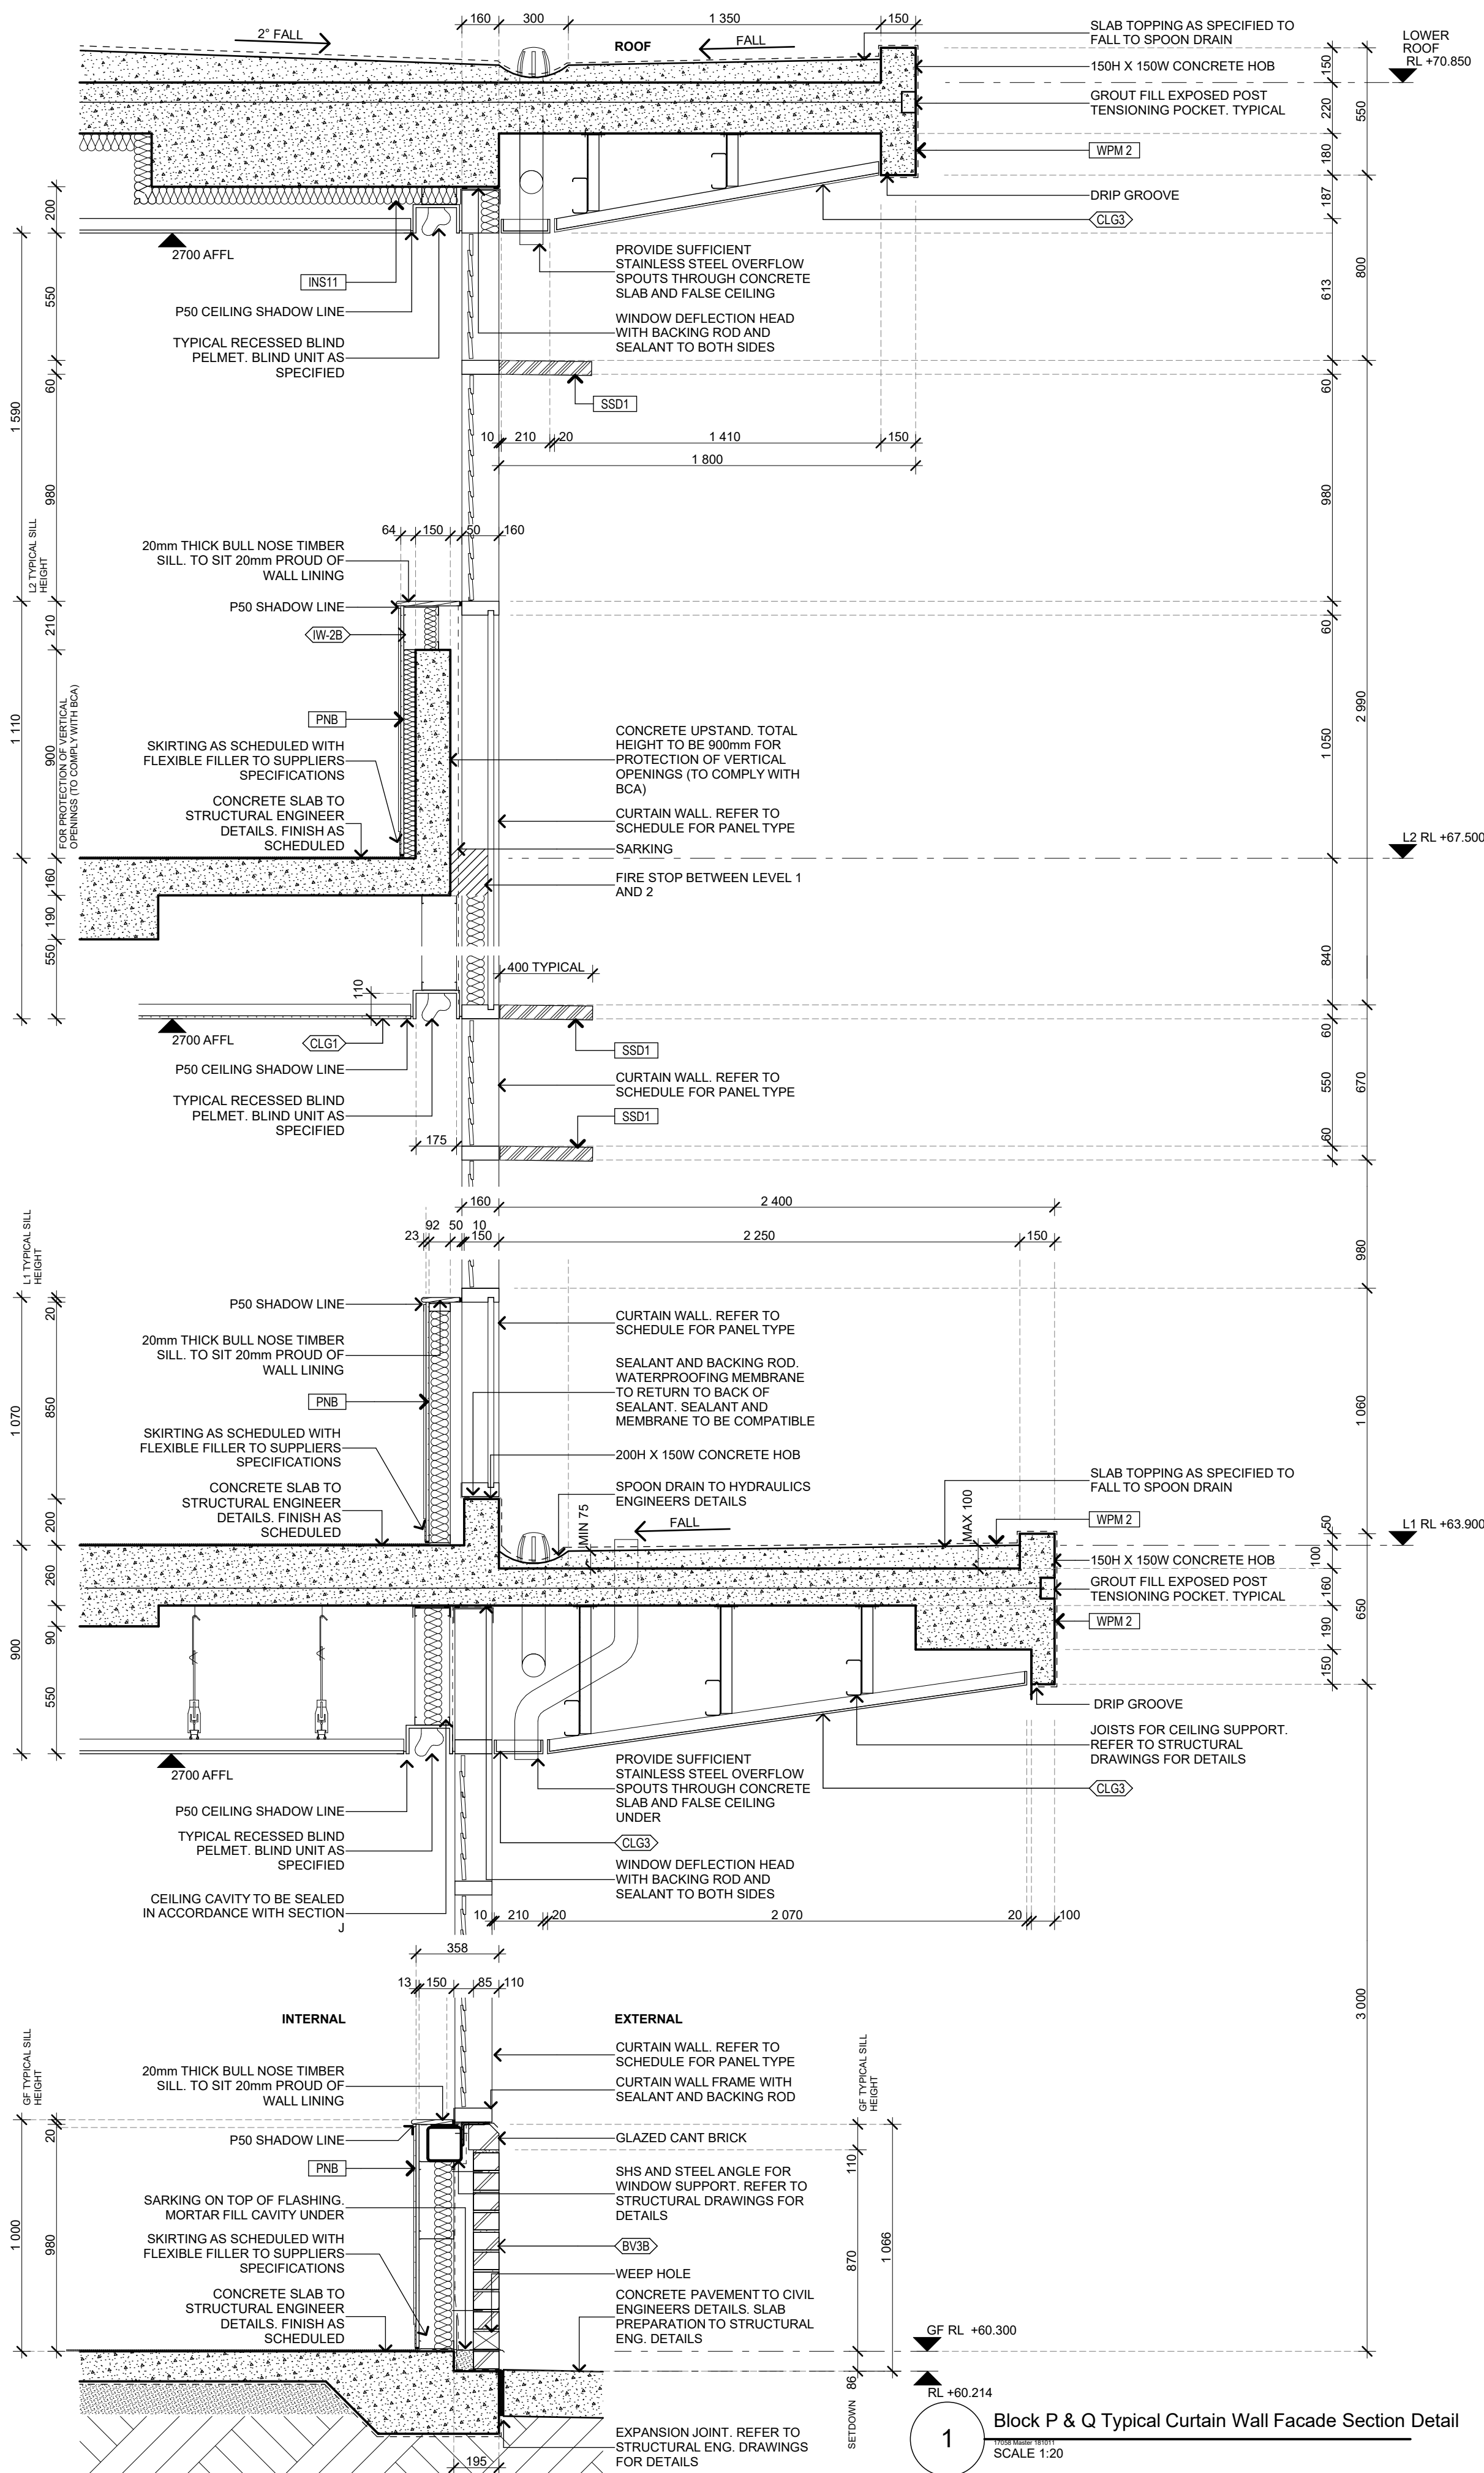

Planning,
Industry &
Environment

Issued under the Environmental Planning and Assessment Act 1979

Approved Application No: SSD-9344

Signed:

Granted on the: 30 Aug 2019

Sheet No: 9 of 15

GARDNER WETHERILL
ASSOCIATES

T (02) 9929 6777
F (02) 9929 3999
E design@gardnerwetherill.com.au
A.C.N. 104 476 833

LEVEL 2 Suite 2.01
460 Pacific Highway
St Leonards 2065
Nominated Architect - Abstar Rose Gardner (Reg No. 3946)

Butler & Co Architects



Kent Road Public School Development
Herring Road MARSFIELD NSW 2122



Education
School Infrastructure

School Infrastructure NSW
299 George Street SYDNEY NSW 2000

A	C/N	12/09/2018	ISSUED FOR CONSULTANT INFORMATION
B	C/N	24/09/2018	ISSUED FOR CONSULTANT INFORMATION
C	C/N	30/10/2018	ISSUED FOR SDA
D	C/N	31/10/2018	ISSUED FOR SDA
No	Initial	DATE	REVISION DETAILS

Detailed Section

PROJECT No

17058

SHEET SIZE

A1

SCALE




1:20 @A1


DRAWING No

SSDA-1602


REVISION

D

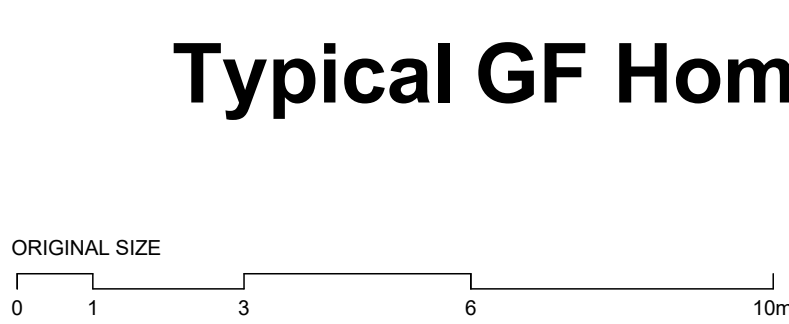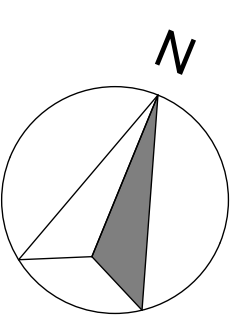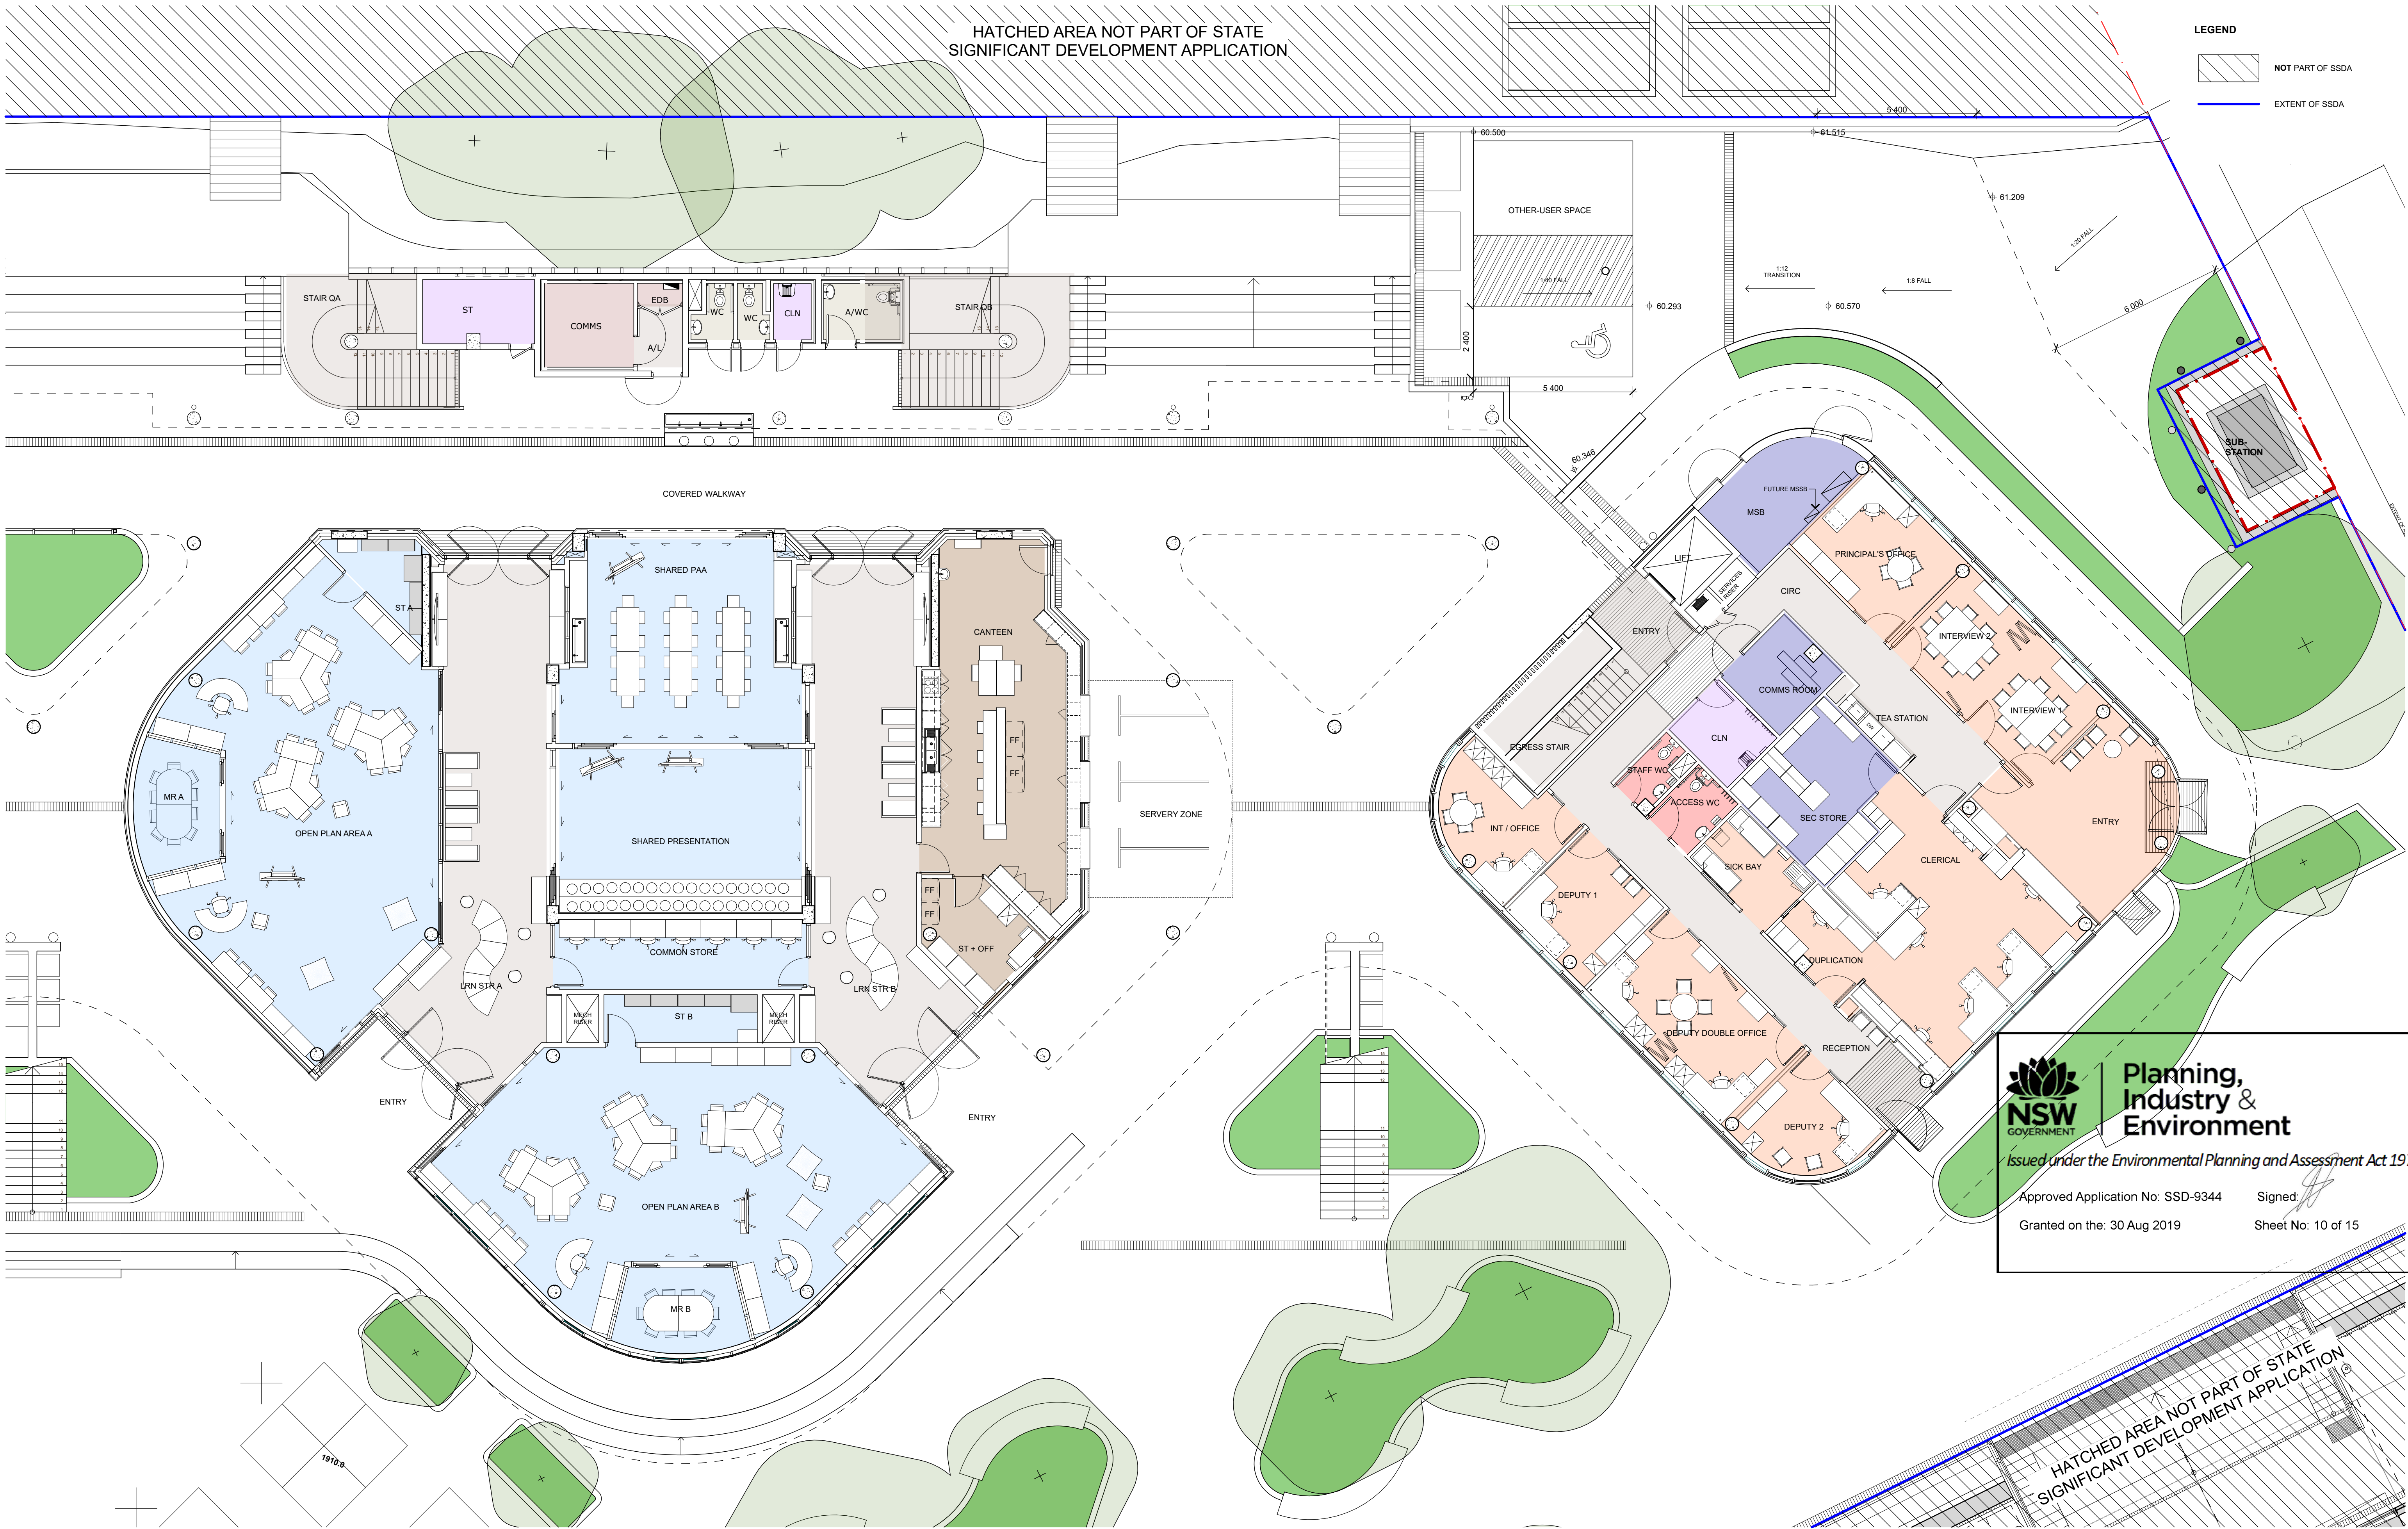


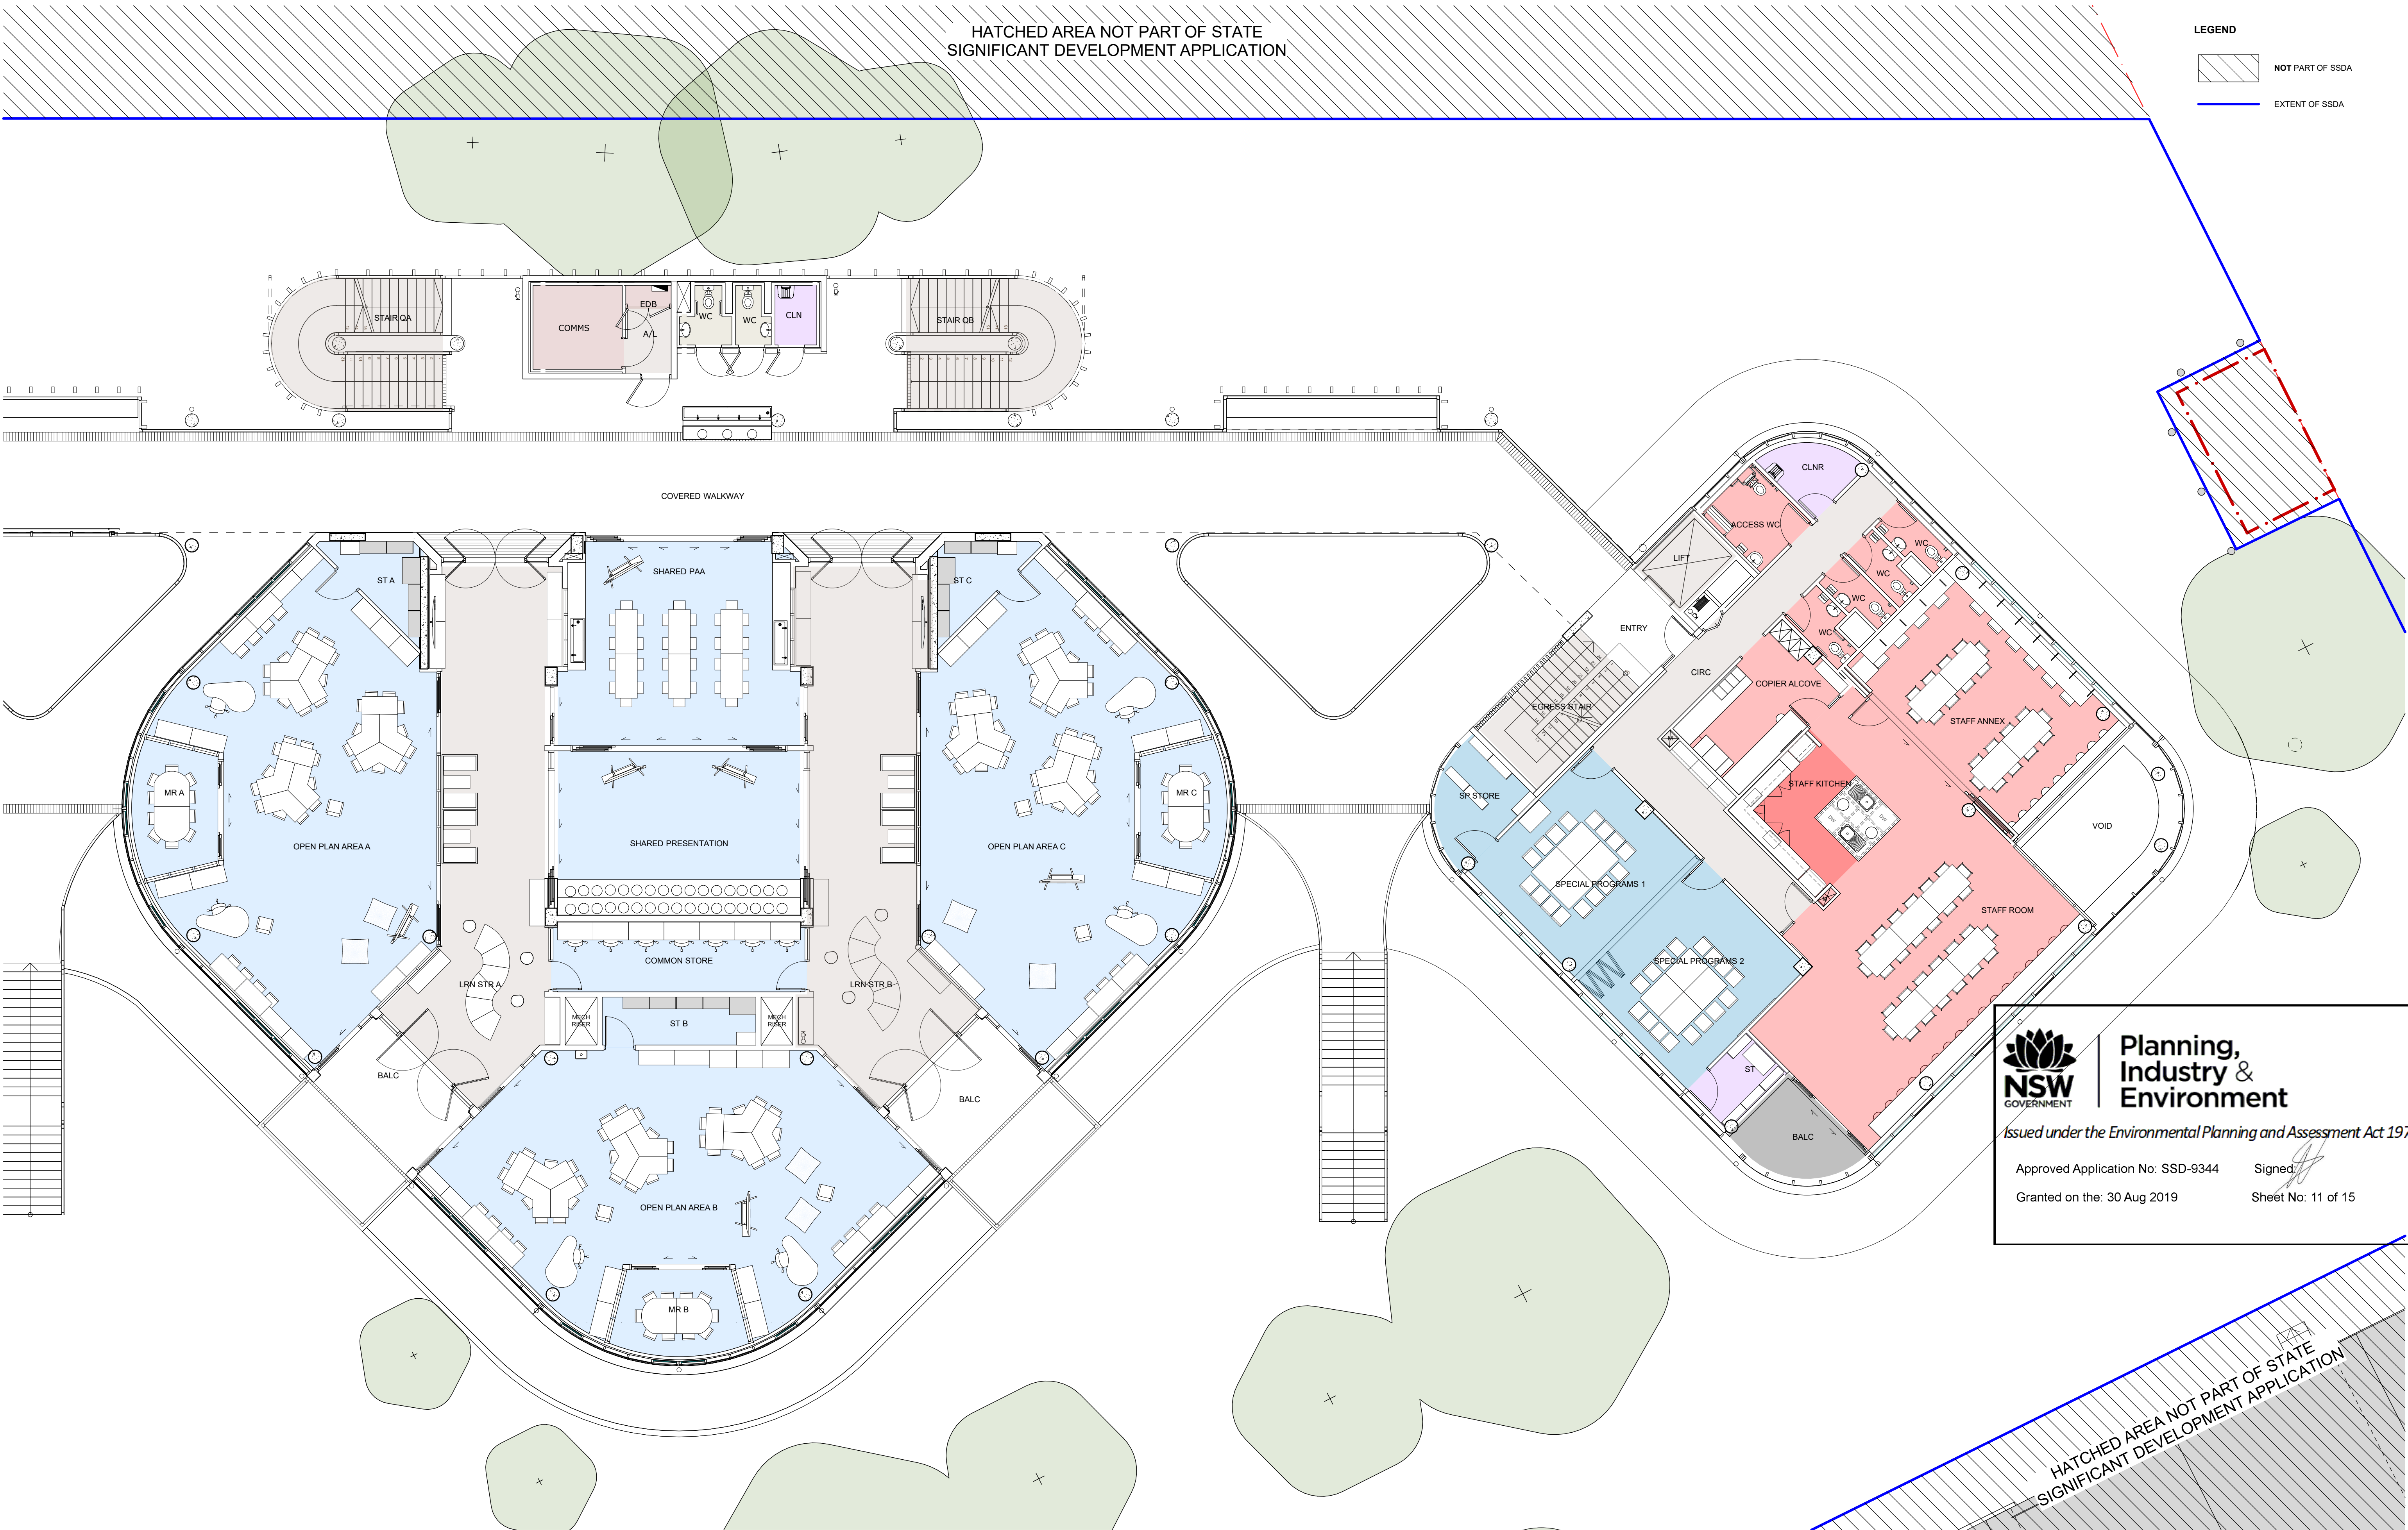

A	20/09/2018	ISSUED FOR CONSULTANT INFORMATION
B	24/09/2018	ISSUED FOR CONSULTANT INFORMATION
C	30/10/2018	ISSUED FOR SSDA
D	31/10/2018	ISSUED FOR SSDA
No	Initial	DATE
		REVISION DETAILS

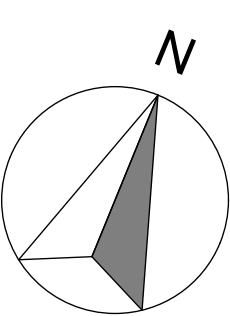

- 01 GLAZED BRICK 'LUSCIOUS RED'
- 02 GLAZED BRICK 'BURSTING ORANGE'
- 03 GLAZED BRICK 'EMERALD'
- 04 TIMBER LOOK ALUMINIUM SOFFIT LINING
- 05 TIMBER LOOK ALUMINIUM BATTEN
- 06 OFF FORM CONCRETE
- 07 COLOURED CONCRETE PAVING 'DOLMITE'
- 08 COLOURED CONCRETE PAVING 'LIMESTONE'
- 09 PRE FINISHED SPANDRAL PANEL
- 10 KLIP-LOCK 700, COLORBOND 'MATT SURFMIST'

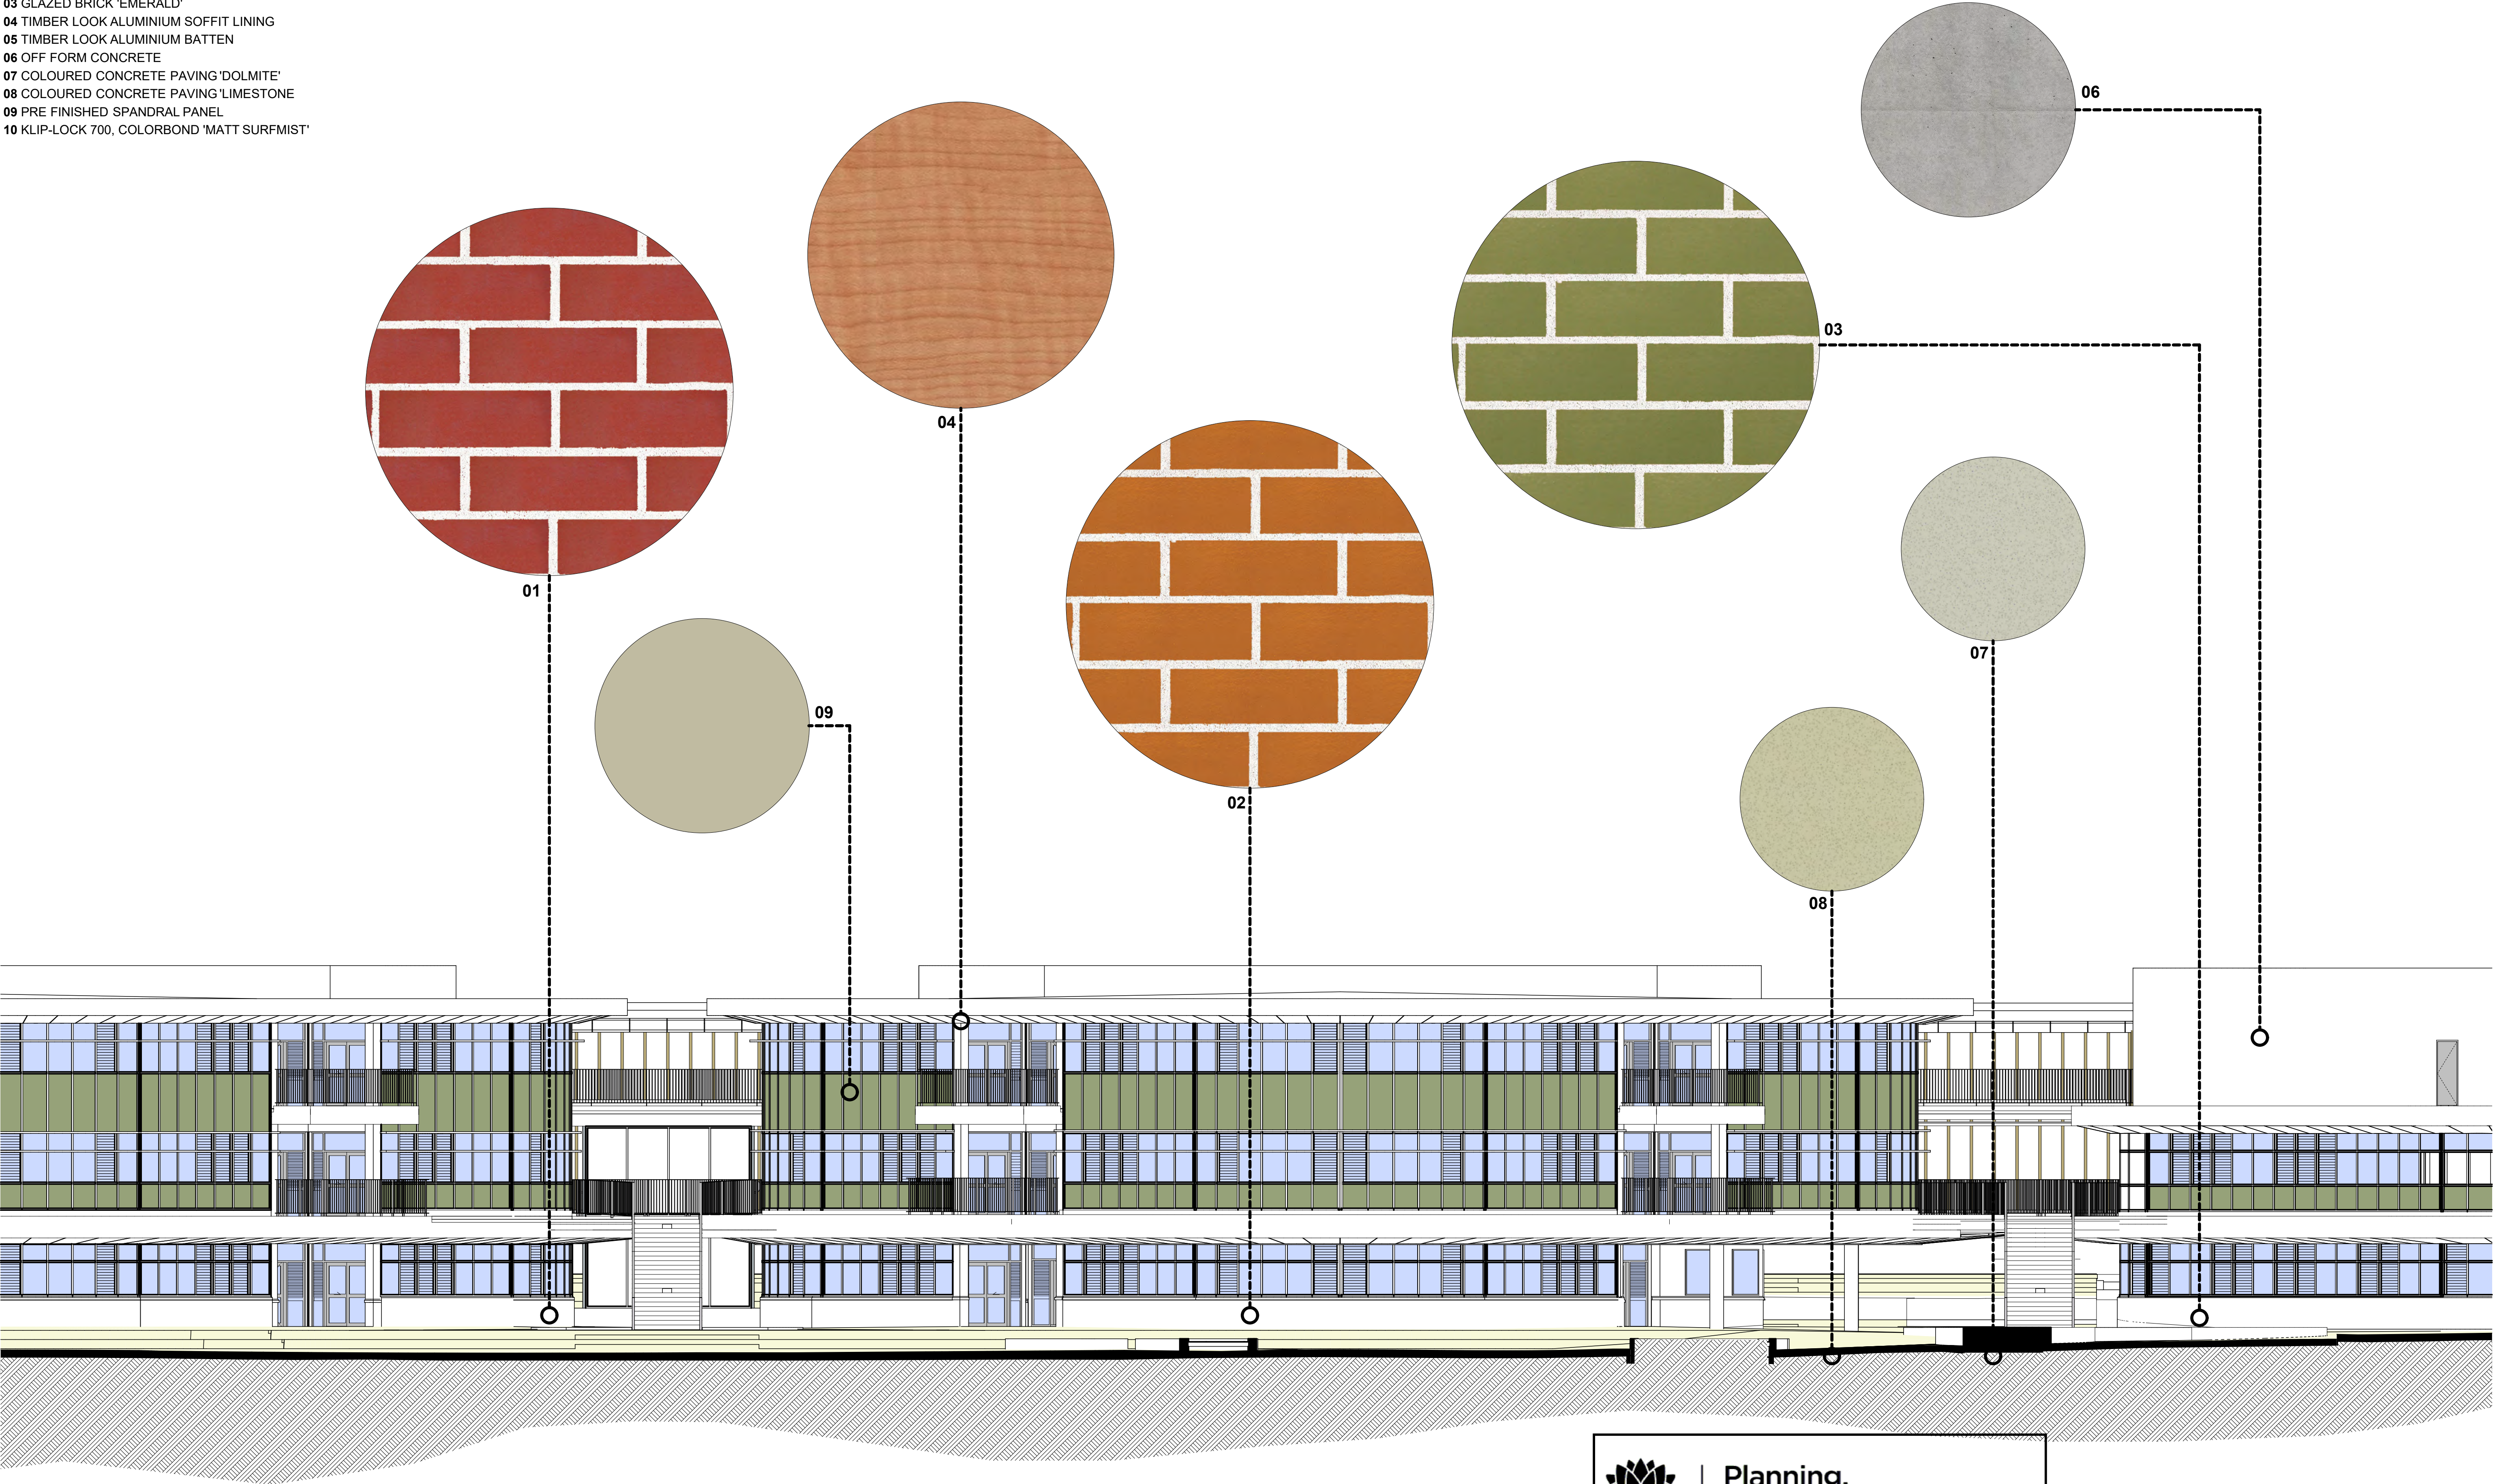

South East Elevation

GARDNER WETHERILL
ASSOCIATES

T (02) 9929 6777
F (02) 9929 3999
E design@gardnerwetherill.com.au
A.C.N. 104 476 833

LEVEL 2 Suite 2.01
460 Pacific Highway
St Leonards 2065

Nonrated Architect - Abigail Rose Gardner (Reg No. 3946)

BM Server: C:\PWA\BM - BM Server 2017\058 Kent Road Public School\17058 Master 181011

Butler & Co Architects

Kent Road Public School Development
Herring Road MARSFIELD NSW 2122

School Infrastructure NSW
299 George Street SYDNEY NSW 2000

A	CD	12/09/2018	ISSUED FOR CONSULTANT INFORMATION
B	CD	24/09/2018	ISSUED FOR CONSULTANT INFORMATION
C	CD	30/10/2018	ISSUED FOR BIDA
D	CD	11/12/2018	ISSUED FOR BIDA
No	Initial	DATE	REVISION DETAILS

Planning,
Industry &
Environment

Issued under the Environmental Planning and Assessment Act 1979

Approved Application No: SSD-9344
Granted on the: 30 Aug 2019

Signed:
Sheet No: 12 of 15

DRAWING NAME

Materials and Finishes 01

PROJECT No
17058


SHEET SIZE
A1

SCALE
1:100 @A1
1:200 @A3

DRAWING No
SSDA-1910

REVISION
D

- 01 GLAZED BRICK 'LUSCIOUS RED'
- 02 GLAZED BRICK 'BURSTING ORANGE'
- 03 GLAZED BRICK 'EMERALD'
- 04 TIMBER LOOK ALUMINIUM SOFFIT LINING
- 05 TIMBER LOOK ALUMINIUM BATTEN
- 06 OFF FORM CONCRETE
- 07 COLOURED CONCRETE PAVING 'DOLMITE'
- 08 COLOURED CONCRETE PAVING 'LIMESTONE'
- 09 PRE FINISHED SPANDRAL PANEL
- 10 KLIP-LOCK 700, COLORBOND 'MATT SURFMIST'

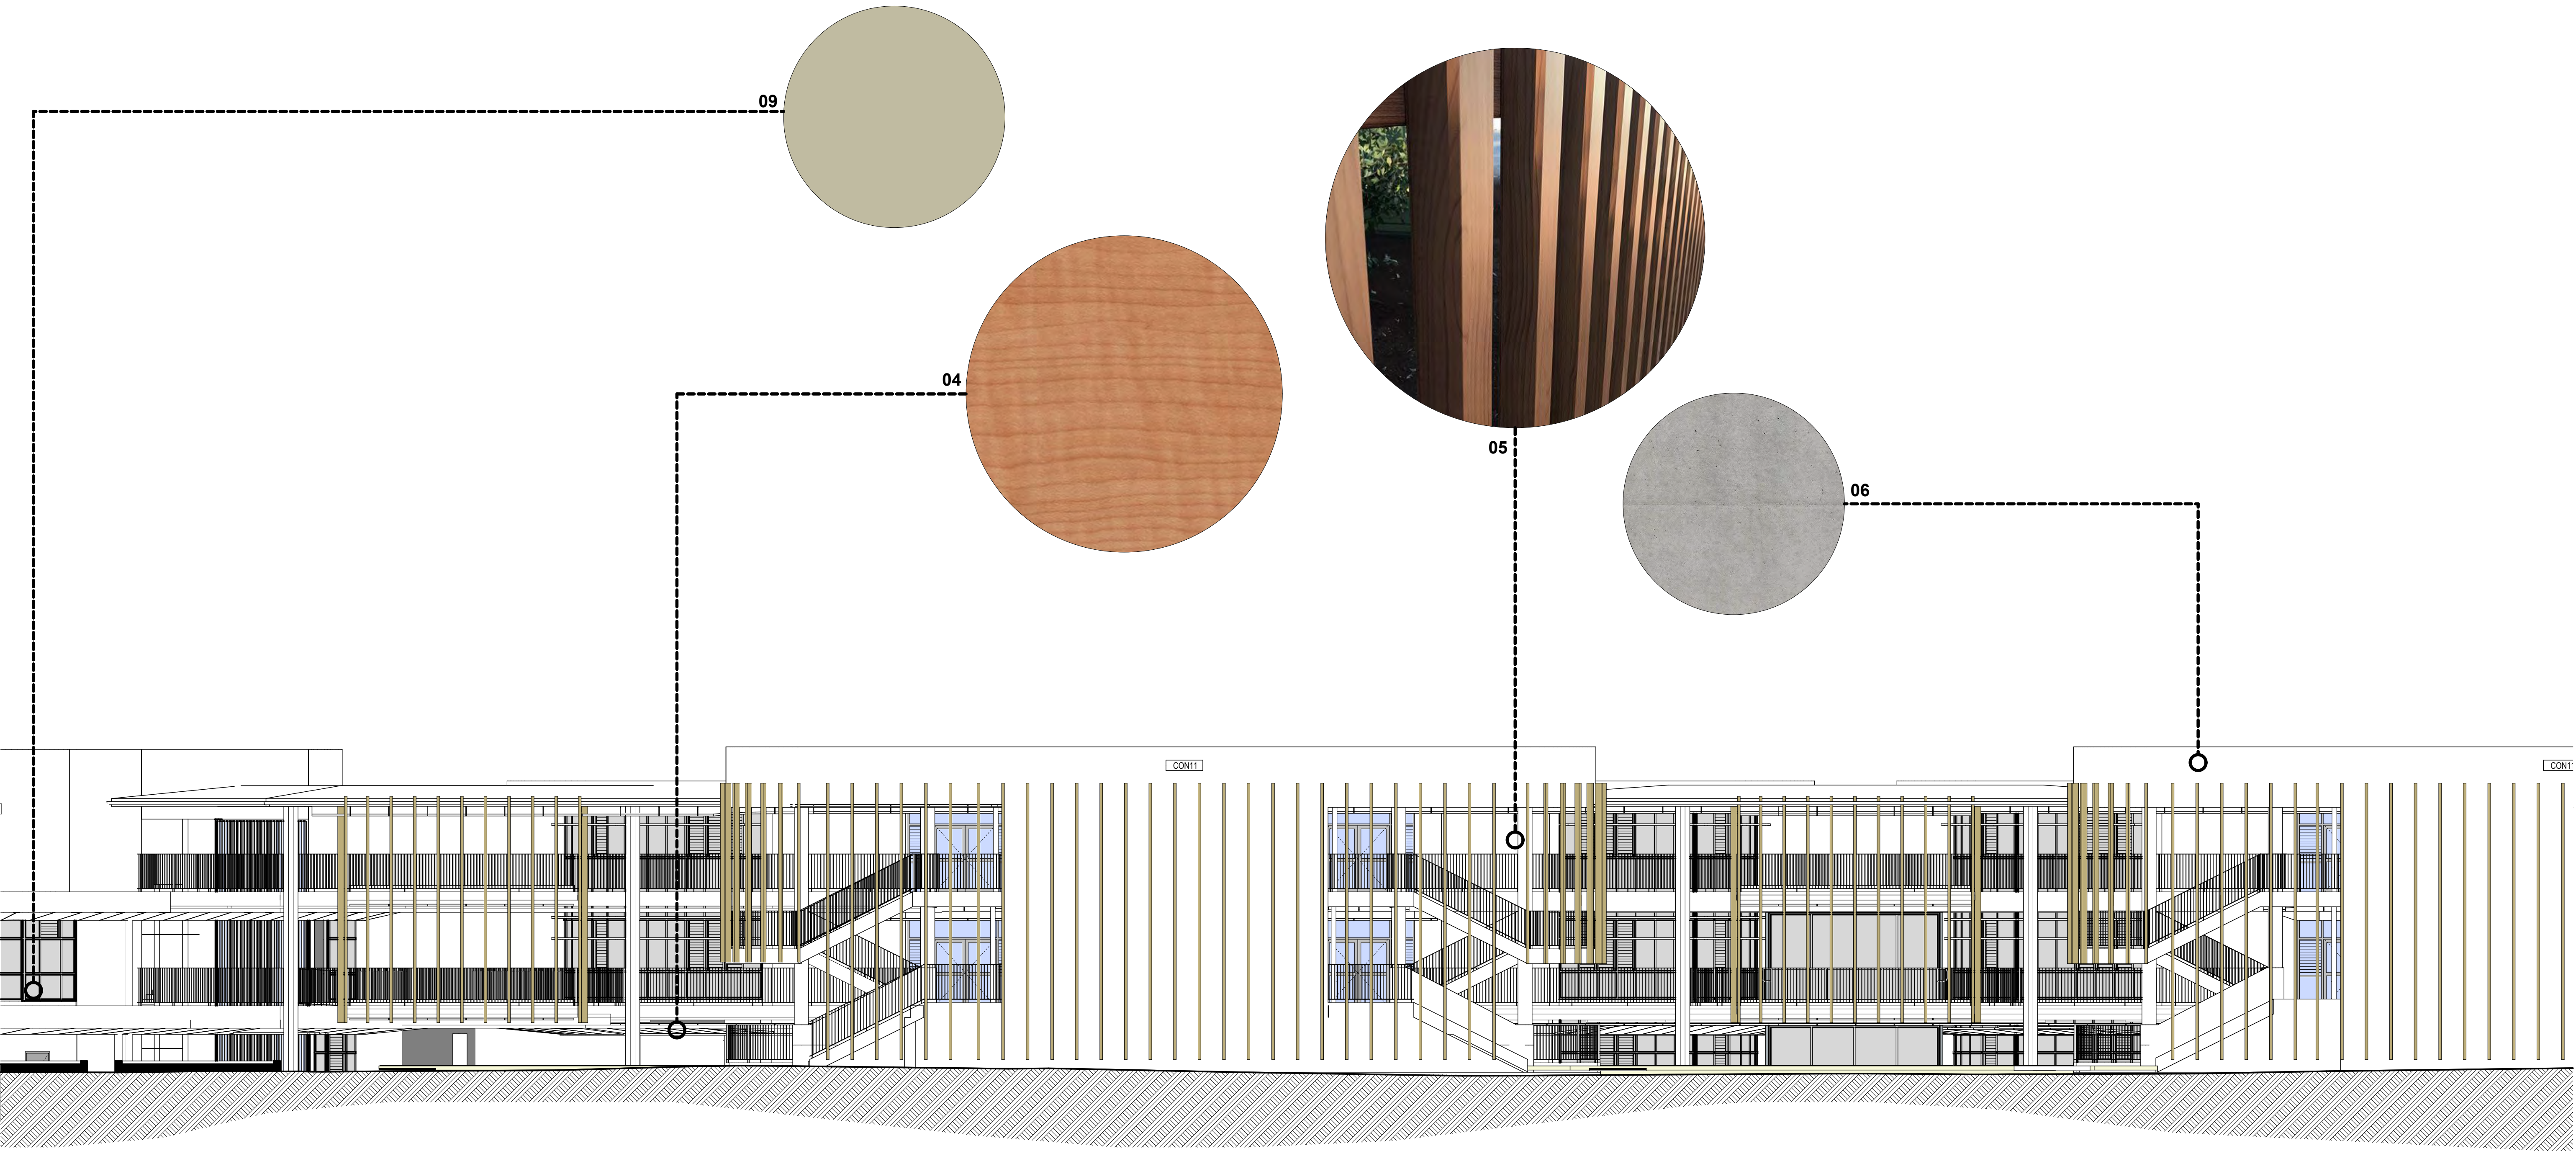

North West Elevation (from Road Reserve)

GARDNER WETHERILL
ASSOCIATES

T (02) 9929 6777
F (02) 9929 3999
E design@gardnerwetherill.com.au
A.C.N. 104 476 833

LEVEL 2 Suite 2.01
460 Pacific Highway
St Leonards 2065

BM Server: C:\NA\BM - BM Server 2017\028 Kent Road Public School\17058.kml 18/01/1

Butler & Co Architects



Kent Road Public School Development
Herring Road MARSFIELD NSW 2122



Education
School Infrastructure 299 George Street SYDNEY NSW 2000

A	CR	12/09/2018	ISSUED FOR CONSULTANT INFORMATION
B	CR	24/09/2018	ISSUED FOR CONSULTANT INFORMATION
C	CR	30/10/2018	ISSUED FOR BIDA
D	CR	21/12/2018	ISSUED FOR BIDA
No	Initial	DATE	REVISION DETAILS



**Planning,
Industry &
Environment**

Issued under the Environmental Planning and Assessment Act 1979

Approved Application No: SSD-9344

Signed:

Granted on the: 30 Aug 2019

Sheet No: 13 of 15

Materials and Finishes 02

PROJECT No

17058

SHEET SIZE

A1

SCALE

1:100 @A1

DRAWING No

SSDA-1911

REVISION

D


RAIN GARDENS

A planted rain garden and swale will run along the edge of the playground area collecting rain run off from running into the building area. A series of stormwater pits will connect into the rain gardens. Timber bridges will provide access across the rain gardens. The rain gardens will feature local native plant species.

TIMBER PLATFORM

A raised timber deck will provide seating and performance opportunities. The platform can be used as an informal stage to the amphitheater seating area.

LEGEND

 -  EXISTING TREES TO BE RETAINED
-  EXISTING TREES TO BE REMOVED
-  PROPOSED TREES
-  PROPOSED SCREEN SHRUBS/HEDGES
-  MASS PLANTING AREAS
-  NEW PAVING. REFER TO ARCHITECTS DETAILS.
-  SYNTHETIC GRASS
-  PROPOSED DECKING
-  SANDSTONE SPALLS SWALE

KENT ROAD

ENTRY AREA


Entry gardens and large trees on either side of the main entrances, highlight the entry area.

SEATING

Raised planters with gardens and shade trees to add interest into the quadrangle area. Sections of the planters will feature timber bench seating built in creating sitting areas.

RAIN GARDEN

A rain garden outside the existing Block I will capture any run off rain water from the new quadrangle area. New trees will also provide shade to the existing classrooms. A timber bridges, including one disabled accessible bridge, and new stairs will link the two areas.

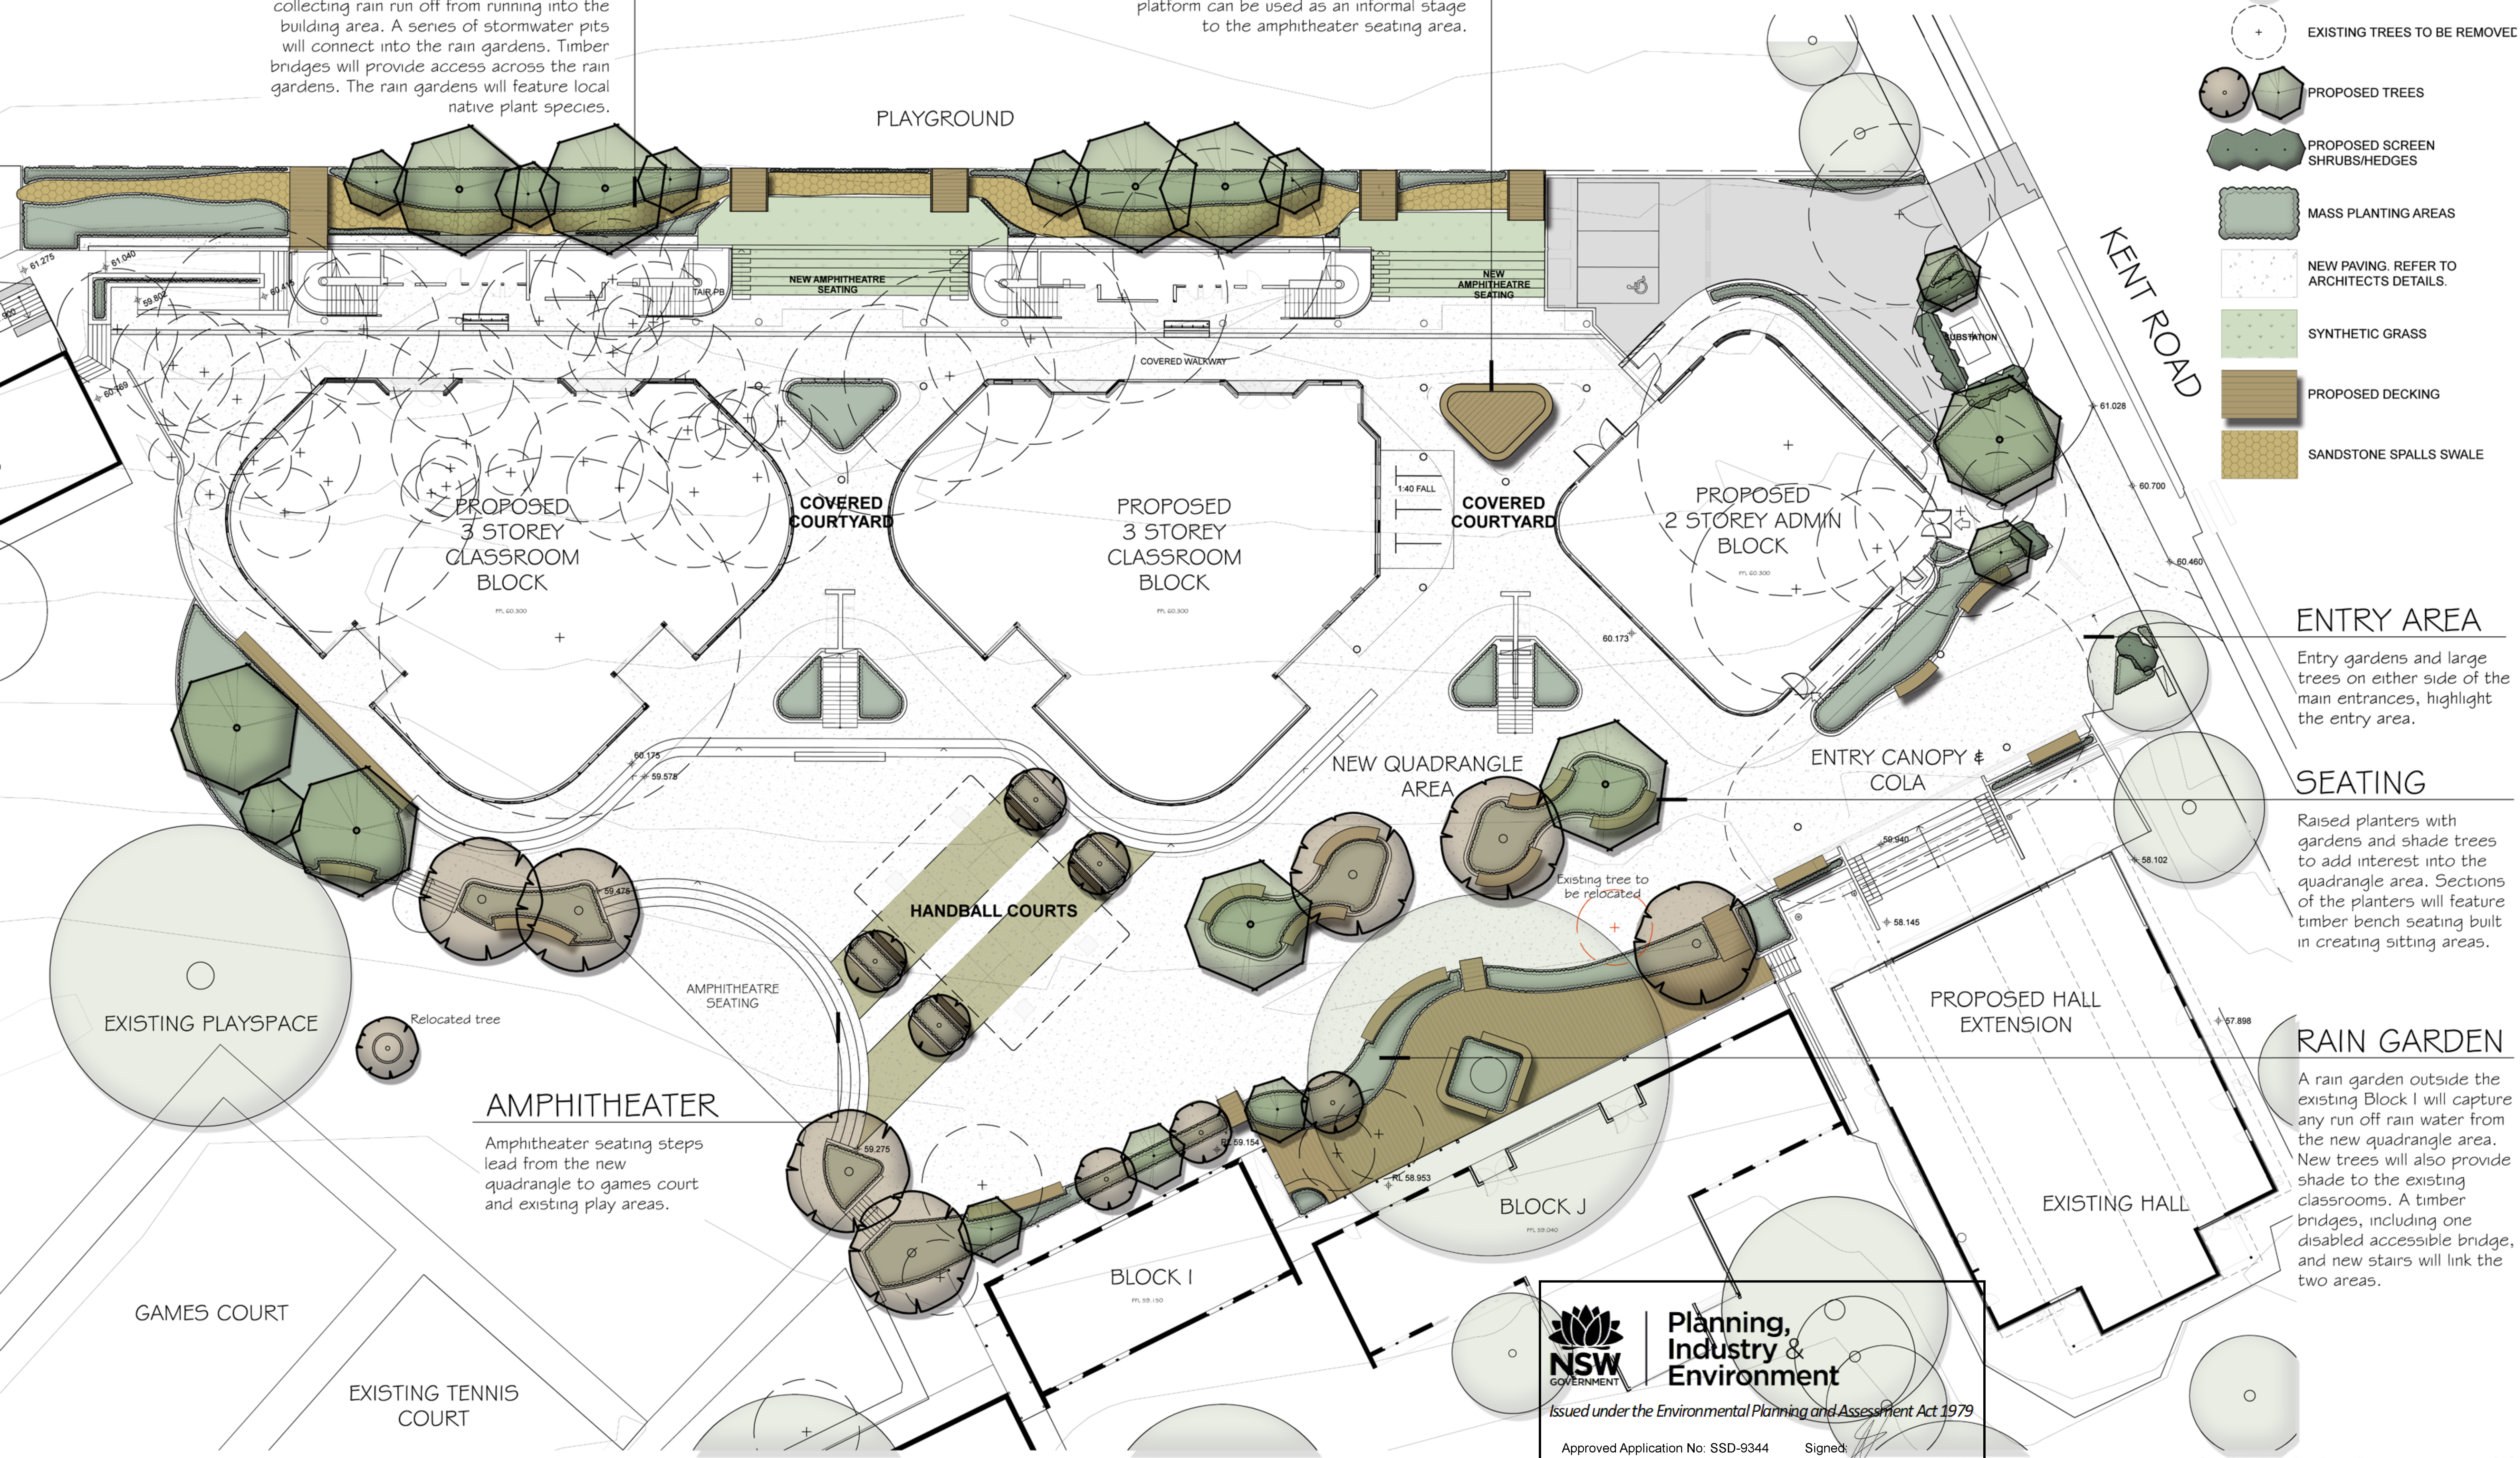

REVISIONS

- | | |
|---|-----------------|
| A | 19.09.18 |
| 1. Revisions to suit revised architectural plans. | |
| B | 21.09.18 |
| 1. Early works removed. | |
| 2. Adjustments to planting. | |

Kent Road Public School

LANDSCAPE SKETCH PLAN



**Planning,
Industry &
Environment**

Issued under the Environmental Planning and Assessment Act 1979

Approved Application No: SSD-9344

Granted on the: 30 Aug 2019

Signed:

Sheet No: 14 of 15

iScapE
LANDSCAPE ARCHITECTURE

office. 16/303 pacific highway
lindfield nsw 2070
postal. 25 bent street
lindfield nsw 2070
ph 9416 4290 fax 9416 4735
A.C.N 097 328 580
email ijla@netspace.net.au

date
September 2018
job.dwg no.
80.18/191'A'
designed by
IJ
scale
1:200 @ A1
1:400 @ A3
no. in set
ONE/THREE
drawn by
AM/HL

Landscape Elements



Timber bridges



Timber seating attached to planters



Raised performance platform



Planted sandstone spalls rain garden



Planning,
Industry &
Environment

Issued under the Environmental Planning and Assessment Act 1979

Approved Application No: SSD-9344

Signed: 


Granted on the: 30 Aug 2019

Sheet No: 15 of 15

Surface Materials



Synthetic grass

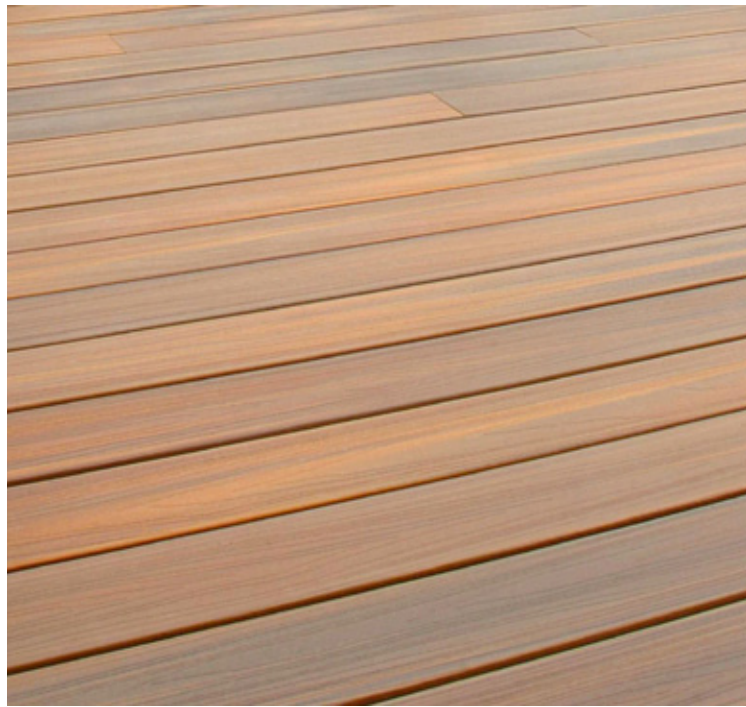

Composite decking

Planting Palette



Acer buergerianum
Trident Maple



Angophora costata
Sydney Red Gum



Elaeocarpus reticulatus
Blueberry Ash



Nyssa sylvatica
Tupelo



Pyrus ussuriensis
Manchurian Pear



Syncarpia glomulifera
Turpentine



Tristaniopsis laurina
Water Gum



Acmena smithii 'Allyn Magic'
Dwarf Lilli Pilli



Banksia ericifolia
Heath Banksia



Dianella caerulea
Paroo Lily



Hardenbergia violacea
Native Sarsparilla



Hibbertia scandens
Guinea Flower



Isolepis nodosa
Nobby Clubrush




Lomandra 'Seascape'
Mat Rush



Phormium 'Bronze Baby'
Dwarf NZ FLax




Themeda australis
Kangaroo Grass

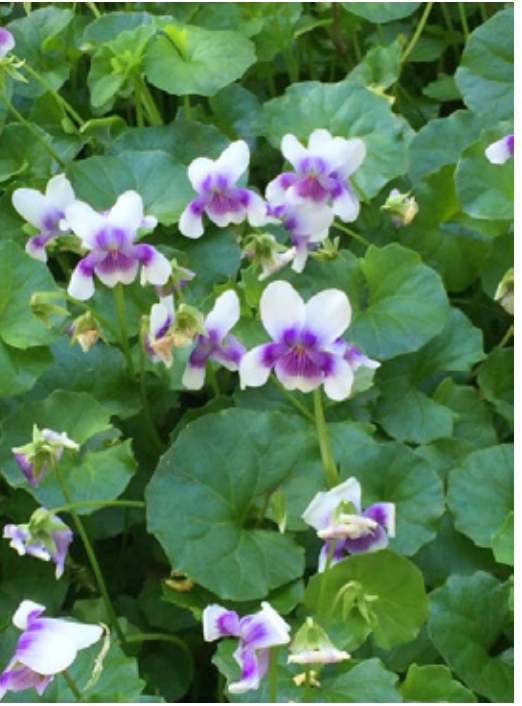

Viola hederacea
Native Violet

REVISIONS
A 19.09.18
1. Revisions to suit revised architectural plans.

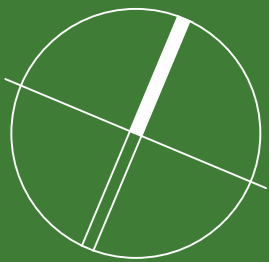

office. 16/303 pacific highway
lindfield nsw 2070
postal. 25 bent street
lindfield nsw 2070
ph 9416 4290 fax 9416 4735
A.C.N 097 328 580
email ijla@netspace.net.au

date
September 2018

job.dwg no.
80.18/192'A'

designed by
IJ

scale
-

no. in set
TWO/THREE

drawn by
AM/HL