

NEW PUBLIC SCHOOL IN WAGGA WAGGA



LOCATION PLAN N.T.S
SITE AREA = 29953.62m²

WAGGA WAGGA SSDA DRAWING LIST		
Sheet Number	Sheet Name	Rev.
00_001	COVER SHEET	B
00_002	DEMOLITION SITE PLAN	B
00_003	SITE ANALYSIS PLAN	B
00_004	OVERALL SITE PLAN	B
00_005	STREET FRONTAGE PLANS - EXISTING AND PROPOSED	B
00_011	COMPOSITE PLAN - LEVEL 00	B
00_012	COMPOSITE PLAN - LEVEL 01	B
00_013	COMPOSITE PLAN - LEVEL 02	B
00_021	COMPOSITE PLAN - ROOF	B
00_031	GFA PLANS & AREA CALCULATIONS	B
00_101	OVERALL SITE ELEVATIONS - SHEET 01	B
00_102	OVERALL SITE ELEVATIONS - SHEET 02	B
00_201	OVERALL SITE SECTIONS - SHEET 01	B
00_202	OVERALL SITE SECTIONS - SHEET 02	B
00_301	SHADOW DIAGRAM - JUNE 21 - 9AM	B
00_302	SHADOW DIAGRAM - JUNE 21 - 12PM	B
00_303	SHADOW DIAGRAM - JUNE 21 - 3PM	B
00_401	RENDERS & MATERIAL BOARD	B
00_801	WALL SECTION - SHEET 01	B
00_802	WALL SECTION - SHEET 02	B



1/11/2019 4:17:00 PM

AMMENDMENTS				DESCRIPTION
REV	BY	DATE		
A	RO	18/10/2019		ISSUE FOR SSDA TOA
B	SZ	04/11/2019		ISSUE FOR SSDA

LEGEND	
CON	CONCRETE
CFC1	CLADDING FC - BASE COLOUR
CFC2	CLADDING FC - MARL COLOUR
DP	DOWNSPIPE
MR	METAL ROOFING - MONUMENT MATT COLOUR
MWC	METAL WALL CLADDING
LV1	ALUMINIUM LOUVRES
BAL01	1300mm GALVANISED BALUSTRADES
BAL02	25 x 150 ALUMINIUM BALUSTARES

PMS	PERFORATED METAL SCREEN
SCR1	SCREEN
ACC1	ACCENT COLOUR 'GREEN'
ACC2	ACCENT COLOUR 'ORANGE'
ACC3	ACCENT COLOUR 'BURNT ORANGE'
ACC4	ACCENT COLOUR 'PURPLE'
ACC5	ACCENT COLOUR 'BLUE'



STRUCTURAL CIVIL NORTHROP ENGINEERS (02) 9241 4188 MECHANICAL ELECTRICAL STEINER WARMING (02) 9967 2200 HYDRAULIC WOOLACOTT (02) 8241 9900 FIRE MCD FIRE ENGINEERING (04) 2392 2746	PERUMAL PEDAVOLI ARCHITECTS T: 02 9291 0000 WEB: www.pp-a.com.au Nominated Architect: Vince Pedavoli NSW reg No.5045 LANDSCAPE ARCHITECT TAYLOR BRAMMER LANDS. ARCH. (02) 9387 8855
--	--




WAGGA WAGGA PS ESTELLA ROAD, ESTELLA, NSW, 2678 NEW HIGH QUALITY CLASSROOMS PACKAGE 2	DRAWING NAME COVER SHEET
---	-----------------------------

PROJECT NORTH				SCALE @ A1	
DRAWN	CHECKED	VERIFIED	DATE		
PPA	JS	Approver	4 NOVEMBER 2019		
DRAWING NUMBER				REVISION	
PROJECT CODE	SCH. REF.	DISC.	TYPE	SERIES#	
NHQ2	-WW-	AR	-DWG	-00_001	B

1/11/2019 1:44:35 PM

LEGEND

- SITE BOUNDARY
- ALL EXISTING FENCES TO BE REMOVED
- VEGETATION TO BE RETAINED
- TREES TO BE REMOVED
- VEGETATION TO BE REMOVED
- EXISTING VEGETATION TO BE RETAINED
- PROPOSED BUILDING FOOTPRINT
- NO WORK AREA

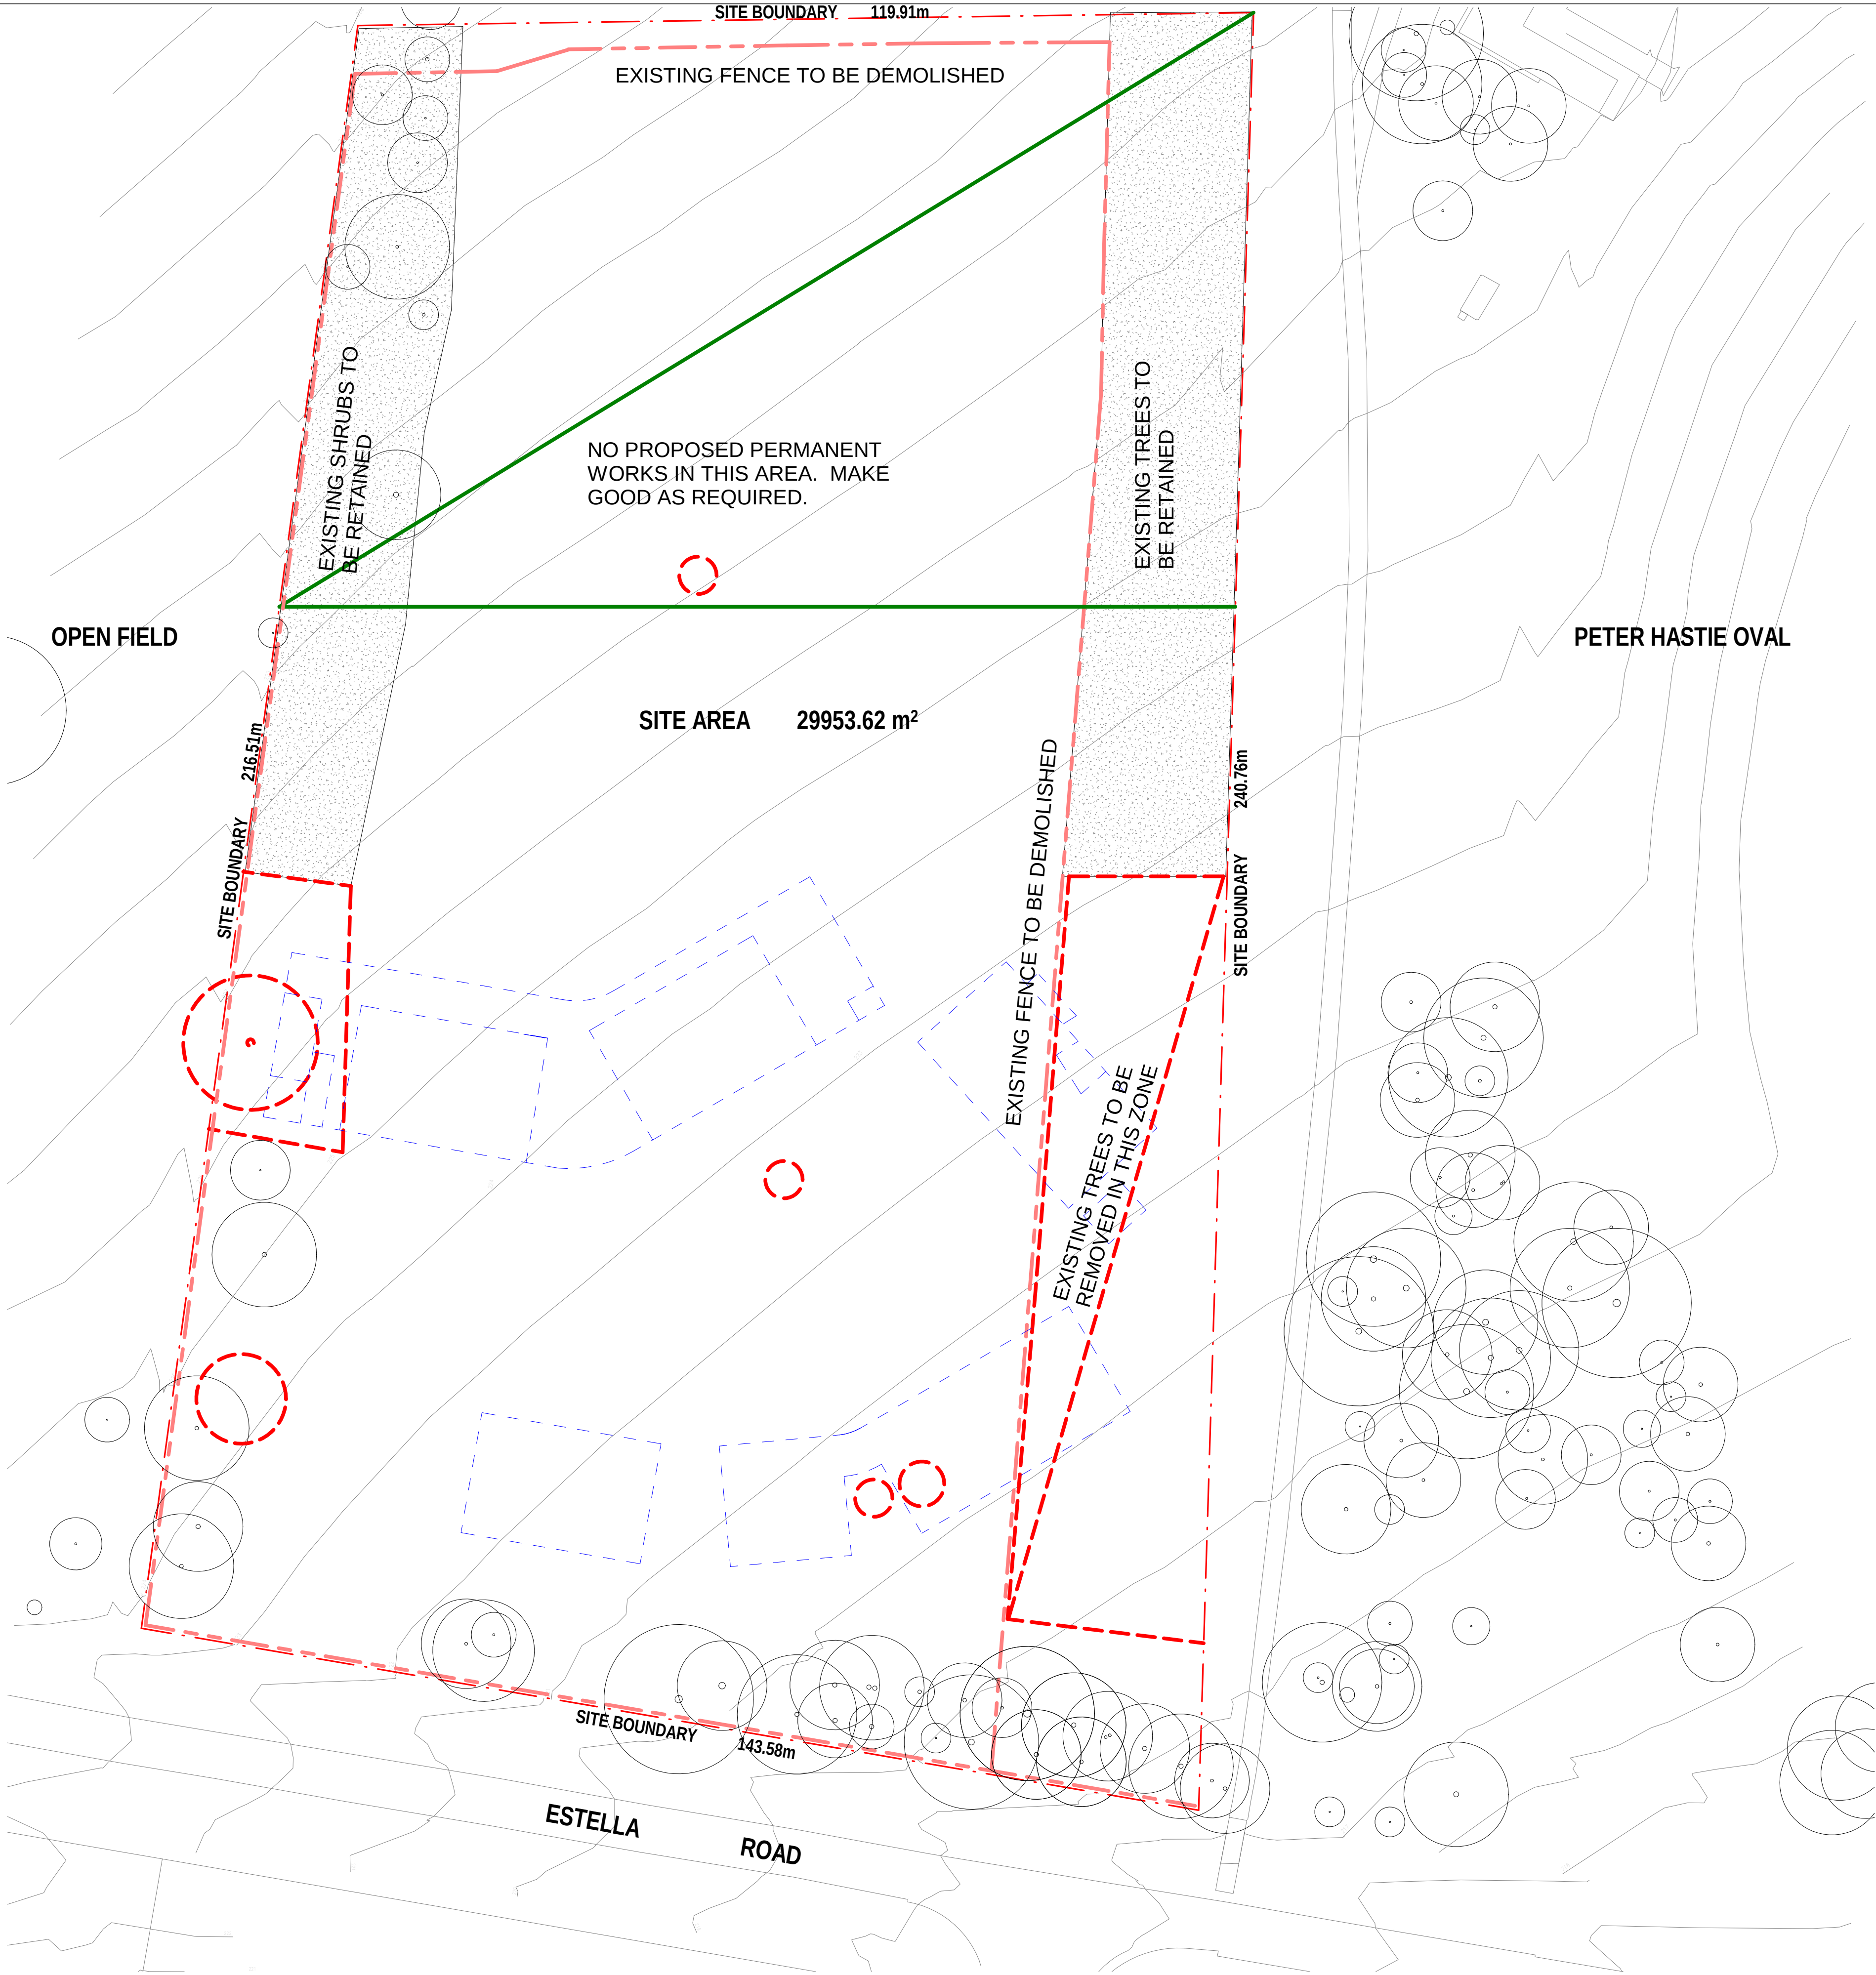

AMMENDMENTS				DESCRIPTION
REV	BY	DATE		
A	RO	18/10/2019		ISSUE FOR SSDA TOA
B	SZ	04/11/2019		ISSUE FOR SSDA

LEGEND	
CON	CONCRETE
CFC1	CLADDING FC_BASE COLOUR
CFC2	CLADDING FC_MARL COLOUR
DP	DOWNPIPE
MR	METAL ROOFING, MONUMENT MATT COLOUR
MWC	METAL WALL CLADDING
LV1	ALUMINIUM LOUVRES
BAL01	1300mm GALVANISED BALUSTRADES
BAL02	25 x 150 ALUMINIUM BALUSTARES

PMS	PERFORATED METAL SCREEN
SCR1	SCREEN
ACC1	ACCENT COLOUR 'GREEN'
ACC2	ACCENT COLOUR 'ORANGE'
ACC3	ACCENT COLOUR 'BURNT ORANGE'
ACC4	ACCENT COLOUR 'PURPLE'
ACC5	ACCENT COLOUR 'BLUE'

HANSEN YUNCKEN

NSW GOVERNMENT

Education

STRUCTURAL, CIVIL NORTHROP ENGINEERS (02) 9241 4188 WEB: www.pp-a.com.au	PERUMAL PEDAVOLI ARCHITECTS T: 02 9291 0000 WEB: www.pp-a.com.au Nominated Architect: Vince Pedavoli NSW reg No.5045
MECHANICAL, ELECTRICAL STEENSHAW WARMING (02) 9967 2200	
HYDRAULIC WOOLACOTT'S (02) 8241 9900	
FIRE MCD FIRE ENGINEERING (04) 2392 2746	LANDSCAPE ARCHITECT TAYLOR BRAMMER LANDS, ARCH. (02) 9387 8855

PERUMAL PEDAVOLI ARCHITECTS

WAGGA WAGGA PS
ESTELLA ROAD, ESTELLA, NSW, 2678
NEW HIGH QUALITY CLASSROOMS PACKAGE 2

DRAWING NAME
DEMOLITION SITE PLAN

PROJECT NORTH

0 5000 10000 15000 20000 25000 30000

SCALE 1 : 500 @ A1

DRAWN	CHECKED	VERIFIED	DATE
PPA	JS	Approver	4 NOVEMBER 2019

DRAWING NUMBER	REVISION
NHQC2 -WW- AR -SSDA-00_002	B

1/11/2019 1:45:27 PM



AMMENDMENTS				DESCRIPTION
REV	BY	DATE		
A	RO	18/10/2019		ISSUE FOR SSDA TOA
B	SZ	04/11/2019		ISSUE FOR SSDA


LEGEND	
CON	CONCRETE
CFC1	CLADDING FC, BASE COLOUR
CFC2	CLADDING FC, MARL COLOUR
DP	DOWNPIPE
MR	METAL ROOFING, MONUMENT MATT COLOUR
MWC	METAL WALL CLADDING
LV1	ALUMINIUM LOUVRES
BAL01	1300mm GALVANISED BALUSTRADES
BAL02	25 x 150 ALUMINIUM BALUSTARES

PMS	PERFORATED METAL SCREEN
SCR1	SCREEN
ACC1	ACCENT COLOUR 'GREEN'
ACC2	ACCENT COLOUR 'ORANGE'
ACC3	ACCENT COLOUR 'BURNT ORANGE'
ACC4	ACCENT COLOUR 'PURPLE'
ACC5	ACCENT COLOUR 'BLUE'




STRUCTURAL, CIVIL NORTHROP ENGINEERS (02) 9241 4188 T: 02 9291 0000 WEB: www.pp-a.com.au
MECHANICAL, ELECTRICAL STEVENSON WARRING (02) 9967 2200
HYDRAULIC WOODACOTT (02) 8241 9900
FIRE MCD FIRE ENGINEERING (04) 2392 2746

PERUMAL PEDAVOLI ARCHITECTS T: 02 9291 0000 WEB: www.pp-a.com.au Nominated Architect: Vince Pedavoli NSW reg No 5045
LANDSCAPE ARCHITECT TAYLOR BRAMMER LANDS, ARCH. (02) 9387 8855

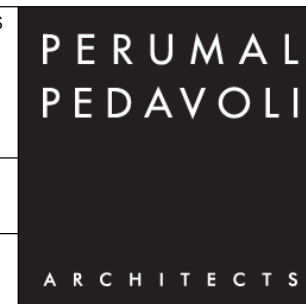

WAGGA WAGGA PS
ESTELLA ROAD, ESTELLA, NSW, 2678
NEW HIGH QUALITY CLASSROOMS PACKAGE 2
DRAWING NAME
SITE ANALYSIS PLAN

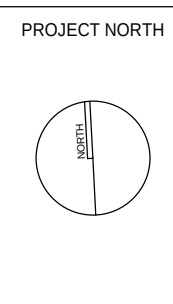

PROJECT NORTH				SCALE 1 : 850 @ A1	
DRAWN	CHECKED	VERIFIED	DATE		
PPA	JS	Approver	4 NOVEMBER 2019		
DRAWING NUMBER				REVISION	
PROJECT CODE	SCH. REF.	DISC.	TYPE	SERIES	
NHQ2	-WW-	AR	-SSDA-	00_003	B

LEGEND

- 1 MAIN ENTRANCE
- 2 PLANT
- 3 SUBSTATION
- 4 WASTE
- 5 SOCIAL COURTYARD COMMUNITY ASSEMBLY AND PLAY
- 6 LIFT
- 7 GAMES COURT
- 8 BICYCLE PARKING
- 9 MAIN SCHOOL SIGN
- 10 LOCATION OF FUTURE DIGITAL SIGN
- 11 UNDERGROUND RAIN WATER TANK

EXISTING TREES

NEW TREES

NEW TREES

NEW TREES

NOTE: REFER LANDSCAPE DRAWINGS FOR LANDSCAPE DETAILS



4/11/2019 3:00:47 PM

AMENDMENTS			
REV	BY	DATE	DESCRIPTION
A	RO	18/10/2019	ISSUE FOR SSDA TOA
B	SZ	04/11/2019	ISSUE FOR SSDA

LEGEND	
CON	CONCRETE
CFC1	CLADDING FC, BASE COLOUR
CFC2	CLADDING FC, MARL COLOUR
DP	DOWNSPIPE
MR	METAL ROOFING, MONUMENT MATT COLOUR
MWC	METAL WALL CLADDING
LV1	ALUMINIUM LOUVRES
BAL01	1300mm GALVANISED BALUSTRADES
BAL02	25 x 150 ALUMINIUM BALUSTARES

PMS	PERFORATED METAL SCREEN
SCR1	SCREEN
ACC1	ACCENT COLOUR 'GREEN'
ACC2	ACCENT COLOUR 'ORANGE'
ACC3	ACCENT COLOUR 'BURNT ORANGE'
ACC4	ACCENT COLOUR 'PURPLE'
ACC5	ACCENT COLOUR 'BLUE'

HANSEN YUNCKEN

NSW GOVERNMENT

Education

STRUCTURAL, CIVIL NORTHROP ENGINEERS T: 02 9291 0000 WEB: www.pp-a.com.au	PERUMAL PEDAVOLI ARCHITECTS T: 02 9291 0000 WEB: www.pp-a.com.au Nominated Architect: Vince Pedavoli NSW reg No 5045
MECHANICAL, ELECTRICAL STEENSHAW WARRING (02) 9967 2200	LANDSCAPE ARCHITECT TAYLOR BRAMMER LANDS, ARCH. (02) 9387 8855
HYDRAULIC WOOLACOTT'S (02) 8241 9900	
FIRE MCD FIRE ENGINEERING (04) 2392 2746	

PERUMAL
PEDAVOLI

ARCHITECTS

WAGGA WAGGA PS
ESTELLA ROAD, ESTELLA, NSW, 2678
NEW HIGH QUALITY CLASSROOMS PACKAGE 2

DRAWING NAME
OVERALL SITE PLAN

PROJECT NORTH

0 5000 10000 15000 20000 25000 30000

SCALE 1: 500 @ A1

DRAWN	CHECKED	VERIFIED	DATE
PPA	JS	Approver	4 NOVEMBER 2019

DRAWING NUMBER


PROJECT CODE SCH. REF. DISC. TYPE SERIES#

NHQC2-WW-AR-SSDA-00_004


REVISION

B

4/11/2019 3:00:47 PM

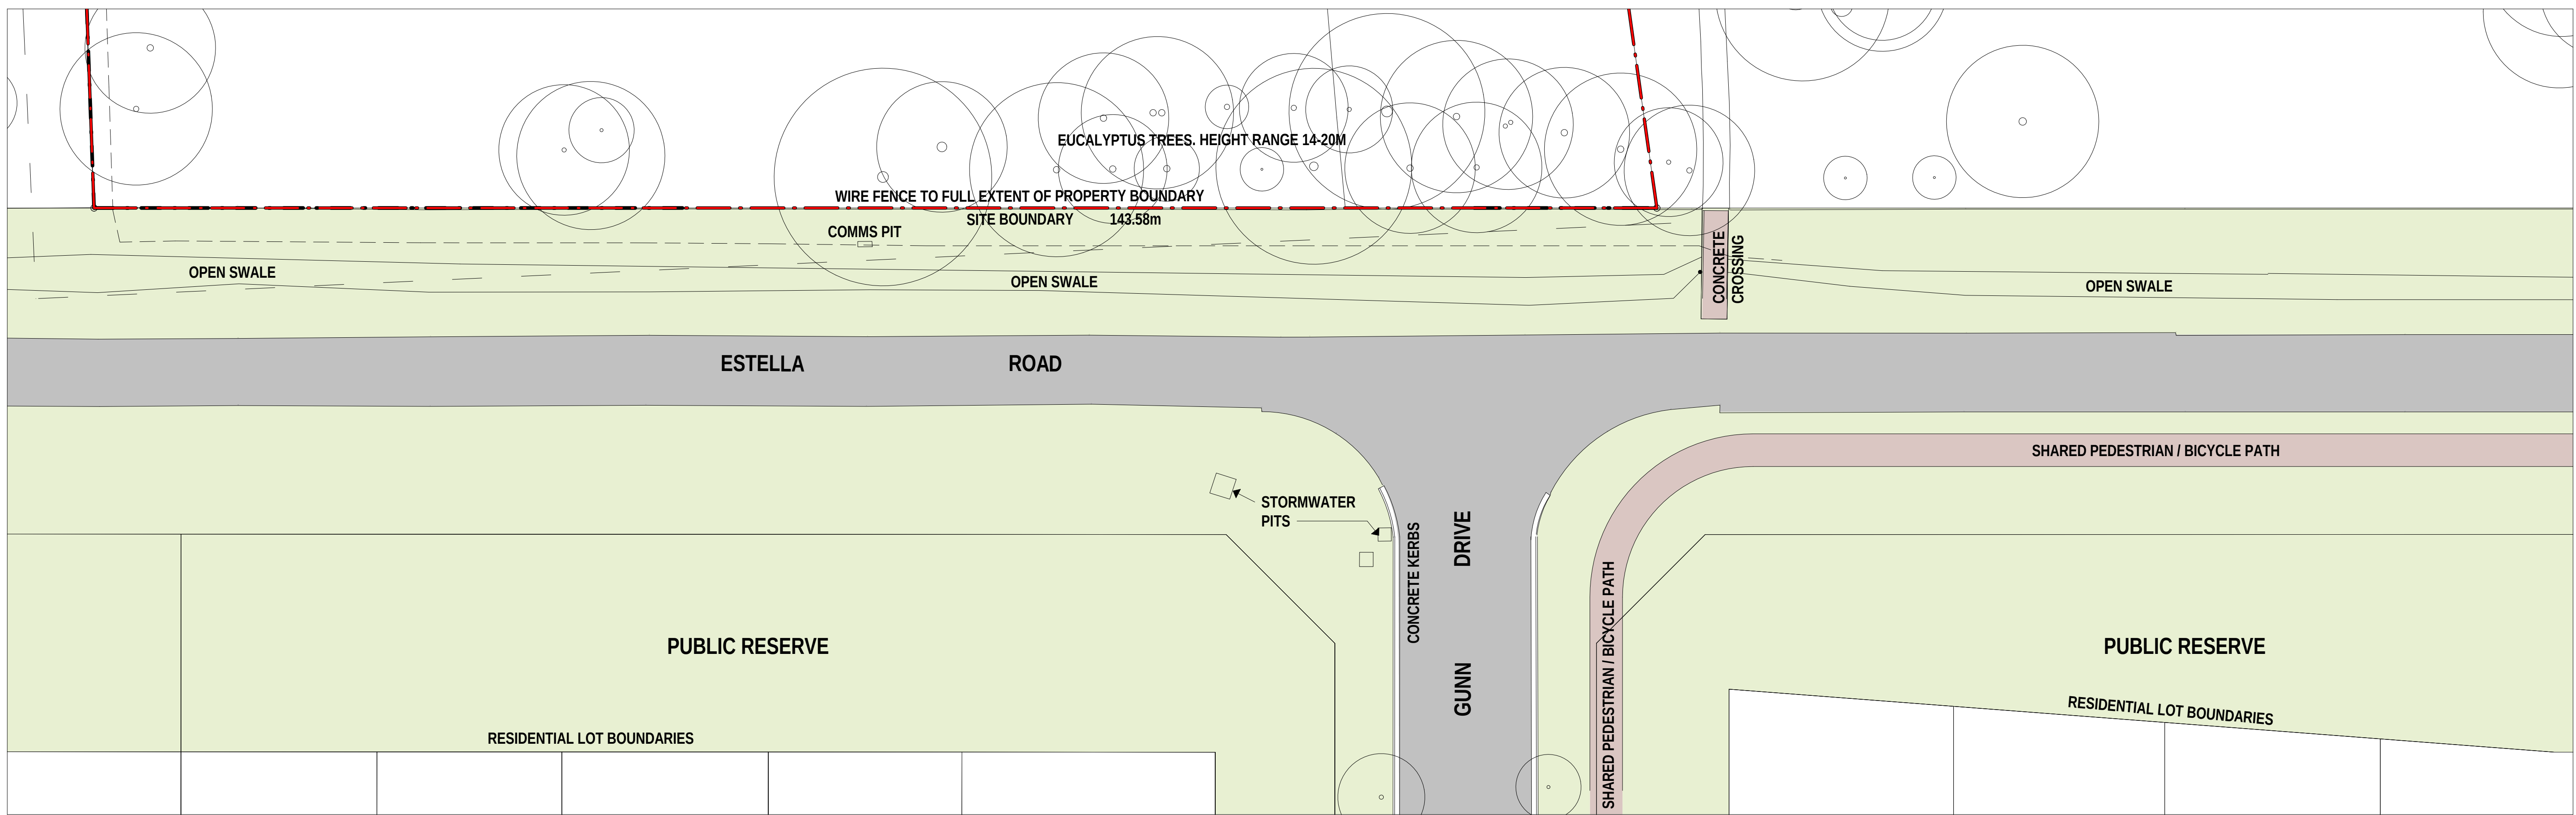

1 EXISTING CONDITIONS PLAN
00_201 1:300

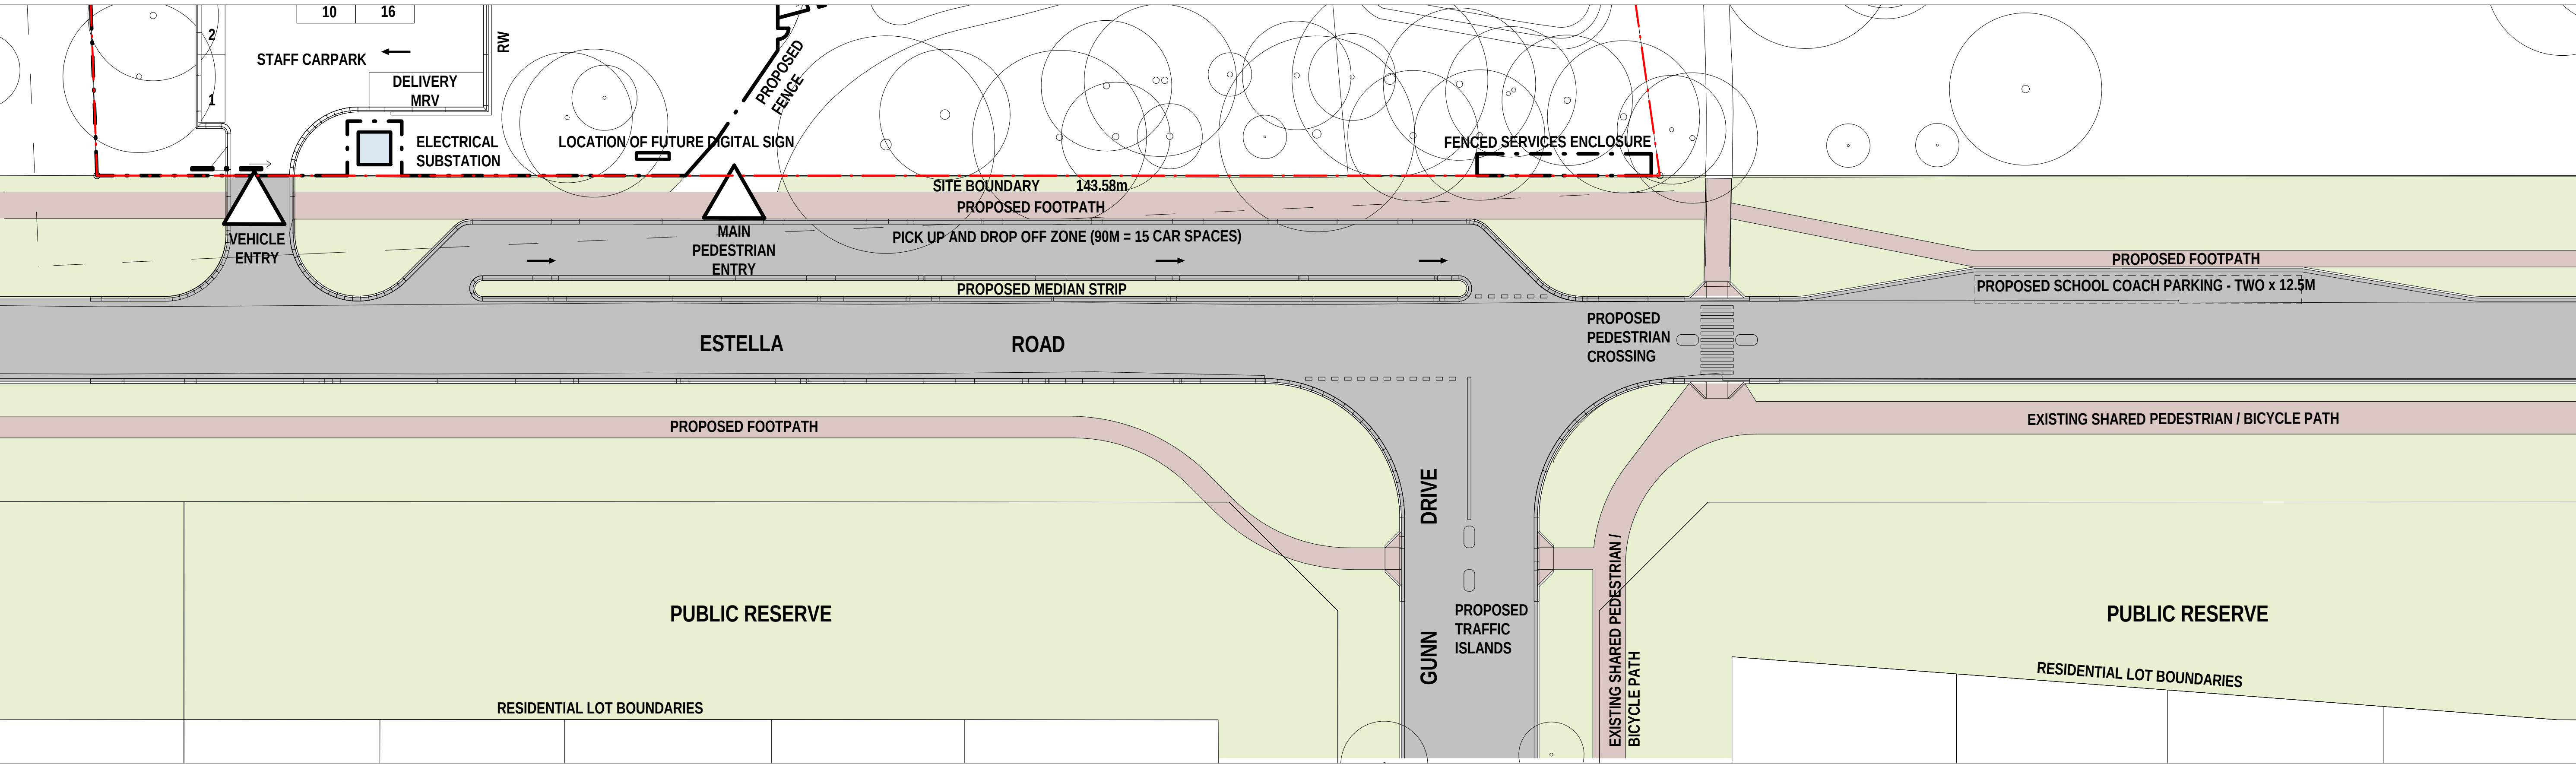

2 PROPOSED PLAN
00_201 1:300

AMENDMENTS				DESCRIPTION
REV	BY	DATE		
A	RO	18/10/2019		ISSUE FOR SSDA TOA
B	SZ	04/11/2019		ISSUE FOR SSDA

LEGEND




STRUCTURAL CIVIL
NORTHROP ENGINEERS
(02) 9241 4188
MECHANICAL ELECTRICAL
STEVEN WARMING
(02) 9967 2200
HYDRAULIC
WOOLACOTT
(02) 8241 9900
FIRE
MCD FIRE ENGINEERING
(04) 2392 2745

PERUMAL PEDAVOLI ARCHITECTS
T: 02 9291 0000
WEB: www.pp-a.com.au
Nominated Architect:
Vince Pedavoli NSW reg No 5045

LANDSCAPE ARCHITECT
TAYLOR BRAMMER LANDS ARCH.
(02) 9387 8855

PERUMAL
PEDAVOLI
ARCHITECTS

WAGGA WAGGA PS
ESTELLA ROAD, ESTELLA, NSW, 2678
NEW HIGH QUALITY CLASSROOMS PACKAGE 2
DRAWING NAME
STREET FRONTAGE PLANS -
EXISTING AND PROPOSED

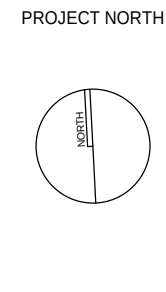


					SCALE 1:300 @ A1	
DRAWN	CHECKED	VERIFIED	DATE			
Author	Checker	Approver	4 NOVEMBER 2019			
DRAWING NUMBER					REVISION	
PROJECT CODE	SCH. REF.	DISC.	TYPE	SERIES#		
NHQC2 - LP - AR -SSDA-00_005					B	

1/11/2019 1:47:10 PM


CAR SPACES:	21
ACCESSIBLE CAR SPACES:	1
BICYCLE:	40
DELIVERY MRV:	1

SITE BOUNDARY 216.51m

 SITE BOUNDARY 240.76m

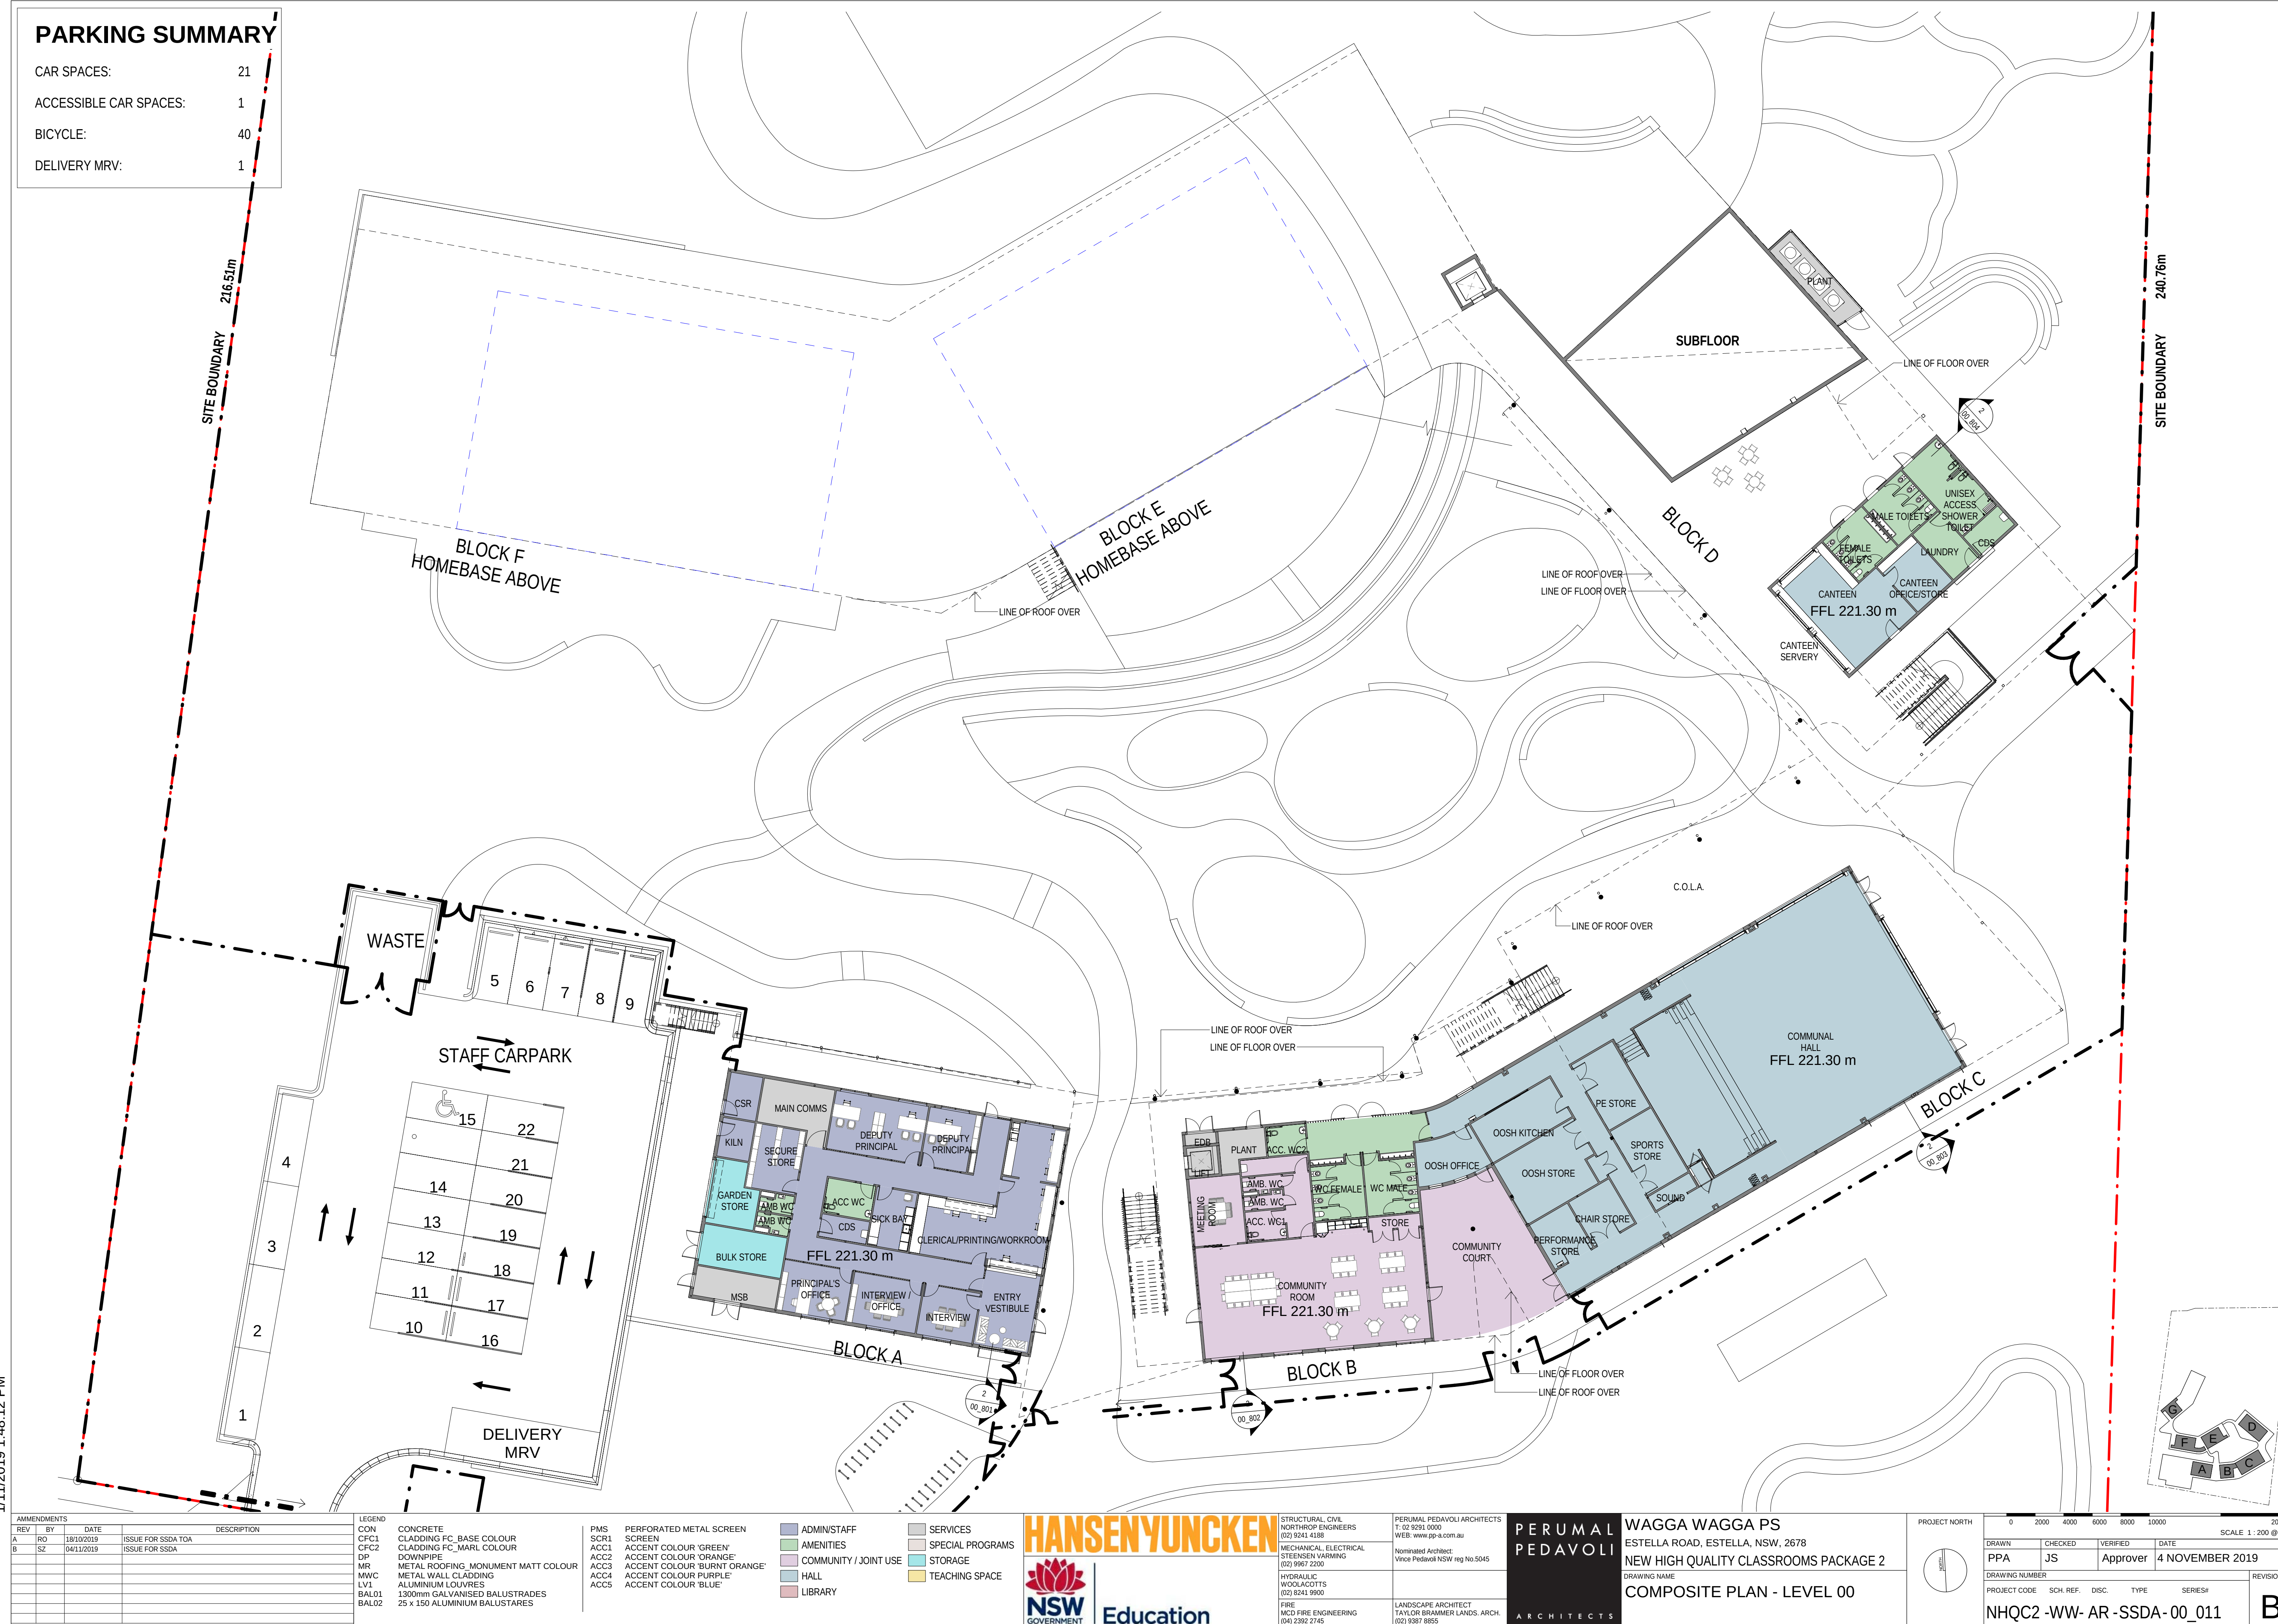

4/11/2019 3:03:51 PM

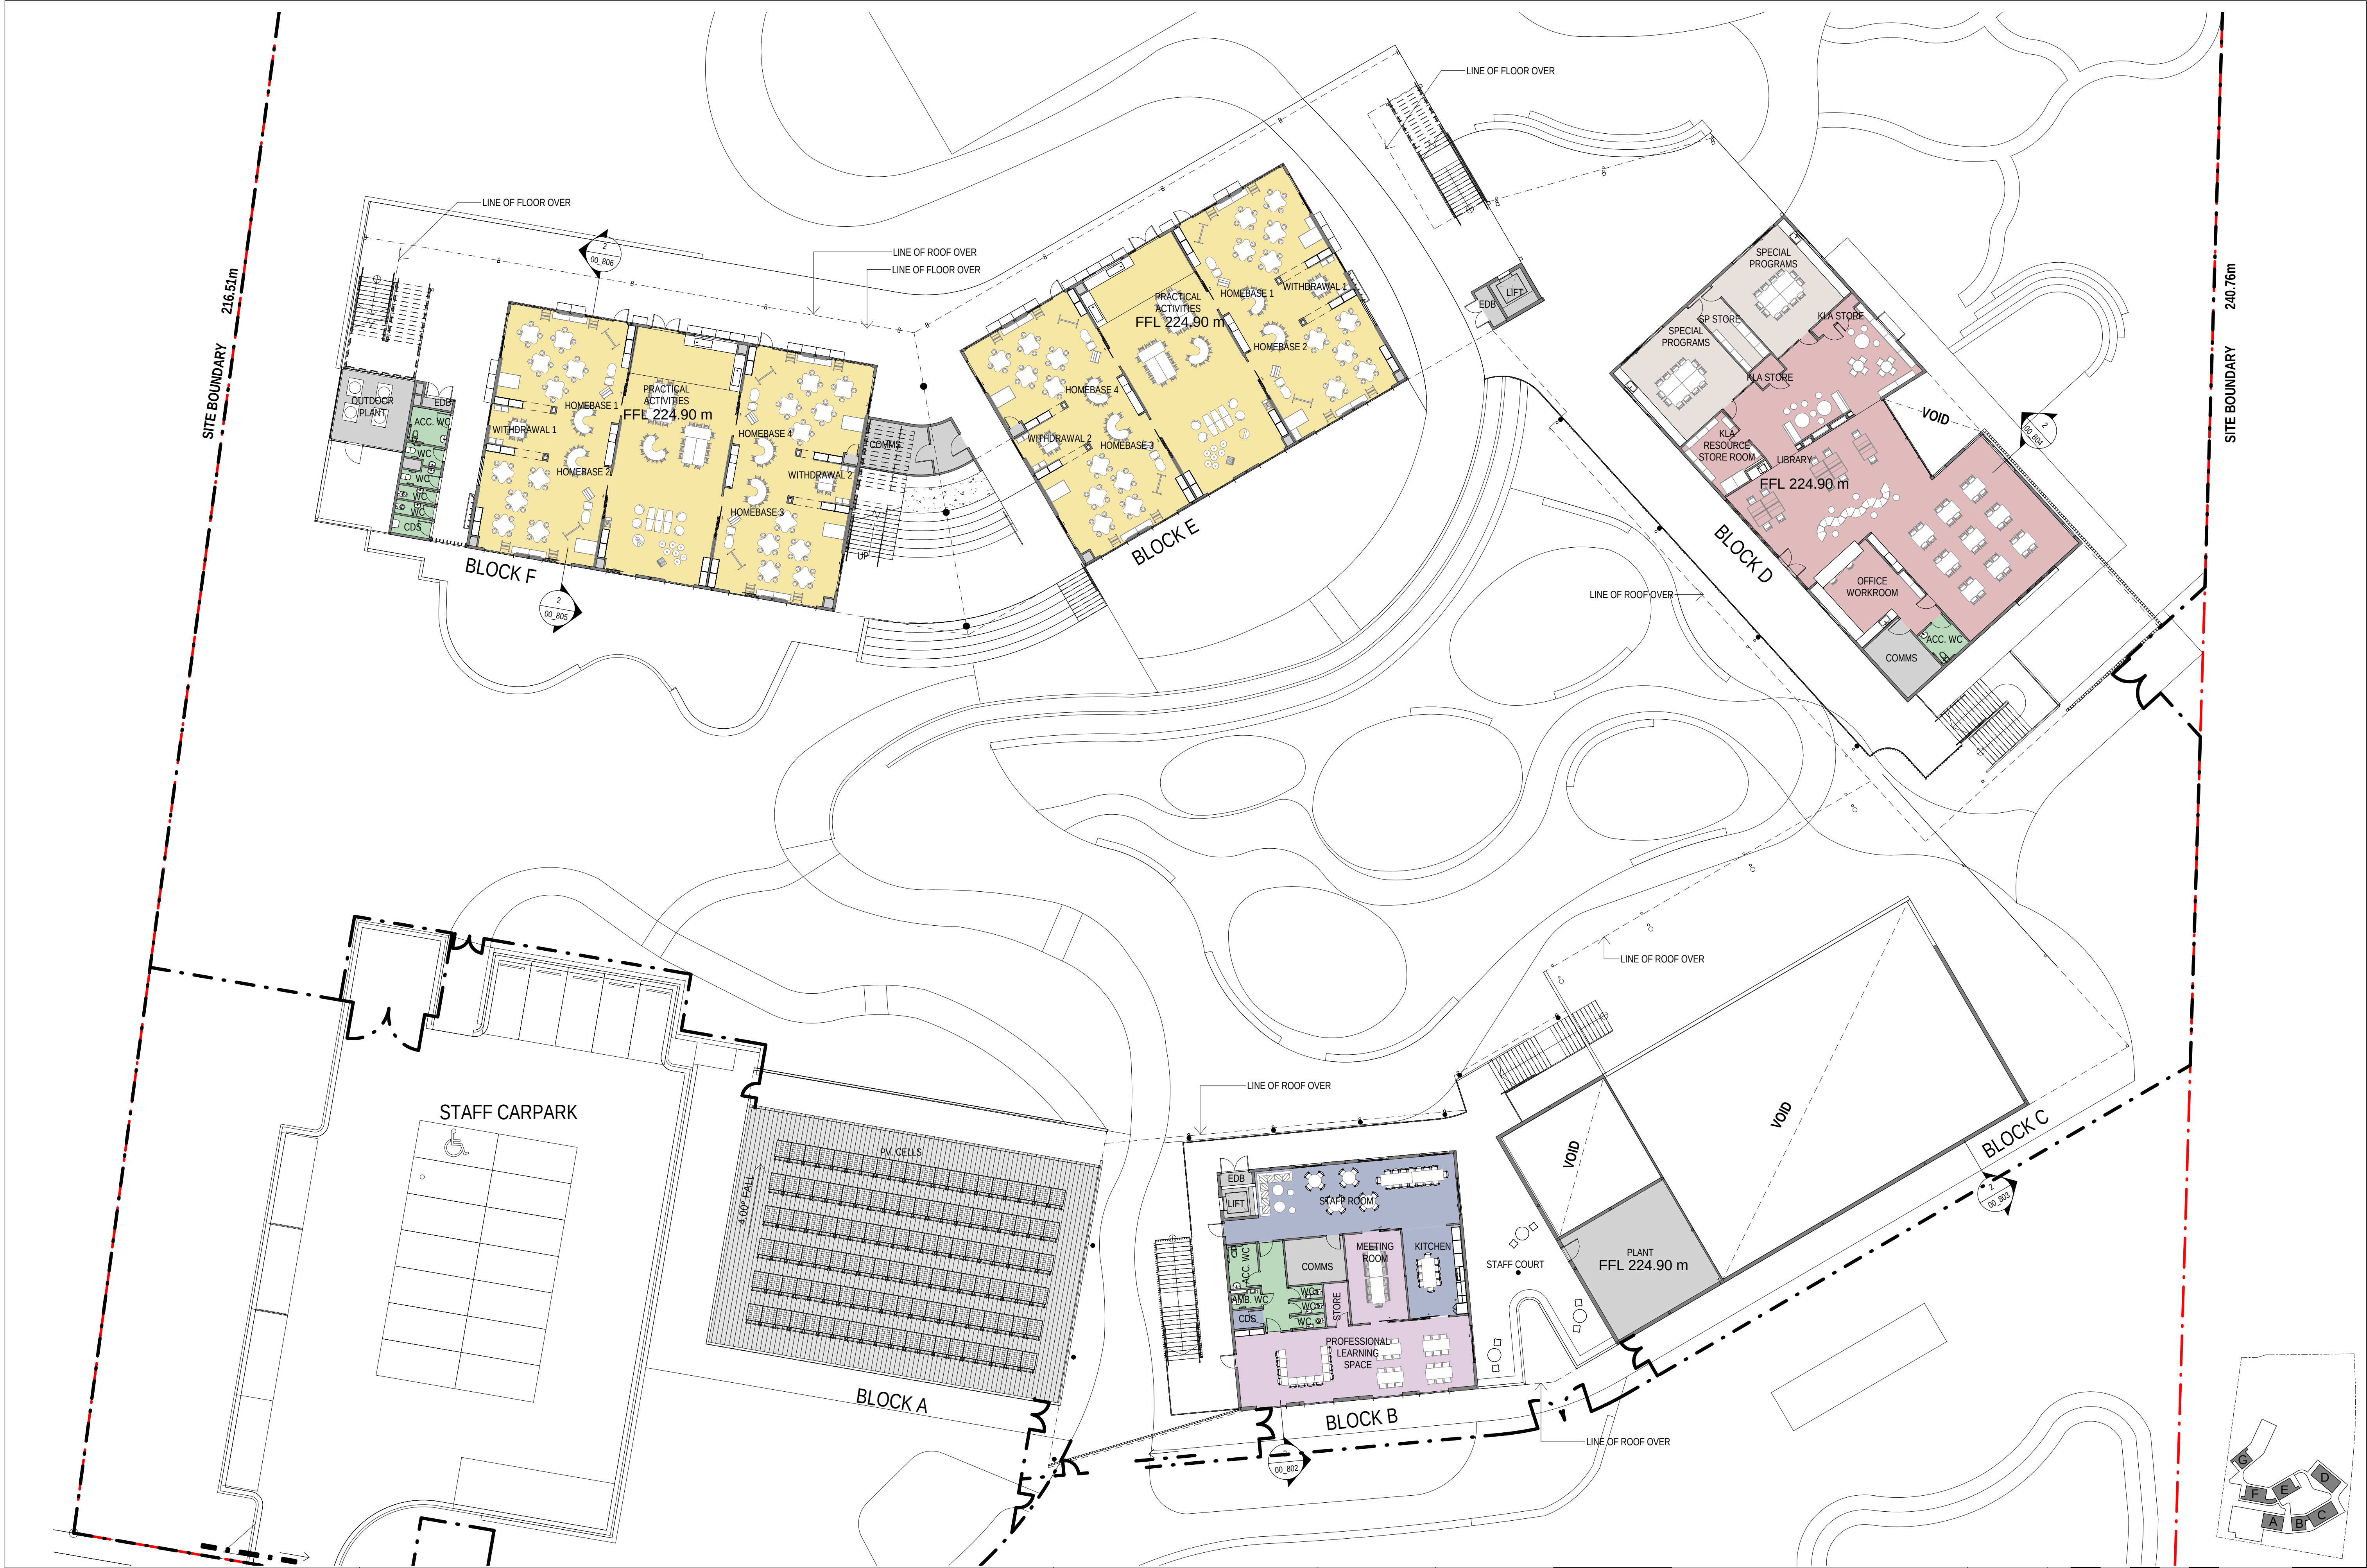

AMENDMENTS				DESCRIPTION
REV	BY	DATE		
A	RO	18/10/2019		ISSUE FOR SSDA TOA
B	SZ	04/11/2019		ISSUE FOR SSDA

LEGEND	
CON	CONCRETE
CFC1	CLADDING FC BASE COLOUR
CFC2	CLADDING FC MARL COLOUR
DP	DOWNPIPE
MR	METAL ROOFING, MONUMENT MATT COLOUR
MWC	METAL WALL CLADDING
LV1	ALUMINIUM LOUVRES
BAL01	1300mm GALVANISED BALUSTRADES
BAL02	25 x 150 ALUMINIUM BALUSTRADES

PMS	PERFORATED METAL SCREEN
SCR1	SCREEN
ACC1	ACCENT COLOUR 'GREEN'
ACC2	ACCENT COLOUR 'ORANGE'
ACC3	ACCENT COLOUR 'BURNT ORANGE'
ACC4	ACCENT COLOUR 'PURPLE'
ACC5	ACCENT COLOUR 'BLUE'

ADMIN/STAFF	SERVICES
AMENITIES	SPECIAL PROGRAMS
COMMUNITY / JOINT USE	STORAGE
HALL	TEACHING SPACE
LIBRARY	





STRUCTURAL CIVIL	PERUMAL PEDAVOLI ARCHITECTS
NORTHROP ENGINEERS	T: 02 9291 0000
(02) 9241 4188	WEB: www.pp-a.com.au
MECHANICAL, ELECTRICAL	Nominated Architect:
STEENERS WARMING	Vince Pedavoli NSW reg No 5045
(02) 9967 2200	
HYDRAULIC	LANDSCAPE ARCHITECT
WOOLACOTT	TAYLOR BRAMMER LANDS, ARCH.
(02) 8241 9900	(02) 9387 8855
FIRE	
MCD FIRE ENGINEERING	
(04) 2392 2745	

PERUMAL PEDAVOLI ARCHITECTS
ARCHITECTS

WAGGA WAGGA PS
ESTELLA ROAD, ESTELLA, NSW, 2678
NEW HIGH QUALITY CLASSROOMS PACKAGE 2
COMPOSITE PLAN - LEVEL 01

DRAWING NAME	COMPOSITE PLAN - LEVEL 01
PROJECT CODE	SCH. REF.
DISC.	TYPE
SERIES	REVISION
NHQC2-WW-AR-SSDA-00_012	B

PROJECT NORTH	0	2000	4000	6000	8000	10000	20000
SCALE 1: 200 @ A1							
DRAWN	CHECKED	VERIFIED	DATE				
PPA	JS	Approver	4 NOVEMBER 2019				
DRAWING NUMBER							
PROJECT CODE	SCH. REF.	DISC.	TYPE	SERIES	REVISION		
NHQC2-WW-AR-SSDA-00_012					B		

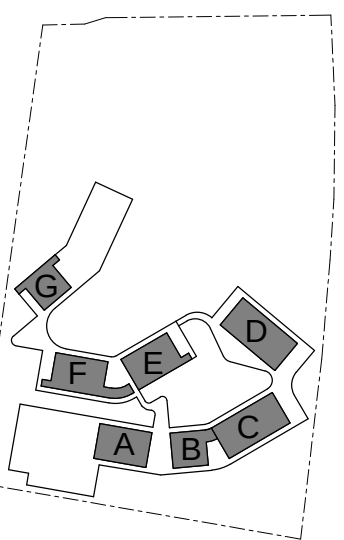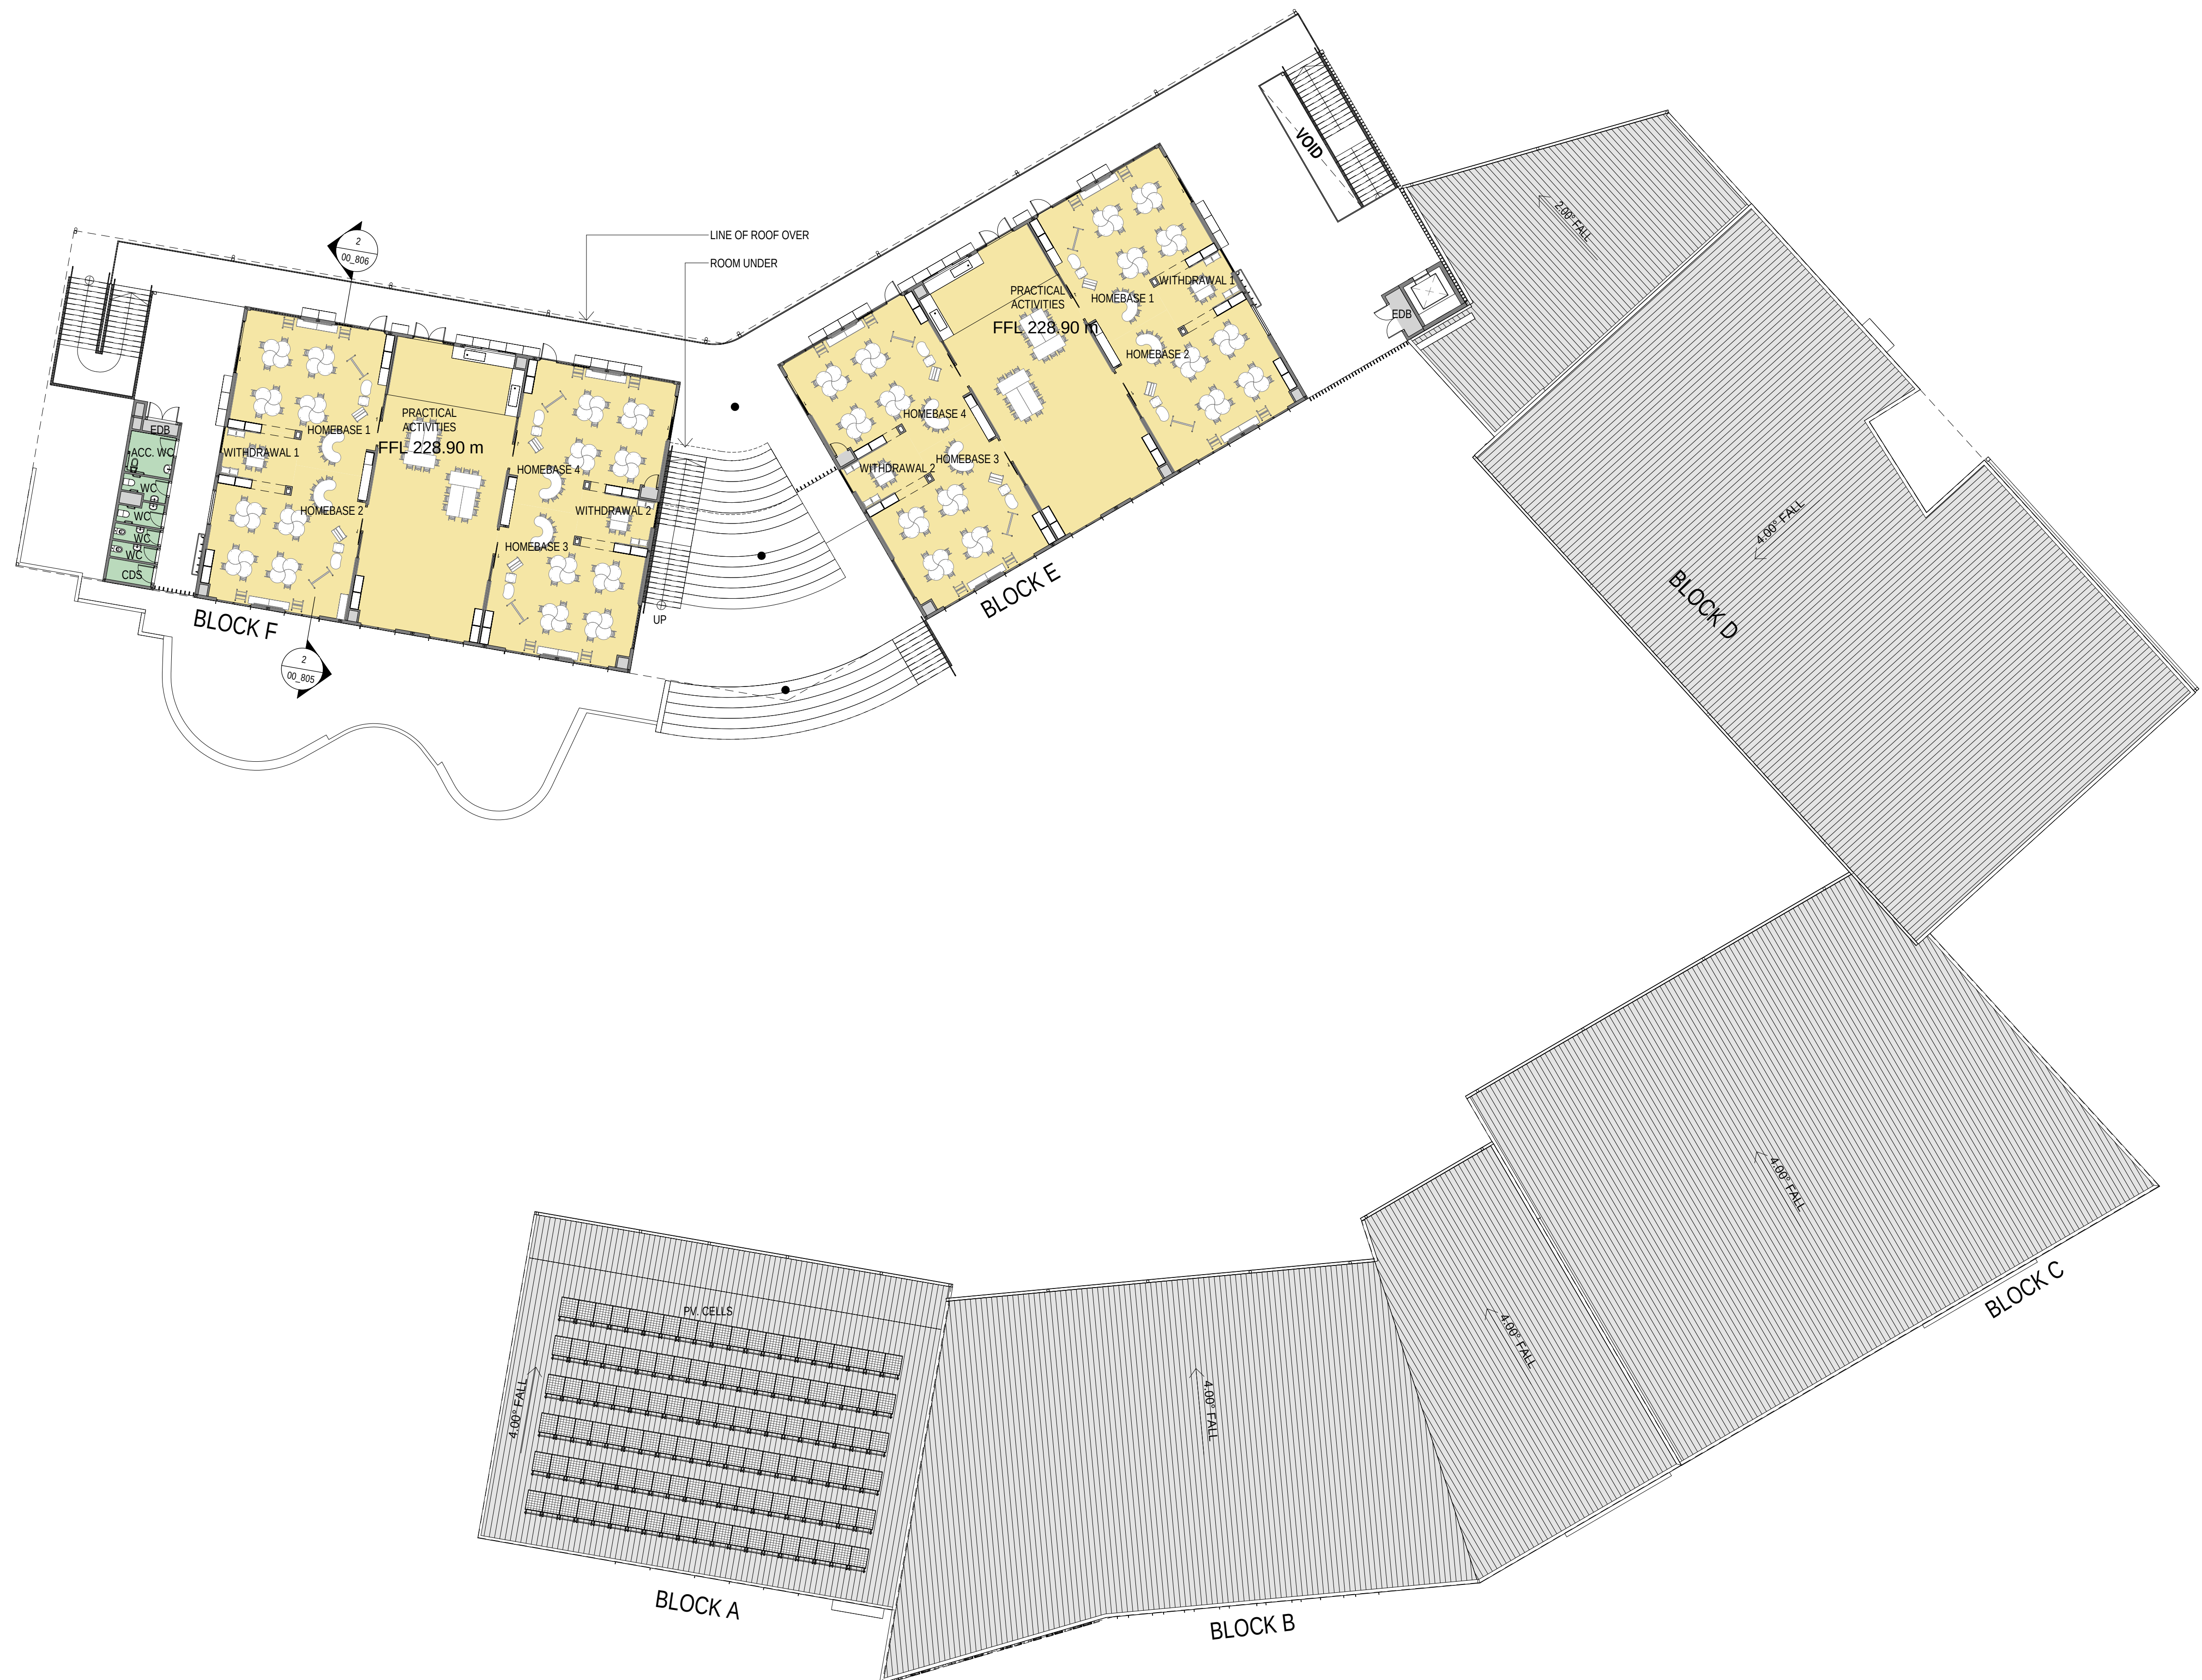[illegible]

LEGEND	
CON	CONCRETE
CF1	CLADDING FC_BASE COLOUR
CF2	CLADDING FC_MARL COLOUR
DP	DOWNPIPE
MR	METAL ROOFING_MONUMENT MATT COLOUR
MWC	METAL WALL CLADDING
LV1	ALUMINIUM LOUVRES
BAL01	1300mm GALVANISED BALUSTRADES
BAL02	25 x 150 ALUMINIUM BALUSTARES

PMS	PERFORATED METAL SCREEN
SCR1	SCREEN
ACC1	ACCENT COLOUR 'GREEN'
ACC2	ACCENT COLOUR 'ORANGE'
ACC3	ACCENT COLOUR 'BURNT ORANGE'
ACC4	ACCENT COLOUR 'PURPLE'
ACC5	ACCENT COLOUR 'BLUE'

	ADMIN/STAFF		SERVICES
	AMENITIES		SPECIAL PROGRAMS
	COMMUNITY / JOINT USE		STORAGE
	HALL		TEACHING SPACE
	LIBRARY		

HANSEN YUNCKEN

 **NSW**
GOVERNMENT

Education

STRUCTURAL, CIVIL NORTHROP ENGINEERS (02) 9241 4188
MECHANICAL, ELECTRICAL STEENSEN VARMING (02) 9967 2200
HYDRAULIC WOOLACOTTS (02) 8241 9900
FIRE MCD FIRE ENGINEERING (04) 2392 2745

PERUMAL PEDAVOLI ARCHITECTS T: 02 9291 0000 WEB: www.pp-a.com.au	
Nominated Architect: Vince Pedavoli NSW reg No.5045	
LANDSCAPE ARCHITECT TAYLOR BRAMMER LANDS. ARCH. (02) 9387 8855	

PERUMAL
PEDAVOLI

ARCHITECTS

WAGGA WAGGA PS
ESTELLA ROAD, ESTELLA, NSW, 2678
NEW HIGH QUALITY CLASSROOMS PACKAGE 2
DRAWING NAME
COMPOSITE PLAN - LEVEL 02

PROJECT NORTH

0 2000 4000 6000 8000 10000 12000

SCALE 1" = 200' @ A

DRAWN	CHECKED	VERIFIED	DATE
JS		Approver	4 NOVEMBER 2019

DRAWING NUMBER

PROJECT CODE SCH. REF. DISC. TYPE SERIES#

NHQC2-WW-AR-SSDA-00_013



REVISION

B

1/11/2019 5:16:30 PM

SITE BOUNDARY 216.51m

SITE BOUNDARY 240.76m

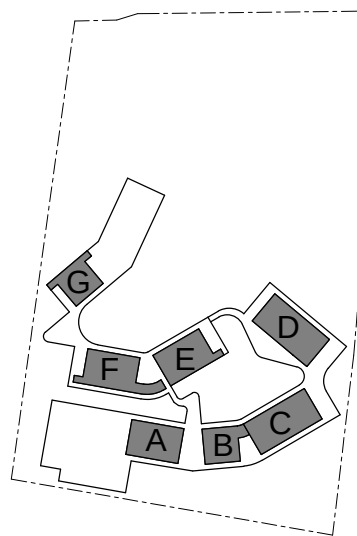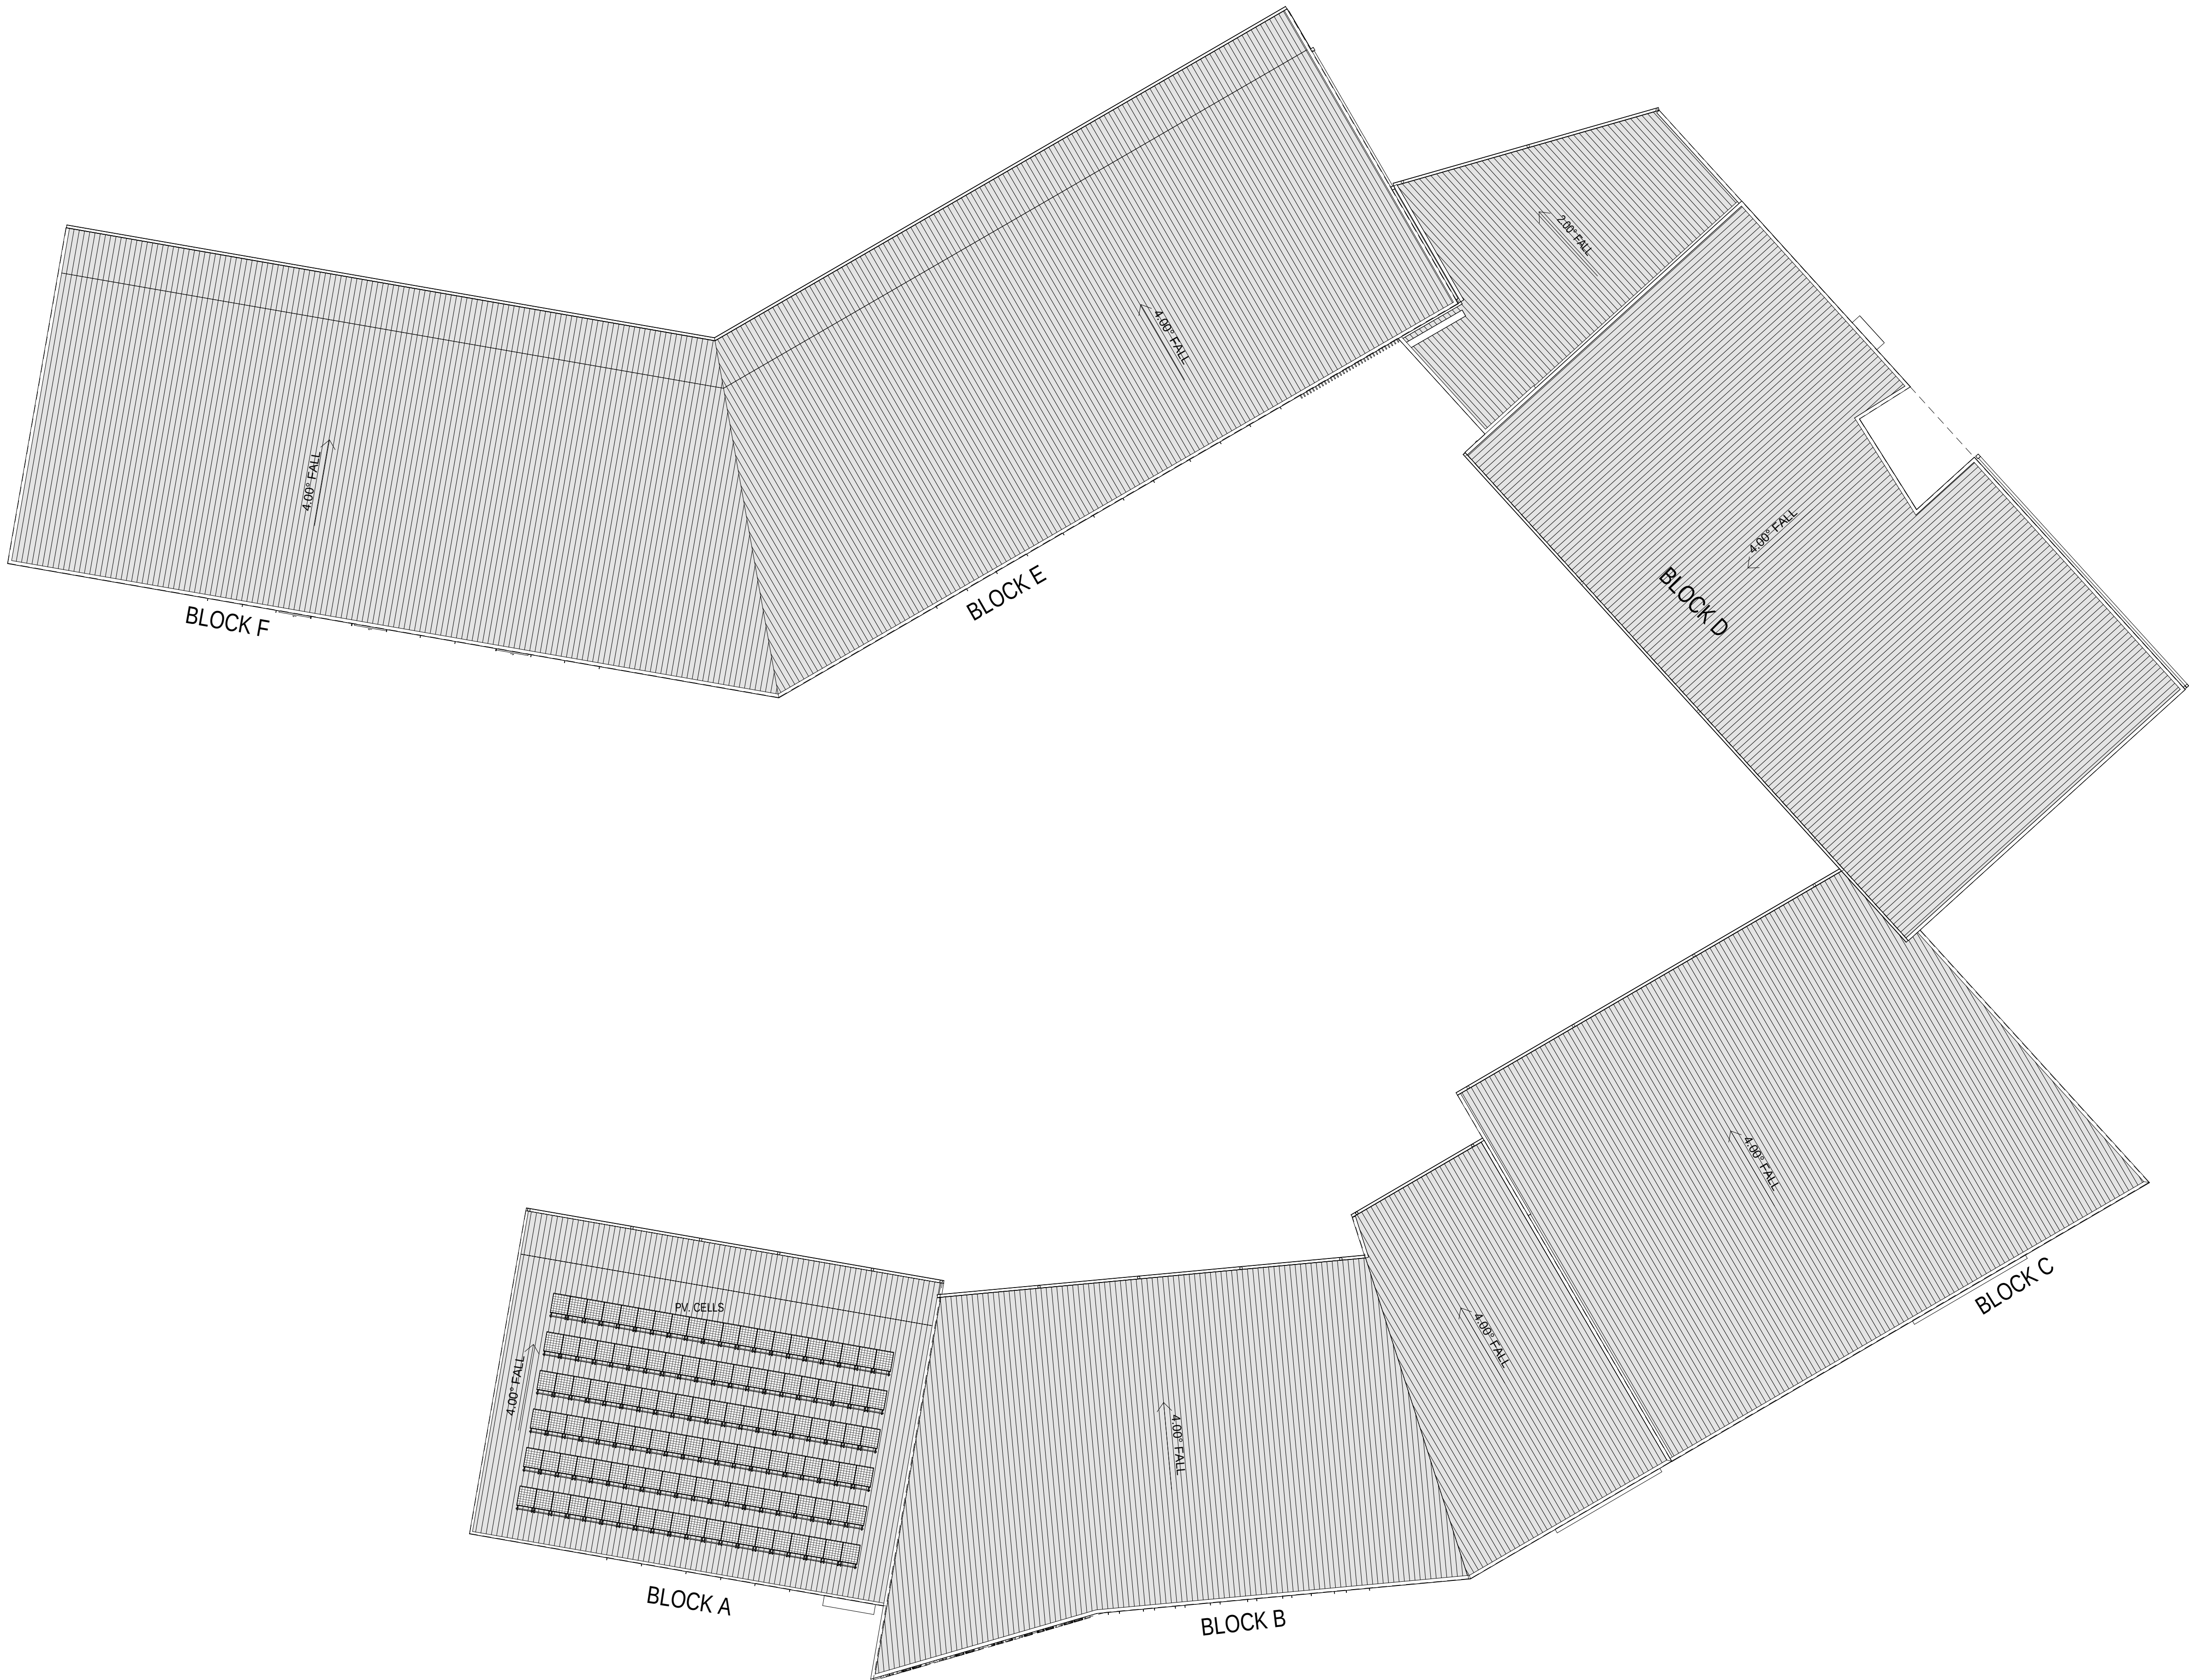

AMMENDMENTS				DESCRIPTION	
REV	BY	DATE			
A	RO	18/10/2019		ISSUE FOR SSDA TOA	
B	SZ	04/11/2019		ISSUE FOR SSDA	

LEGEND	
CON	CONCRETE
CFC1	CLADDING FC_BASE COLOUR
CFC2	CLADDING FC_MARL COLOUR
DP	DOWNPIPE
MR	METAL ROOFING_MONUMENT MATT COLOUR
MWC	METAL WALL CLADDING
LV1	ALUMINIUM LOUVRES
BAL01	1300mm GALVANISED BALUSTRADES
BAL02	25 x 150 ALUMINIUM BALUSTARES

PMS	PERFORATED METAL SCREEN
SCR1	SCREEN
ACC1	ACCENT COLOUR 'GREEN'
ACC2	ACCENT COLOUR 'ORANGE'
ACC3	ACCENT COLOUR 'BURNT ORANGE'
ACC4	ACCENT COLOUR 'PURPLE'
ACC5	ACCENT COLOUR 'BLUE'



STRUCTURAL CIVIL
NORTHROP ENGINEERS
(02) 9241 4188
MECHANICAL, ELECTRICAL
STEENSHAW ENGINEERING
(02) 9967 2200
HYDRAULIC
WOOLACOTT
(02) 8241 9900
FIRE
MCD FIRE ENGINEERING
(04) 2392 2746

PERUMAL PEDAVOLI ARCHITECTS
T: 02 9291 0000
WEB: www.pp-a.com.au
Nominated Architect:
Vince Pedavoli NSW reg No.5045
LANDSCAPE ARCHITECT
TAYLOR BRAMMER LANDS. ARCH.
(02) 9387 8855

PERUMAL
PEDAVOLI
ARCHITECTS

WAGGA WAGGA PS
ESTELLA ROAD, ESTELLA, NSW, 2678
NEW HIGH QUALITY CLASSROOMS PACKAGE 2
DRAWING NAME
COMPOSITE PLAN - ROOF

PROJECT NORTH				SCALE 1: 200 @ A1	
0 2000 4000 6000 8000 10000 20000					
DRAWN	CHECKED	VERIFIED	DATE		
PPA	JS	Approver	4 NOVEMBER 2019		
DRAWING NUMBER				REVISION	
PROJECT CODE	SCH. REF.	DISC.	TYPE	SERIES#	
NHQC2 -WW- AR -SSDA-00_021				B	

	Area Schedule (GFA)		
	Name	Level	Area
	Block A	LEVEL - 00	344.24 m²
		SUBTOTAL	344.24 m²
	Block B	LEVEL - 00	235.92 m²
	Block B	LEVEL -01	242.56 m²
		SUBTOTAL	478.48 m²
	Block C	LEVEL - 00	523.38 m²
		SUBTOTAL	523.38 m²
	Block D	LEVEL - 00	126.98 m²
	Block D	LEVEL -01	424.13 m²
		SUBTOTAL	551.11 m²
	Block E	LEVEL -01	409.80 m²
	Block E	LEVEL - 02	409.80 m²
		SUBTOTAL	819.60 m²
	Block F	LEVEL -01	409.80 m²
	Block F	LEVEL -01	20.93 m²
	Block F	LEVEL - 02	409.80 m²
	Block F	LEVEL - 02	20.93 m²
		SUBTOTAL	861.46 m²

Total Site Area: 29953.62m²

GFA Total: 3578.27 m²

Floor Space Ratio: 0.12 : 1

Wagga Wagga Local Environmental Plan 2010

GFA definition:

gross floor area means the sum of the floor area of each floor of a building measured from the internal face of external walls, or from the internal face of walls separating the building from any other building, measured at a height of 1.4 metres above the floor,

and includes—

- (a) the area of a mezzanine, and
- (b) habitable rooms in a basement or an attic, and
- (c) any shop, auditorium, cinema, and the like, in a basement or attic,

but excludes—

- (d) any area for common vertical circulation, such as lifts and stairs, and
- (e) any basement—
 - (i) storage, and
 - (ii) vehicular access, loading areas, garbage and services, and
- (f) plant rooms, lift towers and other areas used exclusively for mechanical services or ducting, and
- (g) car parking to meet any requirements of the consent authority (including access to that car parking), and
- (h) any space used for the loading or unloading of goods (including access to it), and
- (i) terraces and balconies with outer walls less than 1.4 metres high, and
- (j) voids above a floor at the level of a storey or storey above.

[illegible]

LEGEND	
CON	CONCRETE
CF1	CLADDING FC_BASE COLOUR
CF2	CLADDING FC_MARL COLOUR
DP	DOWNPIPE
MR	METAL ROOFING_MONUMENT MATT COLOUR
MWC	METAL WALL CLADDING
LV1	ALUMINIUM LOUVRES
BAL01	1300mm GALVANISED BALUSTRADES
BAL02	25 x 150 ALUMINIUM BALUSTARES

PMS	PERFORATED METAL SCREEN
SCR1	SCREEN
ACC1	ACCENT COLOUR 'GREEN'
ACC2	ACCENT COLOUR 'ORANGE'
ACC3	ACCENT COLOUR 'BURNT ORANGE'
ACC4	ACCENT COLOUR 'PURPLE'
ACC5	ACCENT COLOUR 'BLUE'



STRUCTURAL, CIVIL NORTHROP ENGINEERS (02) 9241 4188	PERUMAL PEDAVOLI ARCHITECTS T: 02 9291 0000 WEB: www.pp-a.com.au
MECHANICAL, ELECTRICAL STEENSEN VARMING (02) 9967 2200	Nominated Architect: Vince Pedavoli NSW reg No 5045
HYDRAULIC WOOLCOTTS (02) 8241 9900	
FIRE MCD FIRE ENGINEERING (04) 2392 2745	LANDSCAPE ARCHITECT TAYLOR BRAMMER LANDS. ARCH. (02) 9387 8855

PERUMAL
PEDAVOLI

ARCHITECTS

WAGGA WAGGA PS
ESTELLA ROAD, ESTELLA, NSW, 2678
NEW HIGH QUALITY CLASSROOMS PACKAGE 2


DRAWING NAME

**GFA PLANS & AREA
CALCULATIONS**

PROJECT NORTH	0 5000 10000 15000 20000 25000 30000					
	SCALE As indicated @ A1					
	DRAWN		CHECKED		VERIFIED	
	PPA		JS		Approver	
	DRAWING NUMBER		4 NOVEMBER 2019		DATE	
PROJECT CODE		SCH. REF.		DISC.		
NHQC2 -WW-		AR		DWG		
				TYPE		
				SERIES#		
				_031		
B						



1 SOUTH ELEVATION (ESTELLA ROAD)
1 : 200

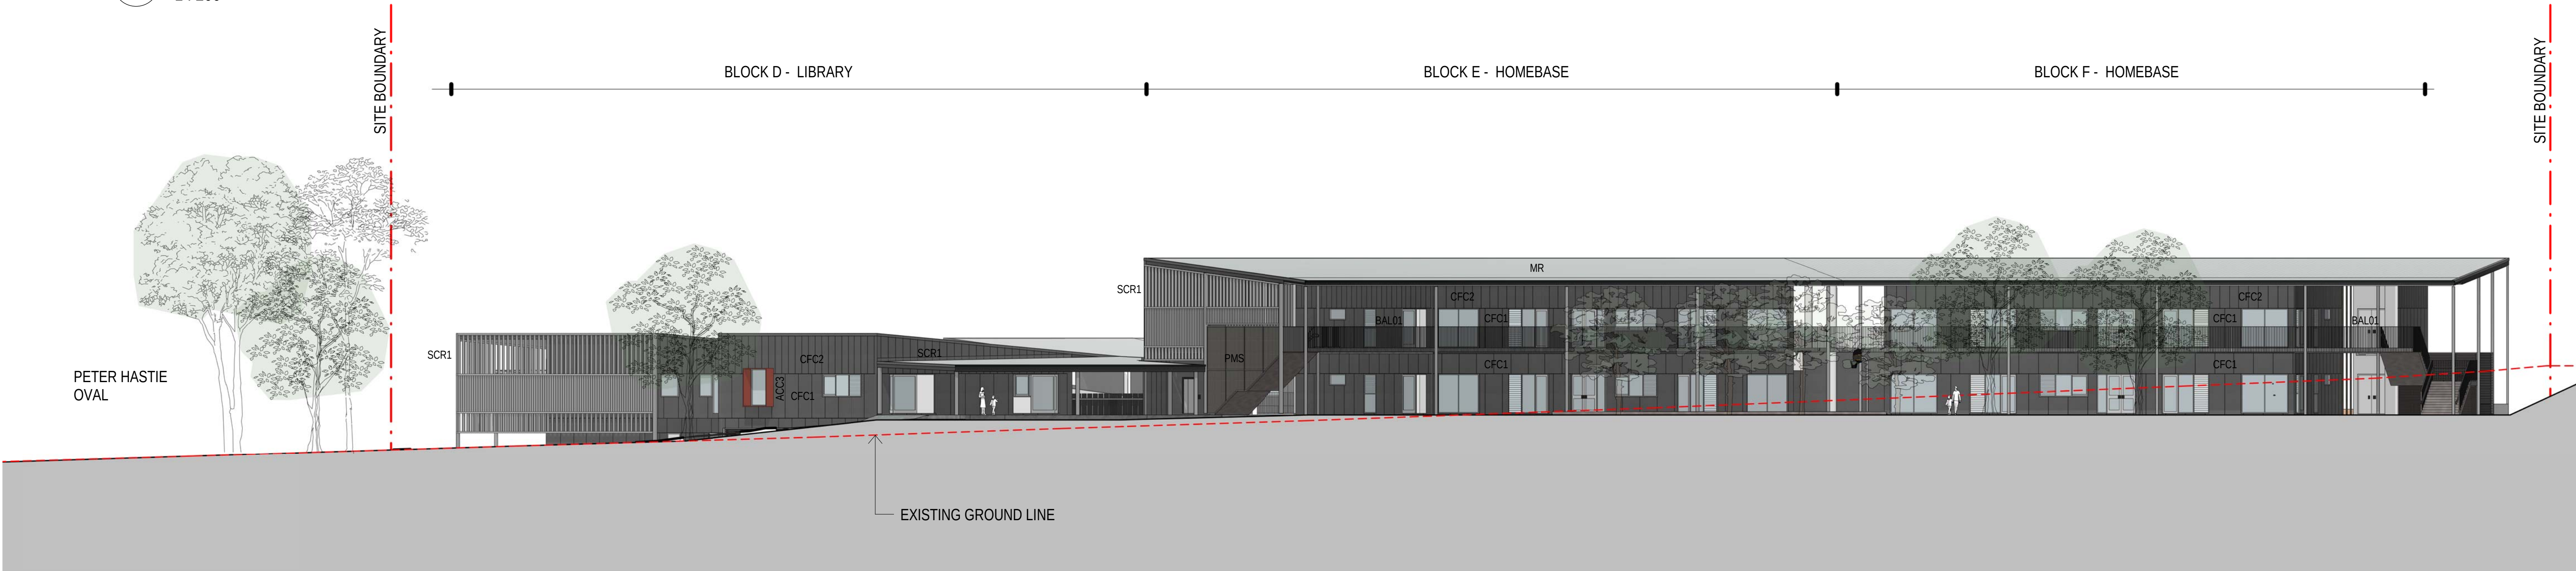


2 NORTH ELEVATION
1 : 200



3 MAIN ENTRANCE SIGNAGE
1 : 100

REFER TO SIGNAGE DETAILS
IN THE DESIGN REPORT

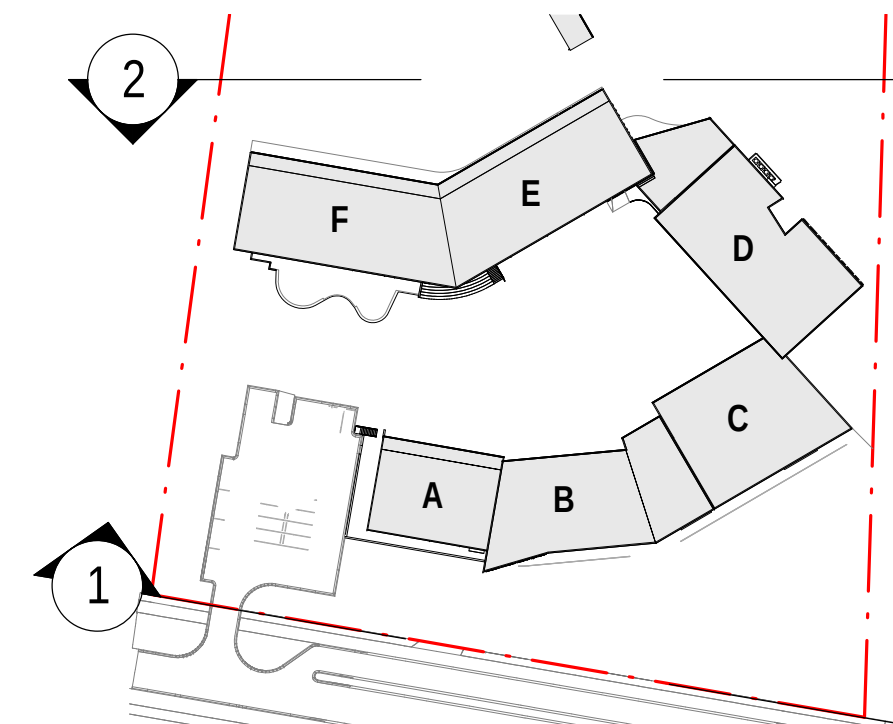

AMMENDMENTS				DESCRIPTION
REV	BY	DATE	ISSUE	
A	RO	18/10/2019	ISSUE FOR SSDA TOA	
B	SZ	04/11/2019	ISSUE FOR SSDA	


LEGEND	
CON	CONCRETE
CFC1	CLADDING FC - BASE COLOUR
CFC2	CLADDING FC - MARL COLOUR
DP	DOWNPIPE
MR	METAL ROOFING - MONUMENT MATT COLOUR
MWC	METAL WALL CLADDING
LV1	ALUMINIUM LOUVRES
BAL01	1300mm GALVANISED BALUSTRADES
BAL02	25 x 150 ALUMINIUM BALUSTARES

PMS	PERFORATED METAL SCREEN
SCR1	SCREEN
ACC1	ACCENT COLOUR 'GREEN'
ACC2	ACCENT COLOUR 'ORANGE'
ACC3	ACCENT COLOUR 'BURNT ORANGE'
ACC4	ACCENT COLOUR 'PURPLE'
ACC5	ACCENT COLOUR 'BLUE'




STRUCTURAL CIVIL NORTHROP ENGINEERS (02) 9241 4188
MECHANICAL ELECTRICAL STEENSHAW ENGINEERING (02) 9967 2200
HYDRAULIC WOOLACOTT'S (02) 8241 9900
FIRE MCD FIRE ENGINEERING (04) 2392 2746

PERUMAL PEDAVOLI ARCHITECTS T: 02 9291 0000 WEB: www.pp-a.com.au
Nominated Architect: Vince Pedavoli NSW reg No 5045
LANDSCAPE ARCHITECT TAYLOR BRAMMER LANDS. ARCH. (02) 9387 8855

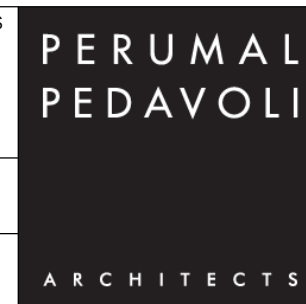


WAGGA WAGGA PS ESTELLA ROAD, ESTELLA, NSW, 2678 NEW HIGH QUALITY CLASSROOMS PACKAGE 2
DRAWING NAME OVERALL SITE ELEVATIONS - SHEET 01


PROJECT NORTH	0 2000 4000 6000 8000 10000 20000					SCALE As indicated @ A3
	DRAWN		CHECKED	VERIFIED	DATE	
	PPA		JS	Approver	4 NOVEMBER 2019	
	DRAWING NUMBER					REVISION
	PROJECT CODE	SCH. REF.	DISC.	TYPE	SERIES#	
	NHQC2-WW-AR-SSDA-00_101					B

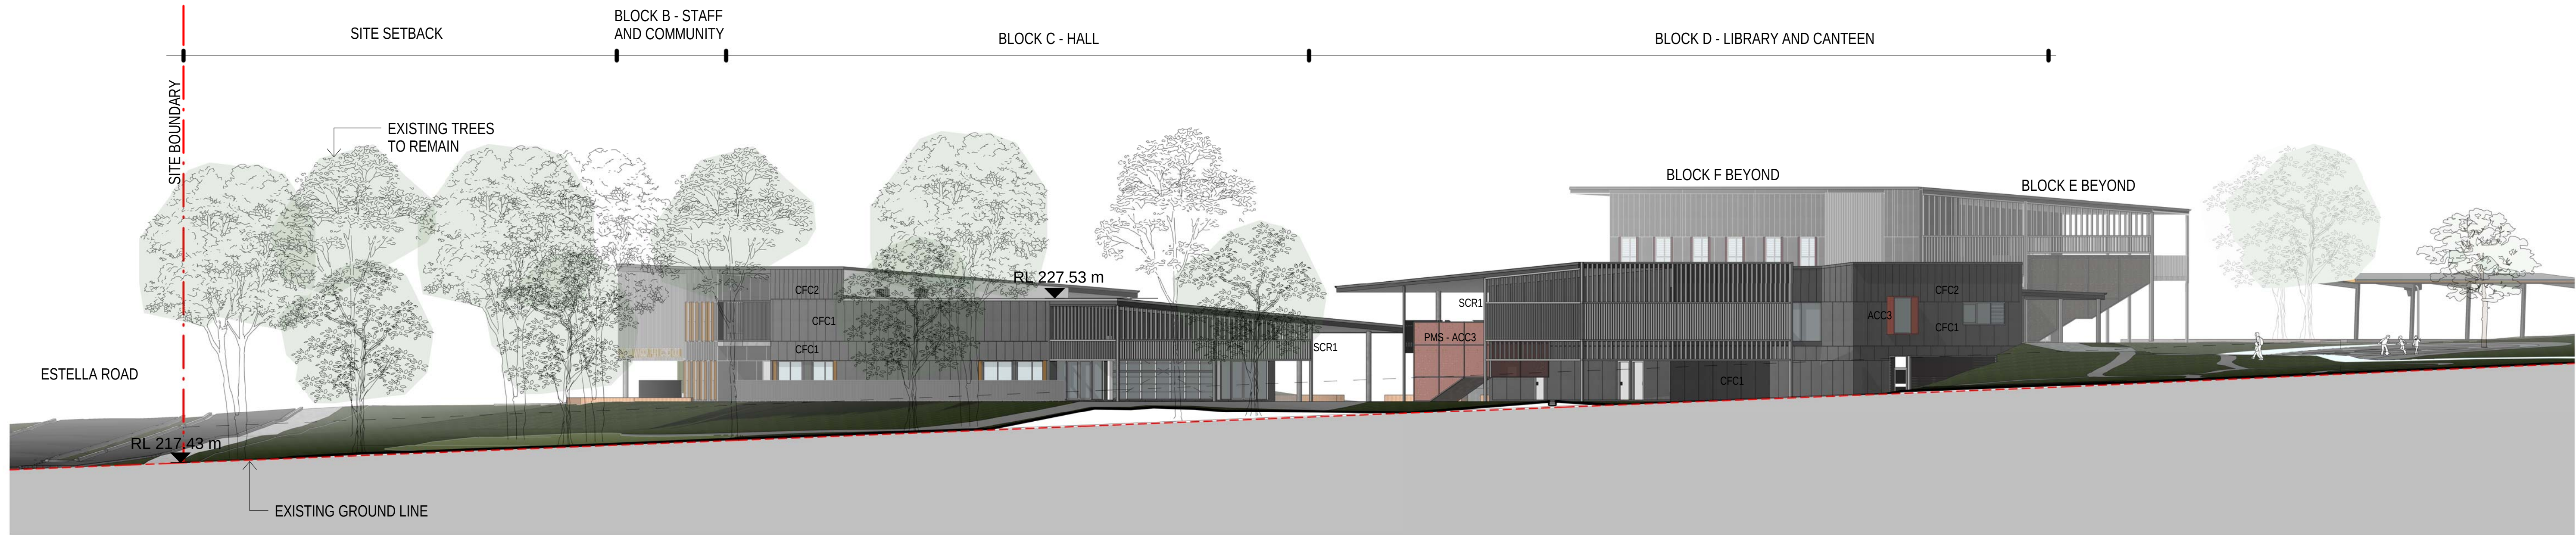

1 EAST BOUNDARY - ELEVATION -SSDA
1 : 200

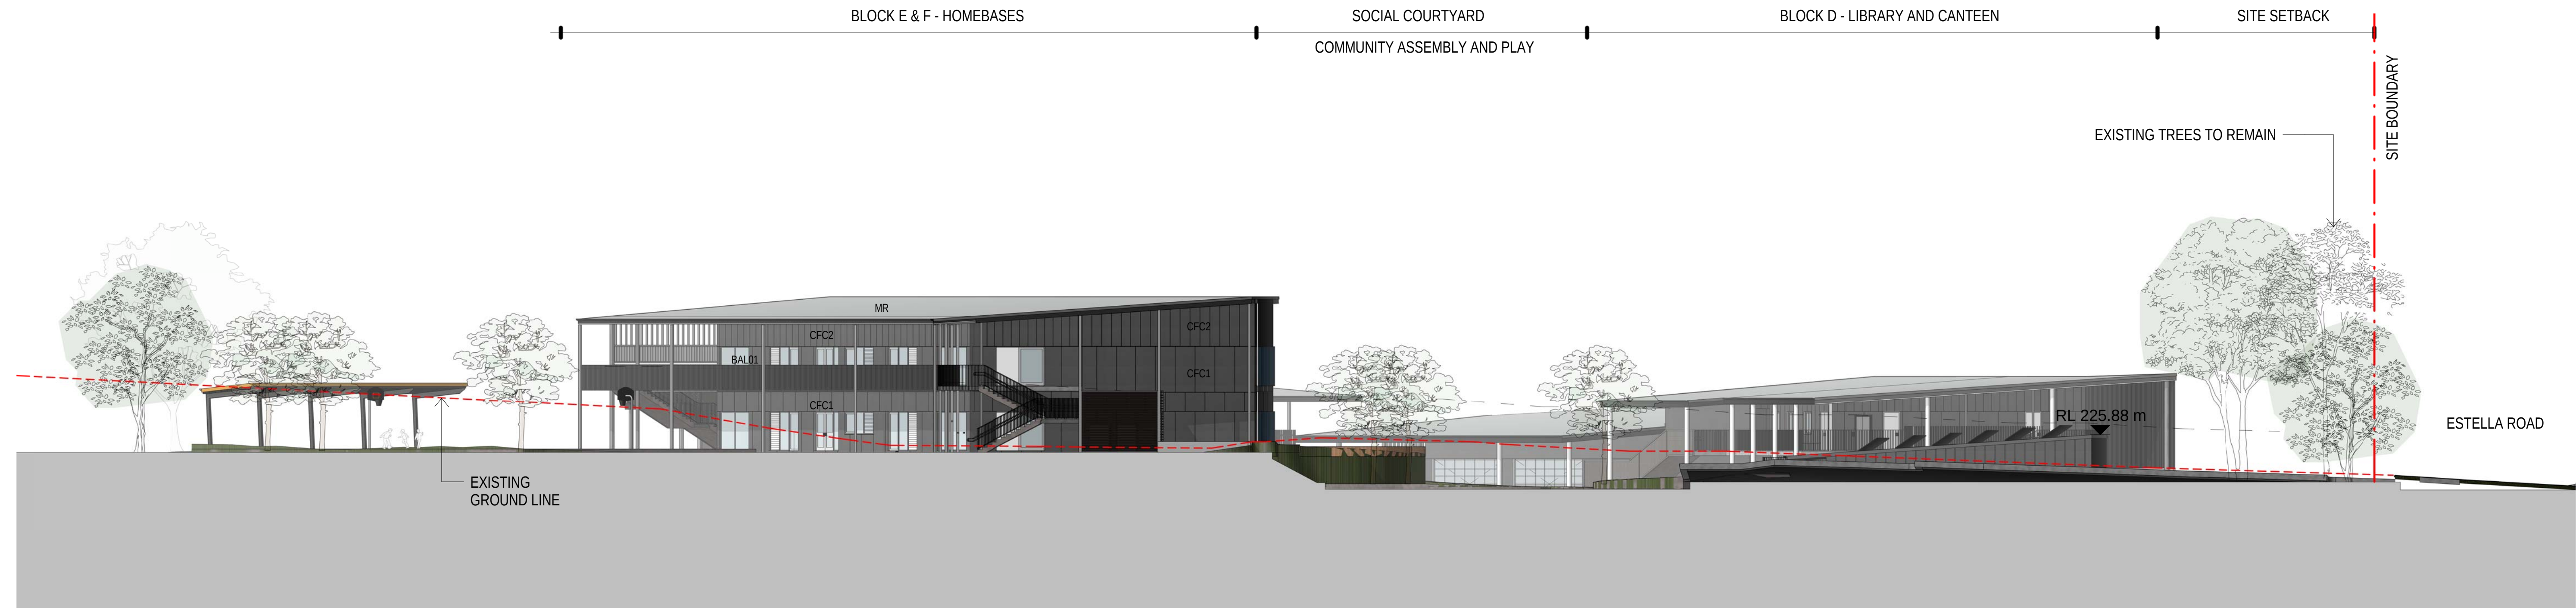

2 WEST ELEVATION
1 : 200

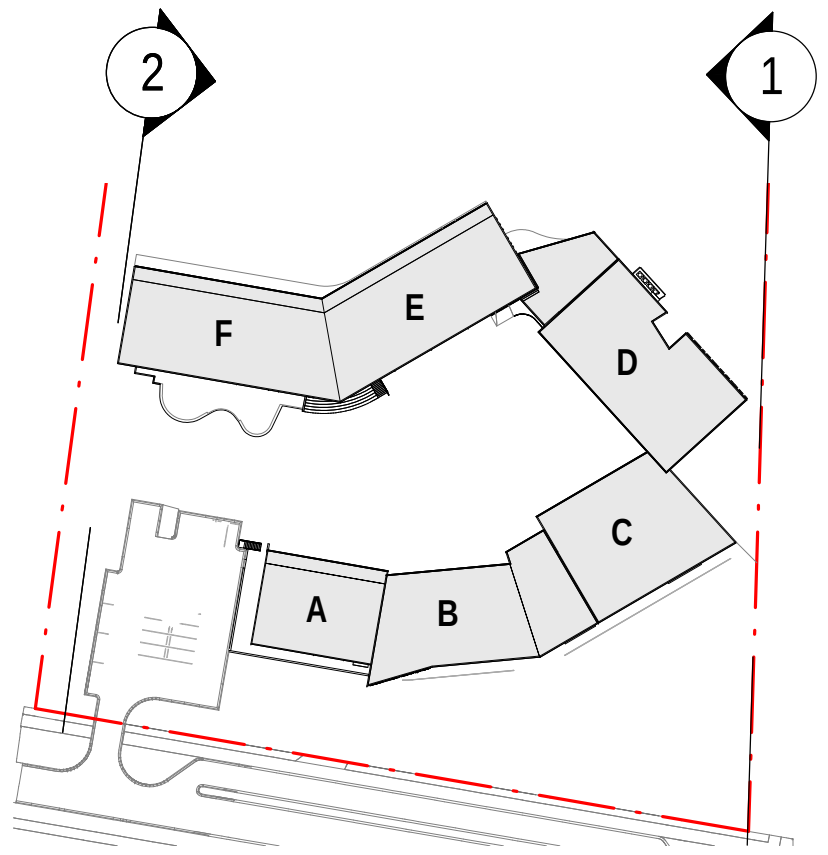

AMMENDMENTS				DESCRIPTION
REV	BY	DATE		
A	RO	18/10/2019	ISSUE FOR SSDA TOA	
B	SZ	04/11/2019	ISSUE FOR SSDA	

LEGEND	
CON	CONCRETE
CFC1	CLADDING FC_BASE COLOUR
CFC2	CLADDING FC_MARL COLOUR
DP	DOWNPIPE
MR	METAL ROOFING, MONUMENT MATT COLOUR
MWC	METAL WALL CLADDING
LV1	ALUMINIUM LOUVRES
BAL01	1300mm GALVANISED BALUSTRADES
BAL02	25 x 150 ALUMINIUM BALUSTARES

PMS	PERFORATED METAL SCREEN
SCR1	SCREEN
ACC1	ACCENT COLOUR 'GREEN'
ACC2	ACCENT COLOUR 'ORANGE'
ACC3	ACCENT COLOUR 'BURNT ORANGE'
ACC4	ACCENT COLOUR 'PURPLE'
ACC5	ACCENT COLOUR 'BLUE'

STRUCTURAL CIVIL NORTHROP ENGINEERS (02) 9241 4188	PERUMAL PEDAVOLI ARCHITECTS T: 02 9291 0000 WEB: www.pp-a.com.au
MECHANICAL ELECTRICAL STEENSHEN WARMING (02) 9967 2200	Nominated Architect: Vince Pedavoli NSW reg No.5045
HYDRAULIC WOOLACOTT'S (02) 8241 9900	
FIRE MCD FIRE ENGINEERING (04) 2392 2746	LANDSCAPE ARCHITECT TAYLOR BRAMMER LANDS. ARCH. (02) 9387 8855

WAGGA WAGGA PS
ESTELLA ROAD, ESTELLA, NSW, 2678
NEW HIGH QUALITY CLASSROOMS PACKAGE 2
DRAWING NAME
OVERALL SITE ELEVATIONS -
SHEET 02

PROJECT NORTH

0 2000 4000 6000 8000 10000 20000

SCALE As indicated @ A1


DRAWN	CHECKED	VERIFIED	DATE
PPA	JS	Approver	4 NOVEMBER 2019
DRAWING NUMBER			
PROJECT CODE	SCH. REF.	DISC.	TYPE
HNQC2-WW-AR-SSDA-00_102			
			REVISION
			B

1/11/2019 2:07:24 PM


1/11/2019 2:12:53 PM



1 SECTION 1
1 : 200

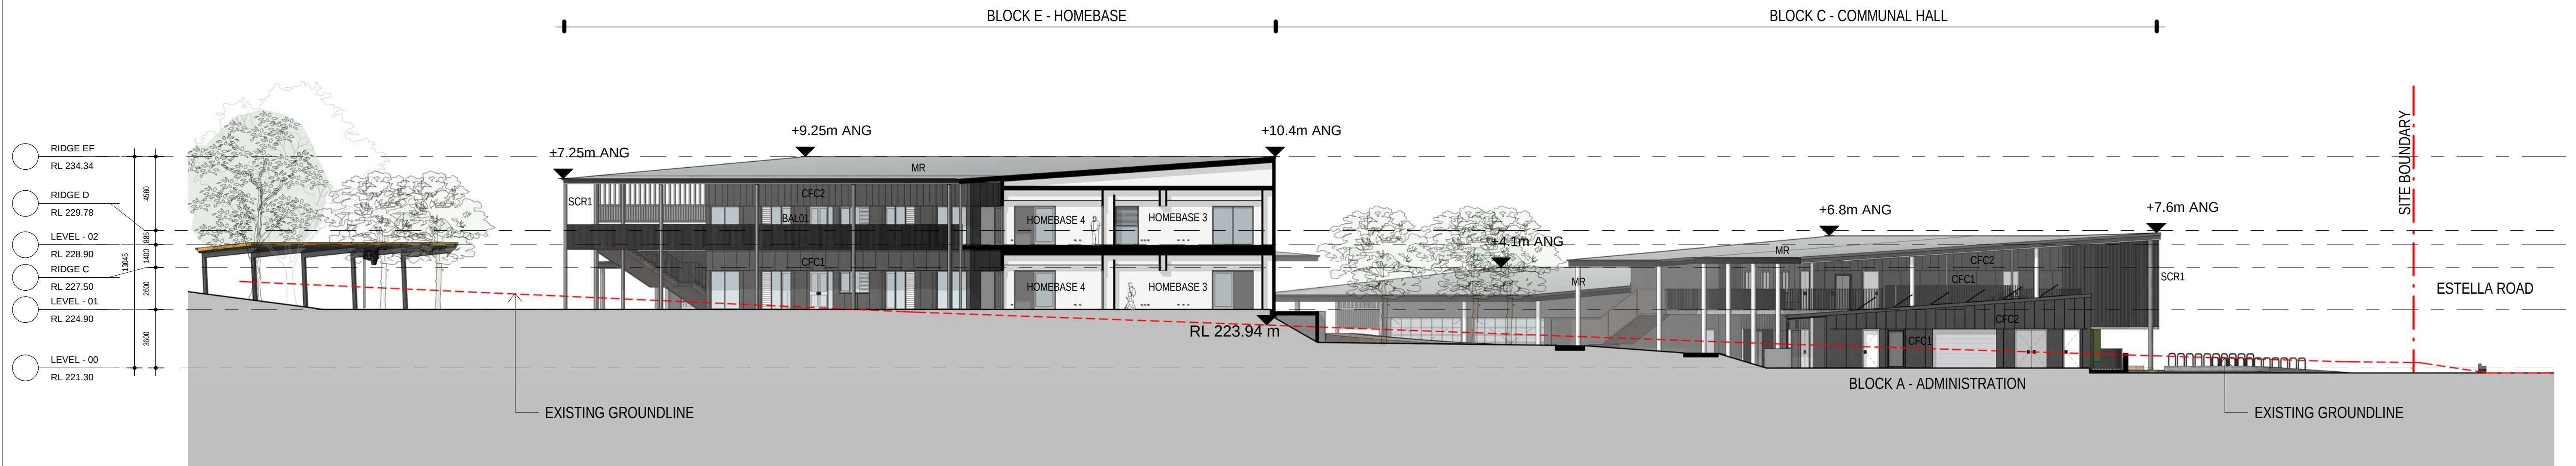

2 SECTION 2
1 : 200

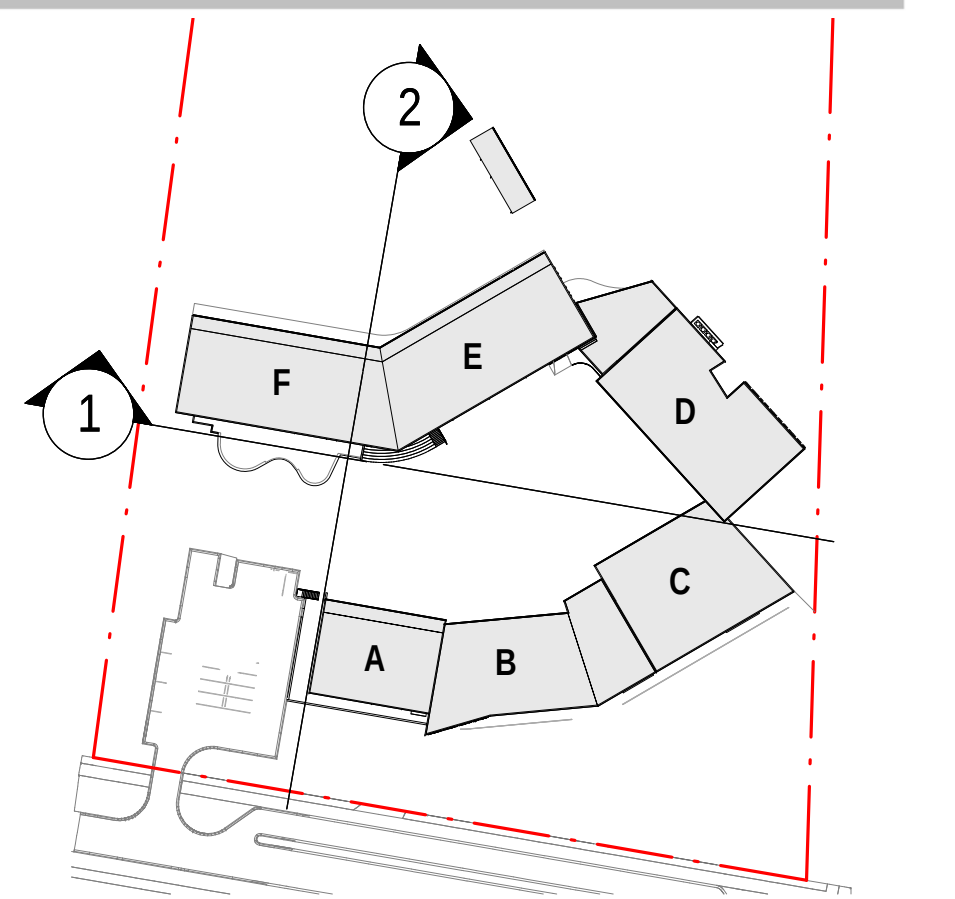


AMMENDMENTS				DESCRIPTION
REV	BY	DATE		
A	RO	18/10/2019		ISSUE FOR SSDA TOA
B	SZ	04/11/2019		ISSUE FOR SSDA

LEGEND	
CON	CONCRETE
CFC1	CLADDING FC, BASE COLOUR
CFC2	CLADDING FC, MARL COLOUR
DP	DOWNPIPE
MR	METAL ROOFING, MONUMENT MATT COLOUR
MWC	METAL WALL CLADDING
LV1	ALUMINIUM LOUVRES
BAL01	1300mm GALVANISED BALUSTRADES
BAL02	25 x 150 ALUMINIUM BALUSTARES
PMS	PERFORATED METAL SCREEN
SCR1	SCREEN
ACC1	ACCENT COLOUR 'GREEN'
ACC2	ACCENT COLOUR 'ORANGE'
ACC3	ACCENT COLOUR 'BURNT ORANGE'
ACC4	ACCENT COLOUR 'PURPLE'
ACC5	ACCENT COLOUR 'BLUE'
ANG	ABOVE NATURAL GROUND LINE




STRUCTURAL CIVIL NORTHROP ENGINEERS (02) 9241 4188	PERUMAL PEDAVOLI ARCHITECTS T: 02 9291 0000 WEB: www.pp-a.com.au
MECHANICAL, ELECTRICAL STEENSHAW WARMING (02) 9967 2200	Nominated Architect: Vince Pedavoli NSW reg No.5045
HYDRAULIC WOOLACOTT'S (02) 8241 9900	
FIRE MCD FIRE ENGINEERING (04) 2392 2746	LANDSCAPE ARCHITECT TAYLOR BRAMMER LANDS, ARCH. (02) 9387 8855

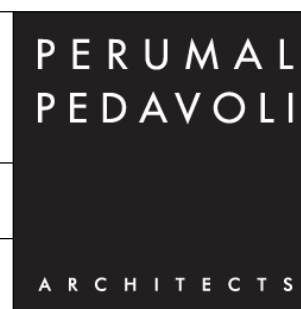


WAGGA WAGGA PS	
ESTELLA ROAD, ESTELLA, NSW, 2678	
NEW HIGH QUALITY CLASSROOMS PACKAGE 2	
DRAWING NAME	
OVERALL SITE SECTIONS - SHEET 01	

PROJECT NORTH	0 2000 4000 6000 8000 10000					20000
	SCALE As indicated @ A1					
	DRAWN	CHECKED	VERIFIED	DATE		
	PPA	JS	Approver	4 NOVEMBER 2019		
	DRAWING NUMBER					REVISION
PROJECT CODE	SCH. REF.	DISC.	TYPE	SERIES#		
NHQC2-WW- AR-SSDA-00_201					B	


1/11/2019 2:17:58 PM

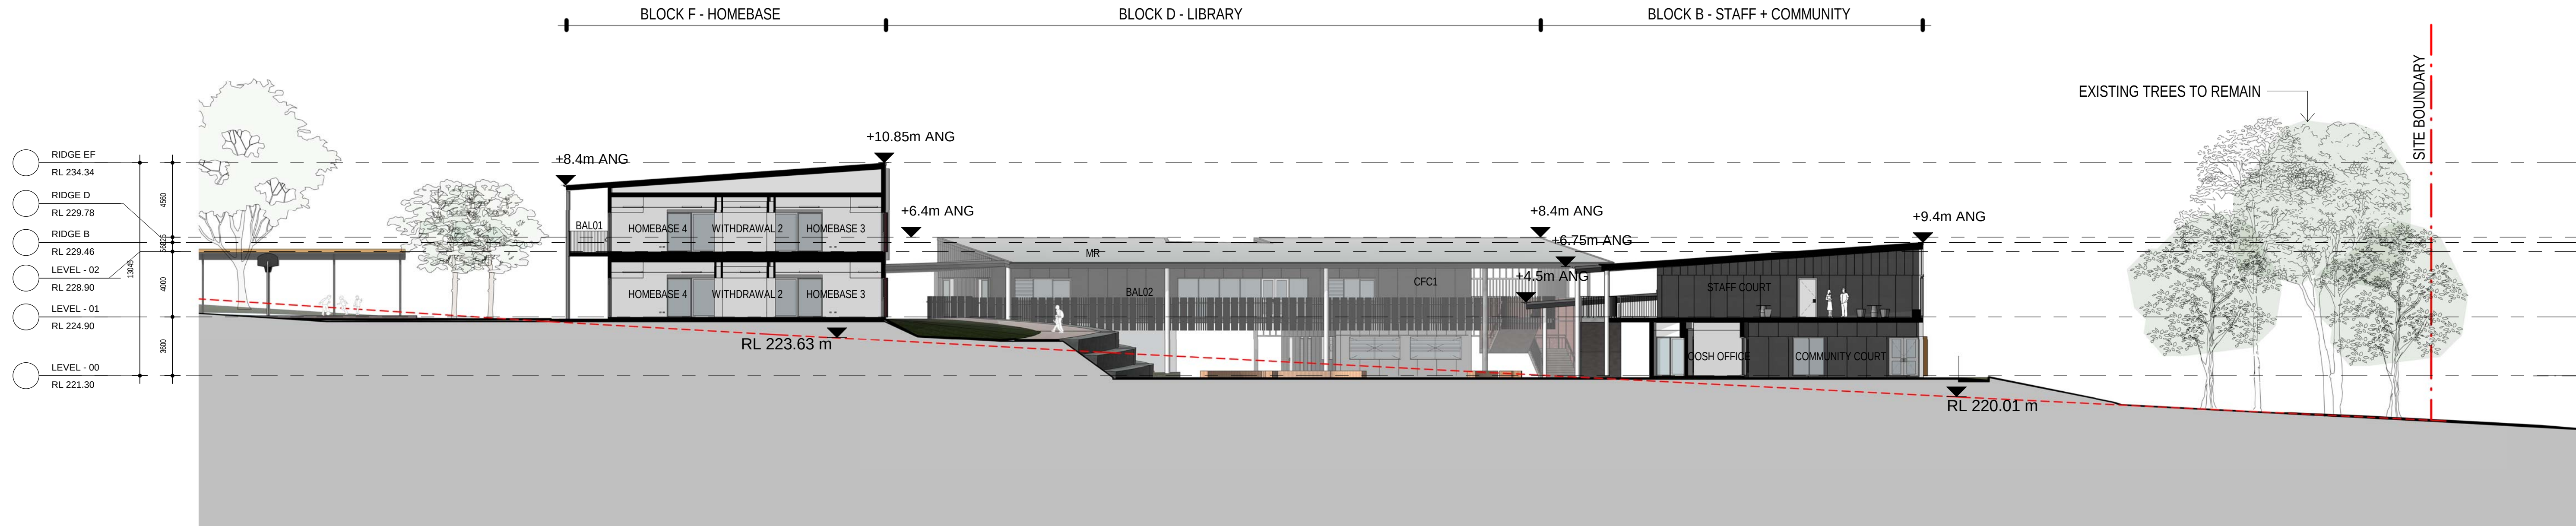

1 SECTION 1
1 : 200

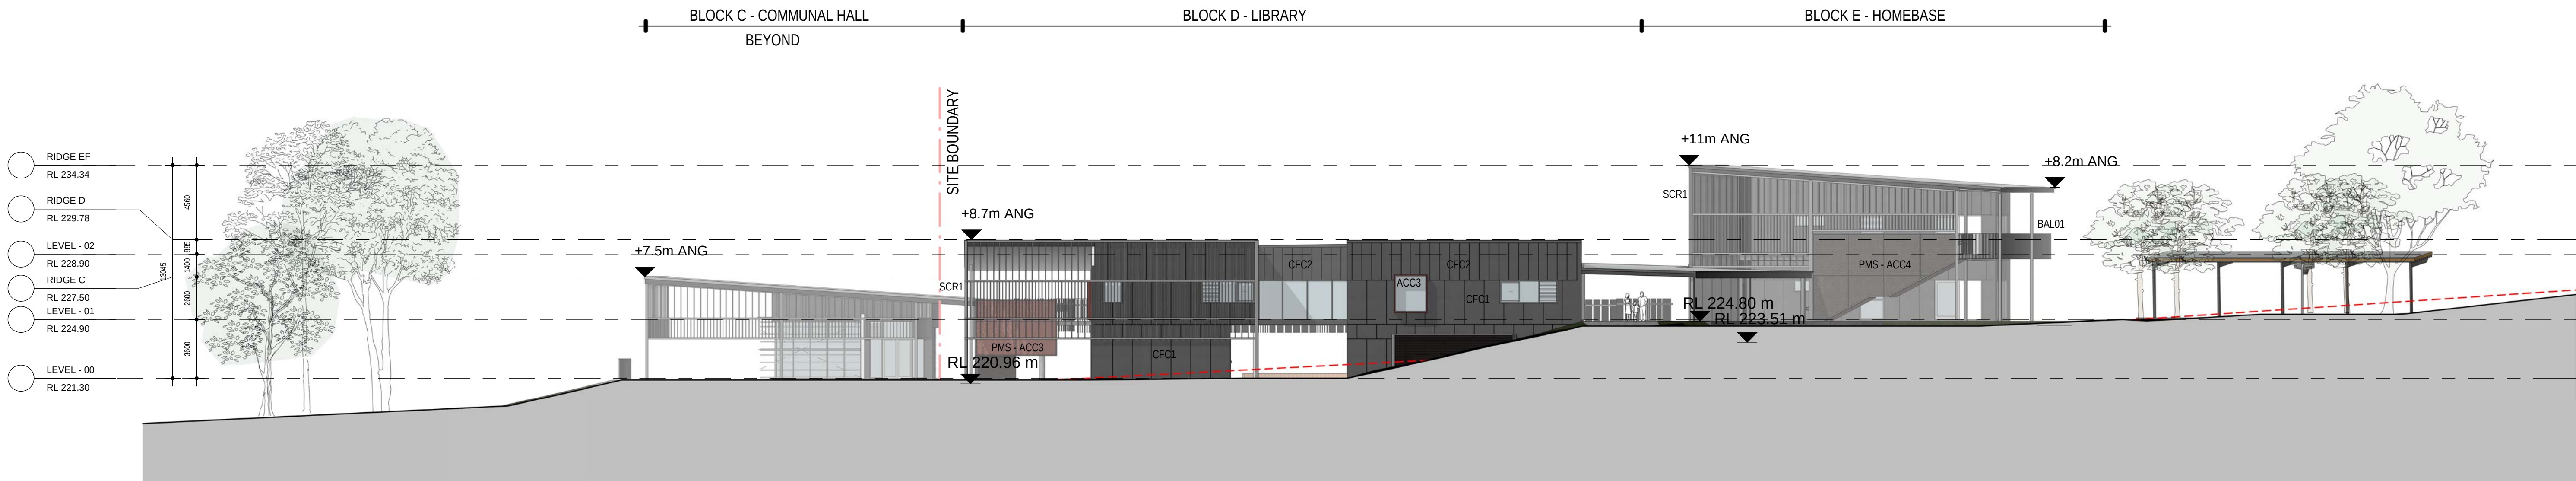

2 SECTION 2
1 : 200

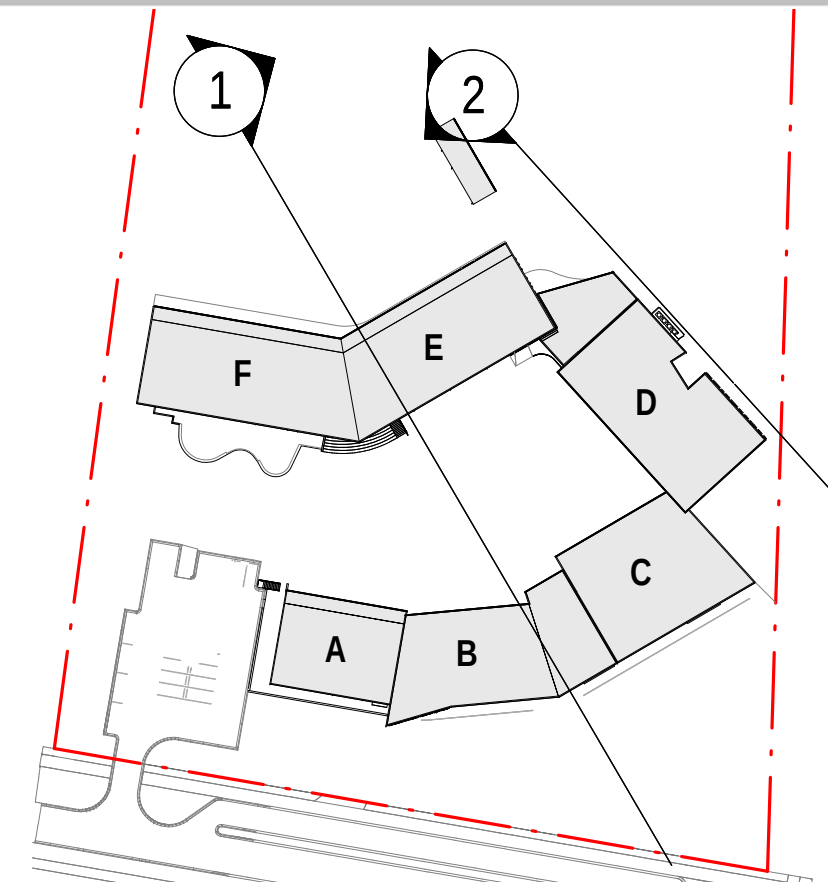


AMMENDMENTS				DESCRIPTION
REV	BY	DATE	ISSUE FOR	
A	RO	18/10/2019	ISSUE FOR SSDA TOA	
B	SZ	04/11/2019	ISSUE FOR SSDA	

LEGEND	
CON	CONCRETE
CFC1	CLADDING FC - BASE COLOUR
CFC2	CLADDING FC - MARL COLOUR
DP	DOWNPIPE
MR	METAL ROOFING, MONUMENT MATT COLOUR
MWC	METAL WALL CLADDING
LV1	ALUMINIUM LOUVRES
BAL01	1300mm GALVANISED BALUSTRADES
BAL02	25 x 150 ALUMINIUM BALUSTARES

PMS	PERFORATED METAL SCREEN
SCR1	SCREEN
ACC1	ACCENT COLOUR 'GREEN'
ACC2	ACCENT COLOUR 'ORANGE'
ACC3	ACCENT COLOUR 'BURNT ORANGE'
ACC4	ACCENT COLOUR 'PURPLE'
ACC5	ACCENT COLOUR 'BLUE'
ANG	ABOVE NATURAL GROUND LINE



STRUCTURAL CIVIL NORTHROP ENGINEERS (02) 9241 4188	PERUMAL PEDAVOLI ARCHITECTS T: 02 9291 0000 WEB: www.pp-a.com.au
MECHANICAL ELECTRICAL STEENSEN WARMING (02) 9967 2200	Nominated Architect: Vince Pedavoli NSW reg No.5045
HYDRAULIC WOOLACOTT'S (02) 8241 9900	
FIRE MCD FIRE ENGINEERING (04) 2392 2746	LANDSCAPE ARCHITECT TAYLOR BRAMMER LANDS. ARCH. (02) 9387 8855

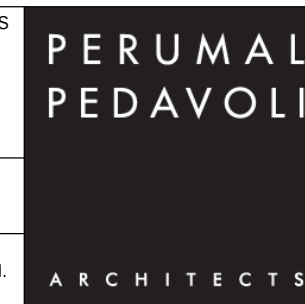

WAGGA WAGGA PS
ESTELLA ROAD, ESTELLA, NSW, 2678
NEW HIGH QUALITY CLASSROOMS PACKAGE 2
DRAWING NAME
OVERALL SITE SECTIONS - SHEET 02

PROJECT NORTH	0 2000 4000 6000 8000 10000					20000
						SCALE As indicated @ A1
	DRAWN	CHECKED	VERIFIED	DATE		
	PPA	JS	Approver	4 NOVEMBER 2019		
	DRAWING NUMBER					REVISION
	PROJECT CODE	SCH. REF.	DISC.	TYPE	SERIES#	
NHQC2-WW- AR -SSDA-00_202					B	

1/11/2019 2:18:36 PM



AMMENDMENTS				DESCRIPTION
REV	BY	DATE		
A	RO	18/10/2019		ISSUE FOR SSDA TOA
B	SZ	04/11/2019		ISSUE FOR SSDA

LEGEND	
CON	CONCRETE
CFC1	CLADDING FC, BASE COLOUR
CFC2	CLADDING FC, MARL COLOUR
DP	DOWNPIPE
MR	METAL ROOFING, MONUMENT MATT COLOUR
MWC	METAL WALL CLADDING
LV1	ALUMINIUM LOUVRES
BAL01	1300mm GALVANISED BALUSTRADES
BAL02	25 x 150 ALUMINIUM BALUSTARES

PMS	PERFORATED METAL SCREEN
SCR1	SCREEN
ACC1	ACCENT COLOUR 'GREEN'
ACC2	ACCENT COLOUR 'ORANGE'
ACC3	ACCENT COLOUR 'BURNT ORANGE'
ACC4	ACCENT COLOUR 'PURPLE'
ACC5	ACCENT COLOUR 'BLUE'




STRUCTURAL CIVIL NORTHROP ENGINEERS (02) 9241 4188	PERUMAL PEDAVOLI ARCHITECTS T: 02 9291 0000 WEB: www.pp-a.com.au
MECHANICAL ELECTRICAL STEIGENSHAW WARMING (02) 9967 2200	Nominated Architect: Vince Pedavoli NSW reg No 5045
HYDRAULIC WOOLACOTT (02) 8241 9900	LANDSCAPE ARCHITECT TAYLOR BRAMMER LANDS, ARCH. (02) 9387 8855
FIRE MCD FIRE ENGINEERING (04) 2392 2746	



WAGGA WAGGA PS
ESTELLA ROAD, ESTELLA, NSW, 2678
NEW HIGH QUALITY CLASSROOMS PACKAGE 2

DRAWING NAME
SHADOW DIAGRAM - JUNE 21 - 9AM

PROJECT NORTH

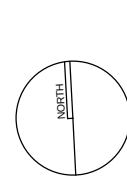


0 5000 10000 15000 20000 25000 30000

SCALE 1 : 500 @ A1

DRAWN	CHECKED	VERIFIED	DATE
PPA	JS	Approver	4 NOVEMBER 2019

DRAWING NUMBER	REVISION
NHQC2 -WW- AR -SSDA-00_301	B

1/11/2019 2:19:07 PM

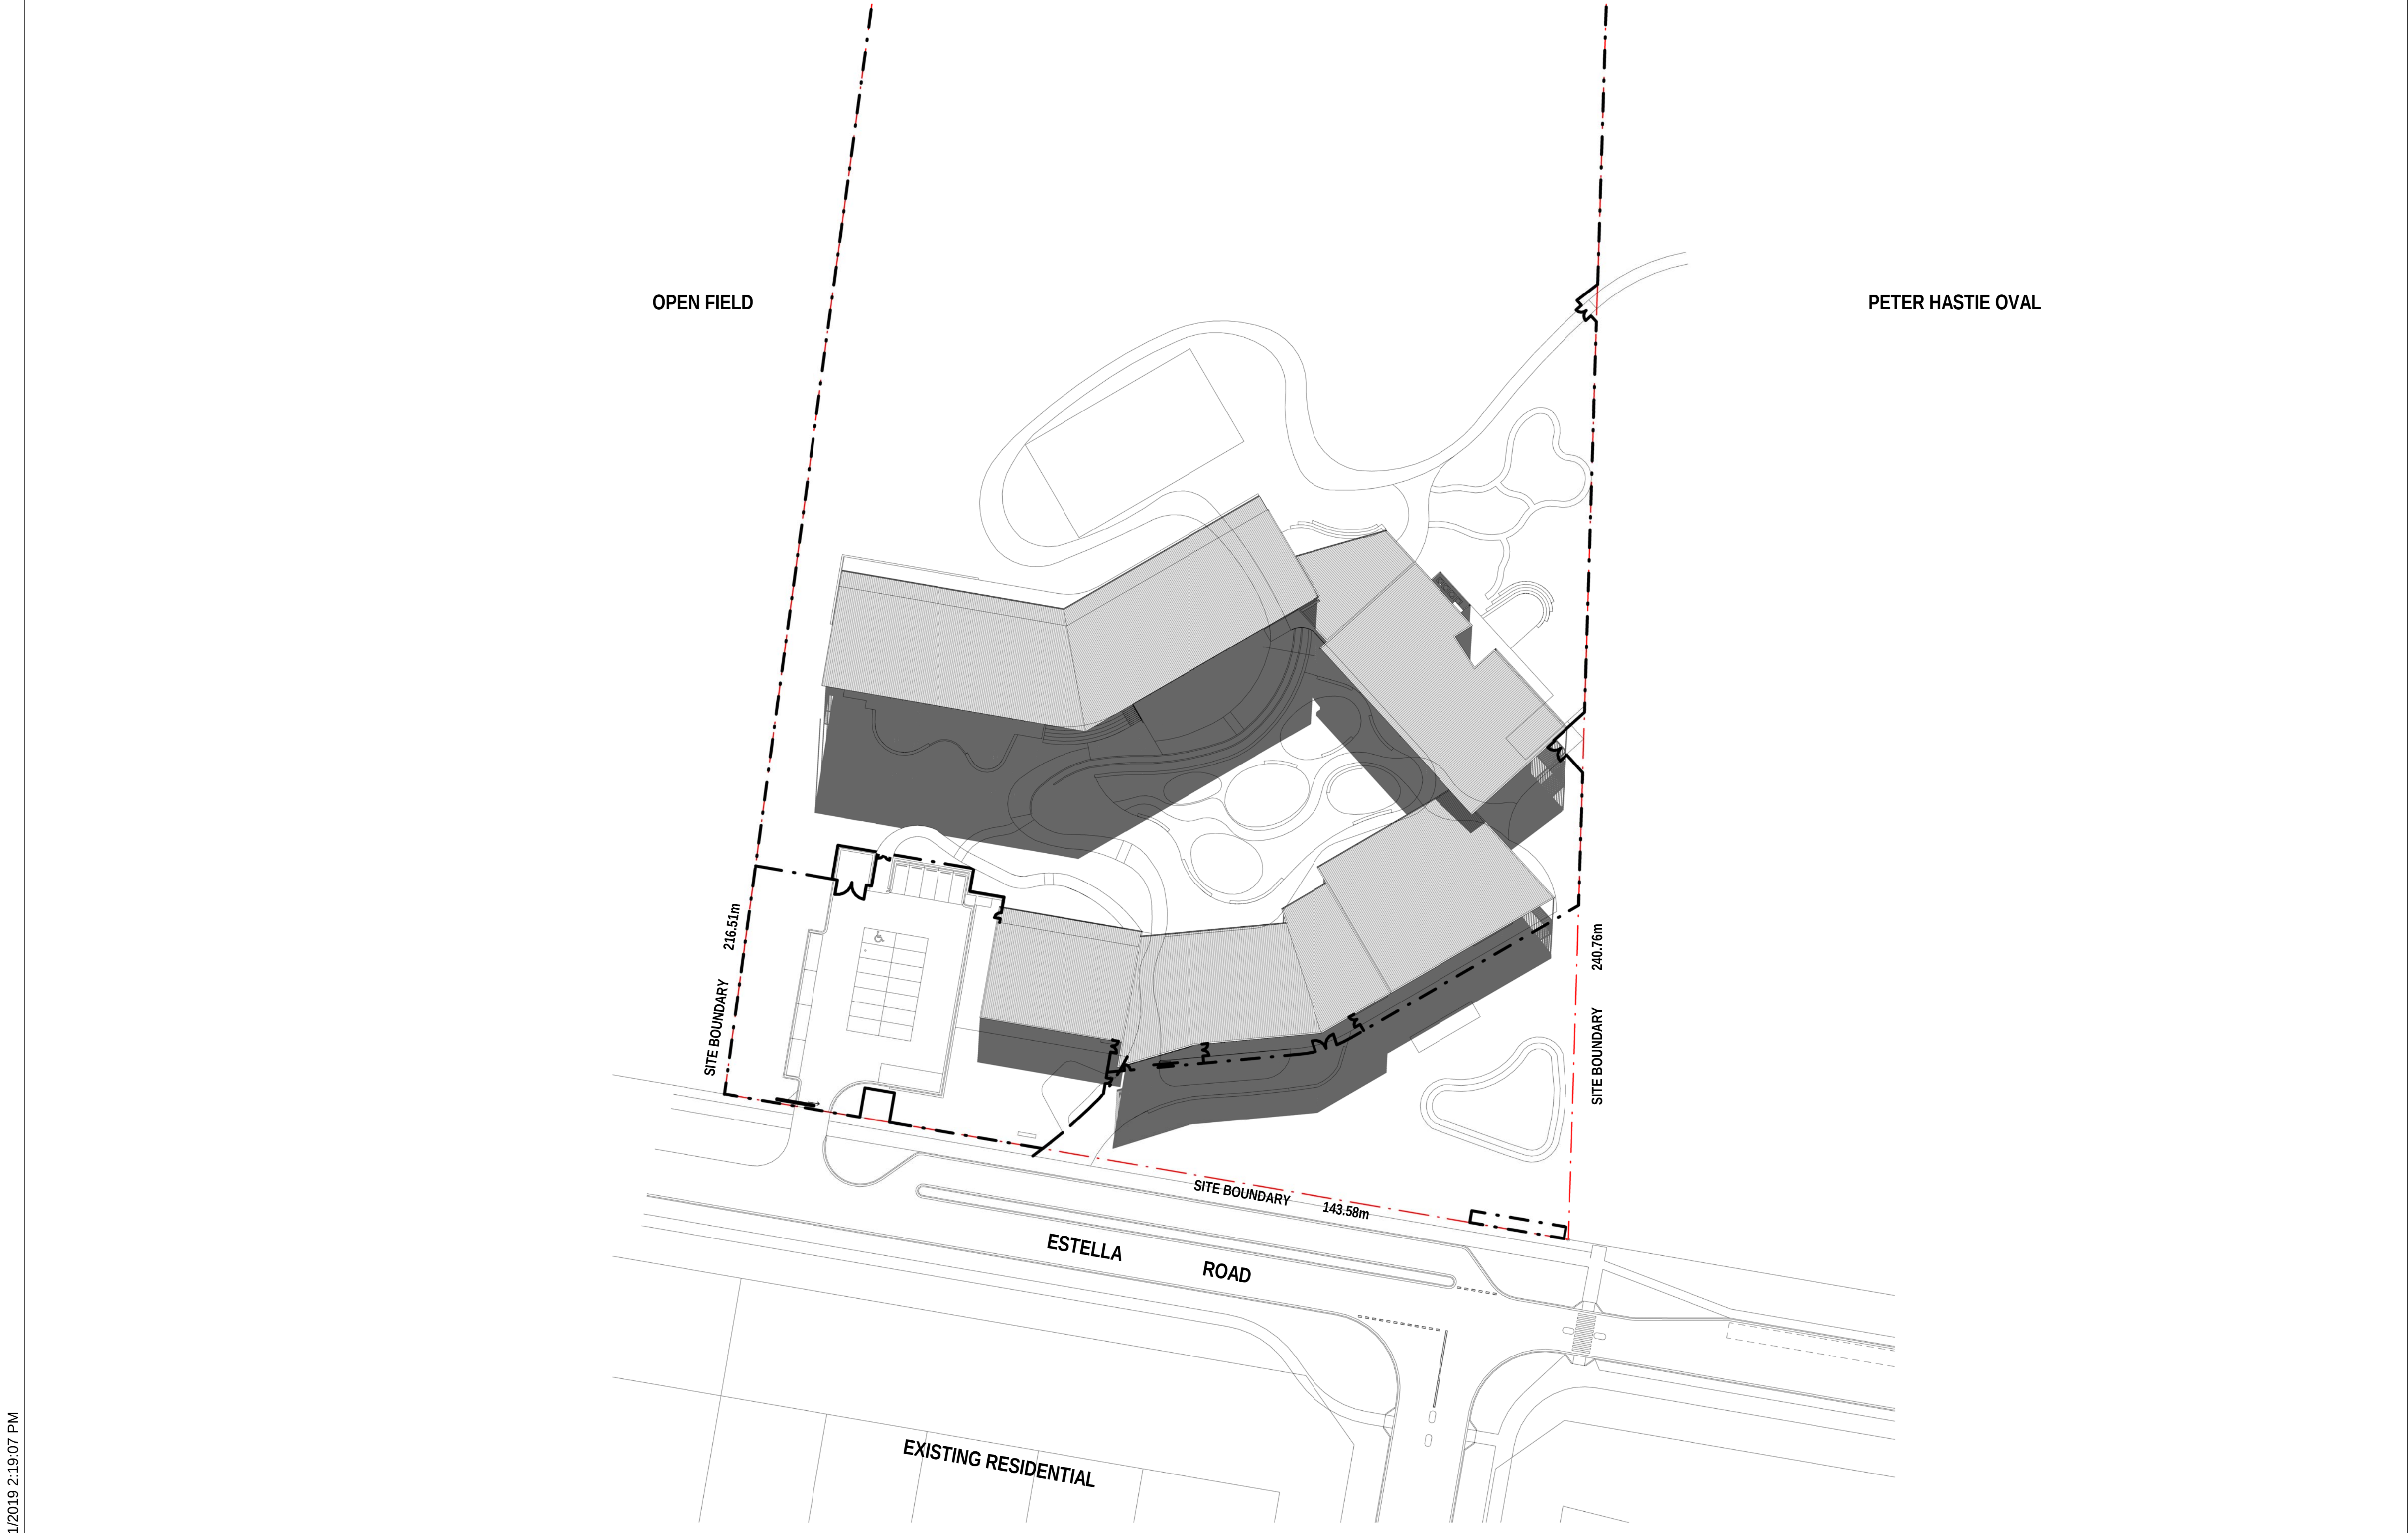

AMMENDMENTS				DESCRIPTION
REV	BY	DATE		
A	RO	18/10/2019		ISSUE FOR SSDA TOA
B	SZ	04/11/2019		ISSUE FOR SSDA

LEGEND	
CON	CONCRETE
CFC1	CLADDING FC, BASE COLOUR
CFC2	CLADDING FC, MARL COLOUR
DP	DOWNPIPE
MR	METAL ROOFING, MONUMENT MATT COLOUR
MWC	METAL WALL CLADDING
LV1	ALUMINIUM LOUVRES
BAL01	1300mm GALVANISED BALUSTRADES
BAL02	25 x 150 ALUMINIUM BALUSTARES

PMS	PERFORATED METAL SCREEN
SCR1	SCREEN
ACC1	ACCENT COLOUR 'GREEN'
ACC2	ACCENT COLOUR 'ORANGE'
ACC3	ACCENT COLOUR 'BURNT ORANGE'
ACC4	ACCENT COLOUR 'PURPLE'
ACC5	ACCENT COLOUR 'BLUE'



STRUCTURAL CIVIL
NORTHROP ENGINEERS
(02) 9241 4188
MECHANICAL ELECTRICAL
STEENSHAW WARMING
(02) 9967 2200
HYDRAULIC
WOOLACOTT
(02) 8241 9900
FIRE
MCD FIRE ENGINEERING
(04) 2392 2746


PERUMAL PEDAVOLI ARCHITECTS
T: 02 9291 0000
WEB: www.pp-a.com.au
Nominated Architect:
Vince Pedavoli NSW reg No.5045
LANDSCAPE ARCHITECT
TAYLOR BRAMMER LANDS. ARCH.
(02) 9387 8855



WAGGA WAGGA PS
ESTELLA ROAD, ESTELLA, NSW, 2678
NEW HIGH QUALITY CLASSROOMS PACKAGE 2

DRAWING NAME
SHADOW DIAGRAM - JUNE 21 -
12PM

PROJECT NORTH

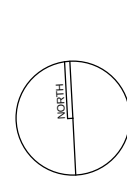

0 5000 10000 15000 20000 25000 30000


SCALE 1 : 500 @ A1

DRAWN	CHECKED	VERIFIED	DATE
PPA	JS	Approver	4 NOVEMBER 2019

DRAWING NUMBER	REVISION
NHQC2 -WW- AR -SSDA-00_302	B

PROJECT CODE	SCH. REF.	DISC.	TYPE	SERIES#
NHQC2 -WW- AR -SSDA-00_302				

1/11/2019 2:19:43 PM

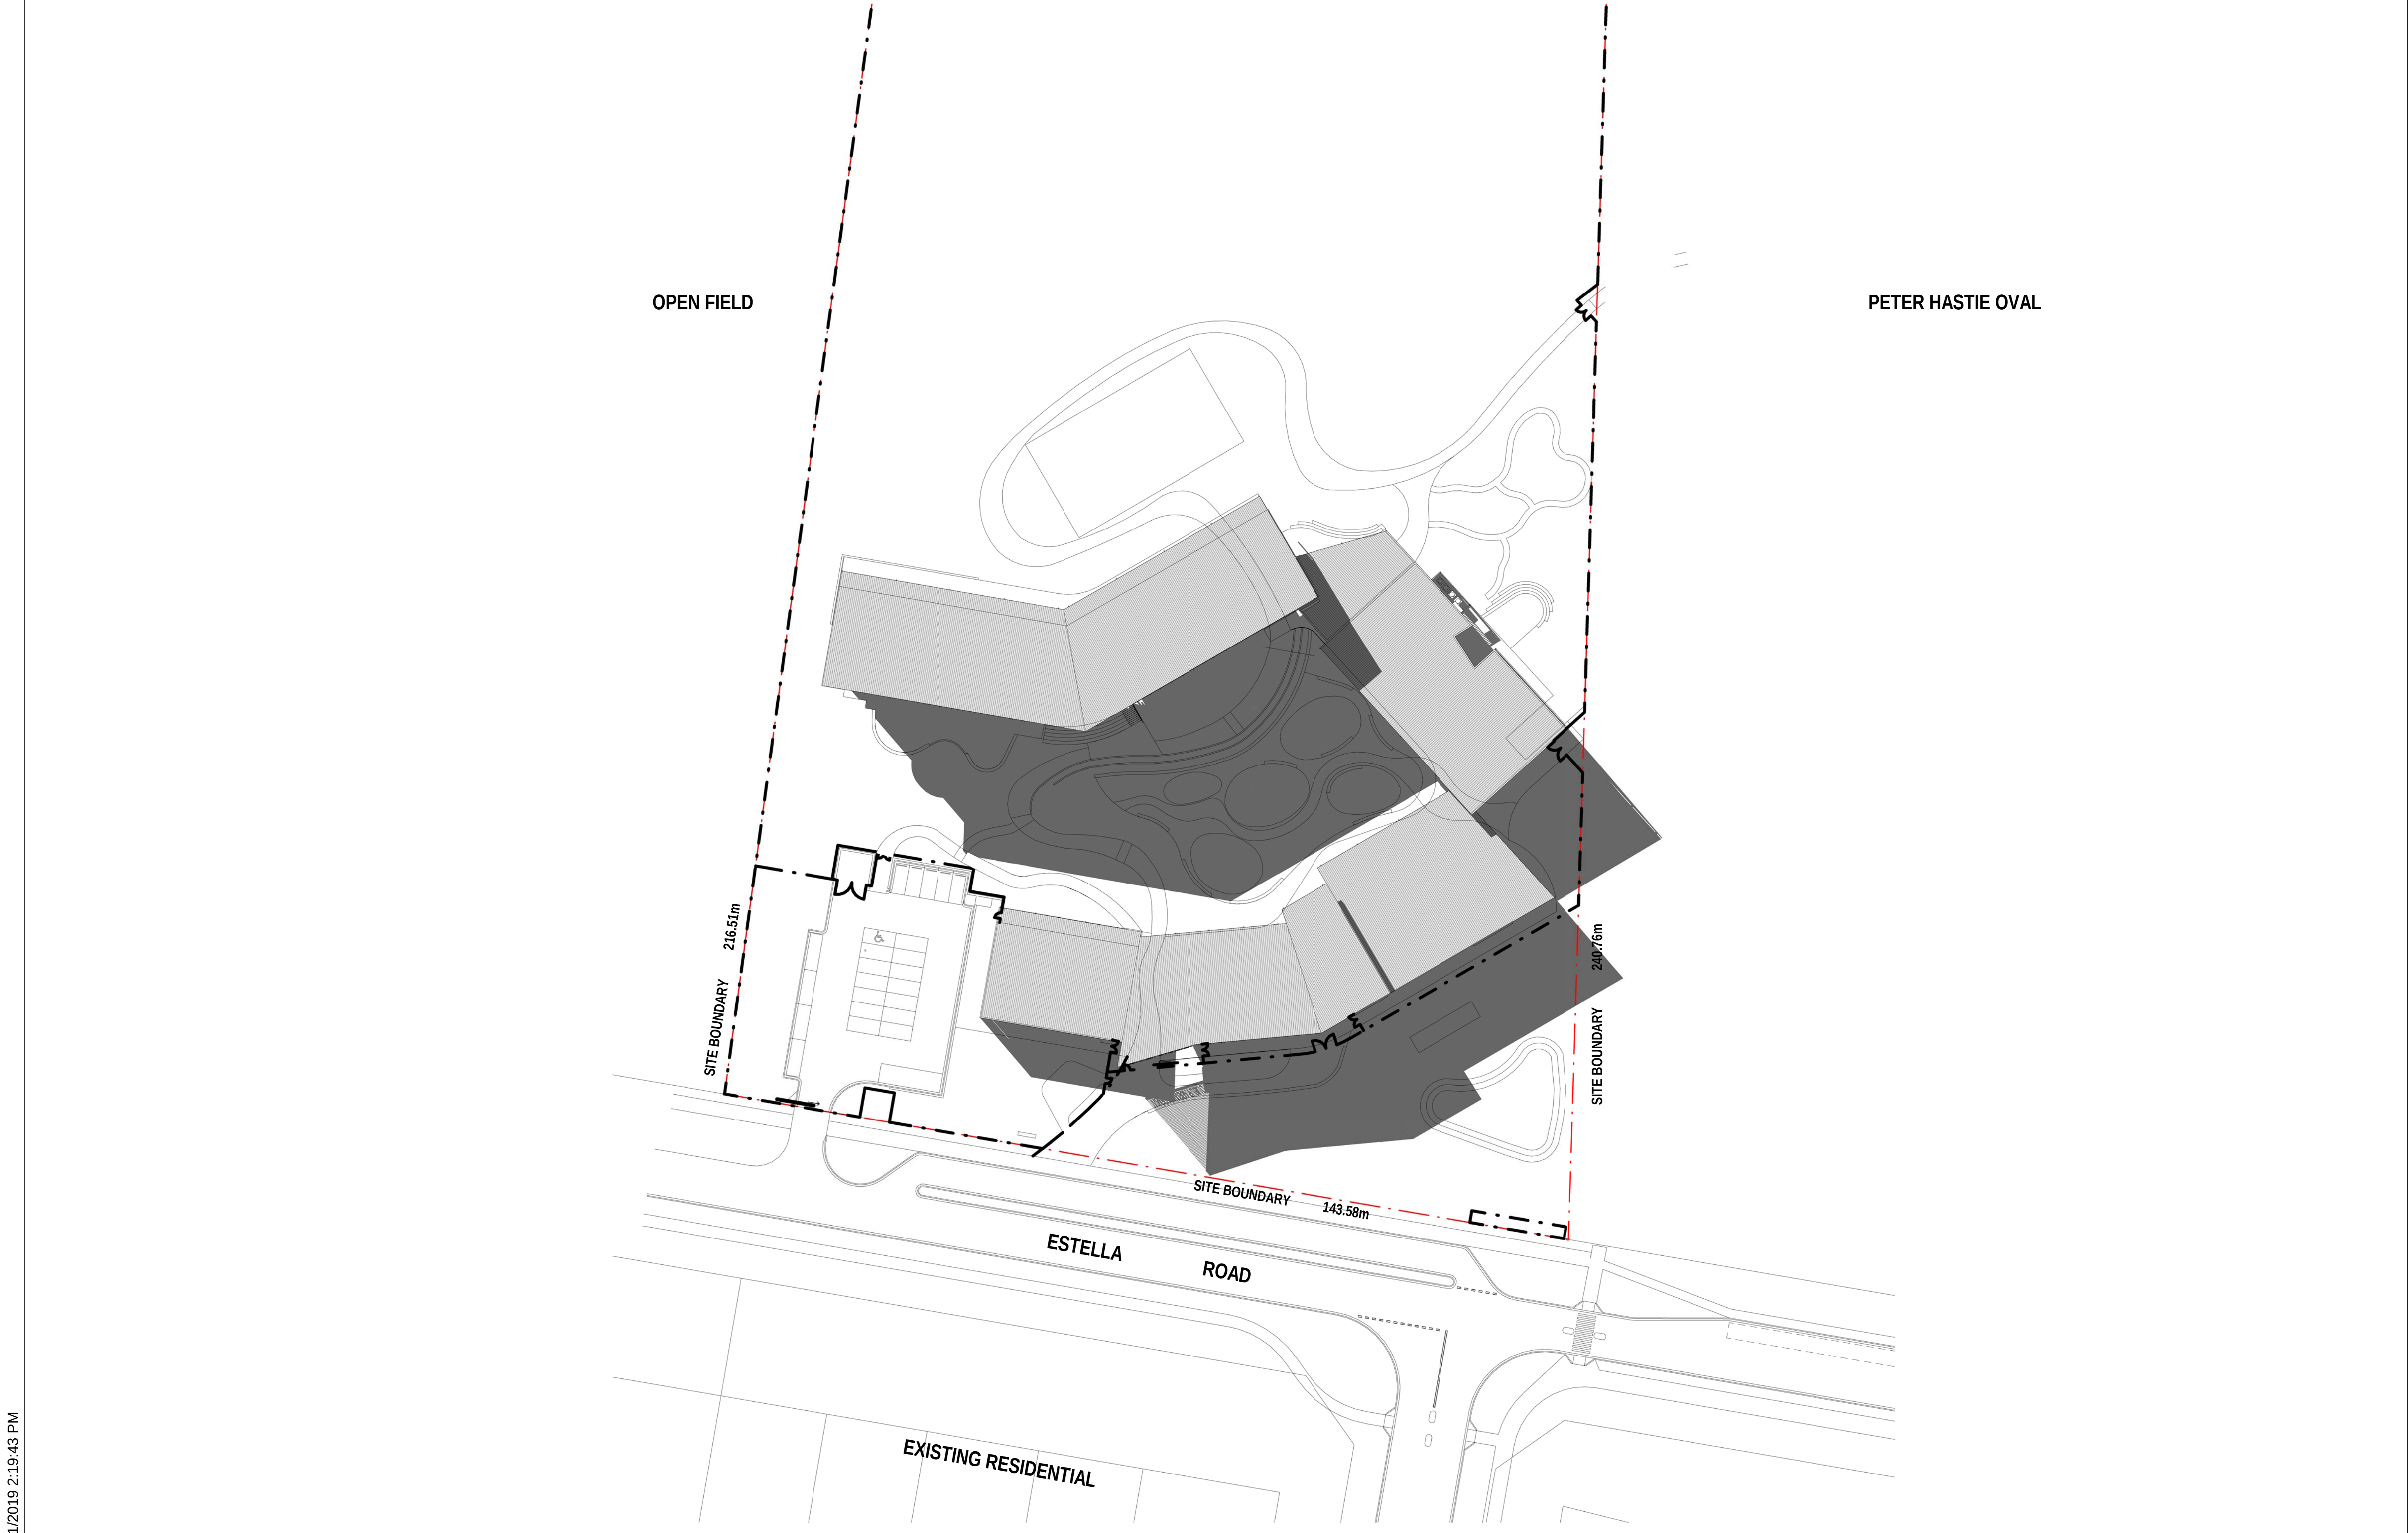

AMMENDMENTS				DESCRIPTION
REV	BY	DATE		
A	RO	18/10/2019		ISSUE FOR SSDA TOA
B	SZ	04/11/2019		ISSUE FOR SSDA

LEGEND	
CON	CONCRETE
CFC1	CLADDING FC_BASE COLOUR
CFC2	CLADDING FC_MARL COLOUR
DP	DOWNPIPE
MR	METAL ROOFING_MONUMENT MATT COLOUR
MWC	METAL WALL CLADDING
LV1	ALUMINIUM LOUVRES
BAL01	1300mm GALVANISED BALUSTRADES
BAL02	25 x 150 ALUMINIUM BALUSTARES

PMS	PERFORATED METAL SCREEN
SCR1	SCREEN
ACC1	ACCENT COLOUR 'GREEN'
ACC2	ACCENT COLOUR 'ORANGE'
ACC3	ACCENT COLOUR 'BURNT ORANGE'
ACC4	ACCENT COLOUR 'PURPLE'
ACC5	ACCENT COLOUR 'BLUE'




STRUCTURAL CIVIL NORTHROP ENGINEERS (02) 9241 4188	PERUMAL PEDAVOLI ARCHITECTS T: 02 9291 0000 WEB: www.pp-a.com.au
MECHANICAL ELECTRICAL STEENSEN WARMING (02) 9967 2200	Nominated Architect: Vince Pedavoli NSW reg No.5045
HYDRAULIC WOOLACOTT (02) 8241 9900	LANDSCAPE ARCHITECT TAYLOR BRAMMER LANDS. ARCH. (02) 9387 8855
FIRE MCD FIRE ENGINEERING (04) 2392 2746	



WAGGA WAGGA PS
ESTELLA ROAD, ESTELLA, NSW, 2678
NEW HIGH QUALITY CLASSROOMS PACKAGE 2

DRAWING NAME
SHADOW DIAGRAM - JUNE 21 - 3PM

PROJECT NORTH

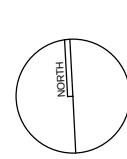

0 5000 10000 15000 20000 25000 30000

SCALE 1 : 500 @ A1

DRAWN	CHECKED	VERIFIED	DATE
PPA	JS	Approver	4 NOVEMBER 2019


DRAWING NUMBER	REVISION
NHQC2 -WW- AR -SSDA-00_303	B




SOUTH ELEVATION : MAIN ENTRY VIEW



SOUTH EAST CORNER ELEVATION : BLOCK C & D

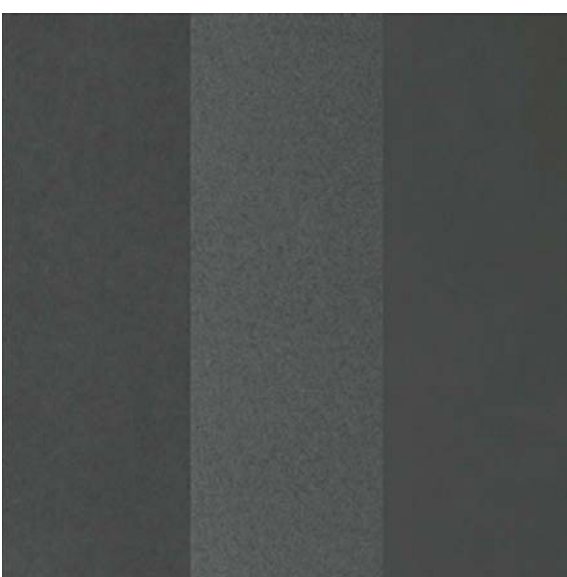


CFC1 - WALL CLADDING

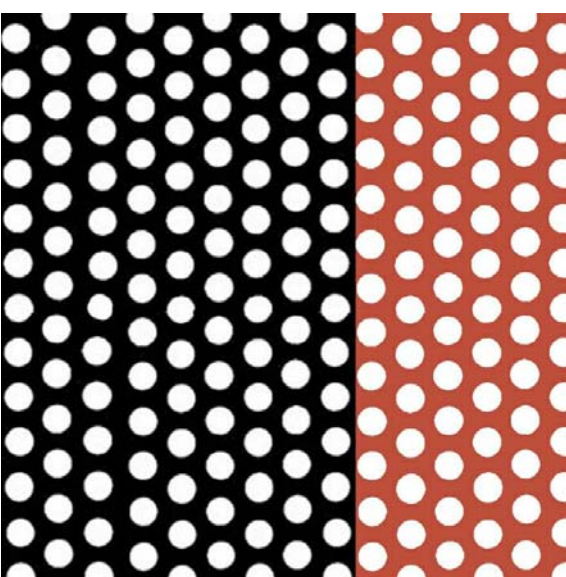

PMS - PERFORATED METAL SCREEN
POWDERCOATED




CON - CONCRETE

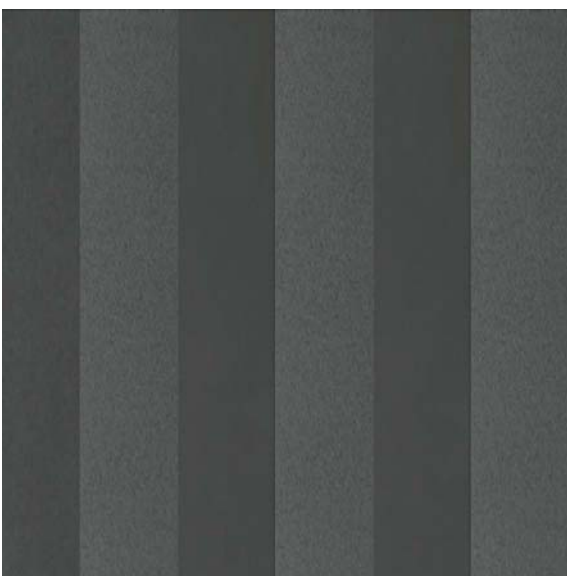

CFC2 - WALL CLADDING



SCR1 - SCREEN

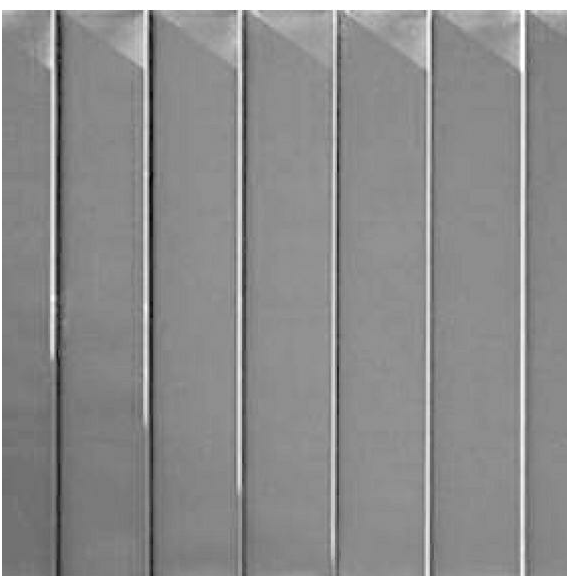

MR - METAL ROOFING




EXTERNAL DOOR & WINDOW
FRAMES POWDERCOAT




ACC1 - ACCENT COLOUR 'GREEN'
(BLOCK A)



BAL01 - BALUSTRADE TYPE 1

 

ACC2 - ACCENT COLOUR 'ORANGE'
(BLOCK B & C)

 


ACC3 - ACCENT COLOUR 'BURNT ORANGE'
(BLOCK D)



BAL02 - BALUSTRADE TYPE 2



WINDOW SURROUND

 

ACC4 - ACCENT COLOUR 'PURPLE'
(BLOCK E)



ACC5 - ACCENT COLOUR 'BLUE'
(BLOCK F)

AMMENDMENTS				DESCRIPTION
REV	BY	DATE	ISSUE	
A	RO	18/10/2019	ISSUE FOR SSDA TOA	
B	SZ	04/11/2019	ISSUE FOR SSDA	

LEGEND	
CON	CONCRETE
CFC1	CLADDING FC - BASE COLOUR
CFC2	CLADDING FC - MARL COLOUR
DP	DOWNPIPE
MR	METAL ROOFING - MONUMENT MATT COLOUR
MWC	METAL WALL CLADDING
LV1	ALUMINIUM LOUVRES
BAL01	1300mm GALVANISED BALUSTRADES
BAL02	25 x 150 ALUMINIUM BALUSTARES

PMS	PERFORATED METAL SCREEN
SCR1	SCREEN
ACC1	ACCENT COLOUR 'GREEN'
ACC2	ACCENT COLOUR 'ORANGE'
ACC3	ACCENT COLOUR 'BURNT ORANGE'
ACC4	ACCENT COLOUR 'PURPLE'
ACC5	ACCENT COLOUR 'BLUE'



STRUCTURAL CIVIL
NORTHROP ENGINEERS
(02) 9241 4188

MECHANICAL ELECTRICAL
STEINER WARMING
(02) 9967 2200

HYDRAULIC
WOOLACOTT
(02) 8241 9900

FIRE
MCD FIRE ENGINEERING
(04) 2392 2746

PERUMAL PEDAVOLI ARCHITECTS
T: 02 9291 0000
WEB: www.pp-a.com.au

Nominated Architect:
Vince Pedavoli NSW reg No.5045

LANDSCAPE ARCHITECT
TAYLOR BRAMMER LANDS. ARCH.
(02) 9387 8855

PERUMAL
PEDAVOLI
ARCHITECTS

WAGGA WAGGA PS
ESTELLA ROAD, ESTELLA, NSW, 2678
NEW HIGH QUALITY CLASSROOMS PACKAGE 2

DRAWING NAME
RENDERS & MATERIAL BOARD

PROJECT NORTH

DRAWN	CHECKED	VERIFIED	DATE
PPA	JS	Approver	4 NOVEMBER 2019


DRAWING NUMBER

PROJECT CODE	SCH. REF.	DISC.	TYPE	SERIES#
NHQ2	-WW-	AR	-SSDA-	00_401

REVISION

B

1/11/2019 4:17:46 PM

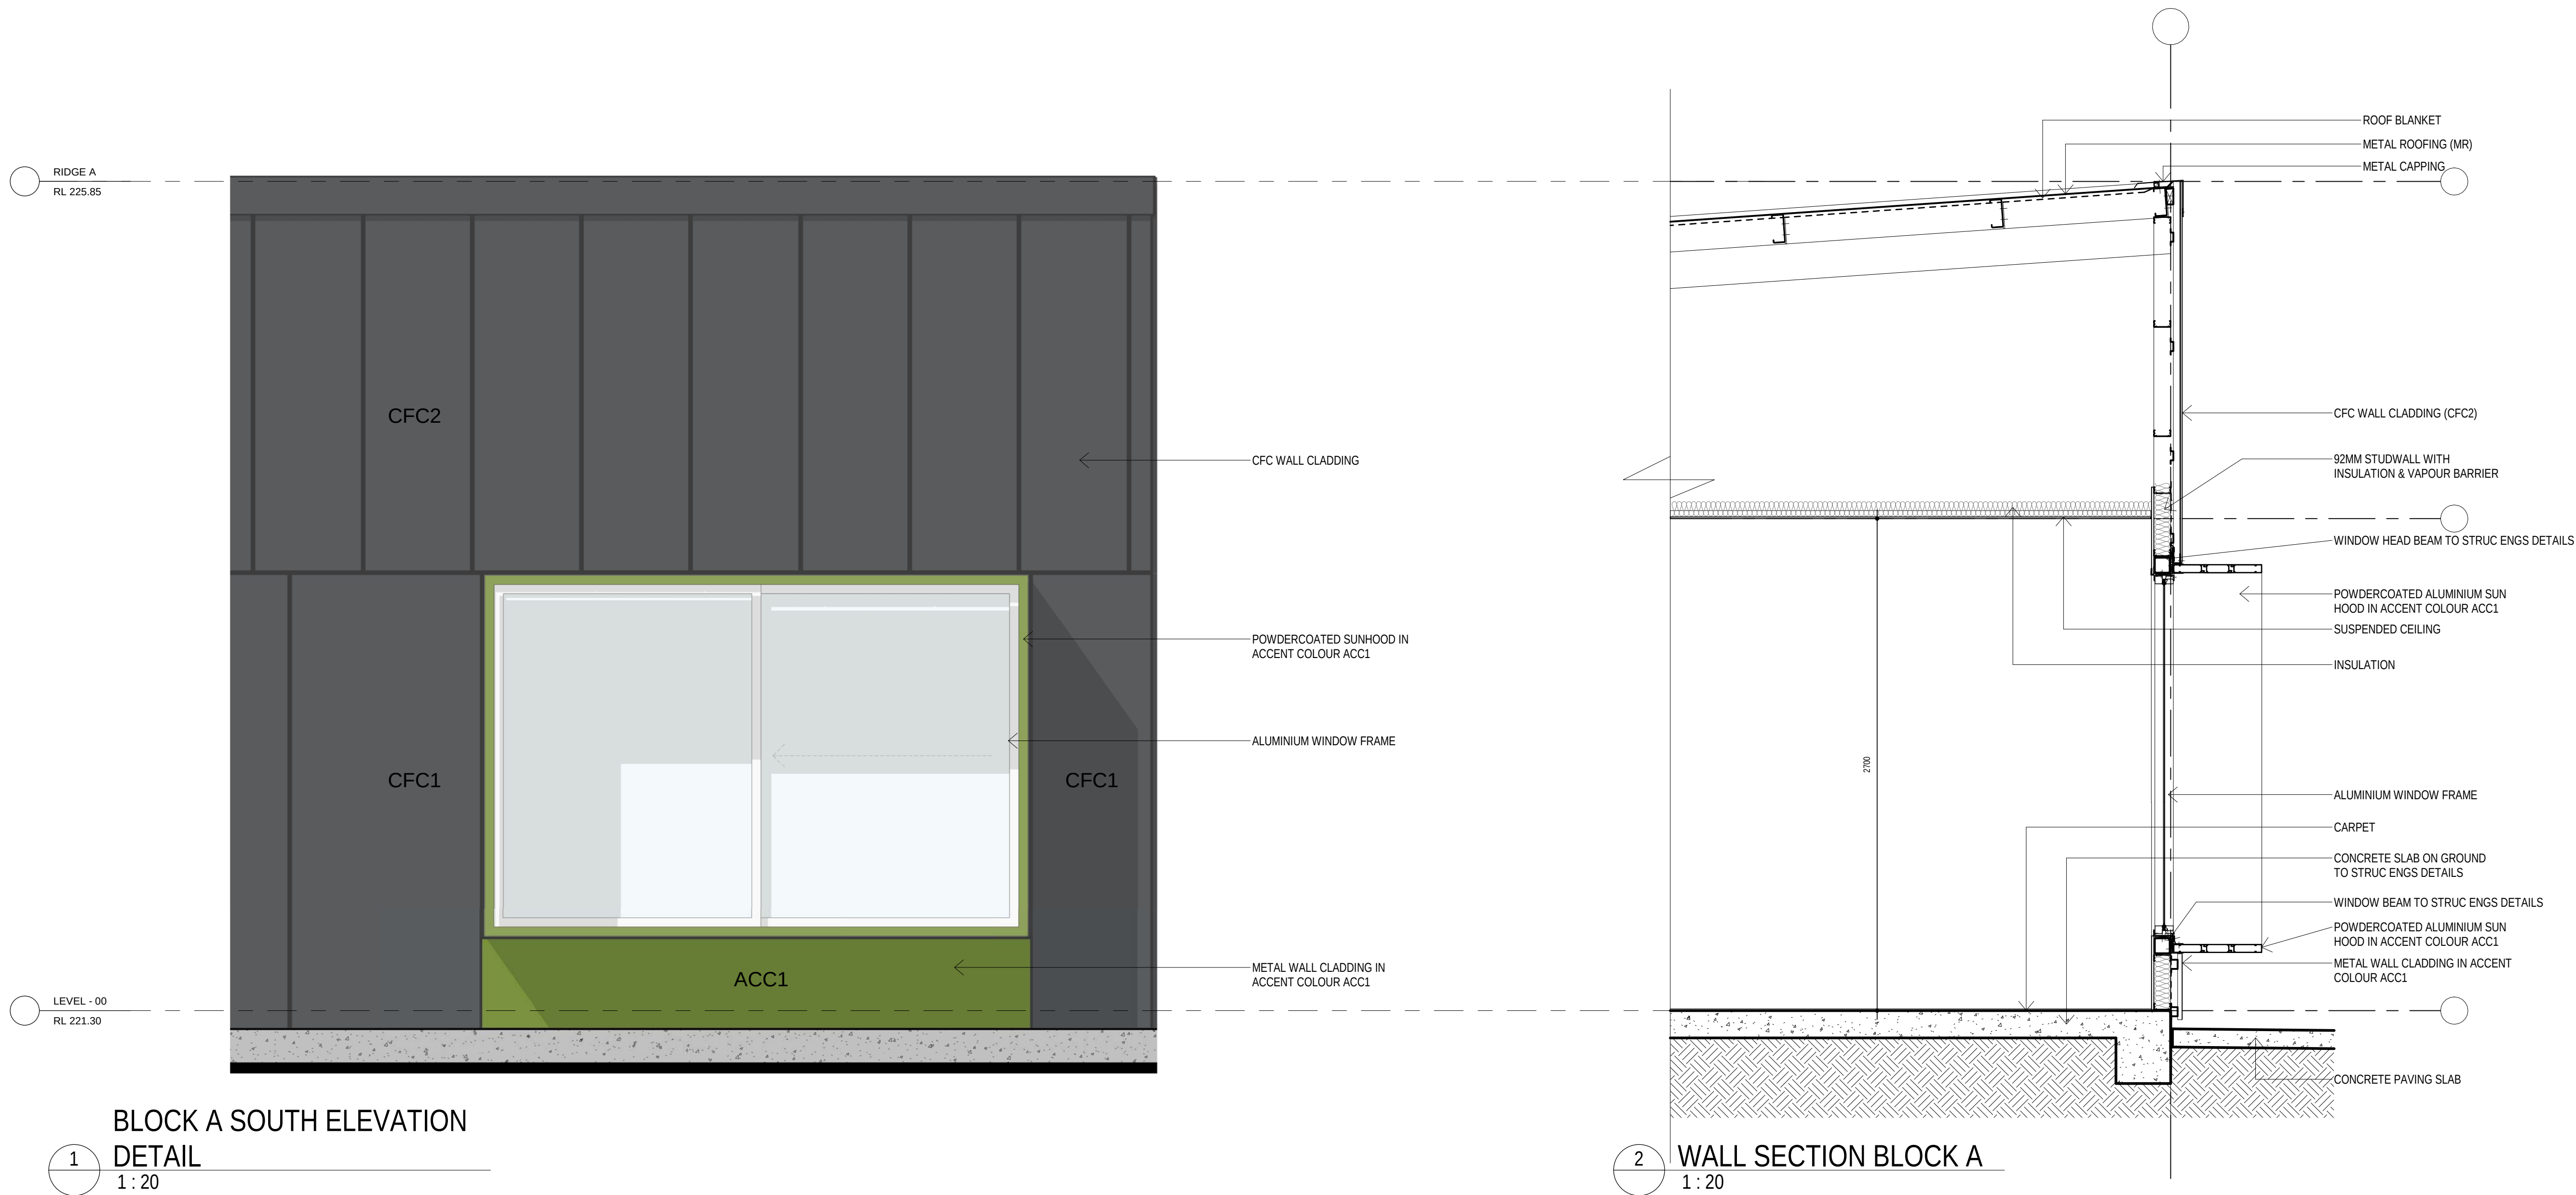

AMMENDMENTS				DESCRIPTION
REV	BY	DATE		
A	RO	18/10/2019		ISSUE FOR SSDA TOA
B	SZ	04/11/2019		ISSUE FOR SSDA


LEGEND	
CON	CONCRETE
CFC1	CLADDING FC_BASE COLOUR
CFC2	CLADDING FC_MARL COLOUR
DP	DOWNPIPE
MR	METAL ROOFING_MONUMENT MATT COLOUR
MWC	METAL WALL CLADDING
LV1	ALUMINIUM LOUVRES
BAL01	1300mm GALVANISED BALUSTRADES
BAL02	25 x 150 ALUMINIUM BALUSTARES

PMS	PERFORATED METAL SCREEN
SCR1	SCREEN
ACC1	ACCENT COLOUR 'GREEN'
ACC2	ACCENT COLOUR 'ORANGE'
ACC3	ACCENT COLOUR 'BURNT ORANGE'
ACC4	ACCENT COLOUR 'PURPLE'
ACC5	ACCENT COLOUR 'BLUE'



STRUCTURAL CIVIL NORTHROP ENGINEERS (02) 9241 4188
MECHANICAL, ELECTRICAL STEINER ENGINEERING (02) 9967 2200
HYDRAULIC WOOLACOTT (02) 8241 9900
FIRE MCD FIRE ENGINEERING (04) 2392 2746


PERUMAL PEDAVOLI ARCHITECTS T: 02 9291 0000 WEB: www.pp-a.com.au
Nominated Architect: Vince Pedavoli NSW reg No.5045
LANDSCAPE ARCHITECT TAYLOR BRAMMER LANDS. ARCH. (02) 9387 8855

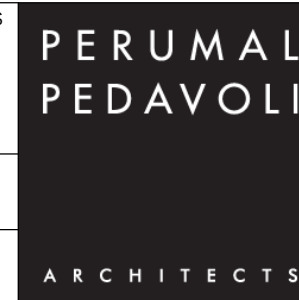

WAGGA WAGGA PS ESTELLA ROAD, ESTELLA, NSW, 2678 NEW HIGH QUALITY CLASSROOMS PACKAGE 2
DRAWING NAME WALL SECTION - SHEET 01

PROJECT NORTH		0 200 400 600 800 1000 2000 SCALE 1 : 20 @ A1			
DRAWN	CHECKED	VERIFIED	DATE		
PPA	JS	Approver	4 NOVEMBER 2019		
DRAWING NUMBER		REVISION			
PROJECT CODE	SCH. REF.	DISC.	TYPE	SERIES#	
NHQC2-WW-AR-SSDA-00_801					B

1/11/2019 4:18:16 PM

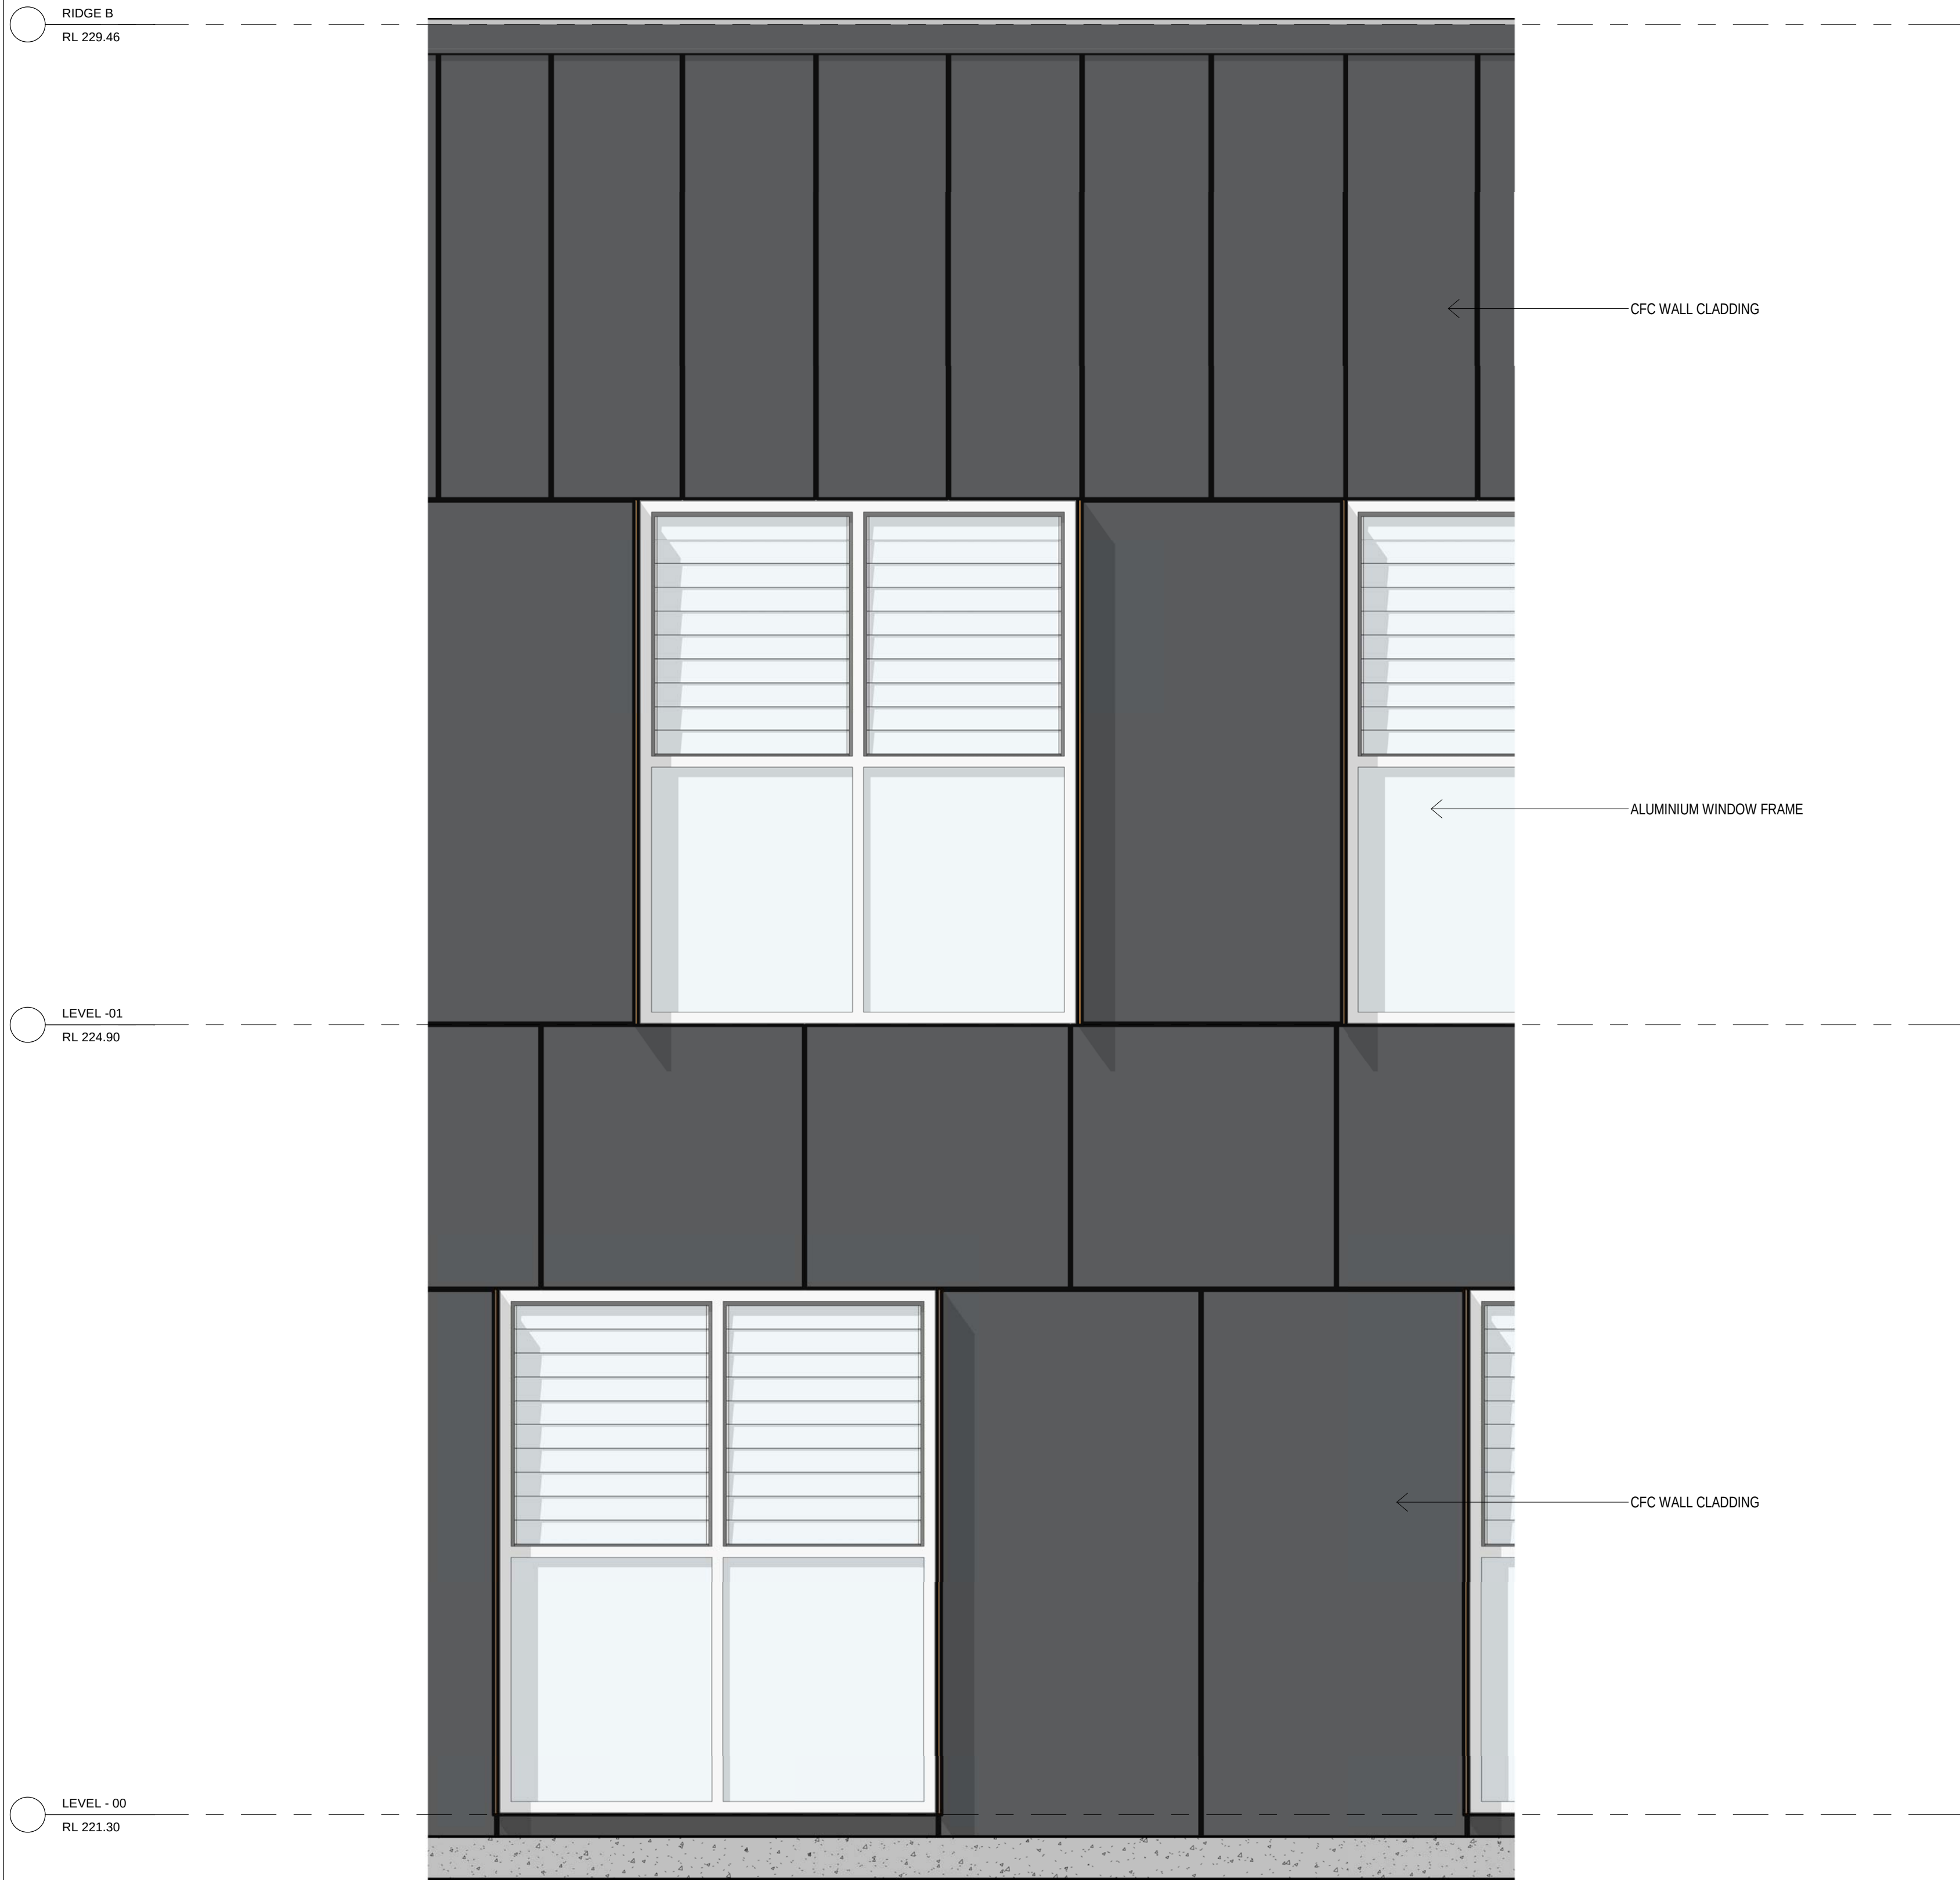

BLOCK B SOUTH ELEVATION
DETAIL
1:20

AMMENDMENTS				DESCRIPTION
REV	BY	DATE		
A	RO	18/10/2019	ISSUE FOR SSDA TOA	
B	SZ	04/11/2019	ISSUE FOR SSDA	


LEGEND	
CON	CONCRETE
CFC1	CLADDING FC_BASE COLOUR
CFC2	CLADDING FC_MARL COLOUR
DP	DOWNPIPE
MR	METAL ROOFING, MONUMENT MATT COLOUR
MWC	METAL WALL CLADDING
LV1	ALUMINIUM LOUVRES
BAL01	1300mm GALVANISED BALUSTRADES
BAL02	25 x 150 ALUMINIUM BALUSTARES

PMS	PERFORATED METAL SCREEN
SCR1	SCREEN
ACC1	ACCENT COLOUR 'GREEN'
ACC2	ACCENT COLOUR 'ORANGE'
ACC3	ACCENT COLOUR 'BURNT ORANGE'
ACC4	ACCENT COLOUR 'PURPLE'
ACC5	ACCENT COLOUR 'BLUE'




STRUCTURAL CIVIL NORTHROP ENGINEERS (02) 9241 4188
MECHANICAL ELECTRICAL STEINER WARMING (02) 9967 2200
HYDRAULIC WOOLACOTT (02) 8241 9900
FIRE MCD FIRE ENGINEERING (04) 2392 2746

PERUMAL PEDAVOLI ARCHITECTS T: 02 9291 0000 WEB: www.pp-a.com.au
Nominated Architect: Vince Pedavoli NSW reg No.5045
LANDSCAPE ARCHITECT TAYLOR BRAMMER LANDS. ARCH. (02) 9387 8855

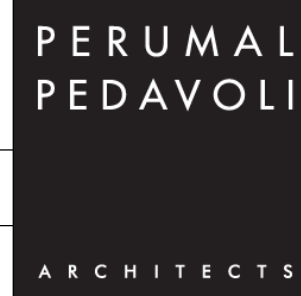

WAGGA WAGGA PS ESTELLA ROAD, ESTELLA, NSW, 2678 NEW HIGH QUALITY CLASSROOMS PACKAGE 2
DRAWING NAME WALL SECTION - SHEET 02

PROJECT NORTH	0 200 400 600 800 1000 2000					
	SCALE 1: 20 @ A1					
	DRAWN	CHECKED	VERIFIED	DATE		
	PPA	JS	Approver	4 NOVEMBER 2019		
	DRAWING NUMBER			REVISION		
PROJECT CODE	SCH. REF.	DISC.	TYPE	SERIES#	B	
NHQC2 -WW- AR - DWG - 00_802						

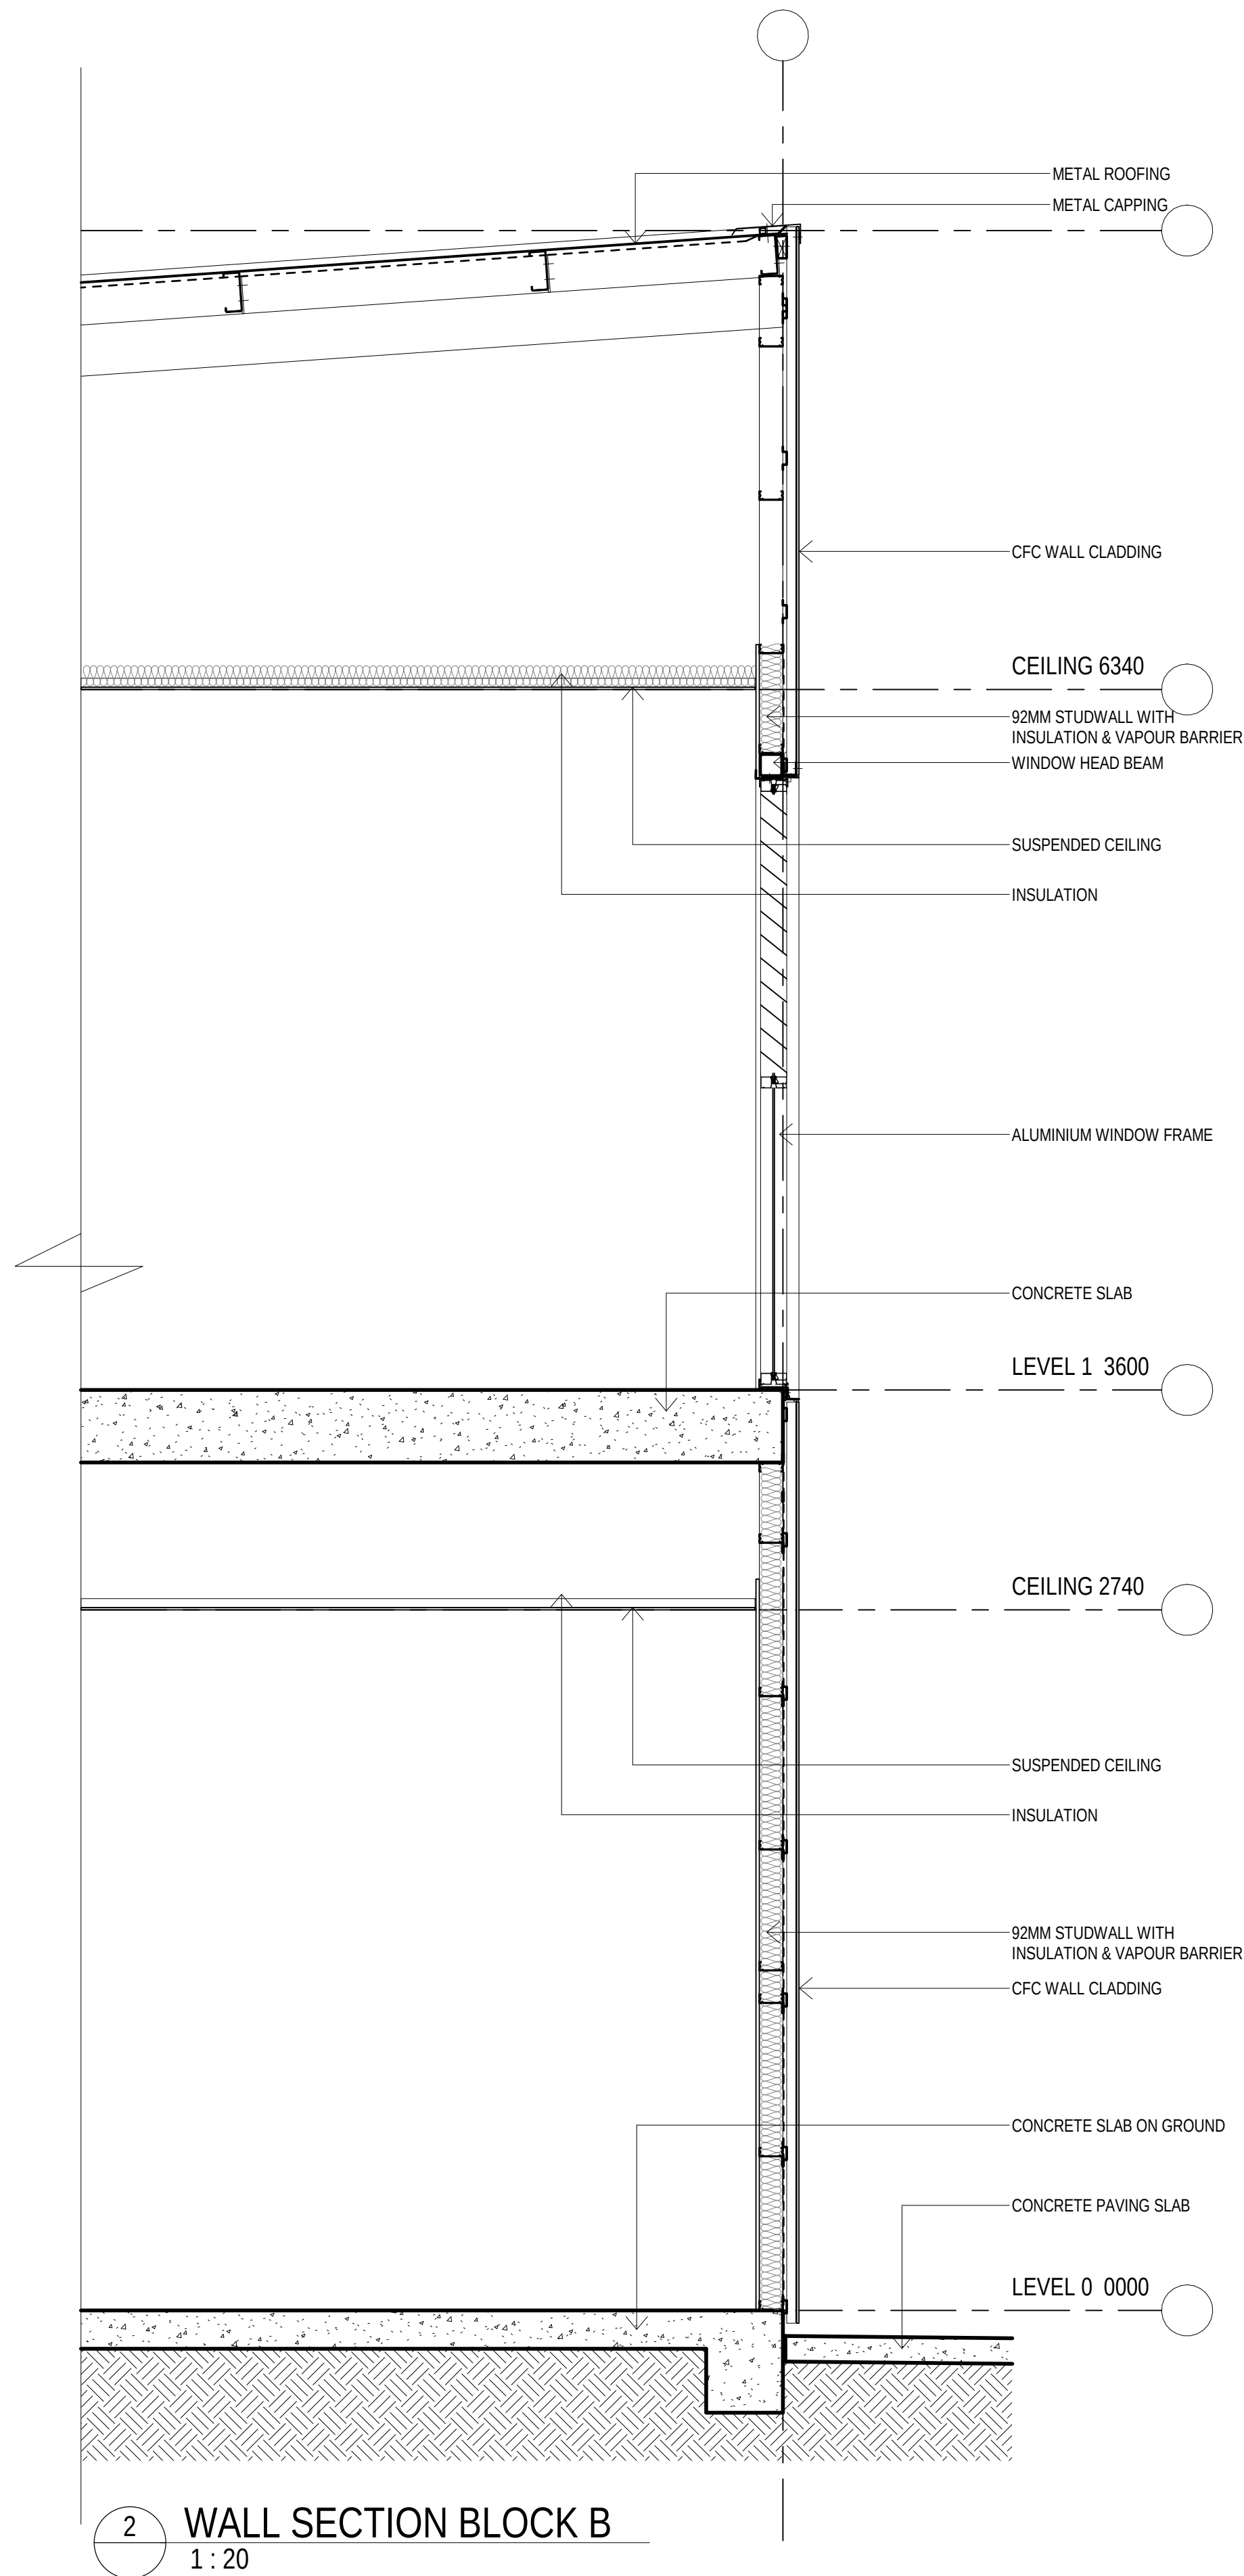

WALL SECTION BLOCK B
1:20