



Drawing Status
NOT FOR CONSTRUCTION

GRAPHIC SYMBOLS LEGEND

- EXISTING TREE (TO BE RETAINED)
- EXISTING TREE (TO BE REMOVED)
- PROPOSED NEW TREE
- TREE PROTECTION ZONE (TPZ) FOR SIGNIFICANT TREE TO BE RETAINED

NOTE:
REFER TO LANDSCAPE AND ARBORIST DOCUMENTATION FOR MORE DETAIL

No	Date	Description	ML	JW	IH	App'd
A	23.04.19	DEVELOPMENT APPLICATION	ML	JW		
B	03.09.20	ISSUE FOR MODIFICATION	ML	JW	IH	

Revisions

Key

Client

Architect

MERIDEN
AN ANGLICAN SCHOOL FOR GIRLS

AJ+C
ALLEN JACK+COOTHER

79 Myrtle Street Chippendale NSW 2008 AUSTRALIA
ph +61 2 9311 8222 fx +61 2 9311 8200
ABN 53 003 782 250

Project

MERIDEN CMD
10-12 REDMYRE ROAD,
STRATHFIELD NSW 2135

Proj No. 18019

Drawing Title

DEMOLITION PLAN

Scale

1 : 100 @A1

Drawing No.

DA1100

Issue

B

0 1 2 4 8 m

PLOT DATE & TIME: 30/09/2020 2:01:25 PM



MATERIAL - LEGEND	
CODE	DESCRIPTION
Grade 300+	
AF01	TIMBER WALL PANEL
AF02	CERAMIC WALL TILE
AF03	ACOUSTIC PANEL 1
AF04	TIMBER BATTENS WITH ACOUSTIC BACKING
AF05	TIMBER PANEL
AF06	ACOUSTIC PANEL 2
AF07	CERAMIC WALL TILE
AF08	JOINERY FINISH (A) COLOUR AND FINISH TBC
AF09	JOINERY FINISH (B) COLOUR AND FINISH TBC
AF10	JOINERY SKIRTING COLOUR AND FINISH TBC
AF11	STONE BENCHTOP
AF12	CERAMIC WALL TILE
AF13	CERAMIC WALL TILE
AF14	MIRROR
AF15	POLYURETHANE FINISH
AF16	ACOUSTIC PANEL 3
AF20	MELAMINE 1
AF21	MELAMINE 2
AF22	TIMBER BATTEN
AF23	PAINT FINISH
AL1	ALUMINIUM POWDERCOAT FINISH TO MATCH MC
BRK1	BRICK WORK - HIGHLIGHT
BRK2	BRICK WORK - BATTCHED DARKER
CFC	COMPRESSED FIBRE CEMENT PANEL
CONC-1	CONCRETE FLOOR FINISH - TYPE 1
CONC-2	CONCRETE FLOOR FINISH - TYPE 2
FC	COMPRESSED FIBRE CEMENT PANEL
FL01	PORCELAIN TILE FLOOR
FL02	STONE TILE
FL03	CARPET TILE 1
FL04	ENTRY MATT INLAY
FL05	CERAMIC FLOOR TILE
FL06	ENGINEERED TIMBER FLOOR BOARDS 1
FL07	VINYL FLOOR
FL08	CARPET TILE 2
FL09	ENGINEERED TIMBER FLOOR BOARDS 2
FL10	CARPET TILE 3
FL11	CARPET TILE 4
FL12	CARPET TILE 5
FL13	CARPET TILE 6
FL14	CARPET TILE 6
GLS1	ALUMINIUM FRAMED GLAZING
MC	METAL CLADDING
MR	METAL ROOF
PF01	PAINT FINISH 1
PF02	PAINT FINISH 2
PF03	PAINT FINISH 3
PLY1	PLYWOOD
TD1	TIMBER DECKING

Drawing Status

NOT FOR CONSTRUCTION

GRAPHIC SYMBOLS LEGEND

- EXISTING TREE (TO BE RETAINED)
- EXISTING TREE (TO BE REMOVED)
- PROPOSED NEW TREE
- TREE PROTECTION ZONE (TPZ) FOR SIGNIFICANT TREE TO BE RETAINED

NOTE:
REFER TO LANDSCAPE AND ARBORIST DOCUMENTATION FOR MORE DETAIL

A	23.04.19	DEVELOPMENT APPLICATION	ML	JW
B	03.09.20	ISSUE FOR MODIFICATION	ML	IH
No	Date	Description	Chk'd	App'd

Revisions

Key

N

Client



Architect

AJ+C
ALLEN JACK+COTTER

79 Myrtle Street Chippendale NSW 2008 AUSTRALIA
ph +61 2 9311 9222 fx +61 2 9311 9200
ABN 53 003 782 250

Project

MERIDEN CMD
10-12 REDMYRE ROAD,
STRATHFIELD NSW 2135

Proj No. 18019

Drawing Title

**FLOOR PLAN - LEVEL 0
(GROUND)**

Scale	Drawing No.	Issue
1 : 100 @A1	DA2100	B



MATERIAL - LEGEND	
CODE	DESCRIPTION
.....	Grade 300+
AF01	TIMBER WALL PANEL
AF02	CERAMIC WALL TILE
AF03	ACOUSTIC PANEL 1
AF04	TIMBER BATTENS WITH ACOUSTIC BACKING
AF05	TIMBER PANEL
AF06	ACOUSTIC PANEL 2
AF07	CERAMIC WALL TILE
AF08	JOINERY FINISH (A) COLOUR AND FINISH TBC
AF09	JOINERY FINISH (B) COLOUR AND FINISH TBC
AF10	JOINERY SKIRTING COLOUR AND FINISH TBC
AF11	STONE BENCHTOP
AF12	CERAMIC WALL TILE
AF13	CERAMIC WALL TILE
AF14	MIRROR
AF15	POLYURETHENE FINISH
AF16	ACOUSTIC PANEL 3
AF20	MELAMINE 1
AF21	MELAMINE 2
AF22	TIMBER BATTEN
AF23	PAINT FINISH
AL 1	ALUMINIUM POWDERCOAT FINISH TO MATCH MC
BRK1	BRICK WORK - HIGHLIGHT
BRK2	BRICK WORK - BATCHED DARKER
CFC	COMPRESSED FIBRE CEMENT PANEL
CONC-1	CONCRETE FLOOR FINISH - TYPE 1
CONC-2	CONCRETE FLOOR FINISH - TYPE 2
FC	COMPRESSED FIBRE CEMENT PANEL
FL01	PORCELAIN TILE FLOOR
FL02	STONE TILE
FL03	CARPET TILE 1
FL04	ENTRY MATT INLAY
FL05	CERAMIC FLOOR TILE
FL06	ENGINEERED TIMBER FLOOR BOARDS 1
FL07	VINYL FLOOR
FL08	CARPET TILE 2
FL09	ENGINEERED TIMBER FLOOR BOARDS 2
FL10	CARPET TILE 3
FL11	CARPET TILE 4
FL12	CARPET TILE 5
FL13	CARPET TILE 6
FL14	CARPET TILE 6
GLS1	ALUMINIUM FRAMED GLAZING
MC	METAL CLADDING
MR	METAL ROOF
PF01	PAINT FINISH 1
PF02	PAINT FINISH 2
PF03	PAINT FINISH 3
PLY1	PLYWOOD
TD1	TIMBER DECKING

Drawing Status

NOT FOR CONSTRUCTION

GRAPHIC SYMBOLS LEGEND

EXISTING TREE (TO BE RETAINED)

EXISTING TREE (TO BE REMOVED)

PROPOSED NEW TREE

TREE PROTECTION ZONE (TPZ) FOR SIGNIFICANT TREE TO BE RETAINED

NOTE:

REFER TO LANDSCAPE AND ARBORIST DOCUMENTATION FOR MORE DETAIL

A	23.04.19	DEVELOPMENT APPLICATION	ML	JW
B	03.09.20	ISSUE FOR MODIFICATION	ML	IH
No	Date	Description	Chk'd	App'd

Revisions

Key

N

Client

MERIDEN

AN ANGLICAN SCHOOL FOR GIRLS

Architect

AJ+C

ALLEN JACK+COTTER

79 Myrtle Street Chippendale NSW 2008 AUSTRALIA
ph +61 2 9311 9222 fx +61 2 9311 9200
ABN 53 003 782 250

Project

MERIDEN CMD

10-12 REDMYRE ROAD,

STRATHFIELD NSW 2135

Proj No.

18019

Drawing Title

FLOOR PLAN - LEVEL 1

Scale

1 : 100 @A1

Drawing No.

DA2101

Issue

B


0 1 2 4 8 m

MATERIAL - LEGEND

CODE	DESCRIPTION
.....	Grade 300+
AF01	TIMBER WALL PANEL
AF02	CERAMIC WALL TILE
AF03	ACOUSTIC PANEL 1
AF04	TIMBER BATTENS WITH ACOUSTIC BACKING
AF05	TIMBER PANEL
AF06	ACOUSTIC PANEL 2
AF07	CERAMIC WALL TILE
AF08	JOINERY FINISH (A) COLOUR AND FINISH TBC
AF09	JOINERY FINISH (B) COLOUR AND FINISH TBC
AF10	JOINERY SKIRTING COLOUR AND FINISH TBC
AF11	STONE BENCHTOP
AF12	CERAMIC WALL TILE
AF13	CERAMIC WALL TILE
AF14	MIRROR
AF15	POLYURETHENE FINISH
AF16	ACOUSTIC PANEL 3
AF20	MELAMINE 1
AF21	MELAMINE 2
AF22	TIMBER BATTEN
AF23	PAINT FINISH
AL1	ALUMINIUM POWDERCOAT FINISH TO MATCH MC
BRK1	BRICK WORK - HIGHLIGHT
BRK2	BRICK WORK - BATCHED DARKER
CFC	COMPRESSED FIBRE CEMENT PANEL
CONC-1	CONCRETE FLOOR FINISH - TYPE 1
CONC-2	CONCRETE FLOOR FINISH - TYPE 2
FC	COMPRESSED FIBRE CEMENT PANEL
FL01	PORCELAIN TILE FLOOR
FL02	STONE TILE
FL03	CARPET TILE 1
FL04	ENTRY MATT INLAY
FL05	CERAMIC FLOOR TILE
FL06	ENGINEERED TIMBER FLOOR BOARDS 1
FL07	VINYL FLOOR
FL08	CARPET TILE 2
FL09	ENGINEERED TIMBER FLOOR BOARDS 2
FL10	CARPET TILE 3
FL11	CARPET TILE 4
FL12	CARPET TILE 5
FL13	CARPET TILE 6
FL14	CARPET TILE 8
GLS1	ALUMINIUM FRAMED GLAZING
MC	METAL CLADDING
MR	METAL ROOF
PF01	PAINT FINISH 1
PF02	PAINT FINISH 2
PF03	PAINT FINISH 3
PLY1	PLYWOOD
TD1	TIMBER DECKING

A	23.04.19	DEVELOPMENT APPLICATION	ML	JW
B	03.09.20	ISSUE FOR MODIFICATION	ML	IH
No	Date	Description	Chk'd	App'd

Revisions

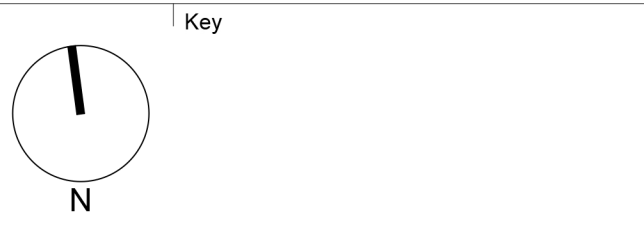

Client



79 Myrtle Street Chippendale NSW 2008 AUSTRALIA
ph +61 2 9311 9222 fx +61 2 9311 9200
ABN 53 003 782 250

Project

MERIDEN CMD
10-12 REDMYRE ROAD,
STRATHFIELD NSW 2135


Proj No. 18019

Drawing Title

FLOOR PLAN - LEVEL 2

Scale Drawing No. Issue

1 : 100 @A1 DA2102 B

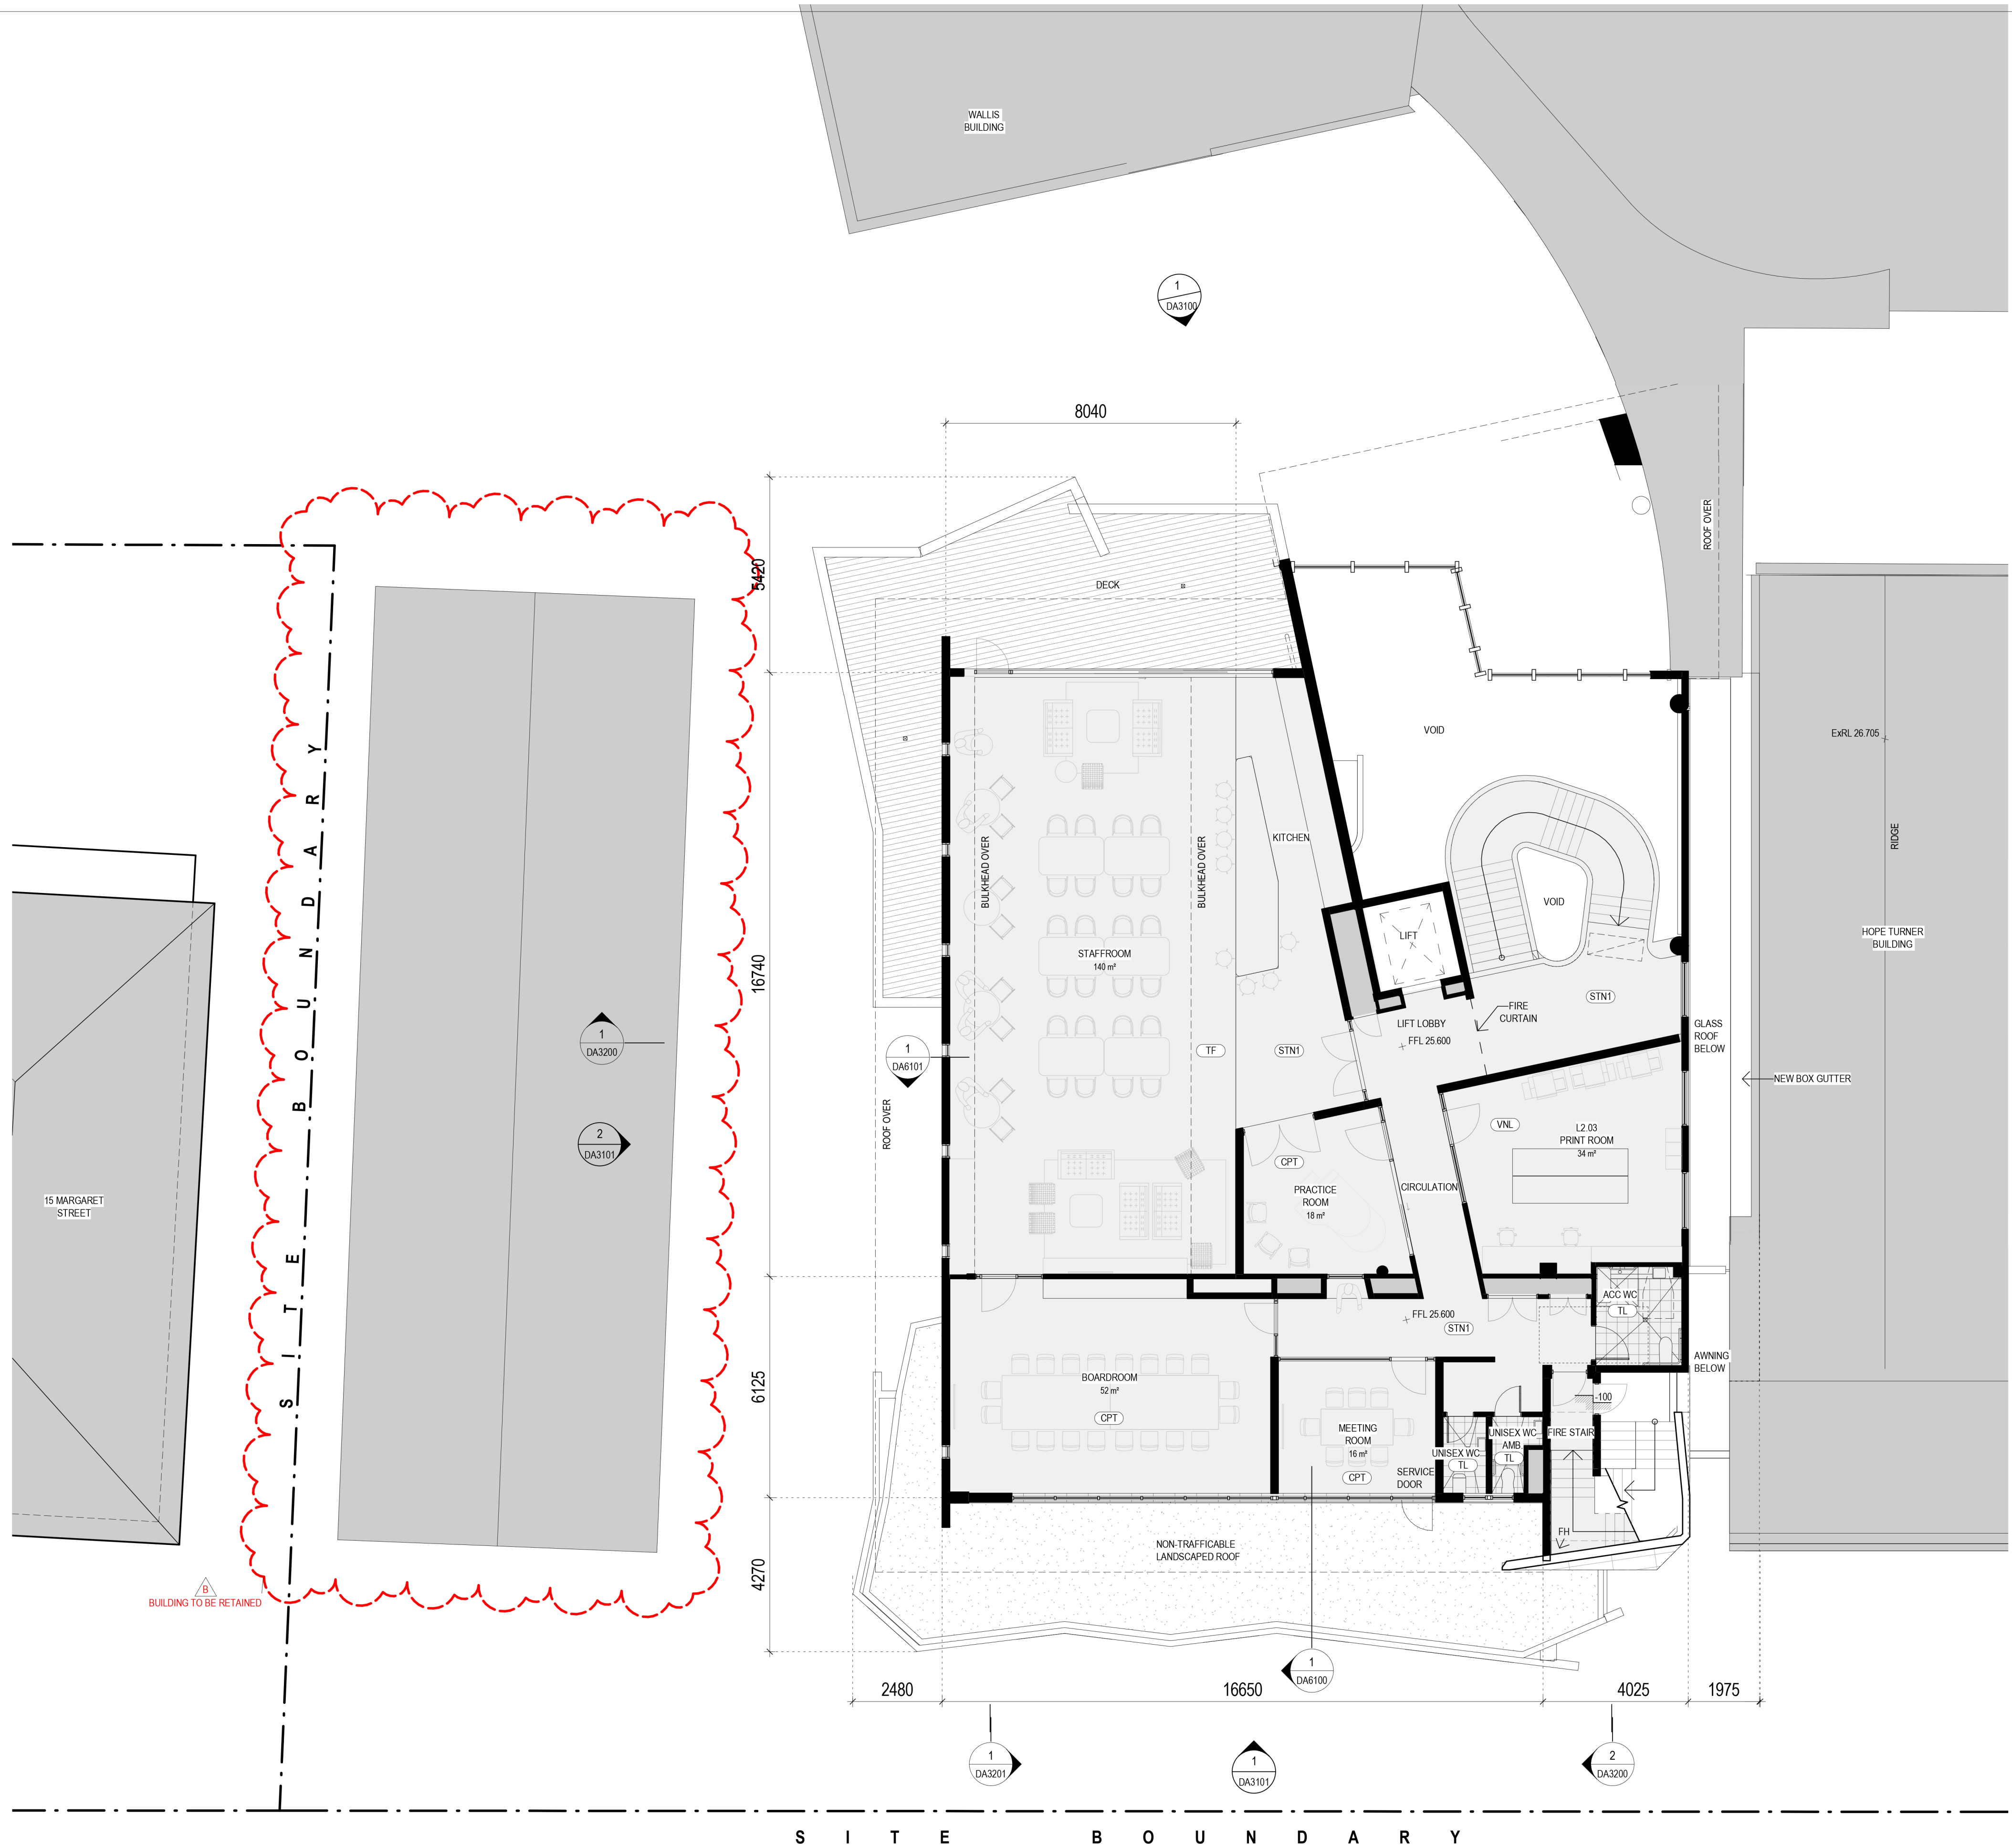



MATERIAL - LEGEND	
CODE	DESCRIPTION
.....	Grade 300+
AF01	TIMBER WALL PANEL
AF02	CERAMIC WALL TILE
AF03	ACOUSTIC PANEL 1
AF04	TIMBER BATTENS WITH ACOUSTIC BACKING
AF05	TIMBER PANEL
AF06	ACOUSTIC PANEL 2
AF07	CERAMIC WALL TILE
AF08	JOINERY FINISH (A) COLOUR AND FINISH TBC
AF09	JOINERY FINISH (B) COLOUR AND FINISH TBC
AF10	JOINERY SKIRTING COLOUR AND FINISH TBC
AF11	STONE BENCHTOP
AF12	CERAMIC WALL TILE
AF13	CERAMIC WALL TILE
AF14	MIRROR
AF15	POLYURETHANE FINISH
AF16	ACOUSTIC PANEL 3
AF20	MELAMINE 1
AF21	MELAMINE 2
AF22	TIMBER BATTEN
AF23	PAINT FINISH
AL1	ALUMINUM POWDERCOAT FINISH TO MATCH MC
BRK1	BRICK WORK - HIGHLIGHT
BRK2	BRICK WORK - BATCHED DARKER
CFC	COMPRESSED FIBRE CEMENT PANEL
CONC-1	CONCRETE FLOOR FINISH - TYPE 1
CONC-2	CONCRETE FLOOR FINISH - TYPE 2
FC	COMPRESSED FIBRE CEMENT PANEL
FL01	PORCELAIN TILE FLOOR
FL02	STONE TILE
FL03	CARPET TILE 1
FL04	ENTRY MAT INLAY
FL05	CERAMIC FLOOR TILE
FL06	ENGINEERED TIMBER FLOOR BOARDS 1
FL07	VINYL FLOOR
FL08	CARPET TILE 2
FL09	ENGINEERED TIMBER FLOOR BOARDS 2
FL10	CARPET TILE 3
FL11	CARPET TILE 4
FL12	CARPET TILE 5
FL13	CARPET TILE 6
FL14	CARPET TILE 6
GLS1	ALUMINUM FRAMED GLAZING
MC	METAL CLADDING
MR	METAL ROOF
PF01	PAINT FINISH 1
PF02	PAINT FINISH 2
PF03	PAINT FINISH 3
PLY1	PLYWOOD
TD1	TIMBER DECKING

NOT FOR CONSTRUCTION

GRAPHIC SYMBOLS LEGEND

EXISTING TREE (TO BE RETAINED)

EXISTING TREE (TO BE REMOVED)

PROPOSED NEW TREE

TREE PROTECTION ZONE (TPZ) FOR SIGNIFICANT TREE TO BE RETAINED

NOTE:

REFER TO LANDSCAPE AND ARBORIST DOCUMENTATION FOR MORE DETAIL

A	23.04.19	DEVELOPMENT APPLICATION	ML	JW
B	03.09.20	ISSUE FOR MODIFICATION	ML	IH
No	Date	Description	Chk'd	App'd

Revisions

Key

N

Client



Architect

AJ+C

ALLEN JACK+COTTER

79 Myrtle Street Chippendale NSW 2008 AUSTRALIA
p1 +61 2 9311 9222 f1 +61 2 9311 9200
ABN 53 003 782 250

Project

MERIDEN CMD
10-12 REDMYRE ROAD,
STRATHFIELD NSW 2135

Proj No. 18019

Drawing Title

ROOF/PLANT PLAN - LEVEL 3

Scale

1 : 100 @A1

Drawing No.

DA2103

Issue

B

0 1 2 4 8 m

MATERIAL - LEGEND

CODE	DESCRIPTION
.....	Grade 300+
AF01	TIMBER WALL PANEL
AF02	CERAMIC WALL TILE
AF03	ACOUSTIC PANEL 1
AF04	TIMBER BATTENS WITH ACOUSTIC BACKING
AF05	TIMBER PANEL
AF06	ACOUSTIC PANEL 2
AF07	CERAMIC WALL TILE
AF08	JOINERY FINISH (A) COLOUR AND FINISH TBC
AF09	JOINERY FINISH (B) COLOUR AND FINISH TBC
AF10	JOINERY SKIRTING COLOUR AND FINISH TBC
AF11	STONE BENCHTOP
AF12	CERAMIC WALL TILE
AF13	CERAMIC WALL TILE
AF14	MIRROR
AF15	POLYURETHANE FINISH
AF16	ACOUSTIC PANEL 3
AF20	MELAMINE 1
AF21	MELAMINE 2
AF22	TIMBER BATTEN
AF23	PAINT FINISH
AL1	ALUMINIUM POWDERCOAT FINISH TO MATCH MC
BRK1	BRICK WORK - HIGHLIGHT
BRK2	BRICK WORK - BATCHED DARKER
CFC	COMPRESSED FIBRE CEMENT PANEL
CONC-1	CONCRETE FLOOR FINISH - TYPE 1
CONC-2	CONCRETE FLOOR FINISH - TYPE 2
FC	COMPRESSED FIBRE CEMENT PANEL
FL01	PORCELAIN TILE FLOOR
FL02	STONE TILE
FL03	CARPET TILE 1
FL04	ENTRY MATTI INLAY
FL05	CERAMIC FLOOR TILE
FL06	ENGINEERED TIMBER FLOOR BOARDS 1
FL07	VINYL FLOOR
FL08	CARPET TILE 2
FL09	ENGINEERED TIMBER FLOOR BOARDS 2
FL10	CARPET TILE 3
FL11	CARPET TILE 4
FL12	CARPET TILE 5
FL13	CARPET TILE 6
FL14	CARPET TILE 6
GLS1	ALUMINIUM FRAMED GLAZING
MC	METAL CLADDING
MR	METAL ROOF
PF01	PAINT FINISH 1
PF02	PAINT FINISH 2
PF03	PAINT FINISH 3
PLY1	PLYWOOD
TD1	TIMBER DECKING

NOTE:

ALL DIMENSIONS AND EQUIPMENT
POSITIONS SHOWN IN THE TECHNICAL
DRAWINGS ARE INDICATIVE AND
SUBJECT TO CHANGE DURING DETAILED
DESIGN STAGE.

A	23.04.19	DEVELOPMENT APPLICATION	ML	JW
B	03.09.20	ISSUE FOR MODIFICATION	ML	IH
No	Date	Description	Chk'd	App'd

Revisions

Key

Client



Architect



79 Myrtle Street Chippendale NSW 2008 AUSTRALIA
ph +61 2 9311 6222 fx +61 2 9311 6200
ABN 53 003 782 250

Project

MERIDEN CMD
10-12 REDMYRE ROAD,
STRATHFIELD NSW 2135

Proj No. 18019


Drawing Title

ELEVATION - NORTH / EAST


Scale Drawing No. Issue

As indicated DA3100 B

@A1 1 2 4 8 m

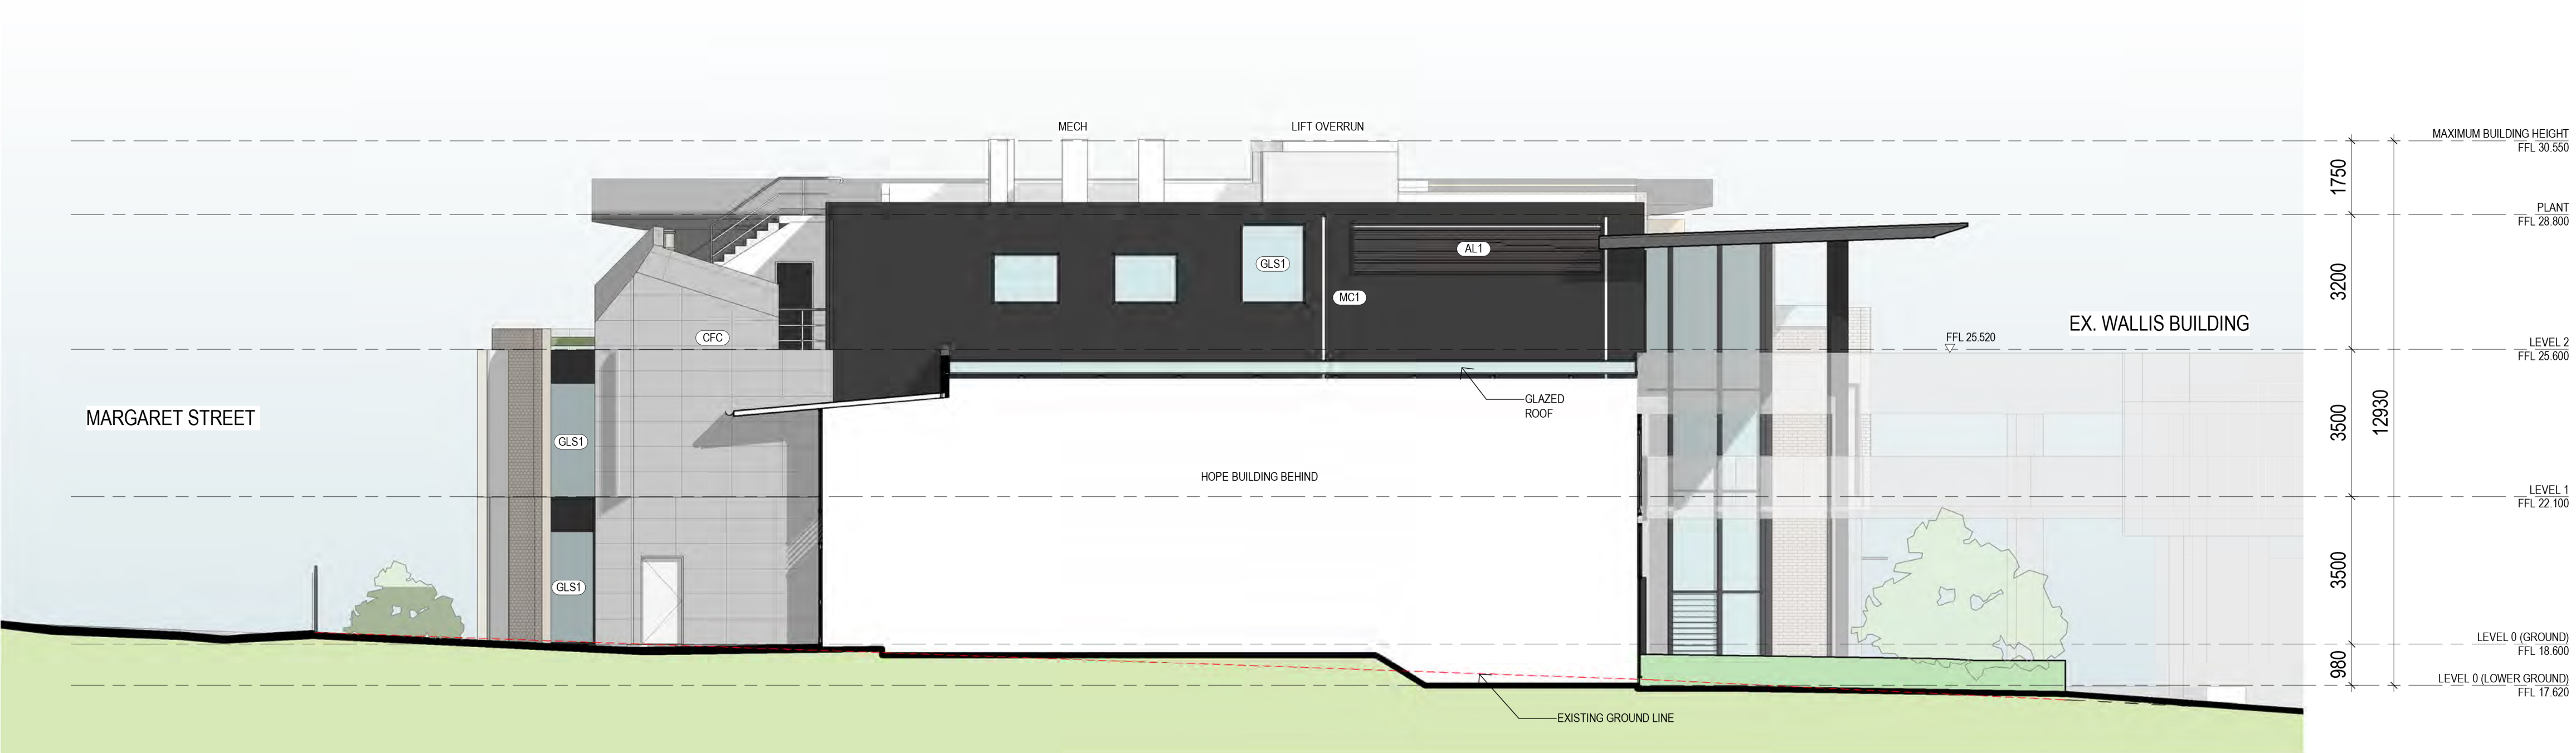

2 EAST ELEVATION
1:100

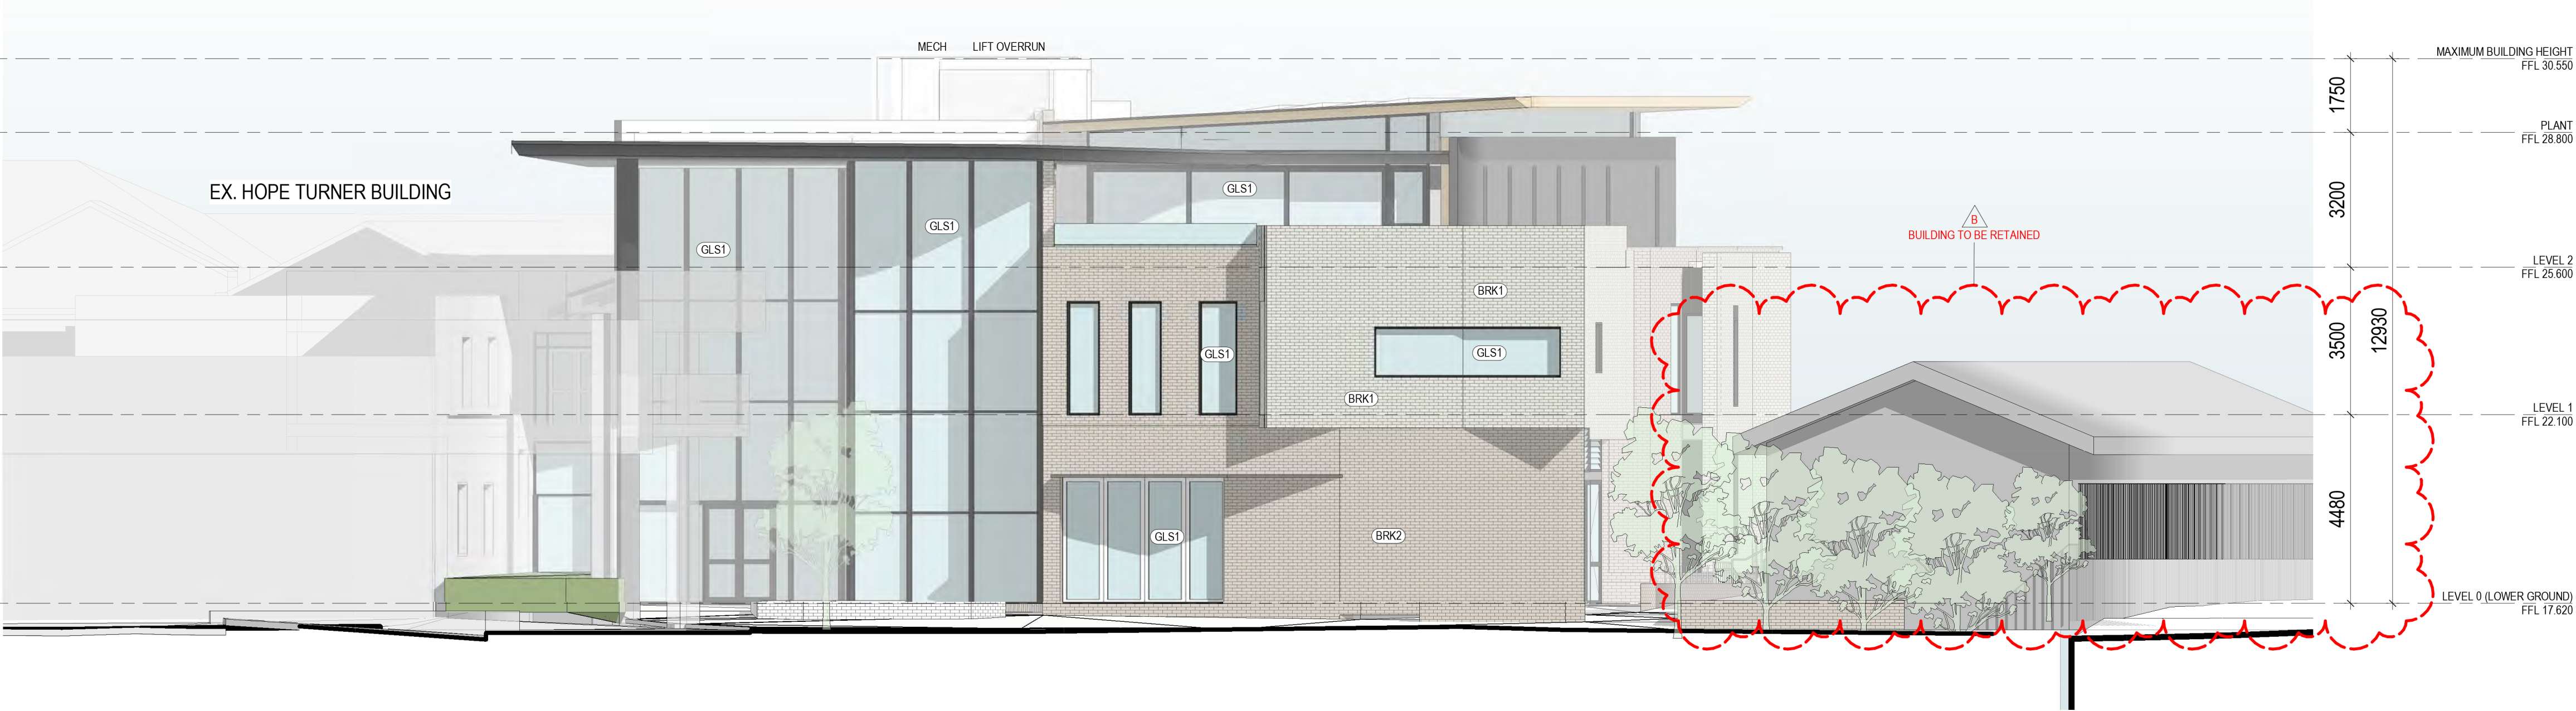

1 NORTH ELEVATION-THROUGH WALLIS BUILDING
1:100