




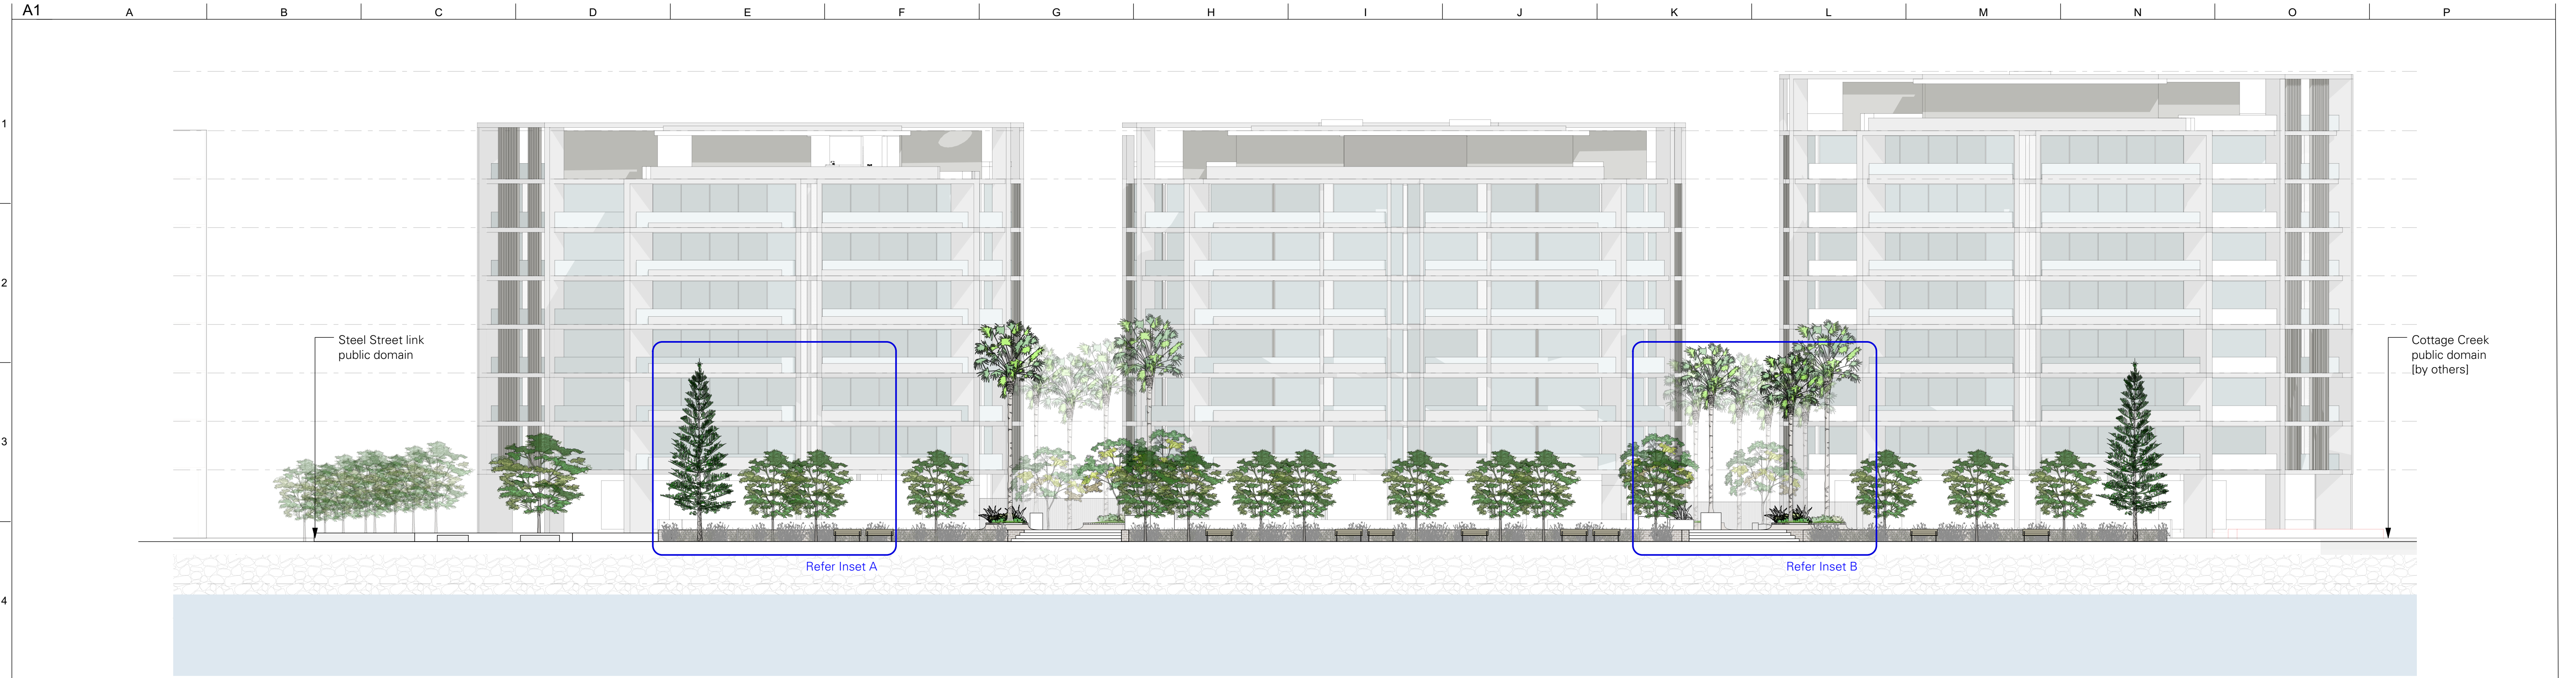

North Elevation
Scale: 1:200

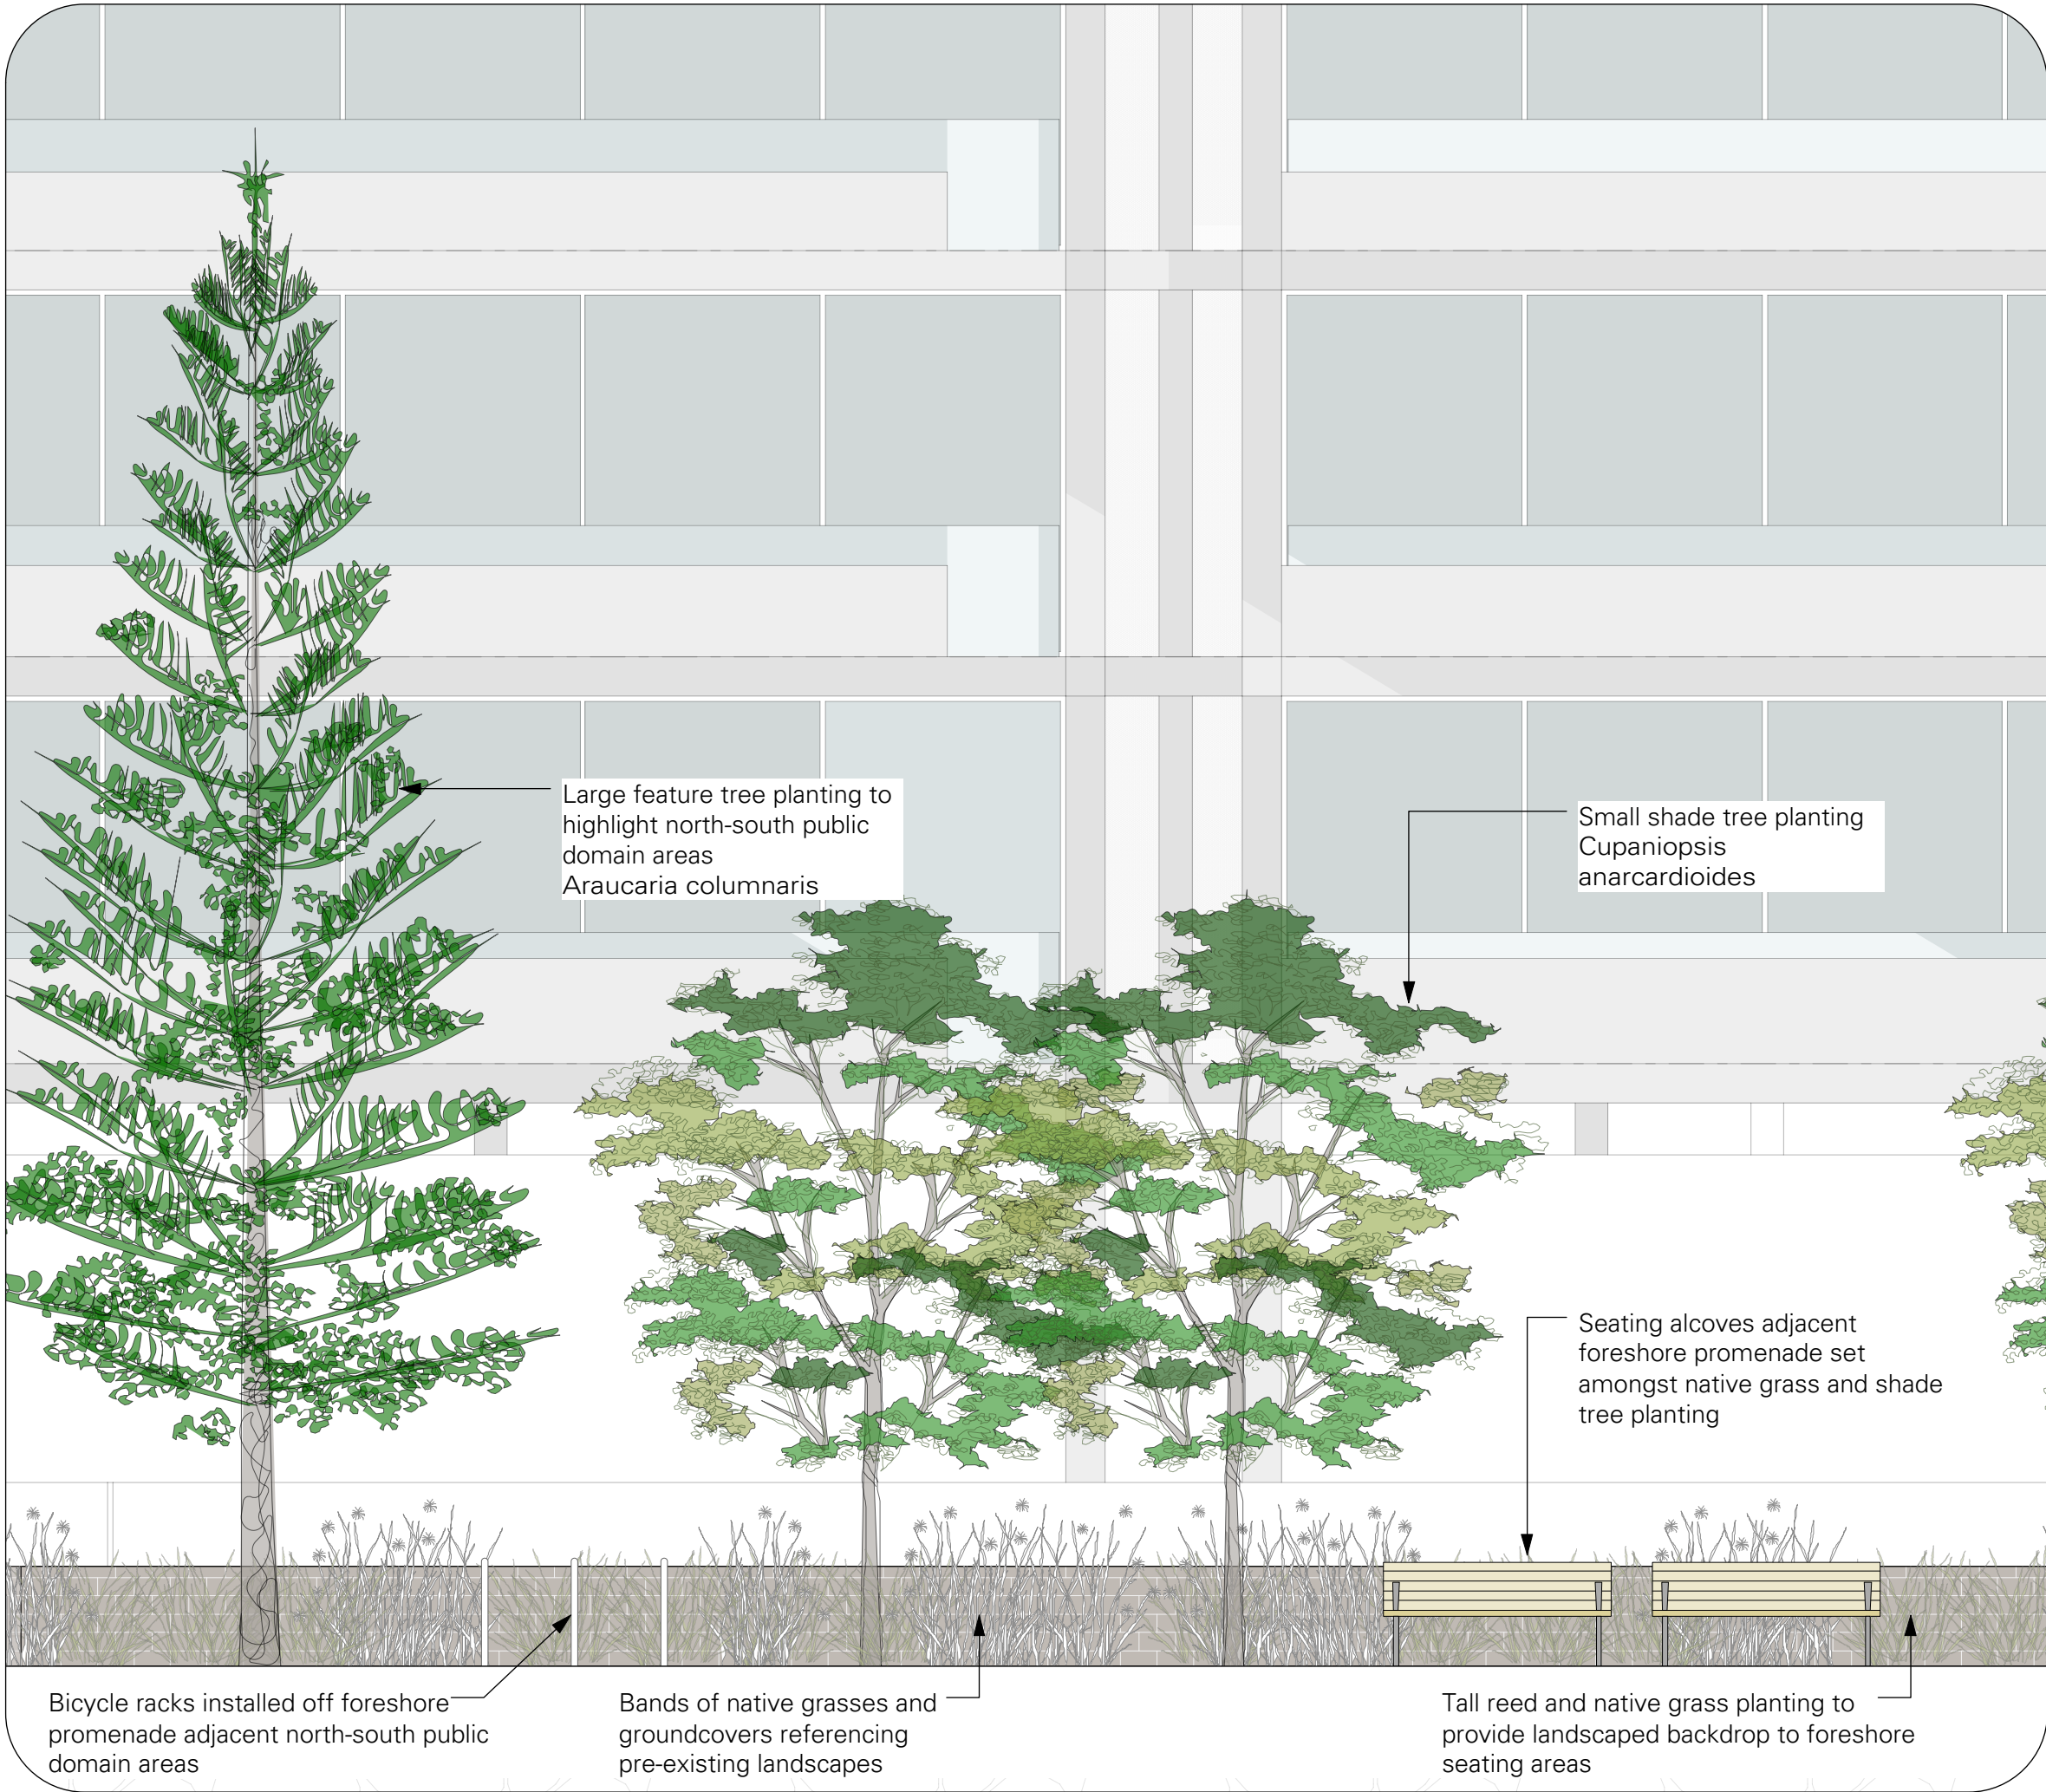

Inset A
Scale: 1:50

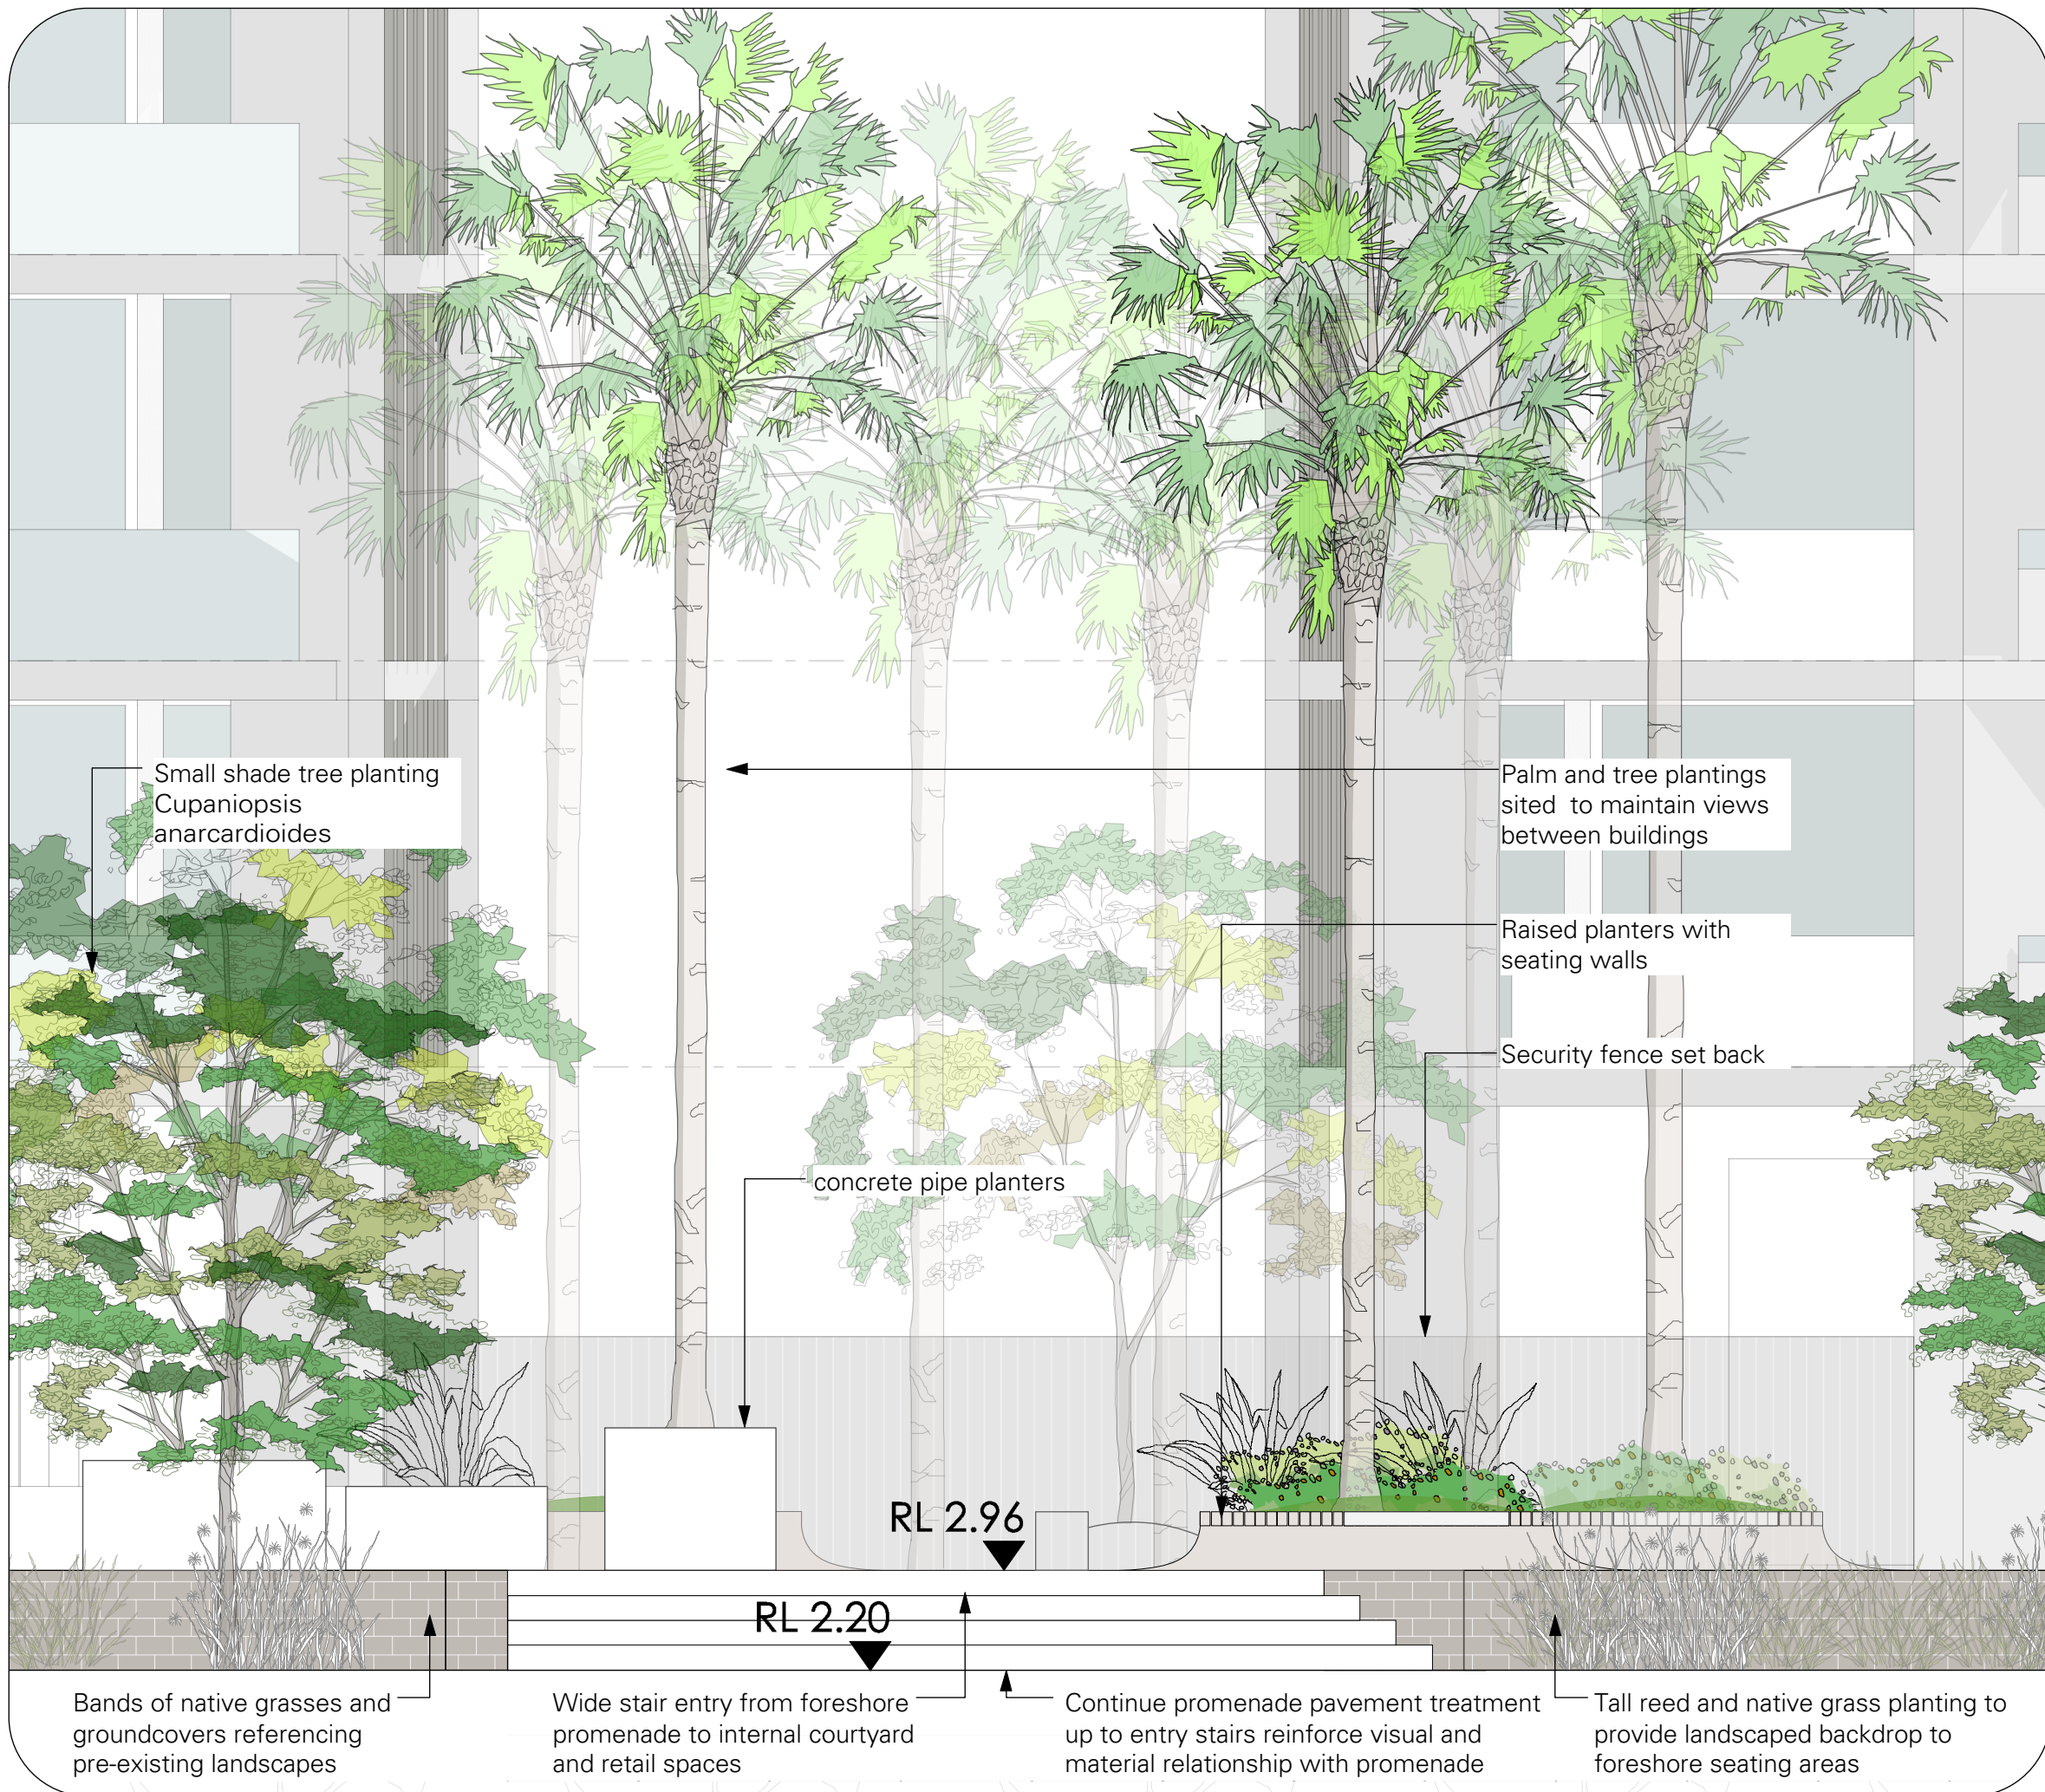

Inset B
Scale: 1:50

NOT FOR CONSTRUCTION


				- Dimension in millimetres. - Confirm all dimensions and levels on site prior to commencing work. - Use figured dimensions only. - Do not scale. - Comply with relevant authorities requirements, the Building Code of Australia and all relevant Australian Standards when executing works described in this drawing.	LANDSCAPE ARCHITECT jane irwin landscape architecture Studio 203, Level2, 61 Marlborough Street Surry Hills NSW 2010 Telephone 61 2 9212 6957 Email info@jila.net.au Web www.jila.net.au	IN COLLABORATION WITH CKDS Architecture Hill Thalís Architecture and Urban Projects Pty Ltd	CLIENT Horizon Newcastle Pty Ltd	PROJECT TITLE Horizon Lee 5 Honeysuckle Honeysuckle Drive, Newcastle	DRAWING TITLE Landscape Sections 01 Scale @ A1 as shown	Job No 190102	Drawing Status DA	Drawing No LA-02	Issue D
D	For Development Application	16/5/19	DH	Copyright in all documents and drawings prepared by JILA and in any work executed from those documents and drawings shall remain the property of JILA or on creation vest in JILA.									
C	For SDRP	10/4/19	NB										
B	For Comment	2/4/19	NB										
A	For Comment	18/3/19	NB										
Issue	Description	Date	By										



				- Dimension in millimetres. - Confirm all dimensions and levels on site prior to commencing work. - Use figured dimensions only. - Do not scale. - Comply with relevant authorities requirements, the Building Code of Australia and all relevant Australian Standards when executing works described in this drawing.
C	For Development Application	16/5/19	DH	Copyright in all documents and drawings prepared by JILA and in any work executed from those documents and drawings shall remain the property of JILA or on creation vest in JILA.
B	For Comment	2/4/19	NB	
A	For Comment	18/3/19	NB	
Issue	Description	Date	By	

LANDSCAPE ARCHITECT	IN COLLABORATION WITH	CUSTOMER	PROJECT TITLE
jane irwin landscape architecture Studio 203, Level2, 61 Marlborough Street Sunny Hills NSW 2010 Telephone 61 2 9212 6957 Email info@jila.net.au Web www.jila.net.au	CKDS Architecture Hill Thais Architecture and Urban Projects Pty Ltd	Horizon Newcastle Pty Ltd	Horizon Lee 5 Honeysuckle Honeysuckle Drive, Newcastle

DRAWING TITLE Landscape Sections 02	
Scale @ A1 as shown	
Job No 190102	Drawing Status DA
Drawing No LA-03	Issue C

 


Botanical Name	Common Name	Mature Height	Origin
Austrodanthonia fulva	Wallaby Grass	500mm	Native
Baumea rubiginosa	Soft Twig Rush	1m	Native
Carex inversa	Knob sedge	300mm	Native
Dianella tasmanica	Tasman Flax-lily	1m	Native
Dichelachne micrantha	Short Haired Plume Grass	500-750mm	Native
Ficinia nodosa	Knobby club-rush	1m	Native
Lobelia tenuior	Blue wings	500mm	Native
Poa affinis	Coastal Tussock Grass	750mm	Native

© JILA

Existing public domain context



Proposed landscape character

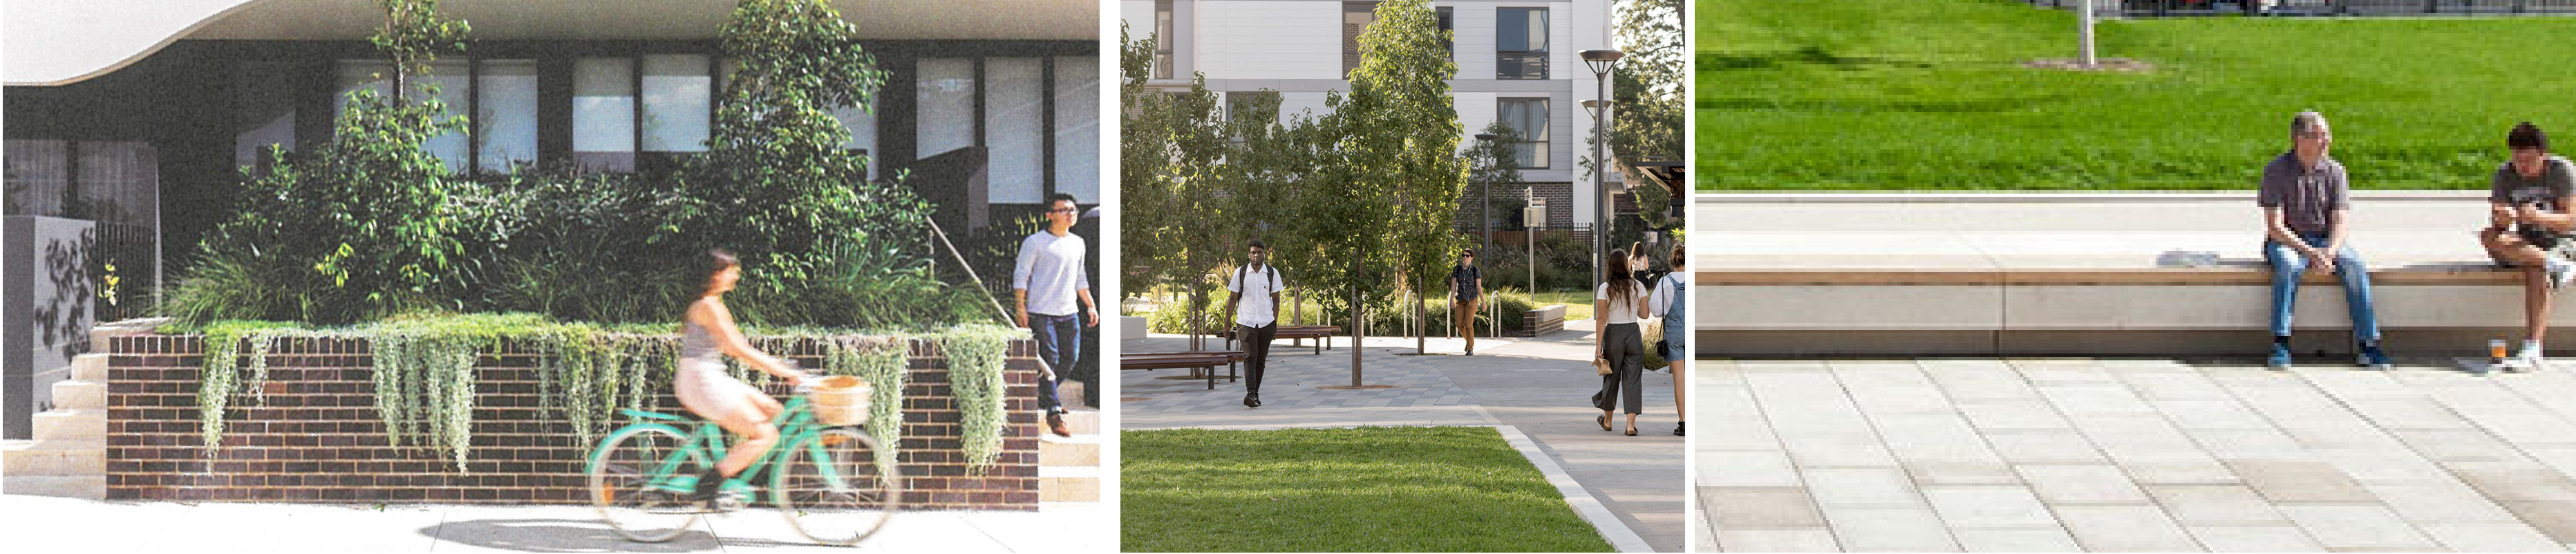

Honeysuckle Drive frontage - Brick planters extended to boundary to provide landscaped frontage at human scale

Steel Street Public Domain - Paved area with shade tree plantings and scattered seating A large central, raised turf area to visually break up paved areas and provide passive recreation space with informal seating



Foreshore frontage - Seating alcoves sited amongst shade tree planting and bands of native grasses



Interior courtyards - raised brick planters with informal seating areas set amongst circular planter beds with lush palm and tree plantings

Proposed paving materials



Honeysuckle Drive - Concrete / bluestone banding (in accordance with Public Domain Plan)

Foreshore Promenade - Diamond Gold Granite (in accordance with Public Domain Plan)

Steel Street Public Domain - Bluestone paving (in accordance with Public Domain Plan) with banding of different size paving units to

Proposed trees



Foreshore tree
Cupaniopsis anacardioides

Foreshore landmark tree
Araucaria columnaris

Honeysuckle Drive tree
Magnolia grandiflora

Interior Courtyard tree
Polyscias murrayi

Interior Courtyard tree
Plumeria alba

Interior Courtyard tree
Livistona australis

Interior Courtyard tree
Howea forsteriana

NOT FOR CONSTRUCTION

				- Dimension in millimetres. - Confirm all dimensions and levels on site prior to commencing work. - Use figured dimensions only. - Do not scale. - Comply with relevant authorities requirements, the Building Code of Australia and all relevant Australian Standards when executing works described in this drawing.	LANDSCAPE ARCHITECT jane irwin landscape architecture Studio 203, Level2, 61 Marlborough Street Surry Hills NSW 2010 Telephone 61 2 9212 6957 Email info@jila.net.au Web www.jila.net.au	IN COLLABORATION WITH CKDS Architecture Hill Thalís Architecture and Urban Projects Pty Ltd	CLIENT Horizon Newcastle Pty Ltd	PROJECT TITLE Horizon Lee 5 Honeysuckle Honeysuckle Drive, Newcastle		DRAWING TITLE Landscape Materials Scale @ A1 as shown <table><tr><td>Job No 190102</td><td>Drawing Status DA</td></tr><tr><td>Drawing No LA-05</td><td>Issue D</td></tr></table>	Job No 190102	Drawing Status DA	Drawing No LA-05	Issue D
Job No 190102	Drawing Status DA													
Drawing No LA-05	Issue D													
D	For Development Application	17/5/19	NB	Copyright in all documents and drawings prepared by JILA and in any work executed from those documents and drawings shall remain the property of JILA or on creation vest in JILA.										
C	For SDRP	10/4/19	NB											
B	For Comment	2/4/19	NB											
A	For Comment	18/3/19	NB											
Issue	Description	Date	By											