


3M CLEARANCE
BUSBY'S BORE
3M CLEARANCE

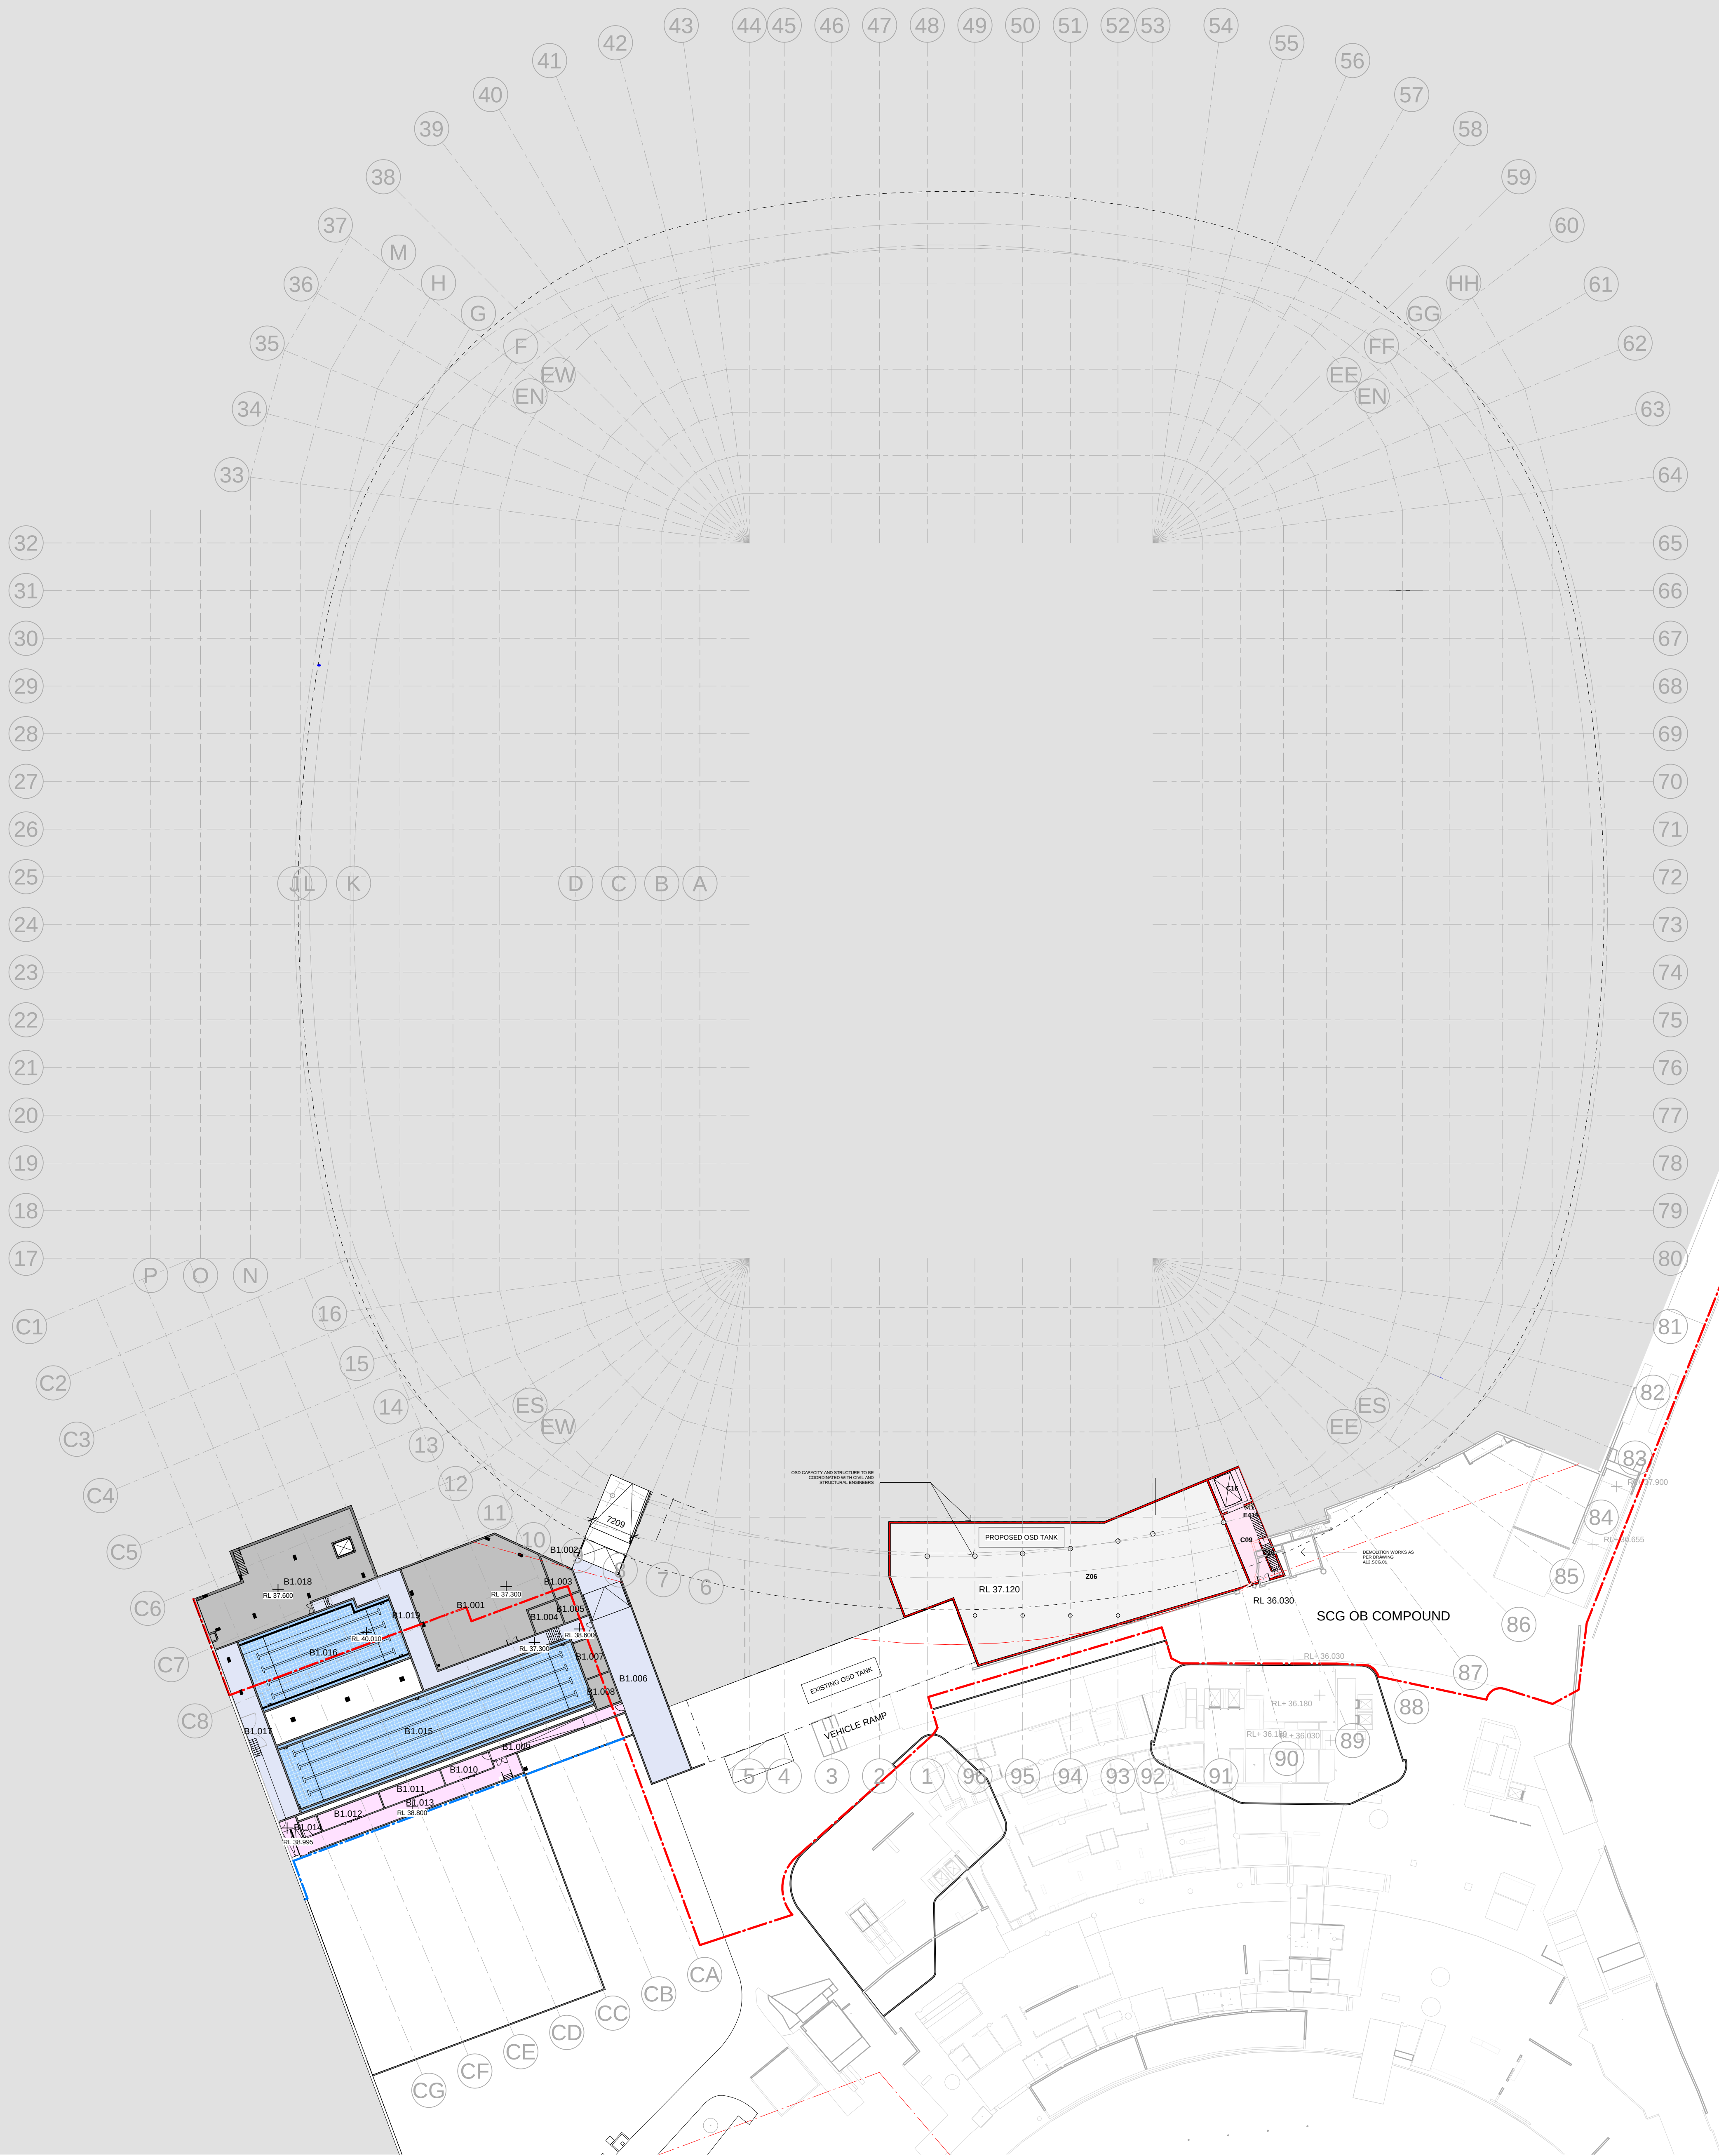

 CIRCULATION AREAS
 ENGINEERING SERVICES
 OTHER

- AQUATIC FACILITIES
- CIRCULATION AREAS
- HEALTH & FITNESS FACILITIES
- HOSPITALITY FACILITIES
- RISER
- SERVICE FACILITIES
- SHARED FACILITIES

3M CLEARANCE
BUSBY'S BORE
3M CLEARANCE

 - REVISED SSDA BOUNDARY
 -  AMENED BOUNDARY MEMEBERS CLUB

MINIMUM - 2kN
MINIMUM - 3kN

 LOOSE FIT LINE
 SSD BOUNDARY
 EXTENT OF FUTURE MEZZANINE
 TO BE DEMOLISHED

REFER DWG
A40.00.01
A30.EW.01
A30.NS.01
FOR FACADE EXTENT/TYPE

NOTES:

1. CONTRACTOR AND SUB-CONTRACTORS SHALL VERIFY ALL DIMENSIONS OF THIS DRAWING AND SITE CONDITIONS PRIOR TO ANY WORK COMMENCING.

2. SHOP DRAWINGS SHALL BE SUBMITTED TO THE ARCHITECT, THE MANUFACTURER ALL NOT COMMENCE ANY WORKS PRIOR TO THE RETURN OF APPROVED SHOP DRAWINGS SIGNED BY THE RELEVANT CONSULTANT.

3. MEASURED DIMENSIONS TAKE PRECEDENCE OVER SCALES DIMENSIONS.

4. THIS DRAWING SHOULD BE READ IN CONJUNCTION WITH ALL RELEVANT CONTRACTS, SPECIFICATIONS, DRAWINGS AND CONSULTANT DOCUMENTS.

5. COPYRIGHT OF THIS DRAWING IS VESTED IN THE PRINCIPAL.

6. ALL REVISIONS TO DRAWINGS WILL BE CLOUDED AND TAGGED.

STRUCTURAL ELEMENTS SHOWN IN ARCHITECTURAL DRAWINGS ARE INDICATIVE ONLY AND NOT INCLUDED FOR SPATIAL CO-ORDINATION PURPOSES ONLY.

FULL STRUCTURAL DESIGN INCLUDING SUPERSTRUCTURE, BOWL, STRUCTURE, STRUCTURE SIZES & DETAILS, SLAB SIZES & DETAILS, SUB-SOIL & SHORING DETAILS, COLUMN / STRUCTURAL WALL SIZES & DETAILS REFER STRUCTURAL ENGINEER'S REPORT.

MECHANICAL ENGINEERING CONNECTIONS AND MEMBER TYPES TO MATCH ARCHITECTURAL INTENT.

REFER TO SERVICE ENGINEER'S DRAWINGS FOR LOCATION OF S.D.F. BOXES, GPO'S AND
DRAIN DUCTS. REFER TO SERVICES ENGINEER'S DRAWINGS FOR CO-ORDINATION OF
10. 6. WALL, BLOCKOUTS AND CORNER PENETRATIONS.

REFER TO MECHANICAL ENGINEER'S DRAWINGS AND SHOP DRAWINGS TO CONFIRM SIZE ALL DUCT PENETRATIONS AND LOUVER OPENING SIZES.

BUILD IN HIGH LEVEL OPENINGS FOR PLENUMS IN CEILING SPACES; REFER TO MECHANICAL ENGINEER'S DRAWING.

REFER TO ARCHITECTURAL SPECIFICATION, SCHEDULES AND ROOM DATA SHEETS FOR
FIRE AND FINISHES CODES FOR FURTHER DETAIL AND OTHER MISCELLANEOUS ITEMS.



ASPECT Studios
78/80 George St, Redfern,
NSW, 2016, Australia
T + 61 2 9699 7182
www.aspectstudios.com.au

[illegible]

Client	
---------------	--

INSW

Project No.

218018.00

Project


SYDNEY FOOTBALL
STADIUM
Driver Ave, Moore Park NSW 2021

Drawing Title

FLOOR PLAN LOWER
BASEMENT LEVEL

Document Control Status:
SSD 9835 - Stadium Fitness
Facilities Section 4.55 Modification

AD DRAWING SHEET	Drawn: COX
Co-ordinated: Checker	Scale: As indicated 35 AD
Project Architect: Designer	Date: 01.07.20
Project Director: Approver	Revision: A
Drawing Number:	North:

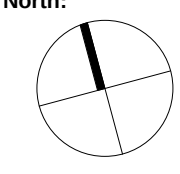

STADIUM FITNESS FACILITIES - Room Schedule Plaza Level		
Number	Name	
0.37	CHILD CHANGE	
0.38	CHILD CHANGE	
0.39	AQUATIC STORE	
0.40	CHILD CHANGE	
0.41	CHILD CHANGE	
0.42	MECH RISER	
0.43	MECH RISER	
0.44	MECH RISER	
0.45	STEAM	
0.46	SAUNA	
0.47	SAUNA	
0.48	RECOVERY POOLS	
0.49	CIRCULATION	
0.50	MECH RISER	
0.50	CIRCULATION	
0.51	ACC WC	
0.52	FIRST AID ROOM	
0.53	WET CHANGE (FEMALE)	
0.54	CLEANER STORE	
0.55	POOL PLANT	
0.56	WET CHANGE (MALE)	
0.57	GROUP TRAINING (MIND & BODY)	
0.58	TREATMENT ROOM	
0.59	TREATMENT ROOM	
0.60	TREATMENT ROOM	
0.61	TREATMENT ROOM	
0.62	DRY CHANGE (MALE)	
0.63	DRY CHANGE (FEMALE)	
0.64	SPA/JACUZZI	
0.64	ACC WC	
0.65	GROUP TRAINING 3 (SPIN)	
0.66	KITCHEN (STORE)	
0.66	SPA LOUNGE	
0.67	KITCHEN (COLD STORE)	
0.68	DAY SPA LOUNGE	
0.69	POOL PLANT	
0.70	CIRCULATION	
0.72	MECH EXHAUST	
0.73	KITCHEN (STORE)	
0.74	GROUP TRAINING (MIND & BODY)	

- CATERING FACILITIES
- CIRCULATION AREAS
- CLEANING AND WASTE FACILITIES
- ENGINEERING SERVICES
- EVENT DAY FACILITIES
- FACILITY MANAGEMENT AREAS
- MEDIA FACILITIES
- OTHER
- PITCH
- PREMIUM AREAS
- SEATING BOWL
- TEAM FACILITIES

- AQUATIC FACILITIES
- CIRCULATION AREAS
- HEALTH & FITNESS FACILITIES
- HOSPITALITY FACILITIES
- RISER
- SERVICE FACILITIES
- SHARED FACILITIES

[illegible]

COX ASPECT Studios


INSW
Project No. 218018.00
Project SYDNEY FOOTBALL STADIUM Driver Ave, Moore Park NSW 2021

Document Control Status:
SSD 9835 - Stadium Fitness
Facilities Section 4.55 Modification

Cox Architecture Pty Ltd ACN 002 535 091




X - LEGEND - LEVEL 2	
Room Type ID	Name
C09	SERVICE / BOH CORRIDORS
C15	CONCOURSE - PREMIUM
C20	STAIR
C22	ESCALATOR
C24	ACCESS SHAFT
C26	ATRIUM - PREMIUM
D21	FIRST AID POST
E42	DB RISER
E45	FHR
E47	HOT WATER ROOM
E51	MECH RISER
E70	COMMS ROOM
E71	HYDRAULIC RISER
F17	STORE - GENERAL
F18	STORE - FURNITURE
H13	CATERING STORE - LOOSE F&E
H22	SATELLITE KITCHEN
H28	STORE - KEGS
H29	OUTLET - FOOD
H30	OUTLET - BAR
H05	PIRERS DINING ROOM
P07	MEMBERS RESERVE
P11	PREM TOILETS - (M)
P12	PREM TOILETS - (F)
P13	PREM TOILETS - (UA-R)
P14	PREM TOILETS - (UA-L)
P17	PREM PARENTING RM
P18	PREMIUM TERRACE
P19	PREMIUM LOUNGE
P20	PREMIUM LOUNGE CLOAK ROOM
P21	CLUB LOUNGE CLOAK ROOM
P26	PREM TOILETS - AIRLOCK
P31	MEMBERS TERRACE
P32	CORPORATE CORRIDOR
S01	BOWL - SEATING POSITION - SEATED
S05	BOWL - CORPORATE BOXES
S10	BOWL - MEMBERS SEATS
S18	BOWL - PREMIUM TERRACE
S23	BOWL - PREMIUM LOUNGE
W03	BIN STORE
W05	BIN DAY
W06	CLEANERS ROOM

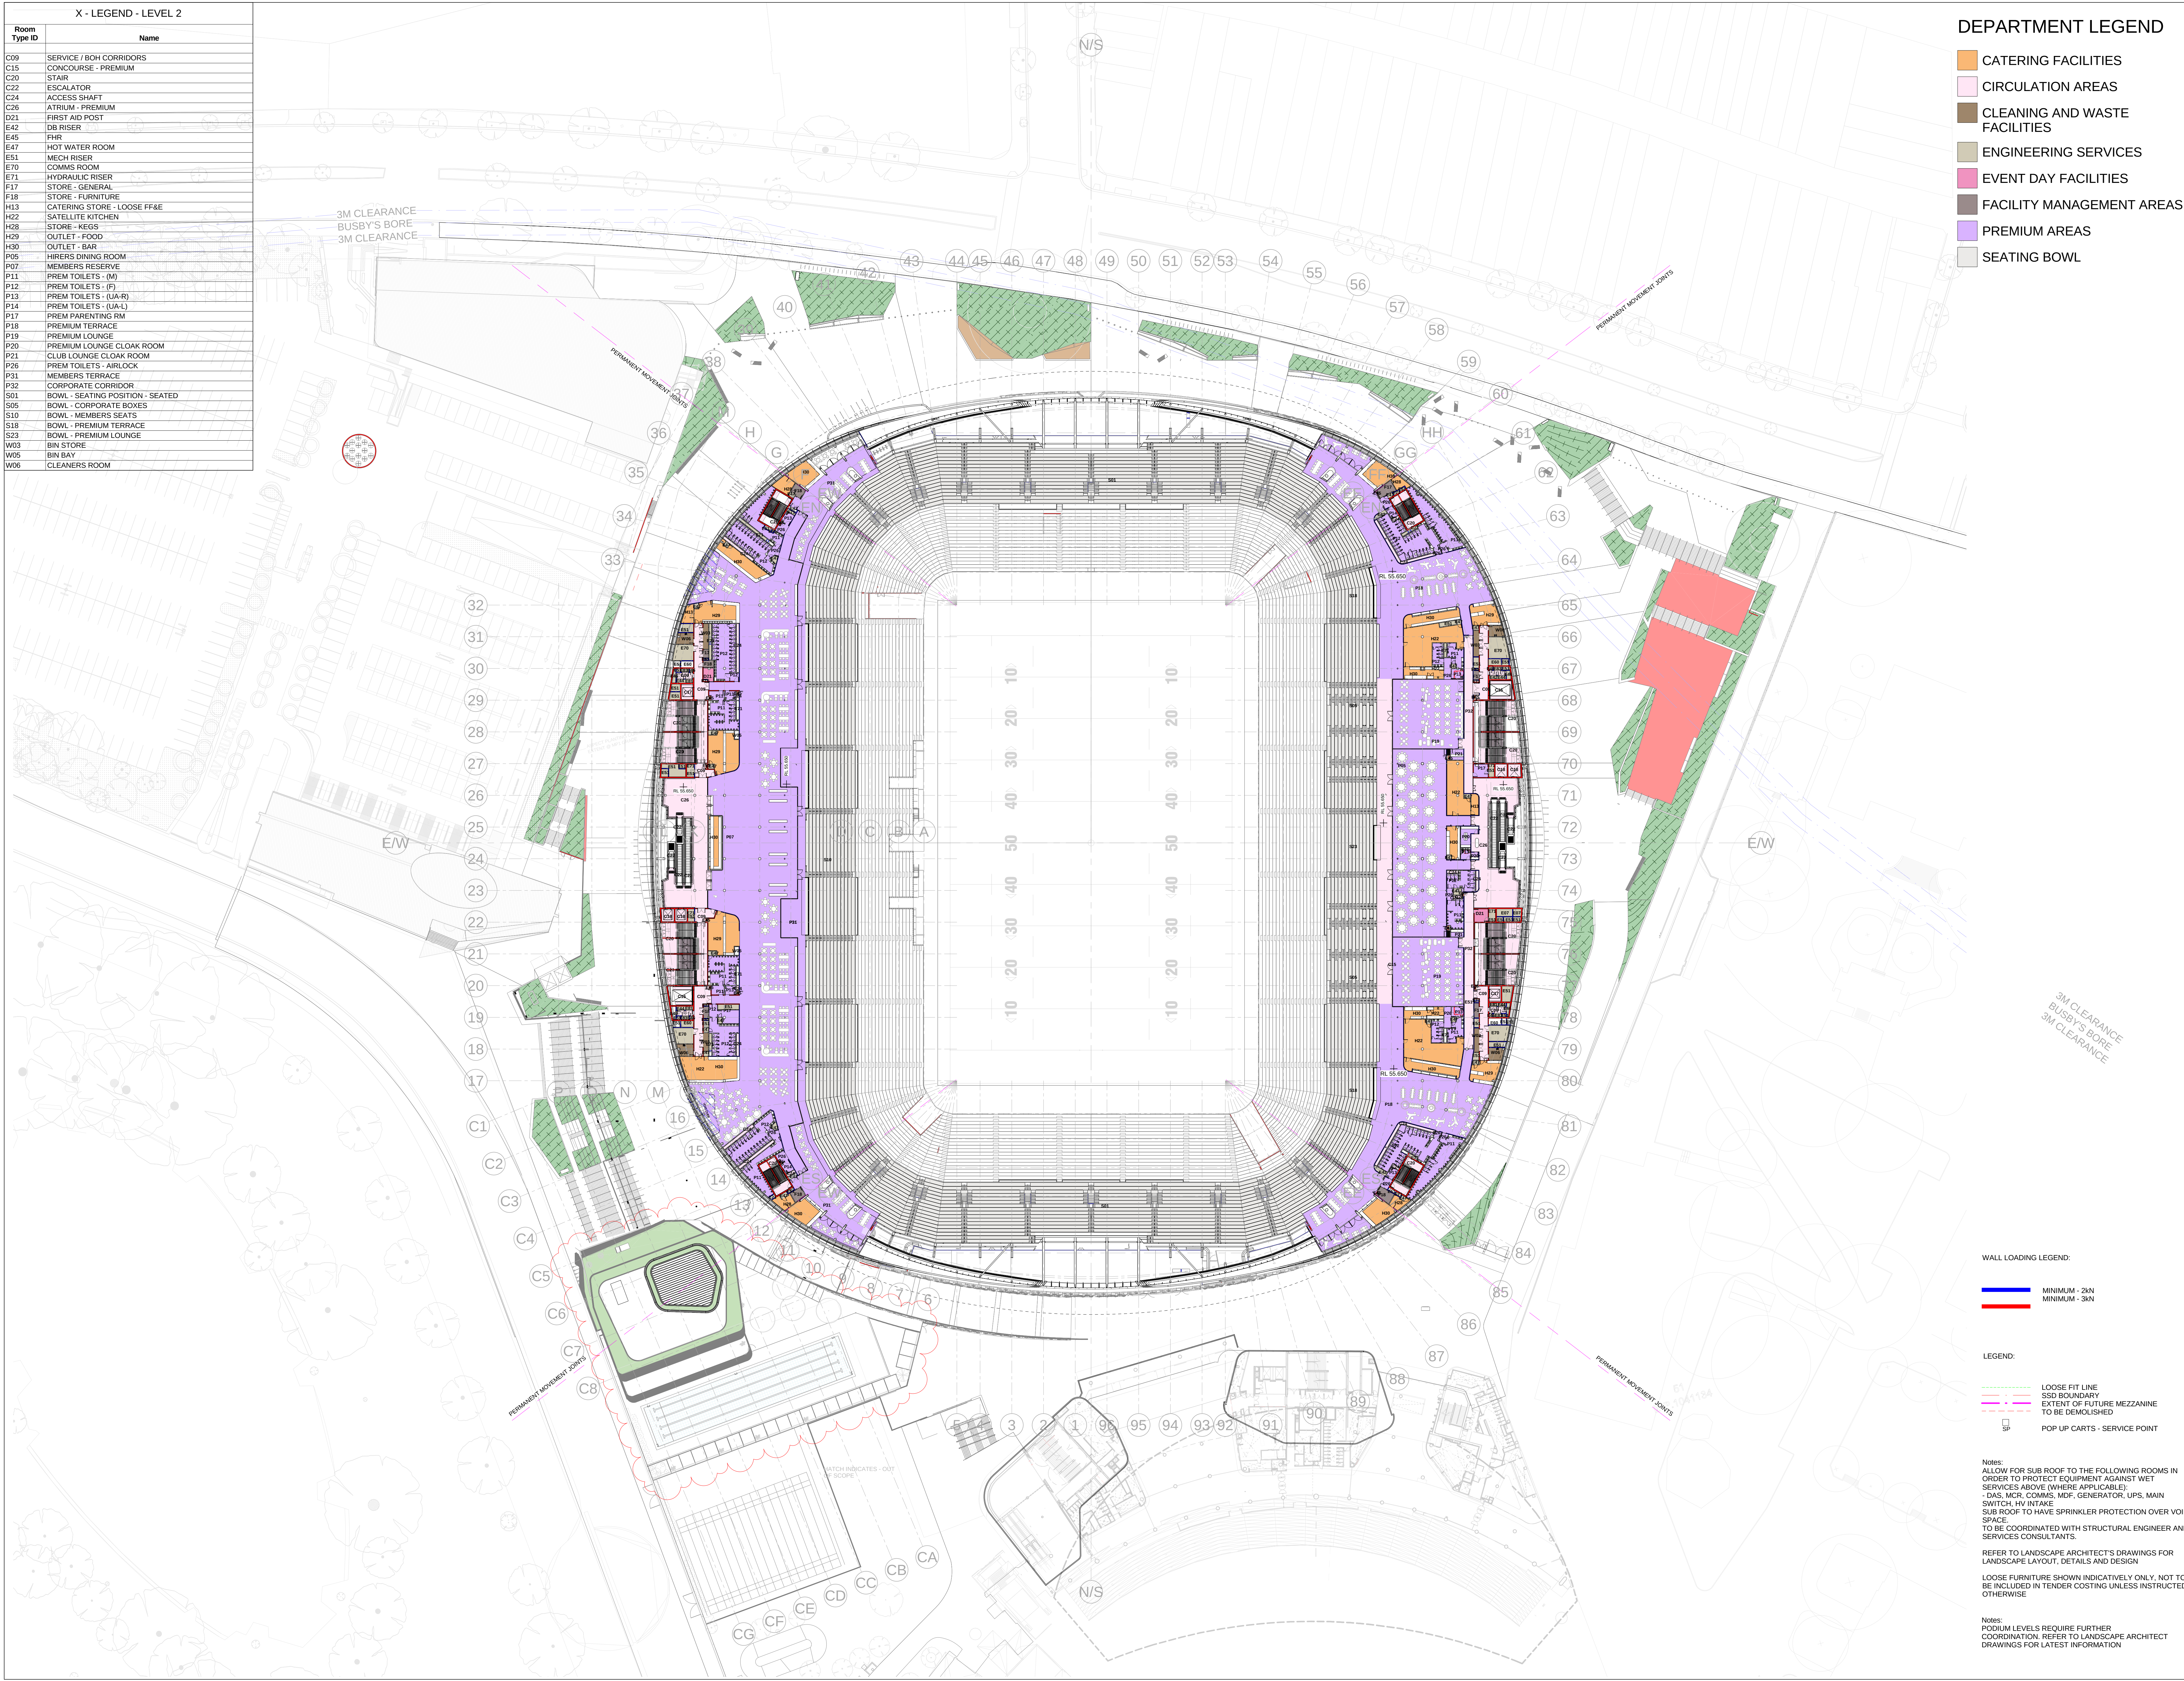

DEPARTMENT LEGEND

- CATERING FACILITIES
- CIRCULATION AREAS
- CLEANING AND WASTE FACILITIES
- ENGINEERING SERVICES
- EVENT DAY FACILITIES
- FACILITY MANAGEMENT AREAS
- PREMIUM AREAS
- SEATING BOWL

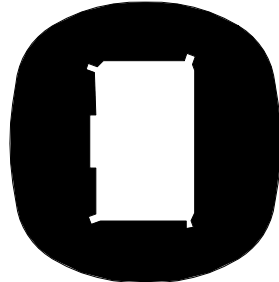

LOCATION PLAN

- REFER DWG
• A40.00.01
• A30.EW.01
• A30.NS.01
FOR FACADE EXTENT/TYPE

[illegible]

General Notes:
CONTRACTOR AND SUB-CONTRACTORS SHALL VERIFY ALL DIMENSIONS OF THIS
DRAWING AND SITE CONDITIONS PRIOR TO ANY WORK COMMENCING.

NOTES:
1. ALL DIMENSIONS TAKE PRECEDENCE OVER SCALE DIMENSIONS.
2. THIS DRAWING SHOULD BE READ IN CONJUNCTION WITH ALL RELEVANT CONTRACTS, SPECIFICATIONS, DRAWINGS AND CONSULTANT DOCUMENTS.
3. COPYRIGHT OF THIS DRAWING IS VESTED IN THE PRINCIPAL.
4. NOTE: ALL REVISIONS TO DRAWINGS WILL BE CLOUDED AND TAGGED

DISCLAIMER:
STRUCTURAL ELEMENTS SHOWN IN ARCHITECTURAL DRAWINGS ARE INDICATIVE ONLY AND INCLUDED FOR SPATIAL CO-ORDINATION PURPOSES ONLY.
FOR FULL STRUCTURAL DESIGN INCLUDING SUPERSTRUCTURE, BOWL STRUCTURE, SUBSTRUCTURE SIZES & DETAILS, SLAB SIZES & DETAILS, SUB-SOIL & FOUNDING STAILS, COLUMN / STRUCTURAL WALL SIZES & DETAILS REFER STRUCTURAL ENGINEER'S REPORT.
GENERAL ENGINEERING CONNECTIONS AND MEMBER TYPES TO MATCH ARCHITECTURAL

REFER TO SERVICE ENGINEER'S DRAWINGS FOR LOCATION OF S.D.F. BOXES, GPO'S AND
PORTING DUCTS. REFER TO SERVICES ENGINEER'S DRAWINGS FOR CO-ORDINATION OF

REFER TO MECHANICAL ENGINEER'S DRAWINGS AND SHOP DRAWINGS TO CONFIRM SIZE OF ALL DUCT PENETRATIONS AND LOUVER OPENING SIZES.

BUILD IN HIGH LEVEL OPENINGS FOR PLENUMS IN CEILING SPACES; REFER TO MECHANICAL ENGINEER'S DRAWING.

REFER TO ARCHITECTURAL SPECIFICATION, SCHEDULES AND ROOM DATA SHEETS FOR
USE AND FINISHES CODES FOR FURTHER DETAIL AND OTHER MISCELLANEOUS ITEMS.



Infrastructure

Cox Architecture
Level 6, 155 Clarence Street,
Sydney, NSW 2000, Australia
T + 61 2 9267 9599
F + 61 2 9264 5844
www.coxarchitecture.com.au

Joe Agius no. 8491
Russell Lee no. 6367

CC/ ASPECT Studio

Consultants

Roof Structure & Super Structure

NAME: ARUP

ADDRESS: Level 5, Barack Place, 151 Clarence St, Sydney, NSW, 2000

TELEFAX: 9320 6620

NAME:
ADDRESS:
TEL/FAX:NAME:
ADDRESS:
TEL/FAX:NAME: _____
ADDRESS: _____
TEL/FAX: _____NAME: _____
ADDRESS: _____
CITY: _____ STATE: _____ ZIP: _____NAME: _____
ADDRESS: _____NAME- _____
ADDRESS- _____

NAME-

Client _____

INSW

218018.00

Project	
---------	--

SYDNEY FOOTBALL
STADIUM

Driver Ave, Moore Park NSW 2021

Drawing Title

FLOOR PLAN LEVEL 2

SSD 9835 - Stadium Fitness

AD DRAWING SHEET	Drawn: Author
------------------	---------------

Project Architect: Designer	Date: 01.07.20
-----------------------------	----------------

Project Director: _____	Appraiser: _____
Drawing Number: _____	North: 

A13.L2.04 

Coe Architecture Pty Ltd ACN 002 535 891

[illegible]

STRUCTURAL ELEMENTS SHOWN IN ARCHITECTURAL DRAWINGS ARE INDICATIVE ONLY AND INCLUDED FOR SPATIAL CO-ORDINATION PURPOSES ONLY.



Consultants

River Structures & Super Structure
NAME: ARUP
ADDRESS: Level 2, Bernack Place, 151 Clarence St, Sydney, NSW, 2000
TEL/FAX: 9330 8100

NAME:
ADDRESS:
TEL/FAX:

NAME:
ADDRESS:
TEL/FAX:

NAME:
ADDRESS:
TEL/FAX:

NAME:
ADDRESS:
TEL/FAX:

NAME:
ADDRESS:
TEL/FAX:

INSW	
------	--

218018.00

SYDNEY FOOTBALL

2010, 2011, 2012,26

WEST ELEVATION (SEE TO

[illegible]

Facilities Section 4.55 Modification

Project Architect: Designer	Date: 01.07.20

A30 EW 01 B 

Cox Architecture Pty Ltd ACN 002 535 091



